Appendix 3.7-1

Phase 1 Environmental Site Assessment

Appendix 3.7-1
Phase 1 Environmental Site Assessment

Due to file size, the following reports are not available for review online, but can be obtained for review by contacting Peter Gilli, San Bruno Community Development Director at (650) 616-7039 or pgilli@sanbruno.ca.gov:

- *1122 El Camino Real – San Bruno, California* prepared by Ramboll US Consulting, July 2021
- *Phase I Environmental Site Assessment 1150 and 1178 El Camino Real – San Bruno, California* prepared by Ramboll US Consulting, October 2021

PHASE I ENVIRONMENTAL SITE ASSESSMENT

THE SHOPS AT TANFORAN
1122-1198 EL CAMINO REAL
AND 300 TANFORAN PARK
SAN BRUNO, CALIFORNIA

Prepared For:
ARE-San Francisco No 94 Holding LLC
ARE-San Francisco No 95 Holding LLC
ARE-San Francisco No 96 Holding LLC

Prepared by:
Ramboll Americas Engineering Solutions, Inc.
Oakland, California
Irvine, California

Date:
February 3, 2025

Project Number:
1690022506_CONV-006

RAMBOLL

ENVIRONMENT
& HEALTH

SIGNATURE AND ENVIRONMENTAL PROFESSIONAL STATEMENT

We declare that, to the best of our professional knowledge and belief, we meet the definition of Environmental Professional as defined in § 312.10 of 40 CFR 312.

We have the specific qualifications based on education, training, and experience to assess a property of the nature, history and setting of the subject property. We have developed and performed all appropriate inquiries in conformance with the standards and practices set forth in 40 CFR Part 312.

Jodi Vanneman
Managing Consultant

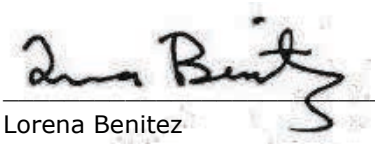

Lorena Benitez
Senior Managing Consultant

Nick Walchuk, PG
Principal

Farshad Razmdjoo
Principal

Ramboll Americas Engineering Solutions, Inc.
5 Park Plaza, Suite 500
Irvine, CA 92614

CONTENTS

1.	**EXECUTIVE SUMMARY**	**1**
1.1	Site Summary	1
1.2	Phase I ESA Conclusions	2
1.2.1	Recognized Environmental Conditions	2
1.3	Additional Considerations	3
2.	**INTRODUCTION**	**4**
2.1	Scope of Work	4
2.2	Significant Assumptions	7
2.3	Reliance and General Limitations	7
3.	**SITE DESCRIPTION**	**9**
3.1	Site Setting	9
3.2	Current Use of the Site	10
4.	**RECORDS REVIEW**	**12**
4.1	Historical Site Use and Local Agency Information	12
4.2	Environmental Regulatory Database Review for the Site	18
4.3	Prior Operations and Chemical Use	22
4.4	Previous Environmental Assessments and Activities	22
4.5	User-Provided Information	26
5.	**SITE OBSERVATIONS**	**27**
5.1	Chemical and Petroleum Storage	27
5.1.1	Underground Storage Tanks	27
5.1.2	Aboveground Storage Tanks	28
5.1.3	Other Chemical and Petroleum Containers	28
5.2	Other Site Reconnaissance Observations	29
5.3	Additional Considerations	32
6.	**SURROUNDING PROPERTIES**	**35**
6.1	Current and Past Uses of Adjoining Properties and Surrounding Area	35
6.2	Database Review for Off-Site Properties	36
6.2.1	Adjoining Properties	36
6.2.2	Other Surrounding Properties	37
7.	**FINDINGS, OPINION, AND CONCLUSIONS**	**38**
7.1	Discussion of Findings	38
7.1.1	Additional Considerations	40
7.2	Analysis of Data Gaps	40
8.	**ASTM DEFINITIONS**	**42**

FIGURES

Figure 1: Site Location Map

Figure 2: Site Layout

Figure 3: 2021 Groundwater TPHG Isoconcentration Contours Shallow Zone

Figure 4: 2021 Groundwater Benzene Isoconcentration Contours Shallow Zone

APPENDICES

Appendix A: Site Photographs

Appendix B: Environmental Database Report

Appendix C: Historical Research Documentation

C.1: Topographic Maps

C.2: Aerial Photographs

C.3: Abstract of City Directories

C.4: Historical Fire Insurance Maps

Appendix D: Key Environmental Documentation

Appendix E: Environmental Lien Search

Appendix F: Qualifications of Environmental Professionals

1. EXECUTIVE SUMMARY

Ramboll Americas Engineering Solutions, Inc. (Ramboll) was retained by ARE-San Francisco No 94 Holding LLC, ARE-San Francisco No 95 Holding LLC, and ARE-San Francisco No 96 Holding LLC ("ARE" or the "client") to perform a Phase I Environmental Site Assessment (ESA) of the site located at 1122-1198 El Camino Real and 300 Tanforan Park in San Bruno, California (herein referred to as the "site," or the "facility", see Figures 1 and 2). Ramboll's assessment was conducted in connection with the redevelopment process.

The objective of the Phase I ESA, which was conducted in conformance with the scope and limitations of ASTM International's Standard Practice for Environmental Site Assessments: Phase I Environmental Site Assessment Process E1527-21 (the "ASTM Standard"), was to identify Recognized Environmental Conditions (RECs), as defined in the ASTM Standard (see Section 8).

The scope of work for the Phase I ESA was expanded to include a screening-level evaluation of the following additional considerations that are not included within the ASTM Standard:[1] asbestos-containing materials (ACMs), lead-based paint (LBP), water intrusion/mold, and radon.

1.1 Site Summary

The site is comprised of six parcels totaling approximately 43.8 acres developed with a regional shopping mall and an adjoining parcel. The mall structures comprise approximately one million square feet and include the central shops and a food court plus BJs Restaurant, Target, Cinemark Theaters, and Barnes & Noble in the center portion of the site; a JC Penney department store on the south portion of the site; and a Hyundai Dealership sales facility and automotive service center on the north portion of the site. In addition, there are parking structures on the southeast, east and north portions of the mall. The structures are surrounded by paved parking lots and accessways with small, interspersed landscaped areas. The adjoining site parcel is an approximately 1.4-acre paved, vacant and fenced lot located across the street north of the mall. Site access to the shopping mall is provided from several driveways off the surrounding streets including El Camino Real along the western perimeter, Sneath Lane along the northern perimeter, and Huntington Avenue along the eastern perimeter. Access to the adjoining site parcel is from El Camino Real along its western perimeter (see Figure 2).

The site was developed as a portion of the larger Tanforan Racetrack for horse racing in 1899 that operated intermittently until 1964. The racetrack was also used for auto racing and for United States military purposes including training (twice from 1914 to 1918 and from 1941 to 1950) and as an internment camp in 1942. Structures associated with the racetrack were destroyed in a 1964 fire, the site was zoned for its current use in 1966, and construction of the Tanforan Mall was completed from 1969 to 1972 including two Tire, Batteries, and Accessories (TBA) buildings with filling stations operated by JC Penney/Firestone and Sears. The mall was renovated from 2004 to 2006 and included demolition of the JC Penney/Firestone TBA building and expansion of retail and parking areas. The last expansion was the addition of a parking garage with cinemas in 2007-2008. The Sears TBA building remains, although the filling station ceased operation in the 1980s, and is currently occupied by Hyundai automotive services. The site has been under the current ownership (ARE-San Francisco No 94 Holding LLC, ARE-San Francisco No 95 Holding LLC, and ARE-San Francisco No 96 Holding LLC "ARE") since 2021-2022.

[1] The ASTM Standard refers to these matters as "non-scope considerations."

1.2 Phase I ESA Conclusions

Ramboll performed a Phase I ESA of the site in conformance with the scope and limitations of the ASTM Standard. Any exceptions to, or deletions from, this practice are described in Section 7.2 of this report. The assessment has revealed a REC in connection with the site (see Section 1.2.1). Several additional findings that are not considered RECs or Controlled RECs (CRECs) were identified by this assessment as summarized in Section 7.1.

1.2.1 Recognized Environmental Conditions

This assessment has identified the following REC in connection with the site:

- **On-Site Groundwater and Soil Contamination Related to Historical Operations at Site.** Sears formerly operated an Automotive Center (1178 El Camino Real) on the northeast portion of the site (currently operated by Hyundai Automotive) that included seven underground storage tanks (USTs) for the storage of gasoline (two 12,000-gallon and two 6,000-gallon), motor oil (two 530-gallon), and used oil (500-gallon). Following removal of the USTs between 1985 and 1987, investigations commenced to evaluate and delineate the extent of petroleum hydrocarbons in soil and groundwater beneath the site. Under the oversight of the San Mateo County Department of Environmental Health (SMCDEH), investigations continued into the 2000s and have included soil, groundwater, and soil vapor sampling, and the installation and periodic sampling of groundwater monitoring wells. In a letter dated March 15, 2013, SCMDEH stated that active remediation was not warranted for the former gasoline and oil USTs and the agency has not requested additional investigation of this area of the site since approximately that time.

  In 2001, a 100-gallon UST (unknown contents) was discovered in an excavation at a depth of approximately 16 feet below ground surface (bgs) during construction of the San Bruno Police Station adjoining the southeast side of the site (owned by BART [Bay Area Rapid Transit]) in 2001. This area is referred to as Anomaly E in correspondence and reports and appears to be a source area for subsurface petroleum and benzene impacts (see Figures 3 and 4). SMCDEH named BART as an additional responsible party in 2013, and BART has performed investigation and remediation of the area since that time. Based on a September 22, 2021 letter, the SMCDEH requested an additional post-remedial groundwater monitoring event (inclusive of all wells on the site and in the vicinity of Anomaly E), and indicated that if results demonstrated a sustained reduction in groundwater contaminants, further remedial effort may not be necessary, and the site may qualify for closure under the State Water Resource Control Board (SWRCB) Low-Threat Underground Storage Tank Case Closure Policy (LTCP). In response, a final groundwater sampling event was completed in December 2021 with groundwater results documented in a 2022 Report. Results of the event indicated that concentrations of benzene and ethylbenzene were detected above the San Francisco Bay Regional Water Quality Control Board (RWQCB) environmental screening levels (ESLs) for commercial/industrial land use and total petroleum hydrocarbons as gasoline (TPHg) exceeded the United States Environmental Protection Agency (USEPA) maximum contaminant level (MCL) for drinking water. In an April 2023 letter, the SMCDEH indicated that the site met LTCP conditions and concluded all appropriate response actions appear complete and further investigation, remedial/removal actions, or monitoring of the release does not appear warranted. However, the case closure summary stated the following: "An unknown amount of hydrocarbon-affected soil and groundwater remain in the subsurface at the site. The City of San Bruno Building Department has been notified that should excavation or development of the property be proposed that may encountered impacted soil or groundwater, SMCDEH must be notified." In a July 2023 letter, the SMCDEH stated the RWQCB had approved SMCDEH's recommended case closure and case closure will be granted when all of the wells are destroyed and all associated remediation

equipment, if any, are removed. A well destruction workplan was requested. As of the date of this report, a workplan or other documentation evidencing well destruction had not been provided to the SMCDEH. The current status for the site is listed as "Eligible for Case Closure" pending closure of groundwater monitoring wells.

The open case status and presence of groundwater contaminants above commercial/industrial ESLs represents a REC (this issue would be a CREC when case closure is issued). It is not expected that site redevelopment will be inhibited in a significant manner by residual subsurface impacts. Irrespective of case status with the oversight agency, residual impacts present at this site are likely to be managed as part of redevelopment and construction, continued coordination with the agency, and the implementation of a soil management plan.

1.3 Additional Considerations

Ramboll conducted a screening-level review of certain additional considerations that are not considered part of the ASTM Standard, as discussed in Section 5.3. Ramboll's key findings from its review of additional considerations includes the following:

- **Asbestos-Containing Materials (ACMs).** The majority of the buildings were constructed prior and during 1972, except for the parking garage/Cinemark Theater building, which is prior to the time that asbestos was generally phased out of use in many building material applications during the mid-1980s. A limited screening survey was conducted at the site in 2021 that identified a total of 13 predominant suspect ACMs throughout the mall structures of which seven were sampled. None of the sampled materials were found to contain asbestos. Eight additional suspect ACMs were identified that were not sampled. The report concluded the following materials were assumed to contain asbestos: drywall and joint compound, roofing systems, and carpet/flooring adhesives generally throughout the structures; ceramic floor tile systems in the central shops and JC Penney; floor tile system in Target; and ceiling tile systems in Target and JC Penney. A 2022 Asbestos O&M Program was prepared to assist ARE with managing ACMs.
- **Lead-Based Paint.** Lead was a major ingredient in paint pigment prior to and through the 1940s. While other pigments were used in the 1950s, the use of lead in paint continued until the early 1970s. In 1978, the Consumer Products Safety Commission banned paint and other surfacing coating materials that are lead-containing paint. Based on the construction date of the buildings in 1969 and 1972, it is likely that LBP was used on facility structures. Facility personnel were not aware of the presence of any LBP on structures at the facility, and Ramboll observed the paint to be in good condition.
- **Water Intrusion/Mold.** Ramboll did not perform a mold survey at the site. Facility personnel reported that there had not been any past water intrusion events with the exception of roof leaks at the Sears department store that were immediately repaired, same day. No other information was available.
- **Radon.** Based on information included in the environmental database report, the site is located in an area categorized as Zone 2, which has average indoor basement radon levels between 2 and 4 picoCuries per liter (pCi/L). The USEPA's continuous exposure limit, which is the limit at which further testing or remedial action is suggested, is 4.0 pCi/L. This USEPA continuous exposure limit applies to residential, not commercial, properties. According to the California Radon database, out of 45 sites surveyed in San Mateo County, three sites were over 4 pCi/L. A USEPA survey conducted in the same zip code as the site found that the average radon level of a first-floor room at two sites was 0.100 pCi/L.

2. INTRODUCTION

2.1 Scope of Work

Ramboll conducted a Phase I ESA of the site, relying on the sources of information noted below. The date on which the information was obtained/reviewed is also indicated in the table below.

Sources of Information Relied on for the Phase I ESA		
Resource	**Description**	**Date**
Site Reconnaissance		
Site visit	Ramboll representative: Jodi Vanneman (photographs from the site visit are provided in Appendix A)	January 17, 2025
Interviews		
Site Representatives (year first associated with the site)	Linda Larson, CBRE Inc., The Shops at Tanforan General Manager (2012)	January 17, 2025
Site Owner Representative	Same as above	Not applicable
Governmental Agencies	In lieu of interviewing regulatory authorities, Ramboll submitted written information requests and reviewed responsive information (if provided) in accordance with procedures established by the regulatory authorities (see below).	See below
Records Review		
Environmental Database Search	Environmental Data Resources, Inc (EDR) database report (Appendix B)	January 10, 2025
Governmental and Other Online Resources	USEPA EnviroFacts and Enforcement and Compliance History Online (ECHO) databases California Department of Toxic Substances Control (DTSC) EnviroStor and Hazardous Waste Tracking System (HWTS) databases California Water Resources Control Board (WRCB) GeoTracker website WRCB Storm Water Multiple Applications and Report Tracking System (SMARTS) California Environmental Protection Agency (CalEPA) Regulated Site Portal United States Department of Transportation, National Pipeline Mapping System (NPMS) online California Department of Conservation, Geologic Energy Management Division (CalGEM) Well Finder San Bruno City Building Department Online-Permits and eTrakit websites	January 2025

Sources of Information Relied on for the Phase I ESA		
Resource	**Description**	**Date**
Regulatory Agency Records	Ramboll reviewed site-related information available from the Bay Area Air Quality Management District (BAAQMD). Ramboll also requested information from the San Bruno City Fire Department and the SMCDEH; however, as of the date of this report, a response to Ramboll's requests had not yet been received. Additionally, building records for the site were viewed via EDR Lightbox.	January 13-21, 2025
Historical Sources	Aerial photographs, topographic maps, city directory listings, Sanborn maps (as available), obtained from EDR (Appendix C).	January 10-17, 2025
Physical Setting Sources	Current USGS 7.5-minute topographic map for the site and surrounding area. Geologic, hydrogeologic, and hydrologic information provided in the EDR report and prior site assessment reports noted below.	January 2025
Prior Environmental Reports and Site-Related Information	Prior environmental reports and other key documentation reviewed by Ramboll (Appendix D) include: • *Site Conceptual Model and Additional Screening Indoor Air Quality Monitoring Workplan, 1178 El Camino Real, San Bruno, California*, prepared by SCS Engineers, dated December 7, 2011 (the "2011 Site Conceptual Model and Air Quality Workplan"); • *2018 First Semi-Annual Groundwater Monitoring Report, Sears Automotive Service Center (No. 1478), 1178 El Camino Real, San Bruno, California*, prepared by AECOM, dated May 21, 2018 (the 2018 Groundwater Report"); • *Corrective Plan Implementation Report, Sears Automotive Service Center (No. 1478), Separate Source of Hydrocarbons in the Vicinity of the San Bruno Police Station, 1178 El Camino Real, San Bruno California*, prepared by AECOM, dated April 28, 2020 (the "2020 Corrective Plan Implementation Report"); • *Phase I Environmental Site Assessment, JC Penney Company Inc., 1122 El Camino Real*, San Bruno, California, prepared by Ramboll US Consulting, Inc., dated December 2020 (the "2020 Phase I ESA report"); • *Separate Source of Hydrocarbons in the Vicinity of the San Bruno Police Station, Sears Automotive Center #1478, 1178 El Camino Real, San Bruno, California*, prepared by SMCDEH, dated September 22, 2021 (the "2021 SMCDEH Letter"); • *Phase I Environmental Site Assessment*, 1122 El Camino Real, San Bruno, California, prepared by Ramboll US Consulting, Inc., dated July 2021 (the "July 2021 Phase I ESA report"); • *Phase I Environmental Site Assessment, 1150 and 1178 El Camino Real*, San Bruno, California, prepared by Ramboll US Consulting, Inc., dated October 2021 (the "October 2021 Phase I ESA report");	January 2025

Sources of Information Relied on for the Phase I ESA		
Resource	**Description**	**Date**
Prior Environmental Reports and Site-Related Information *(Continued)*	• *Limited Asbestos Screening-Level Survey, The Shops at Tanforan, 1150 El Camino Real, San Bruno, California*, prepared by Terracon Consultants, Inc., dated November 11, 2021 (the "2021 Asbestos Screening Report"); • *Asbestos Operations and Maintenance Program, 300 Tanforan Way and 1122, 1150, and 1178 El Camino Real, San Bruno, California*, by Ramboll US Consulting, Inc., dated July 2022 (the "2022 Asbestos O&M Program"); • *2022 Groundwater Monitoring Report, Sears Automotive Service Center (No. 1478), 1178 El Camino Real, San Bruno, California*, prepared by AECOM, dated February 11, 2022 (the "2021 Groundwater Report"); • *San Mateo County Groundwater Protection Program (GPP) Case Closure Memorandum and Case Closure Summary Sears Automotive Center #1478 and Separate Source in Vicinity of San Bruno Police Station, 1178 El Camino Real, San Bruno, California,* prepared by GPP Staff, dated April 18, 2023 (the "2023 Case Closure Memorandum and Case Closure Summary"), and • *San Mateo County Groundwater Protection Program Separate Source in Vicinity of San Bruno Police Station, Sears Automotive Center #1478, 1178 El Camino Real, San Bruno, California,* prepared by GPP Staff, dated July 3, 2023, (the "SMCDEH 2023 Letter"). In addition, Ramboll requested and reviewed the environmental documents identified in Section 10.8 of the ASTM Standard. Reviewed documents included a tenant list, site plan, and future development plans.	
Environmental Lien (EL)/Activity and Use Limitations (AUL)	EL/AUL search report obtained from EDR (Appendix E)	January 14, 2025
User-Provided Information		
User-provided Information	Information from the user of this assessment, consistent with the User Questionnaire in the ASTM Standard and other information identified in Section 10.8 and Section 10.9 of the ASTM Standard, was obtained during initial project scoping discussions.	N/A
Notes: Ramboll interviewed representatives of the site (i.e., "facility personnel") identified by the client as having good knowledge of the uses, physical characteristics, and operations of the site (i.e., "key site manager" as defined by the ASTM Standard), including information identified in Section 10.8 and Section 10.9 of the ASTM Standard. Certain follow-up discussions and communication may have been completed following the date of the initial interview. Database searches were completed for those databases required by the ASTM Standard, as well as other readily available sources. Where specified, the radius searched for each database was selected in accordance with the ASTM Standard.		

This Phase I ESA was conducted in accordance with the methodology specified in the ASTM Standard, as agreed upon by Ramboll and its client in the proposal for this assignment.

The scope of work for this assignment was expanded to include an evaluation of certain additional considerations that are not included in the ASTM Standard, including a screening-level review of ACM[2] in site buildings, radon, water intrusion/mold, and LBP. The review of additional considerations was conducted based on available information and documentation; no samples of any media were collected as part of this assignment unless explicitly stated otherwise. Any other areas referred to as non-scope considerations by the ASTM Standard not listed above were outside the scope of this assessment.

2.2 Significant Assumptions

In conducting this review, Ramboll made no significant assumptions.

2.3 Reliance and General Limitations

This report has been prepared for the exclusive use of the ARE and its affiliated entities and may not be relied upon by any other person or entity without Ramboll's prior express written permission.

This report is considered current if the site visit, interviews, and regulatory database search were all performed within 180 days prior to the anticipated transaction. The conclusions presented in this report represent Ramboll's professional judgment based upon the information available and conditions existing as of the date of this report. In performing its assignment, Ramboll must rely upon publicly available information, information provided by the client, and information provided by third parties. Accordingly, the conclusions in this report are valid only to the extent that the information provided to Ramboll was accurate and complete. This review is not intended as legal advice, nor is it an exhaustive review of site conditions. Ramboll makes no representations or warranties, express or implied, about the conditions of the site.

Ramboll's scope of work for this assignment did not include collecting samples of any environmental media. As such, this review cannot rule out the existence of latent conditions including contamination not identified and defined by the data and information available for Ramboll's review; however, this report is intended, consistent with normal standards of practice and care, to assist the client in identifying the risks of such latent conditions.

Ramboll's limited review of ACMs in site structures did not include a formal asbestos survey or inspection. According to federal OSHA regulations (29 CFR § 1910.1001) and the Model Accreditation Plan (MAP; 40 CFR Part 763, Subpart E, Appendix C), the inspection, testing, evaluation, and/or sampling of suspect ACMs must be conducted by an accredited inspector; these activities were not performed as part of this environmental review. Comments in this report regarding the condition of building materials at the site, including known or suspect ACMs, represent only Ramboll's observations at the time of the site visit and are not intended to be consistent with definitions regarding ACMs condition in the Asbestos Hazard Emergency Response Act (AHERA) or in other federal or state asbestos regulations or industry standards.

On May 8, 2024, the USEPA formally published in the Federal Register (89 Fed. Reg. 39124) its final rule designating perfluorooctanoic acid (PFOA) and perfluorooctanesulfonic acid (PFOS), together with

[2] Ramboll's review of ACM in building materials did not include a formal asbestos survey in conformance with established protocols (as outlined in 40 CFR §763), applicable state or local regulations, or industry standards, and any comments in this report regarding the condition of building materials represent only Ramboll's observations at the time of the site visit and are not intended to be consistent with definitions regarding ACM condition in the Asbestos Hazard Emergency Response Act (AHERA) or in other federal or state asbestos regulations or industry standards.

their salts and structural isomers, as CERCLA hazardous substances. The rule was effective July 8, 2024. Therefore, Ramboll's assessment included consideration that PFOA, PFOS, and their salts and structural isomers are CERCLA hazardous substances. Ramboll's assessment also included review of other per- and polyfluoroalkyl substances (PFAS), to the extent identified, even if not a CERCLA hazardous substance (and thus outside the scope of the ASTM Standard). Ramboll's review is intended to provide guidance about possible current and/or historical uses of PFAS at the site based on the information available at the time of our assessment, recognizing that knowledge regarding the current and historical uses of these substances continues to evolve.[3]

[3] Ramboll's review of PFAS risks excludes certain PFAS-containing refrigerants that may be contained in on-site equipment and are gases at standard temperature and pressure (e.g., R-410A, R-134a), on the assumption that they are not expected to pose a significant site contamination risk.

3. SITE DESCRIPTION

3.1 Site Setting

The site is generally located northeast of the intersection of El Camino Real and the Interstate 380 freeway, and is approximately 10 miles south of San Francisco, California (Figure 1).

The site is comprised of six parcels totaling approximately 43.8 acres developed with a regional shopping mall and an adjoining parcel (see Figure 2). The mall structures comprise approximately one million square feet and include the central shops and a food court plus BJs Restaurant, Target, Cinemark Theaters, and Barnes & Noble in the center portion of the site; a JC Penney department store on the south portion of the site; and a Hyundai Dealership sales facility and automotive service center on the north portion of the site. In addition, there are parking structures on the southeast, east and north portions of the mall. The structures are surrounded by paved parking lots and accessways with small, interspersed landscaped areas. The adjoining site parcel is an approximately 1.4-acre paved, vacant and fenced lot located across the street north of the mall.

Site access to the shopping mall is provided from several driveways off the surrounding streets including El Camino Real along the western perimeter, Sneath Lane along the northern perimeter, and Huntington Avenue along the eastern perimeter. Access to the adjoining site parcel is from Sneath Lane along its southern perimeter. The table below provides an overview of physical setting information for the site.

Physical Setting Information	
Conditions	**Description**
Site Information	
Property Owner	ARE-San Francisco No 94 Holding LLC, ARE-San Francisco No 95 Holding LLC, and ARE-San Francisco No 96 Holding LLC
Size	Approximately 43.8 acres
Assessor Parcel Numbers (APNs)	APNs: 014-316-300, 014-316-310, 014-316-330, 014-316-360, 014-316-080, and 014-311-060
Topography, Geology, and Hydrology	
Topography	Site: Site elevation ranges from approximately 58 feet above mean sea level (AMSL) on the southwest perimeter of the site down to approximately 37 feet on the northeast perimeter of the site. The site exhibits an overall downslope to the northeast. Region: Regionally, the ground slopes downward to the northeast.
Nearest Surface Water Body to the Site	On-Site: There are no on-site surface water bodies. Off-Site: The San Bruno Canal is located approximately 0.5 mile northeast of the site. The canal flows east to discharge into the San Francisco Bay located approximately 1.2 miles east-northeast of the site.
Direction of Shallow Groundwater Flow	According to the 2022 Groundwater Monitoring Report and 2023 Case Closure Memorandum that includes numerous monitoring wells placed on and adjacent to the northeast portion of the site, the predominant direction of groundwater flow is to the northeast.

Physical Setting Information	
Conditions	**Description**
Depth to Groundwater	According to the 2022 Groundwater Monitoring Report and 2023 Case Closure Memorandum, groundwater was encountered at depth of approximately 3 to 21 feet bgs.
Geologic Conditions	According to the 2023 Case Closure Memorandum, the northeast portion of the site is underlain by fine and coarse-grained sediments. Gravelly and sandy fill is locally present just below the surface to approximately 3 to 5 feet bgs. The fill is underlain by clay/silt to a depth of approximately 12 to 15 feet bgs. The clay/silt unit is underlain by a laterally continuous silty sand to sand, with local gravel lenses, to a depth of least 50 feet bgs. The EDR report characterized the overall site soils as Urban land that are manmade or highly disturbed, compacted soil with a variable composition.
Flood Plain	Facility personnel reported no known occurrences of flooding at the site. The site is located in an area of minimal flood hazard, which are the areas outside the 500-year flood zone.
Wetlands	According to the wetlands information provided by the National Wetland Inventory (NWI) (as obtained from the EDR database report), there are no on-site federally designated wetlands.
Nearby Groundwater Supply Wells	According to well database information provided in the database search report, there is one federally-registered public water well located over one-half mile southeast (cross-gradient) and more than 400 state-registered wells within a one-mile radius of the site, the majority of which are observation and monitoring wells. Four of the state-registered wells are listed as public or water supply wells and are all located at least one-eighth mile southeast and southwest of the site.
Notes: Information in this table was obtained through visual observations during the site visit; a review of USGS topographic maps, Google Earth imagery, information contained in the database search report, prior environmental assessment reports, and local agency sources (noted in Section 2), and information provided by site representatives.	

3.2 Current Use of the Site

The site is currently operated as The Shops at Tanforan regional shopping center. The anchor tenants include JC Penney, Target, Planet Fitness, Barnes & Noble, Century Theaters, a Hyundai Dealership and automotive services ("Hyundai"), Petco, and BJ's Restaurant & Brewery ("BJ's"). There are approximately 30 smaller tenants that include several stores and salons, food service and smaller restaurant tenants, dance studios, a Bounce House, a military recruitment office, and a dental office (see Tenant List in Appendix D). Numerous units in the central building are vacant. Operations on the site do not involve manufacturing or fabrication activities.

Site representatives stated janitorial services and maintenance services are primarily conducted by third-party vendors and related supplies are not stored on the site. Further, tenant improvements are conducted by their third-party contractors/vendors and not by on-site management and several of the anchor tenants maintain their own building systems. Facility personnel knew of no current use of chlorinated solvents or per- and PFAS at the site, and the use of such chemicals would not be expected based on the nature of current site operations. Foam-based fire suppression systems are not present at the site. Other operations conducted at the site include the following:

- Operation of cooling towers, chillers, boilers, air compressors, packaged rooftop units and related systems for comfort air conditioning.
- Operation of fuel and hydraulic equipment including two box balers (JC Penney and Target buildings); approximately 15 hydraulic elevators and seven trash compactors throughout the site; one natural gas-fired emergency generator (Target); two diesel-powered emergency generators (JC Penney and Central Shops buildings); and one diesel-powered emergency fire pump with associated 175-gallon diesel aboveground storage tank (AST; mechanical building adjoining the north side of the cinema parking garage).
- Operation and maintenance of inground and aboveground grease interceptors associated with the food service kitchens in the central food court, cinema, BJ's, and in the Target building including the grocery department and their interior Starbucks coffee shop.
- Limited building and facility maintenance (not otherwise completed by third-party vendors) including the operation of power tools and small gasoline and diesel-powered equipment (e.g., floor washers, leaf blowers, sweepers), an electric Cushman cart, and an electric scissor lift.
- The Hyundai Dealership operates on the northeast portion of the site using a former department store building for automotive sales and administrative activities and using the existing automotive building (formerly occupied by Sears Automotive) for automotive services. The automotive building is equipped with 10 double-bay doors and several single bays. Hyundai operates an automotive repair and tire shop, which involves undercar repair and maintenance, including engine repair, fluid changes, tire replacements, parts replacement, battery replacement, and motor vehicle air conditioner (MVAC) servicing. Chemicals used in automotive servicing operations include motor oils, antifreeze, windshield washer fluid, automatic transmission fluid, non-chlorinated aerosol brake cleaners, and other automotive fluids. The Company operates approximately 15 interior hydraulic car lifts, all of which are aboveground that are inspected by a third-party annually and by staff daily for any signs of leakage or equipment failure. Several concrete patches were located throughout the building evidencing former underground hydraulic lift reservoirs associated with the previous building occupant, Sears Automotive. In addition, a parts washer unit using an enzyme-based solvent, is infrequently used to clean small automotive parts and equipment. At least two floor drains are located in the building including one identified near the center of the service bays, and one identified in a car wash bay. Hyundai representatives were unclear where these floor drains discharged; however, two metal grates in the exterior paved area south of the building suggest the drains may discharge into an oil/water separator (OWS). A basement is present in the building in which one floor drain, a sewage lift station sump, and a groundwater sump, were identified. An operating air compressor is located in the basement; otherwise, the basement is used solely for storage. Condensate from the air compressor discharges to the concrete floor but only minor staining beneath the air compressor is present.

At the time of the site visit, Ramboll did not note strong odors in interior or exterior areas at the site associated with site operations. No evidence of hazardous substance releases related to air emissions from site operations other than combustion products from the periodic operation of natural gas and diesel emergency generators was observed. Limited and relatively minor staining on the concrete floor was observed in areas underlying/adjacent to the air compressors in the mechanical air handling equipment room of the JC Penney building and basement of the Hyundai automotive services building that were limited to the immediate area inside the buildings. Various small areas of pooled oil and limited staining were also identified in the Hyundai automotive services building that are confined to the building. As these releases appeared to be confined to paved areas inside the buildings, this staining is not considered to represent a significant concern to the site.

4. RECORDS REVIEW

4.1 Historical Site Use and Local Agency Information

The site was developed as a portion of the larger Tanforan Racetrack for horse racing in 1899 that operated intermittently to 1964. The racetrack was also used for auto racing and for United States military purposes including training (twice from 1914 to 1918 and from 1941 to 1950) and as an internment camp in 1942. Structures associated with the racetrack were destroyed in a 1964 fire, the site was zoned for its current use in 1966, and construction of the Tanforan Mall was completed from 1969 to 1972 including two TBA buildings with filling stations operated by JC Penney/Firestone and Sears. The mall was renovated from 2004 to 2006 and included demolition of the JC Penney/Firestone TBA building and expansion of retail and parking areas. The last expansion was the addition of a parking garage with cinemas in 2007-2008. The Sears TBA building remains, although the filling station ceased operation in the 1980s, and is currently occupied by Hyundai automotive services. The site has been under the current ownership (ARE-San Francisco No 94 Holding LLC, ARE-San Francisco No 95 Holding LLC, and ARE-San Francisco No 96 Holding LLC) since 2021-2022.

The table below provides a summary of key information obtained by Ramboll from a review of available historical resources and information obtained from local governmental agencies and regulatory bodies.

Summary of Historical Resources and Local Agency Information for the Site

Historical Resource	Key Observations Regarding Site History
Historical Resources	
Sanborn Maps (1925, 1949 and 1953)	1925: The site is occupied primarily by the Tanforan Race Course, labeled as provided water from the South San Francisco City System. Along the east-northeast portion of the site are stalls, a small office structure and a tavern. Horse stalls are present along the southeastern portion of the site. A club house and grandstand are on the western portion of the site. The rest of the site is occupied by the dirt horse racetrack and its inner field. 1949 and 1953: The horse track remains and several small lakes are shown within the inner field along with grandstands, jockey's quarters, administration building and paddocks on the western portion; portion of a warehouse extending onto the southeast portion; and a tavern and stables on the north-northeast portion. In addition, the water line serving the site is labeled as the Navy Water System.
Aerial Photographs (1943, 1946, 1956, 1963, 1968, 1974, 1982, 1993, 1998, 2006, 2009, 2012, 2016 and 2020) Satellite Imagery (1993 to 2024)	1943: The horse track remains with several barrack-style structures present on the inner field and along the northwest boundary of the site. Grandstand and horse stall structures are present on the west-southwest and southeast portions of the site, respectively. 1946: The outline of the horse track is apparent and horse stalls and grandstand structures are present on the northeast and west-southwest portions of the site, respectively. The barrack-style buildings are no longer present, and it appeared the racetrack was being restored. 1956 and 1963: The horse track is present with lakes on the inner field, and grandstands, a warehouse and horse stalls on the west-southwest, southeast and northeast portions of the site, respectively.

Summary of Historical Resources and Local Agency Information for the Site	
Historical Resource	**Key Observations Regarding Site History**
Aerial Photographs (1943, 1946, 1956, 1963, 1968, 1974, 1982, 1993, 1998, 2006, 2009, 2012, 2016 and 2020) Satellite Imagery (1993 to 2024) *(Continued)*	1968: The racetrack features and structures are no longer present and the site is vacant. The current streets along the northwest and southeast (Sneath Lane and Huntington Avenue) are present separating the northern parcel from the rest of the site. 1974: The original central mall structure at the center, the current store and automotive services buildings (formerly Sears and Sears Automotive) on the northern portion, and the current JC Penney and associated automotive services buildings on the southern portion of the site are present and surrounded by parking except for a building expansion that appeared underway on the west side of the central shops structure. The northern parcel is developed as a portion of a larger, paved parking lot. 1982-1993: The western expansion of the central shop structure is complete and a stand-alone commercial building has been added to the western portion of the site. 1998: Similar except two small structures (or large storage containers) are present on the northern parcel. 2004: The central portion of the mall appears to be undergoing renovation with the western addition to the central building, the stand-alone building on the western portion, and the former JC Penney automotive services building on the southeast portion removed and construction equipment present. The northern parcel is a paved and vacant lot. 2005: Similar to 2004 except stockpiled soil is stored on the northern parcel and tire tracks suggest the soil is associated with development of the parking structure on the northeast portion of the mall that was underway. 2006: The western entrance to the mall has been reconfigured and building additions are apparent on the west and northeast sides of the central mall structure. In addition, development of the parking structure is complete. The northern parcel is an undeveloped, vacant lot. 2007: A parking structure had been added to the southern portion of the site. 2009-2024: The site is present in its current configuration and the northern parcel is a paved, vacant lot.
Topographic Maps (1896 to 2022)	1896 and 1899: No development is depicted on the site. 1915: No development is depicted except for a railroad track extending across the northern site parcel. 1939: A racetrack with a few buildings along the southwest, southeast and northeast portions is present. The railroad tracks are no longer located on the site. 1947 and 1956: The racetrack and structures are still present along with small ponds on the inner field and the site is labeled the Tanforan Racetrack. 1968: No development is depicted on the site. 1973 and 1980: A large structure occupies the center of the site with smaller buildings on the northeast and southeast portions. 1995 and 1996: The site is shaded to indicate dense urban development without showing specific structures. Inner roads, similar to the current mall accessways, are also shown. 2012-2022: There is no shading and only the inner roads are shown in the 2012 map, no roads are shown in the later maps. It is noted these later map versions typically only depict topographic features and roadways.

Summary of Historical Resources and Local Agency Information for the Site	
Historical Resource	**Key Observations Regarding Site History**
City Directory Abstracts (1953, 1970, and 1976 to 2020 at approximate five-year intervals)	One occupant was listed prior to the mall development and includes Coral Reef Restaurant at 1180 El Camino Real in 1953. Past/present occupants of the Tanforan Shopping Center/The Shops at Tanforan include the following: • 201-401 Tanforan Shopping Center/Tanforan Park Shopping: Various shops, restaurants, dental center, banks, photo shops, travel agency, Emporium, J C Penney, and cinemas (1976-2017), One Hour Photo (1986), Tanforan Dry Cleaner (at #302A, only 1986), and Tanforan Shopping Center (2020). • 96-412 Tanforan Mall/Park: Various shops, restaurants, dental center, banks, photo shops and Tanforan Park Cinemas (1992-2017), Emporium (1992), and Tanforan Cleaners/Tanforan Cleaners & Shoe Repair (at 402 Tanforan, 1992 and 1995). • 1110 El Camino Real: Firestone (1986-1995). • 1122 El Camino Real: J C Penney (1986-2017), J F Ardly OD (1995), and San Bruno Police Association (2005). • 1140 El Camino Real: Bank (1981-1995), The Shops at Tanforan (2005), and various stores and restaurants (2010-2017). • 1150 El Camino Real: Vacant (1981), stores and restaurants (1986-2005), dental offices (1995, 2005), Tanforan Park Shopping Center (1995), Shops at Tanforan and various shops, dental office(s), and Target and restaurants (2010-2017). • 1178 El Camino Real: Various offices (1976-2005), Sears (1976-2017), USA Petroleum (1981), Sears Auto Center (2010), and Budget (2017).
San Bruno City Online Library	According to a 2024 Chronicle article, the Tanforan Mall area was part of the Mexican land grant Rancho Buri Buri. Governor Jose Castro gave the land to Jose Antonio Sanchez in 1837. His land was divided among his children, one of whom was Toribio Tanforan, whose land became the Tanforan Racetrack from 1899 to 1970. When horse racing became illegal in 1908, the track hosted alternative events, including auto racing. During World War I, the racetrack was used as an Army training camp for a volunteer regiment of the 144th Field Artillery of the U.S. Army. Horse racing was legalized again in 1923 and horse racing returned. For seven months in 1942, the Tanforan Racetrack was used as a temporary detention center for Japanese Americans during World War II and then the racetrack use continued until 1964, when the grandstands caught fire and the racetrack was demolished. In 1970, the Hapsmith Corporation developed the Tanforan Shopping Center.
Prior Phase I Reports	Both the 2020 and 2021 Phase I ESA reports stated portions of the site were developed with the Tanforan Racetrack in 1899 and was used as U.S. military training center from 1914 to 1918 and from 1941 to 1950, and as an internment camp in 1942. The track burned down in 1964 and the mall was developed in 1972. The JC Penney automotive shop was demolished in 2005.
Site Representative(s)	Site representatives stated the mall was previously the Tanforan Racetrack and was developed with the original mall in 1970 and renovated in the mid-2000s. Site representatives were not aware of any prior dry cleaner businesses having operated on the site.

Summary of Historical Resources and Local Agency Information for the Site	
Historical Resource	**Key Observations Regarding Site History**
Database Search Report	The EDR Historical Cleaner city directory database listed Tanforan Cleaners & Shoe at 302 Tanforan Park A in a 1991 directory, and at 402 Tanforan Park in 1992 through 1998 directories as a drycleaning plant (except rugs; 302 and 402 Tanforan Park are historical addresses associated with the site).
Local Agency Information	
San Mateo County Assessor	The site APNs identified by the San Mateo County Assessor and readily available data, where provided, include the following: • 014-316-300: approximately 15.3 acres, Use Type -shopping centers; addressed as 1122 El Camino Real • 014-316-310: approximately 2.2 acres, Use Type – Shopping Centers, Improvements - 81,284 square feet of building space built in 2008; addressed as 1188 El Camino Real • 014-316-330: approximately 11.45 acres, Use Type – Shopping Center, Improvements – only year built of 1971 provided; addressed as 1178 El Camino Real • 014-316-360: approximately 11.98 acres, Use Type – Shopping Center; addressed as 1150 El Camino Real • 014-316-080: approximately 1.5 acres, Use Type – Shopping Center, Improvements – 194,172 square feet of building space built in 1972; addressed as 300 Tanforan Shopping Center • 014-311-060: approximately 1.4 acres, Use Type – parking lot; no situs address.
EL and AUL Search Report	The site APN ownership provided in the EL and AUL Search Report includes the following: • In September 2021, ARE-San Francisco No 94 Holding LLC acquired APN 014-316-300 from CTL PropCo I LLC • In November 2021, ARE-San Francisco No. 95 Holding LLC acquired APNs 014-316-310 and 014-316-330 from Seritage SRC Finance LLC • In January 2022, ARE-San Francisco No. 96 Holding LLC acquired APNs 014-311-060, 014-316-080 and 014-316-310, and only the improvements (not the land) of APN 014-316-310 from Shops at Tanforan Associates LLC There are no liens or AULs associated with the site dating back to the dates these vestings were recorded in 2021 and 2022.
Online-Permits and eTrakit websites	Records were reviewed for 300 Tanforan, and 1110, 1122, 1150, 1178, and 1188 El Camino Real. In addition, other addresses formerly or currently associated with the site including 302 and 402 Tanforan Park, and 1140 and 1198 El Camino Real were reviewed. • 300 Tanforan/Tanforan Park/Tanforan Shopping Center: Records are dated 1996 to 1998 and include permits for general improvements for Target. • 302 Tanforan Park: Records dated 1995 included improvements for The Designers Center.

Summary of Historical Resources and Local Agency Information for the Site	
Historical Resource	**Key Observations Regarding Site History**
Online-Permits and eTrakit websites *(Continued)*	• 402 Tanforan Park: Records dated 1991 were identified to remodel Unit 402 for Tanforan Cleaners including a floor plan that did not depict the presence of an on-site dry cleaning unit; rather, sewing machines, shoe repair, clothing racks and a fitting room were shown. • 1110 El Camino Real: A 1990 permit was identified to remove an exterior 550-gallon waste oil UST located along the east side of the Firestone auto services building adjacent to a dumpster enclosure. No records were provided to evidence its removal. • 1122 El Camino Real: Records were dated from 1970 to 2022 including construction of J C Penney store and TBA building in 1970. Site plans dated 1984 and 2003 of the shopping center depicted a Firestone TBA building and a Sears TBA building on the southeast and northeast portions of the site, respectively. Other records dated up to 2022 refer primarily to general improvements associated with the JC Penney Store and construction of a parking garage in 2005. In addition, permits were issued various years to the San Bruno Police Association and others for a seasonal fireworks stand. • 1140 El Camino Real: Permits are dated 1975 to 2016 that refer to development of a bank building in 1975 and demolishing the bank building in 2003 and permits issued 2010 to 2021 for various improvements at stores and restaurants including Target, CVS and BJs Brewery. • 1150 El Camino Real: Permits were issued from 1950 to 1960 for a barn, horse stables, offices, restrooms, pro-shop, and an addition to a grandstand for the Tanforan Racetrack owned by Tanforan Co LTD. Permits were issued for shopping center buildings from 1970 to 2022. The shopping center was developed under the ownership of Hapsmith Company. Permits were notably issued from 2003 to 2006 for a major mall renovation including a permit for "underground tank removal" issued in 2005 (no specific tank information or location provided). • 1178 El Camino Real: The original permit for the Sears store and TBA building was issued in 1969. Other records dated up to 2023 refer primarily to improvements for the Sears store and TBA/auto services building and for Hyundai of San Bruno dated 2022. In addition, a permit was issued in 2022 for installation of an aboveground storage tank (owner/operator not listed but was likely for Hyundai). • 1188 El Camino Real: Permits are dated 2004 to 2023 and refer to cinemas, a parking structure and stores. • 1198 El Camino Real: Permits are dated 2005 to 2024 for various building improvements including a 2005 plan check to add Avis to the Sears Tire Center, a 2011 Hazardous Materials Fire Operations Permit (related business not provided), 2006 and 2015 sign permits for Avis/Budget, and a 2024 business compliance permit for Tanforan Smog Check.
EDR Building Permit Report	The EDR Building Permit Report listed dozens of permits that appeared to be generally similar to the more-recent permit history previously referenced above. Additional permits identified include a 2005 aboveground fuel AST for 1150 El Camino Real, and a 2001 AST permit for 1178 El Camino Real.
San Bruno City Zoning Records	Based on a review of the Rome/Floyd County Planning Department, GIS Maps Online website, the Spears property is zoned "L-I" (Light Industrial), as is the area to the south.

Summary of Historical Resources and Local Agency Information for the Site	
Historical Resource	**Key Observations Regarding Site History**
BAAQMD	In response to an information request, the BAAQMD provided the following site records: • 1110 El Camino Real: permit for Firestone to operate a gasoline station with convenience store, the facility status stated "demolished 1/23/1985." The permit history listed JC Penney in 1983. • 1122 El Camino Real: permit for JC Penney to operate an emergency backup generator beginning in 2004 with an expiration date of December 1, 2025. • 1150 El Camino Real: Three permits are on record for this address as follows: 1) permit for Target to operate an emergency generator beginning in 2004 with an expiration date of May 1, 2025; 2) permit for The Shops at Tanforan to operate an emergency generator beginning in 2005 listed as a "merged facility" as of 2012 with no permit expiration data provided; and 3) permit issued to Burger King in 2010 (equipment type not provided). • 1178 El Camino Real: permit for Sears to operate an emergency generator in 2005 that expired in 2020. • 1188 El Camino Real: voided permit for The Shops at Tanforan to operate a new diesel fire pump issued in 2006 and expired in 2018.
CalEPA Regulated Site Portal	The following entries were identified for the site on the CalEPA Regulated Site Portal: • 1110 El Camino Real: permit for Firestone to operate a gasoline station with convenience store, the facility status stated "demolished 1/23/1985." The permit history listed JC Penney in 1983. • 1122 El Camino Real: JC Penney is listed as an air emissions, chemical storage and hazardous waste generator facility. JC Penney submitted a chemical and waste inventory on February 26, 2024 that listed diesel fuel stored up to 59 gallons, and four waste types (corrosives, flammable, aerosols and lab pack). • 1150 El Camino Real: Petco is listed as a hazardous waste generator facility. No chemical or waste inventory was listed. • 1150 El Camino Real: Panda Express is listed as a chemical storage facility for the storage of up to 2,599 cubic feet of carbon dioxide as reported on February 19, 2024. • 1150 El Camino Real: Chipotle Mexican Grill is listed as a chemical storage facility for the storage of up to 59 gallons of carbon dioxide as reported on January 30, 2024. • 1150 El Camino Real: Target is listed as an air emissions, chemical storage and hazardous waste generator facility. Target submitted a chemical and waste inventory on June 28, 2024 that listed hydraulic oil, floor finish, carbon dioxide, electrolyte and propane stored up to 119 gallons each, R-404a (a refrigerant) stored up to 2,500 cubic feet, and six retail waste types (corrosives bases, corrosive acids, flammable/toxic, aerosols, oxidizer and California designated waste) in addition to the storage of number Consumer Products that may meet hazardous designations (for retail sales). • 1178 El Camino Real: Hyundai of San Bruno is listed as a chemical storage and
CalEPA Regulated Site Portal *(Continued)*	• hazardous waste generator facility. Hyundai submitted a chemical and waste inventory on January 1, 2024 that listed various automotive wastes (i.e., oil, oily absorbent, fuel, ethylene glycol) and product oil stored up to 1,199 gallons or 499 pounds each.

Summary of Historical Resources and Local Agency Information for the Site	
Historical Resource	**Key Observations Regarding Site History**
	• 1178 El Camino Real: Sears is listed as a Leaking UST Cleanup Site (see further discussion in Sections 4.2 and 4.4). • 1188 El Camino Real: The Shops at Tanforan is listed as an air emissions facility. • 1188 El Camino Real: Century Theaters Tanforan is listed as a chemical storage facility for the storage of up to 15,598 cubic feet of carbon dioxide as reported on May 9, 2023. Hazardous waste management is further discussed in Section 5.1.3.
Notes: In addition to aerial photographs provided by the third-party provider, Ramboll viewed historical satellite imagery available on Google Earth. Printed copies were not obtained, and imagery dates were not independently verified.	

4.2 Environmental Regulatory Database Review for the Site

Ramboll reviewed the results of the state and federal environmental database searches performed by the third-party database search provider (Appendix B) and reviewed information available on the EnviroStor, SMARTS, HWTS, GeoTracker, NPMS and CalGEM websites. The site is listed on several environmental databases related to site conditions, as discussed in the table below.

Summary of Environmental Database Listings for the Site	
Summary of Information Contained in Database	**Ramboll's Comments**
Camp Tanforan, a military facility that formerly included the site, is on the Federally Used Defense Sites (FUDS) and EnviroStor databases. The EnviroStor database identifies this listing as a military evaluation property under FUDS with a status of "No Department of Defense Action Indicated (NDAI)" status as of September 13, 2012.	A January 2011 letter from the Department of the Army (Army) stated that the former approximately 118-acre Tanforan Racetrack property was utilized by the Army as an assembly center for people of Japanese ancestry in 1942 and Department of the Navy for troop housing from 1943 to 1946. Improvements included barracks, mess halls, recreation buildings, and other support buildings. During the U.S. Navy use, a boiler house, rifle range building, incinerator, and paint mixing and storage building(s) were constructed. The military-constructed buildings were removed and the site was reverted back to a racetrack after 1946 and subsequently as a shopping mall in 1970. In a 1991 Inventory Project Report, it was reported that the site was initially used by the Navy before it was transferred to the Army; information regarding actual Navy use was not identified and no records were found during research supporting that the Navy acquired the site prior to the Army. Records indicated the War Department acquired the land directly from the Tanforan Company, Ltd. for use as a Japanese assembly center in 1942. Historical accounts indicated that the land was briefly used by the Navy around 1911 as an airfield and later as a military training center during World War I. However, between World War I

Summary of Environmental Database Listings for the Site	
Summary of Information Contained in Database	**Ramboll's Comments**
	and World War II, the site reverted back to use as a racetrack. No evidence of any Department of Defense uses remained at the site in 2011, and the site had been redeveloped into a shopping center. This listing does not represent a significant environmental concern to the site; prior racetrack and military uses are further discussed in Section 7.
Sears (Sears Automotive and related business names), a former occupant at 1178 El Camino Real, is listed in on the Historical Underground Storage Tank (Hist UST), Leaking Underground Storage Tank (LUST), Hazardous Waste and Substances List (Cortese)/Historical Cortese, UST Finder Release, Recovered Government Archive LUST (RGA LUST), GeoTracker, and California Environmental Reporting System (CERS) databases related to the prior operation of USTs and an unauthorized release that impacted soil and groundwater. The HIST UST database listed the following five USTs: two 5,000-gallon gasoline, two 12,000-gallon gasoline, and one 500-gallon waste oil installed in 1970. A leak was reported in 1985, and the current LUST status is "Open – Eligible for Closure" as of April 18, 2023. Sears is also listed on the Resource Conservation and Recovery Act Small Quantity Generator (RCRA-SQG), RCRA-Large Quantity Generator (RCRA-LQG), Facility and Manifest Data (Haznet)and HWTS databases for generation of hazardous waste circa 1987 to 2020. Wastes included waste oil and mixed oil, oil/water separation sludge, other organic solids, unspecified organic liquid mixture, latex, alkaline solution, unspecified solvent mixture, off-spec/ aged/surplus organics, and polychlorinated biphenyls (PCBs), among others. These wastes were generated from automotive services and retail activities as of off-spec/damaged/returned merchandise (e.g., cosmetics, cleaners, paint) that exhibits hazardous waste characteristics is required to be managed as hazardous waste.	Sears formerly operated seven USTs that were removed between 1985 and 1987 followed by investigations to evaluate and delineate the extent of petroleum hydrocarbons in soil and groundwater beneath the site. Under the oversight of the SMCDEH, investigations continued into the 2000s and have included soil, groundwater, and soil vapor sampling, and the installation and periodic sampling of groundwater monitoring wells. In a letter dated March 15, 2013, SCMDEH stated that active remediation was not warranted for the former gasoline and oil USTs. In 2001, a 100-gallon UST (of untype type and contents) was discovered in an excavation at a depth of 16 feet bgs during construction of the San Bruno Police Station adjoining the southeast side of the site (owned by BART) in 2001. This area is referred to as Anomaly E in correspondence and reports and appears to be a source area for subsurface petroleum and benzene impacts. SMCDEH named BART as an additional responsible party in 2013, and BART has performed investigation and remediation of the area since that time. Based on a September 22, 2021 letter, the SMCDEH requested an additional post-remedial groundwater monitoring event (inclusive of all wells on the site and in the vicinity of Anomaly E), and indicated that if results demonstrated a sustained reduction in groundwater contaminants, further remedial effort may not be necessary, and the site may qualify for closure under the SWRCB Low-Threat Underground Storage Tank Case Closure Policy. In response, this sampling was completed with groundwater results indicating case closure could be pursued. The current status states the site is "Eligible for Case Closure" pending closure of groundwater monitoring wells. This matter is further discussed in Sections 4.4 and 7.

Summary of Environmental Database Listings for the Site	
Summary of Information Contained in Database	**Ramboll's Comments**
JC Penney at 1122 El Camino Real is listed in the HWTS and Facility and Manifest Data (Haznet) databases as a generator of asbestos-containing waste, PCBs, aged or surplus organics, unspecified solvent mixtures, other inorganic solid waste, and laboratory waste chemicals, among others. The asbestos, PCB and other wastes were likely generated as a result of facility renovations. In addition, wastes are generated from retail activities as of off-spec/damaged/returned merchandise (e.g., cosmetics, cleaners, paint) that exhibits hazardous waste characteristics is required to be managed as hazardous waste.	The listings do not suggest a contamination concern to the site. Wastes generated at the site are further discussed in Section 5.1.3.
Firestone is listed at 1122 El Camino Real on the HIST UST database. The facility type is listed as a gas station and four USTs installed in 1972 included three 10,000-gallon gasoline USTs and one 500-gallon waste oil tank. JC Penney at 1122 El Camino Real is also listed in the HIST UST database. The facility type is listed as auto repair, and one 500-gallon waste UST was installed in 1972. This appears to be a duplicate listing to the Firestone waste oil tank reported above.	As previously referenced in Section 4.1, a 1990 permit was issued to remove an exterior 550-gallon waste oil UST located along the east side of the Firestone auto services building. It is not clear if this is the same waste oil UST listed on the HIST UST database or an additional tank. No records were provided to evidence removal of the 550-gallon UST or other tanks. Facility personnel indicate there are no active USTs on-site but were unaware of the closure process prior or during the demolition of the automotive operations building in 2005. It is unclear whether the tanks were removed from the ground or if leaks were discovered upon closure of the tanks. This matter is further discussed in Section 7.
Firestone listed at 1110 El Camino Real is listed in the HIST UST, Statewide Environmental Evaluation and Planning System UST (SWEEPS UST), California Facility Inventory Database UST (CA FID UST), and San Mateo Co. Business Inventory (San Mateo Co. BI) databases. The SWEEPS database lists one waste oil UST (size not provided); HIST UST database lists one 550-gallon waste oil UST, and FID UST database lists only listed the site as an active UST facility. These three UST databases are historical and have not been updated since the 1990s. The facility is listed as an inactive UST site on the San Mateo BI database.	A former building was located on the southeast portion of the site that is separate from the current JC Penney Store building. Both buildings were historically operated by JC Penney, addressed 1110 and 1122 El Camino Real, and known to have been used for the automotive building. Therefore, the UST listings for 1110 and 1122 El Camino Real appear to be duplicate listings.
JC Penney and Firestone Tires are listed at 1178 El Camino Real on the RGA LUST, HWTS and Haznet databases. The RGA LUST date is 1992. No other data is provided on this database. The waste activity is dated from 1984 to 1986 and the waste type only included a one-time removal of tank bottom waste.	The address of 1178 El Camino Real appears to be an error as JC Penney/Firestone operated an automotive services building on the southeast portion of the site addressed as 1110 and 1122 El Camino Real, as discussed above.

Summary of Environmental Database Listings for the Site	
Summary of Information Contained in Database	**Ramboll's Comments**
Tanforan Cleaners & Shoe at 302 and 402 Tanforan Park are listed in the EDR Historical Cleaners (EDR Hist Cleaner) database, which is an EDR proprietary database listing businesses from directories that provided dry cleaning services. This business was listed at 302 Tanforan Park in 1991, and at 402 Tanforan Park from 1992 to 1998.	This EDR proprietary database is derived from business names as opposed to records or permits indicating dry cleaning was actually performed at the location. According to Ramboll's previous 2021 Phase I ESA, site representatives stated one of these unit location corresponded to the current dental office in the central shops buildings. It is possible the cleaner only operated at 402 Tanforan Park with 302 being an error. As referenced in Section 4.1, building permit records dated 1991 were identified to remodel Unit 402 for Tanforan Cleaners. These records included a floor plan that did not depict the presence of an on-site dry cleaning unit; rather, sewing machines, shoe repair, clothing racks and a fitting room were shown. This information suggests a dry cleaning unit was not likely operated at the site and only drop-off/pick-up services were provided. As such, this matter is not further discussed.
The Picture People, LensCrafters, Kiddie Kandids, Express Stop Photo, Expressly Portraits, and PDQ One Hour Photo, former tenants at 1150 El Camino Real or 210-D Tanforan Park, and Tanforan Dental Group, a current tenant at 1150 El Camino Real, are listed on the RCRA-SQG and/or Haznet databases for the generation of RCRA-regulated and/or non-RCRA wastes related to photo or x-ray developing activities that primarily generated silver waste.	The generation of hazardous wastes, by itself, does not suggest a known release or contamination at the site. Wastes generated at the site are further discussed in Section 5.
CVS Pharmacy, a former tenant, is listed at 1150 El Camino Real on the RCRA-SQG database for the generation of RCRA-regulated wastes. The waste types include various metals, ignitable, corrosive, pesticides and chlorinated materials among others, and were likely components of off-spec/damaged/returned merchandise (e.g., cleaners, cosmetics, pesticides) that exhibited hazardous waste characteristics and was therefore managed as hazardous waste.	
Target Store, a current tenant, is listed at 1150 El Camino Real on the RCRA-LQG and RCRA-SQG database for the generation of RCRA-regulated wastes. The waste types include various metals, ignitable, corrosive, pesticides and chlorinated materials among others, and were likely components of off-spec/damaged/returned merchandise (e.g., cleaners, cosmetics, pesticides) that exhibited hazardous waste characteristics and was therefore managed as hazardous waste.	

Summary of Environmental Database Listings for the Site	
Summary of Information Contained in Database	**Ramboll's Comments**
Hyundai of San Bruno is listed at 1178 El Camino Real on the E Manifest for generation of hazardous waste.	
Twenty past/present site tenants including Tanforan Park Shopping Center at 1140, 1150 and 1178 El Camino Real and 300 Tanforan Park not already discussed above are listed on the HWTS and Haznet databases related to hazardous waste activity. These waste activities are associated with the management of off-spec/damaged/returned merchandise that exhibit hazardous waste characteristics and are therefore managed as hazardous waste.	
Notes: There are also several listings for past and present commercial tenants for the site also listed on the following databases related to regulatory compliance: CERS, CERS Hazardous Waste (CERS Haz Waste), Emissions Inventory (EMI), ECHO, E Manifest, Facility Index System/Facility Registration System (FINDS), Resource Conservation and Recovery Act Non-Generator/No Longer Regulated (RCRA NonGen/NLR), and San Mateo County Business Inventory (San Mateo Co. BI) databases. Listings on these databases, by themselves, are not necessarily indicative of contamination.	

4.3 Prior Operations and Chemical Use

According to facility personnel, operations have remained generally consistent except that JC Penney/Firestone previously operated a filling station and automotive services facility on the southeast portion of the site. In addition, Hyundai began conducting automotive services around 2023 out of the same building in which Sears previously conducted automotive services on the northeast portion of the site.

Facility personnel knew of no past use of chlorinated solvents or PFAS at the site, nor did Ramboll's review of database listings and site documents identify the past use of chlorinated solvents or PFAS at the site. Databases referenced in Section 4.2 indicate off-spec/damaged merchandise that contained chlorinated compounds and was managed as a regulated waste at some of the stores; however, there is no evidence of the use of such chemicals. The site is not listed on any PFAS-related databases searched by EDR (or other provider). Site personnel were not aware of any past fires at the site, or use of firefighting foams for fire training drills.

4.4 Previous Environmental Assessments and Activities

Based on a review of historical site documents and interviews with site representatives, prior environmental assessment, sampling, or remediation activities have been conducted at the site, as summarized below. Pertinent historical and site-related information contained in the prior reports has been incorporated into other sections of this report.

Former Sears Automotive TBA Services Center at 1178 El Camino Real

- **2011 Site Conceptual Model and Air Quality Workplan.** This report was prepared by SCS Engineers for Sears and reported that seven USTs operated by Sears were formerly located at the site including two 12,000-gallon gasoline USTs, two 6,000-gallon gasoline USTs, two 530-gallon bulk motor oil USTs, and one 500-gallon used oil UST. The four gasoline and two motor oil USTs were reportedly removed in 1985, and the 500-gallon used oil UST was reportedly removed in January 1987. All the USTs except the 500-gallon UST were located south of the TBA building. In addition, geophysical surveys performed at the site identified five subsurface anomalies (designated Anomalies A through E) not in proximity to the former USTs but on-site. Elevated concentrations of petroleum hydrocarbons were detected near Anomalies D and E.

  In February 2001, a BART subcontractor discovered a 100-gallon UST at a depth of approximately 16 feet bgs in a construction zone that is now believed to be in the basement area of the adjacent San Bruno Police Station to the southeast of the site (and therefore, not located on the site), near the southwest corner of the BART construction zone during excavation for the police station. The UST was removed by a BART subcontractor in 2010. Field notes completed by BART's environmental consultant indicate that a sheen was present in groundwater in the vicinity of the UST. The tank appeared to be located downgradient of MW-11 and cross-gradient of MW-4, in the vicinity of Anomaly E.

  The report provides on-site areas where several previous subsurface investigations had identified benzene and TPHg in soil. Benzene elevated above ESLs (0.33 mg/kg and 1.4 mg/kg for residential and commercial land uses) appears to be limited to west and southeast portions of the movie theater. TPHg elevated above ESLs (430 mg/kg and 2,000 mg/kg for residential and commercial land uses) appears to be limited to the southeast and west (with a further west to the police station) portions of the movie theater.

- **2013 SMCDEH Letter.** In response to a Feasibility Study and Corrective Action Plan submitted by SCS Engineers on behalf of Sears, the SMCDEH concurred with the proposed approach of a Dual Phase Extraction remedial program to address impacts in the vicinity of Anomaly E, stating that it was the only area where free product was observed, and warranted active remediation. The letter stated that no active remediation was necessary for other areas of the site. The pilot test for the selected remedial approach at Anomaly E was implemented in 2015.

- **2018 Groundwater Report.** In March 2018, AECOM conducted a semi-annual groundwater monitoring event on behalf of Sears. Depth to groundwater ranged from approximately 6 to 16 feet below the top of casing (i.e., top of the well near the ground surface). Groundwater sample results indicated elevated concentrations of TPHg and benzene, toluene, ethylbenzene and xylene (BTEX) that appeared to be localized around the southern portion of the police station (Anomaly E) with one elevated TPHg concentration 50 feet south of the Sears TBA building.

- **2020 Corrective Plan Implementation Report.** AECOM prepared a Corrective Plan Implementation Report on behalf of Sears that stated BART had implemented a DPE remedial program from August 22, 2019 through September 24, 2019 to remediate the source area at Anomaly E. Post-remedial groundwater sample results indicated that benzene concentrations in groundwater monitoring wells were reduced by one to two orders of magnitude but remained above commercial/industrial screening criteria, and the trend of cumulative contaminant mass removal had not reached asymptotic conditions, signifying that the system may have been shut down prematurely.

- **2021 SMCDEH Letter.** In response to the SMCDEH's review of the above 2020 report, the SMCDEH requested BART complete a post-DPE groundwater monitoring event to evaluate current plume conditions. A comprehensive groundwater monitoring event had not been completed since 2018. If future monitoring indicated a sustained reduction in groundwater concentrations, additional secondary source reduction may not be required.
- **2022 Groundwater Report.** AECOM prepared the 2022 report on behalf of Sears. Field activities for the post-DPE groundwater monitoring event included gauging and sampling of nine monitoring wells located south of the Sears TBA building and along the eastern property line in December 2021. The highest dissolved-phase concentrations of TPHg and benzene in groundwater are located in the area near Anomaly E and the Police Station in the general location of the former UST that appeared to be associated with the former racetrack (Figure 3). The benzene plume (greater than 10 µg/L and less than 100 µg/L) appeared to be limited to an area roughly 100 feet in length (Figure 4). Ramboll notes that although the map depicts benzene up to 100 µg/L, the maximum concentration of benzene detected during the event was 54 µg/L. TPHg concentrations were noted as being lower than previous detected values. AECOM concluded that the remedial objectives for low-threat closure, including the reduction of benzene concentrations in the source area to less than 100 µg/L, well below the target low-threat closure criteria of 3,000 µg/L, had been achieved for the Sears Automotive Center and recommended case closure.
- **SMCDEH 2023 Case Closure Memorandum and Case Closure Summary.** SMCDEH stated the site appears to satisfy the SWRCB Low-Threat UST Case Closure Policy, reporting the following notable conditions: the release only consists of petroleum hydrocarbons; the release had been stopped through removal of the USTs; free product has not been observed; the conceptual site model was sufficient to define the contamination and demonstrate LTCP criteria had been met; and the secondary source had been removed to the extent practicable (i.e., excavation of Anomaly E area, application of oxygenating agent, and completion of a DPE event). Further, potential vapor intrusion issues at the San Bruno Police Station were evaluated through multiple rounds of soil gas and indoor sampling and during the most recent indoor air sampling event (2014), benzene was found to slightly exceed the commercial ESL (0.42 micrograms per cubic meter [µg/m^3]) with a maximum of 0.63 µg/m^3 detected but was considered unlikely to represent an unacceptable human health risk due to benzene levels lowered during the 2019 DPE event and further reduction as a result of natural attenuation. SMCDEH concluded all appropriate response actions appear complete and further investigation, remedial/removal actions, or monitoring of the release does not appear warranted. However, the case closure summary stated the following: "An unknown amount of hydrocarbon-affected soil and groundwater remain in the subsurface at the site. The City of San Bruno Building Department has been notified that should excavation or development of the property be proposed that may encountered impacted soil or groundwater, SMCDEH must be notified."
- **SMCDEH 2023 Letter.** The letter stated the RWQCB had approved SMCDEH's recommended case closure and no comments were received during the public comment period. Therefore, case closure will be granted when all of the wells are destroyed and all associated remediation equipment, if any, are removed. A well destruction workplan was requested.

To date, the requested workplan or other documentation to demonstrate well destruction has not been provided and therefore, the case status remains open and eligible for case closure. Ramboll spoke with the SMCDEH case manager, Mr. Brian Gwinn, who confirmed this documentation has not been received and the case status remains open.

Ramboll compared the last groundwater sampling results for petroleum constituents to ESLs for groundwater vapor intrusion human health risk levels for commercial/industrial land use or to the MCL in drinking water where no RWQCB ESLs exist. The following exceedances were found: TPHg exceeded the MCL of 760 µg/L in two wells (MW-22 and MW-13) at concentrations of 1,800 and 2,000 micrograms per liter (µg/L); benzene exceeded the ESL of 1.8 µg/L in four wells (MW-13, MW-19R, MW-22 and MW-23) at concentrations ranging from 3.1 to 54 µg/L; and ethylbenzene exceeded the ESL of 15 µg/L in three wells (MW-13, MW-19, and MW-22) from 72 to 310 µg/L. Isoconcentration contours for benzene and TPH-g in groundwater during the latest sampling event in 2021 are provided on Figures 3 and 4.

Previous Phase I ESA reports

- **2020 Phase I ESA Report**. In 2020, Ramboll conducted a Phase I ESA of the southern portion of the site in the area occupied by JC Penney Store and associated parking areas on behalf of CTL PropCo I LLC and found no RECs in connection with this portion of the site. Notable other findings were identified, including the following: (1) former USTs at the site without closure documentation or soil and groundwater confirmation sample results; (2) past site operations that may have included the use of petroleum products, solvents, and other chemicals; and (3) potential migration of contamination to the JC Penney parcel from Sears and a former dry cleaner at the Tanforan shops on the northern and central portions of the Tanforan Mall, respectively; and (4) given the date of construction, there was a potential for ACMs to be present in building materials.
- **July 2021 Phase I ESA Report.** In 2021, Ramboll conducted a Phase I ESA of the southern portion of the site in the area occupied by JC Penney Store and associated parking areas on behalf of ARE and found no RECs in connection with this portion of the site. One *de minimis* condition was identified that included multiple areas of exterior pavement and interior flooring where oil stains were apparent on pavement that did not appear to reach floor or stormwater drains. Other findings were identified, including the following: (1) former USTs at the site without closure documentation or soil and groundwater confirmation sample results; (2) past site operations that may have included the use of petroleum products, solvents, and other chemicals; and (3) given the date of construction, there was a potential for ACMs and LBP to be present in building materials.
- **October 2021 Phase I ESA Report.** In 2021, Ramboll conducted a Phase I ESA of the northern portion of the site in the area occupied by the former Sears store, Sears TBA automotive building, and associated parking areas on behalf of ARE. The 2021 report identified one REC that included the presence of on-site soil and groundwater contamination above regulatory screening criteria related to the historical operations at the site. Specifically, the contamination is related to operation of seven gasoline and motor oil USTs by Sears that were removed in 1985 and 1987, and a UST that was identified in the basement of the eastern adjoining Police Station building in 2001. The previous investigations, remedial action, and agency correspondence completed through 2021 as referenced above, was reviewed, and the 2021 report stated that following additional post-remedial groundwater monitoring, the site may be eligible for case closure. Notable other findings were identified, including the following: (1) past site operations that may have included the use of petroleum products, solvents, and other chemicals; and (2) potential presence of ACMs and LBP based on the date when the buildings were constructed.
- **2021 Asbestos Screening Report.** Terracon conducted a limited asbestos screening survey at The Shops at Tanforan. A total of 13 predominant suspect ACMs were identified throughout the mall structures of which seven were sampled. None of the sampled materials were found to contain asbestos. Eight additional suspect ACMs were identified that were not sampled. The report

concluded the following materials were assumed to contain asbestos: drywall and joint compound, roofing systems, and carpet/flooring adhesives generally throughout the structures; ceramic floor tile systems in the central shops and JC Penney; floor tile system in Target; and ceiling tile systems in Target and JC Penney.

- **2022 Asbestos O&M Program**. The O&M Program was developed to assist ARE with managing ACMs throughout the mall structures. The assumed ACMs were listed as those identified in the 2021 Asbestos Screening Report.

4.5 User-Provided Information

Because this assessment is being prepared on behalf of the owner of this site, user-provided information (e.g., relating to environmental liens, activity use limitations [AULs], specialized knowledge of the site, property value diminution, chain-of-title, or any other commonly known or obvious indications of site contamination) was obtained through the site reconnaissance and interviews and is referenced in the applicable sections of this report.

5. SITE OBSERVATIONS

5.1 Chemical and Petroleum Storage

5.1.1 Underground Storage Tanks

According to site representatives, there are no current USTs at the site. Ramboll identified pipes in the Hyundai automotive building labeled as fresh and motor oil that are no longer use. This piping was associated with former storage tanks that have been removed.

Several USTs associated with the former JC Penney/Firestone and Sears TBA buildings were formerly operated at the site, as identified in the table below. Only a permit was identified for removal of one of the USTs from the JC Penney/Firestone building in 1990, as previously referenced in Section 4.1. The Sears USTs were removed in 1985 and 1987. A discussion of investigation and remediation activities associated with the Sears USTs is presented in Section 4.4. Sears site is listed on the Leaking Underground Storage Tank (LUST) database.

Underground Storage Tanks

Number and Size (gal.)	Location	Contents	Key Dates	Regulatory Closure Granted	Notes
Removed/Disposition Unknown					
2 x 12,000	Associated with former Sears Automotive services, northeast portion of the site	Gasoline	Removed 1985	No – The associated Leaking UST case has an "Open - Eligible for Closure" as of April 18, 2023	Reports regarding the removal, investigation and remediation related to the former USTs is discussed in Section 4.4. The site is currently on the LUST List related to an authorized release from the former USTs with a current case status of Eligible for Closure as of April 18, 2023. This matter is further discussed in Section 7.
2 x 6,000		Gasoline			
2 x 530		Bulk Oil			
1 x 500		Waste Oil	Removed 1987		
3 x 10,000	Associated with former JC Penney/ Firestone automotive services on the southeast portion of the site	Gasoline	Installed 1972 No record confirming removal	No	Facility personnel indicate there are no active USTs on-site but were unaware of the closure process prior or during the demolition of the automotive operations building in 2005. It is unclear whether the tanks were removed from the ground and if leaks were discovered upon closure of the tanks. Records referenced both a 500 and a 550-gallon waste oil UST that are presumed to be the same tank. A 1990 permit was issued to remove an exterior 550-gallon waste (see Section 4.1) but no records confirmed its removal. This matter is further discussed in Section 7.
1 x 500 (or 550)		Waste oil			

5.1.2 Aboveground Storage Tanks

One 175-gallon, steel elevated diesel tank is located over a concrete floor inside the fire pump room in an ancillary building located along the north side of the parking garage/cinema building. There is no secondary containment provided for this tank. The diesel fuels the fire pump via aboveground piping within the same room. A diesel odor and staining were noted on the concrete around the pump. Facility personnel were aware of the leak and had contacted the fire sprinkler maintenance contractor to repair the leak. The staining was contained to the building. No secondary containment is provided for this tank. This matter is further discussed in Section 7.

5.1.3 Other Chemical and Petroleum Containers

Several dedicated drum and other storage areas for chemicals and petroleum products are maintained at the site:

- Several one and five-gallon containers of paints on shelves and on the concrete floor, and several containers of gasoline and diesel in containers up to three gallons stored within a flammable materials storage cabinets are stored within the mall management shop.
- One parts washing container using a biodegradable solvents and approximately twenty 55-gallon drums of product oil and transmission fluid, automotive-related wastes (used oil filters, used oil, used transmission fluid, and used clay absorbent) and universal wastes (aerosols) and one 350-gallon tote of product oil are located in the Hyundai automotive service bays. The majority of the drums are stored on top of secondary containment pallets.
- Used food grease was observed stored in one 275-gallon tote within the trash compactor enclosure adjoining the parking garage/Century Theater structure, and in an approximately 100-gallon tallow bin within the trash enclosure adjoining BJ's restaurant.
- Approximately twenty five-gallon containers and associated approximately 150-gallon detergent tank are located in the carwash stall of the Hyundai automotive services building.
- A small countertop dental x-ray development machine is operated in the Tanforan Dental Care unit. Silver waste is removed from this unit by a cartridge that is mailed for off-site recovery.
- Several one-gallon containers of oil and lubricants are stored in the fire pump room.
- The restaurant and food service tenants store one or more cylinders of compressed carbon dioxide cylinders associated with the carbonated beverage systems.
- Water treatment chemicals associated with the air handling equipment are stored in a few drums and smaller containers in the mechanical rooms at the JC Penney and Hyundai mechanical spaces.
- Diesel-fueled generators are located in the JC Penney building and outside on the east side of the building with associated fuel reservoirs up to approximately 100 gallons each.
- Numerous 55-gallon drums stored on the concrete floor and approximately 15-gallon lidded, plastic storage bins stored on shelves are used by various stores to manage returned/damaged/off-spec/aged products that exhibit hazardous waste characteristics (e.g., cosmetics, shampoo, perfume, cleaners) and universal wastes (e.g., light bulbs/tubes and batteries) that are removed under manifest procedures for off-site processing. This storage was observed in the warehouse spaces of JC Penney, Target, and Petco.
- A few 55-gallon drums and smaller containers of hydraulic oil are stored by Otis Elevator in a few elevator equipment rooms.

Minor staining and small pools of freshly spilled oil were observed in some areas of the Hyundai automotive services building. Hyundai representatives stated the spilled oil is cleaned up on a daily basis and the used clay absorbent is placed in a drum. Hyundai representatives also stated the floors are not washed down but are swept clean. Otherwise, site representatives knew of no significant spills or releases of materials at drum and container storage areas. While dedicated secondary containment was not provided for all of the drums and containers, Ramboll did not observe other evidence of spills or uncontrolled releases from these storage areas, other than minor staining in some elevator equipment rooms. As the observed stains were observed to be minor in nature and are contained to the concrete floored building areas, this staining does not represent a significant environmental concern.

5.2 Other Site Reconnaissance Observations

During the site visit, Ramboll made observations of interior and exterior portions of the site to look for and identify the features, activities, uses, and conditions specified in Section 9.4 of the ASTM Standard, as discussed in the table below.

Site Reconnaissance Observations	
Conditions	**Description**
Site Utilities and Equipment	
Heating and Cooling Equipment	Natural gas and electric fueled cooling towers, chillers, boilers, air compressors, packaged rooftop units and related systems are operated for comfort heating and air conditioning.
Natural Gas Service	The site is provided with natural gas service.
Use of Fuel Oil for Building Heat	No current or former use of fuel oil for building heat.
Foam-based Fire Suppression System	According to facility personnel, the site is not equipped with a built in foam-based fire suppression system, and there is no indication of a former use of a foam-based firefighting system at the site.
Water Supply and On-site Water Wells	The site receives drinking water from the City of San Bruno water system. No on-site domestic water wells were identified. Although not observed in the areas accessed, groundwater monitoring wells associated with the groundwater investigations completed at the former Sears Automotive facility, as previously discussed in Section 4.4, may remain as documentation confirming their proper abandonment have not been identified.
PCB-containing Equipment	Site representatives were not aware of any on-site equipment that is known to contain PCBs. There are at least five exterior, pad-mounted, oil-filled transformers on the site; the units are owned by Pacific Gas & Electric Company (PG&E). The units are not labeled as to their PCB content. Because the unit may have been installed before the 1979 federal ban on the manufacture of PCBs, it is possible that transformer oils contain PCBs. Site representatives were not aware of spills or leaks from these transformers. Because the building(s) were constructed prior to the 1979 federal ban on the manufacture of PCBs, it is possible that hydraulic or other types of electrical equipment, such as capacitors, contain PCBs.

Site Reconnaissance Observations		
Conditions	**Description**	
PCB-containing Equipment *Continued)*	There are approximately 15 hydraulic elevators throughout the site. Because most of the building areas were constructed prior to the 1979 federal ban on the manufacture of PCBs, it is possible that the hydraulic fluid in the elevator reservoirs contain may PCBs. Facility personnel indicated that the elevators are serviced annually and as needed by OTIS within the main mall structures, and by third-party vendors retained by the larger tenants (e.g., Target and JC Penney). As such, it is likely that hydraulic fluid used in the building elevators in the early 1970s (and potentially containing PCBs) has been replaced and removed from the site. Minor staining confined to the immediate concrete floor area at the equipment reservoir was observed in a few elevator rooms that does not represent a concern based on the confined, small spill and apparent newer oil release (light-colored oil and/or staining). There are approximately 15 newer aboveground hydraulic lifts in the Hyundai automotive service bays that are unlikely to contain PCBs based on the equipment age. Releases were not observed form the hydraulic lifts and facility personnel stated the lifts are routinely inspected and serviced. Several concrete patches were observed in the concrete floor evidencing the presence of prior underground hydraulic reservoirs associated with removed automotive lifts. No information regarding the removal of the prior automotive lifts has been made available to Ramboll. In addition, seven newer hydraulic trash compactors and two box balers were identified at the site that are unlikely to contain PCBs based on the equipment age. Ramboll did not identify staining associated with this hydraulic equipment.	
Waste, Wastewater and Stormwater		
Waste	Hazardous and Universal	Numerous 55-gallon drums stored on the concrete floor and approximately 15-gallon lidded, plastic storage bins stored on shelves are used by various stores to manage returned/damaged/off-spec/aged products that exhibit hazardous waste characteristics (e.g., cosmetics, shampoo, perfume, cleaners) and universal wastes (e.g., light bulbs/tubes and batteries) that are removed by third-party vendors under manifest procedures for off-site processing. This storage was observed in the warehouse spaces of JC Penney, Target, and Petco and no major releases or staining was observed. Approximately six 55-gallon drums of automotive-related wastes (used oil filters, used oil, used transmission fluid, and used clay absorbent) and universal wastes (aerosols) and one 350-gallon tote of product oil are located in the Hyundai automotive service bays. The majority of the drums are stored on top of secondary containment pallets. Minor staining and small pools of freshly spilled oil were observed in the drum storage area. Hyundai representatives stated the spilled oil is cleaned up on a daily basis and the used clay absorbent is placed in a drum. Based on the minor releases and staining observed within the immediate drum area and daily cleanup routine, this staining is unlikely to represent a significant concern.

Site Reconnaissance Observations		
Conditions	**Description**	
Waste *(Continued)*	Nonhazardous	Nonhazardous waste generated at the site includes general debris stored in seven trash compactors and several dumpsters located outside the buildings. The trash is removed by various third-party vendors for off-site processing. Used food grease and associated sludge are periodically removed for off-site processing by third-party vendors from a 275-gallon storage tote within the trash compactor enclosure adjoining the parking garage/Cinemark Theater structure, from the two belowground interceptors, and from several small aboveground, in-line grease interceptors associated with the restaurants and food service facilities.
	Observations	Other than as referenced above, Ramboll observed no evidence of a contamination concern associated with waste storage and management at the site.
Wastewater	Sanitary	Sanitary wastewater from the site is discharged to the municipal sanitary sewer system.
	Process	Wash water generated in the carwash bay at the Hyundai automotive services building is discharged into a floor drain located within the same carwash bay. Standing water of at least a few inches with soap suds was observed present at the time of Ramboll's site visit. According to Hyundai representatives, this wash water is discharged directly to the sanitary sewer system. However, two metal plates were present in the pavement on the south side of the building that may be associated with an oil/water separator. Hyundai began occupying the site in 2023 and stated there has been no clogging or concerns associated with the floor drain system and they have never pumped or serviced the drainage system and did not known the purpose of the two metal covers in the paved area. Regardless, the dilute nature of the car wash water is unlikely to represent a significant environmental concern to the site. The prior automotive activities, including potential operation of an oil/water separator, is further discussed in Section 7. Other operations at the site do not generate process wastewater except for unfiltered air compressor condensate that was observed from three air compressor located in the JC Penney and Hyundai mechanical rooms and in the Hyundai automotive services building basement. Minimal staining was observed on the concrete immediately beneath the air compressors and based on the limited staining that has not extended a foot or more beyond the units, this minimal staining is unlikely to represent a significant concern.
	Septic Systems	No identified current or former septic systems.
	Observations	Ramboll observed no evidence of a contamination concern associated with the current wastewater management at the site.

Site Reconnaissance Observations		
Conditions	**Description**	
Stormwater	Management	Percolates into the ground surface at unpaved areas enters catch basins that discharge to the municipal storm sewer system. One sump pump was observed at the Hyundai building's loading dock to discharge accumulated water to the municipal storm sewer system. Although not observed, it is possible another sump pump is associated with the downward sloping loading dock at the JC Penney building.
	Observations	Ramboll observed no evidence of a contamination concern associated with stormwater management at the site.
Other Interior and Exterior Observations		
Exterior Ponds, Pits, Lagoons and Standing Surface Water	Ramboll observed no exterior ponds, pits, or lagoons.	
On-site Disposal or Fill Material	Ramboll did not observe any areas of the site indicative of on-site waste disposal or placement of fill material.	
Staining and Stressed Vegetation	No stained or stressed vegetation was observed.	
Interior Drains, Sumps, Pits, and Trenches	In addition to the floor drains and presumed oil/water separator observed in the Hyundai automotive service building, and the floor drains and grease interceptors associated with restaurants and food tenants previously discussed above, floor drains were observed in the mechanical rooms housing the air handling equipment in the JC Penney and Hyundai buildings that discharge directly to the sanitary sewer system. These systems receive discharge from the air compressors, boilers, cooling towers and chillers. In addition, sewer lift stations were observed in the basements of the Hyundai retail building and the Hyundai automotive services buildings that discharge to the municipal sewer system. Floor drains are also located in the restrooms, the laundry room of the Central Shops building, and in food service areas that discharge directly to the sanitary sewer system.	
Odors	At the time of the site visit, Ramboll did not note strong odors in interior or exterior areas at the site.	

5.3 Additional Considerations

Ramboll's scope of work also included a review of certain additional considerations that are not included within the scope of the ASTM Standard (i.e., "ASTM non-scope considerations"). A summary of Ramboll's findings for these additional considerations is provided in the table below.

Review of Additional Considerations		
Consideration	**Summary of Review**	**Comments/Findings**
ACM	As previously discussed in Section 4.4, a limited screening survey was conducted at the site in 2021 that identified a total of 13 predominant suspect ACMs throughout the mall structures of which seven were sampled. None of the sampled materials were found to contain asbestos. Eight additional suspect ACMs were identified that were not sampled. The report concluded the following materials were assumed to contain asbestos: drywall and joint compound, roofing systems, and carpet/flooring adhesives generally throughout the structures; ceramic floor tile systems in the central shops and JC Penney; floor tile system in Target; and ceiling tile systems in Target and JC Penney. A 2022 Asbestos O&M Program was prepared, as previously referenced in Section 4.4, to assist ARE with safely managing ACMs.	Based on the age of the majority of the buildings, ACMs may be present. The suspect and presumed ACMs identified were observed to be in good condition and there is an Asbestos O&M Program in place. There are no regulatory requirements to remove ACM or evaluate whether building materials contain asbestos unless the materials are damaged and have the potential to release fibers or the materials have the potential to be disturbed during renovation or demolition activities.
Radon	According to site representatives, no radon surveys have been completed at the site. Based on information included in the environmental database report, the site is located in an area categorized as Zone 2, which has average indoor basement radon levels between 2 and 4 picoCuries per liter (pCi/L). The USEPA□s continuous exposure limit, which is the limit at which further testing or remedial action is suggested, is 4.0 pCi/L. This USEPA continuous exposure limit applies to residential, not commercial, properties. According to the California Radon database, out of 45 sites surveyed in San Mateo County, three sites were over 4 pCi/L. A USEPA survey conducted in the same zip code as the site found that the average radon level of a first-floor room at two sites was 0.100 pCi/L.	No issues identified.
Water Intrusion/Mold	A comprehensive survey for water intrusion/mold was not in Ramboll's scope of work. Site representatives were not aware of water intrusion or apparent mold growth at the site.	No issues identified.
Lead-Based Paint (LBP)	Lead was a major ingredient in paint pigment prior to and through the 1940s. While other pigments were used in the 1950s, the use of lead in paint continued until the early 1970s. In 1978, the Consumer Products Safety Commission banned paint and other surfacing coating materials that are "lead-containing paint." Based on the construction date of the majority of the site buildings, it is possible that LBP was used historically on the buildings.	Ramboll observed the painted buildings surfaces to generally be in good condition. Based on the age of the site buildings, it is possible that the buildings contain LBP.

Review of Additional Considerations		
Consideration	**Summary of Review**	**Comments/Findings**
Lead-Based Paint *(Continued)*	Ramboll made limited, non-exhaustive observations of painted surfaces at the site. Site representatives indicated that no LBP surveys have been performed at the site. Painted surfaces at the site, both interior and exterior, were generally observed to be in good condition.	
Notes: Ramboll did not conduct a comprehensive survey for any of the issues noted above. Furthermore, Ramboll's observations were inherently limited and included only non-exhaustive visual observations.		

6. SURROUNDING PROPERTIES

The ASTM Phase I Standard requires an evaluation of the potential for migration of contamination onto the site from adjoining and other off-site properties. Ramboll's review of potential contamination risks posed by properties surrounding the site is presented below.

6.1 Current and Past Uses of Adjoining Properties and Surrounding Area

The site is located in a mixed commercial, light industrial and residential land use area, as summarized in the table below. The nearest residences are located approximately 150 feet east of the site.

Current and Past Uses of Adjoining Properties

Uses of Adjoining Properties	Notable Past Uses and Approximate Time Period	Observations Relating to Potential Conditions
North		
Sneath Lane followed by stores and stores, restaurant and a bank to the north-northwest; and by a US Post Office to the direct north.	Portions of the Tanforan Racetrack (1899 to 1964) Sneath Lane followed by undeveloped land (1965s to 1980s) Sneath Lane and commercial development (1980s to present)	Ramboll did not observe conditions on, or identify past uses of, adjacent properties that represent a potential contamination concern to the site.
East		
BART parking garage and light rail station, San Bruno Police Station and Huntington Avenue followed by a residential area along the eastern mall boundary; and a municipal building with storage yard at the east-northeastern boundary.	Portions of the Tanforan Racetrack with a shop/corporate yard structure noted to include gas and oil storage and railroad track followed by undeveloped and residential land (1899 to 1964) Undeveloped land, railroad track and Huntington Avenue followed by residential land and a small storage yard (1965s to 2000s) BART parking garage, light rail station, police station and Huntington Avenue followed by a residential land and a small municipal building (2000s to present)	During construction of the BART Station and Police Station, a UST was discovered that, based on review of fire insurance maps, may have been associated with the Tanforan Racetrack shop. Information regarding investigation and remediation of associated contamination was previously discussed in Section 4.4. Ramboll did not observe conditions on, or identify past uses of, adjacent properties that represent a potential contamination concern to the site.
South		
Interstate 380 followed by residential area.	Portions of the Tanforan Racetrack (1899 to 1964) Undeveloped (1965s to 1970s) Interstate 380 followed by residential area (1975s to present)	Ramboll did not observe conditions on, or identify past uses of, adjacent properties that represent a potential contamination concern to the site.

Current and Past Uses of Adjoining Properties		
Uses of Adjoining Properties	**Notable Past Uses and Approximate Time Period**	**Observations Relating to Potential Conditions**
West		
El Camino Real followed by a gas station (1199 El Camino Real); a veterinarian facility; a bank; a dental office; other general commercial uses; and the National Cemetery.	El Camino Real, undeveloped and residential (<1925 to 1940) El Camino Real, National Cemetery, undeveloped, a gas station, a pet hospital, a hotel, and portion of Camp Tanforan (1940s to 1970s) El Camino Real, National Cemetery, a gas station, a pet hospital, and general commercial (1970s to present)	The gas station is on the Leaking LUST databases and is further discussed in Section 6.2.1. Otherwise, Ramboll did not observe conditions on, or identify past uses of, adjacent properties that represent a potential contamination concern to the site.
Notes: During the site visit, Ramboll walked or drove by the borders of the properties that are adjacent to the site. Ramboll did not enter the neighboring properties.		

6.2 Database Review for Off-Site Properties

6.2.1 Adjoining Properties

Based on a review of the environmental database search report, Ramboll identified the adjoining property listed in the table below on databases relating to known or potential past releases.

Database Listings Relating to Known/Potential Releases at Adjoining Properties[1]		
Listing Name and Relative Location	**Summary of Information Contained in Database**	**Ramboll's Comments**
Shell Station 1199 El Camino Real (adjoining to the west beyond El Camino Real)	This currently operating gas station is identified in the Leaking UST (LUST), Cortese and UST Release Finder databases for a release discovered in 1995 during the closure of a gasoline UST. The matter has open status. The LUST database states a release of gasoline and fuel contaminants to other groundwater was reported in 2002 and the case was issued closure on May 11, 2017.	Based on a 2015 Groundwater Monitoring Report and Case Closure Memorandum, a release was reported in 2002, various phases of investigation were completed, and a groundwater extraction system was operated that reduced groundwater impacts. A methyl tertiary butyl ether (MBTE) plume moved east towards a deep drinking water production well. Sampling and analysis of the production well indicated that the plume stabilized at a distance allowing for closure under the Low-Threat Closure Policy. Seven groundwater monitoring wells were located in the parking lot on the western portion of the mall site. The direction of groundwater flow was reported as variable but shown to be toward the southeast on the northwestern portion of the site. MTBE was sampled in three of these on-site wells in 2015. MTBE was detected in on-site well MW-16 at 240 µg/L below the residential and commercial ESLs set at 450 µg/L and 2,000 µg/L. Wells were previously sampled for TPHg and BTEX 2013 and results were either non-detect or where detected

Database Listings Relating to Known/Potential Releases at Adjoining Properties[1]		
Listing Name and Relative Location	**Summary of Information Contained in Database**	**Ramboll's Comments**
Shell Station 1199 El Camino Real (adjoining to the west beyond El Camino Real) *(Continued)*		were below applicable screening criteria. The property was granted regulatory case closure in May 2017. Since constituents of concern are below applicable screening levels, remedial action was conducted and case closure was granted, this adjoining Shell Station is unlikely to represent an environmental concern to the site.
Notes: Ramboll's analysis of adjoining properties was based on observations made during the site reconnaissance and location information for off-site listings as presented in the database report. Also, for purposes of this analysis, Ramboll considers as "adjoining" properties that are adjacent, even if separated by a road or other physical barrier. Ramboll has not included a discussion of compliance-related databases in this table (e.g., RCRA Generator, UST, AST), as Ramboll considers it unlikely that off-site properties listed on compliance-related databases without indication of a release or chemical mishandling represent a potential risk for contamination to the site.		

6.2.2 Other Surrounding Properties

There are several listings in the environmental database report for non-adjoining off-site facilities within applicable ASTM search radii; however, Ramboll has not identified any properties that are likely to represent a potential contamination concern to the site.[4]

The database report indicates that poor or inadequate address information was available for several properties located in the vicinity of the site; therefore, these properties could not be readily mapped by the third-party provider. Because the location of these properties with respect to the site could not be evaluated, Ramboll is limited in its ability to express an opinion regarding the potential for impact to the site from these properties. It was beyond the scope of this review to accurately locate each of the unmapped properties identified in the database report; however, Ramboll reviewed the list of unmapped properties and verified that none appeared to be adjacent to the site.

[4] Ramboll considers various factors in its determination whether a non-adjoining site represents a likely risk of contaminant migration to the subject site, including (if known) the type of database on which the off-site property is listed, whether and when the listing received regulatory closure, presumed or known groundwater flow direction, available reports and documentation, and distance from the site.

7. FINDINGS, OPINION, AND CONCLUSIONS

7.1 Discussion of Findings

Ramboll's findings, opinions, and conclusions regarding conditions at the site are presented below. The findings of this assessment are classified based on the definitions in the ASTM Standard provided in Section 8 of this report.

This assessment has revealed the following REC in connection with the site:

- **On-Site Groundwater and Soil Contamination Related to Historical Operations at Site.** Sears formerly operated an Automotive Center (1178 El Camino Real) on the northeast portion of the site (currently operated by Hyundai Automotive) that included seven USTs for the storage of gasoline (two 12,000-gallon and two 6,000-gallon), motor oil (two 530-gallon), and used oil (500-gallon). Following removal of the USTs between 1985 and 1987, investigations commenced to evaluate and delineate the extent of petroleum hydrocarbons in soil and groundwater beneath the site. Under the oversight of the SMCDEH, investigations continued into the 2000s and have included soil, groundwater, and soil vapor sampling, and the installation and periodic sampling of groundwater monitoring wells. In a letter dated March 15, 2013, SCMDEH stated that active remediation was not warranted for the former gasoline and oil USTs and the agency has not requested additional investigation of this area of the site since approximately that time.

  In 2001, a 100-gallon UST (unknown contents) was discovered in an excavation at a depth of 16 feet bgs during construction of the San Bruno Police Station adjoining the southeast side of the site (owned by BART) in 2001. This area is referred to as Anomaly E in correspondence and reports and appears to be a source area for subsurface petroleum and benzene impacts (see Figures 3 and 4). SMCDEH named BART as an additional responsible party in 2013, and BART has performed investigation and remediation of the area since that time. Based on a September 22, 2021 letter, the SMCDEH requested an additional post-remedial groundwater monitoring event (inclusive of all wells on the site and in the vicinity of Anomaly E), and indicated that if results demonstrated a sustained reduction in groundwater contaminants, further remedial effort may not be necessary, and the site may qualify for closure under the SWRCB Low-Threat Underground Storage Tank Case Closure Policy (LTCP). In response, a final groundwater sampling event was completed in December 2021 with groundwater results documented in a 2022 Report. Results of the event indicated that concentrations of benzene and ethylbenzene were detected above ESLs for commercial/industrial land use and total petroleum hydrocarbons as gasoline (TPHg) exceeded the MCL for drinking water. In an April 2023 letter, the SMCDEH indicated that the site met LTCP conditions and concluded all appropriate response actions appear complete and further investigation, remedial/removal actions, or monitoring of the release does not appear warranted. However, the case closure summary stated the following: "An unknown amount of hydrocarbon-affected soil and groundwater remain in the subsurface at the site. The City of San Bruno Building Department has been notified that should excavation or development of the property be proposed that may encountered impacted soil or groundwater, SMCDEH must be notified." In a July 2023 letter, the SMCDEH stated the RWQCB had approved SMCDEH's recommended case closure and that case closure will be granted when all of the wells are destroyed and all associated remediation equipment, if any, are removed. A well destruction workplan was requested. As of the date of this report, a workplan or other documentation evidencing well destruction had not been provided to the SMCDEH. The current status for the site is listed as "Eligible for Case Closure" pending closure of groundwater monitoring wells.

The open case status and presence of groundwater contaminants above commercial/industrial ESLs represents a REC (this issue would be a CREC when case closure is issued). It is not expected that site redevelopment will be inhibited in a significant manner by residual subsurface impacts. Irrespective of case status with the oversight agency, residual impacts present at this site are likely to be managed as part of redevelopment and construction, continued coordination with the agency, and the implementation of a soil management plan.

Ramboll identified the following findings that are not considered RECs or Controlled RECs (CRECs).

- **Former USTs without Closure Documentation.** Four USTs were formerly located at the site in association with a former JC Penney/Firestone automotive building on the southeast portion of the site. Three 10,000-gallon gasoline USTs and one 500-gallon UST were installed in 1972. A 1990 permit was issued to remove an exterior 550-gallon waste oil UST located along the east side of the Firestone auto services building. It is not clear if this is the same waste oil UST or an additional tank. No records were provided to evidence removal of the 550-gallon UST or other tanks. Facility personnel indicate there are no active USTs on-site but were unaware of the closure process prior or during the demolition of the automotive operations building in 2005. It is unclear whether the tanks were removed from the ground. Regulatory database search results do not identify any continuing obligations related to the closure of the USTs. Because Ramboll's review did not identify documentation of a release, a suspected release, or a potentially material threat of a release of a hazardous substance or petroleum product related to this matter, it is not considered a REC; however, additional information (e.g., confirmatory sample data) would be required to evaluate the potential for subsurface impacts, if any, related to the operation of USTs at the site.
- **Past Operations at the Site**. The site has been used for various purposes since the late 1890s, including as a horse and automotive racetrack (1899-1964), military training and operations (1914-1918, 1941-1950), internment camp operations (1942), automotive shop operations (1970-2020) on the northeast and southeast portions of the site including the operation of inground hydraulic lifts and oil/water separator(s), and retail operations (1972 to present). Several of these former operations may have included the use of petroleum products, solvents, adhesives, paint, metals, acids, caustics, corrosives, explosives, propellants, lead, and other chemicals. Additionally, historical operations conducted between site development and the early 1980s predate the enactment of robust environmental regulations related to the handling, storage, and disposal of hazardous chemicals. With the exception of the open LUST case associated with the former Sears Automotive Center, facility personnel are not aware of any major spills or releases at the site. Because Ramboll's review did not identify documentation of a release, a suspected release, or a potentially material threat of a release of a hazardous substance or petroleum product at the site other than the release associated with the former Sears Automotive services, this matter it is not considered a REC.
- **Limited Pavement and Floor Staining.** Ramboll observed areas of interior pavement where petroleum releases or stains were apparent that include the following: (1) in areas underlying/adjacent to the air compressors in the mechanical air handling equipment rooms of the JC Penney and Hyundai buildings and basement of the Hyundai automotive services building that were limited to the immediate area; (2) an active small release of diesel from piping associated with the emergency fire pump for which site representatives stated their vendor has been contacted to repair the piping; (3) minor staining confined to the immediate area at the equipment reservoir in a few elevator rooms; and (4) minor staining and small pools of freshly spilled oil in some areas of the Hyundai automotive services building for which Hyundai representatives stated

are cleaned up on a daily basis and the used clay absorbent is placed in a drum. These stains and releases are limited in areal extent, the underlying pavement/flooring appeared to be intact, releases are cleaned up and/or in the process of being cleaned up, and are contained to the buildings. As such, Ramboll considers this matter to represent a *de minimis* condition.

7.1.1 Additional Considerations

Ramboll's scope of work was expanded to include the additional considerations identified in Section 1.3. The findings of the review of these additional considerations are summarized as follows:

- **ACMs.** The majority of the buildings were constructed prior and during 1972, except for the parking garage/Cinemark Theater building, which is prior to the time that asbestos was generally phased out of use in many building material applications during the mid-1980s. A limited screening survey was conducted at the site in 2021 that identified a total of 13 predominant suspect ACMs throughout the mall structures of which seven were sampled. None of the sampled materials were found to contain asbestos. Eight additional suspect ACMs were identified that were not sampled. The report concluded the following materials were assumed to contain asbestos: drywall and joint compound, roofing systems, and carpet/flooring adhesives generally throughout the structures; ceramic floor tile systems in the central shops and JC Penney; floor tile system in Target; and ceiling tile systems in Target and JC Penney. A 2022 Asbestos O&M Program was prepared to assist ARE with safely managing ACMs.
- **Lead-Based Paint**. Lead was a major ingredient in paint pigment prior to and through the 1940s. While other pigments were used in the 1950s, the use of lead in paint continued until the early 1970s. In 1978, the Consumer Products Safety Commission banned paint and other surfacing coating materials that are lead-containing paint. Based on the construction date of the buildings in 1969 and 1972, it is likely that LBP was used on facility structures. Facility personnel were not aware of the presence of any LBP on structures at the facility, and Ramboll observed the paint to be in good condition.
- **Water Intrusion/Mold**. Ramboll did not perform a mold survey at the site. Facility personnel reported that there had not been any past water intrusion events with the exception of roof leaks at the Sears department store that were immediately repaired, same day. No other information was available.
- **Radon**. Based on information included in the environmental database report, the site is located in an area categorized as Zone 2, which has average indoor basement radon levels between 2 and 4 picoCuries per liter (pCi/L). The USEPA's continuous exposure limit, which is the limit at which further testing or remedial action is suggested, is 4.0 pCi/L. This USEPA continuous exposure limit applies to residential, not commercial, properties. According to the California Radon database, out of 45 sites surveyed in San Mateo County, three sites were over 4 pCi/L. A USEPA survey conducted in the same zip code as the site found that the average radon level of a first-floor room at two sites was 0.100 pCi/L.

7.2 Analysis of Data Gaps

The ASTM Standard defines a data gap as "a lack of or inability to obtain information required by the practice despite good faith efforts by the environmental professional to gather such information." A data gap is only significant if other information obtained during the ESA, or professional experience, raises reasonable concerns and affects the ability of the environmental professional to identify whether a given issue is a REC. The ASTM Standard requires that the ESA report identify and comment on significant data gaps.

Limiting conditions and deviations to the ASTM Standard for the assessment are discussed below.

- Site representatives did not have current contact information for representatives of former site owners/occupants. Ramboll made reasonable attempts to obtain such information, but it was not otherwise readily available. Thus, Ramboll was unable to interview former owners/occupants about historical operations and site conditions. Due to extended age of the site, it was not possible to interview representatives dating back to the site's first developed use in the late 1800s. However, Ramboll conducted interviews with representatives of ARE with tenure at the site dating back to 2011 and reviewed other historical sources regarding former uses of the site.
- Historical information, such as aerial photographs, was not readily available to characterize the property from the present back to the property's obvious first developed use or 1940, whichever is earlier. The earliest readily available historical source that would indicate specific site uses is a Sanborn Map dated 1899 which shows the site was already developed as a portion of the Tanforan Racetrack.
- Ramboll requested information from the San Bruno City Fire Department and the SMCDEH; however, as of the date of this report, a response to Ramboll's requests had not yet been received.
- Due to the size of the site, Ramboll relied upon site representatives to provide access to areas of the site where petroleum products, hazardous materials, and waste is stored and only a portion of the roof areas were accessed as deemed to safely accessible. In addition, the majority of the commercial areas were observed from public spaces and the exterior areas were assessed from a vehicle. Much of the exterior was also covered by densely parked vehicles. These conditions inherently limited the visual survey.
- Because this assessment is being prepared on behalf of the owner of this site, the information required in the User Questionnaire consistent with Appendix X3 of the ASTM Standard was obtained through the site reconnaissance and interviews. As such, no User Questionnaire was not required to be completed.
- EDR provided an environmental lien and AUL search conducted for the current deed(s) comprising the site; however, the search did not include review of searches for liens and AULs dating to 1980, as required by the 2021 ASTM Standard.

None of the exceptions, deletions, deviations, or site reconnaissance limitations noted above is considered to represent significant data gaps.

8. ASTM DEFINITIONS

The following definitions are presented in the ASTM Standard:

REC - Recognized Environmental Condition:

(1) The presence of hazardous substances or petroleum products in, on, or at the subject property due to a release to the environment; (2) the likely presence of hazardous substances or petroleum products in, on, or at the subject property due to a release or likely release to the environment; or (3) the presence of hazardous substances or petroleum products in, on, or at the subject property under conditions that pose a material threat of a future release to the environment.

CREC - Controlled Recognized Environmental Condition:

A REC affecting the subject property that has been addressed to the satisfaction of the applicable regulatory authority or authorities with hazardous substances or petroleum products allowed to remain in place subject to implementation of required controls (for example, activity and use limitations or other property use limitations).

HREC - Historical Recognized Environmental Condition:

A previous release of hazardous substances or petroleum products affecting the subject property that has been addressed to the satisfaction of the applicable regulatory authority or authorities and meeting unrestricted use criteria established by the applicable regulatory authority or authorities without subjecting the subject property to any controls (for example, activity and use limitations or other property use limitations).

De Minimis Condition:

A condition related to a release that generally does not present a threat to human health or the environment and that generally would not be the subject of an enforcement action if brought to the attention of appropriate governmental agencies.

Data Gap/Significant Data Gap:

A lack of or inability to obtain information required by the practice despite good faith efforts by the environmental professional to gather such information. A data gap that affects the ability of the environmental professional to identify a REC is considered a significant data gap.

FIGURES

C:\Users\rmso\Desktop\drawing1\1169002250 6_CONV-006\1690022506_CONV-006_FIGURES\1690022506_figures.aprx
PROJECT: 169000XXXX | DATED: 1/30/2025 | DESIGNER: RMSO

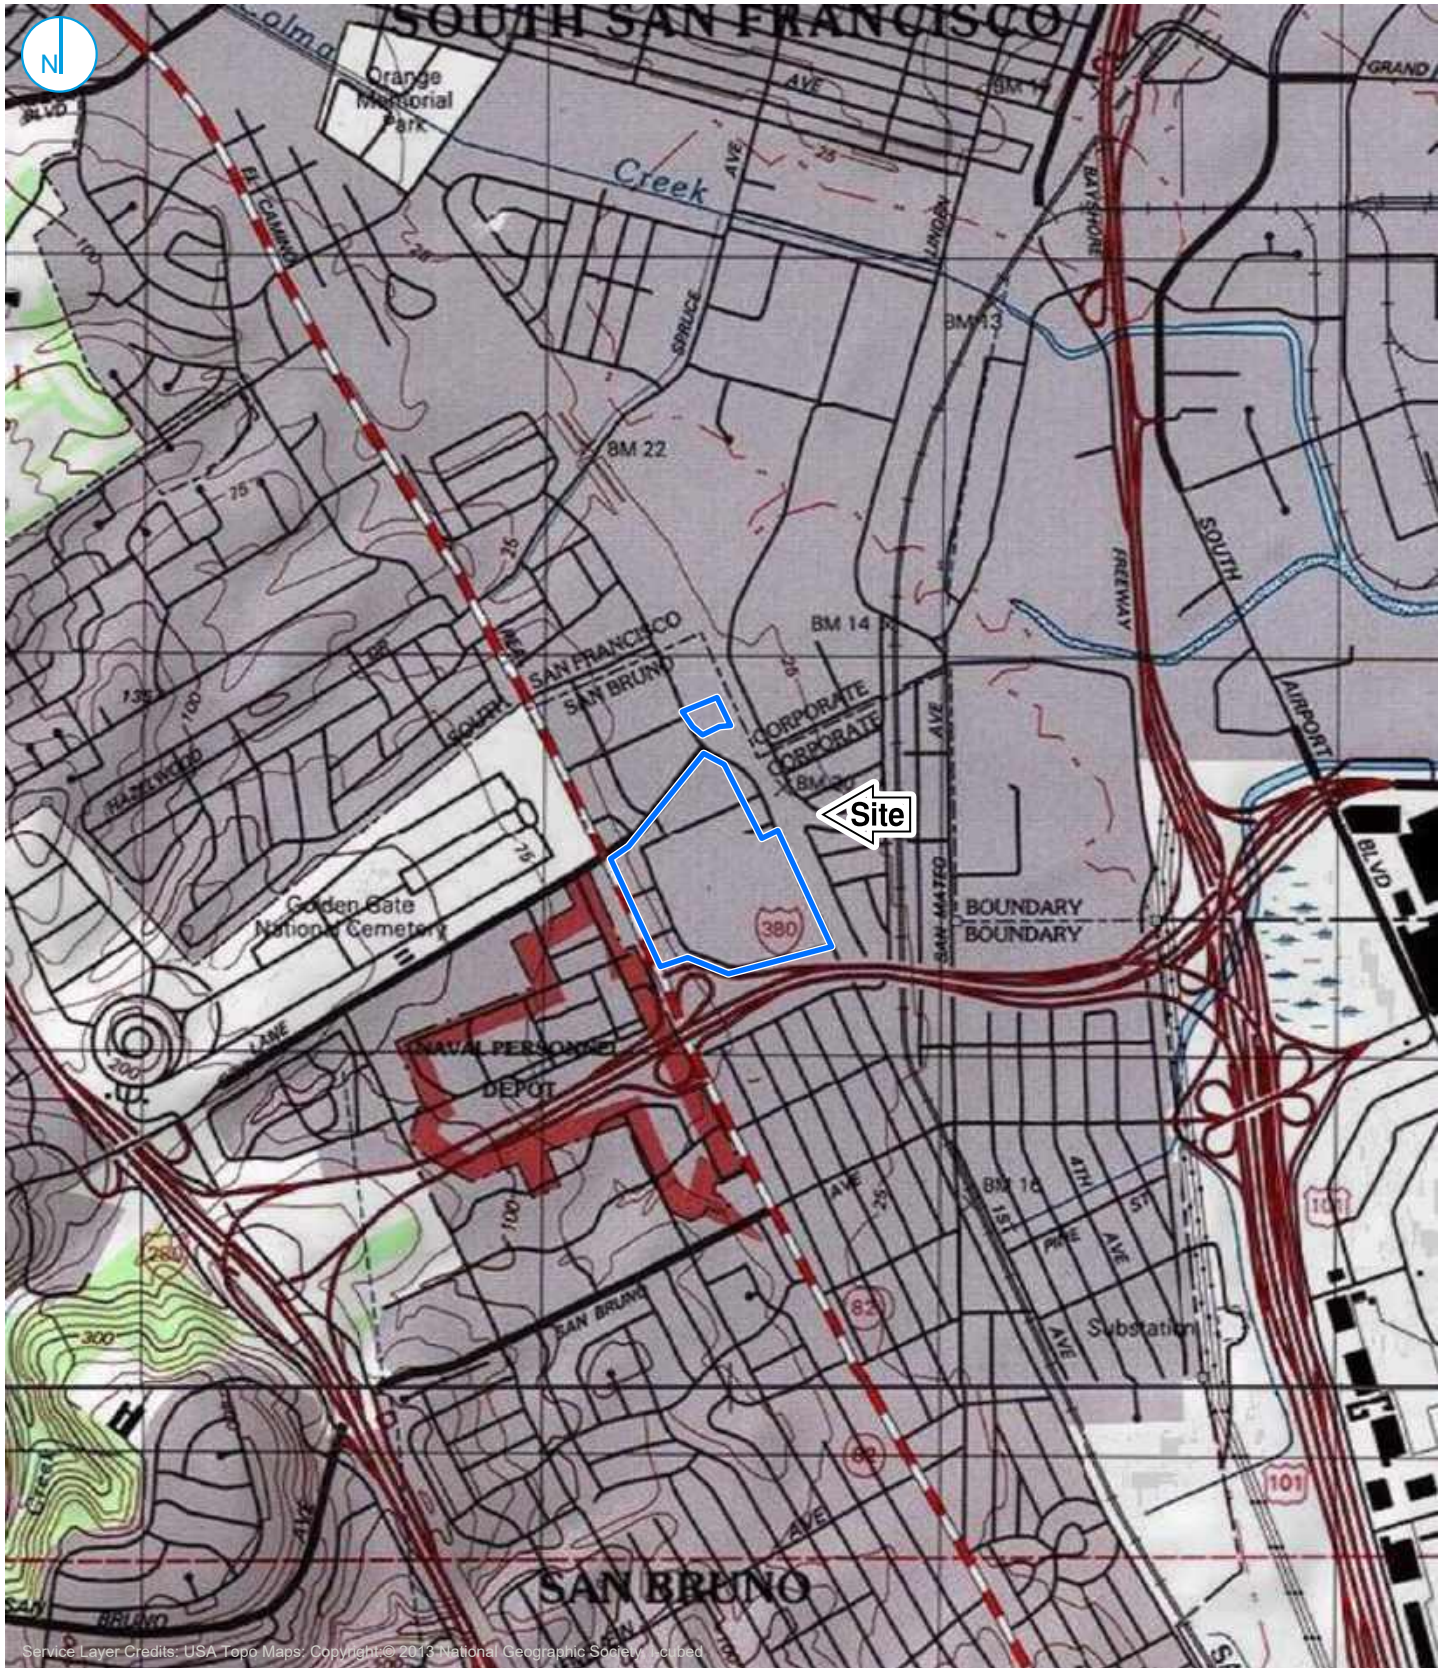

KEY MAP

Map Scale: 1:1:24,000;
Map Center: 122°25'4"W 37°38'15"N

LEGEND

Approximate Site Boundary

0 1,000 2,000 Feet

SITE LOCATION MAP

THE SHOPS AT TANFORAN
1122-1198 EL CAMINO REAL
AND 300 TANFORAN PARK
SAN BRUNO, CALIFORNIA

FIGURE 01

RAMBOLL AMERICAS
ENGINEERING SOLUTIONS, INC.
A RAMBOLL COMPANY

LEGEND

Approximate Site Boundary

EXPLANATION:

1 Surface Parking Lot
2 Parking Garage
3 Fire Pump Room
4 Presumed Oil/Water Separator
5 Primary Loading Dock
6 Diesel Generator

0 125 250 Feet

SITE LAYOUT

THE SHOPS AT TANFORAN
1122-1198 EL CAMINO REAL AND 300 TANFORAN PARK
SAN BRUNO, CALIFORNIA

FIGURE 02

RAMBOLL AMERICAS
ENGINEERING SOLUTIONS, INC.
A RAMBOLL COMPANY

RAMBOLL

C:\Users\rmso\Desktop\drawing\1\1690022506_CONV-006\1690022506_CONV-006_FIGURES\1690022506_figures.aprx
PROJECT: 1690022506_CONV-006 | DATED: 1/31/2025 | DESIGNER: RMSO

LEGEND

- Sears Monitoring Well
- Sears Destroyed Monitoring Well
- Shell Destroyed Monitoring Well
- TPHg Isoconcentration Contour (µg/L)
- Approximate Site Boundary

Source:
2021 Groundwater Monitoring Report,
Sears Automotive Service Center (No. 1478)
1178 El Camino Real, San Bruno, California,
Prepared by AECOM, Feb 2022

0 125 250 Feet

2021 GROUNDWATER TPHG ISOCONCENTRATION CONTOURS SHALLOW ZONE

THE SHOPS AT TANFORAN
1122-1198 EL CAMINO REAL AND 300 TANFORAN PARK
SAN BRUNO, CALIFORNIA

FIGURE 03

RAMBOLL AMERICAS
ENGINEERING SOLUTIONS, INC.
A RAMBOLL COMPANY

RAMBOLL

C:\Users\rmso\Desktop\drawing\11\1690022506_CONV-006\1690022506_CONV-006_FIGURES\1690022506_figures.aprx
PROJECT: 1690022506_CONV-006 | DATED: 1/30/2025 | DESIGNER: RMSO

LEGEND

- Sears Monitoring Well
- Sears Destroyed Monitoring Well
- Shell Destroyed Monitoring Well
- Benzene Isoconcentration Contour (µg/L)
- Approximate Site Boundary

Source:
2021 Groundwater Monitoring Report,
Sears Automotive Service Center (No. 1478)
1178 El Camino Real, San Bruno, California,
Prepared by AECOM, Feb 2022

0 125 250 Feet

2021 GROUNDWATER BENZENE ISOCONCENTRATION CONTOURS SHALLOW ZONE

THE SHOPS AT TANFORAN
1122-1198 EL CAMINO REAL AND 300 TANFORAN PARK
SAN BRUNO, CALIFORNIA

FIGURE 04

RAMBOLL AMERICAS
ENGINEERING SOLUTIONS, INC.
A RAMBOLL COMPANY

RAMBOLL

C:\Users\rmso\Desktop\drawing\1116900225O6_CONV-006\1690022506_CONV-006_FIGURES\1690022506_figures.aprx
PROJECT: 1690022506_CONV-006 | DATED: 1/30/2025 | DESIGNER: RMSO

APPENDIX A
SITE PHOTOGRAPHS

Photo 1: Northwest portion of the site looking southeast.

Photo 2: West portion of the site looking east from El Camino Real.

RAMBOLL

Site Photographs

The Shops at Tanforan
1122-1198 El Camino Real and 300 Tanforan Park
San Bruno, California

January 2025

Photo 3: East portion of the site looking west-southwest.

Photo 4: East-northeast portion of the site looking north-northwest.

Photo 5: West-southwest portion of the site looking northeast.

Photo 6: Southeast portion of the site looking northwest.

Photo 7: North-northeast portion of the site looking south.

Photo 8: Hyundai automotive services building on the northeast portion of the site.

Photo 9: Interior photo of the central shops.

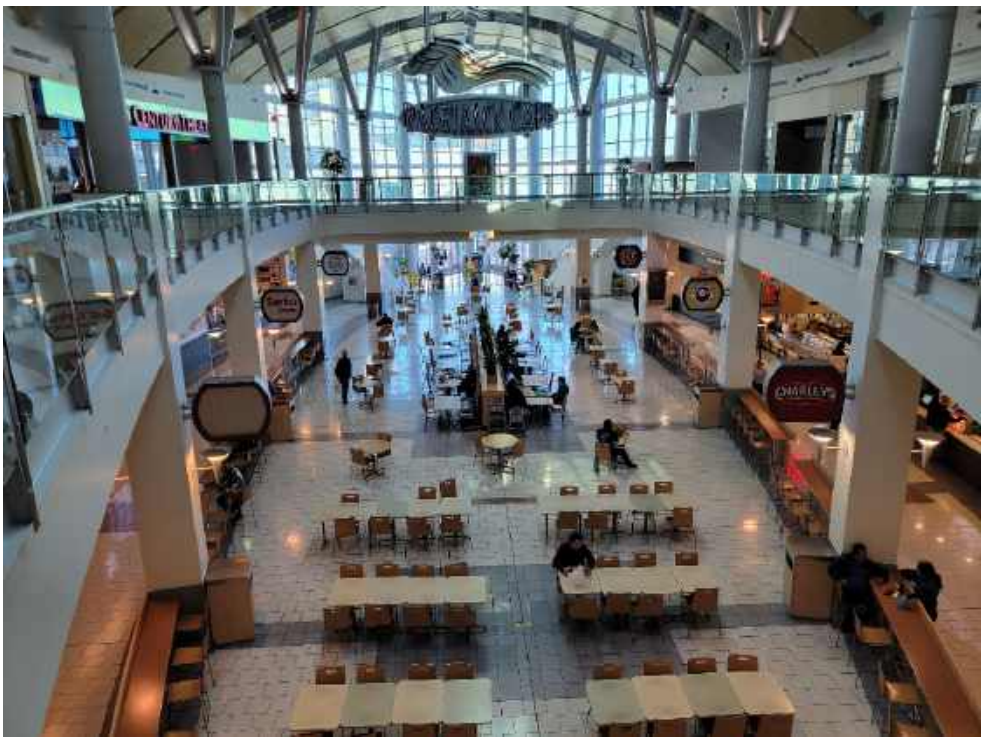

Photo 10: Interior photo showing the food court on the ground floor and shops on the upper floor.

Photo 11: Regulated waste storage at Target.

Photo 12: Regulated waste storage at JC Penney.

Photo 13: Diesel AST in fire pump room.

Photo 14: Active diesel release staining the concrete floor in the fire pump room.

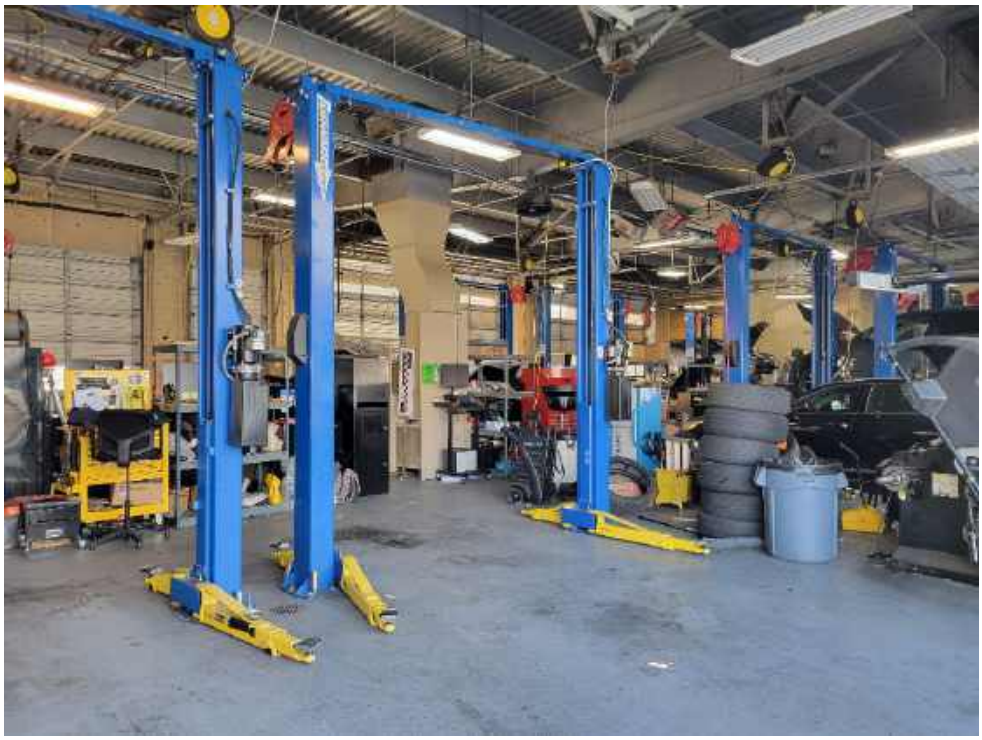

Photo 15: Hyundai automotive service bays.

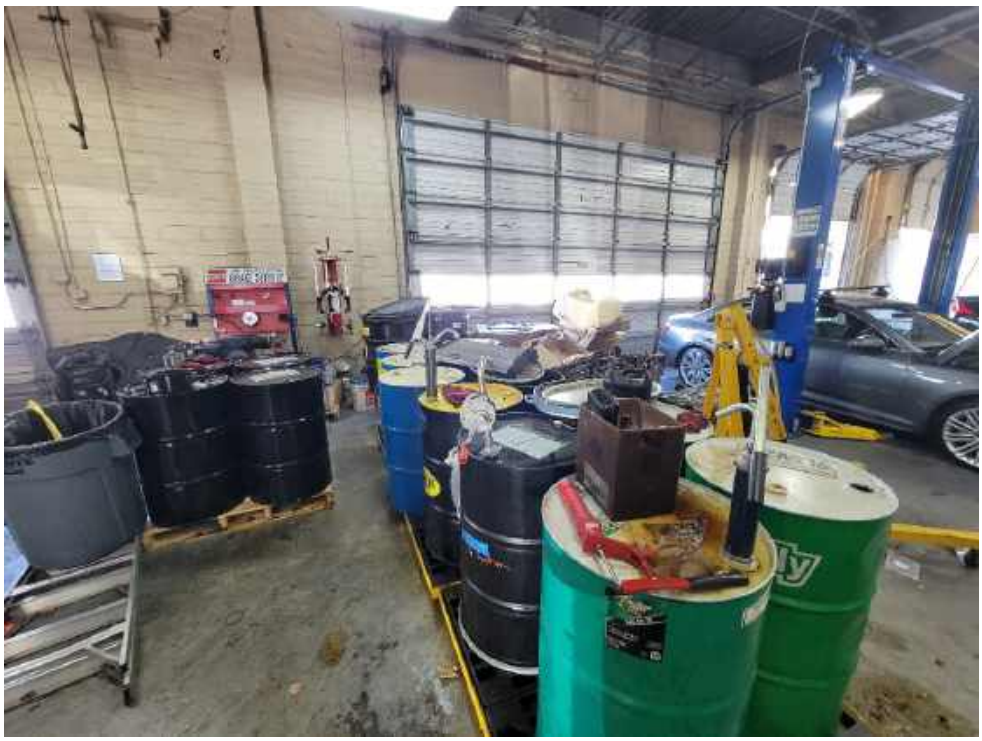

Photo 16: Product (oil and transmission fluid) drums and waste drums (used oil, used oil filters, used transmission fluid, aerosol cans) in the Hyundai automotive service building.

Photo 17: Car wash with floor drain in the Hyundai automotive building.

Photo 18: Presumed oil/water separator associated with Hyundai automotive building.

Photo 19: Out-of-use tank manifolds in the Hyundai automotive building.

Photo 20: Sumps/sanitary sewer lifts in the basement of the Hyundai automotive building.

Photo 21: Sumps/sanitary sewer lifts in the basement of the Hyundai showroom building.

Photo 22: Mechanical room in the Hyundai showroom building with white-coated thermal system insulation (TSI) on piping and ducting presumed to contain asbestos in the view.

Photo 23: Mechanical room in the JC Penney building with TSI on piping presumed to contain asbestos in the view.

Photo 24: Air compressor with minimal oil release located in the JC Penney mechanical room.

Photo 25: Generator in the JC Penney penthouse.

Photo 26: Generator providing emergency power to the shops.

APPENDIX B
ENVIRONMENTAL DATABASE REPORT

NOTES ON ENVIRONMENTAL DATABASE REPORT

The third-party provider conducted its searches for the standard environmental record sources and the minimum search distances, as specified by the ASTM Standard. The ASTM Standard uses the terminology "approximate minimum search distance" to refer to the radii searched in the environmental database report.

Because the environmental databases themselves are sometimes not updated by the specific regulatory agencies for periods of up to one year or more (depending on the database and the state), the database search conducted herein will not necessarily list any facility or site for which an environmental investigation/listing has been initiated subsequent to the last update.

Tanforan
1140-1198 El Camino Real and 300 Tanforan
San Bruno, CA 94066

Inquiry Number: 07866973.2r
January 10, 2025

The EDR Radius Map™ Report with GeoCheck®

6 Armstrong Road, 4th floor
Shelton, CT 06484
Toll Free: 800.352.0050
www.edrnet.com

TABLE OF CONTENTS

SECTION	PAGE
Executive Summary	ES1
Overview Map	2
Detail Map	3
Map Findings Summary	4
Map Findings	9
Orphan Summary	3305
Government Records Searched/Data Currency Tracking	GR-1

GEOCHECK ADDENDUM

Physical Setting Source Addendum	A-1
Physical Setting Source Summary	A-2
Physical Setting SSURGO Soil Map	A-8
Physical Setting Source Map	A-21
Physical Setting Source Map Findings	A-23
Physical Setting Source Records Searched	PSGR-1

Thank you for your business.
Please contact EDR at 1-800-352-0050
with any questions or comments.

Disclaimer - Copyright and Trademark Notice

This Report contains certain information obtained from a variety of public and other sources reasonably available to Environmental Data Resources, LLC. It cannot be concluded from this Report that coverage information for the target and surrounding properties does not exist from other sources. This Report is provided on an "AS IS", "AS AVAILABLE" basis. **NO WARRANTY EXPRESS OR IMPLIED IS MADE WHATSOEVER IN CONNECTION WITH THIS REPORT. ENVIRONMENTAL DATA RESOURCES, LLC AND ITS SUBSIDIARIES, AFFILIATES AND THIRD PARTY SUPPLIERS DISCLAIM ALL WARRANTIES, OF ANY KIND OR NATURE, EXPRESS OR IMPLIED, ARISING OUT OF OR RELATED TO THIS REPORT OR ANY OF THE DATA AND INFORMATION PROVIDED IN THIS REPORT, INCLUDING WITHOUT LIMITATION, ANY WARRANTIES REGARDING ACCURACY, QUALITY, CORRECTNESS, COMPLETENESS, COMPREHENSIVENESS, SUITABILITY, MERCHANTABILITY, FITNESS FOR A PARTICULAR PURPOSE, TITLE, NON-INFRINGEMENT, MISAPPROPRIATION, OR OTHERWISE. ALL RISK IS ASSUMED BY THE USER. IN NO EVENT SHALL ENVIRONMENTAL DATA RESOURCES, LLC OR ITS SUBSIDIARIES, AFFILIATES OR THIRD PARTY SUPPLIERS BE LIABLE TO ANYONE FOR ANY DIRECT, INCIDENTAL, INDIRECT, SPECIAL, CONSEQUENTIAL OR OTHER DAMAGES OF ANY TYPE OR KIND (INCLUDING BUT NOT LIMITED TO LOSS OF PROFITS, LOSS OF USE, OR LOSS OF DATA) INFORMATION PROVIDED IN THIS REPORT.** Any analyses, estimates, ratings, environmental risk levels, or risk codes provided in this Report are provided for illustrative purposes only, and are not intended to provide, nor should they be interpreted as providing any facts regarding, or prediction or forecast of, any environmental risk for any property. Only an assessment performed by a qualified environmental professional can provide findings, opinions or conclusions regarding the environmental risk or conditions in, on or at any property.

Copyright 2025 by Environmental Data Resources, LLC. All rights reserved. Reproduction in any media or format, in whole or in part, of any report or map of Environmental Data Resources, LLC, or its affiliates, is prohibited without prior written permission.

EDR and its logos (including Sanborn and Sanborn Map) are trademarks of Environmental Data Resources, LLC or its affiliates. All other trademarks used herein are the property of their respective owners.

EXECUTIVE SUMMARY

A search of available environmental records was conducted by Environmental Data Resources, Inc (EDR). The report was designed to assist parties seeking to meet the search requirements of EPA's Standards and Practices for All Appropriate Inquiries (40 CFR Part 312), the ASTM Standard Practice for Environmental Site Assessments (E1527 - 21), the ASTM Standard Practice for Environmental Site Assessments for Forestland or Rural Property (E2247 - 16), the ASTM Standard Practice for Limited Environmental Due Diligence: Transaction Screen Process (E1528 - 22) or custom requirements developed for the evaluation of environmental risk associated with a parcel of real estate.

TARGET PROPERTY INFORMATION

ADDRESS

1140-1198 EL CAMINO REAL AND 300 TANFORAN
SAN BRUNO, CA 94066

COORDINATES

Latitude (North):	37.6363620 - 37° 38' 10.90''
Longitude (West):	122.4187760 - 122° 25' 7.59''
Universal Tranverse Mercator:	Zone 10
UTM X (Meters):	551282.4
UTM Y (Meters):	4165424.0
Elevation:	47 ft. above sea level

USGS TOPOGRAPHIC MAP ASSOCIATED WITH TARGET PROPERTY

Target Property Map:	50005405 SAN FRANCISCO SOUTH, CA
Version Date:	2021
South Map:	50006413 MONTARA MOUNTAIN, CA
Version Date:	2022

AERIAL PHOTOGRAPHY IN THIS REPORT

Portions of Photo from:	20200524
Source:	USDA

MAPPED SITES SUMMARY

Target Property Address:
1140-1198 EL CAMINO REAL AND 300 TANFORAN
SAN BRUNO, CA 94066

Click on Map ID to see full detail.

MAP ID	SITE NAME	ADDRESS	DATABASE ACRONYMS	RELATIVE ELEVATION	DIST (ft. & mi.) DIRECTION
A1	PETCO #1320	1150 EL CAMINO REAL	CERS HAZ WASTE		TP
A2	VICTORIAS SECRET STO	1140 EL CAMINO REAL	San Mateo Co. BI		TP
A3	SCOOPFUL ICE CREAM	1150 EL CAMINO REAL	San Mateo Co. BI		TP
A4	HOLLISTER CO 30590	1150 EL CAMINO REAL	HWTS, HAZNET		TP
A5	BATH & BODY WORKS #1	1140 EL CAMINO REAL	San Mateo Co. BI		TP
A6	AUNTIE ANNES PRETZEL	1150 EL CAMINO REAL	San Mateo Co. BI		TP
A7	BEST BUY MOBILE STOR	1150 EL CAMINO REAL,	HWTS		TP
A8	WALTER VAN RIEL	1150 EL CAMINO REAL,	HWTS		TP
A9	SARKU JAPAN	1150 EL CAMINO REAL	San Mateo Co. BI		TP
A10	CHARLOTTE RUSSE INC	1150 EL CAMINO REAL	San Mateo Co. BI		TP
A11	ORANGE JULIUS/DAIRY	1150 EL CAMINO REAL	San Mateo Co. BI		TP
A12	1X IMPORIUM	300 TANFORAN PK	HWTS, HAZNET		TP
A13	OLD NAVY 3383	1150 EL CAMINO REAL	FINDS, ECHO		TP
A14	TOYS R US #8271	1150 EL CAMINO REAL	San Mateo Co. BI, HWTS, HAZNET		TP
A15	LENSCRAFTERS #5115	1150 EL CAMINO REAL	FINDS, ECHO		TP
A16	CVS PHARMACY #16439	1150 EL CAMINO REAL	RCRA-SQG, FINDS, ECHO, E MANIFEST		TP
A17	BATH & BODY WORKS #1	1140 EL CAMINO REAL	HWTS, HAZNET		TP
A18	COLD STONE CREAMERY	1150 EL CAMINO REAL	San Mateo Co. BI		TP
A19	PETCO STORE #1320	1150 EL CAMINO REAL	ECHO		TP
A20	SEARS AUTOMOTIVE CEN	1178 EL CAMINO REAL	LUST, HIST UST, San Mateo Co. BI, Cortese, CERS		TP
A21	CENTURY THEATERS TAN	1188 EL CAMINO REAL	CERS		TP
A22	1X SEAR'S AUTOMOTIVE	1178 EL CAMINO REAL	HWTS, HAZNET		TP
A23	SORABOL	1150 EL CAMINO REAL	San Mateo Co. BI		TP
A24	TANFORAN DENTAL CARE	1150 EL CAMINO REAL	San Mateo Co. BI		TP
A25	THE PICTURE PEOPLE I	1150 EL CAMINO REAL	HWTS, HAZNET		TP
A26	KIDDIE KANDIDS NO 00	1150 EL CAMINO REAL	FINDS, ECHO		TP
A27	TOYS R US #8271	1150 EL CAMINO REAL	FINDS, ECHO		TP
A28	TAN FORAN DENTAL GRO	1150 EL CAMINO REAL	CERS HAZ WASTE, San Mateo Co. BI, HWTS, HAZNET,...		TP
A29	TARGET CORPORATION-	1150 EL CAMINO REAL	San Mateo Co. BI, EMI, HAZNET, CERS		TP
A30	TARGET CORPORATION-	1150 EL CAMINO REAL	FINDS		TP
A31	KELLYS COFFEE & FUDG	1150 EL CAMINO REAL	San Mateo Co. BI		TP
A32	CHANG THAI RESTAURAN	1150 EL CAMINO REAL	San Mateo Co. BI		TP
A33	LENSCRAFTERS #5115	1150 EL CAMINO REAL	HWTS, HAZNET		TP
A34	KIDDIE KANDIDS NO 00	1150 EL CAMINO REAL	RCRA-SQG		TP
A35	THE SHOPS AT TANFORA	1150 EL CAMINO REAL	FINDS		TP
A36	PETCO STORE #1320	1150 EL CAMINO REAL	HWTS, HAZNET		TP
A37	OLD NAVY 3383	1150 EL CAMINO REAL	San Mateo Co. BI, HWTS		TP
A38	CURRY EXPRESS	1150 EL CAMINO REAL	San Mateo Co. BI		TP
A39	SEARS #6909	1178 EL CAMINO REAL	RCRA NonGen / NLR, E MANIFEST		TP

MAPPED SITES SUMMARY

Target Property Address:
1140-1198 EL CAMINO REAL AND 300 TANFORAN
SAN BRUNO, CA 94066

Click on Map ID to see full detail.

MAP ID	SITE NAME	ADDRESS	DATABASE ACRONYMS	RELATIVE ELEVATION	DIST (ft. & mi.) DIRECTION
A40	SEARS ROEBUCK & CO A	1178 EL CAMINO REAL	HWTS		TP
A41	EXPRESS STOP PHOTO (	1150 EL CAMINO REAL	HWTS		TP
A42	SEARS, #1478	1178 EL CAMINO REAL	RCRA-LQG, FINDS, ECHO, E MANIFEST		TP
A43	VICTORIAS SECRET STO	1140 EL CAMINO REAL	FINDS, ECHO		TP
A44	FIRESTONE TIRES	1178 EL CAMINO REAL	RGA LUST		TP
A45	PIZZA STUDIO	1150 EL CAMINO REAL	San Mateo Co. BI		TP
A46	BATH & BODY WORKS #1	1140 EL CAMINO REAL	FINDS, ECHO		TP
A47	SEARS #6909	1178 EL CAMINO REAL	HWTS, HAZNET		TP
A48	CVS PHARMACY #16439	1150 EL CAMINO REAL	CERS HAZ WASTE, HWTS		TP
A49	1X EMPORIUM #110	300 TANFORAN PARK	HWTS, HAZNET		TP
A50	TARGET STORES INC	300 TANFORAN PK MAIL	HWTS, HAZNET		TP
A51	MRS FIELDS COOKIES	1150 EL CAMINO REAL	San Mateo Co. BI		TP
A52	SAIGON CUISINE	1150 EL CAMINO REAL	San Mateo Co. BI		TP
A53	ULTA BEAUTY	1140 EL CAMINO REAL	San Mateo Co. BI		TP
A54	ITALIA EXPRESS	1150 EL CAMINO REAL	San Mateo Co. BI		TP
A55	BAY AREA AG INC DBA	1178 EL CAMIMO REAL	FINDS		TP
A56	SEARS #6909	1178 EL CAMINO REAL	HWTS, HAZNET		TP
A57	1X J.C.PENNEY CO.	1178 EL CAMINO REAL	HWTS, HAZNET		TP
A58	EXPRESSLY PORTRAITS	1150 EL CAMINO REAL	RCRA-SQG, FINDS, ECHO		TP
A59	SEARS	1178 EL CAMINO RIO	HWTS, HAZNET		TP
A60	SEARS AUTOMOTIVE CEN	1178 EL CAMINO REAL	UST FINDER RELEASE		TP
A61	SURF CITY SQUEEZE	1150 EL CAMINO REAL	San Mateo Co. BI		TP
A62	TAN FORAN SHOPPING C	1150 EL CAMINO REAL	HWTS, HAZNET		TP
A63	THE SHOPS AT TANFORA	1188 EL CAMINO REAL	EMI, CERS		TP
A64	SEARS FLS #1478	1178 EL CAMINO REAL	RCRA NonGen / NLR, E MANIFEST		TP
A65	TARGET STORE T1054	1150 EL CAMINO REAL	RCRA-LQG, E MANIFEST		TP
A66	HYUNDAI OF SAN BRUNO	1178 EL CAMINO REAL	CERS HAZ WASTE, CERS		TP
A67	1X EMPORIUM	300 TANFORAN PARK	HWTS		TP
A68	ULTA BEAUTY 175	1140 EL CAMINO REAL	HWTS, HAZNET		TP
A69	CHIPOTLE MEXICAN GRI	1150 EL CAMINO REAL	FINDS, ECHO		TP
A70	TARGET STORES INC	300 TANFORAN PK MAIL	HWTS, HAZNET		TP
A71	POTATO CORNER	1150 EL CAMINO REAL	San Mateo Co. BI		TP
A72	MAI THAI	1150 EL CAMINO REAL	San Mateo Co. BI		TP
A73	LENSCRAFTERS #5115	1150 EL CAMINO REAL	RCRA NonGen / NLR		TP
A74	TANFORAN PARK SHOPPI	1140 EL CAMINO REAL	HWTS, HAZNET		TP
A75	VICTORIAS SECRET 133	1140 EL CAMINO REAL	RCRA NonGen / NLR, E MANIFEST		TP
A76	VICTORIAS SECRET STO	1140 EL CAMINO REAL	HWTS, HAZNET		TP
A77	BAY AREA AG INC DBA	1178 EL CAMIMO REAL	HWTS		TP
A78	HYUNDAI OF SAN BRUNO	1178 EL CAMIMO REAL	RCRA NonGen / NLR, E MANIFEST		TP

MAPPED SITES SUMMARY

Target Property Address:
1140-1198 EL CAMINO REAL AND 300 TANFORAN
SAN BRUNO, CA 94066

Click on Map ID to see full detail.

MAP ID	SITE NAME	ADDRESS	DATABASE ACRONYMS	RELATIVE ELEVATION	DIST (ft. & mi.) DIRECTION
A79	HICKORY FARMS #10355	1150 EL CAMINO REAL	San Mateo Co. BI		TP
A80	SUBWAY #61679	1150 EL CAMINO REAL	San Mateo Co. BI		TP
A81	HOLLISTER CO	1150 EL CAMINO REAL	RCRA NonGen / NLR, E MANIFEST		TP
A82	MILKCOW	1150 EL CAMINO REAL	San Mateo Co. BI		TP
A83	SEARS #1478	1178 EL CAMINO REAL	HWTS, HAZNET		TP
A84	PANDA EXPRESS #1068	1150 EL CAMINO REAL	CERS		TP
A85	OLD NAVY 3383	1150 EL CAMINO REAL	ECHO		TP
A86	BJS RESTAURANTS & BR	1150 EL CAMINO REAL	San Mateo Co. BI		TP
A87	BARNES & NOBLE CAFE	1150 EL CAMINO REAL	San Mateo Co. BI		TP
A88	CHIPOTLE MEXICAN GRI	1150 EL CAMINO REAL	CERS		TP
A89	TOYS R US #8271	1150 EL CAMINO REAL	RCRA NonGen / NLR		TP
A90	SEARS, #1478	1178 EL CAMINO REAL	LUST, EMI, HIST CORTESE		TP
A91	BATH & BODY WORKS 14	1140 EL CAMINO REAL	RCRA NonGen / NLR, E MANIFEST		TP
A92	PANDA EXPRESS	1150 EL CAMINO REAL	San Mateo Co. BI		TP
A93	CHIPOTLE MEXICAN GRI	1150 EL CAMINO REAL	RCRA NonGen / NLR, E MANIFEST		TP
A94	SEARS A/C 6909	1178 EL CAMINO REAL	E MANIFEST		TP
A95	PETCO STORE #1320	1150 EL CAMINO REAL	FINDS		TP
A96	THE PICTURE PEOPLE	1150 EL CAMINO REAL	San Mateo Co. BI		TP
A97	CHIPOTLE MEXICAN GRI	1150 EL CAMINO REAL	San Mateo Co. BI, HWTS		TP
A98	SEARS AUTOMOTIVE CEN	1178 EL CAMINO REAL	RGA LUST		TP
A99	SEARS NO 1478 6909 7	1178 EL CAMINO REAL	RCRA-SQG		TP
A100	THE SHOPS AT TANFORA	1188 EL CAMINO REAL	FINDS		TP
A101	LENSCRAFTERS # 5115	1150 EL CAMINO REAL	San Mateo Co. BI		TP
A102	TARGET NO 1054	1150 EL CAMINO REAL	FINDS, ECHO		TP
A103	OLD NAVY 3383	1150 EL CAMINO REAL	RCRA NonGen / NLR		TP
A104	OLD NAVY #3383	1150 EL CAMINO REAL	San Mateo Co. BI		TP
A105	THE SHOPS AT TANFORA	1150 EL CAMINO REAL	San Mateo Co. BI		TP
A106	SEARS #6909	1178 EL CAMINO REAL	San Mateo Co. BI		TP
A107	PETCO STORE #1320	1150 EL CAMINO REAL	RCRA NonGen / NLR, E MANIFEST		TP
A108	BURGER KING	1150 EL CAMINO REAL	San Mateo Co. BI		TP
A109	TARGET STORE T1054	1150 EL CAMINO REAL	HWTS, HAZNET		TP
A110	BAY AREA AG INC DBA	1178 EL CAMIMO REAL	ECHO		TP
111	MARK SCOTT CONSTRUCT	1300 HUNTINGTON AVE	HWTS, HAZNET	Lower	1 ft.
A112	KITS CAMERAS 1 HOUR	TANFORAN PARK SHOPPI	RCRA-SQG	Lower	1 ft.
B113	TANFORAN CLEANERS &	402 TANFORAN PARK	EDR Hist Cleaner	Higher	1 ft.
B114	SCOOPFUL ICE CREAM	226 TANFORAN PARK	San Mateo Co. BI	Higher	1 ft.
B115	MCDONALDS	201 TANFORAN PARK	San Mateo Co. BI	Higher	1 ft.
C116	PENNEY OPCO LLC 1959	1122 EL CAMINO REAL	HWTS, HAZNET	Lower	1 ft.
C117	JC PENNEYS	1122 EL CAMINO REAL	HWTS, HAZNET	Lower	1 ft.

MAPPED SITES SUMMARY

Target Property Address:
1140-1198 EL CAMINO REAL AND 300 TANFORAN
SAN BRUNO, CA 94066

Click on Map ID to see full detail.

MAP ID	SITE NAME	ADDRESS	DATABASE ACRONYMS	RELATIVE ELEVATION	DIST (ft. & mi.) DIRECTION
B118	TANFORAN CLEANERS &	302 TANFORAN PARK A	EDR Hist Cleaner	Higher	1 ft.
B119	PANDA EXPRESS	301 TANFORAN PARK	San Mateo Co. BI	Higher	1 ft.
B120	GENERAL NUTRITION CT	225 TANFORAN PARK	San Mateo Co. BI	Higher	1 ft.
B121	TAQUERIA LA ALTENA I	301 TANFORAN PARK	San Mateo Co. BI	Higher	1 ft.
C122	FIRESTONE 36F3	1122 EL CAMINO REAL	CERS HAZ WASTE, HIST UST, San Mateo Co. BI, CERS	Lower	1 ft.
B123	KAY BEE TOY SHOPS	203 TANFORAN PARK	San Mateo Co. BI	Higher	1 ft.
C124	JC PENNY COMPANY STO	1122 EL CAMINO REAL	FINDS	Lower	1 ft.
B125	SBARRO	301 TANFORAN PARK	San Mateo Co. BI	Higher	1 ft.
B126	STARBUCKS COFFEE CO	301 TANFORAN PARK	San Mateo Co. BI	Higher	1 ft.
C127	PENNEY OPCO LLC 1959	1122 EL CAMINO REAL	RCRA NonGen / NLR, E MANIFEST	Lower	1 ft.
C128	JC PENNEY STORE #195	6987 FRIARS ROAD	RCRA NonGen / NLR, E MANIFEST	Lower	1 ft.
C129	JC PENNY COMPANY, ST	1122 EL CAMINO REAL	EMI, CERS	Lower	1 ft.
C130	JC PENNEYS	1122 EL CAMINO REAL	HWTS, HAZNET	Lower	1 ft.
B131	KITS CAMERAS 1 HOUR	TANFORAN PARK SHOPPI	FINDS, ECHO	Higher	1 ft.
B132	GARDEN COURT CAFE	124 TANFORAN PARK	San Mateo Co. BI	Higher	1 ft.
B133	BURGER KING	118 TANFORAN PARK	San Mateo Co. BI	Higher	1 ft.
C134	RAQUEL ALARCONS	1122 EL CAMINO REAL	San Mateo Co. BI	Lower	1 ft.
B135	PDQ ONE HOUR PHOTO	210-D TANFORAN PARK	HWTS, HAZNET	Higher	1 ft.
C136	J C PENNEY	1122 EL CAMINO REAL	HWTS, HAZNET	Lower	1 ft.
C137	JC PENNEY	1122 EL CAMINO REAL	HIST UST	Lower	1 ft.
C138	PENNEY OPCO LLC 1959	1122 EL CAMINO REAL	FINDS, ECHO	Lower	1 ft.
C139	JCPENNEY CO INC 1959	1122 EL CAMINO REAL	HWTS, HAZNET	Lower	1 ft.
B140	BENNY NG	54 TANFORAN AVENUE	RCRA NonGen / NLR	Higher	6, 0.001, SW
B141	BENNY NG	30 TANFORAN AVENUE	RCRA NonGen / NLR	Higher	19, 0.004, SW
B142	MARCUS GILMOUR	30 TANFORAN AVENUE	RCRA NonGen / NLR	Higher	19, 0.004, SW
D143	FIRESTONE TIRE & RUB	1110 EL CAMINO REAL	HIST UST, San Mateo Co. BI	Higher	33, 0.006, SSW
D144	FIRESTONE TIRE	1110 EL CAMINO REAL	SWEEPS UST, HIST UST, CA FID UST	Higher	33, 0.006, SSW
E145	AT&T MOBILITY - NORT	1151 HUNTINGTON	CHMIRS, San Mateo Co. BI	Lower	91, 0.017, ENE
E146	SAN BRUNO POLICE	1177 HUNTINGTON AVE	CERS TANKS, CERS	Lower	101, 0.019, ENE
E147	SAN BRUNO POLICE	1177 HUNTINGTON AVE	AST	Lower	101, 0.019, ENE
E148	SAN BRUNO POLICE	1177 HUNTINGTON	San Mateo Co. BI	Lower	101, 0.019, ENE
E149	SAN BRUNO POLICE-DIS	1177 HUNTINGTON	San Mateo Co. BI	Lower	101, 0.019, ENE
F150	SAN BRUNO PET HOSPIT	1111 EL CAMINO REAL	San Mateo Co. BI	Higher	128, 0.024, SW
F151	SAN BRUNO PET HOSPIT	1111 EL CAMINO REAL	San Mateo Co. BI	Higher	128, 0.024, SW
G152	TANFORAN SHELL	1199 EL CAMINO REAL	EDR Hist Auto	Higher	188, 0.036, West
G153	ROARING KITTEN INC.	1199 EL CAMINO REAL	UST	Higher	188, 0.036, West
G154	ROARING KITTEN INC.	1199 EL CAMINO REAL	CERS TANKS, San Mateo Co. BI, CERS	Higher	188, 0.036, West
G155	TANFORAN SHELL #8	1199 EL CAMINO REAL	UST	Higher	188, 0.036, West
G156	SHELL STATION	1199 EL CAMINO REAL	LUST, HIST UST, San Mateo Co. BI, Cortese, CERS	Higher	188, 0.036, West

MAPPED SITES SUMMARY

Target Property Address:
1140-1198 EL CAMINO REAL AND 300 TANFORAN
SAN BRUNO, CA 94066

Click on Map ID to see full detail.

MAP ID	SITE NAME	ADDRESS	DATABASE ACRONYMS	RELATIVE ELEVATION	DIST (ft. & mi.) DIRECTION
G157	SHELL OIL COMPANY	1199 EL CAMINO REAL	UST	Higher	188, 0.036, West
G158	SHELL STATION	1199 EL CAMINO REAL	UST FINDER RELEASE	Higher	188, 0.036, West
G159	TANFORAN SHELL	1199 EL CAMINO REAL	SWEEPS UST, CA FID UST, EMI	Higher	188, 0.036, West
G160	ROARING KITTEN INC I	1199 EL CAMINO REAL	UST FINDER	Higher	188, 0.036, West
G161	SHELL SERVICE STATIO	1199 EL CAMINO REAL	RCRA-SQG, FINDS, ECHO, HWTS, HAZNET	Higher	188, 0.036, West
F162	RUSSO DDS, JOHN J	1101 EL CAMINO REAL	San Mateo Co. BI	Higher	197, 0.037, SW
H163	BK 6260	1278 EL CAMINO REAL	San Mateo Co. BI, CERS	Higher	207, 0.039, NNW
H164	BURGER KING	1278 EL CAMINO REAL	San Mateo Co. BI	Higher	207, 0.039, NNW
I165	JPMC SAN BRUNO	1200 EL CAMINO REAL	RCRA NonGen / NLR, E MANIFEST	Higher	234, 0.044, WNW
E166	ROGER & CRISTINA UGA	4 SCOTT STREET #1	RCRA NonGen / NLR, E MANIFEST	Lower	244, 0.046, ENE
I167	FRESH CHOICE	1202 EL CAMINO REAL	San Mateo Co. BI	Higher	270, 0.051, WNW
J168	BART TANFORAN AVENUE	1200 HUNTINGTON	San Mateo Co. BI	Lower	317, 0.060, NE
169	BERRY, MICHAEL	161 DIAMOND STREET	RCRA NonGen / NLR, E MANIFEST	Lower	324, 0.061, ESE
F170	JACK SAN BRUNO	1050 ADMIRAL	San Mateo Co. BI	Higher	325, 0.062, SW
I171	BLOCKBUSTER ENTERTAI	1206 EL CAMINO REAL	San Mateo Co. BI	Higher	334, 0.063, WNW
F172	AVALON SAN BRUNO	1099 ADMIRAL	San Mateo Co. BI	Higher	366, 0.069, SW
K173	JOHN ANTHONY CO	40 TANFORAN	San Mateo Co. BI	Lower	373, 0.071, NNE
K174	GRANITE EXCAVATION A	40 TANFORAN AVE	RCRA NonGen / NLR	Lower	373, 0.071, NNE
K175	DENT WIZARD @ SHIFT	40 TANFORAN AVE S	RCRA NonGen / NLR, E MANIFEST	Lower	373, 0.071, NNE
K176	LPGS TANFORAN LLC	40 TANFORAN AVENUE	RCRA NonGen / NLR, E MANIFEST	Lower	373, 0.071, NNE
K177	SOUTHLINE - LPGS TAN		FINDS, PFAS ECHO	Lower	373, 0.071, NNE
K178	SHIFT TECHNOLOGIES	40 TANOFRAN	RCRA NonGen / NLR, E MANIFEST	Lower	373, 0.071, NNE
I179	RED LOBSTER RESTAURA	1210 EL CAMINO REAL	San Mateo Co. BI	Higher	397, 0.075, WNW
I180	RED LOBSTER #549	1210 EL CAMINO REAL	San Mateo Co. BI	Higher	397, 0.075, WNW
181	AVALON SAN BRUNO III	1099 ADMIRAL CT	RCRA NonGen / NLR	Higher	412, 0.078, SW
182	BART HERMAN STREET V	1001 HERMAN	San Mateo Co. BI	Lower	420, 0.080, ESE
L183	LOWES #1019	1340 EL CAMINO REAL	San Mateo Co. BI, HWTS, HAZNET	Higher	425, 0.080, NNW
L184	LOWE'S #1019	1340 EL CAMINO REAL	AST	Higher	425, 0.080, NNW
L185	LOWES HIW - SAN BRUN	1340 EL CAMINO REAL	RCRA-SQG, E MANIFEST	Higher	425, 0.080, NNW
L186	LOWE'S #1019	1340 EL CAMINO REAL	CERS HAZ WASTE, CERS TANKS, CERS	Higher	425, 0.080, NNW
I187	STARBUCKS COFFEE CO	1212 EL CAMINO REAL	San Mateo Co. BI	Higher	429, 0.081, NW
I188	DICKEYS BBQ PIT	1212 EL CAMINO REAL	San Mateo Co. BI	Higher	429, 0.081, NW
I189	QUICKLY	1212 EL CAMINO REAL	San Mateo Co. BI	Higher	429, 0.081, NW
I190	DICKYS BARBEQUE	1212 EL CAMINO REAL	San Mateo Co. BI	Higher	429, 0.081, NW
I191	QUICKLY	1212 EL CAMINO REAL	San Mateo Co. BI	Higher	429, 0.081, NW
M192	CAMP TANFORAN		ENVIROSTOR	Higher	454, 0.086, NNW
M193	CAMP TANFORAN		FUDS	Higher	473, 0.090, NNW
N194	STAY BRIDGE SUITES	1350 HUNTINGTON	San Mateo Co. BI	Lower	473, 0.090, North
K195	MALASPINA PROPERTY	30 TANFORAN AVENUE	CPS-SLIC, CERS	Lower	490, 0.093, NNE

MAPPED SITES SUMMARY

Target Property Address:
1140-1198 EL CAMINO REAL AND 300 TANFORAN
SAN BRUNO, CA 94066

Click on Map ID to see full detail.

MAP ID	SITE NAME	ADDRESS	DATABASE ACRONYMS	RELATIVE ELEVATION	DIST (ft. & mi.) DIRECTION
K196	LGPS TANFORAN LLC	30 - 54 TANFORAN AVE	RCRA NonGen / NLR, E MANIFEST	Lower	490, 0.093, NNE
K197	MALASPINA PROPERTY (	30 TANFORAN AVENUE	UST FINDER RELEASE	Lower	490, 0.093, NNE
K198	ALL WEST CONTAINERS	30 TANFORAN	LUST, San Mateo Co. BI, Cortese, CERS	Lower	490, 0.093, NNE
K199	LPGS TANFORAN, LLC	30 TANFORAN	RCRA NonGen / NLR, E MANIFEST	Lower	490, 0.093, NNE
K200	LPGS TANFORAN LLC	30 TANFORAN	RCRA NonGen / NLR	Lower	490, 0.093, NNE
K201	MALASPINA PROPERTY	30 TANFORAN AVE	LUST	Lower	490, 0.093, NNE
J202	RAJEN SINGH	17 PACIFIC AVENUE	RCRA NonGen / NLR, E MANIFEST	Lower	526, 0.100, NE
O203	B METAL FRABRICATION	318 S MAPLE AVE	RCRA NonGen / NLR	Lower	530, 0.100, North
P204	SALLY BEAUTY SUPPLIE	1252 EL CAMINO REAL	RCRA NonGen / NLR, E MANIFEST	Higher	542, 0.103, NW
P205	SALLY BEAUTY SUPPLY	1252 EL CAMINO REAL	San Mateo Co. BI	Higher	542, 0.103, NW
P206	SALLY BEAUTY SUPPLY	1252 EL CAMINO REAL	CERS HAZ WASTE, HWTS, HAZNET	Higher	542, 0.103, NW
O207	LPGS TANFORAN LLC	325 SOUTH MAPLE	RCRA NonGen / NLR, E MANIFEST	Lower	573, 0.109, North
O208	POETSCH PETERSON TAN	325 SOUTH MAPLE AVE	CPS-SLIC, CERS	Lower	573, 0.109, North
O209	BARBARA BUTLER ARTIS	325 S MAPLE AVE STE	RCRA NonGen / NLR	Lower	573, 0.109, North
O210	LP GS (TANFORAN), LL	325 S MAPLE AVENUE	RCRA NonGen / NLR, E MANIFEST	Lower	573, 0.109, North
O211	BARBARA BUTLER ARTIS	325 S MAPLE AVE #37	CPS-SLIC, PFAS, HWTS	Lower	573, 0.109, North
O212	BARBARA BUTLER ARTIS	325 S MAPLE AVE #37	RCRA NonGen / NLR	Lower	573, 0.109, North
O213	ACCUFLEET INC	325 S MAPLE AVE UNIT	EDR Hist Cleaner	Lower	573, 0.109, North
O214	POETSCH & PETERSON#	325 S MAPLE AVE	RCRA-SQG, HIST UST, FINDS, ECHO	Lower	573, 0.109, North
O215	POETSCH AND PETERSON	325 SOUTH MAPLE AVEN	ENVIROSTOR	Lower	573, 0.109, North
Q216	TRIPLE 'R' AUTO BODY	1013 MONTGOMERY AVE	San Mateo Co. BI, EMI	Lower	611, 0.116, ESE
Q217	MCCULLOCH MACHINE SH	1013 MONTGOMERY STRE	RCRA-SQG, FINDS, ECHO	Lower	611, 0.116, ESE
Q218	MOBILL RESTORATION	1013 MONTGOMERY AVE	CERS HAZ WASTE, CERS	Lower	611, 0.116, ESE
Q219	MOBIL RESTORATION	1013 MONTGOMERY AVE	RCRA NonGen / NLR	Lower	611, 0.116, ESE
P220	MARSHALLS #492	1268 EL CAMINO REAL	San Mateo Co. BI	Higher	621, 0.118, NW
P221	MARSHALLS 0492	1268 EL CAMINO REAL	CERS HAZ WASTE, San Mateo Co. BI, HWTS, HAZNET	Higher	621, 0.118, NW
P222	MARSHALLS #M0492	1268 EL CAMINO REAL	RCRA NonGen / NLR, E MANIFEST	Higher	621, 0.118, NW
P223	CHUCK E CHEESE	1270 EL CAMINO REAL	San Mateo Co. BI	Higher	629, 0.119, NW
Q224	A&W AUTO BODY	1045 MONTGOMERY AVE	RCRA NonGen / NLR, E MANIFEST	Lower	631, 0.120, ESE
Q225	A & W AUTO BODY	1045 MONTGOMERY	San Mateo Co. BI	Lower	631, 0.120, ESE
R226	KEITH FUNKHOUSER	985 GREEN AVENUE	RCRA NonGen / NLR, E MANIFEST	Higher	632, 0.120, SSE
S227	SAN BRUNO OFFICE PAR	901 SNEATH LN	RCRA NonGen / NLR, E MANIFEST	Higher	637, 0.121, West
T228	MOBILE TECH AUTO INC	1051 MONTGOMERY	San Mateo Co. BI	Lower	644, 0.122, East
T229	AUTO PLUS BODY SHOP	1051 MONTGOMERY AVE	RCRA NonGen / NLR, E MANIFEST	Lower	644, 0.122, East
T230	KIRKS AUTO COSMETICS	1051 MONTGOMERY AVE	EDR Hist Auto	Lower	644, 0.122, East
T231	VILLARREAL AUTO REPA	1051 MONTGOMERY AVE	RCRA NonGen / NLR	Lower	644, 0.122, East
P232	RED ROBIN #193 (SAN	1274 EL CAMINO REAL	San Mateo Co. BI, CERS	Higher	648, 0.123, NW
S233	UNITED LIQUID WASTE	883 SNEATH LN	CUPA Listings	Higher	657, 0.124, West
S234	ORTHO WORKS DENTAL G	883 SNEATH	San Mateo Co. BI	Higher	657, 0.124, West

MAPPED SITES SUMMARY

Target Property Address:
1140-1198 EL CAMINO REAL AND 300 TANFORAN
SAN BRUNO, CA 94066

Click on Map ID to see full detail.

MAP ID	SITE NAME	ADDRESS	DATABASE ACRONYMS	RELATIVE ELEVATION	DIST (ft. & mi.) DIRECTION
N235	AT & T- SAN FRANCISC	NOON AVE & HUNTINGTO	RCRA NonGen / NLR, E MANIFEST	Lower	664, 0.126, North
R236	CAROLYN DIXON	977 GREEN AVE.	RCRA NonGen / NLR, E MANIFEST	Higher	669, 0.127, SSE
P237	MIJOURI SUSHI BUNE	1230 EL CAMINO REAL	San Mateo Co. BI	Higher	710, 0.134, NW
P238	PHO DO INC	1230 EL CAMINO REAL	San Mateo Co. BI	Higher	710, 0.134, NW
P239	LA SALSA # 73	1230 EL CAMINO REAL	San Mateo Co. BI	Higher	710, 0.134, NW
P240	GOT PHO	1230 EL CAMINO REAL	San Mateo Co. BI	Higher	710, 0.134, NW
P241	JIM RESTAURANT	1230 EL CAMINO REAL	San Mateo Co. BI	Higher	710, 0.134, NW
P242	RED RIBBON BAKESHOP	1230 EL CAMINO REAL	San Mateo Co. BI	Higher	710, 0.134, NW
P243	LA SALSA #73	1230 EL CAMINO REAL	San Mateo Co. BI	Higher	710, 0.134, NW
P244	JENNY CRAIG WEIGHT L	1230 EL CAMINO REAL	San Mateo Co. BI	Higher	710, 0.134, NW
P245	LA SALSA FRESH MEXIC	1230 EL CAMINO REAL	San Mateo Co. BI	Higher	710, 0.134, NW
P246	EUGENE V ESPIRITU DM	1230 EL CAMINO REAL	San Mateo Co. BI	Higher	710, 0.134, NW
P247	MANILA BAY CUISINE	1230 EL CAMINO REAL	San Mateo Co. BI	Higher	710, 0.134, NW
P248	LA SALSA MEXICAN GRI	1230 EL CAMINO REAL	San Mateo Co. BI	Higher	710, 0.134, NW
P249	QUICK SHOT 1 HR PHOT	1230 EL CAMINO REAL	San Mateo Co. BI	Higher	710, 0.134, NW
P250	RICKSHAW	1230 EL CAMINO REAL	San Mateo Co. BI	Higher	710, 0.134, NW
P251	RED CIRCLE HOT PAN	1230 EL CAMINO REAL	San Mateo Co. BI	Higher	710, 0.134, NW
T252	VINCE'S SHELLFISH CO	1063 MONTGOMERY AVE	Cortese, HWTS, HAZNET	Lower	713, 0.135, East
T253	VINCE'S SHELLFISH	1063 MONTGOMERY	UST FINDER RELEASE	Lower	713, 0.135, East
T254	VINCE'S SHELLFISH	1063 MONTGOMERY	LUST	Lower	713, 0.135, East
T255	VINCE'S SHELL FISH C	1063 MONTGOMERY AVE	SWEEPS UST, CA FID UST	Lower	713, 0.135, East
T256	VINCES SHELL FISH CO	1063 MONTGOMERY AVE	HIST UST	Lower	713, 0.135, East
T257	VINCE'S SHELLFISH	1063 MONTGOMERY	LUST, San Mateo Co. BI, HIST CORTESE	Lower	713, 0.135, East
258	SENIORES PIZZA	992 EL CAMINO REAL	San Mateo Co. BI	Higher	713, 0.135, South
O259	HOFFMAN BROTHERS	306 SOUTH MAPLE AVEN	UST FINDER RELEASE	Lower	734, 0.139, North
O260	HOFFMAN BROS	306 S MAPLE AVE	SWEEPS UST, CA FID UST	Lower	734, 0.139, North
O261	HOFFMAN BROTHERS	306 MAPLE	LUST, San Mateo Co. BI, Cortese, HIST CORTESE,...	Lower	734, 0.139, North
Q262	PRECISION AUTO SVC	1018 MONTGOMERY	San Mateo Co. BI	Lower	747, 0.141, ESE
Q263	A TAM & ASSOCIATES D	1018 MONTGOMERY AVE	RCRA NonGen / NLR	Lower	747, 0.141, ESE
Q264	MONTGOMERY PLUS AUTO	1014 MONTGOMERY AVE	RCRA NonGen / NLR	Lower	752, 0.142, ESE
Q265	MONTGOMERY PLUS AUTO	1014 MONTGOMERY	San Mateo Co. BI	Lower	752, 0.142, ESE
T266	PENINSULA TOW SERVIC	1071 MONTGOMERY	HIST CORTESE	Lower	755, 0.143, East
T267	TRIPLE M BODY SHOP	1071 MONTGOMERY AVE	RCRA NonGen / NLR, E MANIFEST	Lower	755, 0.143, East
T268	PENINSULA TOW SERVIC	1071 MONTGOMERY	UST FINDER RELEASE	Lower	755, 0.143, East
T269	PENINSULA TOW SERVIC	1071 MONTGOMERY	LUST, San Mateo Co. BI, Cortese, CERS	Lower	755, 0.143, East
U270	C K AUTO REPAIR	1075 MONTGOMERY	San Mateo Co. BI	Lower	771, 0.146, East
V271	LORI SABATINI	50 TANFORAN AVENUE	RCRA NonGen / NLR, E MANIFEST	Lower	781, 0.148, NE
V272	WATCHPOINT LOGISTICS	50 TANFORAN AE	RCRA NonGen / NLR	Lower	781, 0.148, NE
V273	DUKEE DRAYAGE CO. IN	50 TANFORAN AVE	HIST UST	Lower	781, 0.148, NE

MAPPED SITES SUMMARY

Target Property Address:
1140-1198 EL CAMINO REAL AND 300 TANFORAN
SAN BRUNO, CA 94066

Click on Map ID to see full detail.

MAP ID	SITE NAME	ADDRESS	DATABASE ACRONYMS	RELATIVE ELEVATION	DIST (ft. & mi.) DIRECTION
V274	EFL TRANSPORTATION	50 TANFORAN	UST FINDER RELEASE	Lower	781, 0.148, NE
V275	VERILY LIFE SCIENCES	50 TANFORAN AVE	RCRA NonGen / NLR, E MANIFEST	Lower	781, 0.148, NE
V276	EFL TRANSPORTATION	50 TANFORAN	LUST, SWEEPS UST, HIST UST, San Mateo Co. BI,...	Lower	781, 0.148, NE
W277	ARCHSTONE APARTMENTS	853 COMMODORE	San Mateo Co. BI	Higher	790, 0.150, SW
U278	BUDGET FORKLIFT	1079 MONTGOMERY	San Mateo Co. BI	Lower	798, 0.151, East
U279	A&Z AUTO BODY SHOP,	1079 MONTGOMERY AVE	RCRA NonGen / NLR	Lower	798, 0.151, East
X280	MARCEL & HENRI	415 BROWNING	San Mateo Co. BI	Lower	812, 0.154, North
U281	MARY APOLINAR	1083 MONTGOMERY ST	RCRA NonGen / NLR, E MANIFEST	Lower	814, 0.154, East
282	CHRISTINA YANG	929 MILLS AVE.	RCRA NonGen / NLR	Lower	836, 0.158, SE
T283	PERFORMANCE TOW	1068 MONTGOMERY	San Mateo Co. BI	Lower	836, 0.158, East
U284	V H AUTOMOTIVE	1089 MONTGOMERY	San Mateo Co. BI	Lower	852, 0.161, East
U285	1089 MONTGOMERY AVE	1089 MONTGOMERY AVEN	ENVIROSTOR	Lower	852, 0.161, East
U286	AUTO PRECISION REPAI	1089 MONTGOMERY AVE	RCRA NonGen / NLR	Lower	852, 0.161, East
U287	AUTO PRECISION REPAI	1089 MONTGOMERY	San Mateo Co. BI	Lower	852, 0.161, East
U288	BAYAREA LIMOUSINE RE	1089 MONTGOMERY AVE	CERS HAZ WASTE, HWTS, CERS	Lower	852, 0.161, East
U289	ARMANDO EXPRESS AUTO	1089 MONTGOMERY	San Mateo Co. BI	Lower	852, 0.161, East
Y290	BEST BUY #1896	1250 EL CAMINO REAL	San Mateo Co. BI	Higher	861, 0.163, NW
Y291	BEST BUY STORE #1896	1250 EL CAMINO REAL	RCRA NonGen / NLR, E MANIFEST	Higher	861, 0.163, NW
T292	TAQUERIA SAN BRUNO	1045 SAN MATEO	San Mateo Co. BI	Lower	862, 0.163, East
T293	LIMITLESS MOTORSPORT	1049 SAN MATEO AVE	San Mateo Co. BI, HWTS, HAZNET	Lower	865, 0.164, East
T294	TECHNIC AUTO REPAIR	1501 SAN MATEO AVE	RCRA NonGen / NLR, E MANIFEST	Lower	870, 0.165, East
T295	TECHNIC AUTO REPAIR	1051 SAN MATEO AVE	CERS HAZ WASTE, HWTS, CERS	Lower	870, 0.165, East
T296	TECHNIC AUTO REPAIR	1051 SAN MATEO	San Mateo Co. BI	Lower	870, 0.165, East
T297	TECHNIC AUTO REPAIR	1051 SAN MATEO AVE	RCRA NonGen / NLR	Lower	870, 0.165, East
Z298	WEST COAST AUTO REPA	1029 SAN MATEO	RCRA NonGen / NLR	Lower	871, 0.165, ESE
Z299	WEST COAST AUTO REPA	1029 SAN MATEO AVE	RCRA NonGen / NLR, E MANIFEST	Lower	871, 0.165, ESE
Z300	RODS 2 RIDES	1029 SAN MATEO	San Mateo Co. BI, HWTS	Lower	871, 0.165, ESE
Z301	WEST COAST AUTO REPA	1029 SAN MATEO AVE	CERS HAZ WASTE, HWTS, HAZNET, CERS	Lower	871, 0.165, ESE
Z302	WEST COAT AUTO REPAI	1029 SAN MATEO AVE	RCRA NonGen / NLR	Lower	871, 0.165, ESE
Z303	FOUR SEAS AUTO SERVI	1037 SAN MATEO	San Mateo Co. BI	Lower	872, 0.165, ESE
Z304	FOUR SEAS AUTO SERVI	1037 SAN MATEO AVENU	RCRA NonGen / NLR, E MANIFEST	Lower	872, 0.165, ESE
T305	EXPRESS AUTO REPAIR	1041 SAN MATEO AVE	CERS HAZ WASTE, HWTS, HAZNET, CERS	Lower	876, 0.166, ESE
T306	TECHNICS AUTO REPAIR	1041 SAN MATEO	San Mateo Co. BI	Lower	876, 0.166, ESE
T307	EXPRESS AUTO REPAIR	1041 SAN MATEO AVE	RCRA NonGen / NLR, E MANIFEST	Lower	876, 0.166, ESE
Q308	CRAZY DAGO CUSTOMS	1015 SAN MATEO AVE	RCRA NonGen / NLR	Lower	877, 0.166, ESE
V309	LPGS TANFORAN LLC	54 TANFORAN AVENUE	RCRA NonGen / NLR	Lower	891, 0.169, NE
V310	SFO HOTEL SHUUTLE IN	54 TANFORAN AVE	CPS-SLIC, HWTS, HAZNET, CERS	Lower	891, 0.169, NE
V311	LOOP TRANSPORTATION	54 TANFORAN	San Mateo Co. BI	Lower	891, 0.169, NE
V312	SUPER SHUTTLE/SFO AI	54 TANFORAN	San Mateo Co. BI, ENF	Lower	891, 0.169, NE

MAPPED SITES SUMMARY

Target Property Address:
1140-1198 EL CAMINO REAL AND 300 TANFORAN
SAN BRUNO, CA 94066

Click on Map ID to see full detail.

MAP ID	SITE NAME	ADDRESS	DATABASE ACRONYMS	RELATIVE ELEVATION	DIST (ft. & mi.) DIRECTION
V313	LPGS TANFORAN LLC	54 TANFORAN	RCRA NonGen / NLR	Lower	891, 0.169, NE
V314	LPGS TANFORAN LLC	54 TANFORAN	RCRA NonGen / NLR	Lower	891, 0.169, NE
V315	SUPER SHUTTLE/SFO AI	54 TANFORAN	AST	Lower	891, 0.169, NE
V316	SFO HOTEL SHUUTLE IN	54 TANFORAN AVE	RCRA NonGen / NLR, E MANIFEST	Lower	891, 0.169, NE
V317	LOOP TRANSPORTATION	54 TANFORAN AVE	RCRA NonGen / NLR, E MANIFEST	Lower	891, 0.169, NE
AA318	LUCKY	1322 EL CAMINO REAL	RCRA NonGen / NLR, E MANIFEST	Higher	898, 0.170, NW
AA319	LUCKY	1322 EL CAMINO REAL	RCRA-SQG, FINDS, ECHO, E MANIFEST	Higher	898, 0.170, NW
AA320	LUCKY STORES INC #38	1322 EL CAMINO REAL	CERS HAZ WASTE, San Mateo Co. BI, HWTS, HAZNET,...	Higher	898, 0.170, NW
AA321	ALBERTSONS	1322 EL CAMINO REAL	San Mateo Co. BI	Higher	898, 0.170, NW
AB322	STAPLES THE OFFICE S	470 NOOR AVE	CERS HAZ WASTE, HWTS, HAZNET	Higher	917, 0.174, NNW
AB323	T-MOBILE WEST, LLC S	470 NOOR	San Mateo Co. BI	Higher	917, 0.174, NNW
AB324	STAPLES THE OFFICE S	470 NOOR AVE	RCRA NonGen / NLR, E MANIFEST	Higher	917, 0.174, NNW
W325	ARCHSTONE APARTMENTS	1051 NATIONAL	San Mateo Co. BI	Higher	919, 0.174, SW
U326	RED ROOSTER CATERING	1084 MONTGOMERY	San Mateo Co. BI	Lower	928, 0.176, East
U327	AACES TOWING	1084 MONTGOMERY	San Mateo Co. BI	Lower	928, 0.176, East
Y328	BJL CORPORATION	1320 EL CAMINO REAL	EDR Hist Cleaner	Higher	936, 0.177, NW
AC329	ASSOCIATED TRUCKING	1065 SAN MATEO	San Mateo Co. BI	Lower	948, 0.180, East
AC330	ASSOCIATED TRUCKING,	1065 SAN MATEO AVE.	SWF/LF	Lower	948, 0.180, East
AC331	ASSOCIATED TRUCKING	1065 SAN MATEO AVE	RCRA NonGen / NLR	Lower	948, 0.180, East
AC332	AIRPORT CITY AUTO BO	1065 SAN MATEO AVE	RCRA-SQG, FINDS, ECHO	Lower	948, 0.180, East
AD333	THE SHOP	965 SAN MATEO AVE	RCRA NonGen / NLR, E MANIFEST	Lower	958, 0.181, ESE
AD334	THE SHOP	965 SAN MATEO	San Mateo Co. BI	Lower	958, 0.181, ESE
AD335	THE SHOP	965 SAN MATEO AVE	CERS HAZ WASTE, CERS	Lower	958, 0.181, ESE
AD336	SAN BRUNO AUTO CENTE	965 SAN MATEO AVENUE	FINDS, San Mateo Co. BI, EMI, CERS	Lower	958, 0.181, ESE
AC337	SAN BRUNO AUTO DISMA	1069 SAN MATEO	San Mateo Co. BI	Lower	978, 0.185, East
AC338	SAN BRUNO AUTO DISMA	1069 SAN MATEO AVE	RCRA-SQG, FINDS, ECHO	Lower	978, 0.185, East
AE339	ACAPPELLA APARTMENTS	1001 NATIONAL	San Mateo Co. BI	Higher	988, 0.187, SW
U340	LINDEN AUTO SERVICE	1077 SAN MATEO	San Mateo Co. BI	Lower	996, 0.189, East
U341	LINDEN AUTO SERVICE	1077 SAN MATEO AVE	RCRA NonGen / NLR	Lower	996, 0.189, East
U342	LINDEN AUTO SERVICE	1077 SAN MATEO AVE	CERS HAZ WASTE, HWTS	Lower	996, 0.189, East
AF343	MARYATT INDUSTRIES	290 S NAPLE AVE	RCRA-SQG, CPS-SLIC, HIST UST, FINDS, ECHO, HWTS,...	Lower	996, 0.189, North
AF344	290 SO MAPLE	290 S MAPLE AVE	RCRA-LQG, E MANIFEST	Lower	996, 0.189, North
AF345	MARYATT INDUSTRIES	290 SO MAPLE AVENUE	HIST UST, HWTS, HAZNET	Lower	996, 0.189, North
X346	UST SITE - COMMERCIA	416 BROWNING	San Mateo Co. BI	Lower	1001, 0.190, North
X347	KCE MATRIX, INC.	416 BROWNING WAY	RCRA NonGen / NLR	Lower	1001, 0.190, North
X348	GOSS JEWETT CO	416 BROWNING	San Mateo Co. BI	Lower	1001, 0.190, North
X349	GOSS-JEWETT INC	416 BROWNING WAY	RCRA-LQG, HWTS, HAZNET	Lower	1001, 0.190, North
X350	416 BROWNING (FMR GO	416 BROWNING WAY	CPS-SLIC, EMI, HWTS, CERS	Lower	1001, 0.190, North
X351	KCE MATRIX	416 BROWNING WAY	RCRA NonGen / NLR, E MANIFEST	Lower	1001, 0.190, North

MAPPED SITES SUMMARY

Target Property Address:
1140-1198 EL CAMINO REAL AND 300 TANFORAN
SAN BRUNO, CA 94066

Click on Map ID to see full detail.

MAP ID	SITE NAME	ADDRESS	DATABASE ACRONYMS	RELATIVE ELEVATION	DIST (ft. & mi.) DIRECTION
Z352	AMAZON.COM SERVICES,	1000 SAN MATEO AVE	RCRA NonGen / NLR	Lower	1002, 0.190, ESE
Z353	AMAZON.COM SERVICES,	1000 SAN MATEO AVE	RCRA NonGen / NLR, E MANIFEST	Lower	1002, 0.190, ESE
Z354	H.S. CROCKER CO.	1000 SAN MATEO	LUST, Cortese	Lower	1002, 0.190, ESE
Z355	AMAZON.COM SERVICES	1000 SAN MATEO AVE	RCRA-SQG, FINDS, ECHO	Lower	1002, 0.190, ESE
Z356	H.S. CROCKER CO.	1000 SAN MATEO	UST FINDER RELEASE	Lower	1002, 0.190, ESE
Z357	SKYPARK	1000 SAN MATEO	LUST, San Mateo Co. BI, HIST CORTESE, CERS	Lower	1002, 0.190, ESE
AG358	GARY NAZARENO DDS	1405 HUNTINGTON	San Mateo Co. BI	Lower	1002, 0.190, North
AG359	TINA A DONAHUE DDS	1475 HUNTINGTON AVE	RCRA NonGen / NLR	Lower	1002, 0.190, North
AG360	FRANK L FAY, DDS	1405 HUNTINGTON	San Mateo Co. BI	Lower	1002, 0.190, North
AG361	SHELDON SALINS DMD M	1405 HUNTINGTON AVE	RCRA NonGen / NLR	Lower	1002, 0.190, North
AG362	TSE DMD, KWOK WAI	1475 HUNTINGTON	San Mateo Co. BI	Lower	1002, 0.190, North
AG363	CHIROPRACTIC FAMILY	1435 HUNTINGTON AVE	RCRA NonGen / NLR	Lower	1002, 0.190, North
AG364	DOUBLE A CORP	1435 HUNTINGTON AVE	EDR Hist Auto	Lower	1002, 0.190, North
AG365	DONAHUE DDS, TINA A	1475 HUNTINGTON	San Mateo Co. BI	Lower	1002, 0.190, North
AG366	AT&T SERVICES INC AT	1477 HUNTINGTON AVE	RCRA NonGen / NLR, E MANIFEST	Lower	1002, 0.190, North
AG367	PACIFIC BELL	1465 HUNTINGTON	UST FINDER RELEASE	Lower	1002, 0.190, North
AG368	PACIFIC BELL	1465 HUNTINGTON AVEN	RCRA-SQG, LUST, HIST UST, FINDS, ECHO, Cortese,...	Lower	1002, 0.190, North
AG369	PACIFIC BELL TELEPHO	1477 HUNTINGTON	San Mateo Co. BI	Lower	1002, 0.190, North
AG370	PACIFIC BELL TELEPHO	1477 HUNTINGTON AVE	San Mateo Co. BI, HWTS, HAZNET	Lower	1002, 0.190, North
AH371	LANGI AIRPORT EQUIPM	1121 MONTGOMERY AVE	RCRA NonGen / NLR	Lower	1005, 0.190, ENE
AH372	LANGI AIRPORT EQUIPM	1121 MONTGOMERY	San Mateo Co. BI	Lower	1005, 0.190, ENE
AI373	CABLE CAR INN	950 EL CAMINO REAL	San Mateo Co. BI	Higher	1008, 0.191, South
U374	B & B TRANSMISSIONS	1079 SAN MATEO	San Mateo Co. BI	Lower	1012, 0.192, East
AC375	T & J AUTOMOTIVE	1073 SAN MATEO AVE	CERS HAZ WASTE, HWTS, HAZNET, CERS	Lower	1034, 0.196, East
AC376	T & J AUTOMOTIVE	1073 SAN MATEO	San Mateo Co. BI	Lower	1034, 0.196, East
AC377	T & J AUTOMOTIVE	1073 SAN MATEO AVE	RCRA NonGen / NLR, E MANIFEST	Lower	1034, 0.196, East
AJ378	SPRINT NEXTEL-SITE I	901 SNEATH	San Mateo Co. BI	Higher	1046, 0.198, WSW
AJ379	SAN BRUNO OFFICE ASS	901 SNEATH LANE	RCRA NonGen / NLR	Higher	1046, 0.198, WSW
AJ380	SFO OFFICE ASSOCIATE	901 SNEATH LANE	RCRA NonGen / NLR, E MANIFEST	Higher	1046, 0.198, WSW
381	CANDACE SUEN	917 GREEN AVENUE	RCRA NonGen / NLR, E MANIFEST	Lower	1050, 0.199, SSE
AC382	UPTOWN AUTOMOTIVE	1089 SAN MATEO AVE.	RCRA NonGen / NLR, E MANIFEST	Lower	1056, 0.200, East
AH383	VH AUTOMOTIVE	1137 MONTGOMERY	San Mateo Co. BI	Lower	1061, 0.201, ENE
AJ384	SAN BRUNO OFFICE ASS	881 SNEATH LANE	RCRA NonGen / NLR, E MANIFEST	Higher	1061, 0.201, WSW
AK385	MARCUS GILMOUR	80 TANFORAN AVENUE	RCRA NonGen / NLR, E MANIFEST	Lower	1067, 0.202, NE
AK386	MORROW SERVICE	80 TANFORAN	San Mateo Co. BI	Lower	1067, 0.202, NE
AK387	ALPHA PRESS INC	80 TANFORAN AVE #4	RCRA NonGen / NLR	Lower	1067, 0.202, NE
AK388	UNGO ULTIMATE FINISH	80 TANFORAN AVE STE	RCRA NonGen / NLR, E MANIFEST	Lower	1067, 0.202, NE
AA389	1 HOUR PHOTO	1310 EL CAMINO REAL	San Mateo Co. BI	Higher	1070, 0.203, NW
AA390	LEADER DRY CLEANERS	1310 EL CAMINO REAL	EDR Hist Cleaner	Higher	1070, 0.203, NW

MAPPED SITES SUMMARY

Target Property Address:
1140-1198 EL CAMINO REAL AND 300 TANFORAN
SAN BRUNO, CA 94066

Click on Map ID to see full detail.

MAP ID	SITE NAME	ADDRESS	DATABASE ACRONYMS	RELATIVE ELEVATION	DIST (ft. & mi.) DIRECTION
AA391	CHIPOTLE MEXICAN GRI	1310 EL CAMINO REAL	San Mateo Co. BI	Higher	1070, 0.203, NW
AA392	SUBWAY #2760	1310 EL CAMINO REAL	San Mateo Co. BI	Higher	1070, 0.203, NW
AA393	QUICK STOP ONE HOUR	1310 EL CAMINO REAL	RCRA NonGen / NLR, FINDS, ECHO	Higher	1070, 0.203, NW
AA394	LEADER CLEANERS	1310 H EL CAMINO REA	RCRA-SQG, FINDS, ECHO, DRYCLEANERS, EMI, HWTS,...	Higher	1070, 0.203, NW
AC395	AUTO SERVICE PROPERT	1080 SAN MATEO AVENU	UST FINDER RELEASE	Lower	1091, 0.207, East
AI396	EUROPEAN CAR SERVICE	928 EL CAMINO REAL	RCRA-SQG, CERS HAZ WASTE, SWEEPS UST, CA FID UST,...	Higher	1092, 0.207, South
AH397	C & M AUTOMOTIVE	1157 MONTGOMERY	San Mateo Co. BI	Lower	1104, 0.209, ENE
AH398	C & M AUTOMOTIVE	1157 MONTGOMERY AVE	RCRA NonGen / NLR, E MANIFEST	Lower	1104, 0.209, ENE
AH399	C & M SAN BRUNO AUTO	1157 MONTGOMERY AVE	RCRA NonGen / NLR	Lower	1104, 0.209, ENE
AH400	D AND S AUTOWORKS	1157 MONTGOMERY AVE	RCRA-SQG, FINDS, ECHO	Lower	1104, 0.209, ENE
AH401	C & M AUTOMOTIVE	1157 MONTGOMERY AVE	HAULERS, CERS HAZ WASTE, HWTS, HAZNET	Lower	1104, 0.209, ENE
AL402	LANGI ARCO	1095 SAN MATEO AVE	EDR Hist Auto	Lower	1107, 0.210, East
AD403	K-119 OF CALIFORNIA	925 SAN MATEO	San Mateo Co. BI	Lower	1141, 0.216, ESE
AD404	K-119 OF CALIFORNIA	925 SAN MATEO AVE	RCRA NonGen / NLR, E MANIFEST	Lower	1141, 0.216, ESE
AD405	K-119 OF CALIFORNIA	925 SAN MATEO AVE	CERS HAZ WASTE, HWTS, HAZNET, CERS, NON-CASE INFO	Lower	1141, 0.216, ESE
AM406	INTERNATIONAL AUTO R	1169 MONTGOMERY	San Mateo Co. BI	Lower	1148, 0.217, ENE
AM407	G D RACING	1169 MONTGOMERY	San Mateo Co. BI	Lower	1148, 0.217, ENE
AM408	GILROY HOLDING LLC D	1169 MONTGOMERY AVE	RCRA NonGen / NLR	Lower	1148, 0.217, ENE
AM409	HARMS GRAPHICS	1169 MONTGOMERY AVE	RCRA-SQG, CERS HAZ WASTE, FINDS, ECHO, HWTS,...	Lower	1148, 0.217, ENE
AM410	INTERNATIONAL AUTOBO	1169 MONTGOMERY AVE	RCRA NonGen / NLR	Lower	1148, 0.217, ENE
AD411	FIVE STAR AUTO BODY	916 SAN MATEO AVENUE	RCRA NonGen / NLR, E MANIFEST	Lower	1153, 0.218, ESE
AD412	FIVE STAR AUTO BODY	916 SAN MATEO AVENUE	RCRA-SQG, FINDS, ECHO	Lower	1153, 0.218, ESE
AD413	FIVE STAR AUTO BODY	916 SAN MATEO AVE	CERS HAZ WASTE	Lower	1153, 0.218, ESE
AD414	HIDALGOS AUTO BODY W	916 SAN MATEO AVENUE	San Mateo Co. BI, EMI, HWTS, HAZNET, CERS	Lower	1153, 0.218, ESE
AM415	SOUTH CITY AUTO BODY	1177 MONTGOMERY	San Mateo Co. BI	Lower	1170, 0.222, ENE
AL416	PACIFIC BELL (P2-011	1101 SAN MATEO AVE	HIST UST	Lower	1173, 0.222, East
AL417	PACIFIC BEL	1101 SAN MATEO AVE	UST	Lower	1173, 0.222, East
AL418	AT&T CALIFORNIA - P2	1101 SAN MATEO AVE	UST FINDER	Lower	1173, 0.222, East
AL419	AT&T CALIFORNIA - P2	1101 SAN MATEO AVE	UST	Lower	1173, 0.222, East
AL420	AT&T CALIFORNIA - P2	1101 SAN MATEO	San Mateo Co. BI	Lower	1173, 0.222, East
AL421	PACIFIC BELL	1101 SAN MATEO AVENU	RCRA-VSQG, LUST, SWEEPS UST, FINDS, E MANIFEST,...	Lower	1173, 0.222, East
AL422	AT&T CALIFORNIA - P2	1101 SAN MATEO AVE	CERS HAZ WASTE, CERS TANKS, CERS	Lower	1173, 0.222, East
AL423	PACIFIC BELL	1101 SAN MATEO	UST FINDER RELEASE	Lower	1173, 0.222, East
AH424	NATIONAL COLOR AUTO	1136 MONTGOMERY AVE	FINDS, San Mateo Co. BI, EMI, CERS	Lower	1178, 0.223, ENE
AH425	NATIONAL COLOR AUTO	1136 MONTGOMERY AVE	RCRA NonGen / NLR, E MANIFEST	Lower	1178, 0.223, ENE
AM426	JM CONSTRUCTION	1175 MONTGOMERY AVE	HIST UST	Lower	1179, 0.223, ENE
AM427	J M CONSTRUCTION	1175 MONTGOMERY AVE	SWEEPS UST, CA FID UST	Lower	1179, 0.223, ENE
AM428	J M CONSTRUCTION	1175 MONTGOMERY	San Mateo Co. BI	Lower	1179, 0.223, ENE
AI429	KAISER PERMANENTE ME	901 EL CAMINO REAL	San Mateo Co. BI	Higher	1182, 0.224, South

MAPPED SITES SUMMARY

Target Property Address:
1140-1198 EL CAMINO REAL AND 300 TANFORAN
SAN BRUNO, CA 94066

Click on Map ID to see full detail.

MAP ID	SITE NAME	ADDRESS	DATABASE ACRONYMS	RELATIVE ELEVATION	DIST (ft. & mi.) DIRECTION
AI430	KAISER PERMANENTE ME	901 EL CAMINO REAL	CERS HAZ WASTE, San Mateo Co. BI, CERS	Higher	1182, 0.224, South
AI431	KAISER PERMANENTE SA	901 EL CAMINO REAL	RCRA NonGen / NLR, E MANIFEST	Higher	1182, 0.224, South
AD432	MOTOR CYCLE FRAME TE	910 SAN MATEO	San Mateo Co. BI	Lower	1187, 0.225, ESE
AD433	RUSSELL BROS TOWING	910 SAN MATEO AVE	EDR Hist Auto	Lower	1187, 0.225, ESE
AD434	RICHARDS AUTO REPAIR	910 SAN MATEO AVE UN	RCRA-SQG, FINDS	Lower	1187, 0.225, ESE
AD435	RICHARDS AUTO REPAIR	910 SAN MATEO	San Mateo Co. BI	Lower	1187, 0.225, ESE
AD436	RICHARDS AUTO REPAIR	910 SAN MATEO AVE ST	RCRA NonGen / NLR, E MANIFEST	Lower	1187, 0.225, ESE
AD437	RICHARDS AUTO REPAIR	910 SAN MATEO AVE	CERS HAZ WASTE, CERS	Lower	1187, 0.225, ESE
AD438	KRENTZ APARTMENTS	912 SAN MATEO	San Mateo Co. BI	Lower	1190, 0.225, ESE
AN439	CUMMINGS MOVING COMP	275 S MAPLE AVE	RCRA NonGen / NLR	Lower	1194, 0.226, NNE
AN440	PRYAMID VAN AND STOR	275 S MAPLE AVE	RCRA-SQG	Lower	1194, 0.226, NNE
AN441	275 SOUTH MAPLE AVEN	275 SOUTH MAPLE AVEN	RCRA-SQG, RCRA NonGen / NLR, E MANIFEST	Lower	1194, 0.226, NNE
AD442	MOTORIOUS SPEED SHOP	908 SAN MATEO AVE	RCRA NonGen / NLR	Lower	1199, 0.227, ESE
AD443	JLK PRECISION MOTORC	908 SAN MATEO	San Mateo Co. BI	Lower	1199, 0.227, ESE
AD444	MOTORIOUS SPEED SHOP	908 SAN MATEO	San Mateo Co. BI	Lower	1199, 0.227, ESE
AH445	FINE LINE AUTO BODY	1144 MONTGOMERY AVE	RCRA NonGen / NLR	Lower	1200, 0.227, ENE
AH446	FINE LINE AUTOBODY	1144 MONTGOMERY	San Mateo Co. BI	Lower	1200, 0.227, ENE
AH447	FINE LINE	1144 MONTGOMERY AVE	RCRA NonGen / NLR	Lower	1200, 0.227, ENE
448	CHUYS DELI	875 HUNTINGTON	San Mateo Co. BI	Lower	1200, 0.227, SE
AL449	FEDERAL SUPPLY WAREH	1070 SAN MATEO	LUST, SWEEPS UST, San Mateo Co. BI, Cortese, HIST...	Lower	1206, 0.228, East
AL450	FEDERAL SUPPLY WAREH	1070 SAN MATEO	UST FINDER RELEASE	Lower	1210, 0.229, East
AF451	PELLEGRINI BROS WINE	272 MAPLE	LUST, San Mateo Co. BI, Cortese, HIST CORTESE,...	Lower	1223, 0.232, North
AF452	PELLEGRINI BROS WINE	272 S MAPLE AVE	SWEEPS UST, CA FID UST	Lower	1223, 0.232, North
AF453	PELLEGRINI BROS. WIN	272 S MAPLE AVE	HIST UST	Lower	1223, 0.232, North
AF454	PELLEGRINI BROS WINE	272 SOUTH MAPLE AVEN	UST FINDER RELEASE	Lower	1223, 0.232, North
AF455	PELLEGRINI BROS WINE	272 SO MAPLE AVE	LUST, HIST UST	Lower	1223, 0.232, North
AL456	CYCLE SHACK,INC	1104 SAN MATEO	UST FINDER RELEASE	Lower	1227, 0.232, East
AL457	CYCLE SHACK,INC	1104 SAN MATEO	ENVIROSTOR, LUST, SWEEPS UST, HIST UST, CA FID...	Lower	1237, 0.234, East
AI458	BOB & KEVINS SERVICE	900 EL CAMINO REAL	HIST CORTESE	Higher	1237, 0.234, South
AI459	EUROPEAN CAR SERVICE	900 EL CAMINO REAL	LUST, SWEEPS UST, San Mateo Co. BI, Cortese, HIST...	Higher	1237, 0.234, South
AI460	EUROPEAN CAR SERVICE	900 EL CAMINO REAL	CA FID UST	Higher	1237, 0.234, South
AI461	PIT STOP MOHAWK SERV	900 EL CAMINO REAL	EDR Hist Auto	Higher	1237, 0.234, South
AI462	EUROPEAN CAR SERVICE	900 EL CAMINO REAL	UST FINDER RELEASE	Higher	1237, 0.234, South
AH463	PROLINE AUTO BODY SE	1121-25 SAN MATEO	San Mateo Co. BI	Lower	1242, 0.235, ENE
AH464	GAVAS AUTO BODY	1121 SAN MATEO AVE	RCRA-SQG, FINDS, ECHO	Lower	1242, 0.235, ENE
AH465	JAPAN AUTO SERVICE	1121 SAN MATEO AVE	CERS HAZ WASTE, HWTS, CERS	Lower	1242, 0.235, ENE
AH466	JAPAN AUTO SERVICE	1121 SAN MATEO	San Mateo Co. BI	Lower	1242, 0.235, ENE
AH467	JAPAN AUTO SERVICE	1121 SAN MATEO AVE	RCRA NonGen / NLR, E MANIFEST	Lower	1242, 0.235, ENE
AH468	TRANSMISSION AUTO RE	1125 SAN MATEO	San Mateo Co. BI	Lower	1252, 0.237, ENE

MAPPED SITES SUMMARY

Target Property Address:
1140-1198 EL CAMINO REAL AND 300 TANFORAN
SAN BRUNO, CA 94066

Click on Map ID to see full detail.

MAP ID	SITE NAME	ADDRESS	DATABASE ACRONYMS	RELATIVE ELEVATION	DIST (ft. & mi.) DIRECTION
AH469	TRANSMISSION AUTO RE	1125 SAN MATEO AVE	RCRA NonGen / NLR	Lower	1252, 0.237, ENE
AE470	THE CROSSING	900 COMMODORE	UST FINDER RELEASE	Higher	1259, 0.238, SW
AE471	E F A WEST	900 COMMODORE DR	RCRA-SQG	Higher	1259, 0.238, SW
AE472	THE CROSSING	900 COMMODORE	ENVIROSTOR, LUST, VCP, San Mateo Co. BI, Cortese,...	Higher	1259, 0.238, SW
AE473	UNITED STATES NAVY	900 COMMODORE DR	SWEEPS UST, HIST UST, HWTS, HAZNET	Higher	1259, 0.238, SW
AE474	U S NAVY SITE SAN BR	900 E COMMODORE DR	RCRA-SQG, FINDS, ECHO, HWTS, HAZNET	Higher	1259, 0.238, SW
AE475	MARFORRES FST	900 COMMODORE DR	RCRA NonGen / NLR, E MANIFEST	Higher	1259, 0.238, SW
AE476	MARFORRES MCRC SAN B	900 COMMODORE DR	CERS HAZ WASTE, CERS	Higher	1259, 0.238, SW
AE477	WESTERN DIVISION	900 COMMODORE DR	HIST UST	Higher	1259, 0.238, SW
AE478	WESTERN DIVISION, NA	900 COMMODORE DR	HIST UST	Higher	1259, 0.238, SW
AE479	UNITED STATES NAVY	900 COMMODORE DR	CA FID UST	Higher	1259, 0.238, SW
AE480	NAVAL FAC ENGINEERIN	900 COMMODORE DRIVE	SEMS-ARCHIVE	Higher	1259, 0.238, SW
AE481	RESERVE CENTER	900 COMMODORE DR	HIST UST	Higher	1259, 0.238, SW
AH482	COLOR TECH	1123 SAN MATEO AVENU	San Mateo Co. BI, EMI, CERS	Lower	1262, 0.239, ENE
AO483	D&J AUTO REPAIR	900 SAN MATEO	San Mateo Co. BI	Lower	1268, 0.240, ESE
AO484	D & J MAK PRODUCTION	900 SAN MATEO AVE	EDR Hist Auto	Lower	1268, 0.240, ESE
AO485	MC2 MOTORS CORPORATI	900 SAN MATEO AVE	RCRA NonGen / NLR	Lower	1268, 0.240, ESE
AO486	D& J MAK PRODUCTIONS	900 SAN MATEO AVE	RCRA NonGen / NLR	Lower	1268, 0.240, ESE
AH487	E & E INTERPRIES	1129 SAN MATEO AVE	RCRA NonGen / NLR	Lower	1269, 0.240, ENE
AH488	E & E ENTERPRISE	1129 SAN MATEO AVENU	San Mateo Co. BI, EMI, CERS	Lower	1269, 0.240, ENE
AO489	SAMS FOOD MARKET	899 SAN MATEO	San Mateo Co. BI	Lower	1271, 0.241, ESE
AM490	INTERNATIONAL AUTOBO	1172 MONTGOMERY AVE	RCRA NonGen / NLR, E MANIFEST	Lower	1277, 0.242, ENE
AM491	INTERNATIONAL AUTO B	1172 MONTGOMERY AVE	San Mateo Co. BI, EMI, CERS	Lower	1277, 0.242, ENE
AM492	KARMA AUTO BODY	1201 MONTGOMERY AVE	RCRA-SQG, FINDS, ECHO	Lower	1282, 0.243, ENE
AM493	KARMA CLASSIC CHEVY	1201 MONTGOMERY	San Mateo Co. BI	Lower	1282, 0.243, ENE
AL494	AUTOWORLD COLLISION	1100 SAN MATEO AVE	CERS HAZ WASTE, CERS	Lower	1283, 0.243, East
AP495	TERRA NOVA AUTO SERV	1137 SAN MATEO AVE	CERS HAZ WASTE, HWTS, HAZNET, CERS	Lower	1285, 0.243, ENE
AP496	HIGH PERFORMANCE ENG	1137 SAN MATEO	San Mateo Co. BI	Lower	1285, 0.243, ENE
AP497	TERRA NOVA AUTO SERV	1137 SAN MATEO AVE	RCRA NonGen / NLR, E MANIFEST	Lower	1285, 0.243, ENE
AO498	ACCESS AUTP BODY SHO	887 SAN MATEO AVE	RCRA NonGen / NLR	Lower	1290, 0.244, SE
AO499	GENES AUTO AND PAINT	887 SAN MATEO AVE	SWEEPS UST, San Mateo Co. BI, HWTS	Lower	1290, 0.244, SE
AO500	ACCESS AUTO BODY SHO	887 SAN MATEO AVENUE	RCRA-SQG, FINDS, EMI, CERS	Lower	1290, 0.244, SE
AO501	ACCESS AUTO BODY SHO	887 SAN MATEO	San Mateo Co. BI	Lower	1290, 0.244, SE
AO502	MOE'S TIRES INC	887 SAN MATEO AVE	RCRA NonGen / NLR	Lower	1290, 0.244, SE
AP503	NOR CAL PERFORMANCE	1133 SAN MATEO AVE	RCRA NonGen / NLR	Lower	1292, 0.245, ENE
AP504	ACCOUNT NORCAL PERFO	1133 SAN MATEO AVE	RCRA NonGen / NLR	Lower	1292, 0.245, ENE
AP505	NOR CAL	1133 SAN MATEO AVE	CERS HAZ WASTE, CERS	Lower	1292, 0.245, ENE
AP506	FREEMANS AUTO REPAIR	1133 SAN MATEO	San Mateo Co. BI	Lower	1292, 0.245, ENE
AP507	NORCAL PERFORMANCE &	1122 SAN MATEO AVE	RCRA NonGen / NLR	Lower	1294, 0.245, ENE

MAPPED SITES SUMMARY

Target Property Address:
1140-1198 EL CAMINO REAL AND 300 TANFORAN
SAN BRUNO, CA 94066

Click on Map ID to see full detail.

MAP ID	SITE NAME	ADDRESS	DATABASE ACRONYMS	RELATIVE ELEVATION	DIST (ft. & mi.) DIRECTION
AP508	MAS GLOBAL, INC. DBA	1141 SAN MATEO	San Mateo Co. BI	Lower	1297, 0.246, ENE
AP509	A&R AUTOMOTIVE	1141 SAN MATEO AVE	RCRA NonGen / NLR	Lower	1297, 0.246, ENE
AP510	A & R AUTOMOTIVE	1141 SAN MATEO	San Mateo Co. BI	Lower	1297, 0.246, ENE
AQ511	APPAREL CITY SEWING	1217 MONTGOMERY AVE	RCRA NonGen / NLR	Lower	1306, 0.247, NE
AQ512	APPAREL CITY SEWING	1217 MONTGOMERY AVE	RCRA-SQG, FINDS, ECHO, EMI, HWTS, HAZNET	Lower	1306, 0.247, NE
AR513	GRANITE EXCAVATION &	160 S LINDEN AVE	RCRA NonGen / NLR, E MANIFEST	Lower	1314, 0.249, NNE
AR514	WEST COAST AUTOMOTIV	160 S LINDEN AVE	LUST, HWP, HWTS, HAZNET	Lower	1314, 0.249, NNE
AR515	DUPONT	160 SOUTH LINDEN AVE	UST FINDER RELEASE	Lower	1314, 0.249, NNE
AR516	SFO AIRPORTER INC	160 S LINDEN AVE	AST	Lower	1314, 0.249, NNE
AR517	DUPONT	160 LINDEN	RESPONSE, ENVIROSTOR, LUST, San Mateo Co. BI,...	Lower	1314, 0.249, NNE
AR518	E I DUPONT DE NEMONE	160 S LINDEN AVE	SWEEPS UST, HIST UST	Lower	1314, 0.249, NNE
AR519	E.I. DUPONT DE NEMOU	160 S LINDEN AVE	HIST UST, NPDES, CERS	Lower	1314, 0.249, NNE
AR520	WEST COAST AUTOMOTIV	160 S LINDEN AVE	HIST UST, ICE	Lower	1314, 0.249, NNE
AR521	E I DUPONT AUTO SERV	160 S LINDEN AVE	CA FID UST	Lower	1314, 0.249, NNE
AR522	ACCURATE PRINTING	160 S LINDEN AVE #12	RCRA NonGen / NLR	Lower	1314, 0.249, NNE
AR523	SFO AIRPORTER INC DB	160 S LINDEN AVE STE	RCRA NonGen / NLR, E MANIFEST	Lower	1314, 0.249, NNE
AR524	E.I. DUPONT DE NEMOU	160 SOUTH LINDEN AVE	HIST Cal-Sites	Lower	1314, 0.249, NNE
AR525	GRANITE EXCAVATION A	160 S. LINDEN AVE, S	RCRA NonGen / NLR	Lower	1314, 0.249, NNE
AR526	DC3 THERAPEUTICS LLC	160 SOUTH LINDEN AVE	RCRA NonGen / NLR, E MANIFEST	Lower	1314, 0.249, NNE
AR527	WEST COAST AUTOMOTIV	160 S LINDEN AVE	ENVIROSTOR	Lower	1314, 0.249, NNE
AR528	DUPONT/ KANSAI AUTOM	160 S LINDEN AVE	SEMS-ARCHIVE, CORRACTS, RCRA NonGen / NLR	Lower	1314, 0.249, NNE
AM529	INTERNATIONAL AUTO R	1188 MONTGOMERY AVEN	RCRA NonGen / NLR, E MANIFEST	Lower	1315, 0.249, ENE
AM530	ED'S TRANSMISSION	1188 MONTGOMERY	San Mateo Co. BI	Lower	1315, 0.249, ENE
AM531	EDS TRANSMISSIONS	1188 MONTGOMERY AVE	EDR Hist Auto	Lower	1315, 0.249, ENE
AQ532	1245 MONTGOMERY AVE	1245 MONTGOMERY AVEN	CPS-SLIC	Lower	1371, 0.260, NE
AQ533	1245 MONTGOMERY AVE	1245 MONTGOMERY AVEN	UST FINDER RELEASE	Lower	1371, 0.260, NE
AQ534	1245 MONTGOMERY AVE	1245 MONTGOMERY AVEN	LUST, Cortese, CERS	Lower	1371, 0.260, NE
AQ535	PHASE II CORP	1229 MONTGOMERY	RCRA-SQG, ENVIROSTOR, CPS-SLIC, SWEEPS UST, HIST...	Lower	1371, 0.260, NE
AL536	AUTO SERVICE PROPERT	1080 SAN MATEO	LUST, Cortese, HIST CORTESE, CERS	Lower	1375, 0.260, East
AP537	SAN BRUNO GLASS CENT	1160 SAN MATEO	UST FINDER RELEASE	Lower	1393, 0.264, ENE
AS538	SAN BRUNO TRANSFER S	101 TANFORAN AVE	SWF/LF, CERS HAZ WASTE, HWTS, HAZNET, NPDES,...	Lower	1429, 0.271, NE
AR539	MARSHAL M MIRZA INC	165 SOUTH LINDEN AVE	LUST, HIST UST	Lower	1446, 0.274, NNE
AR540	MIZRA/SETO PROPERTY	165 LINDEN	LUST, Cortese, HIST CORTESE, CERS	Lower	1446, 0.274, NNE
AR541	MIZRA/SETO PROPERTY	165 SOUTH LINDEN AVE	UST FINDER RELEASE	Lower	1446, 0.274, NNE
AT542	860-868 SAN MATEO AV	860-868 SAN MATEO AV	CPS-SLIC	Lower	1474, 0.279, SE
AT543	860-868 SAN MATEO AV	860-868 SAN MATEO AV	DEED, CERS	Lower	1474, 0.279, SE
AU544	FLAT RATE RENT A CAR	830 HUNTINGTON AVENU	HIST CORTESE, Notify 65	Lower	1480, 0.280, SE
AU545	FLAT RATE RENT-A-CAR	830 HUNTINGTON	LUST, SWEEPS UST, CA FID UST, Cortese, CERS	Lower	1480, 0.280, SE
AU546	FLAT RATE RENT-A-CAR	830 HUNTINGTON	UST FINDER RELEASE	Lower	1480, 0.280, SE

MAPPED SITES SUMMARY

Target Property Address:
1140-1198 EL CAMINO REAL AND 300 TANFORAN
SAN BRUNO, CA 94066

Click on Map ID to see full detail.

MAP ID	SITE NAME	ADDRESS	DATABASE ACRONYMS	RELATIVE ELEVATION	DIST (ft. & mi.) DIRECTION
AV547	PIERCE TRUCKING	201 S LINDEN AVE	LUST	Lower	1495, 0.283, NE
AV548	PIERCE TRUCKING	201 SOUTH LINDEN AVE	UST FINDER RELEASE	Lower	1495, 0.283, NE
AV549	PIERCE TRUCKING	201 SOUTH LINDEN AVE	LUST, Cortese, CERS	Lower	1495, 0.283, NE
AT550	838-848 SAN MATEO AV	838-848 SAN MATEO AV	CPS-SLIC, DEED, CERS	Lower	1532, 0.290, SE
AW551	BAYHILL OFFICE CENTE	950 ELM AVENUE	UST FINDER RELEASE	Higher	1545, 0.293, SSW
AW552	BAYHILL OFFICE CENTE	950 ELM	LUST, San Mateo Co. BI, Cortese, HIST CORTESE,...	Higher	1545, 0.293, SSW
AW553	EQUITY OFFICE LLC	950 ELM AVE	LUST, Cortese, HWTS, HAZNET, CERS	Higher	1545, 0.293, SSW
AS554	WILL-STA, INC.	1276 MONTGOMERY	UST FINDER RELEASE	Lower	1546, 0.293, NE
AS555	WILL-STA, INC.	1276 MONTGOMERY	LUST, San Mateo Co. BI, Cortese, HIST CORTESE,...	Lower	1546, 0.293, NE
AP556	SAN BRUNO GLASS CENT	1160 SAN MATEO	LUST, HIST UST, Cortese, HIST CORTESE, CERS	Lower	1550, 0.294, ENE
AX557	INTERNATIONAL PAINT	220 S LINDEN AVE	SEMS-ARCHIVE, CORRACTS, RCRA-SQG, ENVIROSTOR,...	Lower	1665, 0.315, NE
AY558	UNOCAL #3857	170 WEST SAN BRUNO A	LUST, Cortese, CERS	Lower	1665, 0.315, SE
559	VALLEJOS AUTO BODY &	1269 SAN MATEO AVE	RCRA-SQG, WMUDS/SWAT, San Mateo Co. BI, EMI	Lower	1686, 0.319, NE
AS560	B AND B TRANSMISSION	1299 SAN MATEO AVENU	UST FINDER RELEASE	Lower	1688, 0.320, NE
AS561	TORRES TEXACO	1299 SAN MATEO AVE	LUST, HIST UST, Cortese, HWTS, CERS	Lower	1688, 0.320, NE
AY562	THE SERVICE ZONE	265 SAN BRUNO	LUST, Cortese, CERS	Lower	1734, 0.328, SE
AY563	UNOCAL #3857	170 SAN BRUNO	LUST, HIST UST, San Mateo Co. BI, HIST CORTESE	Lower	1752, 0.332, SE
AY564	UNOCAL #3857	170 WEST SAN BRUNO A	UST FINDER RELEASE	Lower	1756, 0.333, SE
AY565	TOSCO #3857	170 WEST SAN BRUNO A	UST FINDER RELEASE	Lower	1756, 0.333, SE
AZ566	SAN BRUNO LUMBER	101 SAN BRUNO	UST FINDER RELEASE	Lower	1757, 0.333, SE
AY567	TOSCO #3857	170 SAN BRUNO	LUST	Lower	1765, 0.334, SE
AX568	SOUTH SAN FRANCISCO	UNKNOWN SHAW RD & SA	HIST CORTESE	Lower	1783, 0.338, NE
AZ569	LABAGH PROPERTY	201-265 SAN BRUNO AV	CPS-SLIC, CERS	Lower	1786, 0.338, SE
AZ570	SAN BRUNO TRANSMISSI	271 E. SAN BRUNO AVE	CPS-SLIC, CERS	Lower	1789, 0.339, SE
AY571	SAN BRUNO LUMBER	101 SAN BRUNO	LUST, HIST UST, HIST CORTESE	Lower	1793, 0.340, SE
572	BAYHILL 7 FACILITY	999-1001 BAYHILL DRI	LUST, CPS-SLIC, CERS	Higher	1824, 0.345, South
573	SERVICE ZONE THE	265 SAN BRUNO	LUST, San Mateo Co. BI, HIST CORTESE	Lower	1831, 0.347, SE
AZ574	THE SERVICE ZONE	265 SAN BRUNO	UST FINDER RELEASE	Lower	1836, 0.348, SE
AX575	BAY CITIES BUILDING	1305 SAN MATEO	UST FINDER RELEASE	Lower	1863, 0.353, NE
AX576	BAY CITIES BUILDING	1305 SAN MATEO	LUST, HIST UST, CHMIRS, San Mateo Co. BI	Lower	1863, 0.353, NE
AX577	BAY CITIES BUILDING	1305 SAN MATEO	LUST, Cortese, CERS	Lower	1863, 0.353, NE
BA578	EXXON 7-0259 (FORMER	800 EL CAMINO REAL	UST FINDER RELEASE	Lower	1876, 0.355, SSE
BA579	TEXACO	800 EL CAMINO REAL	HIST CORTESE	Lower	1876, 0.355, SSE
BA580	EXXON/TEXACO	800 EL CAMINO REAL	LUST	Lower	1876, 0.355, SSE
BA581	EXXON CO U.S.A. 7-20	800 EL CAMINO REAL	LUST, SWEEPS UST, San Mateo Co. BI, Cortese, HWTS,...	Lower	1876, 0.355, SSE
BB582	WINSTON TIRE #100	504 W SAN BRUNO AVE	LUST	Lower	1903, 0.360, SSE
BB583	WINSTON TIRE #100	504 WEST SAN BRUNO A	LUST, Cortese, CERS	Lower	1903, 0.360, SSE
BB584	WINSTON TIRE #100	504 WEST SAN BRUNO A	UST FINDER RELEASE	Lower	1918, 0.363, SSE
BC585	UNOCAL #6980 (FORMER	192 EL CAMINO REAL	LUST, HIST UST, San Mateo Co. BI, Cortese, CERS	Lower	1935, 0.366, NW

MAPPED SITES SUMMARY

Target Property Address:
1140-1198 EL CAMINO REAL AND 300 TANFORAN
SAN BRUNO, CA 94066

Click on Map ID to see full detail.

MAP ID	SITE NAME	ADDRESS	DATABASE ACRONYMS	RELATIVE ELEVATION	DIST (ft. & mi.) DIRECTION
BC586	UNOCAL #6980 (FORMER	192 EL CAMINO REAL	UST FINDER RELEASE	Lower	1935, 0.366, NW
BC587	UNOCAL	192 EL CAMINO REAL	LUST, SWEEPS UST, HIST CORTESE	Lower	1935, 0.366, NW
BD588	CHEVRON 209437, FORM	409 SOUTH SPRUCE AVE	UST FINDER RELEASE	Lower	1941, 0.368, NNW
BD589	CHEVRON 209437, FORM	409 S SPRUCE AVE	LUST	Lower	1941, 0.368, NNW
BD590	CHEVRON 209437, FORM	409 SOUTH SPRUCE AVE	LUST, Cortese, CERS	Lower	1941, 0.368, NNW
BA591	CHEVRON 9-2759 ECR S	801 EL CAMINO REAL	UST FINDER RELEASE	Higher	1945, 0.368, South
BA592	92759	801 EL CAMINO REAL	LUST, AST, CERS HAZ WASTE, HIST UST, CERS TANKS,...	Higher	1945, 0.368, South
BA593	CHEVRON	801 EL CAMINO REAL	HIST CORTESE	Higher	1945, 0.368, South
BA594	CHEVRON 9-2759	801 EL CAMINO REAL	LUST	Higher	1945, 0.368, South
BE595	EXXON 7-0107	310 SAN BRUNO	LUST, SWEEPS UST, HIST UST, CA FID UST	Lower	1964, 0.372, SE
BE596	EXXON	310 SAN BRUNO	HIST CORTESE	Lower	1968, 0.373, SE
BE597	SAN BRUNO VALERO	310 SAN BRUNO	LUST, San Mateo Co. BI, Cortese, CERS	Lower	1968, 0.373, SE
BE598	EXXON 7-0107 (FORMER	310 EAST SAN BRUNO A	UST FINDER RELEASE	Lower	2005, 0.380, SE
BF599	REICHOLD CHEMICALS,	120 SOUTH LINDEN	RESPONSE, ENVIROSTOR, HIST Cal-Sites	Lower	2008, 0.380, NNE
BF600	PRESSURE GROUT COMPA	125 SOUTH LINDEN AVE	UST FINDER RELEASE	Lower	2041, 0.387, NNE
BF601	PRESSURE GROUT COMPA	125 S LINDEN AVE	LUST	Lower	2041, 0.387, NNE
BF602	PRESSURE GROUT COMPA	125 SOUTH LINDEN AVE	LUST, Cortese, HIST CORTESE, CERS	Lower	2041, 0.387, NNE
603	DELUXE PACKAGES	205 SHAW ROAD SOUTH	RCRA-SQG, CPS-SLIC, HIST UST, RAATS, FINDS, ECHO,...	Lower	2054, 0.389, NE
BA604	SHELL OIL CO	798 EL CAMINO	LUST, RCRA NonGen / NLR, FINDS, ECHO, HIST CORTESE	Lower	2064, 0.391, SSE
BA605	SAN BRUNO SHELL	798 EL CAMINO REAL	LUST, UST, CERS HAZ WASTE, HIST UST, CERS TANKS,...	Lower	2064, 0.391, SSE
BA606	SHELL ECR SB COMINGL	798 EL CAMINO REAL	UST FINDER RELEASE	Lower	2064, 0.391, SSE
BC607	SEE'S CANDIES	210 EL CAMINO REAL	UST FINDER RELEASE	Higher	2146, 0.406, NW
BC608	SEE'S CANDIES	210 EL CAMINO REAL	Cortese, HWTS, HAZNET	Higher	2146, 0.406, NW
BC609	SEE'S CANDIES	210 EL CAMINO REAL	LUST, San Mateo Co. BI, EMI, CERS	Higher	2146, 0.406, NW
BC610	WARREN BUFFET	210 EL CAMINO REAL	RCRA-SQG, LUST, FINDS, ECHO, HIST CORTESE	Higher	2146, 0.406, NW
BC611	TONYS SERVICES	209 EL CAMINO REAL	LUST, HIST UST, HIST CORTESE	Lower	2156, 0.408, NW
BC612	AEI CONSULTANTS	209 EL CAMINO REAL	LUST, SWEEPS UST, HIST UST, San Mateo Co. BI, EMI	Lower	2156, 0.408, NW
BC613	TONY'S SERVICES	209 EL CAMINO REAL	UST FINDER RELEASE	Lower	2156, 0.408, NW
BC614	TONYS SERVICES	209 EL CAMINO REAL	Cortese, HWTS, HAZNET	Lower	2156, 0.408, NW
BG615	AMPHLETT PRINTING	1331 SAN MATEO AVENU	RCRA-SQG, CPS-SLIC, FINDS, ECHO, CERS	Lower	2169, 0.411, NE
BG616	ROYAL AUTO LIMO REPA	1331 SAN MATEO AVE	LUST, HWTS, HAZNET	Lower	2169, 0.411, NE
BH617	GRANITE ROCK COMPANY	1321 LOWRIE AVENUE	EMI, HWTS, Notify 65, CERS	Lower	2188, 0.414, NE
BH618	LOWRIE PAVING	1321 LOWRIE AVENUE	LUST, HIST UST, Cortese, HIST CORTESE, WDS, CERS	Lower	2188, 0.414, NE
BH619	GRANITE ROCK CO	1321 LOWRIE	UST FINDER RELEASE	Lower	2188, 0.414, NE
BH620	GRANITE ROCK CO	1321 LOWRIE	LUST, SWEEPS UST, San Mateo Co. BI	Lower	2188, 0.414, NE
BF621	PRESSURE GROUT COMPA	119 SOUTH LINDEN AVE	UST FINDER RELEASE	Lower	2213, 0.419, NNE
BF622	PRESSURE GROUT COMPA	125 LINDEN	LUST, Cortese, HIST CORTESE, CERS	Lower	2213, 0.419, NNE
623	ONE HOUR DRY CLEANIN	110 HAZELWOOD	LUST, CPS-SLIC, San Mateo Co. BI, DRYCLEANERS,...	Lower	2238, 0.424, NW
BI624	COYNE CYLINDER COMPA	224 RYAN WY	LUST, CPS-SLIC, SWEEPS UST, HIST UST, CA FID UST,...	Lower	2239, 0.424, North

MAPPED SITES SUMMARY

Target Property Address:
1140-1198 EL CAMINO REAL AND 300 TANFORAN
SAN BRUNO, CA 94066

Click on Map ID to see full detail.

MAP ID	SITE NAME	ADDRESS	DATABASE ACRONYMS	RELATIVE ELEVATION	DIST (ft. & mi.) DIRECTION
BI625	COYNE CYLINDER CO	224 RYAN	UST FINDER RELEASE	Lower	2239, 0.424, North
BI626	COYNE CYLINDER COMPA	224 RYAN WY	CPS-SLIC, CERS	Lower	2239, 0.424, North
BG627	LUBRIVAN TRUCK SERVI	1320 SAN MATEO	LUST, Cortese, HIST CORTESE, CERS	Lower	2279, 0.432, NE
BG628	LUBRIVAN TRUCK SERVI	1320 SAN MATEO	UST FINDER RELEASE	Lower	2279, 0.432, NE
BJ629	MELODY TOYOTA	750 EL CAMINO REAL	UST FINDER RELEASE	Lower	2314, 0.438, SSE
BJ630	MELODY TOYOTA	750 EL CAMINO REAL	LUST, HIST UST, Cortese, HIST CORTESE, HWTS,...	Lower	2314, 0.438, SSE
BG631	CAL-WEST ELECTRICS	1341 SAN MATEO AVE	SEMS-ARCHIVE	Lower	2327, 0.441, NE
BG632	CAL WEST ELECTRIC, I	1341 SAN MATEO AVENU	ENVIROSTOR	Lower	2327, 0.441, NE
BK633	ZELLERBACH PAPER CO	245 SOUTH SPRUCE AVE	UST FINDER RELEASE	Lower	2359, 0.447, North
BK634	ZELLERBACH-A MEAD CO	245 S SPRUCE	LUST, HWTS, HAZNET	Lower	2359, 0.447, North
BK635	ZELLERBACH PAPER CO	245 SOUTH SPRUCE AVE	LUST, Cortese, CERS	Lower	2359, 0.447, North
BL636	FOUR STAR AUTOMOTIVE	113 S LINDEN AVE	RCRA-SQG, LUST, HIST UST, CA FID UST, FINDS, ECHO,...	Lower	2406, 0.456, NNE
BL637	FOUR STAR AUTOMOTIVE	113 SOUTH LINDEN AVE	UST FINDER RELEASE	Lower	2406, 0.456, NNE
BL638	U-SAVE PLUMBING HARD	108 SOUTH LINDEN AVE	UST FINDER RELEASE	Lower	2418, 0.458, NNE
BL639	FRIENDSHIP PRINTING	108 S LINDEN AVE	LUST, HWTS, HAZNET	Lower	2418, 0.458, NNE
BL640	U-SAVE PLUMBING HARD	108 LINDEN	LUST, San Mateo Co. BI, Cortese	Lower	2418, 0.458, NNE
BL641	U-SAVE PLUMBING HARD	108 SOUTH LINDEN AVE	DEED, CERS	Lower	2418, 0.458, NNE
BK642	BIMBO BAKERIES USA	264 S SPRUCE AVE	LUST, NPDES, WDS, CIWQS, CERS	Lower	2436, 0.461, North
BK643	OROWEAT	264 SOUTH SPRUCE AVE	UST FINDER RELEASE	Lower	2436, 0.461, North
BK644	OROWHEAT BAKERIES	264 S SPRUCE AVE	RCRA-SQG, LUST, CA FID UST, San Mateo Co. BI,...	Lower	2436, 0.461, North
BK645	OROWEAT FOODS COMPAN	264 S SPRUCE AVE	SWEEPS UST, HIST CORTESE	Lower	2436, 0.461, North
BM646	BACON PROPERTY	220 SHAW ROAD	LUST, Cortese, CERS	Lower	2452, 0.464, ENE
BM647	BACON PROPERTY	220 SHAW RD	LUST	Lower	2452, 0.464, ENE
BM648	BACON PROPERTY	220 SHAW ROAD	UST FINDER RELEASE	Lower	2452, 0.464, ENE
649	CYPRESS LAWN CEMETER	300 EL CAMINO REAL	UST FINDER RELEASE	Higher	2463, 0.466, NW
BN650	ROBINSONS CARPET	701 SAN MATEO	LUST, SWEEPS UST, CA FID UST, Cortese	Lower	2485, 0.471, SE
BN651	ROBINSONS CARPET	701 SAN MATEO	UST FINDER RELEASE	Lower	2485, 0.471, SE
BN652	ROBINSONS CARPET	701 SAN MATEO	LUST, San Mateo Co. BI, HIST CORTESE, CERS	Lower	2485, 0.471, SE
BO653	THE PROPERTY	405 VICTORY	UST FINDER RELEASE	Lower	2493, 0.472, North
BO654	THE PROPERTY	405 VICTORY	LUST, San Mateo Co. BI	Lower	2493, 0.472, North
BO655	THE PROPERTY	405 VICTORY	LUST, Cortese, HIST CORTESE, CERS	Lower	2493, 0.472, North
BK656	SPRUCE CAR WASH	246 SOUTH SPRUCE AVE	LUST, San Mateo Co. BI, Cortese, CERS	Lower	2524, 0.478, North
BK657	S&D CARWASH MANAGEME	246 S SPRUCE AVE	LUST, HIST UST, HWTS, HAZNET	Lower	2524, 0.478, North
BK658	SPRUCE CAR WASH	246 SOUTH SPRUCE AVE	UST FINDER RELEASE	Lower	2524, 0.478, North
659	MILLS PARK CLEANERS	709 CAMINO PLAZA	LUST, CPS-SLIC, San Mateo Co. BI, EMI, CERS	Higher	2531, 0.479, SSE
BJ660	GOOTNICK PROPERTY	732 EL CAMINO REAL	Cortese, HWTS, HAZNET	Lower	2535, 0.480, SSE
BJ661	GOOTNICK PROPERTY	732 EL CAMINO REAL	UST FINDER RELEASE	Lower	2535, 0.480, SSE
BJ662	GOOTNICK PROPERTY	732 EL CAMINO REAL	LUST, HIST CORTESE, CERS	Lower	2535, 0.480, SSE
BJ663	AMG AND ASSOCIATES,	732-740 EL CAMINO RE	CPS-SLIC	Lower	2535, 0.480, SSE

MAPPED SITES SUMMARY

Target Property Address:
1140-1198 EL CAMINO REAL AND 300 TANFORAN
SAN BRUNO, CA 94066

Click on Map ID to see full detail.

MAP ID	SITE NAME	ADDRESS	DATABASE ACRONYMS	RELATIVE ELEVATION	DIST (ft. & mi.) DIRECTION
BP664	BARBER-GREENE CO.	320 VICTORY AVENUE	LUST, CHMIRS, San Mateo Co. BI, Cortese, CERS	Lower	2622, 0.497, NNE
BP665	BARBER-GREENE CO.	320 VICTORY AVENUE	UST FINDER RELEASE	Lower	2622, 0.497, NNE
BQ666	AUTOHAUS	675 SAN BRUNO	HIST CORTESE	Lower	2623, 0.497, ESE
BQ667	AUTOHAUS	675 SAN BRUNO	LUST	Lower	2623, 0.497, ESE
BQ668	AUTOHAUS	675 E SAN BRUNO AVE	LUST	Lower	2623, 0.497, ESE
BQ669	AUTOHAUS	675 EAST SAN BRUNO A	LUST, San Mateo Co. BI, Cortese, Notify 65, CERS	Lower	2624, 0.497, ESE
670	KEN MANUFACTURING CO	78 SOUTH LINDEN AVEN	ENVIROSTOR	Lower	2746, 0.520, NNE
671	MERRY X RAY CHEMICAL	131 S MAPLE AVE UNIT	RCRA NonGen / NLR, HWP, HWTS, HAZNET	Lower	3060, 0.580, NNE
672	UNION PACIFIC - SITE	EAST OF 69 S. LINDEN	ENVIROSTOR, VCP	Lower	3067, 0.581, NNE
673	GGNRA NAT'L CEMETERY		ENVIROSTOR	Higher	3373, 0.639, West
674	DECIMA ALLEN ELEMENT	875 ANGUS AVENUE WES	ENVIROSTOR, SCH	Higher	3478, 0.659, South
675	MORENA TRUST	111 STARLITE STREET	ENVIROSTOR, VCP	Lower	3649, 0.691, North
676	GELCO TRUCK LEASING	1395 LOWRIE AVENUE	Notify 65	Lower	3740, 0.708, NNE
BR677	UNION PACIFIC RAILRO	27 S LINDEN AVE	RESPONSE, ENVIROSTOR, Cortese, HWTS, HAZNET	Lower	4004, 0.758, NNE
BR678	BASAPCO, INC.	27-S. LINDEN	ENVIROSTOR, VCP, DEED	Lower	4004, 0.758, NNE
BR679	UPRR LINDEN (AKA UNI	EAST OF 27 SOUTH LIN	ENVIROSTOR, VCP, DEED	Lower	4043, 0.766, NNE
680	GOLDEN GATE NATIONAL		FUDS	Higher	4187, 0.793, WSW
BS681	SUN CHEMICAL CORPORA	20 SOUTH LINDEN AVEN	CA BOND EXP. PLAN	Lower	4287, 0.812, NNE
BS682	SUN CHEMICAL CORPORA	20 SOUTH LINDEN AVEN	HIST Cal-Sites	Lower	4287, 0.812, NNE
BS683	SUN CHEMICAL CORPORA	20 SOUTH LINDEN AVEN	RESPONSE, ENVIROSTOR, DEED	Lower	4287, 0.812, NNE
684	PACIFIC PLASTIC PROD	405 SOUTH AIRPORT BO	ENVIROSTOR, San Mateo Co. BI, HIST CORTESE	Lower	4469, 0.846, ENE
685	COSTCO	451 S AIRPORT BLVD	RCRA-SQG, ENVIROSTOR, E MANIFEST, HWTS, HAZNET,...	Lower	4655, 0.882, ENE
686	SHELL OIL PROD US EQ	135 N ACCESS RD	ENVIROSTOR, WDS, CIWQS	Lower	4806, 0.910, East

EXECUTIVE SUMMARY

TARGET PROPERTY SEARCH RESULTS

The target property was identified in the following records. For more information on this property see page 9 of the attached EDR Radius Map report:

Site	Database(s)	EPA ID
PETCO #1320 1150 EL CAMINO REAL SAN BRUNO, CA 94066	CERS HAZ WASTE	N/A
VICTORIAS SECRET STO 1140 EL CAMINO REAL SAN BRUNO, CA 94066	San Mateo Co. BI Facility Id: FA0065013	N/A
SCOOPFUL ICE CREAM 1150 EL CAMINO REAL SAN BRUNO, CA 94066	San Mateo Co. BI Facility Id: FA0029312	N/A
HOLLISTER CO 30590 1150 EL CAMINO REAL SAN BRUNO, CA 94066	HWTS HAZNET GEPAID: CAL000328017	N/A
BATH & BODY WORKS #1 1140 EL CAMINO REAL SAN BRUNO, CA 94066	San Mateo Co. BI Facility Id: FA0064804	N/A
AUNTIE ANNES PRETZEL 1150 EL CAMINO REAL SAN BRUNO, CA 94066	San Mateo Co. BI Facility Id: FA0029153	N/A
BEST BUY MOBILE STOR 1150 EL CAMINO REAL, SAN BRUNO, CA 94066	HWTS	N/A
WALTER VAN RIEL 1150 EL CAMINO REAL, SAN BRUNO, CA 94066	HWTS	N/A
SARKU JAPAN 1150 EL CAMINO REAL SAN BRUNO, CA 94066	San Mateo Co. BI Facility Id: FA0029057	N/A
CHARLOTTE RUSSE INC 1150 EL CAMINO REAL SAN BRUNO, CA 94066	San Mateo Co. BI	N/A

	Facility Id: FA0053947	
ORANGE JULIUS/DAIRY 1150 EL CAMINO REAL SAN BRUNO, CA 94066	San Mateo Co. BI Facility Id: FA0028988	N/A
1X IMPORIUM 300 TANFORAN PK SAN BRUNO, CA 0	HWTS HAZNET GEPAID: CAC000866096	N/A
OLD NAVY 3383 1150 EL CAMINO REAL SAN BRUNO, CA 94066	FINDS Registry ID:: 110070471210 Registry ID:: 110070591085 ECHO Registry ID: 110070471210	N/A
TOYS R US #8271 1150 EL CAMINO REAL SAN BRUNO, CA 94066	San Mateo Co. BI Facility Id: FA0065148 HWTS HAZNET GEPAID: CAL000411174	N/A
LENSCRAFTERS #5115 1150 EL CAMINO REAL SAN BRUNO, CA 94066	FINDS Registry ID:: 110065440311 ECHO Registry ID: 110065440311	N/A
CVS PHARMACY #16439 1150 EL CAMINO REAL SAN BRUNO, CA 94066	RCRA-SQG EPA ID:: CAR000260968 FINDS Registry ID:: 110067712158 ECHO Registry ID: 110067712158 E MANIFEST	CAR000260968
BATH & BODY WORKS #1 1140 EL CAMINO REAL SAN BRUNO, CA 94066	HWTS HAZNET GEPAID: CAL000427620	N/A
COLD STONE CREAMERY 1150 EL CAMINO REAL SAN BRUNO, CA 94066	San Mateo Co. BI Facility Id: FA0029122	N/A
PETCO STORE #1320 1150 EL CAMINO REAL SAN BRUNO, CA 94066	ECHO	N/A

EXECUTIVE SUMMARY

Registry ID: 110066425648

SEARS AUTOMOTIVE CEN
1178 EL CAMINO REAL
SAN BRUNO, CA 94066

LUST — N/A
Database: SAN MATEO CO. LUST, Date of Government Version: 03/29/2019
Database: LUST, Date of Government Version: 08/28/2024
Status: Open - Eligible for Closure
Facility Id: 880008
Facility Status: 5C- Pollution Characterization
Global Id: T0608100452
Global ID: T0608100452

HIST UST
Facility Id: 00000017786

San Mateo Co. BI
Facility Id: FA0045375
Facility Id: FA0029051

Cortese
Cleanup Status: OPEN - ELIGIBLE FOR CLOSURE

CERS

CENTURY THEATERS TAN
1188 EL CAMINO REAL
SAN BRUNO, CA 94066

CERS — N/A

1X SEAR'S AUTOMOTIVE
1178 EL CAMINO REAL
SAN BRUNO, CA 94066

HWTS — N/A
HAZNET
GEPAID: CAD000322719

SORABOL
1150 EL CAMINO REAL
SAN BRUNO, CA 94066

San Mateo Co. BI — N/A
Facility Id: FA0029065

TANFORAN DENTAL CARE
1150 EL CAMINO REAL
SAN BRUNO, CA 94066

San Mateo Co. BI — N/A
Facility Id: FA0029786

THE PICTURE PEOPLE I
1150 EL CAMINO REAL
SAN BRUNO, CA 94066

HWTS — N/A
HAZNET
GEPAID: CAD983662321

KIDDIE KANDIDS NO 00
1150 EL CAMINO REAL
SAN BRUNO, CA 94066

FINDS — N/A
Registry ID:: 110031281495

ECHO

EXECUTIVE SUMMARY

	Registry ID: 110031281495	
TOYS R US #8271 1150 EL CAMINO REAL SAN BRUNO, CA 94066	FINDS Registry ID:: 110070422615 ECHO Registry ID: 110070422615	N/A
TAN FORAN DENTAL GRO 1150 EL CAMINO REAL SAN BRUNO, CA 94066	CERS HAZ WASTE San Mateo Co. BI Facility Id: FA0023869 Facility Id: FA0054716 HWTS HAZNET GEPAID: CAL000092009 CERS	N/A
TARGET CORPORATION- 1150 EL CAMINO REAL SAN BRUNO, CA 94066	San Mateo Co. BI Facility Id: FA0050555 Facility Id: FA0058814 Facility Id: FA0060170 EMI Facility Id: 15880 HAZNET GEPAID: CAR000260968 CERS	N/A
TARGET CORPORATION- 1150 EL CAMINO REAL SAN BRUNO, CA 94066	FINDS Registry ID:: 110071750184 Registry ID:: 110037963898	N/A
KELLYS COFFEE & FUDG 1150 EL CAMINO REAL SAN BRUNO, CA 94066	San Mateo Co. BI Facility Id: FA0029194	N/A
CHANG THAI RESTAURAN 1150 EL CAMINO REAL SAN BRUNO, CA 94066	San Mateo Co. BI Facility Id: FA0029009	N/A
LENSCRAFTERS #5115 1150 EL CAMINO REAL SAN BRUNO, CA 94066	HWTS HAZNET GEPAID: CAL000338120	N/A
KIDDIE KANDIDS NO 00 1150 EL CAMINO REAL SAN MATEO, CA 94066	RCRA-SQG	CAR000178236

EXECUTIVE SUMMARY

	EPA ID:: CAR000178236	
THE SHOPS AT TANFORA 1150 EL CAMINO REAL SAN BRUNO, CA 94066	FINDS Registry ID:: 110066093765	N/A
PETCO STORE #1320 1150 EL CAMINO REAL SAN BRUNO, CA 94066	HWTS HAZNET GEPAID: CAL000388276	N/A
OLD NAVY 3383 1150 EL CAMINO REAL SAN BRUNO, CA 94066	San Mateo Co. BI Facility Id: FA0067243 HWTS	N/A
CURRY EXPRESS 1150 EL CAMINO REAL SAN BRUNO, CA 94066	San Mateo Co. BI Facility Id: FA0058062	N/A
SEARS #6909 1178 EL CAMINO REAL SAN BRUNO, CA 94066	RCRA NonGen / NLR EPA ID:: CAL000409171 E MANIFEST	CAL000409171
SEARS ROEBUCK & CO A 1178 EL CAMINO REAL SAN BRUNO, CA 94066	HWTS	N/A
EXPRESS STOP PHOTO (1150 EL CAMINO REAL SAN BRUNO, CA 94066	HWTS	N/A
SEARS, #1478 1178 EL CAMINO REAL SAN BRUNO, CA 94066	RCRA-LQG EPA ID:: CAL000003250 FINDS Registry ID:: 110071752389 Registry ID:: 110014463473 ECHO Registry ID: 110014463473 E MANIFEST	CAL000003250
VICTORIAS SECRET STO 1140 EL CAMINO REAL SAN BRUNO, CA 94066	FINDS Registry ID:: 110070429071 ECHO	N/A

EXECUTIVE SUMMARY

	Registry ID: 110070429071	
FIRESTONE TIRES 1178 EL CAMINO REAL SAN BRUNO, CA	RGA LUST	N/A
PIZZA STUDIO 1150 EL CAMINO REAL SAN BRUNO, CA 94066	San Mateo Co. BI Facility Id: FA0057867	N/A
BATH & BODY WORKS #1 1140 EL CAMINO REAL SAN BRUNO, CA 94066	FINDS Registry ID:: 110070425710 ECHO Registry ID: 110070425710	N/A
SEARS #6909 1178 EL CAMINO REAL SAN BRUNO, CA 94066	HWTS HAZNET GEPAID: CAL000003250	N/A
CVS PHARMACY #16439 1150 EL CAMINO REAL SAN BRUNO, CA 94066	CERS HAZ WASTE HWTS	N/A
1X EMPORIUM #110 300 TANFORAN PARK SAN BRUNO, CA 94066	HWTS HAZNET GEPAID: CAC000979872	N/A
TARGET STORES INC 300 TANFORAN PK MAIL SAN BRUNO, CA 94066	HWTS HAZNET GEPAID: CAC001221728	N/A
MRS FIELDS COOKIES 1150 EL CAMINO REAL SAN BRUNO, CA 94066	San Mateo Co. BI Facility Id: FA0002999	N/A
SAIGON CUISINE 1150 EL CAMINO REAL SAN BRUNO, CA 94006	San Mateo Co. BI Facility Id: FA0029117	N/A
ULTA BEAUTY 1140 EL CAMINO REAL SAN BRUNO, CA 94066	San Mateo Co. BI Facility Id: FA0054169	N/A
ITALIA EXPRESS 1150 EL CAMINO REAL SAN BRUNO, CA 94066	San Mateo Co. BI	N/A

EXECUTIVE SUMMARY

Facility Id: FA0028878

BAY AREA AG INC DBA 1178 EL CAMIMO REAL SAN BRUNO, CA 94066	FINDS Registry ID:: 110071307298	N/A
SEARS #6909 1178 EL CAMINO REAL SAN BRUNO, CA 94066	HWTS HAZNET GEPAID: CAL000409171	N/A
1X J.C.PENNEY CO. 1178 EL CAMINO REAL SAN BRUNO, CA 94066	HWTS HAZNET GEPAID: CAX000127894	N/A
EXPRESSLY PORTRAITS 1150 EL CAMINO REAL SAN BRUNO, CA 94066	RCRA-SQG EPA ID:: CAD983662321 FINDS Registry ID:: 110002894887 ECHO Registry ID: 110002894887	CAD983662321
SEARS 1178 EL CAMINO RIO SAN BRUNO, CA 94066	HWTS HAZNET GEPAID: CAC002411879	N/A
SEARS AUTOMOTIVE CEN 1178 EL CAMINO REAL SAN BRUNO, CA 94066	UST FINDER RELEASE	N/A
SURF CITY SQUEEZE 1150 EL CAMINO REAL SAN BRUNO, CA 94006	San Mateo Co. BI Facility Id: FA0029029	N/A
TAN FORAN SHOPPING C 1150 EL CAMINO REAL SAN BRUNO, CA 94066	HWTS HAZNET GEPAID: CAC002574819	N/A
THE SHOPS AT TANFORA 1188 EL CAMINO REAL SAN BRUNO, CA 94066	EMI Facility Id: 18040 CERS	N/A
SEARS FLS #1478 1178 EL CAMINO REAL SAN BRUNO, CA 94066	RCRA NonGen / NLR	CAL000409163

EXECUTIVE SUMMARY

	EPA ID:: CAL000409163 E MANIFEST	
TARGET STORE T1054 1150 EL CAMINO REAL SAN BRUNO, CA 94066	RCRA-LQG EPA ID:: CAR000018325 E MANIFEST	CAR000018325
HYUNDAI OF SAN BRUNO 1178 EL CAMINO REAL SAN BRUNO, CA 94066	CERS HAZ WASTE CERS	N/A
1X EMPORIUM 300 TANFORAN PARK SAN BRUNO, CA 0	HWTS	N/A
ULTA BEAUTY 175 1140 EL CAMINO REAL SAN BRUNO, CA 94066	HWTS HAZNET GEPAID: CAL000388859	N/A
CHIPOTLE MEXICAN GRI 1150 EL CAMINO REAL SAN BRUNO, CA 94066	FINDS Registry ID:: 110065851082 ECHO Registry ID: 110065851082	N/A
TARGET STORES INC 300 TANFORAN PK MAIL SAN BRUNO, CA 94066	HWTS HAZNET GEPAID: CAC001214296	N/A
POTATO CORNER 1150 EL CAMINO REAL SAN BRUNO, CA 94066	San Mateo Co. BI Facility Id: FA0046965	N/A
MAI THAI 1150 EL CAMINO REAL SAN BRUNO, CA 94066	San Mateo Co. BI Facility Id: FA0029143	N/A
LENSCRAFTERS #5115 1150 EL CAMINO REAL SAN BRUNO, CA 94066	RCRA NonGen / NLR EPA ID:: CAL000338120	CAL000338120
TANFORAN PARK SHOPPI 1140 EL CAMINO REAL SAN BRUNO, CA 94066	HWTS HAZNET	N/A

	GEPAID: CAC002571551	
VICTORIAS SECRET 133 1140 EL CAMINO REAL SAN BRUNO, CA 94066	RCRA NonGen / NLR EPA ID:: CAL000426228 E MANIFEST	CAL000426228
VICTORIAS SECRET STO 1140 EL CAMINO REAL SAN BRUNO, CA 43230	HWTS HAZNET GEPAID: CAL000426228	N/A
BAY AREA AG INC DBA 1178 EL CAMIMO REAL SAN BRUNO, CA 94066	HWTS	N/A
HYUNDAI OF SAN BRUNO 1178 EL CAMIMO REAL SAN BRUNO, CA 94066	RCRA NonGen / NLR EPA ID:: CAL000471597 E MANIFEST	CAL000471597
HICKORY FARMS #10355 1150 EL CAMINO REAL SAN BRUNO, CA 94066	San Mateo Co. BI Facility Id: FA0036666	N/A
SUBWAY #61679 1150 EL CAMINO REAL SAN BRUNO, CA 94066	San Mateo Co. BI Facility Id: FA0056140	N/A
HOLLISTER CO 1150 EL CAMINO REAL SAN BRUNO, CA 94066	RCRA NonGen / NLR EPA ID:: CAL000328017 E MANIFEST	CAL000328017
MILKCOW 1150 EL CAMINO REAL SAN BRUNO, CA 94066	San Mateo Co. BI Facility Id: FA0061118	N/A
SEARS #1478 1178 EL CAMINO REAL SAN BRUNO, CA 60179	HWTS HAZNET GEPAID: CAL000409163 GEPAID: CAR000141705	N/A
PANDA EXPRESS #1068 1150 EL CAMINO REAL SAN BRUNO, CA 94066	CERS	N/A

EXECUTIVE SUMMARY

OLD NAVY 3383 1150 EL CAMINO REAL SAN BRUNO, CA 94066	ECHO Registry ID: 110070591085	N/A
BJS RESTAURANTS & BR 1150 EL CAMINO REAL SAN BRUNO, CA 94066	San Mateo Co. BI Facility Id: FA0029368	N/A
BARNES & NOBLE CAFE 1150 EL CAMINO REAL SAN BRUNO, CA 94066	San Mateo Co. BI Facility Id: FA0028875	N/A
CHIPOTLE MEXICAN GRI 1150 EL CAMINO REAL SAN BRUNO, CA 94066	CERS	N/A
TOYS R US #8271 1150 EL CAMINO REAL SAN BRUNO, CA 94066	RCRA NonGen / NLR EPA ID:: CAL000411174	CAL000411174
SEARS, #1478 1178 EL CAMINO REAL SAN BRUNO, CA 94066	LUST Database: LUST REG 2, Date of Government Version: 09/30/2004 Facility Status: Pollution Characterization EMI Facility Id: 16807 HIST CORTESE Reg Id: 41-0476	N/A
BATH & BODY WORKS 14 1140 EL CAMINO REAL SAN BRUNO, CA 94066	RCRA NonGen / NLR EPA ID:: CAL000427620 E MANIFEST	CAL000427620
PANDA EXPRESS 1150 EL CAMINO REAL SAN BRUNO, CA 94066	San Mateo Co. BI Facility Id: FA0028996	N/A
CHIPOTLE MEXICAN GRI 1150 EL CAMINO REAL SAN BRUNO, CA 94066	RCRA NonGen / NLR EPA ID:: CAC003281569 EPA ID:: CAC003225652 E MANIFEST	CAC003225652
SEARS A/C 6909 1178 EL CAMINO REAL SAN BRUNO, CA 94066	E MANIFEST	N/A

EXECUTIVE SUMMARY

PETCO STORE #1320 1150 EL CAMINO REAL SAN BRUNO, CA 94066	FINDS Registry ID:: 110066425648	N/A
THE PICTURE PEOPLE 1150 EL CAMINO REAL SAN BRUNO, CA 94066	San Mateo Co. BI Facility Id: FA0024505 Facility Id: FA0045043	N/A
CHIPOTLE MEXICAN GRI 1150 EL CAMINO REAL SAN BRUNO, CA 94066	San Mateo Co. BI Facility Id: FA0064733 Facility Id: FA0057055 HWTS	N/A
SEARS AUTOMOTIVE CEN 1178 EL CAMINO REAL SAN BRUNO, CA	RGA LUST	N/A
SEARS NO 1478 6909 7 1178 EL CAMINO REAL SAN BRUNO, CA 94066	RCRA-SQG EPA ID:: CAR000141705	CAR000141705
THE SHOPS AT TANFORA 1188 EL CAMINO REAL SAN BRUNO, CA 94066	FINDS Registry ID:: 110058377590 Registry ID:: 110071751941	N/A
LENSCRAFTERS # 5115 1150 EL CAMINO REAL SAN BRUNO, CA 94066	San Mateo Co. BI Facility Id: FA0045178	N/A
TARGET NO 1054 1150 EL CAMINO REAL SAN BRUNO, CA 94066	FINDS Registry ID:: 110009552929 ECHO Registry ID: 110009552929	N/A
OLD NAVY 3383 1150 EL CAMINO REAL SAN BRUNO, CA 94066	RCRA NonGen / NLR EPA ID:: CAL000444238	CAL000444238
OLD NAVY #3383 1150 EL CAMINO REAL SAN BRUNO, CA 94066	San Mateo Co. BI Facility Id: FA0047047	N/A

THE SHOPS AT TANFORA 1150 EL CAMINO REAL SAN BRUNO, CA 94066	San Mateo Co. BI Facility Id: FA0052075	N/A
SEARS #6909 1178 EL CAMINO REAL SAN BRUNO, CA 94066	San Mateo Co. BI Facility Id: FA0018304	N/A
PETCO STORE #1320 1150 EL CAMINO REAL SAN BRUNO, CA 94066	RCRA NonGen / NLR EPA ID:: CAL000388276 E MANIFEST	CAL000388276
BURGER KING 1150 EL CAMINO REAL SAN BRUNO, CA 94006	San Mateo Co. BI Facility Id: FA0029144	N/A
TARGET STORE T1054 1150 EL CAMINO REAL SAN BRUNO, CA 94066	HWTS HAZNET GEPAID: CAR000018325	N/A
BAY AREA AG INC DBA 1178 EL CAMIMO REAL SAN BRUNO, CA 94066	ECHO Registry ID: 110071307298	N/A

DATABASES WITH NO MAPPED SITES

No mapped sites were found in EDR's search of available ("reasonably ascertainable ") government records either on the target property or within the search radius around the target property for the following databases:

STANDARD ENVIRONMENTAL RECORDS

Lists of Federal NPL (Superfund) sites

NPL ---------- National Priority List
Proposed NPL ---------- Proposed National Priority List Sites
NPL LIENS ---------- Federal Superfund Liens

Lists of Federal Delisted NPL sites

Delisted NPL ---------- National Priority List Deletions

Lists of Federal sites subject to CERCLA removals and CERCLA orders

FEDERAL FACILITY..... Federal Facility Site Information listing
SEMS..... Superfund Enterprise Management System

Lists of Federal RCRA TSD facilities

RCRA-TSDF..... RCRA - Treatment, Storage and Disposal

Federal institutional controls / engineering controls registries

LUCIS..... Land Use Control Information System
US ENG CONTROLS..... Engineering Controls Sites List
US INST CONTROLS..... Institutional Controls Sites List

Federal ERNS list

ERNS..... Emergency Response Notification System

Lists of state and tribal leaking storage tanks

INDIAN LUST..... Leaking Underground Storage Tanks on Indian Land

Lists of state and tribal registered storage tanks

FEMA UST..... Underground Storage Tank Listing
INDIAN UST..... Underground Storage Tanks on Indian Land

Lists of state and tribal voluntary cleanup sites

INDIAN VCP..... Voluntary Cleanup Priority Listing

Lists of state and tribal brownfield sites

BROWNFIELDS..... Considered Brownfieds Sites Listing

ADDITIONAL ENVIRONMENTAL RECORDS

Local Brownfield lists

US BROWNFIELDS..... A Listing of Brownfields Sites

Local Lists of Landfill / Solid Waste Disposal Sites

SWRCY..... Recycler Database
HAULERS..... Registered Waste Tire Haulers Listing
INDIAN ODI..... Report on the Status of Open Dumps on Indian Lands
ODI..... Open Dump Inventory
DEBRIS REGION 9..... Torres Martinez Reservation Illegal Dump Site Locations
IHS OPEN DUMPS..... Open Dumps on Indian Land

Local Lists of Hazardous waste / Contaminated Sites

US HIST CDL..... Delisted National Clandestine Laboratory Register

SCH ..... School Property Evaluation Program
CDL ..... Clandestine Drug Labs
Toxic Pits ..... Toxic Pits Cleanup Act Sites
US CDL ..... National Clandestine Laboratory Register

Local Land Records

LIENS ..... Environmental Liens Listing
LIENS 2 ..... CERCLA Lien Information

Records of Emergency Release Reports

HMIRS ..... Hazardous Materials Information Reporting System
CHMIRS ..... California Hazardous Material Incident Report System
LDS ..... Land Disposal Sites Listing
MCS ..... Military Cleanup Sites Listing
SPILLS 90 ..... SPILLS 90 data from FirstSearch

Other Ascertainable Records

DOD ..... Department of Defense Sites
SCRD DRYCLEANERS ..... State Coalition for Remediation of Drycleaners Listing
US FIN ASSUR ..... Financial Assurance Information
EPA WATCH LIST ..... EPA WATCH LIST
2020 COR ACTION ..... 2020 Corrective Action Program List
TSCA ..... Toxic Substances Control Act
TRIS ..... Toxic Chemical Release Inventory System
SSTS ..... Section 7 Tracking Systems
ROD ..... Records Of Decision
RMP ..... Risk Management Plans
RAATS ..... RCRA Administrative Action Tracking System
PRP ..... Potentially Responsible Parties
PADS ..... PCB Activity Database System
ICIS ..... Integrated Compliance Information System
FTTS ..... FIFRA/ TSCA Tracking System - FIFRA (Federal Insecticide, Fungicide, & Rodenticide Act)/TSCA (Toxic Substances Control Act)
MLTS ..... Material Licensing Tracking System
COAL ASH DOE ..... Steam-Electric Plant Operation Data
COAL ASH EPA ..... Coal Combustion Residues Surface Impoundments List
PCB TRANSFORMER ..... PCB Transformer Registration Database
RADINFO ..... Radiation Information Database
HIST FTTS ..... FIFRA/TSCA Tracking System Administrative Case Listing
DOT OPS ..... Incident and Accident Data
CONSENT ..... Superfund (CERCLA) Consent Decrees
INDIAN RESERV ..... Indian Reservations
FUSRAP ..... Formerly Utilized Sites Remedial Action Program
UMTRA ..... Uranium Mill Tailings Sites
LEAD SMELTERS ..... Lead Smelter Sites
US AIRS ..... Aerometric Information Retrieval System Facility Subsystem
US MINES ..... Mines Master Index File
MINES MRDS ..... Mineral Resources Data System
ABANDONED MINES ..... Abandoned Mines
DOCKET HWC ..... Hazardous Waste Compliance Docket Listing
UXO ..... Unexploded Ordnance Sites
FUELS PROGRAM ..... EPA Fuels Program Registered Listing

PFAS NPL Superfund Sites with PFAS Detections Information
PFAS FEDERAL SITES Federal Sites PFAS Information
PFAS TRIS List of PFAS Added to the TRI
PFAS TSCA PFAS Manufacture and Imports Information
PFAS RCRA MANIFEST PFAS Transfers Identified In the RCRA Database Listing
PFAS ATSDR PFAS Contamination Site Location Listing
PFAS WQP Ambient Environmental Sampling for PFAS
PFAS PROJECT NORTHEASTERN UNIVERSITY PFAS PROJECT
PFAS NPDES Clean Water Act Discharge Monitoring Information
PFAS ECHO FIRE TRAIN Facilities in Industries that May Be Handling PFAS Listing
PFAS PT 139 AIRPORT All Certified Part 139 Airports PFAS Information Listing
AQUEOUS FOAM NRC Aqueous Foam Related Incidents Listing
BIOSOLIDS ICIS-NPDES Biosolids Facility Data
AQUEOUS FOAM Former Fire Training Facility Assessments Listing
CHROME PLATING Chrome Plating Facilities Listing
ENF Enforcement Action Listing
Financial Assurance Financial Assurance Information Listing
ICE Inspection, Compliance and Enforcement
HWT Registered Hazardous Waste Transporter Database
MINES Mines Site Location Listing
MWMP Medical Waste Management Program Listing
NPDES NPDES Permits Listing
PEST LIC Pesticide Regulation Licenses Listing
PROC Certified Processors Database
HAZMAT Hazardous Material Facilities
UIC UIC Listing
UIC GEO UIC GEO (GEOTRACKER)
WASTEWATER PITS Oil Wastewater Pits Listing
WDS Waste Discharge System
WIP Well Investigation Program Case List
MILITARY PRIV SITES MILITARY PRIV SITES (GEOTRACKER)
PROJECT PROJECT (GEOTRACKER)
WDR Waste Discharge Requirements Listing
CIWQS California Integrated Water Quality System
NON-CASE INFO NON-CASE INFO (GEOTRACKER)
OTHER OIL GAS OTHER OIL & GAS (GEOTRACKER)
PROD WATER PONDS PROD WATER PONDS (GEOTRACKER)
SAMPLING POINT SAMPLING POINT (GEOTRACKER)
WELL STIM PROJ Well Stimulation Project (GEOTRACKER)

EDR HIGH RISK HISTORICAL RECORDS

EDR Exclusive Records

EDR MGP EDR Proprietary Manufactured Gas Plants

EDR RECOVERED GOVERNMENT ARCHIVES

Exclusive Recovered Govt. Archives

RGA LF Recovered Government Archive Solid Waste Facilities List

SURROUNDING SITES: SEARCH RESULTS

Surrounding sites were identified in the following databases.

EXECUTIVE SUMMARY

Elevations have been determined from the USGS Digital Elevation Model and should be evaluated on a relative (not an absolute) basis. Relative elevation information between sites of close proximity should be field verified. Sites with an elevation equal to or higher than the target property have been differentiated below from sites with an elevation lower than the target property.
Page numbers and map identification numbers refer to the EDR Radius Map report where detailed data on individual sites can be reviewed.

Sites listed in ***bold italics*** are in multiple databases.

Unmappable (orphan) sites are not considered in the foregoing analysis.

STANDARD ENVIRONMENTAL RECORDS

Lists of Federal CERCLA sites with NFRAP

SEMS-ARCHIVE: SEMS-ARCHIVE (Superfund Enterprise Management System Archive) tracks sites that have no further interest under the Federal Superfund Program based on available information. The list was formerly known as the CERCLIS-NFRAP, renamed to SEMS ARCHIVE by the EPA in 2015. EPA may perform a minimal level of assessment work at a site while it is archived if site conditions change and/or new information becomes available. Archived sites have been removed and archived from the inventory of SEMS sites. Archived status indicates that, to the best of EPA's knowledge, assessment at a site has been completed and that EPA has determined no further steps will be taken to list the site on the National Priorities List (NPL), unless information indicates this decision was not appropriate or other considerations require a recommendation for listing at a later time. The decision does not necessarily mean that there is no hazard associated with a given site; it only means that. based upon available information, the location is not judged to be potential NPL site.

A review of the SEMS-ARCHIVE list, as provided by EDR, and dated 09/25/2024 has revealed that there are 4 SEMS-ARCHIVE sites within approximately 0.5 miles of the target property.

Equal/Higher Elevation	Address	Direction / Distance	Map ID	Page
NAVAL FAC ENGINEERIN Site ID: 0902747 EPA Id: CA3170024696	900 COMMODORE DRIVE	SW 1/8 - 1/4 (0.238 mi.)	AE480	2240

Lower Elevation	Address	Direction / Distance	Map ID	Page
DUPONT/ KANSAI AUTOM	***160 S LINDEN AVE***	***NNE 1/8 - 1/4 (0.249 mi.)***	***AR528***	***2425***
INTERNATIONAL PAINT Site ID: 0903309 EPA Id: CAD009114240	***220 S LINDEN AVE***	***NE 1/4 - 1/2 (0.315 mi.)***	***AX557***	***2555***
CAL-WEST ELECTRICS Site ID: 0903140 EPA Id: CAD982358673	1341 SAN MATEO AVE	NE 1/4 - 1/2 (0.441 mi.)	BG631	2954

Lists of Federal RCRA facilities undergoing Corrective Action

CORRACTS: CORRACTS is a list of handlers with RCRA Corrective Action Activity. This report shows which nationally-defined corrective action core events have occurred for every handler that has had corrective action activity.

A review of the CORRACTS list, as provided by EDR, and dated 09/16/2024 has revealed that there are 2

CORRACTS sites within approximately 1 mile of the target property.

Lower Elevation	Address	Direction / Distance	Map ID	Page
DUPONT/ KANSAI AUTOM EPA ID:: CAD009206855	***160 S LINDEN AVE***	***NNE 1/8 - 1/4 (0.249 mi.)***	***AR528***	***2425***
INTERNATIONAL PAINT EPA ID:: CAD009114240	***220 S LINDEN AVE***	***NE 1/4 - 1/2 (0.315 mi.)***	***AX557***	***2555***

Lists of Federal RCRA generators

RCRA-LQG: RCRAInfo is EPA's comprehensive information system, providing access to data supporting the Resource Conservation and Recovery Act (RCRA) of 1976 and the Hazardous and Solid Waste Amendments (HSWA) of 1984. The database includes selective information on sites which generate, transport, store, treat and/or dispose of hazardous waste as defined by the Resource Conservation and Recovery Act (RCRA). Large quantity generators (LQGs) generate over 1,000 kilograms (kg) of hazardous waste, or over 1 kg of acutely hazardous waste per month.

A review of the RCRA-LQG list, as provided by EDR, and dated 09/16/2024 has revealed that there are 2 RCRA-LQG sites within approximately 0.25 miles of the target property.

Lower Elevation	Address	Direction / Distance	Map ID	Page
290 SO MAPLE EPA ID:: CAR000254797	***290 S MAPLE AVE***	***N 1/8 - 1/4 (0.189 mi.)***	***AF344***	***1642***
GOSS-JEWETT INC EPA ID:: CAC002640477	***416 BROWNING WAY***	***N 1/8 - 1/4 (0.190 mi.)***	***X349***	***1661***

RCRA-SQG: RCRAInfo is EPA's comprehensive information system, providing access to data supporting the Resource Conservation and Recovery Act (RCRA) of 1976 and the Hazardous and Solid Waste Amendments (HSWA) of 1984. The database includes selective information on sites which generate, transport, store, treat and/or dispose of hazardous waste as defined by the Resource Conservation and Recovery Act (RCRA). Small quantity generators (SQGs) generate between 100 kg and 1,000 kg of hazardous waste per month.

A review of the RCRA-SQG list, as provided by EDR, and dated 09/16/2024 has revealed that there are 25 RCRA-SQG sites within approximately 0.25 miles of the target property.

Equal/Higher Elevation	Address	Direction / Distance	Map ID	Page
SHELL SERVICE STATIO EPA ID:: CAR000118760	***1199 EL CAMINO REAL***	***W 0 - 1/8 (0.036 mi.)***	***G161***	***875***
LOWES HIW - SAN BRUN EPA ID:: CAR000279430	***1340 EL CAMINO REAL***	***NNW 0 - 1/8 (0.080 mi.)***	***L185***	***1029***
LUCKY EPA ID:: CAD983641580	***1322 EL CAMINO REAL***	***NW 1/8 - 1/4 (0.170 mi.)***	***AA319***	***1522***
LEADER CLEANERS EPA ID:: CAD983590498	***1310 H EL CAMINO REA***	***NW 1/8 - 1/4 (0.203 mi.)***	***AA394***	***1846***
EUROPEAN CAR SERVICE EPA ID:: CAD982496192	***928 EL CAMINO REAL***	***S 1/8 - 1/4 (0.207 mi.)***	***AI396***	***1860***
E F A WEST	900 COMMODORE DR	SW 1/8 - 1/4 (0.238 mi.)	AE471	2159

EPA ID:: CAP000099994

U S NAVY SITE SAN BR	***900 E COMMODORE DR***	***SW 1/8 - 1/4 (0.238 mi.)***	***AE474***	***2204***
EPA ID:: CAR000114595				

Lower Elevation	Address	Direction / Distance	Map ID	Page
KITS CAMERAS 1 HOUR	TANFORAN PARK SHOPPI	0 - 1/8 (0.000 mi.)	A112	671
EPA ID:: CAD983647082				
POETSCH & PETERSON#	***325 S MAPLE AVE***	***N 0 - 1/8 (0.109 mi.)***	***O214***	***1160***
EPA ID:: CAD009109034				
MCCULLOCH MACHINE SH	***1013 MONTGOMERY STRE***	***ESE 0 - 1/8 (0.116 mi.)***	***Q217***	***1169***
EPA ID:: CAD982472037				
AIRPORT CITY AUTO BO	***1065 SAN MATEO AVE***	***E 1/8 - 1/4 (0.180 mi.)***	***AC332***	***1584***
EPA ID:: CAD981448400				
SAN BRUNO AUTO DISMA	***1069 SAN MATEO AVE***	***E 1/8 - 1/4 (0.185 mi.)***	***AC338***	***1614***
EPA ID:: CAD982368763				
MARYATT INDUSTRIES	***290 S NAPLE AVE***	***N 1/8 - 1/4 (0.189 mi.)***	***AF343***	***1635***
EPA ID:: CAD981622939				
AMAZON.COM SERVICES	***1000 SAN MATEO AVE***	***ESE 1/8 - 1/4 (0.190 mi.)***	***Z355***	***1682***
EPA ID:: CAD009116518				
PACIFIC BELL	***1465 HUNTINGTON AVEN***	***N 1/8 - 1/4 (0.190 mi.)***	***AG368***	***1715***
EPA ID:: CAT080021280				
D AND S AUTOWORKS	***1157 MONTGOMERY AVE***	***ENE 1/8 - 1/4 (0.209 mi.)***	***AH400***	***1890***
EPA ID:: CAD983655614				
HARMS GRAPHICS	***1169 MONTGOMERY AVE***	***ENE 1/8 - 1/4 (0.217 mi.)***	***AM409***	***1922***
EPA ID:: CAD083857839				
FIVE STAR AUTO BODY	***916 SAN MATEO AVENUE***	***ESE 1/8 - 1/4 (0.218 mi.)***	***AD412***	***1937***
EPA ID:: CAD093982726				
RICHARDS AUTO REPAIR	***910 SAN MATEO AVE UN***	***ESE 1/8 - 1/4 (0.225 mi.)***	***AD434***	***2046***
EPA ID:: CAD983664889				
PRYAMID VAN AND STOR	275 S MAPLE AVE	NNE 1/8 - 1/4 (0.226 mi.)	AN440	2069
EPA ID:: CAP000073718				
275 SOUTH MAPLE AVEN	***275 SOUTH MAPLE AVEN***	***NNE 1/8 - 1/4 (0.226 mi.)***	***AN441***	***2072***
EPA ID:: CAR000349944				
EPA ID:: CAR000352559				
GAVAS AUTO BODY	***1121 SAN MATEO AVE***	***ENE 1/8 - 1/4 (0.235 mi.)***	***AH464***	***2133***
EPA ID:: CAD981425721				
KARMA AUTO BODY	***1201 MONTGOMERY AVE***	***ENE 1/8 - 1/4 (0.243 mi.)***	***AM492***	***2273***
EPA ID:: CAD981691173				
ACCESS AUTO BODY SHO	***887 SAN MATEO AVENUE***	***SE 1/8 - 1/4 (0.244 mi.)***	***AO500***	***2310***
EPA ID:: CAD981431216				
APPAREL CITY SEWING	***1217 MONTGOMERY AVE***	***NE 1/8 - 1/4 (0.247 mi.)***	***AQ512***	***2354***
EPA ID:: CAD009458399				

RCRA-VSQG: RCRAInfo is EPA's comprehensive information system, providing access to data supporting the Resource Conservation and Recovery Act (RCRA) of 1976 and the Hazardous and Solid Waste Amendments (HSWA) of 1984. The database includes selective information on sites which generate, transport, store, treat and/or dispose of hazardous waste as defined by the Resource Conservation and Recovery Act (RCRA). Very small quantity generators (VSQGs) generate less than 100 kg of hazardous waste, or less than 1 kg of acutely hazardous waste per month.

A review of the RCRA-VSQG list, as provided by EDR, and dated 09/16/2024 has revealed that there is 1 RCRA-VSQG site within approximately 0.25 miles of the target property.

Lower Elevation	Address	Direction / Distance	Map ID	Page
PACIFIC BELL	***1101 SAN MATEO AVENU***	***E 1/8 - 1/4 (0.222 mi.)***	***AL421***	***1963***
EPA ID:: CAT080022296				

Lists of state- and tribal (Superfund) equivalent sites

RESPONSE: Identifies confirmed release sites where DTSC is involved in remediation, either in a lead or oversight capacity. These confirmed release sites are generally high-priority and high potential risk.

A review of the RESPONSE list, as provided by EDR, has revealed that there are 4 RESPONSE sites within approximately 1 mile of the target property.

Lower Elevation	Address	Direction / Distance	Map ID	Page
DUPONT	***160 LINDEN***	***NNE 1/8 - 1/4 (0.249 mi.)***	***AR517***	***2379***
Database: RESPONSE, Date of Government Version: 07/22/2024 Status: Certified Facility Id: 41280049				
REICHOLD CHEMICALS,	***120 SOUTH LINDEN***	***NNE 1/4 - 1/2 (0.380 mi.)***	***BF599***	***2741***
Database: RESPONSE, Date of Government Version: 07/22/2024 Status: Certified Facility Id: 41280096				
UNION PACIFIC RAILRO	***27 S LINDEN AVE***	***NNE 1/2 - 1 (0.758 mi.)***	***BR677***	***3166***
Database: RESPONSE, Date of Government Version: 07/22/2024 Status: Active Facility Id: 60003650				
SUN CHEMICAL CORPORA	***20 SOUTH LINDEN AVEN***	***NNE 1/2 - 1 (0.812 mi.)***	***BS683***	***3212***
Database: RESPONSE, Date of Government Version: 07/22/2024 Status: Certified O&M - Land Use Restrictions Only Facility Id: 41280103				

Lists of state- and tribal hazardous waste facilities

ENVIROSTOR: The Department of Toxic Substances Control's (DTSC's) Site Mitigation and Brownfields Reuse Program's (SMBRP's) EnviroStor database identifes sites that have known contamination or sites for which there may be reasons to investigate further. The database includes the following site types: Federal Superfund sites (National Priorities List (NPL)); State Response, including Military Facilities and State Superfund; Voluntary Cleanup; and School sites. EnviroStor provides similar information to the information that was available in CalSites, and provides additional site information, including, but not limited to,

identification of formerly-contaminated properties that have been released for reuse, properties where environmental deed restrictions have been recorded to prevent inappropriate land uses, and risk characterization information that is used to assess potential impacts to public health and the environment at contaminated sites.

A review of the ENVIROSTOR list, as provided by EDR, and dated 07/22/2024 has revealed that there are 23 ENVIROSTOR sites within approximately 1 mile of the target property.

Equal/Higher Elevation	Address	Direction / Distance	Map ID	Page
CAMP TANFORAN Facility Id: 80000381 Status: No Further Action		NNW 0 - 1/8 (0.086 mi.)	M192	1062
THE CROSSING Facility Id: 41940001 Status: Certified	***900 COMMODORE***	***SW 1/8 - 1/4 (0.238 mi.)***	***AE472***	***2161***
GGNRA NAT'L CEMETERY Facility Id: 80000395 Status: No Further Action		W 1/2 - 1 (0.639 mi.)	673	3141
DECIMA ALLEN ELEMENT Facility Id: 60003169 Status: Certified	***875 ANGUS AVENUE WES***	***S 1/2 - 1 (0.659 mi.)***	***674***	***3142***

Lower Elevation	Address	Direction / Distance	Map ID	Page
POETSCH AND PETERSON Facility Id: 41310004 Status: Refer: RWQCB	325 SOUTH MAPLE AVEN	N 0 - 1/8 (0.109 mi.)	O215	1164
1089 MONTGOMERY AVE Facility Id: 60002242 Status: Inactive - Needs Evaluation	1089 MONTGOMERY AVEN	E 1/8 - 1/4 (0.161 mi.)	U285	1377
CYCLE SHACK,INC Facility Id: 71002485 Status: Inactive - Needs Evaluation	***1104 SAN MATEO***	***E 1/8 - 1/4 (0.234 mi.)***	***AL457***	***2117***
DUPONT Facility Id: 41280049 Status: Certified	***160 LINDEN***	***NNE 1/8 - 1/4 (0.249 mi.)***	***AR517***	***2379***
WEST COAST AUTOMOTIV Facility Id: 80001622 Status: Inactive - Needs Evaluation	160 S LINDEN AVE	NNE 1/8 - 1/4 (0.249 mi.)	AR527	2424
PHASE II CORP Facility Id: 71002470 Status: Inactive - Needs Evaluation	***1229 MONTGOMERY***	***NE 1/4 - 1/2 (0.260 mi.)***	***AQ535***	***2442***
INTERNATIONAL PAINT Facility Id: 80001592 Status: Refer: RWQCB	***220 S LINDEN AVE***	***NE 1/4 - 1/2 (0.315 mi.)***	***AX557***	***2555***
REICHOLD CHEMICALS, Facility Id: 41280096 Status: Certified	***120 SOUTH LINDEN***	***NNE 1/4 - 1/2 (0.380 mi.)***	***BF599***	***2741***
CAL WEST ELECTRIC, I Facility Id: 41360099 Status: Refer: Other Agency	1341 SAN MATEO AVENU	NE 1/4 - 1/2 (0.441 mi.)	BG632	2955
KEN MANUFACTURING CO	78 SOUTH LINDEN AVEN	NNE 1/2 - 1 (0.520 mi.)	670	3090

Facility Id: 41280135
Status: Refer: Other Agency

UNION PACIFIC - SITE	***EAST OF 69 S. LINDEN***	***NNE 1/2 - 1 (0.581 mi.)***	***672***	***3126***
Facility Id: 60001636 Status: Active				
MORENA TRUST	***111 STARLITE STREET***	***N 1/2 - 1 (0.691 mi.)***	***675***	***3149***
Facility Id: 60002386 Status: Active				
UNION PACIFIC RAILRO	***27 S LINDEN AVE***	***NNE 1/2 - 1 (0.758 mi.)***	***BR677***	***3166***
Facility Id: 60003650 Status: Active				
BASAPCO, INC.	***27-S. LINDEN***	***NNE 1/2 - 1 (0.758 mi.)***	***BR678***	***3174***
Facility Id: 41360069 Status: Certified / Operation & Maintenance				
UPRR LINDEN (AKA UNI	***EAST OF 27 SOUTH LIN***	***NNE 1/2 - 1 (0.766 mi.)***	***BR679***	***3192***
Facility Id: 60001136 Status: Certified O&M - Land Use Restrictions Only				
SUN CHEMICAL CORPORA	***20 SOUTH LINDEN AVEN***	***NNE 1/2 - 1 (0.812 mi.)***	***BS683***	***3212***
Facility Id: 41280103 Status: Certified O&M - Land Use Restrictions Only				
PACIFIC PLASTIC PROD	***405 SOUTH AIRPORT BO***	***ENE 1/2 - 1 (0.846 mi.)***	***684***	***3221***
Facility Id: 41300009 Status: Refer: RWQCB				
COSTCO	***451 S AIRPORT BLVD***	***ENE 1/2 - 1 (0.882 mi.)***	***685***	***3223***
Facility Id: 71003270 Status: Inactive - Needs Evaluation				
SHELL OIL PROD US EQ	***135 N ACCESS RD***	***E 1/2 - 1 (0.910 mi.)***	***686***	***3302***
Facility Id: 71002127 Status: Inactive - Needs Evaluation				

Lists of state and tribal landfills and solid waste disposal facilities

SWF/LF: The Solid Waste Facilities/Landfill Sites records typically contain an inventory of solid waste disposal facilities or landfills in a particular state. The data come from the Integrated Waste Management Board's Solid Waste Information System (SWIS) database.

A review of the SWF/LF list, as provided by EDR, has revealed that there are 2 SWF/LF sites within approximately 0.5 miles of the target property.

Lower Elevation	Address	Direction / Distance	Map ID	Page
ASSOCIATED TRUCKING,	1065 SAN MATEO AVE.	E 1/8 - 1/4 (0.180 mi.)	AC330	1578
Database: SWF/LF (SWIS), Date of Government Version: 08/05/2024 Facility ID: 41-AA-0198 Operational Status: Closed Regulation Status: Notification				
SAN BRUNO TRANSFER S	***101 TANFORAN AVE***	***NE 1/4 - 1/2 (0.271 mi.)***	***AS538***	***2459***
Database: SWF/LF (SWIS), Date of Government Version: 08/05/2024 Facility ID: 41-AA-0014				

Operational Status: Active
Regulation Status: Permitted

Lists of state and tribal leaking storage tanks

LUST: Leaking Underground Storage Tank (LUST) Sites included in GeoTracker. GeoTracker is the Water Boards data management system for sites that impact, or have the potential to impact, water quality in California, with emphasis on groundwater.

A review of the LUST list, as provided by EDR, has revealed that there are 90 LUST sites within approximately 0.5 miles of the target property.

Equal/Higher Elevation	Address	Direction / Distance	Map ID	Page
SHELL STATION	***1199 EL CAMINO REAL***	***W 0 - 1/8 (0.036 mi.)***	***G156***	***854***

Database: SAN MATEO CO. LUST, Date of Government Version: 03/29/2019
Database: LUST, Date of Government Version: 08/28/2024
Status: Completed - Case Closed
Facility Id: 880057
Facility Status: 9- Case Closed
Global Id: T0608182194
Global ID: T0608182194

EUROPEAN CAR SERVICE	***900 EL CAMINO REAL***	***S 1/8 - 1/4 (0.234 mi.)***	***AI459***	***2124***

Database: SAN MATEO CO. LUST, Date of Government Version: 03/29/2019
Database: LUST REG 2, Date of Government Version: 09/30/2004
Database: LUST, Date of Government Version: 08/28/2024
Status: Completed - Case Closed
Facility Status: Case Closed
Facility Id: 880021
Facility Status: 9- Case Closed
Global Id: T0608100202
Global ID: T0608100202
date9: 10/17/2002

THE CROSSING	***900 COMMODORE***	***SW 1/8 - 1/4 (0.238 mi.)***	***AE472***	***2161***

Database: SAN MATEO CO. LUST, Date of Government Version: 03/29/2019
Database: LUST REG 2, Date of Government Version: 09/30/2004
Database: LUST, Date of Government Version: 08/28/2024
Status: Completed - Case Closed
Facility Status: Case Closed
Facility Id: 880059
Facility Status: 9- Case Closed
Global Id: T0608122176
Global ID: T0608122176
date9: 2/25/2004

BAYHILL OFFICE CENTE	***950 ELM***	***SSW 1/4 - 1/2 (0.293 mi.)***	***AW552***	***2537***

Database: SAN MATEO CO. LUST, Date of Government Version: 03/29/2019
Database: LUST, Date of Government Version: 08/28/2024
Status: Completed - Case Closed
Facility Id: 889042
Facility Status: 9- Case Closed
Global Id: T0608174310
Global ID: T0608174310

EQUITY OFFICE LLC	***950 ELM AVE***	***SSW 1/4 - 1/2 (0.293 mi.)***	***AW553***	***2541***

Database: LUST, Date of Government Version: 08/28/2024

Status: Completed - Case Closed
Global Id: T10000021454

BAYHILL 7 FACILITY ***999-1001 BAYHILL DRI*** ***S 1/4 - 1/2 (0.345 mi.)*** ***572*** ***2611***
Database: SAN MATEO CO. LUST, Date of Government Version: 03/29/2019
Facility Id: 889060
Facility Status: 9- Case Closed
Global ID: SL0608164408

92759 ***801 EL CAMINO REAL*** ***S 1/4 - 1/2 (0.368 mi.)*** ***BA592*** ***2680***
Database: SAN MATEO CO. LUST, Date of Government Version: 03/29/2019
Database: LUST, Date of Government Version: 08/28/2024
Status: Completed - Case Closed
Facility Id: 880006
Facility Status: 9- Case Closed
Global Id: T0608100147
Global ID: T0608100147

CHEVRON 9-2759 801 EL CAMINO REAL S 1/4 - 1/2 (0.368 mi.) BA594 2722
Database: LUST REG 2, Date of Government Version: 09/30/2004
Facility Status: Post remedial action monitoring

SEE'S CANDIES ***210 EL CAMINO REAL*** ***NW 1/4 - 1/2 (0.406 mi.)*** ***BC609*** ***2833***
Database: SAN MATEO CO. LUST, Date of Government Version: 03/29/2019
Database: LUST, Date of Government Version: 08/28/2024
Status: Completed - Case Closed
Facility Id: 550112
Facility Status: 9- Case Closed
Global Id: T0608100651
Global ID: T0608100651

WARREN BUFFET ***210 EL CAMINO REAL*** ***NW 1/4 - 1/2 (0.406 mi.)*** ***BC610*** ***2837***
Database: LUST REG 2, Date of Government Version: 09/30/2004
Facility Status: Case Closed
date9: 1/18/2001

MILLS PARK CLEANERS ***709 CAMINO PLAZA*** ***SSE 1/4 - 1/2 (0.479 mi.)*** ***659*** ***3053***
Database: SAN MATEO CO. LUST, Date of Government Version: 03/29/2019
Facility Id: 889061
Facility Status: 3B- Preliminary Assessment Underway
Global ID: TI0000001468

Lower Elevation	Address	Direction / Distance	Map ID	Page

ALL WEST CONTAINERS ***30 TANFORAN*** ***NNE 0 - 1/8 (0.093 mi.)*** ***K198*** ***1078***
Database: SAN MATEO CO. LUST, Date of Government Version: 03/29/2019
Database: LUST, Date of Government Version: 08/28/2024
Status: Completed - Case Closed
Facility Id: 550218
Facility Status: 9- Case Closed
Global Id: T10000006543
Global ID: T10000006543

MALASPINA PROPERTY 30 TANFORAN AVE NNE 0 - 1/8 (0.093 mi.) K201 1096
Database: SAN MATEO CO. LUST, Date of Government Version: 03/29/2019
Facility Id: 559213
Facility Status: 9- Case Closed
Global ID: T10000005669

VINCE'S SHELLFISH 1063 MONTGOMERY E 1/8 - 1/4 (0.135 mi.) T254 1311
Database: LUST REG 2, Date of Government Version: 09/30/2004

Facility Status: Case Closed
date9: 1/1/2002

VINCE'S SHELLFISH ***1063 MONTGOMERY*** ***E 1/8 - 1/4 (0.135 mi.)*** ***T257*** ***1314***
Database: SAN MATEO CO. LUST, Date of Government Version: 03/29/2019
Database: LUST, Date of Government Version: 08/28/2024
Status: Completed - Case Closed
Facility Id: 880045
Facility Status: 9- Case Closed
Global Id: T0608100990
Global ID: T0608100990

HOFFMAN BROTHERS ***306 MAPLE*** ***N 1/8 - 1/4 (0.139 mi.)*** ***O261*** ***1320***
Database: SAN MATEO CO. LUST, Date of Government Version: 03/29/2019
Database: LUST REG 2, Date of Government Version: 09/30/2004
Database: LUST, Date of Government Version: 08/28/2024
Status: Completed - Case Closed
Facility Status: Case Closed
Facility Id: 550071
Facility Status: 9- Case Closed
Global Id: T0608100261
Global ID: T0608100261
date9: 4/18/2000

PENINSULA TOW SERVIC ***1071 MONTGOMERY*** ***E 1/8 - 1/4 (0.143 mi.)*** ***T269*** ***1337***
Database: SAN MATEO CO. LUST, Date of Government Version: 03/29/2019
Database: LUST REG 2, Date of Government Version: 09/30/2004
Database: LUST, Date of Government Version: 08/28/2024
Status: Completed - Case Closed
Facility Status: Case Closed
Facility Id: 880009
Facility Status: 9- Case Closed
Global Id: T0608100391
Global ID: T0608100391
date9: 6/13/2002

EFL TRANSPORTATION ***50 TANFORAN*** ***NE 1/8 - 1/4 (0.148 mi.)*** ***V276*** ***1358***
Database: SAN MATEO CO. LUST, Date of Government Version: 03/29/2019
Database: LUST REG 2, Date of Government Version: 09/30/2004
Database: LUST, Date of Government Version: 08/28/2024
Status: Completed - Case Closed
Facility Status: Case Closed
Facility Id: 550133
Facility Status: 9- Case Closed
Global Id: T0608100760
Global ID: T0608100760
date9: 12/3/1996

H.S. CROCKER CO. ***1000 SAN MATEO*** ***ESE 1/8 - 1/4 (0.190 mi.)*** ***Z354*** ***1681***
Database: LUST REG 2, Date of Government Version: 09/30/2004
Facility Status: Case Closed
date9: 10/14/1998

SKYPARK ***1000 SAN MATEO*** ***ESE 1/8 - 1/4 (0.190 mi.)*** ***Z357*** ***1690***
Database: SAN MATEO CO. LUST, Date of Government Version: 03/29/2019
Database: LUST, Date of Government Version: 08/28/2024
Status: Completed - Case Closed
Facility Id: 880002
Facility Status: 9- Case Closed

Global Id: T0608100248
Global ID: T0608100248

PACIFIC BELL ***1465 HUNTINGTON AVEN*** ***N 1/8 - 1/4 (0.190 mi.)*** ***AG368*** ***1715***
Database: SAN MATEO CO. LUST, Date of Government Version: 03/29/2019
Database: LUST REG 2, Date of Government Version: 09/30/2004
Database: LUST, Date of Government Version: 08/28/2024
Status: Completed - Case Closed
Facility Status: Remedial action (cleanup) Underway
Facility Id: 550031
Facility Status: 9- Case Closed
Global Id: T0608100376
Global ID: T0608100376

PACIFIC BELL ***1101 SAN MATEO AVENU*** ***E 1/8 - 1/4 (0.222 mi.)*** ***AL421*** ***1963***
Database: SAN MATEO CO. LUST, Date of Government Version: 03/29/2019
Database: LUST REG 2, Date of Government Version: 09/30/2004
Database: LUST, Date of Government Version: 08/28/2024
Status: Completed - Case Closed
Facility Status: Case Closed
Facility Id: 880028
Facility Status: 9- Case Closed
Global Id: T0608100645
Global ID: T0608100645
date9: 11/13/2000

FEDERAL SUPPLY WAREH ***1070 SAN MATEO*** ***E 1/8 - 1/4 (0.228 mi.)*** ***AL449*** ***2090***
Database: SAN MATEO CO. LUST, Date of Government Version: 03/29/2019
Database: LUST REG 2, Date of Government Version: 09/30/2004
Database: LUST, Date of Government Version: 08/28/2024
Status: Completed - Case Closed
Facility Status: Case Closed
Facility Id: 550072
Facility Status: 9- Case Closed
Global Id: T0608100214
Global ID: T0608100214
date9: 4/28/1997

PELLEGRINI BROS WINE ***272 MAPLE*** ***N 1/8 - 1/4 (0.232 mi.)*** ***AF451*** ***2100***
Database: LUST REG 2, Date of Government Version: 09/30/2004
Database: LUST, Date of Government Version: 08/28/2024
Status: Completed - Case Closed
Facility Status: Remediation Plan
Global Id: T0608100884

PELLEGRINI BROS WINE ***272 SO MAPLE AVE*** ***N 1/8 - 1/4 (0.232 mi.)*** ***AF455*** ***2116***
Database: SAN MATEO CO. LUST, Date of Government Version: 03/29/2019
Facility Id: 550144
Facility Status: 9- Case Closed
Global ID: T0608100884

CYCLE SHACK,INC ***1104 SAN MATEO*** ***E 1/8 - 1/4 (0.234 mi.)*** ***AL457*** ***2117***
Database: SAN MATEO CO. LUST, Date of Government Version: 03/29/2019
Database: LUST REG 2, Date of Government Version: 09/30/2004
Database: LUST, Date of Government Version: 08/28/2024
Status: Completed - Case Closed
Facility Status: Case Closed
Facility Id: 550123
Facility Status: 9- Case Closed

Global Id: T0608100727
Global ID: T0608100727
date9: 11/13/2000

WEST COAST AUTOMOTIV ***160 S LINDEN AVE*** ***NNE 1/8 - 1/4 (0.249 mi.)*** ***AR514*** ***2375***
Database: SAN MATEO CO. LUST, Date of Government Version: 03/29/2019
Facility Id: 550117
Facility Status: 9- Case Closed
Global ID: T0608100658

DUPONT ***160 LINDEN*** ***NNE 1/8 - 1/4 (0.249 mi.)*** ***AR517*** ***2379***
Database: LUST REG 2, Date of Government Version: 09/30/2004
Database: LUST, Date of Government Version: 08/28/2024
Status: Completed - Case Closed
Facility Status: Post remedial action monitoring
Global Id: T0608100658

1245 MONTGOMERY AVE ***1245 MONTGOMERY AVEN*** ***NE 1/4 - 1/2 (0.260 mi.)*** ***AQ534*** ***2438***
Database: LUST, Date of Government Version: 08/28/2024
Status: Completed - Case Closed
Global Id: T10000011034

AUTO SERVICE PROPERT ***1080 SAN MATEO*** ***E 1/4 - 1/2 (0.260 mi.)*** ***AL536*** ***2455***
Database: SAN MATEO CO. LUST, Date of Government Version: 03/29/2019
Database: LUST, Date of Government Version: 08/28/2024
Status: Completed - Case Closed
Facility Id: 559013
Facility Status: 9- Case Closed
Global Id: T0608165213
Global ID: T0608165213

MARSHAL M MIRZA INC ***165 SOUTH LINDEN AVE*** ***NNE 1/4 - 1/2 (0.274 mi.)*** ***AR539*** ***2517***
Database: SAN MATEO CO. LUST, Date of Government Version: 03/29/2019
Facility Id: 550030
Facility Status: 9- Case Closed
Global ID: T0608100318

MIZRA/SETO PROPERTY ***165 LINDEN*** ***NNE 1/4 - 1/2 (0.274 mi.)*** ***AR540*** ***2519***
Database: LUST, Date of Government Version: 08/28/2024
Status: Completed - Case Closed
Global Id: T0608100318

FLAT RATE RENT-A-CAR ***830 HUNTINGTON*** ***SE 1/4 - 1/2 (0.280 mi.)*** ***AU545*** ***2525***
Database: SAN MATEO CO. LUST, Date of Government Version: 03/29/2019
Database: LUST REG 2, Date of Government Version: 09/30/2004
Database: LUST, Date of Government Version: 08/28/2024
Status: Completed - Case Closed
Facility Status: Case Closed
Facility Id: 880019
Facility Status: 9- Case Closed
Global Id: T0608100220
Global ID: T0608100220
date9: 8/11/1999

PIERCE TRUCKING 201 S LINDEN AVE NE 1/4 - 1/2 (0.283 mi.) AV547 2531
Database: SAN MATEO CO. LUST, Date of Government Version: 03/29/2019
Facility Id: 559015
Facility Status: 9- Case Closed
Global ID: T0608161472

PIERCE TRUCKING ***201 SOUTH LINDEN AVE*** ***NE 1/4 - 1/2 (0.283 mi.)*** ***AV549*** ***2532***
Database: LUST, Date of Government Version: 08/28/2024

Status: Completed - Case Closed
Global Id: T0608161472

WILL-STA, INC. ***1276 MONTGOMERY*** ***NE 1/4 - 1/2 (0.293 mi.)*** ***AS555*** ***2546***
Database: SAN MATEO CO. LUST, Date of Government Version: 03/29/2019
Database: LUST REG 2, Date of Government Version: 09/30/2004
Database: LUST, Date of Government Version: 08/28/2024
Status: Completed - Case Closed
Facility Status: Case Closed
Facility Id: 880011
Facility Status: 9- Case Closed
Global Id: T0608100619
Global ID: T0608100619
date9: 1/17/1996

SAN BRUNO GLASS CENT ***1160 SAN MATEO*** ***ENE 1/4 - 1/2 (0.294 mi.)*** ***AP556*** ***2551***
Database: SAN MATEO CO. LUST, Date of Government Version: 03/29/2019
Database: LUST, Date of Government Version: 08/28/2024
Status: Completed - Case Closed
Facility Id: 550065
Facility Status: 9- Case Closed
Global Id: T0608100440
Global ID: T0608100440

UNOCAL #3857 ***170 WEST SAN BRUNO A*** ***SE 1/4 - 1/2 (0.315 mi.)*** ***AY558*** ***2567***
Database: LUST, Date of Government Version: 08/28/2024
Status: Completed - Case Closed
Global Id: T0608193859
Global Id: T0608100573

TORRES TEXACO ***1299 SAN MATEO AVE*** ***NE 1/4 - 1/2 (0.320 mi.)*** ***AS561*** ***2592***
Database: SAN MATEO CO. LUST, Date of Government Version: 03/29/2019
Database: LUST, Date of Government Version: 08/28/2024
Status: Completed - Case Closed
Facility Id: 880062
Facility Status: 9- Case Closed
Global Id: T10000002006
Global ID: T1000002006

THE SERVICE ZONE ***265 SAN BRUNO*** ***SE 1/4 - 1/2 (0.328 mi.)*** ***AY562*** ***2598***
Database: LUST REG 2, Date of Government Version: 09/30/2004
Facility Status: Preliminary site assessment underway

UNOCAL #3857 ***170 SAN BRUNO*** ***SE 1/4 - 1/2 (0.332 mi.)*** ***AY563*** ***2600***
Database: LUST REG 2, Date of Government Version: 09/30/2004
Facility Status: Case Closed
date9: 4/4/2002

TOSCO #3857 170 SAN BRUNO SE 1/4 - 1/2 (0.334 mi.) AY567 2605
Database: LUST REG 2, Date of Government Version: 09/30/2004
Facility Status: Pollution Characterization

SAN BRUNO LUMBER ***101 SAN BRUNO*** ***SE 1/4 - 1/2 (0.340 mi.)*** ***AY571*** ***2608***
Database: SAN MATEO CO. LUST, Date of Government Version: 03/29/2019
Database: LUST, Date of Government Version: 08/28/2024
Status: Completed - Case Closed
Facility Id: 880001
Facility Status: 9- Case Closed
Global Id: T0608100441
Global ID: T0608100441

SERVICE ZONE THE ***265 SAN BRUNO*** ***SE 1/4 - 1/2 (0.347 mi.)*** ***573*** ***2613***
Database: SAN MATEO CO. LUST, Date of Government Version: 03/29/2019
Database: LUST, Date of Government Version: 08/28/2024

Status: Completed - Case Closed
Facility Id: 880034
Facility Status: 9- Case Closed
Global Id: T0608100831
Global ID: T0608100831

BAY CITIES BUILDING ***1305 SAN MATEO*** ***NE 1/4 - 1/2 (0.353 mi.)*** ***AX576*** ***2618***
Database: LUST REG 2, Date of Government Version: 09/30/2004
Facility Status: Case Closed
date9: 8/27/2001

BAY CITIES BUILDING ***1305 SAN MATEO*** ***NE 1/4 - 1/2 (0.353 mi.)*** ***AX577*** ***2621***
Database: SAN MATEO CO. LUST, Date of Government Version: 03/29/2019
Database: LUST, Date of Government Version: 08/28/2024
Status: Completed - Case Closed
Facility Id: 550160
Facility Status: 9- Case Closed
Global Id: T0608191865
Global ID: T0608191865

EXXON/TEXACO 800 EL CAMINO REAL SSE 1/4 - 1/2 (0.355 mi.) BA580 2626
Database: LUST REG 2, Date of Government Version: 09/30/2004
Facility Status: Pollution Characterization

EXXON CO U.S.A. 7-20 ***800 EL CAMINO REAL*** ***SSE 1/4 - 1/2 (0.355 mi.)*** ***BA581*** ***2627***
Database: SAN MATEO CO. LUST, Date of Government Version: 03/29/2019
Database: LUST, Date of Government Version: 08/28/2024
Status: Completed - Case Closed
Facility Id: 880013
Facility Status: 9- Case Closed
Global Id: T0608100537
Global ID: T0608100537

WINSTON TIRE #100 504 W SAN BRUNO AVE SSE 1/4 - 1/2 (0.360 mi.) BB582 2646
Database: SAN MATEO CO. LUST, Date of Government Version: 03/29/2019
Facility Id: 880058
Facility Status: 9- Case Closed
Global ID: T0608111410

WINSTON TIRE #100 ***504 WEST SAN BRUNO A*** ***SSE 1/4 - 1/2 (0.360 mi.)*** ***BB583*** ***2646***
Database: LUST, Date of Government Version: 08/28/2024
Status: Completed - Case Closed
Global Id: T0608111410

UNOCAL #6980 (FORMER ***192 EL CAMINO REAL*** ***NW 1/4 - 1/2 (0.366 mi.)*** ***BC585*** ***2654***
Database: SAN MATEO CO. LUST, Date of Government Version: 03/29/2019
Database: LUST, Date of Government Version: 08/28/2024
Status: Open - Verification Monitoring
Facility Id: 550098
Facility Status: 5C- Pollution Characterization
Global Id: T0608100577
Global ID: T0608100577

UNOCAL ***192 EL CAMINO REAL*** ***NW 1/4 - 1/2 (0.366 mi.)*** ***BC587*** ***2672***
Database: LUST REG 2, Date of Government Version: 09/30/2004
Facility Status: Pollution Characterization

CHEVRON 209437, FORM 409 S SPRUCE AVE NNW 1/4 - 1/2 (0.368 mi.) BD589 2675
Database: SAN MATEO CO. LUST, Date of Government Version: 03/29/2019
Facility Id: 550036
Facility Status: 9- Case Closed

Global ID: T0608100370

CHEVRON 209437, FORM ***409 SOUTH SPRUCE AVE*** ***NNW 1/4 - 1/2 (0.368 mi.)*** ***BD590*** ***2675***
Database: LUST, Date of Government Version: 08/28/2024
Status: Completed - Case Closed
Global Id: T0608100370

EXXON 7-0107 ***310 SAN BRUNO*** ***SE 1/4 - 1/2 (0.372 mi.)*** ***BE595*** ***2722***
Database: SAN MATEO CO. LUST, Date of Government Version: 03/29/2019
Database: LUST REG 2, Date of Government Version: 09/30/2004
Facility Status: Remedial action (cleanup) Underway
Facility Id: 880010
Facility Status: 9- Case Closed
Global ID: T0608100207

SAN BRUNO VALERO ***310 SAN BRUNO*** ***SE 1/4 - 1/2 (0.373 mi.)*** ***BE597*** ***2725***
Database: LUST, Date of Government Version: 08/28/2024
Status: Completed - Case Closed
Global Id: T0608100207

PRESSURE GROUT COMPA 125 S LINDEN AVE NNE 1/4 - 1/2 (0.387 mi.) BF601 2747
Database: SAN MATEO CO. LUST, Date of Government Version: 03/29/2019
Facility Id: 550066
Facility Status: 9- Case Closed
Global ID: T0608100406

PRESSURE GROUT COMPA ***125 SOUTH LINDEN AVE*** ***NNE 1/4 - 1/2 (0.387 mi.)*** ***BF602*** ***2748***
Database: LUST, Date of Government Version: 08/28/2024
Status: Completed - Case Closed
Global Id: T0608100406

SHELL OIL CO ***798 EL CAMINO*** ***SSE 1/4 - 1/2 (0.391 mi.)*** ***BA604*** ***2765***
Database: LUST REG 2, Date of Government Version: 09/30/2004
Facility Status: Pollution Characterization

SAN BRUNO SHELL ***798 EL CAMINO REAL*** ***SSE 1/4 - 1/2 (0.391 mi.)*** ***BA605*** ***2770***
Database: SAN MATEO CO. LUST, Date of Government Version: 03/29/2019
Database: LUST, Date of Government Version: 08/28/2024
Status: Completed - Case Closed
Facility Id: 880015
Facility Status: 9- Case Closed
Global Id: T0608100491
Global ID: T0608100491

TONYS SERVICES ***209 EL CAMINO REAL*** ***NW 1/4 - 1/2 (0.408 mi.)*** ***BC611*** ***2840***
Database: SAN MATEO CO. LUST, Date of Government Version: 03/29/2019
Database: LUST, Date of Government Version: 08/28/2024
Status: Open - Verification Monitoring
Facility Id: 550037
Facility Status: 7- Remedial Action Underway
Global Id: T0608100545
Global ID: T0608100545

AEI CONSULTANTS ***209 EL CAMINO REAL*** ***NW 1/4 - 1/2 (0.408 mi.)*** ***BC612*** ***2855***
Database: LUST REG 2, Date of Government Version: 09/30/2004
Facility Status: Remediation Plan

ROYAL AUTO LIMO REPA ***1331 SAN MATEO AVE*** ***NE 1/4 - 1/2 (0.411 mi.)*** ***BG616*** ***2869***
Database: SAN MATEO CO. LUST, Date of Government Version: 03/29/2019
Facility Id: 559003
Facility Status: 9- Case Closed

Global ID: T0608117321

LOWRIE PAVING ***1321 LOWRIE AVENUE*** ***NE 1/4 - 1/2 (0.414 mi.)*** ***BH618*** ***2886***
Database: SAN MATEO CO. LUST, Date of Government Version: 03/29/2019
Database: LUST, Date of Government Version: 08/28/2024
Status: Completed - Case Closed
Facility Id: 550040
Facility Status: 9- Case Closed
Global Id: T0608100240
Global ID: T0608100240

GRANITE ROCK CO ***1321 LOWRIE*** ***NE 1/4 - 1/2 (0.414 mi.)*** ***BH620*** ***2893***
Database: LUST REG 2, Date of Government Version: 09/30/2004
Facility Status: Post remedial action monitoring

PRESSURE GROUT COMPA ***125 LINDEN*** ***NNE 1/4 - 1/2 (0.419 mi.)*** ***BF622*** ***2896***
Database: SAN MATEO CO. LUST, Date of Government Version: 03/29/2019
Database: LUST REG 2, Date of Government Version: 09/30/2004
Database: LUST, Date of Government Version: 08/28/2024
Status: Completed - Case Closed
Facility Status: Case Closed
Facility Id: 559005
Facility Status: 9- Case Closed
Global Id: T0608105263
Global ID: T0608105263
date9: 8/9/1993

ONE HOUR DRY CLEANIN ***110 HAZELWOOD*** ***NW 1/4 - 1/2 (0.424 mi.)*** ***623*** ***2901***
Database: SAN MATEO CO. LUST, Date of Government Version: 03/29/2019
Facility Id: 559208
Facility Status: 3B- Preliminary Assessment Underway

COYNE CYLINDER COMPA ***224 RYAN WY*** ***N 1/4 - 1/2 (0.424 mi.)*** ***BI624*** ***2922***
Database: SAN MATEO CO. LUST, Date of Government Version: 03/29/2019
Database: LUST REG 2, Date of Government Version: 09/30/2004
Database: LUST, Date of Government Version: 08/28/2024
Status: Completed - Case Closed
Facility Status: Post remedial action monitoring
Facility Id: 550056
Facility Status: 9- Case Closed
Global Id: T0608100171
Global ID: T0608100171

LUBRIVAN TRUCK SERVI ***1320 SAN MATEO*** ***NE 1/4 - 1/2 (0.432 mi.)*** ***BG627*** ***2934***
Database: SAN MATEO CO. LUST, Date of Government Version: 03/29/2019
Database: LUST REG 2, Date of Government Version: 09/30/2004
Database: LUST, Date of Government Version: 08/28/2024
Status: Completed - Case Closed
Facility Status: Case Closed
Facility Id: 550061
Facility Status: 9- Case Closed
Global Id: T0608100312
Global ID: T0608100312
date9: 3/7/2003

MELODY TOYOTA ***750 EL CAMINO REAL*** ***SSE 1/4 - 1/2 (0.438 mi.)*** ***BJ630*** ***2940***
Database: SAN MATEO CO. LUST, Date of Government Version: 03/29/2019
Database: LUST REG 2, Date of Government Version: 09/30/2004
Database: LUST, Date of Government Version: 08/28/2024
Status: Completed - Case Closed

Facility Status: Post remedial action monitoring
Facility Id: 880039
Facility Status: 9- Case Closed
Global Id: T0608100890
Global ID: T0608100890

ZELLERBACH-A MEAD CO ***245 S SPRUCE*** ***N 1/4 - 1/2 (0.447 mi.)*** ***BK634*** ***2957***
Database: SAN MATEO CO. LUST, Date of Government Version: 03/29/2019
Facility Id: 550026
Facility Status: 9- Case Closed
Global ID: T0608100631

ZELLERBACH PAPER CO ***245 SOUTH SPRUCE AVE*** ***N 1/4 - 1/2 (0.447 mi.)*** ***BK635*** ***2960***
Database: LUST, Date of Government Version: 08/28/2024
Status: Completed - Case Closed
Global Id: T0608100631

FOUR STAR AUTOMOTIVE ***113 S LINDEN AVE*** ***NNE 1/4 - 1/2 (0.456 mi.)*** ***BL636*** ***2963***
Database: SAN MATEO CO. LUST, Date of Government Version: 03/29/2019
Database: LUST REG 2, Date of Government Version: 09/30/2004
Database: LUST, Date of Government Version: 08/28/2024
Status: Completed - Case Closed
Facility Status: Case Closed
Facility Id: 550049
Facility Status: 9- Case Closed
Global Id: T0608100226
Global ID: T0608100226
date9: 6/28/1996

FRIENDSHIP PRINTING ***108 S LINDEN AVE*** ***NNE 1/4 - 1/2 (0.458 mi.)*** ***BL639*** ***2973***
Database: SAN MATEO CO. LUST, Date of Government Version: 03/29/2019
Facility Id: 550168
Facility Status: 9- Case Closed
Global ID: T0608194029

U-SAVE PLUMBING HARD ***108 LINDEN*** ***NNE 1/4 - 1/2 (0.458 mi.)*** ***BL640*** ***2975***
Database: LUST REG 2, Date of Government Version: 09/30/2004
Database: LUST, Date of Government Version: 08/28/2024
Status: Completed - Case Closed
Facility Status: Case Closed
Global Id: T0608194029
date9: 2/21/2003

BIMBO BAKERIES USA ***264 S SPRUCE AVE*** ***N 1/4 - 1/2 (0.461 mi.)*** ***BK642*** ***2980***
Database: SAN MATEO CO. LUST, Date of Government Version: 03/29/2019
Facility Id: 550150
Facility Status: 9- Case Closed
Global ID: T0608100911

OROWHEAT BAKERIES ***264 S SPRUCE AVE*** ***N 1/4 - 1/2 (0.461 mi.)*** ***BK644*** ***2989***
Database: LUST REG 2, Date of Government Version: 09/30/2004
Database: LUST, Date of Government Version: 08/28/2024
Status: Completed - Case Closed
Facility Status: Post remedial action monitoring
Global Id: T0608100911

BACON PROPERTY ***220 SHAW ROAD*** ***ENE 1/4 - 1/2 (0.464 mi.)*** ***BM646*** ***3008***
Database: LUST, Date of Government Version: 08/28/2024
Status: Completed - Case Closed
Global Id: T0608192695

BACON PROPERTY 220 SHAW RD ENE 1/4 - 1/2 (0.464 mi.) BM647 3013
Database: SAN MATEO CO. LUST, Date of Government Version: 03/29/2019

Facility Id: 550191
Facility Status: 9- Case Closed
Global ID: T0608192695

ROBINSONS CARPET ***701 SAN MATEO*** ***SE 1/4 - 1/2 (0.471 mi.)*** ***BN650*** ***3015***
Database: LUST REG 2, Date of Government Version: 09/30/2004
Facility Status: Remediation Plan

ROBINSONS CARPET ***701 SAN MATEO*** ***SE 1/4 - 1/2 (0.471 mi.)*** ***BN652*** ***3017***
Database: SAN MATEO CO. LUST, Date of Government Version: 03/29/2019
Database: LUST, Date of Government Version: 08/28/2024
Status: Completed - Case Closed
Facility Id: 880036
Facility Status: 9- Case Closed
Global Id: T0608100872
Global ID: T0608100872

THE PROPERTY ***405 VICTORY*** ***N 1/4 - 1/2 (0.472 mi.)*** ***BO654*** ***3023***
Database: LUST REG 2, Date of Government Version: 09/30/2004
Facility Status: Case Closed
date9: 11/21/2000

THE PROPERTY ***405 VICTORY*** ***N 1/4 - 1/2 (0.472 mi.)*** ***BO655*** ***3025***
Database: SAN MATEO CO. LUST, Date of Government Version: 03/29/2019
Database: LUST, Date of Government Version: 08/28/2024
Status: Completed - Case Closed
Facility Id: 550041
Facility Status: 9- Case Closed
Global Id: T0608100517
Global ID: T0608100517

SPRUCE CAR WASH ***246 SOUTH SPRUCE AVE*** ***N 1/4 - 1/2 (0.478 mi.)*** ***BK656*** ***3029***
Database: LUST, Date of Government Version: 08/28/2024
Status: Completed - Case Closed
Global Id: T0608100512

S&D CARWASH MANAGEME ***246 S SPRUCE AVE*** ***N 1/4 - 1/2 (0.478 mi.)*** ***BK657*** ***3046***
Database: SAN MATEO CO. LUST, Date of Government Version: 03/29/2019
Facility Id: 550034
Facility Status: 9- Case Closed
Global ID: T0608100512

GOOTNICK PROPERTY ***732 EL CAMINO REAL*** ***SSE 1/4 - 1/2 (0.480 mi.)*** ***BJ662*** ***3068***
Database: SAN MATEO CO. LUST, Date of Government Version: 03/29/2019
Database: LUST REG 2, Date of Government Version: 09/30/2004
Database: LUST, Date of Government Version: 08/28/2024
Status: Completed - Case Closed
Facility Status: Preliminary site assessment underway
Facility Id: 880041
Facility Status: 9- Case Closed
Global Id: T0608100807
Global ID: T0608100807

BARBER-GREENE CO. ***320 VICTORY AVENUE*** ***NNE 1/4 - 1/2 (0.497 mi.)*** ***BP664*** ***3078***
Database: SAN MATEO CO. LUST, Date of Government Version: 03/29/2019
Database: LUST, Date of Government Version: 08/28/2024
Status: Completed - Case Closed
Facility Id: 550169
Facility Status: 9- Case Closed
Global Id: T0608165551

Global ID: T0608165551

AUTOHAUS 675 SAN BRUNO ESE 1/4 - 1/2 (0.497 mi.) BQ667 3084
Database: LUST REG 2, Date of Government Version: 09/30/2004
Facility Status: Case Closed
date9: 4/24/1997

AUTOHAUS 675 E SAN BRUNO AVE ESE 1/4 - 1/2 (0.497 mi.) BQ668 3085
Database: SAN MATEO CO. LUST, Date of Government Version: 03/29/2019
Facility Id: 880014
Facility Status: 9- Case Closed
Global ID: T0608100047

AUTOHAUS 675 EAST SAN BRUNO A ESE 1/4 - 1/2 (0.497 mi.) BQ669 3085
Database: LUST, Date of Government Version: 08/28/2024
Status: Completed - Case Closed
Global Id: T0608100047

CPS-SLIC: Cleanup Program Sites (CPS; also known as Site Cleanups [SC] and formerly known as Spills, Leaks, Investigations, and Cleanups [SLIC] sites) included in GeoTracker. GeoTracker is the Water Boards data management system for sites that impact, or have the potential to impact, water quality in California, with emphasis on groundwater.

A review of the CPS-SLIC list, as provided by EDR, has revealed that there are 21 CPS-SLIC sites within approximately 0.5 miles of the target property.

Equal/Higher Elevation	Address	Direction / Distance	Map ID	Page
BAYHILL 7 FACILITY	***999-1001 BAYHILL DRI***	***S 1/4 - 1/2 (0.345 mi.)***	***572***	***2611***
Database: CPS-SLIC, Date of Government Version: 08/28/2024 Global Id: SL0608164408 Facility Status: Completed - Case Closed				
MILLS PARK CLEANERS	***709 CAMINO PLAZA***	***SSE 1/4 - 1/2 (0.479 mi.)***	***659***	***3053***
Database: CPS-SLIC, Date of Government Version: 08/28/2024 Global Id: T10000001468 Facility Status: Open - Site Assessment				

Lower Elevation	Address	Direction / Distance	Map ID	Page
MALASPINA PROPERTY	***30 TANFORAN AVENUE***	***NNE 0 - 1/8 (0.093 mi.)***	***K195***	***1064***
Database: CPS-SLIC, Date of Government Version: 08/28/2024 Global Id: T10000005669 Facility Status: Completed - Case Closed				
POETSCH PETERSON TAN	***325 SOUTH MAPLE AVE***	***N 0 - 1/8 (0.109 mi.)***	***O208***	***1140***
Database: CPS-SLIC, Date of Government Version: 08/28/2024 Global Id: SLT2O330220 Facility Status: Completed - Case Closed				
BARBARA BUTLER ARTIS	***325 S MAPLE AVE #37***	***N 0 - 1/8 (0.109 mi.)***	***O211***	***1148***
Database: CPS-SLIC, Date of Government Version: 08/28/2024 Global Id: T10000014210 Facility Status: Completed - Case Closed				
SFO HOTEL SHUUTLE IN	***54 TANFORAN AVE***	***NE 1/8 - 1/4 (0.169 mi.)***	***V310***	***1476***
Database: CPS-SLIC, Date of Government Version: 08/28/2024 Global Id: T10000012479				

Facility Status: Open - Site Assessment

MARYATT INDUSTRIES ***290 S NAPLE AVE*** ***N 1/8 - 1/4 (0.189 mi.)*** ***AF343*** ***1635***
Database: CPS-SLIC, Date of Government Version: 08/28/2024
Global Id: SL0608175553
Facility Status: Open - Assessment & Interim Remedial Action

416 BROWNING (FMR GO ***416 BROWNING WAY*** ***N 1/8 - 1/4 (0.190 mi.)*** ***X350*** ***1667***
Database: CPS-SLIC, Date of Government Version: 08/28/2024
Global Id: SL0608101503
Facility Status: Open - Assessment & Interim Remedial Action

1245 MONTGOMERY AVE 1245 MONTGOMERY AVEN NE 1/4 - 1/2 (0.260 mi.) AQ532 2437
Database: SLIC REG 2, Date of Government Version: 09/30/2004
Facility Id: 41S0155

PHASE II CORP ***1229 MONTGOMERY*** ***NE 1/4 - 1/2 (0.260 mi.)*** ***AQ535*** ***2442***
Database: CPS-SLIC, Date of Government Version: 08/28/2024
Global Id: SL0608187730
Facility Status: Open - Remediation

860-868 SAN MATEO AV 860-868 SAN MATEO AV SE 1/4 - 1/2 (0.279 mi.) AT542 2523
Database: CPS-SLIC, Date of Government Version: 08/28/2024
Global Id: T10000014684
Facility Status: Completed - Case Closed

838-848 SAN MATEO AV ***838-848 SAN MATEO AV*** ***SE 1/4 - 1/2 (0.290 mi.)*** ***AT550*** ***2535***
Database: CPS-SLIC, Date of Government Version: 08/28/2024
Global Id: T10000013280
Facility Status: Completed - Case Closed

INTERNATIONAL PAINT ***220 S LINDEN AVE*** ***NE 1/4 - 1/2 (0.315 mi.)*** ***AX557*** ***2555***
Database: CPS-SLIC, Date of Government Version: 08/28/2024
Database: SLIC REG 2, Date of Government Version: 09/30/2004
Global Id: T0608191588
Facility Status: Completed - Case Closed
Facility Id: 41S0030

LABAGH PROPERTY ***201-265 SAN BRUNO AV*** ***SE 1/4 - 1/2 (0.338 mi.)*** ***AZ569*** ***2605***
Database: CPS-SLIC, Date of Government Version: 08/28/2024
Global Id: T10000011757
Facility Status: Open - Site Assessment

SAN BRUNO TRANSMISSI ***271 E. SAN BRUNO AVE*** ***SE 1/4 - 1/2 (0.339 mi.)*** ***AZ570*** ***2607***
Database: CPS-SLIC, Date of Government Version: 08/28/2024
Global Id: T10000016251
Facility Status: Open - Site Assessment

DELUXE PACKAGES ***205 SHAW ROAD SOUTH*** ***NE 1/4 - 1/2 (0.389 mi.)*** ***603*** ***2751***
Database: CPS-SLIC, Date of Government Version: 08/28/2024
Database: SLIC REG 2, Date of Government Version: 09/30/2004
Global Id: T0608191585
Facility Status: Open - Inactive
Facility Id: 41S0024

AMPHLETT PRINTING ***1331 SAN MATEO AVENU*** ***NE 1/4 - 1/2 (0.411 mi.)*** ***BG615*** ***2865***
Database: CPS-SLIC, Date of Government Version: 08/28/2024
Global Id: T0608117321
Facility Status: Completed - Case Closed

ONE HOUR DRY CLEANIN ***110 HAZELWOOD*** ***NW 1/4 - 1/2 (0.424 mi.)*** ***623*** ***2901***
Database: CPS-SLIC, Date of Government Version: 08/28/2024
Global Id: T10000003461

Facility Status: Open - Site Assessment

COYNE CYLINDER COMPA	***224 RYAN WY***	***N 1/4 - 1/2 (0.424 mi.)***	***BI624***	***2922***
Database: SLIC REG 2, Date of Government Version: 09/30/2004 Facility Id: 41S0048				
COYNE CYLINDER COMPA	***224 RYAN WY***	***N 1/4 - 1/2 (0.424 mi.)***	***BI626***	***2933***
Database: CPS-SLIC, Date of Government Version: 08/28/2024 Global Id: T0608191592 Facility Status: Completed - Case Closed				
AMG AND ASSOCIATES,	732-740 EL CAMINO RE	SSE 1/4 - 1/2 (0.480 mi.)	BJ663	3077
Database: CPS-SLIC, Date of Government Version: 08/28/2024 Global Id: T10000017216 Facility Status: Open - Long Term Management				

Lists of state and tribal registered storage tanks

UST: The Underground Storage Tank database contains registered USTs. USTs are regulated under Subtitle I of the Resource Conservation and Recovery Act (RCRA). The data come from the State Water Resources Control Board's Hazardous Substance Storage Container Database.

A review of the UST list, as provided by EDR, has revealed that there are 5 UST sites within approximately 0.25 miles of the target property.

Equal/Higher Elevation	Address	Direction / Distance	Map ID	Page
ROARING KITTEN INC.	1199 EL CAMINO REAL	W 0 - 1/8 (0.036 mi.)	G153	831
Database: UST, Date of Government Version: 08/28/2024 Facility Id: 41-000-033380				
TANFORAN SHELL #8	1199 EL CAMINO REAL	W 0 - 1/8 (0.036 mi.)	G155	853
Database: UST, Date of Government Version: 08/28/2024 Facility Id: 41-000-033380				
SHELL OIL COMPANY	1199 EL CAMINO REAL	W 0 - 1/8 (0.036 mi.)	G157	868
Database: UST, Date of Government Version: 08/28/2024 Facility Id: 41--018228				

Lower Elevation	Address	Direction / Distance	Map ID	Page
PACIFIC BEL	1101 SAN MATEO AVE	E 1/8 - 1/4 (0.222 mi.)	AL417	1959
Database: UST, Date of Government Version: 08/28/2024 Facility Id: 41-019-880019				
AT&T CALIFORNIA - P2	1101 SAN MATEO AVE	E 1/8 - 1/4 (0.222 mi.)	AL419	1961
Database: UST, Date of Government Version: 08/28/2024 Facility Id: 41-000-005128				

AST: A listing of aboveground storage tank petroleum storage tank locations.

A review of the AST list, as provided by EDR, has revealed that there are 4 AST sites within approximately 0.25 miles of the target property.

Equal/Higher Elevation	Address	Direction / Distance	Map ID	Page
LOWE'S #1019	1340 EL CAMINO REAL	NNW 0 - 1/8 (0.080 mi.)	L184	1029
Database: AST, Date of Government Version: 07/06/2016				

Lower Elevation	Address	Direction / Distance	Map ID	Page
SAN BRUNO POLICE Database: AST, Date of Government Version: 07/06/2016	1177 HUNTINGTON AVE	ENE 0 - 1/8 (0.019 mi.)	E147	828
SUPER SHUTTLE/SFO AI Database: AST, Date of Government Version: 07/06/2016	54 TANFORAN	NE 1/8 - 1/4 (0.169 mi.)	V315	1497
SFO AIRPORTER INC Database: AST, Date of Government Version: 07/06/2016	160 S LINDEN AVE	NNE 1/8 - 1/4 (0.249 mi.)	AR516	2378

Lists of state and tribal voluntary cleanup sites

VCP: Contains low threat level properties with either confirmed or unconfirmed releases and the project proponents have request that DTSC oversee investigation and/or cleanup activities and have agreed to provide coverage for DTSC's costs.

A review of the VCP list, as provided by EDR, and dated 07/22/2024 has revealed that there is 1 VCP site within approximately 0.5 miles of the target property.

Equal/Higher Elevation	Address	Direction / Distance	Map ID	Page
THE CROSSING Status: Certified Facility Id: 41940001	***900 COMMODORE***	***SW 1/8 - 1/4 (0.238 mi.)***	***AE472***	***2161***

ADDITIONAL ENVIRONMENTAL RECORDS

Local Lists of Landfill / Solid Waste Disposal Sites

WMUDS/SWAT: The Waste Management Unit Database System is used for program tracking and inventory of waste management units. The source is the State Water Resources Control Board.

A review of the WMUDS/SWAT list, as provided by EDR, and dated 04/01/2000 has revealed that there is 1 WMUDS/SWAT site within approximately 0.5 miles of the target property.

Lower Elevation	Address	Direction / Distance	Map ID	Page
VALLEJOS AUTO BODY &	***1269 SAN MATEO AVE***	***NE 1/4 - 1/2 (0.319 mi.)***	***559***	***2579***

Local Lists of Hazardous waste / Contaminated Sites

HIST Cal-Sites: Formerly known as ASPIS, this database contains both known and potential hazardous substance sites. The source is the California Department of Toxic Substance Control. No longer updated by the state agency. It has been replaced by ENVIROSTOR.

A review of the HIST Cal-Sites list, as provided by EDR, and dated 08/08/2005 has revealed that there are 3 HIST Cal-Sites sites within approximately 1 mile of the target property.

Lower Elevation	Address	Direction / Distance	Map ID	Page
E.I. DUPONT DE NEMOU	160 SOUTH LINDEN AVE	NNE 1/8 - 1/4 (0.249 mi.)	AR524	2413
REICHOLD CHEMICALS,	***120 SOUTH LINDEN***	***NNE 1/4 - 1/2 (0.380 mi.)***	***BF599***	***2741***
SUN CHEMICAL CORPORA	20 SOUTH LINDEN AVEN	NNE 1/2 - 1 (0.812 mi.)	BS682	3208

CERS HAZ WASTE: List of sites in the California Environmental Protection Agency (CalEPA) Regulated Site Portal which fall under the Hazardous Chemical Management, Hazardous Waste Onsite Treatment, Household Hazardous Waste Collection, Hazardous Waste Generator, and RCRA LQ HW Generator programs.

A review of the CERS HAZ WASTE list, as provided by EDR, and dated 10/15/2024 has revealed that there are 27 CERS HAZ WASTE sites within approximately 0.25 miles of the target property.

Equal/Higher Elevation	Address	Direction / Distance	Map ID	Page
LOWE'S #1019	***1340 EL CAMINO REAL***	***NNW 0 - 1/8 (0.080 mi.)***	***L186***	***1045***
SALLY BEAUTY SUPPLY	***1252 EL CAMINO REAL***	***NW 0 - 1/8 (0.103 mi.)***	***P206***	***1116***
MARSHALLS 0492	***1268 EL CAMINO REAL***	***NW 0 - 1/8 (0.118 mi.)***	***P221***	***1192***
LUCKY STORES INC #38	***1322 EL CAMINO REAL***	***NW 1/8 - 1/4 (0.170 mi.)***	***AA320***	***1535***
STAPLES THE OFFICE S	***470 NOOR AVE***	***NNW 1/8 - 1/4 (0.174 mi.)***	***AB322***	***1553***
EUROPEAN CAR SERVICE	***928 EL CAMINO REAL***	***S 1/8 - 1/4 (0.207 mi.)***	***AI396***	***1860***
KAISER PERMANENTE ME	***901 EL CAMINO REAL***	***S 1/8 - 1/4 (0.224 mi.)***	***AI430***	***2025***
MARFORRES MCRC SAN B	***900 COMMODORE DR***	***SW 1/8 - 1/4 (0.238 mi.)***	***AE476***	***2226***

Lower Elevation	Address	Direction / Distance	Map ID	Page
FIRESTONE 36F3	***1122 EL CAMINO REAL***	***0 - 1/8 (0.000 mi.)***	***C122***	***680***
MOBILL RESTORATION	***1013 MONTGOMERY AVE***	***ESE 0 - 1/8 (0.116 mi.)***	***Q218***	***1172***
BAYAREA LIMOUSINE RE	***1089 MONTGOMERY AVE***	***E 1/8 - 1/4 (0.161 mi.)***	***U288***	***1381***
TECHNIC AUTO REPAIR	***1051 SAN MATEO AVE***	***E 1/8 - 1/4 (0.165 mi.)***	***T295***	***1408***
WEST COAST AUTO REPA	***1029 SAN MATEO AVE***	***ESE 1/8 - 1/4 (0.165 mi.)***	***Z301***	***1438***
EXPRESS AUTO REPAIR	***1041 SAN MATEO AVE***	***ESE 1/8 - 1/4 (0.166 mi.)***	***T305***	***1453***
THE SHOP	***965 SAN MATEO AVE***	***ESE 1/8 - 1/4 (0.181 mi.)***	***AD335***	***1594***
LINDEN AUTO SERVICE	***1077 SAN MATEO AVE***	***E 1/8 - 1/4 (0.189 mi.)***	***U342***	***1620***
T & J AUTOMOTIVE	***1073 SAN MATEO AVE***	***E 1/8 - 1/4 (0.196 mi.)***	***AC375***	***1768***
C & M AUTOMOTIVE	***1157 MONTGOMERY AVE***	***ENE 1/8 - 1/4 (0.209 mi.)***	***AH401***	***1892***
K-119 OF CALIFORNIA	***925 SAN MATEO AVE***	***ESE 1/8 - 1/4 (0.216 mi.)***	***AD405***	***1908***
HARMS GRAPHICS	***1169 MONTGOMERY AVE***	***ENE 1/8 - 1/4 (0.217 mi.)***	***AM409***	***1922***
FIVE STAR AUTO BODY	916 SAN MATEO AVE	ESE 1/8 - 1/4 (0.218 mi.)	AD413	1940
AT&T CALIFORNIA - P2	***1101 SAN MATEO AVE***	***E 1/8 - 1/4 (0.222 mi.)***	***AL422***	***1988***
RICHARDS AUTO REPAIR	***910 SAN MATEO AVE***	***ESE 1/8 - 1/4 (0.225 mi.)***	***AD437***	***2055***
JAPAN AUTO SERVICE	***1121 SAN MATEO AVE***	***ENE 1/8 - 1/4 (0.235 mi.)***	***AH465***	***2136***
AUTOWORLD COLLISION	***1100 SAN MATEO AVE***	***E 1/8 - 1/4 (0.243 mi.)***	***AL494***	***2276***
TERRA NOVA AUTO SERV	***1137 SAN MATEO AVE***	***ENE 1/8 - 1/4 (0.243 mi.)***	***AP495***	***2287***
NOR CAL	***1133 SAN MATEO AVE***	***ENE 1/8 - 1/4 (0.245 mi.)***	***AP505***	***2326***

Local Lists of Registered Storage Tanks

SWEEPS UST: Statewide Environmental Evaluation and Planning System. This underground storage tank listing was updated and maintained by a company contacted by the SWRCB in the early 1990's. The listing is no longer updated or maintained. The local agency is the contact for more information on a site on the SWEEPS list.

A review of the SWEEPS UST list, as provided by EDR, and dated 06/01/1994 has revealed that there are

EXECUTIVE SUMMARY

15 SWEEPS UST sites within approximately 0.25 miles of the target property.

Equal/Higher Elevation	Address	Direction / Distance	Map ID	Page
FIRESTONE TIRE Status: A Comp Number: 880046	***1110 EL CAMINO REAL***	***SSW 0 - 1/8 (0.006 mi.)***	***D144***	***809***
TANFORAN SHELL Status: A Tank Status: A Comp Number: 880024	***1199 EL CAMINO REAL***	***W 0 - 1/8 (0.036 mi.)***	***G159***	***870***
EUROPEAN CAR SERVICE Comp Number: 880055	***928 EL CAMINO REAL***	***S 1/8 - 1/4 (0.207 mi.)***	***AI396***	***1860***
EUROPEAN CAR SERVICE Comp Number: 880060	***900 EL CAMINO REAL***	***S 1/8 - 1/4 (0.234 mi.)***	***AI459***	***2124***
UNITED STATES NAVY Comp Number: 880048	***900 COMMODORE DR***	***SW 1/8 - 1/4 (0.238 mi.)***	***AE473***	***2172***

Lower Elevation	Address	Direction / Distance	Map ID	Page
VINCE'S SHELL FISH C Status: A Tank Status: A Comp Number: 880006	***1063 MONTGOMERY AVE***	***E 1/8 - 1/4 (0.135 mi.)***	***T255***	***1312***
HOFFMAN BROS Status: A Comp Number: 550175	***306 S MAPLE AVE***	***N 1/8 - 1/4 (0.139 mi.)***	***O260***	***1319***
EFL TRANSPORTATION Comp Number: 550189	***50 TANFORAN***	***NE 1/8 - 1/4 (0.148 mi.)***	***V276***	***1358***
PACIFIC BELL Status: A Tank Status: A Comp Number: 880019	***1101 SAN MATEO AVENU***	***E 1/8 - 1/4 (0.222 mi.)***	***AL421***	***1963***
J M CONSTRUCTION Status: A Tank Status: A Comp Number: 880047	***1175 MONTGOMERY AVE***	***ENE 1/8 - 1/4 (0.223 mi.)***	***AM427***	***2024***
FEDERAL SUPPLY WAREH Comp Number: 550115	***1070 SAN MATEO***	***E 1/8 - 1/4 (0.228 mi.)***	***AL449***	***2090***
PELLEGRINI BROS WINE Status: A Tank Status: A Comp Number: 550020	***272 S MAPLE AVE***	***N 1/8 - 1/4 (0.232 mi.)***	***AF452***	***2112***
CYCLE SHACK,INC Comp Number: 550059	***1104 SAN MATEO***	***E 1/8 - 1/4 (0.234 mi.)***	***AL457***	***2117***
GENES AUTO AND PAINT Status: A Comp Number: 880065	***887 SAN MATEO AVE***	***SE 1/8 - 1/4 (0.244 mi.)***	***AO499***	***2307***
E I DUPONT DE NEMONE Status: A Tank Status: A	***160 S LINDEN AVE***	***NNE 1/8 - 1/4 (0.249 mi.)***	***AR518***	***2395***

EXECUTIVE SUMMARY

Comp Number: 550146

HIST UST: Historical UST Registered Database.

A review of the HIST UST list, as provided by EDR, and dated 10/15/1990 has revealed that there are 24 HIST UST sites within approximately 0.25 miles of the target property.

Equal/Higher Elevation	Address	Direction / Distance	Map ID	Page
FIRESTONE TIRE & RUB Facility Id: 00000065796	***1110 EL CAMINO REAL***	***SSW 0 - 1/8 (0.006 mi.)***	***D143***	***808***
FIRESTONE TIRE	***1110 EL CAMINO REAL***	***SSW 0 - 1/8 (0.006 mi.)***	***D144***	***809***
SHELL STATION Facility Id: 00000010969	***1199 EL CAMINO REAL***	***W 0 - 1/8 (0.036 mi.)***	***G156***	***854***
UNITED STATES NAVY	***900 COMMODORE DR***	***SW 1/8 - 1/4 (0.238 mi.)***	***AE473***	***2172***
WESTERN DIVISION Facility Id: 00000058550	900 COMMODORE DR	SW 1/8 - 1/4 (0.238 mi.)	AE477	2238
WESTERN DIVISION, NA Facility Id: 00000050292	900 COMMODORE DR	SW 1/8 - 1/4 (0.238 mi.)	AE478	2239
RESERVE CENTER Facility Id: 00000058549	900 COMMODORE DR	SW 1/8 - 1/4 (0.238 mi.)	AE481	2241

Lower Elevation	Address	Direction / Distance	Map ID	Page
FIRESTONE 36F3 Facility Id: 00000005850	***1122 EL CAMINO REAL***	***0 - 1/8 (0.000 mi.)***	***C122***	***680***
JC PENNEY Facility Id: 00000067235	1122 EL CAMINO REAL	0 - 1/8 (0.000 mi.)	C137	737
POETSCH & PETERSON# Facility Id: 00000006131	***325 S MAPLE AVE***	***N 0 - 1/8 (0.109 mi.)***	***O214***	***1160***
VINCES SHELL FISH CO Facility Id: 00000010179	1063 MONTGOMERY AVE	E 1/8 - 1/4 (0.135 mi.)	T256	1313
DUKEE DRAYAGE CO. IN Facility Id: 00000050316	50 TANFORAN AVE	NE 1/8 - 1/4 (0.148 mi.)	V273	1352
EFL TRANSPORTATION	***50 TANFORAN***	***NE 1/8 - 1/4 (0.148 mi.)***	***V276***	***1358***
MARYATT INDUSTRIES Facility Id: 00000007415	***290 S NAPLE AVE***	***N 1/8 - 1/4 (0.189 mi.)***	***AF343***	***1635***
MARYATT INDUSTRIES	***290 SO MAPLE AVENUE***	***N 1/8 - 1/4 (0.189 mi.)***	***AF345***	***1652***
PACIFIC BELL Facility Id: 00000057728	***1465 HUNTINGTON AVEN***	***N 1/8 - 1/4 (0.190 mi.)***	***AG368***	***1715***
PACIFIC BELL (P2-011 Facility Id: 00000036911	1101 SAN MATEO AVE	E 1/8 - 1/4 (0.222 mi.)	AL416	1958
JM CONSTRUCTION Facility Id: 00000065838	1175 MONTGOMERY AVE	ENE 1/8 - 1/4 (0.223 mi.)	AM426	2023
PELLEGRINI BROS. WIN Facility Id: 00000000964	272 S MAPLE AVE	N 1/8 - 1/4 (0.232 mi.)	AF453	2114
PELLEGRINI BROS WINE	***272 SO MAPLE AVE***	***N 1/8 - 1/4 (0.232 mi.)***	***AF455***	***2116***
CYCLE SHACK,INC	***1104 SAN MATEO***	***E 1/8 - 1/4 (0.234 mi.)***	***AL457***	***2117***

Facility Id: 00000009926				
E I DUPONT DE NEMONE	***160 S LINDEN AVE***	***NNE 1/8 - 1/4 (0.249 mi.)***	***AR518***	***2395***
Facility Id: 00000016634				
E.I. DUPONT DE NEMOU	***160 S LINDEN AVE***	***NNE 1/8 - 1/4 (0.249 mi.)***	***AR519***	***2399***
Facility Id: 00000063422				
WEST COAST AUTOMOTIV	***160 S LINDEN AVE***	***NNE 1/8 - 1/4 (0.249 mi.)***	***AR520***	***2402***

CERS TANKS: List of sites in the California Environmental Protection Agency (CalEPA) Regulated Site Portal which fall under the Aboveground Petroleum Storage and Underground Storage Tank regulatory programs.

A review of the CERS TANKS list, as provided by EDR, and dated 10/15/2024 has revealed that there are 4 CERS TANKS sites within approximately 0.25 miles of the target property.

Equal/Higher Elevation	Address	Direction / Distance	Map ID	Page
ROARING KITTEN INC.	***1199 EL CAMINO REAL***	***W 0 - 1/8 (0.036 mi.)***	***G154***	***834***
LOWE'S #1019	***1340 EL CAMINO REAL***	***NNW 0 - 1/8 (0.080 mi.)***	***L186***	***1045***

Lower Elevation	Address	Direction / Distance	Map ID	Page
SAN BRUNO POLICE	***1177 HUNTINGTON AVE***	***ENE 0 - 1/8 (0.019 mi.)***	***E146***	***813***
AT&T CALIFORNIA - P2	***1101 SAN MATEO AVE***	***E 1/8 - 1/4 (0.222 mi.)***	***AL422***	***1988***

CA FID UST: The Facility Inventory Database contains active and inactive underground storage tank locations. The source is the State Water Resource Control Board.

A review of the CA FID UST list, as provided by EDR, and dated 10/31/1994 has revealed that there are 11 CA FID UST sites within approximately 0.25 miles of the target property.

Equal/Higher Elevation	Address	Direction / Distance	Map ID	Page
FIRESTONE TIRE	***1110 EL CAMINO REAL***	***SSW 0 - 1/8 (0.006 mi.)***	***D144***	***809***
Facility Id: 41002686				
Status: A				
TANFORAN SHELL	***1199 EL CAMINO REAL***	***W 0 - 1/8 (0.036 mi.)***	***G159***	***870***
Facility Id: 41004980				
Status: A				
EUROPEAN CAR SERVICE	***928 EL CAMINO REAL***	***S 1/8 - 1/4 (0.207 mi.)***	***AI396***	***1860***
Facility Id: 41002888				
Status: I				
EUROPEAN CAR SERVICE	900 EL CAMINO REAL	S 1/8 - 1/4 (0.234 mi.)	AI460	2130
Facility Id: 41000224				
Status: I				
UNITED STATES NAVY	900 COMMODORE DR	SW 1/8 - 1/4 (0.238 mi.)	AE479	2240
Facility Id: 41001088				
Status: A				

Lower Elevation	Address	Direction / Distance	Map ID	Page
VINCE'S SHELL FISH C	***1063 MONTGOMERY AVE***	***E 1/8 - 1/4 (0.135 mi.)***	***T255***	***1312***
Facility Id: 41004975				

Status: A				
HOFFMAN BROS Facility Id: 41000280 Status: A	***306 S MAPLE AVE***	***N 1/8 - 1/4 (0.139 mi.)***	***O260***	***1319***
J M CONSTRUCTION Facility Id: 41004983 Status: A	***1175 MONTGOMERY AVE***	***ENE 1/8 - 1/4 (0.223 mi.)***	***AM427***	***2024***
PELLEGRINI BROS WINE Facility Id: 41000957 Status: A	***272 S MAPLE AVE***	***N 1/8 - 1/4 (0.232 mi.)***	***AF452***	***2112***
CYCLE SHACK,INC Facility Id: 41000034 Status: A	***1104 SAN MATEO***	***E 1/8 - 1/4 (0.234 mi.)***	***AL457***	***2117***
E I DUPONT AUTO SERV Facility Id: 41000627 Status: A	160 S LINDEN AVE	NNE 1/8 - 1/4 (0.249 mi.)	AR521	2403

Local Land Records

DEED: The use of recorded land use restrictions is one of the methods the DTSC uses to protect the public from unsafe exposures to hazardous substances and wastes .

A review of the DEED list, as provided by EDR, and dated 08/22/2024 has revealed that there are 3 DEED sites within approximately 0.5 miles of the target property.

Lower Elevation	Address	Direction / Distance	Map ID	Page
860-868 SAN MATEO AV Status: COMPLETED - CASE CLOSED Envirostor ID: T10000014684	***860-868 SAN MATEO AV***	***SE 1/4 - 1/2 (0.279 mi.)***	***AT543***	***2524***
838-848 SAN MATEO AV Status: COMPLETED - CASE CLOSED Envirostor ID: T10000013280	***838-848 SAN MATEO AV***	***SE 1/4 - 1/2 (0.290 mi.)***	***AT550***	***2535***
U-SAVE PLUMBING HARD Status: COMPLETED - CASE CLOSED Envirostor ID: T0608194029	***108 SOUTH LINDEN AVE***	***NNE 1/4 - 1/2 (0.458 mi.)***	***BL641***	***2979***

Other Ascertainable Records

RCRA NonGen / NLR: RCRAInfo is EPA's comprehensive information system, providing access to data supporting the Resource Conservation and Recovery Act (RCRA) of 1976 and the Hazardous and Solid Waste Amendments (HSWA) of 1984. The database includes selective information on sites which generate, transport, store, treat and/or dispose of hazardous waste as defined by the Resource Conservation and Recovery Act (RCRA). Non-Generators do not presently generate hazardous waste.

A review of the RCRA NonGen / NLR list, as provided by EDR, and dated 09/16/2024 has revealed that there are 116 RCRA NonGen / NLR sites within approximately 0.25 miles of the target property.

EXECUTIVE SUMMARY

Equal/Higher Elevation	Address	Direction / Distance	Map ID	Page
BENNY NG EPA ID:: CAC003182515	54 TANFORAN AVENUE	SW 0 - 1/8 (0.001 mi.)	B140	801
BENNY NG EPA ID:: CAC003182511	30 TANFORAN AVENUE	SW 0 - 1/8 (0.004 mi.)	B141	804
MARCUS GILMOUR EPA ID:: CAC003190564	30 TANFORAN AVENUE	SW 0 - 1/8 (0.004 mi.)	B142	806
JPMC SAN BRUNO EPA ID:: CAC003215922	***1200 EL CAMINO REAL***	***WNW 0 - 1/8 (0.044 mi.)***	***I165***	***892***
AVALON SAN BRUNO III EPA ID:: CAL000481024	1099 ADMIRAL CT	SW 0 - 1/8 (0.078 mi.)	181	943
SALLY BEAUTY SUPPLIE EPA ID:: CAL000411428	***1252 EL CAMINO REAL***	***NW 0 - 1/8 (0.103 mi.)***	***P204***	***1102***
MARSHALLS #M0492 EPA ID:: CAL000401871	***1268 EL CAMINO REAL***	***NW 0 - 1/8 (0.118 mi.)***	***P222***	***1238***
KEITH FUNKHOUSER EPA ID:: CAC003106006	***985 GREEN AVENUE***	***SSE 0 - 1/8 (0.120 mi.)***	***R226***	***1259***
SAN BRUNO OFFICE PAR EPA ID:: CAC003000847	***901 SNEATH LN***	***W 0 - 1/8 (0.121 mi.)***	***S227***	***1263***
CAROLYN DIXON EPA ID:: CAC003106085	***977 GREEN AVE.***	***SSE 1/8 - 1/4 (0.127 mi.)***	***R236***	***1290***
BEST BUY STORE #1896 EPA ID:: CAL000428963	***1250 EL CAMINO REAL***	***NW 1/8 - 1/4 (0.163 mi.)***	***Y291***	***1391***
LUCKY EPA ID:: CAL000359902	***1322 EL CAMINO REAL***	***NW 1/8 - 1/4 (0.170 mi.)***	***AA318***	***1508***
STAPLES THE OFFICE S EPA ID:: CAL000390813	***470 NOOR AVE***	***NNW 1/8 - 1/4 (0.174 mi.)***	***AB324***	***1568***
SAN BRUNO OFFICE ASS EPA ID:: CAC003040375	901 SNEATH LANE	WSW 1/8 - 1/4 (0.198 mi.)	AJ379	1793
SFO OFFICE ASSOCIATE EPA ID:: CAC003023204	***901 SNEATH LANE***	***WSW 1/8 - 1/4 (0.198 mi.)***	***AJ380***	***1795***
SAN BRUNO OFFICE ASS EPA ID:: CAC002972890	***881 SNEATH LANE***	***WSW 1/8 - 1/4 (0.201 mi.)***	***AJ384***	***1816***
QUICK STOP ONE HOUR EPA ID:: CAD983633470	***1310 EL CAMINO REAL***	***NW 1/8 - 1/4 (0.203 mi.)***	***AA393***	***1843***
KAISER PERMANENTE SA EPA ID:: CAL000427116	***901 EL CAMINO REAL***	***S 1/8 - 1/4 (0.224 mi.)***	***AI431***	***2034***
MARFORRES FST EPA ID:: CAL000168275	***900 COMMODORE DR***	***SW 1/8 - 1/4 (0.238 mi.)***	***AE475***	***2214***

Lower Elevation	Address	Direction / Distance	Map ID	Page
PENNEY OPCO LLC 1959 EPA ID:: CAL000466263	***1122 EL CAMINO REAL***	***0 - 1/8 (0.000 mi.)***	***C127***	***694***
JC PENNEY STORE #195 EPA ID:: CAL000322589	***6987 FRIARS ROAD***	***0 - 1/8 (0.000 mi.)***	***C128***	***710***
ROGER & CRISTINA UGA	***4 SCOTT STREET #1***	***ENE 0 - 1/8 (0.046 mi.)***	***E166***	***896***

EPA ID:: CAC003238670				
BERRY, MICHAEL EPA ID:: CAC003163624	***161 DIAMOND STREET***	***ESE 0 - 1/8 (0.061 mi.)***	***169***	***901***
GRANITE EXCAVATION A EPA ID:: CAC003165056	40 TANFORAN AVE	NNE 0 - 1/8 (0.071 mi.)	K174	906
DENT WIZARD @ SHIFT EPA ID:: CAL000454362	***40 TANFORAN AVE S***	***NNE 0 - 1/8 (0.071 mi.)***	***K175***	***908***
LPGS TANFORAN LLC EPA ID:: CAP000346023	***40 TANFORAN AVENUE***	***NNE 0 - 1/8 (0.071 mi.)***	***K176***	***917***
SHIFT TECHNOLOGIES EPA ID:: CAL000450816	***40 TANOFRAN***	***NNE 0 - 1/8 (0.071 mi.)***	***K178***	***930***
LGPS TANFORAN LLC EPA ID:: CAC003189260	***30 - 54 TANFORAN AVE***	***NNE 0 - 1/8 (0.093 mi.)***	***K196***	***1066***
LPGS TANFORAN, LLC EPA ID:: CAC003282644	***30 TANFORAN***	***NNE 0 - 1/8 (0.093 mi.)***	***K199***	***1082***
LPGS TANFORAN LLC EPA ID:: CAC003303972	30 TANFORAN	NNE 0 - 1/8 (0.093 mi.)	K200	1093
RAJEN SINGH EPA ID:: CAC003211574	***17 PACIFIC AVENUE***	***NE 0 - 1/8 (0.100 mi.)***	***J202***	***1096***
B METAL FRABRICATION EPA ID:: CAL000369064	318 S MAPLE AVE	N 0 - 1/8 (0.100 mi.)	O203	1100
LPGS TANFORAN LLC EPA ID:: CAC003219432	***325 SOUTH MAPLE***	***N 0 - 1/8 (0.109 mi.)***	***O207***	***1136***
BARBARA BUTLER ARTIS EPA ID:: CAL000380067	325 S MAPLE AVE STE	N 0 - 1/8 (0.109 mi.)	O209	1142
LP GS (TANFORAN), LL EPA ID:: CAC003106240	***325 S MAPLE AVENUE***	***N 0 - 1/8 (0.109 mi.)***	***O210***	***1144***
BARBARA BUTLER ARTIS EPA ID:: CAL000446897	325 S MAPLE AVE #37	N 0 - 1/8 (0.109 mi.)	O212	1158
MOBIL RESTORATION EPA ID:: CAL000352137	1013 MONTGOMERY AVE	ESE 0 - 1/8 (0.116 mi.)	Q219	1190
A&W AUTO BODY EPA ID:: CAL000312736	***1045 MONTGOMERY AVE***	***ESE 0 - 1/8 (0.120 mi.)***	***Q224***	***1250***
AUTO PLUS BODY SHOP EPA ID:: CAL000294484	***1051 MONTGOMERY AVE***	***E 0 - 1/8 (0.122 mi.)***	***T229***	***1269***
VILLARREAL AUTO REPA EPA ID:: CAL000467572	1051 MONTGOMERY AVE	E 0 - 1/8 (0.122 mi.)	T231	1274
AT & T- SAN FRANCISC EPA ID:: CAC003178691	***NOON AVE & HUNTINGTO***	***N 1/8 - 1/4 (0.126 mi.)***	***N235***	***1286***
A TAM & ASSOCIATES D EPA ID:: CAL000336721	1018 MONTGOMERY AVE	ESE 1/8 - 1/4 (0.141 mi.)	Q263	1326
MONTGOMERY PLUS AUTO EPA ID:: CAL000328484	1014 MONTGOMERY AVE	ESE 1/8 - 1/4 (0.142 mi.)	Q264	1328
TRIPLE M BODY SHOP EPA ID:: CAL000393408	***1071 MONTGOMERY AVE***	***E 1/8 - 1/4 (0.143 mi.)***	***T267***	***1331***
LORI SABATINI	***50 TANFORAN AVENUE***	***NE 1/8 - 1/4 (0.148 mi.)***	***V271***	***1344***

EPA ID:: CAC003073957				
WATCHPOINT LOGISTICS EPA ID:: CAC003123246	50 TANFORAN AE	NE 1/8 - 1/4 (0.148 mi.)	V272	1350
VERILY LIFE SCIENCES EPA ID:: CAC003143341	***50 TANFORAN AVE***	***NE 1/8 - 1/4 (0.148 mi.)***	***V275***	***1353***
A&Z AUTO BODY SHOP, EPA ID:: CAL000362915	1079 MONTGOMERY AVE	E 1/8 - 1/4 (0.151 mi.)	U279	1365
MARY APOLINAR EPA ID:: CAC003040003	***1083 MONTGOMERY ST***	***E 1/8 - 1/4 (0.154 mi.)***	***U281***	***1368***
CHRISTINA YANG EPA ID:: CAC003053194	929 MILLS AVE.	SE 1/8 - 1/4 (0.158 mi.)	282	1372
AUTO PRECISION REPAI EPA ID:: CAL000448795	1089 MONTGOMERY AVE	E 1/8 - 1/4 (0.161 mi.)	U286	1379
TECHNIC AUTO REPAIR EPA ID:: CAL000231506	***1501 SAN MATEO AVE***	***E 1/8 - 1/4 (0.165 mi.)***	***T294***	***1403***
TECHNIC AUTO REPAIR EPA ID:: CAC003282062	1051 SAN MATEO AVE	E 1/8 - 1/4 (0.165 mi.)	T297	1424
WEST COAST AUTO REPA EPA ID:: CAC003259153	1029 SAN MATEO	ESE 1/8 - 1/4 (0.165 mi.)	Z298	1427
WEST COAST AUTO REPA EPA ID:: CAL000397980 EPA ID:: CAL000459927	***1029 SAN MATEO AVE***	***ESE 1/8 - 1/4 (0.165 mi.)***	***Z299***	***1429***
WEST COAT AUTO REPAI EPA ID:: CAC003274300	1029 SAN MATEO AVE	ESE 1/8 - 1/4 (0.165 mi.)	Z302	1445
FOUR SEAS AUTO SERVI EPA ID:: CAL000205163	***1037 SAN MATEO AVENU***	***ESE 1/8 - 1/4 (0.165 mi.)***	***Z304***	***1448***
EXPRESS AUTO REPAIR EPA ID:: CAL000326137	***1041 SAN MATEO AVE***	***ESE 1/8 - 1/4 (0.166 mi.)***	***T307***	***1466***
CRAZY DAGO CUSTOMS EPA ID:: CAL000342132	1015 SAN MATEO AVE	ESE 1/8 - 1/4 (0.166 mi.)	Q308	1472
LPGS TANFORAN LLC EPA ID:: CAC003206372	54 TANFORAN AVENUE	NE 1/8 - 1/4 (0.169 mi.)	V309	1474
LPGS TANFORAN LLC EPA ID:: CAC003224776	54 TANFORAN	NE 1/8 - 1/4 (0.169 mi.)	V313	1492
LPGS TANFORAN LLC EPA ID:: CAC003224782	54 TANFORAN	NE 1/8 - 1/4 (0.169 mi.)	V314	1494
SFO HOTEL SHUUTLE IN EPA ID:: CAL000381307	***54 TANFORAN AVE***	***NE 1/8 - 1/4 (0.169 mi.)***	***V316***	***1497***
LOOP TRANSPORTATION EPA ID:: CAL000434087	***54 TANFORAN AVE***	***NE 1/8 - 1/4 (0.169 mi.)***	***V317***	***1504***
ASSOCIATED TRUCKING EPA ID:: CAL000395988	1065 SAN MATEO AVE	E 1/8 - 1/4 (0.180 mi.)	AC331	1581
THE SHOP EPA ID:: CAL000429598	***965 SAN MATEO AVE***	***ESE 1/8 - 1/4 (0.181 mi.)***	***AD333***	***1586***
LINDEN AUTO SERVICE EPA ID:: CAL000436413	1077 SAN MATEO AVE	E 1/8 - 1/4 (0.189 mi.)	U341	1618
KCE MATRIX, INC.	416 BROWNING WAY	N 1/8 - 1/4 (0.190 mi.)	X347	1658

EPA ID:: CAC003249680				
KCE MATRIX EPA ID:: CAC003275660	***416 BROWNING WAY***	***N 1/8 - 1/4 (0.190 mi.)***	***X351***	***1671***
AMAZON.COM SERVICES, EPA ID:: CAC003110078	1000 SAN MATEO AVE	ESE 1/8 - 1/4 (0.190 mi.)	Z352	1675
AMAZON.COM SERVICES, EPA ID:: CAC003085864	***1000 SAN MATEO AVE***	***ESE 1/8 - 1/4 (0.190 mi.)***	***Z353***	***1677***
TINA A DONAHUE DDS EPA ID:: CAL000320724	1475 HUNTINGTON AVE	N 1/8 - 1/4 (0.190 mi.)	AG359	1695
SHELDON SALINS DMD M EPA ID:: CAL000342490	1405 HUNTINGTON AVE	N 1/8 - 1/4 (0.190 mi.)	AG361	1698
CHIROPRACTIC FAMILY EPA ID:: CAL000175599	1435 HUNTINGTON AVE	N 1/8 - 1/4 (0.190 mi.)	AG363	1700
AT&T SERVICES INC AT EPA ID:: CAL000357076	***1477 HUNTINGTON AVE***	***N 1/8 - 1/4 (0.190 mi.)***	***AG366***	***1703***
LANGI AIRPORT EQUIPM EPA ID:: CAL000029023	1121 MONTGOMERY AVE	ENE 1/8 - 1/4 (0.190 mi.)	AH371	1764
T & J AUTOMOTIVE EPA ID:: CAL000267335	***1073 SAN MATEO AVE***	***E 1/8 - 1/4 (0.196 mi.)***	***AC377***	***1788***
CANDACE SUEN EPA ID:: CAC003191856	***917 GREEN AVENUE***	***SSE 1/8 - 1/4 (0.199 mi.)***	***381***	***1799***
UPTOWN AUTOMOTIVE EPA ID:: CAL000407443 EPA ID:: CAC003278379	***1089 SAN MATEO AVE.***	***E 1/8 - 1/4 (0.200 mi.)***	***AC382***	***1803***
MARCUS GILMOUR EPA ID:: CAC003214650	***80 TANFORAN AVENUE***	***NE 1/8 - 1/4 (0.202 mi.)***	***AK385***	***1821***
ALPHA PRESS INC EPA ID:: CAL000167635	80 TANFORAN AVE #4	NE 1/8 - 1/4 (0.202 mi.)	AK387	1827
UNGO ULTIMATE FINISH EPA ID:: CAL000288166	***80 TANFORAN AVE STE***	***NE 1/8 - 1/4 (0.202 mi.)***	***AK388***	***1829***
C & M AUTOMOTIVE EPA ID:: CAL000279619	***1157 MONTGOMERY AVE***	***ENE 1/8 - 1/4 (0.209 mi.)***	***AH398***	***1884***
C & M SAN BRUNO AUTO EPA ID:: CAL000485990	1157 MONTGOMERY AVE	ENE 1/8 - 1/4 (0.209 mi.)	AH399	1888
K-119 OF CALIFORNIA EPA ID:: CAL000205099	***925 SAN MATEO AVE***	***ESE 1/8 - 1/4 (0.216 mi.)***	***AD404***	***1901***
GILROY HOLDING LLC D EPA ID:: CAL000461936	1169 MONTGOMERY AVE	ENE 1/8 - 1/4 (0.217 mi.)	AM408	1920
INTERNATIONAL AUTOBO EPA ID:: CAL000434899	1169 MONTGOMERY AVE	ENE 1/8 - 1/4 (0.217 mi.)	AM410	1930
FIVE STAR AUTO BODY EPA ID:: CAL000307336	***916 SAN MATEO AVENUE***	***ESE 1/8 - 1/4 (0.218 mi.)***	***AD411***	***1933***
NATIONAL COLOR AUTO EPA ID:: CAL000282317	***1136 MONTGOMERY AVE***	***ENE 1/8 - 1/4 (0.223 mi.)***	***AH425***	***2017***
RICHARDS AUTO REPAIR EPA ID:: CAL000300876	***910 SAN MATEO AVE ST***	***ESE 1/8 - 1/4 (0.225 mi.)***	***AD436***	***2049***
CUMMINGS MOVING COMP	275 S MAPLE AVE	NNE 1/8 - 1/4 (0.226 mi.)	AN439	2067

EPA ID:: CAC003026142				
275 SOUTH MAPLE AVEN EPA ID:: CAR000349944 EPA ID:: CAR000352559	***275 SOUTH MAPLE AVEN***	***NNE 1/8 - 1/4 (0.226 mi.)***	***AN441***	***2072***
MOTORIOUS SPEED SHOP EPA ID:: CAL000442799	908 SAN MATEO AVE	ESE 1/8 - 1/4 (0.227 mi.)	AD442	2081
FINE LINE AUTO BODY EPA ID:: CAL000470376	1144 MONTGOMERY AVE	ENE 1/8 - 1/4 (0.227 mi.)	AH445	2084
FINE LINE EPA ID:: CAL000225040	1144 MONTGOMERY AVE	ENE 1/8 - 1/4 (0.227 mi.)	AH447	2088
JAPAN AUTO SERVICE EPA ID:: CAL000310673	***1121 SAN MATEO AVE***	***ENE 1/8 - 1/4 (0.235 mi.)***	***AH467***	***2152***
TRANSMISSION AUTO RE EPA ID:: CAL000436741	1125 SAN MATEO AVE	ENE 1/8 - 1/4 (0.237 mi.)	AH469	2156
MC2 MOTORS CORPORATI EPA ID:: CAL000474294	900 SAN MATEO AVE	ESE 1/8 - 1/4 (0.240 mi.)	AO485	2245
D& J MAK PRODUCTIONS EPA ID:: CAL000008499	900 SAN MATEO AVE	ESE 1/8 - 1/4 (0.240 mi.)	AO486	2247
E & E INTERPRIES EPA ID:: CAL000413445	1129 SAN MATEO AVE	ENE 1/8 - 1/4 (0.240 mi.)	AH487	2250
INTERNATIONAL AUTOBO EPA ID:: CAL000217213	***1172 MONTGOMERY AVE***	***ENE 1/8 - 1/4 (0.242 mi.)***	***AM490***	***2259***
TERRA NOVA AUTO SERV EPA ID:: CAL000296510	***1137 SAN MATEO AVE***	***ENE 1/8 - 1/4 (0.243 mi.)***	***AP497***	***2301***
ACCESS AUTP BODY SHO EPA ID:: CAL000406910	887 SAN MATEO AVE	SE 1/8 - 1/4 (0.244 mi.)	AO498	2305
MOE'S TIRES INC EPA ID:: CAL000470676	887 SAN MATEO AVE	SE 1/8 - 1/4 (0.244 mi.)	AO502	2319
NOR CAL PERFORMANCE EPA ID:: CAL000354705	1133 SAN MATEO AVE	ENE 1/8 - 1/4 (0.245 mi.)	AP503	2322
ACCOUNT NORCAL PERFO EPA ID:: CAC003275701	1133 SAN MATEO AVE	ENE 1/8 - 1/4 (0.245 mi.)	AP504	2324
NORCAL PERFORMANCE & EPA ID:: CAC003274930	1122 SAN MATEO AVE	ENE 1/8 - 1/4 (0.245 mi.)	AP507	2346
A&R AUTOMOTIVE EPA ID:: CAL000417706	1141 SAN MATEO AVE	ENE 1/8 - 1/4 (0.246 mi.)	AP509	2348
APPAREL CITY SEWING EPA ID:: CAL000443878	1217 MONTGOMERY AVE	NE 1/8 - 1/4 (0.247 mi.)	AQ511	2352
GRANITE EXCAVATION & EPA ID:: CAL000385009	***160 S LINDEN AVE***	***NNE 1/8 - 1/4 (0.249 mi.)***	***AR513***	***2370***
ACCURATE PRINTING EPA ID:: CAL000440861	160 S LINDEN AVE #12	NNE 1/8 - 1/4 (0.249 mi.)	AR522	2403
SFO AIRPORTER INC DB EPA ID:: CAL000374091	***160 S LINDEN AVE STE***	***NNE 1/8 - 1/4 (0.249 mi.)***	***AR523***	***2405***
GRANITE EXCAVATION A EPA ID:: CAC002970972	160 S. LINDEN AVE, S	NNE 1/8 - 1/4 (0.249 mi.)	AR525	2416
DC3 THERAPEUTICS LLC	***160 SOUTH LINDEN AVE***	***NNE 1/8 - 1/4 (0.249 mi.)***	***AR526***	***2418***

EPA ID:: CAL000408582

DUPONT/ KANSAI AUTOM	***160 S LINDEN AVE***	***NNE 1/8 - 1/4 (0.249 mi.)***	***AR528***	***2425***
EPA ID:: CAD009206855				
INTERNATIONAL AUTO R	***1188 MONTGOMERY AVEN***	***ENE 1/8 - 1/4 (0.249 mi.)***	***AM529***	***2432***
EPA ID:: CAL000461080				

FUDS: The Listing includes locations of Formerly Used Defense Sites Properties where the US Army Corps Of Engineers is actively working or will take necessary cleanup actions.

A review of the FUDS list, as provided by EDR, and dated 07/31/2024 has revealed that there are 2 FUDS sites within approximately 1 mile of the target property.

Equal/Higher Elevation	Address	Direction / Distance	Map ID	Page
CAMP TANFORAN		NNW 0 - 1/8 (0.090 mi.)	M193	1063
GOLDEN GATE NATIONAL		WSW 1/2 - 1 (0.793 mi.)	680	3207

FINDS: The Facility Index System contains both facility information and "pointers" to other sources of information that contain more detail. These include: RCRIS; Permit Compliance System (PCS); Aerometric Information Retrieval System (AIRS); FATES (FIFRA [Federal Insecticide Fungicide Rodenticide Act] and TSCA Enforcement System, FTTS [FIFRA/TSCA Tracking System]; CERCLIS; DOCKET (Enforcement Docket used to manage and track information on civil judicial enforcement cases for all environmental statutes); Federal Underground Injection Control (FURS); Federal Reporting Data System (FRDS); Surface Impoundments (SIA); TSCA Chemicals in Commerce Information System (CICS); PADS; RCRA-J (medical waste transporters/disposers); TRIS; and TSCA. The source of this database is the U.S. EPA/NTIS.

A review of the FINDS list, as provided by EDR, and dated 08/13/2024 has revealed that there are 3 FINDS sites within approximately 0.001 miles of the target property.

Equal/Higher Elevation	Address	Direction / Distance	Map ID	Page
KITS CAMERAS 1 HOUR	***TANFORAN PARK SHOPPI***	***0 - 1/8 (0.000 mi.)***	***B131***	***732***
Registry ID:: 110008284098				

Lower Elevation	Address	Direction / Distance	Map ID	Page
JC PENNY COMPANY STO	1122 EL CAMINO REAL	0 - 1/8 (0.000 mi.)	C124	692
Registry ID:: 110071750407				
Registry ID:: 110058327430				
Registry ID:: 110055660271				
PENNEY OPCO LLC 1959	***1122 EL CAMINO REAL***	***0 - 1/8 (0.000 mi.)***	***C138***	***738***
Registry ID:: 110070467824				

PFAS ECHO: Regulators and the public have expressed interest in knowing which regulated entities may be using PFAS. EPA has developed a dataset from various sources that show which industries may be handling PFAS. Approximately 120,000 facilities subject to federal environmental programs have operated or currently operate in industry sectors with processes that may involve handling and/or release of PFAS.

A review of the PFAS ECHO list, as provided by EDR, and dated 07/01/2024 has revealed that there is 1 PFAS ECHO site within approximately 0.25 miles of the target property.

Lower Elevation	Address	Direction / Distance	Map ID	Page
SOUTHLINE - LPGS TAN		***NNE 0 - 1/8 (0.071 mi.)***	***K177***	***929***

UST FINDER: EPA developed UST Finder, a web map application containing a comprehensive, state-sourced national map of underground storage tank (UST) and leaking UST (LUST) data. It provides the attributes and locations of active and closed USTs, UST facilities, and LUST sites from states and from Tribal lands and US territories . UST Finder contains information about proximity of UST facilities and LUST sites to: surface and groundwater public drinking water protection areas; estimated number of private domestic wells and number of people living nearby; and flooding and wildfires.

A review of the UST FINDER list, as provided by EDR, and dated 06/08/2023 has revealed that there are 2 UST FINDER sites within approximately 0.25 miles of the target property.

Equal/Higher Elevation	Address	Direction / Distance	Map ID	Page
ROARING KITTEN INC I	1199 EL CAMINO REAL	W 0 - 1/8 (0.036 mi.)	G160	874

Lower Elevation	Address	Direction / Distance	Map ID	Page
AT&T CALIFORNIA - P2	1101 SAN MATEO AVE	E 1/8 - 1/4 (0.222 mi.)	AL418	1960

UST FINDER RELEASE: US EPA's UST Finder data is a national composite of leaking underground storage tanks. This data contains information about, and locations of, leaking underground storage tanks. Data was collected from state sources and standardized into a national profile by EPA's Office of Underground Storage Tanks, Office of Research and Development, and the Association of State and Territorial Solid Waste Management Officials.

A review of the UST FINDER RELEASE list, as provided by EDR, and dated 06/08/2023 has revealed that there are 55 UST FINDER RELEASE sites within approximately 0.5 miles of the target property.

Equal/Higher Elevation	Address	Direction / Distance	Map ID	Page
SHELL STATION	1199 EL CAMINO REAL	W 0 - 1/8 (0.036 mi.)	G158	869
EUROPEAN CAR SERVICE	900 EL CAMINO REAL	S 1/8 - 1/4 (0.234 mi.)	AI462	2131
THE CROSSING	900 COMMODORE	SW 1/8 - 1/4 (0.238 mi.)	AE470	2158
BAYHILL OFFICE CENTE	950 ELM AVENUE	SSW 1/4 - 1/2 (0.293 mi.)	AW551	2536
CHEVRON 9-2759 ECR S	801 EL CAMINO REAL	S 1/4 - 1/2 (0.368 mi.)	BA591	2679
SEE'S CANDIES	210 EL CAMINO REAL	NW 1/4 - 1/2 (0.406 mi.)	BC607	2810
CYPRESS LAWN CEMETER	300 EL CAMINO REAL	NW 1/4 - 1/2 (0.466 mi.)	649	3014

Lower Elevation	Address	Direction / Distance	Map ID	Page
MALASPINA PROPERTY (	30 TANFORAN AVENUE	NNE 0 - 1/8 (0.093 mi.)	K197	1077
VINCE'S SHELLFISH	1063 MONTGOMERY	E 1/8 - 1/4 (0.135 mi.)	T253	1311
HOFFMAN BROTHERS	306 SOUTH MAPLE AVEN	N 1/8 - 1/4 (0.139 mi.)	O259	1318
PENINSULA TOW SERVIC	1071 MONTGOMERY	E 1/8 - 1/4 (0.143 mi.)	T268	1336
EFL TRANSPORTATION	50 TANFORAN	NE 1/8 - 1/4 (0.148 mi.)	V274	1353
H.S. CROCKER CO.	1000 SAN MATEO	ESE 1/8 - 1/4 (0.190 mi.)	Z356	1690
PACIFIC BELL	1465 HUNTINGTON	N 1/8 - 1/4 (0.190 mi.)	AG367	1714
AUTO SERVICE PROPERT	1080 SAN MATEO AVENU	E 1/8 - 1/4 (0.207 mi.)	AC395	1859
PACIFIC BELL	1101 SAN MATEO	E 1/8 - 1/4 (0.222 mi.)	AL423	2006
FEDERAL SUPPLY WAREH	1070 SAN MATEO	E 1/8 - 1/4 (0.229 mi.)	AL450	2099
PELLEGRINI BROS WINE	272 SOUTH MAPLE AVEN	N 1/8 - 1/4 (0.232 mi.)	AF454	2115
CYCLE SHACK,INC	1104 SAN MATEO	E 1/8 - 1/4 (0.232 mi.)	AL456	2116
DUPONT	160 SOUTH LINDEN AVE	NNE 1/8 - 1/4 (0.249 mi.)	AR515	2377

EXECUTIVE SUMMARY

Lower Elevation	Address	Direction / Distance	Map ID	Page
1245 MONTGOMERY AVE	1245 MONTGOMERY AVEN	NE 1/4 - 1/2 (0.260 mi.)	AQ533	2437
SAN BRUNO GLASS CENT	1160 SAN MATEO	ENE 1/4 - 1/2 (0.264 mi.)	AP537	2459
MIZRA/SETO PROPERTY	165 SOUTH LINDEN AVE	NNE 1/4 - 1/2 (0.274 mi.)	AR541	2522
FLAT RATE RENT-A-CAR	830 HUNTINGTON	SE 1/4 - 1/2 (0.280 mi.)	AU546	2530
PIERCE TRUCKING	201 SOUTH LINDEN AVE	NE 1/4 - 1/2 (0.283 mi.)	AV548	2531
WILL-STA, INC.	1276 MONTGOMERY	NE 1/4 - 1/2 (0.293 mi.)	AS554	2546
B AND B TRANSMISSION	1299 SAN MATEO AVENU	NE 1/4 - 1/2 (0.320 mi.)	AS560	2591
UNOCAL #3857	170 WEST SAN BRUNO A	SE 1/4 - 1/2 (0.333 mi.)	AY564	2602
TOSCO #3857	170 WEST SAN BRUNO A	SE 1/4 - 1/2 (0.333 mi.)	AY565	2603
SAN BRUNO LUMBER	101 SAN BRUNO	SE 1/4 - 1/2 (0.333 mi.)	AZ566	2604
THE SERVICE ZONE	265 SAN BRUNO	SE 1/4 - 1/2 (0.348 mi.)	AZ574	2617
BAY CITIES BUILDING	1305 SAN MATEO	NE 1/4 - 1/2 (0.353 mi.)	AX575	2617
EXXON 7-0259 (FORMER	800 EL CAMINO REAL	SSE 1/4 - 1/2 (0.355 mi.)	BA578	2625
WINSTON TIRE #100	504 WEST SAN BRUNO A	SSE 1/4 - 1/2 (0.363 mi.)	BB584	2653
UNOCAL #6980 (FORMER	192 EL CAMINO REAL	NW 1/4 - 1/2 (0.366 mi.)	BC586	2671
CHEVRON 209437, FORM	409 SOUTH SPRUCE AVE	NNW 1/4 - 1/2 (0.368 mi.)	BD588	2674
EXXON 7-0107 (FORMER	310 EAST SAN BRUNO A	SE 1/4 - 1/2 (0.380 mi.)	BE598	2741
PRESSURE GROUT COMPA	125 SOUTH LINDEN AVE	NNE 1/4 - 1/2 (0.387 mi.)	BF600	2747
SHELL ECR SB COMINGL	798 EL CAMINO REAL	SSE 1/4 - 1/2 (0.391 mi.)	BA606	2809
TONY'S SERVICES	209 EL CAMINO REAL	NW 1/4 - 1/2 (0.408 mi.)	BC613	2861
GRANITE ROCK CO	1321 LOWRIE	NE 1/4 - 1/2 (0.414 mi.)	BH619	2893
PRESSURE GROUT COMPA	119 SOUTH LINDEN AVE	NNE 1/4 - 1/2 (0.419 mi.)	BF621	2896
COYNE CYLINDER CO	224 RYAN	N 1/4 - 1/2 (0.424 mi.)	BI625	2932
LUBRIVAN TRUCK SERVI	1320 SAN MATEO	NE 1/4 - 1/2 (0.432 mi.)	BG628	2938
MELODY TOYOTA	750 EL CAMINO REAL	SSE 1/4 - 1/2 (0.438 mi.)	BJ629	2939
ZELLERBACH PAPER CO	245 SOUTH SPRUCE AVE	N 1/4 - 1/2 (0.447 mi.)	BK633	2956
FOUR STAR AUTOMOTIVE	113 SOUTH LINDEN AVE	NNE 1/4 - 1/2 (0.456 mi.)	BL637	2971
U-SAVE PLUMBING HARD	108 SOUTH LINDEN AVE	NNE 1/4 - 1/2 (0.458 mi.)	BL638	2972
OROWEAT	264 SOUTH SPRUCE AVE	N 1/4 - 1/2 (0.461 mi.)	BK643	2989
BACON PROPERTY	220 SHAW ROAD	ENE 1/4 - 1/2 (0.464 mi.)	BM648	3013
ROBINSONS CARPET	701 SAN MATEO	SE 1/4 - 1/2 (0.471 mi.)	BN651	3016
THE PROPERTY	405 VICTORY	N 1/4 - 1/2 (0.472 mi.)	BO653	3023
SPRUCE CAR WASH	246 SOUTH SPRUCE AVE	N 1/4 - 1/2 (0.478 mi.)	BK658	3053
GOOTNICK PROPERTY	732 EL CAMINO REAL	SSE 1/4 - 1/2 (0.480 mi.)	BJ661	3067
BARBER-GREENE CO.	320 VICTORY AVENUE	NNE 1/4 - 1/2 (0.497 mi.)	BP665	3083

E MANIFEST: EPA established a national system for tracking hazardous waste shipments electronically. This system, known as ?e-Manifest,? will modernize the nation?s cradle-to-grave hazardous waste tracking process while saving valuable time, resources, and dollars for industry and states.

A review of the E MANIFEST list, as provided by EDR, and dated 09/16/2024 has revealed that there are 65 E MANIFEST sites within approximately 0.25 miles of the target property.

Equal/Higher Elevation	Address	Direction / Distance	Map ID	Page
JPMC SAN BRUNO	***1200 EL CAMINO REAL***	***WNW 0 - 1/8 (0.044 mi.)***	***I165***	***892***
LOWES HIW - SAN BRUN	***1340 EL CAMINO REAL***	***NNW 0 - 1/8 (0.080 mi.)***	***L185***	***1029***
SALLY BEAUTY SUPPLIE	***1252 EL CAMINO REAL***	***NW 0 - 1/8 (0.103 mi.)***	***P204***	***1102***
MARSHALLS #M0492	***1268 EL CAMINO REAL***	***NW 0 - 1/8 (0.118 mi.)***	***P222***	***1238***
KEITH FUNKHOUSER	***985 GREEN AVENUE***	***SSE 0 - 1/8 (0.120 mi.)***	***R226***	***1259***
SAN BRUNO OFFICE PAR	***901 SNEATH LN***	***W 0 - 1/8 (0.121 mi.)***	***S227***	***1263***
CAROLYN DIXON	***977 GREEN AVE.***	***SSE 1/8 - 1/4 (0.127 mi.)***	***R236***	***1290***
BEST BUY STORE #1896	***1250 EL CAMINO REAL***	***NW 1/8 - 1/4 (0.163 mi.)***	***Y291***	***1391***
LUCKY	***1322 EL CAMINO REAL***	***NW 1/8 - 1/4 (0.170 mi.)***	***AA318***	***1508***
LUCKY	***1322 EL CAMINO REAL***	***NW 1/8 - 1/4 (0.170 mi.)***	***AA319***	***1522***

EXECUTIVE SUMMARY

Equal/Higher Elevation	Address	Direction / Distance	Map ID	Page
STAPLES THE OFFICE S	470 NOOR AVE	NNW 1/8 - 1/4 (0.174 mi.)	AB324	1568
SFO OFFICE ASSOCIATE	901 SNEATH LANE	WSW 1/8 - 1/4 (0.198 mi.)	AJ380	1795
SAN BRUNO OFFICE ASS	881 SNEATH LANE	WSW 1/8 - 1/4 (0.201 mi.)	AJ384	1816
EUROPEAN CAR SERVICE	928 EL CAMINO REAL	S 1/8 - 1/4 (0.207 mi.)	AI396	1860
KAISER PERMANENTE SA	901 EL CAMINO REAL	S 1/8 - 1/4 (0.224 mi.)	AI431	2034
MARFORRES FST	900 COMMODORE DR	SW 1/8 - 1/4 (0.238 mi.)	AE475	2214

Lower Elevation	Address	Direction / Distance	Map ID	Page
PENNEY OPCO LLC 1959	1122 EL CAMINO REAL	0 - 1/8 (0.000 mi.)	C127	694
JC PENNEY STORE #195	6987 FRIARS ROAD	0 - 1/8 (0.000 mi.)	C128	710
ROGER & CRISTINA UGA	4 SCOTT STREET #1	ENE 0 - 1/8 (0.046 mi.)	E166	896
BERRY, MICHAEL	161 DIAMOND STREET	ESE 0 - 1/8 (0.061 mi.)	169	901
DENT WIZARD @ SHIFT	40 TANFORAN AVE S	NNE 0 - 1/8 (0.071 mi.)	K175	908
LPGS TANFORAN LLC	40 TANFORAN AVENUE	NNE 0 - 1/8 (0.071 mi.)	K176	917
SHIFT TECHNOLOGIES	40 TANOFRAN	NNE 0 - 1/8 (0.071 mi.)	K178	930
LGPS TANFORAN LLC	30 - 54 TANFORAN AVE	NNE 0 - 1/8 (0.093 mi.)	K196	1066
LPGS TANFORAN, LLC	30 TANFORAN	NNE 0 - 1/8 (0.093 mi.)	K199	1082
RAJEN SINGH	17 PACIFIC AVENUE	NE 0 - 1/8 (0.100 mi.)	J202	1096
LPGS TANFORAN LLC	325 SOUTH MAPLE	N 0 - 1/8 (0.109 mi.)	O207	1136
LP GS (TANFORAN), LL	325 S MAPLE AVENUE	N 0 - 1/8 (0.109 mi.)	O210	1144
A&W AUTO BODY	1045 MONTGOMERY AVE	ESE 0 - 1/8 (0.120 mi.)	Q224	1250
AUTO PLUS BODY SHOP	1051 MONTGOMERY AVE	E 0 - 1/8 (0.122 mi.)	T229	1269
AT & T- SAN FRANCISC	NOON AVE & HUNTINGTO	N 1/8 - 1/4 (0.126 mi.)	N235	1286
TRIPLE M BODY SHOP	1071 MONTGOMERY AVE	E 1/8 - 1/4 (0.143 mi.)	T267	1331
LORI SABATINI	50 TANFORAN AVENUE	NE 1/8 - 1/4 (0.148 mi.)	V271	1344
VERILY LIFE SCIENCES	50 TANFORAN AVE	NE 1/8 - 1/4 (0.148 mi.)	V275	1353
MARY APOLINAR	1083 MONTGOMERY ST	E 1/8 - 1/4 (0.154 mi.)	U281	1368
TECHNIC AUTO REPAIR	1501 SAN MATEO AVE	E 1/8 - 1/4 (0.165 mi.)	T294	1403
WEST COAST AUTO REPA	1029 SAN MATEO AVE	ESE 1/8 - 1/4 (0.165 mi.)	Z299	1429
FOUR SEAS AUTO SERVI	1037 SAN MATEO AVENU	ESE 1/8 - 1/4 (0.165 mi.)	Z304	1448
EXPRESS AUTO REPAIR	1041 SAN MATEO AVE	ESE 1/8 - 1/4 (0.166 mi.)	T307	1466
SFO HOTEL SHUUTLE IN	54 TANFORAN AVE	NE 1/8 - 1/4 (0.169 mi.)	V316	1497
LOOP TRANSPORTATION	54 TANFORAN AVE	NE 1/8 - 1/4 (0.169 mi.)	V317	1504
THE SHOP	965 SAN MATEO AVE	ESE 1/8 - 1/4 (0.181 mi.)	AD333	1586
290 SO MAPLE	290 S MAPLE AVE	N 1/8 - 1/4 (0.189 mi.)	AF344	1642
KCE MATRIX	416 BROWNING WAY	N 1/8 - 1/4 (0.190 mi.)	X351	1671
AMAZON.COM SERVICES,	1000 SAN MATEO AVE	ESE 1/8 - 1/4 (0.190 mi.)	Z353	1677
AT&T SERVICES INC AT	1477 HUNTINGTON AVE	N 1/8 - 1/4 (0.190 mi.)	AG366	1703
T & J AUTOMOTIVE	1073 SAN MATEO AVE	E 1/8 - 1/4 (0.196 mi.)	AC377	1788
CANDACE SUEN	917 GREEN AVENUE	SSE 1/8 - 1/4 (0.199 mi.)	381	1799
UPTOWN AUTOMOTIVE	1089 SAN MATEO AVE.	E 1/8 - 1/4 (0.200 mi.)	AC382	1803
MARCUS GILMOUR	80 TANFORAN AVENUE	NE 1/8 - 1/4 (0.202 mi.)	AK385	1821
UNGO ULTIMATE FINISH	80 TANFORAN AVE STE	NE 1/8 - 1/4 (0.202 mi.)	AK388	1829
C & M AUTOMOTIVE	1157 MONTGOMERY AVE	ENE 1/8 - 1/4 (0.209 mi.)	AH398	1884
K-119 OF CALIFORNIA	925 SAN MATEO AVE	ESE 1/8 - 1/4 (0.216 mi.)	AD404	1901
FIVE STAR AUTO BODY	916 SAN MATEO AVENUE	ESE 1/8 - 1/4 (0.218 mi.)	AD411	1933
PACIFIC BELL	1101 SAN MATEO AVENU	E 1/8 - 1/4 (0.222 mi.)	AL421	1963
NATIONAL COLOR AUTO	1136 MONTGOMERY AVE	ENE 1/8 - 1/4 (0.223 mi.)	AH425	2017
RICHARDS AUTO REPAIR	910 SAN MATEO AVE ST	ESE 1/8 - 1/4 (0.225 mi.)	AD436	2049
275 SOUTH MAPLE AVEN	275 SOUTH MAPLE AVEN	NNE 1/8 - 1/4 (0.226 mi.)	AN441	2072
JAPAN AUTO SERVICE	1121 SAN MATEO AVE	ENE 1/8 - 1/4 (0.235 mi.)	AH467	2152
INTERNATIONAL AUTOBO	1172 MONTGOMERY AVE	ENE 1/8 - 1/4 (0.242 mi.)	AM490	2259
TERRA NOVA AUTO SERV	1137 SAN MATEO AVE	ENE 1/8 - 1/4 (0.243 mi.)	AP497	2301
GRANITE EXCAVATION &	160 S LINDEN AVE	NNE 1/8 - 1/4 (0.249 mi.)	AR513	2370
SFO AIRPORTER INC DB	160 S LINDEN AVE STE	NNE 1/8 - 1/4 (0.249 mi.)	AR523	2405

Lower Elevation	Address	Direction / Distance	Map ID	Page
DC3 THERAPEUTICS LLC	***160 SOUTH LINDEN AVE***	***NNE 1/8 - 1/4 (0.249 mi.)***	***AR526***	***2418***
INTERNATIONAL AUTO R	***1188 MONTGOMERY AVEN***	***ENE 1/8 - 1/4 (0.249 mi.)***	***AM529***	***2432***

PFAS: A listing of PFAS sites included in the Envirostor and GeoTracker databases. Locations of potential sources of per - and polyfluoroalkyl substances (PFAS). This does not mean that PFAS has been produced, used, or discharged at these sites.

A review of the PFAS list, as provided by EDR, and dated 08/28/2024 has revealed that there is 1 PFAS site within approximately 0.25 miles of the target property.

Lower Elevation	Address	Direction / Distance	Map ID	Page
BARBARA BUTLER ARTIS	***325 S MAPLE AVE #37***	***N 0 - 1/8 (0.109 mi.)***	***O211***	***1148***

CA BOND EXP. PLAN: Department of Health Services developed a site-specific expenditure plan as the basis for an appropriation of Hazardous Substance Cleanup Bond Act funds. It is not updated.

A review of the CA BOND EXP. PLAN list, as provided by EDR, and dated 01/01/1989 has revealed that there is 1 CA BOND EXP. PLAN site within approximately 1 mile of the target property.

Lower Elevation	Address	Direction / Distance	Map ID	Page
SUN CHEMICAL CORPORA	20 SOUTH LINDEN AVEN	NNE 1/2 - 1 (0.812 mi.)	BS681	3207

Hazardous Materials Business Plan, Hazardous Waste Generator, Underground Storage tanks

A review of the San Mateo Co. BI list, as provided by EDR, and dated 02/20/2020 has revealed that there are 160 San Mateo Co. BI sites within approximately 0.25 miles of the target property.

Equal/Higher Elevation	Address	Direction / Distance	Map ID	Page
SCOOPFUL ICE CREAM Facility Id: FA0000369	226 TANFORAN PARK	0 - 1/8 (0.000 mi.)	B114	673
MCDONALDS Facility Id: FA0012089	201 TANFORAN PARK	0 - 1/8 (0.000 mi.)	B115	674
PANDA EXPRESS Facility Id: FA0013254	301 TANFORAN PARK	0 - 1/8 (0.000 mi.)	B119	679
GENERAL NUTRITION CT Facility Id: FA0002425	225 TANFORAN PARK	0 - 1/8 (0.000 mi.)	B120	679
TAQUERIA LA ALTENA I Facility Id: FA0014090	301 TANFORAN PARK	0 - 1/8 (0.000 mi.)	B121	680
KAY BEE TOY SHOPS Facility Id: FA0022501	203 TANFORAN PARK	0 - 1/8 (0.000 mi.)	B123	692
SBARRO Facility Id: FA0011726	301 TANFORAN PARK	0 - 1/8 (0.000 mi.)	B125	693
STARBUCKS COFFEE CO Facility Id: FA0029046	301 TANFORAN PARK	0 - 1/8 (0.000 mi.)	B126	693
GARDEN COURT CAFE	124 TANFORAN PARK	0 - 1/8 (0.000 mi.)	B132	733

Facility Id: FA0012096				
BURGER KING Facility Id: FA0011937	118 TANFORAN PARK	0 - 1/8 (0.000 mi.)	B133	733
FIRESTONE TIRE & RUB Facility Id: FA0018247	***1110 EL CAMINO REAL***	***SSW 0 - 1/8 (0.006 mi.)***	***D143***	***808***
SAN BRUNO PET HOSPIT Facility Id: FA0027891	1111 EL CAMINO REAL	SW 0 - 1/8 (0.024 mi.)	F150	830
SAN BRUNO PET HOSPIT Facility Id: FA0062246	1111 EL CAMINO REAL	SW 0 - 1/8 (0.024 mi.)	F151	830
ROARING KITTEN INC. Facility Id: FA0053982	***1199 EL CAMINO REAL***	***W 0 - 1/8 (0.036 mi.)***	***G154***	***834***
SHELL STATION Facility Id: FA0063623 Facility Id: FA0033380	***1199 EL CAMINO REAL***	***W 0 - 1/8 (0.036 mi.)***	***G156***	***854***
RUSSO DDS, JOHN J Facility Id: FA0028692	1101 EL CAMINO REAL	SW 0 - 1/8 (0.037 mi.)	F162	886
BK 6260 Facility Id: FA0050552	***1278 EL CAMINO REAL***	***NNW 0 - 1/8 (0.039 mi.)***	***H163***	***886***
BURGER KING Facility Id: FA0007821	1278 EL CAMINO REAL	NNW 0 - 1/8 (0.039 mi.)	H164	892
FRESH CHOICE Facility Id: FA0015330	1202 EL CAMINO REAL	WNW 0 - 1/8 (0.051 mi.)	I167	900
JACK SAN BRUNO Facility Id: FA0045212	1050 ADMIRAL	SW 0 - 1/8 (0.062 mi.)	F170	905
BLOCKBUSTER ENTERTAI Facility Id: FA0009408	1206 EL CAMINO REAL	WNW 0 - 1/8 (0.063 mi.)	I171	905
AVALON SAN BRUNO Facility Id: FA0057628	1099 ADMIRAL	SW 0 - 1/8 (0.069 mi.)	F172	905
RED LOBSTER RESTAURA Facility Id: FA0009788	1210 EL CAMINO REAL	WNW 0 - 1/8 (0.075 mi.)	I179	942
RED LOBSTER #549 Facility Id: FA0056020 Facility Id: FA0029617	1210 EL CAMINO REAL	WNW 0 - 1/8 (0.075 mi.)	I180	942
LOWES #1019 Facility Id: FA0028701	***1340 EL CAMINO REAL***	***NNW 0 - 1/8 (0.080 mi.)***	***L183***	***946***
STARBUCKS COFFEE CO Facility Id: FA0026470	1212 EL CAMINO REAL	NW 0 - 1/8 (0.081 mi.)	I187	1060
DICKEYS BBQ PIT Facility Id: FA0061278	1212 EL CAMINO REAL	NW 0 - 1/8 (0.081 mi.)	I188	1061
QUICKLY Facility Id: FA0045784	1212 EL CAMINO REAL	NW 0 - 1/8 (0.081 mi.)	I189	1061
DICKYS BARBEQUE Facility Id: FA0052080	1212 EL CAMINO REAL	NW 0 - 1/8 (0.081 mi.)	I190	1061
QUICKLY Facility Id: FA0028173	1212 EL CAMINO REAL	NW 0 - 1/8 (0.081 mi.)	I191	1062
SALLY BEAUTY SUPPLY Facility Id: FA0060305	1252 EL CAMINO REAL	NW 0 - 1/8 (0.103 mi.)	P205	1116
MARSHALLS #492	1268 EL CAMINO REAL	NW 0 - 1/8 (0.118 mi.)	P220	1192

Facility Id: FA0022220				
MARSHALLS 0492 Facility Id: FA0055423	***1268 EL CAMINO REAL***	***NW 0 - 1/8 (0.118 mi.)***	***P221***	***1192***
CHUCK E CHEESE Facility Id: FA0015237	1270 EL CAMINO REAL	NW 0 - 1/8 (0.119 mi.)	P223	1250
RED ROBIN #193 (SAN Facility Id: FA0012743	***1274 EL CAMINO REAL***	***NW 0 - 1/8 (0.123 mi.)***	***P232***	***1276***
ORTHO WORKS DENTAL G Facility Id: FA0026527	883 SNEATH	W 0 - 1/8 (0.124 mi.)	S234	1285
MIJOURI SUSHI BUNE Facility Id: FA0006487	1230 EL CAMINO REAL	NW 1/8 - 1/4 (0.134 mi.)	P237	1293
PHO DO INC Facility Id: FA0055944	1230 EL CAMINO REAL	NW 1/8 - 1/4 (0.134 mi.)	P238	1294
LA SALSA # 73 Facility Id: FA0046998	1230 EL CAMINO REAL	NW 1/8 - 1/4 (0.134 mi.)	P239	1294
GOT PHO Facility Id: FA0061633	1230 EL CAMINO REAL	NW 1/8 - 1/4 (0.134 mi.)	P240	1294
JIM RESTAURANT Facility Id: FA0045389	1230 EL CAMINO REAL	NW 1/8 - 1/4 (0.134 mi.)	P241	1295
RED RIBBON BAKESHOP Facility Id: FA0026410	1230 EL CAMINO REAL	NW 1/8 - 1/4 (0.134 mi.)	P242	1295
LA SALSA #73 Facility Id: FA0007375	1230 EL CAMINO REAL	NW 1/8 - 1/4 (0.134 mi.)	P243	1295
JENNY CRAIG WEIGHT L Facility Id: FA0007248	1230 EL CAMINO REAL	NW 1/8 - 1/4 (0.134 mi.)	P244	1296
LA SALSA FRESH MEXIC Facility Id: FA0050317	1230 EL CAMINO REAL	NW 1/8 - 1/4 (0.134 mi.)	P245	1296
EUGENE V ESPIRITU DM Facility Id: FA0045795	1230 EL CAMINO REAL	NW 1/8 - 1/4 (0.134 mi.)	P246	1296
MANILA BAY CUISINE Facility Id: FA0007289	1230 EL CAMINO REAL	NW 1/8 - 1/4 (0.134 mi.)	P247	1297
LA SALSA MEXICAN GRI Facility Id: FA0057234	1230 EL CAMINO REAL	NW 1/8 - 1/4 (0.134 mi.)	P248	1297
QUICK SHOT 1 HR PHOT Facility Id: FA0024581	1230 EL CAMINO REAL	NW 1/8 - 1/4 (0.134 mi.)	P249	1297
RICKSHAW Facility Id: FA0007512	1230 EL CAMINO REAL	NW 1/8 - 1/4 (0.134 mi.)	P250	1298
RED CIRCLE HOT PAN Facility Id: FA0062146	1230 EL CAMINO REAL	NW 1/8 - 1/4 (0.134 mi.)	P251	1298
SENIORES PIZZA Facility Id: FA0004158	992 EL CAMINO REAL	S 1/8 - 1/4 (0.135 mi.)	258	1318
ARCHSTONE APARTMENTS Facility Id: FA0052135	853 COMMODORE	SW 1/8 - 1/4 (0.150 mi.)	W277	1363
BEST BUY #1896 Facility Id: FA0063808	1250 EL CAMINO REAL	NW 1/8 - 1/4 (0.163 mi.)	Y290	1391
LUCKY STORES INC #38	***1322 EL CAMINO REAL***	***NW 1/8 - 1/4 (0.170 mi.)***	***AA320***	***1535***

Facility Id: FA0006644				
ALBERTSONS Facility Id: FA0028484	1322 EL CAMINO REAL	NW 1/8 - 1/4 (0.170 mi.)	AA321	1552
T-MOBILE WEST, LLC S Facility Id: FA0064508	470 NOOR	NNW 1/8 - 1/4 (0.174 mi.)	AB323	1568
ARCHSTONE APARTMENTS Facility Id: FA0052134	1051 NATIONAL	SW 1/8 - 1/4 (0.174 mi.)	W325	1576
ACAPPELLA APARTMENTS Facility Id: FA0064806	1001 NATIONAL	SW 1/8 - 1/4 (0.187 mi.)	AE339	1616
CABLE CAR INN Facility Id: FA0028036	950 EL CAMINO REAL	S 1/8 - 1/4 (0.191 mi.)	AI373	1767
SPRINT NEXTEL-SITE I Facility Id: FA0027153	901 SNEATH	WSW 1/8 - 1/4 (0.198 mi.)	AJ378	1792
1 HOUR PHOTO Facility Id: FA0013930 Facility Id: FA0013931 Facility Id: FA0063365 Facility Id: FA0028667	1310 EL CAMINO REAL	NW 1/8 - 1/4 (0.203 mi.)	AA389	1841
CHIPOTLE MEXICAN GRI Facility Id: FA0026706	1310 EL CAMINO REAL	NW 1/8 - 1/4 (0.203 mi.)	AA391	1843
SUBWAY #2760 Facility Id: FA0006144	1310 EL CAMINO REAL	NW 1/8 - 1/4 (0.203 mi.)	AA392	1843
EUROPEAN CAR SERVICE Facility Id: FA0018296 Facility Id: FA0010836	***928 EL CAMINO REAL***	***S 1/8 - 1/4 (0.207 mi.)***	***AI396***	***1860***
KAISER PERMANENTE ME Facility Id: FA0027953	901 EL CAMINO REAL	S 1/8 - 1/4 (0.224 mi.)	AI429	2025
KAISER PERMANENTE ME Facility Id: FA0028485	***901 EL CAMINO REAL***	***S 1/8 - 1/4 (0.224 mi.)***	***AI430***	***2025***
EUROPEAN CAR SERVICE Facility Id: FA0010835	***900 EL CAMINO REAL***	***S 1/8 - 1/4 (0.234 mi.)***	***AI459***	***2124***
THE CROSSING Facility Id: FA0018249 Facility Id: FA0045331 Facility Id: FA0028744	***900 COMMODORE***	***SW 1/8 - 1/4 (0.238 mi.)***	***AE472***	***2161***

Lower Elevation	Address	Direction / Distance	Map ID	Page
FIRESTONE 36F3 Facility Id: FA0034568	***1122 EL CAMINO REAL***	***0 - 1/8 (0.000 mi.)***	***C122***	***680***
RAQUEL ALARCONS Facility Id: FA0004676	1122 EL CAMINO REAL	0 - 1/8 (0.000 mi.)	C134	734
AT&T MOBILITY - NORT Facility Id: FA0057758 Facility Id: FA0036997	***1151 HUNTINGTON***	***ENE 0 - 1/8 (0.017 mi.)***	***E145***	***811***
SAN BRUNO POLICE Facility Id: FA0029612	1177 HUNTINGTON	ENE 0 - 1/8 (0.019 mi.)	E148	828
SAN BRUNO POLICE-DIS	1177 HUNTINGTON	ENE 0 - 1/8 (0.019 mi.)	E149	829

Facility Id: FA0033580				
BART TANFORAN AVENUE Facility Id: FA0058012	1200 HUNTINGTON	NE 0 - 1/8 (0.060 mi.)	J168	900
JOHN ANTHONY CO Facility Id: FA0012736	40 TANFORAN	NNE 0 - 1/8 (0.071 mi.)	K173	906
BART HERMAN STREET V Facility Id: FA0058014	1001 HERMAN	ESE 0 - 1/8 (0.080 mi.)	182	945
STAY BRIDGE SUITES Facility Id: FA0008200	1350 HUNTINGTON	N 0 - 1/8 (0.090 mi.)	N194	1064
ALL WEST CONTAINERS Facility Id: FA0012727 Facility Id: FA0056771	***30 TANFORAN***	***NNE 0 - 1/8 (0.093 mi.)***	***K198***	***1078***
TRIPLE 'R' AUTO BODY Facility Id: FA0005193 Facility Id: FA0046244 Facility Id: FA0026165 Facility Id: FA0028447	***1013 MONTGOMERY AVE***	***ESE 0 - 1/8 (0.116 mi.)***	***Q216***	***1165***
A & W AUTO BODY Facility Id: FA0029681	1045 MONTGOMERY	ESE 0 - 1/8 (0.120 mi.)	Q225	1259
MOBILE TECH AUTO INC Facility Id: FA0022238 Facility Id: FA0026274 Facility Id: FA0026912 Facility Id: FA0028958	1051 MONTGOMERY	E 0 - 1/8 (0.122 mi.)	T228	1267
VINCE'S SHELLFISH Facility Id: FA0018210 Facility Id: FA0052087	***1063 MONTGOMERY***	***E 1/8 - 1/4 (0.135 mi.)***	***T257***	***1314***
HOFFMAN BROTHERS Facility Id: FA0011759	***306 MAPLE***	***N 1/8 - 1/4 (0.139 mi.)***	***O261***	***1320***
PRECISION AUTO SVC Facility Id: FA0039518	1018 MONTGOMERY	ESE 1/8 - 1/4 (0.141 mi.)	Q262	1325
MONTGOMERY PLUS AUTO Facility Id: FA0001970	1014 MONTGOMERY	ESE 1/8 - 1/4 (0.142 mi.)	Q265	1330
PENINSULA TOW SERVIC Facility Id: FA0018261 Facility Id: FA0053519 Facility Id: FA0047430 Facility Id: FA0026960	***1071 MONTGOMERY***	***E 1/8 - 1/4 (0.143 mi.)***	***T269***	***1337***
C K AUTO REPAIR Facility Id: FA0022114 Facility Id: FA0037123 Facility Id: FA0046455	1075 MONTGOMERY	E 1/8 - 1/4 (0.146 mi.)	U270	1343
EFL TRANSPORTATION Facility Id: FA0012141	***50 TANFORAN***	***NE 1/8 - 1/4 (0.148 mi.)***	***V276***	***1358***
BUDGET FORKLIFT Facility Id: FA0018297 Facility Id: FA0048262	1079 MONTGOMERY	E 1/8 - 1/4 (0.151 mi.)	U278	1364
MARCEL & HENRI Facility Id: FA0012620	415 BROWNING	N 1/8 - 1/4 (0.154 mi.)	X280	1367
PERFORMANCE TOW	1068 MONTGOMERY	E 1/8 - 1/4 (0.158 mi.)	T283	1374

Facility Id: FA0040302				
V H AUTOMOTIVE Facility Id: FA0024383 Facility Id: FA0053922 Facility Id: FA0039560 Facility Id: FA0045524 Facility Id: FA0028960	1089 MONTGOMERY	E 1/8 - 1/4 (0.161 mi.)	U284	1375
AUTO PRECISION REPAI Facility Id: FA0067283	1089 MONTGOMERY	E 1/8 - 1/4 (0.161 mi.)	U287	1381
ARMANDO EXPRESS AUTO Facility Id: FA0056995	1089 MONTGOMERY	E 1/8 - 1/4 (0.161 mi.)	U289	1390
TAQUERIA SAN BRUNO Facility Id: FA0023898	1045 SAN MATEO	E 1/8 - 1/4 (0.163 mi.)	T292	1399
LIMITLESS MOTORSPORT Facility Id: FA0018283 Facility Id: FA0051772 Facility Id: FA0046265	***1049 SAN MATEO AVE***	***E 1/8 - 1/4 (0.164 mi.)***	***T293***	***1399***
TECHNIC AUTO REPAIR Facility Id: FA0026978	1051 SAN MATEO	E 1/8 - 1/4 (0.165 mi.)	T296	1424
RODS 2 RIDES Facility Id: FA0018278 Facility Id: FA0050858 Facility Id: FA0055683 Facility Id: FA0046240	***1029 SAN MATEO***	***ESE 1/8 - 1/4 (0.165 mi.)***	***Z300***	***1435***
FOUR SEAS AUTO SERVI Facility Id: FA0026600	1037 SAN MATEO	ESE 1/8 - 1/4 (0.165 mi.)	Z303	1447
TECHNICS AUTO REPAIR Facility Id: FA0018263 Facility Id: FA0011179 Facility Id: FA0036081	1041 SAN MATEO	ESE 1/8 - 1/4 (0.166 mi.)	T306	1465
LOOP TRANSPORTATION Facility Id: FA0053061	54 TANFORAN	NE 1/8 - 1/4 (0.169 mi.)	V311	1487
SUPER SHUTTLE/SFO AI Facility Id: FA0013630 Facility Id: FA0044874 Facility Id: FA0046456 Facility Id: FA0027130 Facility Id: FA0027950	***54 TANFORAN***	***NE 1/8 - 1/4 (0.169 mi.)***	***V312***	***1488***
RED ROOSTER CATERING Facility Id: FA0058959	1084 MONTGOMERY	E 1/8 - 1/4 (0.176 mi.)	U326	1577
AACES TOWING Facility Id: FA0038966	1084 MONTGOMERY	E 1/8 - 1/4 (0.176 mi.)	U327	1577
ASSOCIATED TRUCKING Facility Id: FA0066224	1065 SAN MATEO	E 1/8 - 1/4 (0.180 mi.)	AC329	1578
THE SHOP Facility Id: FA0062445	965 SAN MATEO	ESE 1/8 - 1/4 (0.181 mi.)	AD334	1594
SAN BRUNO AUTO CENTE Facility Id: FA0018291	***965 SAN MATEO AVENUE***	***ESE 1/8 - 1/4 (0.181 mi.)***	***AD336***	***1604***
SAN BRUNO AUTO DISMA	1069 SAN MATEO	E 1/8 - 1/4 (0.185 mi.)	AC337	1613

Facility Id: FA0018282				
LINDEN AUTO SERVICE Facility Id: FA0063047 Facility Id: FA0028767	1077 SAN MATEO	E 1/8 - 1/4 (0.189 mi.)	U340	1617
UST SITE - COMMERCIA Facility Id: FA0060622	416 BROWNING	N 1/8 - 1/4 (0.190 mi.)	X346	1658
GOSS JEWETT CO Facility Id: FA0012872	416 BROWNING	N 1/8 - 1/4 (0.190 mi.)	X348	1660
SKYPARK Facility Id: FA0023022 Facility Id: FA0027710	***1000 SAN MATEO***	***ESE 1/8 - 1/4 (0.190 mi.)***	***Z357***	***1690***
GARY NAZARENO DDS Facility Id: FA0022966	1405 HUNTINGTON	N 1/8 - 1/4 (0.190 mi.)	AG358	1695
FRANK L FAY, DDS Facility Id: FA0027780	1405 HUNTINGTON	N 1/8 - 1/4 (0.190 mi.)	AG360	1697
TSE DMD, KWOK WAI Facility Id: FA0046029	1475 HUNTINGTON	N 1/8 - 1/4 (0.190 mi.)	AG362	1700
DONAHUE DDS, TINA A Facility Id: FA0029835	1475 HUNTINGTON	N 1/8 - 1/4 (0.190 mi.)	AG365	1703
PACIFIC BELL TELEPHO Facility Id: FA0048981	1477 HUNTINGTON	N 1/8 - 1/4 (0.190 mi.)	AG369	1728
PACIFIC BELL TELEPHO Facility Id: FA0059253	***1477 HUNTINGTON AVE***	***N 1/8 - 1/4 (0.190 mi.)***	***AG370***	***1729***
LANGI AIRPORT EQUIPM Facility Id: FA0009649	1121 MONTGOMERY	ENE 1/8 - 1/4 (0.190 mi.)	AH372	1766
B & B TRANSMISSIONS Facility Id: FA0018292	1079 SAN MATEO	E 1/8 - 1/4 (0.192 mi.)	U374	1767
T & J AUTOMOTIVE Facility Id: FA0027927	1073 SAN MATEO	E 1/8 - 1/4 (0.196 mi.)	AC376	1787
VH AUTOMOTIVE Facility Id: FA0052227 Facility Id: FA0058244 Facility Id: FA0047031 Facility Id: FA0028706	1137 MONTGOMERY	ENE 1/8 - 1/4 (0.201 mi.)	AH383	1814
MORROW SERVICE Facility Id: FA0025923 Facility Id: FA0012726 Facility Id: FA0045438 Facility Id: FA0045439 Facility Id: FA0045440	80 TANFORAN	NE 1/8 - 1/4 (0.202 mi.)	AK386	1825
C & M AUTOMOTIVE Facility Id: FA0003584	1157 MONTGOMERY	ENE 1/8 - 1/4 (0.209 mi.)	AH397	1883
K-119 OF CALIFORNIA Facility Id: FA0049405	925 SAN MATEO	ESE 1/8 - 1/4 (0.216 mi.)	AD403	1900
INTERNATIONAL AUTO R Facility Id: FA0065001	1169 MONTGOMERY	ENE 1/8 - 1/4 (0.217 mi.)	AM406	1918
G D RACING Facility Id: FA0018270	1169 MONTGOMERY	ENE 1/8 - 1/4 (0.217 mi.)	AM407	1918

Facility Id: FA0022213				
HIDALGOS AUTO BODY W	***916 SAN MATEO AVENUE***	***ESE 1/8 - 1/4 (0.218 mi.)***	***AD414***	***1946***
Facility Id: FA0018266				
SOUTH CITY AUTO BODY	1177 MONTGOMERY	ENE 1/8 - 1/4 (0.222 mi.)	AM415	1958
Facility Id: FA0023424				
AT&T CALIFORNIA - P2	1101 SAN MATEO	E 1/8 - 1/4 (0.222 mi.)	AL420	1962
Facility Id: FA0005128				
PACIFIC BELL	***1101 SAN MATEO AVENU***	***E 1/8 - 1/4 (0.222 mi.)***	***AL421***	***1963***
Facility Id: FA0045292				
Facility Id: FA0027151				
Facility Id: FA0027990				
NATIONAL COLOR AUTO	***1136 MONTGOMERY AVE***	***ENE 1/8 - 1/4 (0.223 mi.)***	***AH424***	***2007***
Facility Id: FA0022215				
Facility Id: FA0023320				
J M CONSTRUCTION	1175 MONTGOMERY	ENE 1/8 - 1/4 (0.223 mi.)	AM428	2024
Facility Id: FA0018248				
MOTOR CYCLE FRAME TE	910 SAN MATEO	ESE 1/8 - 1/4 (0.225 mi.)	AD432	2045
Facility Id: FA0053223				
RICHARDS AUTO REPAIR	910 SAN MATEO	ESE 1/8 - 1/4 (0.225 mi.)	AD435	2048
Facility Id: FA0015681				
KRENTZ APARTMENTS	912 SAN MATEO	ESE 1/8 - 1/4 (0.225 mi.)	AD438	2066
Facility Id: FA0028308				
JLK PRECISION MOTORC	908 SAN MATEO	ESE 1/8 - 1/4 (0.227 mi.)	AD443	2083
Facility Id: FA0022987				
MOTORIOUS SPEED SHOP	908 SAN MATEO	ESE 1/8 - 1/4 (0.227 mi.)	AD444	2084
Facility Id: FA0066022				
FINE LINE AUTOBODY	1144 MONTGOMERY	ENE 1/8 - 1/4 (0.227 mi.)	AH446	2087
Facility Id: FA0018294				
CHUYS DELI	875 HUNTINGTON	SE 1/8 - 1/4 (0.227 mi.)	448	2090
Facility Id: FA0001638				
FEDERAL SUPPLY WAREH	***1070 SAN MATEO***	***E 1/8 - 1/4 (0.228 mi.)***	***AL449***	***2090***
Facility Id: FA0057260				
PELLEGRINI BROS WINE	***272 MAPLE***	***N 1/8 - 1/4 (0.232 mi.)***	***AF451***	***2100***
Facility Id: FA0017687				
PROLINE AUTO BODY SE	1121-25 SAN MATEO	ENE 1/8 - 1/4 (0.235 mi.)	AH463	2132
Facility Id: FA0028489				
JAPAN AUTO SERVICE	1121 SAN MATEO	ENE 1/8 - 1/4 (0.235 mi.)	AH466	2151
Facility Id: FA0031294				
TRANSMISSION AUTO RE	1125 SAN MATEO	ENE 1/8 - 1/4 (0.237 mi.)	AH468	2155
Facility Id: FA0047926				
COLOR TECH	***1123 SAN MATEO AVENU***	***ENE 1/8 - 1/4 (0.239 mi.)***	***AH482***	***2242***
Facility Id: FA0011180				
D&J AUTO REPAIR	900 SAN MATEO	ESE 1/8 - 1/4 (0.240 mi.)	AO483	2244
Facility Id: FA0011105				
E & E ENTERPRISE	***1129 SAN MATEO AVENU***	***ENE 1/8 - 1/4 (0.240 mi.)***	***AH488***	***2253***
Facility Id: FA0022446				
Facility Id: FA0058436				
SAMS FOOD MARKET	899 SAN MATEO	ESE 1/8 - 1/4 (0.241 mi.)	AO489	2259

Facility Id: FA0001437				
INTERNATIONAL AUTO B	***1172 MONTGOMERY AVE***	***ENE 1/8 - 1/4 (0.242 mi.)***	***AM491***	***2265***
Facility Id: FA0022209				
KARMA CLASSIC CHEVY	1201 MONTGOMERY	ENE 1/8 - 1/4 (0.243 mi.)	AM493	2276
Facility Id: FA0018252				
HIGH PERFORMANCE ENG	1137 SAN MATEO	ENE 1/8 - 1/4 (0.243 mi.)	AP496	2299
Facility Id: FA0018310				
Facility Id: FA0029132				
GENES AUTO AND PAINT	***887 SAN MATEO AVE***	***SE 1/8 - 1/4 (0.244 mi.)***	***AO499***	***2307***
Facility Id: FA0018290				
Facility Id: FA0045179				
Facility Id: FA0047863				
ACCESS AUTO BODY SHO	887 SAN MATEO	SE 1/8 - 1/4 (0.244 mi.)	AO501	2319
Facility Id: FA0057058				
FREEMANS AUTO REPAIR	1133 SAN MATEO	ENE 1/8 - 1/4 (0.245 mi.)	AP506	2345
Facility Id: FA0022447				
Facility Id: FA0046303				
MAS GLOBAL, INC. DBA	1141 SAN MATEO	ENE 1/8 - 1/4 (0.246 mi.)	AP508	2348
Facility Id: FA0063923				
A & R AUTOMOTIVE	1141 SAN MATEO	ENE 1/8 - 1/4 (0.246 mi.)	AP510	2351
Facility Id: FA0018265				
Facility Id: FA0059856				
DUPONT	***160 LINDEN***	***NNE 1/8 - 1/4 (0.249 mi.)***	***AR517***	***2379***
Facility Id: FA0017794				
Facility Id: FA0051800				
Facility Id: FA0053669				
Facility Id: FA0054621				
Facility Id: FA0027588				
ED'S TRANSMISSION	1188 MONTGOMERY	ENE 1/8 - 1/4 (0.249 mi.)	AM530	2435
Facility Id: FA0023098				

Cortese: The sites for the list are designated by the State Water Resource Control Board (LUST), the Integrated Waste Board (SWF/LS), and the Department of Toxic Substances Control (Cal-Sites).

A review of the Cortese list, as provided by EDR, and dated 09/16/2024 has revealed that there are 54 Cortese sites within approximately 0.5 miles of the target property.

Equal/Higher Elevation	Address	Direction / Distance	Map ID	Page
SHELL STATION	***1199 EL CAMINO REAL***	***W 0 - 1/8 (0.036 mi.)***	***G156***	***854***
Cleanup Status: COMPLETED - CASE CLOSED				
EUROPEAN CAR SERVICE	***900 EL CAMINO REAL***	***S 1/8 - 1/4 (0.234 mi.)***	***AI459***	***2124***
Cleanup Status: COMPLETED - CASE CLOSED				
THE CROSSING	***900 COMMODORE***	***SW 1/8 - 1/4 (0.238 mi.)***	***AE472***	***2161***
Cleanup Status: COMPLETED - CASE CLOSED				
BAYHILL OFFICE CENTE	***950 ELM***	***SSW 1/4 - 1/2 (0.293 mi.)***	***AW552***	***2537***
Cleanup Status: COMPLETED - CASE CLOSED				
EQUITY OFFICE LLC	***950 ELM AVE***	***SSW 1/4 - 1/2 (0.293 mi.)***	***AW553***	***2541***
Cleanup Status: COMPLETED - CASE CLOSED				
92759	***801 EL CAMINO REAL***	***S 1/4 - 1/2 (0.368 mi.)***	***BA592***	***2680***

Cleanup Status: COMPLETED - CASE CLOSED

SEE'S CANDIES	***210 EL CAMINO REAL***	***NW 1/4 - 1/2 (0.406 mi.)***	***BC608***	***2811***

Cleanup Status: COMPLETED - CASE CLOSED

Lower Elevation	Address	Direction / Distance	Map ID	Page
ALL WEST CONTAINERS	***30 TANFORAN***	***NNE 0 - 1/8 (0.093 mi.)***	***K198***	***1078***

Cleanup Status: COMPLETED - CASE CLOSED

VINCE'S SHELLFISH CO	***1063 MONTGOMERY AVE***	***E 1/8 - 1/4 (0.135 mi.)***	***T252***	***1299***

Cleanup Status: COMPLETED - CASE CLOSED

HOFFMAN BROTHERS	***306 MAPLE***	***N 1/8 - 1/4 (0.139 mi.)***	***O261***	***1320***

Cleanup Status: COMPLETED - CASE CLOSED

PENINSULA TOW SERVIC	***1071 MONTGOMERY***	***E 1/8 - 1/4 (0.143 mi.)***	***T269***	***1337***

Cleanup Status: COMPLETED - CASE CLOSED

EFL TRANSPORTATION	***50 TANFORAN***	***NE 1/8 - 1/4 (0.148 mi.)***	***V276***	***1358***

Cleanup Status: COMPLETED - CASE CLOSED

H.S. CROCKER CO.	***1000 SAN MATEO***	***ESE 1/8 - 1/4 (0.190 mi.)***	***Z354***	***1681***

Cleanup Status: COMPLETED - CASE CLOSED

PACIFIC BELL	***1465 HUNTINGTON AVEN***	***N 1/8 - 1/4 (0.190 mi.)***	***AG368***	***1715***

Cleanup Status: COMPLETED - CASE CLOSED

PACIFIC BELL	***1101 SAN MATEO AVENU***	***E 1/8 - 1/4 (0.222 mi.)***	***AL421***	***1963***

Cleanup Status: COMPLETED - CASE CLOSED

FEDERAL SUPPLY WAREH	***1070 SAN MATEO***	***E 1/8 - 1/4 (0.228 mi.)***	***AL449***	***2090***

Cleanup Status: COMPLETED - CASE CLOSED

PELLEGRINI BROS WINE	***272 MAPLE***	***N 1/8 - 1/4 (0.232 mi.)***	***AF451***	***2100***

Cleanup Status: COMPLETED - CASE CLOSED

CYCLE SHACK,INC	***1104 SAN MATEO***	***E 1/8 - 1/4 (0.234 mi.)***	***AL457***	***2117***

Cleanup Status: COMPLETED - CASE CLOSED

DUPONT	***160 LINDEN***	***NNE 1/8 - 1/4 (0.249 mi.)***	***AR517***	***2379***

Cleanup Status: COMPLETED - CASE CLOSED

1245 MONTGOMERY AVE	***1245 MONTGOMERY AVEN***	***NE 1/4 - 1/2 (0.260 mi.)***	***AQ534***	***2438***

Cleanup Status: COMPLETED - CASE CLOSED

AUTO SERVICE PROPERT	***1080 SAN MATEO***	***E 1/4 - 1/2 (0.260 mi.)***	***AL536***	***2455***

Cleanup Status: COMPLETED - CASE CLOSED

MIZRA/SETO PROPERTY	***165 LINDEN***	***NNE 1/4 - 1/2 (0.274 mi.)***	***AR540***	***2519***

Cleanup Status: COMPLETED - CASE CLOSED

FLAT RATE RENT-A-CAR	***830 HUNTINGTON***	***SE 1/4 - 1/2 (0.280 mi.)***	***AU545***	***2525***

Cleanup Status: COMPLETED - CASE CLOSED

PIERCE TRUCKING	***201 SOUTH LINDEN AVE***	***NE 1/4 - 1/2 (0.283 mi.)***	***AV549***	***2532***

Cleanup Status: COMPLETED - CASE CLOSED

WILL-STA, INC.	***1276 MONTGOMERY***	***NE 1/4 - 1/2 (0.293 mi.)***	***AS555***	***2546***

Cleanup Status: COMPLETED - CASE CLOSED

SAN BRUNO GLASS CENT	***1160 SAN MATEO***	***ENE 1/4 - 1/2 (0.294 mi.)***	***AP556***	***2551***

Cleanup Status: COMPLETED - CASE CLOSED

UNOCAL #3857	***170 WEST SAN BRUNO A***	***SE 1/4 - 1/2 (0.315 mi.)***	***AY558***	***2567***

Cleanup Status: COMPLETED - CASE CLOSED

TORRES TEXACO	***1299 SAN MATEO AVE***	***NE 1/4 - 1/2 (0.320 mi.)***	***AS561***	***2592***

Cleanup Status: COMPLETED - CASE CLOSED

THE SERVICE ZONE	***265 SAN BRUNO***	***SE 1/4 - 1/2 (0.328 mi.)***	***AY562***	***2598***
Cleanup Status: COMPLETED - CASE CLOSED				
BAY CITIES BUILDING	***1305 SAN MATEO***	***NE 1/4 - 1/2 (0.353 mi.)***	***AX577***	***2621***
Cleanup Status: COMPLETED - CASE CLOSED				
EXXON CO U.S.A. 7-20	***800 EL CAMINO REAL***	***SSE 1/4 - 1/2 (0.355 mi.)***	***BA581***	***2627***
Cleanup Status: COMPLETED - CASE CLOSED				
WINSTON TIRE #100	***504 WEST SAN BRUNO A***	***SSE 1/4 - 1/2 (0.360 mi.)***	***BB583***	***2646***
Cleanup Status: COMPLETED - CASE CLOSED				
UNOCAL #6980 (FORMER	***192 EL CAMINO REAL***	***NW 1/4 - 1/2 (0.366 mi.)***	***BC585***	***2654***
Cleanup Status: OPEN - VERIFICATION MONITORING				
CHEVRON 209437, FORM	***409 SOUTH SPRUCE AVE***	***NNW 1/4 - 1/2 (0.368 mi.)***	***BD590***	***2675***
Cleanup Status: COMPLETED - CASE CLOSED				
SAN BRUNO VALERO	***310 SAN BRUNO***	***SE 1/4 - 1/2 (0.373 mi.)***	***BE597***	***2725***
Cleanup Status: COMPLETED - CASE CLOSED				
PRESSURE GROUT COMPA	***125 SOUTH LINDEN AVE***	***NNE 1/4 - 1/2 (0.387 mi.)***	***BF602***	***2748***
Cleanup Status: COMPLETED - CASE CLOSED				
SAN BRUNO SHELL	***798 EL CAMINO REAL***	***SSE 1/4 - 1/2 (0.391 mi.)***	***BA605***	***2770***
Cleanup Status: COMPLETED - CASE CLOSED				
TONYS SERVICES	***209 EL CAMINO REAL***	***NW 1/4 - 1/2 (0.408 mi.)***	***BC614***	***2862***
Cleanup Status: OPEN - VERIFICATION MONITORING				
LOWRIE PAVING	***1321 LOWRIE AVENUE***	***NE 1/4 - 1/2 (0.414 mi.)***	***BH618***	***2886***
Cleanup Status: COMPLETED - CASE CLOSED				
PRESSURE GROUT COMPA	***125 LINDEN***	***NNE 1/4 - 1/2 (0.419 mi.)***	***BF622***	***2896***
Cleanup Status: COMPLETED - CASE CLOSED				
COYNE CYLINDER COMPA	***224 RYAN WY***	***N 1/4 - 1/2 (0.424 mi.)***	***BI624***	***2922***
Cleanup Status: COMPLETED - CASE CLOSED				
LUBRIVAN TRUCK SERVI	***1320 SAN MATEO***	***NE 1/4 - 1/2 (0.432 mi.)***	***BG627***	***2934***
Cleanup Status: COMPLETED - CASE CLOSED				
MELODY TOYOTA	***750 EL CAMINO REAL***	***SSE 1/4 - 1/2 (0.438 mi.)***	***BJ630***	***2940***
Cleanup Status: COMPLETED - CASE CLOSED				
ZELLERBACH PAPER CO	***245 SOUTH SPRUCE AVE***	***N 1/4 - 1/2 (0.447 mi.)***	***BK635***	***2960***
Cleanup Status: COMPLETED - CASE CLOSED				
FOUR STAR AUTOMOTIVE	***113 S LINDEN AVE***	***NNE 1/4 - 1/2 (0.456 mi.)***	***BL636***	***2963***
Cleanup Status: COMPLETED - CASE CLOSED				
U-SAVE PLUMBING HARD	***108 LINDEN***	***NNE 1/4 - 1/2 (0.458 mi.)***	***BL640***	***2975***
Cleanup Status: COMPLETED - CASE CLOSED				
OROWHEAT BAKERIES	***264 S SPRUCE AVE***	***N 1/4 - 1/2 (0.461 mi.)***	***BK644***	***2989***
Cleanup Status: COMPLETED - CASE CLOSED				
BACON PROPERTY	***220 SHAW ROAD***	***ENE 1/4 - 1/2 (0.464 mi.)***	***BM646***	***3008***
Cleanup Status: COMPLETED - CASE CLOSED				
ROBINSONS CARPET	***701 SAN MATEO***	***SE 1/4 - 1/2 (0.471 mi.)***	***BN650***	***3015***
Cleanup Status: COMPLETED - CASE CLOSED				
THE PROPERTY	***405 VICTORY***	***N 1/4 - 1/2 (0.472 mi.)***	***BO655***	***3025***
Cleanup Status: COMPLETED - CASE CLOSED				
SPRUCE CAR WASH	***246 SOUTH SPRUCE AVE***	***N 1/4 - 1/2 (0.478 mi.)***	***BK656***	***3029***

Cleanup Status: COMPLETED - CASE CLOSED

GOOTNICK PROPERTY	***732 EL CAMINO REAL***	***SSE 1/4 - 1/2 (0.480 mi.)***	***BJ660***	***3065***

Cleanup Status: COMPLETED - CASE CLOSED

BARBER-GREENE CO.	***320 VICTORY AVENUE***	***NNE 1/4 - 1/2 (0.497 mi.)***	***BP664***	***3078***

Cleanup Status: COMPLETED - CASE CLOSED

AUTOHAUS	***675 EAST SAN BRUNO A***	***ESE 1/4 - 1/2 (0.497 mi.)***	***BQ669***	***3085***

Cleanup Status: COMPLETED - CASE CLOSED

CUPA Listings: A listing of sites included in the county's Certified Unified Program Agency database. California's Secretary for Environmental Protection established the unified hazardous materials and hazardous waste regulatory program as required by chapter 6.11 of the California Health and Safety Code. The Unified Program consolidates the administration, permits, inspections, and enforcement activities.

A review of the CUPA Listings list, as provided by EDR, has revealed that there is 1 CUPA Listings site within approximately 0.25 miles of the target property.

Equal/Higher Elevation	Address	Direction / Distance	Map ID	Page
UNITED LIQUID WASTE	883 SNEATH LN	W 0 - 1/8 (0.124 mi.)	S233	1285

Database: CUPA MONTEREY, Date of Government Version: 10/04/2021

DRYCLEANERS: A list of drycleaner related facilities that have EPA ID numbers. These are facilities with certain SIC codes: power laundries, family and commercial; garment pressing and cleaners' agents; linen supply; coin-operated laundries and cleaning; drycleaning plants except rugs; carpet and upholster cleaning; industrial launderers; laundry and garment services.

A review of the DRYCLEANERS list, as provided by EDR, has revealed that there is 1 DRYCLEANERS site within approximately 0.25 miles of the target property.

Equal/Higher Elevation	Address	Direction / Distance	Map ID	Page
LEADER CLEANERS	***1310 H EL CAMINO REA***	***NW 1/8 - 1/4 (0.203 mi.)***	***AA394***	***1846***

Database: DRYCLEAN BAY AREA, Date of Government Version: 02/20/2019
Database: DRYCLEANERS, Date of Government Version: 08/28/2024
EPA Id: CAD983590498

EMI: Toxics and criteria pollutant emissions data collected by the ARB and local air pollution agencies

A review of the EMI list, as provided by EDR, and dated 12/31/2022 has revealed that there is 1 EMI site within approximately 0.001 miles of the target property.

Lower Elevation	Address	Direction / Distance	Map ID	Page
JC PENNY COMPANY, ST	***1122 EL CAMINO REAL***	***0 - 1/8 (0.000 mi.)***	***C129***	***726***

Facility Id: 16395

EXECUTIVE SUMMARY

HIST CORTESE: The sites for the list are designated by the State Water Resource Control Board [LUST], the Integrated Waste Board [SWF/LS], and the Department of Toxic Substances Control [CALSITES]. This listing is no longer updated by the state agency.

A review of the HIST CORTESE list, as provided by EDR, and dated 04/01/2001 has revealed that there are 43 HIST CORTESE sites within approximately 0.5 miles of the target property.

Equal/Higher Elevation	Address	Direction / Distance	Map ID	Page
BOB & KEVINS SERVICE Reg Id: 41-0840	900 EL CAMINO REAL	S 1/8 - 1/4 (0.234 mi.)	AI458	2124
EUROPEAN CAR SERVICE Reg Id: 41-0966 Reg Id: 41-0212	***900 EL CAMINO REAL***	***S 1/8 - 1/4 (0.234 mi.)***	***AI459***	***2124***
BAYHILL OFFICE CENTE Reg Id: 41-1161	***950 ELM***	***SSW 1/4 - 1/2 (0.293 mi.)***	***AW552***	***2537***
CHEVRON Reg Id: 41-0155	801 EL CAMINO REAL	S 1/4 - 1/2 (0.368 mi.)	BA593	2722
WARREN BUFFET Reg Id: 41-0685	***210 EL CAMINO REAL***	***NW 1/4 - 1/2 (0.406 mi.)***	***BC610***	***2837***

Lower Elevation	Address	Direction / Distance	Map ID	Page
VINCE'S SHELLFISH Reg Id: 41-1079	***1063 MONTGOMERY***	***E 1/8 - 1/4 (0.135 mi.)***	***T257***	***1314***
HOFFMAN BROTHERS Reg Id: 41-0274	***306 MAPLE***	***N 1/8 - 1/4 (0.139 mi.)***	***O261***	***1320***
PENINSULA TOW SERVIC Reg Id: 41-0410	1071 MONTGOMERY	E 1/8 - 1/4 (0.143 mi.)	T266	1331
EFL TRANSPORTATION Reg Id: 41-0806	***50 TANFORAN***	***NE 1/8 - 1/4 (0.148 mi.)***	***V276***	***1358***
SKYPARK Reg Id: 41-0260	***1000 SAN MATEO***	***ESE 1/8 - 1/4 (0.190 mi.)***	***Z357***	***1690***
PACIFIC BELL Reg Id: 41-0395	***1465 HUNTINGTON AVEN***	***N 1/8 - 1/4 (0.190 mi.)***	***AG368***	***1715***
PACIFIC BELL Reg Id: 41-0679	***1101 SAN MATEO AVENU***	***E 1/8 - 1/4 (0.222 mi.)***	***AL421***	***1963***
FEDERAL SUPPLY WAREH Reg Id: 41-0225	***1070 SAN MATEO***	***E 1/8 - 1/4 (0.228 mi.)***	***AL449***	***2090***
PELLEGRINI BROS WINE Reg Id: 41-0964	***272 MAPLE***	***N 1/8 - 1/4 (0.232 mi.)***	***AF451***	***2100***
CYCLE SHACK,INC Reg Id: 41-0768	***1104 SAN MATEO***	***E 1/8 - 1/4 (0.234 mi.)***	***AL457***	***2117***
DUPONT Reg Id: 41-0692	***160 LINDEN***	***NNE 1/8 - 1/4 (0.249 mi.)***	***AR517***	***2379***
AUTO SERVICE PROPERT Reg Id: 41-1146	***1080 SAN MATEO***	***E 1/4 - 1/2 (0.260 mi.)***	***AL536***	***2455***
MIZRA/SETO PROPERTY Reg Id: 41-0333	***165 LINDEN***	***NNE 1/4 - 1/2 (0.274 mi.)***	***AR540***	***2519***
FLAT RATE RENT A CAR	***830 HUNTINGTON AVENU***	***SE 1/4 - 1/2 (0.280 mi.)***	***AU544***	***2525***

Reg Id: 41-0231				
WILL-STA, INC.	***1276 MONTGOMERY***	***NE 1/4 - 1/2 (0.293 mi.)***	***AS555***	***2546***
Reg Id: 41-0650				
SAN BRUNO GLASS CENT	***1160 SAN MATEO***	***ENE 1/4 - 1/2 (0.294 mi.)***	***AP556***	***2551***
Reg Id: 41-0464				
INTERNATIONAL PAINT	***220 S LINDEN AVE***	***NE 1/4 - 1/2 (0.315 mi.)***	***AX557***	***2555***
Reg Id: 41-0875				
UNOCAL #3857	***170 SAN BRUNO***	***SE 1/4 - 1/2 (0.332 mi.)***	***AY563***	***2600***
Reg Id: 41-0601				
SOUTH SAN FRANCISCO	UNKNOWN SHAW RD & SA	NE 1/4 - 1/2 (0.338 mi.)	AX568	2605
Reg Id: 41-0169				
SAN BRUNO LUMBER	***101 SAN BRUNO***	***SE 1/4 - 1/2 (0.340 mi.)***	***AY571***	***2608***
Reg Id: 41-0465				
SERVICE ZONE THE	***265 SAN BRUNO***	***SE 1/4 - 1/2 (0.347 mi.)***	***573***	***2613***
Reg Id: 41-0894				
TEXACO	800 EL CAMINO REAL	SSE 1/4 - 1/2 (0.355 mi.)	BA579	2626
Reg Id: 41-0563				
UNOCAL	***192 EL CAMINO REAL***	***NW 1/4 - 1/2 (0.366 mi.)***	***BC587***	***2672***
Reg Id: 41-0605				
EXXON	310 SAN BRUNO	SE 1/4 - 1/2 (0.373 mi.)	BE596	2725
Reg Id: 41-0217				
PRESSURE GROUT COMPA	***125 SOUTH LINDEN AVE***	***NNE 1/4 - 1/2 (0.387 mi.)***	***BF602***	***2748***
Reg Id: 41-0427				
SHELL OIL CO	***798 EL CAMINO***	***SSE 1/4 - 1/2 (0.391 mi.)***	***BA604***	***2765***
Reg Id: 41-0515				
TONYS SERVICES	***209 EL CAMINO REAL***	***NW 1/4 - 1/2 (0.408 mi.)***	***BC611***	***2840***
Reg Id: 41-0571				
LOWRIE PAVING	***1321 LOWRIE AVENUE***	***NE 1/4 - 1/2 (0.414 mi.)***	***BH618***	***2886***
Reg Id: 41-0252				
PRESSURE GROUT COMPA	***125 LINDEN***	***NNE 1/4 - 1/2 (0.419 mi.)***	***BF622***	***2896***
Reg Id: 41-0426				
COYNE CYLINDER COMPA	***224 RYAN WY***	***N 1/4 - 1/2 (0.424 mi.)***	***BI624***	***2922***
Reg Id: 41-0180				
LUBRIVAN TRUCK SERVI	***1320 SAN MATEO***	***NE 1/4 - 1/2 (0.432 mi.)***	***BG627***	***2934***
Reg Id: 41-0327				
MELODY TOYOTA	***750 EL CAMINO REAL***	***SSE 1/4 - 1/2 (0.438 mi.)***	***BJ630***	***2940***
Reg Id: 41-0971				
FOUR STAR AUTOMOTIVE	***113 S LINDEN AVE***	***NNE 1/4 - 1/2 (0.456 mi.)***	***BL636***	***2963***
Reg Id: 41-0237				
OROWEAT FOODS COMPAN	***264 S SPRUCE AVE***	***N 1/4 - 1/2 (0.461 mi.)***	***BK645***	***3007***
Reg Id: 41-0997				
Reg Id: 2483				
ROBINSONS CARPET	***701 SAN MATEO***	***SE 1/4 - 1/2 (0.471 mi.)***	***BN652***	***3017***
Reg Id: 41-0950				
THE PROPERTY	***405 VICTORY***	***N 1/4 - 1/2 (0.472 mi.)***	***BO655***	***3025***
Reg Id: 41-0541				
GOOTNICK PROPERTY	***732 EL CAMINO REAL***	***SSE 1/4 - 1/2 (0.480 mi.)***	***BJ662***	***3068***

Reg Id: 41-0862				
AUTOHAUS Reg Id: 41-0048	675 SAN BRUNO	ESE 1/4 - 1/2 (0.497 mi.)	BQ666	3084

HWP: Detailed information on permitted hazardous waste facilities and corrective action ("cleanups") tracked in EnviroStor.

A review of the HWP list, as provided by EDR, and dated 08/12/2024 has revealed that there are 3 HWP sites within approximately 1 mile of the target property.

Lower Elevation	Address	Direction / Distance	Map ID	Page
WEST COAST AUTOMOTIV EPA ID: CAD009206855 Cleanup Status: CLOSED	***160 S LINDEN AVE***	***NNE 1/8 - 1/4 (0.249 mi.)***	***AR514***	***2375***
INTERNATIONAL PAINT EPA ID: CAD009114240 Cleanup Status: PROTECTIVE FILER	***220 S LINDEN AVE***	***NE 1/4 - 1/2 (0.315 mi.)***	***AX557***	***2555***
MERRY X RAY CHEMICAL EPA ID: CAL000051065 Cleanup Status: CLOSED	***131 S MAPLE AVE UNIT***	***NNE 1/2 - 1 (0.580 mi.)***	***671***	***3091***

HAZNET: The data is extracted from the copies of hazardous waste manifests received each year by the DTSC. The annual volume of manifests is typically 700,000-1,000,000 annually, representing approximately 350,000-500,000 shipments. Data from non-California manifests & continuation sheets are not included at the present time. Data are from the manifests submitted without correction, and therefore many contain some invalid values for data elements such as generator ID, TSD ID, waste category, & disposal method. The source is the Department of Toxic Substance Control is the agency. This database begins with calendar year 1993.

A review of the HAZNET list, as provided by EDR, and dated 12/31/2023 has revealed that there are 7 HAZNET sites within approximately 0.001 miles of the target property.

Equal/Higher Elevation	Address	Direction / Distance	Map ID	Page
PDQ ONE HOUR PHOTO GEPAID: CAL930344260	***210-D TANFORAN PARK***	***0 - 1/8 (0.000 mi.)***	***B135***	***734***

Lower Elevation	Address	Direction / Distance	Map ID	Page
MARK SCOTT CONSTRUCT GEPAID: CAC002667735	***1300 HUNTINGTON AVE***	***0 - 1/8 (0.000 mi.)***	***111***	***669***
PENNEY OPCO LLC 1959 GEPAID: CAL000466263	***1122 EL CAMINO REAL***	***0 - 1/8 (0.000 mi.)***	***C116***	***674***
JC PENNEYS GEPAID: CAC002588256	***1122 EL CAMINO REAL***	***0 - 1/8 (0.000 mi.)***	***C117***	***675***
JC PENNEYS GEPAID: CAC002482855	***1122 EL CAMINO REAL***	***0 - 1/8 (0.000 mi.)***	***C130***	***731***
J C PENNEY GEPAID: CAC000960672	***1122 EL CAMINO REAL***	***0 - 1/8 (0.000 mi.)***	***C136***	***735***
JCPENNEY CO INC 1959	***1122 EL CAMINO REAL***	***0 - 1/8 (0.000 mi.)***	***C139***	***738***

EXECUTIVE SUMMARY

GEPAID: CAL000322589

Notify 65: Listings of all Proposition 65 incidents reported to counties by the State Water Resources Control Board and the Regional Water Quality Control Board. This database is no longer updated by the reporting agency.

A review of the Notify 65 list, as provided by EDR, and dated 09/05/2024 has revealed that there are 5 Notify 65 sites within approximately 1 mile of the target property.

Lower Elevation	Address	Direction / Distance	Map ID	Page
FLAT RATE RENT A CAR	***830 HUNTINGTON AVENU***	***SE 1/4 - 1/2 (0.280 mi.)***	***AU544***	***2525***
EXXON CO U.S.A. 7-20	***800 EL CAMINO REAL***	***SSE 1/4 - 1/2 (0.355 mi.)***	***BA581***	***2627***
GRANITE ROCK COMPANY	***1321 LOWRIE AVENUE***	***NE 1/4 - 1/2 (0.414 mi.)***	***BH617***	***2872***
AUTOHAUS	***675 EAST SAN BRUNO A***	***ESE 1/4 - 1/2 (0.497 mi.)***	***BQ669***	***3085***
GELCO TRUCK LEASING	1395 LOWRIE AVENUE	NNE 1/2 - 1 (0.708 mi.)	676	3166

EDR HIGH RISK HISTORICAL RECORDS

EDR Exclusive Records

EDR Hist Auto: EDR has searched selected national collections of business directories and has collected listings of potential gas station/filling station/service station sites that were available to EDR researchers. EDR's review was limited to those categories of sources that might, in EDR's opinion, include gas station/filling station/service station establishments. The categories reviewed included, but were not limited to gas, gas station, gasoline station, filling station, auto, automobile repair, auto service station, service station, etc. This database falls within a category of information EDR classifies as "High Risk Historical Records", or HRHR. EDR's HRHR effort presents unique and sometimes proprietary data about past sites and operations that typically create environmental concerns, but may not show up in current government records searches.

A review of the EDR Hist Auto list, as provided by EDR, has revealed that there are 8 EDR Hist Auto sites within approximately 0.25 miles of the target property.

Equal/Higher Elevation	Address	Direction / Distance	Map ID	Page
TANFORAN SHELL	1199 EL CAMINO REAL	W 0 - 1/8 (0.036 mi.)	G152	830
PIT STOP MOHAWK SERV	900 EL CAMINO REAL	S 1/8 - 1/4 (0.234 mi.)	AI461	2131

Lower Elevation	Address	Direction / Distance	Map ID	Page
KIRKS AUTO COSMETICS	1051 MONTGOMERY AVE	E 0 - 1/8 (0.122 mi.)	T230	1273
DOUBLE A CORP	1435 HUNTINGTON AVE	N 1/8 - 1/4 (0.190 mi.)	AG364	1703
LANGI ARCO	1095 SAN MATEO AVE	E 1/8 - 1/4 (0.210 mi.)	AL402	1900
RUSSELL BROS TOWING	910 SAN MATEO AVE	ESE 1/8 - 1/4 (0.225 mi.)	AD433	2045
D & J MAK PRODUCTION	900 SAN MATEO AVE	ESE 1/8 - 1/4 (0.240 mi.)	AO484	2244
EDS TRANSMISSIONS	1188 MONTGOMERY AVE	ENE 1/8 - 1/4 (0.249 mi.)	AM531	2436

EXECUTIVE SUMMARY

EDR Hist Cleaner: EDR has searched selected national collections of business directories and has collected listings of potential dry cleaner sites that were available to EDR researchers. EDR's review was limited to those categories of sources that might, in EDR's opinion, include dry cleaning establishments. The categories reviewed included, but were not limited to dry cleaners, cleaners, laundry, laundromat, cleaning/laundry, wash & dry etc. This database falls within a category of information EDR classifies as "High Risk Historical Records", or HRHR. EDR's HRHR effort presents unique and sometimes proprietary data about past sites and operations that typically create environmental concerns, but may not show up in current government records searches.

A review of the EDR Hist Cleaner list, as provided by EDR, has revealed that there are 5 EDR Hist Cleaner sites within approximately 0.25 miles of the target property.

Equal/Higher Elevation	Address	Direction / Distance	Map ID	Page
TANFORAN CLEANERS &	402 TANFORAN PARK	0 - 1/8 (0.000 mi.)	B113	673
TANFORAN CLEANERS &	302 TANFORAN PARK A	0 - 1/8 (0.000 mi.)	B118	679
BJL CORPORATION	1320 EL CAMINO REAL	NW 1/8 - 1/4 (0.177 mi.)	Y328	1578
LEADER DRY CLEANERS	1310 EL CAMINO REAL	NW 1/8 - 1/4 (0.203 mi.)	AA390	1842

Lower Elevation	Address	Direction / Distance	Map ID	Page
ACCUFLEET INC	325 S MAPLE AVE UNIT	N 0 - 1/8 (0.109 mi.)	O213	1160

EXECUTIVE SUMMARY

Due to poor or inadequate address information, the following sites were not mapped. Count: 11 records.

Site Name	Database(s)
LPGS TANFORAN LLC	HWTS
1070 SAN MATEO AVE	CERS HAZ WASTE, CIWQS
FAA	LUST, HIST CORTESE
	CDL
TEXACO INC	SEMS-ARCHIVE, RCRA NonGen / NLR
ROD MC LELLAN CO.	SWF/LF
UNOCAL #3857	LUST
LABAGH PROPERTY	LUST
AUTOMOTION	LUST, San Mateo Co. BI
SAN FRANCISCO INTERNATIONAL AIRPOR	CPS-SLIC
SOUTH SAN FRANCISCO RECYCLING CENT	ENVIROSTOR

OVERVIEW MAP - 07866973.2R

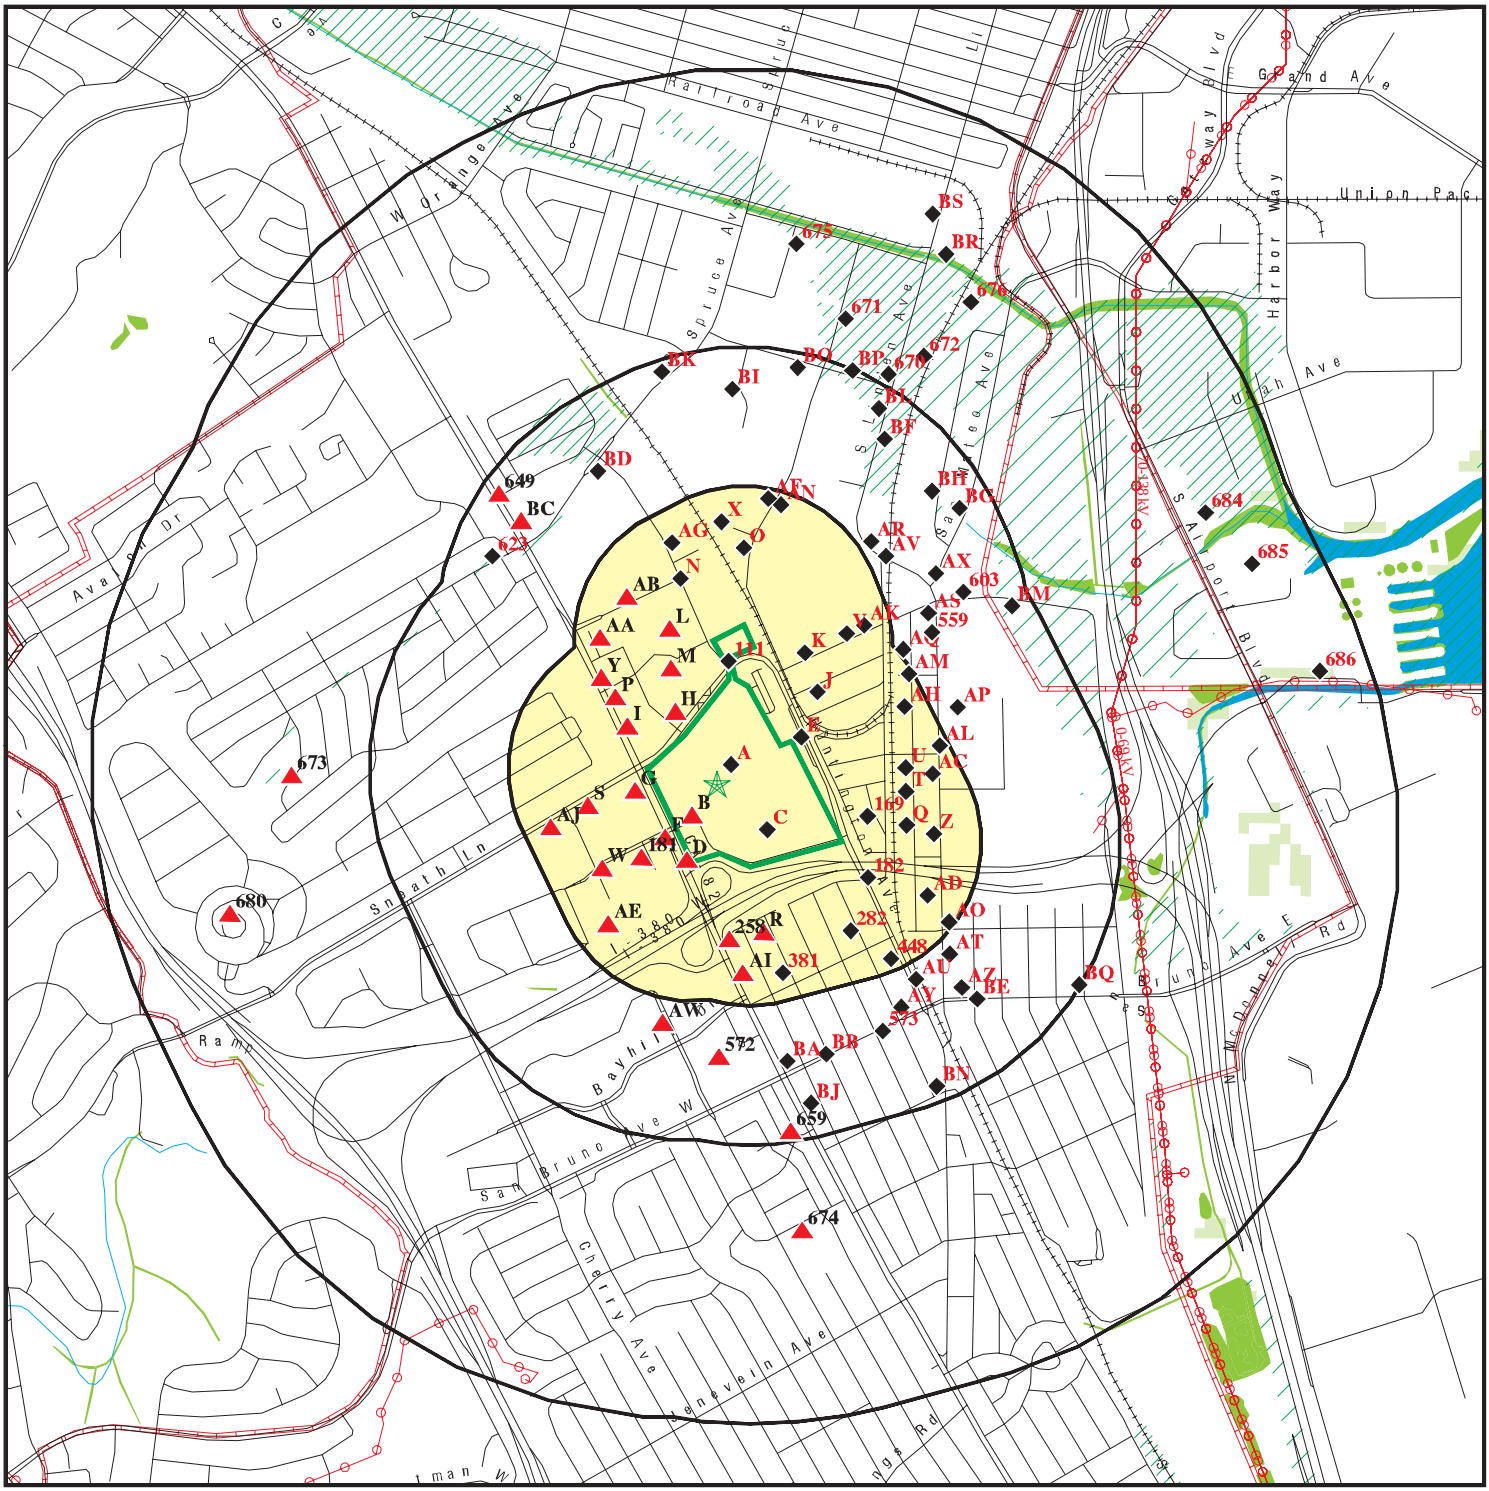

- Target Property
- Sites at elevations higher than or equal to the target property
- Sites at elevations lower than the target property
- Manufactured Gas Plants
- National Priority List Sites
- Dept. Defense Sites
- Indian Reservations BIA
- Power transmission lines
- Pipelines
- Special Flood Hazard Area (1%)
- 0.2% Annual Chance Flood Hazard
- National Wetland Inventory
- State Wetlands
- Areas of Concern

This report includes Interactive Map Layers to display and/or hide map information. The legend includes only those icons for the default map view.

SITE NAME:	Tanforan	CLIENT:	Ramboll Americas Engineering Solutions, Inc.
ADDRESS:	1140-1198 El Camino Real and 300 Tanforan San Bruno CA 94066	CONTACT:	Jodi Vanneman
LAT/LONG:	37.636362 / 122.418776	INQUIRY #:	07866973.2r
		DATE:	January 10, 2025 12:13 pm

Copyright © 2025 EDR, Inc. © 2015 TomTom Rel. 2015.

DETAIL MAP - 07866973.2R

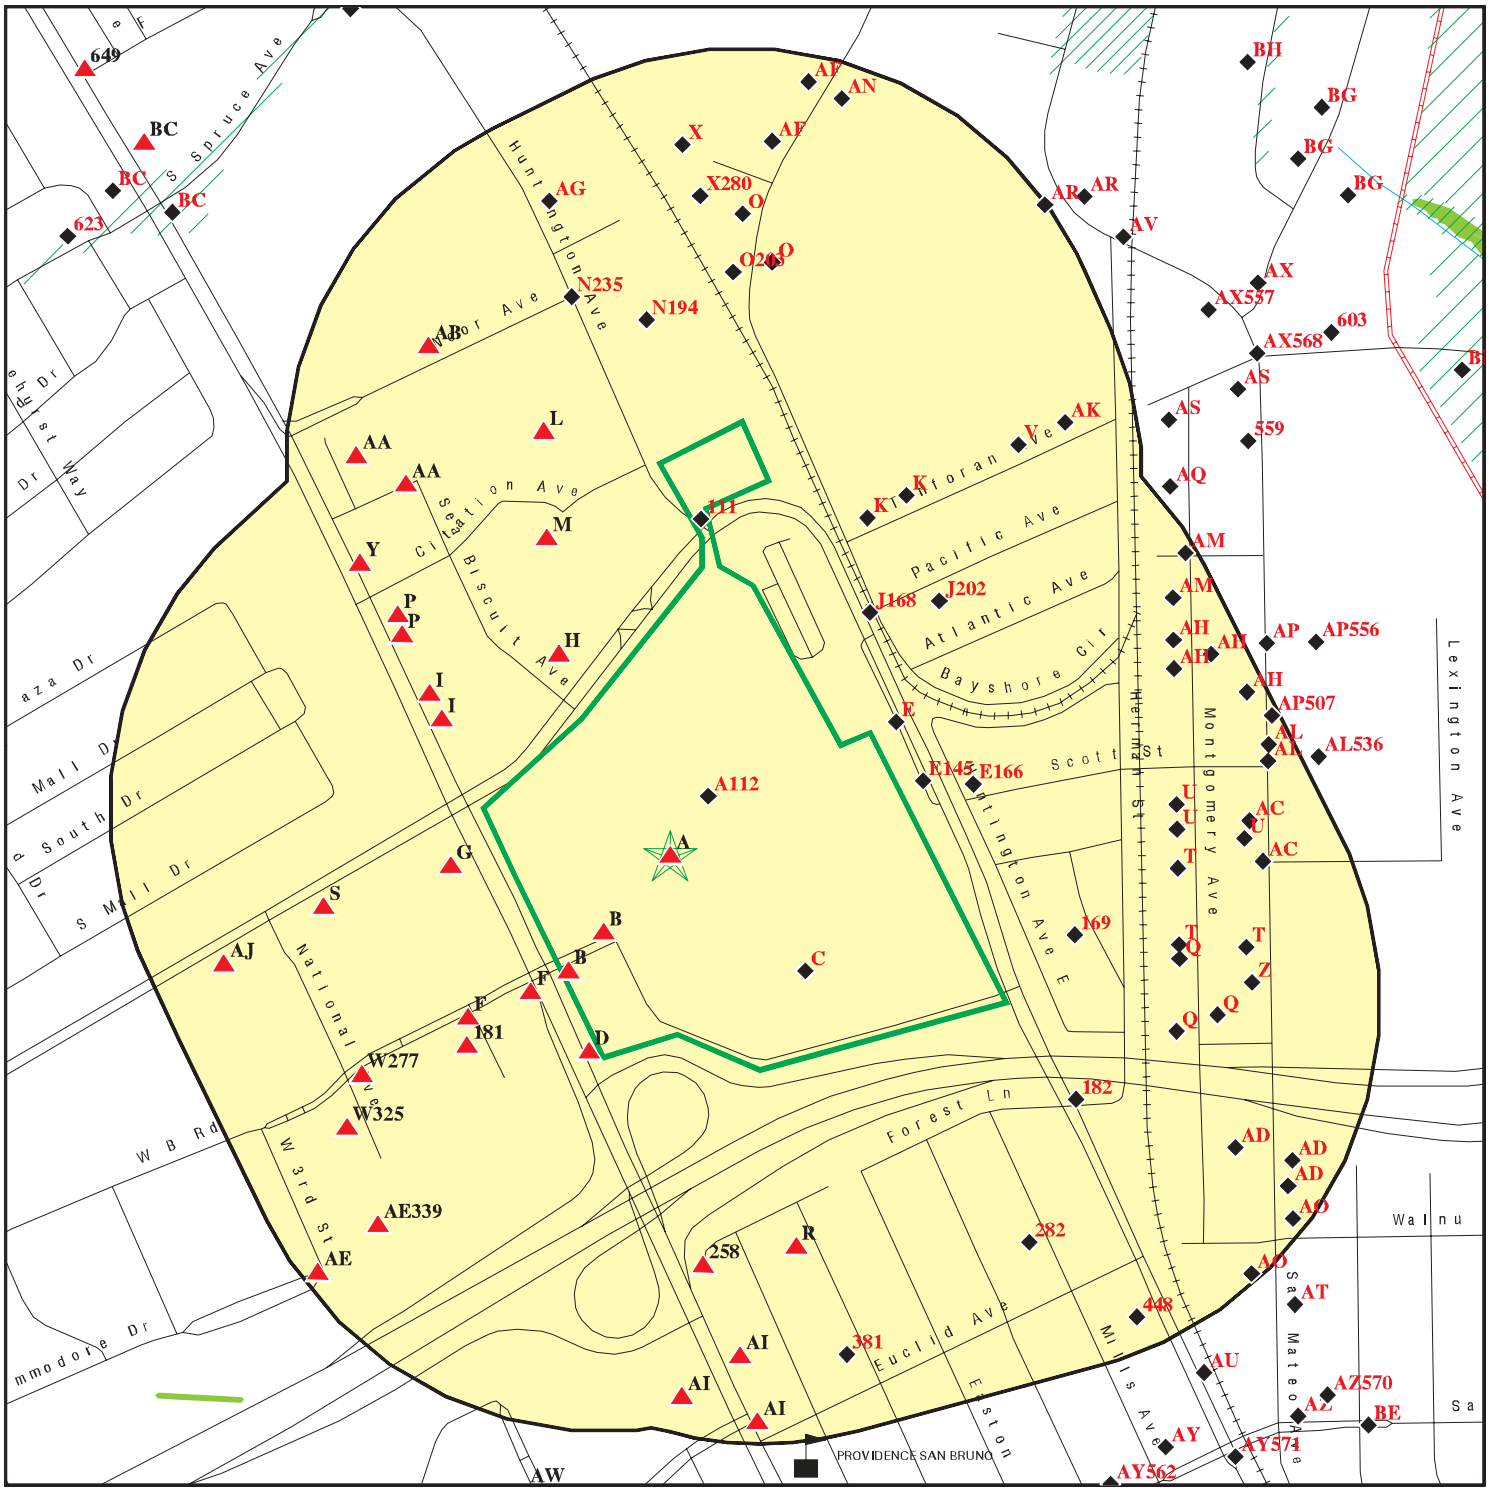

This report includes Interactive Map Layers to display and/or hide map information. The legend includes only those icons for the default map view.

SITE NAME: Tanforan	CLIENT: Ramboll Americas Engineering Solutions, Inc.
ADDRESS: 1140-1198 El Camino Real and 300 Tanforan San Bruno CA 94066	CONTACT: Jodi Vanneman
LAT/LONG: 37.636362 / 122.418776	INQUIRY #: 07866973.2r DATE: January 10, 2025 12:14 pm

Copyright © 2025 EDR, Inc. © 2015 TomTom Rel. 2015.

MAP FINDINGS SUMMARY

Database	Search Distance (Miles)	Target Property	< 1/8	1/8 - 1/4	1/4 - 1/2	1/2 - 1	> 1	Total Plotted
STANDARD ENVIRONMENTAL RECORDS								
Lists of Federal NPL (Superfund) sites								
NPL	1.000		0	0	0	0	NR	0
Proposed NPL	1.000		0	0	0	0	NR	0
NPL LIENS	0.001		0	NR	NR	NR	NR	0
Lists of Federal Delisted NPL sites								
Delisted NPL	1.000		0	0	0	0	NR	0
Lists of Federal sites subject to CERCLA removals and CERCLA orders								
FEDERAL FACILITY	0.500		0	0	0	NR	NR	0
SEMS	0.500		0	0	0	NR	NR	0
Lists of Federal CERCLA sites with NFRAP								
SEMS-ARCHIVE	0.500		0	2	2	NR	NR	4
Lists of Federal RCRA facilities undergoing Corrective Action								
CORRACTS	1.000		0	1	1	0	NR	2
Lists of Federal RCRA TSD facilities								
RCRA-TSDF	0.500		0	0	0	NR	NR	0
Lists of Federal RCRA generators								
RCRA-LQG	0.250	2	0	2	NR	NR	NR	4
RCRA-SQG	0.250	4	5	20	NR	NR	NR	29
RCRA-VSQG	0.250		0	1	NR	NR	NR	1
Federal institutional controls / engineering controls registries								
LUCIS	0.500		0	0	0	NR	NR	0
US ENG CONTROLS	0.500		0	0	0	NR	NR	0
US INST CONTROLS	0.500		0	0	0	NR	NR	0
Federal ERNS list								
ERNS	0.001		0	NR	NR	NR	NR	0
Lists of state- and tribal (Superfund) equivalent sites								
RESPONSE	1.000		0	1	1	2	NR	4
Lists of state- and tribal hazardous waste facilities								
ENVIROSTOR	1.000		2	5	4	12	NR	23
Lists of state and tribal landfills and solid waste disposal facilities								
SWF/LF	0.500		0	1	1	NR	NR	2

MAP FINDINGS SUMMARY

Database	Search Distance (Miles)	Target Property	< 1/8	1/8 - 1/4	1/4 - 1/2	1/2 - 1	> 1	Total Plotted
Lists of state and tribal leaking storage tanks								
LUST	0.500	2	3	17	70	NR	NR	92
INDIAN LUST	0.500		0	0	0	NR	NR	0
CPS-SLIC	0.500		3	3	15	NR	NR	21
Lists of state and tribal registered storage tanks								
FEMA UST	0.250		0	0	NR	NR	NR	0
UST	0.250		3	2	NR	NR	NR	5
AST	0.250		2	2	NR	NR	NR	4
INDIAN UST	0.250		0	0	NR	NR	NR	0
Lists of state and tribal voluntary cleanup sites								
INDIAN VCP	0.500		0	0	0	NR	NR	0
VCP	0.500		0	1	0	NR	NR	1
Lists of state and tribal brownfield sites								
BROWNFIELDS	0.500		0	0	0	NR	NR	0
ADDITIONAL ENVIRONMENTAL RECORDS								
Local Brownfield lists								
US BROWNFIELDS	0.500		0	0	0	NR	NR	0
Local Lists of Landfill / Solid Waste Disposal Sites								
WMUDS/SWAT	0.500		0	0	1	NR	NR	1
SWRCY	0.500		0	0	0	NR	NR	0
HAULERS	0.001		0	NR	NR	NR	NR	0
INDIAN ODI	0.500		0	0	0	NR	NR	0
ODI	0.500		0	0	0	NR	NR	0
DEBRIS REGION 9	0.500		0	0	0	NR	NR	0
IHS OPEN DUMPS	0.500		0	0	0	NR	NR	0
Local Lists of Hazardous waste / Contaminated Sites								
US HIST CDL	0.001		0	NR	NR	NR	NR	0
HIST Cal-Sites	1.000		0	1	1	1	NR	3
SCH	0.250		0	0	NR	NR	NR	0
CDL	0.001		0	NR	NR	NR	NR	0
Toxic Pits	1.000		0	0	0	0	NR	0
CERS HAZ WASTE	0.250	4	5	22	NR	NR	NR	31
US CDL	0.001		0	NR	NR	NR	NR	0
Local Lists of Registered Storage Tanks								
SWEEPS UST	0.250		2	13	NR	NR	NR	15
HIST UST	0.250	1	6	18	NR	NR	NR	25
CERS TANKS	0.250		3	1	NR	NR	NR	4
CA FID UST	0.250		2	9	NR	NR	NR	11
Local Land Records								
LIENS	0.001		0	NR	NR	NR	NR	0

MAP FINDINGS SUMMARY

Database	Search Distance (Miles)	Target Property	< 1/8	1/8 - 1/4	1/4 - 1/2	1/2 - 1	> 1	Total Plotted
LIENS 2	0.001		0	NR	NR	NR	NR	0
DEED	0.500		0	0	3	NR	NR	3
Records of Emergency Release Reports								
HMIRS	0.001		0	NR	NR	NR	NR	0
CHMIRS	0.001		0	NR	NR	NR	NR	0
LDS	0.001		0	NR	NR	NR	NR	0
MCS	0.001		0	NR	NR	NR	NR	0
SPILLS 90	0.001		0	NR	NR	NR	NR	0
Other Ascertainable Records								
RCRA NonGen / NLR	0.250	11	30	86	NR	NR	NR	127
FUDS	1.000		1	0	0	1	NR	2
DOD	1.000		0	0	0	0	NR	0
SCRD DRYCLEANERS	0.500		0	0	0	NR	NR	0
US FIN ASSUR	0.001		0	NR	NR	NR	NR	0
EPA WATCH LIST	0.001		0	NR	NR	NR	NR	0
2020 COR ACTION	0.250		0	0	NR	NR	NR	0
TSCA	0.001		0	NR	NR	NR	NR	0
TRIS	0.001		0	NR	NR	NR	NR	0
SSTS	0.001		0	NR	NR	NR	NR	0
ROD	1.000		0	0	0	0	NR	0
RMP	0.001		0	NR	NR	NR	NR	0
RAATS	0.001		0	NR	NR	NR	NR	0
PRP	0.001		0	NR	NR	NR	NR	0
PADS	0.001		0	NR	NR	NR	NR	0
ICIS	0.001		0	NR	NR	NR	NR	0
FTTS	0.001		0	NR	NR	NR	NR	0
MLTS	0.001		0	NR	NR	NR	NR	0
COAL ASH DOE	0.001		0	NR	NR	NR	NR	0
COAL ASH EPA	0.500		0	0	0	NR	NR	0
PCB TRANSFORMER	0.001		0	NR	NR	NR	NR	0
RADINFO	0.001		0	NR	NR	NR	NR	0
HIST FTTS	0.001		0	NR	NR	NR	NR	0
DOT OPS	0.001		0	NR	NR	NR	NR	0
CONSENT	1.000		0	0	0	0	NR	0
INDIAN RESERV	1.000		0	0	0	0	NR	0
FUSRAP	1.000		0	0	0	0	NR	0
UMTRA	0.500		0	0	0	NR	NR	0
LEAD SMELTERS	0.001		0	NR	NR	NR	NR	0
US AIRS	0.001		0	NR	NR	NR	NR	0
US MINES	0.250		0	0	NR	NR	NR	0
MINES MRDS	TP		NR	NR	NR	NR	NR	0
ABANDONED MINES	TP		NR	NR	NR	NR	NR	0
FINDS	0.001	16	3	NR	NR	NR	NR	19
DOCKET HWC	TP		NR	NR	NR	NR	NR	0
ECHO	TP	14	NR	NR	NR	NR	NR	14
UXO	1.000		0	0	0	0	NR	0
FUELS PROGRAM	0.250		0	0	NR	NR	NR	0
PFAS NPL	0.250		0	0	NR	NR	NR	0
PFAS FEDERAL SITES	0.250		0	0	NR	NR	NR	0

MAP FINDINGS SUMMARY

Database	Search Distance (Miles)	Target Property	< 1/8	1/8 - 1/4	1/4 - 1/2	1/2 - 1	> 1	Total Plotted
PFAS TRIS	0.250		0	0	NR	NR	NR	0
PFAS TSCA	0.250		0	0	NR	NR	NR	0
PFAS RCRA MANIFEST	0.250		0	0	NR	NR	NR	0
PFAS ATSDR	0.250		0	0	NR	NR	NR	0
PFAS WQP	0.250		0	0	NR	NR	NR	0
PFAS PROJECT	0.250		0	0	NR	NR	NR	0
PFAS NPDES	0.250		0	0	NR	NR	NR	0
PFAS ECHO	0.250		1	0	NR	NR	NR	1
PFAS ECHO FIRE TRAIN	0.250		0	0	NR	NR	NR	0
PFAS PT 139 AIRPORT	0.250		0	0	NR	NR	NR	0
AQUEOUS FOAM NRC	0.250		0	0	NR	NR	NR	0
BIOSOLIDS	TP		NR	NR	NR	NR	NR	0
UST FINDER	0.250		1	1	NR	NR	NR	2
UST FINDER RELEASE	0.500	1	2	14	39	NR	NR	56
E MANIFEST	0.250	12	20	45	NR	NR	NR	77
PFAS	0.250		1	0	NR	NR	NR	1
AQUEOUS FOAM	TP		NR	NR	NR	NR	NR	0
CA BOND EXP. PLAN	1.000		0	0	0	1	NR	1
San Mateo Co. BI	0.250	39	49	111	NR	NR	NR	199
CHROME PLATING	0.500		0	0	0	NR	NR	0
Cortese	0.500	1	2	13	39	NR	NR	55
CUPA Listings	0.250		1	0	NR	NR	NR	1
DRYCLEANERS	0.250		0	1	NR	NR	NR	1
EMI	0.001	3	1	NR	NR	NR	NR	4
ENF	0.001		0	NR	NR	NR	NR	0
Financial Assurance	0.001		0	NR	NR	NR	NR	0
ICE	TP		NR	NR	NR	NR	NR	0
HIST CORTESE	0.500	1	0	13	30	NR	NR	44
HWP	1.000		0	1	1	1	NR	3
HWT	0.250		0	0	NR	NR	NR	0
HWTS	TP	31	NR	NR	NR	NR	NR	31
HAZNET	0.001	23	7	NR	NR	NR	NR	30
MINES	TP		NR	NR	NR	NR	NR	0
MWMP	0.250		0	0	NR	NR	NR	0
NPDES	0.001		0	NR	NR	NR	NR	0
PEST LIC	TP		NR	NR	NR	NR	NR	0
PROC	0.500		0	0	0	NR	NR	0
Notify 65	1.000		0	0	4	1	NR	5
HAZMAT	0.250		0	0	NR	NR	NR	0
UIC	0.001		0	NR	NR	NR	NR	0
UIC GEO	TP		NR	NR	NR	NR	NR	0
WASTEWATER PITS	0.500		0	0	0	NR	NR	0
WDS	0.001		0	NR	NR	NR	NR	0
WIP	0.250		0	0	NR	NR	NR	0
MILITARY PRIV SITES	TP		NR	NR	NR	NR	NR	0
PROJECT	TP		NR	NR	NR	NR	NR	0
WDR	TP		NR	NR	NR	NR	NR	0
CIWQS	TP		NR	NR	NR	NR	NR	0
CERS	TP	8	NR	NR	NR	NR	NR	8
NON-CASE INFO	TP		NR	NR	NR	NR	NR	0
OTHER OIL GAS	TP		NR	NR	NR	NR	NR	0

MAP FINDINGS SUMMARY

Database	Search Distance (Miles)	Target Property	< 1/8	1/8 - 1/4	1/4 - 1/2	1/2 - 1	> 1	Total Plotted
PROD WATER PONDS	TP		NR	NR	NR	NR	NR	0
SAMPLING POINT	TP		NR	NR	NR	NR	NR	0
WELL STIM PROJ	TP		NR	NR	NR	NR	NR	0
EDR HIGH RISK HISTORICAL RECORDS								
EDR Exclusive Records								
EDR MGP	1.000		0	0	0	0	NR	0
EDR Hist Auto	0.250		2	6	NR	NR	NR	8
EDR Hist Cleaner	0.250		3	2	NR	NR	NR	5
EDR RECOVERED GOVERNMENT ARCHIVES								
Exclusive Recovered Govt. Archives								
RGA LF	0.001		0	NR	NR	NR	NR	0
RGA LUST	0.001	2	0	NR	NR	NR	NR	2
- Totals --		175	160	415	212	19	0	981

NOTES:

TP = Target Property

NR = Not Requested at this Search Distance

Sites may be listed in more than one database

A1 **PETCO #1320** **CERS HAZ WASTE** **S121744876**
Target **1150 EL CAMINO REAL STE 167** **N/A**
Property **SAN BRUNO, CA 94066**

Site 1 of 111 in cluster A

Actual:
47 ft.

CERS HAZ WASTE:

Name:	PETCO #1320
Address:	1150 EL CAMINO REAL STE 167
City,State,Zip:	SAN BRUNO, CA 94066
Site ID:	142672
CERS ID:	10464607
CERS Description:	Hazardous Waste Generator

Violations:

Site ID:	142672
Site Name:	Petco #1320
Violation Date:	03-28-2018
Citation:	22 CCR 12 66262.34(f) - California Code of Regulations, Title 22, Chapter 12, Section(s) 66262.34(f)
Violation Description:	Failure to properly label hazardous waste accumulation containers and portable tanks with the following requirements: "Hazardous Waste", name and address of the generator, physical and chemical characteristics of the Hazardous Waste, and starting accumulation date.
Violation Notes:	Returned to compliance on 03/28/2018. OBSERVATION: 3 partially full containers of hazardous waste lacked the accumulation start dates. During the inspection, the store manager added the accumulation start dates to each container. CORRECTIVE ACTION: Continue to ensure that all containers of hazardous waste are properly labeled.
Violation Division:	San Mateo County Environmental Health
Violation Program:	HW
Violation Source:	CERS,

Site ID:	142672
Site Name:	Petco #1320
Violation Date:	06-14-2021
Citation:	22 CCR 12 66262.40(a) - California Code of Regulations, Title 22, Chapter 12, Section(s) 66262.40(a)
Violation Description:	Failure to keep a copy of each properly signed manifest for at least three years from the date the waste was accepted by the initial transporter. The manifest signed at the time the waste was accepted for transport shall be kept until receiving a signed copy from the designated facility which received the waste.
Violation Notes:	Returned to compliance on 06/15/2021. There are two manifests from 2021. The initial copy of these two manifests were in the waste binder, but the final manifest copy was missing from the binder for both 2021 manifests. Obtain a copy of the "Designated facility to Generator" manifest copy for each of the 2021 manifests and provide documentation to SMCUPA within 30 days. Ensure final copies for all manifests are filed in the compliance binder.
Violation Division:	San Mateo County Environmental Health
Violation Program:	HW
Violation Source:	CERS,

Evaluation:

Eval General Type:	Compliance Evaluation Inspection
Eval Date:	03-28-2018
Violations Found:	Yes

PETCO #1320 (Continued) **S121744876**

Eval Type: Routine done by local agency
Eval Notes: On site to conduct a routine hazardous waste inspection. The facility has had the following hazardous wastes picked up: On 3-5-18, 11 pounds of waste toxic, liquids, organic (Chromium, Selenium). On 9-14-17, the following were picked up: 6 pounds of waste corrosive liquid, acidic, inorganic (phosphoric acid, hydrochloric acid). 1 pound of waste corrosive liquid, basic, inorganic (sodium hydroxide, potassium hydroxide). 2 pounds of waste aerosols, flammable (methyl ethyl ketone). 2 pounds of waste oxidizing liquid (hydrogen peroxide). 6 pounds of non RCRA hazardous waste liquid (surfactant, oil).
Eval Division: San Mateo County Environmental Health
Eval Program: HW
Eval Source: CERS,

Eval General Type: Other/Unknown
Eval Date: 06-14-2018
Violations Found: No
Eval Type: Other, not routine, done by local agency
Eval Notes: HMBP submittal reviewed and not accepted.
Eval Division: San Mateo County Environmental Health
Eval Program: HW
Eval Source: CERS,

Eval General Type: Compliance Evaluation Inspection
Eval Date: 06-26-2023
Violations Found: No
Eval Type: Routine done by local agency
Eval Notes: Facility generates the following hazardous waste streams: separate, labeled and lidded containers for flammables, corrosives, aerosols, etc.: last pick-up 5/16/2023 by Clean Earth (place flammables in metal containers with secure lids) surfactant - last pick-up 12/14/2022 w/LDR electronic devices and batteries - last pick-up 5/16/2023 & 12/14/2022 w/Bill of Lading chromium and selenium - last pick-up 12/2022 w/LDR 5/16/2023 last pick-up for all hazardous wastes
Eval Division: San Mateo County Environmental Health
Eval Program: HW
Eval Source: CERS,

Eval General Type: Compliance Evaluation Inspection
Eval Date: 02-11-2016
Violations Found: No
Eval Type: Routine done by local agency
Eval Notes: Not reported
Eval Division: San Mateo County Environmental Health
Eval Program: HW
Eval Source: CERS,

Eval General Type: Compliance Evaluation Inspection
Eval Date: 06-14-2021
Violations Found: Yes
Eval Type: Routine done by local agency
Eval Notes: On site for inspection. EPA ID number CAL000388276 ACTIVE. Facility is a very small quantity generator of returned/damaged retail goods hazardous waste. 2 manifests for 2021: 3/25/2021 1 lb Waste aerosols, flammable 3/25/2021 6 lbs waste toxic, liquids, organic (chromium, selenium) 1 lb waste toxic solids organic (chromium, selenium), 1 lb hazardous waste solid nos (mercury, broken fluorescent bulbs) 3

PETCO #1320 (Continued) **S121744876**

manifests for 2020 4/8/2020 - 9 lbs waste aerosols flammable 4/8/2020 - 5 lbs waste toxic liquids organic nos (chromium, selenium) 10/1/2020 - 2 lbs Waste aerosols, flammable 3 manifests for 2019

Eval Division: San Mateo County Environmental Health
Eval Program: HW
Eval Source: CERS,

Eval General Type: Compliance Evaluation Inspection
Eval Date: 01-06-2014
Violations Found: No
Eval Type: Routine done by local agency
Eval Notes: Not reported
Eval Division: San Mateo County Environmental Health
Eval Program: HW
Eval Source: CERS,

Eval General Type: Other/Unknown
Eval Date: 02-11-2016
Violations Found: No
Eval Type: Other, not routine, done by local agency
Eval Notes: Not reported
Eval Division: San Mateo County Environmental Health
Eval Program: HW
Eval Source: CERS,

Eval General Type: Other/Unknown
Eval Date: 07-05-2018
Violations Found: No
Eval Type: Other, not routine, done by local agency
Eval Notes: Not reported
Eval Division: San Mateo County Environmental Health
Eval Program: HW
Eval Source: CERS,

Affiliation:

Affiliation Type Desc: Operator
Entity Name: Petco #1320
Entity Title: Not reported
Affiliation Address: Not reported
Affiliation City: Not reported
Affiliation State: Not reported
Affiliation Country: Not reported
Affiliation Zip: Not reported
Affiliation Phone: (210) 201-9217,

Affiliation Type Desc: Parent Corporation
Entity Name: Petco Animal Supplies, Inc.
Entity Title: Not reported
Affiliation Address: Not reported
Affiliation City: Not reported
Affiliation State: Not reported
Affiliation Country: Not reported
Affiliation Zip: Not reported
Affiliation Phone: ,

Affiliation Type Desc: Document Preparer
Entity Name: Katherine Belliveau

PETCO #1320 (Continued) **S121744876**

Entity Title:	Not reported
Affiliation Address:	Not reported
Affiliation City:	Not reported
Affiliation State:	Not reported
Affiliation Country:	Not reported
Affiliation Zip:	Not reported
Affiliation Phone:	,
Affiliation Type Desc:	Environmental Contact
Entity Name:	Amy Ebersole-Martinez
Entity Title:	Not reported
Affiliation Address:	654 Richland Hills Drive
Affiliation City:	San Antonio
Affiliation State:	TX
Affiliation Country:	Not reported
Affiliation Zip:	78245
Affiliation Phone:	,
Affiliation Type Desc:	Facility Mailing Address
Entity Name:	Mailing Address
Entity Title:	Not reported
Affiliation Address:	654 Richland Hills Drive
Affiliation City:	San Antonio
Affiliation State:	TX
Affiliation Country:	Not reported
Affiliation Zip:	78245
Affiliation Phone:	,
Affiliation Type Desc:	Legal Owner
Entity Name:	Petco Animal Supplies, Inc.
Entity Title:	Not reported
Affiliation Address:	654 Richland Hills Drive
Affiliation City:	San Antonio
Affiliation State:	TX
Affiliation Country:	United States
Affiliation Zip:	78245
Affiliation Phone:	(210) 201-9095,
Affiliation Type Desc:	CUPA District
Entity Name:	San Mateo County Environmental Health
Entity Title:	Not reported
Affiliation Address:	2000 Alameda de las Pulgas, Suite 100
Affiliation City:	San Mateo
Affiliation State:	CA
Affiliation Country:	Not reported
Affiliation Zip:	94403
Affiliation Phone:	(650) 372-6200,
Affiliation Type Desc:	Identification Signer
Entity Name:	Amy Ebersole-Martinez
Entity Title:	Sr. Mgr. ESH Compliance
Affiliation Address:	Not reported
Affiliation City:	Not reported
Affiliation State:	Not reported
Affiliation Country:	Not reported
Affiliation Zip:	Not reported
Affiliation Phone:	,

A2 **VICTORIAS SECRET STORE #1338** **San Mateo Co. BI** **S123184455**
Target **1140 EL CAMINO REAL** **N/A**
Property **SAN BRUNO, CA 94066**

Site 2 of 111 in cluster A

Actual: **47 ft.**

San Mateo Co. BI:

Name:	VICTORIAS SECRET STORE #1338
Address:	1140 EL CAMINO REAL
City,State,Zip:	SAN BRUNO, CA 94066
Region:	SAN MATEO
Facility ID:	FA0065013
Prog Element Code:	GENERATES <27 GAL/YEAR
Record Id:	PR0087932
Description:	GENERATES <27 GAL/YEAR
Facility Status:	Active, billable
Program Category:	HAZARDOUS WASTE PROGRAM

A3 **SCOOPFUL ICE CREAM** **San Mateo Co. BI** **S123182033**
Target **1150 EL CAMINO REAL** **N/A**
Property **SAN BRUNO, CA 94066**

Site 3 of 111 in cluster A

Actual: **47 ft.**

San Mateo Co. BI:

Name:	SCOOPFUL ICE CREAM
Address:	1150 EL CAMINO REAL
City,State,Zip:	SAN BRUNO, CA 94066
Region:	SAN MATEO
Facility ID:	FA0029312
Prog Element Code:	STORMWATER ANNUAL INSPECTION FEE
Record Id:	PR0050017
Description:	STORMWATER ANNUAL FEE - INSP FREQ EVERY 2 YRS
Facility Status:	Inactive, non-billable
Program Category:	STORMWATER

A4 **HOLLISTER CO 30590** **HWTS** **S124869678**
Target **1150 EL CAMINO REAL** **HAZNET** **N/A**
Property **SAN BRUNO, CA 94066**

Site 4 of 111 in cluster A

Actual: **47 ft.**

HWTS:

Name:	HOLLISTER CO 30590
Address:	1150 EL CAMINO REAL
Address 2:	Not reported
City,State,Zip:	SAN BRUNO, CA 94066
EPA ID:	CAL000328017
Inactive Date:	08/28/2020
Create Date:	12/17/2007
Last Act Date:	Not reported
Mailing Name:	Not reported
Mailing Address:	800 CHURCH STREET
Mailing Address 2:	Not reported
Mailing City,State,Zip:	LAKE ZURICH, IL 600470000
Owner Name:	ABERCROMBIE & FITCH CO & SUBSIDIAR
Owner Address:	6301 FITCH PATH
Owner Address 2:	Not reported

HOLLISTER CO 30590 (Continued) **S124869678**

Owner City,State,Zip:	NEW ALBANY, OH 430540000
Owner Phone:	Not reported
Owner Fax:	Not reported
Contact Name:	JESSICA OTTO
Contact Address:	800 CHURCH STREET
Contact Address 2:	Not reported
City,State,Zip:	LAKE ZURICH, IL 60047
Contact Phone:	Not reported
Contact Fax:	Not reported
Facility Status:	Inactive
Facility Type:	PERMANENT
Category:	STATE
Latitude:	37.635952
Longitude:	-122.420681

NAICS:

EPA ID:	CAL000328017
Create Date:	2007-12-17 15:31:34.633
NAICS Code:	44819
NAICS Description:	Other Clothing Stores
Issued EPA ID Date:	2007-12-17 15:31:34.61700
Inactive Date:	2020-08-28 00:00:00
Facility Name:	HOLLISTER CO
Facility Address:	1150 EL CAMINO REAL
Facility Address 2:	Not reported
Facility City:	SAN BRUNO
Facility County:	Not reported
Facility State:	CA
Facility Zip:	940662420

HAZNET:

Name:	HOLLISTER CO 30590
Address:	1150 EL CAMINO REAL
Address 2:	Not reported
City,State,Zip:	SAN BRUNO, CA 940662420
Contact:	JESSICA OTTO
Telephone:	2248584583
Mailing Name:	Not reported
Mailing Address:	800 CHURCH STREET
Year:	2020
Gepaid:	CAL000328017
TSD EPA ID:	NED981723513
CA Waste Code:	331 - Off-specification, aged or surplus organics
Disposal Method:	H040 - Incineration--Thermal Destruction Other Than Use As A Fuel
Tons:	0.0075
Year:	2020
Gepaid:	CAL000328017
TSD EPA ID:	ARD069748192
CA Waste Code:	331 - Off-specification, aged or surplus organics
Disposal Method:	H040 - Incineration--Thermal Destruction Other Than Use As A Fuel
Tons:	0.0075

HOLLISTER CO 30590 (Continued) **S124869678**

Additional Information:

Year:	2020
EM Manifest ID:	Not reported
Shipment Date:	7/31/2020
Shipment Date:	7/31/2020
Receipt Date:	8/18/2020
Manifest Number:	015172687FLE
Generator EPA ID:	CAL000328017
Name:	HOL 30590
Address:	1150 EL CAMINO REAL
Address 2:	Not reported
City,State,Zip:	SAN BRUNO, CA 94066
Telephone:	Not reported
Contact:	Catlin Green
Contact Telephone:	614-765-4432
Contact Email:	catlin_green@anfcorp.com
Transporter 1 EPA ID:	MAD039322250
Transporter Name:	Clean Harbors Environmental Services, Inc.
Transporter 1 Emergency Number:	Not reported
Transporter 2 EPA ID:	CAR000187922
Transporter Name 2:	Rust and Sons Trucking Inc
Transporter 2 Emergency Number:	Not reported
TSDF EPA ID:	NED981723513
TSDF Name:	Clean Harbors Environmental Services, Inc.
TSDF Address 1:	2247 South Highway 71
TSDF Address 2:	Not reported
TSDF City,State,Zip:	Kimball, NE 69145
TSDF Telephone:	Not reported
TSDFA EPA ID:	Not reported
Waste Code Description:	331 - Not reported
RCRA Code:	D001
Meth Code:	H040 - Not reported
Quantity Tons:	0.0075
Waste Quantity:	15
Quantity Unit:	P

Year:	2020
EM Manifest ID:	Not reported
Shipment Date:	7/31/2020
Shipment Date:	7/31/2020
Receipt Date:	9/22/2020
Manifest Number:	015172686FLE
Generator EPA ID:	CAL000328017
Name:	HOL 30590
Address:	1150 EL CAMINO REAL
Address 2:	Not reported
City,State,Zip:	SAN BRUNO, CA 94066
Telephone:	Not reported
Contact:	Catlin Green
Contact Telephone:	614-765-4432
Contact Email:	catlin_green@anfcorp.com
Transporter 1 EPA ID:	MAD039322250
Transporter Name:	Clean Harbors Environmental Services, Inc.
Transporter 1 Emergency Number:	Not reported
Transporter 2 EPA ID:	MAD039322250
Transporter Name 2:	Clean Harbors Environmental Services, Inc.
Transporter 2 Emergency Number:	Not reported

HOLLISTER CO 30590 (Continued) **S124869678**

TSDF EPA ID:	ARD069748192
TSDF Name:	Clean Harbors El Dorado LLC
TSDF Address 1:	309 American Circle
TSDF Address 2:	Not reported
TSDF City,State,Zip:	El Dorado, AR 71730
TSDF Telephone:	Not reported
TSDFA EPA ID:	Not reported
Waste Code Description:	331 - Not reported
RCRA Code:	D001
Meth Code:	H040 - Not reported
Quantity Tons:	0.0075
Waste Quantity:	15
Quantity Unit:	P

A5 **BATH & BODY WORKS #1453** **San Mateo Co. BI** **S123184422**
Target **1140 EL CAMINO REAL** **N/A**
Property **SAN BRUNO, CA 94066**

Site 5 of 111 in cluster A

Actual: **47 ft.**

San Mateo Co. BI:

Name:	BATH & BODY WORKS #1453
Address:	1140 EL CAMINO REAL
City,State,Zip:	SAN BRUNO, CA 94066
Region:	SAN MATEO
Facility ID:	FA0064804
Prog Element Code:	GENERATES <27 GAL/YEAR
Record Id:	PR0087695
Description:	GENERATES <27 GAL/YEAR
Facility Status:	Active, billable
Program Category:	HAZARDOUS WASTE PROGRAM

A6 **AUNTIE ANNES PRETZELS** **San Mateo Co. BI** **S123181962**
Target **1150 EL CAMINO REAL** **N/A**
Property **SAN BRUNO, CA 94066**

Site 6 of 111 in cluster A

Actual: **47 ft.**

San Mateo Co. BI:

Name:	AUNTIE ANNES PRETZELS
Address:	1150 EL CAMINO REAL
City,State,Zip:	SAN BRUNO, CA 94066
Region:	SAN MATEO
Facility ID:	FA0029153
Prog Element Code:	STORMWATER ANNUAL INSPECTION FEE
Record Id:	PR0049881
Description:	STORMWATER ANNUAL FEE - INSP FREQ EVERY 2 YRS
Facility Status:	Inactive, non-billable
Program Category:	STORMWATER

A7 **BEST BUY MOBILE STORE #2751** **HWTS** **S124671508**
Target **1150 EL CAMINO REAL, STE 111** **N/A**
Property **SAN BRUNO, CA 94066**

Site 7 of 111 in cluster A

Actual: **47 ft.**

HWTS:

Name:	BEST BUY MOBILE STORE #2751
Address:	1150 EL CAMINO REAL, STE 111
Address 2:	Not reported
City,State,Zip:	SAN BRUNO, CA 94066
EPA ID:	CAC002951966
Inactive Date:	06/11/2018
Create Date:	03/09/2018
Last Act Date:	Not reported
Mailing Name:	Not reported
Mailing Address:	7601 PENN AVE S
Mailing Address 2:	Not reported
Mailing City,State,Zip:	RICHFIELD, MN 55423
Owner Name:	FOREST CITY
Owner Address:	1100 TERMINAL TOWER
Owner Address 2:	Not reported
Owner City,State,Zip:	CLEVELAND, OH 44113
Owner Phone:	Not reported
Owner Fax:	Not reported
Contact Name:	TIM DUNN
Contact Address:	7601 PENN AVE S
Contact Address 2:	Not reported
City,State,Zip:	RICHFIELD, MN 55423
Contact Phone:	Not reported
Contact Fax:	Not reported
Facility Status:	Inactive
Facility Type:	TEMPORARY
Category:	STATE
Latitude:	37.636315
Longitude:	-122.420842

A8 **WALTER VAN RIEL** **HWTS** **S124664667**
Target **1150 EL CAMINO REAL, SUITE 225** **N/A**
Property **SAN BRUNO, CA 94066**

Site 8 of 111 in cluster A

Actual: **47 ft.**

HWTS:

Name:	WALTER VAN RIEL
Address:	1150 EL CAMINO REAL, SUITE 225
Address 2:	Not reported
City,State,Zip:	SAN BRUNO, CA 94066
EPA ID:	CAC002944742
Inactive Date:	04/20/2018
Create Date:	01/18/2018
Last Act Date:	Not reported
Mailing Name:	Not reported
Mailing Address:	1150 EL CAMINO REAL, SUITE 225
Mailing Address 2:	Not reported
Mailing City,State,Zip:	SAN BRUNO, CA 94066
Owner Name:	MARIA OSMENA
Owner Address:	1150 EL CAMINO REAL, SUITE 225
Owner Address 2:	Not reported
Owner City,State,Zip:	SAN BRUNO, CA 94066

WALTER VAN RIEL (Continued) **S124664667**

Owner Phone:	Not reported
Owner Fax:	Not reported
Contact Name:	WALTER VAN RIEL
Contact Address:	1259 15TH AV
Contact Address 2:	Not reported
City,State,Zip:	SAN FRANCISCO, CA 94122
Contact Phone:	Not reported
Contact Fax:	Not reported
Facility Status:	Inactive
Facility Type:	TEMPORARY
Category:	STATE
Latitude:	37.636315
Longitude:	-122.420842

NAICS:

EPA ID:	CAC002944742
Create Date:	2018-01-18 15:58:08.597
NAICS Code:	621111
NAICS Description:	Offices of Physicians (except Mental Health Specialists)
Issued EPA ID Date:	2018-01-18 15:58:08.59700
Inactive Date:	2018-04-20 03:00:29.48000
Facility Name:	WALTER VAN RIEL
Facility Address:	1150 EL CAMINO REAL, SUITE 225
Facility Address 2:	Not reported
Facility City:	SAN BRUNO
Facility County:	Not reported
Facility State:	CA
Facility Zip:	94066

A9 **SARKU JAPAN** **San Mateo Co. BI** **S123181938**
Target **1150 EL CAMINO REAL** **N/A**
Property **SAN BRUNO, CA 94066**

Site 9 of 111 in cluster A

Actual:
47 ft.

San Mateo Co. BI:

Name:	SARKU JAPAN
Address:	1150 EL CAMINO REAL
City,State,Zip:	SAN BRUNO, CA 94066
Region:	SAN MATEO
Facility ID:	FA0029057
Prog Element Code:	STORMWATER ANNUAL INSPECTION FEE
Record Id:	PR0049882
Description:	STORMWATER ANNUAL FEE - INSP FREQ EVERY 2 YRS
Facility Status:	Inactive, non-billable
Program Category:	STORMWATER

A10 **CHARLOTTE RUSSE INC** **San Mateo Co. BI** **S123183460**
Target **1150 EL CAMINO REAL** **N/A**
Property **SAN BRUNO, CA 94066**

Site 10 of 111 in cluster A

Actual: **47 ft.**

San Mateo Co. BI:

Name:	CHARLOTTE RUSSE INC
Address:	1150 EL CAMINO REAL
City,State,Zip:	SAN BRUNO, CA 94066
Region:	SAN MATEO
Facility ID:	FA0053947
Prog Element Code:	STORMWATER ANNUAL INSPECTION FEE
Record Id:	PR0074754
Description:	STORMWATER ANNUAL FEE - INSP FREQ EVERY 2 YRS
Facility Status:	Inactive, non-billable
Program Category:	STORMWATER

A11 **ORANGE JULIUS/DAIRY QUEEN** **San Mateo Co. BI** **S123181921**
Target **1150 EL CAMINO REAL** **N/A**
Property **SAN BRUNO, CA 94066**

Site 11 of 111 in cluster A

Actual: **47 ft.**

San Mateo Co. BI:

Name:	ORANGE JULIUS/DAIRY QUEEN
Address:	1150 EL CAMINO REAL
City,State,Zip:	SAN BRUNO, CA 94066
Region:	SAN MATEO
Facility ID:	FA0028988
Prog Element Code:	STORMWATER ANNUAL INSPECTION FEE
Record Id:	PR0049876
Description:	STORMWATER ANNUAL FEE - INSP FREQ EVERY 2 YRS
Facility Status:	Inactive, non-billable
Program Category:	STORMWATER

A12 **1X IMPORIUM** **HWTS** **S123749525**
Target **300 TANFORAN PK** **HAZNET** **N/A**
Property **SAN BRUNO, CA 0**

Site 12 of 111 in cluster A

Actual: **47 ft.**

HWTS:

Name:	1X IMPORIUM
Address:	300 TANFORAN PK
Address 2:	Not reported
City,State,Zip:	SAN BRUNO, CA 0
EPA ID:	CAC000866096
Inactive Date:	10/25/2000
Create Date:	09/25/1992
Last Act Date:	Not reported
Mailing Name:	Not reported
Mailing Address:	Not reported
Mailing Address 2:	Not reported
Mailing City,State,Zip:	SAN FRANCISCO, CA 941030000
Owner Name:	CARTER HAWLEY HALE
Owner Address:	Not reported
Owner Address 2:	Not reported

1X IMPORIUM (Continued) **S123749525**

Owner City,State,Zip:	Not reported
Owner Phone:	Not reported
Owner Fax:	Not reported
Contact Name:	JOW, JANICE/MGR
Contact Address:	Not reported
Contact Address 2:	Not reported
City,State,Zip:	Not reported
Contact Phone:	Not reported
Contact Fax:	Not reported
Facility Status:	Inactive
Facility Type:	TEMPORARY
Category:	STATE
Latitude:	37.635543
Longitude:	-122.419792

HAZNET:

Name:	1X IMPORIUM
Address:	300 TANFORAN PK
Address 2:	Not reported
City,State,Zip:	SAN BRUNO, CA 000000000
Contact:	JOW, JANICE/MGR
Telephone:	4157643483
Mailing Name:	Not reported
Mailing Address:	--
Year:	1992
Gepaid:	CAC000866096
TSD EPA ID:	CAD982042475
CA Waste Code:	151 - Asbestos containing waste
Disposal Method:	D80 - Disposal, Land Fill
Tons:	0.8428

A13 **OLD NAVY 3383** **FINDS** **1024682816**
Target **1150 EL CAMINO REAL** **ECHO** **N/A**
Property **SAN BRUNO, CA 94066**

Site 13 of 111 in cluster A

Actual:
47 ft.

FINDS:
Registry ID: 110070471210

Click Here for FRS Facility Detail Report:

Environmental Interest/Information System:
The Resource Conservation and Recovery Act Information System (RCRAInfo) is EPA's comprehensive information system in support of the Resource Conservation and Recovery Act (RCRA) of 1976 and the Hazardous and Solid Waste Amendments (HSWA) of 1984. It tracks many types of information about generators, transporters, treaters, storers, and disposers of hazardous waste.
Registry ID: 110070591085

Click Here for FRS Facility Detail Report:

Environmental Interest/Information System:
The Resource Conservation and Recovery Act Information System (RCRAInfo) is EPA's comprehensive information system in support of the

OLD NAVY 3383 (Continued) **1024682816**

Resource Conservation and Recovery Act (RCRA) of 1976 and the Hazardous and Solid Waste Amendments (HSWA) of 1984. It tracks many types of information about generators, transporters, treaters, storers, and disposers of hazardous waste.

Click this hyperlink while viewing on your computer to access additional FINDS: detail in the EDR Site Report.

ECHO:

Envid:	1024682816
Registry ID:	110070471210

DFR URL:

Name:	HOLLISTER CO
Address:	1150 EL CAMINO REAL
City,State,Zip:	SAN BRUNO, CA 94066

A14 **TOYS R US #8271** **San Mateo Co. BI** **S118938805**
Target **1150 EL CAMINO REAL** **HWTS** **N/A**
Property **SAN BRUNO, CA 94066** **HAZNET**

Site 14 of 111 in cluster A

Actual:
47 ft.

San Mateo Co. BI:

Name:	TOYS R US #8271
Address:	1150 EL CAMINO REAL
City,State,Zip:	SAN BRUNO, CA 94066
Region:	SAN MATEO
Facility ID:	FA0065148
Prog Element Code:	GENERATES <27 GAL/YEAR
Record Id:	PR0088112
Description:	GENERATES <27 GAL/YEAR
Facility Status:	Inactive, non-billable
Program Category:	HAZARDOUS WASTE PROGRAM

HWTS:

Name:	TOYS R US #8271
Address:	1150 EL CAMINO REAL
Address 2:	Not reported
City,State,Zip:	SAN BRUNO, CA 94066
EPA ID:	CAL000411174
Inactive Date:	06/30/2020
Create Date:	10/19/2015
Last Act Date:	Not reported
Mailing Name:	Not reported
Mailing Address:	1 GEOFFREY WAY
Mailing Address 2:	Not reported
Mailing City,State,Zip:	WAYNE, NJ 7470
Owner Name:	TOYS R US-DELAWARE INC
Owner Address:	1 GEOFFREY WAY
Owner Address 2:	Not reported
Owner City,State,Zip:	WAYNE, NJ 7470
Owner Phone:	Not reported
Owner Fax:	Not reported
Contact Name:	JOEL TENNENBERG
Contact Address:	1 GEOFFREY WAY
Contact Address 2:	Not reported
City,State,Zip:	WAYNE, NJ 7470

TOYS R US #8271 (Continued) **S118938805**

Contact Phone: Not reported
Contact Fax: Not reported
Facility Status: Inactive
Facility Type: PERMANENT
Category: STATE
Latitude: 37.638621
Longitude: -122.4181575

NAICS:
EPA ID: CAL000411174
Create Date: 2015-10-19 10:05:13.710
NAICS Code: 44611
NAICS Description: Pharmacies and Drug Stores
Issued EPA ID Date: 2015-10-19 10:05:13.70000
Inactive Date: 2020-06-30 00:00:00
Facility Name: TOYS R US #8271
Facility Address: 1150 EL CAMINO REAL
Facility Address 2: Not reported
Facility City: SAN BRUNO
Facility County: Not reported
Facility State: CA
Facility Zip: 94066

HAZNET:
Name: TOYS R US #8271
Address: 1150 EL CAMINO REAL
Address 2: Not reported
City,State,Zip: SAN BRUNO, CA 07470
Contact: JOEL TENNENBERG
Telephone: 9736175741
Mailing Name: Not reported
Mailing Address: 1 GEOFFREY WAY

Year: 2018
Gepaid: CAL000411174
TSD EPA ID: AZR000515924
CA Waste Code: 331 - Off-specification, aged or surplus organics
Disposal Method: H141 - Storage, Bulking, And/Or Transfer Off Site--No Treatment/Reovery (H010-H129) Or (H131-H135)
Tons: 0.00050

Year: 2017
Gepaid: CAL000411174
TSD EPA ID: NVD980895338
CA Waste Code: 181 - Other inorganic solid waste
Disposal Method: H141 - Storage, Bulking, And/Or Transfer Off Site--No Treatment/Reovery (H010-H129) Or (H131-H135)
Tons: 0.0035

Year: 2016
Gepaid: CAL000411174
TSD EPA ID: CAD980884183
CA Waste Code: 181 - Other inorganic solid waste
Disposal Method: H141 - Storage, Bulking, And/Or Transfer Off Site--No Treatment/Reovery (H010-H129) Or (H131-H135)
Tons: 0.004

TOYS R US #8271 (Continued) **S118938805**

Year:	2016
Gepaid:	CAL000411174
TSD EPA ID:	NVD980895338
CA Waste Code:	181 - Other inorganic solid waste
Disposal Method:	H141 - Storage, Bulking, And/Or Transfer Off Site--No Treatment/Reovery (H010-H129) Or (H131-H135)
Tons:	0.0055

Year:	2015
Gepaid:	CAL000411174
TSD EPA ID:	CAD980884183
CA Waste Code:	181 - Other inorganic solid waste
Disposal Method:	H141 - Storage, Bulking, And/Or Transfer Off Site--No Treatment/Reovery (H010-H129) Or (H131-H135)
Tons:	0.0015

Additional Information:

Year:	2018
EM Manifest ID:	010732935FLE20170914_D_1
Shipment Date:	9/14/2017
Shipment Date:	9/14/2017
Receipt Date:	9/26/2017
Manifest Number:	010732935FLE
Generator EPA ID:	CAL000411174
Name:	TOYS R US #8271
Address:	Not reported
Address 2:	Not reported
City,State,Zip:	Not reported
Telephone:	Not reported
Contact:	Not reported
Contact Telephone:	Not reported
Contact Email:	Not reported
Transporter 1 EPA ID:	MNS000110924
Transporter Name:	Not reported
Transporter 1 Emergency Number:	Not reported
Transporter 2 EPA ID:	NED986382133
Transporter Name 2:	Not reported
Transporter 2 Emergency Number:	Not reported
TSDF EPA ID:	NVD980895338
TSDF Name:	21ST CENTURY EMN LLC
TSDF Address 1:	Not reported
TSDF Address 2:	Not reported
TSDF City,State,Zip:	Not reported
TSDF Telephone:	Not reported
TSDFA EPA ID:	Not reported
Waste Code Description:	- Not reported
RCRA Code:	Not reported
Meth Code:	- Not reported
Quantity Tons:	Not reported
Waste Quantity:	Not reported
Quantity Unit:	Not reported

Federal:

Year:	2018
EM Manifest ID:	010732935FLE20170914_D_1
Generator EPA ID:	CAL000411174

TOYS R US #8271 (Continued) **S118938805**

Shipment Date: 2017-09-14
Manifest Number: 010732935FLE
Line Number: 1
Method Code: H141
Quantity Tons: 0.00250
Quantity Waste: 5.000000
Quantity Unit: P
Number of Containers: 1
Type of Container: NULL
Quantity Type: NULL
Federal Code: D009

State:
Year: 2018
EM Manifest ID: 010732935FLE20170914_D_1
Generator EPA ID: CAL000411174
Shipment Date: 2017-09-14
Manifest Number: 010732935FLE
Line Number: 1
Method Code: H141
Quantity Tons: 0.00250
Quantity Waste: 5.000000
Quantity Unit: P
Number of Containers: 1
Type of Container: NULL
Quantity Type: NULL
State Code: 181

Year: 2018
EM Manifest ID: 010074991FLE20170316_D_1
Shipment Date: 3/16/2017
Shipment Date: 3/16/2017
Receipt Date: 3/23/2017
Manifest Number: 010074991FLE
Generator EPA ID: CAL000411174
Name: TOYS R US #8271
Address: Not reported
Address 2: Not reported
City,State,Zip: Not reported
Telephone: Not reported
Contact: Not reported
Contact Telephone: Not reported
Contact Email: Not reported
Transporter 1 EPA ID: MNS000110924
Transporter Name: Not reported
Transporter 1 Emergency Number: Not reported
Transporter 2 EPA ID: NED986382133
Transporter Name 2: Not reported
Transporter 2 Emergency Number: Not reported
TSDF EPA ID: NVD980895338
TSDF Name: 21ST CENTURY EMN LLC
TSDF Address 1: Not reported
TSDF Address 2: Not reported
TSDF City,State,Zip: Not reported
TSDF Telephone: Not reported
TSDFA EPA ID: Not reported

TOYS R US #8271 (Continued) **S118938805**

Waste Code Description:	- Not reported
RCRA Code:	Not reported
Meth Code:	- Not reported
Quantity Tons:	Not reported
Waste Quantity:	Not reported
Quantity Unit:	Not reported

State:

Year:	2018
EM Manifest ID:	010074991FLE20170316_D_1
Generator EPA ID:	CAL000411174
Shipment Date:	2017-03-16
Manifest Number:	010074991FLE
Line Number:	1
Method Code:	H141
Quantity Tons:	0.00100
Quantity Waste:	2.000000
Quantity Unit:	P
Number of Containers:	1
Type of Container:	NULL
Quantity Type:	NULL
State Code:	181

Year:	2018
EM Manifest ID:	010854902FLE20180312_D_1
Shipment Date:	3/12/2018
Shipment Date:	3/12/2018
Receipt Date:	3/26/2018
Manifest Number:	010854902FLE
Generator EPA ID:	CAL000411174
Name:	TOYS R US #8271
Address:	Not reported
Address 2:	Not reported
City,State,Zip:	Not reported
Telephone:	Not reported
Contact:	Not reported
Contact Telephone:	Not reported
Contact Email:	Not reported
Transporter 1 EPA ID:	MNS000110924
Transporter Name:	Not reported
Transporter 1 Emergency Number:	Not reported
Transporter 2 EPA ID:	CAR000175422
Transporter Name 2:	Not reported
Transporter 2 Emergency Number:	Not reported
TSDF EPA ID:	AZR000515924
TSDF Name:	YUMA YES LLC
TSDF Address 1:	Not reported
TSDF Address 2:	Not reported
TSDF City,State,Zip:	Not reported
TSDF Telephone:	Not reported
TSDFA EPA ID:	Not reported
Waste Code Description:	- Not reported
RCRA Code:	Not reported
Meth Code:	- Not reported
Quantity Tons:	Not reported
Waste Quantity:	Not reported
Quantity Unit:	Not reported

TOYS R US #8271 (Continued) **S118938805**

State:

Year:	2018
EM Manifest ID:	010854902FLE20180312_D_1
Generator EPA ID:	CAL000411174
Shipment Date:	2018-03-12
Manifest Number:	010854902FLE
Line Number:	1
Method Code:	H141
Quantity Tons:	0.00050
Quantity Waste:	1.000000
Quantity Unit:	P
Number of Containers:	1
Type of Container:	NULL
Quantity Type:	NULL
State Code:	331

Additional Information:

Year:	2017
Gen EPA ID:	CAL000411174
Shipment Date:	20170914
Creation Date:	7/24/2018 18:30:51
Receipt Date:	20170926
Manifest ID:	010732935FLE
Trans EPA ID:	MNS000110924
Trans Name:	STERICYCLE SPECIALTY WASTE SOLUTIONS INC
Trans 2 EPA ID:	NED986382133
Trans 2 Name:	SMITH SYSTEMS
TSDF EPA ID:	NVD980895338
Trans Name:	21ST CENTURY EMN LLC
TSDF Alt EPA ID:	Not reported
TSDF Alt Name:	Not reported
Waste Code Description:	181 - Other inorganic solid waste Organics
RCRA Code:	D009
Meth Code:	H141 - Storage, Bulking, And/Or Transfer Off Site--No Treatment/Reovery (H010-H129) Or (H131-H135)
Quantity Tons:	0.0025
Waste Quantity:	5
Quantity Unit:	P
Additional Code 1:	Not reported
Additional Code 2:	Not reported
Additional Code 3:	Not reported
Additional Code 4:	Not reported
Additional Code 5:	Not reported
Shipment Date:	20170316
Creation Date:	5/11/2018 18:33:18
Receipt Date:	20170323
Manifest ID:	010074991FLE
Trans EPA ID:	MNS000110924
Trans Name:	STERICYCLE SPECIALTY WASTE SOLUTIONS INC
Trans 2 EPA ID:	NED986382133
Trans 2 Name:	SMITH SYSTEMS
TSDF EPA ID:	NVD980895338
Trans Name:	21ST CENTURY EMN LLC

TOYS R US #8271 (Continued) **S118938805**

TSDF Alt EPA ID:	Not reported
TSDF Alt Name:	Not reported
Waste Code Description:	181 - Other inorganic solid waste Organics
RCRA Code:	Not reported
Meth Code:	H141 - Storage, Bulking, And/Or Transfer Off Site--No Treatment/Reovery (H010-H129) Or (H131-H135)
Quantity Tons:	0.001
Waste Quantity:	2
Quantity Unit:	P
Additional Code 1:	Not reported
Additional Code 2:	Not reported
Additional Code 3:	Not reported
Additional Code 4:	Not reported
Additional Code 5:	Not reported

Additional Information:

Year:	2016
Gen EPA ID:	CAL000411174
Shipment Date:	20151029
Creation Date:	1/11/2016 22:16:27
Receipt Date:	20151111
Manifest ID:	008517436FLE
Trans EPA ID:	MNS000110924
Trans Name:	STERICYCLE SPECIALTY WASTE SOLUTIONS INC
Trans 2 EPA ID:	CAR000210617
Trans 2 Name:	21ST CENTURY ENVIRONMENTAL OF CALIFORNIA
TSDF EPA ID:	CAD980884183
Trans Name:	GENERAL ENVIRONMENTAL MGT LLC
TSDF Alt EPA ID:	Not reported
TSDF Alt Name:	Not reported
Waste Code Description:	181 - Other inorganic solid waste Organics
RCRA Code:	Not reported
Meth Code:	H141 - Storage, Bulking, And/Or Transfer Off Site--No Treatment/Reovery (H010-H129) Or (H131-H135)
Quantity Tons:	0.0015
Waste Quantity:	3
Quantity Unit:	P
Additional Code 1:	Not reported
Additional Code 2:	Not reported
Additional Code 3:	Not reported
Additional Code 4:	Not reported
Additional Code 5:	Not reported

Additional Information:

Year:	2015
Gen EPA ID:	CAL000411174
Shipment Date:	20151029
Creation Date:	1/11/2016 22:16:27
Receipt Date:	20151111
Manifest ID:	008517436FLE
Trans EPA ID:	MNS000110924
Trans Name:	STERICYCLE SPECIALTY WASTE SOLUTIONS INC
Trans 2 EPA ID:	CAR000210617
Trans 2 Name:	21ST CENTURY ENVIRONMENTAL OF CALIFORNIA

TOYS R US #8271 (Continued) **S118938805**

TSDF EPA ID:	CAD980884183
Trans Name:	GENERAL ENVIRONMENTAL MGT LLC
TSDF Alt EPA ID:	Not reported
TSDF Alt Name:	Not reported
Waste Code Description:	181 - Other inorganic solid waste Organics
RCRA Code:	Not reported
Meth Code:	H141 - Storage, Bulking, And/Or Transfer Off Site--No Treatment/Reovery (H010-H129) Or (H131-H135)
Quantity Tons:	0.0015
Waste Quantity:	3
Quantity Unit:	P
Additional Code 1:	Not reported
Additional Code 2:	Not reported
Additional Code 3:	Not reported
Additional Code 4:	Not reported
Additional Code 5:	Not reported

A15 **LENSCRAFTERS #5115** **FINDS** **1023255088**
Target **1150 EL CAMINO REAL DR STE 265** **ECHO** **N/A**
Property **SAN BRUNO, CA 94066**

Site 15 of 111 in cluster A

Actual:
47 ft.

FINDS:
Registry ID: 110065440311

Click Here for FRS Facility Detail Report:

Environmental Interest/Information System:
The Resource Conservation and Recovery Act Information System (RCRAInfo) is EPA's comprehensive information system in support of the Resource Conservation and Recovery Act (RCRA) of 1976 and the Hazardous and Solid Waste Amendments (HSWA) of 1984. It tracks many types of information about generators, transporters, treaters, storers, and disposers of hazardous waste.
The California Environmental Protection Agency (CalEPA) has recently implemented a new data warehouse system (nSite). This data warehouse combines and merges facility and site information from five different systems managed within CalEPA. The five systems are: California Environmental Reporting System (CERS),EnviroStor, GeoTracker, California Integrated Water Quality System (CIWQS), andToxic Release Inventory (TRI).

Click this hyperlink while viewing on your computer to access additional FINDS: detail in the EDR Site Report.

ECHO:

Envid:	1023255088
Registry ID:	110065440311

DFR URL:

Name:	LENSCRAFTERS #5115
Address:	1150 EL CAMINO REAL DR STE 265
City,State,Zip:	SAN BRUNO, CA 94066

A16 **CVS PHARMACY #16439** **RCRA-SQG** **1018273887**
Target **1150 EL CAMINO REAL STE B** **FINDS** **CAR000260968**
Property **SAN BRUNO, CA 94066** **ECHO**
E MANIFEST

Site 16 of 111 in cluster A

Actual: **47 ft.**

RCRA Listings:

Date Form Received by Agency:	20160329
Handler Name:	Cvs Pharmacy #16439
Handler Address:	El Camino Real Ste B
Handler City,State,Zip:	SAN BRUNO, CA 94066
EPA ID:	CAR000260968
Contact Name:	NICOLE WILKINSON
Contact Address:	ONE CVS DR
Contact City,State,Zip:	WOONSOCKET, RI 02895
Contact Telephone:	401-770-7132
Contact Fax:	Not reported
Contact Email:	NICOLE.WILKINSON@CVSHEALTH.COM
Contact Title:	SENIOR CORP ENVIROMENTAL MGR
EPA Region:	09
Land Type:	Private
Federal Waste Generator Description:	Small Quantity Generator
Non-Notifier:	Not reported
Biennial Report Cycle:	Not reported
Accessibility:	Not reported
Active Site Indicator:	Handler Activities
State District Owner:	Not reported
State District:	Not reported
Mailing Address:	ONE CVS DR
Mailing City,State,Zip:	WOONSOCKET, RI 02895
Owner Name:	Shops At Tanoran Associates Llc
Owner Type:	Private
Operator Name:	Garfield Beach Cvs Llc
Operator Type:	Private
Short-Term Generator Activity:	No
Importer Activity:	No
Mixed Waste Generator:	No
Transporter Activity:	No
Transfer Facility Activity:	No
Recycler Activity with Storage:	No
Small Quantity On-Site Burner Exemption:	No
Smelting Melting and Refining Furnace Exemption:	No
Underground Injection Control:	No
Off-Site Waste Receipt:	No
Universal Waste Indicator:	No
Universal Waste Destination Facility:	No
Federal Universal Waste:	No
Active Site State-Reg Handler:	---
Federal Facility Indicator:	Not reported
Hazardous Secondary Material Indicator:	N
Sub-Part K Indicator:	Not reported
2018 GPRA Permit Baseline:	Not on the Baseline
2018 GPRA Renewals Baseline:	Not on the Baseline
202 GPRA Corrective Action Baseline:	No
Subject to Corrective Action Universe:	No
Non-TSDFs Where RCRA CA has Been Imposed Universe:	No
Corrective Action Priority Ranking:	No NCAPS ranking
Environmental Control Indicator:	No
Institutional Control Indicator:	No

CVS PHARMACY #16439 (Continued) **1018273887**

Human Exposure Controls Indicator:	N/A
Groundwater Controls Indicator:	N/A
Significant Non-Complier Universe:	No
Unaddressed Significant Non-Complier Universe:	No
Addressed Significant Non-Complier Universe:	No
Significant Non-Complier With a Compliance Schedule Universe:	No
Financial Assurance Required:	Not reported
Handler Date of Last Change:	20160428
Recognized Trader-Importer:	No
Recognized Trader-Exporter:	No
Importer of Spent Lead Acid Batteries:	No
Exporter of Spent Lead Acid Batteries:	No
Recycler Activity Without Storage:	No
Manifest Broker:	No
Sub-Part P Indicator:	No

Hazardous Waste Summary:

Waste Code:	D001
Waste Description:	Ignitable Waste
Waste Code:	D002
Waste Description:	Corrosive Waste
Waste Code:	D007
Waste Description:	Chromium
Waste Code:	D009
Waste Description:	Mercury
Waste Code:	D010
Waste Description:	Selenium
Waste Code:	D011
Waste Description:	Silver
Waste Code:	D024
Waste Description:	M-Cresol
Waste Code:	P001
Waste Description:	2h-1-Benzopyran-2-One, 4-Hydroxy-3-(3-Oxo-1-Phenylbutyl)-, & Salts, When Present At Concentrations Greater Than 0.3% (Or) Warfarin, & Salts, When Present At Concentrations Greater Than 0.3%
Waste Code:	U034
Waste Description:	Acetaldehyde, Trichloro- (Or) Chloral
Waste Code:	U044
Waste Description:	Chloroform (Or) Methane, Trichloro-
Waste Code:	U122
Waste Description:	Formaldehyde
Waste Code:	U129
Waste Description:	Cyclohexane, 1,2,3,4,5,6-Hexachloro-, (1alpha, 2alpha, 3beta, 4alpha, 5alpha, 6beta)- (Or) Lindane

CVS PHARMACY #16439 (Continued) **1018273887**

Waste Code: U188
Waste Description: Phenol

Waste Code: U201
Waste Description: 1,3-Benzenediol (Or) Resorcinol

Waste Code: U205
Waste Description: Selenium Sulfide (Or) Selenium Sulfide Ses2 (R,T)

Handler - Owner Operator:
Owner/Operator Indicator: Owner
Owner/Operator Name: SHOPS AT TANORAN ASSOCIATES LLC
Legal Status: Private
Date Became Current: 19730201
Date Ended Current: Not reported
Owner/Operator Address: 222 N SEPULVEDA BLVD
Owner/Operator City,State,Zip: EL SEGUNDO, CA 90245
Owner/Operator Telephone: Not reported
Owner/Operator Telephone Ext: Not reported
Owner/Operator Fax: Not reported
Owner/Operator Email: Not reported

Owner/Operator Indicator: Operator
Owner/Operator Name: GARFIELD BEACH CVS LLC
Legal Status: Private
Date Became Current: 20151216
Date Ended Current: Not reported
Owner/Operator Address: Not reported
Owner/Operator City,State,Zip: Not reported
Owner/Operator Telephone: Not reported
Owner/Operator Telephone Ext: Not reported
Owner/Operator Fax: Not reported
Owner/Operator Email: Not reported

Historic Generators:
Receive Date: 20160329
Handler Name: CVS PHARMACY #16439
Federal Waste Generator Description: Small Quantity Generator
State District Owner: Not reported
Large Quantity Handler of Universal Waste: No
Recognized Trader Importer: No
Recognized Trader Exporter: No
Spent Lead Acid Battery Importer: No
Spent Lead Acid Battery Exporter: No
Current Record: Yes
Non Storage Recycler Activity: Not reported
Electronic Manifest Broker: Not reported

List of NAICS Codes and Descriptions:
NAICS Code: 446110
NAICS Description: PHARMACIES AND DRUG STORES

Facility Has Received Notices of Violations:
Violations: No Violations Found

CVS PHARMACY #16439 (Continued) **1018273887**

Evaluation Action Summary:
Evaluations: No Evaluations Found

FINDS:
Registry ID: 110067712158

Click Here for FRS Facility Detail Report:

Environmental Interest/Information System:
The Resource Conservation and Recovery Act Information System (RCRAInfo) is EPA's comprehensive information system in support of the Resource Conservation and Recovery Act (RCRA) of 1976 and the Hazardous and Solid Waste Amendments (HSWA) of 1984. It tracks many types of information about generators, transporters, treaters, storers, and disposers of hazardous waste.

Click this hyperlink while viewing on your computer to access additional FINDS: detail in the EDR Site Report.

ECHO:
Envid: 1018273887
Registry ID: 110067712158

DFR URL:
Name: CVS PHARMACY #16439
Address: 1150 EL CAMINO REAL STE B
City,State,Zip: SAN BRUNO, CA 94066

E MANIFEST:

Manifest Tracking Number:	200637280CLE
Last Updated Date:	20231214
Shipped Date:	20231122
Received Date:	20231210
Manifest Status:	Signed
Submission Type:	DataImage5Copy
Origin Type:	Service
Generator EPA ID:	CAR000260968
Generator Name:	Cvs-Sis
Generator Location Street Number:	1150
Generator Location Street 1:	1150 EL CAMINO REAL, SUITE B
Generator Location Street 2:	Not reported
Generator Location City:	SAN BRUNO
Generator Location State:	CA
Generator Location Zip:	94066
Generator Mail Street Number:	Not reported
Generator Mail Street 1:	1150 El Camino Real, Suite B
Generator Mail Street 2:	Not reported
Generator Mail City:	San Bruno
Generator Mail Zip:	94066
Generator Mail State:	CA
Generator Contact Company Name:	Not reported
Designated Facility EPA ID:	NVD980895338
Designated Facility Name:	21st Century Environmental Management Of Nevada, Llc
Designated Facility Mail Street Number:	2095
Designated Facility Mail Street 1:	Not reported
Designated Facility Mail Street 2:	Newlands Drive East

CVS PHARMACY #16439 (Continued) **1018273887**

Designated Facility Mail City:	Fernley
Designated Facility Mail Zip:	89408
Designated Facility Mail State:	NV
Designated Facility Location Street Number:	2095
Designated Facility Location Street 1:	Newlands Drive East
Designated Facility Location Street 2:	Not reported
Designated Facility Location City:	Fernley
Designated Facility Location Zip:	89408
Designated Facility Location State:	NV
Designated Facility Contact Company Name:	Not reported
Manifest Residue Indicator:	N
Rejection Indicator:	N

Manifest Tracking Number:	200496784CLE
Last Updated Date:	20230713
Shipped Date:	20230622
Received Date:	20230711
Manifest Status:	Signed
Submission Type:	DataImage5Copy
Origin Type:	Service
Generator EPA ID:	CAR000260968
Generator Name:	Cvs-Sis
Generator Location Street Number:	Not reported
Generator Location Street 1:	1150 EL CAMINO REAL, SUITE B
Generator Location Street 2:	Not reported
Generator Location City:	SAN BRUNO
Generator Location State:	CA
Generator Location Zip:	94066
Generator Mail Street Number:	Not reported
Generator Mail Street 1:	1150 El Camino Real, Suite B
Generator Mail Street 2:	Not reported
Generator Mail City:	San Bruno
Generator Mail Zip:	94066
Generator Mail State:	CA
Generator Contact Company Name:	Not reported
Designated Facility EPA ID:	MID980615298
Designated Facility Name:	Petro Chem Processing Group Of Nortru Llc
Designated Facility Mail Street Number:	Not reported
Designated Facility Mail Street 1:	Not reported
Designated Facility Mail Street 2:	421 Lycaste St.
Designated Facility Mail City:	Detroit
Designated Facility Mail Zip:	48214
Designated Facility Mail State:	MI
Designated Facility Location Street Number:	Not reported
Designated Facility Location Street 1:	421 Lycaste St.
Designated Facility Location Street 2:	Not reported
Designated Facility Location City:	Detroit
Designated Facility Location Zip:	48214
Designated Facility Location State:	MI
Designated Facility Contact Company Name:	Not reported
Manifest Residue Indicator:	N
Rejection Indicator:	N

Manifest Tracking Number:	200496785CLE
Last Updated Date:	20230713
Shipped Date:	20230622
Received Date:	20230630

CVS PHARMACY #16439 (Continued) **1018273887**

Manifest Status:	Signed
Submission Type:	DataImage5Copy
Origin Type:	Service
Generator EPA ID:	CAR000260968
Generator Name:	Cvs-Sis
Generator Location Street Number:	Not reported
Generator Location Street 1:	1150 EL CAMINO REAL, SUITE B
Generator Location Street 2:	Not reported
Generator Location City:	SAN BRUNO
Generator Location State:	CA
Generator Location Zip:	94066
Generator Mail Street Number:	Not reported
Generator Mail Street 1:	1150 El Camino Real, Suite B
Generator Mail Street 2:	Not reported
Generator Mail City:	San Bruno
Generator Mail Zip:	94066
Generator Mail State:	CA
Generator Contact Company Name:	Not reported
Designated Facility EPA ID:	NVD980895338
Designated Facility Name:	21st Century Environmental Management Of Nevada, Llc
Designated Facility Mail Street Number:	Not reported
Designated Facility Mail Street 1:	Not reported
Designated Facility Mail Street 2:	2095 Newlands Drive East
Designated Facility Mail City:	Fernley
Designated Facility Mail Zip:	89408
Designated Facility Mail State:	NV
Designated Facility Location Street Number:	Not reported
Designated Facility Location Street 1:	2095 Newlands Drive East
Designated Facility Location Street 2:	Not reported
Designated Facility Location City:	Fernley
Designated Facility Location Zip:	89408
Designated Facility Location State:	NV
Designated Facility Contact Company Name:	Not reported
Manifest Residue Indicator:	N
Rejection Indicator:	N

Manifest Tracking Number:	200429025CLE
Last Updated Date:	20230428
Shipped Date:	20230406
Received Date:	20230419
Manifest Status:	Signed
Submission Type:	DataImage5Copy
Origin Type:	Service
Generator EPA ID:	CAR000260968
Generator Name:	Cvs-Sis
Generator Location Street Number:	Not reported
Generator Location Street 1:	1150 EL CAMINO REAL, SUITE B
Generator Location Street 2:	Not reported
Generator Location City:	SAN BRUNO
Generator Location State:	CA
Generator Location Zip:	94066
Generator Mail Street Number:	Not reported
Generator Mail Street 1:	1150 El Camino Real, Suite B
Generator Mail Street 2:	Not reported
Generator Mail City:	San Bruno
Generator Mail Zip:	94066
Generator Mail State:	CA

CVS PHARMACY #16439 (Continued) **1018273887**

Generator Contact Company Name:	Not reported
Designated Facility EPA ID:	NVD980895338
Designated Facility Name:	21st Century Environmental Management Of Nevada, Llc
Designated Facility Mail Street Number:	Not reported
Designated Facility Mail Street 1:	Not reported
Designated Facility Mail Street 2:	2095 Newlands Drive East
Designated Facility Mail City:	Fernley
Designated Facility Mail Zip:	89408
Designated Facility Mail State:	NV
Designated Facility Location Street Number:	Not reported
Designated Facility Location Street 1:	2095 Newlands Drive East
Designated Facility Location Street 2:	Not reported
Designated Facility Location City:	Fernley
Designated Facility Location Zip:	89408
Designated Facility Location State:	NV
Designated Facility Contact Company Name:	Not reported
Manifest Residue Indicator:	N
Rejection Indicator:	N

Manifest Tracking Number:	015082211FLE
Last Updated Date:	20201218
Shipped Date:	20201110
Received Date:	20201209
Manifest Status:	Signed
Submission Type:	DataImage5Copy
Origin Type:	Service
Generator EPA ID:	CAR000260968
Generator Name:	Cvs (Sis)
Generator Location Street Number:	Not reported
Generator Location Street 1:	1150 EL CAMINO REAL, SUITE B
Generator Location Street 2:	Not reported
Generator Location City:	SAN BRUNO
Generator Location State:	CA
Generator Location Zip:	94066
Generator Mail Street Number:	Not reported
Generator Mail Street 1:	1150 El Camino Real, Suite B
Generator Mail Street 2:	Not reported
Generator Mail City:	San Bruno
Generator Mail Zip:	94066
Generator Mail State:	CA
Generator Contact Company Name:	Not reported
Designated Facility EPA ID:	NVD980895338
Designated Facility Name:	21st Century Environmental Management Of Nevada, Llc
Designated Facility Mail Street Number:	Not reported
Designated Facility Mail Street 1:	Not reported
Designated Facility Mail Street 2:	2095 Newlands Drive East
Designated Facility Mail City:	Fernley
Designated Facility Mail Zip:	89408
Designated Facility Mail State:	NV
Designated Facility Location Street Number:	Not reported
Designated Facility Location Street 1:	2095 Newlands Drive East
Designated Facility Location Street 2:	Not reported
Designated Facility Location City:	Fernley
Designated Facility Location Zip:	89408
Designated Facility Location State:	NV
Designated Facility Contact Company Name:	Not reported
Manifest Residue Indicator:	N

CVS PHARMACY #16439 (Continued) **1018273887**

Rejection Indicator:	N
Manifest Tracking Number:	015082212FLE
Last Updated Date:	20201214
Shipped Date:	20201110
Received Date:	20201210
Manifest Status:	Signed
Submission Type:	DataImage5Copy
Origin Type:	Service
Generator EPA ID:	CAR000260968
Generator Name:	Cvs (Sis)
Generator Location Street Number:	Not reported
Generator Location Street 1:	1150 EL CAMINO REAL, SUITE B
Generator Location Street 2:	Not reported
Generator Location City:	SAN BRUNO
Generator Location State:	CA
Generator Location Zip:	94066
Generator Mail Street Number:	Not reported
Generator Mail Street 1:	1150 El Camino Real, Suite B
Generator Mail Street 2:	Not reported
Generator Mail City:	San Bruno
Generator Mail Zip:	94066
Generator Mail State:	CA
Generator Contact Company Name:	Not reported
Designated Facility EPA ID:	MID980615298
Designated Facility Name:	Petro Chem Processing Group Of Nortru Llc
Designated Facility Mail Street Number:	Not reported
Designated Facility Mail Street 1:	Not reported
Designated Facility Mail Street 2:	421 Lycaste St.
Designated Facility Mail City:	Detroit
Designated Facility Mail Zip:	48214
Designated Facility Mail State:	MI
Designated Facility Location Street Number:	Not reported
Designated Facility Location Street 1:	421 Lycaste St.
Designated Facility Location Street 2:	Not reported
Designated Facility Location City:	Detroit
Designated Facility Location Zip:	48214
Designated Facility Location State:	MI
Designated Facility Contact Company Name:	Not reported
Manifest Residue Indicator:	N
Rejection Indicator:	N
Manifest Tracking Number:	015082213FLE
Last Updated Date:	20201214
Shipped Date:	20201110
Received Date:	20201130
Manifest Status:	Signed
Submission Type:	DataImage5Copy
Origin Type:	Service
Generator EPA ID:	CAR000260968
Generator Name:	Cvs (Sis)
Generator Location Street Number:	Not reported
Generator Location Street 1:	1150 EL CAMINO REAL, SUITE B
Generator Location Street 2:	Not reported
Generator Location City:	SAN BRUNO
Generator Location State:	CA
Generator Location Zip:	94066

CVS PHARMACY #16439 (Continued) **1018273887**

Generator Mail Street Number:	Not reported
Generator Mail Street 1:	1150 El Camino Real, Suite B
Generator Mail Street 2:	Not reported
Generator Mail City:	San Bruno
Generator Mail Zip:	94066
Generator Mail State:	CA
Generator Contact Company Name:	Not reported
Designated Facility EPA ID:	NVD980895338
Designated Facility Name:	21st Century Environmental Management Of Nevada, Llc
Designated Facility Mail Street Number:	Not reported
Designated Facility Mail Street 1:	Not reported
Designated Facility Mail Street 2:	2095 Newlands Drive East
Designated Facility Mail City:	Fernley
Designated Facility Mail Zip:	89408
Designated Facility Mail State:	NV
Designated Facility Location Street Number:	Not reported
Designated Facility Location Street 1:	2095 Newlands Drive East
Designated Facility Location Street 2:	Not reported
Designated Facility Location City:	Fernley
Designated Facility Location Zip:	89408
Designated Facility Location State:	NV
Designated Facility Contact Company Name:	Not reported
Manifest Residue Indicator:	N
Rejection Indicator:	N

Manifest Tracking Number:	016267530FLE
Last Updated Date:	20231117
Shipped Date:	20211008
Received Date:	20211026
Manifest Status:	Signed
Submission Type:	DataImage5Copy
Origin Type:	Service
Generator EPA ID:	CAR000260968
Generator Name:	Cvs-Sis
Generator Location Street Number:	1150
Generator Location Street 1:	1150 EL CAMINO REAL, SUITE B
Generator Location Street 2:	Not reported
Generator Location City:	SAN BRUNO
Generator Location State:	CA
Generator Location Zip:	94066
Generator Mail Street Number:	Not reported
Generator Mail Street 1:	1150 El Camino Real, Suite B
Generator Mail Street 2:	Not reported
Generator Mail City:	San Bruno
Generator Mail Zip:	94066
Generator Mail State:	CA
Generator Contact Company Name:	Not reported
Designated Facility EPA ID:	MID980615298
Designated Facility Name:	Petro Chem Processing Group Of Nortru Llc
Designated Facility Mail Street Number:	Not reported
Designated Facility Mail Street 1:	Not reported
Designated Facility Mail Street 2:	421 Lycaste St.
Designated Facility Mail City:	Detroit
Designated Facility Mail Zip:	48214
Designated Facility Mail State:	MI
Designated Facility Location Street Number:	Not reported
Designated Facility Location Street 1:	421 Lycaste St.

CVS PHARMACY #16439 (Continued) **1018273887**

Designated Facility Location Street 2:	Not reported
Designated Facility Location City:	Detroit
Designated Facility Location Zip:	48214
Designated Facility Location State:	MI
Designated Facility Contact Company Name:	Not reported
Manifest Residue Indicator:	N
Rejection Indicator:	N

Manifest Tracking Number:	016267531FLE
Last Updated Date:	20211026
Shipped Date:	20211008
Received Date:	20211018
Manifest Status:	Signed
Submission Type:	DataImage5Copy
Origin Type:	Service
Generator EPA ID:	CAR000260968
Generator Name:	Cvs (Sis)
Generator Location Street Number:	Not reported
Generator Location Street 1:	1150 EL CAMINO REAL, SUITE B
Generator Location Street 2:	Not reported
Generator Location City:	SAN BRUNO
Generator Location State:	CA
Generator Location Zip:	94066
Generator Mail Street Number:	Not reported
Generator Mail Street 1:	1150 El Camino Real, Suite B
Generator Mail Street 2:	Not reported
Generator Mail City:	San Bruno
Generator Mail Zip:	94066
Generator Mail State:	CA
Generator Contact Company Name:	Not reported
Designated Facility EPA ID:	NVD980895338
Designated Facility Name:	21st Century Environmental Management Of Nevada, Llc
Designated Facility Mail Street Number:	Not reported
Designated Facility Mail Street 1:	Not reported
Designated Facility Mail Street 2:	2095 Newlands Drive East
Designated Facility Mail City:	Fernley
Designated Facility Mail Zip:	89408
Designated Facility Mail State:	NV
Designated Facility Location Street Number:	Not reported
Designated Facility Location Street 1:	2095 Newlands Drive East
Designated Facility Location Street 2:	Not reported
Designated Facility Location City:	Fernley
Designated Facility Location Zip:	89408
Designated Facility Location State:	NV
Designated Facility Contact Company Name:	Not reported
Manifest Residue Indicator:	N
Rejection Indicator:	N

Manifest Tracking Number:	014396482FLE
Last Updated Date:	20200423
Shipped Date:	20200316
Received Date:	20200403
Manifest Status:	Signed
Submission Type:	DataImage5Copy
Origin Type:	Service
Generator EPA ID:	CAR000260968
Generator Name:	Cvs (Sis)

CVS PHARMACY #16439 (Continued) **1018273887**

Generator Location Street Number:	Not reported
Generator Location Street 1:	1150 EL CAMINO REAL, SUITE B
Generator Location Street 2:	Not reported
Generator Location City:	SAN BRUNO
Generator Location State:	CA
Generator Location Zip:	94066
Generator Mail Street Number:	Not reported
Generator Mail Street 1:	1150 El Camino Real, Suite B
Generator Mail Street 2:	Not reported
Generator Mail City:	San Bruno
Generator Mail Zip:	94066
Generator Mail State:	CA
Generator Contact Company Name:	Not reported
Designated Facility EPA ID:	CAD980884183
Designated Facility Name:	Gem Rancho Cordova Llc
Designated Facility Mail Street Number:	Not reported
Designated Facility Mail Street 1:	Not reported
Designated Facility Mail Street 2:	11855 White Rock Road
Designated Facility Mail City:	Rancho Cordova
Designated Facility Mail Zip:	95742
Designated Facility Mail State:	CA
Designated Facility Location Street Number:	Not reported
Designated Facility Location Street 1:	11855 White Rock Road
Designated Facility Location Street 2:	Not reported
Designated Facility Location City:	Rancho Cordova
Designated Facility Location Zip:	95742
Designated Facility Location State:	CA
Designated Facility Contact Company Name:	Not reported
Manifest Residue Indicator:	N
Rejection Indicator:	N

Manifest Tracking Number:	014396841FLE
Last Updated Date:	20200615
Shipped Date:	20200601
Received Date:	20200610
Manifest Status:	Signed
Submission Type:	DataImage5Copy
Origin Type:	Service
Generator EPA ID:	CAR000260968
Generator Name:	Cvs (Sis)
Generator Location Street Number:	Not reported
Generator Location Street 1:	1150 EL CAMINO REAL, SUITE B
Generator Location Street 2:	Not reported
Generator Location City:	SAN BRUNO
Generator Location State:	CA
Generator Location Zip:	94066
Generator Mail Street Number:	Not reported
Generator Mail Street 1:	1150 El Camino Real, Suite B
Generator Mail Street 2:	Not reported
Generator Mail City:	San Bruno
Generator Mail Zip:	94066
Generator Mail State:	CA
Generator Contact Company Name:	Not reported
Designated Facility EPA ID:	CAD980884183
Designated Facility Name:	Gem Rancho Cordova Llc
Designated Facility Mail Street Number:	Not reported
Designated Facility Mail Street 1:	Not reported

CVS PHARMACY #16439 (Continued) **1018273887**

Designated Facility Mail Street 2: 11855 White Rock Road
Designated Facility Mail City: Rancho Cordova
Designated Facility Mail Zip: 95742
Designated Facility Mail State: CA
Designated Facility Location Street Number: Not reported
Designated Facility Location Street 1: 11855 White Rock Road
Designated Facility Location Street 2: Not reported
Designated Facility Location City: Rancho Cordova
Designated Facility Location Zip: 95742
Designated Facility Location State: CA
Designated Facility Contact Company Name: Not reported
Manifest Residue Indicator: N
Rejection Indicator: N

Federal Waste:
Manifest Tracking Number: 016181005FLE
Waste Line Number: 1
Federal Waste Code: D007
Federal Waste: CHROMIUM

Manifest Tracking Number: 016181005FLE
Waste Line Number: 1
Federal Waste Code: D010
Federal Waste: SELENIUM

Manifest Tracking Number: 016181005FLE
Waste Line Number: 2
Federal Waste Code: D007
Federal Waste: CHROMIUM

Manifest Tracking Number: 016181005FLE
Waste Line Number: 2
Federal Waste Code: D009
Federal Waste: MERCURY

Manifest Tracking Number: 016181005FLE
Waste Line Number: 2
Federal Waste Code: D010
Federal Waste: SELENIUM

Manifest Tracking Number: 016181005FLE
Waste Line Number: 2
Federal Waste Code: D024
Federal Waste: M-CRESOL

Manifest Tracking Number: 016181005FLE
Waste Line Number: 3
Federal Waste Code: P001
Federal Waste: 2H-1-BENZOPYRAN-2-ONE, 4-HYDROXY-3-(3-OXO-1-PHENYLBUTYL)-, & SALTS, WHEN PRESENT AT CONCENTRATIONS GREATER THAN 0.3% (OR) WARFARIN, & SALTS, WHEN PRESENT AT CONCENTRATIONS GREATER THAN 0.3%

Manifest Tracking Number: 016181005FLE
Waste Line Number: 4
Federal Waste Code: D001
Federal Waste: IGNITABLE WASTE

CVS PHARMACY #16439 (Continued) **1018273887**

Manifest Tracking Number: 016181005FLE
Waste Line Number: 4
Federal Waste Code: U002
Federal Waste: 2-PROPANONE (I) (OR) ACETONE (I)

State Waste:
Manifest Tracking Number: 016181005FLE
Waste Line Number: 1
State Waste Code Owner: CA
State Waste Code: 311
State Waste: Pharmaceutical waste

Manifest Tracking Number: 016181005FLE
Waste Line Number: 2
State Waste Code Owner: CA
State Waste Code: 311
State Waste: Pharmaceutical waste

Manifest Tracking Number: 016181005FLE
Waste Line Number: 3
State Waste Code Owner: CA
State Waste Code: 311
State Waste: Pharmaceutical waste

Manifest Tracking Number: 016181005FLE
Waste Line Number: 4
State Waste Code Owner: CA
State Waste Code: 214
State Waste: Unspecified solvent mixture

Manifest Tracking Number: 016181005FLE
Waste Line Number: 5
State Waste Code Owner: CA
State Waste Code: 331
State Waste: Off-specification, aged, or surplus organics

Transporter:
Manifest Tracking Number: 016181005FLE
Transporter Line Number: 1
Transporter EPA ID: MNS000110924
Transporter Name: Clean Earth Specialty Waste Solutions

Waste Line:
Manifest Tracking Number: 016181005FLE
Waste Line Number: 1
U.S. DOT Hazardous Indicator: Y
U.S. DOT ID Number: UN2811
U.S. DOT Description: Un2811, Waste Toxic Solids, Organic, N.O.S. (Chromium, Selenium), 6.1, Pg Ii, Erg#154
Non-Hazardous Waste Description: Not reported
Number of Containers: 1
Container Type Code: CF
Container Type Description: Fiber or plastic boxes, cartons, cases
Waste Quantity: 3
Quantity Unit of Measure Code: P
Quantity Unit of Measure Description: Pounds

CVS PHARMACY #16439 (Continued) **1018273887**

Waste Quantity, in Tons:	0.0015
Acute Waste Quantity, in Tons:	0
Non-Acute Waste Quantity, in Tons:	0.0015
Waste Quantity, in Kilograms:	1.360545
Acute Waste Quantity, in Kilograms:	0
Non-Acute Waste Quantity, in Kilorgrams:	1.360545
Management Method Code:	H141
Management Method Description:	STORAGE, BULKING AND/OR TRANSFER OFF SITE
Waste Residue Indicator:	N
Quantity Discrepancy Indicator:	N
Waste Type Discrepancy Indicator:	N
Waste Density:	Not reported
Waste Density Unit of Measure Code:	Not reported
Waste Density Unit of Measure Description:	Not reported
Form Code:	Not reported
Form Code Description:	Not reported
Source Code:	Not reported
Source Code Description:	Not reported
Waste Minimization Code:	Not reported
Waste Minimization Code Description:	Not reported
Consent Number:	Not reported
EPA Waste Indicator:	Y

Manifest Tracking Number:	016181005FLE
Waste Line Number:	2
U.S. DOT Hazardous Indicator:	Y
U.S. DOT ID Number:	UN2810
U.S. DOT Description:	Un2810, Waste Toxic, Liquids, Organic, N.O.S. (M-Cresol, Thimerosal), 6.1, Pg Ii, Erg#153
Non-Hazardous Waste Description:	Not reported
Number of Containers:	1
Container Type Code:	CF
Container Type Description:	Fiber or plastic boxes, cartons, cases
Waste Quantity:	7
Quantity Unit of Measure Code:	P
Quantity Unit of Measure Description:	Pounds
Waste Quantity, in Tons:	0.0035
Acute Waste Quantity, in Tons:	0
Non-Acute Waste Quantity, in Tons:	0.0035
Waste Quantity, in Kilograms:	3.1746051
Acute Waste Quantity, in Kilograms:	0
Non-Acute Waste Quantity, in Kilorgrams:	3.1746051
Management Method Code:	H141
Management Method Description:	STORAGE, BULKING AND/OR TRANSFER OFF SITE
Waste Residue Indicator:	N
Quantity Discrepancy Indicator:	N
Waste Type Discrepancy Indicator:	N
Waste Density:	Not reported
Waste Density Unit of Measure Code:	Not reported
Waste Density Unit of Measure Description:	Not reported
Form Code:	Not reported
Form Code Description:	Not reported
Source Code:	Not reported
Source Code Description:	Not reported
Waste Minimization Code:	Not reported
Waste Minimization Code Description:	Not reported
Consent Number:	Not reported

CVS PHARMACY #16439 (Continued) **1018273887**

EPA Waste Indicator: Y

Manifest Tracking Number: 016181005FLE
Waste Line Number: 3
U.S. DOT Hazardous Indicator: Y
U.S. DOT ID Number: UN3249
U.S. DOT Description: Un3249, Waste Residue Last Contained, Medicine, Solid, Toxic, N.O.S. (Warfarin), 6.1, Pg Ii, Erg#151
Non-Hazardous Waste Description: Not reported
Number of Containers: 1
Container Type Code: CF
Container Type Description: Fiber or plastic boxes, cartons, cases
Waste Quantity: 1
Quantity Unit of Measure Code: P
Quantity Unit of Measure Description: Pounds
Waste Quantity, in Tons: 0.0005
Acute Waste Quantity, in Tons: 0.0005
Non-Acute Waste Quantity, in Tons: 0
Waste Quantity, in Kilograms: 0.45351502
Acute Waste Quantity, in Kilograms: 0.45351502
Non-Acute Waste Quantity, in Kilorgrams: 0
Management Method Code: H141
Management Method Description: STORAGE, BULKING AND/OR TRANSFER OFF SITE
Waste Residue Indicator: N
Quantity Discrepancy Indicator: N
Waste Type Discrepancy Indicator: N
Waste Density: Not reported
Waste Density Unit of Measure Code: Not reported
Waste Density Unit of Measure Description: Not reported
Form Code: Not reported
Form Code Description: Not reported
Source Code: Not reported
Source Code Description: Not reported
Waste Minimization Code: Not reported
Waste Minimization Code Description: Not reported
Consent Number: Not reported
EPA Waste Indicator: Y

Manifest Tracking Number: 016181005FLE
Waste Line Number: 4
U.S. DOT Hazardous Indicator: Y
U.S. DOT ID Number: UN1993
U.S. DOT Description: Un1993, Waste Flammable Liquids, N.O.S. (Alcohols, Acetone), 3, Pg Ii, Erg#128
Non-Hazardous Waste Description: Not reported
Number of Containers: 1
Container Type Code: CF
Container Type Description: Fiber or plastic boxes, cartons, cases
Waste Quantity: 4
Quantity Unit of Measure Code: P
Quantity Unit of Measure Description: Pounds
Waste Quantity, in Tons: 0.002
Acute Waste Quantity, in Tons: 0
Non-Acute Waste Quantity, in Tons: 0.002
Waste Quantity, in Kilograms: 1.8140601
Acute Waste Quantity, in Kilograms: 0
Non-Acute Waste Quantity, in Kilorgrams: 1.8140601

CVS PHARMACY #16439 (Continued) **1018273887**

Management Method Code:	H141
Management Method Description:	STORAGE, BULKING AND/OR TRANSFER OFF SITE
Waste Residue Indicator:	N
Quantity Discrepancy Indicator:	N
Waste Type Discrepancy Indicator:	N
Waste Density:	Not reported
Waste Density Unit of Measure Code:	Not reported
Waste Density Unit of Measure Description:	Not reported
Form Code:	Not reported
Form Code Description:	Not reported
Source Code:	Not reported
Source Code Description:	Not reported
Waste Minimization Code:	Not reported
Waste Minimization Code Description:	Not reported
Consent Number:	Not reported
EPA Waste Indicator:	Y

Manifest Tracking Number:	016181005FLE
Waste Line Number:	5
U.S. DOT Hazardous Indicator:	N
U.S. DOT ID Number:	Not reported
U.S. DOT Description:	Not reported
Non-Hazardous Waste Description:	Non RCRA hazardous waste, liquid (State Regulated Water Based Consumer Products),
Number of Containers:	1
Container Type Code:	CF
Container Type Description:	Fiber or plastic boxes, cartons, cases
Waste Quantity:	24
Quantity Unit of Measure Code:	P
Quantity Unit of Measure Description:	Pounds
Waste Quantity, in Tons:	0.012
Acute Waste Quantity, in Tons:	0
Non-Acute Waste Quantity, in Tons:	0.012
Waste Quantity, in Kilograms:	10.88436
Acute Waste Quantity, in Kilograms:	0
Non-Acute Waste Quantity, in Kilorgrams:	10.88436
Management Method Code:	H141
Management Method Description:	STORAGE, BULKING AND/OR TRANSFER OFF SITE
Waste Residue Indicator:	N
Quantity Discrepancy Indicator:	N
Waste Type Discrepancy Indicator:	N
Waste Density:	Not reported
Waste Density Unit of Measure Code:	Not reported
Waste Density Unit of Measure Description:	Not reported
Form Code:	Not reported
Form Code Description:	Not reported
Source Code:	Not reported
Source Code Description:	Not reported
Waste Minimization Code:	Not reported
Waste Minimization Code Description:	Not reported
Consent Number:	Not reported
EPA Waste Indicator:	N

Click this hyperlink while viewing on your computer to access
38 additional US EManifest: record(s) in the EDR Site Report.

A17 **BATH & BODY WORKS #1453** **HWTS** **S123078900**
Target **1140 EL CAMINO REAL STE 162** **HAZNET** **N/A**
Property **SAN BRUNO, CA 94066**

Site 17 of 111 in cluster A

Actual:
47 ft.

HWTS:

Name:	BATH & BODY WORKS #1453
Address:	1140 EL CAMINO REAL STE 162
Address 2:	Not reported
City,State,Zip:	SAN BRUNO, CA 94066
EPA ID:	CAL000427620
Inactive Date:	Not reported
Create Date:	05/09/2017
Last Act Date:	Not reported
Mailing Name:	Not reported
Mailing Address:	7 LIMITED PKWY
Mailing Address 2:	Not reported
Mailing City,State,Zip:	COLUMBUS, OH 430680000
Owner Name:	BATH & BODY WORKS LLC
Owner Address:	7 LIMITED PKWY
Owner Address 2:	Not reported
Owner City,State,Zip:	REYNOLDSBURG, OH 43068
Owner Phone:	Not reported
Owner Fax:	Not reported
Contact Name:	MIKE RYAN
Contact Address:	2 LIMITED PKWY
Contact Address 2:	Not reported
City,State,Zip:	COLUMBUS, OH 43230
Contact Phone:	Not reported
Contact Fax:	Not reported
Facility Status:	Active
Facility Type:	PERMANENT
Category:	STATE
Latitude:	37.63612046
Longitude:	-122.4207301

NAICS:

EPA ID:	CAL000427620
Create Date:	2017-05-09 09:43:33.670
NAICS Code:	453998
NAICS Description:	All Other Miscellaneous Store Retailers (except Tobacco Stores)
Issued EPA ID Date:	2017-05-09 09:43:33.66700
Inactive Date:	Not reported
Facility Name:	BATH & BODY WORKS #1453
Facility Address:	1140 EL CAMINO REAL STE 162
Facility Address 2:	Not reported
Facility City:	SAN BRUNO
Facility County:	Not reported
Facility State:	CA
Facility Zip:	94066

HAZNET:

Name:	BATH & BODY WORKS #1453
Address:	1140 EL CAMINO REAL STE 162
Address 2:	Not reported
City,State,Zip:	SAN BRUNO, CA 94066
Contact:	MIKE RYAN

BATH & BODY WORKS #1453 (Continued) **S123078900**

Telephone: 6144151769
Mailing Name: Not reported
Mailing Address: 7 LIMITED PKWY

Year: 2021
Gepaid: CAL000427620
TSD EPA ID: NVD980895338
CA Waste Code: 331 - Off-specification, aged or surplus organics
Disposal Method: H141 - Storage, Bulking, And/Or Transfer Off Site--No Treatment/Reovery (H010-H129) Or (H131-H135)
Tons: 0.176

Year: 2021
Gepaid: CAL000427620
TSD EPA ID: AZR000515924
CA Waste Code: 331 - Off-specification, aged or surplus organics
Disposal Method: H141 - Storage, Bulking, And/Or Transfer Off Site--No Treatment/Reovery (H010-H129) Or (H131-H135)
Tons: 0.5425

Year: 2021
Gepaid: CAL000427620
TSD EPA ID: CAD008364432
CA Waste Code: 331 - Off-specification, aged or surplus organics
Disposal Method: H141 - Storage, Bulking, And/Or Transfer Off Site--No Treatment/Reovery (H010-H129) Or (H131-H135)
Tons: 0.004

Year: 2021
Gepaid: CAL000427620
TSD EPA ID: CAD980884183
CA Waste Code: 331 - Off-specification, aged or surplus organics
Disposal Method: H141 - Storage, Bulking, And/Or Transfer Off Site--No Treatment/Reovery (H010-H129) Or (H131-H135)
Tons: 0.0025

Year: 2020
Gepaid: CAL000427620
TSD EPA ID: NVD980895338
CA Waste Code: 331 - Off-specification, aged or surplus organics
Disposal Method: H141 - Storage, Bulking, And/Or Transfer Off Site--No Treatment/Reovery (H010-H129) Or (H131-H135)
Tons: 0.0905

Year: 2020
Gepaid: CAL000427620
TSD EPA ID: MID980615298
CA Waste Code: 331 - Off-specification, aged or surplus organics
Disposal Method: H141 - Storage, Bulking, And/Or Transfer Off Site--No Treatment/Reovery (H010-H129) Or (H131-H135)
Tons: 0.0045

Year: 2020
Gepaid: CAL000427620
TSD EPA ID: AZR000515924
CA Waste Code: 331 - Off-specification, aged or surplus organics
Disposal Method: H141 - Storage, Bulking, And/Or Transfer Off Site--No

BATH & BODY WORKS #1453 (Continued) **S123078900**

	Treatment/Reovery (H010-H129) Or (H131-H135)
Tons:	0.539
Year:	2020
Gepaid:	CAL000427620
TSD EPA ID:	CAD980884183
CA Waste Code:	331 - Off-specification, aged or surplus organics
Disposal Method:	H141 - Storage, Bulking, And/Or Transfer Off Site--No Treatment/Reovery (H010-H129) Or (H131-H135)
Tons:	0.1545
Year:	2019
Gepaid:	CAL000427620
TSD EPA ID:	CAD980884183
CA Waste Code:	331 - Off-specification, aged or surplus organics
Disposal Method:	H141 - Storage, Bulking, And/Or Transfer Off Site--No Treatment/Reovery (H010-H129) Or (H131-H135)
Tons:	0.00150
Year:	2019
Gepaid:	CAL000427620
TSD EPA ID:	CAD008364432
CA Waste Code:	331 - Off-specification, aged or surplus organics
Disposal Method:	H141 - Storage, Bulking, And/Or Transfer Off Site--No Treatment/Reovery (H010-H129) Or (H131-H135)
Tons:	0.01950

Click this hyperlink while viewing on your computer to access
8 additional CA HAZNET: record(s) in the EDR Site Report.

Additional Information:

Year:	2021
EM Manifest ID:	Not reported
Shipment Date:	9/22/2020
Shipment Date:	9/22/2020
Receipt Date:	10/9/2020
Manifest Number:	015048156FLE
Generator EPA ID:	CAL000427620
Name:	BATH & BODY WORKS
Address:	1140 EL CAMINO REAL
Address 2:	Not reported
City,State,Zip:	SAN BRUNO, CA 94066
Telephone:	Not reported
Contact:	Not reported
Contact Telephone:	916-351-0980
Contact Email:	Not reported
Transporter 1 EPA ID:	MNS000110924
Transporter Name:	Stericycle Specialty Waste Solutions Inc
Transporter 1 Emergency Number:	Not reported
Transporter 2 EPA ID:	Not reported
Transporter Name 2:	Not reported
Transporter 2 Emergency Number:	Not reported
TSDF EPA ID:	CAD980884183
TSDF Name:	GEM Rancho Cordova LLC
TSDF Address 1:	11855 White Rock Road
TSDF Address 2:	Not reported

BATH & BODY WORKS #1453 (Continued) **S123078900**

TSDF City,State,Zip:	Rancho Cordova, CA 95742
TSDF Telephone:	Not reported
TSDFA EPA ID:	Not reported
Waste Code Description:	331 - Not reported
RCRA Code:	Not reported
Meth Code:	H141 - Not reported
Quantity Tons:	0.0275
Waste Quantity:	55
Quantity Unit:	P

Year:	2021
EM Manifest ID:	Not reported
Shipment Date:	9/22/2020
Shipment Date:	9/22/2020
Receipt Date:	10/9/2020
Manifest Number:	015048156FLE
Generator EPA ID:	CAL000427620
Name:	BATH & BODY WORKS
Address:	1140 EL CAMINO REAL
Address 2:	Not reported
City,State,Zip:	SAN BRUNO, CA 94066
Telephone:	Not reported
Contact:	Not reported
Contact Telephone:	916-351-0980
Contact Email:	Not reported
Transporter 1 EPA ID:	MNS000110924
Transporter Name:	Stericycle Specialty Waste Solutions Inc
Transporter 1 Emergency Number:	Not reported
Transporter 2 EPA ID:	Not reported
Transporter Name 2:	Not reported
Transporter 2 Emergency Number:	Not reported
TSDF EPA ID:	CAD980884183
TSDF Name:	GEM Rancho Cordova LLC
TSDF Address 1:	11855 White Rock Road
TSDF Address 2:	Not reported
TSDF City,State,Zip:	Rancho Cordova, CA 95742
TSDF Telephone:	Not reported
TSDFA EPA ID:	Not reported
Waste Code Description:	331 - Not reported
RCRA Code:	D001
Meth Code:	H141 - Not reported
Quantity Tons:	0.002
Waste Quantity:	4
Quantity Unit:	P

Year:	2021
EM Manifest ID:	Not reported
Shipment Date:	9/22/2020
Shipment Date:	9/22/2020
Receipt Date:	10/9/2020
Manifest Number:	015048156FLE
Generator EPA ID:	CAL000427620
Name:	BATH & BODY WORKS
Address:	1140 EL CAMINO REAL
Address 2:	Not reported
City,State,Zip:	SAN BRUNO, CA 94066
Telephone:	Not reported

BATH & BODY WORKS #1453 (Continued) **S123078900**

Contact:	Not reported
Contact Telephone:	916-351-0980
Contact Email:	Not reported
Transporter 1 EPA ID:	MNS000110924
Transporter Name:	Stericycle Specialty Waste Solutions Inc
Transporter 1 Emergency Number:	Not reported
Transporter 2 EPA ID:	Not reported
Transporter Name 2:	Not reported
Transporter 2 Emergency Number:	Not reported
TSDF EPA ID:	CAD980884183
TSDF Name:	GEM Rancho Cordova LLC
TSDF Address 1:	11855 White Rock Road
TSDF Address 2:	Not reported
TSDF City,State,Zip:	Rancho Cordova, CA 95742
TSDF Telephone:	Not reported
TSDFA EPA ID:	Not reported
Waste Code Description:	331 - Not reported
RCRA Code:	Not reported
Meth Code:	H141 - Not reported
Quantity Tons:	0.0245
Waste Quantity:	49
Quantity Unit:	P

Year:	2021
EM Manifest ID:	Not reported
Shipment Date:	9/22/2020
Shipment Date:	9/22/2020
Receipt Date:	10/16/2020
Manifest Number:	015048157FLE
Generator EPA ID:	CAL000427620
Name:	BATH & BODY WORKS
Address:	1140 EL CAMINO REAL
Address 2:	Not reported
City,State,Zip:	SAN BRUNO, CA 94066
Telephone:	Not reported
Contact:	Not reported
Contact Telephone:	775-575-2760
Contact Email:	Not reported
Transporter 1 EPA ID:	MNS000110924
Transporter Name:	Stericycle Specialty Waste Solutions Inc
Transporter 1 Emergency Number:	Not reported
Transporter 2 EPA ID:	Not reported
Transporter Name 2:	Not reported
Transporter 2 Emergency Number:	Not reported
TSDF EPA ID:	NVD980895338
TSDF Name:	21st Century Environmental Management of Nevada, LLC
TSDF Address 1:	2095 Newlands Drive East
TSDF Address 2:	Not reported
TSDF City,State,Zip:	Fernley, NV 89408
TSDF Telephone:	Not reported
TSDFA EPA ID:	Not reported
Waste Code Description:	331 - Not reported
RCRA Code:	D001,U002
Meth Code:	H141 - Not reported
Quantity Tons:	0.003
Waste Quantity:	6
Quantity Unit:	P

BATH & BODY WORKS #1453 (Continued) **S123078900**

Year:	2021
EM Manifest ID:	Not reported
Shipment Date:	8/12/2020
Shipment Date:	8/12/2020
Receipt Date:	8/27/2020
Manifest Number:	010733657FLE
Generator EPA ID:	CAL000427620
Name:	BATH & BODY WORKS
Address:	1140 EL CAMINO REAL
Address 2:	Not reported
City,State,Zip:	SAN BRUNO, CA 94066
Telephone:	Not reported
Contact:	Not reported
Contact Telephone:	916-351-0980
Contact Email:	Not reported
Transporter 1 EPA ID:	MNS000110924
Transporter Name:	Stericycle Specialty Waste Solutions Inc
Transporter 1 Emergency Number:	Not reported
Transporter 2 EPA ID:	Not reported
Transporter Name 2:	Not reported
Transporter 2 Emergency Number:	Not reported
TSDF EPA ID:	CAD980884183
TSDF Name:	GEM Rancho Cordova LLC
TSDF Address 1:	11855 White Rock Road
TSDF Address 2:	Not reported
TSDF City,State,Zip:	Rancho Cordova, CA 95742
TSDF Telephone:	Not reported
TSDFA EPA ID:	Not reported
Waste Code Description:	331 - Not reported
RCRA Code:	D001
Meth Code:	H141 - Not reported
Quantity Tons:	0.002
Waste Quantity:	4
Quantity Unit:	P

Year:	2021
EM Manifest ID:	Not reported
Shipment Date:	8/12/2020
Shipment Date:	8/12/2020
Receipt Date:	8/27/2020
Manifest Number:	010733657FLE
Generator EPA ID:	CAL000427620
Name:	BATH & BODY WORKS
Address:	1140 EL CAMINO REAL
Address 2:	Not reported
City,State,Zip:	SAN BRUNO, CA 94066
Telephone:	Not reported
Contact:	Not reported
Contact Telephone:	916-351-0980
Contact Email:	Not reported
Transporter 1 EPA ID:	MNS000110924
Transporter Name:	Stericycle Specialty Waste Solutions Inc
Transporter 1 Emergency Number:	Not reported
Transporter 2 EPA ID:	Not reported
Transporter Name 2:	Not reported
Transporter 2 Emergency Number:	Not reported
TSDF EPA ID:	CAD980884183

BATH & BODY WORKS #1453 (Continued) **S123078900**

TSDF Name:	GEM Rancho Cordova LLC
TSDF Address 1:	11855 White Rock Road
TSDF Address 2:	Not reported
TSDF City,State,Zip:	Rancho Cordova, CA 95742
TSDF Telephone:	Not reported
TSDFA EPA ID:	Not reported
Waste Code Description:	331 - Not reported
RCRA Code:	Not reported
Meth Code:	H141 - Not reported
Quantity Tons:	0.0895
Waste Quantity:	179
Quantity Unit:	P
Year:	2021
EM Manifest ID:	Not reported
Shipment Date:	7/15/2020
Shipment Date:	7/15/2020
Receipt Date:	8/3/2020
Manifest Number:	014395421FLE
Generator EPA ID:	CAL000427620
Name:	BATH & BODY WORKS #1453
Address:	1140 EL CAMINO REAL STE 162
Address 2:	Not reported
City,State,Zip:	SAN BRUNO, CA 94066
Telephone:	Not reported
Contact:	Not reported
Contact Telephone:	650-589-2408
Contact Email:	Not reported
Transporter 1 EPA ID:	MNS000110924
Transporter Name:	STERICYCLE SPECIALTY WASTE SOLUTIONS INC
Transporter 1 Emergency Number:	Not reported
Transporter 2 EPA ID:	CAR000175422
Transporter Name 2:	WORLDWIDE RECOVERY SYSTEM INC
Transporter 2 Emergency Number:	Not reported
TSDF EPA ID:	AZR000515924
TSDF Name:	YUMA YES WASTE TRANSFER FACILITY
TSDF Address 1:	2730 E 13TH ST
TSDF Address 2:	Not reported
TSDF City,State,Zip:	YUMA, AZ 85365-1901
TSDF Telephone:	Not reported
TSDFA EPA ID:	Not reported
Waste Code Description:	331 - Not reported
RCRA Code:	Not reported
Meth Code:	H141 - Not reported
Quantity Tons:	0.1205
Waste Quantity:	241
Quantity Unit:	P
Year:	2021
EM Manifest ID:	Not reported
Shipment Date:	7/15/2020
Shipment Date:	7/15/2020
Receipt Date:	8/6/2020
Manifest Number:	014395420FLE
Generator EPA ID:	CAL000427620
Name:	BATH & BODY WORKS
Address:	1140 EL CAMINO REAL

BATH & BODY WORKS #1453 (Continued) **S123078900**

Address 2:	Not reported
City,State,Zip:	SAN BRUNO, CA 94066
Telephone:	Not reported
Contact:	Not reported
Contact Telephone:	775-575-2760
Contact Email:	Not reported
Transporter 1 EPA ID:	MNS000110924
Transporter Name:	Stericycle Specialty Waste Solutions Inc
Transporter 1 Emergency Number:	Not reported
Transporter 2 EPA ID:	MNS000110924
Transporter Name 2:	Stericycle Specialty Waste Solutions Inc
Transporter 2 Emergency Number:	Not reported
TSDF EPA ID:	NVD980895338
TSDF Name:	21st Century Environmental Management of Nevada, LLC
TSDF Address 1:	2095 Newlands Drive East
TSDF Address 2:	Not reported
TSDF City,State,Zip:	Fernley, NV 89408
TSDF Telephone:	Not reported
TSDFA EPA ID:	Not reported
Waste Code Description:	331 - Not reported
RCRA Code:	D001,U002
Meth Code:	H141 - Not reported
Quantity Tons:	0.0585
Waste Quantity:	117
Quantity Unit:	P

Year:	2021
EM Manifest ID:	Not reported
Shipment Date:	7/15/2020
Shipment Date:	7/15/2020
Receipt Date:	7/31/2020
Manifest Number:	014395419FLE
Generator EPA ID:	CAL000427620
Name:	BATH & BODY WORKS
Address:	1140 EL CAMINO REAL
Address 2:	Not reported
City,State,Zip:	SAN BRUNO, CA 94066
Telephone:	Not reported
Contact:	Not reported
Contact Telephone:	916-351-0980
Contact Email:	Not reported
Transporter 1 EPA ID:	MNS000110924
Transporter Name:	Stericycle Specialty Waste Solutions Inc
Transporter 1 Emergency Number:	Not reported
Transporter 2 EPA ID:	MNS000110924
Transporter Name 2:	Stericycle Specialty Waste Solutions Inc
Transporter 2 Emergency Number:	Not reported
TSDF EPA ID:	CAD980884183
TSDF Name:	GEM Rancho Cordova LLC
TSDF Address 1:	11855 White Rock Road
TSDF Address 2:	Not reported
TSDF City,State,Zip:	Rancho Cordova, CA 95742
TSDF Telephone:	Not reported
TSDFA EPA ID:	Not reported
Waste Code Description:	331 - Not reported
RCRA Code:	D001
Meth Code:	H141 - Not reported

BATH & BODY WORKS #1453 (Continued) **S123078900**

Quantity Tons:	0.005
Waste Quantity:	10
Quantity Unit:	P
Year:	2021
EM Manifest ID:	Not reported
Shipment Date:	2/27/2020
Shipment Date:	2/27/2020
Receipt Date:	3/10/2020
Manifest Number:	014027297FLE
Generator EPA ID:	CAL000427620
Name:	BATH & BODY WORKS #1453
Address:	1140 EL CAMINO REAL STE 162
Address 2:	Not reported
City,State,Zip:	SAN BRUNO, CA 94066
Telephone:	Not reported
Contact:	Not reported
Contact Telephone:	650-589-2408
Contact Email:	Not reported
Transporter 1 EPA ID:	MNS000110924
Transporter Name:	STERICYCLE SPECIALTY WASTE SOLUTIONS INC
Transporter 1 Emergency Number:	Not reported
Transporter 2 EPA ID:	CAR000175422
Transporter Name 2:	WORLDWIDE RECOVERY SYSTEM INC
Transporter 2 Emergency Number:	Not reported
TSDF EPA ID:	AZR000515924
TSDF Name:	YUMA YES WASTE TRANSFER FACILITY
TSDF Address 1:	2730 E 13TH ST
TSDF Address 2:	Not reported
TSDF City,State,Zip:	YUMA, AZ 85365-1901
TSDF Telephone:	Not reported
TSDFA EPA ID:	Not reported
Waste Code Description:	331 - Not reported
RCRA Code:	Not reported
Meth Code:	H141 - Not reported
Quantity Tons:	0.0585
Waste Quantity:	117
Quantity Unit:	P

Additional Information:

Year:	2020
EM Manifest ID:	Not reported
Shipment Date:	9/22/2020
Shipment Date:	9/22/2020
Receipt Date:	10/9/2020
Manifest Number:	015048156FLE
Generator EPA ID:	CAL000427620
Name:	BATH & BODY WORKS
Address:	1140 EL CAMINO REAL
Address 2:	Not reported
City,State,Zip:	SAN BRUNO, CA 94066
Telephone:	Not reported
Contact:	Not reported
Contact Telephone:	916-351-0980
Contact Email:	Not reported
Transporter 1 EPA ID:	MNS000110924
Transporter Name:	Stericycle Specialty Waste Solutions Inc

BATH & BODY WORKS #1453 (Continued) **S123078900**

Transporter 1 Emergency Number:	Not reported
Transporter 2 EPA ID:	Not reported
Transporter Name 2:	Not reported
Transporter 2 Emergency Number:	Not reported
TSDF EPA ID:	CAD980884183
TSDF Name:	GEM Rancho Cordova LLC
TSDF Address 1:	11855 White Rock Road
TSDF Address 2:	Not reported
TSDF City,State,Zip:	Rancho Cordova, CA 95742
TSDF Telephone:	Not reported
TSDFA EPA ID:	Not reported
Waste Code Description:	331 - Not reported
RCRA Code:	D001
Meth Code:	H141 - Not reported
Quantity Tons:	0.002
Waste Quantity:	4
Quantity Unit:	P

Year:	2020
EM Manifest ID:	Not reported
Shipment Date:	9/22/2020
Shipment Date:	9/22/2020
Receipt Date:	10/9/2020
Manifest Number:	015048156FLE
Generator EPA ID:	CAL000427620
Name:	BATH & BODY WORKS
Address:	1140 EL CAMINO REAL
Address 2:	Not reported
City,State,Zip:	SAN BRUNO, CA 94066
Telephone:	Not reported
Contact:	Not reported
Contact Telephone:	916-351-0980
Contact Email:	Not reported
Transporter 1 EPA ID:	MNS000110924
Transporter Name:	Stericycle Specialty Waste Solutions Inc
Transporter 1 Emergency Number:	Not reported
Transporter 2 EPA ID:	Not reported
Transporter Name 2:	Not reported
Transporter 2 Emergency Number:	Not reported
TSDF EPA ID:	CAD980884183
TSDF Name:	GEM Rancho Cordova LLC
TSDF Address 1:	11855 White Rock Road
TSDF Address 2:	Not reported
TSDF City,State,Zip:	Rancho Cordova, CA 95742
TSDF Telephone:	Not reported
TSDFA EPA ID:	Not reported
Waste Code Description:	331 - Not reported
RCRA Code:	Not reported
Meth Code:	H141 - Not reported
Quantity Tons:	0.0275
Waste Quantity:	55
Quantity Unit:	P

Year:	2020
EM Manifest ID:	Not reported
Shipment Date:	9/22/2020
Shipment Date:	9/22/2020

BATH & BODY WORKS #1453 (Continued) **S123078900**

Receipt Date:	10/16/2020
Manifest Number:	015048157FLE
Generator EPA ID:	CAL000427620
Name:	BATH & BODY WORKS
Address:	1140 EL CAMINO REAL
Address 2:	Not reported
City,State,Zip:	SAN BRUNO, CA 94066
Telephone:	Not reported
Contact:	Not reported
Contact Telephone:	775-575-2760
Contact Email:	Not reported
Transporter 1 EPA ID:	MNS000110924
Transporter Name:	Stericycle Specialty Waste Solutions Inc
Transporter 1 Emergency Number:	Not reported
Transporter 2 EPA ID:	Not reported
Transporter Name 2:	Not reported
Transporter 2 Emergency Number:	Not reported
TSDF EPA ID:	NVD980895338
TSDF Name:	21st Century Environmental Management of Nevada, LLC
TSDF Address 1:	2095 Newlands Drive East
TSDF Address 2:	Not reported
TSDF City,State,Zip:	Fernley, NV 89408
TSDF Telephone:	Not reported
TSDFA EPA ID:	Not reported
Waste Code Description:	331 - Not reported
RCRA Code:	D001,U002
Meth Code:	H141 - Not reported
Quantity Tons:	0.003
Waste Quantity:	6
Quantity Unit:	P

Year:	2020
EM Manifest ID:	Not reported
Shipment Date:	9/22/2020
Shipment Date:	9/22/2020
Receipt Date:	10/9/2020
Manifest Number:	015048156FLE
Generator EPA ID:	CAL000427620
Name:	BATH & BODY WORKS
Address:	1140 EL CAMINO REAL
Address 2:	Not reported
City,State,Zip:	SAN BRUNO, CA 94066
Telephone:	Not reported
Contact:	Not reported
Contact Telephone:	916-351-0980
Contact Email:	Not reported
Transporter 1 EPA ID:	MNS000110924
Transporter Name:	Stericycle Specialty Waste Solutions Inc
Transporter 1 Emergency Number:	Not reported
Transporter 2 EPA ID:	Not reported
Transporter Name 2:	Not reported
Transporter 2 Emergency Number:	Not reported
TSDF EPA ID:	CAD980884183
TSDF Name:	GEM Rancho Cordova LLC
TSDF Address 1:	11855 White Rock Road
TSDF Address 2:	Not reported
TSDF City,State,Zip:	Rancho Cordova, CA 95742

BATH & BODY WORKS #1453 (Continued) **S123078900**

TSDF Telephone:	Not reported
TSDFA EPA ID:	Not reported
Waste Code Description:	331 - Not reported
RCRA Code:	Not reported
Meth Code:	H141 - Not reported
Quantity Tons:	0.0245
Waste Quantity:	49
Quantity Unit:	P
Year:	2020
EM Manifest ID:	Not reported
Shipment Date:	8/12/2020
Shipment Date:	8/12/2020
Receipt Date:	8/27/2020
Manifest Number:	010733657FLE
Generator EPA ID:	CAL000427620
Name:	BATH & BODY WORKS
Address:	1140 EL CAMINO REAL
Address 2:	Not reported
City,State,Zip:	SAN BRUNO, CA 94066
Telephone:	Not reported
Contact:	Not reported
Contact Telephone:	916-351-0980
Contact Email:	Not reported
Transporter 1 EPA ID:	MNS000110924
Transporter Name:	Stericycle Specialty Waste Solutions Inc
Transporter 1 Emergency Number:	Not reported
Transporter 2 EPA ID:	Not reported
Transporter Name 2:	Not reported
Transporter 2 Emergency Number:	Not reported
TSDF EPA ID:	CAD980884183
TSDF Name:	GEM Rancho Cordova LLC
TSDF Address 1:	11855 White Rock Road
TSDF Address 2:	Not reported
TSDF City,State,Zip:	Rancho Cordova, CA 95742
TSDF Telephone:	Not reported
TSDFA EPA ID:	Not reported
Waste Code Description:	331 - Not reported
RCRA Code:	Not reported
Meth Code:	H141 - Not reported
Quantity Tons:	0.0895
Waste Quantity:	179
Quantity Unit:	P
Year:	2020
EM Manifest ID:	Not reported
Shipment Date:	8/12/2020
Shipment Date:	8/12/2020
Receipt Date:	8/27/2020
Manifest Number:	010733657FLE
Generator EPA ID:	CAL000427620
Name:	BATH & BODY WORKS
Address:	1140 EL CAMINO REAL
Address 2:	Not reported
City,State,Zip:	SAN BRUNO, CA 94066
Telephone:	Not reported
Contact:	Not reported

BATH & BODY WORKS #1453 (Continued) **S123078900**

Contact Telephone:	916-351-0980
Contact Email:	Not reported
Transporter 1 EPA ID:	MNS000110924
Transporter Name:	Stericycle Specialty Waste Solutions Inc
Transporter 1 Emergency Number:	Not reported
Transporter 2 EPA ID:	Not reported
Transporter Name 2:	Not reported
Transporter 2 Emergency Number:	Not reported
TSDF EPA ID:	CAD980884183
TSDF Name:	GEM Rancho Cordova LLC
TSDF Address 1:	11855 White Rock Road
TSDF Address 2:	Not reported
TSDF City,State,Zip:	Rancho Cordova, CA 95742
TSDF Telephone:	Not reported
TSDFA EPA ID:	Not reported
Waste Code Description:	331 - Not reported
RCRA Code:	D001
Meth Code:	H141 - Not reported
Quantity Tons:	0.002
Waste Quantity:	4
Quantity Unit:	P

Year:	2020
EM Manifest ID:	Not reported
Shipment Date:	7/15/2020
Shipment Date:	7/15/2020
Receipt Date:	8/6/2020
Manifest Number:	014395420FLE
Generator EPA ID:	CAL000427620
Name:	BATH & BODY WORKS
Address:	1140 EL CAMINO REAL
Address 2:	Not reported
City,State,Zip:	SAN BRUNO, CA 94066
Telephone:	Not reported
Contact:	Not reported
Contact Telephone:	775-575-2760
Contact Email:	Not reported
Transporter 1 EPA ID:	MNS000110924
Transporter Name:	Stericycle Specialty Waste Solutions Inc
Transporter 1 Emergency Number:	Not reported
Transporter 2 EPA ID:	MNS000110924
Transporter Name 2:	Stericycle Specialty Waste Solutions Inc
Transporter 2 Emergency Number:	Not reported
TSDF EPA ID:	NVD980895338
TSDF Name:	21st Century Environmental Management of Nevada, LLC
TSDF Address 1:	2095 Newlands Drive East
TSDF Address 2:	Not reported
TSDF City,State,Zip:	Fernley, NV 89408
TSDF Telephone:	Not reported
TSDFA EPA ID:	Not reported
Waste Code Description:	331 - Not reported
RCRA Code:	D001,U002
Meth Code:	H141 - Not reported
Quantity Tons:	0.0585
Waste Quantity:	117
Quantity Unit:	P

BATH & BODY WORKS #1453 (Continued) **S123078900**

Year:	2020
EM Manifest ID:	Not reported
Shipment Date:	7/15/2020
Shipment Date:	7/15/2020
Receipt Date:	8/3/2020
Manifest Number:	014395421FLE
Generator EPA ID:	CAL000427620
Name:	BATH & BODY WORKS #1453
Address:	1140 EL CAMINO REAL STE 162
Address 2:	Not reported
City,State,Zip:	SAN BRUNO, CA 94066
Telephone:	Not reported
Contact:	Not reported
Contact Telephone:	650-589-2408
Contact Email:	Not reported
Transporter 1 EPA ID:	MNS000110924
Transporter Name:	STERICYCLE SPECIALTY WASTE SOLUTIONS INC
Transporter 1 Emergency Number:	Not reported
Transporter 2 EPA ID:	CAR000175422
Transporter Name 2:	WORLDWIDE RECOVERY SYSTEM INC
Transporter 2 Emergency Number:	Not reported
TSDF EPA ID:	AZR000515924
TSDF Name:	YUMA YES WASTE TRANSFER FACILITY
TSDF Address 1:	2730 E 13TH ST
TSDF Address 2:	Not reported
TSDF City,State,Zip:	YUMA, AZ 85365-1901
TSDF Telephone:	Not reported
TSDFA EPA ID:	Not reported
Waste Code Description:	331 - Not reported
RCRA Code:	Not reported
Meth Code:	H141 - Not reported
Quantity Tons:	0.1205
Waste Quantity:	241
Quantity Unit:	P

Year:	2020
EM Manifest ID:	Not reported
Shipment Date:	7/15/2020
Shipment Date:	7/15/2020
Receipt Date:	7/31/2020
Manifest Number:	014395419FLE
Generator EPA ID:	CAL000427620
Name:	BATH & BODY WORKS
Address:	1140 EL CAMINO REAL
Address 2:	Not reported
City,State,Zip:	SAN BRUNO, CA 94066
Telephone:	Not reported
Contact:	Not reported
Contact Telephone:	916-351-0980
Contact Email:	Not reported
Transporter 1 EPA ID:	MNS000110924
Transporter Name:	Stericycle Specialty Waste Solutions Inc
Transporter 1 Emergency Number:	Not reported
Transporter 2 EPA ID:	MNS000110924
Transporter Name 2:	Stericycle Specialty Waste Solutions Inc
Transporter 2 Emergency Number:	Not reported
TSDF EPA ID:	CAD980884183

BATH & BODY WORKS #1453 (Continued) **S123078900**

TSDF Name:	GEM Rancho Cordova LLC
TSDF Address 1:	11855 White Rock Road
TSDF Address 2:	Not reported
TSDF City,State,Zip:	Rancho Cordova, CA 95742
TSDF Telephone:	Not reported
TSDFA EPA ID:	Not reported
Waste Code Description:	331 - Not reported
RCRA Code:	D001
Meth Code:	H141 - Not reported
Quantity Tons:	0.005
Waste Quantity:	10
Quantity Unit:	P

Year:	2020
EM Manifest ID:	Not reported
Shipment Date:	2/27/2020
Shipment Date:	2/27/2020
Receipt Date:	3/10/2020
Manifest Number:	014027297FLE
Generator EPA ID:	CAL000427620
Name:	BATH & BODY WORKS #1453
Address:	1140 EL CAMINO REAL STE 162
Address 2:	Not reported
City,State,Zip:	SAN BRUNO, CA 94066
Telephone:	Not reported
Contact:	Not reported
Contact Telephone:	650-589-2408
Contact Email:	Not reported
Transporter 1 EPA ID:	MNS000110924
Transporter Name:	STERICYCLE SPECIALTY WASTE SOLUTIONS INC
Transporter 1 Emergency Number:	Not reported
Transporter 2 EPA ID:	CAR000175422
Transporter Name 2:	WORLDWIDE RECOVERY SYSTEM INC
Transporter 2 Emergency Number:	Not reported
TSDF EPA ID:	AZR000515924
TSDF Name:	YUMA YES WASTE TRANSFER FACILITY
TSDF Address 1:	2730 E 13TH ST
TSDF Address 2:	Not reported
TSDF City,State,Zip:	YUMA, AZ 85365-1901
TSDF Telephone:	Not reported
TSDFA EPA ID:	Not reported
Waste Code Description:	331 - Not reported
RCRA Code:	Not reported
Meth Code:	H141 - Not reported
Quantity Tons:	0.0585
Waste Quantity:	117
Quantity Unit:	P

Additional Information:

Year:	2019
EM Manifest ID:	641430
Shipment Date:	9/18/2019
Shipment Date:	9/18/2019
Receipt Date:	10/1/2019
Manifest Number:	013416113FLE
Generator EPA ID:	CAL000427620
Name:	BATH & BODY WORKS #1453

BATH & BODY WORKS #1453 (Continued) **S123078900**

Address:	1140 EL CAMINO REAL STE 162
Address 2:	Not reported
City,State,Zip:	SAN BRUNO 94066
Telephone:	877-577-2669
Contact:	Not reported
Contact Telephone:	650-589-2408
Contact Email:	Not reported
Transporter 1 EPA ID:	MNS000110924
Transporter Name:	Not reported
Transporter 1 Emergency Number:	Not reported
Transporter 2 EPA ID:	CAR000175422
Transporter Name 2:	Not reported
Transporter 2 Emergency Number:	Not reported
TSDF EPA ID:	AZR000515924
TSDF Name:	YUMA YES WASTE TRANSFER FACILITY
TSDF Address 1:	2730 E 13TH ST
TSDF Address 2:	Not reported
TSDF City,State,Zip:	YUMA 85365-1901
TSDF Telephone:	Not reported
TSDFA EPA ID:	Not reported
Waste Code Description:	- Not reported
RCRA Code:	Not reported
Meth Code:	- Not reported
Quantity Tons:	Not reported
Waste Quantity:	Not reported
Quantity Unit:	Not reported

State:

Year:	2019
EM Manifest ID:	641430
Generator EPA ID:	CAL000427620
Shipment Date:	2019-09-18
Manifest Number:	013416113FLE
Line Number:	1
Method Code:	H141
Quantity Tons:	0.05900
Quantity Waste:	118.000000
Quantity Unit:	P
Number of Containers:	1
Type of Container:	Fiberboard or plastic drums, barrels, kegs
Quantity Type:	Pounds
State Code:	331

Year:	2019
EM Manifest ID:	589733
Shipment Date:	8/9/2018
Shipment Date:	8/9/2018
Receipt Date:	8/27/2018
Manifest Number:	010823839FLE
Generator EPA ID:	CAL000427620
Name:	BATH & BODY WORKS #1453
Address:	1140 EL CAMINO REAL STE 162
Address 2:	Not reported
City,State,Zip:	SAN BRUNO 94066
Telephone:	877-577-2669
Contact:	Not reported
Contact Telephone:	650-589-2408

BATH & BODY WORKS #1453 (Continued) **S123078900**

Contact Email:	Not reported
Transporter 1 EPA ID:	MNS000110924
Transporter Name:	Not reported
Transporter 1 Emergency Number:	Not reported
Transporter 2 EPA ID:	CAR000175422
Transporter Name 2:	Not reported
Transporter 2 Emergency Number:	Not reported
TSDF EPA ID:	AZR000515924
TSDF Name:	YUMA YES WASTE TRANSFER FACILITY
TSDF Address 1:	2730 E 13TH ST
TSDF Address 2:	Not reported
TSDF City,State,Zip:	YUMA 85365-1901
TSDF Telephone:	Not reported
TSDFA EPA ID:	Not reported
Waste Code Description:	- Not reported
RCRA Code:	Not reported
Meth Code:	- Not reported
Quantity Tons:	Not reported
Waste Quantity:	Not reported
Quantity Unit:	Not reported

State:

Year:	2019
EM Manifest ID:	589733
Generator EPA ID:	CAL000427620
Shipment Date:	2018-08-09
Manifest Number:	010823839FLE
Line Number:	1
Method Code:	H141
Quantity Tons:	0.04350
Quantity Waste:	87.000000
Quantity Unit:	P
Number of Containers:	1
Type of Container:	Fiberboard or plastic drums, barrels, kegs
Quantity Type:	Pounds
State Code:	331

Year:	2019
EM Manifest ID:	574802
Shipment Date:	8/21/2019
Shipment Date:	8/21/2019
Receipt Date:	9/9/2019
Manifest Number:	013139512FLE
Generator EPA ID:	CAL000427620
Name:	BATH & BODY WORKS 1453
Address:	1140 EL CAMINO REAL
Address 2:	Not reported
City,State,Zip:	SAN BRUNO 94066
Telephone:	877-577-2669
Contact:	Not reported
Contact Telephone:	650-589-2488
Contact Email:	Not reported
Transporter 1 EPA ID:	MNS000110924
Transporter Name:	Not reported
Transporter 1 Emergency Number:	Not reported
Transporter 2 EPA ID:	CAR000175422
Transporter Name 2:	Not reported

BATH & BODY WORKS #1453 (Continued) **S123078900**

Transporter 2 Emergency Number:	Not reported
TSDF EPA ID:	AZR000515924
TSDF Name:	YUMA YES WASTE TRANSFER FACILITY
TSDF Address 1:	2730 E 13TH ST
TSDF Address 2:	Not reported
TSDF City,State,Zip:	YUMA 85365-1901
TSDF Telephone:	Not reported
TSDFA EPA ID:	Not reported
Waste Code Description:	- Not reported
RCRA Code:	Not reported
Meth Code:	- Not reported
Quantity Tons:	Not reported
Waste Quantity:	Not reported
Quantity Unit:	Not reported

State:

Year:	2019
EM Manifest ID:	574802
Generator EPA ID:	CAL000427620
Shipment Date:	2019-08-21
Manifest Number:	013139512FLE
Line Number:	1
Method Code:	H141
Quantity Tons:	0.03300
Quantity Waste:	66.000000
Quantity Unit:	P
Number of Containers:	2
Type of Container:	Fiber or plastic boxes, cartons, cases
Quantity Type:	Pounds
State Code:	331

Year:	2019
EM Manifest ID:	574802
Generator EPA ID:	CAL000427620
Shipment Date:	2019-08-21
Manifest Number:	013139512FLE
Line Number:	2
Method Code:	H141
Quantity Tons:	0.00600
Quantity Waste:	12.000000
Quantity Unit:	P
Number of Containers:	1
Type of Container:	Fiber or plastic boxes, cartons, cases
Quantity Type:	Pounds
State Code:	331

Year:	2019
EM Manifest ID:	510730
Shipment Date:	7/22/2019
Shipment Date:	7/22/2019
Receipt Date:	8/5/2019
Manifest Number:	013416644FLE
Generator EPA ID:	CAL000427620
Name:	BATH & BODY WORKS #1453
Address:	1140 EL CAMINO REAL STE 162
Address 2:	Not reported
City,State,Zip:	SAN BRUNO 94066

BATH & BODY WORKS #1453 (Continued) **S123078900**

Telephone:	877-577-2669
Contact:	Not reported
Contact Telephone:	650-589-2408
Contact Email:	Not reported
Transporter 1 EPA ID:	MNS000110924
Transporter Name:	Not reported
Transporter 1 Emergency Number:	Not reported
Transporter 2 EPA ID:	CAR000175422
Transporter Name 2:	Not reported
Transporter 2 Emergency Number:	Not reported
TSDF EPA ID:	AZR000515924
TSDF Name:	YUMA YES WASTE TRANSFER FACILITY
TSDF Address 1:	2730 E 13TH ST
TSDF Address 2:	Not reported
TSDF City,State,Zip:	YUMA 85365-1901
TSDF Telephone:	Not reported
TSDFA EPA ID:	Not reported
Waste Code Description:	- Not reported
RCRA Code:	Not reported
Meth Code:	- Not reported
Quantity Tons:	Not reported
Waste Quantity:	Not reported
Quantity Unit:	Not reported

State:

Year:	2019
EM Manifest ID:	510730
Generator EPA ID:	CAL000427620
Shipment Date:	2019-07-22
Manifest Number:	013416644FLE
Line Number:	1
Method Code:	H141
Quantity Tons:	0.09800
Quantity Waste:	196.000000
Quantity Unit:	P
Number of Containers:	1
Type of Container:	Fiberboard or plastic drums, barrels, kegs
Quantity Type:	Pounds
State Code:	331

Year:	2019
EM Manifest ID:	502046
Shipment Date:	7/22/2019
Shipment Date:	7/22/2019
Receipt Date:	8/6/2019
Manifest Number:	013416643FLE
Generator EPA ID:	CAL000427620
Name:	BATH & BODY WORKS
Address:	1140 EL CAMINO REAL
Address 2:	Not reported
City,State,Zip:	SAN BRUNO 94066
Telephone:	877-577-2669
Contact:	Not reported
Contact Telephone:	323-776-6233
Contact Email:	Not reported
Transporter 1 EPA ID:	MNS000110924
Transporter Name:	Not reported

BATH & BODY WORKS #1453 (Continued) **S123078900**

Transporter 1 Emergency Number:	Not reported
Transporter 2 EPA ID:	MNS000110924
Transporter Name 2:	Not reported
Transporter 2 Emergency Number:	Not reported
TSDF EPA ID:	CAD008364432
TSDF Name:	Rho Chem LLC
TSDF Address 1:	425 Isis Ave.
TSDF Address 2:	Not reported
TSDF City,State,Zip:	Inglewood 90301
TSDF Telephone:	Not reported
TSDFA EPA ID:	Not reported
Waste Code Description:	- Not reported
RCRA Code:	Not reported
Meth Code:	- Not reported
Quantity Tons:	Not reported
Waste Quantity:	Not reported
Quantity Unit:	Not reported

Federal:

Year:	2019
EM Manifest ID:	502046
Generator EPA ID:	CAL000427620
Shipment Date:	2019-07-22
Manifest Number:	013416643FLE
Line Number:	1
Method Code:	H141
Quantity Tons:	0.00400
Quantity Waste:	8.000000
Quantity Unit:	P
Number of Containers:	1
Type of Container:	Fiber or plastic boxes, cartons, cases
Quantity Type:	Pounds
Federal Code:	D001

Year:	2019
EM Manifest ID:	502046
Generator EPA ID:	CAL000427620
Shipment Date:	2019-07-22
Manifest Number:	013416643FLE
Line Number:	2
Method Code:	H141
Quantity Tons:	0.01550
Quantity Waste:	31.000000
Quantity Unit:	P
Number of Containers:	1
Type of Container:	Fiber or plastic boxes, cartons, cases
Quantity Type:	Pounds
Federal Code:	D001

Year:	2019
EM Manifest ID:	502046
Generator EPA ID:	CAL000427620
Shipment Date:	2019-07-22
Manifest Number:	013416643FLE
Line Number:	2
Method Code:	H141
Quantity Tons:	0.01550
Quantity Waste:	31.000000

BATH & BODY WORKS #1453 (Continued) **S123078900**

Quantity Unit: P
Number of Containers: 1
Type of Container: Fiber or plastic boxes, cartons, cases
Quantity Type: Pounds
Federal Code: U002

State:
Year: 2019
EM Manifest ID: 502046
Generator EPA ID: CAL000427620
Shipment Date: 2019-07-22
Manifest Number: 013416643FLE
Line Number: 1
Method Code: H141
Quantity Tons: 0.00400
Quantity Waste: 8.000000
Quantity Unit: P
Number of Containers: 1
Type of Container: Fiber or plastic boxes, cartons, cases
Quantity Type: Pounds
State Code: 331

Year: 2019
EM Manifest ID: 502046
Generator EPA ID: CAL000427620
Shipment Date: 2019-07-22
Manifest Number: 013416643FLE
Line Number: 2
Method Code: H141
Quantity Tons: 0.01550
Quantity Waste: 31.000000
Quantity Unit: P
Number of Containers: 1
Type of Container: Fiber or plastic boxes, cartons, cases
Quantity Type: Pounds
State Code: 331

Year: 2019
EM Manifest ID: 439874
Shipment Date: 6/5/2019
Shipment Date: 6/5/2019
Receipt Date: 6/22/2019
Manifest Number: 013122445FLE
Generator EPA ID: CAL000427620
Name: BATH & BODY WORKS #1453
Address: 1140 EL CAMINO REAL
Address 2: Not reported
City,State,Zip: SAN BRUNO 94066
Telephone: 877-577-2669
Contact: Not reported
Contact Telephone: 650-589-2408
Contact Email: Not reported
Transporter 1 EPA ID: MNS000110924
Transporter Name: Not reported
Transporter 1 Emergency Number: Not reported
Transporter 2 EPA ID: CAR000175422

BATH & BODY WORKS #1453 (Continued) **S123078900**

Transporter Name 2: Not reported
Transporter 2 Emergency Number: Not reported
TSDF EPA ID: AZR000515924
TSDF Name: YUMA YES WASTE TRANSFER FACILITY
TSDF Address 1: 2730 E 13TH ST
TSDF Address 2: Not reported
TSDF City,State,Zip: YUMA 85365-1901
TSDF Telephone: Not reported
TSDFA EPA ID: Not reported
Waste Code Description: - Not reported
RCRA Code: Not reported
Meth Code: - Not reported
Quantity Tons: Not reported
Waste Quantity: Not reported
Quantity Unit: Not reported

State:
Year: 2019
EM Manifest ID: 439874
Generator EPA ID: CAL000427620
Shipment Date: 2019-06-05
Manifest Number: 013122445FLE
Line Number: 1
Method Code: H141
Quantity Tons: 0.00700
Quantity Waste: 14.000000
Quantity Unit: P
Number of Containers: 1
Type of Container: Fiber or plastic boxes, cartons, cases
Quantity Type: Pounds
State Code: 331

Year: 2019
EM Manifest ID: 439874
Generator EPA ID: CAL000427620
Shipment Date: 2019-06-05
Manifest Number: 013122445FLE
Line Number: 2
Method Code: H141
Quantity Tons: 0.02700
Quantity Waste: 54.000000
Quantity Unit: P
Number of Containers: 2
Type of Container: Fiber or plastic boxes, cartons, cases
Quantity Type: Pounds
State Code: 331

Year: 2019
EM Manifest ID: 626c3572-de6a-401b-b94e-48e97ae485e5
Shipment Date: 4/29/2019
Shipment Date: 4/29/2019
Receipt Date: 5/16/2019
Manifest Number: 012486423FLE
Generator EPA ID: CAL000427620
Name: BATH & BODY WORKS #1453
Address: 1140 EL CAMINO REAL
Address 2: Not reported

BATH & BODY WORKS #1453 (Continued) **S123078900**

City,State,Zip:	SAN BRUNO 94066
Telephone:	877-577-2669
Contact:	Not reported
Contact Telephone:	650-589-2408
Contact Email:	Not reported
Transporter 1 EPA ID:	MNS000110924
Transporter Name:	Not reported
Transporter 1 Emergency Number:	Not reported
Transporter 2 EPA ID:	CAR000175422
Transporter Name 2:	Not reported
Transporter 2 Emergency Number:	Not reported
TSDF EPA ID:	AZR000515924
TSDF Name:	YUMA YES WASTE TRANSFER FACILITY
TSDF Address 1:	2730 E 13TH ST
TSDF Address 2:	Not reported
TSDF City,State,Zip:	YUMA 85365-1901
TSDF Telephone:	Not reported
TSDFA EPA ID:	Not reported
Waste Code Description:	- Not reported
RCRA Code:	Not reported
Meth Code:	- Not reported
Quantity Tons:	Not reported
Waste Quantity:	Not reported
Quantity Unit:	Not reported

State:

Year:	2019
EM Manifest ID:	626c3572-de6a-401b-b94e-48e97ae485e5
Generator EPA ID:	CAL000427620
Shipment Date:	2019-04-29
Manifest Number:	012486423FLE
Line Number:	1
Method Code:	H141
Quantity Tons:	0.08750
Quantity Waste:	175.000000
Quantity Unit:	P
Number of Containers:	1
Type of Container:	Fiberboard or plastic drums, barrels, kegs
Quantity Type:	Pounds
State Code:	331

Year:	2019
EM Manifest ID:	626c3572-de6a-401b-b94e-48e97ae485e5
Generator EPA ID:	CAL000427620
Shipment Date:	2019-04-29
Manifest Number:	012486423FLE
Line Number:	2
Method Code:	H141
Quantity Tons:	0.02600
Quantity Waste:	52.000000
Quantity Unit:	P
Number of Containers:	2
Type of Container:	Fiber or plastic boxes, cartons, cases
Quantity Type:	Pounds
State Code:	331

Year:	2019

BATH & BODY WORKS #1453 (Continued) **S123078900**

EM Manifest ID:	384982
Shipment Date:	4/29/2019
Shipment Date:	4/29/2019
Receipt Date:	5/22/2019
Manifest Number:	012486422FLE
Generator EPA ID:	CAL000427620
Name:	BATH & BODY WORKS
Address:	1140 EL CAMINO REAL
Address 2:	Not reported
City,State,Zip:	SAN BRUNO 94066
Telephone:	877-577-2669
Contact:	Not reported
Contact Telephone:	775-575-2760
Contact Email:	Not reported
Transporter 1 EPA ID:	MNS000110924
Transporter Name:	Not reported
Transporter 1 Emergency Number:	Not reported
Transporter 2 EPA ID:	MNS000110924
Transporter Name 2:	Not reported
Transporter 2 Emergency Number:	Not reported
TSDF EPA ID:	NVD980895338
TSDF Name:	21st Century Environmental Management of Nevada, LLC
TSDF Address 1:	2095 Newlands Drive East
TSDF Address 2:	Not reported
TSDF City,State,Zip:	Fernley 89408
TSDF Telephone:	Not reported
TSDFA EPA ID:	Not reported
Waste Code Description:	- Not reported
RCRA Code:	Not reported
Meth Code:	- Not reported
Quantity Tons:	Not reported
Waste Quantity:	Not reported
Quantity Unit:	Not reported

Federal:

Year:	2019
EM Manifest ID:	384982
Generator EPA ID:	CAL000427620
Shipment Date:	2019-04-29
Manifest Number:	012486422FLE
Line Number:	1
Method Code:	H141
Quantity Tons:	0.00350
Quantity Waste:	7.000000
Quantity Unit:	P
Number of Containers:	1
Type of Container:	Fiber or plastic boxes, cartons, cases
Quantity Type:	Pounds
Federal Code:	D001

Year:	2019
EM Manifest ID:	384982
Generator EPA ID:	CAL000427620
Shipment Date:	2019-04-29
Manifest Number:	012486422FLE
Line Number:	1
Method Code:	H141
Quantity Tons:	0.00350

BATH & BODY WORKS #1453 (Continued) **S123078900**

Quantity Waste: 7.000000
Quantity Unit: P
Number of Containers: 1
Type of Container: Fiber or plastic boxes, cartons, cases
Quantity Type: Pounds
Federal Code: U002

Year: 2019
EM Manifest ID: 384982
Generator EPA ID: CAL000427620
Shipment Date: 2019-04-29
Manifest Number: 012486422FLE
Line Number: 2
Method Code: H141
Quantity Tons: 0.00200
Quantity Waste: 4.000000
Quantity Unit: P
Number of Containers: 1
Type of Container: Fiber or plastic boxes, cartons, cases
Quantity Type: Pounds
Federal Code: D001

State:
Year: 2019
EM Manifest ID: 384982
Generator EPA ID: CAL000427620
Shipment Date: 2019-04-29
Manifest Number: 012486422FLE
Line Number: 1
Method Code: H141
Quantity Tons: 0.00350
Quantity Waste: 7.000000
Quantity Unit: P
Number of Containers: 1
Type of Container: Fiber or plastic boxes, cartons, cases
Quantity Type: Pounds
State Code: 331

Year: 2019
EM Manifest ID: 384982
Generator EPA ID: CAL000427620
Shipment Date: 2019-04-29
Manifest Number: 012486422FLE
Line Number: 2
Method Code: H141
Quantity Tons: 0.00200
Quantity Waste: 4.000000
Quantity Unit: P
Number of Containers: 1
Type of Container: Fiber or plastic boxes, cartons, cases
Quantity Type: Pounds
State Code: 331

Year: 2019
EM Manifest ID: 354359
Shipment Date: 3/19/2019

BATH & BODY WORKS #1453 (Continued) **S123078900**

Shipment Date:	3/19/2019
Receipt Date:	4/8/2019
Manifest Number:	012481679FLE
Generator EPA ID:	CAL000427620
Name:	BATH & BODY WORKS
Address:	1140 EL CAMINO REAL
Address 2:	Not reported
City,State,Zip:	SAN BRUNO 94066
Telephone:	877-577-2669
Contact:	Not reported
Contact Telephone:	775-575-2760
Contact Email:	Not reported
Transporter 1 EPA ID:	MNS000110924
Transporter Name:	Not reported
Transporter 1 Emergency Number:	Not reported
Transporter 2 EPA ID:	MNS000110924
Transporter Name 2:	Not reported
Transporter 2 Emergency Number:	Not reported
TSDF EPA ID:	NVD980895338
TSDF Name:	21st Century Environmental Management of Nevada, LLC
TSDF Address 1:	2095 Newlands Drive East
TSDF Address 2:	Not reported
TSDF City,State,Zip:	Fernley 89408
TSDF Telephone:	Not reported
TSDFA EPA ID:	Not reported
Waste Code Description:	- Not reported
RCRA Code:	Not reported
Meth Code:	- Not reported
Quantity Tons:	Not reported
Waste Quantity:	Not reported
Quantity Unit:	Not reported

Federal:

Year:	2019
EM Manifest ID:	354359
Generator EPA ID:	CAL000427620
Shipment Date:	2019-03-19
Manifest Number:	012481679FLE
Line Number:	1
Method Code:	H141
Quantity Tons:	0.00100
Quantity Waste:	2.000000
Quantity Unit:	P
Number of Containers:	1
Type of Container:	Fiber or plastic boxes, cartons, cases
Quantity Type:	Pounds
Federal Code:	D001

Year:	2019
EM Manifest ID:	354359
Generator EPA ID:	CAL000427620
Shipment Date:	2019-03-19
Manifest Number:	012481679FLE
Line Number:	2
Method Code:	H141
Quantity Tons:	0.02750
Quantity Waste:	55.000000
Quantity Unit:	P

BATH & BODY WORKS #1453 (Continued) **S123078900**

Number of Containers: 1
Type of Container: Metal drums, barrels, kegs
Quantity Type: Pounds
Federal Code: D001

Year: 2019
EM Manifest ID: 354359
Generator EPA ID: CAL000427620
Shipment Date: 2019-03-19
Manifest Number: 012481679FLE
Line Number: 2
Method Code: H141
Quantity Tons: 0.02750
Quantity Waste: 55.000000
Quantity Unit: P
Number of Containers: 1
Type of Container: Metal drums, barrels, kegs
Quantity Type: Pounds
Federal Code: U002

State:
Year: 2019
EM Manifest ID: 354359
Generator EPA ID: CAL000427620
Shipment Date: 2019-03-19
Manifest Number: 012481679FLE
Line Number: 1
Method Code: H141
Quantity Tons: 0.00100
Quantity Waste: 2.000000
Quantity Unit: P
Number of Containers: 1
Type of Container: Fiber or plastic boxes, cartons, cases
Quantity Type: Pounds
State Code: 331

Year: 2019
EM Manifest ID: 354359
Generator EPA ID: CAL000427620
Shipment Date: 2019-03-19
Manifest Number: 012481679FLE
Line Number: 2
Method Code: H141
Quantity Tons: 0.02750
Quantity Waste: 55.000000
Quantity Unit: P
Number of Containers: 1
Type of Container: Metal drums, barrels, kegs
Quantity Type: Pounds
State Code: 331

Year: 2019
EM Manifest ID: 293989
Shipment Date: 2/20/2019
Shipment Date: 2/20/2019
Receipt Date: 3/6/2019

BATH & BODY WORKS #1453 (Continued) **S123078900**

Manifest Number:	012416943FLE
Generator EPA ID:	CAL000427620
Name:	BATH & BODY WORKS #1453
Address:	1140 EL CAMINO REAL STE 162
Address 2:	Not reported
City,State,Zip:	SAN BRUNO 94066
Telephone:	877-577-2669
Contact:	Not reported
Contact Telephone:	650-589-2408
Contact Email:	Not reported
Transporter 1 EPA ID:	MNS000110924
Transporter Name:	Not reported
Transporter 1 Emergency Number:	Not reported
Transporter 2 EPA ID:	CAR000175422
Transporter Name 2:	Not reported
Transporter 2 Emergency Number:	Not reported
TSDF EPA ID:	AZR000515924
TSDF Name:	YUMA YES WASTE TRANSFER FACILITY
TSDF Address 1:	2730 E 13TH ST
TSDF Address 2:	Not reported
TSDF City,State,Zip:	YUMA 85365-1901
TSDF Telephone:	Not reported
TSDFA EPA ID:	Not reported
Waste Code Description:	- Not reported
RCRA Code:	Not reported
Meth Code:	- Not reported
Quantity Tons:	Not reported
Waste Quantity:	Not reported
Quantity Unit:	Not reported

State:

Year:	2019
EM Manifest ID:	293989
Generator EPA ID:	CAL000427620
Shipment Date:	2019-02-20
Manifest Number:	012416943FLE
Line Number:	1
Method Code:	H141
Quantity Tons:	0.06350
Quantity Waste:	127.000000
Quantity Unit:	P
Number of Containers:	1
Type of Container:	Fiberboard or plastic drums, barrels, kegs
Quantity Type:	Pounds
State Code:	331

Additional Information:

Year:	2018
EM Manifest ID:	132604
Shipment Date:	9/12/2018
Shipment Date:	9/12/2018
Receipt Date:	10/4/2018
Manifest Number:	010686205FLE
Generator EPA ID:	CAL000427620
Name:	BATH & BODY WORKS #1453
Address:	1140 EL CAMINO REAL, TANFORAN MALL/SUIT

BATH & BODY WORKS #1453 (Continued) **S123078900**

Address 2:	Not reported
City,State,Zip:	SAN BRUNO 94066
Telephone:	877-577-2669
Contact:	Not reported
Contact Telephone:	650-589-2408
Contact Email:	Not reported
Transporter 1 EPA ID:	MNS000110924
Transporter Name:	Not reported
Transporter 1 Emergency Number:	Not reported
Transporter 2 EPA ID:	CAR000175422
Transporter Name 2:	Not reported
Transporter 2 Emergency Number:	Not reported
TSDF EPA ID:	AZR000515924
TSDF Name:	YUMA YES WASTE TRANSFER FACILITY
TSDF Address 1:	2730 E 13TH ST
TSDF Address 2:	Not reported
TSDF City,State,Zip:	YUMA 85365-1901
TSDF Telephone:	Not reported
TSDFA EPA ID:	Not reported
Waste Code Description:	- Not reported
RCRA Code:	Not reported
Meth Code:	- Not reported
Quantity Tons:	Not reported
Waste Quantity:	Not reported
Quantity Unit:	Not reported

State:

Year:	2018
EM Manifest ID:	132604
Generator EPA ID:	CAL000427620
Shipment Date:	2018-09-12
Manifest Number:	010686205FLE
Line Number:	1
Method Code:	H141
Quantity Tons:	0.08450
Quantity Waste:	169.000000
Quantity Unit:	P
Number of Containers:	1
Type of Container:	Fiberboard or plastic drums, barrels, kegs
Quantity Type:	Pounds
State Code:	331

Year:	2018
EM Manifest ID:	138343
Shipment Date:	9/12/2018
Shipment Date:	9/12/2018
Receipt Date:	11/1/2018
Manifest Number:	010686204FLE
Generator EPA ID:	CAL000427620
Name:	BATH & BODY WORKS
Address:	1140 EL CAMINO REAL
Address 2:	Not reported
City,State,Zip:	SAN BRUNO 94066
Telephone:	877-577-2669
Contact:	Not reported
Contact Telephone:	775-575-2760
Contact Email:	Not reported

BATH & BODY WORKS #1453 (Continued) **S123078900**

Transporter 1 EPA ID:	MNS000110924
Transporter Name:	Not reported
Transporter 1 Emergency Number:	Not reported
Transporter 2 EPA ID:	MNS000110924
Transporter Name 2:	Not reported
Transporter 2 Emergency Number:	Not reported
TSDF EPA ID:	NVD980895338
TSDF Name:	21st Century Environmental Management of Nevada, LLC
TSDF Address 1:	2095 Newlands Drive East
TSDF Address 2:	Not reported
TSDF City,State,Zip:	Fernley 89408
TSDF Telephone:	Not reported
TSDFA EPA ID:	Not reported
Waste Code Description:	- Not reported
RCRA Code:	Not reported
Meth Code:	- Not reported
Quantity Tons:	Not reported
Waste Quantity:	Not reported
Quantity Unit:	Not reported

Federal:

Year:	2018
EM Manifest ID:	138343
Generator EPA ID:	CAL000427620
Shipment Date:	2018-09-12
Manifest Number:	010686204FLE
Line Number:	1
Method Code:	H141
Quantity Tons:	0.03500
Quantity Waste:	70.000000
Quantity Unit:	P
Number of Containers:	1
Type of Container:	Metal drums, barrels, kegs
Quantity Type:	Pounds
Federal Code:	D001

Year:	2018
EM Manifest ID:	138343
Generator EPA ID:	CAL000427620
Shipment Date:	2018-09-12
Manifest Number:	010686204FLE
Line Number:	1
Method Code:	H141
Quantity Tons:	0.03500
Quantity Waste:	70.000000
Quantity Unit:	P
Number of Containers:	1
Type of Container:	Metal drums, barrels, kegs
Quantity Type:	Pounds
Federal Code:	U002

Year:	2018
EM Manifest ID:	138343
Generator EPA ID:	CAL000427620
Shipment Date:	2018-09-12
Manifest Number:	010686204FLE
Line Number:	2
Method Code:	H141

BATH & BODY WORKS #1453 (Continued) **S123078900**

Quantity Tons:	0.00100
Quantity Waste:	2.000000
Quantity Unit:	P
Number of Containers:	1
Type of Container:	Fiber or plastic boxes, cartons, cases
Quantity Type:	Pounds
Federal Code:	D001

Year:	2018
EM Manifest ID:	010833462FLE20170829_D_1
Shipment Date:	8/29/2017
Shipment Date:	8/29/2017
Receipt Date:	9/15/2017
Manifest Number:	010833462FLE
Generator EPA ID:	CAL000427620
Name:	Not reported
Address:	Not reported
Address 2:	Not reported
City,State,Zip:	Not reported
Telephone:	Not reported
Contact:	Not reported
Contact Telephone:	Not reported
Contact Email:	Not reported
Transporter 1 EPA ID:	MNS000110924
Transporter Name:	Not reported
Transporter 1 Emergency Number:	Not reported
Transporter 2 EPA ID:	NED986382133
Transporter Name 2:	Not reported
Transporter 2 Emergency Number:	Not reported
TSDF EPA ID:	NVD980895338
TSDF Name:	21ST CENTURY EMN LLC
TSDF Address 1:	Not reported
TSDF Address 2:	Not reported
TSDF City,State,Zip:	Not reported
TSDF Telephone:	Not reported
TSDFA EPA ID:	Not reported
Waste Code Description:	- Not reported
RCRA Code:	Not reported
Meth Code:	- Not reported
Quantity Tons:	Not reported
Waste Quantity:	Not reported
Quantity Unit:	Not reported

Federal:

Year:	2018
EM Manifest ID:	010833462FLE20170829_D_1
Generator EPA ID:	CAL000427620
Shipment Date:	2017-08-29
Manifest Number:	010833462FLE
Line Number:	1
Method Code:	H141
Quantity Tons:	0.00300
Quantity Waste:	6.000000
Quantity Unit:	P
Number of Containers:	1
Type of Container:	NULL
Quantity Type:	NULL

BATH & BODY WORKS #1453 (Continued) **S123078900**

Federal Code: D001

Year: 2018
EM Manifest ID: 010833462FLE20170829_D_1
Generator EPA ID: CAL000427620
Shipment Date: 2017-08-29
Manifest Number: 010833462FLE
Line Number: 2
Method Code: H141
Quantity Tons: 0.00900
Quantity Waste: 18.000000
Quantity Unit: P
Number of Containers: 1
Type of Container: NULL
Quantity Type: NULL
Federal Code: D001

Year: 2018
EM Manifest ID: 010833462FLE20170829_D_1
Generator EPA ID: CAL000427620
Shipment Date: 2017-08-29
Manifest Number: 010833462FLE
Line Number: 2
Method Code: H141
Quantity Tons: 0.00900
Quantity Waste: 18.000000
Quantity Unit: P
Number of Containers: 1
Type of Container: NULL
Quantity Type: NULL
Federal Code: U002

State:
Year: 2018
EM Manifest ID: 010833462FLE20170829_D_1
Generator EPA ID: CAL000427620
Shipment Date: 2017-08-29
Manifest Number: 010833462FLE
Line Number: 1
Method Code: H141
Quantity Tons: 0.00300
Quantity Waste: 6.000000
Quantity Unit: P
Number of Containers: 1
Type of Container: NULL
Quantity Type: NULL
State Code: 331

Year: 2018
EM Manifest ID: 010833462FLE20170829_D_1
Generator EPA ID: CAL000427620
Shipment Date: 2017-08-29
Manifest Number: 010833462FLE
Line Number: 2
Method Code: H141
Quantity Tons: 0.00900
Quantity Waste: 18.000000

BATH & BODY WORKS #1453 (Continued) **S123078900**

Quantity Unit:	P
Number of Containers:	1
Type of Container:	NULL
Quantity Type:	NULL
State Code:	331
Year:	2018
EM Manifest ID:	010833462FLE20170829_D_1
Generator EPA ID:	CAL000427620
Shipment Date:	2017-08-29
Manifest Number:	010833462FLE
Line Number:	3
Method Code:	H141
Quantity Tons:	0.00900
Quantity Waste:	18.000000
Quantity Unit:	P
Number of Containers:	1
Type of Container:	NULL
Quantity Type:	NULL
State Code:	331
Year:	2018
EM Manifest ID:	010833462FLE20170829_D_1
Generator EPA ID:	CAL000427620
Shipment Date:	2017-08-29
Manifest Number:	010833462FLE
Line Number:	4
Method Code:	H141
Quantity Tons:	0.05950
Quantity Waste:	119.000000
Quantity Unit:	P
Number of Containers:	1
Type of Container:	NULL
Quantity Type:	NULL
State Code:	331
Year:	2018
EM Manifest ID:	010061296FLE20170707_D_1
Shipment Date:	7/7/2017
Shipment Date:	7/7/2017
Receipt Date:	7/25/2017
Manifest Number:	010061296FLE
Generator EPA ID:	CAL000427620
Name:	Not reported
Address:	Not reported
Address 2:	Not reported
City,State,Zip:	Not reported
Telephone:	Not reported
Contact:	Not reported
Contact Telephone:	Not reported
Contact Email:	Not reported
Transporter 1 EPA ID:	MNS000110924
Transporter Name:	Not reported
Transporter 1 Emergency Number:	Not reported
Transporter 2 EPA ID:	NED986382133
Transporter Name 2:	Not reported

BATH & BODY WORKS #1453 (Continued) **S123078900**

Transporter 2 Emergency Number:	Not reported
TSDF EPA ID:	NVD980895338
TSDF Name:	21ST CENTURY EMN LLC
TSDF Address 1:	Not reported
TSDF Address 2:	Not reported
TSDF City,State,Zip:	Not reported
TSDF Telephone:	Not reported
TSDFA EPA ID:	Not reported
Waste Code Description:	- Not reported
RCRA Code:	Not reported
Meth Code:	- Not reported
Quantity Tons:	Not reported
Waste Quantity:	Not reported
Quantity Unit:	Not reported

Federal:

Year:	2018
EM Manifest ID:	010061296FLE20170707_D_1
Generator EPA ID:	CAL000427620
Shipment Date:	2017-07-07
Manifest Number:	010061296FLE
Line Number:	1
Method Code:	H141
Quantity Tons:	0.00600
Quantity Waste:	12.000000
Quantity Unit:	P
Number of Containers:	1
Type of Container:	NULL
Quantity Type:	NULL
Federal Code:	D001

Year:	2018
EM Manifest ID:	010061296FLE20170707_D_1
Generator EPA ID:	CAL000427620
Shipment Date:	2017-07-07
Manifest Number:	010061296FLE
Line Number:	2
Method Code:	H141
Quantity Tons:	0.04550
Quantity Waste:	91.000000
Quantity Unit:	P
Number of Containers:	1
Type of Container:	NULL
Quantity Type:	NULL
Federal Code:	D001

Year:	2018
EM Manifest ID:	010061296FLE20170707_D_1
Generator EPA ID:	CAL000427620
Shipment Date:	2017-07-07
Manifest Number:	010061296FLE
Line Number:	2
Method Code:	H141
Quantity Tons:	0.04550
Quantity Waste:	91.000000
Quantity Unit:	P
Number of Containers:	1
Type of Container:	NULL

BATH & BODY WORKS #1453 (Continued) **S123078900**

Quantity Type: NULL
Federal Code: U002

State:
Year: 2018
EM Manifest ID: 010061296FLE20170707_D_1
Generator EPA ID: CAL000427620
Shipment Date: 2017-07-07
Manifest Number: 010061296FLE
Line Number: 1
Method Code: H141
Quantity Tons: 0.00600
Quantity Waste: 12.000000
Quantity Unit: P
Number of Containers: 1
Type of Container: NULL
Quantity Type: NULL
State Code: 331

Year: 2018
EM Manifest ID: 010061296FLE20170707_D_1
Generator EPA ID: CAL000427620
Shipment Date: 2017-07-07
Manifest Number: 010061296FLE
Line Number: 2
Method Code: H141
Quantity Tons: 0.04550
Quantity Waste: 91.000000
Quantity Unit: P
Number of Containers: 1
Type of Container: NULL
Quantity Type: NULL
State Code: 331

Year: 2018
EM Manifest ID: 010061296FLE20170707_D_1
Generator EPA ID: CAL000427620
Shipment Date: 2017-07-07
Manifest Number: 010061296FLE
Line Number: 3
Method Code: H141
Quantity Tons: 0.09550
Quantity Waste: 191.000000
Quantity Unit: P
Number of Containers: 1
Type of Container: NULL
Quantity Type: NULL
State Code: 331

Year: 2018
EM Manifest ID: 132438
Shipment Date: 7/12/2018
Shipment Date: 7/12/2018
Receipt Date: 8/17/2018
Manifest Number: 010768439FLE
Generator EPA ID: CAL000427620

BATH & BODY WORKS #1453 (Continued) **S123078900**

Name:	BATH & BODY WORKS #1453
Address:	1140 EL CAMINO REAL, TANFORAN MALL/SUIT
Address 2:	Not reported
City,State,Zip:	SAN BRUNO 94066
Telephone:	877-577-3669
Contact:	Not reported
Contact Telephone:	650-589-2408
Contact Email:	Not reported
Transporter 1 EPA ID:	MNS000110924
Transporter Name:	Not reported
Transporter 1 Emergency Number:	Not reported
Transporter 2 EPA ID:	CAR000175422
Transporter Name 2:	Not reported
Transporter 2 Emergency Number:	Not reported
TSDF EPA ID:	AZR000515924
TSDF Name:	YUMA YES WASTE TRANSFER FACILITY
TSDF Address 1:	2730 E 13TH ST
TSDF Address 2:	Not reported
TSDF City,State,Zip:	YUMA 85365-1901
TSDF Telephone:	Not reported
TSDFA EPA ID:	Not reported
Waste Code Description:	- Not reported
RCRA Code:	Not reported
Meth Code:	- Not reported
Quantity Tons:	Not reported
Waste Quantity:	Not reported
Quantity Unit:	Not reported

State:

Year:	2018
EM Manifest ID:	132438
Generator EPA ID:	CAL000427620
Shipment Date:	2018-07-12
Manifest Number:	010768439FLE
Line Number:	1
Method Code:	H141
Quantity Tons:	0.07900
Quantity Waste:	158.000000
Quantity Unit:	P
Number of Containers:	1
Type of Container:	Fiberboard or plastic drums, barrels, kegs
Quantity Type:	Pounds
State Code:	331

Year:	2018
EM Manifest ID:	123133
Shipment Date:	7/12/2018
Shipment Date:	7/12/2018
Receipt Date:	8/17/2018
Manifest Number:	010768437FLE
Generator EPA ID:	CAL000427620
Name:	BATH & BODY WORKS #1453
Address:	1140 EL CAMINO REAL STE 162
Address 2:	Not reported
City,State,Zip:	SAN BRUNO 94066
Telephone:	877-577-2669
Contact:	Not reported

BATH & BODY WORKS #1453 (Continued) **S123078900**

Contact Telephone:	650-952-6025
Contact Email:	Not reported
Transporter 1 EPA ID:	MNS000110924
Transporter Name:	Not reported
Transporter 1 Emergency Number:	Not reported
Transporter 2 EPA ID:	CAR000175422
Transporter Name 2:	Not reported
Transporter 2 Emergency Number:	Not reported
TSDF EPA ID:	AZR000515924
TSDF Name:	YUMA YES WASTE TRANSFER FACILITY
TSDF Address 1:	2730 E 13TH ST
TSDF Address 2:	Not reported
TSDF City,State,Zip:	YUMA 85365-1901
TSDF Telephone:	Not reported
TSDFA EPA ID:	Not reported
Waste Code Description:	- Not reported
RCRA Code:	Not reported
Meth Code:	- Not reported
Quantity Tons:	Not reported
Waste Quantity:	Not reported
Quantity Unit:	Not reported

State:

Year:	2018
EM Manifest ID:	123133
Generator EPA ID:	CAL000427620
Shipment Date:	2018-07-12
Manifest Number:	010768437FLE
Line Number:	1
Method Code:	H141
Quantity Tons:	0.01200
Quantity Waste:	24.000000
Quantity Unit:	P
Number of Containers:	1
Type of Container:	Fiber or plastic boxes, cartons, cases
Quantity Type:	Pounds
State Code:	331

Year:	2018
EM Manifest ID:	123133
Generator EPA ID:	CAL000427620
Shipment Date:	2018-07-12
Manifest Number:	010768437FLE
Line Number:	2
Method Code:	H141
Quantity Tons:	0.00750
Quantity Waste:	15.000000
Quantity Unit:	P
Number of Containers:	1
Type of Container:	Fiber or plastic boxes, cartons, cases
Quantity Type:	Pounds
State Code:	331

Year:	2018
EM Manifest ID:	010855157FLE20180509_D_1
Shipment Date:	5/9/2018
Shipment Date:	5/9/2018

BATH & BODY WORKS #1453 (Continued) **S123078900**

Receipt Date:	6/1/2018
Manifest Number:	010855157FLE
Generator EPA ID:	CAL000427620
Name:	VICTORIA'S SECRET 1338
Address:	Not reported
Address 2:	Not reported
City,State,Zip:	Not reported
Telephone:	Not reported
Contact:	Not reported
Contact Telephone:	Not reported
Contact Email:	Not reported
Transporter 1 EPA ID:	MNS000110924
Transporter Name:	Not reported
Transporter 1 Emergency Number:	Not reported
Transporter 2 EPA ID:	CAR000175422
Transporter Name 2:	Not reported
Transporter 2 Emergency Number:	Not reported
TSDF EPA ID:	AZR000515924
TSDF Name:	YUMA YES LLC
TSDF Address 1:	Not reported
TSDF Address 2:	Not reported
TSDF City,State,Zip:	Not reported
TSDF Telephone:	Not reported
TSDFA EPA ID:	Not reported
Waste Code Description:	- Not reported
RCRA Code:	Not reported
Meth Code:	- Not reported
Quantity Tons:	Not reported
Waste Quantity:	Not reported
Quantity Unit:	Not reported

State:

Year:	2018
EM Manifest ID:	010855157FLE20180509_D_1
Generator EPA ID:	CAL000427620
Shipment Date:	2018-05-09
Manifest Number:	010855157FLE
Line Number:	1
Method Code:	H141
Quantity Tons:	0.00300
Quantity Waste:	6.000000
Quantity Unit:	P
Number of Containers:	1
Type of Container:	NULL
Quantity Type:	NULL
State Code:	331

Year:	2018
EM Manifest ID:	010855156FLE20180509_D_1
Shipment Date:	5/9/2018
Shipment Date:	5/9/2018
Receipt Date:	5/29/2018
Manifest Number:	010855156FLE
Generator EPA ID:	CAL000427620
Name:	VICTORIA'S SECRET 1338
Address:	Not reported
Address 2:	Not reported

BATH & BODY WORKS #1453 (Continued) **S123078900**

City,State,Zip:	Not reported
Telephone:	Not reported
Contact:	Not reported
Contact Telephone:	Not reported
Contact Email:	Not reported
Transporter 1 EPA ID:	MNS000110924
Transporter Name:	Not reported
Transporter 1 Emergency Number:	Not reported
Transporter 2 EPA ID:	NED986382133
Transporter Name 2:	Not reported
Transporter 2 Emergency Number:	Not reported
TSDF EPA ID:	NVD980895338
TSDF Name:	21ST CENTURY EMN LLC
TSDF Address 1:	Not reported
TSDF Address 2:	Not reported
TSDF City,State,Zip:	Not reported
TSDF Telephone:	Not reported
TSDFA EPA ID:	Not reported
Waste Code Description:	- Not reported
RCRA Code:	Not reported
Meth Code:	- Not reported
Quantity Tons:	Not reported
Waste Quantity:	Not reported
Quantity Unit:	Not reported

Federal:

Year:	2018
EM Manifest ID:	010855156FLE20180509_D_1
Generator EPA ID:	CAL000427620
Shipment Date:	2018-05-09
Manifest Number:	010855156FLE
Line Number:	1
Method Code:	H141
Quantity Tons:	0.00750
Quantity Waste:	15.000000
Quantity Unit:	P
Number of Containers:	1
Type of Container:	NULL
Quantity Type:	NULL
Federal Code:	D001

Year:	2018
EM Manifest ID:	010855156FLE20180509_D_1
Generator EPA ID:	CAL000427620
Shipment Date:	2018-05-09
Manifest Number:	010855156FLE
Line Number:	1
Method Code:	H141
Quantity Tons:	0.00750
Quantity Waste:	15.000000
Quantity Unit:	P
Number of Containers:	1
Type of Container:	NULL
Quantity Type:	NULL
Federal Code:	U002

State:

BATH & BODY WORKS #1453 (Continued) **S123078900**

Year:	2018
EM Manifest ID:	010855156FLE20180509_D_1
Generator EPA ID:	CAL000427620
Shipment Date:	2018-05-09
Manifest Number:	010855156FLE
Line Number:	1
Method Code:	H141
Quantity Tons:	0.00750
Quantity Waste:	15.000000
Quantity Unit:	P
Number of Containers:	1
Type of Container:	NULL
Quantity Type:	NULL
State Code:	331

Year:	2018
EM Manifest ID:	010855159FLE20180509_D_1
Shipment Date:	5/9/2018
Shipment Date:	5/9/2018
Receipt Date:	6/1/2018
Manifest Number:	010855159FLE
Generator EPA ID:	CAL000427620
Name:	BATH & BODY WORKS 1453
Address:	Not reported
Address 2:	Not reported
City,State,Zip:	Not reported
Telephone:	Not reported
Contact:	Not reported
Contact Telephone:	Not reported
Contact Email:	Not reported
Transporter 1 EPA ID:	MNS000110924
Transporter Name:	Not reported
Transporter 1 Emergency Number:	Not reported
Transporter 2 EPA ID:	CAR000175422
Transporter Name 2:	Not reported
Transporter 2 Emergency Number:	Not reported
TSDF EPA ID:	AZR000515924
TSDF Name:	YUMA YES LLC
TSDF Address 1:	Not reported
TSDF Address 2:	Not reported
TSDF City,State,Zip:	Not reported
TSDF Telephone:	Not reported
TSDFA EPA ID:	Not reported
Waste Code Description:	- Not reported
RCRA Code:	Not reported
Meth Code:	- Not reported
Quantity Tons:	Not reported
Waste Quantity:	Not reported
Quantity Unit:	Not reported

State:

Year:	2018
EM Manifest ID:	010855159FLE20180509_D_1
Generator EPA ID:	CAL000427620
Shipment Date:	2018-05-09
Manifest Number:	010855159FLE
Line Number:	1

BATH & BODY WORKS #1453 (Continued) **S123078900**

Method Code:	H141
Quantity Tons:	0.02000
Quantity Waste:	40.000000
Quantity Unit:	P
Number of Containers:	1
Type of Container:	NULL
Quantity Type:	NULL
State Code:	331

Year:	2018
EM Manifest ID:	010855159FLE20180509_D_1
Generator EPA ID:	CAL000427620
Shipment Date:	2018-05-09
Manifest Number:	010855159FLE
Line Number:	2
Method Code:	H141
Quantity Tons:	0.00450
Quantity Waste:	9.000000
Quantity Unit:	P
Number of Containers:	1
Type of Container:	NULL
Quantity Type:	NULL
State Code:	331

Year:	2018
EM Manifest ID:	010855158FLE20180509_D_1
Shipment Date:	5/9/2018
Shipment Date:	5/9/2018
Receipt Date:	5/29/2018
Manifest Number:	010855158FLE
Generator EPA ID:	CAL000427620
Name:	BATH & BODY WORKS 1453
Address:	Not reported
Address 2:	Not reported
City,State,Zip:	Not reported
Telephone:	Not reported
Contact:	Not reported
Contact Telephone:	Not reported
Contact Email:	Not reported
Transporter 1 EPA ID:	MNS000110924
Transporter Name:	Not reported
Transporter 1 Emergency Number:	Not reported
Transporter 2 EPA ID:	NED986382133
Transporter Name 2:	Not reported
Transporter 2 Emergency Number:	Not reported
TSDF EPA ID:	NVD980895338
TSDF Name:	21ST CENTURY EMN LLC
TSDF Address 1:	Not reported
TSDF Address 2:	Not reported
TSDF City,State,Zip:	Not reported
TSDF Telephone:	Not reported
TSDFA EPA ID:	Not reported
Waste Code Description:	- Not reported
RCRA Code:	Not reported
Meth Code:	- Not reported
Quantity Tons:	Not reported

BATH & BODY WORKS #1453 (Continued) **S123078900**

Waste Quantity: Not reported
Quantity Unit: Not reported

Federal:

Year: 2018
EM Manifest ID: 010855158FLE20180509_D_1
Generator EPA ID: CAL000427620
Shipment Date: 2018-05-09
Manifest Number: 010855158FLE
Line Number: 1
Method Code: H141
Quantity Tons: 0.00200
Quantity Waste: 4.000000
Quantity Unit: P
Number of Containers: 1
Type of Container: NULL
Quantity Type: NULL
Federal Code: D001

Year: 2018
EM Manifest ID: 010855158FLE20180509_D_1
Generator EPA ID: CAL000427620
Shipment Date: 2018-05-09
Manifest Number: 010855158FLE
Line Number: 2
Method Code: H141
Quantity Tons: 0.00500
Quantity Waste: 10.000000
Quantity Unit: P
Number of Containers: 1
Type of Container: NULL
Quantity Type: NULL
Federal Code: D001

Year: 2018
EM Manifest ID: 010855158FLE20180509_D_1
Generator EPA ID: CAL000427620
Shipment Date: 2018-05-09
Manifest Number: 010855158FLE
Line Number: 2
Method Code: H141
Quantity Tons: 0.00500
Quantity Waste: 10.000000
Quantity Unit: P
Number of Containers: 1
Type of Container: NULL
Quantity Type: NULL
Federal Code: U002

State:

Year: 2018
EM Manifest ID: 010855158FLE20180509_D_1
Generator EPA ID: CAL000427620
Shipment Date: 2018-05-09
Manifest Number: 010855158FLE
Line Number: 1
Method Code: H141

BATH & BODY WORKS #1453 (Continued) **S123078900**

Quantity Tons:	0.00200
Quantity Waste:	4.000000
Quantity Unit:	P
Number of Containers:	1
Type of Container:	NULL
Quantity Type:	NULL
State Code:	331
Year:	2018
EM Manifest ID:	010855158FLE20180509_D_1
Generator EPA ID:	CAL000427620
Shipment Date:	2018-05-09
Manifest Number:	010855158FLE
Line Number:	2
Method Code:	H141
Quantity Tons:	0.00500
Quantity Waste:	10.000000
Quantity Unit:	P
Number of Containers:	1
Type of Container:	NULL
Quantity Type:	NULL
State Code:	331

Additional Information:

Year:	2017
Gen EPA ID:	CAL000427620
Shipment Date:	20171219
Creation Date:	8/3/2018 18:30:58
Receipt Date:	20180117
Manifest ID:	010733516FLE
Trans EPA ID:	MNS000110924
Trans Name:	STERICYCLE SPECIALTY WASTE SOLUTIONS INC
Trans 2 EPA ID:	NED986382133
Trans 2 Name:	SMITH SYSTEMS INC
TSDF EPA ID:	CAD008364432
Trans Name:	RHO CHEM LLC
TSDF Alt EPA ID:	Not reported
TSDF Alt Name:	Not reported
Waste Code Description:	331 - Off-specification, aged, or surplus organics
RCRA Code:	U002
Meth Code:	H141 - Storage, Bulking, And/Or Transfer Off Site--No Treatment/Reovery (H010-H129) Or (H131-H135)
Quantity Tons:	0.0305
Waste Quantity:	61
Quantity Unit:	P
Additional Code 1:	D001
Additional Code 2:	Not reported
Additional Code 3:	Not reported
Additional Code 4:	Not reported
Additional Code 5:	Not reported
Shipment Date:	20171219
Creation Date:	8/3/2018 18:30:58
Receipt Date:	20180117
Manifest ID:	010733515FLE

BATH & BODY WORKS #1453 (Continued) **S123078900**

Trans EPA ID:	MNS000110924
Trans Name:	STERICYCLE SPECIALTY WASTE SOLUTIONS INC
Trans 2 EPA ID:	NED986382133
Trans 2 Name:	SMITH SYSTEMS INC
TSDF EPA ID:	CAD008364432
Trans Name:	RHO CHEM LLC
TSDF Alt EPA ID:	Not reported
TSDF Alt Name:	Not reported
Waste Code Description:	331 - Off-specification, aged, or surplus organics
RCRA Code:	D001
Meth Code:	H141 - Storage, Bulking, And/Or Transfer Off Site--No Treatment/Reovery (H010-H129) Or (H131-H135)
Quantity Tons:	0.0005
Waste Quantity:	1
Quantity Unit:	P
Additional Code 1:	Not reported
Additional Code 2:	Not reported
Additional Code 3:	Not reported
Additional Code 4:	Not reported
Additional Code 5:	Not reported
Shipment Date:	20171219
Creation Date:	8/3/2018 18:30:58
Receipt Date:	20180117
Manifest ID:	010733515FLE
Trans EPA ID:	MNS000110924
Trans Name:	STERICYCLE SPECIALTY WASTE SOLUTIONS INC
Trans 2 EPA ID:	NED986382133
Trans 2 Name:	SMITH SYSTEMS INC
TSDF EPA ID:	CAD008364432
Trans Name:	RHO CHEM LLC
TSDF Alt EPA ID:	Not reported
TSDF Alt Name:	Not reported
Waste Code Description:	331 - Off-specification, aged, or surplus organics
RCRA Code:	U002
Meth Code:	H141 - Storage, Bulking, And/Or Transfer Off Site--No Treatment/Reovery (H010-H129) Or (H131-H135)
Quantity Tons:	0.0745
Waste Quantity:	149
Quantity Unit:	P
Additional Code 1:	D001
Additional Code 2:	Not reported
Additional Code 3:	Not reported
Additional Code 4:	Not reported
Additional Code 5:	Not reported
Shipment Date:	20171115
Creation Date:	6/27/2018 18:30:40
Receipt Date:	20171215
Manifest ID:	010733373FLE
Trans EPA ID:	MNS000110924
Trans Name:	STERICYCLE SPECIALTY WASTE SOLUTIONS INC
Trans 2 EPA ID:	NED986382133
Trans 2 Name:	SMITH SYSTEMS TRANSPORTATION
TSDF EPA ID:	CAD008364432
Trans Name:	RHO CHEM LLC
TSDF Alt EPA ID:	Not reported

BATH & BODY WORKS #1453 (Continued) **S123078900**

TSDF Alt Name:	Not reported
Waste Code Description:	331 - Off-specification, aged, or surplus organics
RCRA Code:	Not reported
Meth Code:	H141 - Storage, Bulking, And/Or Transfer Off Site--No Treatment/Reovery (H010-H129) Or (H131-H135)
Quantity Tons:	0.048
Waste Quantity:	96
Quantity Unit:	P
Additional Code 1:	Not reported
Additional Code 2:	Not reported
Additional Code 3:	Not reported
Additional Code 4:	Not reported
Additional Code 5:	Not reported
Shipment Date:	20171115
Creation Date:	6/27/2018 18:30:40
Receipt Date:	20171215
Manifest ID:	010733373FLE
Trans EPA ID:	MNS000110924
Trans Name:	STERICYCLE SPECIALTY WASTE SOLUTIONS INC
Trans 2 EPA ID:	NED986382133
Trans 2 Name:	SMITH SYSTEMS TRANSPORTATION
TSDF EPA ID:	CAD008364432
Trans Name:	RHO CHEM LLC
TSDF Alt EPA ID:	Not reported
TSDF Alt Name:	Not reported
Waste Code Description:	331 - Off-specification, aged, or surplus organics
RCRA Code:	D001
Meth Code:	H141 - Storage, Bulking, And/Or Transfer Off Site--No Treatment/Reovery (H010-H129) Or (H131-H135)
Quantity Tons:	0.0005
Waste Quantity:	1
Quantity Unit:	P
Additional Code 1:	Not reported
Additional Code 2:	Not reported
Additional Code 3:	Not reported
Additional Code 4:	Not reported
Additional Code 5:	Not reported
Shipment Date:	20171111
Creation Date:	9/5/2018 18:30:14
Receipt Date:	20171130
Manifest ID:	010733357FLE
Trans EPA ID:	MNS000110924
Trans Name:	STERICYCLE SPECIALTY WASTE SOLUTIONS INC
Trans 2 EPA ID:	NED986382133
Trans 2 Name:	SMITH SYSTEMS TRANS
TSDF EPA ID:	CAD008364432
Trans Name:	RHO CHEM LLC
TSDF Alt EPA ID:	Not reported
TSDF Alt Name:	Not reported
Waste Code Description:	331 - Off-specification, aged, or surplus organics
RCRA Code:	U002
Meth Code:	H141 - Storage, Bulking, And/Or Transfer Off Site--No Treatment/Reovery (H010-H129) Or (H131-H135)
Quantity Tons:	0.0305
Waste Quantity:	61

BATH & BODY WORKS #1453 (Continued) **S123078900**

Quantity Unit:	P
Additional Code 1:	D001
Additional Code 2:	Not reported
Additional Code 3:	Not reported
Additional Code 4:	Not reported
Additional Code 5:	Not reported
Shipment Date:	20171010
Creation Date:	9/29/2018 18:30:10
Receipt Date:	20171120
Manifest ID:	010683990FLE
Trans EPA ID:	MNS000110924
Trans Name:	STERICYCLE SPECIALTY WASTE SOLUTIONS INC
Trans 2 EPA ID:	NED986382133
Trans 2 Name:	SMITH SYSTEMS TRANSP
TSDF EPA ID:	NVD980895338
Trans Name:	21ST CENTURY EMN LLC
TSDF Alt EPA ID:	Not reported
TSDF Alt Name:	Not reported
Waste Code Description:	331 - Off-specification, aged, or surplus organics
RCRA Code:	U002
Meth Code:	H141 - Storage, Bulking, And/Or Transfer Off Site--No Treatment/Reovery (H010-H129) Or (H131-H135)
Quantity Tons:	0.007
Waste Quantity:	14
Quantity Unit:	P
Additional Code 1:	D001
Additional Code 2:	Not reported
Additional Code 3:	Not reported
Additional Code 4:	Not reported
Additional Code 5:	Not reported
Shipment Date:	20171010
Creation Date:	9/29/2018 18:30:10
Receipt Date:	20171120
Manifest ID:	010683990FLE
Trans EPA ID:	MNS000110924
Trans Name:	STERICYCLE SPECIALTY WASTE SOLUTIONS INC
Trans 2 EPA ID:	NED986382133
Trans 2 Name:	SMITH SYSTEMS TRANSP
TSDF EPA ID:	NVD980895338
Trans Name:	21ST CENTURY EMN LLC
TSDF Alt EPA ID:	Not reported
TSDF Alt Name:	Not reported
Waste Code Description:	331 - Off-specification, aged, or surplus organics
RCRA Code:	D001
Meth Code:	H141 - Storage, Bulking, And/Or Transfer Off Site--No Treatment/Reovery (H010-H129) Or (H131-H135)
Quantity Tons:	0.001
Waste Quantity:	2
Quantity Unit:	P
Additional Code 1:	Not reported
Additional Code 2:	Not reported
Additional Code 3:	Not reported
Additional Code 4:	Not reported
Additional Code 5:	Not reported

BATH & BODY WORKS #1453 (Continued) **S123078900**

Shipment Date:	20171010
Creation Date:	8/3/2018 18:30:58
Receipt Date:	20171102
Manifest ID:	010683989FLE
Trans EPA ID:	MNS000110924
Trans Name:	STERICYCLE SPECIALTY WASTE SOLUTIONS INC
Trans 2 EPA ID:	NED986382133
Trans 2 Name:	SMITH SYSTEMS TRANSP
TSDF EPA ID:	CAD980884183
Trans Name:	GENERAL ENVIRONMENTAL MGT LLC
TSDF Alt EPA ID:	Not reported
TSDF Alt Name:	Not reported
Waste Code Description:	331 - Off-specification, aged, or surplus organics
RCRA Code:	Not reported
Meth Code:	H141 - Storage, Bulking, And/Or Transfer Off Site--No Treatment/Reovery (H010-H129) Or (H131-H135)
Quantity Tons:	0.034
Waste Quantity:	68
Quantity Unit:	P
Additional Code 1:	Not reported
Additional Code 2:	Not reported
Additional Code 3:	Not reported
Additional Code 4:	Not reported
Additional Code 5:	Not reported

Shipment Date:	20171010
Creation Date:	8/3/2018 18:30:58
Receipt Date:	20171102
Manifest ID:	010683989FLE
Trans EPA ID:	MNS000110924
Trans Name:	STERICYCLE SPECIALTY WASTE SOLUTIONS INC
Trans 2 EPA ID:	NED986382133
Trans 2 Name:	SMITH SYSTEMS TRANSP
TSDF EPA ID:	CAD980884183
Trans Name:	GENERAL ENVIRONMENTAL MGT LLC
TSDF Alt EPA ID:	Not reported
TSDF Alt Name:	Not reported
Waste Code Description:	331 - Off-specification, aged, or surplus organics
RCRA Code:	Not reported
Meth Code:	H141 - Storage, Bulking, And/Or Transfer Off Site--No Treatment/Reovery (H010-H129) Or (H131-H135)
Quantity Tons:	0.0095
Waste Quantity:	19
Quantity Unit:	P
Additional Code 1:	Not reported
Additional Code 2:	Not reported
Additional Code 3:	Not reported
Additional Code 4:	Not reported
Additional Code 5:	Not reported

A18 **COLD STONE CREAMERY** **San Mateo Co. BI** **S123181951**
Target **1150 EL CAMINO REAL** **N/A**
Property **SAN BRUNO, CA 94066**

Site 18 of 111 in cluster A

Actual: **47 ft.**

San Mateo Co. BI:

Name:	COLD STONE CREAMERY
Address:	1150 EL CAMINO REAL
City,State,Zip:	SAN BRUNO, CA 94066
Region:	SAN MATEO
Facility ID:	FA0029122
Prog Element Code:	STORMWATER ANNUAL INSPECTION FEE
Record Id:	PR0049878
Description:	STORMWATER ANNUAL FEE - INSP FREQ EVERY 2 YRS
Facility Status:	Inactive, non-billable
Program Category:	STORMWATER

A19 **PETCO STORE #1320** **ECHO** **1026016877**
Target **1150 EL CAMINO REAL STE 167** **N/A**
Property **SAN BRUNO, CA 94066**

Site 19 of 111 in cluster A

Actual: **47 ft.**

ECHO:

Envid:	1026016877
Registry ID:	110066425648

DFR URL:

Name:	PETCO STORE #1320
Address:	1150 EL CAMINO REAL STE 167
City,State,Zip:	SAN BRUNO, CA 94066

A20 **SEARS AUTOMOTIVE CENTER** **LUST** **U001594657**
Target **1178 EL CAMINO REAL** **HIST UST** **N/A**
Property **SAN BRUNO, CA 94066** **San Mateo Co. BI**
Cortese
CERS

Site 20 of 111 in cluster A

Actual: **47 ft.**

SAN MATEO CO. LUST:

Name:	SEARS AUTOMOTIVE CENTER
Address:	1178 EL CAMINO REAL
City,State,Zip:	SAN BRUNO, CA
Region:	SAN MATEO
Facility ID:	880008
Facility Status:	5C- Pollution Characterization
Global ID:	T0608100452
APN Number:	014316150
Case Type:	SAN BRUNO, CA
EDR Link ID:	SAN BRUNO, CA

LUST:

Name:	SEARS AUTOMOTIVE CENTER
Address:	1178 EL CAMINO REAL
City,State,Zip:	SAN BRUNO, CA 94066
Lead Agency:	SAN MATEO COUNTY LOP
Case Type:	LUST Cleanup Site

SEARS AUTOMOTIVE CENTER (Continued) **U001594657**

Geo Track:

Global Id:	T0608100452
Latitude:	37.6379539301025
Longitude:	-122.417026609182
Status:	Open - Eligible for Closure
Status Date:	04/18/2023
Case Worker:	BG
RB Case Number:	41-0476
Local Agency:	SAN MATEO COUNTY LOP
File Location:	Local Agency
Local Case Number:	880008
Potential Media Affect:	Other Groundwater (uses other than drinking water)
Potential Contaminants of Concern:	Gasoline
EPA Region:	9
Coordinate Source:	Google Map Move
Cuf Case:	NO
Quantity Released Gallons:	0
Begin Date:	04/10/1985
Leak Reported Date:	04/10/1985
How Discovered:	Other Means
How Discovered Description:	Not reported
Discharge Source:	Not reported
Discharge Cause:	Not reported
Stop Method:	Other Means
Stop Description:	Not reported
No Further Action Date:	Not reported
CA Water Watershed Name:	South Bay - San Mateo Bayside (204.40)
Dwr Groundwater Subbasin Name:	Westside (2-035)
Disadvantaged Community:	Not reported
CA Enviroscreen 3 Score:	51-55%
CA Enviroscreen 4 Score:	50-55%
Military DOD Site:	No
Facility Project Subtype:	Not reported
RWQCB Region:	SAN FRANCISCO BAY RWQCB (REGION 2)
Site History:	Can be extracted from most recent report in Geotracker or at San Mateo County offices if submitted prior to 2005, San Mateo County does not take responsibility for the accuracy of the statements made or any professional interpretations made in the referenced report.

LUST:

Global Id:	T0608100452
Contact Type:	Local Agency Caseworker - Primary Caseworker
Contact Name:	BRIAN GWINN
Organization Name:	SAN MATEO COUNTY LOP
Address:	2000 Alameda de las Pulgas, Suite 100
City:	SAN MATEO
Email:	bgwinn@smcgov.org
Phone Number:	6502724590

Global Id:	T0608100452
Contact Type:	Regional Board Caseworker
Contact Name:	Regional Water Board
Organization Name:	SAN FRANCISCO BAY RWQCB (REGION 2)
Address:	1515 CLAY ST SUITE 1400
City:	OAKLAND
Email:	Not reported
Phone Number:	Not reported

SEARS AUTOMOTIVE CENTER (Continued) **U001594657**

LUST:

Global Id:	T0608100452
Action Type:	ENFORCEMENT
Date:	02/13/2018
Action:	Notice of Violation - #20180213
Global Id:	T0608100452
Action Type:	ENFORCEMENT
Date:	05/20/2013
Action:	Notice of Responsibility - #20130520
Global Id:	T0608100452
Action Type:	ENFORCEMENT
Date:	11/20/2017
Action:	Email Correspondence
Global Id:	T0608100452
Action Type:	ENFORCEMENT
Date:	10/09/2018
Action:	Staff Letter
Global Id:	T0608100452
Action Type:	ENFORCEMENT
Date:	07/05/2017
Action:	Staff Letter - #20170705
Global Id:	T0608100452
Action Type:	ENFORCEMENT
Date:	11/20/2018
Action:	Email Correspondence - #20181120
Global Id:	T0608100452
Action Type:	ENFORCEMENT
Date:	11/01/2006
Action:	Technical Correspondence / Assistance / Other
Global Id:	T0608100452
Action Type:	ENFORCEMENT
Date:	02/25/2014
Action:	Technical Correspondence / Assistance / Other
Global Id:	T0608100452
Action Type:	ENFORCEMENT
Date:	06/26/2007
Action:	Staff Letter
Global Id:	T0608100452
Action Type:	ENFORCEMENT
Date:	11/20/2017
Action:	Email Correspondence
Global Id:	T0608100452
Action Type:	ENFORCEMENT
Date:	07/03/2023
Action:	Staff Letter - #20230703
Global Id:	T0608100452

SEARS AUTOMOTIVE CENTER (Continued) **U001594657**

Action Type: ENFORCEMENT
Date: 05/20/2013
Action: Technical Correspondence / Assistance / Other

Global Id: T0608100452
Action Type: ENFORCEMENT
Date: 02/13/2018
Action: Staff Letter

Global Id: T0608100452
Action Type: ENFORCEMENT
Date: 11/01/2006
Action: Technical Correspondence / Assistance / Other

Global Id: T0608100452
Action Type: ENFORCEMENT
Date: 03/25/2013
Action: Technical Correspondence / Assistance / Other

Global Id: T0608100452
Action Type: ENFORCEMENT
Date: 11/20/2017
Action: Technical Correspondence / Assistance / Other

Global Id: T0608100452
Action Type: Other
Date: 04/10/1985
Action: Leak Reported

Global Id: T0608100452
Action Type: RESPONSE
Date: 08/26/2005
Action: Soil and Water Investigation Workplan

Global Id: T0608100452
Action Type: RESPONSE
Date: 11/16/2005
Action: Interim Remedial Action Plan

Global Id: T0608100452
Action Type: RESPONSE
Date: 04/28/2006
Action: Risk Assessment Report

Global Id: T0608100452
Action Type: RESPONSE
Date: 10/27/2006
Action: Interim Remedial Action Report

Global Id: T0608100452
Action Type: RESPONSE
Date: 09/27/2007
Action: Electronic Reporting Submittal Due

Global Id: T0608100452
Action Type: RESPONSE
Date: 01/19/2009

SEARS AUTOMOTIVE CENTER (Continued) **U001594657**

Action:	Well Destruction Report
Global Id:	T0608100452
Action Type:	RESPONSE
Date:	09/27/2007
Action:	Other Report / Document
Global Id:	T0608100452
Action Type:	RESPONSE
Date:	09/27/2007
Action:	Soil and Water Investigation Workplan
Global Id:	T0608100452
Action Type:	RESPONSE
Date:	11/15/2007
Action:	Monitoring Report - Quarterly
Global Id:	T0608100452
Action Type:	RESPONSE
Date:	03/11/2011
Action:	Other Report / Document
Global Id:	T0608100452
Action Type:	RESPONSE
Date:	08/21/2017
Action:	Correspondence
Global Id:	T0608100452
Action Type:	RESPONSE
Date:	08/15/2016
Action:	Monitoring Report - Semi-Annually
Global Id:	T0608100452
Action Type:	ENFORCEMENT
Date:	04/04/2016
Action:	Site Visit / Inspection / Sampling - #20160404
Global Id:	T0608100452
Action Type:	ENFORCEMENT
Date:	01/15/2015
Action:	Staff Letter - #20150115
Global Id:	T0608100452
Action Type:	ENFORCEMENT
Date:	01/12/2016
Action:	Staff Letter - #20160112
Global Id:	T0608100452
Action Type:	ENFORCEMENT
Date:	04/29/2019
Action:	Email Correspondence - #20190429
Global Id:	T0608100452
Action Type:	ENFORCEMENT
Date:	04/16/2020
Action:	Email Correspondence - #20200416

SEARS AUTOMOTIVE CENTER (Continued) **U001594657**

Global Id: T0608100452
Action Type: ENFORCEMENT
Date: 09/22/2021
Action: Staff Letter - #20210922

Global Id: T0608100452
Action Type: ENFORCEMENT
Date: 06/03/2021
Action: Email Correspondence - #20210603

Global Id: T0608100452
Action Type: ENFORCEMENT
Date: 11/07/2006
Action: Email Correspondence

Global Id: T0608100452
Action Type: ENFORCEMENT
Date: 04/24/2018
Action: Technical Correspondence / Assistance / Other

Global Id: T0608100452
Action Type: Other
Date: 04/10/1985
Action: Leak Discovery

Global Id: T0608100452
Action Type: RESPONSE
Date: 11/15/2009
Action: Monitoring Report - Semi-Annually

Global Id: T0608100452
Action Type: RESPONSE
Date: 05/15/2012
Action: Monitoring Report - Semi-Annually

Global Id: T0608100452
Action Type: ENFORCEMENT
Date: 10/27/2010
Action: Staff Letter - #20101027

Global Id: T0608100452
Action Type: ENFORCEMENT
Date: 05/18/2011
Action: Staff Letter - #20110518

Global Id: T0608100452
Action Type: ENFORCEMENT
Date: 12/22/2011
Action: Staff Letter - #20111222

Global Id: T0608100452
Action Type: ENFORCEMENT
Date: 11/22/2011
Action: Notice of Violation - #20111122

Global Id: T0608100452
Action Type: ENFORCEMENT

SEARS AUTOMOTIVE CENTER (Continued) **U001594657**

Date: 04/05/2012
Action: Staff Letter - #20120405

Global Id: T0608100452
Action Type: ENFORCEMENT
Date: 03/22/2012
Action: Notice of Violation - #20120322

Global Id: T0608100452
Action Type: ENFORCEMENT
Date: 05/14/2013
Action: Letter - Notice - #21030514

Global Id: T0608100452
Action Type: ENFORCEMENT
Date: 08/28/2012
Action: Referral to District Attorney - #20120828

Global Id: T0608100452
Action Type: ENFORCEMENT
Date: 03/15/2013
Action: Staff Letter - #20130315

Global Id: T0608100452
Action Type: ENFORCEMENT
Date: 08/20/2015
Action: Staff Letter - #20150820

Global Id: T0608100452
Action Type: ENFORCEMENT
Date: 02/18/2014
Action: Notice of Violation - #20140218

Global Id: T0608100452
Action Type: ENFORCEMENT
Date: 04/13/2016
Action: Staff Letter - #20160413

Global Id: T0608100452
Action Type: ENFORCEMENT
Date: 10/25/2018
Action: Verbal Communication - #20181025

Global Id: T0608100452
Action Type: ENFORCEMENT
Date: 08/12/2019
Action: Email Correspondence - #20190812

Global Id: T0608100452
Action Type: ENFORCEMENT
Date: 04/18/2023
Action: Closure Summary - #20230418

Global Id: T0608100452
Action Type: ENFORCEMENT
Date: 04/24/2024
Action: Email Correspondence - #20240424

SEARS AUTOMOTIVE CENTER (Continued) **U001594657**

Global Id: T0608100452
Action Type: RESPONSE
Date: 12/23/2009
Action: Correspondence

Global Id: T0608100452
Action Type: RESPONSE
Date: 03/15/2010
Action: Interim Remedial Action Plan

Global Id: T0608100452
Action Type: RESPONSE
Date: 05/15/2009
Action: Monitoring Report - Semi-Annually

Global Id: T0608100452
Action Type: RESPONSE
Date: 03/22/2017
Action: Correspondence

Global Id: T0608100452
Action Type: ENFORCEMENT
Date: 08/19/2016
Action: Staff Letter - #20160819

Global Id: T0608100452
Action Type: ENFORCEMENT
Date: 06/26/2007
Action: Staff Letter - #20070626B

Global Id: T0608100452
Action Type: ENFORCEMENT
Date: 06/14/2005
Action: Staff Letter - #20050614C

Global Id: T0608100452
Action Type: ENFORCEMENT
Date: 10/17/2005
Action: Staff Letter - #20051017A

Global Id: T0608100452
Action Type: ENFORCEMENT
Date: 05/07/1991
Action: Notice of Responsibility - #1

Global Id: T0608100452
Action Type: ENFORCEMENT
Date: 10/17/2005
Action: Staff Letter - #20051017B

Global Id: T0608100452
Action Type: ENFORCEMENT
Date: 12/28/2005
Action: Staff Letter - #20051228

Global Id: T0608100452
Action Type: ENFORCEMENT

SEARS AUTOMOTIVE CENTER (Continued) **U001594657**

Date: 07/17/2006
Action: Staff Letter - #20060717

Global Id: T0608100452
Action Type: ENFORCEMENT
Date: 04/24/2003
Action: Staff Letter - #20030424

Global Id: T0608100452
Action Type: ENFORCEMENT
Date: 06/14/2005
Action: Staff Letter - #20050614A

Global Id: T0608100452
Action Type: ENFORCEMENT
Date: 06/14/2005
Action: Staff Letter - #20050614B

Global Id: T0608100452
Action Type: ENFORCEMENT
Date: 11/09/2001
Action: Staff Letter - #20011109

Global Id: T0608100452
Action Type: ENFORCEMENT
Date: 06/26/2007
Action: Staff Letter - #20070626A

Global Id: T0608100452
Action Type: ENFORCEMENT
Date: 07/16/2009
Action: Staff Letter - #20090716

Global Id: T0608100452
Action Type: ENFORCEMENT
Date: 10/07/2009
Action: Staff Letter - #20091007

Global Id: T0608100452
Action Type: ENFORCEMENT
Date: 01/26/2010
Action: Technical Correspondence / Assistance / Other

Global Id: T0608100452
Action Type: ENFORCEMENT
Date: 03/03/2011
Action: Email Correspondence

Global Id: T0608100452
Action Type: ENFORCEMENT
Date: 10/14/2009
Action: Technical Correspondence / Assistance / Other

Global Id: T0608100452
Action Type: ENFORCEMENT
Date: 10/16/2014
Action: Email Correspondence

SEARS AUTOMOTIVE CENTER (Continued) **U001594657**

Global Id: T0608100452
Action Type: ENFORCEMENT
Date: 11/01/2006
Action: Technical Correspondence / Assistance / Other

Global Id: T0608100452
Action Type: ENFORCEMENT
Date: 05/03/2023
Action: Notification - Preclosure - #20230503

Global Id: T0608100452
Action Type: RESPONSE
Date: 01/19/2009
Action: Soil and Water Investigation Report

Global Id: T0608100452
Action Type: RESPONSE
Date: 05/15/2007
Action: Monitoring Report - Quarterly

Global Id: T0608100452
Action Type: RESPONSE
Date: 07/16/2007
Action: Monitoring Report - Quarterly

Global Id: T0608100452
Action Type: RESPONSE
Date: 04/15/2003
Action: Monitoring Report - Quarterly

Global Id: T0608100452
Action Type: RESPONSE
Date: 04/15/2004
Action: Monitoring Report - Quarterly

Global Id: T0608100452
Action Type: RESPONSE
Date: 04/15/2005
Action: Monitoring Report - Quarterly

Global Id: T0608100452
Action Type: RESPONSE
Date: 05/15/2006
Action: Monitoring Report - Quarterly

Global Id: T0608100452
Action Type: RESPONSE
Date: 07/15/2003
Action: Monitoring Report - Quarterly

Global Id: T0608100452
Action Type: RESPONSE
Date: 07/15/2005
Action: Monitoring Report - Quarterly

Global Id: T0608100452
Action Type: RESPONSE

SEARS AUTOMOTIVE CENTER (Continued) **U001594657**

Date: 08/15/2006
Action: Monitoring Report - Quarterly

Global Id: T0608100452
Action Type: RESPONSE
Date: 10/15/2002
Action: Monitoring Report - Quarterly

Global Id: T0608100452
Action Type: RESPONSE
Date: 10/15/2003
Action: Monitoring Report - Quarterly

Global Id: T0608100452
Action Type: RESPONSE
Date: 10/15/2004
Action: Monitoring Report - Quarterly

Global Id: T0608100452
Action Type: RESPONSE
Date: 11/15/2006
Action: Monitoring Report - Quarterly

Global Id: T0608100452
Action Type: RESPONSE
Date: 01/15/2003
Action: Monitoring Report - Quarterly

Global Id: T0608100452
Action Type: RESPONSE
Date: 01/15/2004
Action: Monitoring Report - Quarterly

Global Id: T0608100452
Action Type: RESPONSE
Date: 01/15/2005
Action: Monitoring Report - Quarterly

Global Id: T0608100452
Action Type: RESPONSE
Date: 02/15/2007
Action: Monitoring Report - Quarterly

Global Id: T0608100452
Action Type: RESPONSE
Date: 06/05/2003
Action: Other Report / Document

Global Id: T0608100452
Action Type: RESPONSE
Date: 08/15/2006
Action: Risk Assessment Report

Global Id: T0608100452
Action Type: RESPONSE
Date: 08/15/2007
Action: Risk Assessment Report

SEARS AUTOMOTIVE CENTER (Continued) **U001594657**

Global Id: T0608100452
Action Type: RESPONSE
Date: 11/15/2005
Action: Risk Assessment Report

Global Id: T0608100452
Action Type: RESPONSE
Date: 11/15/2006
Action: Risk Assessment Report

Global Id: T0608100452
Action Type: RESPONSE
Date: 02/15/2006
Action: Risk Assessment Report

Global Id: T0608100452
Action Type: RESPONSE
Date: 02/15/2007
Action: Risk Assessment Report

Global Id: T0608100452
Action Type: RESPONSE
Date: 08/26/2005
Action: Other Report / Document

Global Id: T0608100452
Action Type: RESPONSE
Date: 08/26/2005
Action: Soil and Water Investigation Report

Global Id: T0608100452
Action Type: RESPONSE
Date: 12/14/2005
Action: Other Report / Document

Global Id: T0608100452
Action Type: RESPONSE
Date: 07/18/2004
Action: Risk Assessment Report

Global Id: T0608100452
Action Type: RESPONSE
Date: 08/12/2005
Action: Other Report / Document

Global Id: T0608100452
Action Type: RESPONSE
Date: 05/15/2006
Action: Risk Assessment Report

Global Id: T0608100452
Action Type: RESPONSE
Date: 05/15/2007
Action: Risk Assessment Report

Global Id: T0608100452
Action Type: RESPONSE

SEARS AUTOMOTIVE CENTER (Continued) **U001594657**

Date: 07/15/2004
Action: Monitoring Report - Quarterly

Global Id: T0608100452
Action Type: RESPONSE
Date: 11/15/2005
Action: Monitoring Report - Quarterly

Global Id: T0608100452
Action Type: RESPONSE
Date: 02/15/2006
Action: Monitoring Report - Quarterly

Global Id: T0608100452
Action Type: RESPONSE
Date: 02/15/2011
Action: Monitoring Report - Semi-Annually

Global Id: T0608100452
Action Type: RESPONSE
Date: 03/18/2010
Action: Monitoring Report - Semi-Annually

Global Id: T0608100452
Action Type: RESPONSE
Date: 05/15/2011
Action: Monitoring Report - Semi-Annually

Global Id: T0608100452
Action Type: RESPONSE
Date: 11/15/2011
Action: Monitoring Report - Semi-Annually

Global Id: T0608100452
Action Type: ENFORCEMENT
Date: 01/13/2017
Action: Staff Letter - #20170113

Global Id: T0608100452
Action Type: RESPONSE
Date: 11/15/2023
Action: Well Destruction Workplan

Global Id: T0608100452
Action Type: RESPONSE
Date: 02/15/2017
Action: Monitoring Report - Semi-Annually

Global Id: T0608100452
Action Type: RESPONSE
Date: 05/15/2017
Action: Monitoring Report - Semi-Annually

Global Id: T0608100452
Action Type: REMEDIATION
Date: 10/01/2006
Action: Excavation

SEARS AUTOMOTIVE CENTER (Continued) **U001594657**

Global Id: T0608100452
Action Type: REMEDIATION
Date: 08/22/2019
Action: Dual Phase Extraction

Global Id: T0608100452
Action Type: ENFORCEMENT
Date: 07/29/2008
Action: Staff Letter - #20080729

Global Id: T0608100452
Action Type: ENFORCEMENT
Date: 04/15/2010
Action: Technical Correspondence / Assistance / Other

Global Id: T0608100452
Action Type: ENFORCEMENT
Date: 11/01/2006
Action: Technical Correspondence / Assistance / Other

Global Id: T0608100452
Action Type: ENFORCEMENT
Date: 04/13/2016
Action: Staff Letter

Global Id: T0608100452
Action Type: ENFORCEMENT
Date: 11/01/2006
Action: Technical Correspondence / Assistance / Other

Global Id: T0608100452
Action Type: ENFORCEMENT
Date: 01/01/2010
Action: Technical Correspondence / Assistance / Other

Global Id: T0608100452
Action Type: ENFORCEMENT
Date: 10/12/2005
Action: Technical Correspondence / Assistance / Other

Global Id: T0608100452
Action Type: ENFORCEMENT
Date: 10/02/2012
Action: Technical Correspondence / Assistance / Other

Global Id: T0608100452
Action Type: RESPONSE
Date: 03/17/2009
Action: Risk Assessment Report

Global Id: T0608100452
Action Type: RESPONSE
Date: 10/23/2018
Action: Correspondence

Global Id: T0608100452
Action Type: RESPONSE

SEARS AUTOMOTIVE CENTER (Continued) **U001594657**

Date: 11/01/2006
Action: Other Report / Document

Global Id: T0608100452
Action Type: RESPONSE
Date: 02/15/2022
Action: Monitoring Report - Other

Global Id: T0608100452
Action Type: RESPONSE
Date: 07/03/2023
Action: Public Comment

Global Id: T0608100452
Action Type: RESPONSE
Date: 09/30/2021
Action: Email Correspondence

Global Id: T0608100452
Action Type: RESPONSE
Date: 02/18/2011
Action: CAP/RAP - Feasibility Study Report - Regulator Responded

Global Id: T0608100452
Action Type: RESPONSE
Date: 06/19/2015
Action: Pilot Study/ Treatability Report - Regulator Responded

Global Id: T0608100452
Action Type: RESPONSE
Date: 11/19/2015
Action: Soil and Water Investigation Workplan - Regulator Responded

Global Id: T0608100452
Action Type: RESPONSE
Date: 05/27/2016
Action: Site Assessment Report - Regulator Responded

Global Id: T0608100452
Action Type: RESPONSE
Date: 02/15/2016
Action: Monitoring Report - Semi-Annually - Regulator Responded

Global Id: T0608100452
Action Type: RESPONSE
Date: 06/23/2017
Action: CAP/RAP - Other Report - Regulator Responded

Global Id: T0608100452
Action Type: RESPONSE
Date: 11/30/2017
Action: Interim Remedial Action Report - Regulator Responded

Global Id: T0608100452
Action Type: RESPONSE
Date: 11/30/2017
Action: Well Installation Report - Regulator Responded

SEARS AUTOMOTIVE CENTER (Continued) **U001594657**

Global Id: T0608100452
Action Type: RESPONSE
Date: 12/09/2016
Action: Well Installation Workplan - Regulator Responded

LUST:
Global Id: T0608100452
Status: Open - Case Begin Date
Status Date: 04/10/1985

Global Id: T0608100452
Status: Open - Site Assessment
Status Date: 04/10/1985

Global Id: T0608100452
Status: Open - Remediation
Status Date: 10/01/2006

Global Id: T0608100452
Status: Open - Site Assessment
Status Date: 10/30/2006

Global Id: T0608100452
Status: Open - Remediation
Status Date: 08/22/2019

Global Id: T0608100452
Status: Open - Verification Monitoring
Status Date: 01/19/2022

Global Id: T0608100452
Status: Open - Eligible for Closure
Status Date: 04/18/2023

HIST UST:
Name: SEARS SAN BRUNO 1478
Address: 1178 EL CAMINO REAL
City,State,Zip: SAN BRUNO, CA 94066
File Number: 0002c265

URL:
Region: STATE
Facility ID: 00000017786
Facility Type: Gas Station
Other Type: Not reported
Contact Name: Not reported
Telephone: 4158732200
Owner Name: SEARS ROEBUCK & CO
Owner Address: 1178 EL CAMINO REAL
Owner City,St,Zip: SAN BRUNO, CA 94066
Total Tanks: 0005

Tank Num: 001
Container Num: 1
Year Installed: 1970

SEARS AUTOMOTIVE CENTER (Continued) **U001594657**

Tank Capacity:	00005000
Tank Used for:	PRODUCT
Type of Fuel:	PREMIUM
Container Construction Thickness:	Not reported
Leak Detection:	Vapor Sniff Well

Tank Num:	002
Container Num:	2
Year Installed:	1970
Tank Capacity:	00000500
Tank Used for:	WASTE
Type of Fuel:	WASTE OIL
Container Construction Thickness:	Not reported
Leak Detection:	Vapor Sniff Well

Tank Num:	003
Container Num:	3
Year Installed:	1970
Tank Capacity:	00012000
Tank Used for:	PRODUCT
Type of Fuel:	UNLEADED
Container Construction Thickness:	Not reported
Leak Detection:	Vapor Sniff Well

Tank Num:	004
Container Num:	4
Year Installed:	1970
Tank Capacity:	00005000
Tank Used for:	PRODUCT
Type of Fuel:	PREMIUM
Container Construction Thickness:	Not reported
Leak Detection:	Vapor Sniff Well

Tank Num:	005
Container Num:	5
Year Installed:	1970
Tank Capacity:	00012000
Tank Used for:	PRODUCT
Type of Fuel:	REGULAR
Container Construction Thickness:	Not reported
Leak Detection:	Vapor Sniff Well

Click here for Geo Tracker PDF:

San Mateo Co. BI:

Name:	SEARS #1478
Address:	1178 EL CAMINO REAL
City,State,Zip:	SAN BRUNO, CA 94066
Region:	SAN MATEO
Facility ID:	FA0045375
Prog Element Code:	STORES MV FUELS OR WASTE ONLY
Record Id:	PR0059041
Description:	STORES MV FUELS OR WASTE ONLY
Facility Status:	Active, billable
Program Category:	BUSINESS PLAN PROGRAM

Name:	SEARS #1478

SEARS AUTOMOTIVE CENTER (Continued) **U001594657**

Address:	1178 EL CAMINO REAL
City,State,Zip:	SAN BRUNO, CA 94066
Region:	SAN MATEO
Facility ID:	FA0045375
Prog Element Code:	STORMWATER ANNUAL INSPECTION FEE
Record Id:	PR0059043
Description:	STORMWATER ANNUAL FEE - INSP FREQ EVERY 2 YRS
Facility Status:	Inactive, non-billable
Program Category:	STORMWATER

Name:	SEARS #1478
Address:	1178 EL CAMINO REAL
City,State,Zip:	SAN BRUNO, CA 94066
Region:	SAN MATEO
Facility ID:	FA0045375
Prog Element Code:	GEN <1 TONS HAZ WASTE/YR
Record Id:	PR0059042
Description:	GEN <1 TONS HAZ WASTE/YR
Facility Status:	Active, billable
Program Category:	HAZARDOUS WASTE PROGRAM

Name:	TANFORAN SHOPPING CENTER
Address:	1178 EL CAMINO REAL
City,State,Zip:	SAN BRUNO, CA 94066
Region:	SAN MATEO
Facility ID:	FA0029051
Prog Element Code:	UNDERGROUND TANK - GENERAL
Record Id:	PR0049117
Description:	UNDERGROUND TANK - GENERAL
Facility Status:	Inactive, non-billable
Program Category:	UNDERGROUND TANK PROGRAM

CORTESE:

Name:	SEARS AUTOMOTIVE CENTER
Address:	1178 EL CAMINO REAL
City,State,Zip:	SAN BRUNO, CA 94066
Region:	CORTESE
Envirostor Id:	Not reported
Global ID:	T0608100452
Site/Facility Type:	LUST CLEANUP SITE
Cleanup Status:	OPEN - ELIGIBLE FOR CLOSURE
Status Date:	Not reported
Site Code:	Not reported
Latitude:	Not reported
Longitude:	Not reported
Owner:	Not reported
Enf Type:	Not reported
Swat R:	Not reported
Flag:	active
Order No:	Not reported
Waste Discharge System No:	Not reported
Effective Date:	Not reported
Region 2:	Not reported
WID Id:	Not reported
Solid Waste Id No:	Not reported
Waste Management Uit Name:	Not reported
File Name:	Active Open

SEARS AUTOMOTIVE CENTER (Continued) **U001594657**

CERS:
Name: SEARS AUTOMOTIVE CENTER
Address: 1178 EL CAMINO REAL
City,State,Zip: SAN BRUNO, CA 94066
Site ID: 873287
CERS ID: T0608100452
CERS Description: Leaking Underground Storage Tank Cleanup Site

Affiliation:
Affiliation Type Desc: Local Agency Caseworker
Entity Name: BRIAN GWINN - SAN MATEO COUNTY LOP
Entity Title: Not reported
Affiliation Address: 2000 Alameda de las Pulgas, Suite 100
Affiliation City: SAN MATEO
Affiliation State: CA
Affiliation Country: Not reported
Affiliation Zip: Not reported
Affiliation Phone: 6502724590,

Affiliation Type Desc: Regional Board Caseworker
Entity Name: Regional Water Board - SAN FRANCISCO BAY RWQCB (REGION 2)
Entity Title: Not reported
Affiliation Address: 1515 CLAY ST SUITE 1400
Affiliation City: OAKLAND
Affiliation State: CA
Affiliation Country: Not reported
Affiliation Zip: Not reported
Affiliation Phone: ,

A21 **CENTURY THEATERS TANFORAN** **CERS** **S129446511**
Target **1188 EL CAMINO REAL** **N/A**
Property **SAN BRUNO, CA 94066**

Site 21 of 111 in cluster A

Actual:
47 ft.

CERS:
Name: CENTURY THEATERS TANFORAN
Address: 1188 EL CAMINO REAL
City,State,Zip: SAN BRUNO, CA 94066
Site ID: 699810
CERS ID: 10920901
CERS Description: Chemical Storage Facilities

Violations:
Site ID: 699810
Site Name: CENTURY THEATERS TANFORAN
Violation Date: 04-26-2023
Citation: HSC 6.95 25508(a)(1) - California Health and Safety Code, Chapter 6.95, Section(s) 25508(a)(1)
Violation Description: Failure to complete and electronically submit a business plan when storing/handling a hazardous material at or above reportable quantities.
Violation Notes: Returned to compliance on 05/09/2023. OBSERVATION: A business plan has not been electronically submitted to the San Mateo County CUPA. REQUIRED ACTION: Submit a business plan electronically in the California Environmental Reporting system (CERS) at http://cers.calepa.ca.gov/ and implement immediately.

CENTURY THEATERS TANFORAN (Continued) **S129446511**

Violation Division: San Mateo County Environmental Health
Violation Program: HMRRP
Violation Source: CERS,

Site ID: 699810
Site Name: CENTURY THEATERS TANFORAN
Violation Date: 04-26-2023
Citation: HSC 6.95 25505.1 - California Health and Safety Code, Chapter 6.95, Section(s) 25505.1
Violation Description: Failure to notify property owner in writing that the business is subject to the business plan program and has complied with its provisions.
Violation Notes: Returned to compliance on 05/02/2023. OBSERVATION: The business could not demonstrate that the property owner has been notified in writing that the business is subject to the business plan program and has complied with its provisions. REQUIRED ACTION: Provide documentation to the San Mateo County CUPA that the property owner has been properly notified in writing.
Violation Division: San Mateo County Environmental Health
Violation Program: HMRRP
Violation Source: CERS,

Evaluation:
Eval General Type: Compliance Evaluation Inspection
Eval Date: 04-26-2023
Violations Found: Yes
Eval Type: Routine done by local agency
Eval Notes: Not reported
Eval Division: San Mateo County Environmental Health
Eval Program: HMRRP
Eval Source: CERS,

Eval General Type: Other/Unknown
Eval Date: 05-11-2023
Violations Found: No
Eval Type: Other, not routine, done by local agency
Eval Notes: Not reported
Eval Division: San Mateo County Environmental Health
Eval Program: HMRRP
Eval Source: CERS,

Eval General Type: Other/Unknown
Eval Date: 05-08-2023
Violations Found: No
Eval Type: Other, not routine, done by local agency
Eval Notes: Not reported
Eval Division: San Mateo County Environmental Health
Eval Program: HMRRP
Eval Source: CERS,

Affiliation:
Affiliation Type Desc: CUPA District
Entity Name: San Mateo County Environmental Health
Entity Title: Not reported
Affiliation Address: 2000 Alameda de las Pulgas, Suite 100
Affiliation City: San Mateo

CENTURY THEATERS TANFORAN (Continued) **S129446511**

Affiliation State: CA
Affiliation Country: Not reported
Affiliation Zip: 94403
Affiliation Phone: (650) 372-6200,

Affiliation Type Desc: Environmental Contact
Entity Name: Jason Durkin
Entity Title: Not reported
Affiliation Address: 1188 EL CAMINO REAL
Affiliation City: San Bruno
Affiliation State: CA
Affiliation Country: Not reported
Affiliation Zip: 94066
Affiliation Phone: ,

Affiliation Type Desc: Operator
Entity Name: Century 20 Tanforan
Entity Title: Not reported
Affiliation Address: Not reported
Affiliation City: Not reported
Affiliation State: Not reported
Affiliation Country: Not reported
Affiliation Zip: Not reported
Affiliation Phone: (650) 588-6052,

Affiliation Type Desc: Document Preparer
Entity Name: Jason Durkin
Entity Title: Not reported
Affiliation Address: Not reported
Affiliation City: Not reported
Affiliation State: Not reported
Affiliation Country: Not reported
Affiliation Zip: Not reported
Affiliation Phone: ,

Affiliation Type Desc: Facility Mailing Address
Entity Name: Mailing Address
Entity Title: Not reported
Affiliation Address: 1188 EL CAMINO REAL
Affiliation City: SAN BRUNO
Affiliation State: CA
Affiliation Country: Not reported
Affiliation Zip: 94066
Affiliation Phone: ,

Affiliation Type Desc: Identification Signer
Entity Name: Jason Durkin
Entity Title: Not reported
Affiliation Address: Not reported
Affiliation City: Not reported
Affiliation State: Not reported
Affiliation Country: Not reported
Affiliation Zip: Not reported
Affiliation Phone: ,

Affiliation Type Desc: Parent Corporation
Entity Name: CENTURY THEATERS TANFORAN

CENTURY THEATERS TANFORAN (Continued) **S129446511**

Entity Title:	Not reported
Affiliation Address:	Not reported
Affiliation City:	Not reported
Affiliation State:	Not reported
Affiliation Country:	Not reported
Affiliation Zip:	Not reported
Affiliation Phone:	,
Affiliation Type Desc:	Legal Owner
Entity Name:	Cinemark Theaters Inc
Entity Title:	Not reported
Affiliation Address:	1188 EL CAMINO REAL
Affiliation City:	San Bruno
Affiliation State:	CA
Affiliation Country:	United States
Affiliation Zip:	94066
Affiliation Phone:	(650) 588-6052,

A22 **1X SEAR'S AUTOMOTIVE** **HWTS** **S112998664**
Target **1178 EL CAMINO REAL** **HAZNET** **N/A**
Property **SAN BRUNO, CA 94066**

Site 22 of 111 in cluster A

Actual:
47 ft.

HWTS:

Name:	1X SEAR'S AUTOMOTIVE
Address:	1178 EL CAMINO REAL
Address 2:	Not reported
City,State,Zip:	SAN BRUNO, CA 94066
EPA ID:	CAD000322719
Inactive Date:	01/01/1991
Create Date:	01/16/1987
Last Act Date:	Not reported
Mailing Name:	Not reported
Mailing Address:	Not reported
Mailing Address 2:	Not reported
Mailing City,State,Zip:	SAN BRUNO, CA 940660000
Owner Name:	EXT 392
Owner Address:	Not reported
Owner Address 2:	Not reported
Owner City,State,Zip:	Not reported
Owner Phone:	Not reported
Owner Fax:	Not reported
Contact Name:	AL CUNHA
Contact Address:	Not reported
Contact Address 2:	Not reported
City,State,Zip:	Not reported
Contact Phone:	Not reported
Contact Fax:	Not reported
Facility Status:	Inactive
Facility Type:	PERMANENT
Category:	STATE
Latitude:	37.635818
Longitude:	-122.420601

HAZNET:

1X SEAR'S AUTOMOTIVE (Continued) **S112998664**

Name:	1X SEAR'S AUTOMOTIVE
Address:	1178 EL CAMINO REAL
Address 2:	Not reported
City,State,Zip:	SAN BRUNO, CA 940660000
Contact:	AL CUNHA
Telephone:	4158732200
Mailing Name:	Not reported
Mailing Address:	--
Year:	1994
Gepaid:	CAD000322719
TSD EPA ID:	AZD983473539
CA Waste Code:	261 - Polychlorinated biphenyls and material containing PCBs
Disposal Method:	R01 - Recycler
Tons:	1.3224
Year:	1993
Gepaid:	CAD000322719
TSD EPA ID:	AZD983473539
CA Waste Code:	261 - Polychlorinated biphenyls and material containing PCBs
Disposal Method:	-
Tons:	0.8816
Year:	1987
Gepaid:	CAD000322719
TSD EPA ID:	3800178
CA Waste Code:	221 - Waste oil and mixed oil
Disposal Method:	01 -
Tons:	9.591
Year:	1987
Gepaid:	CAD000322719
TSD EPA ID:	3800178
CA Waste Code:	222 - Oil/water separation sludge
Disposal Method:	01 -
Tons:	0.417

Additional Information:

Year:	1994
Gen EPA ID:	CAD000322719
Shipment Date:	19941012
Creation Date:	10/18/1995 0:00:00
Receipt Date:	19941014
Manifest ID:	93388779
Trans EPA ID:	CAD063547996
Trans Name:	Not reported
Trans 2 EPA ID:	Not reported
Trans 2 Name:	Not reported
TSDF EPA ID:	AZD983473539
Trans Name:	Not reported
TSDF Alt EPA ID:	Not reported
TSDF Alt Name:	Not reported
Waste Code Description:	261 - Not reported
RCRA Code:	Not reported
Meth Code:	R01 - Recycler

1X SEAR'S AUTOMOTIVE (Continued) **S112998664**

Quantity Tons:	1.3224
Waste Quantity:	1200
Quantity Unit:	K
Additional Code 1:	Not reported
Additional Code 2:	Not reported
Additional Code 3:	Not reported
Additional Code 4:	Not reported
Additional Code 5:	Not reported

Additional Information:

Year:	1993
Gen EPA ID:	CAD000322719
Shipment Date:	19930804
Creation Date:	9/12/1995 0:00:00
Receipt Date:	19930806
Manifest ID:	91612537
Trans EPA ID:	CAD063547996
Trans Name:	Not reported
Trans 2 EPA ID:	Not reported
Trans 2 Name:	Not reported
TSDF EPA ID:	AZD983473539
Trans Name:	Not reported
TSDF Alt EPA ID:	Not reported
TSDF Alt Name:	Not reported
Waste Code Description:	261 - Not reported
RCRA Code:	Not reported
Meth Code:	- Not reported
Quantity Tons:	0.8816
Waste Quantity:	800
Quantity Unit:	K
Additional Code 1:	Not reported
Additional Code 2:	Not reported
Additional Code 3:	Not reported
Additional Code 4:	Not reported
Additional Code 5:	Not reported

A23 **SORABOL** **San Mateo Co. BI** **S123181939**
Target **1150 EL CAMINO REAL** **N/A**
Property **SAN BRUNO, CA 94066**

Site 23 of 111 in cluster A

Actual: **47 ft.**

San Mateo Co. BI:

Name:	SORABOL
Address:	1150 EL CAMINO REAL
City,State,Zip:	SAN BRUNO, CA 94066
Region:	SAN MATEO
Facility ID:	FA0029065
Prog Element Code:	STORMWATER ANNUAL INSPECTION FEE
Record Id:	PR0049887
Description:	STORMWATER ANNUAL FEE - INSP FREQ EVERY 2 YRS
Facility Status:	Inactive, non-billable
Program Category:	STORMWATER

A24 **TANFORAN DENTAL CARE** **San Mateo Co. BI** **S123182121**
Target **1150 EL CAMINO REAL** **N/A**
Property **SAN BRUNO, CA 94066**

Site 24 of 111 in cluster A

Actual: **47 ft.**

San Mateo Co. BI:

Name:	TANFORAN DENTAL CARE
Address:	1150 EL CAMINO REAL
City,State,Zip:	SAN BRUNO, CA 94066
Region:	SAN MATEO
Facility ID:	FA0029786
Prog Element Code:	4516
Record Id:	PR0051252
Description:	TIER 1 SQG REGISTRATION
Facility Status:	Temporarily inactive, non-billable
Program Category:	MEDICAL WASTE

Name:	TANFORAN DENTAL CARE
Address:	1150 EL CAMINO REAL
City,State,Zip:	SAN BRUNO, CA 94066
Region:	SAN MATEO
Facility ID:	FA0029786
Prog Element Code:	4512
Record Id:	PR0051251
Description:	SQG DENTAL FAC W/ PHOTO WASTE SELF CERTIF
Facility Status:	Inactive, non-billable
Program Category:	MEDICAL WASTE

A25 **THE PICTURE PEOPLE INC #105** **HWTS** **S113019250**
Target **1150 EL CAMINO REAL UNIT 227** **HAZNET** **N/A**
Property **SAN BRUNO, CA 94066**

Site 25 of 111 in cluster A

Actual: **47 ft.**

HWTS:

Name:	THE PICTURE PEOPLE INC #105
Address:	1150 EL CAMINO REAL UNIT 227
Address 2:	Not reported
City,State,Zip:	SAN BRUNO, CA 94066
EPA ID:	CAD983662321
Inactive Date:	06/30/2002
Create Date:	03/24/1993
Last Act Date:	Not reported
Mailing Name:	Not reported
Mailing Address:	1157 TRITON DRIVE SUITE B
Mailing Address 2:	Not reported
Mailing City,State,Zip:	FOSTER CITY, CA 944041213
Owner Name:	PETER HARRIS CEO
Owner Address:	1157 TRITON DRIVE SUITE B
Owner Address 2:	Not reported
Owner City,State,Zip:	FOSTER CITY, CA 944041213
Owner Phone:	Not reported
Owner Fax:	Not reported
Contact Name:	SCOTT YARDLEY
Contact Address:	1157 TRITON DRIVE SUITE B
Contact Address 2:	Not reported
City,State,Zip:	FOSTER CITY, CA 944040000
Contact Phone:	Not reported
Contact Fax:	Not reported

THE PICTURE PEOPLE INC #105 (Continued) **S113019250**

Facility Status: Inactive
Facility Type: PERMANENT
Category: FEDERAL
Latitude: 37.635666
Longitude: -122.42073

NAICS:
EPA ID: CAD983662321
Create Date: 2002-03-14 16:36:27.000
NAICS Code: 541921
NAICS Description: Photography Studios, Portrait
Issued EPA ID Date: 1993-03-24 00:00:00
Inactive Date: 2002-06-30 00:00:00
Facility Name: THE PICTURE PEOPLE INC #105
Facility Address: 1150 EL CAMINO REAL UNIT 227
Facility Address 2: Not reported
Facility City: SAN BRUNO
Facility County: Not reported
Facility State: CA
Facility Zip: 940660000

HAZNET:
Name: THE PICTURE PEOPLE INC #105
Address: 1150 EL CAMINO REAL UNIT 227
Address 2: Not reported
City,State,Zip: SAN BRUNO, CA 940660000
Contact: SCOTT YARDLEY
Telephone: 6505789291
Mailing Name: Not reported
Mailing Address: 1157 TRITON DRIVE SUITE B

Year: 2001
Gepaid: CAD983662321
TSD EPA ID: CAD003963592
CA Waste Code: 181 - Other inorganic solid waste
Disposal Method: R01 - Recycler
Tons: 0.0025

Year: 2000
Gepaid: CAD983662321
TSD EPA ID: CAD003963592
CA Waste Code: 181 - Other inorganic solid waste
Disposal Method: R01 - Recycler
Tons: 0.005

Year: 1998
Gepaid: CAD983662321
TSD EPA ID: CAD003963592
CA Waste Code: 171 - Metal sludge (Alkaline solution (pH >= 12.5) with metals)
Disposal Method: R01 - Recycler
Tons: 0.145

Year: 1998
Gepaid: CAD983662321
TSD EPA ID: CAD003963592
CA Waste Code: 181 - Other inorganic solid waste

THE PICTURE PEOPLE INC #105 (Continued) **S113019250**

Disposal Method:	R01 - Recycler
Tons:	0.005
Year:	1997
Gepaid:	CAD983662321
TSD EPA ID:	CAD003963592
CA Waste Code:	181 - Other inorganic solid waste
Disposal Method:	R01 - Recycler
Tons:	0.0025
Year:	1997
Gepaid:	CAD983662321
TSD EPA ID:	CAD003963592
CA Waste Code:	171 - Metal sludge (Alkaline solution (pH >= 12.5) with metals)
Disposal Method:	R01 - Recycler
Tons:	0.07
Year:	1994
Gepaid:	CAD983662321
TSD EPA ID:	NMD097970065
CA Waste Code:	541 - Photochemicals/photoprocessing waste
Disposal Method:	R01 - Recycler
Tons:	0.0625

Additional Information:

Year:	2001
Gen EPA ID:	CAD983662321
Shipment Date:	20010215
Creation Date:	4/30/2001 0:00:00
Receipt Date:	20010216
Manifest ID:	20668424
Trans EPA ID:	CAD003963592
Trans Name:	Not reported
Trans 2 EPA ID:	Not reported
Trans 2 Name:	Not reported
TSDF EPA ID:	CAD003963592
Trans Name:	Not reported
TSDF Alt EPA ID:	Not reported
TSDF Alt Name:	Not reported
Waste Code Description:	181 - Other inorganic solid waste Organics
RCRA Code:	D011
Meth Code:	R01 - Recycler
Quantity Tons:	0.0025
Waste Quantity:	5
Quantity Unit:	P
Additional Code 1:	Not reported
Additional Code 2:	Not reported
Additional Code 3:	Not reported
Additional Code 4:	Not reported
Additional Code 5:	Not reported

Additional Information:

Year:	2000
Gen EPA ID:	CAD983662321

THE PICTURE PEOPLE INC #105 (Continued) **S113019250**

Shipment Date:	20000428
Creation Date:	6/13/2000 0:00:00
Receipt Date:	20000428
Manifest ID:	99757578
Trans EPA ID:	CAD003963592
Trans Name:	Not reported
Trans 2 EPA ID:	Not reported
Trans 2 Name:	Not reported
TSDF EPA ID:	CAD003963592
Trans Name:	Not reported
TSDF Alt EPA ID:	Not reported
TSDF Alt Name:	Not reported
Waste Code Description:	181 - Other inorganic solid waste Organics
RCRA Code:	D011
Meth Code:	R01 - Recycler
Quantity Tons:	0.0025
Waste Quantity:	5
Quantity Unit:	P
Additional Code 1:	Not reported
Additional Code 2:	Not reported
Additional Code 3:	Not reported
Additional Code 4:	Not reported
Additional Code 5:	Not reported

Shipment Date:	20000106
Creation Date:	3/7/2000 0:00:00
Receipt Date:	20000106
Manifest ID:	99762953
Trans EPA ID:	CAD003963592
Trans Name:	Not reported
Trans 2 EPA ID:	Not reported
Trans 2 Name:	Not reported
TSDF EPA ID:	CAD003963592
Trans Name:	Not reported
TSDF Alt EPA ID:	Not reported
TSDF Alt Name:	Not reported
Waste Code Description:	181 - Other inorganic solid waste Organics
RCRA Code:	D011
Meth Code:	R01 - Recycler
Quantity Tons:	0.0025
Waste Quantity:	5
Quantity Unit:	P
Additional Code 1:	Not reported
Additional Code 2:	Not reported
Additional Code 3:	Not reported
Additional Code 4:	Not reported
Additional Code 5:	Not reported

Additional Information:

Year:	1998
Gen EPA ID:	CAD983662321

Shipment Date:	19981023
Creation Date:	12/8/1998 0:00:00
Receipt Date:	19981023
Manifest ID:	98148942
Trans EPA ID:	CAD003963592

THE PICTURE PEOPLE INC #105 (Continued) **S113019250**

Trans Name:	Not reported
Trans 2 EPA ID:	Not reported
Trans 2 Name:	Not reported
TSDF EPA ID:	CAD003963592
Trans Name:	Not reported
TSDF Alt EPA ID:	Not reported
TSDF Alt Name:	Not reported
Waste Code Description:	171 - Metal sludge (see 121
RCRA Code:	Not reported
Meth Code:	R01 - Recycler
Quantity Tons:	0.075
Waste Quantity:	150
Quantity Unit:	P
Additional Code 1:	Not reported
Additional Code 2:	Not reported
Additional Code 3:	Not reported
Additional Code 4:	Not reported
Additional Code 5:	Not reported

Shipment Date:	19981023
Creation Date:	12/8/1998 0:00:00
Receipt Date:	19981023
Manifest ID:	98148942
Trans EPA ID:	CAD003963592
Trans Name:	Not reported
Trans 2 EPA ID:	Not reported
Trans 2 Name:	Not reported
TSDF EPA ID:	CAD003963592
Trans Name:	Not reported
TSDF Alt EPA ID:	Not reported
TSDF Alt Name:	Not reported
Waste Code Description:	181 - Other inorganic solid waste Organics
RCRA Code:	D011
Meth Code:	R01 - Recycler
Quantity Tons:	0.0025
Waste Quantity:	5
Quantity Unit:	P
Additional Code 1:	Not reported
Additional Code 2:	Not reported
Additional Code 3:	Not reported
Additional Code 4:	Not reported
Additional Code 5:	Not reported

Shipment Date:	19980305
Creation Date:	4/16/1998 0:00:00
Receipt Date:	19980305
Manifest ID:	97382025
Trans EPA ID:	CAD003963592
Trans Name:	Not reported
Trans 2 EPA ID:	Not reported
Trans 2 Name:	Not reported
TSDF EPA ID:	CAD003963592
Trans Name:	Not reported
TSDF Alt EPA ID:	Not reported
TSDF Alt Name:	Not reported
Waste Code Description:	171 - Metal sludge (see 121
RCRA Code:	Not reported

THE PICTURE PEOPLE INC #105 (Continued) **S113019250**

Meth Code:	R01 - Recycler
Quantity Tons:	0.07
Waste Quantity:	140
Quantity Unit:	P
Additional Code 1:	Not reported
Additional Code 2:	Not reported
Additional Code 3:	Not reported
Additional Code 4:	Not reported
Additional Code 5:	Not reported
Shipment Date:	19980305
Creation Date:	4/16/1998 0:00:00
Receipt Date:	19980305
Manifest ID:	97382025
Trans EPA ID:	CAD003963592
Trans Name:	Not reported
Trans 2 EPA ID:	Not reported
Trans 2 Name:	Not reported
TSDF EPA ID:	CAD003963592
Trans Name:	Not reported
TSDF Alt EPA ID:	Not reported
TSDF Alt Name:	Not reported
Waste Code Description:	181 - Other inorganic solid waste Organics
RCRA Code:	D011
Meth Code:	R01 - Recycler
Quantity Tons:	0.0025
Waste Quantity:	5
Quantity Unit:	P
Additional Code 1:	Not reported
Additional Code 2:	Not reported
Additional Code 3:	Not reported
Additional Code 4:	Not reported
Additional Code 5:	Not reported

Additional Information:

Year:	1997
Gen EPA ID:	CAD983662321
Shipment Date:	19970904
Creation Date:	7/23/1998 0:00:00
Receipt Date:	19970904
Manifest ID:	96757679
Trans EPA ID:	CAD003963592
Trans Name:	Not reported
Trans 2 EPA ID:	Not reported
Trans 2 Name:	Not reported
TSDF EPA ID:	CAD003963592
Trans Name:	Not reported
TSDF Alt EPA ID:	Not reported
TSDF Alt Name:	Not reported
Waste Code Description:	181 - Other inorganic solid waste Organics
RCRA Code:	D011
Meth Code:	R01 - Recycler
Quantity Tons:	0.0025
Waste Quantity:	5
Quantity Unit:	P
Additional Code 1:	Not reported

THE PICTURE PEOPLE INC #105 (Continued) **S113019250**

Additional Code 2:	Not reported
Additional Code 3:	Not reported
Additional Code 4:	Not reported
Additional Code 5:	Not reported
Shipment Date:	19970904
Creation Date:	7/23/1998 0:00:00
Receipt Date:	19970904
Manifest ID:	96757679
Trans EPA ID:	CAD003963592
Trans Name:	Not reported
Trans 2 EPA ID:	Not reported
Trans 2 Name:	Not reported
TSDF EPA ID:	CAD003963592
Trans Name:	Not reported
TSDF Alt EPA ID:	Not reported
TSDF Alt Name:	Not reported
Waste Code Description:	171 - Metal sludge (see 121
RCRA Code:	Not reported
Meth Code:	R01 - Recycler
Quantity Tons:	0.07
Waste Quantity:	140
Quantity Unit:	P
Additional Code 1:	Not reported
Additional Code 2:	Not reported
Additional Code 3:	Not reported
Additional Code 4:	Not reported
Additional Code 5:	Not reported

Additional Information:

Year:	1994
Gen EPA ID:	CAD983662321
Shipment Date:	19940609
Creation Date:	10/10/1995 0:00:00
Receipt Date:	19940621
Manifest ID:	93182009
Trans EPA ID:	CAD982524613
Trans Name:	Not reported
Trans 2 EPA ID:	UTD988072401
Trans 2 Name:	Not reported
TSDF EPA ID:	NMD097970065
Trans Name:	Not reported
TSDF Alt EPA ID:	Not reported
TSDF Alt Name:	Not reported
Waste Code Description:	541 - Photochemicals / photo processing waste
RCRA Code:	D011
Meth Code:	R01 - Recycler
Quantity Tons:	0.0625
Waste Quantity:	15
Quantity Unit:	G
Additional Code 1:	Not reported
Additional Code 2:	Not reported
Additional Code 3:	Not reported
Additional Code 4:	Not reported
Additional Code 5:	Not reported

A26
Target
Property

KIDDIE KANDIDS NO 00038
1150 EL CAMINO REAL
SAN BRUNO, CA 94066

FINDS **1010438384**
ECHO **N/A**

Site 26 of 111 in cluster A

Actual:
47 ft.

FINDS:
Registry ID: 110031281495

Click Here for FRS Facility Detail Report:

Environmental Interest/Information System:
The Resource Conservation and Recovery Act Information System (RCRAInfo) is EPA's comprehensive information system in support of the Resource Conservation and Recovery Act (RCRA) of 1976 and the Hazardous and Solid Waste Amendments (HSWA) of 1984. It tracks many types of information about generators, transporters, treaters, storers, and disposers of hazardous waste.

Click this hyperlink while viewing on your computer to access additional FINDS: detail in the EDR Site Report.

ECHO:
Envid: 1010438384
Registry ID: 110031281495

DFR URL:
Name: KIDDIE KANDIDS NO 00038
Address: 1150 EL CAMINO REAL
City,State,Zip: SAN BRUNO, CA 94066

A27
Target
Property

TOYS R US #8271
1150 EL CAMINO REAL
SAN BRUNO, CA 94066

FINDS **1024634228**
ECHO **N/A**

Site 27 of 111 in cluster A

Actual:
47 ft.

FINDS:
Registry ID: 110070422615

Click Here for FRS Facility Detail Report:

Environmental Interest/Information System:
The Resource Conservation and Recovery Act Information System (RCRAInfo) is EPA's comprehensive information system in support of the Resource Conservation and Recovery Act (RCRA) of 1976 and the Hazardous and Solid Waste Amendments (HSWA) of 1984. It tracks many types of information about generators, transporters, treaters, storers, and disposers of hazardous waste.

Click this hyperlink while viewing on your computer to access additional FINDS: detail in the EDR Site Report.

ECHO:
Envid: 1024634228
Registry ID: 110070422615

DFR URL:
Name: TOYS R US #8271
Address: 1150 EL CAMINO REAL
City,State,Zip: SAN BRUNO, CA 94066

A28 **TAN FORAN DENTAL GROUP** **CERS HAZ WASTE** **S113056459**
Target **1150 EL CAMINO REAL** **San Mateo Co. BI** **N/A**
Property **SAN BRUNO, CA 94066** **HWTS**
HAZNET
Site 28 of 111 in cluster A **CERS**

Actual:
47 ft.

CERS HAZ WASTE:
Name: TARGET T1054
Address: 1150 EL CAMINO REAL
City,State,Zip: SAN BRUNO, CA 94066
Site ID: 159737
CERS ID: 10069126
CERS Description: Hazardous Waste Generator

San Mateo Co. BI:
Name: TARGET T1054
Address: 1150 EL CAMINO REAL
City,State,Zip: SAN BRUNO, CA 94066
Region: SAN MATEO
Facility ID: FA0023869
Prog Element Code: STORMWATER ANNUAL INSPECTION FEE
Record Id: PR0048457
Description: STORMWATER ANNUAL FEE - INSP FREQ EVERY 2 YRS
Facility Status: Inactive, non-billable
Program Category: STORMWATER

Name: TARGET T1054
Address: 1150 EL CAMINO REAL
City,State,Zip: SAN BRUNO, CA 94066
Region: SAN MATEO
Facility ID: FA0023869
Prog Element Code: STORMWATER ANNUAL INSPECTION FEE
Record Id: PR0043822
Description: STORMWATER ANNUAL FEE - INSP FREQ EVERY 2 YRS
Facility Status: Inactive, non-billable
Program Category: STORMWATER

Name: TARGET T1054
Address: 1150 EL CAMINO REAL
City,State,Zip: SAN BRUNO, CA 94066
Region: SAN MATEO
Facility ID: FA0023869
Prog Element Code: SML QUANTITY GENERATOR(1-199lbs/Mo) OFF-SITE
Record Id: PR0059834
Description: SQG OFF-SITE TREATMENT (1-199 LB/MO)
Facility Status: Inactive, non-billable
Program Category: MEDICAL WASTE

Name: TARGET T1054
Address: 1150 EL CAMINO REAL
City,State,Zip: SAN BRUNO, CA 94066
Region: SAN MATEO
Facility ID: FA0023869
Prog Element Code: STORES HAZ MAT <219GAL,1,999LB, 879FT3
Record Id: PR0055957
Description: STORES HAZ MAT <219GAL,1,999LB, 879CF
Facility Status: Active, billable
Program Category: BUSINESS PLAN PROGRAM

TAN FORAN DENTAL GROUP (Continued) **S113056459**

Name: TARGET T1054
Address: 1150 EL CAMINO REAL
City,State,Zip: SAN BRUNO, CA 94066
Region: SAN MATEO
Facility ID: FA0023869
Prog Element Code: GEN <1 TONS HAZ WASTE/YR
Record Id: PR0048455
Description: GEN <1 TONS HAZ WASTE/YR
Facility Status: Active, billable
Program Category: HAZARDOUS WASTE PROGRAM

Name: PETCO #1320
Address: 1150 EL CAMINO REAL
City,State,Zip: SAN BRUNO, CA 94066
Region: SAN MATEO
Facility ID: FA0054716
Prog Element Code: STORMWATER ANNUAL INSPECTION FEE
Record Id: PR0075454
Description: STORMWATER ANNUAL FEE - INSP FREQ EVERY 2 YRS
Facility Status: Inactive, non-billable
Program Category: STORMWATER

Name: PETCO #1320
Address: 1150 EL CAMINO REAL
City,State,Zip: SAN BRUNO, CA 94066
Region: SAN MATEO
Facility ID: FA0054716
Prog Element Code: GENERATES <27 GAL/YEAR
Record Id: PR0075453
Description: GENERATES <27 GAL/YEAR
Facility Status: Active, billable
Program Category: HAZARDOUS WASTE PROGRAM

HWTS:
Name: TAN FORAN DENTAL GROUP
Address: 1150 EL CAMINO REAL
Address 2: Not reported
City,State,Zip: SAN BRUNO, CA 94066
EPA ID: CAL000092009
Inactive Date: 06/30/2008
Create Date: 11/16/1994
Last Act Date: Not reported
Mailing Name: Not reported
Mailing Address: 1150 EL CAMINO REAL #128
Mailing Address 2: Not reported
Mailing City,State,Zip: SAN BRUNO, CA 940660000
Owner Name: HOO/LIANG/CHAN
Owner Address: Not reported
Owner Address 2: Not reported
Owner City,State,Zip: Not reported
Owner Phone: Not reported
Owner Fax: Not reported
Contact Name: BALDWIN J. HOO, D.D.S.
Contact Address: 1150 EL CAMINO REAL #128
Contact Address 2: Not reported
City,State,Zip: SAN BRUNO, CA 940660000
Contact Phone: Not reported

TAN FORAN DENTAL GROUP (Continued) **S113056459**

Contact Fax:	Not reported
Facility Status:	Inactive
Facility Type:	PERMANENT
Category:	STATE
Latitude:	37.635992
Longitude:	-122.420572

NAICS:

EPA ID:	CAL000092009
Create Date:	2002-03-14 16:36:27.000
NAICS Code:	62121
NAICS Description:	Offices of Dentists
Issued EPA ID Date:	1994-11-16 00:00:00
Inactive Date:	2008-06-30 00:00:00
Facility Name:	TAN FORAN DENTAL GROUP
Facility Address:	1150 EL CAMINO REAL
Facility Address 2:	Not reported
Facility City:	SAN BRUNO
Facility County:	Not reported
Facility State:	CA
Facility Zip:	940660000

HAZNET:

Name:	TAN FORAN DENTAL GROUP
Address:	1150 EL CAMINO REAL
Address 2:	Not reported
City,State,Zip:	SAN BRUNO, CA 940660000
Contact:	BALDWIN J. HOO, D.D.S.
Telephone:	6508738888
Mailing Name:	Not reported
Mailing Address:	1150 EL CAMINO REAL #128
Year:	2003
Gepaid:	CAL000092009
TSD EPA ID:	NVR000043927
CA Waste Code:	541 - Photochemicals/photoprocessing waste
Disposal Method:	*** - Invalid Code
Tons:	0.0417
Year:	2002
Gepaid:	CAL000092009
TSD EPA ID:	NVR000043927
CA Waste Code:	541 - Photochemicals/photoprocessing waste
Disposal Method:	*** - Invalid Code
Tons:	0.09174
Year:	2002
Gepaid:	CAL000092009
TSD EPA ID:	NVR000043927
CA Waste Code:	-
Disposal Method:	*** - Invalid Code
Tons:	Not reported
Year:	2000
Gepaid:	CAL000092009
TSD EPA ID:	NVR000043927

TAN FORAN DENTAL GROUP (Continued) **S113056459**

CA Waste Code: 541 - Photochemicals/photoprocessing waste
Disposal Method: R01 - Recycler
Tons: 0.0625

Year: 1998
Gepaid: CAL000092009
TSD EPA ID: NVD981639826
CA Waste Code: 541 - Photochemicals/photoprocessing waste
Disposal Method: R01 - Recycler
Tons: 0.0625

Additional Information:
Year: 2003
Gen EPA ID: CAL000092009

Shipment Date: 20030916
Creation Date: 7/13/2004 10:48:19
Receipt Date: 20030919
Manifest ID: 22242393
Trans EPA ID: NVR000043927
Trans Name: ITRONICS METALLURGICAL INC
Trans 2 EPA ID: Not reported
Trans 2 Name: Not reported
TSDF EPA ID: NVR000043927
Trans Name: ITRONICS METALLURGICAL INC
TSDF Alt EPA ID: Not reported
TSDF Alt Name: Not reported
Waste Code Description: 541 - Photochemicals / photo processing waste
RCRA Code: D011
Meth Code: *** - Invalid Code
Quantity Tons: 0.0417
Waste Quantity: 10
Quantity Unit: G
Additional Code 1: Not reported
Additional Code 2: Not reported
Additional Code 3: Not reported
Additional Code 4: Not reported
Additional Code 5: Not reported

Additional Information:
Year: 2002
Gen EPA ID: CAL000092009

Shipment Date: 20020904
Creation Date: 1/28/2003 18:31:46
Receipt Date: 20020906
Manifest ID: 22242072
Trans EPA ID: NVR000043927
Trans Name: Not reported
Trans 2 EPA ID: Not reported
Trans 2 Name: Not reported
TSDF EPA ID: NVR000043927
Trans Name: Not reported
TSDF Alt EPA ID: Not reported
TSDF Alt Name: Not reported

TAN FORAN DENTAL GROUP (Continued) **S113056459**

Waste Code Description:	- Not reported
RCRA Code:	Not reported
Meth Code:	*** - Invalid Code
Quantity Tons:	Not reported
Waste Quantity:	Not reported
Quantity Unit:	Not reported
Additional Code 1:	Not reported
Additional Code 2:	Not reported
Additional Code 3:	Not reported
Additional Code 4:	Not reported
Additional Code 5:	Not reported
Shipment Date:	20020904
Creation Date:	1/28/2003 18:31:46
Receipt Date:	20020906
Manifest ID:	22242072
Trans EPA ID:	NVR000043927
Trans Name:	Not reported
Trans 2 EPA ID:	Not reported
Trans 2 Name:	Not reported
TSDF EPA ID:	NVR000043927
Trans Name:	Not reported
TSDF Alt EPA ID:	Not reported
TSDF Alt Name:	Not reported
Waste Code Description:	541 - Photochemicals / photo processing waste
RCRA Code:	D011
Meth Code:	*** - Invalid Code
Quantity Tons:	0.09174
Waste Quantity:	22
Quantity Unit:	G
Additional Code 1:	Not reported
Additional Code 2:	Not reported
Additional Code 3:	Not reported
Additional Code 4:	Not reported
Additional Code 5:	Not reported

Additional Information:

Year:	2000
Gen EPA ID:	CAL000092009
Shipment Date:	20000803
Creation Date:	10/23/2000 0:00:00
Receipt Date:	20000804
Manifest ID:	20264641
Trans EPA ID:	NVR000043927
Trans Name:	Not reported
Trans 2 EPA ID:	Not reported
Trans 2 Name:	Not reported
TSDF EPA ID:	NVR000043927
Trans Name:	Not reported
TSDF Alt EPA ID:	Not reported
TSDF Alt Name:	Not reported
Waste Code Description:	541 - Photochemicals / photo processing waste
RCRA Code:	D011
Meth Code:	R01 - Recycler
Quantity Tons:	0.0625
Waste Quantity:	15

TAN FORAN DENTAL GROUP (Continued) **S113056459**

Quantity Unit:	G
Additional Code 1:	Not reported
Additional Code 2:	Not reported
Additional Code 3:	Not reported
Additional Code 4:	Not reported
Additional Code 5:	Not reported

Additional Information:

Year:	1998
Gen EPA ID:	CAL000092009
Shipment Date:	19980417
Creation Date:	8/3/1998 0:00:00
Receipt Date:	19980511
Manifest ID:	96632417
Trans EPA ID:	NVD981639826
Trans Name:	Not reported
Trans 2 EPA ID:	Not reported
Trans 2 Name:	Not reported
TSDF EPA ID:	NVD981639826
Trans Name:	Not reported
TSDF Alt EPA ID:	Not reported
TSDF Alt Name:	Not reported
Waste Code Description:	541 - Photochemicals / photo processing waste
RCRA Code:	D011
Meth Code:	R01 - Recycler
Quantity Tons:	0.0625
Waste Quantity:	15
Quantity Unit:	G
Additional Code 1:	Not reported
Additional Code 2:	Not reported
Additional Code 3:	Not reported
Additional Code 4:	Not reported
Additional Code 5:	Not reported

CERS:

Name:	TARGET T1054
Address:	1150 EL CAMINO REAL
City,State,Zip:	SAN BRUNO, CA 94066
Site ID:	159737
CERS ID:	10069126
CERS Description:	Chemical Storage Facilities

Violations:

Site ID:	159737
Site Name:	TARGET T1054
Violation Date:	12-20-2021
Citation:	HSC 6.95 25508(a)(3) - California Health and Safety Code, Chapter 6.95, Section(s) 25508(a)(3)
Violation Description:	Failure to report program data electronically.
Violation Notes:	Returned to compliance on 01/03/2022. OBSERVATION: Primary emergency contact changed. Former store director is currently listed. REQUIRED ACTION: Update the primary emergency contact by the comply by date. Note: Ensure the contingency plan provided on site and not on CERS is updated with the change in contact information.
Violation Division:	San Mateo County Environmental Health
Violation Program:	HMRRP

TAN FORAN DENTAL GROUP (Continued) **S113056459**

Violation Source:	CERS,
Site ID:	159737
Site Name:	TARGET T1054
Violation Date:	08-20-2017
Citation:	40 CFR 1 265.31 - U.S. Code of Federal Regulations, Title 40, Chapter 1, Section(s) 265.31
Violation Description:	Failure to maintain and operate the facility to minimize the possibility of a fire, explosion, or any unplanned sudden or non-sudden release of hazardous waste or hazardous waste constituents to air, soil, or surface water which could threaten human health or the environment.
Violation Notes:	Returned to compliance on 08/20/2017. OBSERVATION: A box containing bottles of Palmolive soft hand soap was dropped on the receiving floor underneath the processing line and the contents of several bottles was left on the receiving floor. During the inspection, the spilled product was cleaned up and waste generated from the clean up was placed into the facility hazardous waste container. CORRECTIVE ACTION: Continue to clean up and product spills, properly manage any waste generated from the clean up, and minimize the release of any hazardous waste.
Violation Division:	San Mateo County Environmental Health
Violation Program:	HW
Violation Source:	CERS,
Site ID:	159737
Site Name:	TARGET T1054
Violation Date:	12-17-2021
Citation:	22 CCR 23 66273.34 - California Code of Regulations, Title 22, Chapter 23, Section(s) 66273.34
Violation Description:	Failure to label or mark each individual or container or the designated area of universal waste as required. 1) Waste batteries shall be marked with "Universal Waste-Battery(ies) . 2) Mercury containing equipment shall be marked with "Universal Waste -Mercury-Containing Equipment . 3) Lamps shall be marked with Universal Waste-Lamp(s) . 4)Each electronic devices or the container or the designated area shall be marked with Universal Waste-Electronic Device(s) . 5) Each CRTs or the container or the designated area shall be marked with "Universal Waste-CRT(s) . 6) CRT glass or the designated area shall be marked with Universal Waste-CRT glass .
Violation Notes:	Returned to compliance on 12/17/2021. OBSERVATION: One box of fluorescent lamps was missing the universal waste label. A label was provided and this was CORRECTED ON SITE. Maintain shipping records for lamps available for review with the facility manifests.
Violation Division:	San Mateo County Environmental Health
Violation Program:	HW
Violation Source:	CERS,
Site ID:	159737
Site Name:	TARGET T1054
Violation Date:	08-21-2019
Citation:	22 CCR 12 66262.40(a) - California Code of Regulations, Title 22, Chapter 12, Section(s) 66262.40(a)
Violation Description:	Failure to keep a copy of each properly signed manifest for at least three years from the date the waste was accepted by the initial transporter. The manifest signed at the time the waste was accepted for transport shall be kept until receiving a signed copy from the

TAN FORAN DENTAL GROUP (Continued) **S113056459**

	designated facility which received the waste.
Violation Notes:	Returned to compliance on 08/23/2019. OBSERVATION: The following manifests lacked a destination signed copy. 013211880FLE from 7-12-19. 013523483FLE from 6-17-19. 012686188FLE from 5-29-19. CORRECTIVE ACTION: Maintain destination signed copies of the manifests. Within 30 days submit destination signed copies of these manifests to the SMC CUPA and documentation confirming that destination signed copies of the manifest will be kept for three years.
Violation Division:	San Mateo County Environmental Health
Violation Program:	HW
Violation Source:	CERS,
Site ID:	159737
Site Name:	TARGET T1054
Violation Date:	08-20-2017
Citation:	HSC 6.95 25505(a)(4) - California Health and Safety Code, Chapter 6.95, Section(s) 25505(a)(4)
Violation Description:	Failure to provide initial and annual training to all employees in safety procedures in the event of a release or threatened release of a hazardous material or failure to document and maintain training records for a minimum of three years.
Violation Notes:	Returned to compliance on 05/01/2018. OBSERVATION: Annual training documentation for all applicable employees was not available. CORRECTIVE ACTION: Submit documentation to the SMC CUPA demonstrating that employees have received training on safe handling of hazardous materials and the Emergency Response Plan.
Violation Division:	San Mateo County Environmental Health
Violation Program:	HMRRP
Violation Source:	CERS,
Site ID:	159737
Site Name:	TARGET T1054
Violation Date:	08-20-2017
Citation:	40 CFR 1 265.33 - U.S. Code of Federal Regulations, Title 40, Chapter 1, Section(s) 265.33
Violation Description:	Failure to test and maintain as necessary all facility communications or alarm systems, fire protection equipment, spill control equipment, and decontamination equipment to assure its proper operation in time of emergency.
Violation Notes:	Returned to compliance on 05/03/2018. OBSERVATION: May 2016 was the most recent date of the certification for the facility fire sprinkler system. This system must be re-certified annually. CORRECTIVE ACTION: Correct immediately by having this system re-certified and send a copy of the documentation that verifies the system has been re-certified to the SMC CUPA within 30 days.
Violation Division:	San Mateo County Environmental Health
Violation Program:	HW
Violation Source:	CERS,
Site ID:	159737
Site Name:	TARGET T1054
Violation Date:	08-21-2019
Citation:	HSC 6.5 25123.3(h)(2) - California Health and Safety Code, Chapter 6.5, Section(s) 25123.3(h)(2)
Violation Description:	Failure to determine the status of any hazardous waste if a signed copy of the manifest isn t received within 35 days of the date the waste was accepted by the initial transporter and/or to submit an

TAN FORAN DENTAL GROUP (Continued) **S113056459**

	Exception Report to DTSC if a signed copy of the manifest isn t received within 60 days of the date the waste was accepted by the initial transporter.
Violation Notes:	Returned to compliance on 08/23/2019. Observation: The following manifests lacked a destination signed copy and the facility could not demonstrate that status of the waste has been determined. 013211880FLE from 7-12-19. 013523483FLE from 6-17-19. 012686188FLE from 5-29-19. CORRECTIVE ACTION: Within 30 days, submit documentation to the SMC CUPA demonstrating that the generator has determined the status of the hazardous waste manifest shipment for these manifests. Or, within 30 days, submit destination signed copies of these manifest to the SMC CUPA. OBSERVATION: The following manifests lacked a destination signed copy and the facility could not demonstrate that an exception report has been sent to the DTSC. 013523483FLE from 6-17-19. 012686188FLE from 5-29-19. CORRECTIVE ACTION: Either locate a copy of the missing manifests or prepare and submit an exception report to DTSC (DTSC Report Repository; Generator Information Services Section; P.O. Box 806; Sacramento, CA 95812-0806). Within 30 days, [Truncated]
Violation Division:	San Mateo County Environmental Health
Violation Program:	HW
Violation Source:	CERS,
Site ID:	159737
Site Name:	TARGET T1054
Violation Date:	08-20-2017
Citation:	22 CCR 12 66262.40(a) - California Code of Regulations, Title 22, Chapter 12, Section(s) 66262.40(a)
Violation Description:	Failure to keep a copy of each properly signed manifest for at least three years from the date the waste was accepted by the initial transporter. The manifest signed at the time the waste was accepted for transport shall be kept until receiving a signed copy from the designated facility which received the waste.
Violation Notes:	Returned to compliance on 08/20/2017. OBSERVATION: The following manifests were found on site without a Treatment, Storage, and Disposal Facility signed copy: Manifest: Date: 010472549FLE 2-27-17 010472564FLE 2-29-17 007586598FLE 1-17-17 008807365FLE 12-6-16 008807366FLE 12-6-16 010292721FLE 11-17-16 010292722FLE 11-17-16 010007925FLE 1-3-16 010006457FLE 9-13-16 010006458FLE 9-13-16 010006401FLE 8-22-16 010006403FLE 8-22-16 009878801FLE 8-4-16 009510813FLE 7-13-16 009510814FLE 7-13-16 009878877FLE 6-22-16 009541709FLE 6-4-16 005562726FLE 5-11-16 005562822FLE 4-20-16 009567365FLE 3-29-16 009567366FLE 3-29-16 009567791FLE 3-29-16 009567774FLE 2-16-16 009567775FLE 2-16-16 009583357FLE 1-25-16 009608560FLE 1-8-16 009608562FLE 1-8-16 008997446FLE 12-18-15 008997403FLE 11-23-15 008997406FLE 11-23-15 009025862FLE 11-5-15 009025863FLE 11-5-15 008845389FLE 10-12-15 006600871FLE 9-22-15 008845308FLE 9-4-15 009117932FLE 8-11-15 008822242FLE 7-24-15 008822243FLE 7-24-15 The [Truncated]
Violation Division:	San Mateo County Environmental Health
Violation Program:	HW
Violation Source:	CERS,
Site ID:	159737
Site Name:	TARGET T1054
Violation Date:	08-21-2019
Citation:	22 CCR 12 66262.34(f) - California Code of Regulations, Title 22, Chapter 12, Section(s) 66262.34(f)

TAN FORAN DENTAL GROUP (Continued) **S113056459**

Violation Description: Failure to properly label hazardous waste accumulation containers and portable tanks with the following requirements: "Hazardous Waste", name and address of the generator, physical and chemical characteristics of the Hazardous Waste, and starting accumulation date.
Violation Notes: Returned to compliance on 08/21/2019. OBSERVATION: The partially full bin for hazardous waste (HW) flammables lacked an accumulation start date. During the inspection, the current accumulation start date was added. CORRECTIVE ACTION: Continue to ensure that all HW containers are properly labeled.
Violation Division: San Mateo County Environmental Health
Violation Program: HW
Violation Source: CERS,

Site ID: 159737
Site Name: TARGET T1054
Violation Date: 12-20-2021
Citation: HSC 6.95 25505.1 - California Health and Safety Code, Chapter 6.95, Section(s) 25505.1
Violation Description: Failure to notify property owner in writing that the business is subject to the business plan program and has complied with its provisions.
Violation Notes: Returned to compliance on 01/03/2022. OBSERVATION: A copy of the property owner notification could not be located during the inspection. ACTION: Submit a copy of the property owner notification to Env. Health by 1/20/22. A template can be found here: https://www.smchealth.org/sites/main/files/file-attachments/hmbp_property_owner_notification_letter_write_in_1.docx
Violation Division: San Mateo County Environmental Health
Violation Program: HMRRP
Violation Source: CERS,

Site ID: 159737
Site Name: TARGET T1054
Violation Date: 08-21-2019
Citation: HSC 6.95 25507 - California Health and Safety Code, Chapter 6.95, Section(s) 25507
Violation Description: Failure to adequately establish and implement a business plan when storing/handling a hazardous material at or above reportable quantities.
Violation Notes: Returned to compliance on 08/23/2019. OBSERVATION: The primary and secondary emergency contact 24 hour numbers should be different from each other. CORRECTIVE ACTION: Within 30 days, resubmit the HMBP including different 24 hour numbers for the primary and secondary emergency contact.
Violation Division: San Mateo County Environmental Health
Violation Program: HMRRP
Violation Source: CERS,

Site ID: 159737
Site Name: TARGET T1054
Violation Date: 12-17-2021
Citation: 22 CCR 12 66262.34(f) - California Code of Regulations, Title 22, Chapter 12, Section(s) 66262.34(f)
Violation Description: Failure to properly label hazardous waste accumulation containers and portable tanks with the following requirements: "Hazardous Waste", name and address of the generator, physical and chemical

TAN FORAN DENTAL GROUP (Continued) **S113056459**

characteristics of the Hazardous Waste, and starting accumulation date.

Violation Notes: Returned to compliance on 12/17/2021. OBSERVATION: One container appeared to be unlabeled. It was turned around to ensure the label was failing out. A bagged box containing leaking product (detergent) was on the ground next to the reverse logistics sorting area. No hazardous waste label was on the bag. ACTION: A picture showing the leaking detergent item was placed into a labeled container was provided shortly after the inspection.
Violation Division: San Mateo County Environmental Health
Violation Program: HW
Violation Source: CERS,

Evaluation:
Eval General Type: Other/Unknown
Eval Date: 01-20-2015
Violations Found: No
Eval Type: Other, not routine, done by local agency
Eval Notes: Not reported
Eval Division: San Mateo County Environmental Health
Eval Program: HMRRP
Eval Source: CERS,

Eval General Type: Other/Unknown
Eval Date: 03-09-2023
Violations Found: No
Eval Type: Other, not routine, done by local agency
Eval Notes: Reviewed and accepted 2 submission. Map under review requesting a few items.
Eval Division: San Mateo County Environmental Health
Eval Program: HMRRP
Eval Source: CERS,

Eval General Type: Other/Unknown
Eval Date: 05-02-2017
Violations Found: No
Eval Type: Other, not routine, done by local agency
Eval Notes: Not reported
Eval Division: San Mateo County Environmental Health
Eval Program: HMRRP
Eval Source: CERS,

Eval General Type: Other/Unknown
Eval Date: 07-03-2013
Violations Found: No
Eval Type: Other, not routine, done by local agency
Eval Notes: Not reported
Eval Division: San Mateo County Environmental Health
Eval Program: HMRRP
Eval Source: CERS,

Eval General Type: Other/Unknown
Eval Date: 08-15-2013
Violations Found: No
Eval Type: Other, not routine, done by local agency
Eval Notes: Not reported
Eval Division: San Mateo County Environmental Health

TAN FORAN DENTAL GROUP (Continued) **S113056459**

Eval Program: HMRRP
Eval Source: CERS,

Eval General Type: Other/Unknown
Eval Date: 08-23-2019
Violations Found: No
Eval Type: Other, not routine, done by local agency
Eval Notes: Facility information reviewed and accepted.
Eval Division: San Mateo County Environmental Health
Eval Program: HMRRP
Eval Source: CERS,

Eval General Type: Other/Unknown
Eval Date: 03-28-2024
Violations Found: No
Eval Type: Other, not routine, done by local agency
Eval Notes: Observed a box of lamps in a rollaway dumpster behind business. Spoke with Carlos Betancourt the assest protection manger onsite who confirmed that the dumpster was Target's, but suspected that the bulbs had been dumped there by the public. He was notified that the bulbs would need to be removed from the dumpster and properly disposed of. Carlos confirmed he would notify the person responsible at target to ensure this was done. A follow up email to the environmental contact for target will also be sent requesting verification this was done.
Eval Division: San Mateo County Environmental Health
Eval Program: HW
Eval Source: CERS,

Eval General Type: Other/Unknown
Eval Date: 06-26-2015
Violations Found: No
Eval Type: Other, not routine, done by local agency
Eval Notes: Not reported
Eval Division: San Mateo County Environmental Health
Eval Program: HMRRP
Eval Source: CERS,

Eval General Type: Compliance Evaluation Inspection
Eval Date: 07-17-2015
Violations Found: No
Eval Type: Routine done by local agency
Eval Notes: Not reported
Eval Division: San Mateo County Environmental Health
Eval Program: HMRRP
Eval Source: CERS,

Eval General Type: Other/Unknown
Eval Date: 07-17-2015
Violations Found: No
Eval Type: Other, not routine, done by local agency
Eval Notes: Not reported
Eval Division: San Mateo County Environmental Health
Eval Program: HW
Eval Source: CERS,

Eval General Type: Other/Unknown
Eval Date: 07-30-2019

TAN FORAN DENTAL GROUP (Continued) **S113056459**

Violations Found: No
Eval Type: Other, not routine, done by local agency
Eval Notes: HMBP submittal reviewed and not accepted.
Eval Division: San Mateo County Environmental Health
Eval Program: HMRRP
Eval Source: CERS,

Eval General Type: Compliance Evaluation Inspection
Eval Date: 08-21-2019
Violations Found: Yes
Eval Type: Routine done by local agency
Eval Notes: On site to conduct a routine inspection. Facility has the following up to: Aerosol Retail Waste Reverse Logistics 100 gallons Carbon Dioxide Food Services 51.81 gallons Corrosive Acids Retail Waste Reverse Logistics 100 gallons Corrosive Bases Retail Waste Reverse Logistics 100 gallons LEAD ACID BATTERIES (Sulfiric Acid Electrolyte) BATTERY CHARGING AREA, CART PUSHER, BURNISHERS, AND CARRIERS 56.19 gallons Flammable/Toxic Retail Waste Reverse Logistics 100 gallons Hydraulic Fluid Elevator 770 gallons Oxidizer Retail Waste Reverse Logistics 100 gallons Propane near Emergency Generator 100 gallons Refrigerant R-404a Cooler cases & walk-in freezer in the retail sales area and stockroom 2,004.22 cubic feet
Eval Division: San Mateo County Environmental Health
Eval Program: HMRRP
Eval Source: CERS,

Eval General Type: Other/Unknown
Eval Date: 01-16-2014
Violations Found: No
Eval Type: Other, not routine, done by local agency
Eval Notes: Not reported
Eval Division: San Mateo County Environmental Health
Eval Program: HMRRP
Eval Source: CERS,

Eval General Type: Other/Unknown
Eval Date: 03-03-2022
Violations Found: No
Eval Type: Other, not routine, done by local agency
Eval Notes: Reviewed and accepted corrections. Declined training plan due to missing section for "all employees". Declined inventory due to errors in accuracy of locations noted in HMBP.
Eval Division: San Mateo County Environmental Health
Eval Program: HMRRP
Eval Source: CERS,

Eval General Type: Other/Unknown
Eval Date: 05-31-2023
Violations Found: No
Eval Type: Other, not routine, done by local agency
Eval Notes: Accepted HMBP corrections to map.
Eval Division: San Mateo County Environmental Health
Eval Program: HMRRP
Eval Source: CERS,

Eval General Type: Other/Unknown
Eval Date: 06-26-2015

TAN FORAN DENTAL GROUP (Continued) **S113056459**

Violations Found: No
Eval Type: Other, not routine, done by local agency
Eval Notes: Not reported
Eval Division: San Mateo County Environmental Health
Eval Program: HW
Eval Source: CERS,

Eval General Type: Compliance Evaluation Inspection
Eval Date: 07-17-2015
Violations Found: No
Eval Type: Routine done by local agency
Eval Notes: Not reported
Eval Division: San Mateo County Environmental Health
Eval Program: HW
Eval Source: CERS,

Eval General Type: Compliance Evaluation Inspection
Eval Date: 08-19-2017
Violations Found: Yes
Eval Type: Routine done by local agency
Eval Notes: On site to conduct a routine hazardous materials inspection. This facility has reported the following hazardous materials: Aerosol Retail Waste Carbon Dioxide Corrosive Acids Retail Waste Corrosive Bases Retail Waste Flammable/Toxic Retail Waste Hydraulic Fluid Oxidizer Retail Waste Propane Refrigerant R-404a Signature UHS Floor Finish State Regulated Retail Waste (Non-RCRA, CA Haz. Waste) LEAD ACID BATTERIES (Sulfiric Acid Electrolyte)
Eval Division: San Mateo County Environmental Health
Eval Program: HMRRP
Eval Source: CERS,

Eval General Type: Other/Unknown
Eval Date: 12-13-2019
Violations Found: No
Eval Type: Other, not routine, done by local agency
Eval Notes: HMBP submittal reviewed and accepted.
Eval Division: San Mateo County Environmental Health
Eval Program: HMRRP
Eval Source: CERS,

Eval General Type: Compliance Evaluation Inspection
Eval Date: 12-17-2021
Violations Found: Yes
Eval Type: Routine done by local agency
Eval Notes: Not reported
Eval Division: San Mateo County Environmental Health
Eval Program: HW
Eval Source: CERS,

Eval General Type: Compliance Evaluation Inspection
Eval Date: 12-17-2021
Violations Found: Yes
Eval Type: Routine done by local agency
Eval Notes: Last HMBP submission: 2/17/21
Eval Division: San Mateo County Environmental Health
Eval Program: HMRRP
Eval Source: CERS,

TAN FORAN DENTAL GROUP (Continued) **S113056459**

Eval General Type: Compliance Evaluation Inspection
Eval Date: 08-21-2019
Violations Found: Yes
Eval Type: Routine done by local agency
Eval Notes: On site to conduct a routine inspection. The following were picked up. On 8-19-19: 24 pounds of waste aerosols, flammable. 1 pound of waste lighters. 61 pounds of wste alcohols, (ethanol). 24 pounds of waste flammable liquid (acetone). 4 pounds of waste oxidizing liquid. 2 pounds of waste nicotine. 6 pounds of waste hypochlorite solutions. 740 pounds of non-RCRA HW liquids (soaps On 7-30-19: 8 pounds of helium. On 7-12-19: 24 pounds of helium. 21 pounds of waste aerosols. 65 pounds of waste alcohols. 10 pounds of waste flammables. 18 pounds of waste hypochlorite solutions. 580 pounds of HW soaps and lotions. 11 pounds of UW batteries. 9 pounds of waste charcoal.
Eval Division: San Mateo County Environmental Health
Eval Program: HW
Eval Source: CERS,

Eval General Type: Other/Unknown
Eval Date: 09-07-2022
Violations Found: No
Eval Type: Other, not routine, done by local agency
Eval Notes: Reviewed submission but it appeared to be missing the requested inventory / map update and that section was not accepted.
Eval Division: San Mateo County Environmental Health
Eval Program: HMRRP
Eval Source: CERS,

Eval General Type: Other/Unknown
Eval Date: 09-24-2020
Violations Found: No
Eval Type: Other, not routine, done by local agency
Eval Notes: HMBP submittal reviewed and accepted.
Eval Division: San Mateo County Environmental Health
Eval Program: HMRRP
Eval Source: CERS,

Eval General Type: Other/Unknown
Eval Date: 12-27-2022
Violations Found: No
Eval Type: Other, not routine, done by local agency
Eval Notes: Accepted updates.
Eval Division: San Mateo County Environmental Health
Eval Program: HMRRP
Eval Source: CERS,

Eval General Type: Other/Unknown
Eval Date: 05-03-2018
Violations Found: No
Eval Type: Other, not routine, done by local agency
Eval Notes: HMBP submittal reviewed and accepted.
Eval Division: San Mateo County Environmental Health
Eval Program: HMRRP
Eval Source: CERS,

Eval General Type: Compliance Evaluation Inspection
Eval Date: 08-19-2017

TAN FORAN DENTAL GROUP (Continued) **S113056459**

Violations Found: Yes
Eval Type: Routine done by local agency
Eval Notes: On site to conduct a routine hazardous waste inspection. This facility has disposed of the following wastes: Date Waste code Tons Waste 2014 141 0.03300 OFF-SPEC, AGED, OR SURPLUS INORGANICS 2014 181 0.01550 OTHER INORGANIC SOLID WASTE 2014 331 3.95550 OFF-SPEC, AGED, OR SURPLUS ORGANICS 2014 791 0.00400 LIQUIDS W PH<=2 2014 792 0.01550 LIQUIDS W PH<=2 W METALS 2015 0.00000 BLANK 2015 122 0.54450 ALKALINE SOLUTION (PH>=12.5) W/O METALS 2015 132 0.00400 AQ SOL WITH METALS(SMALLER THAN RESTRICTED LEVELS AND SEE 121) 2015 141 0.02100 OFF-SPEC, AGED, OR SURPLUS INORGANICS 2015 181 0.23350 OTHER INORGANIC SOLID WASTE 2015 331 10.49950 OFF-SPEC, AGED, OR SURPLUS ORGANICS 2015 792 0.09950 LIQUIDS W PH<=2 W METALS 2016 0.57750 BLANK 2016 122 0.34300 ALKALINE SOLUTION [Truncated]
Eval Division: San Mateo County Environmental Health
Eval Program: HW
Eval Source: CERS,

Coordinates:
Site ID: 159737
Facility Name: TARGET T1054
Env Int Type Code: HWG
Program ID: 10069126
Coord Name: Not reported
Ref Point Type Desc: Unknown,
Latitude: 37.636355
Longitude: -122.420875

Affiliation:
Affiliation Type Desc: CUPA District
Entity Name: San Mateo County Environmental Health
Entity Title: Not reported
Affiliation Address: 2000 Alameda de las Pulgas, Suite 100
Affiliation City: San Mateo
Affiliation State: CA
Affiliation Country: Not reported
Affiliation Zip: 94403
Affiliation Phone: (650) 372-6200,

Affiliation Type Desc: Environmental Contact
Entity Name: Environmental Compliance
Entity Title: Not reported
Affiliation Address: PO Box 111
Affiliation City: Minneapolis
Affiliation State: MN
Affiliation Country: Not reported
Affiliation Zip: 55440
Affiliation Phone: ,

Affiliation Type Desc: Facility Mailing Address
Entity Name: Mailing Address
Entity Title: Not reported
Affiliation Address: PO Box 111
Affiliation City: Minneapolis
Affiliation State: MN
Affiliation Country: Not reported

TAN FORAN DENTAL GROUP (Continued) **S113056459**

Affiliation Zip: 55440
Affiliation Phone: ,

Affiliation Type Desc: Operator
Entity Name: Target Corporation
Entity Title: Not reported
Affiliation Address: Not reported
Affiliation City: Not reported
Affiliation State: Not reported
Affiliation Country: Not reported
Affiliation Zip: Not reported
Affiliation Phone: (800) 587-2228,

Affiliation Type Desc: Document Preparer
Entity Name: Nathan White
Entity Title: Not reported
Affiliation Address: Not reported
Affiliation City: Not reported
Affiliation State: Not reported
Affiliation Country: Not reported
Affiliation Zip: Not reported
Affiliation Phone: ,

Affiliation Type Desc: Identification Signer
Entity Name: Cheryl Hasty
Entity Title: Compliance Director
Affiliation Address: Not reported
Affiliation City: Not reported
Affiliation State: Not reported
Affiliation Country: Not reported
Affiliation Zip: Not reported
Affiliation Phone: ,

Affiliation Type Desc: Legal Owner
Entity Name: Target Corporation
Entity Title: Not reported
Affiliation Address: POC@target.com
Affiliation City: Minneapolis
Affiliation State: MN
Affiliation Country: United States
Affiliation Zip: 55440
Affiliation Phone: (800) 587-2228,

Affiliation Type Desc: Parent Corporation
Entity Name: Target Corporate Office Headquarters
Entity Title: Not reported
Affiliation Address: Not reported
Affiliation City: Not reported
Affiliation State: Not reported
Affiliation Country: Not reported
Affiliation Zip: Not reported
Affiliation Phone: ,

A29 **TARGET CORPORATION- STORE T-10** **San Mateo Co. BI** **S108433409**
Target **1150 EL CAMINO REAL** **EMI** **N/A**
Property **SAN BRUNO, CA 94066** **HAZNET**
CERS

Site 29 of 111 in cluster A

Actual:
47 ft.

San Mateo Co. BI:

Name:	BK 15431
Address:	1150 EL CAMINO REAL
City,State,Zip:	SAN BRUNO, CA 94066
Region:	SAN MATEO
Facility ID:	FA0050555
Prog Element Code:	STORMWATER ANNUAL INSPECTION FEE
Record Id:	PR0070225
Description:	STORMWATER ANNUAL FEE - INSP FREQ EVERY 2 YRS
Facility Status:	Inactive, non-billable
Program Category:	STORMWATER

Name:	BK 15431
Address:	1150 EL CAMINO REAL
City,State,Zip:	SAN BRUNO, CA 94066
Region:	SAN MATEO
Facility ID:	FA0050555
Prog Element Code:	STORES MV FUELS OR WASTE ONLY
Record Id:	PR0079535
Description:	STORES MV FUELS OR WASTE ONLY
Facility Status:	Inactive, non-billable
Program Category:	BUSINESS PLAN PROGRAM

Name:	SHOPS AT TANFORAN ASSOCIATES, LLC
Address:	1150 EL CAMINO REAL
City,State,Zip:	SAN BRUNO, CA 94066
Region:	SAN MATEO
Facility ID:	FA0058814
Prog Element Code:	STORMWATER ANNUAL INSPECTION FEE
Record Id:	PR0081450
Description:	STORMWATER ANNUAL FEE - INSP FREQ EVERY 2 YRS
Facility Status:	Inactive, non-billable
Program Category:	STORMWATER

Name:	SHOPS AT TANFORAN ASSOCIATES, LLC
Address:	1150 EL CAMINO REAL
City,State,Zip:	SAN BRUNO, CA 94066
Region:	SAN MATEO
Facility ID:	FA0058814
Prog Element Code:	STORES MV FUELS OR WASTE ONLY
Record Id:	PR0081449
Description:	STORES MV FUELS OR WASTE ONLY
Facility Status:	Active, billable
Program Category:	BUSINESS PLAN PROGRAM

Name:	CVS PHARMACY #16439
Address:	1150 EL CAMINO REAL
City,State,Zip:	SAN BRUNO, CA 94066
Region:	SAN MATEO
Facility ID:	FA0060170
Prog Element Code:	SML QUANTITY GENERATOR(1-199lbs/Mo) OFF-SITE
Record Id:	PR0086761
Description:	SQG OFF-SITE TREATMENT (1-199 LB/MO)

TARGET CORPORATION- STORE T-10 (Continued) **S108433409**

Facility Status: Active, billable
Program Category: MEDICAL WASTE

Name: CVS PHARMACY #16439
Address: 1150 EL CAMINO REAL
City,State,Zip: SAN BRUNO, CA 94066
Region: SAN MATEO
Facility ID: FA0060170
Prog Element Code: GEN <1 TONS HAZ WASTE/YR
Record Id: PR0082661
Description: GEN <1 TONS HAZ WASTE/YR
Facility Status: Active, billable
Program Category: HAZARDOUS WASTE PROGRAM

EMI:

Name: TARGET CORPORATION- STORE T-10
Address: 1150 EL CAMINO REAL
City,State,Zip: SAN BRUNO, CA 94066
Year: 2005
County Code: 41
Air Basin: SF
Facility ID: 15880
Air District Name: BA
SIC Code: 5311
Air District Name: BAY AREA AQMD
Community Health Air Pollution Info System: Not reported
Consolidated Emission Reporting Rule: Not reported
Total Organic Hydrocarbon Gases Tons/Yr: 0
Reactive Organic Gases Tons/Yr: 0
Carbon Monoxide Emissions Tons/Yr: 0
NOX - Oxides of Nitrogen Tons/Yr: .001
SOX - Oxides of Sulphur Tons/Yr: 0
Particulate Matter Tons/Yr: 0
Part. Matter 10 Micrometers and Smllr Tons/Yr: 0

Name: TARGET CORPORATION- STORE T-10
Address: 1150 EL CAMINO REAL
City,State,Zip: SAN BRUNO, CA 94066
Year: 2006
County Code: 41
Air Basin: SF
Facility ID: 15880
Air District Name: BA
SIC Code: 5311
Air District Name: BAY AREA AQMD
Community Health Air Pollution Info System: Not reported
Consolidated Emission Reporting Rule: Not reported
Total Organic Hydrocarbon Gases Tons/Yr: .012
Reactive Organic Gases Tons/Yr: .0010968
Carbon Monoxide Emissions Tons/Yr: .004
NOX - Oxides of Nitrogen Tons/Yr: .03
SOX - Oxides of Sulphur Tons/Yr: 0
Particulate Matter Tons/Yr: 0
Part. Matter 10 Micrometers and Smllr Tons/Yr: 0

Name: TARGET CORPORATION- STORE T-10
Address: 1150 EL CAMINO REAL

TARGET CORPORATION- STORE T-10 (Continued) **S108433409**

City,State,Zip:	SAN BRUNO, CA 94066
Year:	2007
County Code:	41
Air Basin:	SF
Facility ID:	15880
Air District Name:	BA
SIC Code:	5311
Air District Name:	BAY AREA AQMD
Community Health Air Pollution Info System:	Not reported
Consolidated Emission Reporting Rule:	Not reported
Total Organic Hydrocarbon Gases Tons/Yr:	.012
Reactive Organic Gases Tons/Yr:	.0010968
Carbon Monoxide Emissions Tons/Yr:	.004
NOX - Oxides of Nitrogen Tons/Yr:	.03
SOX - Oxides of Sulphur Tons/Yr:	0
Particulate Matter Tons/Yr:	0
Part. Matter 10 Micrometers and Smllr Tons/Yr:	0

Name:	TARGET CORPORATION- STORE T-10
Address:	1150 EL CAMINO REAL
City,State,Zip:	SAN BRUNO, CA 94066
Year:	2008
County Code:	41
Air Basin:	SF
Facility ID:	15880
Air District Name:	BA
SIC Code:	5311
Air District Name:	BAY AREA AQMD
Community Health Air Pollution Info System:	Not reported
Consolidated Emission Reporting Rule:	Not reported
Total Organic Hydrocarbon Gases Tons/Yr:	.025
Reactive Organic Gases Tons/Yr:	.002285
Carbon Monoxide Emissions Tons/Yr:	.004
NOX - Oxides of Nitrogen Tons/Yr:	.03
SOX - Oxides of Sulphur Tons/Yr:	0
Particulate Matter Tons/Yr:	0
Part. Matter 10 Micrometers and Smllr Tons/Yr:	0

Name:	TARGET CORPORATION- STORE T-10
Address:	1150 EL CAMINO REAL
City,State,Zip:	SAN BRUNO, CA 94066
Year:	2009
County Code:	41
Air Basin:	SF
Facility ID:	15880
Air District Name:	BA
SIC Code:	5311
Air District Name:	BAY AREA AQMD
Community Health Air Pollution Info System:	Not reported
Consolidated Emission Reporting Rule:	Not reported
Total Organic Hydrocarbon Gases Tons/Yr:	2.5000000000000001E-2
Reactive Organic Gases Tons/Yr:	2.2850000000000001E-3
Carbon Monoxide Emissions Tons/Yr:	4.0000000000000001E-3
NOX - Oxides of Nitrogen Tons/Yr:	2.9999999999999999E-2
SOX - Oxides of Sulphur Tons/Yr:	0
Particulate Matter Tons/Yr:	0
Part. Matter 10 Micrometers and Smllr Tons/Yr:	0

TARGET CORPORATION- STORE T-10 (Continued) **S108433409**

Name:	TARGET CORPORATION- STORE T-10
Address:	1150 EL CAMINO REAL
City,State,Zip:	SAN BRUNO, CA 94066
Year:	2010
County Code:	41
Air Basin:	SF
Facility ID:	15880
Air District Name:	BA
SIC Code:	5311
Air District Name:	BAY AREA AQMD
Community Health Air Pollution Info System:	Not reported
Consolidated Emission Reporting Rule:	Not reported
Total Organic Hydrocarbon Gases Tons/Yr:	8.9999999999999993E-3
Reactive Organic Gases Tons/Yr:	8.2260000000000005E-4
Carbon Monoxide Emissions Tons/Yr:	0.001
NOX - Oxides of Nitrogen Tons/Yr:	0.012
SOX - Oxides of Sulphur Tons/Yr:	0
Particulate Matter Tons/Yr:	0
Part. Matter 10 Micrometers and Smllr Tons/Yr:	0

Name:	TARGET CORPORATION- STORE T-10
Address:	1150 EL CAMINO REAL
City,State,Zip:	SAN BRUNO, CA 94066
Year:	2011
County Code:	41
Air Basin:	SF
Facility ID:	15880
Air District Name:	BA
SIC Code:	5311
Air District Name:	BAY AREA AQMD
Community Health Air Pollution Info System:	Not reported
Consolidated Emission Reporting Rule:	Not reported
Total Organic Hydrocarbon Gases Tons/Yr:	0.009
Reactive Organic Gases Tons/Yr:	0.0008226
Carbon Monoxide Emissions Tons/Yr:	0.001
NOX - Oxides of Nitrogen Tons/Yr:	0.012
SOX - Oxides of Sulphur Tons/Yr:	0
Particulate Matter Tons/Yr:	0
Part. Matter 10 Micrometers and Smllr Tons/Yr:	0

Name:	TARGET CORPORATION- STORE T-10
Address:	1150 EL CAMINO REAL
City,State,Zip:	SAN BRUNO, CA 94066
Year:	2012
County Code:	41
Air Basin:	SF
Facility ID:	15880
Air District Name:	BA
SIC Code:	5311
Air District Name:	BAY AREA AQMD
Community Health Air Pollution Info System:	Not reported
Consolidated Emission Reporting Rule:	Not reported
Total Organic Hydrocarbon Gases Tons/Yr:	0.006
Reactive Organic Gases Tons/Yr:	0.0005484
Carbon Monoxide Emissions Tons/Yr:	0.001
NOX - Oxides of Nitrogen Tons/Yr:	0.008
SOX - Oxides of Sulphur Tons/Yr:	0

TARGET CORPORATION- STORE T-10 (Continued) **S108433409**

Particulate Matter Tons/Yr: 0
Part. Matter 10 Micrometers and Smllr Tons/Yr: 0

Name: TARGET CORPORATION- STORE T-10
Address: 1150 EL CAMINO REAL
City,State,Zip: SAN BRUNO, CA 94066
Year: 2013
County Code: 41
Air Basin: SF
Facility ID: 15880
Air District Name: BA
SIC Code: 5311
Air District Name: BAY AREA AQMD
Community Health Air Pollution Info System: Not reported
Consolidated Emission Reporting Rule: Not reported
Total Organic Hydrocarbon Gases Tons/Yr: 0.006
Reactive Organic Gases Tons/Yr: 0.0005484
Carbon Monoxide Emissions Tons/Yr: 0.001
NOX - Oxides of Nitrogen Tons/Yr: 0.008
SOX - Oxides of Sulphur Tons/Yr: 0
Particulate Matter Tons/Yr: 0
Part. Matter 10 Micrometers and Smllr Tons/Yr: 0

Name: TARGET CORPORATION- STORE T-1054
Address: 1150 EL CAMINO REAL
City,State,Zip: SAN BRUNO, CA 94066
Year: 2014
County Code: 41
Air Basin: SF
Facility ID: 15880
Air District Name: BA
SIC Code: 5311
Air District Name: BAY AREA AQMD
Community Health Air Pollution Info System: Not reported
Consolidated Emission Reporting Rule: Not reported
Total Organic Hydrocarbon Gases Tons/Yr: 0.003936052
Reactive Organic Gases Tons/Yr: 0
Carbon Monoxide Emissions Tons/Yr: 0.000612238
NOX - Oxides of Nitrogen Tons/Yr: 0.004841282
SOX - Oxides of Sulphur Tons/Yr: 8.09e-007
Particulate Matter Tons/Yr: 1.4238e-005
Part. Matter 10 Micrometers and Smllr Tons/Yr: 1.4238e-005

Name: TARGET CORPORATION- STORE T-1054
Address: 1150 EL CAMINO REAL
City,State,Zip: SAN BRUNO, CA 94066
Year: 2015
County Code: 41
Air Basin: SF
Facility ID: 15880
Air District Name: BA
SIC Code: 5311
Air District Name: BAY AREA AQMD
Community Health Air Pollution Info System: Not reported
Consolidated Emission Reporting Rule: Not reported
Total Organic Hydrocarbon Gases Tons/Yr: 0.003936052
Reactive Organic Gases Tons/Yr: 0.001992552

TARGET CORPORATION- STORE T-10 (Continued) **S108433409**

Carbon Monoxide Emissions Tons/Yr:	0.000612238
NOX - Oxides of Nitrogen Tons/Yr:	0.004841282
SOX - Oxides of Sulphur Tons/Yr:	8.09e-007
Particulate Matter Tons/Yr:	1.4238e-005
Part. Matter 10 Micrometers and Smllr Tons/Yr:	1.4238e-005

Name:	TARGET CORPORATION- STORE T-1054
Address:	1150 EL CAMINO REAL
City,State,Zip:	SAN BRUNO, CA 94066
Year:	2016
County Code:	41
Air Basin:	SF
Facility ID:	15880
Air District Name:	BA
SIC Code:	5311
Air District Name:	BAY AREA AQMD
Community Health Air Pollution Info System:	Not reported
Consolidated Emission Reporting Rule:	Not reported
Total Organic Hydrocarbon Gases Tons/Yr:	0.00566186
Reactive Organic Gases Tons/Yr:	0.000527119166
Carbon Monoxide Emissions Tons/Yr:	0.000880681
NOX - Oxides of Nitrogen Tons/Yr:	0.006963997
SOX - Oxides of Sulphur Tons/Yr:	1.164e-006
Particulate Matter Tons/Yr:	2.0481e-005
Part. Matter 10 Micrometers and Smllr Tons/Yr:	2.0481e-005

Name:	TARGET CORPORATION- STORE T-1054
Address:	1150 EL CAMINO REAL
City,State,Zip:	SAN BRUNO, CA 94066
Year:	2017
County Code:	41
Air Basin:	SF
Facility ID:	15880
Air District Name:	BA
SIC Code:	5311
Air District Name:	BAY AREA AQMD
Community Health Air Pollution Info System:	Not reported
Consolidated Emission Reporting Rule:	Not reported
Total Organic Hydrocarbon Gases Tons/Yr:	0.00566186
Reactive Organic Gases Tons/Yr:	0.000527119166
Carbon Monoxide Emissions Tons/Yr:	0.000880681
NOX - Oxides of Nitrogen Tons/Yr:	0.006963997
SOX - Oxides of Sulphur Tons/Yr:	1.164e-006
Particulate Matter Tons/Yr:	2.0481e-005
Part. Matter 10 Micrometers and Smllr Tons/Yr:	2.0481e-005

Name:	TARGET CORPORATION- STORE T-1054
Address:	1150 EL CAMINO REAL
City,State,Zip:	SAN BRUNO, CA 94066
Year:	2018
County Code:	41
Air Basin:	SF
Facility ID:	15880
Air District Name:	BA
SIC Code:	5311
Air District Name:	BAY AREA AQMD
Community Health Air Pollution Info System:	Not reported

TARGET CORPORATION- STORE T-10 (Continued) **S108433409**

Consolidated Emission Reporting Rule:	Not reported
Total Organic Hydrocarbon Gases Tons/Yr:	0.005665617
Reactive Organic Gases Tons/Yr:	0.0005274689427
Carbon Monoxide Emissions Tons/Yr:	0.000881265
NOX - Oxides of Nitrogen Tons/Yr:	0.006968618
SOX - Oxides of Sulphur Tons/Yr:	1.165e-006
Particulate Matter Tons/Yr:	2.0495e-005
Part. Matter 10 Micrometers and Smllr Tons/Yr:	2.0495e-005

Name:	TARGET CORPORATION- STORE T-1054
Address:	1150 EL CAMINO REAL
City,State,Zip:	SAN BRUNO, CA 94066
Year:	2019
County Code:	41
Air Basin:	SF
Facility ID:	15880
Air District Name:	BA
SIC Code:	5311
Air District Name:	BAY AREA AQMD
Community Health Air Pollution Info System:	Not reported
Consolidated Emission Reporting Rule:	Not reported
Total Organic Hydrocarbon Gases Tons/Yr:	0.006528434
Reactive Organic Gases Tons/Yr:	0.0006077972054
Carbon Monoxide Emissions Tons/Yr:	0.001015473
NOX - Oxides of Nitrogen Tons/Yr:	0.008029868
SOX - Oxides of Sulphur Tons/Yr:	1.342e-006
Particulate Matter Tons/Yr:	2.3616e-005
Part. Matter 10 Micrometers and Smllr Tons/Yr:	2.3616e-005

Name:	TARGET CORPORATION- STORE T-1054
Address:	1150 EL CAMINO REAL
City,State,Zip:	SAN BRUNO, CA 94066
Year:	2020
County Code:	41
Air Basin:	SF
Facility ID:	15880
Air District Name:	BA
SIC Code:	5311
Air District Name:	BAY AREA AQMD
Community Health Air Pollution Info System:	Not reported
Consolidated Emission Reporting Rule:	Not reported
Total Organic Hydrocarbon Gases Tons/Yr:	0.011823895
Reactive Organic Gases Tons/Yr:	0.0011008046245
Carbon Monoxide Emissions Tons/Yr:	0.001839162
NOX - Oxides of Nitrogen Tons/Yr:	0.014543202
SOX - Oxides of Sulphur Tons/Yr:	2.43e-006
Particulate Matter Tons/Yr:	4.2771e-005
Part. Matter 10 Micrometers and Smllr Tons/Yr:	4.2771e-005

Name:	TARGET CORPORATION- STORE T-1054
Address:	1150 EL CAMINO REAL
City,State,Zip:	SAN BRUNO, CA 94066
Year:	2021
County Code:	41
Air Basin:	SF
Facility ID:	15880
Air District Name:	BA

TARGET CORPORATION- STORE T-10 (Continued) **S108433409**

SIC Code:	5311
Air District Name:	BAY AREA AQMD
Community Health Air Pollution Info System:	Not reported
Consolidated Emission Reporting Rule:	Not reported
Total Organic Hydrocarbon Gases Tons/Yr:	0.006853979
Reactive Organic Gases Tons/Yr:	0.0006381054449
Carbon Monoxide Emissions Tons/Yr:	0.002105977
NOX - Oxides of Nitrogen Tons/Yr:	0.016653035
SOX - Oxides of Sulphur Tons/Yr:	2.78e-006
Particulate Matter Tons/Yr:	4.9e-005
Part. Matter 10 Micrometers and Smllr Tons/Yr:	4.8706e-005

Name:	TARGET CORPORATION- STORE T-1054
Address:	1150 EL CAMINO REAL
City,State,Zip:	SAN BRUNO, CA 94066
Year:	2022
County Code:	41
Air Basin:	SF
Facility ID:	15880
Air District Name:	BA
SIC Code:	5311
Air District Name:	BAY AREA AQMD
Community Health Air Pollution Info System:	Not reported
Consolidated Emission Reporting Rule:	Not reported
Total Organic Hydrocarbon Gases Tons/Yr:	0.00685
Reactive Organic Gases Tons/Yr:	0.00685
Carbon Monoxide Emissions Tons/Yr:	0.00211
NOX - Oxides of Nitrogen Tons/Yr:	0.0167
SOX - Oxides of Sulphur Tons/Yr:	2.78e-006
Particulate Matter Tons/Yr:	4.9e-005
Part. Matter 10 Micrometers and Smllr Tons/Yr:	4.8706e-005

HAZNET:

Name:	CVS PHARMACY #16439
Address:	1150 EL CAMINO REAL
Address 2:	Not reported
City,State,Zip:	SAN BRUNO, CA 94066
Contact:	NICOLE WILKINSON
Telephone:	4017707132
Mailing Name:	Not reported
Mailing Address:	1 CVS DR MC2340
Year:	2021
Gepaid:	CAR000260968
TSD EPA ID:	CAD008364432
CA Waste Code:	331 - Off-specification, aged or surplus organics
Disposal Method:	H141 - Storage, Bulking, And/Or Transfer Off Site--No Treatment/Reovery (H010-H129) Or (H131-H135)
Tons:	0.012
Year:	2021
Gepaid:	CAR000260968
TSD EPA ID:	NVD980895338
CA Waste Code:	311 - Pharmaceutical waste
Disposal Method:	H141 - Storage, Bulking, And/Or Transfer Off Site--No Treatment/Reovery (H010-H129) Or (H131-H135)
Tons:	0.016

TARGET CORPORATION- STORE T-10 (Continued) **S108433409**

Year:	2021
Gepaid:	CAR000260968
TSD EPA ID:	NVD980895338
CA Waste Code:	214 - Unspecified solvent mixture
Disposal Method:	H141 - Storage, Bulking, And/Or Transfer Off Site--No Treatment/Reovery (H010-H129) Or (H131-H135)
Tons:	0.002

Year:	2021
Gepaid:	CAR000260968
TSD EPA ID:	NVD980895338
CA Waste Code:	331 - Off-specification, aged or surplus organics
Disposal Method:	H141 - Storage, Bulking, And/Or Transfer Off Site--No Treatment/Reovery (H010-H129) Or (H131-H135)
Tons:	0.207

Year:	2021
Gepaid:	CAR000260968
TSD EPA ID:	CAD008364432
CA Waste Code:	214 - Unspecified solvent mixture
Disposal Method:	H141 - Storage, Bulking, And/Or Transfer Off Site--No Treatment/Reovery (H010-H129) Or (H131-H135)
Tons:	0.002

Year:	2021
Gepaid:	CAR000260968
TSD EPA ID:	CAD008364432
CA Waste Code:	311 - Pharmaceutical waste
Disposal Method:	H141 - Storage, Bulking, And/Or Transfer Off Site--No Treatment/Reovery (H010-H129) Or (H131-H135)
Tons:	0.0055

Year:	2021
Gepaid:	CAR000260968
TSD EPA ID:	MID980615298
CA Waste Code:	311 - Pharmaceutical waste
Disposal Method:	H141 - Storage, Bulking, And/Or Transfer Off Site--No Treatment/Reovery (H010-H129) Or (H131-H135)
Tons:	0.0015

Year:	2020
Gepaid:	CAR000260968
TSD EPA ID:	CAD980884183
CA Waste Code:	311 - Pharmaceutical waste
Disposal Method:	H141 - Storage, Bulking, And/Or Transfer Off Site--No Treatment/Reovery (H010-H129) Or (H131-H135)
Tons:	0.004

Year:	2020
Gepaid:	CAR000260968
TSD EPA ID:	NVD980895338
CA Waste Code:	311 - Pharmaceutical waste
Disposal Method:	H141 - Storage, Bulking, And/Or Transfer Off Site--No Treatment/Reovery (H010-H129) Or (H131-H135)
Tons:	0.0035

Year: 2020

TARGET CORPORATION- STORE T-10 (Continued) **S108433409**

Gepaid:	CAR000260968
TSD EPA ID:	MID980615298
CA Waste Code:	311 - Pharmaceutical waste
Disposal Method:	H141 - Storage, Bulking, And/Or Transfer Off Site--No Treatment/Reovery (H010-H129) Or (H131-H135)
Tons:	0.0005

Click this hyperlink while viewing on your computer to access
12 additional CA HAZNET: record(s) in the EDR Site Report.

Additional Information:

Year:	2021
EM Manifest ID:	Not reported
Shipment Date:	6/1/2020
Shipment Date:	6/1/2020
Receipt Date:	6/10/2020
Manifest Number:	014396841FLE
Generator EPA ID:	CAR000260968
Name:	CVS (SIS)
Address:	1150 EL CAMINO REAL, SUITE B
Address 2:	Not reported
City,State,Zip:	SAN BRUNO, CA 94066
Telephone:	Not reported
Contact:	Not reported
Contact Telephone:	916-351-0980
Contact Email:	Not reported
Transporter 1 EPA ID:	MNS000110924
Transporter Name:	Stericycle Specialty Waste Solutions Inc
Transporter 1 Emergency Number:	Not reported
Transporter 2 EPA ID:	MNS000110924
Transporter Name 2:	Stericycle Specialty Waste Solutions Inc
Transporter 2 Emergency Number:	Not reported
TSDF EPA ID:	CAD980884183
TSDF Name:	GEM Rancho Cordova LLC
TSDF Address 1:	11855 White Rock Road
TSDF Address 2:	Not reported
TSDF City,State,Zip:	Rancho Cordova, CA 95742
TSDF Telephone:	Not reported
TSDFA EPA ID:	Not reported
Waste Code Description:	311 - Not reported
RCRA Code:	D007,D010
Meth Code:	H141 - Not reported
Quantity Tons:	0.002
Waste Quantity:	4
Quantity Unit:	P

Year:	2021
EM Manifest ID:	Not reported
Shipment Date:	6/1/2020
Shipment Date:	6/1/2020
Receipt Date:	6/10/2020
Manifest Number:	014396841FLE
Generator EPA ID:	CAR000260968
Name:	CVS (SIS)
Address:	1150 EL CAMINO REAL, SUITE B
Address 2:	Not reported

TARGET CORPORATION- STORE T-10 (Continued) **S108433409**

City,State,Zip:	SAN BRUNO, CA 94066
Telephone:	Not reported
Contact:	Not reported
Contact Telephone:	916-351-0980
Contact Email:	Not reported
Transporter 1 EPA ID:	MNS000110924
Transporter Name:	Stericycle Specialty Waste Solutions Inc
Transporter 1 Emergency Number:	Not reported
Transporter 2 EPA ID:	MNS000110924
Transporter Name 2:	Stericycle Specialty Waste Solutions Inc
Transporter 2 Emergency Number:	Not reported
TSDF EPA ID:	CAD980884183
TSDF Name:	GEM Rancho Cordova LLC
TSDF Address 1:	11855 White Rock Road
TSDF Address 2:	Not reported
TSDF City,State,Zip:	Rancho Cordova, CA 95742
TSDF Telephone:	Not reported
TSDFA EPA ID:	Not reported
Waste Code Description:	311 - Not reported
RCRA Code:	P001
Meth Code:	H141 - Not reported
Quantity Tons:	0.0005
Waste Quantity:	1
Quantity Unit:	P

Year:	2021
EM Manifest ID:	Not reported
Shipment Date:	3/16/2020
Shipment Date:	3/16/2020
Receipt Date:	4/3/2020
Manifest Number:	014396482FLE
Generator EPA ID:	CAR000260968
Name:	CVS (SIS)
Address:	1150 EL CAMINO REAL, SUITE B
Address 2:	Not reported
City,State,Zip:	SAN BRUNO, CA 94066
Telephone:	Not reported
Contact:	Not reported
Contact Telephone:	916-351-0980
Contact Email:	Not reported
Transporter 1 EPA ID:	MNS000110924
Transporter Name:	Stericycle Specialty Waste Solutions Inc
Transporter 1 Emergency Number:	Not reported
Transporter 2 EPA ID:	MNS000110924
Transporter Name 2:	Stericycle Specialty Waste Solutions Inc
Transporter 2 Emergency Number:	Not reported
TSDF EPA ID:	CAD980884183
TSDF Name:	GEM Rancho Cordova LLC
TSDF Address 1:	11855 White Rock Road
TSDF Address 2:	Not reported
TSDF City,State,Zip:	Rancho Cordova, CA 95742
TSDF Telephone:	Not reported
TSDFA EPA ID:	Not reported
Waste Code Description:	311 - Not reported
RCRA Code:	D007,D010
Meth Code:	H141 - Not reported
Quantity Tons:	0.0015

TARGET CORPORATION- STORE T-10 (Continued) **S108433409**

Waste Quantity:	3
Quantity Unit:	P
Year:	2021
EM Manifest ID:	Not reported
Shipment Date:	11/10/2020
Shipment Date:	11/10/2020
Receipt Date:	12/10/2020
Manifest Number:	015082212FLE
Generator EPA ID:	CAR000260968
Name:	CVS (SIS)
Address:	1150 EL CAMINO REAL, SUITE B
Address 2:	Not reported
City,State,Zip:	SAN BRUNO, CA 94066
Telephone:	Not reported
Contact:	Not reported
Contact Telephone:	313-824-5840
Contact Email:	Not reported
Transporter 1 EPA ID:	MNS000110924
Transporter Name:	Stericycle Specialty Waste Solutions Inc
Transporter 1 Emergency Number:	Not reported
Transporter 2 EPA ID:	Not reported
Transporter Name 2:	Not reported
Transporter 2 Emergency Number:	Not reported
TSDF EPA ID:	MID980615298
TSDF Name:	Petro Chem Processing Group of Nortru LLC
TSDF Address 1:	421 Lycaste St.
TSDF Address 2:	Not reported
TSDF City,State,Zip:	Detroit, MI 48214
TSDF Telephone:	Not reported
TSDFA EPA ID:	Not reported
Waste Code Description:	311 - Not reported
RCRA Code:	D001
Meth Code:	H141 - Not reported
Quantity Tons:	0.0005
Waste Quantity:	1
Quantity Unit:	P
Year:	2021
EM Manifest ID:	Not reported
Shipment Date:	11/10/2020
Shipment Date:	11/10/2020
Receipt Date:	12/9/2020
Manifest Number:	015082211FLE
Generator EPA ID:	CAR000260968
Name:	CVS (SIS)
Address:	1150 EL CAMINO REAL, SUITE B
Address 2:	Not reported
City,State,Zip:	SAN BRUNO, CA 94066
Telephone:	Not reported
Contact:	Not reported
Contact Telephone:	775-575-2760
Contact Email:	Not reported
Transporter 1 EPA ID:	MNS000110924
Transporter Name:	Stericycle Specialty Waste Solutions Inc
Transporter 1 Emergency Number:	Not reported
Transporter 2 EPA ID:	Not reported

TARGET CORPORATION- STORE T-10 (Continued) **S108433409**

Transporter Name 2:	Not reported
Transporter 2 Emergency Number:	Not reported
TSDF EPA ID:	NVD980895338
TSDF Name:	21st Century Environmental Management of Nevada, LLC
TSDF Address 1:	2095 Newlands Drive East
TSDF Address 2:	Not reported
TSDF City,State,Zip:	Fernley, NV 89408
TSDF Telephone:	Not reported
TSDFA EPA ID:	Not reported
Waste Code Description:	311 - Not reported
RCRA Code:	D007,D010
Meth Code:	H141 - Not reported
Quantity Tons:	0.001
Waste Quantity:	2
Quantity Unit:	P

Year:	2021
EM Manifest ID:	Not reported
Shipment Date:	11/10/2020
Shipment Date:	11/10/2020
Receipt Date:	12/9/2020
Manifest Number:	015082211FLE
Generator EPA ID:	CAR000260968
Name:	CVS (SIS)
Address:	1150 EL CAMINO REAL, SUITE B
Address 2:	Not reported
City,State,Zip:	SAN BRUNO, CA 94066
Telephone:	Not reported
Contact:	Not reported
Contact Telephone:	775-575-2760
Contact Email:	Not reported
Transporter 1 EPA ID:	MNS000110924
Transporter Name:	Stericycle Specialty Waste Solutions Inc
Transporter 1 Emergency Number:	Not reported
Transporter 2 EPA ID:	Not reported
Transporter Name 2:	Not reported
Transporter 2 Emergency Number:	Not reported
TSDF EPA ID:	NVD980895338
TSDF Name:	21st Century Environmental Management of Nevada, LLC
TSDF Address 1:	2095 Newlands Drive East
TSDF Address 2:	Not reported
TSDF City,State,Zip:	Fernley, NV 89408
TSDF Telephone:	Not reported
TSDFA EPA ID:	Not reported
Waste Code Description:	311 - Not reported
RCRA Code:	P001
Meth Code:	H141 - Not reported
Quantity Tons:	0.0005
Waste Quantity:	1
Quantity Unit:	P

Year:	2021
EM Manifest ID:	Not reported
Shipment Date:	11/10/2020
Shipment Date:	11/10/2020
Receipt Date:	11/30/2020
Manifest Number:	015082213FLE

TARGET CORPORATION- STORE T-10 (Continued) **S108433409**

Generator EPA ID:	CAR000260968
Name:	CVS (SIS)
Address:	1150 EL CAMINO REAL, SUITE B
Address 2:	Not reported
City,State,Zip:	SAN BRUNO, CA 94066
Telephone:	Not reported
Contact:	Not reported
Contact Telephone:	775-575-2760
Contact Email:	Not reported
Transporter 1 EPA ID:	MNS000110924
Transporter Name:	Stericycle Specialty Waste Solutions Inc
Transporter 1 Emergency Number:	Not reported
Transporter 2 EPA ID:	Not reported
Transporter Name 2:	Not reported
Transporter 2 Emergency Number:	Not reported
TSDF EPA ID:	NVD980895338
TSDF Name:	21st Century Environmental Management of Nevada, LLC
TSDF Address 1:	2095 Newlands Drive East
TSDF Address 2:	Not reported
TSDF City,State,Zip:	Fernley, NV 89408
TSDF Telephone:	Not reported
TSDFA EPA ID:	Not reported
Waste Code Description:	214 - Not reported
RCRA Code:	D001,U002
Meth Code:	H141 - Not reported
Quantity Tons:	0.001
Waste Quantity:	2
Quantity Unit:	P

Year:	2021
EM Manifest ID:	Not reported
Shipment Date:	11/10/2020
Shipment Date:	11/10/2020
Receipt Date:	12/9/2020
Manifest Number:	015082211FLE
Generator EPA ID:	CAR000260968
Name:	CVS (SIS)
Address:	1150 EL CAMINO REAL, SUITE B
Address 2:	Not reported
City,State,Zip:	SAN BRUNO, CA 94066
Telephone:	Not reported
Contact:	Not reported
Contact Telephone:	775-575-2760
Contact Email:	Not reported
Transporter 1 EPA ID:	MNS000110924
Transporter Name:	Stericycle Specialty Waste Solutions Inc
Transporter 1 Emergency Number:	Not reported
Transporter 2 EPA ID:	Not reported
Transporter Name 2:	Not reported
Transporter 2 Emergency Number:	Not reported
TSDF EPA ID:	NVD980895338
TSDF Name:	21st Century Environmental Management of Nevada, LLC
TSDF Address 1:	2095 Newlands Drive East
TSDF Address 2:	Not reported
TSDF City,State,Zip:	Fernley, NV 89408
TSDF Telephone:	Not reported
TSDFA EPA ID:	Not reported

TARGET CORPORATION- STORE T-10 (Continued) **S108433409**

Waste Code Description:	311 - Not reported
RCRA Code:	D007,D009,D010,
Meth Code:	H141 - Not reported
Quantity Tons:	0.002
Waste Quantity:	4
Quantity Unit:	P

Additional Information:

Year:	2020
EM Manifest ID:	Not reported
Shipment Date:	6/1/2020
Shipment Date:	6/1/2020
Receipt Date:	6/10/2020
Manifest Number:	014396841FLE
Generator EPA ID:	CAR000260968
Name:	CVS (SIS)
Address:	1150 EL CAMINO REAL, SUITE B
Address 2:	Not reported
City,State,Zip:	SAN BRUNO, CA 94066
Telephone:	Not reported
Contact:	Not reported
Contact Telephone:	916-351-0980
Contact Email:	Not reported
Transporter 1 EPA ID:	MNS000110924
Transporter Name:	Stericycle Specialty Waste Solutions Inc
Transporter 1 Emergency Number:	Not reported
Transporter 2 EPA ID:	MNS000110924
Transporter Name 2:	Stericycle Specialty Waste Solutions Inc
Transporter 2 Emergency Number:	Not reported
TSDF EPA ID:	CAD980884183
TSDF Name:	GEM Rancho Cordova LLC
TSDF Address 1:	11855 White Rock Road
TSDF Address 2:	Not reported
TSDF City,State,Zip:	Rancho Cordova, CA 95742
TSDF Telephone:	Not reported
TSDFA EPA ID:	Not reported
Waste Code Description:	311 - Not reported
RCRA Code:	P001
Meth Code:	H141 - Not reported
Quantity Tons:	0.0005
Waste Quantity:	1
Quantity Unit:	P

Year:	2020
EM Manifest ID:	Not reported
Shipment Date:	6/1/2020
Shipment Date:	6/1/2020
Receipt Date:	6/10/2020
Manifest Number:	014396841FLE
Generator EPA ID:	CAR000260968
Name:	CVS (SIS)
Address:	1150 EL CAMINO REAL, SUITE B
Address 2:	Not reported
City,State,Zip:	SAN BRUNO, CA 94066
Telephone:	Not reported
Contact:	Not reported
Contact Telephone:	916-351-0980

TARGET CORPORATION- STORE T-10 (Continued) **S108433409**

Contact Email:	Not reported
Transporter 1 EPA ID:	MNS000110924
Transporter Name:	Stericycle Specialty Waste Solutions Inc
Transporter 1 Emergency Number:	Not reported
Transporter 2 EPA ID:	MNS000110924
Transporter Name 2:	Stericycle Specialty Waste Solutions Inc
Transporter 2 Emergency Number:	Not reported
TSDF EPA ID:	CAD980884183
TSDF Name:	GEM Rancho Cordova LLC
TSDF Address 1:	11855 White Rock Road
TSDF Address 2:	Not reported
TSDF City,State,Zip:	Rancho Cordova, CA 95742
TSDF Telephone:	Not reported
TSDFA EPA ID:	Not reported
Waste Code Description:	311 - Not reported
RCRA Code:	D007,D010
Meth Code:	H141 - Not reported
Quantity Tons:	0.002
Waste Quantity:	4
Quantity Unit:	P
Year:	2020
EM Manifest ID:	Not reported
Shipment Date:	3/16/2020
Shipment Date:	3/16/2020
Receipt Date:	4/3/2020
Manifest Number:	014396482FLE
Generator EPA ID:	CAR000260968
Name:	CVS (SIS)
Address:	1150 EL CAMINO REAL, SUITE B
Address 2:	Not reported
City,State,Zip:	SAN BRUNO, CA 94066
Telephone:	Not reported
Contact:	Not reported
Contact Telephone:	916-351-0980
Contact Email:	Not reported
Transporter 1 EPA ID:	MNS000110924
Transporter Name:	Stericycle Specialty Waste Solutions Inc
Transporter 1 Emergency Number:	Not reported
Transporter 2 EPA ID:	MNS000110924
Transporter Name 2:	Stericycle Specialty Waste Solutions Inc
Transporter 2 Emergency Number:	Not reported
TSDF EPA ID:	CAD980884183
TSDF Name:	GEM Rancho Cordova LLC
TSDF Address 1:	11855 White Rock Road
TSDF Address 2:	Not reported
TSDF City,State,Zip:	Rancho Cordova, CA 95742
TSDF Telephone:	Not reported
TSDFA EPA ID:	Not reported
Waste Code Description:	311 - Not reported
RCRA Code:	D007,D010
Meth Code:	H141 - Not reported
Quantity Tons:	0.0015
Waste Quantity:	3
Quantity Unit:	P
Year:	2020

TARGET CORPORATION- STORE T-10 (Continued) **S108433409**

EM Manifest ID:	Not reported
Shipment Date:	11/10/2020
Shipment Date:	11/10/2020
Receipt Date:	11/30/2020
Manifest Number:	015082213FLE
Generator EPA ID:	CAR000260968
Name:	CVS (SIS)
Address:	1150 EL CAMINO REAL, SUITE B
Address 2:	Not reported
City,State,Zip:	SAN BRUNO, CA 94066
Telephone:	Not reported
Contact:	Not reported
Contact Telephone:	775-575-2760
Contact Email:	Not reported
Transporter 1 EPA ID:	MNS000110924
Transporter Name:	Stericycle Specialty Waste Solutions Inc
Transporter 1 Emergency Number:	Not reported
Transporter 2 EPA ID:	Not reported
Transporter Name 2:	Not reported
Transporter 2 Emergency Number:	Not reported
TSDF EPA ID:	NVD980895338
TSDF Name:	21st Century Environmental Management of Nevada, LLC
TSDF Address 1:	2095 Newlands Drive East
TSDF Address 2:	Not reported
TSDF City,State,Zip:	Fernley, NV 89408
TSDF Telephone:	Not reported
TSDFA EPA ID:	Not reported
Waste Code Description:	214 - Not reported
RCRA Code:	D001,U002
Meth Code:	H141 - Not reported
Quantity Tons:	0.001
Waste Quantity:	2
Quantity Unit:	P

Year:	2020
EM Manifest ID:	Not reported
Shipment Date:	11/10/2020
Shipment Date:	11/10/2020
Receipt Date:	12/9/2020
Manifest Number:	015082211FLE
Generator EPA ID:	CAR000260968
Name:	CVS (SIS)
Address:	1150 EL CAMINO REAL, SUITE B
Address 2:	Not reported
City,State,Zip:	SAN BRUNO, CA 94066
Telephone:	Not reported
Contact:	Not reported
Contact Telephone:	775-575-2760
Contact Email:	Not reported
Transporter 1 EPA ID:	MNS000110924
Transporter Name:	Stericycle Specialty Waste Solutions Inc
Transporter 1 Emergency Number:	Not reported
Transporter 2 EPA ID:	Not reported
Transporter Name 2:	Not reported
Transporter 2 Emergency Number:	Not reported
TSDF EPA ID:	NVD980895338
TSDF Name:	21st Century Environmental Management of Nevada, LLC

TARGET CORPORATION- STORE T-10 (Continued) **S108433409**

TSDF Address 1:	2095 Newlands Drive East
TSDF Address 2:	Not reported
TSDF City,State,Zip:	Fernley, NV 89408
TSDF Telephone:	Not reported
TSDFA EPA ID:	Not reported
Waste Code Description:	311 - Not reported
RCRA Code:	D007,D010
Meth Code:	H141 - Not reported
Quantity Tons:	0.001
Waste Quantity:	2
Quantity Unit:	P
Year:	2020
EM Manifest ID:	Not reported
Shipment Date:	11/10/2020
Shipment Date:	11/10/2020
Receipt Date:	12/9/2020
Manifest Number:	015082211FLE
Generator EPA ID:	CAR000260968
Name:	CVS (SIS)
Address:	1150 EL CAMINO REAL, SUITE B
Address 2:	Not reported
City,State,Zip:	SAN BRUNO, CA 94066
Telephone:	Not reported
Contact:	Not reported
Contact Telephone:	775-575-2760
Contact Email:	Not reported
Transporter 1 EPA ID:	MNS000110924
Transporter Name:	Stericycle Specialty Waste Solutions Inc
Transporter 1 Emergency Number:	Not reported
Transporter 2 EPA ID:	Not reported
Transporter Name 2:	Not reported
Transporter 2 Emergency Number:	Not reported
TSDF EPA ID:	NVD980895338
TSDF Name:	21st Century Environmental Management of Nevada, LLC
TSDF Address 1:	2095 Newlands Drive East
TSDF Address 2:	Not reported
TSDF City,State,Zip:	Fernley, NV 89408
TSDF Telephone:	Not reported
TSDFA EPA ID:	Not reported
Waste Code Description:	311 - Not reported
RCRA Code:	P001
Meth Code:	H141 - Not reported
Quantity Tons:	0.0005
Waste Quantity:	1
Quantity Unit:	P
Year:	2020
EM Manifest ID:	Not reported
Shipment Date:	11/10/2020
Shipment Date:	11/10/2020
Receipt Date:	12/9/2020
Manifest Number:	015082211FLE
Generator EPA ID:	CAR000260968
Name:	CVS (SIS)
Address:	1150 EL CAMINO REAL, SUITE B
Address 2:	Not reported

TARGET CORPORATION- STORE T-10 (Continued) **S108433409**

City,State,Zip:	SAN BRUNO, CA 94066
Telephone:	Not reported
Contact:	Not reported
Contact Telephone:	775-575-2760
Contact Email:	Not reported
Transporter 1 EPA ID:	MNS000110924
Transporter Name:	Stericycle Specialty Waste Solutions Inc
Transporter 1 Emergency Number:	Not reported
Transporter 2 EPA ID:	Not reported
Transporter Name 2:	Not reported
Transporter 2 Emergency Number:	Not reported
TSDF EPA ID:	NVD980895338
TSDF Name:	21st Century Environmental Management of Nevada, LLC
TSDF Address 1:	2095 Newlands Drive East
TSDF Address 2:	Not reported
TSDF City,State,Zip:	Fernley, NV 89408
TSDF Telephone:	Not reported
TSDFA EPA ID:	Not reported
Waste Code Description:	311 - Not reported
RCRA Code:	D007,D009,D010,
Meth Code:	H141 - Not reported
Quantity Tons:	0.002
Waste Quantity:	4
Quantity Unit:	P

Year:	2020
EM Manifest ID:	Not reported
Shipment Date:	11/10/2020
Shipment Date:	11/10/2020
Receipt Date:	12/10/2020
Manifest Number:	015082212FLE
Generator EPA ID:	CAR000260968
Name:	CVS (SIS)
Address:	1150 EL CAMINO REAL, SUITE B
Address 2:	Not reported
City,State,Zip:	SAN BRUNO, CA 94066
Telephone:	Not reported
Contact:	Not reported
Contact Telephone:	313-824-5840
Contact Email:	Not reported
Transporter 1 EPA ID:	MNS000110924
Transporter Name:	Stericycle Specialty Waste Solutions Inc
Transporter 1 Emergency Number:	Not reported
Transporter 2 EPA ID:	Not reported
Transporter Name 2:	Not reported
Transporter 2 Emergency Number:	Not reported
TSDF EPA ID:	MID980615298
TSDF Name:	Petro Chem Processing Group of Nortru LLC
TSDF Address 1:	421 Lycaste St.
TSDF Address 2:	Not reported
TSDF City,State,Zip:	Detroit, MI 48214
TSDF Telephone:	Not reported
TSDFA EPA ID:	Not reported
Waste Code Description:	311 - Not reported
RCRA Code:	D001
Meth Code:	H141 - Not reported
Quantity Tons:	0.0005

TARGET CORPORATION- STORE T-10 (Continued) **S108433409**

Waste Quantity:	1
Quantity Unit:	P

Additional Information:

Year:	2019
EM Manifest ID:	360784
Shipment Date:	4/16/2019
Shipment Date:	4/16/2019
Receipt Date:	5/2/2019
Manifest Number:	012485527FLE
Generator EPA ID:	CAR000260968
Name:	CVS (SIS)
Address:	1150 EL CAMINO REAL, SUITE B
Address 2:	Not reported
City,State,Zip:	SAN BRUNO 94066
Telephone:	800-924-6804
Contact:	Not reported
Contact Telephone:	323-776-6233
Contact Email:	Not reported
Transporter 1 EPA ID:	MNS000110924
Transporter Name:	Not reported
Transporter 1 Emergency Number:	Not reported
Transporter 2 EPA ID:	MNS000110924
Transporter Name 2:	Not reported
Transporter 2 Emergency Number:	Not reported
TSDF EPA ID:	CAD008364432
TSDF Name:	Rho Chem LLC
TSDF Address 1:	425 Isis Ave.
TSDF Address 2:	Not reported
TSDF City,State,Zip:	Inglewood 90301
TSDF Telephone:	Not reported
TSDFA EPA ID:	Not reported
Waste Code Description:	- Not reported
RCRA Code:	Not reported
Meth Code:	- Not reported
Quantity Tons:	Not reported
Waste Quantity:	Not reported
Quantity Unit:	Not reported

Federal:

Year:	2019
EM Manifest ID:	360784
Generator EPA ID:	CAR000260968
Shipment Date:	2019-04-16
Manifest Number:	012485527FLE
Line Number:	1
Method Code:	H141
Quantity Tons:	0.00050
Quantity Waste:	1.000000
Quantity Unit:	P
Number of Containers:	1
Type of Container:	Fiber or plastic boxes, cartons, cases
Quantity Type:	Pounds
Federal Code:	P001

Year:	2019
EM Manifest ID:	360784

TARGET CORPORATION- STORE T-10 (Continued) **S108433409**

Generator EPA ID:	CAR000260968
Shipment Date:	2019-04-16
Manifest Number:	012485527FLE
Line Number:	2
Method Code:	H141
Quantity Tons:	0.00050
Quantity Waste:	1.000000
Quantity Unit:	P
Number of Containers:	1
Type of Container:	Fiber or plastic boxes, cartons, cases
Quantity Type:	Pounds
Federal Code:	D007

Year:	2019
EM Manifest ID:	360784
Generator EPA ID:	CAR000260968
Shipment Date:	2019-04-16
Manifest Number:	012485527FLE
Line Number:	2
Method Code:	H141
Quantity Tons:	0.00050
Quantity Waste:	1.000000
Quantity Unit:	P
Number of Containers:	1
Type of Container:	Fiber or plastic boxes, cartons, cases
Quantity Type:	Pounds
Federal Code:	D009

Year:	2019
EM Manifest ID:	360784
Generator EPA ID:	CAR000260968
Shipment Date:	2019-04-16
Manifest Number:	012485527FLE
Line Number:	2
Method Code:	H141
Quantity Tons:	0.00050
Quantity Waste:	1.000000
Quantity Unit:	P
Number of Containers:	1
Type of Container:	Fiber or plastic boxes, cartons, cases
Quantity Type:	Pounds
Federal Code:	D010

Year:	2019
EM Manifest ID:	360784
Generator EPA ID:	CAR000260968
Shipment Date:	2019-04-16
Manifest Number:	012485527FLE
Line Number:	2
Method Code:	H141
Quantity Tons:	0.00050
Quantity Waste:	1.000000
Quantity Unit:	P
Number of Containers:	1
Type of Container:	Fiber or plastic boxes, cartons, cases
Quantity Type:	Pounds
Federal Code:	D024

TARGET CORPORATION- STORE T-10 (Continued) **S108433409**

Year:	2019
EM Manifest ID:	360784
Generator EPA ID:	CAR000260968
Shipment Date:	2019-04-16
Manifest Number:	012485527FLE
Line Number:	3
Method Code:	H141
Quantity Tons:	0.00200
Quantity Waste:	4.000000
Quantity Unit:	P
Number of Containers:	1
Type of Container:	Fiber or plastic boxes, cartons, cases
Quantity Type:	Pounds
Federal Code:	D007

Year:	2019
EM Manifest ID:	360784
Generator EPA ID:	CAR000260968
Shipment Date:	2019-04-16
Manifest Number:	012485527FLE
Line Number:	3
Method Code:	H141
Quantity Tons:	0.00200
Quantity Waste:	4.000000
Quantity Unit:	P
Number of Containers:	1
Type of Container:	Fiber or plastic boxes, cartons, cases
Quantity Type:	Pounds
Federal Code:	D010

State:

Year:	2019
EM Manifest ID:	360784
Generator EPA ID:	CAR000260968
Shipment Date:	2019-04-16
Manifest Number:	012485527FLE
Line Number:	1
Method Code:	H141
Quantity Tons:	0.00050
Quantity Waste:	1.000000
Quantity Unit:	P
Number of Containers:	1
Type of Container:	Fiber or plastic boxes, cartons, cases
Quantity Type:	Pounds
State Code:	311

Year:	2019
EM Manifest ID:	360784
Generator EPA ID:	CAR000260968
Shipment Date:	2019-04-16
Manifest Number:	012485527FLE
Line Number:	2
Method Code:	H141
Quantity Tons:	0.00050
Quantity Waste:	1.000000
Quantity Unit:	P
Number of Containers:	1

TARGET CORPORATION- STORE T-10 (Continued) **S108433409**

Type of Container:	Fiber or plastic boxes, cartons, cases
Quantity Type:	Pounds
State Code:	311
Year:	2019
EM Manifest ID:	360784
Generator EPA ID:	CAR000260968
Shipment Date:	2019-04-16
Manifest Number:	012485527FLE
Line Number:	3
Method Code:	H141
Quantity Tons:	0.00200
Quantity Waste:	4.000000
Quantity Unit:	P
Number of Containers:	1
Type of Container:	Fiber or plastic boxes, cartons, cases
Quantity Type:	Pounds
State Code:	311

Additional Information:

Year:	2018
EM Manifest ID:	010731619FLE20170720_D_1
Shipment Date:	7/20/2017
Shipment Date:	7/20/2017
Receipt Date:	8/2/2017
Manifest Number:	010731619FLE
Generator EPA ID:	CAR000260968
Name:	CVS (SIS) #16439
Address:	Not reported
Address 2:	Not reported
City,State,Zip:	Not reported
Telephone:	Not reported
Contact:	Not reported
Contact Telephone:	Not reported
Contact Email:	Not reported
Transporter 1 EPA ID:	MNS000110924
Transporter Name:	Not reported
Transporter 1 Emergency Number:	Not reported
Transporter 2 EPA ID:	NED986382133
Transporter Name 2:	Not reported
Transporter 2 Emergency Number:	Not reported
TSDF EPA ID:	INR000110197
TSDF Name:	STERICYCLE INC
TSDF Address 1:	Not reported
TSDF Address 2:	Not reported
TSDF City,State,Zip:	Not reported
TSDF Telephone:	Not reported
TSDFA EPA ID:	Not reported
Waste Code Description:	- Not reported
RCRA Code:	Not reported
Meth Code:	- Not reported
Quantity Tons:	Not reported
Waste Quantity:	Not reported
Quantity Unit:	Not reported

Federal:

TARGET CORPORATION- STORE T-10 (Continued) **S108433409**

Year:	2018
EM Manifest ID:	010731619FLE20170720_D_1
Generator EPA ID:	CAR000260968
Shipment Date:	2017-07-20
Manifest Number:	010731619FLE
Line Number:	1
Method Code:	H141
Quantity Tons:	0.00100
Quantity Waste:	2.000000
Quantity Unit:	P
Number of Containers:	1
Type of Container:	NULL
Quantity Type:	NULL
Federal Code:	U034

State:

Year:	2018
EM Manifest ID:	010731619FLE20170720_D_1
Generator EPA ID:	CAR000260968
Shipment Date:	2017-07-20
Manifest Number:	010731619FLE
Line Number:	1
Method Code:	H141
Quantity Tons:	0.00100
Quantity Waste:	2.000000
Quantity Unit:	P
Number of Containers:	1
Type of Container:	NULL
Quantity Type:	NULL
State Code:	311

Year:	2018
EM Manifest ID:	010731620FLE20170720_D_1
Shipment Date:	7/20/2017
Shipment Date:	7/20/2017
Receipt Date:	7/27/2017
Manifest Number:	010731620FLE
Generator EPA ID:	CAR000260968
Name:	CVS (SIS) #16439
Address:	Not reported
Address 2:	Not reported
City,State,Zip:	Not reported
Telephone:	Not reported
Contact:	Not reported
Contact Telephone:	Not reported
Contact Email:	Not reported
Transporter 1 EPA ID:	MNS000110924
Transporter Name:	Not reported
Transporter 1 Emergency Number:	Not reported
Transporter 2 EPA ID:	NED986382133
Transporter Name 2:	Not reported
Transporter 2 Emergency Number:	Not reported
TSDF EPA ID:	NVD980895338
TSDF Name:	21ST CENTURY EMN LLC
TSDF Address 1:	Not reported
TSDF Address 2:	Not reported

TARGET CORPORATION- STORE T-10 (Continued) **S108433409**

TSDF City,State,Zip:	Not reported
TSDF Telephone:	Not reported
TSDFA EPA ID:	Not reported
Waste Code Description:	- Not reported
RCRA Code:	Not reported
Meth Code:	- Not reported
Quantity Tons:	Not reported
Waste Quantity:	Not reported
Quantity Unit:	Not reported

Federal:

Year:	2018
EM Manifest ID:	010731620FLE20170720_D_1
Generator EPA ID:	CAR000260968
Shipment Date:	2017-07-20
Manifest Number:	010731620FLE
Line Number:	1
Method Code:	H141
Quantity Tons:	0.00250
Quantity Waste:	5.000000
Quantity Unit:	P
Number of Containers:	1
Type of Container:	NULL
Quantity Type:	NULL
Federal Code:	D007

Year:	2018
EM Manifest ID:	010731620FLE20170720_D_1
Generator EPA ID:	CAR000260968
Shipment Date:	2017-07-20
Manifest Number:	010731620FLE
Line Number:	1
Method Code:	H141
Quantity Tons:	0.00250
Quantity Waste:	5.000000
Quantity Unit:	P
Number of Containers:	1
Type of Container:	NULL
Quantity Type:	NULL
Federal Code:	D010

Year:	2018
EM Manifest ID:	010731620FLE20170720_D_1
Generator EPA ID:	CAR000260968
Shipment Date:	2017-07-20
Manifest Number:	010731620FLE
Line Number:	2
Method Code:	H141
Quantity Tons:	0.00200
Quantity Waste:	4.000000
Quantity Unit:	P
Number of Containers:	1
Type of Container:	NULL
Quantity Type:	NULL
Federal Code:	D009

Year:	2018
EM Manifest ID:	010731620FLE20170720_D_1

TARGET CORPORATION- STORE T-10 (Continued) **S108433409**

Generator EPA ID:	CAR000260968
Shipment Date:	2017-07-20
Manifest Number:	010731620FLE
Line Number:	2
Method Code:	H141
Quantity Tons:	0.00200
Quantity Waste:	4.000000
Quantity Unit:	P
Number of Containers:	1
Type of Container:	NULL
Quantity Type:	NULL
Federal Code:	D024

Year:	2018
EM Manifest ID:	010731620FLE20170720_D_1
Generator EPA ID:	CAR000260968
Shipment Date:	2017-07-20
Manifest Number:	010731620FLE
Line Number:	2
Method Code:	H141
Quantity Tons:	0.00200
Quantity Waste:	4.000000
Quantity Unit:	P
Number of Containers:	1
Type of Container:	NULL
Quantity Type:	NULL
Federal Code:	U129

Year:	2018
EM Manifest ID:	010731620FLE20170720_D_1
Generator EPA ID:	CAR000260968
Shipment Date:	2017-07-20
Manifest Number:	010731620FLE
Line Number:	2
Method Code:	H141
Quantity Tons:	0.00200
Quantity Waste:	4.000000
Quantity Unit:	P
Number of Containers:	1
Type of Container:	NULL
Quantity Type:	NULL
Federal Code:	U205

Year:	2018
EM Manifest ID:	010731620FLE20170720_D_1
Generator EPA ID:	CAR000260968
Shipment Date:	2017-07-20
Manifest Number:	010731620FLE
Line Number:	3
Method Code:	H141
Quantity Tons:	0.00050
Quantity Waste:	1.000000
Quantity Unit:	P
Number of Containers:	1
Type of Container:	NULL
Quantity Type:	NULL
Federal Code:	P001

TARGET CORPORATION- STORE T-10 (Continued) **S108433409**

State:

Year:	2018
EM Manifest ID:	010731620FLE20170720_D_1
Generator EPA ID:	CAR000260968
Shipment Date:	2017-07-20
Manifest Number:	010731620FLE
Line Number:	1
Method Code:	H141
Quantity Tons:	0.00250
Quantity Waste:	5.000000
Quantity Unit:	P
Number of Containers:	1
Type of Container:	NULL
Quantity Type:	NULL
State Code:	311

Year:	2018
EM Manifest ID:	010731620FLE20170720_D_1
Generator EPA ID:	CAR000260968
Shipment Date:	2017-07-20
Manifest Number:	010731620FLE
Line Number:	2
Method Code:	H141
Quantity Tons:	0.00200
Quantity Waste:	4.000000
Quantity Unit:	P
Number of Containers:	1
Type of Container:	NULL
Quantity Type:	NULL
State Code:	311

Year:	2018
EM Manifest ID:	010731620FLE20170720_D_1
Generator EPA ID:	CAR000260968
Shipment Date:	2017-07-20
Manifest Number:	010731620FLE
Line Number:	3
Method Code:	H141
Quantity Tons:	0.00050
Quantity Waste:	1.000000
Quantity Unit:	P
Number of Containers:	1
Type of Container:	NULL
Quantity Type:	NULL
State Code:	311

Year:	2018
EM Manifest ID:	010731620FLE20170720_D_1
Generator EPA ID:	CAR000260968
Shipment Date:	2017-07-20
Manifest Number:	010731620FLE
Line Number:	4
Method Code:	H141
Quantity Tons:	0.00100
Quantity Waste:	2.000000
Quantity Unit:	P
Number of Containers:	1

TARGET CORPORATION- STORE T-10 (Continued) **S108433409**

Type of Container:	NULL
Quantity Type:	NULL
State Code:	331
Year:	2018
EM Manifest ID:	010058894FLE20170501_D_1
Shipment Date:	5/1/2017
Shipment Date:	5/1/2017
Receipt Date:	5/17/2017
Manifest Number:	010058894FLE
Generator EPA ID:	CAR000260968
Name:	CVS (SIS) #16439
Address:	Not reported
Address 2:	Not reported
City,State,Zip:	Not reported
Telephone:	Not reported
Contact:	Not reported
Contact Telephone:	Not reported
Contact Email:	Not reported
Transporter 1 EPA ID:	MNS000110924
Transporter Name:	Not reported
Transporter 1 Emergency Number:	Not reported
Transporter 2 EPA ID:	NED986382133
Transporter Name 2:	Not reported
Transporter 2 Emergency Number:	Not reported
TSDF EPA ID:	INR000110197
TSDF Name:	STERICYCLE INC
TSDF Address 1:	Not reported
TSDF Address 2:	Not reported
TSDF City,State,Zip:	Not reported
TSDF Telephone:	Not reported
TSDFA EPA ID:	Not reported
Waste Code Description:	- Not reported
RCRA Code:	Not reported
Meth Code:	- Not reported
Quantity Tons:	Not reported
Waste Quantity:	Not reported
Quantity Unit:	Not reported

Federal:

Year:	2018
EM Manifest ID:	010058894FLE20170501_D_1
Generator EPA ID:	CAR000260968
Shipment Date:	2017-05-01
Manifest Number:	010058894FLE
Line Number:	1
Method Code:	H141
Quantity Tons:	0.00050
Quantity Waste:	1.000000
Quantity Unit:	P
Number of Containers:	1
Type of Container:	NULL
Quantity Type:	NULL
Federal Code:	D001

State:

TARGET CORPORATION- STORE T-10 (Continued) **S108433409**

Year:	2018
EM Manifest ID:	010058894FLE20170501_D_1
Generator EPA ID:	CAR000260968
Shipment Date:	2017-05-01
Manifest Number:	010058894FLE
Line Number:	1
Method Code:	H141
Quantity Tons:	0.00050
Quantity Waste:	1.000000
Quantity Unit:	P
Number of Containers:	1
Type of Container:	NULL
Quantity Type:	NULL
State Code:	311

Year:	2018
EM Manifest ID:	010058895FLE20170501_D_1
Shipment Date:	5/1/2017
Shipment Date:	5/1/2017
Receipt Date:	5/9/2017
Manifest Number:	010058895FLE
Generator EPA ID:	CAR000260968
Name:	CVS (SIS) #16439
Address:	Not reported
Address 2:	Not reported
City,State,Zip:	Not reported
Telephone:	Not reported
Contact:	Not reported
Contact Telephone:	Not reported
Contact Email:	Not reported
Transporter 1 EPA ID:	MNS000110924
Transporter Name:	Not reported
Transporter 1 Emergency Number:	Not reported
Transporter 2 EPA ID:	NED986382133
Transporter Name 2:	Not reported
Transporter 2 Emergency Number:	Not reported
TSDF EPA ID:	NVD980895338
TSDF Name:	21ST CENTURY EMN LLC
TSDF Address 1:	Not reported
TSDF Address 2:	Not reported
TSDF City,State,Zip:	Not reported
TSDF Telephone:	Not reported
TSDFA EPA ID:	Not reported
Waste Code Description:	- Not reported
RCRA Code:	Not reported
Meth Code:	- Not reported
Quantity Tons:	Not reported
Waste Quantity:	Not reported
Quantity Unit:	Not reported

Federal:

Year:	2018
EM Manifest ID:	010058895FLE20170501_D_1
Generator EPA ID:	CAR000260968
Shipment Date:	2017-05-01
Manifest Number:	010058895FLE
Line Number:	1

TARGET CORPORATION- STORE T-10 (Continued) **S108433409**

Method Code:	H141
Quantity Tons:	0.00100
Quantity Waste:	2.000000
Quantity Unit:	P
Number of Containers:	1
Type of Container:	NULL
Quantity Type:	NULL
Federal Code:	D007
Year:	2018
EM Manifest ID:	010058895FLE20170501_D_1
Generator EPA ID:	CAR000260968
Shipment Date:	2017-05-01
Manifest Number:	010058895FLE
Line Number:	1
Method Code:	H141
Quantity Tons:	0.00100
Quantity Waste:	2.000000
Quantity Unit:	P
Number of Containers:	1
Type of Container:	NULL
Quantity Type:	NULL
Federal Code:	D010
Year:	2018
EM Manifest ID:	010058895FLE20170501_D_1
Generator EPA ID:	CAR000260968
Shipment Date:	2017-05-01
Manifest Number:	010058895FLE
Line Number:	2
Method Code:	H141
Quantity Tons:	0.00050
Quantity Waste:	1.000000
Quantity Unit:	P
Number of Containers:	1
Type of Container:	NULL
Quantity Type:	NULL
Federal Code:	P001
Year:	2018
EM Manifest ID:	010058895FLE20170501_D_1
Generator EPA ID:	CAR000260968
Shipment Date:	2017-05-01
Manifest Number:	010058895FLE
Line Number:	3
Method Code:	H141
Quantity Tons:	0.00050
Quantity Waste:	1.000000
Quantity Unit:	P
Number of Containers:	1
Type of Container:	NULL
Quantity Type:	NULL
Federal Code:	D009
Year:	2018
EM Manifest ID:	010058895FLE20170501_D_1
Generator EPA ID:	CAR000260968

TARGET CORPORATION- STORE T-10 (Continued) **S108433409**

Shipment Date:	2017-05-01
Manifest Number:	010058895FLE
Line Number:	3
Method Code:	H141
Quantity Tons:	0.00050
Quantity Waste:	1.000000
Quantity Unit:	P
Number of Containers:	1
Type of Container:	NULL
Quantity Type:	NULL
Federal Code:	D024

Year:	2018
EM Manifest ID:	010058895FLE20170501_D_1
Generator EPA ID:	CAR000260968
Shipment Date:	2017-05-01
Manifest Number:	010058895FLE
Line Number:	3
Method Code:	H141
Quantity Tons:	0.00050
Quantity Waste:	1.000000
Quantity Unit:	P
Number of Containers:	1
Type of Container:	NULL
Quantity Type:	NULL
Federal Code:	U129

Year:	2018
EM Manifest ID:	010058895FLE20170501_D_1
Generator EPA ID:	CAR000260968
Shipment Date:	2017-05-01
Manifest Number:	010058895FLE
Line Number:	3
Method Code:	H141
Quantity Tons:	0.00050
Quantity Waste:	1.000000
Quantity Unit:	P
Number of Containers:	1
Type of Container:	NULL
Quantity Type:	NULL
Federal Code:	U205

State:

Year:	2018
EM Manifest ID:	010058895FLE20170501_D_1
Generator EPA ID:	CAR000260968
Shipment Date:	2017-05-01
Manifest Number:	010058895FLE
Line Number:	1
Method Code:	H141
Quantity Tons:	0.00100
Quantity Waste:	2.000000
Quantity Unit:	P
Number of Containers:	1
Type of Container:	NULL
Quantity Type:	NULL
State Code:	311

TARGET CORPORATION- STORE T-10 (Continued) **S108433409**

Year:	2018
EM Manifest ID:	010058895FLE20170501_D_1
Generator EPA ID:	CAR000260968
Shipment Date:	2017-05-01
Manifest Number:	010058895FLE
Line Number:	2
Method Code:	H141
Quantity Tons:	0.00050
Quantity Waste:	1.000000
Quantity Unit:	P
Number of Containers:	1
Type of Container:	NULL
Quantity Type:	NULL
State Code:	311

Year:	2018
EM Manifest ID:	010058895FLE20170501_D_1
Generator EPA ID:	CAR000260968
Shipment Date:	2017-05-01
Manifest Number:	010058895FLE
Line Number:	3
Method Code:	H141
Quantity Tons:	0.00050
Quantity Waste:	1.000000
Quantity Unit:	P
Number of Containers:	1
Type of Container:	NULL
Quantity Type:	NULL
State Code:	311

Year:	2018
EM Manifest ID:	010854901FLE20180312_D_1
Shipment Date:	3/12/2018
Shipment Date:	3/12/2018
Receipt Date:	4/10/2018
Manifest Number:	010854901FLE
Generator EPA ID:	CAR000260968
Name:	CVS (SIS) #16439
Address:	Not reported
Address 2:	Not reported
City,State,Zip:	Not reported
Telephone:	Not reported
Contact:	Not reported
Contact Telephone:	Not reported
Contact Email:	Not reported
Transporter 1 EPA ID:	MNS000110924
Transporter Name:	Not reported
Transporter 1 Emergency Number:	Not reported
Transporter 2 EPA ID:	NED986382133
Transporter Name 2:	Not reported
Transporter 2 Emergency Number:	Not reported
TSDF EPA ID:	CAD008364432
TSDF Name:	RHO CHEM LLC
TSDF Address 1:	Not reported
TSDF Address 2:	Not reported
TSDF City,State,Zip:	Not reported

TARGET CORPORATION- STORE T-10 (Continued) **S108433409**

TSDF Telephone: Not reported
TSDFA EPA ID: Not reported
Waste Code Description: - Not reported
RCRA Code: Not reported
Meth Code: - Not reported
Quantity Tons: Not reported
Waste Quantity: Not reported
Quantity Unit: Not reported

Federal:
Year: 2018
EM Manifest ID: 010854901FLE20180312_D_1
Generator EPA ID: CAR000260968
Shipment Date: 2018-03-12
Manifest Number: 010854901FLE
Line Number: 1
Method Code: H141
Quantity Tons: 0.00250
Quantity Waste: 5.000000
Quantity Unit: P
Number of Containers: 1
Type of Container: NULL
Quantity Type: NULL
Federal Code: D007

Year: 2018
EM Manifest ID: 010854901FLE20180312_D_1
Generator EPA ID: CAR000260968
Shipment Date: 2018-03-12
Manifest Number: 010854901FLE
Line Number: 1
Method Code: H141
Quantity Tons: 0.00250
Quantity Waste: 5.000000
Quantity Unit: P
Number of Containers: 1
Type of Container: NULL
Quantity Type: NULL
Federal Code: D010

State:
Year: 2018
EM Manifest ID: 010854901FLE20180312_D_1
Generator EPA ID: CAR000260968
Shipment Date: 2018-03-12
Manifest Number: 010854901FLE
Line Number: 1
Method Code: H141
Quantity Tons: 0.00250
Quantity Waste: 5.000000
Quantity Unit: P
Number of Containers: 1
Type of Container: NULL
Quantity Type: NULL
State Code: 311

TARGET CORPORATION- STORE T-10 (Continued) **S108433409**

Year:	2018
EM Manifest ID:	010059117FLE20170203_D_1
Shipment Date:	2/3/2017
Shipment Date:	2/3/2017
Receipt Date:	2/9/2017
Manifest Number:	010059117FLE
Generator EPA ID:	CAR000260968
Name:	CVS (SIS) #16439
Address:	Not reported
Address 2:	Not reported
City,State,Zip:	Not reported
Telephone:	Not reported
Contact:	Not reported
Contact Telephone:	Not reported
Contact Email:	Not reported
Transporter 1 EPA ID:	MNS000110924
Transporter Name:	Not reported
Transporter 1 Emergency Number:	Not reported
Transporter 2 EPA ID:	NED986382133
Transporter Name 2:	Not reported
Transporter 2 Emergency Number:	Not reported
TSDF EPA ID:	NVD980895338
TSDF Name:	21ST CENTURY EMN LLC
TSDF Address 1:	Not reported
TSDF Address 2:	Not reported
TSDF City,State,Zip:	Not reported
TSDF Telephone:	Not reported
TSDFA EPA ID:	Not reported
Waste Code Description:	- Not reported
RCRA Code:	Not reported
Meth Code:	- Not reported
Quantity Tons:	Not reported
Waste Quantity:	Not reported
Quantity Unit:	Not reported

Federal:

Year:	2018
EM Manifest ID:	010059117FLE20170203_D_1
Generator EPA ID:	CAR000260968
Shipment Date:	2017-02-03
Manifest Number:	010059117FLE
Line Number:	1
Method Code:	H141
Quantity Tons:	0.00050
Quantity Waste:	1.000000
Quantity Unit:	P
Number of Containers:	1
Type of Container:	NULL
Quantity Type:	NULL
Federal Code:	P001

Year:	2018
EM Manifest ID:	010059117FLE20170203_D_1
Generator EPA ID:	CAR000260968
Shipment Date:	2017-02-03
Manifest Number:	010059117FLE
Line Number:	2
Method Code:	H141

TARGET CORPORATION- STORE T-10 (Continued) **S108433409**

Quantity Tons:	0.00050
Quantity Waste:	1.000000
Quantity Unit:	P
Number of Containers:	1
Type of Container:	NULL
Quantity Type:	NULL
Federal Code:	D007
Year:	2018
EM Manifest ID:	010059117FLE20170203_D_1
Generator EPA ID:	CAR000260968
Shipment Date:	2017-02-03
Manifest Number:	010059117FLE
Line Number:	2
Method Code:	H141
Quantity Tons:	0.00050
Quantity Waste:	1.000000
Quantity Unit:	P
Number of Containers:	1
Type of Container:	NULL
Quantity Type:	NULL
Federal Code:	D010
Year:	2018
EM Manifest ID:	010059117FLE20170203_D_1
Generator EPA ID:	CAR000260968
Shipment Date:	2017-02-03
Manifest Number:	010059117FLE
Line Number:	3
Method Code:	H141
Quantity Tons:	0.00050
Quantity Waste:	1.000000
Quantity Unit:	P
Number of Containers:	1
Type of Container:	NULL
Quantity Type:	NULL
Federal Code:	D009
Year:	2018
EM Manifest ID:	010059117FLE20170203_D_1
Generator EPA ID:	CAR000260968
Shipment Date:	2017-02-03
Manifest Number:	010059117FLE
Line Number:	3
Method Code:	H141
Quantity Tons:	0.00050
Quantity Waste:	1.000000
Quantity Unit:	P
Number of Containers:	1
Type of Container:	NULL
Quantity Type:	NULL
Federal Code:	D024
Year:	2018
EM Manifest ID:	010059117FLE20170203_D_1
Generator EPA ID:	CAR000260968
Shipment Date:	2017-02-03

TARGET CORPORATION- STORE T-10 (Continued) **S108433409**

Manifest Number:	010059117FLE
Line Number:	3
Method Code:	H141
Quantity Tons:	0.00050
Quantity Waste:	1.000000
Quantity Unit:	P
Number of Containers:	1
Type of Container:	NULL
Quantity Type:	NULL
Federal Code:	U129

Year:	2018
EM Manifest ID:	010059117FLE20170203_D_1
Generator EPA ID:	CAR000260968
Shipment Date:	2017-02-03
Manifest Number:	010059117FLE
Line Number:	3
Method Code:	H141
Quantity Tons:	0.00050
Quantity Waste:	1.000000
Quantity Unit:	P
Number of Containers:	1
Type of Container:	NULL
Quantity Type:	NULL
Federal Code:	U205

State:

Year:	2018
EM Manifest ID:	010059117FLE20170203_D_1
Generator EPA ID:	CAR000260968
Shipment Date:	2017-02-03
Manifest Number:	010059117FLE
Line Number:	1
Method Code:	H141
Quantity Tons:	0.00050
Quantity Waste:	1.000000
Quantity Unit:	P
Number of Containers:	1
Type of Container:	NULL
Quantity Type:	NULL
State Code:	311

Year:	2018
EM Manifest ID:	010059117FLE20170203_D_1
Generator EPA ID:	CAR000260968
Shipment Date:	2017-02-03
Manifest Number:	010059117FLE
Line Number:	2
Method Code:	H141
Quantity Tons:	0.00050
Quantity Waste:	1.000000
Quantity Unit:	P
Number of Containers:	1
Type of Container:	NULL
Quantity Type:	NULL
State Code:	311

TARGET CORPORATION- STORE T-10 (Continued) **S108433409**

Year:	2018
EM Manifest ID:	010059117FLE20170203_D_1
Generator EPA ID:	CAR000260968
Shipment Date:	2017-02-03
Manifest Number:	010059117FLE
Line Number:	3
Method Code:	H141
Quantity Tons:	0.00050
Quantity Waste:	1.000000
Quantity Unit:	P
Number of Containers:	1
Type of Container:	NULL
Quantity Type:	NULL
State Code:	311

Year:	2018
EM Manifest ID:	179135
Shipment Date:	11/6/2018
Shipment Date:	11/6/2018
Receipt Date:	11/20/2018
Manifest Number:	012414373FLE
Generator EPA ID:	CAR000260968
Name:	CVS (SIS)
Address:	1150 EL CAMINO REAL, SUITE B
Address 2:	Not reported
City,State,Zip:	SAN BRUNO 94066
Telephone:	800-924-6804
Contact:	Not reported
Contact Telephone:	323-776-6233
Contact Email:	Not reported
Transporter 1 EPA ID:	MNS000110924
Transporter Name:	Not reported
Transporter 1 Emergency Number:	Not reported
Transporter 2 EPA ID:	MNS000110924
Transporter Name 2:	Not reported
Transporter 2 Emergency Number:	Not reported
TSDF EPA ID:	CAD008364432
TSDF Name:	Rho Chem LLC
TSDF Address 1:	425 Isis Ave.
TSDF Address 2:	Not reported
TSDF City,State,Zip:	Inglewood 90301
TSDF Telephone:	Not reported
TSDFA EPA ID:	Not reported
Waste Code Description:	- Not reported
RCRA Code:	Not reported
Meth Code:	- Not reported
Quantity Tons:	Not reported
Waste Quantity:	Not reported
Quantity Unit:	Not reported

Federal:

Year:	2018
EM Manifest ID:	179135
Generator EPA ID:	CAR000260968
Shipment Date:	2018-11-06
Manifest Number:	012414373FLE
Line Number:	1

TARGET CORPORATION- STORE T-10 (Continued) **S108433409**

Method Code:	H141
Quantity Tons:	0.00200
Quantity Waste:	4.000000
Quantity Unit:	P
Number of Containers:	1
Type of Container:	Fiber or plastic boxes, cartons, cases
Quantity Type:	Pounds
Federal Code:	D007
Year:	2018
EM Manifest ID:	179135
Generator EPA ID:	CAR000260968
Shipment Date:	2018-11-06
Manifest Number:	012414373FLE
Line Number:	1
Method Code:	H141
Quantity Tons:	0.00200
Quantity Waste:	4.000000
Quantity Unit:	P
Number of Containers:	1
Type of Container:	Fiber or plastic boxes, cartons, cases
Quantity Type:	Pounds
Federal Code:	D010
Year:	2018
EM Manifest ID:	179135
Generator EPA ID:	CAR000260968
Shipment Date:	2018-11-06
Manifest Number:	012414373FLE
Line Number:	2
Method Code:	H141
Quantity Tons:	0.00150
Quantity Waste:	3.000000
Quantity Unit:	P
Number of Containers:	1
Type of Container:	Fiber or plastic boxes, cartons, cases
Quantity Type:	Pounds
Federal Code:	D007
Year:	2018
EM Manifest ID:	179135
Generator EPA ID:	CAR000260968
Shipment Date:	2018-11-06
Manifest Number:	012414373FLE
Line Number:	2
Method Code:	H141
Quantity Tons:	0.00150
Quantity Waste:	3.000000
Quantity Unit:	P
Number of Containers:	1
Type of Container:	Fiber or plastic boxes, cartons, cases
Quantity Type:	Pounds
Federal Code:	D009
Year:	2018
EM Manifest ID:	179135
Generator EPA ID:	CAR000260968

TARGET CORPORATION- STORE T-10 (Continued) **S108433409**

Shipment Date:	2018-11-06
Manifest Number:	012414373FLE
Line Number:	2
Method Code:	H141
Quantity Tons:	0.00150
Quantity Waste:	3.000000
Quantity Unit:	P
Number of Containers:	1
Type of Container:	Fiber or plastic boxes, cartons, cases
Quantity Type:	Pounds
Federal Code:	D010

Year:	2018
EM Manifest ID:	179135
Generator EPA ID:	CAR000260968
Shipment Date:	2018-11-06
Manifest Number:	012414373FLE
Line Number:	2
Method Code:	H141
Quantity Tons:	0.00150
Quantity Waste:	3.000000
Quantity Unit:	P
Number of Containers:	1
Type of Container:	Fiber or plastic boxes, cartons, cases
Quantity Type:	Pounds
Federal Code:	D024

Year:	2018
EM Manifest ID:	179135
Generator EPA ID:	CAR000260968
Shipment Date:	2018-11-06
Manifest Number:	012414373FLE
Line Number:	3
Method Code:	H141
Quantity Tons:	0.00050
Quantity Waste:	1.000000
Quantity Unit:	P
Number of Containers:	1
Type of Container:	Fiber or plastic boxes, cartons, cases
Quantity Type:	Pounds
Federal Code:	P001

State:

Year:	2018
EM Manifest ID:	179135
Generator EPA ID:	CAR000260968
Shipment Date:	2018-11-06
Manifest Number:	012414373FLE
Line Number:	1
Method Code:	H141
Quantity Tons:	0.00200
Quantity Waste:	4.000000
Quantity Unit:	P
Number of Containers:	1
Type of Container:	Fiber or plastic boxes, cartons, cases
Quantity Type:	Pounds
State Code:	311

TARGET CORPORATION- STORE T-10 (Continued) **S108433409**

Year:	2018
EM Manifest ID:	179135
Generator EPA ID:	CAR000260968
Shipment Date:	2018-11-06
Manifest Number:	012414373FLE
Line Number:	2
Method Code:	H141
Quantity Tons:	0.00150
Quantity Waste:	3.000000
Quantity Unit:	P
Number of Containers:	1
Type of Container:	Fiber or plastic boxes, cartons, cases
Quantity Type:	Pounds
State Code:	311

Year:	2018
EM Manifest ID:	179135
Generator EPA ID:	CAR000260968
Shipment Date:	2018-11-06
Manifest Number:	012414373FLE
Line Number:	3
Method Code:	H141
Quantity Tons:	0.00050
Quantity Waste:	1.000000
Quantity Unit:	P
Number of Containers:	1
Type of Container:	Fiber or plastic boxes, cartons, cases
Quantity Type:	Pounds
State Code:	311

Year:	2018
EM Manifest ID:	010833595FLE20171012_D_1
Shipment Date:	10/12/2017
Shipment Date:	10/12/2017
Receipt Date:	11/29/2017
Manifest Number:	010833595FLE
Generator EPA ID:	CAR000260968
Name:	CVS (SIS) #16439
Address:	Not reported
Address 2:	Not reported
City,State,Zip:	Not reported
Telephone:	Not reported
Contact:	Not reported
Contact Telephone:	Not reported
Contact Email:	Not reported
Transporter 1 EPA ID:	MNS000110924
Transporter Name:	Not reported
Transporter 1 Emergency Number:	Not reported
Transporter 2 EPA ID:	NED986382133
Transporter Name 2:	Not reported
Transporter 2 Emergency Number:	Not reported
TSDF EPA ID:	INR000110197
TSDF Name:	STERICYCLE INC
TSDF Address 1:	Not reported
TSDF Address 2:	Not reported
TSDF City,State,Zip:	Not reported

TARGET CORPORATION- STORE T-10 (Continued) **S108433409**

TSDF Telephone: Not reported
TSDFA EPA ID: Not reported
Waste Code Description: - Not reported
RCRA Code: Not reported
Meth Code: - Not reported
Quantity Tons: Not reported
Waste Quantity: Not reported
Quantity Unit: Not reported

Federal:
Year: 2018
EM Manifest ID: 010833595FLE20171012_D_1
Generator EPA ID: CAR000260968
Shipment Date: 2017-10-12
Manifest Number: 010833595FLE
Line Number: 1
Method Code: H141
Quantity Tons: 0.00050
Quantity Waste: 1.000000
Quantity Unit: P
Number of Containers: 1
Type of Container: NULL
Quantity Type: NULL
Federal Code: D001

State:
Year: 2018
EM Manifest ID: 010833595FLE20171012_D_1
Generator EPA ID: CAR000260968
Shipment Date: 2017-10-12
Manifest Number: 010833595FLE
Line Number: 1
Method Code: H141
Quantity Tons: 0.00050
Quantity Waste: 1.000000
Quantity Unit: P
Number of Containers: 1
Type of Container: NULL
Quantity Type: NULL
State Code: 311

Year: 2018
EM Manifest ID: 010833596FLE20171012_D_1
Shipment Date: 10/12/2017
Shipment Date: 10/12/2017
Receipt Date: 11/6/2017
Manifest Number: 010833596FLE
Generator EPA ID: CAR000260968
Name: CVS (SIS) #16439
Address: Not reported
Address 2: Not reported
City,State,Zip: Not reported
Telephone: Not reported
Contact: Not reported
Contact Telephone: Not reported
Contact Email: Not reported

TARGET CORPORATION- STORE T-10 (Continued) **S108433409**

Transporter 1 EPA ID:	MNS000110924
Transporter Name:	Not reported
Transporter 1 Emergency Number:	Not reported
Transporter 2 EPA ID:	NED986382133
Transporter Name 2:	Not reported
Transporter 2 Emergency Number:	Not reported
TSDF EPA ID:	CAD008364432
TSDF Name:	RHO CHEM LLC
TSDF Address 1:	Not reported
TSDF Address 2:	Not reported
TSDF City,State,Zip:	Not reported
TSDF Telephone:	Not reported
TSDFA EPA ID:	Not reported
Waste Code Description:	- Not reported
RCRA Code:	Not reported
Meth Code:	- Not reported
Quantity Tons:	Not reported
Waste Quantity:	Not reported
Quantity Unit:	Not reported

Federal:

Year:	2018
EM Manifest ID:	010833596FLE20171012_D_1
Generator EPA ID:	CAR000260968
Shipment Date:	2017-10-12
Manifest Number:	010833596FLE
Line Number:	1
Method Code:	H141
Quantity Tons:	0.00300
Quantity Waste:	6.000000
Quantity Unit:	P
Number of Containers:	1
Type of Container:	NULL
Quantity Type:	NULL
Federal Code:	D007

Year:	2018
EM Manifest ID:	010833596FLE20171012_D_1
Generator EPA ID:	CAR000260968
Shipment Date:	2017-10-12
Manifest Number:	010833596FLE
Line Number:	1
Method Code:	H141
Quantity Tons:	0.00300
Quantity Waste:	6.000000
Quantity Unit:	P
Number of Containers:	1
Type of Container:	NULL
Quantity Type:	NULL
Federal Code:	D010

Year:	2018
EM Manifest ID:	010833596FLE20171012_D_1
Generator EPA ID:	CAR000260968
Shipment Date:	2017-10-12
Manifest Number:	010833596FLE
Line Number:	2
Method Code:	H141

TARGET CORPORATION- STORE T-10 (Continued) **S108433409**

Quantity Tons:	0.00050
Quantity Waste:	1.000000
Quantity Unit:	P
Number of Containers:	1
Type of Container:	NULL
Quantity Type:	NULL
Federal Code:	P001
Year:	2018
EM Manifest ID:	010833596FLE20171012_D_1
Generator EPA ID:	CAR000260968
Shipment Date:	2017-10-12
Manifest Number:	010833596FLE
Line Number:	3
Method Code:	H141
Quantity Tons:	0.00050
Quantity Waste:	1.000000
Quantity Unit:	P
Number of Containers:	1
Type of Container:	NULL
Quantity Type:	NULL
Federal Code:	D009
Year:	2018
EM Manifest ID:	010833596FLE20171012_D_1
Generator EPA ID:	CAR000260968
Shipment Date:	2017-10-12
Manifest Number:	010833596FLE
Line Number:	3
Method Code:	H141
Quantity Tons:	0.00050
Quantity Waste:	1.000000
Quantity Unit:	P
Number of Containers:	1
Type of Container:	NULL
Quantity Type:	NULL
Federal Code:	D024
Year:	2018
EM Manifest ID:	010833596FLE20171012_D_1
Generator EPA ID:	CAR000260968
Shipment Date:	2017-10-12
Manifest Number:	010833596FLE
Line Number:	3
Method Code:	H141
Quantity Tons:	0.00050
Quantity Waste:	1.000000
Quantity Unit:	P
Number of Containers:	1
Type of Container:	NULL
Quantity Type:	NULL
Federal Code:	U129
Year:	2018
EM Manifest ID:	010833596FLE20171012_D_1
Generator EPA ID:	CAR000260968
Shipment Date:	2017-10-12

TARGET CORPORATION- STORE T-10 (Continued) **S108433409**

Manifest Number:	010833596FLE
Line Number:	3
Method Code:	H141
Quantity Tons:	0.00050
Quantity Waste:	1.000000
Quantity Unit:	P
Number of Containers:	1
Type of Container:	NULL
Quantity Type:	NULL
Federal Code:	U205

State:

Year:	2018
EM Manifest ID:	010833596FLE20171012_D_1
Generator EPA ID:	CAR000260968
Shipment Date:	2017-10-12
Manifest Number:	010833596FLE
Line Number:	1
Method Code:	H141
Quantity Tons:	0.00300
Quantity Waste:	6.000000
Quantity Unit:	P
Number of Containers:	1
Type of Container:	NULL
Quantity Type:	NULL
State Code:	311

Year:	2018
EM Manifest ID:	010833596FLE20171012_D_1
Generator EPA ID:	CAR000260968
Shipment Date:	2017-10-12
Manifest Number:	010833596FLE
Line Number:	2
Method Code:	H141
Quantity Tons:	0.00050
Quantity Waste:	1.000000
Quantity Unit:	P
Number of Containers:	1
Type of Container:	NULL
Quantity Type:	NULL
State Code:	311

Year:	2018
EM Manifest ID:	010833596FLE20171012_D_1
Generator EPA ID:	CAR000260968
Shipment Date:	2017-10-12
Manifest Number:	010833596FLE
Line Number:	3
Method Code:	H141
Quantity Tons:	0.00050
Quantity Waste:	1.000000
Quantity Unit:	P
Number of Containers:	1
Type of Container:	NULL
Quantity Type:	NULL
State Code:	311

TARGET CORPORATION- STORE T-10 (Continued) **S108433409**

Year:	2018
EM Manifest ID:	010733574FLE20180102_D_1
Shipment Date:	1/2/2018
Shipment Date:	1/2/2018
Receipt Date:	1/24/2018
Manifest Number:	010733574FLE
Generator EPA ID:	CAR000260968
Name:	CVS (SIS) #16439
Address:	Not reported
Address 2:	Not reported
City,State,Zip:	Not reported
Telephone:	Not reported
Contact:	Not reported
Contact Telephone:	Not reported
Contact Email:	Not reported
Transporter 1 EPA ID:	MNS000110924
Transporter Name:	Not reported
Transporter 1 Emergency Number:	Not reported
Transporter 2 EPA ID:	NED986382133
Transporter Name 2:	Not reported
Transporter 2 Emergency Number:	Not reported
TSDF EPA ID:	INR000110197
TSDF Name:	STERICYCLE INC
TSDF Address 1:	Not reported
TSDF Address 2:	Not reported
TSDF City,State,Zip:	Not reported
TSDF Telephone:	Not reported
TSDFA EPA ID:	Not reported
Waste Code Description:	- Not reported
RCRA Code:	Not reported
Meth Code:	- Not reported
Quantity Tons:	Not reported
Waste Quantity:	Not reported
Quantity Unit:	Not reported

Federal:

Year:	2018
EM Manifest ID:	010733574FLE20180102_D_1
Generator EPA ID:	CAR000260968
Shipment Date:	2018-01-02
Manifest Number:	010733574FLE
Line Number:	1
Method Code:	H141
Quantity Tons:	0.00050
Quantity Waste:	1.000000
Quantity Unit:	P
Number of Containers:	1
Type of Container:	NULL
Quantity Type:	NULL
Federal Code:	D001

State:

Year:	2018
EM Manifest ID:	010733574FLE20180102_D_1
Generator EPA ID:	CAR000260968
Shipment Date:	2018-01-02
Manifest Number:	010733574FLE

TARGET CORPORATION- STORE T-10 (Continued) **S108433409**

Line Number:	1
Method Code:	H141
Quantity Tons:	0.00050
Quantity Waste:	1.000000
Quantity Unit:	P
Number of Containers:	1
Type of Container:	NULL
Quantity Type:	NULL
State Code:	311

Additional Information:

Year:	2017
Gen EPA ID:	CAR000260968
Shipment Date:	20171012
Creation Date:	10/10/2018 18:30:23
Receipt Date:	20171129
Manifest ID:	010833595FLE
Trans EPA ID:	MNS000110924
Trans Name:	STERICYCLE SPECIALTY WASTE SOLUTIONS INC
Trans 2 EPA ID:	NED986382133
Trans 2 Name:	SMITH SYSTEMS TRANSPORTATION
TSDF EPA ID:	INR000110197
Trans Name:	STERICYCLE INC
TSDF Alt EPA ID:	Not reported
TSDF Alt Name:	Not reported
Waste Code Description:	311 - Pharmaceutical waste
RCRA Code:	D001
Meth Code:	H141 - Storage, Bulking, And/Or Transfer Off Site--No Treatment/Reovery (H010-H129) Or (H131-H135)
Quantity Tons:	0.0005
Waste Quantity:	1
Quantity Unit:	P
Additional Code 1:	Not reported
Additional Code 2:	Not reported
Additional Code 3:	Not reported
Additional Code 4:	Not reported
Additional Code 5:	Not reported
Shipment Date:	20171012
Creation Date:	7/23/2018 18:30:12
Receipt Date:	20171106
Manifest ID:	010833596FLE
Trans EPA ID:	MNS000110924
Trans Name:	STERICYCLE SPECIALTY WASTE SOLUTIONS INC
Trans 2 EPA ID:	NED986382133
Trans 2 Name:	SMITH SYSTEMS TRANSPORTATION
TSDF EPA ID:	CAD008364432
Trans Name:	RHO CHEM LLC
TSDF Alt EPA ID:	Not reported
TSDF Alt Name:	Not reported
Waste Code Description:	311 - Pharmaceutical waste
RCRA Code:	D010
Meth Code:	H141 - Storage, Bulking, And/Or Transfer Off Site--No Treatment/Reovery (H010-H129) Or (H131-H135)
Quantity Tons:	0.003

TARGET CORPORATION- STORE T-10 (Continued) **S108433409**

Waste Quantity:	6
Quantity Unit:	P
Additional Code 1:	D007
Additional Code 2:	Not reported
Additional Code 3:	Not reported
Additional Code 4:	Not reported
Additional Code 5:	Not reported
Shipment Date:	20171012
Creation Date:	7/23/2018 18:30:12
Receipt Date:	20171106
Manifest ID:	010833596FLE
Trans EPA ID:	MNS000110924
Trans Name:	STERICYCLE SPECIALTY WASTE SOLUTIONS INC
Trans 2 EPA ID:	NED986382133
Trans 2 Name:	SMITH SYSTEMS TRANSPORTATION
TSDF EPA ID:	CAD008364432
Trans Name:	RHO CHEM LLC
TSDF Alt EPA ID:	Not reported
TSDF Alt Name:	Not reported
Waste Code Description:	311 - Pharmaceutical waste
RCRA Code:	P001
Meth Code:	H141 - Storage, Bulking, And/Or Transfer Off Site--No Treatment/Reovery (H010-H129) Or (H131-H135)
Quantity Tons:	0.0005
Waste Quantity:	1
Quantity Unit:	P
Additional Code 1:	Not reported
Additional Code 2:	Not reported
Additional Code 3:	Not reported
Additional Code 4:	Not reported
Additional Code 5:	Not reported
Shipment Date:	20171012
Creation Date:	7/23/2018 18:30:12
Receipt Date:	20171106
Manifest ID:	010833596FLE
Trans EPA ID:	MNS000110924
Trans Name:	STERICYCLE SPECIALTY WASTE SOLUTIONS INC
Trans 2 EPA ID:	NED986382133
Trans 2 Name:	SMITH SYSTEMS TRANSPORTATION
TSDF EPA ID:	CAD008364432
Trans Name:	RHO CHEM LLC
TSDF Alt EPA ID:	Not reported
TSDF Alt Name:	Not reported
Waste Code Description:	311 - Pharmaceutical waste
RCRA Code:	U205
Meth Code:	H141 - Storage, Bulking, And/Or Transfer Off Site--No Treatment/Reovery (H010-H129) Or (H131-H135)
Quantity Tons:	0.0005
Waste Quantity:	1
Quantity Unit:	P
Additional Code 1:	U129
Additional Code 2:	D024
Additional Code 3:	D009
Additional Code 4:	Not reported
Additional Code 5:	Not reported

TARGET CORPORATION- STORE T-10 (Continued) **S108433409**

Shipment Date:	20170720
Creation Date:	8/1/2018 18:31:15
Receipt Date:	20170727
Manifest ID:	010731620FLE
Trans EPA ID:	MNS000110924
Trans Name:	STERICYCLE SPECIALTY WASTE SOLUTIONS INC
Trans 2 EPA ID:	NED986382133
Trans 2 Name:	SMITH SYSTEMS
TSDF EPA ID:	NVD980895338
Trans Name:	21ST CENTURY EMN LLC
TSDF Alt EPA ID:	Not reported
TSDF Alt Name:	Not reported
Waste Code Description:	311 - Pharmaceutical waste
RCRA Code:	P001
Meth Code:	H141 - Storage, Bulking, And/Or Transfer Off Site--No Treatment/Reovery (H010-H129) Or (H131-H135)
Quantity Tons:	0.0005
Waste Quantity:	1
Quantity Unit:	P
Additional Code 1:	Not reported
Additional Code 2:	Not reported
Additional Code 3:	Not reported
Additional Code 4:	Not reported
Additional Code 5:	Not reported

Shipment Date:	20170720
Creation Date:	8/1/2018 18:31:15
Receipt Date:	20170727
Manifest ID:	010731620FLE
Trans EPA ID:	MNS000110924
Trans Name:	STERICYCLE SPECIALTY WASTE SOLUTIONS INC
Trans 2 EPA ID:	NED986382133
Trans 2 Name:	SMITH SYSTEMS
TSDF EPA ID:	NVD980895338
Trans Name:	21ST CENTURY EMN LLC
TSDF Alt EPA ID:	Not reported
TSDF Alt Name:	Not reported
Waste Code Description:	331 - Off-specification, aged, or surplus organics
RCRA Code:	Not reported
Meth Code:	H141 - Storage, Bulking, And/Or Transfer Off Site--No Treatment/Reovery (H010-H129) Or (H131-H135)
Quantity Tons:	0.001
Waste Quantity:	2
Quantity Unit:	P
Additional Code 1:	Not reported
Additional Code 2:	Not reported
Additional Code 3:	Not reported
Additional Code 4:	Not reported
Additional Code 5:	Not reported

Shipment Date:	20170720
Creation Date:	8/1/2018 18:31:15
Receipt Date:	20170727
Manifest ID:	010731620FLE
Trans EPA ID:	MNS000110924
Trans Name:	STERICYCLE SPECIALTY WASTE SOLUTIONS INC
Trans 2 EPA ID:	NED986382133

TARGET CORPORATION- STORE T-10 (Continued) **S108433409**

Trans 2 Name:	SMITH SYSTEMS
TSDF EPA ID:	NVD980895338
Trans Name:	21ST CENTURY EMN LLC
TSDF Alt EPA ID:	Not reported
TSDF Alt Name:	Not reported
Waste Code Description:	311 - Pharmaceutical waste
RCRA Code:	U205
Meth Code:	H141 - Storage, Bulking, And/Or Transfer Off Site--No Treatment/Reovery (H010-H129) Or (H131-H135)
Quantity Tons:	0.002
Waste Quantity:	4
Quantity Unit:	P
Additional Code 1:	U129
Additional Code 2:	D024
Additional Code 3:	D009
Additional Code 4:	Not reported
Additional Code 5:	Not reported

Shipment Date:	20170720
Creation Date:	8/1/2018 18:31:15
Receipt Date:	20170727
Manifest ID:	010731620FLE
Trans EPA ID:	MNS000110924
Trans Name:	STERICYCLE SPECIALTY WASTE SOLUTIONS INC
Trans 2 EPA ID:	NED986382133
Trans 2 Name:	SMITH SYSTEMS
TSDF EPA ID:	NVD980895338
Trans Name:	21ST CENTURY EMN LLC
TSDF Alt EPA ID:	Not reported
TSDF Alt Name:	Not reported
Waste Code Description:	311 - Pharmaceutical waste
RCRA Code:	D010
Meth Code:	H141 - Storage, Bulking, And/Or Transfer Off Site--No Treatment/Reovery (H010-H129) Or (H131-H135)
Quantity Tons:	0.0025
Waste Quantity:	5
Quantity Unit:	P
Additional Code 1:	D007
Additional Code 2:	Not reported
Additional Code 3:	Not reported
Additional Code 4:	Not reported
Additional Code 5:	Not reported

Shipment Date:	20170720
Creation Date:	9/28/2018 18:30:17
Receipt Date:	20170802
Manifest ID:	010731619FLE
Trans EPA ID:	MNS000110924
Trans Name:	STERICYCLE SPECIALTY WASTE SOLUTIONS INC
Trans 2 EPA ID:	NED986382133
Trans 2 Name:	SMITH SYSTEMS
TSDF EPA ID:	INR000110197
Trans Name:	STERICYCLE INC
TSDF Alt EPA ID:	Not reported
TSDF Alt Name:	Not reported
Waste Code Description:	311 - Pharmaceutical waste
RCRA Code:	U034

TARGET CORPORATION- STORE T-10 (Continued) **S108433409**

Meth Code:	H141 - Storage, Bulking, And/Or Transfer Off Site--No Treatment/Reovery (H010-H129) Or (H131-H135)
Quantity Tons:	0.001
Waste Quantity:	2
Quantity Unit:	P
Additional Code 1:	Not reported
Additional Code 2:	Not reported
Additional Code 3:	Not reported
Additional Code 4:	Not reported
Additional Code 5:	Not reported
Shipment Date:	20170501
Creation Date:	5/12/2018 18:32:34
Receipt Date:	20170509
Manifest ID:	010058895FLE
Trans EPA ID:	MNS000110924
Trans Name:	STERICYCLE SPECIALTY WASTE SOLUTIONS INC
Trans 2 EPA ID:	NED986382133
Trans 2 Name:	SMITH SYSTEMS
TSDF EPA ID:	NVD980895338
Trans Name:	21ST CENTURY EMN LLC
TSDF Alt EPA ID:	Not reported
TSDF Alt Name:	Not reported
Waste Code Description:	311 - Pharmaceutical waste
RCRA Code:	U205
Meth Code:	H141 - Storage, Bulking, And/Or Transfer Off Site--No Treatment/Reovery (H010-H129) Or (H131-H135)
Quantity Tons:	0.0005
Waste Quantity:	1
Quantity Unit:	P
Additional Code 1:	U129
Additional Code 2:	D024
Additional Code 3:	D009
Additional Code 4:	Not reported
Additional Code 5:	Not reported

CERS:

Name:	TARGET CORPORATION- STORE T-1054
Address:	1150 EL CAMINO REAL
City,State,Zip:	SAN BRUNO, CA 94066-2420
Site ID:	497722
CERS ID:	110037963898
CERS Description:	US EPA Air Emission Inventory System (EIS)

A30 **TARGET CORPORATION- STORE T-1054** **FINDS** **1011987494**
Target **1150 EL CAMINO REAL** **N/A**
Property **SAN BRUNO, CA 94066**

Site 30 of 111 in cluster A

Actual:
47 ft.

FINDS:
Registry ID: 110071750184

Click Here for FRS Facility Detail Report:

Environmental Interest/Information System:
Registry ID: 110037963898

TARGET CORPORATION- STORE T-1054 (Continued) **1011987494**

Click Here for FRS Facility Detail Report:

Environmental Interest/Information System:
All generators and treatment, storage, and disposal (TSD) facilities who handle hazardous waste are required to report to the EPA Administrator at least once every two years. The data collected is used to create the National Biennial Resource Conservation and Recovery Act (RCRA) Hazardous Waste Report. This data is processed within the RCRA Information (RCRAInfo) database
THE EMISSION INVENTORY SYSTEM (EIS) MAINTAINS AN INVENTORY OF LARGE STATIONARY SOURCES AND VOLUNTARILY-REPORTED SMALLER SOURCES OF AIR POINT POLLUTANT EMITTERS. IT CONTAINS INFORMATION ABOUT FACILITY SITES AND THEIR PHYSICAL LOCATION, EMISSIONS UNITS, EMISSIONS PROCESSES, RELEASE POINTS, CONTROL APPROACHES, AND REGULATIONS. FACILITY INVENTORY DATA ARE KEPT SEPARATE FROM THE EMISSIONS DATA AND HAVE STABLE IDENTIFIERS TO IMPROVE CONTINUITY FROM YEAR TO YEAR AND TO HELP IDENTIFY DUPLICATE OR MISSING FACILITIES

Click this hyperlink while viewing on your computer to access additional FINDS: detail in the EDR Site Report.

A31 **KELLYS COFFEE & FUDGE** **San Mateo Co. BI** **S123181971**
Target **1150 EL CAMINO REAL** **N/A**
Property **SAN BRUNO, CA 94066**

Site 31 of 111 in cluster A

Actual: **47 ft.**

San Mateo Co. BI:

Name:	KELLYS COFFEE & FUDGE
Address:	1150 EL CAMINO REAL
City,State,Zip:	SAN BRUNO, CA 94066
Region:	SAN MATEO
Facility ID:	FA0029194
Prog Element Code:	STORMWATER ANNUAL INSPECTION FEE
Record Id:	PR0050019
Description:	STORMWATER ANNUAL FEE - INSP FREQ EVERY 2 YRS
Facility Status:	Inactive, non-billable
Program Category:	STORMWATER

A32 **CHANG THAI RESTAURANT** **San Mateo Co. BI** **S123181929**
Target **1150 EL CAMINO REAL** **N/A**
Property **SAN BRUNO, CA 94066**

Site 32 of 111 in cluster A

Actual: **47 ft.**

San Mateo Co. BI:

Name:	CHANG THAI RESTAURANT
Address:	1150 EL CAMINO REAL
City,State,Zip:	SAN BRUNO, CA 94066
Region:	SAN MATEO
Facility ID:	FA0029009
Prog Element Code:	STORMWATER ANNUAL INSPECTION FEE
Record Id:	PR0050015
Description:	STORMWATER ANNUAL FEE - INSP FREQ EVERY 2 YRS
Facility Status:	Inactive, non-billable
Program Category:	STORMWATER

A33 **LENSCRAFTERS #5115** **HWTS** **S123077407**
Target **1150 EL CAMINO REAL STE 265** **HAZNET** **N/A**
Property **SAN BRUNO, CA 94066**

Site 33 of 111 in cluster A

Actual:
47 ft.

HWTS:

Name:	LENSCRAFTERS #5115
Address:	1150 EL CAMINO REAL STE 265
Address 2:	Not reported
City,State,Zip:	SAN BRUNO, CA 94066
EPA ID:	CAL000338120
Inactive Date:	Not reported
Create Date:	11/21/2008
Last Act Date:	Not reported
Mailing Name:	Not reported
Mailing Address:	4000 LUXOTTICA PL
Mailing Address 2:	Not reported
Mailing City,State,Zip:	MASON, OH 450408114
Owner Name:	LUXOTTICA RETAIL NA
Owner Address:	4000 LUXOTTICA PL
Owner Address 2:	Not reported
Owner City,State,Zip:	MASON, OH 450400000
Owner Phone:	Not reported
Owner Fax:	Not reported
Contact Name:	MELISSA OLBERDING
Contact Address:	4000 LUXOTTICA PLACE
Contact Address 2:	Not reported
City,State,Zip:	CINCINNATI, OH 45040
Contact Phone:	Not reported
Contact Fax:	Not reported
Facility Status:	Active
Facility Type:	PERMANENT
Category:	STATE
Latitude:	37.635952
Longitude:	-122.420681

NAICS:

EPA ID:	CAL000338120
Create Date:	2008-11-21 15:42:10.467
NAICS Code:	44613
NAICS Description:	Optical Goods Stores
Issued EPA ID Date:	2008-11-21 15:42:10.46700
Inactive Date:	Not reported
Facility Name:	LENSCRAFTERS #5115
Facility Address:	1150 EL CAMINO REAL STE 265
Facility Address 2:	Not reported
Facility City:	SAN BRUNO
Facility County:	Not reported
Facility State:	CA
Facility Zip:	940662425

HAZNET:

Name:	LENSCRAFTERS #5115
Address:	1150 EL CAMINO REAL STE 265
Address 2:	Not reported
City,State,Zip:	SAN BRUNO, CA 940662425
Contact:	JACKIE RICHARDSON

LENSCRAFTERS #5115 (Continued) **S123077407**

Telephone:	5137654311
Mailing Name:	Not reported
Mailing Address:	4000 LUXOTTICA PL
Year:	2017
Gepaid:	CAL000338120
TSD EPA ID:	NVT330010000
CA Waste Code:	221 - Waste oil and mixed oil
Disposal Method:	H039 - Other Recovery Of Reclamation For Reuse Including Acid Regeneration, Organics Recovery Ect
Tons:	0.0005
Year:	2017
Gepaid:	CAL000338120
TSD EPA ID:	NVT330010000
CA Waste Code:	134 - Aqueous solution with total organic residues less than 10 percent
Disposal Method:	H141 - Storage, Bulking, And/Or Transfer Off Site--No Treatment/Reovery (H010-H129) Or (H131-H135)
Tons:	0.0015

Additional Information:

Year:	2017
Gen EPA ID:	CAL000338120
Shipment Date:	20170621
Creation Date:	7/12/2018 18:30:29
Receipt Date:	20170713
Manifest ID:	016028626JJK
Trans EPA ID:	MIK435642742
Trans Name:	EQ INDUSTRIAL SERVICES
Trans 2 EPA ID:	NED986382133
Trans 2 Name:	SMITH SYSTEMS
TSDF EPA ID:	NVT330010000
Trans Name:	US ECOLOGY INC
TSDF Alt EPA ID:	Not reported
TSDF Alt Name:	Not reported
Waste Code Description:	221 - Waste oil and mixed oil
RCRA Code:	Not reported
Meth Code:	H039 - Other Recovery Of Reclamation For Reuse Including Acid Regeneration, Organics Recovery Ect
Quantity Tons:	0.0005
Waste Quantity:	1
Quantity Unit:	P
Additional Code 1:	Not reported
Additional Code 2:	Not reported
Additional Code 3:	Not reported
Additional Code 4:	Not reported
Additional Code 5:	Not reported
Shipment Date:	20170621
Creation Date:	7/12/2018 18:30:29
Receipt Date:	20170713
Manifest ID:	016028626JJK
Trans EPA ID:	MIK435642742
Trans Name:	EQ INDUSTRIAL SERVICES

LENSCRAFTERS #5115 (Continued) **S123077407**

Trans 2 EPA ID:	NED986382133
Trans 2 Name:	SMITH SYSTEMS
TSDF EPA ID:	NVT330010000
Trans Name:	US ECOLOGY INC
TSDF Alt EPA ID:	Not reported
TSDF Alt Name:	Not reported
Waste Code Description:	134 - Aqueous solution with <10% total organic residues
RCRA Code:	U002
Meth Code:	H141 - Storage, Bulking, And/Or Transfer Off Site--No Treatment/Reovery (H010-H129) Or (H131-H135)
Quantity Tons:	0.0015
Waste Quantity:	3
Quantity Unit:	P
Additional Code 1:	D035
Additional Code 2:	D001
Additional Code 3:	Not reported
Additional Code 4:	Not reported
Additional Code 5:	Not reported

A34 **KIDDIE KANDIDS NO 00038** **RCRA-SQG** **1010313805**
Target **1150 EL CAMINO REAL** **CAR000178236**
Property **SAN MATEO, CA 94066**

Site 34 of 111 in cluster A

Actual:
47 ft.

RCRA Listings:

Date Form Received by Agency:	20061011
Handler Name:	Kiddie Kandids No 00038
Handler Address:	1150 El Camino Real
Handler City,State,Zip:	SAN MATEO, CA 94066
EPA ID:	CAR000178236
Contact Name:	CLINT W EASTMAN
Contact Address:	1150 EL CAMINO REAL
Contact City,State,Zip:	SAN MATEO, CA 94066
Contact Telephone:	650-873-6262
Contact Fax:	Not reported
Contact Email:	Not reported
Contact Title:	Not reported
EPA Region:	09
Land Type:	Private
Federal Waste Generator Description:	Small Quantity Generator
Non-Notifier:	Not reported
Biennial Report Cycle:	Not reported
Accessibility:	Not reported
Active Site Indicator:	Handler Activities
State District Owner:	Not reported
State District:	Not reported
Mailing Address:	1150 EL CAMINO REAL
Mailing City,State,Zip:	SAN MATEO, CA 94066
Owner Name:	The Shops At Tanforan General Growth Pro
Owner Type:	Private
Operator Name:	Kiddie Kandids
Operator Type:	Private
Short-Term Generator Activity:	No
Importer Activity:	No
Mixed Waste Generator:	No
Transporter Activity:	No
Transfer Facility Activity:	No

KIDDIE KANDIDS NO 00038 (Continued) **1010313805**

Recycler Activity with Storage:	No
Small Quantity On-Site Burner Exemption:	No
Smelting Melting and Refining Furnace Exemption:	No
Underground Injection Control:	No
Off-Site Waste Receipt:	No
Universal Waste Indicator:	No
Universal Waste Destination Facility:	No
Federal Universal Waste:	No
Active Site State-Reg Handler:	---
Federal Facility Indicator:	Not reported
Hazardous Secondary Material Indicator:	N
Sub-Part K Indicator:	Not reported
2018 GPRA Permit Baseline:	Not on the Baseline
2018 GPRA Renewals Baseline:	Not on the Baseline
202 GPRA Corrective Action Baseline:	No
Subject to Corrective Action Universe:	No
Non-TSDFs Where RCRA CA has Been Imposed Universe:	No
Corrective Action Priority Ranking:	No NCAPS ranking
Environmental Control Indicator:	No
Institutional Control Indicator:	No
Human Exposure Controls Indicator:	N/A
Groundwater Controls Indicator:	N/A
Significant Non-Complier Universe:	No
Unaddressed Significant Non-Complier Universe:	No
Addressed Significant Non-Complier Universe:	No
Significant Non-Complier With a Compliance Schedule Universe:	No
Financial Assurance Required:	Not reported
Handler Date of Last Change:	20061031
Recognized Trader-Importer:	No
Recognized Trader-Exporter:	No
Importer of Spent Lead Acid Batteries:	No
Exporter of Spent Lead Acid Batteries:	No
Recycler Activity Without Storage:	No
Manifest Broker:	No
Sub-Part P Indicator:	No

Hazardous Waste Summary:

Waste Code:	D011
Waste Description:	Silver

Handler - Owner Operator:

Owner/Operator Indicator:	Operator
Owner/Operator Name: KIDDIE KANDIDS	
Legal Status:	Private
Date Became Current:	20060912
Date Ended Current:	Not reported
Owner/Operator Address:	Not reported
Owner/Operator City,State,Zip:	Not reported
Owner/Operator Telephone:	Not reported
Owner/Operator Telephone Ext:	Not reported
Owner/Operator Fax:	Not reported
Owner/Operator Email:	Not reported

Owner/Operator Indicator:	Owner
Owner/Operator Name: THE SHOPS AT TANFORAN GENERAL GROWTH PRO	

KIDDIE KANDIDS NO 00038 (Continued) **1010313805**

Legal Status:	Private
Date Became Current:	20060924
Date Ended Current:	Not reported
Owner/Operator Address:	110 N WACKER
Owner/Operator City,State,Zip:	CHICAGO, IL 60606
Owner/Operator Telephone:	Not reported
Owner/Operator Telephone Ext:	Not reported
Owner/Operator Fax:	Not reported
Owner/Operator Email:	Not reported

Historic Generators:

Receive Date:	20061011
Handler Name: KIDDIE KANDIDS NO 00038	
Federal Waste Generator Description:	Small Quantity Generator
State District Owner:	Not reported
Large Quantity Handler of Universal Waste:	No
Recognized Trader Importer:	No
Recognized Trader Exporter:	No
Spent Lead Acid Battery Importer:	No
Spent Lead Acid Battery Exporter:	No
Current Record:	Yes
Non Storage Recycler Activity:	Not reported
Electronic Manifest Broker:	Not reported

List of NAICS Codes and Descriptions:

NAICS Code:	812922
NAICS Description:	ONE-HOUR PHOTOFINISHING

Facility Has Received Notices of Violations:

Violations:	No Violations Found

Evaluation Action Summary:

Evaluations:	No Evaluations Found

A35 **THE SHOPS AT TANFORAN** **FINDS** **1023316153**
Target **1150 EL CAMINO REAL 170** **N/A**
Property **SAN BRUNO, CA 94066**

Site 35 of 111 in cluster A

Actual:
47 ft.

FINDS:
Registry ID: 110066093765

Click Here for FRS Facility Detail Report:

Environmental Interest/Information System:
The California Environmental Protection Agency (CalEPA) has recently implemented a new data warehouse system (nSite). This data warehouse combines and merges facility and site information from five different systems managed within CalEPA. The five systems are: California Environmental Reporting System (CERS),EnviroStor, GeoTracker, California Integrated Water Quality System (CIWQS), andToxic Release Inventory (TRI).

THE SHOPS AT TANFORAN (Continued) **1023316153**

Click this hyperlink while viewing on your computer to access additional FINDS: detail in the EDR Site Report.

A36 **PETCO STORE #1320** **HWTS** **S118233827**
Target **1150 EL CAMINO REAL STE 167** **HAZNET** **N/A**
Property **SAN BRUNO, CA 94066**

Site 36 of 111 in cluster A

Actual:
47 ft.

HWTS:

Name:	PETCO STORE #1320
Address:	1150 EL CAMINO REAL STE 167
Address 2:	Not reported
City,State,Zip:	SAN BRUNO, CA 94066
EPA ID:	CAL000388276
Inactive Date:	Not reported
Create Date:	08/05/2013
Last Act Date:	Not reported
Mailing Name:	Not reported
Mailing Address:	654 RICHLAND HILLS
Mailing Address 2:	Not reported
Mailing City,State,Zip:	SAN ANTONIO, TX 78245
Owner Name:	PETCO ANIMALS SUPPLIES INC
Owner Address:	654 RICHLAND HILLS
Owner Address 2:	Not reported
Owner City,State,Zip:	SAN ANTONIO, TX 78245
Owner Phone:	Not reported
Owner Fax:	Not reported
Contact Name:	AMY EBERSOLE-MARTINEZ
Contact Address:	654 RICHLAND HILLS
Contact Address 2:	Not reported
City,State,Zip:	SAN ANTONIO, TX 782450000
Contact Phone:	Not reported
Contact Fax:	Not reported
Facility Status:	Active
Facility Type:	PERMANENT
Category:	STATE
Latitude:	37.636266
Longitude:	-122.420836

NAICS:

EPA ID:	CAL000388276
Create Date:	2013-08-05 15:55:02.933
NAICS Code:	42299
NAICS Description:	Other Miscellaneous Nondurable Goods Wholesalers
Issued EPA ID Date:	2013-08-05 14:41:29.72300
Inactive Date:	Not reported
Facility Name:	PETCO STORE #1320
Facility Address:	1150 EL CAMINO REAL STE 167
Facility Address 2:	Not reported
Facility City:	SAN BRUNO
Facility County:	Not reported
Facility State:	CA
Facility Zip:	940662429

EPA ID:	CAL000388276
Create Date:	2013-08-05 14:41:29.723
NAICS Code:	54189

PETCO STORE #1320 (Continued) **S118233827**

NAICS Description: Other Services Related to Advertising
Issued EPA ID Date: 2013-08-05 14:41:29.72300
Inactive Date: Not reported
Facility Name: PETCO STORE #1320
Facility Address: 1150 EL CAMINO REAL STE 167
Facility Address 2: Not reported
Facility City: SAN BRUNO
Facility County: Not reported
Facility State: CA
Facility Zip: 940662429

HAZNET:
Name: PETCO STORE #1320
Address: 1150 EL CAMINO REAL STE 167
Address 2: Not reported
City,State,Zip: SAN BRUNO, CA 940662429
Contact: AMY EBERSOLE-MARTINEZ
Telephone: 8587615359
Mailing Name: Not reported
Mailing Address: 654 RICHLAND HILLS

Year: 2021
Gepaid: CAL000388276
TSD EPA ID: NVD980895338
CA Waste Code: 181 - Other inorganic solid waste
Disposal Method: H141 - Storage, Bulking, And/Or Transfer Off Site--No Treatment/Reovery (H010-H129) Or (H131-H135)
Tons: 0.001

Year: 2021
Gepaid: CAL000388276
TSD EPA ID: CAD980884183
CA Waste Code: 331 - Off-specification, aged or surplus organics
Disposal Method: H141 - Storage, Bulking, And/Or Transfer Off Site--No Treatment/Reovery (H010-H129) Or (H131-H135)
Tons: 0.0005

Year: 2021
Gepaid: CAL000388276
TSD EPA ID: NVD980895338
CA Waste Code: 331 - Off-specification, aged or surplus organics
Disposal Method: H141 - Storage, Bulking, And/Or Transfer Off Site--No Treatment/Reovery (H010-H129) Or (H131-H135)
Tons: 0.004

Year: 2020
Gepaid: CAL000388276
TSD EPA ID: NVD980895338
CA Waste Code: 331 - Off-specification, aged or surplus organics
Disposal Method: H141 - Storage, Bulking, And/Or Transfer Off Site--No Treatment/Reovery (H010-H129) Or (H131-H135)
Tons: 0.0025

Year: 2020
Gepaid: CAL000388276
TSD EPA ID: CAD980884183

PETCO STORE #1320 (Continued) **S118233827**

CA Waste Code:	331 - Off-specification, aged or surplus organics
Disposal Method:	H141 - Storage, Bulking, And/Or Transfer Off Site--No Treatment/Reovery (H010-H129) Or (H131-H135)
Tons:	0.0055
Year:	2020
Gepaid:	CAL000388276
TSD EPA ID:	CAD008364432
CA Waste Code:	331 - Off-specification, aged or surplus organics
Disposal Method:	H141 - Storage, Bulking, And/Or Transfer Off Site--No Treatment/Reovery (H010-H129) Or (H131-H135)
Tons:	0.036
Year:	2019
Gepaid:	CAL000388276
TSD EPA ID:	AZR000515924
CA Waste Code:	331 - Off-specification, aged or surplus organics
Disposal Method:	H141 - Storage, Bulking, And/Or Transfer Off Site--No Treatment/Reovery (H010-H129) Or (H131-H135)
Tons:	0.00250
Year:	2019
Gepaid:	CAL000388276
TSD EPA ID:	CAD008364432
CA Waste Code:	331 - Off-specification, aged or surplus organics
Disposal Method:	H141 - Storage, Bulking, And/Or Transfer Off Site--No Treatment/Reovery (H010-H129) Or (H131-H135)
Tons:	0.03250
Year:	2018
Gepaid:	CAL000388276
TSD EPA ID:	NVD980895338
CA Waste Code:	331 - Off-specification, aged or surplus organics
Disposal Method:	H141 - Storage, Bulking, And/Or Transfer Off Site--No Treatment/Reovery (H010-H129) Or (H131-H135)
Tons:	0.00100
Year:	2018
Gepaid:	CAL000388276
TSD EPA ID:	CAD008364432
CA Waste Code:	331 - Off-specification, aged or surplus organics
Disposal Method:	H141 - Storage, Bulking, And/Or Transfer Off Site--No Treatment/Reovery (H010-H129) Or (H131-H135)
Tons:	0.03100

Click this hyperlink while viewing on your computer to access
18 additional CA HAZNET: record(s) in the EDR Site Report.

Additional Information:

Year:	2021
EM Manifest ID:	Not reported
Shipment Date:	4/8/2020
Shipment Date:	4/8/2020
Receipt Date:	4/22/2020
Manifest Number:	014395131FLE
Generator EPA ID:	CAL000388276

PETCO STORE #1320 (Continued) **S118233827**

Name:	PETCO
Address:	1150 EL CAMINO REAL NO. 167
Address 2:	Not reported
City,State,Zip:	SAN BRUNO, CA 94066-2429
Telephone:	Not reported
Contact:	Not reported
Contact Telephone:	916-351-0980
Contact Email:	Not reported
Transporter 1 EPA ID:	MNS000110924
Transporter Name:	Stericycle Specialty Waste Solutions Inc
Transporter 1 Emergency Number:	Not reported
Transporter 2 EPA ID:	MNS000110924
Transporter Name 2:	Stericycle Specialty Waste Solutions Inc
Transporter 2 Emergency Number:	Not reported
TSDF EPA ID:	CAD980884183
TSDF Name:	GEM Rancho Cordova LLC
TSDF Address 1:	11855 White Rock Road
TSDF Address 2:	Not reported
TSDF City,State,Zip:	Rancho Cordova, CA 95742
TSDF Telephone:	Not reported
TSDFA EPA ID:	Not reported
Waste Code Description:	331 - Not reported
RCRA Code:	D001,D005,D007,
Meth Code:	H141 - Not reported
Quantity Tons:	0.0045
Waste Quantity:	9
Quantity Unit:	P

Year:	2021
EM Manifest ID:	Not reported
Shipment Date:	4/8/2020
Shipment Date:	4/8/2020
Receipt Date:	4/24/2020
Manifest Number:	014395132FLE
Generator EPA ID:	CAL000388276
Name:	PETCO
Address:	1150 EL CAMINO REAL NO. 167
Address 2:	Not reported
City,State,Zip:	SAN BRUNO, CA 94066-2429
Telephone:	Not reported
Contact:	Not reported
Contact Telephone:	775-575-2760
Contact Email:	Not reported
Transporter 1 EPA ID:	MNS000110924
Transporter Name:	Stericycle Specialty Waste Solutions Inc
Transporter 1 Emergency Number:	Not reported
Transporter 2 EPA ID:	MNS000110924
Transporter Name 2:	Stericycle Specialty Waste Solutions Inc
Transporter 2 Emergency Number:	Not reported
TSDF EPA ID:	NVD980895338
TSDF Name:	21st Century Environmental Management of Nevada, LLC
TSDF Address 1:	2095 Newlands Drive East
TSDF Address 2:	Not reported
TSDF City,State,Zip:	Fernley, NV 89408
TSDF Telephone:	Not reported
TSDFA EPA ID:	Not reported
Waste Code Description:	331 - Not reported

PETCO STORE #1320 (Continued) **S118233827**

RCRA Code:	D007,D009,D010
Meth Code:	H141 - Not reported
Quantity Tons:	0.0025
Waste Quantity:	5
Quantity Unit:	P
Year:	2021
EM Manifest ID:	Not reported
Shipment Date:	10/1/2020
Shipment Date:	10/1/2020
Receipt Date:	10/16/2020
Manifest Number:	015081095FLE
Generator EPA ID:	CAL000388276
Name:	PETCO
Address:	1150 EL CAMINO REAL NO. 167
Address 2:	Not reported
City,State,Zip:	SAN BRUNO, CA 94066-2429
Telephone:	Not reported
Contact:	Not reported
Contact Telephone:	916-351-0980
Contact Email:	Not reported
Transporter 1 EPA ID:	MNS000110924
Transporter Name:	Stericycle Specialty Waste Solutions Inc
Transporter 1 Emergency Number:	Not reported
Transporter 2 EPA ID:	Not reported
Transporter Name 2:	Not reported
Transporter 2 Emergency Number:	Not reported
TSDF EPA ID:	CAD980884183
TSDF Name:	GEM Rancho Cordova LLC
TSDF Address 1:	11855 White Rock Road
TSDF Address 2:	Not reported
TSDF City,State,Zip:	Rancho Cordova, CA 95742
TSDF Telephone:	Not reported
TSDFA EPA ID:	Not reported
Waste Code Description:	331 - Not reported
RCRA Code:	D001,D005,D007,
Meth Code:	H141 - Not reported
Quantity Tons:	0.001
Waste Quantity:	2
Quantity Unit:	P
Year:	2021
EM Manifest ID:	Not reported
Shipment Date:	10/1/2020
Shipment Date:	10/1/2020
Receipt Date:	10/27/2020
Manifest Number:	015081096FLE
Generator EPA ID:	CAL000388276
Name:	PETCO STORE #1320
Address:	1150 EL CAMINO REAL STE 167
Address 2:	Not reported
City,State,Zip:	SAN BRUNO, CA 94066-2429
Telephone:	Not reported
Contact:	Not reported
Contact Telephone:	650-589-3757
Contact Email:	Not reported
Transporter 1 EPA ID:	MNS000110924

PETCO STORE #1320 (Continued) **S118233827**

Transporter Name:	CLEAN EARTH SPECIALTY WASTE SOLUTIONS, INC.
Transporter 1 Emergency Number:	Not reported
Transporter 2 EPA ID:	MOD095038998
Transporter Name 2:	BED ROCK INC DBA TRI STATE MOTOR TRANSIT CO
Transporter 2 Emergency Number:	Not reported
TSDF EPA ID:	CAD008364432
TSDF Name:	RHO-CHEM LLC
TSDF Address 1:	ISIS AVENUE
TSDF Address 2:	Not reported
TSDF City,State,Zip:	INGLEWOOD, CA 90301
TSDF Telephone:	Not reported
TSDFA EPA ID:	Not reported
Waste Code Description:	331 - Not reported
RCRA Code:	D007,D009,D010
Meth Code:	H141 - Not reported
Quantity Tons:	0.036
Waste Quantity:	72
Quantity Unit:	P

Additional Information:

Year:	2020
EM Manifest ID:	Not reported
Shipment Date:	4/8/2020
Shipment Date:	4/8/2020
Receipt Date:	4/22/2020
Manifest Number:	014395131FLE
Generator EPA ID:	CAL000388276
Name:	PETCO
Address:	1150 EL CAMINO REAL NO. 167
Address 2:	Not reported
City,State,Zip:	SAN BRUNO, CA 94066-2429
Telephone:	Not reported
Contact:	Not reported
Contact Telephone:	916-351-0980
Contact Email:	Not reported
Transporter 1 EPA ID:	MNS000110924
Transporter Name:	Stericycle Specialty Waste Solutions Inc
Transporter 1 Emergency Number:	Not reported
Transporter 2 EPA ID:	MNS000110924
Transporter Name 2:	Stericycle Specialty Waste Solutions Inc
Transporter 2 Emergency Number:	Not reported
TSDF EPA ID:	CAD980884183
TSDF Name:	GEM Rancho Cordova LLC
TSDF Address 1:	11855 White Rock Road
TSDF Address 2:	Not reported
TSDF City,State,Zip:	Rancho Cordova, CA 95742
TSDF Telephone:	Not reported
TSDFA EPA ID:	Not reported
Waste Code Description:	331 - Not reported
RCRA Code:	D001,D005,D007,
Meth Code:	H141 - Not reported
Quantity Tons:	0.0045
Waste Quantity:	9
Quantity Unit:	P

Year:	2020
EM Manifest ID:	Not reported

PETCO STORE #1320 (Continued) **S118233827**

Shipment Date:	4/8/2020
Shipment Date:	4/8/2020
Receipt Date:	4/24/2020
Manifest Number:	014395132FLE
Generator EPA ID:	CAL000388276
Name:	PETCO
Address:	1150 EL CAMINO REAL NO. 167
Address 2:	Not reported
City,State,Zip:	SAN BRUNO, CA 94066-2429
Telephone:	Not reported
Contact:	Not reported
Contact Telephone:	775-575-2760
Contact Email:	Not reported
Transporter 1 EPA ID:	MNS000110924
Transporter Name:	Stericycle Specialty Waste Solutions Inc
Transporter 1 Emergency Number:	Not reported
Transporter 2 EPA ID:	MNS000110924
Transporter Name 2:	Stericycle Specialty Waste Solutions Inc
Transporter 2 Emergency Number:	Not reported
TSDF EPA ID:	NVD980895338
TSDF Name:	21st Century Environmental Management of Nevada, LLC
TSDF Address 1:	2095 Newlands Drive East
TSDF Address 2:	Not reported
TSDF City,State,Zip:	Fernley, NV 89408
TSDF Telephone:	Not reported
TSDFA EPA ID:	Not reported
Waste Code Description:	331 - Not reported
RCRA Code:	D007,D009,D010
Meth Code:	H141 - Not reported
Quantity Tons:	0.0025
Waste Quantity:	5
Quantity Unit:	P

Year:	2020
EM Manifest ID:	Not reported
Shipment Date:	10/1/2020
Shipment Date:	10/1/2020
Receipt Date:	10/16/2020
Manifest Number:	015081095FLE
Generator EPA ID:	CAL000388276
Name:	PETCO
Address:	1150 EL CAMINO REAL NO. 167
Address 2:	Not reported
City,State,Zip:	SAN BRUNO, CA 94066-2429
Telephone:	Not reported
Contact:	Not reported
Contact Telephone:	916-351-0980
Contact Email:	Not reported
Transporter 1 EPA ID:	MNS000110924
Transporter Name:	Stericycle Specialty Waste Solutions Inc
Transporter 1 Emergency Number:	Not reported
Transporter 2 EPA ID:	Not reported
Transporter Name 2:	Not reported
Transporter 2 Emergency Number:	Not reported
TSDF EPA ID:	CAD980884183
TSDF Name:	GEM Rancho Cordova LLC
TSDF Address 1:	11855 White Rock Road

PETCO STORE #1320 (Continued) **S118233827**

TSDF Address 2: Not reported
TSDF City,State,Zip: Rancho Cordova, CA 95742
TSDF Telephone: Not reported
TSDFA EPA ID: Not reported
Waste Code Description: 331 - Not reported
RCRA Code: D001,D005,D007,
Meth Code: H141 - Not reported
Quantity Tons: 0.001
Waste Quantity: 2
Quantity Unit: P

Year: 2020
EM Manifest ID: Not reported
Shipment Date: 10/1/2020
Shipment Date: 10/1/2020
Receipt Date: 10/27/2020
Manifest Number: 015081096FLE
Generator EPA ID: CAL000388276
Name: PETCO STORE #1320
Address: 1150 EL CAMINO REAL STE 167
Address 2: Not reported
City,State,Zip: SAN BRUNO, CA 94066-2429
Telephone: Not reported
Contact: Not reported
Contact Telephone: 650-589-3757
Contact Email: Not reported
Transporter 1 EPA ID: MNS000110924
Transporter Name: CLEAN EARTH SPECIALTY WASTE SOLUTIONS, INC.
Transporter 1 Emergency Number: Not reported
Transporter 2 EPA ID: MOD095038998
Transporter Name 2: BED ROCK INC DBA TRI STATE MOTOR TRANSIT CO
Transporter 2 Emergency Number: Not reported
TSDF EPA ID: CAD008364432
TSDF Name: RHO-CHEM LLC
TSDF Address 1: ISIS AVENUE
TSDF Address 2: Not reported
TSDF City,State,Zip: INGLEWOOD, CA 90301
TSDF Telephone: Not reported
TSDFA EPA ID: Not reported
Waste Code Description: 331 - Not reported
RCRA Code: D007,D009,D010
Meth Code: H141 - Not reported
Quantity Tons: 0.036
Waste Quantity: 72
Quantity Unit: P

Additional Information:
Year: 2019
EM Manifest ID: 282362
Shipment Date: 2/20/2019
Shipment Date: 2/20/2019
Receipt Date: 3/1/2019
Manifest Number: 012416944FLE
Generator EPA ID: CAL000388276
Name: PETCO
Address: 1150 EL CAMINO REAL NO. 167
Address 2: Not reported

PETCO STORE #1320 (Continued) **S118233827**

City,State,Zip:	SAN BRUNO 94066
Telephone:	877-577-2669
Contact:	Not reported
Contact Telephone:	323-776-6233
Contact Email:	Not reported
Transporter 1 EPA ID:	MNS000110924
Transporter Name:	Not reported
Transporter 1 Emergency Number:	Not reported
Transporter 2 EPA ID:	MNS000110924
Transporter Name 2:	Not reported
Transporter 2 Emergency Number:	Not reported
TSDF EPA ID:	CAD008364432
TSDF Name:	Rho Chem LLC
TSDF Address 1:	425 Isis Ave.
TSDF Address 2:	Not reported
TSDF City,State,Zip:	Inglewood 90301
TSDF Telephone:	Not reported
TSDFA EPA ID:	Not reported
Waste Code Description:	- Not reported
RCRA Code:	Not reported
Meth Code:	- Not reported
Quantity Tons:	Not reported
Waste Quantity:	Not reported
Quantity Unit:	Not reported

Federal:

Year:	2019
EM Manifest ID:	282362
Generator EPA ID:	CAL000388276
Shipment Date:	2019-02-20
Manifest Number:	012416944FLE
Line Number:	1
Method Code:	H141
Quantity Tons:	0.03250
Quantity Waste:	65.000000
Quantity Unit:	P
Number of Containers:	1
Type of Container:	Fiberboard or plastic drums, barrels, kegs
Quantity Type:	Pounds
Federal Code:	D007

Year:	2019
EM Manifest ID:	282362
Generator EPA ID:	CAL000388276
Shipment Date:	2019-02-20
Manifest Number:	012416944FLE
Line Number:	1
Method Code:	H141
Quantity Tons:	0.03250
Quantity Waste:	65.000000
Quantity Unit:	P
Number of Containers:	1
Type of Container:	Fiberboard or plastic drums, barrels, kegs
Quantity Type:	Pounds
Federal Code:	D009

Year:	2019
EM Manifest ID:	282362

PETCO STORE #1320 (Continued) **S118233827**

Generator EPA ID: CAL000388276
Shipment Date: 2019-02-20
Manifest Number: 012416944FLE
Line Number: 1
Method Code: H141
Quantity Tons: 0.03250
Quantity Waste: 65.000000
Quantity Unit: P
Number of Containers: 1
Type of Container: Fiberboard or plastic drums, barrels, kegs
Quantity Type: Pounds
Federal Code: D010

Year: 2019
EM Manifest ID: 282362
Generator EPA ID: CAL000388276
Shipment Date: 2019-02-20
Manifest Number: 012416944FLE
Line Number: 1
Method Code: H141
Quantity Tons: 0.03250
Quantity Waste: 65.000000
Quantity Unit: P
Number of Containers: 1
Type of Container: Fiberboard or plastic drums, barrels, kegs
Quantity Type: Pounds
Federal Code: D013

State:
Year: 2019
EM Manifest ID: 282362
Generator EPA ID: CAL000388276
Shipment Date: 2019-02-20
Manifest Number: 012416944FLE
Line Number: 1
Method Code: H141
Quantity Tons: 0.03250
Quantity Waste: 65.000000
Quantity Unit: P
Number of Containers: 1
Type of Container: Fiberboard or plastic drums, barrels, kegs
Quantity Type: Pounds
State Code: 331

Additional Information:
Year: 2018
EM Manifest ID: 010732934FLE20170914_D_1
Shipment Date: 9/14/2017
Shipment Date: 9/14/2017
Receipt Date: 9/26/2017
Manifest Number: 010732934FLE
Generator EPA ID: CAL000388276
Name: PETCO #1320
Address: Not reported
Address 2: Not reported

PETCO STORE #1320 (Continued) **S118233827**

City,State,Zip:	Not reported
Telephone:	Not reported
Contact:	Not reported
Contact Telephone:	Not reported
Contact Email:	Not reported
Transporter 1 EPA ID:	MNS000110924
Transporter Name:	Not reported
Transporter 1 Emergency Number:	Not reported
Transporter 2 EPA ID:	NED986382133
Transporter Name 2:	Not reported
Transporter 2 Emergency Number:	Not reported
TSDF EPA ID:	NVD980895338
TSDF Name:	21ST CENTURY EMN LLC
TSDF Address 1:	Not reported
TSDF Address 2:	Not reported
TSDF City,State,Zip:	Not reported
TSDF Telephone:	Not reported
TSDFA EPA ID:	Not reported
Waste Code Description:	- Not reported
RCRA Code:	Not reported
Meth Code:	- Not reported
Quantity Tons:	Not reported
Waste Quantity:	Not reported
Quantity Unit:	Not reported

Federal:

Year:	2018
EM Manifest ID:	010732934FLE20170914_D_1
Generator EPA ID:	CAL000388276
Shipment Date:	2017-09-14
Manifest Number:	010732934FLE
Line Number:	1
Method Code:	H121
Quantity Tons:	0.00300
Quantity Waste:	6.000000
Quantity Unit:	P
Number of Containers:	1
Type of Container:	NULL
Quantity Type:	NULL
Federal Code:	D002

Year:	2018
EM Manifest ID:	010732934FLE20170914_D_1
Generator EPA ID:	CAL000388276
Shipment Date:	2017-09-14
Manifest Number:	010732934FLE
Line Number:	2
Method Code:	H121
Quantity Tons:	0.00050
Quantity Waste:	1.000000
Quantity Unit:	P
Number of Containers:	1
Type of Container:	NULL
Quantity Type:	NULL
Federal Code:	D002

Year:	2018
EM Manifest ID:	010732934FLE20170914_D_1

PETCO STORE #1320 (Continued) **S118233827**

Generator EPA ID:	CAL000388276
Shipment Date:	2017-09-14
Manifest Number:	010732934FLE
Line Number:	3
Method Code:	H141
Quantity Tons:	0.00100
Quantity Waste:	2.000000
Quantity Unit:	P
Number of Containers:	1
Type of Container:	NULL
Quantity Type:	NULL
Federal Code:	D001

Year:	2018
EM Manifest ID:	010732934FLE20170914_D_1
Generator EPA ID:	CAL000388276
Shipment Date:	2017-09-14
Manifest Number:	010732934FLE
Line Number:	3
Method Code:	H141
Quantity Tons:	0.00100
Quantity Waste:	2.000000
Quantity Unit:	P
Number of Containers:	1
Type of Container:	NULL
Quantity Type:	NULL
Federal Code:	D005

Year:	2018
EM Manifest ID:	010732934FLE20170914_D_1
Generator EPA ID:	CAL000388276
Shipment Date:	2017-09-14
Manifest Number:	010732934FLE
Line Number:	3
Method Code:	H141
Quantity Tons:	0.00100
Quantity Waste:	2.000000
Quantity Unit:	P
Number of Containers:	1
Type of Container:	NULL
Quantity Type:	NULL
Federal Code:	D007

Year:	2018
EM Manifest ID:	010732934FLE20170914_D_1
Generator EPA ID:	CAL000388276
Shipment Date:	2017-09-14
Manifest Number:	010732934FLE
Line Number:	3
Method Code:	H141
Quantity Tons:	0.00100
Quantity Waste:	2.000000
Quantity Unit:	P
Number of Containers:	1
Type of Container:	NULL
Quantity Type:	NULL
Federal Code:	D035

PETCO STORE #1320 (Continued) **S118233827**

Year:	2018
EM Manifest ID:	010732934FLE20170914_D_1
Generator EPA ID:	CAL000388276
Shipment Date:	2017-09-14
Manifest Number:	010732934FLE
Line Number:	4
Method Code:	H070
Quantity Tons:	0.00100
Quantity Waste:	2.000000
Quantity Unit:	P
Number of Containers:	1
Type of Container:	NULL
Quantity Type:	NULL
Federal Code:	D001

State:

Year:	2018
EM Manifest ID:	010732934FLE20170914_D_1
Generator EPA ID:	CAL000388276
Shipment Date:	2017-09-14
Manifest Number:	010732934FLE
Line Number:	1
Method Code:	H121
Quantity Tons:	0.00300
Quantity Waste:	6.000000
Quantity Unit:	P
Number of Containers:	1
Type of Container:	NULL
Quantity Type:	NULL
State Code:	791

Year:	2018
EM Manifest ID:	010732934FLE20170914_D_1
Generator EPA ID:	CAL000388276
Shipment Date:	2017-09-14
Manifest Number:	010732934FLE
Line Number:	2
Method Code:	H121
Quantity Tons:	0.00050
Quantity Waste:	1.000000
Quantity Unit:	P
Number of Containers:	1
Type of Container:	NULL
Quantity Type:	NULL
State Code:	122

Year:	2018
EM Manifest ID:	010732934FLE20170914_D_1
Generator EPA ID:	CAL000388276
Shipment Date:	2017-09-14
Manifest Number:	010732934FLE
Line Number:	3
Method Code:	H141
Quantity Tons:	0.00100
Quantity Waste:	2.000000
Quantity Unit:	P
Number of Containers:	1

PETCO STORE #1320 (Continued) **S118233827**

Type of Container:	NULL
Quantity Type:	NULL
State Code:	331
Year:	2018
EM Manifest ID:	010732934FLE20170914_D_1
Generator EPA ID:	CAL000388276
Shipment Date:	2017-09-14
Manifest Number:	010732934FLE
Line Number:	4
Method Code:	H070
Quantity Tons:	0.00100
Quantity Waste:	2.000000
Quantity Unit:	P
Number of Containers:	1
Type of Container:	NULL
Quantity Type:	NULL
State Code:	135
Year:	2018
EM Manifest ID:	010732934FLE20170914_D_1
Generator EPA ID:	CAL000388276
Shipment Date:	2017-09-14
Manifest Number:	010732934FLE
Line Number:	5
Method Code:	H141
Quantity Tons:	0.00300
Quantity Waste:	6.000000
Quantity Unit:	P
Number of Containers:	1
Type of Container:	NULL
Quantity Type:	NULL
State Code:	331
Year:	2018
EM Manifest ID:	010854675FLE20180305_D_1
Shipment Date:	3/5/2018
Shipment Date:	3/5/2018
Receipt Date:	4/10/2018
Manifest Number:	010854675FLE
Generator EPA ID:	CAL000388276
Name:	PETCO #1320
Address:	Not reported
Address 2:	Not reported
City,State,Zip:	Not reported
Telephone:	Not reported
Contact:	Not reported
Contact Telephone:	Not reported
Contact Email:	Not reported
Transporter 1 EPA ID:	MNS000110924
Transporter Name:	Not reported
Transporter 1 Emergency Number:	Not reported
Transporter 2 EPA ID:	NED986382133
Transporter Name 2:	Not reported
Transporter 2 Emergency Number:	Not reported
TSDF EPA ID:	CAD008364432

PETCO STORE #1320 (Continued) **S118233827**

TSDF Name:	RHO CHEM LLC
TSDF Address 1:	Not reported
TSDF Address 2:	Not reported
TSDF City,State,Zip:	Not reported
TSDF Telephone:	Not reported
TSDFA EPA ID:	Not reported
Waste Code Description:	- Not reported
RCRA Code:	Not reported
Meth Code:	- Not reported
Quantity Tons:	Not reported
Waste Quantity:	Not reported
Quantity Unit:	Not reported

Federal:

Year:	2018
EM Manifest ID:	010854675FLE20180305_D_1
Generator EPA ID:	CAL000388276
Shipment Date:	2018-03-05
Manifest Number:	010854675FLE
Line Number:	1
Method Code:	H141
Quantity Tons:	0.00550
Quantity Waste:	11.000000
Quantity Unit:	P
Number of Containers:	1
Type of Container:	NULL
Quantity Type:	NULL
Federal Code:	D007

Year:	2018
EM Manifest ID:	010854675FLE20180305_D_1
Generator EPA ID:	CAL000388276
Shipment Date:	2018-03-05
Manifest Number:	010854675FLE
Line Number:	1
Method Code:	H141
Quantity Tons:	0.00550
Quantity Waste:	11.000000
Quantity Unit:	P
Number of Containers:	1
Type of Container:	NULL
Quantity Type:	NULL
Federal Code:	D009

Year:	2018
EM Manifest ID:	010854675FLE20180305_D_1
Generator EPA ID:	CAL000388276
Shipment Date:	2018-03-05
Manifest Number:	010854675FLE
Line Number:	1
Method Code:	H141
Quantity Tons:	0.00550
Quantity Waste:	11.000000
Quantity Unit:	P
Number of Containers:	1
Type of Container:	NULL
Quantity Type:	NULL
Federal Code:	D010

PETCO STORE #1320 (Continued) **S118233827**

Year:	2018
EM Manifest ID:	010854675FLE20180305_D_1
Generator EPA ID:	CAL000388276
Shipment Date:	2018-03-05
Manifest Number:	010854675FLE
Line Number:	1
Method Code:	H141
Quantity Tons:	0.00550
Quantity Waste:	11.000000
Quantity Unit:	P
Number of Containers:	1
Type of Container:	NULL
Quantity Type:	NULL
Federal Code:	D013

State:

Year:	2018
EM Manifest ID:	010854675FLE20180305_D_1
Generator EPA ID:	CAL000388276
Shipment Date:	2018-03-05
Manifest Number:	010854675FLE
Line Number:	1
Method Code:	H141
Quantity Tons:	0.00550
Quantity Waste:	11.000000
Quantity Unit:	P
Number of Containers:	1
Type of Container:	NULL
Quantity Type:	NULL
State Code:	331

Year:	2018
EM Manifest ID:	010075004FLE20170327_D_1
Shipment Date:	3/27/2017
Shipment Date:	3/27/2017
Receipt Date:	4/6/2017
Manifest Number:	010075004FLE
Generator EPA ID:	CAL000388276
Name:	PETCO #1320
Address:	Not reported
Address 2:	Not reported
City,State,Zip:	Not reported
Telephone:	Not reported
Contact:	Not reported
Contact Telephone:	Not reported
Contact Email:	Not reported
Transporter 1 EPA ID:	MNS000110924
Transporter Name:	Not reported
Transporter 1 Emergency Number:	Not reported
Transporter 2 EPA ID:	NED98638
Transporter Name 2:	Not reported
Transporter 2 Emergency Number:	Not reported
TSDF EPA ID:	NVD980895338
TSDF Name:	21ST CENTURY EMN LLC
TSDF Address 1:	Not reported
TSDF Address 2:	Not reported

PETCO STORE #1320 (Continued) **S118233827**

TSDF City,State,Zip:	Not reported
TSDF Telephone:	Not reported
TSDFA EPA ID:	Not reported
Waste Code Description:	- Not reported
RCRA Code:	Not reported
Meth Code:	- Not reported
Quantity Tons:	Not reported
Waste Quantity:	Not reported
Quantity Unit:	Not reported

Federal:

Year:	2018
EM Manifest ID:	010075004FLE20170327_D_1
Generator EPA ID:	CAL000388276
Shipment Date:	2017-03-27
Manifest Number:	010075004FLE
Line Number:	1
Method Code:	H141
Quantity Tons:	0.00200
Quantity Waste:	4.000000
Quantity Unit:	P
Number of Containers:	1
Type of Container:	NULL
Quantity Type:	NULL
Federal Code:	D001

Year:	2018
EM Manifest ID:	010075004FLE20170327_D_1
Generator EPA ID:	CAL000388276
Shipment Date:	2017-03-27
Manifest Number:	010075004FLE
Line Number:	1
Method Code:	H141
Quantity Tons:	0.00200
Quantity Waste:	4.000000
Quantity Unit:	P
Number of Containers:	1
Type of Container:	NULL
Quantity Type:	NULL
Federal Code:	D005

Year:	2018
EM Manifest ID:	010075004FLE20170327_D_1
Generator EPA ID:	CAL000388276
Shipment Date:	2017-03-27
Manifest Number:	010075004FLE
Line Number:	1
Method Code:	H141
Quantity Tons:	0.00200
Quantity Waste:	4.000000
Quantity Unit:	P
Number of Containers:	1
Type of Container:	NULL
Quantity Type:	NULL
Federal Code:	D007

Year:	2018
EM Manifest ID:	010075004FLE20170327_D_1

PETCO STORE #1320 (Continued) **S118233827**

Generator EPA ID:	CAL000388276
Shipment Date:	2017-03-27
Manifest Number:	010075004FLE
Line Number:	1
Method Code:	H141
Quantity Tons:	0.00200
Quantity Waste:	4.000000
Quantity Unit:	P
Number of Containers:	1
Type of Container:	NULL
Quantity Type:	NULL
Federal Code:	D035
Year:	2018
EM Manifest ID:	010075004FLE20170327_D_1
Generator EPA ID:	CAL000388276
Shipment Date:	2017-03-27
Manifest Number:	010075004FLE
Line Number:	2
Method Code:	H141
Quantity Tons:	0.00150
Quantity Waste:	3.000000
Quantity Unit:	P
Number of Containers:	1
Type of Container:	NULL
Quantity Type:	NULL
Federal Code:	D001
Year:	2018
EM Manifest ID:	010075004FLE20170327_D_1
Generator EPA ID:	CAL000388276
Shipment Date:	2017-03-27
Manifest Number:	010075004FLE
Line Number:	2
Method Code:	H141
Quantity Tons:	0.00150
Quantity Waste:	3.000000
Quantity Unit:	P
Number of Containers:	1
Type of Container:	NULL
Quantity Type:	NULL
Federal Code:	D035
Year:	2018
EM Manifest ID:	010075004FLE20170327_D_1
Generator EPA ID:	CAL000388276
Shipment Date:	2017-03-27
Manifest Number:	010075004FLE
Line Number:	3
Method Code:	H121
Quantity Tons:	0.00200
Quantity Waste:	4.000000
Quantity Unit:	P
Number of Containers:	1
Type of Container:	NULL
Quantity Type:	NULL
Federal Code:	D002

PETCO STORE #1320 (Continued) **S118233827**

Year:	2018
EM Manifest ID:	010075004FLE20170327_D_1
Generator EPA ID:	CAL000388276
Shipment Date:	2017-03-27
Manifest Number:	010075004FLE
Line Number:	4
Method Code:	H121
Quantity Tons:	0.00100
Quantity Waste:	2.000000
Quantity Unit:	P
Number of Containers:	1
Type of Container:	NULL
Quantity Type:	NULL
Federal Code:	D002

State:

Year:	2018
EM Manifest ID:	010075004FLE20170327_D_1
Generator EPA ID:	CAL000388276
Shipment Date:	2017-03-27
Manifest Number:	010075004FLE
Line Number:	1
Method Code:	H141
Quantity Tons:	0.00200
Quantity Waste:	4.000000
Quantity Unit:	P
Number of Containers:	1
Type of Container:	NULL
Quantity Type:	NULL
State Code:	331

Year:	2018
EM Manifest ID:	010075004FLE20170327_D_1
Generator EPA ID:	CAL000388276
Shipment Date:	2017-03-27
Manifest Number:	010075004FLE
Line Number:	2
Method Code:	H141
Quantity Tons:	0.00150
Quantity Waste:	3.000000
Quantity Unit:	P
Number of Containers:	1
Type of Container:	NULL
Quantity Type:	NULL
State Code:	331

Year:	2018
EM Manifest ID:	010075004FLE20170327_D_1
Generator EPA ID:	CAL000388276
Shipment Date:	2017-03-27
Manifest Number:	010075004FLE
Line Number:	3
Method Code:	H121
Quantity Tons:	0.00200
Quantity Waste:	4.000000
Quantity Unit:	P
Number of Containers:	1

PETCO STORE #1320 (Continued) **S118233827**

Type of Container:	NULL
Quantity Type:	NULL
State Code:	122
Year:	2018
EM Manifest ID:	010075004FLE20170327_D_1
Generator EPA ID:	CAL000388276
Shipment Date:	2017-03-27
Manifest Number:	010075004FLE
Line Number:	4
Method Code:	H121
Quantity Tons:	0.00100
Quantity Waste:	2.000000
Quantity Unit:	P
Number of Containers:	1
Type of Container:	NULL
Quantity Type:	NULL
State Code:	791
Year:	2018
EM Manifest ID:	010075004FLE20170327_D_1
Generator EPA ID:	CAL000388276
Shipment Date:	2017-03-27
Manifest Number:	010075004FLE
Line Number:	5
Method Code:	H141
Quantity Tons:	0.00950
Quantity Waste:	19.000000
Quantity Unit:	P
Number of Containers:	1
Type of Container:	NULL
Quantity Type:	NULL
State Code:	331
Year:	2018
EM Manifest ID:	010075004FLE20170327_D_1
Generator EPA ID:	CAL000388276
Shipment Date:	2017-03-27
Manifest Number:	010075004FLE
Line Number:	6
Method Code:	H141
Quantity Tons:	0.00800
Quantity Waste:	16.000000
Quantity Unit:	P
Number of Containers:	1
Type of Container:	NULL
Quantity Type:	NULL
State Code:	181
Year:	2018
EM Manifest ID:	010075004FLE20170327_D_1
Generator EPA ID:	CAL000388276
Shipment Date:	2017-03-27
Manifest Number:	010075004FLE
Line Number:	8
Method Code:	H141
Quantity Tons:	0.00200

PETCO STORE #1320 (Continued) **S118233827**

Quantity Waste:	4.000000
Quantity Unit:	P
Number of Containers:	1
Type of Container:	NULL
Quantity Type:	NULL
State Code:	352

Additional Information:

Year:	2017
Gen EPA ID:	CAL000388276
Shipment Date:	20170914
Creation Date:	10/10/2018 18:30:37
Receipt Date:	20170926
Manifest ID:	010732934FLE
Trans EPA ID:	MNS000110924
Trans Name:	STERICYCLE SPECIALTY WASTE SOLUTIONS INC
Trans 2 EPA ID:	NED986382133
Trans 2 Name:	SMITH SYSTEMS
TSDF EPA ID:	NVD980895338
Trans Name:	21ST CENTURY EMN LLC
TSDF Alt EPA ID:	Not reported
TSDF Alt Name:	Not reported
Waste Code Description:	135 - Unspecified aqueous solution
RCRA Code:	D001
Meth Code:	H070 - Not reported
Quantity Tons:	0.001
Waste Quantity:	2
Quantity Unit:	P
Additional Code 1:	Not reported
Additional Code 2:	Not reported
Additional Code 3:	Not reported
Additional Code 4:	Not reported
Additional Code 5:	Not reported
Shipment Date:	20170914
Creation Date:	10/10/2018 18:30:37
Receipt Date:	20170926
Manifest ID:	010732934FLE
Trans EPA ID:	MNS000110924
Trans Name:	STERICYCLE SPECIALTY WASTE SOLUTIONS INC
Trans 2 EPA ID:	NED986382133
Trans 2 Name:	SMITH SYSTEMS
TSDF EPA ID:	NVD980895338
Trans Name:	21ST CENTURY EMN LLC
TSDF Alt EPA ID:	Not reported
TSDF Alt Name:	Not reported
Waste Code Description:	331 - Off-specification, aged, or surplus organics
RCRA Code:	D035
Meth Code:	H141 - Storage, Bulking, And/Or Transfer Off Site--No Treatment/Reovery (H010-H129) Or (H131-H135)
Quantity Tons:	0.001
Waste Quantity:	2
Quantity Unit:	P
Additional Code 1:	D007
Additional Code 2:	D005

PETCO STORE #1320 (Continued) **S118233827**

Additional Code 3:	D001
Additional Code 4:	Not reported
Additional Code 5:	Not reported
Shipment Date:	20170914
Creation Date:	10/10/2018 18:30:37
Receipt Date:	20170926
Manifest ID:	010732934FLE
Trans EPA ID:	MNS000110924
Trans Name:	STERICYCLE SPECIALTY WASTE SOLUTIONS INC
Trans 2 EPA ID:	NED986382133
Trans 2 Name:	SMITH SYSTEMS
TSDF EPA ID:	NVD980895338
Trans Name:	21ST CENTURY EMN LLC
TSDF Alt EPA ID:	Not reported
TSDF Alt Name:	Not reported
Waste Code Description:	122 - Alkaline solution without metals (pH > 12.5
RCRA Code:	D002
Meth Code:	H121 - Neutralization Only
Quantity Tons:	0.0005
Waste Quantity:	1
Quantity Unit:	P
Additional Code 1:	Not reported
Additional Code 2:	Not reported
Additional Code 3:	Not reported
Additional Code 4:	Not reported
Additional Code 5:	Not reported
Shipment Date:	20170914
Creation Date:	10/10/2018 18:30:37
Receipt Date:	20170926
Manifest ID:	010732934FLE
Trans EPA ID:	MNS000110924
Trans Name:	STERICYCLE SPECIALTY WASTE SOLUTIONS INC
Trans 2 EPA ID:	NED986382133
Trans 2 Name:	SMITH SYSTEMS
TSDF EPA ID:	NVD980895338
Trans Name:	21ST CENTURY EMN LLC
TSDF Alt EPA ID:	Not reported
TSDF Alt Name:	Not reported
Waste Code Description:	791 - Liquids with pH < 2 792 Liquids with pH < 2 with metals
RCRA Code:	D002
Meth Code:	H121 - Neutralization Only
Quantity Tons:	0.003
Waste Quantity:	6
Quantity Unit:	P
Additional Code 1:	Not reported
Additional Code 2:	Not reported
Additional Code 3:	Not reported
Additional Code 4:	Not reported
Additional Code 5:	Not reported
Shipment Date:	20170914
Creation Date:	Not reported
Receipt Date:	Not reported
Manifest ID:	010732934FLE
Trans EPA ID:	MNS000110924

PETCO STORE #1320 (Continued) **S118233827**

Trans Name:	STERICYCLE SPECIALTY WASTE SOLUTIONS INC
Trans 2 EPA ID:	NED986382133
Trans 2 Name:	SMITH SYSTEMS
TSDF EPA ID:	NVD980895338
Trans Name:	21ST CENTURY EMN LLC
TSDF Alt EPA ID:	Not reported
TSDF Alt Name:	Not reported
Waste Code Description:	331 - Off-specification, aged, or surplus organics
RCRA Code:	Not reported
Meth Code:	H141 - Storage, Bulking, And/Or Transfer Off Site--No Treatment/Reovery (H010-H129) Or (H131-H135)
Quantity Tons:	0.003
Waste Quantity:	6
Quantity Unit:	P
Additional Code 1:	Not reported
Additional Code 2:	Not reported
Additional Code 3:	Not reported
Additional Code 4:	Not reported
Additional Code 5:	Not reported
Shipment Date:	20170327
Creation Date:	5/11/2018 18:34:48
Receipt Date:	20170406
Manifest ID:	010075004FLE
Trans EPA ID:	MNS000110924
Trans Name:	STERICYCLE SPECIALTY WASTE SOLUTIONS INC
Trans 2 EPA ID:	NED98638
Trans 2 Name:	SMITH SYSTEMS
TSDF EPA ID:	NVD980895338
Trans Name:	21ST CENTURY EMN LLC
TSDF Alt EPA ID:	Not reported
TSDF Alt Name:	Not reported
Waste Code Description:	331 - Off-specification, aged, or surplus organics
RCRA Code:	D035
Meth Code:	H141 - Storage, Bulking, And/Or Transfer Off Site--No Treatment/Reovery (H010-H129) Or (H131-H135)
Quantity Tons:	0.0015
Waste Quantity:	3
Quantity Unit:	P
Additional Code 1:	D001
Additional Code 2:	Not reported
Additional Code 3:	Not reported
Additional Code 4:	Not reported
Additional Code 5:	Not reported
Shipment Date:	20170327
Creation Date:	5/11/2018 18:34:48
Receipt Date:	20170406
Manifest ID:	010075004FLE
Trans EPA ID:	MNS000110924
Trans Name:	STERICYCLE SPECIALTY WASTE SOLUTIONS INC
Trans 2 EPA ID:	NED98638
Trans 2 Name:	SMITH SYSTEMS
TSDF EPA ID:	NVD980895338
Trans Name:	21ST CENTURY EMN LLC
TSDF Alt EPA ID:	Not reported
TSDF Alt Name:	Not reported

PETCO STORE #1320 (Continued) **S118233827**

Waste Code Description:	791 - Liquids with pH < 2 792 Liquids with pH < 2 with metals
RCRA Code:	D002
Meth Code:	H121 - Neutralization Only
Quantity Tons:	0.001
Waste Quantity:	2
Quantity Unit:	P
Additional Code 1:	Not reported
Additional Code 2:	Not reported
Additional Code 3:	Not reported
Additional Code 4:	Not reported
Additional Code 5:	Not reported
Shipment Date:	20170327
Creation Date:	5/11/2018 18:34:48
Receipt Date:	20170406
Manifest ID:	010075004FLE
Trans EPA ID:	MNS000110924
Trans Name:	STERICYCLE SPECIALTY WASTE SOLUTIONS INC
Trans 2 EPA ID:	NED98638
Trans 2 Name:	SMITH SYSTEMS
TSDF EPA ID:	NVD980895338
Trans Name:	21ST CENTURY EMN LLC
TSDF Alt EPA ID:	Not reported
TSDF Alt Name:	Not reported
Waste Code Description:	331 - Off-specification, aged, or surplus organics
RCRA Code:	D035
Meth Code:	H141 - Storage, Bulking, And/Or Transfer Off Site--No Treatment/Reovery (H010-H129) Or (H131-H135)
Quantity Tons:	0.002
Waste Quantity:	4
Quantity Unit:	P
Additional Code 1:	D007
Additional Code 2:	D005
Additional Code 3:	D001
Additional Code 4:	Not reported
Additional Code 5:	Not reported
Shipment Date:	20170327
Creation Date:	Not reported
Receipt Date:	Not reported
Manifest ID:	010075004FLE
Trans EPA ID:	MNS000110924
Trans Name:	STERICYCLE SPECIALTY WASTE SOLUTIONS INC
Trans 2 EPA ID:	NED98638
Trans 2 Name:	SMITH SYSTEMS
TSDF EPA ID:	NVD980895338
Trans Name:	21ST CENTURY EMN LLC
TSDF Alt EPA ID:	Not reported
TSDF Alt Name:	Not reported
Waste Code Description:	352 - Other organic solids
RCRA Code:	Not reported
Meth Code:	H141 - Storage, Bulking, And/Or Transfer Off Site--No Treatment/Reovery (H010-H129) Or (H131-H135)
Quantity Tons:	0.002
Waste Quantity:	4
Quantity Unit:	P
Additional Code 1:	Not reported

PETCO STORE #1320 (Continued) **S118233827**

Additional Code 2:	Not reported
Additional Code 3:	Not reported
Additional Code 4:	Not reported
Additional Code 5:	Not reported
Shipment Date:	20170327
Creation Date:	Not reported
Receipt Date:	Not reported
Manifest ID:	010075004FLE
Trans EPA ID:	MNS000110924
Trans Name:	STERICYCLE SPECIALTY WASTE SOLUTIONS INC
Trans 2 EPA ID:	NED98638
Trans 2 Name:	SMITH SYSTEMS
TSDF EPA ID:	NVD980895338
Trans Name:	21ST CENTURY EMN LLC
TSDF Alt EPA ID:	Not reported
TSDF Alt Name:	Not reported
Waste Code Description:	- Not reported
RCRA Code:	Not reported
Meth Code:	H141 - Storage, Bulking, And/Or Transfer Off Site--No Treatment/Reovery (H010-H129) Or (H131-H135)
Quantity Tons:	0.0345
Waste Quantity:	69
Quantity Unit:	P
Additional Code 1:	Not reported
Additional Code 2:	Not reported
Additional Code 3:	Not reported
Additional Code 4:	Not reported
Additional Code 5:	Not reported

Additional Information:

Year:	2016
Gen EPA ID:	CAL000388276
Shipment Date:	20151022
Creation Date:	1/7/2016 22:15:09
Receipt Date:	20151106
Manifest ID:	008517897FLE
Trans EPA ID:	MNS000110924
Trans Name:	STERICYCLE SPECIALTY WASTE SOLUTIONS INC
Trans 2 EPA ID:	CAR000210617
Trans 2 Name:	21ST CENTURY ENVIRONMENTAL OF CALIFORNIA
TSDF EPA ID:	CAD980884183
Trans Name:	GENERAL ENVIRONMENTAL MGT LLC
TSDF Alt EPA ID:	Not reported
TSDF Alt Name:	Not reported
Waste Code Description:	122 - Alkaline solution without metals (pH > 12.5
RCRA Code:	D002
Meth Code:	H141 - Storage, Bulking, And/Or Transfer Off Site--No Treatment/Reovery (H010-H129) Or (H131-H135)
Quantity Tons:	0.0015
Waste Quantity:	3
Quantity Unit:	P
Additional Code 1:	Not reported
Additional Code 2:	Not reported
Additional Code 3:	Not reported
Additional Code 4:	Not reported

PETCO STORE #1320 (Continued) **S118233827**

Additional Code 5:	Not reported
Shipment Date:	20151022
Creation Date:	Not reported
Receipt Date:	Not reported
Manifest ID:	008517897FLE
Trans EPA ID:	MNS000110924
Trans Name:	STERICYCLE SPECIALTY WASTE SOLUTIONS INC
Trans 2 EPA ID:	CAR000210617
Trans 2 Name:	21ST CENTURY ENVIRONMENTAL OF CALIFORNIA
TSDF EPA ID:	CAD980884183
Trans Name:	GENERAL ENVIRONMENTAL MGT LLC
TSDF Alt EPA ID:	Not reported
TSDF Alt Name:	Not reported
Waste Code Description:	- Not reported
RCRA Code:	Not reported
Meth Code:	H141 - Storage, Bulking, And/Or Transfer Off Site--No Treatment/Reovery (H010-H129) Or (H131-H135)
Quantity Tons:	0.03
Waste Quantity:	60
Quantity Unit:	P
Additional Code 1:	Not reported
Additional Code 2:	Not reported
Additional Code 3:	Not reported
Additional Code 4:	Not reported
Additional Code 5:	Not reported
Shipment Date:	20151022
Creation Date:	Not reported
Receipt Date:	Not reported
Manifest ID:	008517897FLE
Trans EPA ID:	MNS000110924
Trans Name:	STERICYCLE SPECIALTY WASTE SOLUTIONS INC
Trans 2 EPA ID:	CAR000210617
Trans 2 Name:	21ST CENTURY ENVIRONMENTAL OF CALIFORNIA
TSDF EPA ID:	CAD980884183
Trans Name:	GENERAL ENVIRONMENTAL MGT LLC
TSDF Alt EPA ID:	Not reported
TSDF Alt Name:	Not reported
Waste Code Description:	331 - Off-specification, aged, or surplus organics
RCRA Code:	Not reported
Meth Code:	H141 - Storage, Bulking, And/Or Transfer Off Site--No Treatment/Reovery (H010-H129) Or (H131-H135)
Quantity Tons:	0.0005
Waste Quantity:	1
Quantity Unit:	P
Additional Code 1:	Not reported
Additional Code 2:	Not reported
Additional Code 3:	Not reported
Additional Code 4:	Not reported
Additional Code 5:	Not reported
Shipment Date:	20151022
Creation Date:	Not reported
Receipt Date:	Not reported
Manifest ID:	008517897FLE
Trans EPA ID:	MNS000110924

PETCO STORE #1320 (Continued) **S118233827**

Trans Name:	STERICYCLE SPECIALTY WASTE SOLUTIONS INC
Trans 2 EPA ID:	CAR000210617
Trans 2 Name:	21ST CENTURY ENVIRONMENTAL OF CALIFORNIA
TSDF EPA ID:	CAD980884183
Trans Name:	GENERAL ENVIRONMENTAL MGT LLC
TSDF Alt EPA ID:	Not reported
TSDF Alt Name:	Not reported
Waste Code Description:	- Not reported
RCRA Code:	Not reported
Meth Code:	H141 - Storage, Bulking, And/Or Transfer Off Site--No Treatment/Reovery (H010-H129) Or (H131-H135)
Quantity Tons:	0.012
Waste Quantity:	24
Quantity Unit:	P
Additional Code 1:	Not reported
Additional Code 2:	Not reported
Additional Code 3:	Not reported
Additional Code 4:	Not reported
Additional Code 5:	Not reported
Shipment Date:	20151022
Creation Date:	1/7/2016 22:15:09
Receipt Date:	20151106
Manifest ID:	008517897FLE
Trans EPA ID:	MNS000110924
Trans Name:	STERICYCLE SPECIALTY WASTE SOLUTIONS INC
Trans 2 EPA ID:	CAR000210617
Trans 2 Name:	21ST CENTURY ENVIRONMENTAL OF CALIFORNIA
TSDF EPA ID:	CAD980884183
Trans Name:	GENERAL ENVIRONMENTAL MGT LLC
TSDF Alt EPA ID:	Not reported
TSDF Alt Name:	Not reported
Waste Code Description:	331 - Off-specification, aged, or surplus organics
RCRA Code:	Not reported
Meth Code:	H141 - Storage, Bulking, And/Or Transfer Off Site--No Treatment/Reovery (H010-H129) Or (H131-H135)
Quantity Tons:	0.0025
Waste Quantity:	5
Quantity Unit:	P
Additional Code 1:	Not reported
Additional Code 2:	Not reported
Additional Code 3:	Not reported
Additional Code 4:	Not reported
Additional Code 5:	Not reported
Shipment Date:	20151022
Creation Date:	Not reported
Receipt Date:	Not reported
Manifest ID:	008517897FLE
Trans EPA ID:	MNS000110924
Trans Name:	STERICYCLE SPECIALTY WASTE SOLUTIONS INC
Trans 2 EPA ID:	CAR000210617
Trans 2 Name:	21ST CENTURY ENVIRONMENTAL OF CALIFORNIA
TSDF EPA ID:	CAD980884183
Trans Name:	GENERAL ENVIRONMENTAL MGT LLC
TSDF Alt EPA ID:	Not reported
TSDF Alt Name:	Not reported

PETCO STORE #1320 (Continued) **S118233827**

Waste Code Description:	- Not reported
RCRA Code:	Not reported
Meth Code:	H141 - Storage, Bulking, And/Or Transfer Off Site--No Treatment/Reovery (H010-H129) Or (H131-H135)
Quantity Tons:	0.0015
Waste Quantity:	3
Quantity Unit:	P
Additional Code 1:	Not reported
Additional Code 2:	Not reported
Additional Code 3:	Not reported
Additional Code 4:	Not reported
Additional Code 5:	Not reported
Shipment Date:	20151022
Creation Date:	1/7/2016 22:15:09
Receipt Date:	20151106
Manifest ID:	008517897FLE
Trans EPA ID:	MNS000110924
Trans Name:	STERICYCLE SPECIALTY WASTE SOLUTIONS INC
Trans 2 EPA ID:	CAR000210617
Trans 2 Name:	21ST CENTURY ENVIRONMENTAL OF CALIFORNIA
TSDF EPA ID:	CAD980884183
Trans Name:	GENERAL ENVIRONMENTAL MGT LLC
TSDF Alt EPA ID:	Not reported
TSDF Alt Name:	Not reported
Waste Code Description:	352 - Other organic solids
RCRA Code:	D035
Meth Code:	H141 - Storage, Bulking, And/Or Transfer Off Site--No Treatment/Reovery (H010-H129) Or (H131-H135)
Quantity Tons:	0.0015
Waste Quantity:	3
Quantity Unit:	P
Additional Code 1:	D007
Additional Code 2:	D005
Additional Code 3:	D001
Additional Code 4:	Not reported
Additional Code 5:	Not reported
Shipment Date:	20151022
Creation Date:	1/7/2016 22:15:09
Receipt Date:	20151106
Manifest ID:	008517897FLE
Trans EPA ID:	MNS000110924
Trans Name:	STERICYCLE SPECIALTY WASTE SOLUTIONS INC
Trans 2 EPA ID:	CAR000210617
Trans 2 Name:	21ST CENTURY ENVIRONMENTAL OF CALIFORNIA
TSDF EPA ID:	CAD980884183
Trans Name:	GENERAL ENVIRONMENTAL MGT LLC
TSDF Alt EPA ID:	Not reported
TSDF Alt Name:	Not reported
Waste Code Description:	331 - Off-specification, aged, or surplus organics
RCRA Code:	D035
Meth Code:	H141 - Storage, Bulking, And/Or Transfer Off Site--No Treatment/Reovery (H010-H129) Or (H131-H135)
Quantity Tons:	0.001
Waste Quantity:	2
Quantity Unit:	P

PETCO STORE #1320 (Continued) **S118233827**

Additional Code 1:	D001
Additional Code 2:	Not reported
Additional Code 3:	Not reported
Additional Code 4:	Not reported
Additional Code 5:	Not reported
Shipment Date:	20150506
Creation Date:	10/5/2015 22:15:27
Receipt Date:	20150511
Manifest ID:	001009607PSC
Trans EPA ID:	MNS000110924
Trans Name:	STERICYCLE SPECIALTY WASTE SOLUTIONS
Trans 2 EPA ID:	Not reported
Trans 2 Name:	Not reported
TSDF EPA ID:	NVD980895338
Trans Name:	21ST CENTURY ENVIRONMENTAL MANAGEMENT OF NEVADA LLC
TSDF Alt EPA ID:	Not reported
TSDF Alt Name:	Not reported
Waste Code Description:	331 - Off-specification, aged, or surplus organics
RCRA Code:	Not reported
Meth Code:	H141 - Storage, Bulking, And/Or Transfer Off Site--No Treatment/Reovery (H010-H129) Or (H131-H135)
Quantity Tons:	0.016
Waste Quantity:	32
Quantity Unit:	P
Additional Code 1:	Not reported
Additional Code 2:	Not reported
Additional Code 3:	Not reported
Additional Code 4:	Not reported
Additional Code 5:	Not reported
Shipment Date:	20150506
Creation Date:	10/5/2015 22:15:27
Receipt Date:	20150511
Manifest ID:	001009607PSC
Trans EPA ID:	MNS000110924
Trans Name:	STERICYCLE SPECIALTY WASTE SOLUTIONS
Trans 2 EPA ID:	Not reported
Trans 2 Name:	Not reported
TSDF EPA ID:	NVD980895338
Trans Name:	21ST CENTURY ENVIRONMENTAL MANAGEMENT OF NEVADA LLC
TSDF Alt EPA ID:	Not reported
TSDF Alt Name:	Not reported
Waste Code Description:	122 - Alkaline solution without metals (pH > 12.5
RCRA Code:	D002
Meth Code:	H121 - Neutralization Only
Quantity Tons:	0.0115
Waste Quantity:	23
Quantity Unit:	P
Additional Code 1:	Not reported
Additional Code 2:	Not reported
Additional Code 3:	Not reported
Additional Code 4:	Not reported
Additional Code 5:	Not reported

Additional Information:

Year:	2015

PETCO STORE #1320 (Continued) **S118233827**

Gen EPA ID:	CAL000388276
Shipment Date:	20151022
Creation Date:	1/7/2016 22:15:09
Receipt Date:	20151106
Manifest ID:	008517897FLE
Trans EPA ID:	MNS000110924
Trans Name:	STERICYCLE SPECIALTY WASTE SOLUTIONS INC
Trans 2 EPA ID:	CAR000210617
Trans 2 Name:	21ST CENTURY ENVIRONMENTAL OF CALIFORNIA
TSDF EPA ID:	CAD980884183
Trans Name:	GENERAL ENVIRONMENTAL MGT LLC
TSDF Alt EPA ID:	Not reported
TSDF Alt Name:	Not reported
Waste Code Description:	122 - Alkaline solution without metals (pH > 12.5
RCRA Code:	D002
Meth Code:	H141 - Storage, Bulking, And/Or Transfer Off Site--No Treatment/Reovery (H010-H129) Or (H131-H135)
Quantity Tons:	0.0015
Waste Quantity:	3
Quantity Unit:	P
Additional Code 1:	Not reported
Additional Code 2:	Not reported
Additional Code 3:	Not reported
Additional Code 4:	Not reported
Additional Code 5:	Not reported
Shipment Date:	20151022
Creation Date:	Not reported
Receipt Date:	Not reported
Manifest ID:	008517897FLE
Trans EPA ID:	MNS000110924
Trans Name:	STERICYCLE SPECIALTY WASTE SOLUTIONS INC
Trans 2 EPA ID:	CAR000210617
Trans 2 Name:	21ST CENTURY ENVIRONMENTAL OF CALIFORNIA
TSDF EPA ID:	CAD980884183
Trans Name:	GENERAL ENVIRONMENTAL MGT LLC
TSDF Alt EPA ID:	Not reported
TSDF Alt Name:	Not reported
Waste Code Description:	- Not reported
RCRA Code:	Not reported
Meth Code:	H141 - Storage, Bulking, And/Or Transfer Off Site--No Treatment/Reovery (H010-H129) Or (H131-H135)
Quantity Tons:	0.03
Waste Quantity:	60
Quantity Unit:	P
Additional Code 1:	Not reported
Additional Code 2:	Not reported
Additional Code 3:	Not reported
Additional Code 4:	Not reported
Additional Code 5:	Not reported
Shipment Date:	20151022
Creation Date:	Not reported
Receipt Date:	Not reported
Manifest ID:	008517897FLE
Trans EPA ID:	MNS000110924

PETCO STORE #1320 (Continued) **S118233827**

Trans Name:	STERICYCLE SPECIALTY WASTE SOLUTIONS INC
Trans 2 EPA ID:	CAR000210617
Trans 2 Name:	21ST CENTURY ENVIRONMENTAL OF CALIFORNIA
TSDF EPA ID:	CAD980884183
Trans Name:	GENERAL ENVIRONMENTAL MGT LLC
TSDF Alt EPA ID:	Not reported
TSDF Alt Name:	Not reported
Waste Code Description:	331 - Off-specification, aged, or surplus organics
RCRA Code:	Not reported
Meth Code:	H141 - Storage, Bulking, And/Or Transfer Off Site--No Treatment/Reovery (H010-H129) Or (H131-H135)
Quantity Tons:	0.0005
Waste Quantity:	1
Quantity Unit:	P
Additional Code 1:	Not reported
Additional Code 2:	Not reported
Additional Code 3:	Not reported
Additional Code 4:	Not reported
Additional Code 5:	Not reported
Shipment Date:	20151022
Creation Date:	Not reported
Receipt Date:	Not reported
Manifest ID:	008517897FLE
Trans EPA ID:	MNS000110924
Trans Name:	STERICYCLE SPECIALTY WASTE SOLUTIONS INC
Trans 2 EPA ID:	CAR000210617
Trans 2 Name:	21ST CENTURY ENVIRONMENTAL OF CALIFORNIA
TSDF EPA ID:	CAD980884183
Trans Name:	GENERAL ENVIRONMENTAL MGT LLC
TSDF Alt EPA ID:	Not reported
TSDF Alt Name:	Not reported
Waste Code Description:	- Not reported
RCRA Code:	Not reported
Meth Code:	H141 - Storage, Bulking, And/Or Transfer Off Site--No Treatment/Reovery (H010-H129) Or (H131-H135)
Quantity Tons:	0.012
Waste Quantity:	24
Quantity Unit:	P
Additional Code 1:	Not reported
Additional Code 2:	Not reported
Additional Code 3:	Not reported
Additional Code 4:	Not reported
Additional Code 5:	Not reported
Shipment Date:	20151022
Creation Date:	1/7/2016 22:15:09
Receipt Date:	20151106
Manifest ID:	008517897FLE
Trans EPA ID:	MNS000110924
Trans Name:	STERICYCLE SPECIALTY WASTE SOLUTIONS INC
Trans 2 EPA ID:	CAR000210617
Trans 2 Name:	21ST CENTURY ENVIRONMENTAL OF CALIFORNIA
TSDF EPA ID:	CAD980884183
Trans Name:	GENERAL ENVIRONMENTAL MGT LLC
TSDF Alt EPA ID:	Not reported
TSDF Alt Name:	Not reported

PETCO STORE #1320 (Continued) **S118233827**

Waste Code Description:	331 - Off-specification, aged, or surplus organics
RCRA Code:	Not reported
Meth Code:	H141 - Storage, Bulking, And/Or Transfer Off Site--No Treatment/Reovery (H010-H129) Or (H131-H135)
Quantity Tons:	0.0025
Waste Quantity:	5
Quantity Unit:	P
Additional Code 1:	Not reported
Additional Code 2:	Not reported
Additional Code 3:	Not reported
Additional Code 4:	Not reported
Additional Code 5:	Not reported
Shipment Date:	20151022
Creation Date:	Not reported
Receipt Date:	Not reported
Manifest ID:	008517897FLE
Trans EPA ID:	MNS000110924
Trans Name:	STERICYCLE SPECIALTY WASTE SOLUTIONS INC
Trans 2 EPA ID:	CAR000210617
Trans 2 Name:	21ST CENTURY ENVIRONMENTAL OF CALIFORNIA
TSDF EPA ID:	CAD980884183
Trans Name:	GENERAL ENVIRONMENTAL MGT LLC
TSDF Alt EPA ID:	Not reported
TSDF Alt Name:	Not reported
Waste Code Description:	- Not reported
RCRA Code:	Not reported
Meth Code:	H141 - Storage, Bulking, And/Or Transfer Off Site--No Treatment/Reovery (H010-H129) Or (H131-H135)
Quantity Tons:	0.0015
Waste Quantity:	3
Quantity Unit:	P
Additional Code 1:	Not reported
Additional Code 2:	Not reported
Additional Code 3:	Not reported
Additional Code 4:	Not reported
Additional Code 5:	Not reported
Shipment Date:	20151022
Creation Date:	1/7/2016 22:15:09
Receipt Date:	20151106
Manifest ID:	008517897FLE
Trans EPA ID:	MNS000110924
Trans Name:	STERICYCLE SPECIALTY WASTE SOLUTIONS INC
Trans 2 EPA ID:	CAR000210617
Trans 2 Name:	21ST CENTURY ENVIRONMENTAL OF CALIFORNIA
TSDF EPA ID:	CAD980884183
Trans Name:	GENERAL ENVIRONMENTAL MGT LLC
TSDF Alt EPA ID:	Not reported
TSDF Alt Name:	Not reported
Waste Code Description:	352 - Other organic solids
RCRA Code:	D035
Meth Code:	H141 - Storage, Bulking, And/Or Transfer Off Site--No Treatment/Reovery (H010-H129) Or (H131-H135)
Quantity Tons:	0.0015
Waste Quantity:	3
Quantity Unit:	P

PETCO STORE #1320 (Continued) **S118233827**

Additional Code 1:	D007
Additional Code 2:	D005
Additional Code 3:	D001
Additional Code 4:	Not reported
Additional Code 5:	Not reported
Shipment Date:	20151022
Creation Date:	1/7/2016 22:15:09
Receipt Date:	20151106
Manifest ID:	008517897FLE
Trans EPA ID:	MNS000110924
Trans Name:	STERICYCLE SPECIALTY WASTE SOLUTIONS INC
Trans 2 EPA ID:	CAR000210617
Trans 2 Name:	21ST CENTURY ENVIRONMENTAL OF CALIFORNIA
TSDF EPA ID:	CAD980884183
Trans Name:	GENERAL ENVIRONMENTAL MGT LLC
TSDF Alt EPA ID:	Not reported
TSDF Alt Name:	Not reported
Waste Code Description:	331 - Off-specification, aged, or surplus organics
RCRA Code:	D035
Meth Code:	H141 - Storage, Bulking, And/Or Transfer Off Site--No Treatment/Reovery (H010-H129) Or (H131-H135)
Quantity Tons:	0.001
Waste Quantity:	2
Quantity Unit:	P
Additional Code 1:	D001
Additional Code 2:	Not reported
Additional Code 3:	Not reported
Additional Code 4:	Not reported
Additional Code 5:	Not reported
Shipment Date:	20150506
Creation Date:	10/5/2015 22:15:27
Receipt Date:	20150511
Manifest ID:	001009607PSC
Trans EPA ID:	MNS000110924
Trans Name:	STERICYCLE SPECIALTY WASTE SOLUTIONS
Trans 2 EPA ID:	Not reported
Trans 2 Name:	Not reported
TSDF EPA ID:	NVD980895338
Trans Name:	21ST CENTURY ENVIRONMENTAL MANAGEMENT OF NEVADA LLC
TSDF Alt EPA ID:	Not reported
TSDF Alt Name:	Not reported
Waste Code Description:	331 - Off-specification, aged, or surplus organics
RCRA Code:	Not reported
Meth Code:	H141 - Storage, Bulking, And/Or Transfer Off Site--No Treatment/Reovery (H010-H129) Or (H131-H135)
Quantity Tons:	0.016
Waste Quantity:	32
Quantity Unit:	P
Additional Code 1:	Not reported
Additional Code 2:	Not reported
Additional Code 3:	Not reported
Additional Code 4:	Not reported
Additional Code 5:	Not reported
Shipment Date:	20150506

PETCO STORE #1320 (Continued) **S118233827**

Creation Date:	10/5/2015 22:15:27
Receipt Date:	20150511
Manifest ID:	001009607PSC
Trans EPA ID:	MNS000110924
Trans Name:	STERICYCLE SPECIALTY WASTE SOLUTIONS
Trans 2 EPA ID:	Not reported
Trans 2 Name:	Not reported
TSDF EPA ID:	NVD980895338
Trans Name:	21ST CENTURY ENVIRONMENTAL MANAGEMENT OF NEVADA LLC
TSDF Alt EPA ID:	Not reported
TSDF Alt Name:	Not reported
Waste Code Description:	122 - Alkaline solution without metals (pH > 12.5
RCRA Code:	D002
Meth Code:	H121 - Neutralization Only
Quantity Tons:	0.0115
Waste Quantity:	23
Quantity Unit:	P
Additional Code 1:	Not reported
Additional Code 2:	Not reported
Additional Code 3:	Not reported
Additional Code 4:	Not reported
Additional Code 5:	Not reported

Additional Information:

Year:	2014
Gen EPA ID:	CAL000388276
Shipment Date:	20141204
Creation Date:	3/5/2015 22:15:15
Receipt Date:	20141209
Manifest ID:	000901847PSC
Trans EPA ID:	MNS000110924
Trans Name:	STERICYCLE SPECIALTY WASTE SOLUTIONS
Trans 2 EPA ID:	Not reported
Trans 2 Name:	Not reported
TSDF EPA ID:	NVD980895338
Trans Name:	21ST CENTURY ENVIRONMENTAL MANAGEMENT OF NEVADA LLC
TSDF Alt EPA ID:	Not reported
TSDF Alt Name:	Not reported
Waste Code Description:	311 - Pharmaceutical waste
RCRA Code:	D011
Meth Code:	H141 - Storage, Bulking, And/Or Transfer Off Site--No Treatment/Reovery (H010-H129) Or (H131-H135)
Quantity Tons:	0.0025
Waste Quantity:	5
Quantity Unit:	P
Additional Code 1:	D001
Additional Code 2:	Not reported
Additional Code 3:	Not reported
Additional Code 4:	Not reported
Additional Code 5:	Not reported
Shipment Date:	20141204
Creation Date:	3/5/2015 22:15:15
Receipt Date:	20141209
Manifest ID:	000901847PSC
Trans EPA ID:	MNS000110924

PETCO STORE #1320 (Continued) **S118233827**

Trans Name:	STERICYCLE SPECIALTY WASTE SOLUTIONS
Trans 2 EPA ID:	Not reported
Trans 2 Name:	Not reported
TSDF EPA ID:	NVD980895338
Trans Name:	21ST CENTURY ENVIRONMENTAL MANAGEMENT OF NEVADA LLC
TSDF Alt EPA ID:	Not reported
TSDF Alt Name:	Not reported
Waste Code Description:	181 - Other inorganic solid waste Organics
RCRA Code:	Not reported
Meth Code:	H141 - Storage, Bulking, And/Or Transfer Off Site--No Treatment/Reovery (H010-H129) Or (H131-H135)
Quantity Tons:	0.002
Waste Quantity:	4
Quantity Unit:	P
Additional Code 1:	Not reported
Additional Code 2:	Not reported
Additional Code 3:	Not reported
Additional Code 4:	Not reported
Additional Code 5:	Not reported
Shipment Date:	20141204
Creation Date:	3/5/2015 22:15:15
Receipt Date:	20141209
Manifest ID:	000901847PSC
Trans EPA ID:	MNS000110924
Trans Name:	STERICYCLE SPECIALTY WASTE SOLUTIONS
Trans 2 EPA ID:	Not reported
Trans 2 Name:	Not reported
TSDF EPA ID:	NVD980895338
Trans Name:	21ST CENTURY ENVIRONMENTAL MANAGEMENT OF NEVADA LLC
TSDF Alt EPA ID:	Not reported
TSDF Alt Name:	Not reported
Waste Code Description:	- Not reported
RCRA Code:	Not reported
Meth Code:	H141 - Storage, Bulking, And/Or Transfer Off Site--No Treatment/Reovery (H010-H129) Or (H131-H135)
Quantity Tons:	0.002
Waste Quantity:	4
Quantity Unit:	P
Additional Code 1:	Not reported
Additional Code 2:	Not reported
Additional Code 3:	Not reported
Additional Code 4:	Not reported
Additional Code 5:	Not reported
Shipment Date:	20141204
Creation Date:	3/5/2015 22:15:15
Receipt Date:	20141209
Manifest ID:	000901847PSC
Trans EPA ID:	MNS000110924
Trans Name:	STERICYCLE SPECIALTY WASTE SOLUTIONS
Trans 2 EPA ID:	Not reported
Trans 2 Name:	Not reported
TSDF EPA ID:	NVD980895338
Trans Name:	21ST CENTURY ENVIRONMENTAL MANAGEMENT OF NEVADA LLC
TSDF Alt EPA ID:	Not reported
TSDF Alt Name:	Not reported

PETCO STORE #1320 (Continued) **S118233827**

Waste Code Description:	- Not reported
RCRA Code:	Not reported
Meth Code:	H141 - Storage, Bulking, And/Or Transfer Off Site--No Treatment/Reovery (H010-H129) Or (H131-H135)
Quantity Tons:	0.006
Waste Quantity:	12
Quantity Unit:	P
Additional Code 1:	Not reported
Additional Code 2:	Not reported
Additional Code 3:	Not reported
Additional Code 4:	Not reported
Additional Code 5:	Not reported
Shipment Date:	20140710
Creation Date:	12/3/2014 22:15:08
Receipt Date:	20140715
Manifest ID:	000801162PSC
Trans EPA ID:	MNS000110924
Trans Name:	STERICYCLE SPECIALTY WASTE SOLUTIONS
Trans 2 EPA ID:	NVD980895338
Trans 2 Name:	21ST CENTURY ENVIRONMENTAL MANAGEMENT OF NEVADA LLC
TSDF EPA ID:	NVD980895338
Trans Name:	21ST CENTURY ENVIRONMENTAL MANAGEMENT OF NEVADA LLC
TSDF Alt EPA ID:	Not reported
TSDF Alt Name:	Not reported
Waste Code Description:	- Not reported
RCRA Code:	Not reported
Meth Code:	H141 - Storage, Bulking, And/Or Transfer Off Site--No Treatment/Reovery (H010-H129) Or (H131-H135)
Quantity Tons:	0.0105
Waste Quantity:	21
Quantity Unit:	P
Additional Code 1:	Not reported
Additional Code 2:	Not reported
Additional Code 3:	Not reported
Additional Code 4:	Not reported
Additional Code 5:	Not reported
Shipment Date:	20140710
Creation Date:	12/3/2014 22:15:08
Receipt Date:	20140715
Manifest ID:	000801162PSC
Trans EPA ID:	MNS000110924
Trans Name:	STERICYCLE SPECIALTY WASTE SOLUTIONS
Trans 2 EPA ID:	NVD980895338
Trans 2 Name:	21ST CENTURY ENVIRONMENTAL MANAGEMENT OF NEVADA LLC
TSDF EPA ID:	NVD980895338
Trans Name:	21ST CENTURY ENVIRONMENTAL MANAGEMENT OF NEVADA LLC
TSDF Alt EPA ID:	Not reported
TSDF Alt Name:	Not reported
Waste Code Description:	- Not reported
RCRA Code:	Not reported
Meth Code:	H141 - Storage, Bulking, And/Or Transfer Off Site--No Treatment/Reovery (H010-H129) Or (H131-H135)
Quantity Tons:	0.002
Waste Quantity:	4
Quantity Unit:	P

PETCO STORE #1320 (Continued) **S118233827**

Additional Code 1:	Not reported
Additional Code 2:	Not reported
Additional Code 3:	Not reported
Additional Code 4:	Not reported
Additional Code 5:	Not reported
Shipment Date:	20140710
Creation Date:	12/3/2014 22:15:08
Receipt Date:	20140715
Manifest ID:	000801162PSC
Trans EPA ID:	MNS000110924
Trans Name:	STERICYCLE SPECIALTY WASTE SOLUTIONS
Trans 2 EPA ID:	NVD980895338
Trans 2 Name:	21ST CENTURY ENVIRONMENTAL MANAGEMENT OF NEVADA LLC
TSDF EPA ID:	NVD980895338
Trans Name:	21ST CENTURY ENVIRONMENTAL MANAGEMENT OF NEVADA LLC
TSDF Alt EPA ID:	Not reported
TSDF Alt Name:	Not reported
Waste Code Description:	232 - Pesticides and other waste associated with pesticide production
RCRA Code:	Not reported
Meth Code:	H141 - Storage, Bulking, And/Or Transfer Off Site--No Treatment/Reovery (H010-H129) Or (H131-H135)
Quantity Tons:	0.004
Waste Quantity:	8
Quantity Unit:	P
Additional Code 1:	Not reported
Additional Code 2:	Not reported
Additional Code 3:	Not reported
Additional Code 4:	Not reported
Additional Code 5:	Not reported

A37 **OLD NAVY 3383** **San Mateo Co. BI** **S124929879**
Target **1150 EL CAMINO REAL** **HWTS** **N/A**
Property **SAN BRUNO, CA 94066**

Site 37 of 111 in cluster A

Actual:
47 ft.

San Mateo Co. BI:

Name:	OLD NAVY 3383
Address:	1150 EL CAMINO REAL
City,State,Zip:	SAN BRUNO, CA 94066
Region:	SAN MATEO
Facility ID:	FA0067243
Prog Element Code:	GENERATES <27 GAL/YEAR
Record Id:	PR0090457
Description:	GENERATES <27 GAL/YEAR
Facility Status:	Active, billable
Program Category:	HAZARDOUS WASTE PROGRAM

HWTS:

Name:	OLD NAVY 3383
Address:	1150 EL CAMINO REAL
Address 2:	Not reported
City,State,Zip:	SAN BRUNO, CA 94066
EPA ID:	CAL000444238
Inactive Date:	06/17/2021
Create Date:	03/12/2019

OLD NAVY 3383 (Continued) **S124929879**

Last Act Date:	Not reported
Mailing Name:	Not reported
Mailing Address:	800 CHURCH STREET
Mailing Address 2:	Not reported
Mailing City,State,Zip:	LAKE ZURICH, IL 60047
Owner Name:	GAP INC
Owner Address:	TWO FOLSOM ST
Owner Address 2:	Not reported
Owner City,State,Zip:	SAN FRANCISCO, CA 94105
Owner Phone:	Not reported
Owner Fax:	Not reported
Contact Name:	JESSICA OTTO
Contact Address:	800 CHURCH STREET
Contact Address 2:	Not reported
City,State,Zip:	LAKE ZURICH, IL 600470000
Contact Phone:	Not reported
Contact Fax:	Not reported
Facility Status:	Inactive
Facility Type:	PERMANENT
Category:	STATE
Latitude:	37.638621
Longitude:	-122.4181575

NAICS:

EPA ID:	CAL000444238
Create Date:	2019-03-12 10:02:30.080
NAICS Code:	448140
NAICS Description:	Family Clothing Stores
Issued EPA ID Date:	2019-03-12 10:02:30.08000
Inactive Date:	2021-06-17 00:00:00
Facility Name:	OLD NAVY 3383
Facility Address:	1150 EL CAMINO REAL
Facility Address 2:	Not reported
Facility City:	SAN BRUNO
Facility County:	Not reported
Facility State:	CA
Facility Zip:	94066

A38 **CURRY EXPRESS** **San Mateo Co. BI** **S123183931**
Target **1150 EL CAMINO REAL** **N/A**
Property **SAN BRUNO, CA 94066**

Site 38 of 111 in cluster A

Actual:
47 ft.

San Mateo Co. BI:

Name:	CURRY EXPRESS
Address:	1150 EL CAMINO REAL
City,State,Zip:	SAN BRUNO, CA 94066
Region:	SAN MATEO
Facility ID:	FA0058062
Prog Element Code:	STORMWATER ANNUAL INSPECTION FEE
Record Id:	PR0080547
Description:	STORMWATER ANNUAL FEE - INSP FREQ EVERY 2 YRS
Facility Status:	Inactive, non-billable
Program Category:	STORMWATER

A39 **SEARS #6909** **RCRA NonGen / NLR** **1024851039**
Target **1178 EL CAMINO REAL** **E MANIFEST** **CAL000409171**
Property **SAN BRUNO, CA 94066**

Site 39 of 111 in cluster A

Actual:
47 ft.

RCRA Listings:

Date Form Received by Agency:	20150807
Handler Name:	Sears #6909
Handler Address:	1178 El Camino Real
Handler City,State,Zip:	SAN BRUNO, CA 94066
EPA ID:	CAL000409171
Contact Name:	JAMES TUNNEY
Contact Address:	3333 BEVERLY RD STE B5-348A
Contact City,State,Zip:	HOFFMAN ESTATES, IL 60179
Contact Telephone:	847-286-3667
Contact Fax:	847-747-1609
Contact Email:	JAMES.TUNNEY@SEARSHC.COM
Contact Title:	Not reported
EPA Region:	09
Land Type:	Not reported
Federal Waste Generator Description:	Not a generator, verified
Non-Notifier:	Not reported
Biennial Report Cycle:	Not reported
Accessibility:	Not reported
Active Site Indicator:	Handler Activities
State District Owner:	Not reported
State District:	Not reported
Mailing Address:	3333 BEVERLY RD STE B5-348A
Mailing City,State,Zip:	HOFFMAN ESTATES, IL 60179-0001
Owner Name:	Sears Operations Llc
Owner Type:	Other
Operator Name:	James Tunney
Operator Type:	Other
Short-Term Generator Activity:	No
Importer Activity:	No
Mixed Waste Generator:	No
Transporter Activity:	No
Transfer Facility Activity:	No
Recycler Activity with Storage:	No
Small Quantity On-Site Burner Exemption:	No
Smelting Melting and Refining Furnace Exemption:	No
Underground Injection Control:	No
Off-Site Waste Receipt:	No
Universal Waste Indicator:	Yes
Universal Waste Destination Facility:	Yes
Federal Universal Waste:	No
Active Site State-Reg Handler:	---
Federal Facility Indicator:	Not reported
Hazardous Secondary Material Indicator:	N
Sub-Part K Indicator:	Not reported
2018 GPRA Permit Baseline:	Not on the Baseline
2018 GPRA Renewals Baseline:	Not on the Baseline
202 GPRA Corrective Action Baseline:	No
Subject to Corrective Action Universe:	No
Non-TSDFs Where RCRA CA has Been Imposed Universe:	No
Corrective Action Priority Ranking:	No NCAPS ranking
Environmental Control Indicator:	No
Institutional Control Indicator:	No

SEARS #6909 (Continued) **1024851039**

Human Exposure Controls Indicator:	N/A
Groundwater Controls Indicator:	N/A
Significant Non-Complier Universe:	No
Unaddressed Significant Non-Complier Universe:	No
Addressed Significant Non-Complier Universe:	No
Significant Non-Complier With a Compliance Schedule Universe:	No
Financial Assurance Required:	Not reported
Handler Date of Last Change:	20180906
Recognized Trader-Importer:	No
Recognized Trader-Exporter:	No
Importer of Spent Lead Acid Batteries:	No
Exporter of Spent Lead Acid Batteries:	No
Recycler Activity Without Storage:	No
Manifest Broker:	No
Sub-Part P Indicator:	No

Handler - Owner Operator:

Owner/Operator Indicator:	Owner
Owner/Operator Name: SEARS OPERATIONS LLC	
Legal Status:	Other
Date Became Current:	Not reported
Date Ended Current:	Not reported
Owner/Operator Address:	3333 BEVERLY RD STE B5-348A
Owner/Operator City,State,Zip:	HOFFMAN ESTATES, IL 60179-0001
Owner/Operator Telephone:	847-286-3667
Owner/Operator Telephone Ext:	Not reported
Owner/Operator Fax:	Not reported
Owner/Operator Email:	Not reported

Owner/Operator Indicator:	Operator
Owner/Operator Name: JAMES TUNNEY	
Legal Status:	Other
Date Became Current:	Not reported
Date Ended Current:	Not reported
Owner/Operator Address:	3333 BEVERLY RD STE B5-348A
Owner/Operator City,State,Zip:	HOFFMAN ESTATES, IL 60179
Owner/Operator Telephone:	847-286-3667
Owner/Operator Telephone Ext:	Not reported
Owner/Operator Fax:	Not reported
Owner/Operator Email:	Not reported

Historic Generators:

Receive Date:	20150807
Handler Name: SEARS #6909	
Federal Waste Generator Description:	Not a generator, verified
State District Owner:	Not reported
Large Quantity Handler of Universal Waste:	No
Recognized Trader Importer:	No
Recognized Trader Exporter:	No
Spent Lead Acid Battery Importer:	No
Spent Lead Acid Battery Exporter:	No
Current Record:	Yes
Non Storage Recycler Activity:	Not reported
Electronic Manifest Broker:	Not reported

SEARS #6909 (Continued) **1024851039**

List of NAICS Codes and Descriptions:
NAICS Code: 45211
NAICS Description: DEPARTMENT STORES

Facility Has Received Notices of Violations:
Violations: No Violations Found

Evaluation Action Summary:
Evaluations: No Evaluations Found

E MANIFEST:

Manifest Tracking Number:	009159044FLE
Last Updated Date:	20181024
Shipped Date:	20180816
Received Date:	20180907
Manifest Status:	Signed
Submission Type:	DataImage5Copy
Origin Type:	Service
Generator EPA ID:	CAL000409171
Generator Name:	Sears #6909
Generator Location Street Number:	Not reported
Generator Location Street 1:	1178 EL CAMINO REAL
Generator Location Street 2:	Not reported
Generator Location City:	SAN BRUNO
Generator Location State:	CA
Generator Location Zip:	94066
Generator Mail Street Number:	Not reported
Generator Mail Street 1:	1178 El Camino Real
Generator Mail Street 2:	Not reported
Generator Mail City:	San Bruno
Generator Mail Zip:	94066
Generator Mail State:	CA
Generator Contact Company Name:	Not reported
Designated Facility EPA ID:	AZR000515924
Designated Facility Name:	Yuma Yes Waste Transfer Facility
Designated Facility Mail Street Number:	Not reported
Designated Facility Mail Street 1:	Not reported
Designated Facility Mail Street 2:	2730 E 13TH ST
Designated Facility Mail City:	YUMA
Designated Facility Mail Zip:	85365-1901
Designated Facility Mail State:	AZ
Designated Facility Location Street Number:	Not reported
Designated Facility Location Street 1:	2730 E 13TH ST
Designated Facility Location Street 2:	Not reported
Designated Facility Location City:	YUMA
Designated Facility Location Zip:	85365-1901
Designated Facility Location State:	AZ
Designated Facility Contact Company Name:	Not reported
Manifest Residue Indicator:	N
Rejection Indicator:	N

Manifest Tracking Number:	006184414GBF
Last Updated Date:	20200428
Shipped Date:	20200203

SEARS #6909 (Continued) **1024851039**

Received Date:	20200225
Manifest Status:	Signed
Submission Type:	DataImage5Copy
Origin Type:	Service
Generator EPA ID:	CAL000409171
Generator Name:	Sears Auto #6909
Generator Location Street Number:	Not reported
Generator Location Street 1:	1178 EL CAMINO REAL
Generator Location Street 2:	Not reported
Generator Location City:	SAN BRUNO
Generator Location State:	CA
Generator Location Zip:	94066
Generator Mail Street Number:	Not reported
Generator Mail Street 1:	3333 Beverly Rd
Generator Mail Street 2:	Not reported
Generator Mail City:	Hoffman Estates
Generator Mail Zip:	60179
Generator Mail State:	IL
Generator Contact Company Name:	Not reported
Designated Facility EPA ID:	CAD980884183
Designated Facility Name:	Not reported
Designated Facility Mail Street Number:	Not reported
Designated Facility Mail Street 1:	Not reported
Designated Facility Mail Street 2:	11855 White Rock Road
Designated Facility Mail City:	Rancho Cordova
Designated Facility Mail Zip:	95742
Designated Facility Mail State:	CA
Designated Facility Location Street Number:	Not reported
Designated Facility Location Street 1:	11855 White Rock Road
Designated Facility Location Street 2:	Not reported
Designated Facility Location City:	Rancho Cordova
Designated Facility Location Zip:	95742
Designated Facility Location State:	CA
Designated Facility Contact Company Name:	GEM Rancho Cordova LLC
Manifest Residue Indicator:	N
Rejection Indicator:	N

Manifest Tracking Number:	006184415GBF
Last Updated Date:	20200323
Shipped Date:	20200203
Received Date:	20200226
Manifest Status:	Signed
Submission Type:	DataImage5Copy
Origin Type:	Service
Generator EPA ID:	CAL000409171
Generator Name:	Sears Auto #6909
Generator Location Street Number:	Not reported
Generator Location Street 1:	1178 EL CAMINO REAL
Generator Location Street 2:	Not reported
Generator Location City:	SAN BRUNO
Generator Location State:	CA
Generator Location Zip:	94066
Generator Mail Street Number:	Not reported
Generator Mail Street 1:	3333 Beverly Rd
Generator Mail Street 2:	Not reported
Generator Mail City:	Hoffman Estates
Generator Mail Zip:	60179

SEARS #6909 (Continued) **1024851039**

Generator Mail State:	IL
Generator Contact Company Name:	Not reported
Designated Facility EPA ID:	NVD980895338
Designated Facility Name:	Not reported
Designated Facility Mail Street Number:	Not reported
Designated Facility Mail Street 1:	Not reported
Designated Facility Mail Street 2:	2095 Newlands Drive East
Designated Facility Mail City:	Fernley
Designated Facility Mail Zip:	89408
Designated Facility Mail State:	NV
Designated Facility Location Street Number:	Not reported
Designated Facility Location Street 1:	2095 Newlands Drive East
Designated Facility Location Street 2:	Not reported
Designated Facility Location City:	Fernley
Designated Facility Location Zip:	89408
Designated Facility Location State:	NV
Designated Facility Contact Company Name:	21st Century Environmental Management of Nevada, LLC
Manifest Residue Indicator:	N
Rejection Indicator:	N

Manifest Tracking Number:	006184453GBF
Last Updated Date:	20200428
Shipped Date:	20200131
Received Date:	20200225
Manifest Status:	Signed
Submission Type:	DataImage5Copy
Origin Type:	Service
Generator EPA ID:	CAL000409171
Generator Name:	Sears Auto #6909
Generator Location Street Number:	Not reported
Generator Location Street 1:	1178 EL CAMINO REAL
Generator Location Street 2:	Not reported
Generator Location City:	SAN BRUNO
Generator Location State:	CA
Generator Location Zip:	94066
Generator Mail Street Number:	Not reported
Generator Mail Street 1:	3333 Beverly Rd
Generator Mail Street 2:	Not reported
Generator Mail City:	Hoffman Estates
Generator Mail Zip:	60179
Generator Mail State:	IL
Generator Contact Company Name:	Not reported
Designated Facility EPA ID:	CAD980884183
Designated Facility Name:	Not reported
Designated Facility Mail Street Number:	Not reported
Designated Facility Mail Street 1:	Not reported
Designated Facility Mail Street 2:	11855 White Rock Road
Designated Facility Mail City:	Rancho Cordova
Designated Facility Mail Zip:	95742
Designated Facility Mail State:	CA
Designated Facility Location Street Number:	Not reported
Designated Facility Location Street 1:	11855 White Rock Road
Designated Facility Location Street 2:	Not reported
Designated Facility Location City:	Rancho Cordova
Designated Facility Location Zip:	95742
Designated Facility Location State:	CA
Designated Facility Contact Company Name:	GEM Rancho Cordova LLC

SEARS #6909 (Continued) **1024851039**

Manifest Residue Indicator:	N
Rejection Indicator:	N
Manifest Tracking Number:	006455202GBF
Last Updated Date:	20220314
Shipped Date:	20220210
Received Date:	20220226
Manifest Status:	Signed
Submission Type:	DataImage5Copy
Origin Type:	Service
Generator EPA ID:	CAL000409171
Generator Name:	Sears Auto #6909
Generator Location Street Number:	Not reported
Generator Location Street 1:	1178 EL CAMINO REAL
Generator Location Street 2:	Not reported
Generator Location City:	SAN BRUNO
Generator Location State:	CA
Generator Location Zip:	94066
Generator Mail Street Number:	Not reported
Generator Mail Street 1:	3333 Beverly Rd
Generator Mail Street 2:	Not reported
Generator Mail City:	Hoffman Estates
Generator Mail Zip:	60179
Generator Mail State:	IL
Generator Contact Company Name:	Not reported
Designated Facility EPA ID:	NVD980895338
Designated Facility Name:	Not reported
Designated Facility Mail Street Number:	Not reported
Designated Facility Mail Street 1:	Not reported
Designated Facility Mail Street 2:	2095 Newlands Drive East
Designated Facility Mail City:	Fernley
Designated Facility Mail Zip:	89408
Designated Facility Mail State:	NV
Designated Facility Location Street Number:	Not reported
Designated Facility Location Street 1:	2095 Newlands Drive East
Designated Facility Location Street 2:	Not reported
Designated Facility Location City:	Fernley
Designated Facility Location Zip:	89408
Designated Facility Location State:	NV
Designated Facility Contact Company Name:	21st Century Environmental Management of Nevada, LLC
Manifest Residue Indicator:	N
Rejection Indicator:	N
Manifest Tracking Number:	011429273FLE
Last Updated Date:	20190226
Shipped Date:	20190117
Received Date:	20190206
Manifest Status:	Signed
Submission Type:	DataImage5Copy
Origin Type:	Service
Generator EPA ID:	CAL000409171
Generator Name:	Sears #6909
Generator Location Street Number:	Not reported
Generator Location Street 1:	1178 EL CAMINO REAL
Generator Location Street 2:	Not reported
Generator Location City:	SAN BRUNO
Generator Location State:	CA

SEARS #6909 (Continued) **1024851039**

Generator Location Zip:	94066
Generator Mail Street Number:	Not reported
Generator Mail Street 1:	1178 EL CAMINO REAL
Generator Mail Street 2:	Not reported
Generator Mail City:	SAN BRUNO
Generator Mail Zip:	94066
Generator Mail State:	CA
Generator Contact Company Name:	Not reported
Designated Facility EPA ID:	AZR000515924
Designated Facility Name:	Yuma Yes Waste Transfer Facility
Designated Facility Mail Street Number:	Not reported
Designated Facility Mail Street 1:	Not reported
Designated Facility Mail Street 2:	2730 E 13TH ST
Designated Facility Mail City:	YUMA
Designated Facility Mail Zip:	85365-1901
Designated Facility Mail State:	AZ
Designated Facility Location Street Number:	Not reported
Designated Facility Location Street 1:	2730 E 13TH ST
Designated Facility Location Street 2:	Not reported
Designated Facility Location City:	YUMA
Designated Facility Location Zip:	85365-1901
Designated Facility Location State:	AZ
Designated Facility Contact Company Name:	Not reported
Manifest Residue Indicator:	N
Rejection Indicator:	N

State Waste:

Manifest Tracking Number:	011429273FLE
Waste Line Number:	1
State Waste Code Owner:	CA
State Waste Code:	512
State Waste:	Other empty containers 30 gallons or more

Transporter:

Manifest Tracking Number:	011429273FLE
Transporter Line Number:	1
Transporter EPA ID:	MNS000110924
Transporter Name:	Stericycle Specialty Waste Solutions Inc

Manifest Tracking Number:	011429273FLE
Transporter Line Number:	2
Transporter EPA ID:	CAR000175422
Transporter Name:	Worldwide Recovery System Inc

Waste Line:

Manifest Tracking Number:	011429273FLE
Waste Line Number:	1
U.S. DOT Hazardous Indicator:	N
U.S. DOT ID Number:	Not reported
U.S. DOT Description:	Not reported
Non-Hazardous Waste Description:	NON RCRA HAZARDOUS WASTE, SOLID (EMPTY CONTAINERS)
Number of Containers:	2
Container Type Code:	DF
Container Type Description:	Fiberboard or plastic drums, barrels, kegs
Waste Quantity:	78
Quantity Unit of Measure Code:	P

SEARS #6909 (Continued) **1024851039**

Quantity Unit of Measure Description:	Pounds
Waste Quantity, in Tons:	0.039
Acute Waste Quantity, in Tons:	0
Non-Acute Waste Quantity, in Tons:	0.039
Waste Quantity, in Kilograms:	35.374172
Acute Waste Quantity, in Kilograms:	0
Non-Acute Waste Quantity, in Kilorgrams:	35.374172
Management Method Code:	H141
Management Method Description:	STORAGE, BULKING AND/OR TRANSFER OFF SITE
Waste Residue Indicator:	N
Quantity Discrepancy Indicator:	N
Waste Type Discrepancy Indicator:	N
Waste Density:	Not reported
Waste Density Unit of Measure Code:	Not reported
Waste Density Unit of Measure Description:	Not reported
Form Code:	Not reported
Form Code Description:	Not reported
Source Code:	Not reported
Source Code Description:	Not reported
Waste Minimization Code:	Not reported
Waste Minimization Code Description:	Not reported
Consent Number:	Not reported
EPA Waste Indicator:	N

A40 **SEARS ROEBUCK & CO AUTO CENTER** **HWTS** **S124759468**
Target **1178 EL CAMINO REAL** **N/A**
Property **SAN BRUNO, CA 94066**

Site 40 of 111 in cluster A

Actual: **47 ft.**

HWTS:

Name:	SEARS ROEBUCK & CO AUTO CENTER
Address:	1178 EL CAMINO REAL
Address 2:	Not reported
City,State,Zip:	SAN BRUNO, CA 94066
EPA ID:	CAL000006114
Inactive Date:	12/31/1899
Create Date:	11/14/1989
Last Act Date:	Not reported
Mailing Name:	Not reported
Mailing Address:	1178 EL CAMINO REAL
Mailing Address 2:	Not reported
Mailing City,State,Zip:	SAN BRUNO, CA 940660000
Owner Name:	SEARS ROEBUCK & CO
Owner Address:	Not reported
Owner Address 2:	Not reported
Owner City,State,Zip:	Not reported
Owner Phone:	Not reported
Owner Fax:	Not reported
Contact Name:	INACT REFER TO CAL000003250
Contact Address:	Not reported
Contact Address 2:	Not reported
City,State,Zip:	Not reported
Contact Phone:	Not reported
Contact Fax:	Not reported
Facility Status:	Inactive
Facility Type:	PERMANENT
Category:	STATE

SEARS ROEBUCK & CO AUTO CENTER (Continued) **S124759468**

Latitude: 37.635818
Longitude: -122.420601

A41 **EXPRESS STOP PHOTO (TARGET #1054)** **HWTS** **S124807391**
Target **1150 EL CAMINO REAL** **N/A**
Property **SAN BRUNO, CA 94066**

Site 41 of 111 in cluster A

Actual: **47 ft.**

HWTS:

Name:	EXPRESS STOP PHOTO (TARGET #1054)
Address:	1150 EL CAMINO REAL
Address 2:	Not reported
City,State,Zip:	SAN BRUNO, CA 94066
EPA ID:	CAL000138896
Inactive Date:	06/30/1999
Create Date:	03/13/1997
Last Act Date:	Not reported
Mailing Name:	Not reported
Mailing Address:	4020 STIRRUP CREEK DR STE 211
Mailing Address 2:	Not reported
Mailing City,State,Zip:	DURHAM, NC 277032203
Owner Name:	QOS QUALEX INC
Owner Address:	4020 STIRRUP CREEK DR
Owner Address 2:	Not reported
Owner City,State,Zip:	DURHAM, NC 277039000
Owner Phone:	Not reported
Owner Fax:	Not reported
Contact Name:	RUSS ROELLER MGR HSE QUALEX IN
Contact Address:	INACTIVE PER VQ99 - BMI
Contact Address 2:	Not reported
City,State,Zip:	FAIRFIELD, CA 945330000
Contact Phone:	Not reported
Contact Fax:	Not reported
Facility Status:	Inactive
Facility Type:	PERMANENT
Category:	STATE
Latitude:	37.635601
Longitude:	-122.420477

A42 **SEARS, #1478** **RCRA-LQG** **1007199969**
Target **1178 EL CAMINO REAL** **FINDS** **CAL000003250**
Property **SAN BRUNO, CA 94066** **ECHO**
E MANIFEST

Site 42 of 111 in cluster A

Actual: **47 ft.**

RCRA Listings:

Date Form Received by Agency:	20020214
Handler Name:	Sears, Roebuck & Co Unit #1478/6909/7098
Handler Address:	1178 El Camino Real
Handler City,State,Zip:	SAN BRUNO, CA 94066
EPA ID:	CAL000003250
Contact Name:	KATHLEEN M FLAHERTY
Contact Address:	Not reported
Contact City,State,Zip:	Not reported
Contact Telephone:	847-286-7199

SEARS, #1478 (Continued) **1007199969**

Contact Fax:	Not reported
Contact Email:	Not reported
Contact Title:	Not reported
EPA Region:	09
Land Type:	Private
Federal Waste Generator Description:	Large Quantity Generator
Non-Notifier:	Not reported
Biennial Report Cycle:	2001
Accessibility:	Not reported
Active Site Indicator:	Handler Activities
State District Owner:	Not reported
State District:	Not reported
Mailing Address:	3333 BEVERLY RD, A2-238A
Mailing City,State,Zip:	HOFFMAN ESTATES, IL 60179
Owner Name:	Not reported
Owner Type:	Not reported
Operator Name:	Not reported
Operator Type:	Not reported
Short-Term Generator Activity:	No
Importer Activity:	No
Mixed Waste Generator:	No
Transporter Activity:	No
Transfer Facility Activity:	No
Recycler Activity with Storage:	No
Small Quantity On-Site Burner Exemption:	No
Smelting Melting and Refining Furnace Exemption:	No
Underground Injection Control:	No
Off-Site Waste Receipt:	No
Universal Waste Indicator:	No
Universal Waste Destination Facility:	No
Federal Universal Waste:	No
Active Site State-Reg Handler:	---
Federal Facility Indicator:	Not reported
Hazardous Secondary Material Indicator:	N
Sub-Part K Indicator:	Not reported
2018 GPRA Permit Baseline:	Not on the Baseline
2018 GPRA Renewals Baseline:	Not on the Baseline
202 GPRA Corrective Action Baseline:	No
Subject to Corrective Action Universe:	No
Non-TSDFs Where RCRA CA has Been Imposed Universe:	No
Corrective Action Priority Ranking:	No NCAPS ranking
Environmental Control Indicator:	No
Institutional Control Indicator:	No
Human Exposure Controls Indicator:	N/A
Groundwater Controls Indicator:	N/A
Significant Non-Complier Universe:	No
Unaddressed Significant Non-Complier Universe:	No
Addressed Significant Non-Complier Universe:	No
Significant Non-Complier With a Compliance Schedule Universe:	No
Financial Assurance Required:	Not reported
Handler Date of Last Change:	20031006
Recognized Trader-Importer:	No
Recognized Trader-Exporter:	No
Importer of Spent Lead Acid Batteries:	No
Exporter of Spent Lead Acid Batteries:	No
Recycler Activity Without Storage:	No
Manifest Broker:	No

SEARS, #1478 (Continued) **1007199969**

Sub-Part P Indicator: No

Biennial: List of Years
Year: 2001

Click Here for Biennial Reporting System Data:

Historic Generators:
Receive Date: 20020214
Handler Name: SEARS, ROEBUCK & CO UNIT #1478/6909/7098
Federal Waste Generator Description: Large Quantity Generator
State District Owner: Not reported
Large Quantity Handler of Universal Waste: No
Recognized Trader Importer: No
Recognized Trader Exporter: No
Spent Lead Acid Battery Importer: No
Spent Lead Acid Battery Exporter: No
Current Record: Yes
Non Storage Recycler Activity: Not reported
Electronic Manifest Broker: Not reported

List of NAICS Codes and Descriptions:
NAICS Code: 45299
NAICS Description: ALL OTHER GENERAL MERCHANDISE STORES

Facility Has Received Notices of Violations:
Violations: No Violations Found

Evaluation Action Summary:
Evaluations: No Evaluations Found

FINDS:
Registry ID: 110071752389

Click Here for FRS Facility Detail Report:

Environmental Interest/Information System:
Registry ID: 110014463473

Click Here for FRS Facility Detail Report:

Environmental Interest/Information System:
The California Environmental Reporting System (CERS) is a statewide web-based user and information exchange system to support over 140,000 regulated businesses and over 130 local agencies in electronically collecting and reporting significant hazardous materials, hazardous waste and compliance and enforcement data as mandated by California law. Under oversight by Cal/EPA, certified local governing agencies (Unified Program Agencies - UPAs) consolidate, coordinate and provide consistent regulatory activities for six state and federal environmental programs.
All generators and treatment, storage, and disposal (TSD) facilities who handle hazardous waste are required to report to the EPA Administrator at least once every two years. The data collected is

SEARS, #1478 (Continued) **1007199969**

used to create the National Biennial Resource Conservation and Recovery Act (RCRA) Hazardous Waste Report. This data is processed within the RCRA Information (RCRAInfo) database
THE EMISSION INVENTORY SYSTEM (EIS) MAINTAINS AN INVENTORY OF LARGE STATIONARY SOURCES AND VOLUNTARILY-REPORTED SMALLER SOURCES OF AIR POINT POLLUTANT EMITTERS. IT CONTAINS INFORMATION ABOUT FACILITY SITES AND THEIR PHYSICAL LOCATION, EMISSIONS UNITS, EMISSIONS PROCESSES, RELEASE POINTS, CONTROL APPROACHES, AND REGULATIONS. FACILITY INVENTORY DATA ARE KEPT SEPARATE FROM THE EMISSIONS DATA AND HAVE STABLE IDENTIFIERS TO IMPROVE CONTINUITY FROM YEAR TO YEAR AND TO HELP IDENTIFY DUPLICATE OR MISSING FACILITIES
The Resource Conservation and Recovery Act Information System (RCRAInfo) is EPA's comprehensive information system in support of the Resource Conservation and Recovery Act (RCRA) of 1976 and the Hazardous and Solid Waste Amendments (HSWA) of 1984. It tracks many types of information about generators, transporters, treaters, storers, and disposers of hazardous waste.
The California Environmental Protection Agency (CalEPA) has recently implemented a new data warehouse system (nSite). This data warehouse combines and merges facility and site information from five different systems managed within CalEPA. The five systems are: California Environmental Reporting System (CERS),EnviroStor, GeoTracker, California Integrated Water Quality System (CIWQS), andToxic Release Inventory (TRI).
California's Hazardous Waste Tracking System Data Mart (HWTS-DATAMART) provides information on hazardous waste shipments for generators, transporters, and treatment, storage, and disposal facilities.

Click this hyperlink while viewing on your computer to access additional FINDS: detail in the EDR Site Report.

ECHO:

Envid:	1007199969
Registry ID:	110014463473

DFR URL:

Name:	SEARS, #1478
Address:	1178 EL CAMINO REAL
City,State,Zip:	SAN BRUNO, CA 94066

E MANIFEST:

Manifest Tracking Number:	017344745JJK
Last Updated Date:	20190613
Shipped Date:	20180711
Received Date:	20180720
Manifest Status:	Signed
Submission Type:	DataImage5Copy
Origin Type:	Web
Generator EPA ID:	CAL000003250
Generator Name:	Sears, Roebuck & Co Unit #1478/6909/7098
Generator Location Street Number:	Not reported
Generator Location Street 1:	1178 EL CAMINO REAL
Generator Location Street 2:	Not reported
Generator Location City:	SAN BRUNO
Generator Location State:	CA
Generator Location Zip:	94066
Generator Mail Street Number:	Not reported

SEARS, #1478 (Continued) **1007199969**

Generator Mail Street 1:	3333 BEVERLY RD, A2-238A
Generator Mail Street 2:	Not reported
Generator Mail City:	HOFFMAN ESTATES
Generator Mail Zip:	60179
Generator Mail State:	IL
Generator Contact Company Name:	Not reported
Designated Facility EPA ID:	AZR000515924
Designated Facility Name:	Yuma Yes Waste Transfer Facility
Designated Facility Mail Street Number:	Not reported
Designated Facility Mail Street 1:	Not reported
Designated Facility Mail Street 2:	2730 E 13TH ST
Designated Facility Mail City:	YUMA
Designated Facility Mail Zip:	85365-1901
Designated Facility Mail State:	AZ
Designated Facility Location Street Number:	Not reported
Designated Facility Location Street 1:	2730 E 13TH ST
Designated Facility Location Street 2:	Not reported
Designated Facility Location City:	YUMA
Designated Facility Location Zip:	85365-1901
Designated Facility Location State:	AZ
Designated Facility Contact Company Name:	Not reported
Manifest Residue Indicator:	N
Rejection Indicator:	N

Manifest Tracking Number:	021247646JJK
Last Updated Date:	20200221
Shipped Date:	20200121
Received Date:	20200130
Manifest Status:	Signed
Submission Type:	DataImage5Copy
Origin Type:	Service
Generator EPA ID:	CAL000003250
Generator Name:	Sears, Roebuck & Co Unit #1478/6909/7098
Generator Location Street Number:	Not reported
Generator Location Street 1:	1178 EL CAMINO REAL
Generator Location Street 2:	Not reported
Generator Location City:	SAN BRUNO
Generator Location State:	CA
Generator Location Zip:	94066
Generator Mail Street Number:	Not reported
Generator Mail Street 1:	1178 EL CAMINO REAL
Generator Mail Street 2:	Not reported
Generator Mail City:	SAN BRUNO
Generator Mail Zip:	94066
Generator Mail State:	CA
Generator Contact Company Name:	Not reported
Designated Facility EPA ID:	CAT080013352
Designated Facility Name:	World Oil Recycling
Designated Facility Mail Street Number:	2000
Designated Facility Mail Street 1:	CA90222 CA037US 2000
Designated Facility Mail Street 2:	N. ALAMEDA STREET
Designated Facility Mail City:	COMPTON
Designated Facility Mail Zip:	90222
Designated Facility Mail State:	CA
Designated Facility Location Street Number:	2000
Designated Facility Location Street 1:	N. ALAMEDA STREET
Designated Facility Location Street 2:	Not reported

SEARS, #1478 (Continued) **1007199969**

Designated Facility Location City:	COMPTON
Designated Facility Location Zip:	90222-0000
Designated Facility Location State:	CA
Designated Facility Contact Company Name:	Not reported
Manifest Residue Indicator:	N
Rejection Indicator:	N

Manifest Tracking Number:	020370185JJK
Last Updated Date:	20191125
Shipped Date:	20191016
Received Date:	20191028
Manifest Status:	Signed
Submission Type:	DataImage5Copy
Origin Type:	Service
Generator EPA ID:	CAL000003250
Generator Name:	Sears A/C #6909
Generator Location Street Number:	Not reported
Generator Location Street 1:	1178 EL CAMINO REAL
Generator Location Street 2:	Not reported
Generator Location City:	SAN BRUNO
Generator Location State:	CA
Generator Location Zip:	94066
Generator Mail Street Number:	Not reported
Generator Mail Street 1:	1178 EL CAMINO REAL
Generator Mail Street 2:	Not reported
Generator Mail City:	SAN BRUNO
Generator Mail Zip:	94066
Generator Mail State:	CA
Generator Contact Company Name:	Not reported
Designated Facility EPA ID:	AZR000521146
Designated Facility Name:	Yuma Yes 2 Waste Transfer Station
Designated Facility Mail Street Number:	Not reported
Designated Facility Mail Street 1:	STE 105
Designated Facility Mail Street 2:	2621 GREEN RIVER RD
Designated Facility Mail City:	CORONA
Designated Facility Mail Zip:	92882
Designated Facility Mail State:	CA
Designated Facility Location Street Number:	Not reported
Designated Facility Location Street 1:	6500 S US HIGHWAY 95
Designated Facility Location Street 2:	Not reported
Designated Facility Location City:	YUMA
Designated Facility Location Zip:	85365
Designated Facility Location State:	AZ
Designated Facility Contact Company Name:	Not reported
Manifest Residue Indicator:	N
Rejection Indicator:	N

Manifest Tracking Number:	020370502JJK
Last Updated Date:	20190624
Shipped Date:	20190520
Received Date:	20190530
Manifest Status:	Signed
Submission Type:	DataImage5Copy
Origin Type:	Service
Generator EPA ID:	CAL000003250
Generator Name:	Sears Ac 6909
Generator Location Street Number:	Not reported

SEARS, #1478 (Continued) **1007199969**

Generator Location Street 1:	1178 EL CAMINO REAL
Generator Location Street 2:	Not reported
Generator Location City:	SAN BRUNO
Generator Location State:	CA
Generator Location Zip:	94066
Generator Mail Street Number:	Not reported
Generator Mail Street 1:	1178 EL CAMINO REAL
Generator Mail Street 2:	Not reported
Generator Mail City:	SAN BRUNO
Generator Mail Zip:	94066
Generator Mail State:	CA
Generator Contact Company Name:	Not reported
Designated Facility EPA ID:	AZR000521146
Designated Facility Name:	Yuma Yes 2 Waste Transfer Station
Designated Facility Mail Street Number:	Not reported
Designated Facility Mail Street 1:	STE 105
Designated Facility Mail Street 2:	2621 GREEN RIVER RD
Designated Facility Mail City:	CORONA
Designated Facility Mail Zip:	92882
Designated Facility Mail State:	CA
Designated Facility Location Street Number:	Not reported
Designated Facility Location Street 1:	6500 S US HIGHWAY 95
Designated Facility Location Street 2:	Not reported
Designated Facility Location City:	YUMA
Designated Facility Location Zip:	85365
Designated Facility Location State:	AZ
Designated Facility Contact Company Name:	Not reported
Manifest Residue Indicator:	N
Rejection Indicator:	N

State Waste:

Manifest Tracking Number:	020370502JJK
Waste Line Number:	1
State Waste Code Owner:	CA
State Waste Code:	352
State Waste:	Other organic solids

Transporter:

Manifest Tracking Number:	020370502JJK
Transporter Line Number:	1
Transporter EPA ID:	CAD028277036
Transporter Name:	Asbury Environmental Services Dba World Oil Enviromental Services

Manifest Tracking Number:	020370502JJK
Transporter Line Number:	2
Transporter EPA ID:	CAR000175422
Transporter Name:	Worldwide Recovery System Inc

Waste Line:

Manifest Tracking Number:	020370502JJK
Waste Line Number:	1
U.S. DOT Hazardous Indicator:	N
U.S. DOT ID Number:	Not reported
U.S. DOT Description:	Not reported
Non-Hazardous Waste Description:	NON-RCRA HAZARDOUS WASTE, SOLID (PAPER FILTERS)
Number of Containers:	1

SEARS, #1478 (Continued) **1007199969**

Container Type Code:	DM
Container Type Description:	Metal drums, barrels, kegs
Waste Quantity:	130
Quantity Unit of Measure Code:	P
Quantity Unit of Measure Description:	Pounds
Waste Quantity, in Tons:	0.065
Acute Waste Quantity, in Tons:	0
Non-Acute Waste Quantity, in Tons:	0.065
Waste Quantity, in Kilograms:	58.95695
Acute Waste Quantity, in Kilograms:	0
Non-Acute Waste Quantity, in Kilorgrams:	58.95695
Management Method Code:	H141
Management Method Description:	STORAGE, BULKING AND/OR TRANSFER OFF SITE
Waste Residue Indicator:	N
Quantity Discrepancy Indicator:	N
Waste Type Discrepancy Indicator:	N
Waste Density:	Not reported
Waste Density Unit of Measure Code:	Not reported
Waste Density Unit of Measure Description:	Not reported
Form Code:	Not reported
Form Code Description:	Not reported
Source Code:	Not reported
Source Code Description:	Not reported
Waste Minimization Code:	Not reported
Waste Minimization Code Description:	Not reported
Consent Number:	Not reported
EPA Waste Indicator:	N

A43 **VICTORIAS SECRET STORE #1338** **FINDS** **1024640684**
Target **1140 EL CAMINO REAL SPACE 287** **ECHO** **N/A**
Property **SAN BRUNO, CA 94066**

Site 43 of 111 in cluster A

Actual:
47 ft.

FINDS:
Registry ID: 110070429071

Click Here for FRS Facility Detail Report:

Environmental Interest/Information System:
The Resource Conservation and Recovery Act Information System (RCRAInfo) is EPA's comprehensive information system in support of the Resource Conservation and Recovery Act (RCRA) of 1976 and the Hazardous and Solid Waste Amendments (HSWA) of 1984. It tracks many types of information about generators, transporters, treaters, storers, and disposers of hazardous waste.

Click this hyperlink while viewing on your computer to access additional FINDS: detail in the EDR Site Report.

ECHO:

Envid:	1024640684
Registry ID:	110070429071

DFR URL:

Name:	VICTORIAS SECRET STORE #1338
Address:	1140 EL CAMINO REAL SPACE 287
City,State,Zip:	SAN BRUNO, CA 94066

A44 **FIRESTONE TIRES** **RGA LUST** **S114620490**
Target **1178 EL CAMINO REAL** **N/A**
Property **SAN BRUNO, CA**

Site 44 of 111 in cluster A

Actual: **47 ft.**

RGA LUST:
Name: FIRESTONE TIRES
Address: 1178 EL CAMINO REAL
City: SAN BRUNO
State: SAN BRUNO
1992 FIRESTONE TIRES 1178 EL CAMINO REAL

A45 **PIZZA STUDIO** **San Mateo Co. BI** **S123183912**
Target **1150 EL CAMINO REAL** **N/A**
Property **SAN BRUNO, CA 94066**

Site 45 of 111 in cluster A

Actual: **47 ft.**

San Mateo Co. BI:
Name: PIZZA STUDIO
Address: 1150 EL CAMINO REAL
City,State,Zip: SAN BRUNO, CA 94066
Region: SAN MATEO
Facility ID: FA0057867
Prog Element Code: STORMWATER ANNUAL INSPECTION FEE
Record Id: PR0080280
Description: STORMWATER ANNUAL FEE - INSP FREQ EVERY 2 YRS
Facility Status: Inactive, non-billable
Program Category: STORMWATER

A46 **BATH & BODY WORKS #1453** **FINDS** **1024637323**
Target **1140 EL CAMINO REAL STE 162** **ECHO** **N/A**
Property **SAN BRUNO, CA 94066**

Site 46 of 111 in cluster A

Actual: **47 ft.**

FINDS:
Registry ID: 110070425710

Click Here for FRS Facility Detail Report:

Environmental Interest/Information System:
The Resource Conservation and Recovery Act Information System (RCRAInfo) is EPA's comprehensive information system in support of the Resource Conservation and Recovery Act (RCRA) of 1976 and the Hazardous and Solid Waste Amendments (HSWA) of 1984. It tracks many types of information about generators, transporters, treaters, storers, and disposers of hazardous waste.

Click this hyperlink while viewing on your computer to access additional FINDS: detail in the EDR Site Report.

ECHO:
Envid: 1024637323
Registry ID: 110070425710

DFR URL:
Name: BATH & BODY WORKS #1453

BATH & BODY WORKS #1453 (Continued) **1024637323**

Address: 1140 EL CAMINO REAL STE 162
City,State,Zip: SAN BRUNO, CA 94066

A47 **SEARS #6909** **HWTS** **S123615433**
Target **1178 EL CAMINO REAL** **HAZNET** **N/A**
Property **SAN BRUNO, CA 94066**

Site 47 of 111 in cluster A

Actual:
47 ft.

HWTS:

Name:	SEARS #6909
Address:	1178 EL CAMINO REAL
Address 2:	Not reported
City,State,Zip:	SAN BRUNO, CA 94066
EPA ID:	CAL000003250
Inactive Date:	Not reported
Create Date:	11/14/1989
Last Act Date:	Not reported
Mailing Name:	Not reported
Mailing Address:	3333 BEVERLY ROAD, B5-362A
Mailing Address 2:	Not reported
Mailing City,State,Zip:	HOFFMAN ESTATES, IL 601790000
Owner Name:	SEARS, ROEBUCK & CO.
Owner Address:	3333 BEVERLY ROAD, B5-362A
Owner Address 2:	Not reported
Owner City,State,Zip:	HOFFMAN ESTATES, IL 601790000
Owner Phone:	Not reported
Owner Fax:	Not reported
Contact Name:	GERALD L JACOBS
Contact Address:	3333 BEVERLY ROAD, B5-339A
Contact Address 2:	Not reported
City,State,Zip:	HOFFMAN ESTATES, IL 60179
Contact Phone:	Not reported
Contact Fax:	Not reported
Facility Status:	Active
Facility Type:	PERMANENT
Category:	STATE
Latitude:	37.636428
Longitude:	-122.420962

NAICS:

EPA ID:	CAL000003250
Create Date:	2014-05-14 10:39:21.250
NAICS Code:	45211
NAICS Description:	Department Stores
Issued EPA ID Date:	1989-11-14 00:00:00
Inactive Date:	Not reported
Facility Name:	SEARS #6909
Facility Address:	1178 EL CAMINO REAL
Facility Address 2:	Not reported
Facility City:	SAN BRUNO
Facility County:	Not reported
Facility State:	CA
Facility Zip:	940660000

EPA ID:	CAL000003250
Create Date:	2008-03-20 15:51:28.017
NAICS Code:	45299

SEARS #6909 (Continued) **S123615433**

NAICS Description: All Other General Merchandise Stores
Issued EPA ID Date: 1989-11-14 00:00:00
Inactive Date: Not reported
Facility Name: SEARS #6909
Facility Address: 1178 EL CAMINO REAL
Facility Address 2: Not reported
Facility City: SAN BRUNO
Facility County: Not reported
Facility State: CA
Facility Zip: 940660000

EPA ID: CAL000003250
Create Date: 2015-04-08 15:40:39.997
NAICS Code: 48841
NAICS Description: Motor Vehicle Towing
Issued EPA ID Date: 1989-11-14 00:00:00
Inactive Date: Not reported
Facility Name: SEARS #6909
Facility Address: 1178 EL CAMINO REAL
Facility Address 2: Not reported
Facility City: SAN BRUNO
Facility County: Not reported
Facility State: CA
Facility Zip: 940660000

EPA ID: CAL000003250
Create Date: 2015-04-08 15:40:39.997
NAICS Code: 811122
NAICS Description: Automotive Glass Replacement Shops
Issued EPA ID Date: 1989-11-14 00:00:00
Inactive Date: Not reported
Facility Name: SEARS #6909
Facility Address: 1178 EL CAMINO REAL
Facility Address 2: Not reported
Facility City: SAN BRUNO
Facility County: Not reported
Facility State: CA
Facility Zip: 940660000

EPA ID: CAL000003250
Create Date: 2015-04-08 15:40:39.997
NAICS Code: 811191
NAICS Description: Automotive Oil Change and Lubrication Shops
Issued EPA ID Date: 1989-11-14 00:00:00
Inactive Date: Not reported
Facility Name: SEARS #6909
Facility Address: 1178 EL CAMINO REAL
Facility Address 2: Not reported
Facility City: SAN BRUNO
Facility County: Not reported
Facility State: CA
Facility Zip: 940660000

EPA ID: CAL000003250
Create Date: 2015-04-08 15:40:39.997
NAICS Code: 811198
NAICS Description: All Other Automotive Repair and Maintenance

SEARS #6909 (Continued) **S123615433**

Issued EPA ID Date:	1989-11-14 00:00:00
Inactive Date:	Not reported
Facility Name:	SEARS #6909
Facility Address:	1178 EL CAMINO REAL
Facility Address 2:	Not reported
Facility City:	SAN BRUNO
Facility County:	Not reported
Facility State:	CA
Facility Zip:	940660000

HAZNET:

Name:	SEARS #6909
Address:	1178 EL CAMINO REAL
Address 2:	Not reported
City,State,Zip:	SAN BRUNO, CA 940660000
Contact:	GERALD L JACOBS
Telephone:	8472865530
Mailing Name:	Not reported
Mailing Address:	3333 BEVERLY ROAD B5-362A
Year:	2020
Gepaid:	CAL000003250
TSD EPA ID:	CAT080013352
CA Waste Code:	221 - Waste oil and mixed oil
Disposal Method:	H039 - Other Recovery Of Reclamation For Reuse Including Acid Regeneration, Organics Recovery Ect
Tons:	0.114
Year:	2019
Gepaid:	CAL000003250
TSD EPA ID:	AZR000521146
CA Waste Code:	352 - Other organic solids
Disposal Method:	H141 - Storage, Bulking, And/Or Transfer Off Site--No Treatment/Reovery (H010-H129) Or (H131-H135)
Tons:	0.11500
Year:	2018
Gepaid:	CAL000003250
TSD EPA ID:	CAD097030993
CA Waste Code:	352 - Other organic solids
Disposal Method:	H141 - Storage, Bulking, And/Or Transfer Off Site--No Treatment/Reovery (H010-H129) Or (H131-H135)
Tons:	0.06500
Year:	2018
Gepaid:	CAL000003250
TSD EPA ID:	AZR000515924
CA Waste Code:	352 - Other organic solids
Disposal Method:	H141 - Storage, Bulking, And/Or Transfer Off Site--No Treatment/Reovery (H010-H129) Or (H131-H135)
Tons:	0.09000
Year:	2017
Gepaid:	CAL000003250
TSD EPA ID:	CAD097030993
CA Waste Code:	352 - Other organic solids

SEARS #6909 (Continued) **S123615433**

Disposal Method:	H141 - Storage, Bulking, And/Or Transfer Off Site--No Treatment/Reovery (H010-H129) Or (H131-H135)
Tons:	0.2
Year:	2017
Gepaid:	CAL000003250
TSD EPA ID:	CAT080013352
CA Waste Code:	343 - Unspecified organic liquid mixture
Disposal Method:	H039 - Other Recovery Of Reclamation For Reuse Including Acid Regeneration, Organics Recovery Ect
Tons:	0.0068
Year:	2016
Gepaid:	CAL000003250
TSD EPA ID:	CAD097030993
CA Waste Code:	352 - Other organic solids
Disposal Method:	H141 - Storage, Bulking, And/Or Transfer Off Site--No Treatment/Reovery (H010-H129) Or (H131-H135)
Tons:	0.3
Year:	2016
Gepaid:	CAL000003250
TSD EPA ID:	CAD980884183
CA Waste Code:	331 - Off-specification, aged or surplus organics
Disposal Method:	H141 - Storage, Bulking, And/Or Transfer Off Site--No Treatment/Reovery (H010-H129) Or (H131-H135)
Tons:	0.001
Year:	2016
Gepaid:	CAL000003250
TSD EPA ID:	CAD980884183
CA Waste Code:	512 - Other empty containers 30 gallons or more
Disposal Method:	H141 - Storage, Bulking, And/Or Transfer Off Site--No Treatment/Reovery (H010-H129) Or (H131-H135)
Tons:	0.23
Year:	2016
Gepaid:	CAL000003250
TSD EPA ID:	CAT080013352
CA Waste Code:	343 - Unspecified organic liquid mixture
Disposal Method:	H039 - Other Recovery Of Reclamation For Reuse Including Acid Regeneration, Organics Recovery Ect
Tons:	0.017

Click this hyperlink while viewing on your computer to access
92 additional CA HAZNET: record(s) in the EDR Site Report.

Additional Information:

Year:	2020
EM Manifest ID:	Not reported
Shipment Date:	1/21/2020
Shipment Date:	1/21/2020
Receipt Date:	1/30/2020
Manifest Number:	021247646JJK
Generator EPA ID:	CAL000003250
Name:	SEARS, ROEBUCK & CO UNIT #1478/6909/7098

SEARS #6909 (Continued) **S123615433**

Address:	1178 EL CAMINO REAL
Address 2:	Not reported
City,State,Zip:	SAN BRUNO, CA 94066
Telephone:	Not reported
Contact:	Not reported
Contact Telephone:	650-553-8895
Contact Email:	Not reported
Transporter 1 EPA ID:	CAD028277036
Transporter Name:	ASBURY ENVIRONMENTAL SERVICES DBA WORLD OIL ENVIROMENTAL SERVICES
Transporter 1 Emergency Number:	Not reported
Transporter 2 EPA ID:	Not reported
Transporter Name 2:	Not reported
Transporter 2 Emergency Number:	Not reported
TSDF EPA ID:	CAT080013352
TSDF Name:	WORLD OIL RECYCLING
TSDF Address 1:	N. ALAMEDA STREET
TSDF Address 2:	Not reported
TSDF City,State,Zip:	COMPTON, CA 90222-0000
TSDF Telephone:	Not reported
TSDFA EPA ID:	Not reported
Waste Code Description:	221 - Not reported
RCRA Code:	Not reported
Meth Code:	H039 - Not reported
Quantity Tons:	0.114
Waste Quantity:	30
Quantity Unit:	G

Additional Information:

Year:	2019
EM Manifest ID:	405314
Shipment Date:	7/11/2018
Shipment Date:	7/11/2018
Receipt Date:	7/20/2018
Manifest Number:	017344745JJK
Generator EPA ID:	CAL000003250
Name:	SEARS, ROEBUCK & CO UNIT #1478/6909/7098
Address:	1178 EL CAMINO REAL
Address 2:	Not reported
City,State,Zip:	SAN BRUNO 94066
Telephone:	800-424-9300
Contact:	Not reported
Contact Telephone:	650-553-8895
Contact Email:	Not reported
Transporter 1 EPA ID:	CAD028277036
Transporter Name:	Not reported
Transporter 1 Emergency Number:	Not reported
Transporter 2 EPA ID:	CAR000175422
Transporter Name 2:	Not reported
Transporter 2 Emergency Number:	Not reported
TSDF EPA ID:	AZR000515924
TSDF Name:	YUMA YES WASTE TRANSFER FACILITY
TSDF Address 1:	2730 E 13TH ST
TSDF Address 2:	Not reported
TSDF City,State,Zip:	YUMA 85365-1901
TSDF Telephone:	Not reported
TSDFA EPA ID:	Not reported
Waste Code Description:	- Not reported

SEARS #6909 (Continued) **S123615433**

RCRA Code: Not reported
Meth Code: - Not reported
Quantity Tons: Not reported
Waste Quantity: Not reported
Quantity Unit: Not reported

State:
Year: 2019
EM Manifest ID: 405314
Generator EPA ID: CAL000003250
Shipment Date: 2018-07-11
Manifest Number: 017344745JJK
Line Number: 1
Method Code: H141
Quantity Tons: 0.05000
Quantity Waste: 100.000000
Quantity Unit: P
Number of Containers: 1
Type of Container: Metal drums, barrels, kegs
Quantity Type: Pounds
State Code: 352

Year: 2019
EM Manifest ID: 412076
Shipment Date: 5/20/2019
Shipment Date: 5/20/2019
Receipt Date: 5/30/2019
Manifest Number: 020370502JJK
Generator EPA ID: CAL000003250
Name: SEARS AC 6909
Address: 1178 EL CAMINO REAL
Address 2: Not reported
City,State,Zip: SAN BRUNO 94066
Telephone: 800-424-9300
Contact: Not reported
Contact Telephone: 650-553-8893
Contact Email: Not reported
Transporter 1 EPA ID: CAD028277036
Transporter Name: Not reported
Transporter 1 Emergency Number: Not reported
Transporter 2 EPA ID: CAR000175422
Transporter Name 2: Not reported
Transporter 2 Emergency Number: Not reported
TSDF EPA ID: AZR000521146
TSDF Name: YUMA YES 2 WASTE TRANSFER STATION
TSDF Address 1: 6500 S US HIGHWAY 95
TSDF Address 2: Not reported
TSDF City,State,Zip: YUMA 85365
TSDF Telephone: Not reported
TSDFA EPA ID: Not reported
Waste Code Description: - Not reported
RCRA Code: Not reported
Meth Code: - Not reported
Quantity Tons: Not reported
Waste Quantity: Not reported
Quantity Unit: Not reported

SEARS #6909 (Continued) **S123615433**

State:

Year:	2019
EM Manifest ID:	412076
Generator EPA ID:	CAL000003250
Shipment Date:	2019-05-20
Manifest Number:	020370502JJK
Line Number:	1
Method Code:	H141
Quantity Tons:	0.06500
Quantity Waste:	130.000000
Quantity Unit:	P
Number of Containers:	1
Type of Container:	Metal drums, barrels, kegs
Quantity Type:	Pounds
State Code:	352

Year:	2019
EM Manifest ID:	701700
Shipment Date:	10/16/2019
Shipment Date:	10/16/2019
Receipt Date:	10/28/2019
Manifest Number:	020370185JJK
Generator EPA ID:	CAL000003250
Name:	SEARS A/C #6909
Address:	1178 EL CAMINO REAL
Address 2:	Not reported
City,State,Zip:	SAN BRUNO 94066
Telephone:	800-424-9300
Contact:	Not reported
Contact Telephone:	650-553-8895
Contact Email:	Not reported
Transporter 1 EPA ID:	CAD028277036
Transporter Name:	Not reported
Transporter 1 Emergency Number:	Not reported
Transporter 2 EPA ID:	CAR000175422
Transporter Name 2:	Not reported
Transporter 2 Emergency Number:	Not reported
TSDF EPA ID:	AZR000521146
TSDF Name:	YUMA YES 2 WASTE TRANSFER STATION
TSDF Address 1:	6500 S US HIGHWAY 95
TSDF Address 2:	Not reported
TSDF City,State,Zip:	YUMA 85365
TSDF Telephone:	Not reported
TSDFA EPA ID:	Not reported
Waste Code Description:	- Not reported
RCRA Code:	Not reported
Meth Code:	- Not reported
Quantity Tons:	Not reported
Waste Quantity:	Not reported
Quantity Unit:	Not reported

State:

Year:	2019
EM Manifest ID:	701700
Generator EPA ID:	CAL000003250
Shipment Date:	2019-10-16

SEARS #6909 (Continued) **S123615433**

Manifest Number:	020370185JJK
Line Number:	1
Method Code:	H141
Quantity Tons:	0.05000
Quantity Waste:	100.000000
Quantity Unit:	P
Number of Containers:	1
Type of Container:	Metal drums, barrels, kegs
Quantity Type:	Pounds
State Code:	352

Additional Information:

Year:	2018
EM Manifest ID:	017787167JJK20180319_D_1
Shipment Date:	3/19/2018
Shipment Date:	3/19/2018
Receipt Date:	3/27/2018
Manifest Number:	017787167JJK
Generator EPA ID:	CAL000003250
Name:	SEARS A/C 6909
Address:	Not reported
Address 2:	Not reported
City,State,Zip:	Not reported
Telephone:	Not reported
Contact:	Not reported
Contact Telephone:	Not reported
Contact Email:	Not reported
Transporter 1 EPA ID:	CAD028277036
Transporter Name:	Not reported
Transporter 1 Emergency Number:	Not reported
Transporter 2 EPA ID:	CAR000175422
Transporter Name 2:	Not reported
Transporter 2 Emergency Number:	Not reported
TSDF EPA ID:	AZR000515924
TSDF Name:	YUMA YES LLC
TSDF Address 1:	Not reported
TSDF Address 2:	Not reported
TSDF City,State,Zip:	Not reported
TSDF Telephone:	Not reported
TSDFA EPA ID:	Not reported
Waste Code Description:	- Not reported
RCRA Code:	Not reported
Meth Code:	- Not reported
Quantity Tons:	Not reported
Waste Quantity:	Not reported
Quantity Unit:	Not reported

State:

Year:	2018
EM Manifest ID:	017787167JJK20180319_D_1
Generator EPA ID:	CAL000003250
Shipment Date:	2018-03-19
Manifest Number:	017787167JJK
Line Number:	1
Method Code:	H141
Quantity Tons:	0.04000

SEARS #6909 (Continued) **S123615433**

Quantity Waste: 80.000000
Quantity Unit: P
Number of Containers: 1
Type of Container: NULL
Quantity Type: NULL
State Code: 352

Additional Information:
Year: 2017
Gen EPA ID: CAL000003250

Shipment Date: 20170614
Creation Date: 5/20/2018 18:32:00
Receipt Date: 20170705
Manifest ID: 016869441JJK
Trans EPA ID: CAD028277036
Trans Name: ASBURY ENVIRONMENTAL SERVICES
Trans 2 EPA ID: Not reported
Trans 2 Name: Not reported
TSDF EPA ID: CAD097030993
Trans Name: US ECOLOGY VERNON INC
TSDF Alt EPA ID: Not reported
TSDF Alt Name: Not reported
Waste Code Description: 352 - Other organic solids
RCRA Code: Not reported
Meth Code: H141 - Storage, Bulking, And/Or Transfer Off Site--No Treatment/Reovery (H010-H129) Or (H131-H135)
Quantity Tons: 0.1
Waste Quantity: 200
Quantity Unit: P
Additional Code 1: Not reported
Additional Code 2: Not reported
Additional Code 3: Not reported
Additional Code 4: Not reported
Additional Code 5: Not reported

Shipment Date: 20170418
Creation Date: 5/9/2018 18:33:29
Receipt Date: 20170505
Manifest ID: 016863452JJK
Trans EPA ID: CAD028277036
Trans Name: ASBURY ENVIRONMENTAL SERVICES
Trans 2 EPA ID: Not reported
Trans 2 Name: Not reported
TSDF EPA ID: CAD097030993
Trans Name: US ECOLOGY VERNON INC
TSDF Alt EPA ID: Not reported
TSDF Alt Name: Not reported
Waste Code Description: 352 - Other organic solids
RCRA Code: Not reported
Meth Code: H141 - Storage, Bulking, And/Or Transfer Off Site--No Treatment/Reovery (H010-H129) Or (H131-H135)
Quantity Tons: 0.1
Waste Quantity: 200
Quantity Unit: P
Additional Code 1: Not reported

SEARS #6909 (Continued) **S123615433**

Additional Code 2:	Not reported
Additional Code 3:	Not reported
Additional Code 4:	Not reported
Additional Code 5:	Not reported
Shipment Date:	20170323
Creation Date:	5/9/2018 18:32:51
Receipt Date:	20170412
Manifest ID:	016863090JJK
Trans EPA ID:	CAD028277036
Trans Name:	ASBURY ENVIRONMENTAL SERVICES
Trans 2 EPA ID:	Not reported
Trans 2 Name:	Not reported
TSDF EPA ID:	CAT080013352
Trans Name:	DEMENNO / KERDOON
TSDF Alt EPA ID:	Not reported
TSDF Alt Name:	Not reported
Waste Code Description:	343 - Unspecified organic liquid mixture
RCRA Code:	D018
Meth Code:	H039 - Other Recovery Of Reclamation For Reuse Including Acid Regeneration, Organics Recovery Ect
Quantity Tons:	0.0068
Waste Quantity:	2
Quantity Unit:	G
Additional Code 1:	D001
Additional Code 2:	Not reported
Additional Code 3:	Not reported
Additional Code 4:	Not reported
Additional Code 5:	Not reported

Additional Information:

Year:	2016
Gen EPA ID:	CAL000003250
Shipment Date:	20151014
Creation Date:	Not reported
Receipt Date:	Not reported
Manifest ID:	008517867FLE
Trans EPA ID:	MNS000110924
Trans Name:	STERICYCLE SPECIALTY WASTE SOLUTIONS INC
Trans 2 EPA ID:	NED986382133
Trans 2 Name:	SMITH SYSTEMS TRANSPORTATION INC
TSDF EPA ID:	NVD980895338
Trans Name:	21ST CENTURY EMN LLC
TSDF Alt EPA ID:	Not reported
TSDF Alt Name:	Not reported
Waste Code Description:	122 - Alkaline solution without metals (pH > 12.5
RCRA Code:	D002
Meth Code:	H121 - Neutralization Only
Quantity Tons:	0.005
Waste Quantity:	10
Quantity Unit:	P
Additional Code 1:	Not reported
Additional Code 2:	Not reported
Additional Code 3:	Not reported
Additional Code 4:	Not reported
Additional Code 5:	Not reported

SEARS #6909 (Continued) **S123615433**

Shipment Date:	20151014
Creation Date:	5/4/2016 22:15:36
Receipt Date:	20151026
Manifest ID:	008517867FLE
Trans EPA ID:	MNS000110924
Trans Name:	STERICYCLE SPECIALTY WASTE SOLUTIONS INC
Trans 2 EPA ID:	NED986382133
Trans 2 Name:	SMITH SYSTEMS TRANSPORTATION INC
TSDF EPA ID:	NVD980895338
Trans Name:	21ST CENTURY EMN LLC
TSDF Alt EPA ID:	Not reported
TSDF Alt Name:	Not reported
Waste Code Description:	331 - Off-specification, aged, or surplus organics
RCRA Code:	D001
Meth Code:	H141 - Storage, Bulking, And/Or Transfer Off Site--No Treatment/Reovery (H010-H129) Or (H131-H135)
Quantity Tons:	0.0005
Waste Quantity:	1
Quantity Unit:	P
Additional Code 1:	Not reported
Additional Code 2:	Not reported
Additional Code 3:	Not reported
Additional Code 4:	Not reported
Additional Code 5:	Not reported

Shipment Date:	20151014
Creation Date:	5/4/2016 22:15:36
Receipt Date:	20151026
Manifest ID:	008517867FLE
Trans EPA ID:	MNS000110924
Trans Name:	STERICYCLE SPECIALTY WASTE SOLUTIONS INC
Trans 2 EPA ID:	NED986382133
Trans 2 Name:	SMITH SYSTEMS TRANSPORTATION INC
TSDF EPA ID:	NVD980895338
Trans Name:	21ST CENTURY EMN LLC
TSDF Alt EPA ID:	Not reported
TSDF Alt Name:	Not reported
Waste Code Description:	331 - Off-specification, aged, or surplus organics
RCRA Code:	D001
Meth Code:	H141 - Storage, Bulking, And/Or Transfer Off Site--No Treatment/Reovery (H010-H129) Or (H131-H135)
Quantity Tons:	0.0255
Waste Quantity:	51
Quantity Unit:	P
Additional Code 1:	Not reported
Additional Code 2:	Not reported
Additional Code 3:	Not reported
Additional Code 4:	Not reported
Additional Code 5:	Not reported

Shipment Date:	20151014
Creation Date:	5/4/2016 22:15:36
Receipt Date:	20151026
Manifest ID:	008517867FLE
Trans EPA ID:	MNS000110924
Trans Name:	STERICYCLE SPECIALTY WASTE SOLUTIONS INC
Trans 2 EPA ID:	NED986382133

SEARS #6909 (Continued) **S123615433**

Trans 2 Name:	SMITH SYSTEMS TRANSPORTATION INC
TSDF EPA ID:	NVD980895338
Trans Name:	21ST CENTURY EMN LLC
TSDF Alt EPA ID:	Not reported
TSDF Alt Name:	Not reported
Waste Code Description:	181 - Other inorganic solid waste Organics
RCRA Code:	Not reported
Meth Code:	H141 - Storage, Bulking, And/Or Transfer Off Site--No Treatment/Reovery (H010-H129) Or (H131-H135)
Quantity Tons:	0.0565
Waste Quantity:	113
Quantity Unit:	P
Additional Code 1:	Not reported
Additional Code 2:	Not reported
Additional Code 3:	Not reported
Additional Code 4:	Not reported
Additional Code 5:	Not reported
Shipment Date:	20151014
Creation Date:	5/4/2016 22:15:28
Receipt Date:	20151026
Manifest ID:	008517866FLE
Trans EPA ID:	MNS000110924
Trans Name:	STERICYCLE SPECIALTY WASTE SOLUTIONS INC
Trans 2 EPA ID:	NED986382133
Trans 2 Name:	SMITH SYSTEMS TRANSPORTATION INC
TSDF EPA ID:	CAD008364432
Trans Name:	RHO CHEM LLC
TSDF Alt EPA ID:	Not reported
TSDF Alt Name:	Not reported
Waste Code Description:	181 - Other inorganic solid waste Organics
RCRA Code:	Not reported
Meth Code:	H141 - Storage, Bulking, And/Or Transfer Off Site--No Treatment/Reovery (H010-H129) Or (H131-H135)
Quantity Tons:	0.003
Waste Quantity:	6
Quantity Unit:	P
Additional Code 1:	Not reported
Additional Code 2:	Not reported
Additional Code 3:	Not reported
Additional Code 4:	Not reported
Additional Code 5:	Not reported
Shipment Date:	20151014
Creation Date:	5/4/2016 22:15:28
Receipt Date:	20151026
Manifest ID:	008517866FLE
Trans EPA ID:	MNS000110924
Trans Name:	STERICYCLE SPECIALTY WASTE SOLUTIONS INC
Trans 2 EPA ID:	NED986382133
Trans 2 Name:	SMITH SYSTEMS TRANSPORTATION INC
TSDF EPA ID:	CAD008364432
Trans Name:	RHO CHEM LLC
TSDF Alt EPA ID:	Not reported
TSDF Alt Name:	Not reported
Waste Code Description:	181 - Other inorganic solid waste Organics
RCRA Code:	Not reported

SEARS #6909 (Continued) **S123615433**

Meth Code:	H141 - Storage, Bulking, And/Or Transfer Off Site--No Treatment/Reovery (H010-H129) Or (H131-H135)
Quantity Tons:	0.274
Waste Quantity:	548
Quantity Unit:	P
Additional Code 1:	Not reported
Additional Code 2:	Not reported
Additional Code 3:	Not reported
Additional Code 4:	Not reported
Additional Code 5:	Not reported
Shipment Date:	20151014
Creation Date:	Not reported
Receipt Date:	Not reported
Manifest ID:	008517867FLE
Trans EPA ID:	MNS000110924
Trans Name:	STERICYCLE SPECIALTY WASTE SOLUTIONS INC
Trans 2 EPA ID:	NED986382133
Trans 2 Name:	SMITH SYSTEMS TRANSPORTATION INC
TSDF EPA ID:	NVD980895338
Trans Name:	21ST CENTURY EMN LLC
TSDF Alt EPA ID:	Not reported
TSDF Alt Name:	Not reported
Waste Code Description:	- Not reported
RCRA Code:	Not reported
Meth Code:	H141 - Storage, Bulking, And/Or Transfer Off Site--No Treatment/Reovery (H010-H129) Or (H131-H135)
Quantity Tons:	0.007
Waste Quantity:	14
Quantity Unit:	P
Additional Code 1:	Not reported
Additional Code 2:	Not reported
Additional Code 3:	Not reported
Additional Code 4:	Not reported
Additional Code 5:	Not reported
Shipment Date:	20151014
Creation Date:	5/4/2016 22:15:36
Receipt Date:	20151026
Manifest ID:	008517867FLE
Trans EPA ID:	MNS000110924
Trans Name:	STERICYCLE SPECIALTY WASTE SOLUTIONS INC
Trans 2 EPA ID:	NED986382133
Trans 2 Name:	SMITH SYSTEMS TRANSPORTATION INC
TSDF EPA ID:	NVD980895338
Trans Name:	21ST CENTURY EMN LLC
TSDF Alt EPA ID:	Not reported
TSDF Alt Name:	Not reported
Waste Code Description:	181 - Other inorganic solid waste Organics
RCRA Code:	D009
Meth Code:	H141 - Storage, Bulking, And/Or Transfer Off Site--No Treatment/Reovery (H010-H129) Or (H131-H135)
Quantity Tons:	0.002
Waste Quantity:	4
Quantity Unit:	P
Additional Code 1:	Not reported
Additional Code 2:	Not reported

SEARS #6909 (Continued) **S123615433**

Additional Code 3:	Not reported
Additional Code 4:	Not reported
Additional Code 5:	Not reported
Shipment Date:	20151014
Creation Date:	Not reported
Receipt Date:	Not reported
Manifest ID:	008517867FLE
Trans EPA ID:	MNS000110924
Trans Name:	STERICYCLE SPECIALTY WASTE SOLUTIONS INC
Trans 2 EPA ID:	NED986382133
Trans 2 Name:	SMITH SYSTEMS TRANSPORTATION INC
TSDF EPA ID:	NVD980895338
Trans Name:	21ST CENTURY EMN LLC
TSDF Alt EPA ID:	Not reported
TSDF Alt Name:	Not reported
Waste Code Description:	331 - Off-specification, aged, or surplus organics
RCRA Code:	D001
Meth Code:	H141 - Storage, Bulking, And/Or Transfer Off Site--No Treatment/Reovery (H010-H129) Or (H131-H135)
Quantity Tons:	0.008
Waste Quantity:	16
Quantity Unit:	P
Additional Code 1:	Not reported
Additional Code 2:	Not reported
Additional Code 3:	Not reported
Additional Code 4:	Not reported
Additional Code 5:	Not reported
Shipment Date:	20151014
Creation Date:	Not reported
Receipt Date:	Not reported
Manifest ID:	008517867FLE
Trans EPA ID:	MNS000110924
Trans Name:	STERICYCLE SPECIALTY WASTE SOLUTIONS INC
Trans 2 EPA ID:	NED986382133
Trans 2 Name:	SMITH SYSTEMS TRANSPORTATION INC
TSDF EPA ID:	NVD980895338
Trans Name:	21ST CENTURY EMN LLC
TSDF Alt EPA ID:	Not reported
TSDF Alt Name:	Not reported
Waste Code Description:	331 - Off-specification, aged, or surplus organics
RCRA Code:	D001
Meth Code:	H141 - Storage, Bulking, And/Or Transfer Off Site--No Treatment/Reovery (H010-H129) Or (H131-H135)
Quantity Tons:	0.013
Waste Quantity:	26
Quantity Unit:	P
Additional Code 1:	Not reported
Additional Code 2:	Not reported
Additional Code 3:	Not reported
Additional Code 4:	Not reported
Additional Code 5:	Not reported

Additional Information:

Year:	2015
Gen EPA ID:	CAL000003250

SEARS #6909 (Continued) **S123615433**

Shipment Date:	20151014
Creation Date:	Not reported
Receipt Date:	Not reported
Manifest ID:	008517867FLE
Trans EPA ID:	MNS000110924
Trans Name:	STERICYCLE SPECIALTY WASTE SOLUTIONS INC
Trans 2 EPA ID:	NED986382133
Trans 2 Name:	SMITH SYSTEMS TRANSPORTATION INC
TSDF EPA ID:	NVD980895338
Trans Name:	21ST CENTURY EMN LLC
TSDF Alt EPA ID:	Not reported
TSDF Alt Name:	Not reported
Waste Code Description:	512 - Other empty containers 30 gallons or more
RCRA Code:	Not reported
Meth Code:	H141 - Storage, Bulking, And/Or Transfer Off Site--No Treatment/Reovery (H010-H129) Or (H131-H135)
Quantity Tons:	0.0415
Waste Quantity:	83
Quantity Unit:	P
Additional Code 1:	Not reported
Additional Code 2:	Not reported
Additional Code 3:	Not reported
Additional Code 4:	Not reported
Additional Code 5:	Not reported

Shipment Date:	20151014
Creation Date:	5/4/2016 22:15:36
Receipt Date:	20151026
Manifest ID:	008517867FLE
Trans EPA ID:	MNS000110924
Trans Name:	STERICYCLE SPECIALTY WASTE SOLUTIONS INC
Trans 2 EPA ID:	NED986382133
Trans 2 Name:	SMITH SYSTEMS TRANSPORTATION INC
TSDF EPA ID:	NVD980895338
Trans Name:	21ST CENTURY EMN LLC
TSDF Alt EPA ID:	Not reported
TSDF Alt Name:	Not reported
Waste Code Description:	181 - Other inorganic solid waste Organics
RCRA Code:	D009
Meth Code:	H141 - Storage, Bulking, And/Or Transfer Off Site--No Treatment/Reovery (H010-H129) Or (H131-H135)
Quantity Tons:	0.002
Waste Quantity:	4
Quantity Unit:	P
Additional Code 1:	Not reported
Additional Code 2:	Not reported
Additional Code 3:	Not reported
Additional Code 4:	Not reported
Additional Code 5:	Not reported

Shipment Date:	20151014
Creation Date:	5/4/2016 22:15:36
Receipt Date:	20151026
Manifest ID:	008517867FLE
Trans EPA ID:	MNS000110924
Trans Name:	STERICYCLE SPECIALTY WASTE SOLUTIONS INC
Trans 2 EPA ID:	NED986382133

SEARS #6909 (Continued) **S123615433**

Trans 2 Name:	SMITH SYSTEMS TRANSPORTATION INC
TSDF EPA ID:	NVD980895338
Trans Name:	21ST CENTURY EMN LLC
TSDF Alt EPA ID:	Not reported
TSDF Alt Name:	Not reported
Waste Code Description:	331 - Off-specification, aged, or surplus organics
RCRA Code:	D001
Meth Code:	H141 - Storage, Bulking, And/Or Transfer Off Site--No Treatment/Reovery (H010-H129) Or (H131-H135)
Quantity Tons:	0.0005
Waste Quantity:	1
Quantity Unit:	P
Additional Code 1:	Not reported
Additional Code 2:	Not reported
Additional Code 3:	Not reported
Additional Code 4:	Not reported
Additional Code 5:	Not reported
Shipment Date:	20151014
Creation Date:	5/4/2016 22:15:36
Receipt Date:	20151026
Manifest ID:	008517867FLE
Trans EPA ID:	MNS000110924
Trans Name:	STERICYCLE SPECIALTY WASTE SOLUTIONS INC
Trans 2 EPA ID:	NED986382133
Trans 2 Name:	SMITH SYSTEMS TRANSPORTATION INC
TSDF EPA ID:	NVD980895338
Trans Name:	21ST CENTURY EMN LLC
TSDF Alt EPA ID:	Not reported
TSDF Alt Name:	Not reported
Waste Code Description:	331 - Off-specification, aged, or surplus organics
RCRA Code:	D001
Meth Code:	H141 - Storage, Bulking, And/Or Transfer Off Site--No Treatment/Reovery (H010-H129) Or (H131-H135)
Quantity Tons:	0.0255
Waste Quantity:	51
Quantity Unit:	P
Additional Code 1:	Not reported
Additional Code 2:	Not reported
Additional Code 3:	Not reported
Additional Code 4:	Not reported
Additional Code 5:	Not reported
Shipment Date:	20151014
Creation Date:	5/4/2016 22:15:36
Receipt Date:	20151026
Manifest ID:	008517867FLE
Trans EPA ID:	MNS000110924
Trans Name:	STERICYCLE SPECIALTY WASTE SOLUTIONS INC
Trans 2 EPA ID:	NED986382133
Trans 2 Name:	SMITH SYSTEMS TRANSPORTATION INC
TSDF EPA ID:	NVD980895338
Trans Name:	21ST CENTURY EMN LLC
TSDF Alt EPA ID:	Not reported
TSDF Alt Name:	Not reported
Waste Code Description:	181 - Other inorganic solid waste Organics
RCRA Code:	Not reported

SEARS #6909 (Continued) **S123615433**

Meth Code:	H141 - Storage, Bulking, And/Or Transfer Off Site--No Treatment/Reovery (H010-H129) Or (H131-H135)
Quantity Tons:	0.0565
Waste Quantity:	113
Quantity Unit:	P
Additional Code 1:	Not reported
Additional Code 2:	Not reported
Additional Code 3:	Not reported
Additional Code 4:	Not reported
Additional Code 5:	Not reported
Shipment Date:	20151014
Creation Date:	5/4/2016 22:15:28
Receipt Date:	20151026
Manifest ID:	008517866FLE
Trans EPA ID:	MNS000110924
Trans Name:	STERICYCLE SPECIALTY WASTE SOLUTIONS INC
Trans 2 EPA ID:	NED986382133
Trans 2 Name:	SMITH SYSTEMS TRANSPORTATION INC
TSDF EPA ID:	CAD008364432
Trans Name:	RHO CHEM LLC
TSDF Alt EPA ID:	Not reported
TSDF Alt Name:	Not reported
Waste Code Description:	181 - Other inorganic solid waste Organics
RCRA Code:	Not reported
Meth Code:	H141 - Storage, Bulking, And/Or Transfer Off Site--No Treatment/Reovery (H010-H129) Or (H131-H135)
Quantity Tons:	0.003
Waste Quantity:	6
Quantity Unit:	P
Additional Code 1:	Not reported
Additional Code 2:	Not reported
Additional Code 3:	Not reported
Additional Code 4:	Not reported
Additional Code 5:	Not reported
Shipment Date:	20151014
Creation Date:	5/4/2016 22:15:28
Receipt Date:	20151026
Manifest ID:	008517866FLE
Trans EPA ID:	MNS000110924
Trans Name:	STERICYCLE SPECIALTY WASTE SOLUTIONS INC
Trans 2 EPA ID:	NED986382133
Trans 2 Name:	SMITH SYSTEMS TRANSPORTATION INC
TSDF EPA ID:	CAD008364432
Trans Name:	RHO CHEM LLC
TSDF Alt EPA ID:	Not reported
TSDF Alt Name:	Not reported
Waste Code Description:	181 - Other inorganic solid waste Organics
RCRA Code:	Not reported
Meth Code:	H141 - Storage, Bulking, And/Or Transfer Off Site--No Treatment/Reovery (H010-H129) Or (H131-H135)
Quantity Tons:	0.274
Waste Quantity:	548
Quantity Unit:	P
Additional Code 1:	Not reported
Additional Code 2:	Not reported

SEARS #6909 (Continued) **S123615433**

Additional Code 3:	Not reported
Additional Code 4:	Not reported
Additional Code 5:	Not reported
Shipment Date:	20151014
Creation Date:	Not reported
Receipt Date:	Not reported
Manifest ID:	008517867FLE
Trans EPA ID:	MNS000110924
Trans Name:	STERICYCLE SPECIALTY WASTE SOLUTIONS INC
Trans 2 EPA ID:	NED986382133
Trans 2 Name:	SMITH SYSTEMS TRANSPORTATION INC
TSDF EPA ID:	NVD980895338
Trans Name:	21ST CENTURY EMN LLC
TSDF Alt EPA ID:	Not reported
TSDF Alt Name:	Not reported
Waste Code Description:	122 - Alkaline solution without metals (pH > 12.5
RCRA Code:	D002
Meth Code:	H121 - Neutralization Only
Quantity Tons:	0.005
Waste Quantity:	10
Quantity Unit:	P
Additional Code 1:	Not reported
Additional Code 2:	Not reported
Additional Code 3:	Not reported
Additional Code 4:	Not reported
Additional Code 5:	Not reported
Shipment Date:	20151014
Creation Date:	Not reported
Receipt Date:	Not reported
Manifest ID:	008517867FLE
Trans EPA ID:	MNS000110924
Trans Name:	STERICYCLE SPECIALTY WASTE SOLUTIONS INC
Trans 2 EPA ID:	NED986382133
Trans 2 Name:	SMITH SYSTEMS TRANSPORTATION INC
TSDF EPA ID:	NVD980895338
Trans Name:	21ST CENTURY EMN LLC
TSDF Alt EPA ID:	Not reported
TSDF Alt Name:	Not reported
Waste Code Description:	331 - Off-specification, aged, or surplus organics
RCRA Code:	D001
Meth Code:	H141 - Storage, Bulking, And/Or Transfer Off Site--No Treatment/Reovery (H010-H129) Or (H131-H135)
Quantity Tons:	0.008
Waste Quantity:	16
Quantity Unit:	P
Additional Code 1:	Not reported
Additional Code 2:	Not reported
Additional Code 3:	Not reported
Additional Code 4:	Not reported
Additional Code 5:	Not reported
Shipment Date:	20151014
Creation Date:	Not reported
Receipt Date:	Not reported
Manifest ID:	008517867FLE

SEARS #6909 (Continued) **S123615433**

Trans EPA ID:	MNS000110924
Trans Name:	STERICYCLE SPECIALTY WASTE SOLUTIONS INC
Trans 2 EPA ID:	NED986382133
Trans 2 Name:	SMITH SYSTEMS TRANSPORTATION INC
TSDF EPA ID:	NVD980895338
Trans Name:	21ST CENTURY EMN LLC
TSDF Alt EPA ID:	Not reported
TSDF Alt Name:	Not reported
Waste Code Description:	331 - Off-specification, aged, or surplus organics
RCRA Code:	D001
Meth Code:	H141 - Storage, Bulking, And/Or Transfer Off Site--No Treatment/Reovery (H010-H129) Or (H131-H135)
Quantity Tons:	0.013
Waste Quantity:	26
Quantity Unit:	P
Additional Code 1:	Not reported
Additional Code 2:	Not reported
Additional Code 3:	Not reported
Additional Code 4:	Not reported
Additional Code 5:	Not reported

Additional Information:

Year:	2014
Gen EPA ID:	CAL000003250
Shipment Date:	20141023
Creation Date:	2/6/2015 22:15:34
Receipt Date:	20141112
Manifest ID:	004407752SKS
Trans EPA ID:	TXR000081205
Trans Name:	SAFETY-KLEEN SYSTEMS INC
Trans 2 EPA ID:	MAD039322250
Trans 2 Name:	CLEAN HARBORS
TSDF EPA ID:	CAD980675276
Trans Name:	CLEAN HARBORS BUTTONWILLOW LLC
TSDF Alt EPA ID:	Not reported
TSDF Alt Name:	Not reported
Waste Code Description:	352 - Other organic solids
RCRA Code:	Not reported
Meth Code:	H132 - Landfill Or Surface Impoundment That Will Be Closed As Landfill(To Include On-Site Treatment And/Or Stabilization)
Quantity Tons:	0.2
Waste Quantity:	400
Quantity Unit:	P
Additional Code 1:	Not reported
Additional Code 2:	Not reported
Additional Code 3:	Not reported
Additional Code 4:	Not reported
Additional Code 5:	Not reported
Shipment Date:	20140722
Creation Date:	11/2/2014 22:15:11
Receipt Date:	20140806
Manifest ID:	004408072SKS
Trans EPA ID:	TXR000081205
Trans Name:	SAFETY-KLEEN SYSTEMS INC
Trans 2 EPA ID:	MAD039322250

SEARS #6909 (Continued) **S123615433**

Trans 2 Name:	CLEANHARBORS
TSDF EPA ID:	CAD980675276
Trans Name:	CLEAN HARBORS BUTTONWILLOW LLC
TSDF Alt EPA ID:	Not reported
TSDF Alt Name:	Not reported
Waste Code Description:	352 - Other organic solids
RCRA Code:	Not reported
Meth Code:	H132 - Landfill Or Surface Impoundment That Will Be Closed As Landfill(To Include On-Site Treatment And/Or Stabilization)
Quantity Tons:	0.125
Waste Quantity:	250
Quantity Unit:	P
Additional Code 1:	Not reported
Additional Code 2:	Not reported
Additional Code 3:	Not reported
Additional Code 4:	Not reported
Additional Code 5:	Not reported
Shipment Date:	20140716
Creation Date:	12/6/2014 22:15:07
Receipt Date:	20140721
Manifest ID:	000806965PSC
Trans EPA ID:	CAR000210617
Trans Name:	21ST CENTURY ENVIRONMENTAL MANAGEMENT OF CALIFORNIA LP
Trans 2 EPA ID:	NVD980895338
Trans 2 Name:	21ST CENTURY ENVIRONMENTAL MANAGEMENT OF NEVADA LLC
TSDF EPA ID:	NVD980895338
Trans Name:	21ST CENTURY ENVIRONMENTAL MANAGEMENT OF NEVADA LLC
TSDF Alt EPA ID:	Not reported
TSDF Alt Name:	Not reported
Waste Code Description:	291 - Latex waste
RCRA Code:	Not reported
Meth Code:	H141 - Storage, Bulking, And/Or Transfer Off Site--No Treatment/Reovery (H010-H129) Or (H131-H135)
Quantity Tons:	0.071
Waste Quantity:	142
Quantity Unit:	P
Additional Code 1:	Not reported
Additional Code 2:	Not reported
Additional Code 3:	Not reported
Additional Code 4:	Not reported
Additional Code 5:	Not reported
Shipment Date:	20140716
Creation Date:	12/6/2014 22:15:07
Receipt Date:	20140721
Manifest ID:	000806965PSC
Trans EPA ID:	CAR000210617
Trans Name:	21ST CENTURY ENVIRONMENTAL MANAGEMENT OF CALIFORNIA LP
Trans 2 EPA ID:	NVD980895338
Trans 2 Name:	21ST CENTURY ENVIRONMENTAL MANAGEMENT OF NEVADA LLC
TSDF EPA ID:	NVD980895338
Trans Name:	21ST CENTURY ENVIRONMENTAL MANAGEMENT OF NEVADA LLC
TSDF Alt EPA ID:	Not reported
TSDF Alt Name:	Not reported
Waste Code Description:	214 - Unspecified solvent mixture
RCRA Code:	D035

SEARS #6909 (Continued) **S123615433**

Meth Code:	H141 - Storage, Bulking, And/Or Transfer Off Site--No Treatment/Reovery (H010-H129) Or (H131-H135)
Quantity Tons:	0.076
Waste Quantity:	152
Quantity Unit:	P
Additional Code 1:	D018
Additional Code 2:	D001
Additional Code 3:	Not reported
Additional Code 4:	Not reported
Additional Code 5:	Not reported
Shipment Date:	20140716
Creation Date:	12/6/2014 22:15:07
Receipt Date:	20140721
Manifest ID:	000806965PSC
Trans EPA ID:	CAR000210617
Trans Name:	21ST CENTURY ENVIRONMENTAL MANAGEMENT OF CALIFORNIA LP
Trans 2 EPA ID:	NVD980895338
Trans 2 Name:	21ST CENTURY ENVIRONMENTAL MANAGEMENT OF NEVADA LLC
TSDF EPA ID:	NVD980895338
Trans Name:	21ST CENTURY ENVIRONMENTAL MANAGEMENT OF NEVADA LLC
TSDF Alt EPA ID:	Not reported
TSDF Alt Name:	Not reported
Waste Code Description:	331 - Off-specification, aged, or surplus organics
RCRA Code:	D035
Meth Code:	H141 - Storage, Bulking, And/Or Transfer Off Site--No Treatment/Reovery (H010-H129) Or (H131-H135)
Quantity Tons:	0.002
Waste Quantity:	4
Quantity Unit:	P
Additional Code 1:	D008
Additional Code 2:	D007
Additional Code 3:	D005
Additional Code 4:	D001
Additional Code 5:	Not reported
Shipment Date:	20140325
Creation Date:	8/7/2014 22:15:06
Receipt Date:	20140416
Manifest ID:	003981799SKS
Trans EPA ID:	TXR000081205
Trans Name:	SAFETY-KLEEN SYSTEMS INC
Trans 2 EPA ID:	MAD039322250
Trans 2 Name:	CLEAN HARBORS
TSDF EPA ID:	CAD980675276
Trans Name:	CLEAN HARBORS BUTTONWILLOW LLC
TSDF Alt EPA ID:	Not reported
TSDF Alt Name:	Not reported
Waste Code Description:	352 - Other organic solids
RCRA Code:	Not reported
Meth Code:	H132 - Landfill Or Surface Impoundment That Will Be Closed As Landfill(To Include On-Site Treatment And/Or Stabilization)
Quantity Tons:	0.1
Waste Quantity:	200
Quantity Unit:	P
Additional Code 1:	Not reported
Additional Code 2:	Not reported

SEARS #6909 (Continued) **S123615433**

Additional Code 3:	Not reported
Additional Code 4:	Not reported
Additional Code 5:	Not reported
Shipment Date:	20140131
Creation Date:	Not reported
Receipt Date:	Not reported
Manifest ID:	000687522PSC
Trans EPA ID:	CAR000210617
Trans Name:	21ST CENTURY ENVIRONMENTAL MANAGEMENT OF CALIFORNIA LP
Trans 2 EPA ID:	Not reported
Trans 2 Name:	Not reported
TSDF EPA ID:	NVD980895338
Trans Name:	21ST CENTURY ENVIRONMENTAL MANAGEMENT OF NEVADA LLC
TSDF Alt EPA ID:	Not reported
TSDF Alt Name:	Not reported
Waste Code Description:	- Not reported
RCRA Code:	Not reported
Meth Code:	H141 - Storage, Bulking, And/Or Transfer Off Site--No Treatment/Reovery (H010-H129) Or (H131-H135)
Quantity Tons:	0.003
Waste Quantity:	6
Quantity Unit:	P
Additional Code 1:	Not reported
Additional Code 2:	Not reported
Additional Code 3:	Not reported
Additional Code 4:	Not reported
Additional Code 5:	Not reported
Shipment Date:	20140131
Creation Date:	6/9/2014 22:15:05
Receipt Date:	20140204
Manifest ID:	000687522PSC
Trans EPA ID:	CAR000210617
Trans Name:	21ST CENTURY ENVIRONMENTAL MANAGEMENT OF CALIFORNIA LP
Trans 2 EPA ID:	Not reported
Trans 2 Name:	Not reported
TSDF EPA ID:	NVD980895338
Trans Name:	21ST CENTURY ENVIRONMENTAL MANAGEMENT OF NEVADA LLC
TSDF Alt EPA ID:	Not reported
TSDF Alt Name:	Not reported
Waste Code Description:	122 - Alkaline solution without metals (pH > 12.5
RCRA Code:	D002
Meth Code:	H121 - Neutralization Only
Quantity Tons:	0.022
Waste Quantity:	44
Quantity Unit:	P
Additional Code 1:	Not reported
Additional Code 2:	Not reported
Additional Code 3:	Not reported
Additional Code 4:	Not reported
Additional Code 5:	Not reported
Shipment Date:	20140131
Creation Date:	6/9/2014 22:15:05
Receipt Date:	20140204
Manifest ID:	000687522PSC

SEARS #6909 (Continued) **S123615433**

Trans EPA ID:	CAR000210617
Trans Name:	21ST CENTURY ENVIRONMENTAL MANAGEMENT OF CALIFORNIA LP
Trans 2 EPA ID:	Not reported
Trans 2 Name:	Not reported
TSDF EPA ID:	NVD980895338
Trans Name:	21ST CENTURY ENVIRONMENTAL MANAGEMENT OF NEVADA LLC
TSDF Alt EPA ID:	Not reported
TSDF Alt Name:	Not reported
Waste Code Description:	791 - Liquids with pH < 2 792 Liquids with pH < 2 with metals
RCRA Code:	D002
Meth Code:	H121 - Neutralization Only
Quantity Tons:	0.007
Waste Quantity:	14
Quantity Unit:	P
Additional Code 1:	Not reported
Additional Code 2:	Not reported
Additional Code 3:	Not reported
Additional Code 4:	Not reported
Additional Code 5:	Not reported

Shipment Date:	20140131
Creation Date:	6/9/2014 22:15:05
Receipt Date:	20140204
Manifest ID:	000687522PSC
Trans EPA ID:	CAR000210617
Trans Name:	21ST CENTURY ENVIRONMENTAL MANAGEMENT OF CALIFORNIA LP
Trans 2 EPA ID:	Not reported
Trans 2 Name:	Not reported
TSDF EPA ID:	NVD980895338
Trans Name:	21ST CENTURY ENVIRONMENTAL MANAGEMENT OF NEVADA LLC
TSDF Alt EPA ID:	Not reported
TSDF Alt Name:	Not reported
Waste Code Description:	331 - Off-specification, aged, or surplus organics
RCRA Code:	D035
Meth Code:	H141 - Storage, Bulking, And/Or Transfer Off Site--No Treatment/Reovery (H010-H129) Or (H131-H135)
Quantity Tons:	0.011
Waste Quantity:	22
Quantity Unit:	P
Additional Code 1:	D008
Additional Code 2:	D007
Additional Code 3:	D005
Additional Code 4:	D001
Additional Code 5:	Not reported

Additional Information:

Year:	2013
Gen EPA ID:	CAL000003250

Shipment Date:	20131112
Creation Date:	3/1/2014 22:15:07
Receipt Date:	20131216
Manifest ID:	003946758SKS
Trans EPA ID:	TXR000081205
Trans Name:	SAFETY-KLEEN SYSTEMS INC
Trans 2 EPA ID:	MAD039322250
Trans 2 Name:	CLEAN HARBORS

SEARS #6909 (Continued) **S123615433**

TSDF EPA ID:	CAD059494310
Trans Name:	CLEAN HARBORS SAN JOSE LLC
TSDF Alt EPA ID:	Not reported
TSDF Alt Name:	Not reported
Waste Code Description:	343 - Unspecified organic liquid mixture
RCRA Code:	F001
Meth Code:	H141 - Storage, Bulking, And/Or Transfer Off Site--No Treatment/Reovery (H010-H129) Or (H131-H135)
Quantity Tons:	0.075
Waste Quantity:	150
Quantity Unit:	P
Additional Code 1:	D039
Additional Code 2:	D008
Additional Code 3:	D007
Additional Code 4:	D006
Additional Code 5:	Not reported
Shipment Date:	20130723
Creation Date:	Not reported
Receipt Date:	Not reported
Manifest ID:	000566507PSC
Trans EPA ID:	CAR000210617
Trans Name:	21ST CENTURY ENVIRONMENTAL MANAGEMENT OF CALIFORNIA LP
Trans 2 EPA ID:	CAD982523433
Trans 2 Name:	DILLARD ENVIRONMENTAL SERVICES
TSDF EPA ID:	NVD980895338
Trans Name:	21ST CENTURY ENVIRONMENTAL MANAGEMENT OF NEVADA LLC
TSDF Alt EPA ID:	Not reported
TSDF Alt Name:	Not reported
Waste Code Description:	291 - Latex waste
RCRA Code:	Not reported
Meth Code:	H141 - Storage, Bulking, And/Or Transfer Off Site--No Treatment/Reovery (H010-H129) Or (H131-H135)
Quantity Tons:	0.013
Waste Quantity:	26
Quantity Unit:	P
Additional Code 1:	Not reported
Additional Code 2:	Not reported
Additional Code 3:	Not reported
Additional Code 4:	Not reported
Additional Code 5:	Not reported
Shipment Date:	20130723
Creation Date:	1/24/2017 18:31:06
Receipt Date:	20130808
Manifest ID:	000566507PSC
Trans EPA ID:	CAR000210617
Trans Name:	21ST CENTURY ENVIRONMENTAL MANAGEMENT OF CALIFORNIA LP
Trans 2 EPA ID:	CAD982523433
Trans 2 Name:	DILLARD ENVIRONMENTAL SERVICES
TSDF EPA ID:	NVD980895338
Trans Name:	21ST CENTURY ENVIRONMENTAL MANAGEMENT OF NEVADA LLC
TSDF Alt EPA ID:	Not reported
TSDF Alt Name:	Not reported
Waste Code Description:	331 - Off-specification, aged, or surplus organics
RCRA Code:	D035
Meth Code:	H141 - Storage, Bulking, And/Or Transfer Off Site--No

SEARS #6909 (Continued) **S123615433**

	Treatment/Reovery (H010-H129) Or (H131-H135)
Quantity Tons:	0.084
Waste Quantity:	168
Quantity Unit:	P
Additional Code 1:	D018
Additional Code 2:	D001
Additional Code 3:	Not reported
Additional Code 4:	Not reported
Additional Code 5:	Not reported
Shipment Date:	20130723
Creation Date:	1/24/2017 18:31:06
Receipt Date:	20130808
Manifest ID:	000566507PSC
Trans EPA ID:	CAR000210617
Trans Name:	21ST CENTURY ENVIRONMENTAL MANAGEMENT OF CALIFORNIA LP
Trans 2 EPA ID:	CAD982523433
Trans 2 Name:	DILLARD ENVIRONMENTAL SERVICES
TSDF EPA ID:	NVD980895338
Trans Name:	21ST CENTURY ENVIRONMENTAL MANAGEMENT OF NEVADA LLC
TSDF Alt EPA ID:	Not reported
TSDF Alt Name:	Not reported
Waste Code Description:	122 - Alkaline solution without metals (pH > 12.5
RCRA Code:	D002
Meth Code:	H121 - Neutralization Only
Quantity Tons:	0.0005
Waste Quantity:	1
Quantity Unit:	P
Additional Code 1:	Not reported
Additional Code 2:	Not reported
Additional Code 3:	Not reported
Additional Code 4:	Not reported
Additional Code 5:	Not reported
Shipment Date:	20130723
Creation Date:	1/24/2017 18:31:06
Receipt Date:	20130808
Manifest ID:	000566507PSC
Trans EPA ID:	CAR000210617
Trans Name:	21ST CENTURY ENVIRONMENTAL MANAGEMENT OF CALIFORNIA LP
Trans 2 EPA ID:	CAD982523433
Trans 2 Name:	DILLARD ENVIRONMENTAL SERVICES
TSDF EPA ID:	NVD980895338
Trans Name:	21ST CENTURY ENVIRONMENTAL MANAGEMENT OF NEVADA LLC
TSDF Alt EPA ID:	Not reported
TSDF Alt Name:	Not reported
Waste Code Description:	331 - Off-specification, aged, or surplus organics
RCRA Code:	D035
Meth Code:	H141 - Storage, Bulking, And/Or Transfer Off Site--No Treatment/Reovery (H010-H129) Or (H131-H135)
Quantity Tons:	0.004
Waste Quantity:	8
Quantity Unit:	P
Additional Code 1:	D008
Additional Code 2:	D007
Additional Code 3:	D005
Additional Code 4:	D001

SEARS #6909 (Continued) **S123615433**

Additional Code 5:	Not reported
Shipment Date:	20130627
Creation Date:	9/20/2013 22:15:23
Receipt Date:	20130724
Manifest ID:	003844586SKS
Trans EPA ID:	TXR000081205
Trans Name:	SAFETY-KLEEN SYSTEMS INC
Trans 2 EPA ID:	Not reported
Trans 2 Name:	Not reported
TSDF EPA ID:	CAD980675276
Trans Name:	CLEAN HARBORS BUTTONWILLOW LLC
TSDF Alt EPA ID:	Not reported
TSDF Alt Name:	Not reported
Waste Code Description:	352 - Other organic solids
RCRA Code:	Not reported
Meth Code:	H132 - Landfill Or Surface Impoundment That Will Be Closed As Landfill(To Include On-Site Treatment And/Or Stabilization)
Quantity Tons:	0.0875
Waste Quantity:	175
Quantity Unit:	P
Additional Code 1:	Not reported
Additional Code 2:	Not reported
Additional Code 3:	Not reported
Additional Code 4:	Not reported
Additional Code 5:	Not reported
Shipment Date:	20130402
Creation Date:	8/10/2013 22:15:16
Receipt Date:	20130415
Manifest ID:	003663498SKS
Trans EPA ID:	TXR000081205
Trans Name:	SAFETY-KLEEN SYSTEMS INC
Trans 2 EPA ID:	OKD981588791
Trans 2 Name:	TRIAD TRANSPORT
TSDF EPA ID:	TXD077603371
Trans Name:	SAFETY-KLEEN SYSTEMS INC
TSDF Alt EPA ID:	Not reported
TSDF Alt Name:	Not reported
Waste Code Description:	352 - Other organic solids
RCRA Code:	Not reported
Meth Code:	H141 - Storage, Bulking, And/Or Transfer Off Site--No Treatment/Reovery (H010-H129) Or (H131-H135)
Quantity Tons:	0.2
Waste Quantity:	400
Quantity Unit:	P
Additional Code 1:	Not reported
Additional Code 2:	Not reported
Additional Code 3:	Not reported
Additional Code 4:	Not reported
Additional Code 5:	Not reported
Shipment Date:	20130207
Creation Date:	7/9/2013 22:15:05
Receipt Date:	20130222
Manifest ID:	000456691PSC
Trans EPA ID:	CAR000210617

SEARS #6909 (Continued) **S123615433**

Trans Name:	21ST CENTURY ENVIRONMENTAL MANAGEMENT OF CALIFORNIA LP
Trans 2 EPA ID:	CAR000176644
Trans 2 Name:	HERNANDEZ TRUCKING
TSDF EPA ID:	NVD980895338
Trans Name:	21ST CENTURY ENVIRONMENTAL MANAGEMENT OF NEVADA LLC
TSDF Alt EPA ID:	Not reported
TSDF Alt Name:	Not reported
Waste Code Description:	331 - Off-specification, aged, or surplus organics
RCRA Code:	D035
Meth Code:	H141 - Storage, Bulking, And/Or Transfer Off Site--No Treatment/Reovery (H010-H129) Or (H131-H135)
Quantity Tons:	0.0775
Waste Quantity:	155
Quantity Unit:	P
Additional Code 1:	D018
Additional Code 2:	D001
Additional Code 3:	Not reported
Additional Code 4:	Not reported
Additional Code 5:	Not reported
Shipment Date:	20130108
Creation Date:	5/14/2013 22:15:27
Receipt Date:	20130122
Manifest ID:	003618745SKS
Trans EPA ID:	TXR000081205
Trans Name:	SAFETY-KLEEN SYSTEMS INC
Trans 2 EPA ID:	OKD981588791
Trans 2 Name:	TRIAD TRANSPORT INC
TSDF EPA ID:	TXD077603371
Trans Name:	SAFETY-KLEEN SYSTEMS INC
TSDF Alt EPA ID:	Not reported
TSDF Alt Name:	Not reported
Waste Code Description:	352 - Other organic solids
RCRA Code:	Not reported
Meth Code:	H141 - Storage, Bulking, And/Or Transfer Off Site--No Treatment/Reovery (H010-H129) Or (H131-H135)
Quantity Tons:	0.2
Waste Quantity:	400
Quantity Unit:	P
Additional Code 1:	Not reported
Additional Code 2:	Not reported
Additional Code 3:	Not reported
Additional Code 4:	Not reported
Additional Code 5:	Not reported

Additional Information:

Year:	2012
Gen EPA ID:	CAL000003250
Shipment Date:	20121102
Creation Date:	4/6/2013 22:15:15
Receipt Date:	20121119
Manifest ID:	002937300SKS
Trans EPA ID:	TXR000081205
Trans Name:	SAFETY-KLEEN SYSTEMS INC
Trans 2 EPA ID:	OKD981588791
Trans 2 Name:	TRIAD

SEARS #6909 (Continued) **S123615433**

TSDF EPA ID:	TXD077603371
Trans Name:	SAFETY-KLEEN SYSTEMS INC
TSDF Alt EPA ID:	Not reported
TSDF Alt Name:	Not reported
Waste Code Description:	741 - Liquids with halogenated organic compounds > 1000 mg/l
RCRA Code:	F001
Meth Code:	H061 - Fuel Blending Prior To Energy Recovery At Another Site
Quantity Tons:	0.0625
Waste Quantity:	125
Quantity Unit:	P
Additional Code 1:	D039
Additional Code 2:	D007
Additional Code 3:	D006
Additional Code 4:	Not reported
Additional Code 5:	Not reported
Shipment Date:	20121012
Creation Date:	8/22/2013 22:15:07
Receipt Date:	20121029
Manifest ID:	003315977SKS
Trans EPA ID:	TXR000081205
Trans Name:	SAFETY-KLEEN SYSTEMS INC
Trans 2 EPA ID:	OKD981588791
Trans 2 Name:	TRIAD TRANSPORT INC
TSDF EPA ID:	TXD077603371
Trans Name:	SAFETY-KLEEN SYSTEMS INC
TSDF Alt EPA ID:	Not reported
TSDF Alt Name:	Not reported
Waste Code Description:	352 - Other organic solids
RCRA Code:	Not reported
Meth Code:	H141 - Storage, Bulking, And/Or Transfer Off Site--No Treatment/Reovery (H010-H129) Or (H131-H135)
Quantity Tons:	0.0875
Waste Quantity:	175
Quantity Unit:	P
Additional Code 1:	Not reported
Additional Code 2:	Not reported
Additional Code 3:	Not reported
Additional Code 4:	Not reported
Additional Code 5:	Not reported
Shipment Date:	20120807
Creation Date:	1/13/2013 22:15:06
Receipt Date:	20120822
Manifest ID:	003316305SKS
Trans EPA ID:	TXR000050930
Trans Name:	SAFETY-KLEEN SYSTEMS INC
Trans 2 EPA ID:	OKD981588791
Trans 2 Name:	TRIAD TRANSPORTATION INC
TSDF EPA ID:	TXD077603371
Trans Name:	SAFETY-KLEEN SYSTEMS INC
TSDF Alt EPA ID:	Not reported
TSDF Alt Name:	Not reported
Waste Code Description:	741 - Liquids with halogenated organic compounds > 1000 mg/l
RCRA Code:	F001
Meth Code:	H061 - Fuel Blending Prior To Energy Recovery At Another Site
Quantity Tons:	0.025

SEARS #6909 (Continued) **S123615433**

Waste Quantity:	50
Quantity Unit:	P
Additional Code 1:	D039
Additional Code 2:	D007
Additional Code 3:	D006
Additional Code 4:	Not reported
Additional Code 5:	Not reported
Shipment Date:	20120613
Creation Date:	6/5/2013 22:15:06
Receipt Date:	20120703
Manifest ID:	003273943SKS
Trans EPA ID:	TXR000050930
Trans Name:	SAFETY-KLEEN SYSTEMS INC
Trans 2 EPA ID:	OKD981588791
Trans 2 Name:	TRIAD TRANSPORT
TSDF EPA ID:	TXD077603371
Trans Name:	SAFETY-KLEEN SYSTEMS INC
TSDF Alt EPA ID:	Not reported
TSDF Alt Name:	Not reported
Waste Code Description:	352 - Other organic solids
RCRA Code:	Not reported
Meth Code:	H141 - Storage, Bulking, And/Or Transfer Off Site--No Treatment/Reovery (H010-H129) Or (H131-H135)
Quantity Tons:	0.1
Waste Quantity:	200
Quantity Unit:	P
Additional Code 1:	Not reported
Additional Code 2:	Not reported
Additional Code 3:	Not reported
Additional Code 4:	Not reported
Additional Code 5:	Not reported
Shipment Date:	20120503
Creation Date:	5/29/2013 22:15:05
Receipt Date:	20120521
Manifest ID:	003240245SKS
Trans EPA ID:	TXR000050930
Trans Name:	SAFETY-KLEEN SYSTEMS INC
Trans 2 EPA ID:	OKD981588791
Trans 2 Name:	TRIAD
TSDF EPA ID:	TXD077603371
Trans Name:	SAFETY-KLEEN SYSTEMS INC
TSDF Alt EPA ID:	Not reported
TSDF Alt Name:	Not reported
Waste Code Description:	741 - Liquids with halogenated organic compounds > 1000 mg/l
RCRA Code:	F001
Meth Code:	H061 - Fuel Blending Prior To Energy Recovery At Another Site
Quantity Tons:	0.0875
Waste Quantity:	175
Quantity Unit:	P
Additional Code 1:	D039
Additional Code 2:	D007
Additional Code 3:	D006
Additional Code 4:	Not reported
Additional Code 5:	Not reported

SEARS #6909 (Continued) **S123615433**

Shipment Date:	20120420
Creation Date:	5/24/2013 22:15:07
Receipt Date:	20120509
Manifest ID:	003175455SKS
Trans EPA ID:	TXR000050930
Trans Name:	SAFETY-KLEEN SYSTEMS INC
Trans 2 EPA ID:	OKD981588791
Trans 2 Name:	TRIAD
TSDF EPA ID:	TXD077603371
Trans Name:	SAFETY-KLEEN SYSTEMS INC
TSDF Alt EPA ID:	Not reported
TSDF Alt Name:	Not reported
Waste Code Description:	352 - Other organic solids
RCRA Code:	Not reported
Meth Code:	H141 - Storage, Bulking, And/Or Transfer Off Site--No Treatment/Reovery (H010-H129) Or (H131-H135)
Quantity Tons:	0.075
Waste Quantity:	150
Quantity Unit:	P
Additional Code 1:	Not reported
Additional Code 2:	Not reported
Additional Code 3:	Not reported
Additional Code 4:	Not reported
Additional Code 5:	Not reported

Shipment Date:	20120309
Creation Date:	Not reported
Receipt Date:	Not reported
Manifest ID:	000036914DAT
Trans EPA ID:	CAR000210617
Trans Name:	21ST CENTURY ENVIRONMENTAL MANAGEMENT OF CALIFORNIA LP
Trans 2 EPA ID:	Not reported
Trans 2 Name:	Not reported
TSDF EPA ID:	CAD980884183
Trans Name:	GENERAL ENVIRONMENTAL MGT LLC DBA PSC ENVIRONMENTAL SERVICES
TSDF Alt EPA ID:	Not reported
TSDF Alt Name:	Not reported
Waste Code Description:	291 - Latex waste
RCRA Code:	Not reported
Meth Code:	H141 - Storage, Bulking, And/Or Transfer Off Site--No Treatment/Reovery (H010-H129) Or (H131-H135)
Quantity Tons:	0.0215
Waste Quantity:	43
Quantity Unit:	P
Additional Code 1:	Not reported
Additional Code 2:	Not reported
Additional Code 3:	Not reported
Additional Code 4:	Not reported
Additional Code 5:	Not reported

Shipment Date:	20120309
Creation Date:	Not reported
Receipt Date:	Not reported
Manifest ID:	000036914DAT
Trans EPA ID:	CAR000210617
Trans Name:	21ST CENTURY ENVIRONMENTAL MANAGEMENT OF CALIFORNIA LP
Trans 2 EPA ID:	Not reported

SEARS #6909 (Continued) **S123615433**

Trans 2 Name:	Not reported
TSDF EPA ID:	CAD980884183
Trans Name:	GENERAL ENVIRONMENTAL MGT LLC DBA PSC ENVIRONMENTAL SERVICES
TSDF Alt EPA ID:	Not reported
TSDF Alt Name:	Not reported
Waste Code Description:	122 - Alkaline solution without metals (pH > 12.5
RCRA Code:	D002
Meth Code:	H141 - Storage, Bulking, And/Or Transfer Off Site--No Treatment/Reovery (H010-H129) Or (H131-H135)
Quantity Tons:	0.0115
Waste Quantity:	23
Quantity Unit:	P
Additional Code 1:	Not reported
Additional Code 2:	Not reported
Additional Code 3:	Not reported
Additional Code 4:	Not reported
Additional Code 5:	Not reported
Shipment Date:	20120309
Creation Date:	8/2/2012 22:15:07
Receipt Date:	20120323
Manifest ID:	000036914DAT
Trans EPA ID:	CAR000210617
Trans Name:	21ST CENTURY ENVIRONMENTAL MANAGEMENT OF CALIFORNIA LP
Trans 2 EPA ID:	Not reported
Trans 2 Name:	Not reported
TSDF EPA ID:	CAD980884183
Trans Name:	GENERAL ENVIRONMENTAL MGT LLC DBA PSC ENVIRONMENTAL SERVICES
TSDF Alt EPA ID:	Not reported
TSDF Alt Name:	Not reported
Waste Code Description:	331 - Off-specification, aged, or surplus organics
RCRA Code:	D035
Meth Code:	H141 - Storage, Bulking, And/Or Transfer Off Site--No Treatment/Reovery (H010-H129) Or (H131-H135)
Quantity Tons:	0.0035
Waste Quantity:	7
Quantity Unit:	P
Additional Code 1:	D008
Additional Code 2:	D007
Additional Code 3:	D005
Additional Code 4:	D001
Additional Code 5:	Not reported
Shipment Date:	20120309
Creation Date:	8/2/2012 22:15:07
Receipt Date:	20120323
Manifest ID:	000036914DAT
Trans EPA ID:	CAR000210617
Trans Name:	21ST CENTURY ENVIRONMENTAL MANAGEMENT OF CALIFORNIA LP
Trans 2 EPA ID:	Not reported
Trans 2 Name:	Not reported
TSDF EPA ID:	CAD980884183
Trans Name:	GENERAL ENVIRONMENTAL MGT LLC DBA PSC ENVIRONMENTAL SERVICES
TSDF Alt EPA ID:	Not reported
TSDF Alt Name:	Not reported
Waste Code Description:	331 - Off-specification, aged, or surplus organics
RCRA Code:	D035

SEARS #6909 (Continued) **S123615433**

Meth Code:	H141 - Storage, Bulking, And/Or Transfer Off Site--No Treatment/Reovery (H010-H129) Or (H131-H135)
Quantity Tons:	0.1075
Waste Quantity:	215
Quantity Unit:	P
Additional Code 1:	D018
Additional Code 2:	D001
Additional Code 3:	Not reported
Additional Code 4:	Not reported
Additional Code 5:	Not reported

Additional Information:

Year:	2011
Gen EPA ID:	CAL000003250
Shipment Date:	20111206
Creation Date:	5/22/2012 20:30:10
Receipt Date:	20111219
Manifest ID:	002937524SKS
Trans EPA ID:	TXR000050930
Trans Name:	SAFETY-KLEEN SYSTEMS INC
Trans 2 EPA ID:	OKD91855791
Trans 2 Name:	TRIAD
TSDF EPA ID:	TXD077603371
Trans Name:	SAFETY-KLEEN SYSTEMS INC
TSDF Alt EPA ID:	Not reported
TSDF Alt Name:	Not reported
Waste Code Description:	352 - Other organic solids
RCRA Code:	Not reported
Meth Code:	H141 - Storage, Bulking, And/Or Transfer Off Site--No Treatment/Reovery (H010-H129) Or (H131-H135)
Quantity Tons:	0.0875
Waste Quantity:	175
Quantity Unit:	P
Additional Code 1:	Not reported
Additional Code 2:	Not reported
Additional Code 3:	Not reported
Additional Code 4:	Not reported
Additional Code 5:	Not reported
Shipment Date:	20111102
Creation Date:	4/13/2012 20:30:11
Receipt Date:	20111121
Manifest ID:	002915505SKS
Trans EPA ID:	TXR000050930
Trans Name:	SAFETY-KLEEN SYSTEMS INC
Trans 2 EPA ID:	OKD981588791
Trans 2 Name:	TRIAD TRANSPORT
TSDF EPA ID:	TXD077603371
Trans Name:	SAFETY-KLEEN SYSTEMS INC
TSDF Alt EPA ID:	Not reported
TSDF Alt Name:	Not reported
Waste Code Description:	352 - Other organic solids
RCRA Code:	Not reported
Meth Code:	H141 - Storage, Bulking, And/Or Transfer Off Site--No Treatment/Reovery (H010-H129) Or (H131-H135)
Quantity Tons:	0.1625

SEARS #6909 (Continued) **S123615433**

Waste Quantity:	325
Quantity Unit:	P
Additional Code 1:	Not reported
Additional Code 2:	Not reported
Additional Code 3:	Not reported
Additional Code 4:	Not reported
Additional Code 5:	Not reported
Shipment Date:	20110913
Creation Date:	3/20/2012 20:30:12
Receipt Date:	20110927
Manifest ID:	002916016SKS
Trans EPA ID:	TXR000050930
Trans Name:	SAFETY-KLEEN SYSTEMS INC
Trans 2 EPA ID:	OKD981588791
Trans 2 Name:	TRIAD TRANSPORT INC
TSDF EPA ID:	TXD077603371
Trans Name:	SAFETY-KLEEN SYSTEMS INC
TSDF Alt EPA ID:	Not reported
TSDF Alt Name:	Not reported
Waste Code Description:	352 - Other organic solids
RCRA Code:	Not reported
Meth Code:	H141 - Storage, Bulking, And/Or Transfer Off Site--No Treatment/Reovery (H010-H129) Or (H131-H135)
Quantity Tons:	0.075
Waste Quantity:	150
Quantity Unit:	P
Additional Code 1:	Not reported
Additional Code 2:	Not reported
Additional Code 3:	Not reported
Additional Code 4:	Not reported
Additional Code 5:	Not reported
Shipment Date:	20110810
Creation Date:	2/7/2012 20:30:12
Receipt Date:	20110829
Manifest ID:	002586530SKS
Trans EPA ID:	TXR000050930
Trans Name:	SAFETY-KLEEN SYSTEMS INC
Trans 2 EPA ID:	OKD981588791
Trans 2 Name:	TRIAD TRANSPORT
TSDF EPA ID:	TXD077603371
Trans Name:	SAFETY-KLEEN SYSTEMS INC
TSDF Alt EPA ID:	Not reported
TSDF Alt Name:	Not reported
Waste Code Description:	741 - Liquids with halogenated organic compounds > 1000 mg/l
RCRA Code:	F001
Meth Code:	H061 - Fuel Blending Prior To Energy Recovery At Another Site
Quantity Tons:	0.075
Waste Quantity:	150
Quantity Unit:	P
Additional Code 1:	D039
Additional Code 2:	D007
Additional Code 3:	D006
Additional Code 4:	Not reported
Additional Code 5:	Not reported

SEARS #6909 (Continued) **S123615433**

Shipment Date:	20110802
Creation Date:	1/12/2012 18:30:33
Receipt Date:	20110816
Manifest ID:	002795831SKS
Trans EPA ID:	TXR000050930
Trans Name:	SAFETY-KLEEN SYSTEMS INC
Trans 2 EPA ID:	OKD981588791
Trans 2 Name:	TRIAD TRANSPORT INC
TSDF EPA ID:	TXD077603371
Trans Name:	SAFETY-KLEEN SYSTEMS INC
TSDF Alt EPA ID:	Not reported
TSDF Alt Name:	Not reported
Waste Code Description:	352 - Other organic solids
RCRA Code:	Not reported
Meth Code:	H141 - Storage, Bulking, And/Or Transfer Off Site--No Treatment/Reovery (H010-H129) Or (H131-H135)
Quantity Tons:	0.0375
Waste Quantity:	75
Quantity Unit:	P
Additional Code 1:	Not reported
Additional Code 2:	Not reported
Additional Code 3:	Not reported
Additional Code 4:	Not reported
Additional Code 5:	Not reported

Shipment Date:	20110802
Creation Date:	1/12/2012 18:30:33
Receipt Date:	20110815
Manifest ID:	003723577FLE
Trans EPA ID:	TXR000050930
Trans Name:	SAFETY-KLEEN SYSTEMS INC
Trans 2 EPA ID:	Not reported
Trans 2 Name:	Not reported
TSDF EPA ID:	NVT330010000
Trans Name:	US ECOLOGY NEVADA
TSDF Alt EPA ID:	Not reported
TSDF Alt Name:	Not reported
Waste Code Description:	352 - Other organic solids
RCRA Code:	Not reported
Meth Code:	H132 - Landfill Or Surface Impoundment That Will Be Closed As Landfill(To Include On-Site Treatment And/Or Stabilization)
Quantity Tons:	0.025
Waste Quantity:	50
Quantity Unit:	P
Additional Code 1:	Not reported
Additional Code 2:	Not reported
Additional Code 3:	Not reported
Additional Code 4:	Not reported
Additional Code 5:	Not reported

Shipment Date:	20110624
Creation Date:	12/15/2011 18:30:29
Receipt Date:	20110719
Manifest ID:	003729246FLE
Trans EPA ID:	TXR000050930
Trans Name:	SAFETY-KLEEN SYSTEMS INC
Trans 2 EPA ID:	OKD981588791

SEARS #6909 (Continued) **S123615433**

Trans 2 Name:	TRIAD TRANSPORT INC
TSDF EPA ID:	TXD077603371
Trans Name:	SAFETY-KLEEN SYSTEMS INC
TSDF Alt EPA ID:	Not reported
TSDF Alt Name:	Not reported
Waste Code Description:	352 - Other organic solids
RCRA Code:	Not reported
Meth Code:	H141 - Storage, Bulking, And/Or Transfer Off Site--No Treatment/Reovery (H010-H129) Or (H131-H135)
Quantity Tons:	0.0625
Waste Quantity:	125
Quantity Unit:	P
Additional Code 1:	Not reported
Additional Code 2:	Not reported
Additional Code 3:	Not reported
Additional Code 4:	Not reported
Additional Code 5:	Not reported

Shipment Date:	20110519
Creation Date:	10/22/2011 18:30:13
Receipt Date:	20110606
Manifest ID:	002662336SKS
Trans EPA ID:	TXR000050930
Trans Name:	SAFETY-KLEEN SYSTEMS INC
Trans 2 EPA ID:	OKD981588791
Trans 2 Name:	TRIAD TRANSPORT
TSDF EPA ID:	TXD077603371
Trans Name:	SAFETY-KLEEN SYSTEMS INC
TSDF Alt EPA ID:	Not reported
TSDF Alt Name:	Not reported
Waste Code Description:	741 - Liquids with halogenated organic compounds > 1000 mg/l
RCRA Code:	F001
Meth Code:	H061 - Fuel Blending Prior To Energy Recovery At Another Site
Quantity Tons:	0.075
Waste Quantity:	150
Quantity Unit:	P
Additional Code 1:	D039
Additional Code 2:	D007
Additional Code 3:	D006
Additional Code 4:	Not reported
Additional Code 5:	Not reported

Shipment Date:	20110519
Creation Date:	10/22/2011 18:30:13
Receipt Date:	20110606
Manifest ID:	002662336SKS
Trans EPA ID:	TXR000050930
Trans Name:	SAFETY-KLEEN SYSTEMS INC
Trans 2 EPA ID:	OKD981588791
Trans 2 Name:	TRIAD TRANSPORT
TSDF EPA ID:	TXD077603371
Trans Name:	SAFETY-KLEEN SYSTEMS INC
TSDF Alt EPA ID:	Not reported
TSDF Alt Name:	Not reported
Waste Code Description:	352 - Other organic solids
RCRA Code:	Not reported
Meth Code:	H141 - Storage, Bulking, And/Or Transfer Off Site--No

SEARS #6909 (Continued) **S123615433**

	Treatment/Reovery (H010-H129) Or (H131-H135)
Quantity Tons:	0.05
Waste Quantity:	100
Quantity Unit:	P
Additional Code 1:	Not reported
Additional Code 2:	Not reported
Additional Code 3:	Not reported
Additional Code 4:	Not reported
Additional Code 5:	Not reported
Shipment Date:	20110427
Creation Date:	6/4/2011 18:30:48
Receipt Date:	20110428
Manifest ID:	007222827JJK
Trans EPA ID:	CAR000030114
Trans Name:	NRC ENVIRONMENTAL SERVICES INC
Trans 2 EPA ID:	Not reported
Trans 2 Name:	Not reported
TSDF EPA ID:	CAD980887418
Trans Name:	EVERGREEN OIL INC
TSDF Alt EPA ID:	Not reported
TSDF Alt Name:	Not reported
Waste Code Description:	221 - Waste oil and mixed oil
RCRA Code:	Not reported
Meth Code:	H135 - Discharge To Sewer/Potw Or Npdes(With Prior Storage--With Or Without Treatment)
Quantity Tons:	2.28
Waste Quantity:	600
Quantity Unit:	G
Additional Code 1:	Not reported
Additional Code 2:	Not reported
Additional Code 3:	Not reported
Additional Code 4:	Not reported
Additional Code 5:	Not reported

A48 Target Property **CVS PHARMACY #16439** **CERS HAZ WASTE S121768315**
1150 EL CAMINO REAL STE B **HWTS N/A**
SAN BRUNO, CA 94066

Site 48 of 111 in cluster A

Actual: 47 ft.

CERS HAZ WASTE:

Name:	CVS PHARMACY #16439
Address:	1150 EL CAMINO REAL STE B
City,State,Zip:	SAN BRUNO, CA 94066
Site ID:	368334
CERS ID:	10668238
CERS Description:	Hazardous Waste Generator

Violations:

Site ID:	368334
Site Name:	CVS Pharmacy #16439
Violation Date:	05-21-2017
Citation:	22 CCR 12 66262.40(a) - California Code of Regulations, Title 22, Chapter 12, Section(s) 66262.40(a)
Violation Description:	Failure to keep a copy of each properly signed manifest for at least three years from the date the waste was accepted by the initial transporter. The manifest signed at the time the waste was accepted

CVS PHARMACY #16439 (Continued) **S121768315**

for transport shall be kept until receiving a signed copy from the designated facility which received the waste.

Violation Notes: Returned to compliance on 05/30/2017. OBSERVATION: OBSERVATION: Manifest number 009189155FLE from 9-1-16 and 010059117FLE from 2-3-17 were found without a signed off copy from the destination facility. CORRECTIVE ACTION: Immediately locate a copy of these manifests, maintain them on site, and submit copies to the SMC CUPA within 30 days.
Violation Division: San Mateo County Environmental Health
Violation Program: HW
Violation Source: CERS,

Site ID: 368334
Site Name: CVS Pharmacy #16439
Violation Date: 05-21-2017
Citation: HSC 6.5 25160(b)(3) - California Health and Safety Code, Chapter 6.5, Section(s) 25160(b)(3)
Violation Description: Failure to determine the status of any hazardous waste if a signed copy of the manifest isn t received within 35 days of the date the waste was accepted by the initial transporter and/or to submit an Exception Report to DTSC if a signed copy of the manifest isn t received within 45 days of the date the waste was accepted by the initial transporter.
Violation Notes: Returned to compliance on 05/30/2017. OBSERVATION: Manifest number 009189155FLE from 9-1-16 and 010059117FLE from 2-3-17 were found without a signed off copy from the destination facility. Documentation to determine the status of the hazardous waste was not provided. Documentation that an Exception report has been completed and sent to the Department of Toxic Substances Control was not provided. Hazardous waste generators shall retain copies of all manifests signed off by the destination facility on site for three years and have them readily available for review. If the generator did not receive a copy of the manifest with the handwritten signature of the owner or operator of the facility to which the generator s waste was submitted within 35 days of the date the waste was accepted by the initial transporter, the generator shall contact the transporter and/or the owner or operator of the designated facility to determine the status of the waste. If the generator did not receive a copy of the signed off copy of [Truncated]
Violation Division: San Mateo County Environmental Health
Violation Program: HW
Violation Source: CERS,

Site ID: 368334
Site Name: CVS Pharmacy #16439
Violation Date: 06-27-2019
Citation: 22 CCR 12 66262.40(a) - California Code of Regulations, Title 22, Chapter 12, Section(s) 66262.40(a)
Violation Description: Failure to keep a copy of each properly signed manifest for at least three years from the date the waste was accepted by the initial transporter. The manifest signed at the time the waste was accepted for transport shall be kept until receiving a signed copy from the designated facility which received the waste.
Violation Notes: Returned to compliance on 06/27/2019. OBSERVATION: OBSERVATION: Manifest number 010733574FLE from 1-2-18 was found without a signed off copy from the destination facility. During the inspection a copy was located on the DTSC HWTS database and provided to the facility.

CVS PHARMACY #16439 (Continued) **S121768315**

CORRECTIVE ACTION: Continue to ensure that the final destination signed copy of the uniform hazardous waste manifests are maintained for three years.
Violation Division: San Mateo County Environmental Health
Violation Program: HW
Violation Source: CERS,

Evaluation:
Eval General Type: Compliance Evaluation Inspection
Eval Date: 07-09-2021
Violations Found: No
Eval Type: Routine done by local agency
Eval Notes: Facility is located inside Target Store and CVS at this location only has a pharmacy store with no retail store. Facility personnel appeared to be very familiar with of the strong pack management process. Facility maintains paper manifests No violations were observed at time of inspection.
Eval Division: San Mateo County Environmental Health
Eval Program: HW
Eval Source: CERS,

Eval General Type: Compliance Evaluation Inspection
Eval Date: 08-25-2023
Violations Found: No
Eval Type: Routine done by local agency
Eval Notes: CVS is located within Target store. Checked strong pack and manifest
Eval Division: San Mateo County Environmental Health
Eval Program: HW
Eval Source: CERS,

Eval General Type: Other/Unknown
Eval Date: 08-31-2018
Violations Found: No
Eval Type: Other, not routine, done by local agency
Eval Notes: CERs submittal reviewed and accepted.
Eval Division: San Mateo County Environmental Health
Eval Program: HW
Eval Source: CERS,

Eval General Type: Other/Unknown
Eval Date: 10-08-2021
Violations Found: No
Eval Type: Other, not routine, done by local agency
Eval Notes: 1150 ecr, 5001 serra
Eval Division: San Mateo County Environmental Health
Eval Program: HW
Eval Source: CERS,

Eval General Type: Other/Unknown
Eval Date: 04-15-2016
Violations Found: No
Eval Type: Other, not routine, done by local agency
Eval Notes: Not reported
Eval Division: San Mateo County Environmental Health
Eval Program: HW
Eval Source: CERS,

CVS PHARMACY #16439 (Continued) **S121768315**

Eval General Type: Compliance Evaluation Inspection
Eval Date: 06-27-2019
Violations Found: Yes
Eval Type: Routine done by local agency
Eval Notes: On site to conduct a routine inspection. The following were picked up: Per manifest 012485527FLE on 4-6-19: 1 lb. of solid waste with warfarin residual. 1 lb. of liquid waste with (M-Cresol, Thimerosal). 4 lb. of solid waste with (Chromium, Selenium). Per manifest 012416274FLE on 1-23-19: 2 lbs. of liquid waste with (M-Cresol, Thimerosal). 4 lbs. of solid waste with (Chromium, Selenium). Per manifest 012414373FLE on 11-6-18: 4 lbs. of solid waste with (Chromium, Selenium). 3 lbs. of liquid waste with (M-Cresol, Thimerosal). 1 lb. of solid waste with warfarin residual.
Eval Division: San Mateo County Environmental Health
Eval Program: HW
Eval Source: CERS,

Eval General Type: Other/Unknown
Eval Date: 07-13-2021
Violations Found: No
Eval Type: Other, not routine, done by local agency
Eval Notes: Not reported
Eval Division: San Mateo County Environmental Health
Eval Program: HW
Eval Source: CERS,

Eval General Type: Other/Unknown
Eval Date: 09-10-2020
Violations Found: No
Eval Type: Other, not routine, done by local agency
Eval Notes: Facility information submittal reviewed and accepted.
Eval Division: San Mateo County Environmental Health
Eval Program: HW
Eval Source: CERS,

Eval General Type: Other/Unknown
Eval Date: 10-24-2019
Violations Found: No
Eval Type: Other, not routine, done by local agency
Eval Notes: Reviewed and accepted the facility information submittal.
Eval Division: San Mateo County Environmental Health
Eval Program: HW
Eval Source: CERS,

Eval General Type: Compliance Evaluation Inspection
Eval Date: 05-21-2017
Violations Found: Yes
Eval Type: Routine done by local agency
Eval Notes: On site to conduct a routine hazardous waste inspection. On 5-1-17, the following hazardous wastes were picked up: 1 pound of waste medicine, liquid, flammable, toxic; 2 pounds of waste toxic solids, organic (Chromium, Selenium) 1 pound of waste residue last contained, medicine, solid, toxic (Warfarin) 1 pound of waste toxic, liquids, organic (H-cresol, Thimerosal)
Eval Division: San Mateo County Environmental Health
Eval Program: HW
Eval Source: CERS,

CVS PHARMACY #16439 (Continued) **S121768315**

Eval General Type: Other/Unknown
Eval Date: 06-29-2017
Violations Found: No
Eval Type: Other, not routine, done by local agency
Eval Notes: Not reported
Eval Division: San Mateo County Environmental Health
Eval Program: HW
Eval Source: CERS,

Eval General Type: Other/Unknown
Eval Date: 08-12-2022
Violations Found: No
Eval Type: Other, not routine, done by local agency
Eval Notes: hmbp
Eval Division: San Mateo County Environmental Health
Eval Program: HW
Eval Source: CERS,

Eval General Type: Other/Unknown
Eval Date: 12-19-2019
Violations Found: No
Eval Type: Other, not routine, done by local agency
Eval Notes: Facility information reviewed and accepted.
Eval Division: San Mateo County Environmental Health
Eval Program: HW
Eval Source: CERS,

Affiliation:
Affiliation Type Desc: Environmental Contact
Entity Name: 3E, Regulatory Services/CVS
Entity Title: Not reported
Affiliation Address: 3207 Grey Hawk Ct., Ste. 200
Affiliation City: Carlsbad
Affiliation State: CA
Affiliation Country: Not reported
Affiliation Zip: 92010
Affiliation Phone: ,

Affiliation Type Desc: Legal Owner
Entity Name: Garfield Beach CVS, L.L.C
Entity Title: Not reported
Affiliation Address: One CVS Drive
Affiliation City: Woonsocket
Affiliation State: RI
Affiliation Country: United States
Affiliation Zip: 02895
Affiliation Phone: (401) 765-1500,

Affiliation Type Desc: CUPA District
Entity Name: San Mateo County Environmental Health
Entity Title: Not reported
Affiliation Address: 2000 Alameda de las Pulgas, Suite 100
Affiliation City: San Mateo
Affiliation State: CA
Affiliation Country: Not reported
Affiliation Zip: 94403
Affiliation Phone: (650) 372-6200,

CVS PHARMACY #16439 (Continued) **S121768315**

Affiliation Type Desc:	Operator
Entity Name:	Garfield Beach CVS, L.L.C
Entity Title:	Not reported
Affiliation Address:	Not reported
Affiliation City:	Not reported
Affiliation State:	Not reported
Affiliation Country:	Not reported
Affiliation Zip:	Not reported
Affiliation Phone:	(401) 765-1500,

Affiliation Type Desc:	Parent Corporation
Entity Name:	CVS Health
Entity Title:	Not reported
Affiliation Address:	Not reported
Affiliation City:	Not reported
Affiliation State:	Not reported
Affiliation Country:	Not reported
Affiliation Zip:	Not reported
Affiliation Phone:	,

Affiliation Type Desc:	Document Preparer
Entity Name:	Merlando Contreras, Agent for Garfield Beach CVS, L.L.C.
Entity Title:	Not reported
Affiliation Address:	Not reported
Affiliation City:	Not reported
Affiliation State:	Not reported
Affiliation Country:	Not reported
Affiliation Zip:	Not reported
Affiliation Phone:	,

Affiliation Type Desc:	Facility Mailing Address
Entity Name:	Mailing Address
Entity Title:	Not reported
Affiliation Address:	CVS Health Attn: Erin Chilinski, CS Legal, One CVS Drive MC 1160
Affiliation City:	Woonsocket
Affiliation State:	RI
Affiliation Country:	Not reported
Affiliation Zip:	02895
Affiliation Phone:	,

Affiliation Type Desc:	Identification Signer
Entity Name:	Merlando Contreras, Agent for Garfield Beach CVS, L.L.C.
Entity Title:	Regulatory Compliance Specialist, 3E
Affiliation Address:	Not reported
Affiliation City:	Not reported
Affiliation State:	Not reported
Affiliation Country:	Not reported
Affiliation Zip:	Not reported
Affiliation Phone:	,

HWTS:

Name:	CVS PHARMACY #16439
Address:	1150 EL CAMINO REAL STE B
Address 2:	Not reported
City,State,Zip:	SAN BRUNO, CA 94066
EPA ID:	CAR000260968

CVS PHARMACY #16439 (Continued) **S121768315**

Inactive Date:	Not reported
Create Date:	04/28/2016
Last Act Date:	Not reported
Mailing Name:	Not reported
Mailing Address:	1 CVS DR MC2340
Mailing Address 2:	Not reported
Mailing City,State,Zip:	WOONSOCKET, RI 2895
Owner Name:	LONGS DRUG STORES CALIFORNIA LLC
Owner Address:	1 CVS DR MC 2340
Owner Address 2:	Not reported
Owner City,State,Zip:	WOONSOCKET, RI 2895
Owner Phone:	Not reported
Owner Fax:	Not reported
Contact Name:	NICOLE WILKINSON
Contact Address:	1 CVS DRIVE
Contact Address 2:	Not reported
City,State,Zip:	WOONSOCKET, RI 28956146
Contact Phone:	Not reported
Contact Fax:	Not reported
Facility Status:	Active
Facility Type:	PERMANENT
Category:	FEDERAL
Latitude:	37.638621
Longitude:	-122.4181575

NAICS:

EPA ID:	CAR000260968
Create Date:	2016-04-28 16:44:07.820
NAICS Code:	44611
NAICS Description:	Pharmacies and Drug Stores
Issued EPA ID Date:	2016-04-28 16:44:07.73000
Inactive Date:	Not reported
Facility Name:	CVS PHARMACY #16439
Facility Address:	1150 EL CAMINO REAL
Facility Address 2:	STE B
Facility City:	SAN BRUNO
Facility County:	Not reported
Facility State:	CA
Facility Zip:	94066

A49 **1X EMPORIUM #110** **HWTS S112858096**
Target **300 TANFORAN PARK** **HAZNET N/A**
Property **SAN BRUNO, CA 94066**

Site 49 of 111 in cluster A

Actual: 47 ft.

HWTS:

Name:	1X EMPORIUM #110
Address:	300 TANFORAN PARK
Address 2:	Not reported
City,State,Zip:	SAN BRUNO, CA 94066
EPA ID:	CAC000979872
Inactive Date:	10/25/2000
Create Date:	10/14/1994
Last Act Date:	Not reported
Mailing Name:	Not reported
Mailing Address:	835 MARKET ST

1X EMPORIUM #110 (Continued) **S112858096**

Mailing Address 2:	Not reported
Mailing City,State,Zip:	SAN FRANCISCO, CA 941030000
Owner Name:	BROADWAY STORES INC.
Owner Address:	835 MARKET ST
Owner Address 2:	Not reported
Owner City,State,Zip:	SAN FRANCISCO, CA 941030000
Owner Phone:	Not reported
Owner Fax:	Not reported
Contact Name:	JAN JOW/HEALTH KEEPING MGR
Contact Address:	Not reported
Contact Address 2:	Not reported
City,State,Zip:	Not reported
Contact Phone:	Not reported
Contact Fax:	Not reported
Facility Status:	Inactive
Facility Type:	TEMPORARY
Category:	STATE
Latitude:	37.640963
Longitude:	-122.412269

HAZNET:

Name:	1X EMPORIUM #110
Address:	300 TANFORAN PARK
Address 2:	Not reported
City,State,Zip:	SAN BRUNO, CA 940660000
Contact:	JAN JOW/HEALTH KEEPING MGR
Telephone:	4157643483
Mailing Name:	Not reported
Mailing Address:	835 MARKET ST
Year:	1995
Gepaid:	CAC000979872
TSD EPA ID:	CAL000827758
CA Waste Code:	261 - Polychlorinated biphenyls and material containing PCBs
Disposal Method:	R01 - Recycler
Tons:	0.4408
Year:	1994
Gepaid:	CAC000979872
TSD EPA ID:	AZD983476680
CA Waste Code:	261 - Polychlorinated biphenyls and material containing PCBs
Disposal Method:	*** - Invalid Code
Tons:	6

Additional Information:

Year:	1995
Gen EPA ID:	CAC000979872
Shipment Date:	19950705
Creation Date:	11/15/1995 0:00:00
Receipt Date:	19950705
Manifest ID:	91065715
Trans EPA ID:	CAD982519209
Trans Name:	Not reported
Trans 2 EPA ID:	Not reported

1X EMPORIUM #110 (Continued) **S112858096**

Trans 2 Name:	Not reported
TSDF EPA ID:	CAL000827758
Trans Name:	Not reported
TSDF Alt EPA ID:	Not reported
TSDF Alt Name:	Not reported
Waste Code Description:	261 - Not reported
RCRA Code:	Not reported
Meth Code:	R01 - Recycler
Quantity Tons:	0.4408
Waste Quantity:	400
Quantity Unit:	K
Additional Code 1:	Not reported
Additional Code 2:	Not reported
Additional Code 3:	Not reported
Additional Code 4:	Not reported
Additional Code 5:	Not reported

Additional Information:

Year:	1994
Gen EPA ID:	CAC000979872
Shipment Date:	19941018
Creation Date:	10/19/1995 0:00:00
Receipt Date:	19941020
Manifest ID:	93441953
Trans EPA ID:	CAD983604505
Trans Name:	Not reported
Trans 2 EPA ID:	Not reported
Trans 2 Name:	Not reported
TSDF EPA ID:	AZD983476680
Trans Name:	Not reported
TSDF Alt EPA ID:	Not reported
TSDF Alt Name:	Not reported
Waste Code Description:	261 - Not reported
RCRA Code:	Not reported
Meth Code:	*** - Invalid Code
Quantity Tons:	6
Waste Quantity:	12000
Quantity Unit:	P
Additional Code 1:	Not reported
Additional Code 2:	Not reported
Additional Code 3:	Not reported
Additional Code 4:	Not reported
Additional Code 5:	Not reported

A50 **TARGET STORES INC** **HWTS** **S112875445**
Target **300 TANFORAN PK MAIL** **HAZNET** **N/A**
Property **SAN BRUNO, CA 94066**

Site 50 of 111 in cluster A

Actual: **47 ft.**

HWTS:

Name:	TARGET STORES INC
Address:	300 TANFORAN PK MAIL
Address 2:	Not reported
City,State,Zip:	SAN BRUNO, CA 94066
EPA ID:	CAC001221728

TARGET STORES INC (Continued) **S112875445**

Inactive Date:	10/25/2000
Create Date:	11/07/1996
Last Act Date:	Not reported
Mailing Name:	Not reported
Mailing Address:	33 S 6TH ST PO BOX 1392
Mailing Address 2:	Not reported
Mailing City,State,Zip:	MINI, MN 554400000
Owner Name:	TARGET STORE INC
Owner Address:	33 S 6TH ST PO BOX 1392
Owner Address 2:	Not reported
Owner City,State,Zip:	MINI, MN 554400000
Owner Phone:	Not reported
Owner Fax:	Not reported
Contact Name:	DAVIE LUICK/EPA
Contact Address:	33 S 6TH ST PO BOX 1392
Contact Address 2:	Not reported
City,State,Zip:	MINI, MN 554400000
Contact Phone:	Not reported
Contact Fax:	Not reported
Facility Status:	Inactive
Facility Type:	TEMPORARY
Category:	STATE
Latitude:	37.640963
Longitude:	-122.412269

HAZNET:

Name:	TARGET STORES INC
Address:	300 TANFORAN PK MAIL
Address 2:	Not reported
City,State,Zip:	SAN BRUNO, CA 940660000
Contact:	DAVIE LUICK/EPA
Telephone:	6123046443
Mailing Name:	Not reported
Mailing Address:	33 S 6TH ST PO BOX 1392
Year:	1996
Gepaid:	CAC001221728
TSD EPA ID:	CAD980887418
CA Waste Code:	221 - Waste oil and mixed oil
Disposal Method:	R01 - Recycler
Tons:	1.425

Additional Information:

Year:	1996
Gen EPA ID:	CAC001221728
Shipment Date:	19961107
Creation Date:	5/20/1997 0:00:00
Receipt Date:	19961108
Manifest ID:	96332375
Trans EPA ID:	CAD982413262
Trans Name:	Not reported
Trans 2 EPA ID:	Not reported
Trans 2 Name:	Not reported
TSDF EPA ID:	CAD980887418

TARGET STORES INC (Continued) **S112875445**

Trans Name:	Not reported
TSDF Alt EPA ID:	Not reported
TSDF Alt Name:	Not reported
Waste Code Description:	221 - Waste oil and mixed oil
RCRA Code:	Not reported
Meth Code:	R01 - Recycler
Quantity Tons:	1.425
Waste Quantity:	375
Quantity Unit:	G
Additional Code 1:	Not reported
Additional Code 2:	Not reported
Additional Code 3:	Not reported
Additional Code 4:	Not reported
Additional Code 5:	Not reported

A51 **MRS FIELDS COOKIES** **San Mateo Co. BI** **S123179880**
Target **1150 EL CAMINO REAL** **N/A**
Property **SAN BRUNO, CA 94066**

Site 51 of 111 in cluster A

Actual: **47 ft.**

San Mateo Co. BI:

Name:	MRS FIELDS COOKIES
Address:	1150 EL CAMINO REAL
City,State,Zip:	SAN BRUNO, CA 94066
Region:	SAN MATEO
Facility ID:	FA0002999
Prog Element Code:	STORMWATER ANNUAL INSPECTION FEE
Record Id:	PR0043837
Description:	STORMWATER ANNUAL FEE - INSP FREQ EVERY 2 YRS
Facility Status:	Inactive, non-billable
Program Category:	STORMWATER

A52 **SAIGON CUISINE** **San Mateo Co. BI** **S123181949**
Target **1150 EL CAMINO REAL** **N/A**
Property **SAN BRUNO, CA 94006**

Site 52 of 111 in cluster A

Actual: **47 ft.**

San Mateo Co. BI:

Name:	SAIGON CUISINE
Address:	1150 EL CAMINO REAL
City,State,Zip:	SAN BRUNO, CA 94006
Region:	SAN MATEO
Facility ID:	FA0029117
Prog Element Code:	STORMWATER ANNUAL INSPECTION FEE
Record Id:	PR0049888
Description:	STORMWATER ANNUAL FEE - INSP FREQ EVERY 2 YRS
Facility Status:	Inactive, non-billable
Program Category:	STORMWATER

A53 **ULTA BEAUTY** **San Mateo Co. BI** **S112933698**
Target **1140 EL CAMINO REAL** **N/A**
Property **SAN BRUNO, CA 94066**

Site 53 of 111 in cluster A

Actual: **47 ft.**

San Mateo Co. BI:

Name:	ULTA BEAUTY
Address:	1140 EL CAMINO REAL
City,State,Zip:	SAN BRUNO, CA 94066
Region:	SAN MATEO
Facility ID:	FA0054169
Prog Element Code:	STORMWATER ANNUAL INSPECTION FEE
Record Id:	PR0074796
Description:	STORMWATER ANNUAL FEE - INSP FREQ EVERY 2 YRS
Facility Status:	Inactive, non-billable
Program Category:	STORMWATER

Name:	ULTA BEAUTY
Address:	1140 EL CAMINO REAL
City,State,Zip:	SAN BRUNO, CA 94066
Region:	SAN MATEO
Facility ID:	FA0054169
Prog Element Code:	GENERATES <27 GAL/YEAR
Record Id:	PR0074794
Description:	GENERATES <27 GAL/YEAR
Facility Status:	Inactive, non-billable
Program Category:	HAZARDOUS WASTE PROGRAM

A54 **ITALIA EXPRESS** **San Mateo Co. BI** **S123181893**
Target **1150 EL CAMINO REAL** **N/A**
Property **SAN BRUNO, CA 94066**

Site 54 of 111 in cluster A

Actual: **47 ft.**

San Mateo Co. BI:

Name:	ITALIA EXPRESS
Address:	1150 EL CAMINO REAL
City,State,Zip:	SAN BRUNO, CA 94066
Region:	SAN MATEO
Facility ID:	FA0028878
Prog Element Code:	STORMWATER ANNUAL INSPECTION FEE
Record Id:	PR0049883
Description:	STORMWATER ANNUAL FEE - INSP FREQ EVERY 2 YRS
Facility Status:	Inactive, non-billable
Program Category:	STORMWATER

A55 **BAY AREA AG INC DBA HYUNDAI OF SAN BRUNO** **FINDS** **1027544787**
Target **1178 EL CAMIMO REAL** **N/A**
Property **SAN BRUNO, CA 94066**

Site 55 of 111 in cluster A

Actual: **47 ft.**

FINDS:
Registry ID: 110071307298

Click Here for FRS Facility Detail Report:

BAY AREA AG INC DBA HYUNDAI OF SAN BRUNO (Continued) **1027544787**

Environmental Interest/Information System:
The Resource Conservation and Recovery Act Information System (RCRAInfo) is EPA's comprehensive information system in support of the Resource Conservation and Recovery Act (RCRA) of 1976 and the Hazardous and Solid Waste Amendments (HSWA) of 1984. It tracks many types of information about generators, transporters, treaters, storers, and disposers of hazardous waste.

Click this hyperlink while viewing on your computer to access additional FINDS: detail in the EDR Site Report.

A56 **SEARS #6909** **HWTS** **S123633175**
Target **1178 EL CAMINO REAL** **HAZNET** **N/A**
Property **SAN BRUNO, CA 94066**

Site 56 of 111 in cluster A

Actual:
47 ft.

HWTS:

Name:	SEARS #6909
Address:	1178 EL CAMINO REAL
Address 2:	Not reported
City,State,Zip:	SAN BRUNO, CA 94066
EPA ID:	CAL000409171
Inactive Date:	Not reported
Create Date:	08/07/2015
Last Act Date:	Not reported
Mailing Name:	Not reported
Mailing Address:	3333 BEVERLY RD STE B5-362A
Mailing Address 2:	Not reported
Mailing City,State,Zip:	HOFFMAN ESTATES, IL 601790001
Owner Name:	SEARS OPERATIONS LLC
Owner Address:	3333 BEVERLY RD STE B5-362A
Owner Address 2:	Not reported
Owner City,State,Zip:	HOFFMAN ESTATES, IL 601790001
Owner Phone:	Not reported
Owner Fax:	Not reported
Contact Name:	GERALD JACOBS
Contact Address:	3333 BEVERLY RD STE B5-339A
Contact Address 2:	Not reported
City,State,Zip:	HOFFMAN ESTATES, IL 60179
Contact Phone:	Not reported
Contact Fax:	Not reported
Facility Status:	Active
Facility Type:	PERMANENT
Category:	STATE
Latitude:	37.6365954
Longitude:	-122.4210158

NAICS:

EPA ID:	CAL000409171
Create Date:	2015-08-07 16:51:12.717
NAICS Code:	45211
NAICS Description:	Department Stores
Issued EPA ID Date:	2015-08-07 16:51:12.71700
Inactive Date:	Not reported
Facility Name:	SEARS #6909
Facility Address:	1178 EL CAMINO REAL
Facility Address 2:	Not reported
Facility City:	SAN BRUNO

SEARS #6909 (Continued) **S123633175**

Facility County: Not reported
Facility State: CA
Facility Zip: 94066

HAZNET:
Name: SEARS #6909
Address: 1178 EL CAMINO REAL
Address 2: Not reported
City,State,Zip: SAN BRUNO, CA 94066
Contact: GERALD JACOBS
Telephone: 8472865530
Mailing Name: Not reported
Mailing Address: 3333 BEVERLY RD STE B5-362A

Year: 2020
Gepaid: CAL000409171
TSD EPA ID: NVD980895338
CA Waste Code: 122 - Alkaline solution without metals pH >= 12.5
Disposal Method: H141 - Storage, Bulking, And/Or Transfer Off Site--No Treatment/Reovery (H010-H129) Or (H131-H135)
Tons: 0.095

Year: 2020
Gepaid: CAL000409171
TSD EPA ID: NVD980895338
CA Waste Code: 791 - Liquids with pH <= 2
Disposal Method: H121 - Neutralization Only
Tons: 0.015

Year: 2020
Gepaid: CAL000409171
TSD EPA ID: CAD980884183
CA Waste Code: 223 - Unspecified oil-containing waste
Disposal Method: H141 - Storage, Bulking, And/Or Transfer Off Site--No Treatment/Reovery (H010-H129) Or (H131-H135)
Tons: 3.1

Year: 2020
Gepaid: CAL000409171
TSD EPA ID: CAD980884183
CA Waste Code: 331 - Off-specification, aged or surplus organics
Disposal Method: H061 - Fuel Blending Prior To Energy Recovery At Another Site
Tons: 0.075

Year: 2020
Gepaid: CAL000409171
TSD EPA ID: CAD980884183
CA Waste Code: 331 - Off-specification, aged or surplus organics
Disposal Method: H141 - Storage, Bulking, And/Or Transfer Off Site--No Treatment/Reovery (H010-H129) Or (H131-H135)
Tons: 0.02

Year: 2020
Gepaid: CAL000409171
TSD EPA ID: CAD980884183
CA Waste Code: 352 - Other organic solids

SEARS #6909 (Continued) **S123633175**

Disposal Method:	H141 - Storage, Bulking, And/Or Transfer Off Site--No Treatment/Reovery (H010-H129) Or (H131-H135)
Tons:	0.05
Year:	2020
Gepaid:	CAL000409171
TSD EPA ID:	CAD980884183
CA Waste Code:	291 - Latex waste
Disposal Method:	H141 - Storage, Bulking, And/Or Transfer Off Site--No Treatment/Reovery (H010-H129) Or (H131-H135)
Tons:	0.03
Year:	2019
Gepaid:	CAL000409171
TSD EPA ID:	AZR000515924
CA Waste Code:	512 - Other empty containers 30 gallons or more
Disposal Method:	H141 - Storage, Bulking, And/Or Transfer Off Site--No Treatment/Reovery (H010-H129) Or (H131-H135)
Tons:	0.03900
Year:	2018
Gepaid:	CAL000409171
TSD EPA ID:	AZR000515924
CA Waste Code:	512 - Other empty containers 30 gallons or more
Disposal Method:	H141 - Storage, Bulking, And/Or Transfer Off Site--No Treatment/Reovery (H010-H129) Or (H131-H135)
Tons:	0.11650
Year:	2017
Gepaid:	CAL000409171
TSD EPA ID:	CAD008364432
CA Waste Code:	512 - Other empty containers 30 gallons or more
Disposal Method:	H141 - Storage, Bulking, And/Or Transfer Off Site--No Treatment/Reovery (H010-H129) Or (H131-H135)
Tons:	0.03

Click this hyperlink while viewing on your computer to access
1 additional CA HAZNET: record(s) in the EDR Site Report.

Additional Information:

Year:	2020
EM Manifest ID:	Not reported
Shipment Date:	2/3/2020
Shipment Date:	2/3/2020
Receipt Date:	2/25/2020
Manifest Number:	006184414GBF
Generator EPA ID:	CAL000409171
Name:	SEARS AUTO #6909
Address:	1178 EL CAMINO REAL
Address 2:	Not reported
City,State,Zip:	SAN BRUNO, CA 94066
Telephone:	Not reported
Contact:	Not reported
Contact Telephone:	916-351-0980
Contact Email:	Not reported
Transporter 1 EPA ID:	MNS000110924

SEARS #6909 (Continued) **S123633175**

Transporter Name:	STERICYCLE SPECIALTY WASTE SOLUTIONS INC
Transporter 1 Emergency Number:	Not reported
Transporter 2 EPA ID:	CAR000030114
Transporter Name 2:	NRC ENVIRONMENTAL SERVICES
Transporter 2 Emergency Number:	Not reported
TSDF EPA ID:	CAD980884183
TSDF Name:	GEM Rancho Cordova LLC
TSDF Address 1:	11855 White Rock Road
TSDF Address 2:	Not reported
TSDF City,State,Zip:	Rancho Cordova, CA 95742
TSDF Telephone:	Not reported
TSDFA EPA ID:	Not reported
Waste Code Description:	291 - Not reported
RCRA Code:	Not reported
Meth Code:	H141 - Not reported
Quantity Tons:	0.03
Waste Quantity:	60
Quantity Unit:	P

Year:	2020
EM Manifest ID:	Not reported
Shipment Date:	2/3/2020
Shipment Date:	2/3/2020
Receipt Date:	2/25/2020
Manifest Number:	006184414GBF
Generator EPA ID:	CAL000409171
Name:	SEARS AUTO #6909
Address:	1178 EL CAMINO REAL
Address 2:	Not reported
City,State,Zip:	SAN BRUNO, CA 94066
Telephone:	Not reported
Contact:	Not reported
Contact Telephone:	916-351-0980
Contact Email:	Not reported
Transporter 1 EPA ID:	MNS000110924
Transporter Name:	STERICYCLE SPECIALTY WASTE SOLUTIONS INC
Transporter 1 Emergency Number:	Not reported
Transporter 2 EPA ID:	CAR000030114
Transporter Name 2:	NRC ENVIRONMENTAL SERVICES
Transporter 2 Emergency Number:	Not reported
TSDF EPA ID:	CAD980884183
TSDF Name:	GEM Rancho Cordova LLC
TSDF Address 1:	11855 White Rock Road
TSDF Address 2:	Not reported
TSDF City,State,Zip:	Rancho Cordova, CA 95742
TSDF Telephone:	Not reported
TSDFA EPA ID:	Not reported
Waste Code Description:	331 - Not reported
RCRA Code:	D001
Meth Code:	H061 - Not reported
Quantity Tons:	0.075
Waste Quantity:	150
Quantity Unit:	P

Year:	2020
EM Manifest ID:	Not reported
Shipment Date:	2/3/2020

SEARS #6909 (Continued) **S123633175**

Shipment Date:	2/3/2020
Receipt Date:	2/25/2020
Manifest Number:	006184414GBF
Generator EPA ID:	CAL000409171
Name:	SEARS AUTO #6909
Address:	1178 EL CAMINO REAL
Address 2:	Not reported
City,State,Zip:	SAN BRUNO, CA 94066
Telephone:	Not reported
Contact:	Not reported
Contact Telephone:	916-351-0980
Contact Email:	Not reported
Transporter 1 EPA ID:	MNS000110924
Transporter Name:	STERICYCLE SPECIALTY WASTE SOLUTIONS INC
Transporter 1 Emergency Number:	Not reported
Transporter 2 EPA ID:	CAR000030114
Transporter Name 2:	NRC ENVIRONMENTAL SERVICES
Transporter 2 Emergency Number:	Not reported
TSDF EPA ID:	CAD980884183
TSDF Name:	GEM Rancho Cordova LLC
TSDF Address 1:	11855 White Rock Road
TSDF Address 2:	Not reported
TSDF City,State,Zip:	Rancho Cordova, CA 95742
TSDF Telephone:	Not reported
TSDFA EPA ID:	Not reported
Waste Code Description:	223352 - Not reported
RCRA Code:	Not reported
Meth Code:	H141 - Not reported
Quantity Tons:	0.4
Waste Quantity:	800
Quantity Unit:	P

Year:	2020
EM Manifest ID:	Not reported
Shipment Date:	2/3/2020
Shipment Date:	2/3/2020
Receipt Date:	2/25/2020
Manifest Number:	006184414GBF
Generator EPA ID:	CAL000409171
Name:	SEARS AUTO #6909
Address:	1178 EL CAMINO REAL
Address 2:	Not reported
City,State,Zip:	SAN BRUNO, CA 94066
Telephone:	Not reported
Contact:	Not reported
Contact Telephone:	916-351-0980
Contact Email:	Not reported
Transporter 1 EPA ID:	MNS000110924
Transporter Name:	STERICYCLE SPECIALTY WASTE SOLUTIONS INC
Transporter 1 Emergency Number:	Not reported
Transporter 2 EPA ID:	CAR000030114
Transporter Name 2:	NRC ENVIRONMENTAL SERVICES
Transporter 2 Emergency Number:	Not reported
TSDF EPA ID:	CAD980884183
TSDF Name:	GEM Rancho Cordova LLC
TSDF Address 1:	11855 White Rock Road
TSDF Address 2:	Not reported

SEARS #6909 (Continued) **S123633175**

TSDF City,State,Zip:	Rancho Cordova, CA 95742
TSDF Telephone:	Not reported
TSDFA EPA ID:	Not reported
Waste Code Description:	331 - Not reported
RCRA Code:	D001,D035
Meth Code:	H141 - Not reported
Quantity Tons:	0.02
Waste Quantity:	40
Quantity Unit:	P

Year:	2020
EM Manifest ID:	Not reported
Shipment Date:	2/3/2020
Shipment Date:	2/3/2020
Receipt Date:	2/25/2020
Manifest Number:	006184414GBF
Generator EPA ID:	CAL000409171
Name:	SEARS AUTO #6909
Address:	1178 EL CAMINO REAL
Address 2:	Not reported
City,State,Zip:	SAN BRUNO, CA 94066
Telephone:	Not reported
Contact:	Not reported
Contact Telephone:	916-351-0980
Contact Email:	Not reported
Transporter 1 EPA ID:	MNS000110924
Transporter Name:	STERICYCLE SPECIALTY WASTE SOLUTIONS INC
Transporter 1 Emergency Number:	Not reported
Transporter 2 EPA ID:	CAR000030114
Transporter Name 2:	NRC ENVIRONMENTAL SERVICES
Transporter 2 Emergency Number:	Not reported
TSDF EPA ID:	CAD980884183
TSDF Name:	GEM Rancho Cordova LLC
TSDF Address 1:	11855 White Rock Road
TSDF Address 2:	Not reported
TSDF City,State,Zip:	Rancho Cordova, CA 95742
TSDF Telephone:	Not reported
TSDFA EPA ID:	Not reported
Waste Code Description:	352 - Not reported
RCRA Code:	Not reported
Meth Code:	H141 - Not reported
Quantity Tons:	0.05
Waste Quantity:	100
Quantity Unit:	P

Year:	2020
EM Manifest ID:	Not reported
Shipment Date:	2/3/2020
Shipment Date:	2/3/2020
Receipt Date:	2/25/2020
Manifest Number:	006184414GBF
Generator EPA ID:	CAL000409171
Name:	SEARS AUTO #6909
Address:	1178 EL CAMINO REAL
Address 2:	Not reported
City,State,Zip:	SAN BRUNO, CA 94066
Telephone:	Not reported

SEARS #6909 (Continued) **S123633175**

Contact:	Not reported
Contact Telephone:	916-351-0980
Contact Email:	Not reported
Transporter 1 EPA ID:	MNS000110924
Transporter Name:	STERICYCLE SPECIALTY WASTE SOLUTIONS INC
Transporter 1 Emergency Number:	Not reported
Transporter 2 EPA ID:	CAR000030114
Transporter Name 2:	NRC ENVIRONMENTAL SERVICES
Transporter 2 Emergency Number:	Not reported
TSDF EPA ID:	CAD980884183
TSDF Name:	GEM Rancho Cordova LLC
TSDF Address 1:	11855 White Rock Road
TSDF Address 2:	Not reported
TSDF City,State,Zip:	Rancho Cordova, CA 95742
TSDF Telephone:	Not reported
TSDFA EPA ID:	Not reported
Waste Code Description:	223 - Not reported
RCRA Code:	Not reported
Meth Code:	H141 - Not reported
Quantity Tons:	1.6
Waste Quantity:	3200
Quantity Unit:	P

Year:	2020
EM Manifest ID:	Not reported
Shipment Date:	2/3/2020
Shipment Date:	2/3/2020
Receipt Date:	2/26/2020
Manifest Number:	006184415GBF
Generator EPA ID:	CAL000409171
Name:	SEARS AUTO #6909
Address:	1178 EL CAMINO REAL
Address 2:	Not reported
City,State,Zip:	SAN BRUNO, CA 94066
Telephone:	Not reported
Contact:	Not reported
Contact Telephone:	775-575-2760
Contact Email:	Not reported
Transporter 1 EPA ID:	MNS000110924
Transporter Name:	STERICYCLE SPECIALTY WASTE SOLUTIONS INC
Transporter 1 Emergency Number:	Not reported
Transporter 2 EPA ID:	CAR000030114
Transporter Name 2:	NRC ENVIRONMENTAL SERVICES
Transporter 2 Emergency Number:	Not reported
TSDF EPA ID:	NVD980895338
TSDF Name:	21st Century Environmental Management of Nevada, LLC
TSDF Address 1:	2095 Newlands Drive East
TSDF Address 2:	Not reported
TSDF City,State,Zip:	Fernley, NV 89408
TSDF Telephone:	Not reported
TSDFA EPA ID:	Not reported
Waste Code Description:	791 - Not reported
RCRA Code:	D002
Meth Code:	H121 - Not reported
Quantity Tons:	0.015
Waste Quantity:	30
Quantity Unit:	P

SEARS #6909 (Continued) **S123633175**

Year:	2020
EM Manifest ID:	Not reported
Shipment Date:	2/3/2020
Shipment Date:	2/3/2020
Receipt Date:	2/26/2020
Manifest Number:	006184415GBF
Generator EPA ID:	CAL000409171
Name:	SEARS AUTO #6909
Address:	1178 EL CAMINO REAL
Address 2:	Not reported
City,State,Zip:	SAN BRUNO, CA 94066
Telephone:	Not reported
Contact:	Not reported
Contact Telephone:	775-575-2760
Contact Email:	Not reported
Transporter 1 EPA ID:	MNS000110924
Transporter Name:	STERICYCLE SPECIALTY WASTE SOLUTIONS INC
Transporter 1 Emergency Number:	Not reported
Transporter 2 EPA ID:	CAR000030114
Transporter Name 2:	NRC ENVIRONMENTAL SERVICES
Transporter 2 Emergency Number:	Not reported
TSDF EPA ID:	NVD980895338
TSDF Name:	21st Century Environmental Management of Nevada, LLC
TSDF Address 1:	2095 Newlands Drive East
TSDF Address 2:	Not reported
TSDF City,State,Zip:	Fernley, NV 89408
TSDF Telephone:	Not reported
TSDFA EPA ID:	Not reported
Waste Code Description:	122 - Not reported
RCRA Code:	D002
Meth Code:	H141 - Not reported
Quantity Tons:	0.095
Waste Quantity:	190
Quantity Unit:	P

Year:	2020
EM Manifest ID:	Not reported
Shipment Date:	1/31/2020
Shipment Date:	1/31/2020
Receipt Date:	2/25/2020
Manifest Number:	006184453GBF
Generator EPA ID:	CAL000409171
Name:	SEARS AUTO #6909
Address:	1178 EL CAMINO REAL
Address 2:	Not reported
City,State,Zip:	SAN BRUNO, CA 94066
Telephone:	Not reported
Contact:	Not reported
Contact Telephone:	916-351-0980
Contact Email:	Not reported
Transporter 1 EPA ID:	MNS000110924
Transporter Name:	STERICYCLE SPECIALTY WASTE SOLUTIONS INC
Transporter 1 Emergency Number:	Not reported
Transporter 2 EPA ID:	CAR000030114
Transporter Name 2:	NRC ENVIRONMENTAL SERVICES
Transporter 2 Emergency Number:	Not reported
TSDF EPA ID:	CAD980884183

SEARS #6909 (Continued) **S123633175**

TSDF Name:	GEM Rancho Cordova LLC
TSDF Address 1:	11855 White Rock Road
TSDF Address 2:	Not reported
TSDF City,State,Zip:	Rancho Cordova, CA 95742
TSDF Telephone:	Not reported
TSDFA EPA ID:	Not reported
Waste Code Description:	223 - Not reported
RCRA Code:	Not reported
Meth Code:	H141 - Not reported
Quantity Tons:	1.1
Waste Quantity:	2200
Quantity Unit:	P

Additional Information:

Year:	2019
EM Manifest ID:	281492
Shipment Date:	1/17/2019
Shipment Date:	1/17/2019
Receipt Date:	2/6/2019
Manifest Number:	011429273FLE
Generator EPA ID:	CAL000409171
Name:	SEARS #6909
Address:	1178 EL CAMINO REAL
Address 2:	Not reported
City,State,Zip:	SAN BRUNO 94066
Telephone:	877-577-2669
Contact:	Not reported
Contact Telephone:	650-553-8895
Contact Email:	Not reported
Transporter 1 EPA ID:	MNS000110924
Transporter Name:	Not reported
Transporter 1 Emergency Number:	Not reported
Transporter 2 EPA ID:	CAR000175422
Transporter Name 2:	Not reported
Transporter 2 Emergency Number:	Not reported
TSDF EPA ID:	AZR000515924
TSDF Name:	YUMA YES WASTE TRANSFER FACILITY
TSDF Address 1:	2730 E 13TH ST
TSDF Address 2:	Not reported
TSDF City,State,Zip:	YUMA 85365-1901
TSDF Telephone:	Not reported
TSDFA EPA ID:	Not reported
Waste Code Description:	- Not reported
RCRA Code:	Not reported
Meth Code:	- Not reported
Quantity Tons:	Not reported
Waste Quantity:	Not reported
Quantity Unit:	Not reported

State:

Year:	2019
EM Manifest ID:	281492
Generator EPA ID:	CAL000409171
Shipment Date:	2019-01-17
Manifest Number:	011429273FLE
Line Number:	1
Method Code:	H141

SEARS #6909 (Continued) **S123633175**

Quantity Tons:	0.03900
Quantity Waste:	78.000000
Quantity Unit:	P
Number of Containers:	2
Type of Container:	Fiberboard or plastic drums, barrels, kegs
Quantity Type:	Pounds
State Code:	512

Additional Information:

Year:	2018
EM Manifest ID:	010833484FLE20170907_D_1
Shipment Date:	9/7/2017
Shipment Date:	9/7/2017
Receipt Date:	9/14/2017
Manifest Number:	010833484FLE
Generator EPA ID:	CAL000409171
Name:	SEARS AUTO CENTERS #6909
Address:	Not reported
Address 2:	Not reported
City,State,Zip:	Not reported
Telephone:	Not reported
Contact:	Not reported
Contact Telephone:	Not reported
Contact Email:	Not reported
Transporter 1 EPA ID:	MNS000110924
Transporter Name:	Not reported
Transporter 1 Emergency Number:	Not reported
Transporter 2 EPA ID:	NED986382133
Transporter Name 2:	Not reported
Transporter 2 Emergency Number:	Not reported
TSDF EPA ID:	NVD980895338
TSDF Name:	21ST CENTURY EMN LLC
TSDF Address 1:	Not reported
TSDF Address 2:	Not reported
TSDF City,State,Zip:	Not reported
TSDF Telephone:	Not reported
TSDFA EPA ID:	Not reported
Waste Code Description:	- Not reported
RCRA Code:	Not reported
Meth Code:	- Not reported
Quantity Tons:	Not reported
Waste Quantity:	Not reported
Quantity Unit:	Not reported

State:

Year:	2018
EM Manifest ID:	010833484FLE20170907_D_1
Generator EPA ID:	CAL000409171
Shipment Date:	2017-09-07
Manifest Number:	010833484FLE
Line Number:	1
Method Code:	H141
Quantity Tons:	0.05100
Quantity Waste:	102.000000
Quantity Unit:	P
Number of Containers:	3

SEARS #6909 (Continued) **S123633175**

Type of Container:	NULL
Quantity Type:	NULL
State Code:	512
Year:	2018
EM Manifest ID:	127466
Shipment Date:	8/16/2018
Shipment Date:	8/16/2018
Receipt Date:	9/7/2018
Manifest Number:	009159044FLE
Generator EPA ID:	CAL000409171
Name:	SEARS #6909
Address:	1178 EL CAMINO REAL
Address 2:	Not reported
City,State,Zip:	SAN BRUNO 94066
Telephone:	877-577-2669
Contact:	Not reported
Contact Telephone:	650-553-8895
Contact Email:	Not reported
Transporter 1 EPA ID:	MNS000110924
Transporter Name:	Not reported
Transporter 1 Emergency Number:	Not reported
Transporter 2 EPA ID:	CAR000175422
Transporter Name 2:	Not reported
Transporter 2 Emergency Number:	Not reported
TSDF EPA ID:	AZR000515924
TSDF Name:	YUMA YES WASTE TRANSFER FACILITY
TSDF Address 1:	2730 E 13TH ST
TSDF Address 2:	Not reported
TSDF City,State,Zip:	YUMA 85365-1901
TSDF Telephone:	Not reported
TSDFA EPA ID:	Not reported
Waste Code Description:	- Not reported
RCRA Code:	Not reported
Meth Code:	- Not reported
Quantity Tons:	Not reported
Waste Quantity:	Not reported
Quantity Unit:	Not reported

State:

Year:	2018
EM Manifest ID:	127466
Generator EPA ID:	CAL000409171
Shipment Date:	2018-08-16
Manifest Number:	009159044FLE
Line Number:	1
Method Code:	H141
Quantity Tons:	0.03750
Quantity Waste:	75.000000
Quantity Unit:	P
Number of Containers:	2
Type of Container:	Fiberboard or plastic drums, barrels, kegs
Quantity Type:	Pounds
State Code:	512
Year:	2018

SEARS #6909 (Continued) **S123633175**

EM Manifest ID:	010061025FLE20170619_D_1
Shipment Date:	6/19/2017
Shipment Date:	6/19/2017
Receipt Date:	6/29/2017
Manifest Number:	010061025FLE
Generator EPA ID:	CAL000409171
Name:	SEARE AUTO CENTERS #06909
Address:	Not reported
Address 2:	Not reported
City,State,Zip:	Not reported
Telephone:	Not reported
Contact:	Not reported
Contact Telephone:	Not reported
Contact Email:	Not reported
Transporter 1 EPA ID:	MNS000110924
Transporter Name:	Not reported
Transporter 1 Emergency Number:	Not reported
Transporter 2 EPA ID:	NED986382133
Transporter Name 2:	Not reported
Transporter 2 Emergency Number:	Not reported
TSDF EPA ID:	NVD980895338
TSDF Name:	21ST CENTURY EMN LLC
TSDF Address 1:	Not reported
TSDF Address 2:	Not reported
TSDF City,State,Zip:	Not reported
TSDF Telephone:	Not reported
TSDFA EPA ID:	Not reported
Waste Code Description:	- Not reported
RCRA Code:	Not reported
Meth Code:	- Not reported
Quantity Tons:	Not reported
Waste Quantity:	Not reported
Quantity Unit:	Not reported

State:

Year:	2018
EM Manifest ID:	010061025FLE20170619_D_1
Generator EPA ID:	CAL000409171
Shipment Date:	2017-06-19
Manifest Number:	010061025FLE
Line Number:	1
Method Code:	H141
Quantity Tons:	0.07200
Quantity Waste:	144.000000
Quantity Unit:	P
Number of Containers:	4
Type of Container:	NULL
Quantity Type:	NULL
State Code:	512

Year:	2018
EM Manifest ID:	010855172FLE20180511_D_1
Shipment Date:	5/11/2018
Shipment Date:	5/11/2018
Receipt Date:	6/1/2018
Manifest Number:	010855172FLE
Generator EPA ID:	CAL000409171

SEARS #6909 (Continued) **S123633175**

Name:	SEARS AUTO CENTERS #6909
Address:	Not reported
Address 2:	Not reported
City,State,Zip:	Not reported
Telephone:	Not reported
Contact:	Not reported
Contact Telephone:	Not reported
Contact Email:	Not reported
Transporter 1 EPA ID:	MNS000110924
Transporter Name:	Not reported
Transporter 1 Emergency Number:	Not reported
Transporter 2 EPA ID:	CAR000175422
Transporter Name 2:	Not reported
Transporter 2 Emergency Number:	Not reported
TSDF EPA ID:	AZR000515924
TSDF Name:	YUMA YES LLC
TSDF Address 1:	Not reported
TSDF Address 2:	Not reported
TSDF City,State,Zip:	Not reported
TSDF Telephone:	Not reported
TSDFA EPA ID:	Not reported
Waste Code Description:	- Not reported
RCRA Code:	Not reported
Meth Code:	- Not reported
Quantity Tons:	Not reported
Waste Quantity:	Not reported
Quantity Unit:	Not reported

State:

Year:	2018
EM Manifest ID:	010855172FLE20180511_D_1
Generator EPA ID:	CAL000409171
Shipment Date:	2018-05-11
Manifest Number:	010855172FLE
Line Number:	1
Method Code:	H141
Quantity Tons:	0.03500
Quantity Waste:	70.000000
Quantity Unit:	P
Number of Containers:	2
Type of Container:	NULL
Quantity Type:	NULL
State Code:	512

Year:	2018
EM Manifest ID:	010824621FLE20180216_D_1
Shipment Date:	2/16/2018
Shipment Date:	2/16/2018
Receipt Date:	3/9/2018
Manifest Number:	010824621FLE
Generator EPA ID:	CAL000409171
Name:	SCARS AUTO CENTERS #6909
Address:	Not reported
Address 2:	Not reported
City,State,Zip:	Not reported
Telephone:	Not reported
Contact:	Not reported

SEARS #6909 (Continued) **S123633175**

Contact Telephone:	Not reported
Contact Email:	Not reported
Transporter 1 EPA ID:	MNS000110924
Transporter Name:	Not reported
Transporter 1 Emergency Number:	Not reported
Transporter 2 EPA ID:	CAR000175422
Transporter Name 2:	Not reported
Transporter 2 Emergency Number:	Not reported
TSDF EPA ID:	AZR000515924
TSDF Name:	YUMA YES LLC
TSDF Address 1:	Not reported
TSDF Address 2:	Not reported
TSDF City,State,Zip:	Not reported
TSDF Telephone:	Not reported
TSDFA EPA ID:	Not reported
Waste Code Description:	- Not reported
RCRA Code:	Not reported
Meth Code:	- Not reported
Quantity Tons:	Not reported
Waste Quantity:	Not reported
Quantity Unit:	Not reported

State:

Year:	2018
EM Manifest ID:	010824621FLE20180216_D_1
Generator EPA ID:	CAL000409171
Shipment Date:	2018-02-16
Manifest Number:	010824621FLE
Line Number:	1
Method Code:	H141
Quantity Tons:	0.04400
Quantity Waste:	88.000000
Quantity Unit:	P
Number of Containers:	2
Type of Container:	NULL
Quantity Type:	NULL
State Code:	512

Year:	2018
EM Manifest ID:	010733429FLE20171129_D_1
Shipment Date:	11/29/2017
Shipment Date:	11/29/2017
Receipt Date:	1/16/2018
Manifest Number:	010733429FLE
Generator EPA ID:	CAL000409171
Name:	SEARS AUTO CENTERS #6909
Address:	Not reported
Address 2:	Not reported
City,State,Zip:	Not reported
Telephone:	Not reported
Contact:	Not reported
Contact Telephone:	Not reported
Contact Email:	Not reported
Transporter 1 EPA ID:	MNS000110924
Transporter Name:	Not reported
Transporter 1 Emergency Number:	Not reported
Transporter 2 EPA ID:	NED986382133

SEARS #6909 (Continued) **S123633175**

Transporter Name 2:	Not reported
Transporter 2 Emergency Number:	Not reported
TSDF EPA ID:	CAD008364432
TSDF Name:	RHO CHEM LLC
TSDF Address 1:	Not reported
TSDF Address 2:	Not reported
TSDF City,State,Zip:	Not reported
TSDF Telephone:	Not reported
TSDFA EPA ID:	Not reported
Waste Code Description:	- Not reported
RCRA Code:	Not reported
Meth Code:	- Not reported
Quantity Tons:	Not reported
Waste Quantity:	Not reported
Quantity Unit:	Not reported

State:

Year:	2018
EM Manifest ID:	010733429FLE20171129_D_1
Generator EPA ID:	CAL000409171
Shipment Date:	2017-11-29
Manifest Number:	010733429FLE
Line Number:	1
Method Code:	H141
Quantity Tons:	0.03000
Quantity Waste:	60.000000
Quantity Unit:	P
Number of Containers:	2
Type of Container:	NULL
Quantity Type:	NULL
State Code:	512

Additional Information:

Year:	2017
Gen EPA ID:	CAL000409171
Shipment Date:	20171129
Creation Date:	8/3/2018 18:30:58
Receipt Date:	20180116
Manifest ID:	010733429FLE
Trans EPA ID:	MNS000110924
Trans Name:	STERICYCLE SPECIALTY WASTE SOLUTIONS INC
Trans 2 EPA ID:	NED986382133
Trans 2 Name:	SMITH SYSTEMS INC
TSDF EPA ID:	CAD008364432
Trans Name:	RHO CHEM LLC
TSDF Alt EPA ID:	Not reported
TSDF Alt Name:	Not reported
Waste Code Description:	512 - Other empty containers 30 gallons or more
RCRA Code:	Not reported
Meth Code:	H141 - Storage, Bulking, And/Or Transfer Off Site--No Treatment/Reovery (H010-H129) Or (H131-H135)
Quantity Tons:	0.03
Waste Quantity:	60
Quantity Unit:	P
Additional Code 1:	Not reported

SEARS #6909 (Continued) **S123633175**

Additional Code 2:	Not reported
Additional Code 3:	Not reported
Additional Code 4:	Not reported
Additional Code 5:	Not reported
Shipment Date:	20170907
Creation Date:	8/2/2018 18:30:37
Receipt Date:	20170914
Manifest ID:	010833484FLE
Trans EPA ID:	MNS000110924
Trans Name:	STERICYCLE SPECIALTY WASTE SOLUTIONS INC
Trans 2 EPA ID:	NED986382133
Trans 2 Name:	SMITH SYSTEMS
TSDF EPA ID:	NVD980895338
Trans Name:	21ST CENTURY EMN LLC
TSDF Alt EPA ID:	Not reported
TSDF Alt Name:	Not reported
Waste Code Description:	512 - Other empty containers 30 gallons or more
RCRA Code:	Not reported
Meth Code:	H141 - Storage, Bulking, And/Or Transfer Off Site--No Treatment/Reovery (H010-H129) Or (H131-H135)
Quantity Tons:	0.051
Waste Quantity:	102
Quantity Unit:	P
Additional Code 1:	Not reported
Additional Code 2:	Not reported
Additional Code 3:	Not reported
Additional Code 4:	Not reported
Additional Code 5:	Not reported
Shipment Date:	20170619
Creation Date:	7/12/2018 18:30:23
Receipt Date:	20170629
Manifest ID:	010061025FLE
Trans EPA ID:	MNS000110924
Trans Name:	STERICYCLE SPECIALTY WASTE SOLUTIONS INC
Trans 2 EPA ID:	NED986382133
Trans 2 Name:	SMITH SYSTEMS
TSDF EPA ID:	NVD980895338
Trans Name:	21ST CENTURY EMN LLC
TSDF Alt EPA ID:	Not reported
TSDF Alt Name:	Not reported
Waste Code Description:	512 - Other empty containers 30 gallons or more
RCRA Code:	Not reported
Meth Code:	H141 - Storage, Bulking, And/Or Transfer Off Site--No Treatment/Reovery (H010-H129) Or (H131-H135)
Quantity Tons:	0.072
Waste Quantity:	144
Quantity Unit:	P
Additional Code 1:	Not reported
Additional Code 2:	Not reported
Additional Code 3:	Not reported
Additional Code 4:	Not reported
Additional Code 5:	Not reported
Shipment Date:	20170113
Creation Date:	5/25/2017 18:31:11

SEARS #6909 (Continued) **S123633175**

Receipt Date:	20170117
Manifest ID:	010059059FLE
Trans EPA ID:	MNS000110924
Trans Name:	STERICYCLE SPECIALTY WASTE SOLUTIONS INC
Trans 2 EPA ID:	NED986382
Trans 2 Name:	SMITH SYSTEM
TSDF EPA ID:	NVD980895338
Trans Name:	21ST CENTURY EMN LLC
TSDF Alt EPA ID:	Not reported
TSDF Alt Name:	Not reported
Waste Code Description:	512 - Other empty containers 30 gallons or more
RCRA Code:	Not reported
Meth Code:	H141 - Storage, Bulking, And/Or Transfer Off Site--No Treatment/Reovery (H010-H129) Or (H131-H135)
Quantity Tons:	0.1835
Waste Quantity:	367
Quantity Unit:	P
Additional Code 1:	Not reported
Additional Code 2:	Not reported
Additional Code 3:	Not reported
Additional Code 4:	Not reported
Additional Code 5:	Not reported

A57 **1X J.C.PENNEY CO.** **HWTS** **S123777955**
Target **1178 EL CAMINO REAL** **HAZNET** **N/A**
Property **SAN BRUNO, CA 94066**

Site 57 of 111 in cluster A

Actual: **47 ft.**

HWTS:

Name:	1X J.C.PENNEY CO.
Address:	1178 EL CAMINO REAL
Address 2:	Not reported
City,State,Zip:	SAN BRUNO, CA 94066
EPA ID:	CAX000127894
Inactive Date:	04/30/1986
Create Date:	11/26/1984
Last Act Date:	Not reported
Mailing Name:	Not reported
Mailing Address:	Not reported
Mailing Address 2:	Not reported
Mailing City,State,Zip:	SACRAMENTO, CA 958250000
Owner Name:	Not reported
Owner Address:	Not reported
Owner Address 2:	Not reported
Owner City,State,Zip:	Not reported
Owner Phone:	Not reported
Owner Fax:	Not reported
Contact Name:	TIM FIELD
Contact Address:	Not reported
Contact Address 2:	Not reported
City,State,Zip:	Not reported
Contact Phone:	Not reported
Contact Fax:	Not reported
Facility Status:	Inactive
Facility Type:	PERMANENT
Category:	STATE
Latitude:	37.635818

1X J.C.PENNEY CO. (Continued) **S123777955**

Longitude: -122.420601

HAZNET:
Name: 1X J.C.PENNEY CO.
Address: 1178 EL CAMINO REAL
Address 2: Not reported
City,State,Zip: SAN BRUNO, CA 940660000
Contact: TIM FIELD
Telephone: 9164841191
Mailing Name: Not reported
Mailing Address: --

Year: 1984
Gepaid: CAX000127894
TSD EPA ID: Not reported
CA Waste Code: 241 - Tank bottom waste
Disposal Method: -
Tons: 0.834

A58 Target Property **EXPRESSLY PORTRAITS INC**
1150 EL CAMINO REAL UNIT 227
SAN BRUNO, CA 94066

RCRA-SQG 1000820203
FINDS CAD983662321
ECHO

Site 58 of 111 in cluster A

Actual: 47 ft.

RCRA Listings:
Date Form Received by Agency: 19930324
Handler Name: Expressly Portraits Inc
Handler Address: El Camino Real Unit 227
Handler City,State,Zip: SAN BRUNO, CA 94066
EPA ID: CAD983662321
Contact Name: MEL ORCHARD
Contact Address: 1151 TRITON DR STE C
Contact City,State,Zip: FOSTER CITY, CA 94404
Contact Telephone: 415-578-9291
Contact Fax: Not reported
Contact Email: Not reported
Contact Title: Not reported
EPA Region: 09
Land Type: Private
Federal Waste Generator Description: Small Quantity Generator
Non-Notifier: Not reported
Biennial Report Cycle: Not reported
Accessibility: Not reported
Active Site Indicator: Handler Activities
State District Owner: Not reported
State District: Not reported
Mailing Address: TRITON DR STE C
Mailing City,State,Zip: FOSTER CITY, CA 94404
Owner Name: Expressly Portraits Inc
Owner Type: Private
Operator Name: Not reported
Operator Type: Not reported
Short-Term Generator Activity: No
Importer Activity: No
Mixed Waste Generator: No

EXPRESSLY PORTRAITS INC (Continued) **1000820203**

Transporter Activity:	No
Transfer Facility Activity:	No
Recycler Activity with Storage:	No
Small Quantity On-Site Burner Exemption:	No
Smelting Melting and Refining Furnace Exemption:	No
Underground Injection Control:	No
Off-Site Waste Receipt:	No
Universal Waste Indicator:	No
Universal Waste Destination Facility:	No
Federal Universal Waste:	No
Active Site State-Reg Handler:	---
Federal Facility Indicator:	Not reported
Hazardous Secondary Material Indicator:	N
Sub-Part K Indicator:	Not reported
2018 GPRA Permit Baseline:	Not on the Baseline
2018 GPRA Renewals Baseline:	Not on the Baseline
202 GPRA Corrective Action Baseline:	No
Subject to Corrective Action Universe:	No
Non-TSDFs Where RCRA CA has Been Imposed Universe:	No
Corrective Action Priority Ranking:	No NCAPS ranking
Environmental Control Indicator:	No
Institutional Control Indicator:	No
Human Exposure Controls Indicator:	N/A
Groundwater Controls Indicator:	N/A
Significant Non-Complier Universe:	No
Unaddressed Significant Non-Complier Universe:	No
Addressed Significant Non-Complier Universe:	No
Significant Non-Complier With a Compliance Schedule Universe:	No
Financial Assurance Required:	Not reported
Handler Date of Last Change:	20000915
Recognized Trader-Importer:	No
Recognized Trader-Exporter:	No
Importer of Spent Lead Acid Batteries:	No
Exporter of Spent Lead Acid Batteries:	No
Recycler Activity Without Storage:	No
Manifest Broker:	No
Sub-Part P Indicator:	No

Handler - Owner Operator:

Owner/Operator Indicator:	Owner
Owner/Operator Name:	EXPRESSLY PORTRAITS INC
Legal Status:	Private
Date Became Current:	Not reported
Date Ended Current:	Not reported
Owner/Operator Address:	1151 TRITON DR STE C
Owner/Operator City,State,Zip:	FOSTER CITY, CA 94404
Owner/Operator Telephone:	415-578-9291
Owner/Operator Telephone Ext:	Not reported
Owner/Operator Fax:	Not reported
Owner/Operator Email:	Not reported

Historic Generators:

Receive Date:	19930324
Handler Name:	EXPRESSLY PORTRAITS INC
Federal Waste Generator Description:	Small Quantity Generator

EXPRESSLY PORTRAITS INC (Continued) **1000820203**

State District Owner:	Not reported
Large Quantity Handler of Universal Waste:	No
Recognized Trader Importer:	No
Recognized Trader Exporter:	No
Spent Lead Acid Battery Importer:	No
Spent Lead Acid Battery Exporter:	No
Current Record:	Yes
Non Storage Recycler Activity:	Not reported
Electronic Manifest Broker:	Not reported

List of NAICS Codes and Descriptions:
NAICS Codes: No NAICS Codes Found

Facility Has Received Notices of Violations:
Violations: No Violations Found

Evaluation Action Summary:
Evaluations: No Evaluations Found

FINDS:
Registry ID: 110002894887

Click Here for FRS Facility Detail Report:

Environmental Interest/Information System:
The Resource Conservation and Recovery Act Information System (RCRAInfo) is EPA's comprehensive information system in support of the Resource Conservation and Recovery Act (RCRA) of 1976 and the Hazardous and Solid Waste Amendments (HSWA) of 1984. It tracks many types of information about generators, transporters, treaters, storers, and disposers of hazardous waste.

Click this hyperlink while viewing on your computer to access additional FINDS: detail in the EDR Site Report.

ECHO:
Envid: 1000820203
Registry ID: 110002894887

DFR URL:
Name: EXPRESSLY PORTRAITS INC
Address: 1150 EL CAMINO REAL UNIT 227
City,State,Zip: SAN BRUNO, CA 94066

A59 **SEARS** **HWTS** **S112918001**
Target **1178 EL CAMINO RIO** **HAZNET** **N/A**
Property **SAN BRUNO, CA 94066**

Site 59 of 111 in cluster A

Actual:
47 ft.

HWTS:
Name: SEARS
Address: 1178 EL CAMINO RIO
Address 2: Not reported
City,State,Zip: SAN BRUNO, CA 94066
EPA ID: CAC002411879

SEARS (Continued) **S112918001**

Inactive Date:	09/10/2002
Create Date:	09/24/2001
Last Act Date:	Not reported
Mailing Name:	Not reported
Mailing Address:	1178 EL CAMINO RIO
Mailing Address 2:	Not reported
Mailing City,State,Zip:	SAN BRUNO, CA 940660000
Owner Name:	SEARS
Owner Address:	3333 BEVERLY ROAD
Owner Address 2:	Not reported
Owner City,State,Zip:	HOFFMAN ESTATES, IL
Owner Phone:	Not reported
Owner Fax:	Not reported
Contact Name:	JIM KENNEDY
Contact Address:	1178 EL CAMINO RIO
Contact Address 2:	Not reported
City,State,Zip:	SAN BRUNO, CA 940660000
Contact Phone:	Not reported
Contact Fax:	Not reported
Facility Status:	Inactive
Facility Type:	TEMPORARY
Category:	STATE
Latitude:	37.635818
Longitude:	-122.420601

HAZNET:

Name:	SEARS
Address:	1178 EL CAMINO RIO
Address 2:	Not reported
City,State,Zip:	SAN BRUNO, CA 940660000
Contact:	JIM KENNEDY
Telephone:	6505538811
Mailing Name:	Not reported
Mailing Address:	1178 EL CAMINO RIO
Year:	2001
Gepaid:	CAC002411879
TSD EPA ID:	AZD980892731
CA Waste Code:	291 - Latex waste
Disposal Method:	R01 - Recycler
Tons:	1.6856
Year:	2001
Gepaid:	CAC002411879
TSD EPA ID:	AZD980892731
CA Waste Code:	331 - Off-specification, aged or surplus organics
Disposal Method:	-
Tons:	0.1
Year:	2001
Gepaid:	CAC002411879
TSD EPA ID:	AZR000005454
CA Waste Code:	261 - Polychlorinated biphenyls and material containing PCBs
Disposal Method:	R01 - Recycler
Tons:	0.4408
Year:	2001

SEARS (Continued) **S112918001**

Gepaid: CAC002411879
TSD EPA ID: AZD980892731
CA Waste Code: -
Disposal Method: R01 - Recycler
Tons: Not reported

Year: 2001
Gepaid: CAC002411879
TSD EPA ID: AZD980892731
CA Waste Code: 331 - Off-specification, aged or surplus organics
Disposal Method: R01 - Recycler
Tons: 3.6284

Additional Information:
Year: 2001
Gen EPA ID: CAC002411879

Shipment Date: 20011009
Creation Date: 7/17/2002 18:32:08
Receipt Date: 20011016
Manifest ID: 20437530
Trans EPA ID: CAD980585293
Trans Name: Not reported
Trans 2 EPA ID: Not reported
Trans 2 Name: Not reported
TSDF EPA ID: AZD980892731
Trans Name: Not reported
TSDF Alt EPA ID: Not reported
TSDF Alt Name: Not reported
Waste Code Description: 331 - Off-specification, aged, or surplus organics
RCRA Code: Not reported
Meth Code: R01 - Recycler
Quantity Tons: 0.8428
Waste Quantity: 1
Quantity Unit: Y
Additional Code 1: Not reported
Additional Code 2: Not reported
Additional Code 3: Not reported
Additional Code 4: Not reported
Additional Code 5: Not reported

Shipment Date: 20011009
Creation Date: 7/17/2002 18:32:08
Receipt Date: 20011016
Manifest ID: 20437530
Trans EPA ID: CAD980585293
Trans Name: Not reported
Trans 2 EPA ID: Not reported
Trans 2 Name: Not reported
TSDF EPA ID: AZD980892731
Trans Name: Not reported
TSDF Alt EPA ID: Not reported
TSDF Alt Name: Not reported
Waste Code Description: 291 - Latex waste
RCRA Code: Not reported
Meth Code: R01 - Recycler

SEARS (Continued) **S112918001**

Quantity Tons:	1.6856
Waste Quantity:	2
Quantity Unit:	Y
Additional Code 1:	Not reported
Additional Code 2:	Not reported
Additional Code 3:	Not reported
Additional Code 4:	Not reported
Additional Code 5:	Not reported
Shipment Date:	20011009
Creation Date:	7/17/2002 18:32:08
Receipt Date:	20011016
Manifest ID:	20437530
Trans EPA ID:	CAD980585293
Trans Name:	Not reported
Trans 2 EPA ID:	Not reported
Trans 2 Name:	Not reported
TSDF EPA ID:	AZD980892731
Trans Name:	Not reported
TSDF Alt EPA ID:	Not reported
TSDF Alt Name:	Not reported
Waste Code Description:	331 - Off-specification, aged, or surplus organics
RCRA Code:	Not reported
Meth Code:	R01 - Recycler
Quantity Tons:	1.6856
Waste Quantity:	2
Quantity Unit:	Y
Additional Code 1:	Not reported
Additional Code 2:	Not reported
Additional Code 3:	Not reported
Additional Code 4:	Not reported
Additional Code 5:	Not reported
Shipment Date:	20011009
Creation Date:	12/26/2002 18:30:50
Receipt Date:	20011016
Manifest ID:	20437532
Trans EPA ID:	CAD980585293
Trans Name:	Not reported
Trans 2 EPA ID:	Not reported
Trans 2 Name:	Not reported
TSDF EPA ID:	AZD980892731
Trans Name:	Not reported
TSDF Alt EPA ID:	Not reported
TSDF Alt Name:	Not reported
Waste Code Description:	331 - Off-specification, aged, or surplus organics
RCRA Code:	D001
Meth Code:	R01 - Recycler
Quantity Tons:	0.35
Waste Quantity:	700
Quantity Unit:	P
Additional Code 1:	Not reported
Additional Code 2:	Not reported
Additional Code 3:	Not reported
Additional Code 4:	Not reported
Additional Code 5:	Not reported

SEARS (Continued) **S112918001**

Shipment Date:	20011009
Creation Date:	12/26/2002 18:30:50
Receipt Date:	20011016
Manifest ID:	20437532
Trans EPA ID:	CAD980585293
Trans Name:	Not reported
Trans 2 EPA ID:	Not reported
Trans 2 Name:	Not reported
TSDF EPA ID:	AZD980892731
Trans Name:	Not reported
TSDF Alt EPA ID:	Not reported
TSDF Alt Name:	Not reported
Waste Code Description:	- Not reported
RCRA Code:	Not reported
Meth Code:	R01 - Recycler
Quantity Tons:	Not reported
Waste Quantity:	Not reported
Quantity Unit:	Not reported
Additional Code 1:	Not reported
Additional Code 2:	Not reported
Additional Code 3:	Not reported
Additional Code 4:	Not reported
Additional Code 5:	Not reported

Shipment Date:	20011009
Creation Date:	12/26/2002 18:30:50
Receipt Date:	20011016
Manifest ID:	20437532
Trans EPA ID:	CAD980585293
Trans Name:	Not reported
Trans 2 EPA ID:	Not reported
Trans 2 Name:	Not reported
TSDF EPA ID:	AZD980892731
Trans Name:	Not reported
TSDF Alt EPA ID:	Not reported
TSDF Alt Name:	Not reported
Waste Code Description:	331 - Off-specification, aged, or surplus organics
RCRA Code:	D001
Meth Code:	- Not reported
Quantity Tons:	0.1
Waste Quantity:	200
Quantity Unit:	P
Additional Code 1:	Not reported
Additional Code 2:	Not reported
Additional Code 3:	Not reported
Additional Code 4:	Not reported
Additional Code 5:	Not reported

Shipment Date:	20011009
Creation Date:	Not reported
Receipt Date:	Not reported
Manifest ID:	20437532
Trans EPA ID:	CAD980585293
Trans Name:	Not reported
Trans 2 EPA ID:	Not reported
Trans 2 Name:	Not reported
TSDF EPA ID:	AZD980892731

SEARS (Continued) **S112918001**

Trans Name:	Not reported
TSDF Alt EPA ID:	Not reported
TSDF Alt Name:	Not reported
Waste Code Description:	331 - Off-specification, aged, or surplus organics
RCRA Code:	Not reported
Meth Code:	- Not reported
Quantity Tons:	0.25
Waste Quantity:	500
Quantity Unit:	P
Additional Code 1:	Not reported
Additional Code 2:	Not reported
Additional Code 3:	Not reported
Additional Code 4:	Not reported
Additional Code 5:	Not reported

Shipment Date:	20011009
Creation Date:	1/16/2002 0:00:00
Receipt Date:	20011026
Manifest ID:	20967908
Trans EPA ID:	CAD980585293
Trans Name:	Not reported
Trans 2 EPA ID:	CAR000016436
Trans 2 Name:	Not reported
TSDF EPA ID:	AZR000005454
Trans Name:	Not reported
TSDF Alt EPA ID:	Not reported
TSDF Alt Name:	Not reported
Waste Code Description:	261 - Not reported
RCRA Code:	Not reported
Meth Code:	R01 - Recycler
Quantity Tons:	0.4408
Waste Quantity:	400
Quantity Unit:	K
Additional Code 1:	Not reported
Additional Code 2:	Not reported
Additional Code 3:	Not reported
Additional Code 4:	Not reported
Additional Code 5:	Not reported

Shipment Date:	20011009
Creation Date:	Not reported
Receipt Date:	Not reported
Manifest ID:	20437532
Trans EPA ID:	CAD980585293
Trans Name:	Not reported
Trans 2 EPA ID:	Not reported
Trans 2 Name:	Not reported
TSDF EPA ID:	AZD980892731
Trans Name:	Not reported
TSDF Alt EPA ID:	Not reported
TSDF Alt Name:	Not reported
Waste Code Description:	331 - Off-specification, aged, or surplus organics
RCRA Code:	Not reported
Meth Code:	- Not reported
Quantity Tons:	0.425
Waste Quantity:	850
Quantity Unit:	P

SEARS (Continued) **S112918001**

Additional Code 1:	Not reported
Additional Code 2:	Not reported
Additional Code 3:	Not reported
Additional Code 4:	Not reported
Additional Code 5:	Not reported
Shipment Date:	20011009
Creation Date:	Not reported
Receipt Date:	Not reported
Manifest ID:	20437532
Trans EPA ID:	CAD980585293
Trans Name:	Not reported
Trans 2 EPA ID:	Not reported
Trans 2 Name:	Not reported
TSDF EPA ID:	AZD980892731
Trans Name:	Not reported
TSDF Alt EPA ID:	Not reported
TSDF Alt Name:	Not reported
Waste Code Description:	331 - Off-specification, aged, or surplus organics
RCRA Code:	Not reported
Meth Code:	- Not reported
Quantity Tons:	0.25
Waste Quantity:	500
Quantity Unit:	P
Additional Code 1:	Not reported
Additional Code 2:	Not reported
Additional Code 3:	Not reported
Additional Code 4:	Not reported
Additional Code 5:	Not reported

A60 **SEARS AUTOMOTIVE CENTER** **UST FINDER RELEASE** **1029103599**
Target **1178 EL CAMINO REAL** **N/A**
Property **SAN BRUNO, CA 94066**

Site 60 of 111 in cluster A

Actual: **47 ft.**

UST FINDER RELEASE:

Object ID:	37887
Facility ID:	Not reported
Lust ID:	CAT0608100452
Name:	SEARS AUTOMOTIVE CENTER
Address:	1178 EL CAMINO REAL
City,State,Zip:	SAN BRUNO, CA 94066
Address Match Type:	StreetAddress
Reported Date:	Not reported
Status:	Open
Substance:	Not reported
Population within 1500ft:	443
Domestic Wells within 1500ft:	0
Land Use:	Developed, High Intensity
Within SPA:	No
SPA PWS Facility ID:	Not reported
SPA Water Type:	Not reported
SPA Facility Type:	Not reported
SPA HUC12:	Not reported
Within WHPA:	Yes
WHPA PWS Facility ID:	CA4110009_10185
WHPA Water Type:	GW - Ground water

SEARS AUTOMOTIVE CENTER (Continued) **1029103599**

WHPA Facility Type:	WL - Well
WHPA HUC12:	180500040903
Within 100yr Floodplain:	No
Tribe:	Not reported
EPA Region:	9
NFA Letter 1:	Not reported
NFA Letter 2:	Not reported
NFA Letter 3:	Not reported
NFA Letter 4:	Not reported
Closed With Residual Contaminate:	Not reported
Coordinate Source:	Geocode
X Coord:	-122.42103
Y Coord:	37.6366200000001
Latitude:	37.63662
Longitude:	-122.42103

A61 **SURF CITY SQUEEZE** **San Mateo Co. BI** **S123181931**
Target **1150 EL CAMINO REAL** **N/A**
Property **SAN BRUNO, CA 94006**

Site 61 of 111 in cluster A

Actual: **47 ft.**

San Mateo Co. BI:

Name:	SURF CITY SQUEEZE
Address:	1150 EL CAMINO REAL
City,State,Zip:	SAN BRUNO, CA 94006
Region:	SAN MATEO
Facility ID:	FA0029029
Prog Element Code:	STORMWATER ANNUAL INSPECTION FEE
Record Id:	PR0050018
Description:	STORMWATER ANNUAL FEE - INSP FREQ EVERY 2 YRS
Facility Status:	Inactive, non-billable
Program Category:	STORMWATER

A62 **TAN FORAN SHOPPING CENTER** **HWTS** **S112935837**
Target **1150 EL CAMINO REAL** **HAZNET** **N/A**
Property **SAN BRUNO, CA 94066**

Site 62 of 111 in cluster A

Actual: **47 ft.**

HWTS:

Name:	TAN FORAN SHOPPING CENTER
Address:	1150 EL CAMINO REAL
Address 2:	Not reported
City,State,Zip:	SAN BRUNO, CA 94066
EPA ID:	CAC002574819
Inactive Date:	10/27/2004
Create Date:	02/23/2004
Last Act Date:	Not reported
Mailing Name:	Not reported
Mailing Address:	1150 EL CAMINO REAL
Mailing Address 2:	Not reported
Mailing City,State,Zip:	SAN BRUNO, CA 94066
Owner Name:	TAN FORAN PARK SHOPPING CENTER LLC
Owner Address:	1150 EL CAMINO REAL
Owner Address 2:	Not reported

TAN FORAN SHOPPING CENTER (Continued) **S112935837**

Owner City,State,Zip:	SAN BRUNO, CA 94066
Owner Phone:	Not reported
Owner Fax:	Not reported
Contact Name:	BOB CARR
Contact Address:	1150 EL CAMINO REAL
Contact Address 2:	Not reported
City,State,Zip:	SAN BRUNO, CA 94066
Contact Phone:	Not reported
Contact Fax:	Not reported
Facility Status:	Inactive
Facility Type:	TEMPORARY
Category:	STATE
Latitude:	37.635601
Longitude:	-122.420477

HAZNET:

Name:	TAN FORAN SHOPPING CENTER
Address:	1150 EL CAMINO REAL
Address 2:	Not reported
City,State,Zip:	SAN BRUNO, CA 94066
Contact:	BOB CARR
Telephone:	9497577776
Mailing Name:	Not reported
Mailing Address:	1150 EL CAMINO REAL
Year:	2004
Gepaid:	CAC002574819
TSD EPA ID:	CAD028409019
CA Waste Code:	352 - Other organic solids
Disposal Method:	H01 - Transfer Station
Tons:	2.5284
Year:	2004
Gepaid:	CAC002574819
TSD EPA ID:	CAD009452657
CA Waste Code:	-
Disposal Method:	R01 - Recycler
Tons:	0.025
Year:	2004
Gepaid:	CAC002574819
TSD EPA ID:	CAD009452657
CA Waste Code:	343 - Unspecified organic liquid mixture
Disposal Method:	R01 - Recycler
Tons:	0.1
Year:	2004
Gepaid:	CAC002574819
TSD EPA ID:	CAD009452657
CA Waste Code:	331 - Off-specification, aged or surplus organics
Disposal Method:	T03 - Treatment, Incineration
Tons:	0.35
Year:	2004
Gepaid:	CAC002574819
TSD EPA ID:	AZ0000337360
CA Waste Code:	261 - Polychlorinated biphenyls and material containing PCBs

TAN FORAN SHOPPING CENTER (Continued) **S112935837**

Disposal Method:	R01 - Recycler
Tons:	2.90597
Year:	2004
Gepaid:	CAC002574819
TSD EPA ID:	CAD009452657
CA Waste Code:	551 - Laboratory waste chemicals
Disposal Method:	T03 - Treatment, Incineration
Tons:	0.04
Year:	2004
Gepaid:	CAC002574819
TSD EPA ID:	CAD982042475
CA Waste Code:	151 - Asbestos containing waste
Disposal Method:	D80 - Disposal, Land Fill
Tons:	16.856
Year:	2004
Gepaid:	CAC002574819
TSD EPA ID:	CAL000161743
CA Waste Code:	221 - Waste oil and mixed oil
Disposal Method:	R01 - Recycler
Tons:	0.076
Year:	2004
Gepaid:	CAC002574819
TSD EPA ID:	CAD009452657
CA Waste Code:	551 - Laboratory waste chemicals
Disposal Method:	R01 - Recycler
Tons:	0.18

Additional Information:

Year:	2004
Gen EPA ID:	CAC002574819
Shipment Date:	Not reported
Creation Date:	Not reported
Receipt Date:	Not reported
Manifest ID:	23434197
Trans EPA ID:	CAD009452657
Trans Name:	ROMIC ENVIRONMENTAL TECH
Trans 2 EPA ID:	Not reported
Trans 2 Name:	Not reported
TSDF EPA ID:	CAD009452657
Trans Name:	ROMIC ENVIRONMENTAL TECH
TSDF Alt EPA ID:	CAD009452657
TSDF Alt Name:	Not reported
Waste Code Description:	551 - Laboratory waste chemicals 561 Detergent and soap
RCRA Code:	Not reported
Meth Code:	R01 - Recycler
Quantity Tons:	0.1
Waste Quantity:	200
Quantity Unit:	P
Additional Code 1:	Not reported
Additional Code 2:	Not reported
Additional Code 3:	Not reported

TAN FORAN SHOPPING CENTER (Continued) **S112935837**

Additional Code 4:	Not reported
Additional Code 5:	Not reported
Shipment Date:	Not reported
Creation Date:	Not reported
Receipt Date:	Not reported
Manifest ID:	23434197
Trans EPA ID:	CAD009452657
Trans Name:	ROMIC ENVIRONMENTAL TECH
Trans 2 EPA ID:	Not reported
Trans 2 Name:	Not reported
TSDF EPA ID:	CAD009452657
Trans Name:	ROMIC ENVIRONMENTAL TECH
TSDF Alt EPA ID:	CAD009452657
TSDF Alt Name:	Not reported
Waste Code Description:	551 - Laboratory waste chemicals 561 Detergent and soap
RCRA Code:	D002
Meth Code:	R01 - Recycler
Quantity Tons:	0.01
Waste Quantity:	20
Quantity Unit:	P
Additional Code 1:	Not reported
Additional Code 2:	Not reported
Additional Code 3:	Not reported
Additional Code 4:	Not reported
Additional Code 5:	Not reported
Shipment Date:	Not reported
Creation Date:	Not reported
Receipt Date:	Not reported
Manifest ID:	23434197
Trans EPA ID:	CAD009452657
Trans Name:	ROMIC ENVIRONMENTAL TECH
Trans 2 EPA ID:	Not reported
Trans 2 Name:	Not reported
TSDF EPA ID:	CAD009452657
Trans Name:	ROMIC ENVIRONMENTAL TECH
TSDF Alt EPA ID:	CAD009452657
TSDF Alt Name:	Not reported
Waste Code Description:	551 - Laboratory waste chemicals 561 Detergent and soap
RCRA Code:	D002
Meth Code:	T03 - Treatment, Incineration
Quantity Tons:	0.1
Waste Quantity:	200
Quantity Unit:	P
Additional Code 1:	Not reported
Additional Code 2:	Not reported
Additional Code 3:	Not reported
Additional Code 4:	Not reported
Additional Code 5:	Not reported
Shipment Date:	Not reported
Creation Date:	Not reported
Receipt Date:	Not reported
Manifest ID:	23434197
Trans EPA ID:	CAD009452657
Trans Name:	ROMIC ENVIRONMENTAL TECH

TAN FORAN SHOPPING CENTER (Continued) **S112935837**

Trans 2 EPA ID:	Not reported
Trans 2 Name:	Not reported
TSDF EPA ID:	CAD009452657
Trans Name:	ROMIC ENVIRONMENTAL TECH
TSDF Alt EPA ID:	CAD009452657
TSDF Alt Name:	Not reported
Waste Code Description:	551 - Laboratory waste chemicals 561 Detergent and soap
RCRA Code:	Not reported
Meth Code:	R01 - Recycler
Quantity Tons:	0.0225
Waste Quantity:	45
Quantity Unit:	P
Additional Code 1:	Not reported
Additional Code 2:	Not reported
Additional Code 3:	Not reported
Additional Code 4:	Not reported
Additional Code 5:	Not reported

Shipment Date:	Not reported
Creation Date:	Not reported
Receipt Date:	Not reported
Manifest ID:	23434197
Trans EPA ID:	CAD009452657
Trans Name:	ROMIC ENVIRONMENTAL TECH
Trans 2 EPA ID:	Not reported
Trans 2 Name:	Not reported
TSDF EPA ID:	CAD009452657
Trans Name:	ROMIC ENVIRONMENTAL TECH
TSDF Alt EPA ID:	CAD009452657
TSDF Alt Name:	Not reported
Waste Code Description:	551 - Laboratory waste chemicals 561 Detergent and soap
RCRA Code:	Not reported
Meth Code:	T03 - Treatment, Incineration
Quantity Tons:	0.0025
Waste Quantity:	5
Quantity Unit:	P
Additional Code 1:	Not reported
Additional Code 2:	Not reported
Additional Code 3:	Not reported
Additional Code 4:	Not reported
Additional Code 5:	Not reported

Shipment Date:	Not reported
Creation Date:	Not reported
Receipt Date:	Not reported
Manifest ID:	23434197
Trans EPA ID:	CAD009452657
Trans Name:	ROMIC ENVIRONMENTAL TECH
Trans 2 EPA ID:	Not reported
Trans 2 Name:	Not reported
TSDF EPA ID:	CAD009452657
Trans Name:	ROMIC ENVIRONMENTAL TECH
TSDF Alt EPA ID:	CAD009452657
TSDF Alt Name:	Not reported
Waste Code Description:	792 - Not reported
RCRA Code:	D002
Meth Code:	R01 - Recycler

TAN FORAN SHOPPING CENTER (Continued) **S112935837**

Quantity Tons:	0.0375
Waste Quantity:	75
Quantity Unit:	P
Additional Code 1:	Not reported
Additional Code 2:	Not reported
Additional Code 3:	Not reported
Additional Code 4:	Not reported
Additional Code 5:	Not reported
Shipment Date:	Not reported
Creation Date:	Not reported
Receipt Date:	Not reported
Manifest ID:	23434197
Trans EPA ID:	CAD009452657
Trans Name:	ROMIC ENVIRONMENTAL TECH
Trans 2 EPA ID:	Not reported
Trans 2 Name:	Not reported
TSDF EPA ID:	CAD009452657
Trans Name:	ROMIC ENVIRONMENTAL TECH
TSDF Alt EPA ID:	CAD009452657
TSDF Alt Name:	Not reported
Waste Code Description:	551 - Laboratory waste chemicals 561 Detergent and soap
RCRA Code:	Not reported
Meth Code:	T03 - Treatment, Incineration
Quantity Tons:	0.0175
Waste Quantity:	35
Quantity Unit:	P
Additional Code 1:	Not reported
Additional Code 2:	Not reported
Additional Code 3:	Not reported
Additional Code 4:	Not reported
Additional Code 5:	Not reported
Shipment Date:	20040705
Creation Date:	11/1/2004 12:36:11
Receipt Date:	20040721
Manifest ID:	23760426
Trans EPA ID:	CAD982411993
Trans Name:	AERC
Trans 2 EPA ID:	CAD063547996
Trans 2 Name:	PHILIP TRANSPORTATION & REMEDIATION INC
TSDF EPA ID:	AZ0000337360
Trans Name:	ONYX SPECIAL SVCS
TSDF Alt EPA ID:	AZ0000337360
TSDF Alt Name:	Not reported
Waste Code Description:	261 - Not reported
RCRA Code:	NON
Meth Code:	R01 - Recycler
Quantity Tons:	2.90597
Waste Quantity:	2637
Quantity Unit:	K
Additional Code 1:	Not reported
Additional Code 2:	Not reported
Additional Code 3:	Not reported
Additional Code 4:	Not reported
Additional Code 5:	Not reported

TAN FORAN SHOPPING CENTER (Continued) **S112935837**

Shipment Date:	20040608
Creation Date:	1/10/2005 18:31:35
Receipt Date:	20040616
Manifest ID:	22721214
Trans EPA ID:	CAR000012690
Trans Name:	PERFORMANCE ABATEMENT
Trans 2 EPA ID:	CAR000037289
Trans 2 Name:	WORLD ENVIRON & ENERGY
TSDF EPA ID:	CAD028409019
Trans Name:	CROSBY & OVERTON INC
TSDF Alt EPA ID:	CAD028409019
TSDF Alt Name:	Not reported
Waste Code Description:	352 - Other organic solids
RCRA Code:	Not reported
Meth Code:	H01 - Transfer Station
Quantity Tons:	2.5284
Waste Quantity:	3
Quantity Unit:	Y
Additional Code 1:	Not reported
Additional Code 2:	Not reported
Additional Code 3:	Not reported
Additional Code 4:	Not reported
Additional Code 5:	Not reported

Shipment Date:	20040511
Creation Date:	10/15/2004 10:46:40
Receipt Date:	20040518
Manifest ID:	23545493
Trans EPA ID:	CAL000027759
Trans Name:	NORTH VALLEY OIL
Trans 2 EPA ID:	Not reported
Trans 2 Name:	Not reported
TSDF EPA ID:	CAL000161743
Trans Name:	ALVISO OIL
TSDF Alt EPA ID:	CAL000161743
TSDF Alt Name:	Not reported
Waste Code Description:	221 - Waste oil and mixed oil
RCRA Code:	Not reported
Meth Code:	R01 - Recycler
Quantity Tons:	0.076
Waste Quantity:	20
Quantity Unit:	G
Additional Code 1:	Not reported
Additional Code 2:	Not reported
Additional Code 3:	Not reported
Additional Code 4:	Not reported
Additional Code 5:	Not reported

A63 **THE SHOPS AT TANFORAN** **EMI** **S113748025**
Target **1188 EL CAMINO REAL** **CERS** **N/A**
Property **SAN BRUNO, CA 94066**

Site 63 of 111 in cluster A

Actual:
47 ft.

EMI:

Name:	THE SHOPS AT TANFORAN
Address:	1188 EL CAMINO REAL BLVD
City,State,Zip:	SAN BRUNO, CA 94066
Year:	2009
County Code:	41
Air Basin:	SF
Facility ID:	18040
Air District Name:	BA
SIC Code:	6512
Air District Name:	BAY AREA AQMD
Community Health Air Pollution Info System:	Not reported
Consolidated Emission Reporting Rule:	Not reported
Total Organic Hydrocarbon Gases Tons/Yr:	0
Reactive Organic Gases Tons/Yr:	0
Carbon Monoxide Emissions Tons/Yr:	4.0000000000000001E-3
NOX - Oxides of Nitrogen Tons/Yr:	6.0000000000000001E-3
SOX - Oxides of Sulphur Tons/Yr:	0
Particulate Matter Tons/Yr:	0
Part. Matter 10 Micrometers and Smllr Tons/Yr:	0

Name:	THE SHOPS AT TANFORAN
Address:	1188 EL CAMINO REAL BLVD
City,State,Zip:	SAN BRUNO, CA 94066
Year:	2010
County Code:	41
Air Basin:	SF
Facility ID:	18040
Air District Name:	BA
SIC Code:	6512
Air District Name:	BAY AREA AQMD
Community Health Air Pollution Info System:	Not reported
Consolidated Emission Reporting Rule:	Not reported
Total Organic Hydrocarbon Gases Tons/Yr:	0
Reactive Organic Gases Tons/Yr:	0
Carbon Monoxide Emissions Tons/Yr:	4.0000000000000001E-3
NOX - Oxides of Nitrogen Tons/Yr:	6.0000000000000001E-3
SOX - Oxides of Sulphur Tons/Yr:	0
Particulate Matter Tons/Yr:	0
Part. Matter 10 Micrometers and Smllr Tons/Yr:	0

Name:	THE SHOPS AT TANFORAN
Address:	1188 EL CAMINO REAL BLVD
City,State,Zip:	SAN BRUNO, CA 94066
Year:	2011
County Code:	41
Air Basin:	SF
Facility ID:	18040
Air District Name:	BA
SIC Code:	6512
Air District Name:	BAY AREA AQMD
Community Health Air Pollution Info System:	Not reported
Consolidated Emission Reporting Rule:	Not reported

THE SHOPS AT TANFORAN (Continued) **S113748025**

Total Organic Hydrocarbon Gases Tons/Yr:	0
Reactive Organic Gases Tons/Yr:	0
Carbon Monoxide Emissions Tons/Yr:	0.004
NOX - Oxides of Nitrogen Tons/Yr:	0.006
SOX - Oxides of Sulphur Tons/Yr:	0
Particulate Matter Tons/Yr:	0
Part. Matter 10 Micrometers and Smllr Tons/Yr:	0

Name:	THE SHOPS AT TANFORAN
Address:	1188 EL CAMINO REAL BLVD
City,State,Zip:	SAN BRUNO, CA 94066
Year:	2012
County Code:	41
Air Basin:	SF
Facility ID:	18040
Air District Name:	BA
SIC Code:	6512
Air District Name:	BAY AREA AQMD
Community Health Air Pollution Info System:	Not reported
Consolidated Emission Reporting Rule:	Not reported
Total Organic Hydrocarbon Gases Tons/Yr:	0
Reactive Organic Gases Tons/Yr:	0
Carbon Monoxide Emissions Tons/Yr:	0.004
NOX - Oxides of Nitrogen Tons/Yr:	0.006
SOX - Oxides of Sulphur Tons/Yr:	0
Particulate Matter Tons/Yr:	0
Part. Matter 10 Micrometers and Smllr Tons/Yr:	0

Name:	THE SHOPS AT TANFORAN
Address:	1188 EL CAMINO REAL
City,State,Zip:	SAN BRUNO, CA 94066
Year:	2013
County Code:	41
Air Basin:	SF
Facility ID:	18040
Air District Name:	BA
SIC Code:	6512
Air District Name:	BAY AREA AQMD
Community Health Air Pollution Info System:	Not reported
Consolidated Emission Reporting Rule:	Not reported
Total Organic Hydrocarbon Gases Tons/Yr:	0
Reactive Organic Gases Tons/Yr:	0
Carbon Monoxide Emissions Tons/Yr:	0.004
NOX - Oxides of Nitrogen Tons/Yr:	0.006
SOX - Oxides of Sulphur Tons/Yr:	0
Particulate Matter Tons/Yr:	0
Part. Matter 10 Micrometers and Smllr Tons/Yr:	0

Name:	THE SHOPS AT TANFORAN
Address:	1188 EL CAMINO REAL
City,State,Zip:	SAN BRUNO, CA 94066
Year:	2014
County Code:	41
Air Basin:	SF
Facility ID:	18040
Air District Name:	BA
SIC Code:	6512

THE SHOPS AT TANFORAN (Continued) **S113748025**

Air District Name:	BAY AREA AQMD
Community Health Air Pollution Info System:	Not reported
Consolidated Emission Reporting Rule:	Not reported
Total Organic Hydrocarbon Gases Tons/Yr:	0.010799931
Reactive Organic Gases Tons/Yr:	0
Carbon Monoxide Emissions Tons/Yr:	0.022409986
NOX - Oxides of Nitrogen Tons/Yr:	0.190272611
SOX - Oxides of Sulphur Tons/Yr:	0.000193575
Particulate Matter Tons/Yr:	0.003571686
Part. Matter 10 Micrometers and Smllr Tons/Yr:	0.003428818

Name:	THE SHOPS AT TANFORAN
Address:	1188 EL CAMINO REAL
City,State,Zip:	SAN BRUNO, CA 94066
Year:	2015
County Code:	41
Air Basin:	SF
Facility ID:	18040
Air District Name:	BA
SIC Code:	6512
Air District Name:	BAY AREA AQMD
Community Health Air Pollution Info System:	Not reported
Consolidated Emission Reporting Rule:	Not reported
Total Organic Hydrocarbon Gases Tons/Yr:	0.00473745
Reactive Organic Gases Tons/Yr:	0.004383299
Carbon Monoxide Emissions Tons/Yr:	0.016168069
NOX - Oxides of Nitrogen Tons/Yr:	0.08335351
SOX - Oxides of Sulphur Tons/Yr:	8.6347e-005
Particulate Matter Tons/Yr:	0.001620117
Part. Matter 10 Micrometers and Smllr Tons/Yr:	0.001555314

Name:	THE SHOPS AT TANFORAN
Address:	1188 EL CAMINO REAL
City,State,Zip:	SAN BRUNO, CA 94066
Year:	2016
County Code:	41
Air Basin:	SF
Facility ID:	18040
Air District Name:	BA
SIC Code:	6512
Air District Name:	BAY AREA AQMD
Community Health Air Pollution Info System:	Not reported
Consolidated Emission Reporting Rule:	Not reported
Total Organic Hydrocarbon Gases Tons/Yr:	0.00473745
Reactive Organic Gases Tons/Yr:	0.004161849825
Carbon Monoxide Emissions Tons/Yr:	0.016168069
NOX - Oxides of Nitrogen Tons/Yr:	0.083353506
SOX - Oxides of Sulphur Tons/Yr:	8.6347e-005
Particulate Matter Tons/Yr:	0.001620117
Part. Matter 10 Micrometers and Smllr Tons/Yr:	0.001555314

Name:	THE SHOPS AT TANFORAN
Address:	1188 EL CAMINO REAL
City,State,Zip:	SAN BRUNO, CA 94066
Year:	2017
County Code:	41
Air Basin:	SF

THE SHOPS AT TANFORAN (Continued) **S113748025**

Facility ID:	18040
Air District Name:	BA
SIC Code:	6512
Air District Name:	BAY AREA AQMD
Community Health Air Pollution Info System:	Not reported
Consolidated Emission Reporting Rule:	Not reported
Total Organic Hydrocarbon Gases Tons/Yr:	0.00473745
Reactive Organic Gases Tons/Yr:	0.004161849825
Carbon Monoxide Emissions Tons/Yr:	0.016168069
NOX - Oxides of Nitrogen Tons/Yr:	0.083353506
SOX - Oxides of Sulphur Tons/Yr:	8.6347e-005
Particulate Matter Tons/Yr:	0.001620117
Part. Matter 10 Micrometers and Smllr Tons/Yr:	0.001555314

Name:	THE SHOPS AT TANFORAN
Address:	1188 EL CAMINO REAL
City,State,Zip:	SAN BRUNO, CA 94066
Year:	2018
County Code:	41
Air Basin:	SF
Facility ID:	18040
Air District Name:	BA
SIC Code:	6512
Air District Name:	BAY AREA AQMD
Community Health Air Pollution Info System:	Not reported
Consolidated Emission Reporting Rule:	Not reported
Total Organic Hydrocarbon Gases Tons/Yr:	0.004740593
Reactive Organic Gases Tons/Yr:	0.0041646109505
Carbon Monoxide Emissions Tons/Yr:	0.016178798
NOX - Oxides of Nitrogen Tons/Yr:	0.083408815
SOX - Oxides of Sulphur Tons/Yr:	8.6405e-005
Particulate Matter Tons/Yr:	0.001621193
Part. Matter 10 Micrometers and Smllr Tons/Yr:	0.001556345

Name:	THE SHOPS AT TANFORAN
Address:	1188 EL CAMINO REAL
City,State,Zip:	SAN BRUNO, CA 94066
Year:	2019
County Code:	41
Air Basin:	SF
Facility ID:	18040
Air District Name:	BA
SIC Code:	6512
Air District Name:	BAY AREA AQMD
Community Health Air Pollution Info System:	Not reported
Consolidated Emission Reporting Rule:	Not reported
Total Organic Hydrocarbon Gases Tons/Yr:	0.004740593
Reactive Organic Gases Tons/Yr:	0.0041646109505
Carbon Monoxide Emissions Tons/Yr:	0.016178798
NOX - Oxides of Nitrogen Tons/Yr:	0.083408815
SOX - Oxides of Sulphur Tons/Yr:	8.6405e-005
Particulate Matter Tons/Yr:	0.001621193
Part. Matter 10 Micrometers and Smllr Tons/Yr:	0.001556345

Name:	THE SHOPS AT TANFORAN
Address:	1188 EL CAMINO REAL
City,State,Zip:	SAN BRUNO, CA 94066

THE SHOPS AT TANFORAN (Continued) **S113748025**

Year:	2020
County Code:	41
Air Basin:	SF
Facility ID:	18040
Air District Name:	BA
SIC Code:	6512
Air District Name:	BAY AREA AQMD
Community Health Air Pollution Info System:	Not reported
Consolidated Emission Reporting Rule:	Not reported
Total Organic Hydrocarbon Gases Tons/Yr:	0.004740593
Reactive Organic Gases Tons/Yr:	0.0041646109505
Carbon Monoxide Emissions Tons/Yr:	0.016178798
NOX - Oxides of Nitrogen Tons/Yr:	0.083408815
SOX - Oxides of Sulphur Tons/Yr:	8.6405e-005
Particulate Matter Tons/Yr:	0.001621193
Part. Matter 10 Micrometers and Smllr Tons/Yr:	0.001556345

Name:	THE SHOPS AT TANFORAN
Address:	1188 EL CAMINO REAL
City,State,Zip:	SAN BRUNO, CA 94066
Year:	2021
County Code:	41
Air Basin:	SF
Facility ID:	18040
Air District Name:	BA
SIC Code:	6512
Air District Name:	BAY AREA AQMD
Community Health Air Pollution Info System:	Not reported
Consolidated Emission Reporting Rule:	Not reported
Total Organic Hydrocarbon Gases Tons/Yr:	0.004383299
Reactive Organic Gases Tons/Yr:	0.0038507281715
Carbon Monoxide Emissions Tons/Yr:	0.016168069
NOX - Oxides of Nitrogen Tons/Yr:	0.083353499
SOX - Oxides of Sulphur Tons/Yr:	8.63e-005
Particulate Matter Tons/Yr:	0.001555313
Part. Matter 10 Micrometers and Smllr Tons/Yr:	0.001542414

Name:	THE SHOPS AT TANFORAN
Address:	1188 EL CAMINO REAL
City,State,Zip:	SAN BRUNO, CA 94066
Year:	2022
County Code:	41
Air Basin:	SF
Facility ID:	18040
Air District Name:	BA
SIC Code:	6512
Air District Name:	BAY AREA AQMD
Community Health Air Pollution Info System:	Not reported
Consolidated Emission Reporting Rule:	Not reported
Total Organic Hydrocarbon Gases Tons/Yr:	0.004381
Reactive Organic Gases Tons/Yr:	0.004381
Carbon Monoxide Emissions Tons/Yr:	0.01617
NOX - Oxides of Nitrogen Tons/Yr:	0.0833
SOX - Oxides of Sulphur Tons/Yr:	8.63e-005
Particulate Matter Tons/Yr:	0.001553
Part. Matter 10 Micrometers and Smllr Tons/Yr:	0.00154

THE SHOPS AT TANFORAN (Continued) **S113748025**

CERS:

Name:	THE SHOPS AT TANFORAN
Address:	1188 EL CAMINO REAL
City,State,Zip:	SAN BRUNO, CA 94066
Site ID:	498826
CERS ID:	110058377590
CERS Description:	US EPA Air Emission Inventory System (EIS)

A64 **SEARS FLS #1478** **RCRA NonGen / NLR 1024851032**
Target **1178 EL CAMINO REAL** **E MANIFEST CAL000409163**
Property **SAN BRUNO, CA 94066**

Site 64 of 111 in cluster A

Actual:
47 ft.

RCRA Listings:

Date Form Received by Agency:	20150807
Handler Name:	Sears #1478
Handler Address:	1178 El Camino Real
Handler City,State,Zip:	SAN BRUNO, CA 94066
EPA ID:	CAL000409163
Contact Name:	JAMES TUNNEY
Contact Address:	3333 BEVERLY RD STE B5-348A
Contact City,State,Zip:	HOFFMAN ESTATES, IL 60179
Contact Telephone:	847-286-3667
Contact Fax:	847-747-1609
Contact Email:	JAMES.TUNNEY@SEARSHC.COM
Contact Title:	Not reported
EPA Region:	09
Land Type:	Not reported
Federal Waste Generator Description:	Not a generator, verified
Non-Notifier:	Not reported
Biennial Report Cycle:	Not reported
Accessibility:	Not reported
Active Site Indicator:	Handler Activities
State District Owner:	Not reported
State District:	Not reported
Mailing Address:	3333 BEVERLY RD STE B5-348A
Mailing City,State,Zip:	HOFFMAN ESTATES, IL 60179-0001
Owner Name:	Sears Operations Llc
Owner Type:	Other
Operator Name:	James Tunney
Operator Type:	Other
Short-Term Generator Activity:	No
Importer Activity:	No
Mixed Waste Generator:	No
Transporter Activity:	No
Transfer Facility Activity:	No
Recycler Activity with Storage:	No
Small Quantity On-Site Burner Exemption:	No
Smelting Melting and Refining Furnace Exemption:	No
Underground Injection Control:	No
Off-Site Waste Receipt:	No
Universal Waste Indicator:	Yes
Universal Waste Destination Facility:	Yes
Federal Universal Waste:	No
Active Site State-Reg Handler:	---
Federal Facility Indicator:	Not reported

SEARS FLS #1478 (Continued) **1024851032**

Hazardous Secondary Material Indicator:	N
Sub-Part K Indicator:	Not reported
2018 GPRA Permit Baseline:	Not on the Baseline
2018 GPRA Renewals Baseline:	Not on the Baseline
202 GPRA Corrective Action Baseline:	No
Subject to Corrective Action Universe:	No
Non-TSDFs Where RCRA CA has Been Imposed Universe:	No
Corrective Action Priority Ranking:	No NCAPS ranking
Environmental Control Indicator:	No
Institutional Control Indicator:	No
Human Exposure Controls Indicator:	N/A
Groundwater Controls Indicator:	N/A
Significant Non-Complier Universe:	No
Unaddressed Significant Non-Complier Universe:	No
Addressed Significant Non-Complier Universe:	No
Significant Non-Complier With a Compliance Schedule Universe:	No
Financial Assurance Required:	Not reported
Handler Date of Last Change:	20180906
Recognized Trader-Importer:	No
Recognized Trader-Exporter:	No
Importer of Spent Lead Acid Batteries:	No
Exporter of Spent Lead Acid Batteries:	No
Recycler Activity Without Storage:	No
Manifest Broker:	No
Sub-Part P Indicator:	No

Handler - Owner Operator:

Owner/Operator Indicator:	Operator
Owner/Operator Name: JAMES TUNNEY	
Legal Status:	Other
Date Became Current:	Not reported
Date Ended Current:	Not reported
Owner/Operator Address:	3333 BEVERLY RD STE B5-348A
Owner/Operator City,State,Zip:	HOFFMAN ESTATES, IL 60179
Owner/Operator Telephone:	847-286-3667
Owner/Operator Telephone Ext:	Not reported
Owner/Operator Fax:	Not reported
Owner/Operator Email:	Not reported

Owner/Operator Indicator:	Owner
Owner/Operator Name: SEARS OPERATIONS LLC	
Legal Status:	Other
Date Became Current:	Not reported
Date Ended Current:	Not reported
Owner/Operator Address:	3333 BEVERLY RD STE B5-348A
Owner/Operator City,State,Zip:	HOFFMAN ESTATES, IL 60179-0001
Owner/Operator Telephone:	847-286-3667
Owner/Operator Telephone Ext:	Not reported
Owner/Operator Fax:	Not reported
Owner/Operator Email:	Not reported

Historic Generators:

Receive Date:	20150807
Handler Name: SEARS #1478	
Federal Waste Generator Description:	Not a generator, verified

SEARS FLS #1478 (Continued) **1024851032**

State District Owner: Not reported
Large Quantity Handler of Universal Waste: No
Recognized Trader Importer: No
Recognized Trader Exporter: No
Spent Lead Acid Battery Importer: No
Spent Lead Acid Battery Exporter: No
Current Record: Yes
Non Storage Recycler Activity: Not reported
Electronic Manifest Broker: Not reported

List of NAICS Codes and Descriptions:
NAICS Code: 45211
NAICS Description: DEPARTMENT STORES

Facility Has Received Notices of Violations:
Violations: No Violations Found

Evaluation Action Summary:
Evaluations: No Evaluations Found

E MANIFEST:
Manifest Tracking Number: 006185053GBF
Last Updated Date: 20200327
Shipped Date: 20200221
Received Date: 20200305
Manifest Status: Signed
Submission Type: DataImage5Copy
Origin Type: Service
Generator EPA ID: CAL000409163
Generator Name: Sears #1478
Generator Location Street Number: Not reported
Generator Location Street 1: 1178 EL CAMINO REAL
Generator Location Street 2: Not reported
Generator Location City: SAN BRUNO
Generator Location State: CA
Generator Location Zip: 94066
Generator Mail Street Number: Not reported
Generator Mail Street 1: 1178 EL CAMINO REAL
Generator Mail Street 2: Not reported
Generator Mail City: SAN BRUNO
Generator Mail Zip: 94066
Generator Mail State: CA
Generator Contact Company Name: SEARS #1478
Designated Facility EPA ID: CAD059494310
Designated Facility Name: Not reported
Designated Facility Mail Street Number: Not reported
Designated Facility Mail Street 1: Not reported
Designated Facility Mail Street 2: 1021 Berryessa Road
Designated Facility Mail City: San Jose
Designated Facility Mail Zip: 95133
Designated Facility Mail State: CA
Designated Facility Location Street Number: Not reported
Designated Facility Location Street 1: 1021 Berryessa Road
Designated Facility Location Street 2: Not reported

SEARS FLS #1478 (Continued) **1024851032**

Designated Facility Location City:	San Jose
Designated Facility Location Zip:	95133
Designated Facility Location State:	CA
Designated Facility Contact Company Name:	Clean Harbors San Jose LLC
Manifest Residue Indicator:	N
Rejection Indicator:	N

Manifest Tracking Number:	020810427JJK
Last Updated Date:	20200205
Shipped Date:	20200109
Received Date:	20200120
Manifest Status:	Signed
Submission Type:	DataImage5Copy
Origin Type:	Service
Generator EPA ID:	CAL000409163
Generator Name:	Sears Fls 1478
Generator Location Street Number:	Not reported
Generator Location Street 1:	1178 EL CAMINO REAL
Generator Location Street 2:	Not reported
Generator Location City:	SAN BRUNO
Generator Location State:	CA
Generator Location Zip:	94066
Generator Mail Street Number:	Not reported
Generator Mail Street 1:	1178 EL CAMINO REAL
Generator Mail Street 2:	Not reported
Generator Mail City:	SAN BRUNO
Generator Mail Zip:	94066
Generator Mail State:	CA
Generator Contact Company Name:	Not reported
Designated Facility EPA ID:	CAT080013352
Designated Facility Name:	World Oil Recycling
Designated Facility Mail Street Number:	2000
Designated Facility Mail Street 1:	CA90222 CA037US 2000
Designated Facility Mail Street 2:	N. ALAMEDA STREET
Designated Facility Mail City:	COMPTON
Designated Facility Mail Zip:	90222
Designated Facility Mail State:	CA
Designated Facility Location Street Number:	2000
Designated Facility Location Street 1:	N. ALAMEDA STREET
Designated Facility Location Street 2:	Not reported
Designated Facility Location City:	COMPTON
Designated Facility Location Zip:	90222-0000
Designated Facility Location State:	CA
Designated Facility Contact Company Name:	Not reported
Manifest Residue Indicator:	N
Rejection Indicator:	N

Manifest Tracking Number:	014027175FLE
Last Updated Date:	20200428
Shipped Date:	20200206
Received Date:	20200303
Manifest Status:	Signed
Submission Type:	DataImage5Copy
Origin Type:	Service
Generator EPA ID:	CAL000409163
Generator Name:	Sears
Generator Location Street Number:	Not reported

SEARS FLS #1478 (Continued) **1024851032**

Generator Location Street 1:	1178 EL CAMINO REA
Generator Location Street 2:	Not reported
Generator Location City:	SAN BRUNO
Generator Location State:	CA
Generator Location Zip:	94066
Generator Mail Street Number:	Not reported
Generator Mail Street 1:	1178 El Camino Real
Generator Mail Street 2:	Not reported
Generator Mail City:	San Bruno
Generator Mail Zip:	94066
Generator Mail State:	CA
Generator Contact Company Name:	Not reported
Designated Facility EPA ID:	CAD980884183
Designated Facility Name:	Gem Rancho Cordova Llc
Designated Facility Mail Street Number:	Not reported
Designated Facility Mail Street 1:	Not reported
Designated Facility Mail Street 2:	11855 White Rock Road
Designated Facility Mail City:	Rancho Cordova
Designated Facility Mail Zip:	95742
Designated Facility Mail State:	CA
Designated Facility Location Street Number:	Not reported
Designated Facility Location Street 1:	11855 White Rock Road
Designated Facility Location Street 2:	Not reported
Designated Facility Location City:	Rancho Cordova
Designated Facility Location Zip:	95742
Designated Facility Location State:	CA
Designated Facility Contact Company Name:	Not reported
Manifest Residue Indicator:	N
Rejection Indicator:	N

Manifest Tracking Number:	014027176FLE
Last Updated Date:	20200318
Shipped Date:	20200206
Received Date:	20200303
Manifest Status:	Signed
Submission Type:	DataImage5Copy
Origin Type:	Service
Generator EPA ID:	CAL000409163
Generator Name:	Sears
Generator Location Street Number:	Not reported
Generator Location Street 1:	1178 EL CAMINO REA
Generator Location Street 2:	Not reported
Generator Location City:	SAN BRUNO
Generator Location State:	CA
Generator Location Zip:	94066
Generator Mail Street Number:	Not reported
Generator Mail Street 1:	1178 El Camino Real
Generator Mail Street 2:	Not reported
Generator Mail City:	San Bruno
Generator Mail Zip:	94066
Generator Mail State:	CA
Generator Contact Company Name:	Not reported
Designated Facility EPA ID:	NVD980895338
Designated Facility Name:	21st Century Environmental Management Of Nevada, Llc
Designated Facility Mail Street Number:	Not reported
Designated Facility Mail Street 1:	Not reported
Designated Facility Mail Street 2:	2095 Newlands Drive East

SEARS FLS #1478 (Continued) **1024851032**

Designated Facility Mail City:	Fernley
Designated Facility Mail Zip:	89408
Designated Facility Mail State:	NV
Designated Facility Location Street Number:	Not reported
Designated Facility Location Street 1:	2095 Newlands Drive East
Designated Facility Location Street 2:	Not reported
Designated Facility Location City:	Fernley
Designated Facility Location Zip:	89408
Designated Facility Location State:	NV
Designated Facility Contact Company Name:	Not reported
Manifest Residue Indicator:	N
Rejection Indicator:	N

Manifest Tracking Number:	014027177FLE
Last Updated Date:	20200331
Shipped Date:	20200206
Received Date:	20200228
Manifest Status:	Signed
Submission Type:	DataImage5Copy
Origin Type:	Service
Generator EPA ID:	CAL000409163
Generator Name:	Sears #1478
Generator Location Street Number:	Not reported
Generator Location Street 1:	1178 EL CAMINO REAL
Generator Location Street 2:	Not reported
Generator Location City:	SAN BRUNO
Generator Location State:	CA
Generator Location Zip:	94066
Generator Mail Street Number:	Not reported
Generator Mail Street 1:	1178 EL CAMINO REAL
Generator Mail Street 2:	Not reported
Generator Mail City:	SAN BRUNO
Generator Mail Zip:	94066
Generator Mail State:	CA
Generator Contact Company Name:	Not reported
Designated Facility EPA ID:	AZR000515924
Designated Facility Name:	Yuma Yes Waste Transfer Facility
Designated Facility Mail Street Number:	Not reported
Designated Facility Mail Street 1:	Not reported
Designated Facility Mail Street 2:	2730 E 13TH ST
Designated Facility Mail City:	YUMA
Designated Facility Mail Zip:	85365-1901
Designated Facility Mail State:	AZ
Designated Facility Location Street Number:	Not reported
Designated Facility Location Street 1:	2730 E 13TH ST
Designated Facility Location Street 2:	Not reported
Designated Facility Location City:	YUMA
Designated Facility Location Zip:	85365-1901
Designated Facility Location State:	AZ
Designated Facility Contact Company Name:	Not reported
Manifest Residue Indicator:	N
Rejection Indicator:	N

Manifest Tracking Number:	012414318FLE
Last Updated Date:	20181115
Shipped Date:	20181030
Received Date:	20181112

SEARS FLS #1478 (Continued) **1024851032**

Manifest Status:	Signed
Submission Type:	DataImage5Copy
Origin Type:	Service
Generator EPA ID:	CAL000409163
Generator Name:	Sears
Generator Location Street Number:	Not reported
Generator Location Street 1:	1178 EL CAMINO REA
Generator Location Street 2:	Not reported
Generator Location City:	SAN BRUNO
Generator Location State:	CA
Generator Location Zip:	94066
Generator Mail Street Number:	Not reported
Generator Mail Street 1:	B5 339A 3333 Beverly Road
Generator Mail Street 2:	Not reported
Generator Mail City:	Hoffman Estates
Generator Mail Zip:	60179
Generator Mail State:	IL
Generator Contact Company Name:	Not reported
Designated Facility EPA ID:	CAD008364432
Designated Facility Name:	Rho Chem Llc
Designated Facility Mail Street Number:	Not reported
Designated Facility Mail Street 1:	Not reported
Designated Facility Mail Street 2:	425 Isis Ave.
Designated Facility Mail City:	Inglewood
Designated Facility Mail Zip:	90301
Designated Facility Mail State:	CA
Designated Facility Location Street Number:	Not reported
Designated Facility Location Street 1:	425 Isis Ave.
Designated Facility Location Street 2:	Not reported
Designated Facility Location City:	Inglewood
Designated Facility Location Zip:	90301
Designated Facility Location State:	CA
Designated Facility Contact Company Name:	Not reported
Manifest Residue Indicator:	N
Rejection Indicator:	N

Manifest Tracking Number:	012414319FLE
Last Updated Date:	20181226
Shipped Date:	20181030
Received Date:	20181206
Manifest Status:	Signed
Submission Type:	DataImage5Copy
Origin Type:	Service
Generator EPA ID:	CAL000409163
Generator Name:	Sears
Generator Location Street Number:	Not reported
Generator Location Street 1:	1178 EL CAMINO REA
Generator Location Street 2:	Not reported
Generator Location City:	SAN BRUNO
Generator Location State:	CA
Generator Location Zip:	94066
Generator Mail Street Number:	Not reported
Generator Mail Street 1:	B5 339A 3333 Beverly Road
Generator Mail Street 2:	Not reported
Generator Mail City:	Hoffman Estates
Generator Mail Zip:	60179
Generator Mail State:	IL

SEARS FLS #1478 (Continued) **1024851032**

Generator Contact Company Name:	Not reported
Designated Facility EPA ID:	NVD980895338
Designated Facility Name:	21st Century Environmental Management Of Nevada, Llc
Designated Facility Mail Street Number:	Not reported
Designated Facility Mail Street 1:	Not reported
Designated Facility Mail Street 2:	2095 Newlands Drive East
Designated Facility Mail City:	Fernley
Designated Facility Mail Zip:	89408
Designated Facility Mail State:	NV
Designated Facility Location Street Number:	Not reported
Designated Facility Location Street 1:	2095 Newlands Drive East
Designated Facility Location Street 2:	Not reported
Designated Facility Location City:	Fernley
Designated Facility Location Zip:	89408
Designated Facility Location State:	NV
Designated Facility Contact Company Name:	Not reported
Manifest Residue Indicator:	N
Rejection Indicator:	N

Manifest Tracking Number:	012414320FLE
Last Updated Date:	20181211
Shipped Date:	20181030
Received Date:	20181112
Manifest Status:	Signed
Submission Type:	DataImage5Copy
Origin Type:	Service
Generator EPA ID:	CAL000409163
Generator Name:	Sears #1478
Generator Location Street Number:	Not reported
Generator Location Street 1:	1178 EL CAMINO REAL
Generator Location Street 2:	Not reported
Generator Location City:	SAN BRUNO
Generator Location State:	CA
Generator Location Zip:	94066
Generator Mail Street Number:	Not reported
Generator Mail Street 1:	1178 EL CAMINO REAL
Generator Mail Street 2:	Not reported
Generator Mail City:	SAN BRUNO
Generator Mail Zip:	94066
Generator Mail State:	CA
Generator Contact Company Name:	Not reported
Designated Facility EPA ID:	AZR000515924
Designated Facility Name:	Yuma Yes Waste Transfer Facility
Designated Facility Mail Street Number:	Not reported
Designated Facility Mail Street 1:	Not reported
Designated Facility Mail Street 2:	2730 E 13TH ST
Designated Facility Mail City:	YUMA
Designated Facility Mail Zip:	85365-1901
Designated Facility Mail State:	AZ
Designated Facility Location Street Number:	Not reported
Designated Facility Location Street 1:	2730 E 13TH ST
Designated Facility Location Street 2:	Not reported
Designated Facility Location City:	YUMA
Designated Facility Location Zip:	85365-1901
Designated Facility Location State:	AZ
Designated Facility Contact Company Name:	Not reported
Manifest Residue Indicator:	N

SEARS FLS #1478 (Continued) **1024851032**

Rejection Indicator:	N
Manifest Tracking Number:	021244270JJK
Last Updated Date:	20200312
Shipped Date:	20200213
Received Date:	20200224
Manifest Status:	Signed
Submission Type:	DataImage5Copy
Origin Type:	Service
Generator EPA ID:	CAL000409163
Generator Name:	Sears Fls #1478
Generator Location Street Number:	Not reported
Generator Location Street 1:	1178 EL CAMINO REAL
Generator Location Street 2:	Not reported
Generator Location City:	SAN BRUNO
Generator Location State:	CA
Generator Location Zip:	94066
Generator Mail Street Number:	Not reported
Generator Mail Street 1:	1178 EL CAMINO REAL
Generator Mail Street 2:	Not reported
Generator Mail City:	SAN BRUNO
Generator Mail Zip:	94066
Generator Mail State:	CA
Generator Contact Company Name:	Not reported
Designated Facility EPA ID:	CAT080013352
Designated Facility Name:	World Oil Recycling
Designated Facility Mail Street Number:	2000
Designated Facility Mail Street 1:	CA90222 CA037US 2000
Designated Facility Mail Street 2:	N. ALAMEDA STREET
Designated Facility Mail City:	COMPTON
Designated Facility Mail Zip:	90222
Designated Facility Mail State:	CA
Designated Facility Location Street Number:	2000
Designated Facility Location Street 1:	N. ALAMEDA STREET
Designated Facility Location Street 2:	Not reported
Designated Facility Location City:	COMPTON
Designated Facility Location Zip:	90222-0000
Designated Facility Location State:	CA
Designated Facility Contact Company Name:	Not reported
Manifest Residue Indicator:	N
Rejection Indicator:	N
Manifest Tracking Number:	020623273JJK
Last Updated Date:	20200304
Shipped Date:	20200129
Received Date:	20200204
Manifest Status:	Signed
Submission Type:	DataImage5Copy
Origin Type:	Web
Generator EPA ID:	CAL000409163
Generator Name:	Sears #1478
Generator Location Street Number:	Not reported
Generator Location Street 1:	1178 EL CAMINO REAL
Generator Location Street 2:	Not reported
Generator Location City:	SAN BRUNO
Generator Location State:	CA
Generator Location Zip:	94066

SEARS FLS #1478 (Continued) **1024851032**

Generator Mail Street Number:	Not reported
Generator Mail Street 1:	3333 BEVERLY RD STE B5-348A
Generator Mail Street 2:	Not reported
Generator Mail City:	HOFFMAN ESTATES
Generator Mail Zip:	60179-0001
Generator Mail State:	IL
Generator Contact Company Name:	Not reported
Designated Facility EPA ID:	CAD028409019
Designated Facility Name:	Crosby & Overton
Designated Facility Mail Street Number:	1630
Designated Facility Mail Street 1:	CA90813 CA037US 1630
Designated Facility Mail Street 2:	W. 17TH STREET
Designated Facility Mail City:	LONG BEACH
Designated Facility Mail Zip:	90813
Designated Facility Mail State:	CA
Designated Facility Location Street Number:	1630
Designated Facility Location Street 1:	W. 17TH STREET
Designated Facility Location Street 2:	Not reported
Designated Facility Location City:	LONG BEACH
Designated Facility Location Zip:	90813-0000
Designated Facility Location State:	CA
Designated Facility Contact Company Name:	Not reported
Manifest Residue Indicator:	N
Rejection Indicator:	N

Manifest Tracking Number:	020623353JJK
Last Updated Date:	20200511
Shipped Date:	20200201
Received Date:	20200302
Manifest Status:	Signed
Submission Type:	DataImage5Copy
Origin Type:	Service
Generator EPA ID:	CAL000409163
Generator Name:	Sears # 1478
Generator Location Street Number:	Not reported
Generator Location Street 1:	1178 EL CAMINO REAL
Generator Location Street 2:	Not reported
Generator Location City:	SAN BRUNO
Generator Location State:	CA
Generator Location Zip:	94066
Generator Mail Street Number:	Not reported
Generator Mail Street 1:	1178 El Camino Real
Generator Mail Street 2:	Not reported
Generator Mail City:	San Bruno
Generator Mail Zip:	94066
Generator Mail State:	CA
Generator Contact Company Name:	Not reported
Designated Facility EPA ID:	NVD980895338
Designated Facility Name:	21st Century Environmental Management Of Nevada, Llc
Designated Facility Mail Street Number:	Not reported
Designated Facility Mail Street 1:	Not reported
Designated Facility Mail Street 2:	2095 Newlands Drive East
Designated Facility Mail City:	Fernley
Designated Facility Mail Zip:	89408
Designated Facility Mail State:	NV
Designated Facility Location Street Number:	Not reported
Designated Facility Location Street 1:	2095 Newlands Drive East

SEARS FLS #1478 (Continued) **1024851032**

Designated Facility Location Street 2: Not reported
Designated Facility Location City: Fernley
Designated Facility Location Zip: 89408
Designated Facility Location State: NV
Designated Facility Contact Company Name: Not reported
Manifest Residue Indicator: N
Rejection Indicator: N

Federal Waste:
Manifest Tracking Number: 013139508FLE
Waste Line Number: 2
Federal Waste Code: D001
Federal Waste: IGNITABLE WASTE

State Waste:
Manifest Tracking Number: 013139508FLE
Waste Line Number: 1
State Waste Code Owner: CA
State Waste Code: 122
State Waste: Alkaline solution without metals (pH > 12.5

Manifest Tracking Number: 013139508FLE
Waste Line Number: 2
State Waste Code Owner: CA
State Waste Code: 331
State Waste: Off-specification, aged, or surplus organics

Transporter:
Manifest Tracking Number: 013139508FLE
Transporter Line Number: 1
Transporter EPA ID: MNS000110924
Transporter Name: Stericycle Specialty Waste Solutions Inc

Manifest Tracking Number: 013139508FLE
Transporter Line Number: 2
Transporter EPA ID: MNS000110924
Transporter Name: Stericycle Specialty Waste Solutions Inc

Waste Line:
Manifest Tracking Number: 013139508FLE
Waste Line Number: 1
U.S. DOT Hazardous Indicator: Y
U.S. DOT ID Number: UN3266
U.S. DOT Description: Un3266, Waste Corrosive Liquid, Basic, Inorganic, N.O.S. (Sodium Hydroxide, Sodium Hypochlorite), 8, Pg Ii, Erg#154
Non-Hazardous Waste Description: Not reported
Number of Containers: 1
Container Type Code: CF
Container Type Description: Fiber or plastic boxes, cartons, cases
Waste Quantity: 7
Quantity Unit of Measure Code: P
Quantity Unit of Measure Description: Pounds
Waste Quantity, in Tons: 0.0035
Acute Waste Quantity, in Tons: 0
Non-Acute Waste Quantity, in Tons: 0.0035

SEARS FLS #1478 (Continued) **1024851032**

Waste Quantity, in Kilograms:	3.1746051
Acute Waste Quantity, in Kilograms:	0
Non-Acute Waste Quantity, in Kilorgrams:	3.1746051
Management Method Code:	H121
Management Method Description:	NEUTRALIZATION ONLY
Waste Residue Indicator:	N
Quantity Discrepancy Indicator:	N
Waste Type Discrepancy Indicator:	N
Waste Density:	Not reported
Waste Density Unit of Measure Code:	Not reported
Waste Density Unit of Measure Description:	Not reported
Form Code:	Not reported
Form Code Description:	Not reported
Source Code:	Not reported
Source Code Description:	Not reported
Waste Minimization Code:	Not reported
Waste Minimization Code Description:	Not reported
Consent Number:	Not reported
EPA Waste Indicator:	N

Manifest Tracking Number:	013139508FLE
Waste Line Number:	2
U.S. DOT Hazardous Indicator:	Y
U.S. DOT ID Number:	UN1993
U.S. DOT Description:	Un1993, Waste Flammable Liquids, N.O.S. (Acetone, Alcohols), 3, Pg Ii, Erg#128
Non-Hazardous Waste Description:	Not reported
Number of Containers:	2
Container Type Code:	CF
Container Type Description:	Fiber or plastic boxes, cartons, cases
Waste Quantity:	60
Quantity Unit of Measure Code:	P
Quantity Unit of Measure Description:	Pounds
Waste Quantity, in Tons:	0.03
Acute Waste Quantity, in Tons:	0
Non-Acute Waste Quantity, in Tons:	0.03
Waste Quantity, in Kilograms:	27.2109
Acute Waste Quantity, in Kilograms:	0
Non-Acute Waste Quantity, in Kilorgrams:	27.2109
Management Method Code:	H141
Management Method Description:	STORAGE, BULKING AND/OR TRANSFER OFF SITE
Waste Residue Indicator:	N
Quantity Discrepancy Indicator:	N
Waste Type Discrepancy Indicator:	N
Waste Density:	Not reported
Waste Density Unit of Measure Code:	Not reported
Waste Density Unit of Measure Description:	Not reported
Form Code:	Not reported
Form Code Description:	Not reported
Source Code:	Not reported
Source Code Description:	Not reported
Waste Minimization Code:	Not reported
Waste Minimization Code Description:	Not reported
Consent Number:	Not reported
EPA Waste Indicator:	Y

SEARS FLS #1478 (Continued) **1024851032**

Click this hyperlink while viewing on your computer to access
3 additional US EManifest: record(s) in the EDR Site Report.

A65 **TARGET STORE T1054** **RCRA-LQG** **1001195267**
Target **1150 EL CAMINO REAL** **E MANIFEST** **CAR000018325**
Property **SAN BRUNO, CA 94066**

Site 65 of 111 in cluster A

Actual:
47 ft.

RCRA Listings:

Date Form Received by Agency:	20220221
Handler Name:	Target Store T1054
Handler Address:	El Camino Real
Handler City,State,Zip:	SAN BRUNO, CA 94066-0000
EPA ID:	CAR000018325
Contact Name:	STEVE MUSSER
Contact Address:	PO BOX 111
Contact City,State,Zip:	MINNEAPOLIS, MN 55440
Contact Telephone:	800-587-2228
Contact Fax:	Not reported
Contact Email:	POC@TARGET.COM
Contact Title:	SR. COMPLIANCE DIRECTOR
EPA Region:	09
Land Type:	Private
Federal Waste Generator Description:	Large Quantity Generator
Non-Notifier:	Not reported
Biennial Report Cycle:	2021
Accessibility:	Not reported
Active Site Indicator:	Handler Activities
State District Owner:	Not reported
State District:	Not reported
Mailing Address:	PO BOX 111
Mailing City,State,Zip:	MINNEAPOLIS, MN 55440
Owner Name:	Shops At Tanforan Associates, Llc
Owner Type:	Private
Operator Name:	Target Corporation
Operator Type:	Private
Short-Term Generator Activity:	No
Importer Activity:	No
Mixed Waste Generator:	No
Transporter Activity:	No
Transfer Facility Activity:	No
Recycler Activity with Storage:	No
Small Quantity On-Site Burner Exemption:	No
Smelting Melting and Refining Furnace Exemption:	No
Underground Injection Control:	No
Off-Site Waste Receipt:	No
Universal Waste Indicator:	No
Universal Waste Destination Facility:	No
Federal Universal Waste:	No
Active Site State-Reg Handler:	---
Federal Facility Indicator:	Not reported
Hazardous Secondary Material Indicator:	N
Sub-Part K Indicator:	Not reported
2018 GPRA Permit Baseline:	Not on the Baseline
2018 GPRA Renewals Baseline:	Not on the Baseline
202 GPRA Corrective Action Baseline:	No
Subject to Corrective Action Universe:	No

TARGET STORE T1054 (Continued) **1001195267**

Non-TSDFs Where RCRA CA has Been Imposed Universe:	No
Corrective Action Priority Ranking:	No NCAPS ranking
Environmental Control Indicator:	No
Institutional Control Indicator:	No
Human Exposure Controls Indicator:	N/A
Groundwater Controls Indicator:	N/A
Significant Non-Complier Universe:	No
Unaddressed Significant Non-Complier Universe:	No
Addressed Significant Non-Complier Universe:	No
Significant Non-Complier With a Compliance Schedule Universe:	No
Financial Assurance Required:	Not reported
Handler Date of Last Change:	20220629
Recognized Trader-Importer:	No
Recognized Trader-Exporter:	No
Importer of Spent Lead Acid Batteries:	No
Exporter of Spent Lead Acid Batteries:	No
Recycler Activity Without Storage:	No
Manifest Broker:	No
Sub-Part P Indicator:	No

Biennial: List of Years
Year: 2021

Click Here for Biennial Reporting System Data:
Year: 2019

Click Here for Biennial Reporting System Data:
Year: 2017

Click Here for Biennial Reporting System Data:
Year: 2015

Click Here for Biennial Reporting System Data:
Year: 2013

Click Here for Biennial Reporting System Data:
Year: 2009

Click Here for Biennial Reporting System Data:

Hazardous Waste Summary:

Waste Code:	D001
Waste Description:	Ignitable Waste
Waste Code:	D002
Waste Description:	Corrosive Waste
Waste Code:	D003
Waste Description:	Reactive Waste
Waste Code:	D004
Waste Description:	Arsenic
Waste Code:	D005
Waste Description:	Barium

TARGET STORE T1054 (Continued) **1001195267**

Waste Code:	D006
Waste Description:	Cadmium
Waste Code:	D007
Waste Description:	Chromium
Waste Code:	D008
Waste Description:	Lead
Waste Code:	D009
Waste Description:	Mercury
Waste Code:	D010
Waste Description:	Selenium
Waste Code:	D011
Waste Description:	Silver
Waste Code:	D016
Waste Description:	2,4-D (2,4-Dichlorophenoxyacetic Acid)
Waste Code:	D018
Waste Description:	Benzene
Waste Code:	D024
Waste Description:	M-Cresol
Waste Code:	D026
Waste Description:	Cresol
Waste Code:	D027
Waste Description:	1,4-Dichlorobenzene
Waste Code:	D028
Waste Description:	1,2-Dichloroethane
Waste Code:	D035
Waste Description:	Methyl Ethyl Ketone
Waste Code:	D039
Waste Description:	Tetrachloroethylene
Waste Code:	P001
Waste Description:	2h-1-Benzopyran-2-One, 4-Hydroxy-3-(3-Oxo-1-Phenylbutyl)-, & Salts, When Present At Concentrations Greater Than 0.3% (Or) Warfarin, & Salts, When Present At Concentrations Greater Than 0.3%
Waste Code:	P042
Waste Description:	1,2-Benzenediol, 4-[1-Hydroxy-2-(Methylamino)Ethyl]-, (R)- (Or) Epinephrine
Waste Code:	P046
Waste Description:	Alpha,Alpha-Dimethylphenethylamine (Or) Benzeneethanamine, Alpha, Alpha-Dimethyl-
Waste Code:	P075
Waste Description:	Nicotine, & Salts (Or) Pyridine, 3-(1-Methyl-2-Pyrrolidinyl)-,(S)-, &

TARGET STORE T1054 (Continued) **1001195267**

Salts

Waste Code: P081
Waste Description: 1,2,3-Propanetriol, Trinitrate (R) (Or) Nitroglycerine (R)

Waste Code: U002
Waste Description: 2-Propanone (I) (Or) Acetone (I)

Waste Code: U034
Waste Description: Acetaldehyde, Trichloro- (Or) Chloral

Waste Code: U035
Waste Description: Benzenebutanoic Acid, 4-[Bis(2-Chloroethyl)Amino]- (Or) Chlorambucil

Waste Code: U044
Waste Description: Chloroform (Or) Methane, Trichloro-

Waste Code: U058
Waste Description: 2h-1,3,2-Oxazaphosphorin-2-Amine, N,N-Bis(2-Chloroethyl)Tetrahydro-, 2-Oxide (Or) Cyclophosphamide

Waste Code: U072
Waste Description: Benzene, 1,4-Dichloro- (Or) P-Dichlorobenzene

Waste Code: U122
Waste Description: Formaldehyde

Waste Code: U129
Waste Description: Cyclohexane, 1,2,3,4,5,6-Hexachloro-, (1alpha, 2alpha, 3beta, 4alpha, 5alpha, 6beta)- (Or) Lindane

Waste Code: U134
Waste Description: Hydrofluoric Acid (C,T) (Or) Hydrogen Fluoride (C,T)

Waste Code: U150
Waste Description: L-Phenylalanine, 4-[Bis(2-Chloroethyl)Amino]- (Or) Melphalan

Waste Code: U154
Waste Description: Methanol (I) (Or) Methyl Alcohol (I)

Waste Code: U188
Waste Description: Phenol

Waste Code: U200
Waste Description: Reserpine (Or) Yohimban-16-Carboxylic Acid, 11,17-Dimethoxy-18-[(3,4,5-Trimethoxybenzoyl)Oxy]-, Methyl Ester, (3beta, 16beta, 17alpha, 18beta, 20alpha)-

Waste Code: U201
Waste Description: 1,3-Benzenediol (Or) Resorcinol

Waste Code: U240
Waste Description: 2,4-D, Salts & Esters (Or) Acetic Acid, (2,4-Dichlorophenoxy)-, Salts & Esters (Or) Dichlorophenoxyacetic Acid 2,4-D

Waste Code: U279
Waste Description: U279

TARGET STORE T1054 (Continued) **1001195267**

Handler - Owner Operator:

Owner/Operator Indicator:	Owner
Owner/Operator Name: TARGET CORPORATION	
Legal Status:	Private
Date Became Current:	19970309
Date Ended Current:	Not reported
Owner/Operator Address:	P.O. BOX 111
Owner/Operator City,State,Zip:	MINNEAPOLIS, MN 55440
Owner/Operator Telephone:	800-587-2228
Owner/Operator Telephone Ext:	Not reported
Owner/Operator Fax:	Not reported
Owner/Operator Email:	Not reported

Owner/Operator Indicator:	Owner
Owner/Operator Name: SHOPS AT TANFORAN ASSOCIATES, LLC	
Legal Status:	Private
Date Became Current:	Not reported
Date Ended Current:	Not reported
Owner/Operator Address:	600 SUPERIOR AVENUE EAST
Owner/Operator City,State,Zip:	CLEVELAND, OH 44114
Owner/Operator Telephone:	Not reported
Owner/Operator Telephone Ext:	Not reported
Owner/Operator Fax:	Not reported
Owner/Operator Email:	Not reported

Owner/Operator Indicator:	Operator
Owner/Operator Name: TARGET CORPORATION	
Legal Status:	Private
Date Became Current:	19970305
Date Ended Current:	Not reported
Owner/Operator Address:	PO BOX 111
Owner/Operator City,State,Zip:	MINNEAPOLIS, MA 55440
Owner/Operator Telephone:	800-587-2228
Owner/Operator Telephone Ext:	Not reported
Owner/Operator Fax:	Not reported
Owner/Operator Email:	POC@TARGET.COM

Owner/Operator Indicator:	Owner
Owner/Operator Name: SHOPS AT TANFORAN ASSOCIATES, LLC	
Legal Status:	Private
Date Became Current:	19970305
Date Ended Current:	Not reported
Owner/Operator Address:	600 SUPERIOR AVENUE EAST
Owner/Operator City,State,Zip:	CLEVELAND, OH 44114
Owner/Operator Telephone:	800-587-2228
Owner/Operator Telephone Ext:	Not reported
Owner/Operator Fax:	Not reported
Owner/Operator Email:	POC@TARGET.COM

Owner/Operator Indicator:	Operator
Owner/Operator Name: TARGET CORPORATION	
Legal Status:	Private
Date Became Current:	19970305
Date Ended Current:	Not reported
Owner/Operator Address:	PO BOX 111
Owner/Operator City,State,Zip:	MINNEAPOLIS, MA 55440
Owner/Operator Telephone:	800-587-2228

TARGET STORE T1054 (Continued) **1001195267**

Owner/Operator Telephone Ext:	Not reported
Owner/Operator Fax:	Not reported
Owner/Operator Email:	POC@TARGET.COM
Owner/Operator Indicator:	Owner
Owner/Operator Name: TARGET CORPORATION	
Legal Status:	Private
Date Became Current:	19970305
Date Ended Current:	Not reported
Owner/Operator Address:	Not reported
Owner/Operator City,State,Zip:	MINNEAPOLIS, MN 55440
Owner/Operator Telephone:	800-587-2228
Owner/Operator Telephone Ext:	Not reported
Owner/Operator Fax:	Not reported
Owner/Operator Email:	Not reported
Owner/Operator Indicator:	Operator
Owner/Operator Name: TARGET CORPORATION	
Legal Status:	Private
Date Became Current:	19970305
Date Ended Current:	Not reported
Owner/Operator Address:	PO BOX 111
Owner/Operator City,State,Zip:	MINNEAPOLIS, MA 55440
Owner/Operator Telephone:	800-587-2228
Owner/Operator Telephone Ext:	Not reported
Owner/Operator Fax:	Not reported
Owner/Operator Email:	POC@TARGET.COM
Owner/Operator Indicator:	Owner
Owner/Operator Name: TARGET STORES	
Legal Status:	Private
Date Became Current:	Not reported
Date Ended Current:	Not reported
Owner/Operator Address:	33 S 6TH ST
Owner/Operator City,State,Zip:	MINNEAPOLIS, MN 55402-1392
Owner/Operator Telephone:	612-304-6000
Owner/Operator Telephone Ext:	Not reported
Owner/Operator Fax:	Not reported
Owner/Operator Email:	Not reported
Owner/Operator Indicator:	Operator
Owner/Operator Name: TARGET CORPORATION	
Legal Status:	Private
Date Became Current:	19970305
Date Ended Current:	Not reported
Owner/Operator Address:	PO BOX 111
Owner/Operator City,State,Zip:	MINNEAPOLIS, MA 55440
Owner/Operator Telephone:	800-587-2228
Owner/Operator Telephone Ext:	Not reported
Owner/Operator Fax:	Not reported
Owner/Operator Email:	POC@TARGET.COM
Owner/Operator Indicator:	Owner
Owner/Operator Name: TARGET CORPORATION	
Legal Status:	Private
Date Became Current:	19970305
Date Ended Current:	Not reported

TARGET STORE T1054 (Continued) **1001195267**

Owner/Operator Address: PO BOX 111
Owner/Operator City,State,Zip: MINNEAPOLIS, MA 55440
Owner/Operator Telephone: 800-587-2228
Owner/Operator Telephone Ext: Not reported
Owner/Operator Fax: Not reported
Owner/Operator Email: POC@TARGET.COM

Owner/Operator Indicator: Owner
Owner/Operator Name: SHOPS AT TANFORAN ASSOCIATES, LLC
Legal Status: Private
Date Became Current: 19970305
Date Ended Current: Not reported
Owner/Operator Address: 600 SUPERIOR AVENUE EAST
Owner/Operator City,State,Zip: CLEVELAND, OH 44114
Owner/Operator Telephone: 800-587-2228
Owner/Operator Telephone Ext: Not reported
Owner/Operator Fax: Not reported
Owner/Operator Email: POC@TARGET.COM

Owner/Operator Indicator: Owner
Owner/Operator Name: TARGET CORPORATION
Legal Status: Private
Date Became Current: 19970305
Date Ended Current: Not reported
Owner/Operator Address: PO BOX 111
Owner/Operator City,State,Zip: MINNEAPOLIS, MN 55440-0111
Owner/Operator Telephone: 800-587-2228
Owner/Operator Telephone Ext: Not reported
Owner/Operator Fax: Not reported
Owner/Operator Email: Not reported

Owner/Operator Indicator: Operator
Owner/Operator Name: TARGET CORPORATION
Legal Status: Private
Date Became Current: 19970305
Date Ended Current: Not reported
Owner/Operator Address: Not reported
Owner/Operator City,State,Zip: Not reported
Owner/Operator Telephone: Not reported
Owner/Operator Telephone Ext: Not reported
Owner/Operator Fax: Not reported
Owner/Operator Email: Not reported

Owner/Operator Indicator: Operator
Owner/Operator Name: TARGET CORPORATION
Legal Status: Private
Date Became Current: 19970305
Date Ended Current: Not reported
Owner/Operator Address: Not reported
Owner/Operator City,State,Zip: Not reported
Owner/Operator Telephone: Not reported
Owner/Operator Telephone Ext: Not reported
Owner/Operator Fax: Not reported
Owner/Operator Email: Not reported

Owner/Operator Indicator: Operator
Owner/Operator Name: TARGET CORPORATION

TARGET STORE T1054 (Continued) **1001195267**

Legal Status:	Private
Date Became Current:	19970305
Date Ended Current:	Not reported
Owner/Operator Address:	Not reported
Owner/Operator City,State,Zip:	Not reported
Owner/Operator Telephone:	Not reported
Owner/Operator Telephone Ext:	Not reported
Owner/Operator Fax:	Not reported
Owner/Operator Email:	Not reported

Owner/Operator Indicator:	Operator
Owner/Operator Name: TARGET CORPORATION	
Legal Status:	Private
Date Became Current:	19970305
Date Ended Current:	Not reported
Owner/Operator Address:	PO BOX 111
Owner/Operator City,State,Zip:	MINNEAPOLIS, MN 55440
Owner/Operator Telephone:	800-587-2228
Owner/Operator Telephone Ext:	Not reported
Owner/Operator Fax:	Not reported
Owner/Operator Email:	POC@TARGET.COM

Owner/Operator Indicator:	Owner
Owner/Operator Name: SHOPS AT TANFORAN ASSOCIATES, LLC	
Legal Status:	Private
Date Became Current:	19970305
Date Ended Current:	Not reported
Owner/Operator Address:	600 SUPERIOR AVENUE EAST
Owner/Operator City,State,Zip:	CLEVELAND, OH 44114
Owner/Operator Telephone:	800-587-2228
Owner/Operator Telephone Ext:	Not reported
Owner/Operator Fax:	Not reported
Owner/Operator Email:	POC@TARGET.COM

Owner/Operator Indicator:	Operator
Owner/Operator Name: TARGET CORPORATION	
Legal Status:	Private
Date Became Current:	19970309
Date Ended Current:	Not reported
Owner/Operator Address:	P.O. BOX 111
Owner/Operator City,State,Zip:	MINNEAPOLIS, MN 55440
Owner/Operator Telephone:	800-587-2228
Owner/Operator Telephone Ext:	Not reported
Owner/Operator Fax:	Not reported
Owner/Operator Email:	Not reported

Owner/Operator Indicator:	Owner
Owner/Operator Name: TARGET CORPORATION	
Legal Status:	Private
Date Became Current:	19970305
Date Ended Current:	Not reported
Owner/Operator Address:	1000 NICOLLET MALL
Owner/Operator City,State,Zip:	MINNEAPOLIS, MN 55403
Owner/Operator Telephone:	800-587-2228
Owner/Operator Telephone Ext:	Not reported
Owner/Operator Fax:	Not reported
Owner/Operator Email:	Not reported

TARGET STORE T1054 (Continued) **1001195267**

Historic Generators:

Receive Date:	20100624
Handler Name: TARGET #1054	
Federal Waste Generator Description:	Large Quantity Generator
State District Owner:	Not reported
Large Quantity Handler of Universal Waste:	No
Recognized Trader Importer:	No
Recognized Trader Exporter:	No
Spent Lead Acid Battery Importer:	No
Spent Lead Acid Battery Exporter:	No
Current Record:	No
Non Storage Recycler Activity:	Not reported
Electronic Manifest Broker:	Not reported

Receive Date:	20140301
Handler Name: TARGET STORE T1054	
Federal Waste Generator Description:	Small Quantity Generator
State District Owner:	Not reported
Large Quantity Handler of Universal Waste:	No
Recognized Trader Importer:	No
Recognized Trader Exporter:	No
Spent Lead Acid Battery Importer:	No
Spent Lead Acid Battery Exporter:	No
Current Record:	No
Non Storage Recycler Activity:	Not reported
Electronic Manifest Broker:	Not reported

Receive Date:	20160217
Handler Name: TARGET STORE T1054	
Federal Waste Generator Description:	Large Quantity Generator
State District Owner:	Not reported
Large Quantity Handler of Universal Waste:	No
Recognized Trader Importer:	No
Recognized Trader Exporter:	No
Spent Lead Acid Battery Importer:	No
Spent Lead Acid Battery Exporter:	No
Current Record:	No
Non Storage Recycler Activity:	Not reported
Electronic Manifest Broker:	Not reported

Receive Date:	20180201
Handler Name: TARGET STORE T1054	
Federal Waste Generator Description:	Large Quantity Generator
State District Owner:	Not reported
Large Quantity Handler of Universal Waste:	No
Recognized Trader Importer:	No
Recognized Trader Exporter:	No
Spent Lead Acid Battery Importer:	No
Spent Lead Acid Battery Exporter:	No
Current Record:	No
Non Storage Recycler Activity:	No
Electronic Manifest Broker:	No

Receive Date:	20200226
Handler Name: TARGET STORE T1054	
Federal Waste Generator Description:	Large Quantity Generator
State District Owner:	Not reported

TARGET STORE T1054 (Continued) **1001195267**

Large Quantity Handler of Universal Waste:	No
Recognized Trader Importer:	No
Recognized Trader Exporter:	No
Spent Lead Acid Battery Importer:	No
Spent Lead Acid Battery Exporter:	No
Current Record:	No
Non Storage Recycler Activity:	No
Electronic Manifest Broker:	No

Receive Date:	20220221
Handler Name: TARGET STORE T1054	
Federal Waste Generator Description:	Large Quantity Generator
State District Owner:	Not reported
Large Quantity Handler of Universal Waste:	No
Recognized Trader Importer:	No
Recognized Trader Exporter:	No
Spent Lead Acid Battery Importer:	No
Spent Lead Acid Battery Exporter:	No
Current Record:	Yes
Non Storage Recycler Activity:	No
Electronic Manifest Broker:	No

Receive Date:	19970307
Handler Name: TARGET NO 1054	
Federal Waste Generator Description:	Small Quantity Generator
State District Owner:	Not reported
Large Quantity Handler of Universal Waste:	No
Recognized Trader Importer:	No
Recognized Trader Exporter:	No
Spent Lead Acid Battery Importer:	No
Spent Lead Acid Battery Exporter:	No
Current Record:	No
Non Storage Recycler Activity:	Not reported
Electronic Manifest Broker:	Not reported

Receive Date:	20110411
Handler Name: TARGET NO1054	
Federal Waste Generator Description:	Small Quantity Generator
State District Owner:	Not reported
Large Quantity Handler of Universal Waste:	No
Recognized Trader Importer:	No
Recognized Trader Exporter:	No
Spent Lead Acid Battery Importer:	No
Spent Lead Acid Battery Exporter:	No
Current Record:	No
Non Storage Recycler Activity:	Not reported
Electronic Manifest Broker:	Not reported

Receive Date:	20211102
Handler Name: TARGET STORE T1054	
Federal Waste Generator Description:	Small Quantity Generator
State District Owner:	Not reported
Large Quantity Handler of Universal Waste:	No
Recognized Trader Importer:	No
Recognized Trader Exporter:	No
Spent Lead Acid Battery Importer:	No
Spent Lead Acid Battery Exporter:	No

TARGET STORE T1054 (Continued) **1001195267**

Current Record: No
Non Storage Recycler Activity: No
Electronic Manifest Broker: No

Receive Date: 20211214
Handler Name: TARGET STORE T1054
Federal Waste Generator Description: Large Quantity Generator
State District Owner: Not reported
Large Quantity Handler of Universal Waste: No
Recognized Trader Importer: No
Recognized Trader Exporter: No
Spent Lead Acid Battery Importer: No
Spent Lead Acid Battery Exporter: No
Current Record: No
Non Storage Recycler Activity: No
Electronic Manifest Broker: No

List of NAICS Codes and Descriptions:
NAICS Code: 452112
NAICS Description: DISCOUNT DEPARTMENT STORES

NAICS Code: 452210
NAICS Description: DEPARTMENT STORES

NAICS Code: 455110
NAICS Description: DEPARTMENT STORES

Facility Has Received Notices of Violations:
Violations: No Violations Found

Evaluation Action Summary:
Evaluations: No Evaluations Found

E MANIFEST:
Manifest Tracking Number: 012855043FLE
Last Updated Date: 20190828
Shipped Date: 20181212
Received Date: 20190117
Manifest Status: Corrected
Submission Type: DataImage5Copy
Origin Type: Service
Generator EPA ID: CAR000018325
Generator Name: Target 1054
Generator Location Street Number: Not reported
Generator Location Street 1: 1150 EL CAMINO REAL
Generator Location Street 2: Not reported
Generator Location City: SAN BRUNO
Generator Location State: CA
Generator Location Zip: 94066
Generator Mail Street Number: Not reported
Generator Mail Street 1: 1150?El?Camino?Real
Generator Mail Street 2: Not reported
Generator Mail City: San?Bruno
Generator Mail Zip: 94066

TARGET STORE T1054 (Continued) **1001195267**

Generator Mail State:	CA
Generator Contact Company Name:	Not reported
Designated Facility EPA ID:	AZD049318009
Designated Facility Name:	Clean Harbors Arizona Llc
Designated Facility Mail Street Number:	Not reported
Designated Facility Mail Street 1:	Not reported
Designated Facility Mail Street 2:	1340 West Lincoln Street
Designated Facility Mail City:	Phoenix
Designated Facility Mail Zip:	85007
Designated Facility Mail State:	AZ
Designated Facility Location Street Number:	Not reported
Designated Facility Location Street 1:	1340 West Lincoln Street
Designated Facility Location Street 2:	Not reported
Designated Facility Location City:	Phoenix
Designated Facility Location Zip:	85007
Designated Facility Location State:	AZ
Designated Facility Contact Company Name:	Not reported
Manifest Residue Indicator:	N
Rejection Indicator:	N

Manifest Tracking Number:	012855044FLE
Last Updated Date:	20190117
Shipped Date:	20181212
Received Date:	20181218
Manifest Status:	Signed
Submission Type:	DataImage5Copy
Origin Type:	Service
Generator EPA ID:	CAR000018325
Generator Name:	Target 1054
Generator Location Street Number:	Not reported
Generator Location Street 1:	1150 EL CAMINO REAL
Generator Location Street 2:	Not reported
Generator Location City:	SAN BRUNO
Generator Location State:	CA
Generator Location Zip:	94066
Generator Mail Street Number:	Not reported
Generator Mail Street 1:	1150?El?Camino?Real
Generator Mail Street 2:	Not reported
Generator Mail City:	San?Bruno
Generator Mail Zip:	94066
Generator Mail State:	CA
Generator Contact Company Name:	Not reported
Designated Facility EPA ID:	CAD059494310
Designated Facility Name:	Clean Harbors San Jose Llc
Designated Facility Mail Street Number:	Not reported
Designated Facility Mail Street 1:	Not reported
Designated Facility Mail Street 2:	1021 Berryessa Road
Designated Facility Mail City:	San Jose
Designated Facility Mail Zip:	95133
Designated Facility Mail State:	CA
Designated Facility Location Street Number:	Not reported
Designated Facility Location Street 1:	1021 Berryessa Road
Designated Facility Location Street 2:	Not reported
Designated Facility Location City:	San Jose
Designated Facility Location Zip:	95133
Designated Facility Location State:	CA
Designated Facility Contact Company Name:	Not reported

TARGET STORE T1054 (Continued) **1001195267**

Manifest Residue Indicator:	N
Rejection Indicator:	N
Manifest Tracking Number:	012654836FLE
Last Updated Date:	20181030
Shipped Date:	20180921
Received Date:	20180925
Manifest Status:	Signed
Submission Type:	DataImage5Copy
Origin Type:	Service
Generator EPA ID:	CAR000018325
Generator Name:	Target 1054
Generator Location Street Number:	Not reported
Generator Location Street 1:	1150 EL CAMINO REAL
Generator Location Street 2:	Not reported
Generator Location City:	SAN BRUNO
Generator Location State:	CA
Generator Location Zip:	94066
Generator Mail Street Number:	Not reported
Generator Mail Street 1:	1150?El?Camino?Real
Generator Mail Street 2:	Not reported
Generator Mail City:	San?Bruno
Generator Mail Zip:	94066
Generator Mail State:	CA
Generator Contact Company Name:	Not reported
Designated Facility EPA ID:	CAD059494310
Designated Facility Name:	Clean Harbors San Jose Llc
Designated Facility Mail Street Number:	Not reported
Designated Facility Mail Street 1:	Not reported
Designated Facility Mail Street 2:	1021 Berryessa Road
Designated Facility Mail City:	San Jose
Designated Facility Mail Zip:	95133
Designated Facility Mail State:	CA
Designated Facility Location Street Number:	Not reported
Designated Facility Location Street 1:	1021 Berryessa Road
Designated Facility Location Street 2:	Not reported
Designated Facility Location City:	San Jose
Designated Facility Location Zip:	95133
Designated Facility Location State:	CA
Designated Facility Contact Company Name:	Not reported
Manifest Residue Indicator:	N
Rejection Indicator:	N
Manifest Tracking Number:	012654986FLE
Last Updated Date:	20210621
Shipped Date:	20181008
Received Date:	20181106
Manifest Status:	Corrected
Submission Type:	DataImage5Copy
Origin Type:	Service
Generator EPA ID:	CAR000018325
Generator Name:	Target 1054
Generator Location Street Number:	Not reported
Generator Location Street 1:	1150 EL CAMINO REAL
Generator Location Street 2:	Not reported
Generator Location City:	SAN BRUNO
Generator Location State:	CA

TARGET STORE T1054 (Continued) **1001195267**

Generator Location Zip:	94066
Generator Mail Street Number:	Not reported
Generator Mail Street 1:	1150?El?Camino?Real
Generator Mail Street 2:	Not reported
Generator Mail City:	San?Bruno
Generator Mail Zip:	94066
Generator Mail State:	CA
Generator Contact Company Name:	Target 1054
Designated Facility EPA ID:	AZD049318009
Designated Facility Name:	Clean Harbors Arizona Llc
Designated Facility Mail Street Number:	Not reported
Designated Facility Mail Street 1:	Not reported
Designated Facility Mail Street 2:	1340 West Lincoln Street
Designated Facility Mail City:	Phoenix
Designated Facility Mail Zip:	85007
Designated Facility Mail State:	AZ
Designated Facility Location Street Number:	Not reported
Designated Facility Location Street 1:	1340 West Lincoln Street
Designated Facility Location Street 2:	Not reported
Designated Facility Location City:	Phoenix
Designated Facility Location Zip:	85007
Designated Facility Location State:	AZ
Designated Facility Contact Company Name:	Not reported
Manifest Residue Indicator:	N
Rejection Indicator:	N

Manifest Tracking Number:	012654987FLE
Last Updated Date:	20181109
Shipped Date:	20181008
Received Date:	20181010
Manifest Status:	Signed
Submission Type:	DataImage5Copy
Origin Type:	Service
Generator EPA ID:	CAR000018325
Generator Name:	Target 1054
Generator Location Street Number:	Not reported
Generator Location Street 1:	1150 EL CAMINO REAL
Generator Location Street 2:	Not reported
Generator Location City:	SAN BRUNO
Generator Location State:	CA
Generator Location Zip:	94066
Generator Mail Street Number:	Not reported
Generator Mail Street 1:	1150?El?Camino?Real
Generator Mail Street 2:	Not reported
Generator Mail City:	San?Bruno
Generator Mail Zip:	94066
Generator Mail State:	CA
Generator Contact Company Name:	Not reported
Designated Facility EPA ID:	CAD059494310
Designated Facility Name:	Clean Harbors San Jose Llc
Designated Facility Mail Street Number:	Not reported
Designated Facility Mail Street 1:	Not reported
Designated Facility Mail Street 2:	1021 Berryessa Road
Designated Facility Mail City:	San Jose
Designated Facility Mail Zip:	95133
Designated Facility Mail State:	CA
Designated Facility Location Street Number:	Not reported

TARGET STORE T1054 (Continued) **1001195267**

Designated Facility Location Street 1:	1021 Berryessa Road
Designated Facility Location Street 2:	Not reported
Designated Facility Location City:	San Jose
Designated Facility Location Zip:	95133
Designated Facility Location State:	CA
Designated Facility Contact Company Name:	Not reported
Manifest Residue Indicator:	N
Rejection Indicator:	N

Manifest Tracking Number:	014718930FLE
Last Updated Date:	20200528
Shipped Date:	20200406
Received Date:	20200503
Manifest Status:	Signed
Submission Type:	DataImage5Copy
Origin Type:	Service
Generator EPA ID:	CAR000018325
Generator Name:	Target 1054
Generator Location Street Number:	Not reported
Generator Location Street 1:	1150 EL CAMINO REAL
Generator Location Street 2:	Not reported
Generator Location City:	SAN BRUNO
Generator Location State:	CA
Generator Location Zip:	94066
Generator Mail Street Number:	Not reported
Generator Mail Street 1:	1150?El?Camino?Real
Generator Mail Street 2:	Not reported
Generator Mail City:	San?Bruno
Generator Mail Zip:	94066
Generator Mail State:	CA
Generator Contact Company Name:	Target 1054
Designated Facility EPA ID:	ARD069748192
Designated Facility Name:	Clean Harbors El Dorado Llc
Designated Facility Mail Street Number:	Not reported
Designated Facility Mail Street 1:	Not reported
Designated Facility Mail Street 2:	309 American Circle
Designated Facility Mail City:	El Dorado
Designated Facility Mail Zip:	71730
Designated Facility Mail State:	AR
Designated Facility Location Street Number:	Not reported
Designated Facility Location Street 1:	309 American Circle
Designated Facility Location Street 2:	Not reported
Designated Facility Location City:	El Dorado
Designated Facility Location Zip:	71730
Designated Facility Location State:	AR
Designated Facility Contact Company Name:	Not reported
Manifest Residue Indicator:	N
Rejection Indicator:	N

Manifest Tracking Number:	014719175FLE
Last Updated Date:	20200527
Shipped Date:	20200428
Received Date:	20200505
Manifest Status:	Signed
Submission Type:	DataImage5Copy
Origin Type:	Service
Generator EPA ID:	CAR000018325

TARGET STORE T1054 (Continued) **1001195267**

Generator Name:	Target 1054
Generator Location Street Number:	Not reported
Generator Location Street 1:	1150 EL CAMINO REAL
Generator Location Street 2:	Not reported
Generator Location City:	SAN BRUNO
Generator Location State:	CA
Generator Location Zip:	94066
Generator Mail Street Number:	Not reported
Generator Mail Street 1:	1150?El?Camino?Real
Generator Mail Street 2:	Not reported
Generator Mail City:	San?Bruno
Generator Mail Zip:	94066
Generator Mail State:	CA
Generator Contact Company Name:	Target 1054
Designated Facility EPA ID:	CAD059494310
Designated Facility Name:	Clean Harbors San Jose Llc
Designated Facility Mail Street Number:	Not reported
Designated Facility Mail Street 1:	Not reported
Designated Facility Mail Street 2:	1021 Berryessa Road
Designated Facility Mail City:	San Jose
Designated Facility Mail Zip:	95133
Designated Facility Mail State:	CA
Designated Facility Location Street Number:	Not reported
Designated Facility Location Street 1:	1021 Berryessa Road
Designated Facility Location Street 2:	Not reported
Designated Facility Location City:	San Jose
Designated Facility Location Zip:	95133
Designated Facility Location State:	CA
Designated Facility Contact Company Name:	Not reported
Manifest Residue Indicator:	N
Rejection Indicator:	N

Manifest Tracking Number:	012686188FLE
Last Updated Date:	20210621
Shipped Date:	20190529
Received Date:	20190702
Manifest Status:	Corrected
Submission Type:	DataImage5Copy
Origin Type:	Service
Generator EPA ID:	CAR000018325
Generator Name:	Target 1054
Generator Location Street Number:	Not reported
Generator Location Street 1:	1150 EL CAMINO REAL
Generator Location Street 2:	Not reported
Generator Location City:	SAN BRUNO
Generator Location State:	CA
Generator Location Zip:	94066
Generator Mail Street Number:	Not reported
Generator Mail Street 1:	1150?El?Camino?Real
Generator Mail Street 2:	Not reported
Generator Mail City:	San?Bruno
Generator Mail Zip:	94066
Generator Mail State:	CA
Generator Contact Company Name:	Target 1054
Designated Facility EPA ID:	AZD049318009
Designated Facility Name:	Clean Harbors Arizona Llc
Designated Facility Mail Street Number:	Not reported

TARGET STORE T1054 (Continued) **1001195267**

Designated Facility Mail Street 1:	Not reported
Designated Facility Mail Street 2:	1340 West Lincoln Street
Designated Facility Mail City:	Phoenix
Designated Facility Mail Zip:	85007
Designated Facility Mail State:	AZ
Designated Facility Location Street Number:	Not reported
Designated Facility Location Street 1:	1340 West Lincoln Street
Designated Facility Location Street 2:	Not reported
Designated Facility Location City:	Phoenix
Designated Facility Location Zip:	85007
Designated Facility Location State:	AZ
Designated Facility Contact Company Name:	Not reported
Manifest Residue Indicator:	N
Rejection Indicator:	N

Manifest Tracking Number:	012686189FLE
Last Updated Date:	20190912
Shipped Date:	20190529
Received Date:	20190607
Manifest Status:	Corrected
Submission Type:	DataImage5Copy
Origin Type:	Service
Generator EPA ID:	CAR000018325
Generator Name:	Target 1054
Generator Location Street Number:	Not reported
Generator Location Street 1:	1150 EL CAMINO REAL
Generator Location Street 2:	Not reported
Generator Location City:	SAN BRUNO
Generator Location State:	CA
Generator Location Zip:	94066
Generator Mail Street Number:	Not reported
Generator Mail Street 1:	1150?El?Camino?Real
Generator Mail Street 2:	Not reported
Generator Mail City:	San?Bruno
Generator Mail Zip:	94066
Generator Mail State:	CA
Generator Contact Company Name:	Not reported
Designated Facility EPA ID:	CAD059494310
Designated Facility Name:	Clean Harbors San Jose Llc
Designated Facility Mail Street Number:	Not reported
Designated Facility Mail Street 1:	Not reported
Designated Facility Mail Street 2:	1021 Berryessa Road
Designated Facility Mail City:	San Jose
Designated Facility Mail Zip:	95133
Designated Facility Mail State:	CA
Designated Facility Location Street Number:	Not reported
Designated Facility Location Street 1:	1021 Berryessa Road
Designated Facility Location Street 2:	Not reported
Designated Facility Location City:	San Jose
Designated Facility Location Zip:	95133
Designated Facility Location State:	CA
Designated Facility Contact Company Name:	Not reported
Manifest Residue Indicator:	N
Rejection Indicator:	N

Manifest Tracking Number:	012686298FLE
Last Updated Date:	20190204

TARGET STORE T1054 (Continued) **1001195267**

Shipped Date:	20190104
Received Date:	20190109
Manifest Status:	Signed
Submission Type:	DataImage5Copy
Origin Type:	Service
Generator EPA ID:	CAR000018325
Generator Name:	Target 1054
Generator Location Street Number:	Not reported
Generator Location Street 1:	1150 EL CAMINO REAL
Generator Location Street 2:	Not reported
Generator Location City:	SAN BRUNO
Generator Location State:	CA
Generator Location Zip:	94066
Generator Mail Street Number:	Not reported
Generator Mail Street 1:	1150?El?Camino?Real
Generator Mail Street 2:	Not reported
Generator Mail City:	San?Bruno
Generator Mail Zip:	94066
Generator Mail State:	CA
Generator Contact Company Name:	Not reported
Designated Facility EPA ID:	CAD059494310
Designated Facility Name:	Clean Harbors San Jose Llc
Designated Facility Mail Street Number:	Not reported
Designated Facility Mail Street 1:	Not reported
Designated Facility Mail Street 2:	1021 Berryessa Road
Designated Facility Mail City:	San Jose
Designated Facility Mail Zip:	95133
Designated Facility Mail State:	CA
Designated Facility Location Street Number:	Not reported
Designated Facility Location Street 1:	1021 Berryessa Road
Designated Facility Location Street 2:	Not reported
Designated Facility Location City:	San Jose
Designated Facility Location Zip:	95133
Designated Facility Location State:	CA
Designated Facility Contact Company Name:	Not reported
Manifest Residue Indicator:	N
Rejection Indicator:	N

Manifest Tracking Number:	014220197FLE
Last Updated Date:	20210621
Shipped Date:	20191023
Received Date:	20191113
Manifest Status:	Corrected
Submission Type:	DataImage5Copy
Origin Type:	Service
Generator EPA ID:	CAR000018325
Generator Name:	Target 1054
Generator Location Street Number:	Not reported
Generator Location Street 1:	1150 EL CAMINO REAL
Generator Location Street 2:	Not reported
Generator Location City:	SAN BRUNO
Generator Location State:	CA
Generator Location Zip:	94066
Generator Mail Street Number:	Not reported
Generator Mail Street 1:	1150?El?Camino?Real
Generator Mail Street 2:	Not reported
Generator Mail City:	San?Bruno

TARGET STORE T1054 (Continued) **1001195267**

Generator Mail Zip:	94066
Generator Mail State:	CA
Generator Contact Company Name:	Target 1054
Designated Facility EPA ID:	AZD049318009
Designated Facility Name:	Clean Harbors Arizona Llc
Designated Facility Mail Street Number:	Not reported
Designated Facility Mail Street 1:	Not reported
Designated Facility Mail Street 2:	1340 West Lincoln Street
Designated Facility Mail City:	Phoenix
Designated Facility Mail Zip:	85007
Designated Facility Mail State:	AZ
Designated Facility Location Street Number:	Not reported
Designated Facility Location Street 1:	1340 West Lincoln Street
Designated Facility Location Street 2:	Not reported
Designated Facility Location City:	Phoenix
Designated Facility Location Zip:	85007
Designated Facility Location State:	AZ
Designated Facility Contact Company Name:	Not reported
Manifest Residue Indicator:	N
Rejection Indicator:	N

Federal Waste:

Manifest Tracking Number:	014220198FLE
Waste Line Number:	1
Federal Waste Code:	D001
Federal Waste:	IGNITABLE WASTE

Manifest Tracking Number:	014220198FLE
Waste Line Number:	1
Federal Waste Code:	D035
Federal Waste:	METHYL ETHYL KETONE

Manifest Tracking Number:	014220198FLE
Waste Line Number:	2
Federal Waste Code:	D001
Federal Waste:	IGNITABLE WASTE

Manifest Tracking Number:	014220198FLE
Waste Line Number:	2
Federal Waste Code:	D005
Federal Waste:	BARIUM

Manifest Tracking Number:	014220198FLE
Waste Line Number:	2
Federal Waste Code:	D007
Federal Waste:	CHROMIUM

Manifest Tracking Number:	014220198FLE
Waste Line Number:	2
Federal Waste Code:	D011
Federal Waste:	SILVER

Manifest Tracking Number:	014220198FLE
Waste Line Number:	2
Federal Waste Code:	D018
Federal Waste:	BENZENE

TARGET STORE T1054 (Continued) **1001195267**

Manifest Tracking Number: 014220198FLE
Waste Line Number: 2
Federal Waste Code: D035
Federal Waste: METHYL ETHYL KETONE

Manifest Tracking Number: 014220198FLE
Waste Line Number: 2
Federal Waste Code: U002
Federal Waste: 2-PROPANONE (I) (OR) ACETONE (I)

Manifest Tracking Number: 014220198FLE
Waste Line Number: 2
Federal Waste Code: U154
Federal Waste: METHANOL (I) (OR) METHYL ALCOHOL (I)

Manifest Tracking Number: 014220198FLE
Waste Line Number: 3
Federal Waste Code: D001
Federal Waste: IGNITABLE WASTE

Manifest Tracking Number: 014220198FLE
Waste Line Number: 4
Federal Waste Code: P075
Federal Waste: NICOTINE, & SALTS (OR) PYRIDINE, 3-(1-METHYL-2-PYRROLIDINYL)-,(S)-, & SALTS

Manifest Tracking Number: 014220198FLE
Waste Line Number: 5
Federal Waste Code: D002
Federal Waste: CORROSIVE WASTE

State Waste:
Manifest Tracking Number: 014220198FLE
Waste Line Number: 1
State Waste Code Owner: CA
State Waste Code: 331
State Waste: Off-specification, aged, or surplus organics

Manifest Tracking Number: 014220198FLE
Waste Line Number: 2
State Waste Code Owner: CA
State Waste Code: 331
State Waste: Off-specification, aged, or surplus organics

Manifest Tracking Number: 014220198FLE
Waste Line Number: 3
State Waste Code Owner: CA
State Waste Code: 331
State Waste: Off-specification, aged, or surplus organics

Manifest Tracking Number: 014220198FLE
Waste Line Number: 4
State Waste Code Owner: CA
State Waste Code: 331
State Waste: Off-specification, aged, or surplus organics

Manifest Tracking Number: 014220198FLE

TARGET STORE T1054 (Continued) **1001195267**

Waste Line Number: 5
State Waste Code Owner: CA
State Waste Code: 122
State Waste: Alkaline solution without metals (pH > 12.5

Manifest Tracking Number: 014220198FLE
Waste Line Number: 6
State Waste Code Owner: CA
State Waste Code: 331
State Waste: Off-specification, aged, or surplus organics

Transporter:
Manifest Tracking Number: 014220198FLE
Transporter Line Number: 1
Transporter EPA ID: MAD039322250
Transporter Name: Clean Harbors Environmental Services, Inc.

Manifest Tracking Number: 014220198FLE
Transporter Line Number: 2
Transporter EPA ID: MAD039322250
Transporter Name: Clean Harbors Environmental Services, Inc.

Waste Line:
Manifest Tracking Number: 014220198FLE
Waste Line Number: 1
U.S. DOT Hazardous Indicator: Y
U.S. DOT ID Number: UN1950
U.S. DOT Description: Un1950, Waste Aerosols, Flammable, (Each Not Exceeding 1 L Capacity), 2.1, None
Non-Hazardous Waste Description: Not reported
Number of Containers: 1
Container Type Code: DF
Container Type Description: Fiberboard or plastic drums, barrels, kegs
Waste Quantity: 39
Quantity Unit of Measure Code: P
Quantity Unit of Measure Description: Pounds
Waste Quantity, in Tons: 0.0195
Acute Waste Quantity, in Tons: 0
Non-Acute Waste Quantity, in Tons: 0.0195
Waste Quantity, in Kilograms: 17.687086
Acute Waste Quantity, in Kilograms: 0
Non-Acute Waste Quantity, in Kilorgrams: 17.687086
Management Method Code: H141
Management Method Description: STORAGE, BULKING AND/OR TRANSFER OFF SITE
Waste Residue Indicator: N
Quantity Discrepancy Indicator: N
Waste Type Discrepancy Indicator: N
Waste Density: Not reported
Waste Density Unit of Measure Code: Not reported
Waste Density Unit of Measure Description: Not reported
Form Code: Not reported
Form Code Description: Not reported
Source Code: Not reported
Source Code Description: Not reported
Waste Minimization Code: Not reported
Waste Minimization Code Description: Not reported

TARGET STORE T1054 (Continued) **1001195267**

Consent Number:	Not reported
EPA Waste Indicator:	Y
Manifest Tracking Number:	014220198FLE
Waste Line Number:	2
U.S. DOT Hazardous Indicator:	Y
U.S. DOT ID Number:	UN1993
U.S. DOT Description:	Un1993, Waste Flammable Liquids, N.O.S. (Alcohol, Acetone), 3, Pg Ii
Non-Hazardous Waste Description:	Not reported
Number of Containers:	1
Container Type Code:	DF
Container Type Description:	Fiberboard or plastic drums, barrels, kegs
Waste Quantity:	2
Quantity Unit of Measure Code:	P
Quantity Unit of Measure Description:	Pounds
Waste Quantity, in Tons:	0.001
Acute Waste Quantity, in Tons:	0
Non-Acute Waste Quantity, in Tons:	0.001
Waste Quantity, in Kilograms:	0.90703005
Acute Waste Quantity, in Kilograms:	0
Non-Acute Waste Quantity, in Kilorgrams:	0.90703005
Management Method Code:	H141
Management Method Description:	STORAGE, BULKING AND/OR TRANSFER OFF SITE
Waste Residue Indicator:	N
Quantity Discrepancy Indicator:	N
Waste Type Discrepancy Indicator:	N
Waste Density:	Not reported
Waste Density Unit of Measure Code:	Not reported
Waste Density Unit of Measure Description:	Not reported
Form Code:	Not reported
Form Code Description:	Not reported
Source Code:	Not reported
Source Code Description:	Not reported
Waste Minimization Code:	Not reported
Waste Minimization Code Description:	Not reported
Consent Number:	Not reported
EPA Waste Indicator:	Y
Manifest Tracking Number:	014220198FLE
Waste Line Number:	3
U.S. DOT Hazardous Indicator:	Y
U.S. DOT ID Number:	UN1987
U.S. DOT Description:	Un1987, Waste Alcohols, N.O.S. (Alcohol, Ethanol), 3, Pg Ii
Non-Hazardous Waste Description:	Not reported
Number of Containers:	1
Container Type Code:	DF
Container Type Description:	Fiberboard or plastic drums, barrels, kegs
Waste Quantity:	83
Quantity Unit of Measure Code:	P
Quantity Unit of Measure Description:	Pounds
Waste Quantity, in Tons:	0.0415
Acute Waste Quantity, in Tons:	0
Non-Acute Waste Quantity, in Tons:	0.0415
Waste Quantity, in Kilograms:	37.641747
Acute Waste Quantity, in Kilograms:	0
Non-Acute Waste Quantity, in Kilorgrams:	37.641747
Management Method Code:	H141

TARGET STORE T1054 (Continued) **1001195267**

Management Method Description:	STORAGE, BULKING AND/OR TRANSFER OFF SITE
Waste Residue Indicator:	N
Quantity Discrepancy Indicator:	N
Waste Type Discrepancy Indicator:	N
Waste Density:	Not reported
Waste Density Unit of Measure Code:	Not reported
Waste Density Unit of Measure Description:	Not reported
Form Code:	Not reported
Form Code Description:	Not reported
Source Code:	Not reported
Source Code Description:	Not reported
Waste Minimization Code:	Not reported
Waste Minimization Code Description:	Not reported
Consent Number:	Not reported
EPA Waste Indicator:	Y

Manifest Tracking Number:	014220198FLE
Waste Line Number:	4
U.S. DOT Hazardous Indicator:	Y
U.S. DOT ID Number:	UN1654
U.S. DOT Description:	Un1654, Waste Nicotine, 6.1, Pg Ii
Non-Hazardous Waste Description:	Not reported
Number of Containers:	1
Container Type Code:	DF
Container Type Description:	Fiberboard or plastic drums, barrels, kegs
Waste Quantity:	1
Quantity Unit of Measure Code:	P
Quantity Unit of Measure Description:	Pounds
Waste Quantity, in Tons:	0.0005
Acute Waste Quantity, in Tons:	0.0005
Non-Acute Waste Quantity, in Tons:	0
Waste Quantity, in Kilograms:	0.45351502
Acute Waste Quantity, in Kilograms:	0.45351502
Non-Acute Waste Quantity, in Kilorgrams:	0
Management Method Code:	H141
Management Method Description:	STORAGE, BULKING AND/OR TRANSFER OFF SITE
Waste Residue Indicator:	N
Quantity Discrepancy Indicator:	N
Waste Type Discrepancy Indicator:	N
Waste Density:	Not reported
Waste Density Unit of Measure Code:	Not reported
Waste Density Unit of Measure Description:	Not reported
Form Code:	Not reported
Form Code Description:	Not reported
Source Code:	Not reported
Source Code Description:	Not reported
Waste Minimization Code:	Not reported
Waste Minimization Code Description:	Not reported
Consent Number:	Not reported
EPA Waste Indicator:	Y

Manifest Tracking Number:	014220198FLE
Waste Line Number:	5
U.S. DOT Hazardous Indicator:	Y
U.S. DOT ID Number:	UN1791
U.S. DOT Description:	Un1791, Waste Hypochlorite Solutions, 8, Pg Ii
Non-Hazardous Waste Description:	Not reported

TARGET STORE T1054 (Continued) **1001195267**

Number of Containers:	1
Container Type Code:	DF
Container Type Description:	Fiberboard or plastic drums, barrels, kegs
Waste Quantity:	4
Quantity Unit of Measure Code:	P
Quantity Unit of Measure Description:	Pounds
Waste Quantity, in Tons:	0.002
Acute Waste Quantity, in Tons:	0
Non-Acute Waste Quantity, in Tons:	0.002
Waste Quantity, in Kilograms:	1.8140601
Acute Waste Quantity, in Kilograms:	0
Non-Acute Waste Quantity, in Kilorgrams:	1.8140601
Management Method Code:	H141
Management Method Description:	STORAGE, BULKING AND/OR TRANSFER OFF SITE
Waste Residue Indicator:	N
Quantity Discrepancy Indicator:	N
Waste Type Discrepancy Indicator:	N
Waste Density:	Not reported
Waste Density Unit of Measure Code:	Not reported
Waste Density Unit of Measure Description:	Not reported
Form Code:	Not reported
Form Code Description:	Not reported
Source Code:	Not reported
Source Code Description:	Not reported
Waste Minimization Code:	Not reported
Waste Minimization Code Description:	Not reported
Consent Number:	Not reported
EPA Waste Indicator:	Y

Manifest Tracking Number:	014220198FLE
Waste Line Number:	6
U.S. DOT Hazardous Indicator:	N
U.S. DOT ID Number:	Not reported
U.S. DOT Description:	Not reported
Non-Hazardous Waste Description:	NONE, NON-RCRA HAZARDOUS WASTE, LIQUIDS (SOAPS AND LOTIONS), N/A, NONE
Number of Containers:	1
Container Type Code:	CF
Container Type Description:	Fiber or plastic boxes, cartons, cases
Waste Quantity:	412
Quantity Unit of Measure Code:	P
Quantity Unit of Measure Description:	Pounds
Waste Quantity, in Tons:	0.206
Acute Waste Quantity, in Tons:	0
Non-Acute Waste Quantity, in Tons:	0.206
Waste Quantity, in Kilograms:	186.84819
Acute Waste Quantity, in Kilograms:	0
Non-Acute Waste Quantity, in Kilorgrams:	186.84819
Management Method Code:	H141
Management Method Description:	STORAGE, BULKING AND/OR TRANSFER OFF SITE
Waste Residue Indicator:	N
Quantity Discrepancy Indicator:	N
Waste Type Discrepancy Indicator:	N
Waste Density:	Not reported
Waste Density Unit of Measure Code:	Not reported
Waste Density Unit of Measure Description:	Not reported
Form Code:	Not reported
Form Code Description:	Not reported

TARGET STORE T1054 (Continued) **1001195267**

Source Code:	Not reported
Source Code Description:	Not reported
Waste Minimization Code:	Not reported
Waste Minimization Code Description:	Not reported
Consent Number:	Not reported
EPA Waste Indicator:	N

Click this hyperlink while viewing on your computer to access
145 additional US EManifest: record(s) in the EDR Site Report.

A66 **HYUNDAI OF SAN BRUNO** **CERS HAZ WASTE** **S129058062**
Target **1178 EL CAMINO REAL** **CERS** **N/A**
Property **SAN BRUNO, CA 94066**

Site 66 of 111 in cluster A

Actual:
47 ft.

CERS HAZ WASTE:

Name:	HYUNDAI OF SAN BRUNO
Address:	1178 EL CAMINO REAL
City,State,Zip:	SAN BRUNO, CA 94066
Site ID:	617645
CERS ID:	10912402
CERS Description:	Hazardous Waste Generator

CERS:

Name:	HYUNDAI OF SAN BRUNO
Address:	1178 EL CAMINO REAL
City,State,Zip:	SAN BRUNO, CA 94066
Site ID:	617645
CERS ID:	10912402
CERS Description:	Chemical Storage Facilities

Violations:

Site ID:	617645
Site Name:	Hyundai of San Bruno
Violation Date:	12-15-2022
Citation:	40 CFR 1 262.34(d)(5)(ii) - U.S. Code of Federal Regulations, Title 40, Chapter 1, Section(s) 262.34(d)(5)(ii)
Violation Description:	Failure to post the following information next to the telephone: (A) The name and telephone number of the emergency coordinator; (B) Location of fire extinguishers and spill control material, and, if present, fire alarm; and (C) The telephone number of the fire department, unless the facility has a direct alarm.
Violation Notes:	Returned to compliance on 01/30/2023. OBSERVATION: Emergency information including the name and telephone number of the emergency coordinator, the local fire department, the location of fire extinguishers and spill control material, and if present, fire alarm, have not been posted REQUIRED ACTION: Post all required emergency information. Submit documentation to the inspector showing this has been accomplished.
Violation Division:	San Mateo County Environmental Health
Violation Program:	HW
Violation Source:	CERS,

Site ID:	617645
Site Name:	Hyundai of San Bruno
Violation Date:	12-15-2022
Citation:	HSC 6.95 25505(a)(4) - California Health and Safety Code, Chapter

HYUNDAI OF SAN BRUNO (Continued) **S129058062**

6.95, Section(s) 25505(a)(4)

Violation Description: Failure to provide initial and annual training to all employees in safety procedures in the event of a release or threatened release of a hazardous material or failure to document and maintain training records for a minimum of three years.

Violation Notes: Returned to compliance on 01/30/2023. OBSERVATION: Training records for all applicable employees were not available at the time of the inspection. REQUIRED ACTION: Perform safety training for all employees, at a minimum including emergency response plans and procedures in the event of a release or threatened release of a hazardous material, notification procedures of appropriate parties and emergency response personnel, procedures for mitigation of a release or threatened release, and evacuation plans and procedures for the business site. Submit documentation to the Inspector demonstrating that all employees have received training. Ensure that initial and annual refresher training records for all employees are retained for a minimum of three years.

Violation Division: San Mateo County Environmental Health
Violation Program: HMRRP
Violation Source: CERS,

Site ID: 617645
Site Name: Hyundai of San Bruno
Violation Date: 12-15-2022

Citation: 22 CCR 12 66262.34(f) - California Code of Regulations, Title 22, Chapter 12, Section(s) 66262.34(f)

Violation Description: Failure to label stationary hazardous waste tanks as "hazardous waste" and mark with an accumulation start date.

Violation Notes: Returned to compliance on 02/08/2023. OBSERVATION: The waste oil and waste antifreeze totes did not have the accumulation start dates fill out on their labels. REQUIRED ACTION: Ensure that all hazardous waste tanks are labeled with "Hazardous Waste" and the accumulation start date. Submit photos to your inspector showing this has been accomplished.

Violation Division: San Mateo County Environmental Health
Violation Program: HW
Violation Source: CERS,

Site ID: 617645
Site Name: Hyundai of San Bruno
Violation Date: 12-15-2022

Citation: 22 CCR 12 66262.34(f) - California Code of Regulations, Title 22, Chapter 12, Section(s) 66262.34(f)

Violation Description: Failure to properly label hazardous waste accumulation containers and portable tanks with the following requirements: "Hazardous Waste", name and address of the generator, physical and chemical characteristics of the Hazardous Waste, and starting accumulation date.

Violation Notes: Returned to compliance on 02/08/2023. OBSERVATION: The four white samson oil caddys did not have hazardous waste labels. The 5 drums in the hazardous waste accumulation area had labels that were not completely filled out. REQUIRED ACTION: Ensure that all containers holding hazardous waste are labeled with the following requirements: "Hazardous Waste", name and address of the generator, composition and physical state, hazardous properties, and the accumulation start date. Submit photos to your inspector showing this has been accomplished.

Violation Division: San Mateo County Environmental Health

HYUNDAI OF SAN BRUNO (Continued) **S129058062**

Violation Program: HW
Violation Source: CERS,

Site ID: 617645
Site Name: Hyundai of San Bruno
Violation Date: 12-15-2022
Citation: HSC 6.95 25505.1 - California Health and Safety Code, Chapter 6.95, Section(s) 25505.1
Violation Description: Failure to notify property owner in writing that the business is subject to the business plan program and has complied with its provisions.
Violation Notes: Returned to compliance on 05/04/2023. OBSERVATION: The business could not demonstrate that the property owner has been notified in writing that the business is subject to the business plan program and has complied with its provisions. REQUIRED ACTION: Provide documentation to the San Mateo County CUPA that the property owner has been properly notified in writing. A template letter was provided during the inspection.
Violation Division: San Mateo County Environmental Health
Violation Program: HMRRP
Violation Source: CERS,

Evaluation:
Eval General Type: Compliance Evaluation Inspection
Eval Date: 12-15-2022
Violations Found: Yes
Eval Type: Routine done by local agency
Eval Notes: Not reported
Eval Division: San Mateo County Environmental Health
Eval Program: HMRRP
Eval Source: CERS,

Eval General Type: Other/Unknown
Eval Date: 11-10-2022
Violations Found: No
Eval Type: Other, not routine, done by local agency
Eval Notes: Not reported
Eval Division: San Mateo County Environmental Health
Eval Program: HMRRP
Eval Source: CERS,

Eval General Type: Compliance Evaluation Inspection
Eval Date: 12-15-2022
Violations Found: Yes
Eval Type: Routine done by local agency
Eval Notes: Facility had the following hazardous waste accumulation storage containers: 55 gallon drum - Paper Filters 55 gallon drum - Metal filters 55 gallon drum - aerosol cans 55 gallon drum - brake fluid 55 gallon drum - oily solids Waste oil tote Waste antifreeze tote Waste florescent tubes box (stored downstairs near the waste tires) As discussed during the inspection, if interested you can sign up for the County sponsored hazardous waste management training here: (https://www.nesglobal.net/shop/san-mateo/hw-for-sqgs-webinar-san-mateo/) You will need to apply for a waste Tire Program identification number. Call the Waste Tire Manifest Program at (866) 896-0600 to request a TPID number. There is no fee associated with this, and you will need this to have your waste tires picked up. There is an old 55

HYUNDAI OF SAN BRUNO (Continued) **S129058062**

gallon drum near the trash dumpster that is currently filled with trash. A non-empty aerosol can that appeared to have been abandoned there was removed from this [Truncated]

Eval Division: San Mateo County Environmental Health
Eval Program: HW
Eval Source: CERS,

Eval General Type: Other/Unknown
Eval Date: 02-03-2023
Violations Found: No
Eval Type: Other, not routine, done by local agency
Eval Notes: Not reported
Eval Division: San Mateo County Environmental Health
Eval Program: HMRRP
Eval Source: CERS,

Enforcement Action:
Site ID: 617645
Site Name: Hyundai of San Bruno
Site Address: 1178 EL CAMINO REAL
Site City: SAN BRUNO
Site Zip: 94066
Enf Action Date: 03-16-2023
Enf Action Type: Notice of Violation (Unified Program)
Enf Action Description: Notice of Violation Issued by the Inspector at the Time of Inspection
Enf Action Notes: Not reported
Enf Action Division: San Mateo County Environmental Health
Enf Action Program: HMRRP
Enf Action Source: CERS,

Coordinates:
Site ID: 617645
Facility Name: Hyundai of San Bruno
Env Int Type Code: HMBP
Program ID: 10912402
Coord Name: Not reported
Ref Point Type Desc: Center of a facility or station.,
Latitude: 37.637120
Longitude: -122.418900

Affiliation:
Affiliation Type Desc: Operator
Entity Name: Hyundai of San Bruno
Entity Title: Not reported
Affiliation Address: Not reported
Affiliation City: Not reported
Affiliation State: Not reported
Affiliation Country: Not reported
Affiliation Zip: Not reported
Affiliation Phone: (650) 935-4112,

Affiliation Type Desc: CUPA District
Entity Name: San Mateo County Environmental Health
Entity Title: Not reported
Affiliation Address: 2000 Alameda de las Pulgas, Suite 100
Affiliation City: San Mateo

HYUNDAI OF SAN BRUNO (Continued) **S129058062**

Affiliation State:	CA
Affiliation Country:	Not reported
Affiliation Zip:	94403
Affiliation Phone:	(650) 372-6200,
Affiliation Type Desc:	Environmental Contact
Entity Name:	Darren Fang
Entity Title:	Not reported
Affiliation Address:	1178 El Camino Real
Affiliation City:	San Bruno
Affiliation State:	CA
Affiliation Country:	Not reported
Affiliation Zip:	94066
Affiliation Phone:	,
Affiliation Type Desc:	Facility Mailing Address
Entity Name:	Mailing Address
Entity Title:	Not reported
Affiliation Address:	3239 Imjin Rd
Affiliation City:	Marina
Affiliation State:	CA
Affiliation Country:	Not reported
Affiliation Zip:	93933
Affiliation Phone:	,
Affiliation Type Desc:	Legal Owner
Entity Name:	Bay Area AG, Inc.
Entity Title:	Not reported
Affiliation Address:	3239 Imjin Rd
Affiliation City:	Marina
Affiliation State:	CA
Affiliation Country:	United States
Affiliation Zip:	93933
Affiliation Phone:	(831) 277-3801,
Affiliation Type Desc:	Parent Corporation
Entity Name:	Hyundai of San Bruno
Entity Title:	Not reported
Affiliation Address:	Not reported
Affiliation City:	Not reported
Affiliation State:	Not reported
Affiliation Country:	Not reported
Affiliation Zip:	Not reported
Affiliation Phone:	,
Affiliation Type Desc:	Document Preparer
Entity Name:	Timothy Caley, Western EHS Service, Inc.
Entity Title:	Not reported
Affiliation Address:	Not reported
Affiliation City:	Not reported
Affiliation State:	Not reported
Affiliation Country:	Not reported
Affiliation Zip:	Not reported
Affiliation Phone:	,
Affiliation Type Desc:	Identification Signer
Entity Name:	Darren Fang

HYUNDAI OF SAN BRUNO (Continued) **S129058062**

Entity Title:	Service Manager
Affiliation Address:	Not reported
Affiliation City:	Not reported
Affiliation State:	Not reported
Affiliation Country:	Not reported
Affiliation Zip:	Not reported
Affiliation Phone:	,

A67 **1X EMPORIUM** **HWTS** **S124540610**
Target **300 TANFORAN PARK** **N/A**
Property **SAN BRUNO, CA 0**

Site 67 of 111 in cluster A

Actual: **47 ft.**

HWTS:

Name:	1X EMPORIUM
Address:	300 TANFORAN PARK
Address 2:	Not reported
City,State,Zip:	SAN BRUNO, CA 0
EPA ID:	CAC000789184
Inactive Date:	10/25/2000
Create Date:	04/01/1993
Last Act Date:	Not reported
Mailing Name:	Not reported
Mailing Address:	835 MARKET ST
Mailing Address 2:	Not reported
Mailing City,State,Zip:	SAN FRANCISCO, CA 941030000
Owner Name:	CARTER-HAWLEY-HALE
Owner Address:	Not reported
Owner Address 2:	Not reported
Owner City,State,Zip:	Not reported
Owner Phone:	Not reported
Owner Fax:	Not reported
Contact Name:	JAN JOW/HEALTH KEEPING MGR
Contact Address:	Not reported
Contact Address 2:	Not reported
City,State,Zip:	Not reported
Contact Phone:	Not reported
Contact Fax:	Not reported
Facility Status:	Inactive
Facility Type:	TEMPORARY
Category:	STATE
Latitude:	37.635543
Longitude:	-122.419792

A68 **ULTA BEAUTY 175** **HWTS** **S123630566**
Target **1140 EL CAMINO REAL** **HAZNET** **N/A**
Property **SAN BRUNO, CA 94066**

Site 68 of 111 in cluster A

Actual: **47 ft.**

HWTS:

Name:	ULTA BEAUTY 175
Address:	1140 EL CAMINO REAL
Address 2:	Not reported

ULTA BEAUTY 175 (Continued) **S123630566**

City,State,Zip: SAN BRUNO, CA 94066
EPA ID: CAL000388859
Inactive Date: 10/27/2015
Create Date: 08/23/2013
Last Act Date: Not reported
Mailing Name: Not reported
Mailing Address: 1000 REMINGTON BLVD, SUITE 120
Mailing Address 2: Not reported
Mailing City,State,Zip: BOLINGBROOK, IL 60440
Owner Name: ULTA SALON COSMETICS & FRAGRANCE IN
Owner Address: 1000 REMINGTON BLVD
Owner Address 2: Not reported
Owner City,State,Zip: BOLINGBROOK, IL 60440
Owner Phone: Not reported
Owner Fax: Not reported
Contact Name: JEREMY HOJNICKI
Contact Address: 1000 REMINGTON BLVD STE 120
Contact Address 2: Not reported
City,State,Zip: BOLINGBROOK, IL 60440
Contact Phone: Not reported
Contact Fax: Not reported
Facility Status: Inactive
Facility Type: PERMANENT
Category: STATE
Latitude: 37.63548
Longitude: -122.41992

NAICS:
EPA ID: CAL000388859
Create Date: 2013-08-23 09:40:06.310
NAICS Code: 453998
NAICS Description: All Other Miscellaneous Store Retailers (except Tobacco Stores)
Issued EPA ID Date: 2013-08-23 09:40:06.30300
Inactive Date: 2015-10-27 00:00:00
Facility Name: ULTA BEAUTY 175
Facility Address: 1140 EL CAMINO REAL
Facility Address 2: Not reported
Facility City: SAN BRUNO
Facility County: Not reported
Facility State: CA
Facility Zip: 94066

HAZNET:
Name: ULTA BEAUTY 175
Address: 1140 EL CAMINO REAL
Address 2: Not reported
City,State,Zip: SAN BRUNO, CA 94066
Contact: NEDRA ALLEN
Telephone: 6304104814
Mailing Name: Not reported
Mailing Address: 1000 REMINGTON BLVD, SUITE 120

Year: 2015
Gepaid: CAL000388859
TSD EPA ID: NVD980895338
CA Waste Code: 141 - Off-specification, aged or surplus inorganics

ULTA BEAUTY 175 (Continued) **S123630566**

Disposal Method:	H141 - Storage, Bulking, And/Or Transfer Off Site--No Treatment/Reovery (H010-H129) Or (H131-H135)
Tons:	0.173
Year:	2015
Gepaid:	CAL000388859
TSD EPA ID:	NVD980895338
CA Waste Code:	181 - Other inorganic solid waste
Disposal Method:	H141 - Storage, Bulking, And/Or Transfer Off Site--No Treatment/Reovery (H010-H129) Or (H131-H135)
Tons:	0.0015
Year:	2015
Gepaid:	CAL000388859
TSD EPA ID:	NVD980895338
CA Waste Code:	792 - Liquids with pH <= 2 with metals
Disposal Method:	H121 - Neutralization Only
Tons:	0.002
Year:	2015
Gepaid:	CAL000388859
TSD EPA ID:	NVD980895338
CA Waste Code:	131 - Aqueous solution (2 < pH < 12.5) containing reactive anions ...
Disposal Method:	H070 -
Tons:	0.007
Year:	2015
Gepaid:	CAL000388859
TSD EPA ID:	NVD980895338
CA Waste Code:	331 - Off-specification, aged or surplus organics
Disposal Method:	H141 - Storage, Bulking, And/Or Transfer Off Site--No Treatment/Reovery (H010-H129) Or (H131-H135)
Tons:	0.666
Year:	2015
Gepaid:	CAL000388859
TSD EPA ID:	NVD980895338
CA Waste Code:	214 - Unspecified solvent mixture
Disposal Method:	H141 - Storage, Bulking, And/Or Transfer Off Site--No Treatment/Reovery (H010-H129) Or (H131-H135)
Tons:	0.0285
Year:	2014
Gepaid:	CAL000388859
TSD EPA ID:	NVD980895338
CA Waste Code:	352 - Other organic solids
Disposal Method:	H141 - Storage, Bulking, And/Or Transfer Off Site--No Treatment/Reovery (H010-H129) Or (H131-H135)
Tons:	0.6425
Year:	2014
Gepaid:	CAL000388859
TSD EPA ID:	NVD980895338
CA Waste Code:	214 - Unspecified solvent mixture
Disposal Method:	H141 - Storage, Bulking, And/Or Transfer Off Site--No Treatment/Reovery (H010-H129) Or (H131-H135)
Tons:	0.1545

ULTA BEAUTY 175 (Continued) **S123630566**

Year:	2014
Gepaid:	CAL000388859
TSD EPA ID:	NVD980895338
CA Waste Code:	141 - Off-specification, aged or surplus inorganics
Disposal Method:	H141 - Storage, Bulking, And/Or Transfer Off Site--No Treatment/Reovery (H010-H129) Or (H131-H135)
Tons:	0.0825

Year:	2014
Gepaid:	CAL000388859
TSD EPA ID:	NVD980895338
CA Waste Code:	331 - Off-specification, aged or surplus organics
Disposal Method:	H141 - Storage, Bulking, And/Or Transfer Off Site--No Treatment/Reovery (H010-H129) Or (H131-H135)
Tons:	0.03

Click this hyperlink while viewing on your computer to access
4 additional CA HAZNET: record(s) in the EDR Site Report.

Additional Information:

Year:	2015
Gen EPA ID:	CAL000388859
Shipment Date:	20151012
Creation Date:	5/4/2016 22:15:36
Receipt Date:	20151026
Manifest ID:	008517861FLE
Trans EPA ID:	MNS000110924
Trans Name:	STERICYCLE SPECIALTY WASTE SOLUTIONS INC
Trans 2 EPA ID:	NED986382133
Trans 2 Name:	SMITH SYSTEMS TRANSPORTATION INC
TSDF EPA ID:	NVD980895338
Trans Name:	21ST CENTURY EMN LLC
TSDF Alt EPA ID:	Not reported
TSDF Alt Name:	Not reported
Waste Code Description:	181 - Other inorganic solid waste Organics
RCRA Code:	D009
Meth Code:	H141 - Storage, Bulking, And/Or Transfer Off Site--No Treatment/Reovery (H010-H129) Or (H131-H135)
Quantity Tons:	0.0015
Waste Quantity:	3
Quantity Unit:	P
Additional Code 1:	Not reported
Additional Code 2:	Not reported
Additional Code 3:	Not reported
Additional Code 4:	Not reported
Additional Code 5:	Not reported
Shipment Date:	20151012
Creation Date:	5/4/2016 22:15:36
Receipt Date:	20151026
Manifest ID:	008517861FLE
Trans EPA ID:	MNS000110924
Trans Name:	STERICYCLE SPECIALTY WASTE SOLUTIONS INC
Trans 2 EPA ID:	NED986382133
Trans 2 Name:	SMITH SYSTEMS TRANSPORTATION INC

ULTA BEAUTY 175 (Continued) **S123630566**

TSDF EPA ID:	NVD980895338
Trans Name:	21ST CENTURY EMN LLC
TSDF Alt EPA ID:	Not reported
TSDF Alt Name:	Not reported
Waste Code Description:	331 - Off-specification, aged, or surplus organics
RCRA Code:	D001
Meth Code:	H141 - Storage, Bulking, And/Or Transfer Off Site--No Treatment/Reovery (H010-H129) Or (H131-H135)
Quantity Tons:	0.0315
Waste Quantity:	63
Quantity Unit:	P
Additional Code 1:	Not reported
Additional Code 2:	Not reported
Additional Code 3:	Not reported
Additional Code 4:	Not reported
Additional Code 5:	Not reported
Shipment Date:	20151012
Creation Date:	Not reported
Receipt Date:	Not reported
Manifest ID:	008517861FLE
Trans EPA ID:	MNS000110924
Trans Name:	STERICYCLE SPECIALTY WASTE SOLUTIONS INC
Trans 2 EPA ID:	NED986382133
Trans 2 Name:	SMITH SYSTEMS TRANSPORTATION INC
TSDF EPA ID:	NVD980895338
Trans Name:	21ST CENTURY EMN LLC
TSDF Alt EPA ID:	Not reported
TSDF Alt Name:	Not reported
Waste Code Description:	- Not reported
RCRA Code:	Not reported
Meth Code:	H141 - Storage, Bulking, And/Or Transfer Off Site--No Treatment/Reovery (H010-H129) Or (H131-H135)
Quantity Tons:	0.0215
Waste Quantity:	43
Quantity Unit:	P
Additional Code 1:	Not reported
Additional Code 2:	Not reported
Additional Code 3:	Not reported
Additional Code 4:	Not reported
Additional Code 5:	Not reported
Shipment Date:	20151012
Creation Date:	5/4/2016 22:15:36
Receipt Date:	20151026
Manifest ID:	008517861FLE
Trans EPA ID:	MNS000110924
Trans Name:	STERICYCLE SPECIALTY WASTE SOLUTIONS INC
Trans 2 EPA ID:	NED986382133
Trans 2 Name:	SMITH SYSTEMS TRANSPORTATION INC
TSDF EPA ID:	NVD980895338
Trans Name:	21ST CENTURY EMN LLC
TSDF Alt EPA ID:	Not reported
TSDF Alt Name:	Not reported
Waste Code Description:	331 - Off-specification, aged, or surplus organics
RCRA Code:	U002
Meth Code:	H141 - Storage, Bulking, And/Or Transfer Off Site--No

ULTA BEAUTY 175 (Continued) **S123630566**

	Treatment/Reovery (H010-H129) Or (H131-H135)
Quantity Tons:	0.113
Waste Quantity:	226
Quantity Unit:	P
Additional Code 1:	D001
Additional Code 2:	Not reported
Additional Code 3:	Not reported
Additional Code 4:	Not reported
Additional Code 5:	Not reported
Shipment Date:	20151012
Creation Date:	5/4/2016 22:15:36
Receipt Date:	20151026
Manifest ID:	008517861FLE
Trans EPA ID:	MNS000110924
Trans Name:	STERICYCLE SPECIALTY WASTE SOLUTIONS INC
Trans 2 EPA ID:	NED986382133
Trans 2 Name:	SMITH SYSTEMS TRANSPORTATION INC
TSDF EPA ID:	NVD980895338
Trans Name:	21ST CENTURY EMN LLC
TSDF Alt EPA ID:	Not reported
TSDF Alt Name:	Not reported
Waste Code Description:	131 - Aqueous solution (2 < pH < 12.5) containing reactive anions (azide, bromate, chlorate, cyanide, fluoride, hypochlorite, nitrite, perchlorate, and sulfide anions
RCRA Code:	D001
Meth Code:	H070 - Not reported
Quantity Tons:	0.006
Waste Quantity:	12
Quantity Unit:	P
Additional Code 1:	Not reported
Additional Code 2:	Not reported
Additional Code 3:	Not reported
Additional Code 4:	Not reported
Additional Code 5:	Not reported
Shipment Date:	20151012
Creation Date:	Not reported
Receipt Date:	Not reported
Manifest ID:	008517861FLE
Trans EPA ID:	MNS000110924
Trans Name:	STERICYCLE SPECIALTY WASTE SOLUTIONS INC
Trans 2 EPA ID:	NED986382133
Trans 2 Name:	SMITH SYSTEMS TRANSPORTATION INC
TSDF EPA ID:	NVD980895338
Trans Name:	21ST CENTURY EMN LLC
TSDF Alt EPA ID:	Not reported
TSDF Alt Name:	Not reported
Waste Code Description:	331 - Off-specification, aged, or surplus organics
RCRA Code:	Not reported
Meth Code:	H141 - Storage, Bulking, And/Or Transfer Off Site--No Treatment/Reovery (H010-H129) Or (H131-H135)
Quantity Tons:	0.484
Waste Quantity:	968
Quantity Unit:	P
Additional Code 1:	Not reported
Additional Code 2:	Not reported

ULTA BEAUTY 175 (Continued) **S123630566**

Additional Code 3:	Not reported
Additional Code 4:	Not reported
Additional Code 5:	Not reported
Shipment Date:	20151012
Creation Date:	Not reported
Receipt Date:	Not reported
Manifest ID:	008517861FLE
Trans EPA ID:	MNS000110924
Trans Name:	STERICYCLE SPECIALTY WASTE SOLUTIONS INC
Trans 2 EPA ID:	NED986382133
Trans 2 Name:	SMITH SYSTEMS TRANSPORTATION INC
TSDF EPA ID:	NVD980895338
Trans Name:	21ST CENTURY EMN LLC
TSDF Alt EPA ID:	Not reported
TSDF Alt Name:	Not reported
Waste Code Description:	331 - Off-specification, aged, or surplus organics
RCRA Code:	Not reported
Meth Code:	H141 - Storage, Bulking, And/Or Transfer Off Site--No Treatment/Reovery (H010-H129) Or (H131-H135)
Quantity Tons:	0.0565
Waste Quantity:	113
Quantity Unit:	P
Additional Code 1:	Not reported
Additional Code 2:	Not reported
Additional Code 3:	Not reported
Additional Code 4:	Not reported
Additional Code 5:	Not reported
Shipment Date:	20151012
Creation Date:	Not reported
Receipt Date:	Not reported
Manifest ID:	008517861FLE
Trans EPA ID:	MNS000110924
Trans Name:	STERICYCLE SPECIALTY WASTE SOLUTIONS INC
Trans 2 EPA ID:	NED986382133
Trans 2 Name:	SMITH SYSTEMS TRANSPORTATION INC
TSDF EPA ID:	NVD980895338
Trans Name:	21ST CENTURY EMN LLC
TSDF Alt EPA ID:	Not reported
TSDF Alt Name:	Not reported
Waste Code Description:	- Not reported
RCRA Code:	Not reported
Meth Code:	H141 - Storage, Bulking, And/Or Transfer Off Site--No Treatment/Reovery (H010-H129) Or (H131-H135)
Quantity Tons:	0.0075
Waste Quantity:	15
Quantity Unit:	P
Additional Code 1:	Not reported
Additional Code 2:	Not reported
Additional Code 3:	Not reported
Additional Code 4:	Not reported
Additional Code 5:	Not reported
Shipment Date:	20151001
Creation Date:	3/22/2016 22:15:24
Receipt Date:	20151007

ULTA BEAUTY 175 (Continued) **S123630566**

Manifest ID:	008438351FLE
Trans EPA ID:	MNS000110924
Trans Name:	STERICYCLE SPECIALTY WASTE SOLUTIONS INC
Trans 2 EPA ID:	NED986382133
Trans 2 Name:	SMITH SYSTEMS TRANSPORTATION INC
TSDF EPA ID:	NVD980895338
Trans Name:	21ST CENTURY EMN LLC
TSDF Alt EPA ID:	Not reported
TSDF Alt Name:	Not reported
Waste Code Description:	331 - Off-specification, aged, or surplus organics
RCRA Code:	U002
Meth Code:	H141 - Storage, Bulking, And/Or Transfer Off Site--No Treatment/Reovery (H010-H129) Or (H131-H135)
Quantity Tons:	0.0605
Waste Quantity:	121
Quantity Unit:	P
Additional Code 1:	D001
Additional Code 2:	Not reported
Additional Code 3:	Not reported
Additional Code 4:	Not reported
Additional Code 5:	Not reported

Shipment Date:	20151001
Creation Date:	3/22/2016 22:15:24
Receipt Date:	20151007
Manifest ID:	008438351FLE
Trans EPA ID:	MNS000110924
Trans Name:	STERICYCLE SPECIALTY WASTE SOLUTIONS INC
Trans 2 EPA ID:	NED986382133
Trans 2 Name:	SMITH SYSTEMS TRANSPORTATION INC
TSDF EPA ID:	NVD980895338
Trans Name:	21ST CENTURY EMN LLC
TSDF Alt EPA ID:	Not reported
TSDF Alt Name:	Not reported
Waste Code Description:	331 - Off-specification, aged, or surplus organics
RCRA Code:	D001
Meth Code:	H141 - Storage, Bulking, And/Or Transfer Off Site--No Treatment/Reovery (H010-H129) Or (H131-H135)
Quantity Tons:	0.022
Waste Quantity:	44
Quantity Unit:	P
Additional Code 1:	Not reported
Additional Code 2:	Not reported
Additional Code 3:	Not reported
Additional Code 4:	Not reported
Additional Code 5:	Not reported

Additional Information:

Year:	2014
Gen EPA ID:	CAL000388859

Shipment Date:	20141209
Creation Date:	6/25/2015 22:16:11
Receipt Date:	20141216
Manifest ID:	007294495FLE
Trans EPA ID:	MNS000110924
Trans Name:	STERICYCLE SPECIALTY WASTE SOLUTIONS INC

ULTA BEAUTY 175 (Continued) **S123630566**

Trans 2 EPA ID:	NED986382133
Trans 2 Name:	SMITH SYSTEMS TRANSPORTATION INC
TSDF EPA ID:	NVD980895338
Trans Name:	21ST CENTURY EMN LLC
TSDF Alt EPA ID:	Not reported
TSDF Alt Name:	Not reported
Waste Code Description:	331 - Off-specification, aged, or surplus organics
RCRA Code:	D001
Meth Code:	H141 - Storage, Bulking, And/Or Transfer Off Site--No Treatment/Reovery (H010-H129) Or (H131-H135)
Quantity Tons:	0.0025
Waste Quantity:	5
Quantity Unit:	P
Additional Code 1:	Not reported
Additional Code 2:	Not reported
Additional Code 3:	Not reported
Additional Code 4:	Not reported
Additional Code 5:	Not reported
Shipment Date:	20141209
Creation Date:	6/25/2015 22:16:11
Receipt Date:	20141216
Manifest ID:	007294495FLE
Trans EPA ID:	MNS000110924
Trans Name:	STERICYCLE SPECIALTY WASTE SOLUTIONS INC
Trans 2 EPA ID:	NED986382133
Trans 2 Name:	SMITH SYSTEMS TRANSPORTATION INC
TSDF EPA ID:	NVD980895338
Trans Name:	21ST CENTURY EMN LLC
TSDF Alt EPA ID:	Not reported
TSDF Alt Name:	Not reported
Waste Code Description:	214 - Unspecified solvent mixture
RCRA Code:	U002
Meth Code:	H141 - Storage, Bulking, And/Or Transfer Off Site--No Treatment/Reovery (H010-H129) Or (H131-H135)
Quantity Tons:	0.02
Waste Quantity:	40
Quantity Unit:	P
Additional Code 1:	D001
Additional Code 2:	Not reported
Additional Code 3:	Not reported
Additional Code 4:	Not reported
Additional Code 5:	Not reported
Shipment Date:	20141209
Creation Date:	Not reported
Receipt Date:	Not reported
Manifest ID:	007294495FLE
Trans EPA ID:	MNS000110924
Trans Name:	STERICYCLE SPECIALTY WASTE SOLUTIONS INC
Trans 2 EPA ID:	NED986382133
Trans 2 Name:	SMITH SYSTEMS TRANSPORTATION INC
TSDF EPA ID:	NVD980895338
Trans Name:	21ST CENTURY EMN LLC
TSDF Alt EPA ID:	Not reported
TSDF Alt Name:	Not reported
Waste Code Description:	- Not reported

ULTA BEAUTY 175 (Continued) **S123630566**

RCRA Code:	Not reported
Meth Code:	H141 - Storage, Bulking, And/Or Transfer Off Site--No Treatment/Reovery (H010-H129) Or (H131-H135)
Quantity Tons:	0.011
Waste Quantity:	22
Quantity Unit:	P
Additional Code 1:	Not reported
Additional Code 2:	Not reported
Additional Code 3:	Not reported
Additional Code 4:	Not reported
Additional Code 5:	Not reported
Shipment Date:	20141209
Creation Date:	6/25/2015 22:16:11
Receipt Date:	20141216
Manifest ID:	007294495FLE
Trans EPA ID:	MNS000110924
Trans Name:	STERICYCLE SPECIALTY WASTE SOLUTIONS INC
Trans 2 EPA ID:	NED986382133
Trans 2 Name:	SMITH SYSTEMS TRANSPORTATION INC
TSDF EPA ID:	NVD980895338
Trans Name:	21ST CENTURY EMN LLC
TSDF Alt EPA ID:	Not reported
TSDF Alt Name:	Not reported
Waste Code Description:	- Not reported
RCRA Code:	Not reported
Meth Code:	H141 - Storage, Bulking, And/Or Transfer Off Site--No Treatment/Reovery (H010-H129) Or (H131-H135)
Quantity Tons:	0.0015
Waste Quantity:	3
Quantity Unit:	P
Additional Code 1:	Not reported
Additional Code 2:	Not reported
Additional Code 3:	Not reported
Additional Code 4:	Not reported
Additional Code 5:	Not reported
Shipment Date:	20141209
Creation Date:	Not reported
Receipt Date:	Not reported
Manifest ID:	007294495FLE
Trans EPA ID:	MNS000110924
Trans Name:	STERICYCLE SPECIALTY WASTE SOLUTIONS INC
Trans 2 EPA ID:	NED986382133
Trans 2 Name:	SMITH SYSTEMS TRANSPORTATION INC
TSDF EPA ID:	NVD980895338
Trans Name:	21ST CENTURY EMN LLC
TSDF Alt EPA ID:	Not reported
TSDF Alt Name:	Not reported
Waste Code Description:	141 - Off-specification, aged, or surplus inorganics
RCRA Code:	Not reported
Meth Code:	H141 - Storage, Bulking, And/Or Transfer Off Site--No Treatment/Reovery (H010-H129) Or (H131-H135)
Quantity Tons:	0.0045
Waste Quantity:	9
Quantity Unit:	P
Additional Code 1:	Not reported

ULTA BEAUTY 175 (Continued) **S123630566**

Additional Code 2:	Not reported
Additional Code 3:	Not reported
Additional Code 4:	Not reported
Additional Code 5:	Not reported
Shipment Date:	20141209
Creation Date:	6/25/2015 22:16:11
Receipt Date:	20141216
Manifest ID:	007294495FLE
Trans EPA ID:	MNS000110924
Trans Name:	STERICYCLE SPECIALTY WASTE SOLUTIONS INC
Trans 2 EPA ID:	NED986382133
Trans 2 Name:	SMITH SYSTEMS TRANSPORTATION INC
TSDF EPA ID:	NVD980895338
Trans Name:	21ST CENTURY EMN LLC
TSDF Alt EPA ID:	Not reported
TSDF Alt Name:	Not reported
Waste Code Description:	141 - Off-specification, aged, or surplus inorganics
RCRA Code:	Not reported
Meth Code:	H141 - Storage, Bulking, And/Or Transfer Off Site--No Treatment/Reovery (H010-H129) Or (H131-H135)
Quantity Tons:	0.0845
Waste Quantity:	169
Quantity Unit:	P
Additional Code 1:	Not reported
Additional Code 2:	Not reported
Additional Code 3:	Not reported
Additional Code 4:	Not reported
Additional Code 5:	Not reported
Shipment Date:	20141013
Creation Date:	2/13/2015 22:15:06
Receipt Date:	20141022
Manifest ID:	007311845FLE
Trans EPA ID:	MNS000110924
Trans Name:	STERICYCLE SPECIALTY WASTE SOLUTIONS INC
Trans 2 EPA ID:	NED986382133
Trans 2 Name:	SMITH SYSTEMS TRANSPORTATION INC
TSDF EPA ID:	NVD980895338
Trans Name:	21ST CENTURY EMN LLC
TSDF Alt EPA ID:	Not reported
TSDF Alt Name:	Not reported
Waste Code Description:	214 - Unspecified solvent mixture
RCRA Code:	U002
Meth Code:	H141 - Storage, Bulking, And/Or Transfer Off Site--No Treatment/Reovery (H010-H129) Or (H131-H135)
Quantity Tons:	0.008
Waste Quantity:	16
Quantity Unit:	P
Additional Code 1:	D001
Additional Code 2:	Not reported
Additional Code 3:	Not reported
Additional Code 4:	Not reported
Additional Code 5:	Not reported
Shipment Date:	20141013
Creation Date:	2/13/2015 22:15:06

ULTA BEAUTY 175 (Continued) **S123630566**

Receipt Date:	20141022
Manifest ID:	007311845FLE
Trans EPA ID:	MNS000110924
Trans Name:	STERICYCLE SPECIALTY WASTE SOLUTIONS INC
Trans 2 EPA ID:	NED986382133
Trans 2 Name:	SMITH SYSTEMS TRANSPORTATION INC
TSDF EPA ID:	NVD980895338
Trans Name:	21ST CENTURY EMN LLC
TSDF Alt EPA ID:	Not reported
TSDF Alt Name:	Not reported
Waste Code Description:	331 - Off-specification, aged, or surplus organics
RCRA Code:	D001
Meth Code:	H141 - Storage, Bulking, And/Or Transfer Off Site--No Treatment/Reovery (H010-H129) Or (H131-H135)
Quantity Tons:	0.003
Waste Quantity:	6
Quantity Unit:	P
Additional Code 1:	Not reported
Additional Code 2:	Not reported
Additional Code 3:	Not reported
Additional Code 4:	Not reported
Additional Code 5:	Not reported

Shipment Date:	20141013
Creation Date:	2/13/2015 22:15:06
Receipt Date:	20141022
Manifest ID:	007311845FLE
Trans EPA ID:	MNS000110924
Trans Name:	STERICYCLE SPECIALTY WASTE SOLUTIONS INC
Trans 2 EPA ID:	NED986382133
Trans 2 Name:	SMITH SYSTEMS TRANSPORTATION INC
TSDF EPA ID:	NVD980895338
Trans Name:	21ST CENTURY EMN LLC
TSDF Alt EPA ID:	Not reported
TSDF Alt Name:	Not reported
Waste Code Description:	141 - Off-specification, aged, or surplus inorganics
RCRA Code:	Not reported
Meth Code:	H141 - Storage, Bulking, And/Or Transfer Off Site--No Treatment/Reovery (H010-H129) Or (H131-H135)
Quantity Tons:	0.063
Waste Quantity:	126
Quantity Unit:	P
Additional Code 1:	Not reported
Additional Code 2:	Not reported
Additional Code 3:	Not reported
Additional Code 4:	Not reported
Additional Code 5:	Not reported

Shipment Date:	20140911
Creation Date:	2/12/2015 22:15:04
Receipt Date:	20140917
Manifest ID:	000846093PSC
Trans EPA ID:	MNS000110924
Trans Name:	STERICYCLE SPECIALTY WASTE SOLUTIONS
Trans 2 EPA ID:	Not reported
Trans 2 Name:	Not reported
TSDF EPA ID:	NVD980895338

ULTA BEAUTY 175 (Continued) **S123630566**

Trans Name:	21ST CENTURY ENVIRONMENTAL MANAGEMENT OF NEVADA LLC
TSDF Alt EPA ID:	Not reported
TSDF Alt Name:	Not reported
Waste Code Description:	352 - Other organic solids
RCRA Code:	Not reported
Meth Code:	H141 - Storage, Bulking, And/Or Transfer Off Site--No Treatment/Reovery (H010-H129) Or (H131-H135)
Quantity Tons:	0.0775
Waste Quantity:	155
Quantity Unit:	P
Additional Code 1:	Not reported
Additional Code 2:	Not reported
Additional Code 3:	Not reported
Additional Code 4:	Not reported
Additional Code 5:	Not reported

Additional Information:

Year:	2013
Gen EPA ID:	CAL000388859
Shipment Date:	20131115
Creation Date:	4/5/2014 22:15:10
Receipt Date:	20131119
Manifest ID:	000636717PSC
Trans EPA ID:	CAR000210617
Trans Name:	21ST CENTURY ENVIRONMENTAL MANAGEMENT OF CALIFORNIA LP
Trans 2 EPA ID:	NVR000087361
Trans 2 Name:	SJC LIMITED
TSDF EPA ID:	NVD980895338
Trans Name:	21ST CENTURY ENVIRONMENTAL MANAGEMENT OF NEVADA LLC
TSDF Alt EPA ID:	Not reported
TSDF Alt Name:	Not reported
Waste Code Description:	214 - Unspecified solvent mixture
RCRA Code:	D001
Meth Code:	H141 - Storage, Bulking, And/Or Transfer Off Site--No Treatment/Reovery (H010-H129) Or (H131-H135)
Quantity Tons:	0.0115
Waste Quantity:	23
Quantity Unit:	P
Additional Code 1:	Not reported
Additional Code 2:	Not reported
Additional Code 3:	Not reported
Additional Code 4:	Not reported
Additional Code 5:	Not reported
Shipment Date:	20131115
Creation Date:	4/5/2014 22:15:10
Receipt Date:	20131119
Manifest ID:	000636717PSC
Trans EPA ID:	CAR000210617
Trans Name:	21ST CENTURY ENVIRONMENTAL MANAGEMENT OF CALIFORNIA LP
Trans 2 EPA ID:	NVR000087361
Trans 2 Name:	SJC LIMITED
TSDF EPA ID:	NVD980895338
Trans Name:	21ST CENTURY ENVIRONMENTAL MANAGEMENT OF NEVADA LLC
TSDF Alt EPA ID:	Not reported
TSDF Alt Name:	Not reported

ULTA BEAUTY 175 (Continued) **S123630566**

Waste Code Description:	331 - Off-specification, aged, or surplus organics
RCRA Code:	D001
Meth Code:	H141 - Storage, Bulking, And/Or Transfer Off Site--No Treatment/Reovery (H010-H129) Or (H131-H135)
Quantity Tons:	0.0085
Waste Quantity:	17
Quantity Unit:	P
Additional Code 1:	Not reported
Additional Code 2:	Not reported
Additional Code 3:	Not reported
Additional Code 4:	Not reported
Additional Code 5:	Not reported
Shipment Date:	20131115
Creation Date:	4/5/2014 22:15:10
Receipt Date:	20131119
Manifest ID:	000636717PSC
Trans EPA ID:	CAR000210617
Trans Name:	21ST CENTURY ENVIRONMENTAL MANAGEMENT OF CALIFORNIA LP
Trans 2 EPA ID:	NVR000087361
Trans 2 Name:	SJC LIMITED
TSDF EPA ID:	NVD980895338
Trans Name:	21ST CENTURY ENVIRONMENTAL MANAGEMENT OF NEVADA LLC
TSDF Alt EPA ID:	Not reported
TSDF Alt Name:	Not reported
Waste Code Description:	352 - Other organic solids
RCRA Code:	Not reported
Meth Code:	H141 - Storage, Bulking, And/Or Transfer Off Site--No Treatment/Reovery (H010-H129) Or (H131-H135)
Quantity Tons:	0.0575
Waste Quantity:	115
Quantity Unit:	P
Additional Code 1:	Not reported
Additional Code 2:	Not reported
Additional Code 3:	Not reported
Additional Code 4:	Not reported
Additional Code 5:	Not reported
Shipment Date:	20131004
Creation Date:	3/12/2014 22:15:20
Receipt Date:	20131015
Manifest ID:	000612909PSC
Trans EPA ID:	CAR000210617
Trans Name:	21ST CENTURY ENVIRONMENTAL MANAGEMENT OF CALIFORNIA LP
Trans 2 EPA ID:	NVR000087361
Trans 2 Name:	SJC LIMITED
TSDF EPA ID:	NVD980895338
Trans Name:	21ST CENTURY ENVIRONMENTAL MANAGEMENT OF NEVADA LLC
TSDF Alt EPA ID:	Not reported
TSDF Alt Name:	Not reported
Waste Code Description:	- Not reported
RCRA Code:	Not reported
Meth Code:	H141 - Storage, Bulking, And/Or Transfer Off Site--No Treatment/Reovery (H010-H129) Or (H131-H135)
Quantity Tons:	0.0125
Waste Quantity:	25
Quantity Unit:	P

ULTA BEAUTY 175 (Continued) **S123630566**

Additional Code 1:	Not reported
Additional Code 2:	Not reported
Additional Code 3:	Not reported
Additional Code 4:	Not reported
Additional Code 5:	Not reported
Shipment Date:	20131004
Creation Date:	3/12/2014 22:15:20
Receipt Date:	20131015
Manifest ID:	000612909PSC
Trans EPA ID:	CAR000210617
Trans Name:	21ST CENTURY ENVIRONMENTAL MANAGEMENT OF CALIFORNIA LP
Trans 2 EPA ID:	NVR000087361
Trans 2 Name:	SJC LIMITED
TSDF EPA ID:	NVD980895338
Trans Name:	21ST CENTURY ENVIRONMENTAL MANAGEMENT OF NEVADA LLC
TSDF Alt EPA ID:	Not reported
TSDF Alt Name:	Not reported
Waste Code Description:	- Not reported
RCRA Code:	Not reported
Meth Code:	H141 - Storage, Bulking, And/Or Transfer Off Site--No Treatment/Reovery (H010-H129) Or (H131-H135)
Quantity Tons:	0.1125
Waste Quantity:	225
Quantity Unit:	P
Additional Code 1:	Not reported
Additional Code 2:	Not reported
Additional Code 3:	Not reported
Additional Code 4:	Not reported
Additional Code 5:	Not reported
Shipment Date:	20131004
Creation Date:	3/12/2014 22:15:20
Receipt Date:	20131015
Manifest ID:	000612909PSC
Trans EPA ID:	CAR000210617
Trans Name:	21ST CENTURY ENVIRONMENTAL MANAGEMENT OF CALIFORNIA LP
Trans 2 EPA ID:	NVR000087361
Trans 2 Name:	SJC LIMITED
TSDF EPA ID:	NVD980895338
Trans Name:	21ST CENTURY ENVIRONMENTAL MANAGEMENT OF NEVADA LLC
TSDF Alt EPA ID:	Not reported
TSDF Alt Name:	Not reported
Waste Code Description:	- Not reported
RCRA Code:	D001
Meth Code:	H141 - Storage, Bulking, And/Or Transfer Off Site--No Treatment/Reovery (H010-H129) Or (H131-H135)
Quantity Tons:	0.025
Waste Quantity:	50
Quantity Unit:	P
Additional Code 1:	Not reported
Additional Code 2:	Not reported
Additional Code 3:	Not reported
Additional Code 4:	Not reported
Additional Code 5:	Not reported

A69
Target
Property

CHIPOTLE MEXICAN GRILL #2412
1150 EL CAMINO REAL STE 197
SAN BRUNO, CA 94066

FINDS **1023293477**
ECHO **N/A**

Site 69 of 111 in cluster A

Actual:
47 ft.

FINDS:
Registry ID: 110065851082

Click Here for FRS Facility Detail Report:

Environmental Interest/Information System:
The Resource Conservation and Recovery Act Information System (RCRAInfo) is EPA's comprehensive information system in support of the Resource Conservation and Recovery Act (RCRA) of 1976 and the Hazardous and Solid Waste Amendments (HSWA) of 1984. It tracks many types of information about generators, transporters, treaters, storers, and disposers of hazardous waste.
The California Environmental Protection Agency (CalEPA) has recently implemented a new data warehouse system (nSite). This data warehouse combines and merges facility and site information from five different systems managed within CalEPA. The five systems are: California Environmental Reporting System (CERS),EnviroStor, GeoTracker, California Integrated Water Quality System (CIWQS), andToxic Release Inventory (TRI).

Click this hyperlink while viewing on your computer to access additional FINDS: detail in the EDR Site Report.

ECHO:
Envid: 1023293477
Registry ID: 110065851082

DFR URL:
Name: CHIPOTLE MEXICAN GRILL #2412
Address: 1150 EL CAMINO REAL STE 197
City,State,Zip: SAN BRUNO, CA 94066

A70
Target
Property

TARGET STORES INC
300 TANFORAN PK MAIL
SAN BRUNO, CA 94066

HWTS **S112874761**
HAZNET **N/A**

Site 70 of 111 in cluster A

Actual:
47 ft.

HWTS:
Name: TARGET STORES INC
Address: 300 TANFORAN PK MAIL
Address 2: Not reported
City,State,Zip: SAN BRUNO, CA 94066
EPA ID: CAC001214296
Inactive Date: 10/25/2000
Create Date: 05/17/1996
Last Act Date: Not reported
Mailing Name: Not reported
Mailing Address: 33 S 6TH ST PO BOX 1392
Mailing Address 2: Not reported
Mailing City,State,Zip: MINI, MN 554400000
Owner Name: TARGET STORE INC
Owner Address: 33 S 6TH ST PO BOX 1392
Owner Address 2: Not reported
Owner City,State,Zip: MINI, MN 554400000

TARGET STORES INC (Continued) **S112874761**

Owner Phone:	Not reported
Owner Fax:	Not reported
Contact Name:	DAVIE LUICK/EPA
Contact Address:	33 S 6TH ST PO BOX 1392
Contact Address 2:	Not reported
City,State,Zip:	MINI, MN 554400000
Contact Phone:	Not reported
Contact Fax:	Not reported
Facility Status:	Inactive
Facility Type:	TEMPORARY
Category:	STATE
Latitude:	37.640963
Longitude:	-122.412269

HAZNET:

Name:	TARGET STORES INC
Address:	300 TANFORAN PK MAIL
Address 2:	Not reported
City,State,Zip:	SAN BRUNO, CA 940660000
Contact:	DAVIE LUICK/EPA
Telephone:	6123046443
Mailing Name:	Not reported
Mailing Address:	33 S 6TH ST PO BOX 1392
Year:	1996
Gepaid:	CAC001214296
TSD EPA ID:	CAD982042475
CA Waste Code:	151 - Asbestos containing waste
Disposal Method:	D80 - Disposal, Land Fill
Tons:	0.8428

Additional Information:

Year:	1996
Gen EPA ID:	CAC001214296
Shipment Date:	19960521
Creation Date:	5/20/1997 0:00:00
Receipt Date:	19960524
Manifest ID:	95834704
Trans EPA ID:	CAD981455520
Trans Name:	Not reported
Trans 2 EPA ID:	Not reported
Trans 2 Name:	Not reported
TSDF EPA ID:	CAD982042475
Trans Name:	Not reported
TSDF Alt EPA ID:	Not reported
TSDF Alt Name:	Not reported
Waste Code Description:	151 - Asbestos-containing waste
RCRA Code:	Not reported
Meth Code:	D80 - Disposal, Land Fill
Quantity Tons:	0.8428
Waste Quantity:	1
Quantity Unit:	Y
Additional Code 1:	Not reported
Additional Code 2:	Not reported

TARGET STORES INC (Continued) **S112874761**

Additional Code 3: Not reported
Additional Code 4: Not reported
Additional Code 5: Not reported

A71 **POTATO CORNER** **San Mateo Co. BI** **S123182721**
Target **1150 EL CAMINO REAL** **N/A**
Property **SAN BRUNO, CA 94066**

Site 71 of 111 in cluster A

Actual: **47 ft.**

San Mateo Co. BI:
Name: POTATO CORNER
Address: 1150 EL CAMINO REAL
City,State,Zip: SAN BRUNO, CA 94066
Region: SAN MATEO
Facility ID: FA0046965
Prog Element Code: STORMWATER ANNUAL INSPECTION FEE
Record Id: PR0065379
Description: STORMWATER ANNUAL FEE - INSP FREQ EVERY 2 YRS
Facility Status: Inactive, non-billable
Program Category: STORMWATER

A72 **MAI THAI** **San Mateo Co. BI** **S123181957**
Target **1150 EL CAMINO REAL** **N/A**
Property **SAN BRUNO, CA 94066**

Site 72 of 111 in cluster A

Actual: **47 ft.**

San Mateo Co. BI:
Name: MAI THAI
Address: 1150 EL CAMINO REAL
City,State,Zip: SAN BRUNO, CA 94066
Region: SAN MATEO
Facility ID: FA0029143
Prog Element Code: STORMWATER ANNUAL INSPECTION FEE
Record Id: PR0050214
Description: STORMWATER ANNUAL FEE - INSP FREQ EVERY 2 YRS
Facility Status: Inactive, non-billable
Program Category: STORMWATER

A73 **LENSCRAFTERS #5115** **RCRA NonGen / NLR** **1024821672**
Target **1150 EL CAMINO REAL STE 265** **CAL000338120**
Property **SAN BRUNO, CA 94066**

Site 73 of 111 in cluster A

Actual: **47 ft.**

RCRA Listings:
Date Form Received by Agency: 20230208
Handler Name: Lenscrafters #5115
Handler Address: 1150 El Camino Real Ste 265
Handler City,State,Zip: SAN BRUNO, CA 94066-2425
EPA ID: CAL000338120
Contact Name: JACKIE RICHARDSON
Contact Address: 4000 LUXOTTICA PLACE
Contact City,State,Zip: MASON, OH 45040

LENSCRAFTERS #5115 (Continued) **1024821672**

Contact Telephone:	513-765-4311
Contact Fax:	513-492-4311
Contact Email:	JRICHARD@LUXOTTICARETAIL.COM
Contact Title:	Not reported
EPA Region:	09
Land Type:	Not reported
Federal Waste Generator Description:	Not a generator, verified
Non-Notifier:	Not reported
Biennial Report Cycle:	Not reported
Accessibility:	Not reported
Active Site Indicator:	Not reported
State District Owner:	Not reported
State District:	Not reported
Mailing Address:	4000 LUXOTTICA PL
Mailing City,State,Zip:	MASON, OH 45040-8114
Owner Name:	Luxottica Retail Na
Owner Type:	Other
Operator Name:	Luxottica Retail Na
Operator Type:	Other
Short-Term Generator Activity:	No
Importer Activity:	No
Mixed Waste Generator:	No
Transporter Activity:	No
Transfer Facility Activity:	No
Recycler Activity with Storage:	No
Small Quantity On-Site Burner Exemption:	No
Smelting Melting and Refining Furnace Exemption:	No
Underground Injection Control:	No
Off-Site Waste Receipt:	No
Universal Waste Indicator:	No
Universal Waste Destination Facility:	No
Federal Universal Waste:	No
Active Site State-Reg Handler:	---
Federal Facility Indicator:	Not reported
Hazardous Secondary Material Indicator:	N
Sub-Part K Indicator:	Not reported
2018 GPRA Permit Baseline:	Not on the Baseline
2018 GPRA Renewals Baseline:	Not on the Baseline
202 GPRA Corrective Action Baseline:	No
Subject to Corrective Action Universe:	No
Non-TSDFs Where RCRA CA has Been Imposed Universe:	No
Corrective Action Priority Ranking:	No NCAPS ranking
Environmental Control Indicator:	No
Institutional Control Indicator:	No
Human Exposure Controls Indicator:	N/A
Groundwater Controls Indicator:	N/A
Significant Non-Complier Universe:	No
Unaddressed Significant Non-Complier Universe:	No
Addressed Significant Non-Complier Universe:	No
Significant Non-Complier With a Compliance Schedule Universe:	No
Financial Assurance Required:	Not reported
Handler Date of Last Change:	20230216
Recognized Trader-Importer:	No
Recognized Trader-Exporter:	No
Importer of Spent Lead Acid Batteries:	No
Exporter of Spent Lead Acid Batteries:	No
Recycler Activity Without Storage:	No

LENSCRAFTERS #5115 (Continued) **1024821672**

Manifest Broker: No
Sub-Part P Indicator: No

Handler - Owner Operator:
Owner/Operator Indicator: Operator
Owner/Operator Name: LUXOTTICA RETAIL NA
Legal Status: Other
Date Became Current: Not reported
Date Ended Current: Not reported
Owner/Operator Address: 4000 LUXOTTICA PL
Owner/Operator City,State,Zip: MASON, OH 45040-0000
Owner/Operator Telephone: 513-765-6000
Owner/Operator Telephone Ext: Not reported
Owner/Operator Fax: Not reported
Owner/Operator Email: Not reported

Owner/Operator Indicator: Operator
Owner/Operator Name: JACKIE RICHARDSON
Legal Status: Other
Date Became Current: Not reported
Date Ended Current: Not reported
Owner/Operator Address: 4000 LUXOTTICA PLACE
Owner/Operator City,State,Zip: MASON, OH 45040
Owner/Operator Telephone: 513-765-4311
Owner/Operator Telephone Ext: Not reported
Owner/Operator Fax: Not reported
Owner/Operator Email: Not reported

Owner/Operator Indicator: Owner
Owner/Operator Name: LUXOTTICA RETAIL NA
Legal Status: Other
Date Became Current: Not reported
Date Ended Current: Not reported
Owner/Operator Address: 4000 LUXOTTICA PL
Owner/Operator City,State,Zip: MASON, OH 45040-0000
Owner/Operator Telephone: 513-765-6000
Owner/Operator Telephone Ext: Not reported
Owner/Operator Fax: Not reported
Owner/Operator Email: Not reported

Owner/Operator Indicator: Owner
Owner/Operator Name: LUXOTTICA RETAIL NA
Legal Status: Other
Date Became Current: Not reported
Date Ended Current: Not reported
Owner/Operator Address: 4000 LUXOTTICA PL
Owner/Operator City,State,Zip: MASON, OH 45040-0000
Owner/Operator Telephone: 513-765-6000
Owner/Operator Telephone Ext: Not reported
Owner/Operator Fax: Not reported
Owner/Operator Email: Not reported

Historic Generators:
Receive Date: 20230208
Handler Name: LENSCRAFTERS #5115

LENSCRAFTERS #5115 (Continued) **1024821672**

Federal Waste Generator Description:	Not a generator, verified
State District Owner:	Not reported
Large Quantity Handler of Universal Waste:	No
Recognized Trader Importer:	No
Recognized Trader Exporter:	No
Spent Lead Acid Battery Importer:	No
Spent Lead Acid Battery Exporter:	No
Current Record:	Yes
Non Storage Recycler Activity:	No
Electronic Manifest Broker:	No

Receive Date:	20081121
Handler Name: LENSCRAFTERS #5115	
Federal Waste Generator Description:	Not a generator, verified
State District Owner:	Not reported
Large Quantity Handler of Universal Waste:	No
Recognized Trader Importer:	No
Recognized Trader Exporter:	No
Spent Lead Acid Battery Importer:	No
Spent Lead Acid Battery Exporter:	No
Current Record:	No
Non Storage Recycler Activity:	Not reported
Electronic Manifest Broker:	Not reported

List of NAICS Codes and Descriptions:

NAICS Code:	44613
NAICS Description:	OPTICAL GOODS STORES

Facility Has Received Notices of Violations:

Violations:	No Violations Found

Evaluation Action Summary:

Evaluations:	No Evaluations Found

A74 **TANFORAN PARK SHOPPING CENTER LLC** **HWTS** **S123581325**
Target **1140 EL CAMINO REAL** **HAZNET** **N/A**
Property **SAN BRUNO, CA 94066**

Site 74 of 111 in cluster A

Actual: **47 ft.**

HWTS:

Name:	TANFORAN PARK SHOPPING CENTER LLC
Address:	1140 EL CAMINO REAL
Address 2:	Not reported
City,State,Zip:	SAN BRUNO, CA 94066
EPA ID:	CAC002571551
Inactive Date:	06/22/2004
Create Date:	10/31/2003
Last Act Date:	Not reported
Mailing Name:	Not reported
Mailing Address:	3600 BIRCH ST STE 250
Mailing Address 2:	Not reported
Mailing City,State,Zip:	NEWPORT BEACH, CA 92660
Owner Name:	TANFORAN PARK SHOPPING CENTER LLC
Owner Address:	3600 BIRCH ST STE 250

TANFORAN PARK SHOPPING CENTER LLC (Continued) **S123581325**

Owner Address 2:	Not reported
Owner City,State,Zip:	NEWPORT BEACH, CA 92660
Owner Phone:	Not reported
Owner Fax:	Not reported
Contact Name:	BOB CARR
Contact Address:	3600 BIRCH ST STE 250
Contact Address 2:	Not reported
City,State,Zip:	NEWPORT BEACH, CA 92660
Contact Phone:	Not reported
Contact Fax:	Not reported
Facility Status:	Inactive
Facility Type:	TEMPORARY
Category:	STATE
Latitude:	37.635527
Longitude:	-122.420435

HAZNET:

Name:	TANFORAN PARK SHOPPING CENTER LLC
Address:	1140 EL CAMINO REAL
Address 2:	Not reported
City,State,Zip:	SAN BRUNO, CA 940662406
Contact:	BOB CARR
Telephone:	9497577776
Mailing Name:	Not reported
Mailing Address:	3600 BIRCH ST STE 250
Year:	2003
Gepaid:	CAC002571551
TSD EPA ID:	CAD028409019
CA Waste Code:	352 - Other organic solids
Disposal Method:	H01 - Transfer Station
Tons:	0.05

Additional Information:

Year:	2003
Gen EPA ID:	CAC002571551
Shipment Date:	20031105
Creation Date:	8/9/2004 14:56:30
Receipt Date:	20031110
Manifest ID:	22764220
Trans EPA ID:	CAL000100467
Trans Name:	Not reported
Trans 2 EPA ID:	CAD982524480
Trans 2 Name:	Not reported
TSDF EPA ID:	CAD028409019
Trans Name:	Not reported
TSDF Alt EPA ID:	CAD028409019
TSDF Alt Name:	Not reported
Waste Code Description:	352 - Other organic solids
RCRA Code:	Not reported
Meth Code:	H01 - Transfer Station
Quantity Tons:	0.05
Waste Quantity:	100
Quantity Unit:	P

TANFORAN PARK SHOPPING CENTER LLC (Continued) **S123581325**

Additional Code 1:	Not reported
Additional Code 2:	Not reported
Additional Code 3:	Not reported
Additional Code 4:	Not reported
Additional Code 5:	Not reported

A75 **VICTORIAS SECRET 1338** **RCRA NonGen / NLR** **1024859278**
Target **1140 EL CAMINO REAL** **E MANIFEST** **CAL000426228**
Property **SAN BRUNO, CA 94066**

Site 75 of 111 in cluster A

Actual: **47 ft.**

RCRA Listings:

Date Form Received by Agency:	20201029
Handler Name:	Victorias Secret Store #1338
Handler Address:	1140 El Camino Real Space 287
Handler City,State,Zip:	SAN BRUNO, CA 94066
EPA ID:	CAL000426228
Contact Name:	MIKE RYAN
Contact Address:	2 LIMITED PKWY
Contact City,State,Zip:	COLUMBUS, OH 43230
Contact Telephone:	614-415-1769
Contact Fax:	Not reported
Contact Email:	MRYAN@LB.COM
Contact Title:	Not reported
EPA Region:	09
Land Type:	Not reported
Federal Waste Generator Description:	Not a generator, verified
Non-Notifier:	Not reported
Biennial Report Cycle:	Not reported
Accessibility:	Not reported
Active Site Indicator:	Not reported
State District Owner:	Not reported
State District:	Not reported
Mailing Address:	2 LIMITED PKWY
Mailing City,State,Zip:	COLUMBUS, OH 43230
Owner Name:	Not reported
Owner Type:	Not reported
Operator Name:	Victorias Secret Llc
Operator Type:	Other
Short-Term Generator Activity:	No
Importer Activity:	No
Mixed Waste Generator:	No
Transporter Activity:	No
Transfer Facility Activity:	No
Recycler Activity with Storage:	No
Small Quantity On-Site Burner Exemption:	No
Smelting Melting and Refining Furnace Exemption:	No
Underground Injection Control:	No
Off-Site Waste Receipt:	No
Universal Waste Indicator:	No
Universal Waste Destination Facility:	No
Federal Universal Waste:	No
Active Site State-Reg Handler:	---
Federal Facility Indicator:	Not reported
Hazardous Secondary Material Indicator:	N
Sub-Part K Indicator:	Not reported
2018 GPRA Permit Baseline:	Not on the Baseline

VICTORIAS SECRET 1338 (Continued) **1024859278**

2018 GPRA Renewals Baseline:	Not on the Baseline
202 GPRA Corrective Action Baseline:	No
Subject to Corrective Action Universe:	No
Non-TSDFs Where RCRA CA has Been Imposed Universe:	No
Corrective Action Priority Ranking:	No NCAPS ranking
Environmental Control Indicator:	No
Institutional Control Indicator:	No
Human Exposure Controls Indicator:	N/A
Groundwater Controls Indicator:	N/A
Significant Non-Complier Universe:	No
Unaddressed Significant Non-Complier Universe:	No
Addressed Significant Non-Complier Universe:	No
Significant Non-Complier With a Compliance Schedule Universe:	No
Financial Assurance Required:	Not reported
Handler Date of Last Change:	20201105
Recognized Trader-Importer:	No
Recognized Trader-Exporter:	No
Importer of Spent Lead Acid Batteries:	No
Exporter of Spent Lead Acid Batteries:	No
Recycler Activity Without Storage:	No
Manifest Broker:	No
Sub-Part P Indicator:	No

Handler - Owner Operator:

Owner/Operator Indicator:	Operator
Owner/Operator Name: MIKE RYAN	
Legal Status:	Other
Date Became Current:	Not reported
Date Ended Current:	Not reported
Owner/Operator Address:	2 LIMITED PKWY
Owner/Operator City,State,Zip:	COLUMBUS, OH 43230
Owner/Operator Telephone:	614-415-1769
Owner/Operator Telephone Ext:	Not reported
Owner/Operator Fax:	Not reported
Owner/Operator Email:	Not reported

Owner/Operator Indicator:	Operator
Owner/Operator Name: VICTORIAS SECRET LLC	
Legal Status:	Other
Date Became Current:	Not reported
Date Ended Current:	Not reported
Owner/Operator Address:	4 LIMITED PKWY
Owner/Operator City,State,Zip:	REYNOLDSBURG, OH 43068
Owner/Operator Telephone:	614-577-7000
Owner/Operator Telephone Ext:	Not reported
Owner/Operator Fax:	Not reported
Owner/Operator Email:	Not reported

Owner/Operator Indicator:	Owner
Owner/Operator Name: VICTORIAS SECRET LLC	
Legal Status:	Other
Date Became Current:	Not reported
Date Ended Current:	Not reported
Owner/Operator Address:	4 LIMITED PKWY
Owner/Operator City,State,Zip:	REYNOLDSBURG, OH 43068
Owner/Operator Telephone:	614-577-7000

VICTORIAS SECRET 1338 (Continued) **1024859278**

Owner/Operator Telephone Ext: Not reported
Owner/Operator Fax: Not reported
Owner/Operator Email: Not reported

Historic Generators:
Receive Date: 20201029
Handler Name: VICTORIAS SECRET STORE #1338
Federal Waste Generator Description: Not a generator, verified
State District Owner: Not reported
Large Quantity Handler of Universal Waste: No
Recognized Trader Importer: No
Recognized Trader Exporter: No
Spent Lead Acid Battery Importer: No
Spent Lead Acid Battery Exporter: No
Current Record: Yes
Non Storage Recycler Activity: No
Electronic Manifest Broker: No

Receive Date: 20170327
Handler Name: VICTORIAS SECRET STORE #1338
Federal Waste Generator Description: Not a generator, verified
State District Owner: Not reported
Large Quantity Handler of Universal Waste: No
Recognized Trader Importer: No
Recognized Trader Exporter: No
Spent Lead Acid Battery Importer: No
Spent Lead Acid Battery Exporter: No
Current Record: No
Non Storage Recycler Activity: Not reported
Electronic Manifest Broker: Not reported

List of NAICS Codes and Descriptions:
NAICS Code: 44819
NAICS Description: OTHER CLOTHING STORES

Facility Has Received Notices of Violations:
Violations: No Violations Found

Evaluation Action Summary:
Evaluations: No Evaluations Found

E MANIFEST:
Manifest Tracking Number: 014026895FLE
Last Updated Date: 20191230
Shipped Date: 20191015
Received Date: 20191104
Manifest Status: Signed
Submission Type: DataImage5Copy
Origin Type: Service
Generator EPA ID: CAL000426228
Generator Name: Victoria'S Secret
Generator Location Street Number: Not reported
Generator Location Street 1: 1140 EL CAMINO REAL
Generator Location Street 2: Not reported

VICTORIAS SECRET 1338 (Continued) **1024859278**

Generator Location City:	SAN BRUNO
Generator Location State:	CA
Generator Location Zip:	94066
Generator Mail Street Number:	Not reported
Generator Mail Street 1:	1140 El Camino Real, SPACE 287
Generator Mail Street 2:	Not reported
Generator Mail City:	San Bruno
Generator Mail Zip:	94066
Generator Mail State:	CA
Generator Contact Company Name:	Not reported
Designated Facility EPA ID:	NVD980895338
Designated Facility Name:	21st Century Environmental Management Of Nevada, Llc
Designated Facility Mail Street Number:	Not reported
Designated Facility Mail Street 1:	Not reported
Designated Facility Mail Street 2:	2095 Newlands Drive East
Designated Facility Mail City:	Fernley
Designated Facility Mail Zip:	89408
Designated Facility Mail State:	NV
Designated Facility Location Street Number:	Not reported
Designated Facility Location Street 1:	2095 Newlands Drive East
Designated Facility Location Street 2:	Not reported
Designated Facility Location City:	Fernley
Designated Facility Location Zip:	89408
Designated Facility Location State:	NV
Designated Facility Contact Company Name:	Not reported
Manifest Residue Indicator:	N
Rejection Indicator:	N

Manifest Tracking Number:	014027298FLE
Last Updated Date:	20200612
Shipped Date:	20200227
Received Date:	20200325
Manifest Status:	Signed
Submission Type:	DataImage5Copy
Origin Type:	Service
Generator EPA ID:	CAL000426228
Generator Name:	Victoria'S Secret
Generator Location Street Number:	Not reported
Generator Location Street 1:	1140 EL CAMINO REAL
Generator Location Street 2:	Not reported
Generator Location City:	SAN BRUNO
Generator Location State:	CA
Generator Location Zip:	94066
Generator Mail Street Number:	Not reported
Generator Mail Street 1:	2 Limited Parkway
Generator Mail Street 2:	Not reported
Generator Mail City:	Columbus
Generator Mail Zip:	43230
Generator Mail State:	CO
Generator Contact Company Name:	Not reported
Designated Facility EPA ID:	NVD980895338
Designated Facility Name:	21st Century Environmental Management Of Nevada, Llc
Designated Facility Mail Street Number:	Not reported
Designated Facility Mail Street 1:	Not reported
Designated Facility Mail Street 2:	2095 Newlands Drive East
Designated Facility Mail City:	Fernley
Designated Facility Mail Zip:	89408

VICTORIAS SECRET 1338 (Continued) **1024859278**

Designated Facility Mail State:	NV
Designated Facility Location Street Number:	Not reported
Designated Facility Location Street 1:	2095 Newlands Drive East
Designated Facility Location Street 2:	Not reported
Designated Facility Location City:	Fernley
Designated Facility Location Zip:	89408
Designated Facility Location State:	NV
Designated Facility Contact Company Name:	Not reported
Manifest Residue Indicator:	N
Rejection Indicator:	N

Manifest Tracking Number:	013977589FLE
Last Updated Date:	20200323
Shipped Date:	20200129
Received Date:	20200210
Manifest Status:	Signed
Submission Type:	DataImage5Copy
Origin Type:	Service
Generator EPA ID:	CAL000426228
Generator Name:	Victoria'S Secret
Generator Location Street Number:	Not reported
Generator Location Street 1:	1140 EL CAMINO REAL
Generator Location Street 2:	Not reported
Generator Location City:	SAN BRUNO
Generator Location State:	CA
Generator Location Zip:	94066
Generator Mail Street Number:	Not reported
Generator Mail Street 1:	2 Limited Parkway
Generator Mail Street 2:	Not reported
Generator Mail City:	Columbus
Generator Mail Zip:	43230
Generator Mail State:	CO
Generator Contact Company Name:	Not reported
Designated Facility EPA ID:	NVD980895338
Designated Facility Name:	21st Century Environmental Management Of Nevada, Llc
Designated Facility Mail Street Number:	Not reported
Designated Facility Mail Street 1:	Not reported
Designated Facility Mail Street 2:	2095 Newlands Drive East
Designated Facility Mail City:	Fernley
Designated Facility Mail Zip:	89408
Designated Facility Mail State:	NV
Designated Facility Location Street Number:	Not reported
Designated Facility Location Street 1:	2095 Newlands Drive East
Designated Facility Location Street 2:	Not reported
Designated Facility Location City:	Fernley
Designated Facility Location Zip:	89408
Designated Facility Location State:	NV
Designated Facility Contact Company Name:	Not reported
Manifest Residue Indicator:	N
Rejection Indicator:	N

Manifest Tracking Number:	013977590FLE
Last Updated Date:	20200311
Shipped Date:	20200129
Received Date:	20200213
Manifest Status:	Signed
Submission Type:	DataImage5Copy

VICTORIAS SECRET 1338 (Continued) **1024859278**

Origin Type:	Service
Generator EPA ID:	CAL000426228
Generator Name:	Victorias Secret 1338
Generator Location Street Number:	Not reported
Generator Location Street 1:	1140 EL CAMINO REAL SPACE 287
Generator Location Street 2:	Not reported
Generator Location City:	SAN BRUNO
Generator Location State:	CA
Generator Location Zip:	94066
Generator Mail Street Number:	Not reported
Generator Mail Street 1:	1140 EL CAMINO REAL SPACE 287
Generator Mail Street 2:	Not reported
Generator Mail City:	SAN BRUNO
Generator Mail Zip:	94066
Generator Mail State:	CA
Generator Contact Company Name:	Not reported
Designated Facility EPA ID:	AZR000515924
Designated Facility Name:	Yuma Yes Waste Transfer Facility
Designated Facility Mail Street Number:	Not reported
Designated Facility Mail Street 1:	Not reported
Designated Facility Mail Street 2:	2730 E 13TH ST
Designated Facility Mail City:	YUMA
Designated Facility Mail Zip:	85365-1901
Designated Facility Mail State:	AZ
Designated Facility Location Street Number:	Not reported
Designated Facility Location Street 1:	2730 E 13TH ST
Designated Facility Location Street 2:	Not reported
Designated Facility Location City:	YUMA
Designated Facility Location Zip:	85365-1901
Designated Facility Location State:	AZ
Designated Facility Contact Company Name:	Not reported
Manifest Residue Indicator:	N
Rejection Indicator:	N

Manifest Tracking Number:	012416941FLE
Last Updated Date:	20190412
Shipped Date:	20190220
Received Date:	20190318
Manifest Status:	Signed
Submission Type:	DataImage5Copy
Origin Type:	Service
Generator EPA ID:	CAL000426228
Generator Name:	Victoria'S Secret
Generator Location Street Number:	Not reported
Generator Location Street 1:	1140 EL CAMINO REAL
Generator Location Street 2:	Not reported
Generator Location City:	SAN BRUNO
Generator Location State:	CA
Generator Location Zip:	94066
Generator Mail Street Number:	Not reported
Generator Mail Street 1:	1140 El Camino Real, SPACE 287
Generator Mail Street 2:	Not reported
Generator Mail City:	San Bruno
Generator Mail Zip:	94066
Generator Mail State:	CA
Generator Contact Company Name:	Not reported
Designated Facility EPA ID:	NVD980895338

VICTORIAS SECRET 1338 (Continued) **1024859278**

Designated Facility Name:	21st Century Environmental Management Of Nevada, Llc
Designated Facility Mail Street Number:	Not reported
Designated Facility Mail Street 1:	Not reported
Designated Facility Mail Street 2:	2095 Newlands Drive East
Designated Facility Mail City:	Fernley
Designated Facility Mail Zip:	89408
Designated Facility Mail State:	NV
Designated Facility Location Street Number:	Not reported
Designated Facility Location Street 1:	2095 Newlands Drive East
Designated Facility Location Street 2:	Not reported
Designated Facility Location City:	Fernley
Designated Facility Location Zip:	89408
Designated Facility Location State:	NV
Designated Facility Contact Company Name:	Not reported
Manifest Residue Indicator:	N
Rejection Indicator:	N

Manifest Tracking Number:	010768436FLE
Last Updated Date:	20180911
Shipped Date:	20180712
Received Date:	20180829
Manifest Status:	Signed
Submission Type:	DataImage5Copy
Origin Type:	Service
Generator EPA ID:	CAL000426228
Generator Name:	Victoria'S Secret
Generator Location Street Number:	Not reported
Generator Location Street 1:	1140 EL CAMINO REAL
Generator Location Street 2:	Not reported
Generator Location City:	SAN BRUNO
Generator Location State:	CA
Generator Location Zip:	94066
Generator Mail Street Number:	Not reported
Generator Mail Street 1:	2 Limited Parkway
Generator Mail Street 2:	Not reported
Generator Mail City:	Columbus
Generator Mail Zip:	43230
Generator Mail State:	OH
Generator Contact Company Name:	Not reported
Designated Facility EPA ID:	NVD980895338
Designated Facility Name:	21st Century Environmental Management Of Nevada, Llc
Designated Facility Mail Street Number:	Not reported
Designated Facility Mail Street 1:	Not reported
Designated Facility Mail Street 2:	2095 Newlands Drive East
Designated Facility Mail City:	Fernley
Designated Facility Mail Zip:	89408
Designated Facility Mail State:	NV
Designated Facility Location Street Number:	Not reported
Designated Facility Location Street 1:	2095 Newlands Drive East
Designated Facility Location Street 2:	Not reported
Designated Facility Location City:	Fernley
Designated Facility Location Zip:	89408
Designated Facility Location State:	NV
Designated Facility Contact Company Name:	Not reported
Manifest Residue Indicator:	N
Rejection Indicator:	N

VICTORIAS SECRET 1338 (Continued) **1024859278**

Manifest Tracking Number:	010823840FLE
Last Updated Date:	20180926
Shipped Date:	20180809
Received Date:	20180905
Manifest Status:	Signed
Submission Type:	DataImage5Copy
Origin Type:	Service
Generator EPA ID:	CAL000426228
Generator Name:	Victoria'S Secret
Generator Location Street Number:	Not reported
Generator Location Street 1:	1140 EL CAMINO REAL
Generator Location Street 2:	Not reported
Generator Location City:	SAN BRUNO
Generator Location State:	CA
Generator Location Zip:	94066
Generator Mail Street Number:	Not reported
Generator Mail Street 1:	2 Limited Parkway
Generator Mail Street 2:	Not reported
Generator Mail City:	Columbus
Generator Mail Zip:	43230
Generator Mail State:	OH
Generator Contact Company Name:	Not reported
Designated Facility EPA ID:	NVD980895338
Designated Facility Name:	21st Century Environmental Management Of Nevada, Llc
Designated Facility Mail Street Number:	Not reported
Designated Facility Mail Street 1:	Not reported
Designated Facility Mail Street 2:	2095 Newlands Drive East
Designated Facility Mail City:	Fernley
Designated Facility Mail Zip:	89408
Designated Facility Mail State:	NV
Designated Facility Location Street Number:	Not reported
Designated Facility Location Street 1:	2095 Newlands Drive East
Designated Facility Location Street 2:	Not reported
Designated Facility Location City:	Fernley
Designated Facility Location Zip:	89408
Designated Facility Location State:	NV
Designated Facility Contact Company Name:	Not reported
Manifest Residue Indicator:	N
Rejection Indicator:	N

Manifest Tracking Number:	010823841FLE
Last Updated Date:	20191021
Shipped Date:	20180809
Received Date:	20180827
Manifest Status:	Signed
Submission Type:	DataImage5Copy
Origin Type:	Web
Generator EPA ID:	CAL000426228
Generator Name:	Victorias Secret Store #1338
Generator Location Street Number:	Not reported
Generator Location Street 1:	1140 EL CAMINO REAL SPACE 287
Generator Location Street 2:	Not reported
Generator Location City:	SAN BRUNO
Generator Location State:	CA
Generator Location Zip:	94066
Generator Mail Street Number:	Not reported
Generator Mail Street 1:	2 LIMITED PKWY

VICTORIAS SECRET 1338 (Continued) **1024859278**

Generator Mail Street 2:	Not reported
Generator Mail City:	COLUMBUS
Generator Mail Zip:	43230
Generator Mail State:	OH
Generator Contact Company Name:	Not reported
Designated Facility EPA ID:	AZR000515924
Designated Facility Name:	Yuma Yes Waste Transfer Facility
Designated Facility Mail Street Number:	Not reported
Designated Facility Mail Street 1:	Not reported
Designated Facility Mail Street 2:	2730 E 13TH ST
Designated Facility Mail City:	YUMA
Designated Facility Mail Zip:	85365-1901
Designated Facility Mail State:	AZ
Designated Facility Location Street Number:	Not reported
Designated Facility Location Street 1:	2730 E 13TH ST
Designated Facility Location Street 2:	Not reported
Designated Facility Location City:	YUMA
Designated Facility Location Zip:	85365-1901
Designated Facility Location State:	AZ
Designated Facility Contact Company Name:	Not reported
Manifest Residue Indicator:	N
Rejection Indicator:	N

Manifest Tracking Number:	012481678FLE
Last Updated Date:	20190430
Shipped Date:	20190319
Received Date:	20190408
Manifest Status:	Signed
Submission Type:	DataImage5Copy
Origin Type:	Service
Generator EPA ID:	CAL000426228
Generator Name:	Victoria'S Secret
Generator Location Street Number:	Not reported
Generator Location Street 1:	1140 EL CAMINO REAL
Generator Location Street 2:	Not reported
Generator Location City:	SAN BRUNO
Generator Location State:	CA
Generator Location Zip:	94066
Generator Mail Street Number:	Not reported
Generator Mail Street 1:	1140 El Camino Real, SPACE 287
Generator Mail Street 2:	Not reported
Generator Mail City:	San Bruno
Generator Mail Zip:	94066
Generator Mail State:	CA
Generator Contact Company Name:	Not reported
Designated Facility EPA ID:	NVD980895338
Designated Facility Name:	21st Century Environmental Management Of Nevada, Llc
Designated Facility Mail Street Number:	Not reported
Designated Facility Mail Street 1:	Not reported
Designated Facility Mail Street 2:	2095 Newlands Drive East
Designated Facility Mail City:	Fernley
Designated Facility Mail Zip:	89408
Designated Facility Mail State:	NV
Designated Facility Location Street Number:	Not reported
Designated Facility Location Street 1:	2095 Newlands Drive East
Designated Facility Location Street 2:	Not reported
Designated Facility Location City:	Fernley

VICTORIAS SECRET 1338 (Continued) **1024859278**

Designated Facility Location Zip:	89408
Designated Facility Location State:	NV
Designated Facility Contact Company Name:	Not reported
Manifest Residue Indicator:	N
Rejection Indicator:	N
Manifest Tracking Number:	013416111FLE
Last Updated Date:	20191030
Shipped Date:	20190918
Received Date:	20191003
Manifest Status:	Signed
Submission Type:	DataImage5Copy
Origin Type:	Service
Generator EPA ID:	CAL000426228
Generator Name:	Victoria'S Secret
Generator Location Street Number:	Not reported
Generator Location Street 1:	1140 EL CAMINO REAL
Generator Location Street 2:	Not reported
Generator Location City:	SAN BRUNO
Generator Location State:	CA
Generator Location Zip:	94066
Generator Mail Street Number:	Not reported
Generator Mail Street 1:	1140 El Camino Real, SPACE 287
Generator Mail Street 2:	Not reported
Generator Mail City:	San Bruno
Generator Mail Zip:	94066
Generator Mail State:	CA
Generator Contact Company Name:	Not reported
Designated Facility EPA ID:	NVD980895338
Designated Facility Name:	21st Century Environmental Management Of Nevada, Llc
Designated Facility Mail Street Number:	Not reported
Designated Facility Mail Street 1:	Not reported
Designated Facility Mail Street 2:	2095 Newlands Drive East
Designated Facility Mail City:	Fernley
Designated Facility Mail Zip:	89408
Designated Facility Mail State:	NV
Designated Facility Location Street Number:	Not reported
Designated Facility Location Street 1:	2095 Newlands Drive East
Designated Facility Location Street 2:	Not reported
Designated Facility Location City:	Fernley
Designated Facility Location Zip:	89408
Designated Facility Location State:	NV
Designated Facility Contact Company Name:	Not reported
Manifest Residue Indicator:	N
Rejection Indicator:	N
Manifest Tracking Number:	013416642FLE
Last Updated Date:	20190812
Shipped Date:	20190722
Received Date:	20190806
Manifest Status:	Signed
Submission Type:	DataImage5Copy
Origin Type:	Service
Generator EPA ID:	CAL000426228
Generator Name:	Victoria'S Secret
Generator Location Street Number:	Not reported
Generator Location Street 1:	1140 EL CAMINO REAL

VICTORIAS SECRET 1338 (Continued) **1024859278**

Generator Location Street 2:	Not reported
Generator Location City:	SAN BRUNO
Generator Location State:	CA
Generator Location Zip:	94066
Generator Mail Street Number:	Not reported
Generator Mail Street 1:	1140 El Camino Real, SPACE 287
Generator Mail Street 2:	Not reported
Generator Mail City:	San Bruno
Generator Mail Zip:	94066
Generator Mail State:	CA
Generator Contact Company Name:	Not reported
Designated Facility EPA ID:	CAD008364432
Designated Facility Name:	Rho Chem Llc
Designated Facility Mail Street Number:	Not reported
Designated Facility Mail Street 1:	Not reported
Designated Facility Mail Street 2:	425 Isis Ave.
Designated Facility Mail City:	Inglewood
Designated Facility Mail Zip:	90301
Designated Facility Mail State:	CA
Designated Facility Location Street Number:	Not reported
Designated Facility Location Street 1:	425 Isis Ave.
Designated Facility Location Street 2:	Not reported
Designated Facility Location City:	Inglewood
Designated Facility Location Zip:	90301
Designated Facility Location State:	CA
Designated Facility Contact Company Name:	Not reported
Manifest Residue Indicator:	N
Rejection Indicator:	N

Federal Waste:

Manifest Tracking Number:	012414264FLE
Waste Line Number:	1
Federal Waste Code:	D001
Federal Waste:	IGNITABLE WASTE

Manifest Tracking Number:	012414264FLE
Waste Line Number:	1
Federal Waste Code:	U002
Federal Waste:	2-PROPANONE (I) (OR) ACETONE (I)

State Waste:

Manifest Tracking Number:	012414264FLE
Waste Line Number:	1
State Waste Code Owner:	CA
State Waste Code:	331
State Waste:	Off-specification, aged, or surplus organics

Transporter:

Manifest Tracking Number:	012414264FLE
Transporter Line Number:	1
Transporter EPA ID:	MNS000110924
Transporter Name:	Stericycle Specialty Waste Solutions Inc

Manifest Tracking Number:	012414264FLE
Transporter Line Number:	2
Transporter EPA ID:	MNS000110924

VICTORIAS SECRET 1338 (Continued) **1024859278**

Transporter Name: Stericycle Specialty Waste Solutions Inc

Waste Line:

Manifest Tracking Number:	012414264FLE
Waste Line Number:	1
U.S. DOT Hazardous Indicator:	Y
U.S. DOT ID Number:	UN1993
U.S. DOT Description:	Un1993, Waste Flammable Liquids, N.O.S. (Ethyl Alcohol, Acetone), 3, Pg Ii, Erg#128
Non-Hazardous Waste Description:	Not reported
Number of Containers:	1
Container Type Code:	CF
Container Type Description:	Fiber or plastic boxes, cartons, cases
Waste Quantity:	17
Quantity Unit of Measure Code:	P
Quantity Unit of Measure Description:	Pounds
Waste Quantity, in Tons:	0.0085
Acute Waste Quantity, in Tons:	0
Non-Acute Waste Quantity, in Tons:	0.0085
Waste Quantity, in Kilograms:	7.709756
Acute Waste Quantity, in Kilograms:	0
Non-Acute Waste Quantity, in Kilorgrams:	7.709756
Management Method Code:	H141
Management Method Description:	STORAGE, BULKING AND/OR TRANSFER OFF SITE
Waste Residue Indicator:	N
Quantity Discrepancy Indicator:	N
Waste Type Discrepancy Indicator:	N
Waste Density:	Not reported
Waste Density Unit of Measure Code:	Not reported
Waste Density Unit of Measure Description:	Not reported
Form Code:	Not reported
Form Code Description:	Not reported
Source Code:	Not reported
Source Code Description:	Not reported
Waste Minimization Code:	Not reported
Waste Minimization Code Description:	Not reported
Consent Number:	Not reported
EPA Waste Indicator:	Y

Click this hyperlink while viewing on your computer to access
15 additional US EManifest: record(s) in the EDR Site Report.

A76 **VICTORIAS SECRET STORE #1338** **HWTS S124915387**
Target **1140 EL CAMINO REAL SPACE 287** **HAZNET N/A**
Property **SAN BRUNO, CA 43230**

Site 76 of 111 in cluster A

Actual:
47 ft.

HWTS:

Name:	VICTORIAS SECRET STORE #1338
Address:	1140 EL CAMINO REAL SPACE 287
Address 2:	Not reported
City,State,Zip:	SAN BRUNO, CA 94066
EPA ID:	CAL000426228
Inactive Date:	10/29/2020
Create Date:	03/27/2017
Last Act Date:	Not reported

VICTORIAS SECRET STORE #1338 (Continued) **S124915387**

Mailing Name:	Not reported
Mailing Address:	2 LIMITED PKWY
Mailing Address 2:	Not reported
Mailing City,State,Zip:	COLUMBUS, OH 43230
Owner Name:	VICTORIAS SECRET LLC
Owner Address:	4 LIMITED PKWY
Owner Address 2:	Not reported
Owner City,State,Zip:	REYNOLDSBURG, OH 43068
Owner Phone:	Not reported
Owner Fax:	Not reported
Contact Name:	JODY TERRELL
Contact Address:	2 LIMITED PKWY
Contact Address 2:	Not reported
City,State,Zip:	COLUMBUS, OH 43230
Contact Phone:	Not reported
Contact Fax:	Not reported
Facility Status:	Inactive
Facility Type:	PERMANENT
Category:	STATE
Latitude:	37.63612046
Longitude:	-122.4207301

HAZNET:

Name:	VICTORIAS SECRET STORE #1338
Address:	1140 EL CAMINO REAL SPACE 287
Address 2:	Not reported
City,State,Zip:	SAN BRUNO, CA 94066
Contact:	JODY TERRELL
Telephone:	6144157396
Mailing Name:	Not reported
Mailing Address:	2 LIMITED PKWY
Year:	2020
Gepaid:	CAL000426228
TSD EPA ID:	NVD980895338
CA Waste Code:	331 - Off-specification, aged or surplus organics
Disposal Method:	H141 - Storage, Bulking, And/Or Transfer Off Site--No Treatment/Reovery (H010-H129) Or (H131-H135)
Tons:	0.1215
Year:	2020
Gepaid:	CAL000426228
TSD EPA ID:	AZR000515924
CA Waste Code:	331 - Off-specification, aged or surplus organics
Disposal Method:	H141 - Storage, Bulking, And/Or Transfer Off Site--No Treatment/Reovery (H010-H129) Or (H131-H135)
Tons:	0.013
Year:	2019
Gepaid:	CAL000426228
TSD EPA ID:	NVD980895338
CA Waste Code:	331 - Off-specification, aged or surplus organics
Disposal Method:	H141 - Storage, Bulking, And/Or Transfer Off Site--No Treatment/Reovery (H010-H129) Or (H131-H135)
Tons:	0.07300
Year:	2019

VICTORIAS SECRET STORE #1338 (Continued) **S124915387**

Gepaid:	CAL000426228
TSD EPA ID:	CAD008364432
CA Waste Code:	331 - Off-specification, aged or surplus organics
Disposal Method:	H141 - Storage, Bulking, And/Or Transfer Off Site--No Treatment/Reovery (H010-H129) Or (H131-H135)
Tons:	0.05700
Year:	2019
Gepaid:	CAL000426228
TSD EPA ID:	AZR000515924
CA Waste Code:	331 - Off-specification, aged or surplus organics
Disposal Method:	H141 - Storage, Bulking, And/Or Transfer Off Site--No Treatment/Reovery (H010-H129) Or (H131-H135)
Tons:	0.00550
Year:	2018
Gepaid:	CAL000426228
TSD EPA ID:	NVD980895338
CA Waste Code:	331 - Off-specification, aged or surplus organics
Disposal Method:	H141 - Storage, Bulking, And/Or Transfer Off Site--No Treatment/Reovery (H010-H129) Or (H131-H135)
Tons:	0.11600
Year:	2018
Gepaid:	CAL000426228
TSD EPA ID:	CAD008364432
CA Waste Code:	331 - Off-specification, aged or surplus organics
Disposal Method:	H141 - Storage, Bulking, And/Or Transfer Off Site--No Treatment/Reovery (H010-H129) Or (H131-H135)
Tons:	0.03900
Year:	2018
Gepaid:	CAL000426228
TSD EPA ID:	AZR000515924
CA Waste Code:	331 - Off-specification, aged or surplus organics
Disposal Method:	H141 - Storage, Bulking, And/Or Transfer Off Site--No Treatment/Reovery (H010-H129) Or (H131-H135)
Tons:	0.03850

Additional Information:

Year:	2020
EM Manifest ID:	Not reported
Shipment Date:	7/30/2020
Shipment Date:	7/30/2020
Receipt Date:	8/24/2020
Manifest Number:	015050413FLE
Generator EPA ID:	CAL000426228
Name:	VICTORIA'S SECRET
Address:	1140 EL CAMINO REAL
Address 2:	Not reported
City,State,Zip:	SAN BRUNO, CA 94066
Telephone:	Not reported
Contact:	Not reported
Contact Telephone:	775-575-2760
Contact Email:	Not reported
Transporter 1 EPA ID:	MNS000110924

VICTORIAS SECRET STORE #1338 (Continued) **S124915387**

Transporter Name:	Stericycle Specialty Waste Solutions Inc
Transporter 1 Emergency Number:	Not reported
Transporter 2 EPA ID:	MNS000110924
Transporter Name 2:	Stericycle Specialty Waste Solutions Inc
Transporter 2 Emergency Number:	Not reported
TSDF EPA ID:	NVD980895338
TSDF Name:	21st Century Environmental Management of Nevada, LLC
TSDF Address 1:	2095 Newlands Drive East
TSDF Address 2:	Not reported
TSDF City,State,Zip:	Fernley, NV 89408
TSDF Telephone:	Not reported
TSDFA EPA ID:	Not reported
Waste Code Description:	331 - Not reported
RCRA Code:	D001,U002
Meth Code:	H141 - Not reported
Quantity Tons:	0.0865
Waste Quantity:	173
Quantity Unit:	P

Year:	2020
EM Manifest ID:	Not reported
Shipment Date:	2/27/2020
Shipment Date:	2/27/2020
Receipt Date:	3/25/2020
Manifest Number:	014027298FLE
Generator EPA ID:	CAL000426228
Name:	VICTORIA'S SECRET
Address:	1140 EL CAMINO REAL
Address 2:	Not reported
City,State,Zip:	SAN BRUNO, CA 94066
Telephone:	Not reported
Contact:	Not reported
Contact Telephone:	775-575-2760
Contact Email:	Not reported
Transporter 1 EPA ID:	MNS000110924
Transporter Name:	Stericycle Specialty Waste Solutions Inc
Transporter 1 Emergency Number:	Not reported
Transporter 2 EPA ID:	MNS000110924
Transporter Name 2:	Stericycle Specialty Waste Solutions Inc
Transporter 2 Emergency Number:	Not reported
TSDF EPA ID:	NVD980895338
TSDF Name:	21st Century Environmental Management of Nevada, LLC
TSDF Address 1:	2095 Newlands Drive East
TSDF Address 2:	Not reported
TSDF City,State,Zip:	Fernley, NV 89408
TSDF Telephone:	Not reported
TSDFA EPA ID:	Not reported
Waste Code Description:	331 - Not reported
RCRA Code:	D001,U002
Meth Code:	H141 - Not reported
Quantity Tons:	0.0065
Waste Quantity:	13
Quantity Unit:	P

Year:	2020
EM Manifest ID:	Not reported
Shipment Date:	1/29/2020

VICTORIAS SECRET STORE #1338 (Continued) **S124915387**

Shipment Date:	1/29/2020
Receipt Date:	2/13/2020
Manifest Number:	013977590FLE
Generator EPA ID:	CAL000426228
Name:	VICTORIAS SECRET 1338
Address:	1140 EL CAMINO REAL SPACE 287
Address 2:	Not reported
City,State,Zip:	SAN BRUNO, CA 94066
Telephone:	Not reported
Contact:	Not reported
Contact Telephone:	650-952-6025
Contact Email:	Not reported
Transporter 1 EPA ID:	MNS000110924
Transporter Name:	STERICYCLE SPECIALTY WASTE SOLUTIONS INC
Transporter 1 Emergency Number:	Not reported
Transporter 2 EPA ID:	CAR000175422
Transporter Name 2:	WORLDWIDE RECOVERY SYSTEM INC
Transporter 2 Emergency Number:	Not reported
TSDF EPA ID:	AZR000515924
TSDF Name:	YUMA YES WASTE TRANSFER FACILITY
TSDF Address 1:	2730 E 13TH ST
TSDF Address 2:	Not reported
TSDF City,State,Zip:	YUMA, AZ 85365-1901
TSDF Telephone:	Not reported
TSDFA EPA ID:	Not reported
Waste Code Description:	331 - Not reported
RCRA Code:	Not reported
Meth Code:	H141 - Not reported
Quantity Tons:	0.0015
Waste Quantity:	3
Quantity Unit:	P

Year:	2020
EM Manifest ID:	Not reported
Shipment Date:	1/29/2020
Shipment Date:	1/29/2020
Receipt Date:	2/13/2020
Manifest Number:	013977590FLE
Generator EPA ID:	CAL000426228
Name:	VICTORIAS SECRET 1338
Address:	1140 EL CAMINO REAL SPACE 287
Address 2:	Not reported
City,State,Zip:	SAN BRUNO, CA 94066
Telephone:	Not reported
Contact:	Not reported
Contact Telephone:	650-952-6025
Contact Email:	Not reported
Transporter 1 EPA ID:	MNS000110924
Transporter Name:	STERICYCLE SPECIALTY WASTE SOLUTIONS INC
Transporter 1 Emergency Number:	Not reported
Transporter 2 EPA ID:	CAR000175422
Transporter Name 2:	WORLDWIDE RECOVERY SYSTEM INC
Transporter 2 Emergency Number:	Not reported
TSDF EPA ID:	AZR000515924
TSDF Name:	YUMA YES WASTE TRANSFER FACILITY
TSDF Address 1:	2730 E 13TH ST
TSDF Address 2:	Not reported

VICTORIAS SECRET STORE #1338 (Continued) **S124915387**

TSDF City,State,Zip:	YUMA, AZ 85365-1901
TSDF Telephone:	Not reported
TSDFA EPA ID:	Not reported
Waste Code Description:	331 - Not reported
RCRA Code:	Not reported
Meth Code:	H141 - Not reported
Quantity Tons:	0.0115
Waste Quantity:	23
Quantity Unit:	P

Year:	2020
EM Manifest ID:	Not reported
Shipment Date:	1/29/2020
Shipment Date:	1/29/2020
Receipt Date:	2/10/2020
Manifest Number:	013977589FLE
Generator EPA ID:	CAL000426228
Name:	VICTORIA'S SECRET
Address:	1140 EL CAMINO REAL
Address 2:	Not reported
City,State,Zip:	SAN BRUNO, CA 94066
Telephone:	Not reported
Contact:	Not reported
Contact Telephone:	775-575-2760
Contact Email:	Not reported
Transporter 1 EPA ID:	MNS000110924
Transporter Name:	Stericycle Specialty Waste Solutions Inc
Transporter 1 Emergency Number:	Not reported
Transporter 2 EPA ID:	MNS000110924
Transporter Name 2:	Stericycle Specialty Waste Solutions Inc
Transporter 2 Emergency Number:	Not reported
TSDF EPA ID:	NVD980895338
TSDF Name:	21st Century Environmental Management of Nevada, LLC
TSDF Address 1:	2095 Newlands Drive East
TSDF Address 2:	Not reported
TSDF City,State,Zip:	Fernley, NV 89408
TSDF Telephone:	Not reported
TSDFA EPA ID:	Not reported
Waste Code Description:	331 - Not reported
RCRA Code:	D001,U002
Meth Code:	H141 - Not reported
Quantity Tons:	0.0285
Waste Quantity:	57
Quantity Unit:	P

Additional Information:

Year:	2019
EM Manifest ID:	685283
Shipment Date:	9/18/2019
Shipment Date:	9/18/2019
Receipt Date:	10/3/2019
Manifest Number:	013416111FLE
Generator EPA ID:	CAL000426228
Name:	VICTORIA'S SECRET
Address:	1140 EL CAMINO REAL
Address 2:	Not reported
City,State,Zip:	SAN BRUNO 94066

VICTORIAS SECRET STORE #1338 (Continued) **S124915387**

Telephone:	877-577-2669
Contact:	Not reported
Contact Telephone:	775-575-2760
Contact Email:	Not reported
Transporter 1 EPA ID:	MNS000110924
Transporter Name:	Not reported
Transporter 1 Emergency Number:	Not reported
Transporter 2 EPA ID:	MNS000110924
Transporter Name 2:	Not reported
Transporter 2 Emergency Number:	Not reported
TSDF EPA ID:	NVD980895338
TSDF Name:	21st Century Environmental Management of Nevada, LLC
TSDF Address 1:	2095 Newlands Drive East
TSDF Address 2:	Not reported
TSDF City,State,Zip:	Fernley 89408
TSDF Telephone:	Not reported
TSDFA EPA ID:	Not reported
Waste Code Description:	- Not reported
RCRA Code:	Not reported
Meth Code:	- Not reported
Quantity Tons:	Not reported
Waste Quantity:	Not reported
Quantity Unit:	Not reported

Federal:

Year:	2019
EM Manifest ID:	685283
Generator EPA ID:	CAL000426228
Shipment Date:	2019-09-18
Manifest Number:	013416111FLE
Line Number:	1
Method Code:	H141
Quantity Tons:	0.01400
Quantity Waste:	28.000000
Quantity Unit:	P
Number of Containers:	1
Type of Container:	Fiber or plastic boxes, cartons, cases
Quantity Type:	Pounds
Federal Code:	D001

Year:	2019
EM Manifest ID:	685283
Generator EPA ID:	CAL000426228
Shipment Date:	2019-09-18
Manifest Number:	013416111FLE
Line Number:	1
Method Code:	H141
Quantity Tons:	0.01400
Quantity Waste:	28.000000
Quantity Unit:	P
Number of Containers:	1
Type of Container:	Fiber or plastic boxes, cartons, cases
Quantity Type:	Pounds
Federal Code:	U002

State:

Year:	2019

VICTORIAS SECRET STORE #1338 (Continued) **S124915387**

EM Manifest ID:	685283
Generator EPA ID:	CAL000426228
Shipment Date:	2019-09-18
Manifest Number:	013416111FLE
Line Number:	1
Method Code:	H141
Quantity Tons:	0.01400
Quantity Waste:	28.000000
Quantity Unit:	P
Number of Containers:	1
Type of Container:	Fiber or plastic boxes, cartons, cases
Quantity Type:	Pounds
State Code:	331

Year:	2019
EM Manifest ID:	654595
Shipment Date:	8/9/2018
Shipment Date:	8/9/2018
Receipt Date:	8/27/2018
Manifest Number:	010823841FLE
Generator EPA ID:	CAL000426228
Name:	VICTORIAS SECRET STORE #1338
Address:	1140 EL CAMINO REAL SPACE 287
Address 2:	Not reported
City,State,Zip:	SAN BRUNO 94066
Telephone:	877-577-2669
Contact:	Not reported
Contact Telephone:	614-415-1769
Contact Email:	Not reported
Transporter 1 EPA ID:	MNS000110924
Transporter Name:	Not reported
Transporter 1 Emergency Number:	Not reported
Transporter 2 EPA ID:	CAR000175422
Transporter Name 2:	Not reported
Transporter 2 Emergency Number:	Not reported
TSDF EPA ID:	AZR000515924
TSDF Name:	YUMA YES WASTE TRANSFER FACILITY
TSDF Address 1:	2730 E 13TH ST
TSDF Address 2:	Not reported
TSDF City,State,Zip:	YUMA 85365-1901
TSDF Telephone:	Not reported
TSDFA EPA ID:	Not reported
Waste Code Description:	- Not reported
RCRA Code:	Not reported
Meth Code:	- Not reported
Quantity Tons:	Not reported
Waste Quantity:	Not reported
Quantity Unit:	Not reported

State:

Year:	2019
EM Manifest ID:	654595
Generator EPA ID:	CAL000426228
Shipment Date:	2018-08-09
Manifest Number:	010823841FLE
Line Number:	1
Method Code:	H141

VICTORIAS SECRET STORE #1338 (Continued) **S124915387**

Quantity Tons:	0.00250
Quantity Waste:	5.000000
Quantity Unit:	P
Number of Containers:	1
Type of Container:	Fiber or plastic boxes, cartons, cases
Quantity Type:	Pounds
State Code:	331

Year:	2019
EM Manifest ID:	598437
Shipment Date:	8/21/2019
Shipment Date:	8/21/2019
Receipt Date:	9/9/2019
Manifest Number:	013139515FLE
Generator EPA ID:	CAL000426228
Name:	VICTORIAS SECRET STORE #1338
Address:	1140 EL CAMINO REAL SPACE 287
Address 2:	Not reported
City,State,Zip:	SAN BRUNO 94066
Telephone:	877-577-2669
Contact:	Not reported
Contact Telephone:	650-952-6025
Contact Email:	Not reported
Transporter 1 EPA ID:	MNS000110924
Transporter Name:	Not reported
Transporter 1 Emergency Number:	Not reported
Transporter 2 EPA ID:	CAR000175422
Transporter Name 2:	Not reported
Transporter 2 Emergency Number:	Not reported
TSDF EPA ID:	AZR000515924
TSDF Name:	YUMA YES WASTE TRANSFER FACILITY
TSDF Address 1:	2730 E 13TH ST
TSDF Address 2:	Not reported
TSDF City,State,Zip:	YUMA 85365-1901
TSDF Telephone:	Not reported
TSDFA EPA ID:	Not reported
Waste Code Description:	- Not reported
RCRA Code:	Not reported
Meth Code:	- Not reported
Quantity Tons:	Not reported
Waste Quantity:	Not reported
Quantity Unit:	Not reported

State:

Year:	2019
EM Manifest ID:	598437
Generator EPA ID:	CAL000426228
Shipment Date:	2019-08-21
Manifest Number:	013139515FLE
Line Number:	1
Method Code:	H141
Quantity Tons:	0.00250
Quantity Waste:	5.000000
Quantity Unit:	P
Number of Containers:	1
Type of Container:	Fiber or plastic boxes, cartons, cases
Quantity Type:	Pounds

VICTORIAS SECRET STORE #1338 (Continued) **S124915387**

State Code: 331

Year: 2019
EM Manifest ID: 517476
Shipment Date: 7/22/2019
Shipment Date: 7/22/2019
Receipt Date: 8/6/2019
Manifest Number: 013416642FLE
Generator EPA ID: CAL000426228
Name: VICTORIA'S SECRET
Address: 1140 EL CAMINO REAL
Address 2: Not reported
City,State,Zip: SAN BRUNO 94066
Telephone: 877-577-2669
Contact: Not reported
Contact Telephone: 323-776-6233
Contact Email: Not reported
Transporter 1 EPA ID: MNS000110924
Transporter Name: Not reported
Transporter 1 Emergency Number: Not reported
Transporter 2 EPA ID: MNS000110924
Transporter Name 2: Not reported
Transporter 2 Emergency Number: Not reported
TSDF EPA ID: CAD008364432
TSDF Name: Rho Chem LLC
TSDF Address 1: 425 Isis Ave.
TSDF Address 2: Not reported
TSDF City,State,Zip: Inglewood 90301
TSDF Telephone: Not reported
TSDFA EPA ID: Not reported
Waste Code Description: - Not reported
RCRA Code: Not reported
Meth Code: - Not reported
Quantity Tons: Not reported
Waste Quantity: Not reported
Quantity Unit: Not reported

Federal:
Year: 2019
EM Manifest ID: 517476
Generator EPA ID: CAL000426228
Shipment Date: 2019-07-22
Manifest Number: 013416642FLE
Line Number: 1
Method Code: H141
Quantity Tons: 0.05700
Quantity Waste: 114.000000
Quantity Unit: P
Number of Containers: 1
Type of Container: Metal drums, barrels, kegs
Quantity Type: Pounds
Federal Code: D001

Year: 2019
EM Manifest ID: 517476
Generator EPA ID: CAL000426228
Shipment Date: 2019-07-22

VICTORIAS SECRET STORE #1338 (Continued) **S124915387**

Manifest Number:	013416642FLE
Line Number:	1
Method Code:	H141
Quantity Tons:	0.05700
Quantity Waste:	114.000000
Quantity Unit:	P
Number of Containers:	1
Type of Container:	Metal drums, barrels, kegs
Quantity Type:	Pounds
Federal Code:	U002

State:

Year:	2019
EM Manifest ID:	517476
Generator EPA ID:	CAL000426228
Shipment Date:	2019-07-22
Manifest Number:	013416642FLE
Line Number:	1
Method Code:	H141
Quantity Tons:	0.05700
Quantity Waste:	114.000000
Quantity Unit:	P
Number of Containers:	1
Type of Container:	Metal drums, barrels, kegs
Quantity Type:	Pounds
State Code:	331

Year:	2019
EM Manifest ID:	7be1c499-68da-4b89-bc69-2531f0c23737
Shipment Date:	4/29/2019
Shipment Date:	4/29/2019
Receipt Date:	5/16/2019
Manifest Number:	012486425FLE
Generator EPA ID:	CAL000426228
Name:	VICTORIAS SECRET 1338
Address:	1140 EL CAMINO REAL
Address 2:	Not reported
City,State,Zip:	SAN BRUNO 94066
Telephone:	877-577-2669
Contact:	Not reported
Contact Telephone:	650-952-6025
Contact Email:	Not reported
Transporter 1 EPA ID:	MNS000110924
Transporter Name:	Not reported
Transporter 1 Emergency Number:	Not reported
Transporter 2 EPA ID:	CAR000175422
Transporter Name 2:	Not reported
Transporter 2 Emergency Number:	Not reported
TSDF EPA ID:	AZR000515924
TSDF Name:	YUMA YES WASTE TRANSFER FACILITY
TSDF Address 1:	2730 E 13TH ST
TSDF Address 2:	Not reported
TSDF City,State,Zip:	YUMA 85365-1901
TSDF Telephone:	Not reported
TSDFA EPA ID:	Not reported
Waste Code Description:	- Not reported

VICTORIAS SECRET STORE #1338 (Continued) **S124915387**

RCRA Code: Not reported
Meth Code: - Not reported
Quantity Tons: Not reported
Waste Quantity: Not reported
Quantity Unit: Not reported

State:
Year: 2019
EM Manifest ID: 7be1c499-68da-4b89-bc69-2531f0c23737
Generator EPA ID: CAL000426228
Shipment Date: 2019-04-29
Manifest Number: 012486425FLE
Line Number: 1
Method Code: H141
Quantity Tons: 0.00550
Quantity Waste: 11.000000
Quantity Unit: P
Number of Containers: 1
Type of Container: Fiber or plastic boxes, cartons, cases
Quantity Type: Pounds
State Code: 331

Year: 2019
EM Manifest ID: 357292
Shipment Date: 3/19/2019
Shipment Date: 3/19/2019
Receipt Date: 4/8/2019
Manifest Number: 012481678FLE
Generator EPA ID: CAL000426228
Name: VICTORIA'S SECRET
Address: 1140 EL CAMINO REAL
Address 2: Not reported
City,State,Zip: SAN BRUNO 94066
Telephone: 877-577-2669
Contact: Not reported
Contact Telephone: 775-575-2760
Contact Email: Not reported
Transporter 1 EPA ID: MNS000110924
Transporter Name: Not reported
Transporter 1 Emergency Number: Not reported
Transporter 2 EPA ID: MNS000110924
Transporter Name 2: Not reported
Transporter 2 Emergency Number: Not reported
TSDF EPA ID: NVD980895338
TSDF Name: 21st Century Environmental Management of Nevada, LLC
TSDF Address 1: 2095 Newlands Drive East
TSDF Address 2: Not reported
TSDF City,State,Zip: Fernley 89408
TSDF Telephone: Not reported
TSDFA EPA ID: Not reported
Waste Code Description: - Not reported
RCRA Code: Not reported
Meth Code: - Not reported
Quantity Tons: Not reported
Waste Quantity: Not reported
Quantity Unit: Not reported

VICTORIAS SECRET STORE #1338 (Continued) **S124915387**

Federal:

Year:	2019
EM Manifest ID:	357292
Generator EPA ID:	CAL000426228
Shipment Date:	2019-03-19
Manifest Number:	012481678FLE
Line Number:	1
Method Code:	H141
Quantity Tons:	0.02150
Quantity Waste:	43.000000
Quantity Unit:	P
Number of Containers:	1
Type of Container:	Fiber or plastic boxes, cartons, cases
Quantity Type:	Pounds
Federal Code:	D001

Year:	2019
EM Manifest ID:	357292
Generator EPA ID:	CAL000426228
Shipment Date:	2019-03-19
Manifest Number:	012481678FLE
Line Number:	1
Method Code:	H141
Quantity Tons:	0.02150
Quantity Waste:	43.000000
Quantity Unit:	P
Number of Containers:	1
Type of Container:	Fiber or plastic boxes, cartons, cases
Quantity Type:	Pounds
Federal Code:	U002

Year:	2019
EM Manifest ID:	357292
Generator EPA ID:	CAL000426228
Shipment Date:	2019-03-19
Manifest Number:	012481678FLE
Line Number:	2
Method Code:	H141
Quantity Tons:	0.00350
Quantity Waste:	7.000000
Quantity Unit:	P
Number of Containers:	1
Type of Container:	Fiber or plastic boxes, cartons, cases
Quantity Type:	Pounds
Federal Code:	D001

State:

Year:	2019
EM Manifest ID:	357292
Generator EPA ID:	CAL000426228
Shipment Date:	2019-03-19
Manifest Number:	012481678FLE
Line Number:	1
Method Code:	H141
Quantity Tons:	0.02150
Quantity Waste:	43.000000

VICTORIAS SECRET STORE #1338 (Continued) **S124915387**

Quantity Unit:	P
Number of Containers:	1
Type of Container:	Fiber or plastic boxes, cartons, cases
Quantity Type:	Pounds
State Code:	331

Year:	2019
EM Manifest ID:	357292
Generator EPA ID:	CAL000426228
Shipment Date:	2019-03-19
Manifest Number:	012481678FLE
Line Number:	2
Method Code:	H141
Quantity Tons:	0.00350
Quantity Waste:	7.000000
Quantity Unit:	P
Number of Containers:	1
Type of Container:	Fiber or plastic boxes, cartons, cases
Quantity Type:	Pounds
State Code:	331

Year:	2019
EM Manifest ID:	331670
Shipment Date:	2/20/2019
Shipment Date:	2/20/2019
Receipt Date:	3/18/2019
Manifest Number:	012416941FLE
Generator EPA ID:	CAL000426228
Name:	VICTORIA'S SECRET
Address:	1140 EL CAMINO REAL
Address 2:	Not reported
City,State,Zip:	SAN BRUNO 94066
Telephone:	877-577-2669
Contact:	Not reported
Contact Telephone:	775-575-2760
Contact Email:	Not reported
Transporter 1 EPA ID:	MNS000110924
Transporter Name:	Not reported
Transporter 1 Emergency Number:	Not reported
Transporter 2 EPA ID:	MNS000110924
Transporter Name 2:	Not reported
Transporter 2 Emergency Number:	Not reported
TSDF EPA ID:	NVD980895338
TSDF Name:	21st Century Environmental Management of Nevada, LLC
TSDF Address 1:	2095 Newlands Drive East
TSDF Address 2:	Not reported
TSDF City,State,Zip:	Fernley 89408
TSDF Telephone:	Not reported
TSDFA EPA ID:	Not reported
Waste Code Description:	- Not reported
RCRA Code:	Not reported
Meth Code:	- Not reported
Quantity Tons:	Not reported
Waste Quantity:	Not reported
Quantity Unit:	Not reported

VICTORIAS SECRET STORE #1338 (Continued) **S124915387**

Federal:

Year:	2019
EM Manifest ID:	331670
Generator EPA ID:	CAL000426228
Shipment Date:	2019-02-20
Manifest Number:	012416941FLE
Line Number:	1
Method Code:	H141
Quantity Tons:	0.00850
Quantity Waste:	17.000000
Quantity Unit:	P
Number of Containers:	1
Type of Container:	Fiber or plastic boxes, cartons, cases
Quantity Type:	Pounds
Federal Code:	D001

Year:	2019
EM Manifest ID:	331670
Generator EPA ID:	CAL000426228
Shipment Date:	2019-02-20
Manifest Number:	012416941FLE
Line Number:	1
Method Code:	H141
Quantity Tons:	0.00850
Quantity Waste:	17.000000
Quantity Unit:	P
Number of Containers:	1
Type of Container:	Fiber or plastic boxes, cartons, cases
Quantity Type:	Pounds
Federal Code:	U002

State:

Year:	2019
EM Manifest ID:	331670
Generator EPA ID:	CAL000426228
Shipment Date:	2019-02-20
Manifest Number:	012416941FLE
Line Number:	1
Method Code:	H141
Quantity Tons:	0.00850
Quantity Waste:	17.000000
Quantity Unit:	P
Number of Containers:	1
Type of Container:	Fiber or plastic boxes, cartons, cases
Quantity Type:	Pounds
State Code:	331

Year:	2019
EM Manifest ID:	262558
Shipment Date:	11/28/2018
Shipment Date:	11/28/2018
Receipt Date:	1/11/2019
Manifest Number:	012414505FLE
Generator EPA ID:	CAL000426228
Name:	VICTORIA'S SECRET

VICTORIAS SECRET STORE #1338 (Continued) **S124915387**

Address:	1140 EL CAMINO REAL
Address 2:	Not reported
City,State,Zip:	SAN BRUNO 94066
Telephone:	877-577-2669
Contact:	Not reported
Contact Telephone:	775-575-2760
Contact Email:	Not reported
Transporter 1 EPA ID:	MNS000110924
Transporter Name:	Not reported
Transporter 1 Emergency Number:	Not reported
Transporter 2 EPA ID:	MNS000110924
Transporter Name 2:	Not reported
Transporter 2 Emergency Number:	Not reported
TSDF EPA ID:	NVD980895338
TSDF Name:	21st Century Environmental Management of Nevada, LLC
TSDF Address 1:	2095 Newlands Drive East
TSDF Address 2:	Not reported
TSDF City,State,Zip:	Fernley 89408
TSDF Telephone:	Not reported
TSDFA EPA ID:	Not reported
Waste Code Description:	- Not reported
RCRA Code:	Not reported
Meth Code:	- Not reported
Quantity Tons:	Not reported
Waste Quantity:	Not reported
Quantity Unit:	Not reported

Federal:

Year:	2019
EM Manifest ID:	262558
Generator EPA ID:	CAL000426228
Shipment Date:	2018-11-28
Manifest Number:	012414505FLE
Line Number:	1
Method Code:	H141
Quantity Tons:	0.03300
Quantity Waste:	66.000000
Quantity Unit:	P
Number of Containers:	2
Type of Container:	Fiber or plastic boxes, cartons, cases
Quantity Type:	Pounds
Federal Code:	D001

Year:	2019
EM Manifest ID:	262558
Generator EPA ID:	CAL000426228
Shipment Date:	2018-11-28
Manifest Number:	012414505FLE
Line Number:	1
Method Code:	H141
Quantity Tons:	0.03300
Quantity Waste:	66.000000
Quantity Unit:	P
Number of Containers:	2
Type of Container:	Fiber or plastic boxes, cartons, cases
Quantity Type:	Pounds
Federal Code:	U002

VICTORIAS SECRET STORE #1338 (Continued) **S124915387**

Year: 2019
EM Manifest ID: 262558
Generator EPA ID: CAL000426228
Shipment Date: 2018-11-28
Manifest Number: 012414505FLE
Line Number: 2
Method Code: H141
Quantity Tons: 0.00100
Quantity Waste: 2.000000
Quantity Unit: P
Number of Containers: 1
Type of Container: Fiber or plastic boxes, cartons, cases
Quantity Type: Pounds
Federal Code: D001

State:
Year: 2019
EM Manifest ID: 262558
Generator EPA ID: CAL000426228
Shipment Date: 2018-11-28
Manifest Number: 012414505FLE
Line Number: 1
Method Code: H141
Quantity Tons: 0.03300
Quantity Waste: 66.000000
Quantity Unit: P
Number of Containers: 2
Type of Container: Fiber or plastic boxes, cartons, cases
Quantity Type: Pounds
State Code: 331

Year: 2019
EM Manifest ID: 262558
Generator EPA ID: CAL000426228
Shipment Date: 2018-11-28
Manifest Number: 012414505FLE
Line Number: 2
Method Code: H141
Quantity Tons: 0.00100
Quantity Waste: 2.000000
Quantity Unit: P
Number of Containers: 1
Type of Container: Fiber or plastic boxes, cartons, cases
Quantity Type: Pounds
State Code: 331

Year: 2019
EM Manifest ID: 846292
Shipment Date: 10/15/2019
Shipment Date: 10/15/2019
Receipt Date: 11/4/2019
Manifest Number: 014026895FLE
Generator EPA ID: CAL000426228
Name: VICTORIA'S SECRET
Address: 1140 EL CAMINO REAL
Address 2: Not reported

VICTORIAS SECRET STORE #1338 (Continued) **S124915387**

City,State,Zip:	SAN BRUNO 94066
Telephone:	877-577-2669
Contact:	Not reported
Contact Telephone:	775-575-2760
Contact Email:	Not reported
Transporter 1 EPA ID:	MNS000110924
Transporter Name:	Not reported
Transporter 1 Emergency Number:	Not reported
Transporter 2 EPA ID:	MNS000110924
Transporter Name 2:	Not reported
Transporter 2 Emergency Number:	Not reported
TSDF EPA ID:	NVD980895338
TSDF Name:	21st Century Environmental Management of Nevada, LLC
TSDF Address 1:	2095 Newlands Drive East
TSDF Address 2:	Not reported
TSDF City,State,Zip:	Fernley 89408
TSDF Telephone:	Not reported
TSDFA EPA ID:	Not reported
Waste Code Description:	- Not reported
RCRA Code:	Not reported
Meth Code:	- Not reported
Quantity Tons:	Not reported
Waste Quantity:	Not reported
Quantity Unit:	Not reported

Federal:

Year:	2019
EM Manifest ID:	846292
Generator EPA ID:	CAL000426228
Shipment Date:	2019-10-15
Manifest Number:	014026895FLE
Line Number:	1
Method Code:	H141
Quantity Tons:	0.00950
Quantity Waste:	19.000000
Quantity Unit:	P
Number of Containers:	1
Type of Container:	Fiber or plastic boxes, cartons, cases
Quantity Type:	Pounds
Federal Code:	D001

Year:	2019
EM Manifest ID:	846292
Generator EPA ID:	CAL000426228
Shipment Date:	2019-10-15
Manifest Number:	014026895FLE
Line Number:	1
Method Code:	H141
Quantity Tons:	0.00950
Quantity Waste:	19.000000
Quantity Unit:	P
Number of Containers:	1
Type of Container:	Fiber or plastic boxes, cartons, cases
Quantity Type:	Pounds
Federal Code:	U002

State:

VICTORIAS SECRET STORE #1338 (Continued) **S124915387**

Year:	2019
EM Manifest ID:	846292
Generator EPA ID:	CAL000426228
Shipment Date:	2019-10-15
Manifest Number:	014026895FLE
Line Number:	1
Method Code:	H141
Quantity Tons:	0.00950
Quantity Waste:	19.000000
Quantity Unit:	P
Number of Containers:	1
Type of Container:	Fiber or plastic boxes, cartons, cases
Quantity Type:	Pounds
State Code:	331

Year:	2019
EM Manifest ID:	267610
Shipment Date:	1/15/2019
Shipment Date:	1/15/2019
Receipt Date:	1/28/2019
Manifest Number:	011429257FLE
Generator EPA ID:	CAL000426228
Name:	VICTORIAS SECRET STORE #1338
Address:	1140 EL CAMINO REAL SPACE 287
Address 2:	Not reported
City,State,Zip:	SAN BRUNO 94066
Telephone:	877-577-2669
Contact:	Not reported
Contact Telephone:	650-952-6025
Contact Email:	Not reported
Transporter 1 EPA ID:	MNS000110924
Transporter Name:	Not reported
Transporter 1 Emergency Number:	Not reported
Transporter 2 EPA ID:	CAR000175422
Transporter Name 2:	Not reported
Transporter 2 Emergency Number:	Not reported
TSDF EPA ID:	AZR000515924
TSDF Name:	YUMA YES WASTE TRANSFER FACILITY
TSDF Address 1:	2730 E 13TH ST
TSDF Address 2:	Not reported
TSDF City,State,Zip:	YUMA 85365-1901
TSDF Telephone:	Not reported
TSDFA EPA ID:	Not reported
Waste Code Description:	- Not reported
RCRA Code:	Not reported
Meth Code:	- Not reported
Quantity Tons:	Not reported
Waste Quantity:	Not reported
Quantity Unit:	Not reported

State:

Year:	2019
EM Manifest ID:	267610
Generator EPA ID:	CAL000426228
Shipment Date:	2019-01-15
Manifest Number:	011429257FLE
Line Number:	1

VICTORIAS SECRET STORE #1338 (Continued) **S124915387**

Method Code:	H141
Quantity Tons:	0.00300
Quantity Waste:	6.000000
Quantity Unit:	P
Number of Containers:	1
Type of Container:	Fiber or plastic boxes, cartons, cases
Quantity Type:	Pounds
State Code:	331

Additional Information:

Year:	2018
EM Manifest ID:	150509
Shipment Date:	9/12/2018
Shipment Date:	9/12/2018
Receipt Date:	11/1/2018
Manifest Number:	010686202FLE
Generator EPA ID:	CAL000426228
Name:	VICTORIA'S SECRET
Address:	1140 EL CAMINO REAL
Address 2:	Not reported
City,State,Zip:	SAN BRUNO 94066
Telephone:	877-577-2669
Contact:	Not reported
Contact Telephone:	775-575-2760
Contact Email:	Not reported
Transporter 1 EPA ID:	MNS000110924
Transporter Name:	Not reported
Transporter 1 Emergency Number:	Not reported
Transporter 2 EPA ID:	MNS000110924
Transporter Name 2:	Not reported
Transporter 2 Emergency Number:	Not reported
TSDF EPA ID:	NVD980895338
TSDF Name:	21st Century Environmental Management of Nevada, LLC
TSDF Address 1:	2095 Newlands Drive East
TSDF Address 2:	Not reported
TSDF City,State,Zip:	Fernley 89408
TSDF Telephone:	Not reported
TSDFA EPA ID:	Not reported
Waste Code Description:	- Not reported
RCRA Code:	Not reported
Meth Code:	- Not reported
Quantity Tons:	Not reported
Waste Quantity:	Not reported
Quantity Unit:	Not reported

Federal:

Year:	2018
EM Manifest ID:	150509
Generator EPA ID:	CAL000426228
Shipment Date:	2018-09-12
Manifest Number:	010686202FLE
Line Number:	1
Method Code:	H141
Quantity Tons:	0.01050
Quantity Waste:	21.000000
Quantity Unit:	P

VICTORIAS SECRET STORE #1338 (Continued) **S124915387**

Number of Containers:	1
Type of Container:	Fiber or plastic boxes, cartons, cases
Quantity Type:	Pounds
Federal Code:	D001
Year:	2018
EM Manifest ID:	150509
Generator EPA ID:	CAL000426228
Shipment Date:	2018-09-12
Manifest Number:	010686202FLE
Line Number:	1
Method Code:	H141
Quantity Tons:	0.01050
Quantity Waste:	21.000000
Quantity Unit:	P
Number of Containers:	1
Type of Container:	Fiber or plastic boxes, cartons, cases
Quantity Type:	Pounds
Federal Code:	U002
Year:	2018
EM Manifest ID:	122464
Shipment Date:	9/12/2018
Shipment Date:	9/12/2018
Receipt Date:	10/4/2018
Manifest Number:	010686203FLE
Generator EPA ID:	CAL000426228
Name:	VICTORIAS SECRET STORE #1338
Address:	1140 EL CAMINO REAL SPACE 287
Address 2:	Not reported
City,State,Zip:	SAN BRUNO 94066
Telephone:	877-577-2669
Contact:	Not reported
Contact Telephone:	614-415-1769
Contact Email:	Not reported
Transporter 1 EPA ID:	MNS000110924
Transporter Name:	Not reported
Transporter 1 Emergency Number:	Not reported
Transporter 2 EPA ID:	CAR000175422
Transporter Name 2:	Not reported
Transporter 2 Emergency Number:	Not reported
TSDF EPA ID:	AZR000515924
TSDF Name:	YUMA YES WASTE TRANSFER FACILITY
TSDF Address 1:	2730 E 13TH ST
TSDF Address 2:	Not reported
TSDF City,State,Zip:	YUMA 85365-1901
TSDF Telephone:	Not reported
TSDFA EPA ID:	Not reported
Waste Code Description:	- Not reported
RCRA Code:	Not reported
Meth Code:	- Not reported
Quantity Tons:	Not reported
Waste Quantity:	Not reported
Quantity Unit:	Not reported
Year:	2018

VICTORIAS SECRET STORE #1338 (Continued) **S124915387**

EM Manifest ID:	218013
Shipment Date:	11/28/2018
Shipment Date:	11/28/2018
Receipt Date:	12/12/2018
Manifest Number:	012414506FLE
Generator EPA ID:	CAL000426228
Name:	VICTORIAS SECRET STORE #1338
Address:	1140 EL CAMINO REAL, SPACE 287
Address 2:	Not reported
City,State,Zip:	SAN BRUNO 94066
Telephone:	877-577-2669
Contact:	Not reported
Contact Telephone:	650-952-6025
Contact Email:	Not reported
Transporter 1 EPA ID:	MNS000110924
Transporter Name:	Not reported
Transporter 1 Emergency Number:	Not reported
Transporter 2 EPA ID:	CAR000175422
Transporter Name 2:	Not reported
Transporter 2 Emergency Number:	Not reported
TSDF EPA ID:	AZR000515924
TSDF Name:	YUMA YES WASTE TRANSFER FACILITY
TSDF Address 1:	2730 E 13TH ST
TSDF Address 2:	Not reported
TSDF City,State,Zip:	YUMA 85365-1901
TSDF Telephone:	Not reported
TSDFA EPA ID:	Not reported
Waste Code Description:	- Not reported
RCRA Code:	Not reported
Meth Code:	- Not reported
Quantity Tons:	Not reported
Waste Quantity:	Not reported
Quantity Unit:	Not reported

State:

Year:	2018
EM Manifest ID:	218013
Generator EPA ID:	CAL000426228
Shipment Date:	2018-11-28
Manifest Number:	012414506FLE
Line Number:	1
Method Code:	H141
Quantity Tons:	0.02000
Quantity Waste:	40.000000
Quantity Unit:	P
Number of Containers:	1
Type of Container:	Fiber or plastic boxes, cartons, cases
Quantity Type:	Pounds
State Code:	331

Year:	2018
EM Manifest ID:	161707
Shipment Date:	10/23/2018
Shipment Date:	10/23/2018
Receipt Date:	11/6/2018
Manifest Number:	012414265FLE
Generator EPA ID:	CAL000426228

VICTORIAS SECRET STORE #1338 (Continued) **S124915387**

Name:	VICTORIAS SECRET STORE #1338
Address:	1140 EL CAMINO REAL, SPACE 287
Address 2:	Not reported
City,State,Zip:	SAN BRUNO 94066
Telephone:	877-577-2669
Contact:	Not reported
Contact Telephone:	650-952-6025
Contact Email:	Not reported
Transporter 1 EPA ID:	MNS000110924
Transporter Name:	Not reported
Transporter 1 Emergency Number:	Not reported
Transporter 2 EPA ID:	CAR000175422
Transporter Name 2:	Not reported
Transporter 2 Emergency Number:	Not reported
TSDF EPA ID:	AZR000515924
TSDF Name:	YUMA YES WASTE TRANSFER FACILITY
TSDF Address 1:	2730 E 13TH ST
TSDF Address 2:	Not reported
TSDF City,State,Zip:	YUMA 85365-1901
TSDF Telephone:	Not reported
TSDFA EPA ID:	Not reported
Waste Code Description:	- Not reported
RCRA Code:	Not reported
Meth Code:	- Not reported
Quantity Tons:	Not reported
Waste Quantity:	Not reported
Quantity Unit:	Not reported

State:

Year:	2018
EM Manifest ID:	161707
Generator EPA ID:	CAL000426228
Shipment Date:	2018-10-23
Manifest Number:	012414265FLE
Line Number:	1
Method Code:	H141
Quantity Tons:	0.00550
Quantity Waste:	11.000000
Quantity Unit:	P
Number of Containers:	1
Type of Container:	Fiber or plastic boxes, cartons, cases
Quantity Type:	Pounds
State Code:	331

Year:	2018
EM Manifest ID:	196532
Shipment Date:	10/23/2018
Shipment Date:	10/23/2018
Receipt Date:	11/26/2018
Manifest Number:	012414264FLE
Generator EPA ID:	CAL000426228
Name:	VICTORIA'S SECRET
Address:	1140 EL CAMINO REAL
Address 2:	Not reported
City,State,Zip:	SAN BRUNO 94066
Telephone:	877-577-2669
Contact:	Not reported

VICTORIAS SECRET STORE #1338 (Continued) **S124915387**

Contact Telephone:	775-575-2760
Contact Email:	Not reported
Transporter 1 EPA ID:	MNS000110924
Transporter Name:	Not reported
Transporter 1 Emergency Number:	Not reported
Transporter 2 EPA ID:	MNS000110924
Transporter Name 2:	Not reported
Transporter 2 Emergency Number:	Not reported
TSDF EPA ID:	NVD980895338
TSDF Name:	21st Century Environmental Management of Nevada, LLC
TSDF Address 1:	2095 Newlands Drive East
TSDF Address 2:	Not reported
TSDF City,State,Zip:	Fernley 89408
TSDF Telephone:	Not reported
TSDFA EPA ID:	Not reported
Waste Code Description:	- Not reported
RCRA Code:	Not reported
Meth Code:	- Not reported
Quantity Tons:	Not reported
Waste Quantity:	Not reported
Quantity Unit:	Not reported

Federal:

Year:	2018
EM Manifest ID:	196532
Generator EPA ID:	CAL000426228
Shipment Date:	2018-10-23
Manifest Number:	012414264FLE
Line Number:	1
Method Code:	H141
Quantity Tons:	0.00850
Quantity Waste:	17.000000
Quantity Unit:	P
Number of Containers:	1
Type of Container:	Fiber or plastic boxes, cartons, cases
Quantity Type:	Pounds
Federal Code:	D001

Year:	2018
EM Manifest ID:	196532
Generator EPA ID:	CAL000426228
Shipment Date:	2018-10-23
Manifest Number:	012414264FLE
Line Number:	1
Method Code:	H141
Quantity Tons:	0.00850
Quantity Waste:	17.000000
Quantity Unit:	P
Number of Containers:	1
Type of Container:	Fiber or plastic boxes, cartons, cases
Quantity Type:	Pounds
Federal Code:	U002

State:

Year:	2018
EM Manifest ID:	196532
Generator EPA ID:	CAL000426228

VICTORIAS SECRET STORE #1338 (Continued) **S124915387**

Shipment Date:	2018-10-23
Manifest Number:	012414264FLE
Line Number:	1
Method Code:	H141
Quantity Tons:	0.00850
Quantity Waste:	17.000000
Quantity Unit:	P
Number of Containers:	1
Type of Container:	Fiber or plastic boxes, cartons, cases
Quantity Type:	Pounds
State Code:	331

A77 **BAY AREA AG INC DBA HYUNDAI OF SAN BRUNO** **HWTS** **S129488733**
Target **1178 EL CAMIMO REAL** **N/A**
Property **SAN BRUNO, CA 94066**

Site 77 of 111 in cluster A

Actual: **47 ft.**

HWTS:

Name:	BAY AREA AG INC DBA HYUNDAI OF SAN BRUNO
Address:	1178 EL CAMIMO REAL
Address 2:	Not reported
City,State,Zip:	SAN BRUNO, CA 94066
EPA ID:	CAL000471597
Inactive Date:	Not reported
Create Date:	06/28/2022
Last Act Date:	Not reported
Mailing Name:	Not reported
Mailing Address:	3239 IMJIN RD
Mailing Address 2:	Not reported
Mailing City,State,Zip:	MARINA, CA 93933
Owner Name:	BAY AREA AG INC
Owner Address:	3239 IMJIN RD
Owner Address 2:	Not reported
Owner City,State,Zip:	MARINA, CA 93933
Owner Phone:	Not reported
Owner Fax:	Not reported
Contact Name:	CHRIS PULLARA
Contact Address:	1178 EL CAMIMO REAL
Contact Address 2:	Not reported
City,State,Zip:	SAN BRUNO, CA 94066
Contact Phone:	Not reported
Contact Fax:	Not reported
Facility Status:	Active
Facility Type:	Permanent
Category:	State
Latitude:	37.63723598
Longitude:	-122.41856902000001

A78 **HYUNDAI OF SAN BRUNO** **RCRA NonGen / NLR** **1027467277**
Target **1178 EL CAMIMO REAL** **E MANIFEST** **CAL000471597**
Property **SAN BRUNO, CA 94066**

Site 78 of 111 in cluster A

Actual: **47 ft.**

RCRA Listings:

Date Form Received by Agency:	20220628
Handler Name:	Bay Area Ag Inc Dba Hyundai Of San Bruno
Handler Address:	1178 El Camimo Real
Handler City,State,Zip:	SAN BRUNO, CA 94066
EPA ID:	CAL000471597
Contact Name:	CHRIS PULLARA
Contact Address:	1178 EL CAMIMO REAL
Contact City,State,Zip:	SAN BRUNO, CA 94066
Contact Telephone:	831-277-3801
Contact Fax:	Not reported
Contact Email:	CPULLARA@CARDINALEWAY.COM
Contact Title:	Not reported
EPA Region:	09
Land Type:	Not reported
Federal Waste Generator Description:	Not a generator, verified
Non-Notifier:	Not reported
Biennial Report Cycle:	Not reported
Accessibility:	Not reported
Active Site Indicator:	Not reported
State District Owner:	Not reported
State District:	Not reported
Mailing Address:	3239 IMJIN RD
Mailing City,State,Zip:	MARINA, CA 93933
Owner Name:	Bay Area Ag Inc
Owner Type:	Other
Operator Name:	Chris Pullara
Operator Type:	Other
Short-Term Generator Activity:	No
Importer Activity:	No
Mixed Waste Generator:	No
Transporter Activity:	No
Transfer Facility Activity:	No
Recycler Activity with Storage:	No
Small Quantity On-Site Burner Exemption:	No
Smelting Melting and Refining Furnace Exemption:	No
Underground Injection Control:	No
Off-Site Waste Receipt:	No
Universal Waste Indicator:	No
Universal Waste Destination Facility:	No
Federal Universal Waste:	No
Active Site State-Reg Handler:	---
Federal Facility Indicator:	Not reported
Hazardous Secondary Material Indicator:	N
Sub-Part K Indicator:	Not reported
2018 GPRA Permit Baseline:	Not on the Baseline
2018 GPRA Renewals Baseline:	Not on the Baseline
202 GPRA Corrective Action Baseline:	No
Subject to Corrective Action Universe:	No
Non-TSDFs Where RCRA CA has Been Imposed Universe:	No
Corrective Action Priority Ranking:	No NCAPS ranking
Environmental Control Indicator:	No
Institutional Control Indicator:	No

HYUNDAI OF SAN BRUNO (Continued) **1027467277**

Human Exposure Controls Indicator:	N/A
Groundwater Controls Indicator:	N/A
Significant Non-Complier Universe:	No
Unaddressed Significant Non-Complier Universe:	No
Addressed Significant Non-Complier Universe:	No
Significant Non-Complier With a Compliance Schedule Universe:	No
Financial Assurance Required:	Not reported
Handler Date of Last Change:	20220705
Recognized Trader-Importer:	No
Recognized Trader-Exporter:	No
Importer of Spent Lead Acid Batteries:	No
Exporter of Spent Lead Acid Batteries:	No
Recycler Activity Without Storage:	No
Manifest Broker:	No
Sub-Part P Indicator:	No

Handler - Owner Operator:

Owner/Operator Indicator:	Operator
Owner/Operator Name: CHRIS PULLARA	
Legal Status:	Other
Date Became Current:	Not reported
Date Ended Current:	Not reported
Owner/Operator Address:	1178 EL CAMIMO REAL
Owner/Operator City,State,Zip:	SAN BRUNO, CA 94066
Owner/Operator Telephone:	831-277-3801
Owner/Operator Telephone Ext:	Not reported
Owner/Operator Fax:	Not reported
Owner/Operator Email:	Not reported

Owner/Operator Indicator:	Owner
Owner/Operator Name: BAY AREA AG INC	
Legal Status:	Other
Date Became Current:	Not reported
Date Ended Current:	Not reported
Owner/Operator Address:	3239 IMJIN RD
Owner/Operator City,State,Zip:	MARINA, CA 93933
Owner/Operator Telephone:	831-277-3801
Owner/Operator Telephone Ext:	Not reported
Owner/Operator Fax:	Not reported
Owner/Operator Email:	Not reported

Historic Generators:

Receive Date:	20220628
Handler Name:	BAY AREA AG INC DBA HYUNDAI OF SAN BRUNO
Federal Waste Generator Description:	Not a generator, verified
State District Owner:	Not reported
Large Quantity Handler of Universal Waste:	No
Recognized Trader Importer:	No
Recognized Trader Exporter:	No
Spent Lead Acid Battery Importer:	No
Spent Lead Acid Battery Exporter:	No
Current Record:	Yes
Non Storage Recycler Activity:	No
Electronic Manifest Broker:	No

HYUNDAI OF SAN BRUNO (Continued) **1027467277**

List of NAICS Codes and Descriptions:
NAICS Code: 441110
NAICS Description: NEW CAR DEALERS

Facility Has Received Notices of Violations:
Violations: No Violations Found

Evaluation Action Summary:
Evaluations: No Evaluations Found

E MANIFEST:

Manifest Tracking Number:	024418452JJK
Last Updated Date:	20240122
Shipped Date:	20231213
Received Date:	20231229
Manifest Status:	Signed
Submission Type:	DataImage5Copy
Origin Type:	Service
Generator EPA ID:	CAL000471597
Generator Name:	Bay Area Ag Inc Dba Hyundai Of San Bruno
Generator Location Street Number:	Not reported
Generator Location Street 1:	1178 EL CAMIMO REAL
Generator Location Street 2:	Not reported
Generator Location City:	SAN BRUNO
Generator Location State:	CA
Generator Location Zip:	94066
Generator Mail Street Number:	Not reported
Generator Mail Street 1:	3239 IMJIN RD
Generator Mail Street 2:	Not reported
Generator Mail City:	MARINA
Generator Mail Zip:	93933
Generator Mail State:	CA
Generator Contact Company Name:	Not reported
Designated Facility EPA ID:	AZR000521146
Designated Facility Name:	Yuma Yes 2 Waste Transfer Station
Designated Facility Mail Street Number:	Not reported
Designated Facility Mail Street 1:	Not reported
Designated Facility Mail Street 2:	2730 E 13TH ST
Designated Facility Mail City:	YUMA
Designated Facility Mail Zip:	85365
Designated Facility Mail State:	AZ
Designated Facility Location Street Number:	Not reported
Designated Facility Location Street 1:	6500 S US HIGHWAY 95
Designated Facility Location Street 2:	Not reported
Designated Facility Location City:	YUMA
Designated Facility Location Zip:	85365
Designated Facility Location State:	AZ
Designated Facility Contact Company Name:	Not reported
Manifest Residue Indicator:	N
Rejection Indicator:	N

Manifest Tracking Number:	022052029JJK
Last Updated Date:	20230509
Shipped Date:	20230410

HYUNDAI OF SAN BRUNO (Continued) **1027467277**

Received Date:	20230420
Manifest Status:	Signed
Submission Type:	DataImage5Copy
Origin Type:	Service
Generator EPA ID:	CAL000471597
Generator Name:	Bay Area Ag Inc Dba Hyundai Of San Bruno
Generator Location Street Number:	Not reported
Generator Location Street 1:	1178 EL CAMIMO REAL
Generator Location Street 2:	Not reported
Generator Location City:	SAN BRUNO
Generator Location State:	CA
Generator Location Zip:	94066
Generator Mail Street Number:	Not reported
Generator Mail Street 1:	3239 IMJIN RD
Generator Mail Street 2:	Not reported
Generator Mail City:	MARINA
Generator Mail Zip:	93933
Generator Mail State:	CA
Generator Contact Company Name:	Not reported
Designated Facility EPA ID:	AZR000521146
Designated Facility Name:	Yuma Yes 2 Waste Transfer Station
Designated Facility Mail Street Number:	Not reported
Designated Facility Mail Street 1:	Not reported
Designated Facility Mail Street 2:	2730 E 13TH ST
Designated Facility Mail City:	YUMA
Designated Facility Mail Zip:	85365
Designated Facility Mail State:	AZ
Designated Facility Location Street Number:	Not reported
Designated Facility Location Street 1:	6500 S US HIGHWAY 95
Designated Facility Location Street 2:	Not reported
Designated Facility Location City:	YUMA
Designated Facility Location Zip:	85365
Designated Facility Location State:	AZ
Designated Facility Contact Company Name:	Not reported
Manifest Residue Indicator:	N
Rejection Indicator:	N

Manifest Tracking Number:	023293099JJK
Last Updated Date:	20240417
Shipped Date:	20240304
Received Date:	20240318
Manifest Status:	Signed
Submission Type:	DataImage5Copy
Origin Type:	Service
Generator EPA ID:	CAL000471597
Generator Name:	Bay Area Ag Inc Dba Hyundai Of San Bruno
Generator Location Street Number:	Not reported
Generator Location Street 1:	1178 EL CAMIMO REAL
Generator Location Street 2:	Not reported
Generator Location City:	SAN BRUNO
Generator Location State:	CA
Generator Location Zip:	94066
Generator Mail Street Number:	Not reported
Generator Mail Street 1:	3239 IMJIN RD
Generator Mail Street 2:	Not reported
Generator Mail City:	MARINA
Generator Mail Zip:	93933

HYUNDAI OF SAN BRUNO (Continued) **1027467277**

Generator Mail State:	CA
Generator Contact Company Name:	Not reported
Designated Facility EPA ID:	AZR000521146
Designated Facility Name:	Yuma Yes 2 Waste Transfer Station
Designated Facility Mail Street Number:	Not reported
Designated Facility Mail Street 1:	Not reported
Designated Facility Mail Street 2:	2730 E 13TH ST
Designated Facility Mail City:	YUMA
Designated Facility Mail Zip:	85365
Designated Facility Mail State:	AZ
Designated Facility Location Street Number:	Not reported
Designated Facility Location Street 1:	6500 S US HIGHWAY 95
Designated Facility Location Street 2:	Not reported
Designated Facility Location City:	YUMA
Designated Facility Location Zip:	85365
Designated Facility Location State:	AZ
Designated Facility Contact Company Name:	Not reported
Manifest Residue Indicator:	N
Rejection Indicator:	N

Manifest Tracking Number:	023290488JJK
Last Updated Date:	20231023
Shipped Date:	20230921
Received Date:	20230929
Manifest Status:	Signed
Submission Type:	DataImage5Copy
Origin Type:	Service
Generator EPA ID:	CAL000471597
Generator Name:	Hyundai Of San Bruno
Generator Location Street Number:	Not reported
Generator Location Street 1:	1178 EL CAMIMO REAL
Generator Location Street 2:	Not reported
Generator Location City:	SAN BRUNO
Generator Location State:	CA
Generator Location Zip:	94066
Generator Mail Street Number:	Not reported
Generator Mail Street 1:	3239 IMJIN RD
Generator Mail Street 2:	Not reported
Generator Mail City:	MARINA
Generator Mail Zip:	93933
Generator Mail State:	CA
Generator Contact Company Name:	Not reported
Designated Facility EPA ID:	AZR000521146
Designated Facility Name:	Yuma Yes 2 Waste Transfer Station
Designated Facility Mail Street Number:	Not reported
Designated Facility Mail Street 1:	Not reported
Designated Facility Mail Street 2:	2730 E 13TH ST
Designated Facility Mail City:	YUMA
Designated Facility Mail Zip:	85365
Designated Facility Mail State:	AZ
Designated Facility Location Street Number:	Not reported
Designated Facility Location Street 1:	6500 S US HIGHWAY 95
Designated Facility Location Street 2:	Not reported
Designated Facility Location City:	YUMA
Designated Facility Location Zip:	85365
Designated Facility Location State:	AZ
Designated Facility Contact Company Name:	Not reported

HYUNDAI OF SAN BRUNO (Continued) **1027467277**

Manifest Residue Indicator:	N
Rejection Indicator:	N
Manifest Tracking Number:	022487506JJK
Last Updated Date:	20230802
Shipped Date:	20230630
Received Date:	20230715
Manifest Status:	Signed
Submission Type:	DataImage5Copy
Origin Type:	Service
Generator EPA ID:	CAL000471597
Generator Name:	Bay Area Ag Inc Dba Hyundai Of San Bruno
Generator Location Street Number:	Not reported
Generator Location Street 1:	1178 EL CAMIMO REAL
Generator Location Street 2:	Not reported
Generator Location City:	SAN BRUNO
Generator Location State:	CA
Generator Location Zip:	94066
Generator Mail Street Number:	Not reported
Generator Mail Street 1:	3239 IMJIN RD
Generator Mail Street 2:	Not reported
Generator Mail City:	MARINA
Generator Mail Zip:	93933
Generator Mail State:	CA
Generator Contact Company Name:	Not reported
Designated Facility EPA ID:	AZR000521146
Designated Facility Name:	Yuma Yes 2 Waste Transfer Station
Designated Facility Mail Street Number:	Not reported
Designated Facility Mail Street 1:	Not reported
Designated Facility Mail Street 2:	2730 E 13TH ST
Designated Facility Mail City:	YUMA
Designated Facility Mail Zip:	85365
Designated Facility Mail State:	AZ
Designated Facility Location Street Number:	Not reported
Designated Facility Location Street 1:	6500 S US HIGHWAY 95
Designated Facility Location Street 2:	Not reported
Designated Facility Location City:	YUMA
Designated Facility Location Zip:	85365
Designated Facility Location State:	AZ
Designated Facility Contact Company Name:	Not reported
Manifest Residue Indicator:	N
Rejection Indicator:	N

Transporter:

Manifest Tracking Number:	022487506JJK
Transporter Line Number:	1
Transporter EPA ID:	CAD028277036
Transporter Name:	World Oil Environmental Services
Manifest Tracking Number:	022487506JJK
Transporter Line Number:	2
Transporter EPA ID:	CAR000175422
Transporter Name:	Worldwide Recovery System Inc

Waste Line:

Manifest Tracking Number:	022487506JJK

HYUNDAI OF SAN BRUNO (Continued) **1027467277**

Waste Line Number:	1
U.S. DOT Hazardous Indicator:	N
U.S. DOT ID Number:	Not reported
U.S. DOT Description:	Not reported
Non-Hazardous Waste Description:	NON RCRA HAZARDOUS WASTE SOLID (OILY SOLIDS)
Number of Containers:	1
Container Type Code:	DM
Container Type Description:	Metal drums, barrels, kegs
Waste Quantity:	60
Quantity Unit of Measure Code:	P
Quantity Unit of Measure Description:	Pounds
Waste Quantity, in Tons:	0.03
Acute Waste Quantity, in Tons:	0
Non-Acute Waste Quantity, in Tons:	0.03
Waste Quantity, in Kilograms:	27.2109
Acute Waste Quantity, in Kilograms:	0
Non-Acute Waste Quantity, in Kilorgrams:	27.2109
Management Method Code:	H141
Management Method Description:	STORAGE, BULKING AND/OR TRANSFER OFF SITE
Waste Residue Indicator:	N
Quantity Discrepancy Indicator:	N
Waste Type Discrepancy Indicator:	N
Waste Density:	Not reported
Waste Density Unit of Measure Code:	Not reported
Waste Density Unit of Measure Description:	Not reported
Form Code:	Not reported
Form Code Description:	Not reported
Source Code:	Not reported
Source Code Description:	Not reported
Waste Minimization Code:	Not reported
Waste Minimization Code Description:	Not reported
Consent Number:	Not reported
EPA Waste Indicator:	N

A79 **HICKORY FARMS #10355** **San Mateo Co. BI** **S123182261**
Target **1150 EL CAMINO REAL** **N/A**
Property **SAN BRUNO, CA 94066**

Site 79 of 111 in cluster A

Actual: **47 ft.**

San Mateo Co. BI:

Name:	HICKORY FARMS #10355
Address:	1150 EL CAMINO REAL
City,State,Zip:	SAN BRUNO, CA 94066
Region:	SAN MATEO
Facility ID:	FA0036666
Prog Element Code:	STORMWATER ANNUAL INSPECTION FEE
Record Id:	PR0075353
Description:	STORMWATER ANNUAL FEE - INSP FREQ EVERY 2 YRS
Facility Status:	Inactive, non-billable
Program Category:	STORMWATER

A80 **SUBWAY #61679** **San Mateo Co. BI** **S123183782**
Target **1150 EL CAMINO REAL** **N/A**
Property **SAN BRUNO, CA 94066**

Site 80 of 111 in cluster A

Actual: **47 ft.**

San Mateo Co. BI:

Name:	SUBWAY #61679
Address:	1150 EL CAMINO REAL
City,State,Zip:	SAN BRUNO, CA 94066
Region:	SAN MATEO
Facility ID:	FA0056140
Prog Element Code:	STORMWATER ANNUAL INSPECTION FEE
Record Id:	PR0080812
Description:	STORMWATER ANNUAL FEE - INSP FREQ EVERY 2 YRS
Facility Status:	Inactive, non-billable
Program Category:	STORMWATER

A81 **HOLLISTER CO** **RCRA NonGen / NLR** **1024819069**
Target **1150 EL CAMINO REAL** **E MANIFEST** **CAL000328017**
Property **SAN BRUNO, CA 94066**

Site 81 of 111 in cluster A

Actual: **47 ft.**

RCRA Listings:

Date Form Received by Agency:	20071217
Handler Name:	Hollister Co
Handler Address:	1150 El Camino Real
Handler City,State,Zip:	SAN BRUNO, CA 94066-2420
EPA ID:	CAL000328017
Contact Name:	IAN KUPFERBERG
Contact Address:	6301 FITCH PATH
Contact City,State,Zip:	NEW ALBANY, OH 43054
Contact Telephone:	614-283-7930
Contact Fax:	614-283-8937
Contact Email:	IAN_KUPFERBERG@ANFCORP.COM
Contact Title:	Not reported
EPA Region:	09
Land Type:	Not reported
Federal Waste Generator Description:	Not a generator, verified
Non-Notifier:	Not reported
Biennial Report Cycle:	Not reported
Accessibility:	Not reported
Active Site Indicator:	Handler Activities
State District Owner:	Not reported
State District:	Not reported
Mailing Address:	6301 FITCH PATH
Mailing City,State,Zip:	NEW ALBANY, OH 43054-0000
Owner Name:	Abercrombie & Fitch Co & Subsidiar
Owner Type:	Other
Operator Name:	Ian Kupferberg
Operator Type:	Other
Short-Term Generator Activity:	No
Importer Activity:	No
Mixed Waste Generator:	No
Transporter Activity:	No
Transfer Facility Activity:	No
Recycler Activity with Storage:	No
Small Quantity On-Site Burner Exemption:	No
Smelting Melting and Refining Furnace Exemption:	No

HOLLISTER CO (Continued) **1024819069**

Underground Injection Control:	No
Off-Site Waste Receipt:	No
Universal Waste Indicator:	Yes
Universal Waste Destination Facility:	Yes
Federal Universal Waste:	No
Active Site State-Reg Handler:	---
Federal Facility Indicator:	Not reported
Hazardous Secondary Material Indicator:	N
Sub-Part K Indicator:	Not reported
2018 GPRA Permit Baseline:	Not on the Baseline
2018 GPRA Renewals Baseline:	Not on the Baseline
202 GPRA Corrective Action Baseline:	No
Subject to Corrective Action Universe:	No
Non-TSDFs Where RCRA CA has Been Imposed Universe:	No
Corrective Action Priority Ranking:	No NCAPS ranking
Environmental Control Indicator:	No
Institutional Control Indicator:	No
Human Exposure Controls Indicator:	N/A
Groundwater Controls Indicator:	N/A
Significant Non-Complier Universe:	No
Unaddressed Significant Non-Complier Universe:	No
Addressed Significant Non-Complier Universe:	No
Significant Non-Complier With a Compliance Schedule Universe:	No
Financial Assurance Required:	Not reported
Handler Date of Last Change:	20180905
Recognized Trader-Importer:	No
Recognized Trader-Exporter:	No
Importer of Spent Lead Acid Batteries:	No
Exporter of Spent Lead Acid Batteries:	No
Recycler Activity Without Storage:	No
Manifest Broker:	No
Sub-Part P Indicator:	No

Handler - Owner Operator:

Owner/Operator Indicator:	Owner
Owner/Operator Name: ABERCROMBIE & FITCH CO & SUBSIDIAR	
Legal Status:	Other
Date Became Current:	Not reported
Date Ended Current:	Not reported
Owner/Operator Address:	6301 FITCH PATH
Owner/Operator City,State,Zip:	NEW ALBANY, OH 43054-0000
Owner/Operator Telephone:	614-283-6500
Owner/Operator Telephone Ext:	Not reported
Owner/Operator Fax:	Not reported
Owner/Operator Email:	Not reported

Owner/Operator Indicator:	Operator
Owner/Operator Name: IAN KUPFERBERG	
Legal Status:	Other
Date Became Current:	Not reported
Date Ended Current:	Not reported
Owner/Operator Address:	6301 FITCH PATH
Owner/Operator City,State,Zip:	NEW ALBANY, OH 43054
Owner/Operator Telephone:	614-283-7930
Owner/Operator Telephone Ext:	Not reported
Owner/Operator Fax:	Not reported

HOLLISTER CO (Continued) **1024819069**

Owner/Operator Email: Not reported

Historic Generators:
Receive Date: 20071217
Handler Name: HOLLISTER CO
Federal Waste Generator Description: Not a generator, verified
State District Owner: Not reported
Large Quantity Handler of Universal Waste: No
Recognized Trader Importer: No
Recognized Trader Exporter: No
Spent Lead Acid Battery Importer: No
Spent Lead Acid Battery Exporter: No
Current Record: Yes
Non Storage Recycler Activity: Not reported
Electronic Manifest Broker: Not reported

List of NAICS Codes and Descriptions:
NAICS Code: 44819
NAICS Description: OTHER CLOTHING STORES

Facility Has Received Notices of Violations:
Violations: No Violations Found

Evaluation Action Summary:
Evaluations: No Evaluations Found

E MANIFEST:
Manifest Tracking Number: 015172686FLE
Last Updated Date: 20201217
Shipped Date: 20200731
Received Date: 20200922
Manifest Status: Corrected
Submission Type: DataImage5Copy
Origin Type: Service
Generator EPA ID: CAL000328017
Generator Name: Hol 30590
Generator Location Street Number: Not reported
Generator Location Street 1: 1150 EL CAMINO REAL
Generator Location Street 2: Not reported
Generator Location City: SAN BRUNO
Generator Location State: CA
Generator Location Zip: 94066
Generator Mail Street Number: Not reported
Generator Mail Street 1: 1150 El Camino Real
Generator Mail Street 2: Not reported
Generator Mail City: San Bruno
Generator Mail Zip: 94066
Generator Mail State: CA
Generator Contact Company Name: HOL 30590
Designated Facility EPA ID: ARD069748192
Designated Facility Name: Clean Harbors El Dorado Llc
Designated Facility Mail Street Number: Not reported
Designated Facility Mail Street 1: Not reported
Designated Facility Mail Street 2: 309 American Circle

HOLLISTER CO (Continued) **1024819069**

Designated Facility Mail City:	El Dorado
Designated Facility Mail Zip:	71730
Designated Facility Mail State:	AR
Designated Facility Location Street Number:	Not reported
Designated Facility Location Street 1:	309 American Circle
Designated Facility Location Street 2:	Not reported
Designated Facility Location City:	El Dorado
Designated Facility Location Zip:	71730
Designated Facility Location State:	AR
Designated Facility Contact Company Name:	Not reported
Manifest Residue Indicator:	N
Rejection Indicator:	N

Manifest Tracking Number:	015172687FLE
Last Updated Date:	20200910
Shipped Date:	20200731
Received Date:	20200818
Manifest Status:	Signed
Submission Type:	DataImage5Copy
Origin Type:	Service
Generator EPA ID:	CAL000328017
Generator Name:	Hol 30590
Generator Location Street Number:	Not reported
Generator Location Street 1:	1150 EL CAMINO REAL
Generator Location Street 2:	Not reported
Generator Location City:	SAN BRUNO
Generator Location State:	CA
Generator Location Zip:	94066
Generator Mail Street Number:	Not reported
Generator Mail Street 1:	1150 El Camino Real
Generator Mail Street 2:	Not reported
Generator Mail City:	San Bruno
Generator Mail Zip:	94066
Generator Mail State:	CA
Generator Contact Company Name:	HOL 30590
Designated Facility EPA ID:	NED981723513
Designated Facility Name:	Clean Harbors Environmental Services, Inc.
Designated Facility Mail Street Number:	Not reported
Designated Facility Mail Street 1:	Not reported
Designated Facility Mail Street 2:	2247 South Highway 71
Designated Facility Mail City:	Kimball
Designated Facility Mail Zip:	69145
Designated Facility Mail State:	NE
Designated Facility Location Street Number:	Not reported
Designated Facility Location Street 1:	2247 South Highway 71
Designated Facility Location Street 2:	Not reported
Designated Facility Location City:	Kimball
Designated Facility Location Zip:	69145
Designated Facility Location State:	NE
Designated Facility Contact Company Name:	Not reported
Manifest Residue Indicator:	N
Rejection Indicator:	N

Federal Waste:

Manifest Tracking Number:	015172687FLE
Waste Line Number:	1
Federal Waste Code:	D001

HOLLISTER CO (Continued) **1024819069**

Federal Waste: IGNITABLE WASTE

State Waste:
Manifest Tracking Number: 015172687FLE
Waste Line Number: 1
State Waste Code Owner: CA
State Waste Code: 331
State Waste: Off-specification, aged, or surplus organics

Transporter:
Manifest Tracking Number: 015172687FLE
Transporter Line Number: 1
Transporter EPA ID: MAD039322250
Transporter Name: Clean Harbors Environmental Services, Inc.

Manifest Tracking Number: 015172687FLE
Transporter Line Number: 2
Transporter EPA ID: CAR000187922
Transporter Name: Rust And Sons Trucking Inc

Waste Line:
Manifest Tracking Number: 015172687FLE
Waste Line Number: 1
U.S. DOT Hazardous Indicator: Y
U.S. DOT ID Number: UN1266
U.S. DOT Description: Un1266, Waste Perfumery Products With Flammable Solvents, 3, Pg Ii
Non-Hazardous Waste Description: Not reported
Number of Containers: 1
Container Type Code: DF
Container Type Description: Fiberboard or plastic drums, barrels, kegs
Waste Quantity: 15
Quantity Unit of Measure Code: P
Quantity Unit of Measure Description: Pounds
Waste Quantity, in Tons: 0.0075
Acute Waste Quantity, in Tons: 0
Non-Acute Waste Quantity, in Tons: 0.0075
Waste Quantity, in Kilograms: 6.802725
Acute Waste Quantity, in Kilograms: 0
Non-Acute Waste Quantity, in Kilorgrams: 6.802725
Management Method Code: H040
Management Method Description: INCINERATION
Waste Residue Indicator: N
Quantity Discrepancy Indicator: N
Waste Type Discrepancy Indicator: N
Waste Density: Not reported
Waste Density Unit of Measure Code: Not reported
Waste Density Unit of Measure Description: Not reported
Form Code: Not reported
Form Code Description: Not reported
Source Code: Not reported
Source Code Description: Not reported
Waste Minimization Code: Not reported
Waste Minimization Code Description: Not reported
Consent Number: Not reported
EPA Waste Indicator: Y

A82 **MILKCOW** **San Mateo Co. BI** **S123184160**
Target **1150 EL CAMINO REAL** **N/A**
Property **SAN BRUNO, CA 94066**

Site 82 of 111 in cluster A

Actual: **47 ft.**

San Mateo Co. BI:

Name:	MILKCOW
Address:	1150 EL CAMINO REAL
City,State,Zip:	SAN BRUNO, CA 94066
Region:	SAN MATEO
Facility ID:	FA0061118
Prog Element Code:	STORMWATER ANNUAL INSPECTION FEE
Record Id:	PR0083723
Description:	STORMWATER ANNUAL FEE - INSP FREQ EVERY 2 YRS
Facility Status:	Inactive, non-billable
Program Category:	STORMWATER

A83 **SEARS #1478** **HWTS** **S123637553**
Target **1178 EL CAMINO REAL** **HAZNET** **N/A**
Property **SAN BRUNO, CA 60179**

Site 83 of 111 in cluster A

Actual: **47 ft.**

HWTS:

Name:	SEARS #1478
Address:	1178 EL CAMINO REAL
Address 2:	Not reported
City,State,Zip:	SAN BRUNO, CA 94066
EPA ID:	CAR000141705
Inactive Date:	06/30/2018
Create Date:	06/18/2004
Last Act Date:	Not reported
Mailing Name:	Not reported
Mailing Address:	3333 BEVERLY ROAD, B5-348A
Mailing Address 2:	Not reported
Mailing City,State,Zip:	HOFFMAN ESTATES, IL 601790000
Owner Name:	SEARS, ROEBUCK & CO.
Owner Address:	3333 BEVERLY ROAD, B5-348A
Owner Address 2:	Not reported
Owner City,State,Zip:	HOFFMAN ESTATES, IL 601790000
Owner Phone:	Not reported
Owner Fax:	Not reported
Contact Name:	JAMES TUNNEY
Contact Address:	3333 BEVERLY RD
Contact Address 2:	Not reported
City,State,Zip:	HOFFMAN ESTATES, IL 601790000
Contact Phone:	Not reported
Contact Fax:	Not reported
Facility Status:	Inactive
Facility Type:	TEMPORARY
Category:	FEDERAL
Latitude:	37.636428
Longitude:	-122.420962

NAICS:

EPA ID:	CAR000141705
Create Date:	2014-05-20 14:15:59.070
NAICS Code:	45211
NAICS Description:	Department Stores

SEARS #1478 (Continued) **S123637553**

Issued EPA ID Date:	2004-06-21 15:39:41.83700
Inactive Date:	2018-06-30 00:00:00
Facility Name:	SEARS #1478
Facility Address:	1178 EL CAMINO REAL
Facility Address 2:	Not reported
Facility City:	SAN BRUNO
Facility County:	Not reported
Facility State:	CA
Facility Zip:	940660000

EPA ID:	CAR000141705
Create Date:	2008-03-20 15:51:28.017
NAICS Code:	45299
NAICS Description:	All Other General Merchandise Stores
Issued EPA ID Date:	2004-06-21 15:39:41.83700
Inactive Date:	2018-06-30 00:00:00
Facility Name:	SEARS #1478
Facility Address:	1178 EL CAMINO REAL
Facility Address 2:	Not reported
Facility City:	SAN BRUNO
Facility County:	Not reported
Facility State:	CA
Facility Zip:	940660000

Name:	SEARS #1478
Address:	1178 EL CAMINO REAL
Address 2:	Not reported
City,State,Zip:	SAN BRUNO, CA 94066
EPA ID:	CAL000409163
Inactive Date:	Not reported
Create Date:	08/07/2015
Last Act Date:	Not reported
Mailing Name:	Not reported
Mailing Address:	3333 BEVERLY RD STE B5-362A
Mailing Address 2:	Not reported
Mailing City,State,Zip:	HOFFMAN ESTATES, IL 601790001
Owner Name:	SEARS OPERATIONS LLC
Owner Address:	3333 BEVERLY RD STE B5-362A
Owner Address 2:	Not reported
Owner City,State,Zip:	HOFFMAN ESTATES, IL 601790001
Owner Phone:	Not reported
Owner Fax:	Not reported
Contact Name:	GERALD JACOBS
Contact Address:	3333 BEVERLY RD STE B5-339A
Contact Address 2:	Not reported
City,State,Zip:	HOFFMAN ESTATES, IL 60179
Contact Phone:	Not reported
Contact Fax:	Not reported
Facility Status:	Active
Facility Type:	PERMANENT
Category:	STATE
Latitude:	37.6365954
Longitude:	-122.4210158

NAICS:

EPA ID:	CAL000409163
Create Date:	2015-08-07 16:04:14.803

SEARS #1478 (Continued) **S123637553**

NAICS Code:	45211
NAICS Description:	Department Stores
Issued EPA ID Date:	2015-08-07 16:04:14.80300
Inactive Date:	Not reported
Facility Name:	SEARS #1478
Facility Address:	1178 EL CAMINO REAL
Facility Address 2:	Not reported
Facility City:	SAN BRUNO
Facility County:	Not reported
Facility State:	CA
Facility Zip:	94066

HAZNET:

Name:	SEARS #1478
Address:	1178 EL CAMINO REAL
Address 2:	Not reported
City,State,Zip:	SAN BRUNO, CA 94066
Contact:	GERALD JACOBS
Telephone:	8472865530
Mailing Name:	Not reported
Mailing Address:	3333 BEVERLY RD STE B5-362A
Year:	2020
Gepaid:	CAL000409163
TSD EPA ID:	NVD980895338
CA Waste Code:	141 - Off-specification, aged or surplus inorganics
Disposal Method:	H070 -
Tons:	0.2
Year:	2020
Gepaid:	CAL000409163
TSD EPA ID:	NVD980895338
CA Waste Code:	343 - Unspecified organic liquid mixture
Disposal Method:	H141 - Storage, Bulking, And/Or Transfer Off Site--No Treatment/Reovery (H010-H129) Or (H131-H135)
Tons:	0.0068
Year:	2020
Gepaid:	CAL000409163
TSD EPA ID:	AZR000515924
CA Waste Code:	561 - Detergent waste chemicals
Disposal Method:	H141 - Storage, Bulking, And/Or Transfer Off Site--No Treatment/Reovery (H010-H129) Or (H131-H135)
Tons:	0.0515
Year:	2020
Gepaid:	CAL000409163
TSD EPA ID:	CAD980884183
CA Waste Code:	331 - Off-specification, aged or surplus organics
Disposal Method:	H141 - Storage, Bulking, And/Or Transfer Off Site--No Treatment/Reovery (H010-H129) Or (H131-H135)
Tons:	0.203
Year:	2020
Gepaid:	CAL000409163
TSD EPA ID:	NVD980895338

SEARS #1478 (Continued) **S123637553**

CA Waste Code:	331 - Off-specification, aged or surplus organics
Disposal Method:	H141 - Storage, Bulking, And/Or Transfer Off Site--No Treatment/Reovery (H010-H129) Or (H131-H135)
Tons:	0.145
Year:	2020
Gepaid:	CAL000409163
TSD EPA ID:	CAT080013352
CA Waste Code:	343 - Unspecified organic liquid mixture
Disposal Method:	H039 - Other Recovery Of Reclamation For Reuse Including Acid Regeneration, Organics Recovery Ect
Tons:	0.0068
Year:	2020
Gepaid:	CAL000409163
TSD EPA ID:	CAD028409019
CA Waste Code:	331 - Off-specification, aged or surplus organics
Disposal Method:	H141 - Storage, Bulking, And/Or Transfer Off Site--No Treatment/Reovery (H010-H129) Or (H131-H135)
Tons:	0.0225
Year:	2020
Gepaid:	CAL000409163
TSD EPA ID:	NVD980895338
CA Waste Code:	122 - Alkaline solution without metals pH >= 12.5
Disposal Method:	H121 - Neutralization Only
Tons:	2.209
Year:	2020
Gepaid:	CAL000409163
TSD EPA ID:	NVD980895338
CA Waste Code:	352 - Other organic solids
Disposal Method:	H141 - Storage, Bulking, And/Or Transfer Off Site--No Treatment/Reovery (H010-H129) Or (H131-H135)
Tons:	0.0835
Year:	2020
Gepaid:	CAL000409163
TSD EPA ID:	CAD028409019
CA Waste Code:	181 - Other inorganic solid waste
Disposal Method:	H141 - Storage, Bulking, And/Or Transfer Off Site--No Treatment/Reovery (H010-H129) Or (H131-H135)
Tons:	0.015

Click this hyperlink while viewing on your computer to access
32 additional CA HAZNET: record(s) in the EDR Site Report.

Additional Information:

Year:	2020
EM Manifest ID:	Not reported
Shipment Date:	2/6/2020
Shipment Date:	2/6/2020
Receipt Date:	3/3/2020
Manifest Number:	014027175FLE
Generator EPA ID:	CAL000409163
Name:	SEARS

SEARS #1478 (Continued) **S123637553**

Address:	1178 EL CAMINO REA
Address 2:	Not reported
City,State,Zip:	SAN BRUNO, CA 94066
Telephone:	Not reported
Contact:	Not reported
Contact Telephone:	916-351-0980
Contact Email:	Not reported
Transporter 1 EPA ID:	MNS000110924
Transporter Name:	Stericycle Specialty Waste Solutions Inc
Transporter 1 Emergency Number:	Not reported
Transporter 2 EPA ID:	MNS000110924
Transporter Name 2:	Stericycle Specialty Waste Solutions Inc
Transporter 2 Emergency Number:	Not reported
TSDF EPA ID:	CAD980884183
TSDF Name:	GEM Rancho Cordova LLC
TSDF Address 1:	11855 White Rock Road
TSDF Address 2:	Not reported
TSDF City,State,Zip:	Rancho Cordova, CA 95742
TSDF Telephone:	Not reported
TSDFA EPA ID:	Not reported
Waste Code Description:	331 - Not reported
RCRA Code:	D001
Meth Code:	H141 - Not reported
Quantity Tons:	0.203
Waste Quantity:	406
Quantity Unit:	P

Year:	2020
EM Manifest ID:	Not reported
Shipment Date:	2/6/2020
Shipment Date:	2/6/2020
Receipt Date:	3/3/2020
Manifest Number:	014027176FLE
Generator EPA ID:	CAL000409163
Name:	SEARS
Address:	1178 EL CAMINO REA
Address 2:	Not reported
City,State,Zip:	SAN BRUNO, CA 94066
Telephone:	Not reported
Contact:	Not reported
Contact Telephone:	775-575-2760
Contact Email:	Not reported
Transporter 1 EPA ID:	MNS000110924
Transporter Name:	Stericycle Specialty Waste Solutions Inc
Transporter 1 Emergency Number:	Not reported
Transporter 2 EPA ID:	MNS000110924
Transporter Name 2:	Stericycle Specialty Waste Solutions Inc
Transporter 2 Emergency Number:	Not reported
TSDF EPA ID:	NVD980895338
TSDF Name:	21st Century Environmental Management of Nevada, LLC
TSDF Address 1:	2095 Newlands Drive East
TSDF Address 2:	Not reported
TSDF City,State,Zip:	Fernley, NV 89408
TSDF Telephone:	Not reported
TSDFA EPA ID:	Not reported
Waste Code Description:	331 - Not reported
RCRA Code:	D001,D035

SEARS #1478 (Continued) **S123637553**

Meth Code:	H141 - Not reported
Quantity Tons:	0.145
Waste Quantity:	290
Quantity Unit:	P
Year:	2020
EM Manifest ID:	Not reported
Shipment Date:	2/6/2020
Shipment Date:	2/6/2020
Receipt Date:	3/3/2020
Manifest Number:	014027176FLE
Generator EPA ID:	CAL000409163
Name:	SEARS
Address:	1178 EL CAMINO REA
Address 2:	Not reported
City,State,Zip:	SAN BRUNO, CA 94066
Telephone:	Not reported
Contact:	Not reported
Contact Telephone:	775-575-2760
Contact Email:	Not reported
Transporter 1 EPA ID:	MNS000110924
Transporter Name:	Stericycle Specialty Waste Solutions Inc
Transporter 1 Emergency Number:	Not reported
Transporter 2 EPA ID:	MNS000110924
Transporter Name 2:	Stericycle Specialty Waste Solutions Inc
Transporter 2 Emergency Number:	Not reported
TSDF EPA ID:	NVD980895338
TSDF Name:	21st Century Environmental Management of Nevada, LLC
TSDF Address 1:	2095 Newlands Drive East
TSDF Address 2:	Not reported
TSDF City,State,Zip:	Fernley, NV 89408
TSDF Telephone:	Not reported
TSDFA EPA ID:	Not reported
Waste Code Description:	352 - Not reported
RCRA Code:	D001
Meth Code:	H141 - Not reported
Quantity Tons:	0.0385
Waste Quantity:	77
Quantity Unit:	P
Year:	2020
EM Manifest ID:	Not reported
Shipment Date:	2/6/2020
Shipment Date:	2/6/2020
Receipt Date:	3/3/2020
Manifest Number:	014027176FLE
Generator EPA ID:	CAL000409163
Name:	SEARS
Address:	1178 EL CAMINO REA
Address 2:	Not reported
City,State,Zip:	SAN BRUNO, CA 94066
Telephone:	Not reported
Contact:	Not reported
Contact Telephone:	775-575-2760
Contact Email:	Not reported
Transporter 1 EPA ID:	MNS000110924
Transporter Name:	Stericycle Specialty Waste Solutions Inc

SEARS #1478 (Continued) **S123637553**

Transporter 1 Emergency Number:	Not reported
Transporter 2 EPA ID:	MNS000110924
Transporter Name 2:	Stericycle Specialty Waste Solutions Inc
Transporter 2 Emergency Number:	Not reported
TSDF EPA ID:	NVD980895338
TSDF Name:	21st Century Environmental Management of Nevada, LLC
TSDF Address 1:	2095 Newlands Drive East
TSDF Address 2:	Not reported
TSDF City,State,Zip:	Fernley, NV 89408
TSDF Telephone:	Not reported
TSDFA EPA ID:	Not reported
Waste Code Description:	141 - Not reported
RCRA Code:	D001
Meth Code:	H070 - Not reported
Quantity Tons:	0.2
Waste Quantity:	400
Quantity Unit:	P

Year:	2020
EM Manifest ID:	Not reported
Shipment Date:	2/6/2020
Shipment Date:	2/6/2020
Receipt Date:	3/3/2020
Manifest Number:	014027176FLE
Generator EPA ID:	CAL000409163
Name:	SEARS
Address:	1178 EL CAMINO REA
Address 2:	Not reported
City,State,Zip:	SAN BRUNO, CA 94066
Telephone:	Not reported
Contact:	Not reported
Contact Telephone:	775-575-2760
Contact Email:	Not reported
Transporter 1 EPA ID:	MNS000110924
Transporter Name:	Stericycle Specialty Waste Solutions Inc
Transporter 1 Emergency Number:	Not reported
Transporter 2 EPA ID:	MNS000110924
Transporter Name 2:	Stericycle Specialty Waste Solutions Inc
Transporter 2 Emergency Number:	Not reported
TSDF EPA ID:	NVD980895338
TSDF Name:	21st Century Environmental Management of Nevada, LLC
TSDF Address 1:	2095 Newlands Drive East
TSDF Address 2:	Not reported
TSDF City,State,Zip:	Fernley, NV 89408
TSDF Telephone:	Not reported
TSDFA EPA ID:	Not reported
Waste Code Description:	122 - Not reported
RCRA Code:	Not reported
Meth Code:	H121 - Not reported
Quantity Tons:	2.209
Waste Quantity:	4418
Quantity Unit:	P

Year:	2020
EM Manifest ID:	Not reported
Shipment Date:	2/6/2020
Shipment Date:	2/6/2020

SEARS #1478 (Continued) **S123637553**

Receipt Date:	2/28/2020
Manifest Number:	014027177FLE
Generator EPA ID:	CAL000409163
Name:	SEARS #1478
Address:	1178 EL CAMINO REAL
Address 2:	Not reported
City,State,Zip:	SAN BRUNO, CA 94066
Telephone:	Not reported
Contact:	Not reported
Contact Telephone:	650-553-8800
Contact Email:	Not reported
Transporter 1 EPA ID:	MNS000110924
Transporter Name:	STERICYCLE SPECIALTY WASTE SOLUTIONS INC
Transporter 1 Emergency Number:	Not reported
Transporter 2 EPA ID:	CAR000175422
Transporter Name 2:	WORLDWIDE RECOVERY SYSTEM INC
Transporter 2 Emergency Number:	Not reported
TSDF EPA ID:	AZR000515924
TSDF Name:	YUMA YES WASTE TRANSFER FACILITY
TSDF Address 1:	2730 E 13TH ST
TSDF Address 2:	Not reported
TSDF City,State,Zip:	YUMA, AZ 85365-1901
TSDF Telephone:	Not reported
TSDFA EPA ID:	Not reported
Waste Code Description:	561 - Not reported
RCRA Code:	Not reported
Meth Code:	H141 - Not reported
Quantity Tons:	0.0515
Waste Quantity:	103
Quantity Unit:	P

Year:	2020
EM Manifest ID:	Not reported
Shipment Date:	2/21/2020
Shipment Date:	2/21/2020
Receipt Date:	3/5/2020
Manifest Number:	006185053GBF
Generator EPA ID:	CAL000409163
Name:	SEARS #1478
Address:	1178 EL CAMINO REAL
Address 2:	Not reported
City,State,Zip:	SAN BRUNO, CA 94066
Telephone:	Not reported
Contact:	PHILIP WILLIAMS
Contact Telephone:	847-286-3667
Contact Email:	Not reported
Transporter 1 EPA ID:	CAR000030114
Transporter Name:	NRC Environmental
Transporter 1 Emergency Number:	Not reported
Transporter 2 EPA ID:	MAD039322250
Transporter Name 2:	Clean Harbors Environmental Services, Inc.
Transporter 2 Emergency Number:	Not reported
TSDF EPA ID:	CAD059494310
TSDF Name:	Clean Harbors San Jose LLC
TSDF Address 1:	1021 Berryessa Road
TSDF Address 2:	Not reported
TSDF City,State,Zip:	San Jose, CA 95133

SEARS #1478 (Continued) **S123637553**

TSDF Telephone:	Not reported
TSDFA EPA ID:	Not reported
Waste Code Description:	221 - Not reported
RCRA Code:	Not reported
Meth Code:	H141 - Not reported
Quantity Tons:	0.1
Waste Quantity:	200
Quantity Unit:	P
Year:	2020
EM Manifest ID:	Not reported
Shipment Date:	2/13/2020
Shipment Date:	2/13/2020
Receipt Date:	2/24/2020
Manifest Number:	021244270JJK
Generator EPA ID:	CAL000409163
Name:	SEARS FLS #1478
Address:	1178 EL CAMINO REAL
Address 2:	Not reported
City,State,Zip:	SAN BRUNO, CA 94066
Telephone:	Not reported
Contact:	Not reported
Contact Telephone:	650-270-3235
Contact Email:	Not reported
Transporter 1 EPA ID:	CAD028277036
Transporter Name:	ASBURY ENVIRONMENTAL SERVICES DBA WORLD OIL ENVIROMENTAL SERVICES
Transporter 1 Emergency Number:	Not reported
Transporter 2 EPA ID:	Not reported
Transporter Name 2:	Not reported
Transporter 2 Emergency Number:	Not reported
TSDF EPA ID:	CAT080013352
TSDF Name:	WORLD OIL RECYCLING
TSDF Address 1:	N. ALAMEDA STREET
TSDF Address 2:	Not reported
TSDF City,State,Zip:	COMPTON, CA 90222-0000
TSDF Telephone:	Not reported
TSDFA EPA ID:	Not reported
Waste Code Description:	343 - Not reported
RCRA Code:	D001,D018
Meth Code:	H039 - Not reported
Quantity Tons:	0.0034
Waste Quantity:	1
Quantity Unit:	G
Year:	2020
EM Manifest ID:	Not reported
Shipment Date:	2/1/2020
Shipment Date:	2/1/2020
Receipt Date:	3/2/2020
Manifest Number:	020623353JJK
Generator EPA ID:	CAL000409163
Name:	SEARS # 1478
Address:	1178 EL CAMINO REAL
Address 2:	Not reported
City,State,Zip:	SAN BRUNO, CA 94066
Telephone:	Not reported
Contact:	Not reported

SEARS #1478 (Continued) **S123637553**

Contact Telephone:	775-575-2760
Contact Email:	Not reported
Transporter 1 EPA ID:	MNS000110924
Transporter Name:	STERICYCLE SPECIALTY WASTE SOLUTIONS INC
Transporter 1 Emergency Number:	Not reported
Transporter 2 EPA ID:	CAD980737068
Transporter Name 2:	ANCON MARINE
Transporter 2 Emergency Number:	Not reported
TSDF EPA ID:	NVD980895338
TSDF Name:	21st Century Environmental Management of Nevada, LLC
TSDF Address 1:	2095 Newlands Drive East
TSDF Address 2:	Not reported
TSDF City,State,Zip:	Fernley, NV 89408
TSDF Telephone:	Not reported
TSDFA EPA ID:	Not reported
Waste Code Description:	352 - Not reported
RCRA Code:	Not reported
Meth Code:	H141 - Not reported
Quantity Tons:	0.0275
Waste Quantity:	55
Quantity Unit:	P

Year:	2020
EM Manifest ID:	Not reported
Shipment Date:	2/1/2020
Shipment Date:	2/1/2020
Receipt Date:	3/2/2020
Manifest Number:	020623353JJK
Generator EPA ID:	CAL000409163
Name:	SEARS # 1478
Address:	1178 EL CAMINO REAL
Address 2:	Not reported
City,State,Zip:	SAN BRUNO, CA 94066
Telephone:	Not reported
Contact:	Not reported
Contact Telephone:	775-575-2760
Contact Email:	Not reported
Transporter 1 EPA ID:	MNS000110924
Transporter Name:	STERICYCLE SPECIALTY WASTE SOLUTIONS INC
Transporter 1 Emergency Number:	Not reported
Transporter 2 EPA ID:	CAD980737068
Transporter Name 2:	ANCON MARINE
Transporter 2 Emergency Number:	Not reported
TSDF EPA ID:	NVD980895338
TSDF Name:	21st Century Environmental Management of Nevada, LLC
TSDF Address 1:	2095 Newlands Drive East
TSDF Address 2:	Not reported
TSDF City,State,Zip:	Fernley, NV 89408
TSDF Telephone:	Not reported
TSDFA EPA ID:	Not reported
Waste Code Description:	352 - Not reported
RCRA Code:	Not reported
Meth Code:	H141 - Not reported
Quantity Tons:	0.0175
Waste Quantity:	35
Quantity Unit:	P

SEARS #1478 (Continued) **S123637553**

Additional Information:

Year:	2019
EM Manifest ID:	599411
Shipment Date:	8/21/2019
Shipment Date:	8/21/2019
Receipt Date:	9/9/2019
Manifest Number:	013139509FLE
Generator EPA ID:	CAL000409163
Name:	SEARS #1478
Address:	1178 EL CAMINO REAL
Address 2:	Not reported
City,State,Zip:	SAN BRUNO 94066
Telephone:	877-577-2669
Contact:	Not reported
Contact Telephone:	650-553-8800
Contact Email:	Not reported
Transporter 1 EPA ID:	MNS000110924
Transporter Name:	Not reported
Transporter 1 Emergency Number:	Not reported
Transporter 2 EPA ID:	CAR000175422
Transporter Name 2:	Not reported
Transporter 2 Emergency Number:	Not reported
TSDF EPA ID:	AZR000515924
TSDF Name:	YUMA YES WASTE TRANSFER FACILITY
TSDF Address 1:	2730 E 13TH ST
TSDF Address 2:	Not reported
TSDF City,State,Zip:	YUMA 85365-1901
TSDF Telephone:	Not reported
TSDFA EPA ID:	Not reported
Waste Code Description:	- Not reported
RCRA Code:	Not reported
Meth Code:	- Not reported
Quantity Tons:	Not reported
Waste Quantity:	Not reported
Quantity Unit:	Not reported

State:

Year:	2019
EM Manifest ID:	599411
Generator EPA ID:	CAL000409163
Shipment Date:	2019-08-21
Manifest Number:	013139509FLE
Line Number:	1
Method Code:	H141
Quantity Tons:	0.06800
Quantity Waste:	136.000000
Quantity Unit:	P
Number of Containers:	1
Type of Container:	Fiberboard or plastic drums, barrels, kegs
Quantity Type:	Pounds
State Code:	561

Year:	2019
EM Manifest ID:	599411
Generator EPA ID:	CAL000409163
Shipment Date:	2019-08-21
Manifest Number:	013139509FLE

SEARS #1478 (Continued) **S123637553**

Line Number: 2
Method Code: H141
Quantity Tons: 0.04750
Quantity Waste: 95.000000
Quantity Unit: P
Number of Containers: 1
Type of Container: Fiberboard or plastic drums, barrels, kegs
Quantity Type: Pounds
State Code: 561

Additional Information:
Year: 2018
EM Manifest ID: 011428545FLE20180430_D_1
Shipment Date: 4/30/2018
Shipment Date: 4/30/2018
Receipt Date: 5/24/2018
Manifest Number: 011428545FLE
Generator EPA ID: CAL000409163
Name: SEARS #1478
Address: Not reported
Address 2: Not reported
City,State,Zip: Not reported
Telephone: Not reported
Contact: Not reported
Contact Telephone: Not reported
Contact Email: Not reported
Transporter 1 EPA ID: MNS000110924
Transporter Name: Not reported
Transporter 1 Emergency Number: Not reported
Transporter 2 EPA ID: NED986382133
Transporter Name 2: Not reported
Transporter 2 Emergency Number: Not reported
TSDF EPA ID: NVD980895338
TSDF Name: 21ST CENTURY EMN LLC
TSDF Address 1: Not reported
TSDF Address 2: Not reported
TSDF City,State,Zip: Not reported
TSDF Telephone: Not reported
TSDFA EPA ID: Not reported
Waste Code Description: - Not reported
RCRA Code: Not reported
Meth Code: - Not reported
Quantity Tons: Not reported
Waste Quantity: Not reported
Quantity Unit: Not reported

Federal:
Year: 2018
EM Manifest ID: 011428545FLE20180430_D_1
Generator EPA ID: CAL000409163
Shipment Date: 2018-04-30
Manifest Number: 011428545FLE
Line Number: 1
Method Code: H141
Quantity Tons: 0.05500
Quantity Waste: 110.000000

SEARS #1478 (Continued) **S123637553**

Quantity Unit:	P
Number of Containers:	1
Type of Container:	NULL
Quantity Type:	NULL
Federal Code:	D001

State:

Year:	2018
EM Manifest ID:	011428545FLE20180430_D_1
Generator EPA ID:	CAL000409163
Shipment Date:	2018-04-30
Manifest Number:	011428545FLE
Line Number:	1
Method Code:	H141
Quantity Tons:	0.05500
Quantity Waste:	110.000000
Quantity Unit:	P
Number of Containers:	1
Type of Container:	NULL
Quantity Type:	NULL
State Code:	331

Year:	2018
EM Manifest ID:	011428544FLE20180430_D_1
Shipment Date:	4/30/2018
Shipment Date:	4/30/2018
Receipt Date:	5/23/2018
Manifest Number:	011428544FLE
Generator EPA ID:	CAL000409163
Name:	SEARS #1478
Address:	Not reported
Address 2:	Not reported
City,State,Zip:	Not reported
Telephone:	Not reported
Contact:	Not reported
Contact Telephone:	Not reported
Contact Email:	Not reported
Transporter 1 EPA ID:	MNS000110924
Transporter Name:	Not reported
Transporter 1 Emergency Number:	Not reported
Transporter 2 EPA ID:	NED986382133
Transporter Name 2:	Not reported
Transporter 2 Emergency Number:	Not reported
TSDF EPA ID:	CAD008364432
TSDF Name:	RHO CHEM LLC
TSDF Address 1:	Not reported
TSDF Address 2:	Not reported
TSDF City,State,Zip:	Not reported
TSDF Telephone:	Not reported
TSDFA EPA ID:	Not reported
Waste Code Description:	- Not reported
RCRA Code:	Not reported
Meth Code:	- Not reported
Quantity Tons:	Not reported
Waste Quantity:	Not reported
Quantity Unit:	Not reported

SEARS #1478 (Continued) **S123637553**

Federal:

Year:	2018
EM Manifest ID:	011428544FLE20180430_D_1
Generator EPA ID:	CAL000409163
Shipment Date:	2018-04-30
Manifest Number:	011428544FLE
Line Number:	1
Method Code:	H141
Quantity Tons:	0.00550
Quantity Waste:	11.000000
Quantity Unit:	P
Number of Containers:	1
Type of Container:	NULL
Quantity Type:	NULL
Federal Code:	D009

State:

Year:	2018
EM Manifest ID:	011428544FLE20180430_D_1
Generator EPA ID:	CAL000409163
Shipment Date:	2018-04-30
Manifest Number:	011428544FLE
Line Number:	1
Method Code:	H141
Quantity Tons:	0.00550
Quantity Waste:	11.000000
Quantity Unit:	P
Number of Containers:	1
Type of Container:	NULL
Quantity Type:	NULL
State Code:	181

Year:	2018
EM Manifest ID:	010733370FLE20171114_D_1
Shipment Date:	11/14/2017
Shipment Date:	11/14/2017
Receipt Date:	11/30/2017
Manifest Number:	010733370FLE
Generator EPA ID:	CAL000409163
Name:	SEARS #1478
Address:	Not reported
Address 2:	Not reported
City,State,Zip:	Not reported
Telephone:	Not reported
Contact:	Not reported
Contact Telephone:	Not reported
Contact Email:	Not reported
Transporter 1 EPA ID:	MNS000110924
Transporter Name:	Not reported
Transporter 1 Emergency Number:	Not reported
Transporter 2 EPA ID:	NED986382133
Transporter Name 2:	Not reported
Transporter 2 Emergency Number:	Not reported
TSDF EPA ID:	CAD008364432
TSDF Name:	RHO CHEM LLC

SEARS #1478 (Continued) **S123637553**

TSDF Address 1:	Not reported
TSDF Address 2:	Not reported
TSDF City,State,Zip:	Not reported
TSDF Telephone:	Not reported
TSDFA EPA ID:	Not reported
Waste Code Description:	- Not reported
RCRA Code:	Not reported
Meth Code:	- Not reported
Quantity Tons:	Not reported
Waste Quantity:	Not reported
Quantity Unit:	Not reported

Federal:

Year:	2018
EM Manifest ID:	010733370FLE20171114_D_1
Generator EPA ID:	CAL000409163
Shipment Date:	2017-11-14
Manifest Number:	010733370FLE
Line Number:	1
Method Code:	H141
Quantity Tons:	0.00350
Quantity Waste:	7.000000
Quantity Unit:	P
Number of Containers:	1
Type of Container:	NULL
Quantity Type:	NULL
Federal Code:	D001

Year:	2018
EM Manifest ID:	010733370FLE20171114_D_1
Generator EPA ID:	CAL000409163
Shipment Date:	2017-11-14
Manifest Number:	010733370FLE
Line Number:	2
Method Code:	H141
Quantity Tons:	0.05850
Quantity Waste:	117.000000
Quantity Unit:	P
Number of Containers:	1
Type of Container:	NULL
Quantity Type:	NULL
Federal Code:	D001

State:

Year:	2018
EM Manifest ID:	010733370FLE20171114_D_1
Generator EPA ID:	CAL000409163
Shipment Date:	2017-11-14
Manifest Number:	010733370FLE
Line Number:	1
Method Code:	H141
Quantity Tons:	0.00350
Quantity Waste:	7.000000
Quantity Unit:	P
Number of Containers:	1
Type of Container:	NULL
Quantity Type:	NULL

SEARS #1478 (Continued) **S123637553**

State Code: 331

Year: 2018
EM Manifest ID: 010733370FLE20171114_D_1
Generator EPA ID: CAL000409163
Shipment Date: 2017-11-14
Manifest Number: 010733370FLE
Line Number: 2
Method Code: H141
Quantity Tons: 0.05850
Quantity Waste: 117.000000
Quantity Unit: P
Number of Containers: 1
Type of Container: NULL
Quantity Type: NULL
State Code: 331

Year: 2018
EM Manifest ID: 010733370FLE20171114_D_1
Generator EPA ID: CAL000409163
Shipment Date: 2017-11-14
Manifest Number: 010733370FLE
Line Number: 3
Method Code: H141
Quantity Tons: 0.05750
Quantity Waste: 115.000000
Quantity Unit: P
Number of Containers: 1
Type of Container: NULL
Quantity Type: NULL
State Code: 561

Year: 2018
EM Manifest ID: 165106
Shipment Date: 10/30/2018
Shipment Date: 10/30/2018
Receipt Date: 11/12/2018
Manifest Number: 012414318FLE
Generator EPA ID: CAL000409163
Name: SEARS
Address: 1178 EL CAMINO REA
Address 2: Not reported
City,State,Zip: SAN BRUNO 94066
Telephone: 877-577-2669
Contact: Not reported
Contact Telephone: 323-776-6233
Contact Email: Not reported
Transporter 1 EPA ID: MNS000110924
Transporter Name: Not reported
Transporter 1 Emergency Number: Not reported
Transporter 2 EPA ID: MNS000110924
Transporter Name 2: Not reported
Transporter 2 Emergency Number: Not reported
TSDF EPA ID: CAD008364432
TSDF Name: Rho Chem LLC
TSDF Address 1: 425 Isis Ave.

SEARS #1478 (Continued) **S123637553**

TSDF Address 2: Not reported
TSDF City,State,Zip: Inglewood 90301
TSDF Telephone: Not reported
TSDFA EPA ID: Not reported
Waste Code Description: - Not reported
RCRA Code: Not reported
Meth Code: - Not reported
Quantity Tons: Not reported
Waste Quantity: Not reported
Quantity Unit: Not reported

State:
Year: 2018
EM Manifest ID: 165106
Generator EPA ID: CAL000409163
Shipment Date: 2018-10-30
Manifest Number: 012414318FLE
Line Number: 1
Method Code: H141
Quantity Tons: 0.02100
Quantity Waste: 42.000000
Quantity Unit: P
Number of Containers: 1
Type of Container: Fiberboard or plastic drums, barrels, kegs
Quantity Type: Pounds
State Code: 122

Year: 2018
EM Manifest ID: 193868
Shipment Date: 10/30/2018
Shipment Date: 10/30/2018
Receipt Date: 11/12/2018
Manifest Number: 012414320FLE
Generator EPA ID: CAL000409163
Name: SEARS #1478
Address: 1178 EL CAMINO REAL
Address 2: Not reported
City,State,Zip: SAN BRUNO 94066
Telephone: 877-577-2669
Contact: Not reported
Contact Telephone: 650-553-8800
Contact Email: Not reported
Transporter 1 EPA ID: MNS000110924
Transporter Name: Not reported
Transporter 1 Emergency Number: Not reported
Transporter 2 EPA ID: CAR000175422
Transporter Name 2: Not reported
Transporter 2 Emergency Number: Not reported
TSDF EPA ID: AZR000515924
TSDF Name: YUMA YES WASTE TRANSFER FACILITY
TSDF Address 1: 2730 E 13TH ST
TSDF Address 2: Not reported
TSDF City,State,Zip: YUMA 85365-1901
TSDF Telephone: Not reported
TSDFA EPA ID: Not reported
Waste Code Description: - Not reported
RCRA Code: Not reported

SEARS #1478 (Continued) **S123637553**

Meth Code:	- Not reported
Quantity Tons:	Not reported
Waste Quantity:	Not reported
Quantity Unit:	Not reported

State:

Year:	2018
EM Manifest ID:	193868
Generator EPA ID:	CAL000409163
Shipment Date:	2018-10-30
Manifest Number:	012414320FLE
Line Number:	1
Method Code:	H141
Quantity Tons:	0.01900
Quantity Waste:	38.000000
Quantity Unit:	P
Number of Containers:	1
Type of Container:	Fiber or plastic boxes, cartons, cases
Quantity Type:	Pounds
State Code:	561

Year:	2018
EM Manifest ID:	205211
Shipment Date:	10/30/2018
Shipment Date:	10/30/2018
Receipt Date:	12/6/2018
Manifest Number:	012414319FLE
Generator EPA ID:	CAL000409163
Name:	SEARS
Address:	1178 EL CAMINO REA
Address 2:	Not reported
City,State,Zip:	SAN BRUNO 94066
Telephone:	877-577-2669
Contact:	Not reported
Contact Telephone:	775-575-2760
Contact Email:	Not reported
Transporter 1 EPA ID:	MNS000110924
Transporter Name:	Not reported
Transporter 1 Emergency Number:	Not reported
Transporter 2 EPA ID:	MNS000110924
Transporter Name 2:	Not reported
Transporter 2 Emergency Number:	Not reported
TSDF EPA ID:	NVD980895338
TSDF Name:	21st Century Environmental Management of Nevada, LLC
TSDF Address 1:	2095 Newlands Drive East
TSDF Address 2:	Not reported
TSDF City,State,Zip:	Fernley 89408
TSDF Telephone:	Not reported
TSDFA EPA ID:	Not reported
Waste Code Description:	- Not reported
RCRA Code:	Not reported
Meth Code:	- Not reported
Quantity Tons:	Not reported
Waste Quantity:	Not reported
Quantity Unit:	Not reported

Federal:

SEARS #1478 (Continued) **S123637553**

Year: 2018
EM Manifest ID: 205211
Generator EPA ID: CAL000409163
Shipment Date: 2018-10-30
Manifest Number: 012414319FLE
Line Number: 1
Method Code: H141
Quantity Tons: 0.00400
Quantity Waste: 8.000000
Quantity Unit: P
Number of Containers: 1
Type of Container: Fiber or plastic boxes, cartons, cases
Quantity Type: Pounds
Federal Code: D001

Year: 2018
EM Manifest ID: 205211
Generator EPA ID: CAL000409163
Shipment Date: 2018-10-30
Manifest Number: 012414319FLE
Line Number: 2
Method Code: H141
Quantity Tons: 0.05600
Quantity Waste: 112.000000
Quantity Unit: P
Number of Containers: 1
Type of Container: Metal drums, barrels, kegs
Quantity Type: Pounds
Federal Code: D001

State:
Year: 2018
EM Manifest ID: 205211
Generator EPA ID: CAL000409163
Shipment Date: 2018-10-30
Manifest Number: 012414319FLE
Line Number: 1
Method Code: H141
Quantity Tons: 0.00400
Quantity Waste: 8.000000
Quantity Unit: P
Number of Containers: 1
Type of Container: Fiber or plastic boxes, cartons, cases
Quantity Type: Pounds
State Code: 331

Year: 2018
EM Manifest ID: 205211
Generator EPA ID: CAL000409163
Shipment Date: 2018-10-30
Manifest Number: 012414319FLE
Line Number: 2
Method Code: H141
Quantity Tons: 0.05600
Quantity Waste: 112.000000
Quantity Unit: P
Number of Containers: 1

SEARS #1478 (Continued) **S123637553**

Type of Container: Metal drums, barrels, kegs
Quantity Type: Pounds
State Code: 331

Additional Information:
Year: 2016
Gen EPA ID: CAR000141705

Shipment Date: 20150701
Creation Date: 1/19/2016 22:15:49
Receipt Date: 20150709
Manifest ID: 008438126FLE
Trans EPA ID: MNS000110924
Trans Name: STERICYCLE SPECIALTY WASTE SOLUTIONS INC
Trans 2 EPA ID: NED986382133
Trans 2 Name: SMITH SYSTEMS TRANSPORTATION INC
TSDF EPA ID: NVD980895338
Trans Name: 21ST CENTURY EMN LLC
TSDF Alt EPA ID: Not reported
TSDF Alt Name: Not reported
Waste Code Description: 331 - Off-specification, aged, or surplus organics
RCRA Code: D001
Meth Code: H141 - Storage, Bulking, And/Or Transfer Off Site--No Treatment/Reovery (H010-H129) Or (H131-H135)
Quantity Tons: 0.0015
Waste Quantity: 3
Quantity Unit: P
Additional Code 1: Not reported
Additional Code 2: Not reported
Additional Code 3: Not reported
Additional Code 4: Not reported
Additional Code 5: Not reported

Shipment Date: 20150701
Creation Date: 1/19/2016 22:15:49
Receipt Date: 20150709
Manifest ID: 008438126FLE
Trans EPA ID: MNS000110924
Trans Name: STERICYCLE SPECIALTY WASTE SOLUTIONS INC
Trans 2 EPA ID: NED986382133
Trans 2 Name: SMITH SYSTEMS TRANSPORTATION INC
TSDF EPA ID: NVD980895338
Trans Name: 21ST CENTURY EMN LLC
TSDF Alt EPA ID: Not reported
TSDF Alt Name: Not reported
Waste Code Description: 122 - Alkaline solution without metals (pH > 12.5
RCRA Code: D002
Meth Code: H121 - Neutralization Only
Quantity Tons: 0.026
Waste Quantity: 52
Quantity Unit: P
Additional Code 1: Not reported
Additional Code 2: Not reported
Additional Code 3: Not reported
Additional Code 4: Not reported
Additional Code 5: Not reported

SEARS #1478 (Continued) **S123637553**

Shipment Date:	20150701
Creation Date:	1/19/2016 22:15:49
Receipt Date:	20150709
Manifest ID:	008438126FLE
Trans EPA ID:	MNS000110924
Trans Name:	STERICYCLE SPECIALTY WASTE SOLUTIONS INC
Trans 2 EPA ID:	NED986382133
Trans 2 Name:	SMITH SYSTEMS TRANSPORTATION INC
TSDF EPA ID:	NVD980895338
Trans Name:	21ST CENTURY EMN LLC
TSDF Alt EPA ID:	Not reported
TSDF Alt Name:	Not reported
Waste Code Description:	331 - Off-specification, aged, or surplus organics
RCRA Code:	D001
Meth Code:	H141 - Storage, Bulking, And/Or Transfer Off Site--No Treatment/Reovery (H010-H129) Or (H131-H135)
Quantity Tons:	0.0155
Waste Quantity:	31
Quantity Unit:	P
Additional Code 1:	Not reported
Additional Code 2:	Not reported
Additional Code 3:	Not reported
Additional Code 4:	Not reported
Additional Code 5:	Not reported

Additional Information:

Year:	2015
Gen EPA ID:	CAR000141705
Shipment Date:	20150701
Creation Date:	1/19/2016 22:15:49
Receipt Date:	20150709
Manifest ID:	008438126FLE
Trans EPA ID:	MNS000110924
Trans Name:	STERICYCLE SPECIALTY WASTE SOLUTIONS INC
Trans 2 EPA ID:	NED986382133
Trans 2 Name:	SMITH SYSTEMS TRANSPORTATION INC
TSDF EPA ID:	NVD980895338
Trans Name:	21ST CENTURY EMN LLC
TSDF Alt EPA ID:	Not reported
TSDF Alt Name:	Not reported
Waste Code Description:	331 - Off-specification, aged, or surplus organics
RCRA Code:	D001
Meth Code:	H141 - Storage, Bulking, And/Or Transfer Off Site--No Treatment/Reovery (H010-H129) Or (H131-H135)
Quantity Tons:	0.0015
Waste Quantity:	3
Quantity Unit:	P
Additional Code 1:	Not reported
Additional Code 2:	Not reported
Additional Code 3:	Not reported
Additional Code 4:	Not reported
Additional Code 5:	Not reported
Shipment Date:	20150701
Creation Date:	1/19/2016 22:15:49
Receipt Date:	20150709

SEARS #1478 (Continued) **S123637553**

Manifest ID:	008438126FLE
Trans EPA ID:	MNS000110924
Trans Name:	STERICYCLE SPECIALTY WASTE SOLUTIONS INC
Trans 2 EPA ID:	NED986382133
Trans 2 Name:	SMITH SYSTEMS TRANSPORTATION INC
TSDF EPA ID:	NVD980895338
Trans Name:	21ST CENTURY EMN LLC
TSDF Alt EPA ID:	Not reported
TSDF Alt Name:	Not reported
Waste Code Description:	122 - Alkaline solution without metals (pH > 12.5
RCRA Code:	D002
Meth Code:	H121 - Neutralization Only
Quantity Tons:	0.026
Waste Quantity:	52
Quantity Unit:	P
Additional Code 1:	Not reported
Additional Code 2:	Not reported
Additional Code 3:	Not reported
Additional Code 4:	Not reported
Additional Code 5:	Not reported

Shipment Date:	20150701
Creation Date:	1/19/2016 22:15:49
Receipt Date:	20150709
Manifest ID:	008438126FLE
Trans EPA ID:	MNS000110924
Trans Name:	STERICYCLE SPECIALTY WASTE SOLUTIONS INC
Trans 2 EPA ID:	NED986382133
Trans 2 Name:	SMITH SYSTEMS TRANSPORTATION INC
TSDF EPA ID:	NVD980895338
Trans Name:	21ST CENTURY EMN LLC
TSDF Alt EPA ID:	Not reported
TSDF Alt Name:	Not reported
Waste Code Description:	331 - Off-specification, aged, or surplus organics
RCRA Code:	D001
Meth Code:	H141 - Storage, Bulking, And/Or Transfer Off Site--No Treatment/Reovery (H010-H129) Or (H131-H135)
Quantity Tons:	0.0155
Waste Quantity:	31
Quantity Unit:	P
Additional Code 1:	Not reported
Additional Code 2:	Not reported
Additional Code 3:	Not reported
Additional Code 4:	Not reported
Additional Code 5:	Not reported

Additional Information:

Year:	2013
Gen EPA ID:	CAR000141705

Shipment Date:	20131112
Creation Date:	3/1/2014 22:15:07
Receipt Date:	20131216
Manifest ID:	003946639SKS
Trans EPA ID:	TXR000081205
Trans Name:	SAFETY-KLEEN SYSTEMS INC
Trans 2 EPA ID:	MAD039322250

SEARS #1478 (Continued) **S123637553**

Trans 2 Name:	CLEAN HARBORS
TSDF EPA ID:	CAD059494310
Trans Name:	CLEAN HARBORS SAN JOSE LLC
TSDF Alt EPA ID:	Not reported
TSDF Alt Name:	Not reported
Waste Code Description:	343 - Unspecified organic liquid mixture
RCRA Code:	Not reported
Meth Code:	H141 - Storage, Bulking, And/Or Transfer Off Site--No Treatment/Reovery (H010-H129) Or (H131-H135)
Quantity Tons:	0.075
Waste Quantity:	150
Quantity Unit:	P
Additional Code 1:	Not reported
Additional Code 2:	Not reported
Additional Code 3:	Not reported
Additional Code 4:	Not reported
Additional Code 5:	Not reported

Shipment Date:	20130913
Creation Date:	11/25/2013 22:15:07
Receipt Date:	20130923
Manifest ID:	001932184GBF
Trans EPA ID:	CAD982500019
Trans Name:	STERLING ENVIRONMENTAL CORPORATION
Trans 2 EPA ID:	CAL000317320
Trans 2 Name:	UNI WASTE INC
TSDF EPA ID:	CAD981382732
Trans Name:	ALTAMONT LANDFILL
TSDF Alt EPA ID:	Not reported
TSDF Alt Name:	Not reported
Waste Code Description:	151 - Asbestos-containing waste
RCRA Code:	Not reported
Meth Code:	H132 - Landfill Or Surface Impoundment That Will Be Closed As Landfill(To Include On-Site Treatment And/Or Stabilization)
Quantity Tons:	0.4
Waste Quantity:	1
Quantity Unit:	Y
Additional Code 1:	Not reported
Additional Code 2:	Not reported
Additional Code 3:	Not reported
Additional Code 4:	Not reported
Additional Code 5:	Not reported

Additional Information:

Year:	2011
Gen EPA ID:	CAR000141705

Shipment Date:	20110920
Creation Date:	12/3/2012 22:15:48
Receipt Date:	20111003
Manifest ID:	000427510WAS
Trans EPA ID:	IND058484114
Trans Name:	HERITAGE TRANSPORT LLC / SIGNAL HILL
Trans 2 EPA ID:	Not reported
Trans 2 Name:	Not reported
TSDF EPA ID:	AZD081705402
Trans Name:	HERITAGE ENVIRONMENTAL SERVICES

SEARS #1478 (Continued) **S123637553**

TSDF Alt EPA ID:	Not reported
TSDF Alt Name:	Not reported
Waste Code Description:	214 - Unspecified solvent mixture
RCRA Code:	D001
Meth Code:	H141 - Storage, Bulking, And/Or Transfer Off Site--No Treatment/Reovery (H010-H129) Or (H131-H135)
Quantity Tons:	0.044
Waste Quantity:	88
Quantity Unit:	P
Additional Code 1:	Not reported
Additional Code 2:	Not reported
Additional Code 3:	Not reported
Additional Code 4:	Not reported
Additional Code 5:	Not reported
Shipment Date:	20110920
Creation Date:	Not reported
Receipt Date:	Not reported
Manifest ID:	000427510WAS
Trans EPA ID:	IND058484114
Trans Name:	HERITAGE TRANSPORT LLC / SIGNAL HILL
Trans 2 EPA ID:	Not reported
Trans 2 Name:	Not reported
TSDF EPA ID:	AZD081705402
Trans Name:	HERITAGE ENVIRONMENTAL SERVICES
TSDF Alt EPA ID:	Not reported
TSDF Alt Name:	Not reported
Waste Code Description:	- Not reported
RCRA Code:	Not reported
Meth Code:	H141 - Storage, Bulking, And/Or Transfer Off Site--No Treatment/Reovery (H010-H129) Or (H131-H135)
Quantity Tons:	Not reported
Waste Quantity:	Not reported
Quantity Unit:	Not reported
Additional Code 1:	Not reported
Additional Code 2:	Not reported
Additional Code 3:	Not reported
Additional Code 4:	Not reported
Additional Code 5:	Not reported
Shipment Date:	20110920
Creation Date:	Not reported
Receipt Date:	Not reported
Manifest ID:	000427510WAS
Trans EPA ID:	IND058484114
Trans Name:	HERITAGE TRANSPORT LLC / SIGNAL HILL
Trans 2 EPA ID:	Not reported
Trans 2 Name:	Not reported
TSDF EPA ID:	AZD081705402
Trans Name:	HERITAGE ENVIRONMENTAL SERVICES
TSDF Alt EPA ID:	Not reported
TSDF Alt Name:	Not reported
Waste Code Description:	291 - Latex waste
RCRA Code:	Not reported
Meth Code:	- Not reported
Quantity Tons:	0.18
Waste Quantity:	360

SEARS #1478 (Continued) **S123637553**

Quantity Unit:	P
Additional Code 1:	Not reported
Additional Code 2:	Not reported
Additional Code 3:	Not reported
Additional Code 4:	Not reported
Additional Code 5:	Not reported
Shipment Date:	20110509
Creation Date:	10/22/2011 18:30:13
Receipt Date:	20110525
Manifest ID:	000367412WAS
Trans EPA ID:	IND058484114
Trans Name:	HERITAGE TRANSPORT LLC / SIGNAL HILL
Trans 2 EPA ID:	CAD982030173
Trans 2 Name:	ECOLOGY CONTROL IND
TSDF EPA ID:	AZD081705402
Trans Name:	HERITAGE ENVIRONMENTAL SERVICES
TSDF Alt EPA ID:	Not reported
TSDF Alt Name:	Not reported
Waste Code Description:	331 - Off-specification, aged, or surplus organics
RCRA Code:	D035
Meth Code:	H141 - Storage, Bulking, And/Or Transfer Off Site--No Treatment/Reovery (H010-H129) Or (H131-H135)
Quantity Tons:	0.0595
Waste Quantity:	119
Quantity Unit:	P
Additional Code 1:	D001
Additional Code 2:	Not reported
Additional Code 3:	Not reported
Additional Code 4:	Not reported
Additional Code 5:	Not reported
Shipment Date:	20110509
Creation Date:	10/22/2011 18:30:13
Receipt Date:	20110525
Manifest ID:	000367412WAS
Trans EPA ID:	IND058484114
Trans Name:	HERITAGE TRANSPORT LLC / SIGNAL HILL
Trans 2 EPA ID:	CAD982030173
Trans 2 Name:	ECOLOGY CONTROL IND
TSDF EPA ID:	AZD081705402
Trans Name:	HERITAGE ENVIRONMENTAL SERVICES
TSDF Alt EPA ID:	Not reported
TSDF Alt Name:	Not reported
Waste Code Description:	214 - Unspecified solvent mixture
RCRA Code:	D001
Meth Code:	H141 - Storage, Bulking, And/Or Transfer Off Site--No Treatment/Reovery (H010-H129) Or (H131-H135)
Quantity Tons:	0.1225
Waste Quantity:	245
Quantity Unit:	P
Additional Code 1:	Not reported
Additional Code 2:	Not reported
Additional Code 3:	Not reported
Additional Code 4:	Not reported
Additional Code 5:	Not reported

SEARS #1478 (Continued) **S123637553**

Shipment Date:	20110509
Creation Date:	Not reported
Receipt Date:	Not reported
Manifest ID:	000367412WAS
Trans EPA ID:	IND058484114
Trans Name:	HERITAGE TRANSPORT LLC / SIGNAL HILL
Trans 2 EPA ID:	CAD982030173
Trans 2 Name:	ECOLOGY CONTROL IND
TSDF EPA ID:	AZD081705402
Trans Name:	HERITAGE ENVIRONMENTAL SERVICES
TSDF Alt EPA ID:	Not reported
TSDF Alt Name:	Not reported
Waste Code Description:	291 - Latex waste
RCRA Code:	Not reported
Meth Code:	- Not reported
Quantity Tons:	0.6695
Waste Quantity:	1339
Quantity Unit:	P
Additional Code 1:	Not reported
Additional Code 2:	Not reported
Additional Code 3:	Not reported
Additional Code 4:	Not reported
Additional Code 5:	Not reported

Shipment Date:	20110509
Creation Date:	Not reported
Receipt Date:	Not reported
Manifest ID:	000367412WAS
Trans EPA ID:	IND058484114
Trans Name:	HERITAGE TRANSPORT LLC / SIGNAL HILL
Trans 2 EPA ID:	CAD982030173
Trans 2 Name:	ECOLOGY CONTROL IND
TSDF EPA ID:	AZD081705402
Trans Name:	HERITAGE ENVIRONMENTAL SERVICES
TSDF Alt EPA ID:	Not reported
TSDF Alt Name:	Not reported
Waste Code Description:	291 - Latex waste
RCRA Code:	Not reported
Meth Code:	H141 - Storage, Bulking, And/Or Transfer Off Site--No Treatment/Reovery (H010-H129) Or (H131-H135)
Quantity Tons:	0.3
Waste Quantity:	600
Quantity Unit:	P
Additional Code 1:	Not reported
Additional Code 2:	Not reported
Additional Code 3:	Not reported
Additional Code 4:	Not reported
Additional Code 5:	Not reported

Shipment Date:	20110509
Creation Date:	Not reported
Receipt Date:	Not reported
Manifest ID:	000367412WAS
Trans EPA ID:	IND058484114
Trans Name:	HERITAGE TRANSPORT LLC / SIGNAL HILL
Trans 2 EPA ID:	CAD982030173
Trans 2 Name:	ECOLOGY CONTROL IND

SEARS #1478 (Continued) **S123637553**

TSDF EPA ID:	AZD081705402
Trans Name:	HERITAGE ENVIRONMENTAL SERVICES
TSDF Alt EPA ID:	Not reported
TSDF Alt Name:	Not reported
Waste Code Description:	- Not reported
RCRA Code:	Not reported
Meth Code:	H141 - Storage, Bulking, And/Or Transfer Off Site--No Treatment/Reovery (H010-H129) Or (H131-H135)
Quantity Tons:	Not reported
Waste Quantity:	Not reported
Quantity Unit:	Not reported
Additional Code 1:	Not reported
Additional Code 2:	Not reported
Additional Code 3:	Not reported
Additional Code 4:	Not reported
Additional Code 5:	Not reported
Shipment Date:	20110509
Creation Date:	10/22/2011 18:30:13
Receipt Date:	20110525
Manifest ID:	000367412WAS
Trans EPA ID:	IND058484114
Trans Name:	HERITAGE TRANSPORT LLC / SIGNAL HILL
Trans 2 EPA ID:	CAD982030173
Trans 2 Name:	ECOLOGY CONTROL IND
TSDF EPA ID:	AZD081705402
Trans Name:	HERITAGE ENVIRONMENTAL SERVICES
TSDF Alt EPA ID:	Not reported
TSDF Alt Name:	Not reported
Waste Code Description:	141 - Off-specification, aged, or surplus inorganics
RCRA Code:	D001
Meth Code:	H141 - Storage, Bulking, And/Or Transfer Off Site--No Treatment/Reovery (H010-H129) Or (H131-H135)
Quantity Tons:	0.01
Waste Quantity:	20
Quantity Unit:	P
Additional Code 1:	Not reported
Additional Code 2:	Not reported
Additional Code 3:	Not reported
Additional Code 4:	Not reported
Additional Code 5:	Not reported
Shipment Date:	20110119
Creation Date:	Not reported
Receipt Date:	Not reported
Manifest ID:	000381651WAS
Trans EPA ID:	Not reported
Trans Name:	Not reported
Trans 2 EPA ID:	Not reported
Trans 2 Name:	Not reported
TSDF EPA ID:	Not reported
Trans Name:	Not reported
TSDF Alt EPA ID:	Not reported
TSDF Alt Name:	Not reported
Waste Code Description:	- Not reported
RCRA Code:	Not reported
Meth Code:	H141 - Storage, Bulking, And/Or Transfer Off Site--No

SEARS #1478 (Continued) **S123637553**

	Treatment/Reovery (H010-H129) Or (H131-H135)
Quantity Tons:	Not reported
Waste Quantity:	Not reported
Quantity Unit:	Not reported
Additional Code 1:	Not reported
Additional Code 2:	Not reported
Additional Code 3:	Not reported
Additional Code 4:	Not reported
Additional Code 5:	Not reported

Additional Information:

Year:	2010
Gen EPA ID:	CAR000141705
Shipment Date:	20100804
Creation Date:	Not reported
Receipt Date:	Not reported
Manifest ID:	000340908WAS
Trans EPA ID:	Not reported
Trans Name:	Not reported
Trans 2 EPA ID:	Not reported
Trans 2 Name:	Not reported
TSDF EPA ID:	Not reported
Trans Name:	Not reported
TSDF Alt EPA ID:	Not reported
TSDF Alt Name:	Not reported
Waste Code Description:	331 - Off-specification, aged, or surplus organics
RCRA Code:	D016
Meth Code:	H141 - Storage, Bulking, And/Or Transfer Off Site--No Treatment/Reovery (H010-H129) Or (H131-H135)
Quantity Tons:	0.0325
Waste Quantity:	65
Quantity Unit:	P
Additional Code 1:	D001
Additional Code 2:	Not reported
Additional Code 3:	Not reported
Additional Code 4:	Not reported
Additional Code 5:	Not reported
Shipment Date:	20100804
Creation Date:	Not reported
Receipt Date:	Not reported
Manifest ID:	000340908WAS
Trans EPA ID:	Not reported
Trans Name:	Not reported
Trans 2 EPA ID:	Not reported
Trans 2 Name:	Not reported
TSDF EPA ID:	Not reported
Trans Name:	Not reported
TSDF Alt EPA ID:	Not reported
TSDF Alt Name:	Not reported
Waste Code Description:	- Not reported
RCRA Code:	Not reported
Meth Code:	H141 - Storage, Bulking, And/Or Transfer Off Site--No Treatment/Reovery (H010-H129) Or (H131-H135)
Quantity Tons:	Not reported
Waste Quantity:	Not reported

SEARS #1478 (Continued) **S123637553**

Quantity Unit:	Not reported
Additional Code 1:	Not reported
Additional Code 2:	Not reported
Additional Code 3:	Not reported
Additional Code 4:	Not reported
Additional Code 5:	Not reported
Shipment Date:	20100804
Creation Date:	Not reported
Receipt Date:	Not reported
Manifest ID:	000340908WAS
Trans EPA ID:	Not reported
Trans Name:	Not reported
Trans 2 EPA ID:	Not reported
Trans 2 Name:	Not reported
TSDF EPA ID:	Not reported
Trans Name:	Not reported
TSDF Alt EPA ID:	Not reported
TSDF Alt Name:	Not reported
Waste Code Description:	791 - Liquids with pH < 2 792 Liquids with pH < 2 with metals
RCRA Code:	D002
Meth Code:	- Not reported
Quantity Tons:	0.0275
Waste Quantity:	55
Quantity Unit:	P
Additional Code 1:	Not reported
Additional Code 2:	Not reported
Additional Code 3:	Not reported
Additional Code 4:	Not reported
Additional Code 5:	Not reported
Shipment Date:	20100804
Creation Date:	Not reported
Receipt Date:	Not reported
Manifest ID:	000340908WAS
Trans EPA ID:	Not reported
Trans Name:	Not reported
Trans 2 EPA ID:	Not reported
Trans 2 Name:	Not reported
TSDF EPA ID:	Not reported
Trans Name:	Not reported
TSDF Alt EPA ID:	Not reported
TSDF Alt Name:	Not reported
Waste Code Description:	- Not reported
RCRA Code:	Not reported
Meth Code:	H141 - Storage, Bulking, And/Or Transfer Off Site--No Treatment/Reovery (H010-H129) Or (H131-H135)
Quantity Tons:	Not reported
Waste Quantity:	Not reported
Quantity Unit:	Not reported
Additional Code 1:	Not reported
Additional Code 2:	Not reported
Additional Code 3:	Not reported
Additional Code 4:	Not reported
Additional Code 5:	Not reported
Shipment Date:	20100804

SEARS #1478 (Continued) **S123637553**

Creation Date:	Not reported
Receipt Date:	Not reported
Manifest ID:	000340908WAS
Trans EPA ID:	Not reported
Trans Name:	Not reported
Trans 2 EPA ID:	Not reported
Trans 2 Name:	Not reported
TSDF EPA ID:	Not reported
Trans Name:	Not reported
TSDF Alt EPA ID:	Not reported
TSDF Alt Name:	Not reported
Waste Code Description:	291 - Latex waste
RCRA Code:	Not reported
Meth Code:	- Not reported
Quantity Tons:	0.099
Waste Quantity:	198
Quantity Unit:	P
Additional Code 1:	Not reported
Additional Code 2:	Not reported
Additional Code 3:	Not reported
Additional Code 4:	Not reported
Additional Code 5:	Not reported

Shipment Date:	20100218
Creation Date:	Not reported
Receipt Date:	Not reported
Manifest ID:	000309932WAS
Trans EPA ID:	IND058484114
Trans Name:	HERITAGE TRANSPORT LLC / SIGNAL HILL
Trans 2 EPA ID:	OKD981588791
Trans 2 Name:	TRIAD TRANSPORT
TSDF EPA ID:	AZD081705402
Trans Name:	HERITAGE ENVIRONMENTAL SERVICES LLC
TSDF Alt EPA ID:	Not reported
TSDF Alt Name:	Not reported
Waste Code Description:	- Not reported
RCRA Code:	Not reported
Meth Code:	H141 - Storage, Bulking, And/Or Transfer Off Site--No Treatment/Reovery (H010-H129) Or (H131-H135)
Quantity Tons:	Not reported
Waste Quantity:	Not reported
Quantity Unit:	Not reported
Additional Code 1:	Not reported
Additional Code 2:	Not reported
Additional Code 3:	Not reported
Additional Code 4:	Not reported
Additional Code 5:	Not reported

Shipment Date:	20100218
Creation Date:	Not reported
Receipt Date:	Not reported
Manifest ID:	000309932WAS
Trans EPA ID:	IND058484114
Trans Name:	HERITAGE TRANSPORT LLC / SIGNAL HILL
Trans 2 EPA ID:	OKD981588791
Trans 2 Name:	TRIAD TRANSPORT
TSDF EPA ID:	AZD081705402

SEARS #1478 (Continued) **S123637553**

Trans Name:	HERITAGE ENVIRONMENTAL SERVICES LLC
TSDF Alt EPA ID:	Not reported
TSDF Alt Name:	Not reported
Waste Code Description:	123 - Unspecified alkaline solution
RCRA Code:	D002
Meth Code:	H141 - Storage, Bulking, And/Or Transfer Off Site--No Treatment/Reovery (H010-H129) Or (H131-H135)
Quantity Tons:	0.085
Waste Quantity:	170
Quantity Unit:	P
Additional Code 1:	Not reported
Additional Code 2:	Not reported
Additional Code 3:	Not reported
Additional Code 4:	Not reported
Additional Code 5:	Not reported
Shipment Date:	20100218
Creation Date:	Not reported
Receipt Date:	Not reported
Manifest ID:	000309932WAS
Trans EPA ID:	IND058484114
Trans Name:	HERITAGE TRANSPORT LLC / SIGNAL HILL
Trans 2 EPA ID:	OKD981588791
Trans 2 Name:	TRIAD TRANSPORT
TSDF EPA ID:	AZD081705402
Trans Name:	HERITAGE ENVIRONMENTAL SERVICES LLC
TSDF Alt EPA ID:	Not reported
TSDF Alt Name:	Not reported
Waste Code Description:	291 - Latex waste
RCRA Code:	Not reported
Meth Code:	- Not reported
Quantity Tons:	0.4587
Waste Quantity:	110
Quantity Unit:	G
Additional Code 1:	Not reported
Additional Code 2:	Not reported
Additional Code 3:	Not reported
Additional Code 4:	Not reported
Additional Code 5:	Not reported
Shipment Date:	20100218
Creation Date:	12/3/2010 18:30:07
Receipt Date:	20100316
Manifest ID:	000309932WAS
Trans EPA ID:	IND058484114
Trans Name:	HERITAGE TRANSPORT LLC / SIGNAL HILL
Trans 2 EPA ID:	OKD981588791
Trans 2 Name:	TRIAD TRANSPORT
TSDF EPA ID:	AZD081705402
Trans Name:	HERITAGE ENVIRONMENTAL SERVICES LLC
TSDF Alt EPA ID:	Not reported
TSDF Alt Name:	Not reported
Waste Code Description:	214 - Unspecified solvent mixture
RCRA Code:	D001
Meth Code:	H141 - Storage, Bulking, And/Or Transfer Off Site--No Treatment/Reovery (H010-H129) Or (H131-H135)
Quantity Tons:	0.0285

SEARS #1478 (Continued) **S123637553**

Waste Quantity:	57
Quantity Unit:	P
Additional Code 1:	Not reported
Additional Code 2:	Not reported
Additional Code 3:	Not reported
Additional Code 4:	Not reported
Additional Code 5:	Not reported

Additional Information:

Year:	2009
Gen EPA ID:	CAR000141705
Shipment Date:	20090706
Creation Date:	11/25/2009 18:30:24
Receipt Date:	20090721
Manifest ID:	001954918SKS
Trans EPA ID:	TXR000050930
Trans Name:	SAFETY-KLEEN SYSTEMS INC
Trans 2 EPA ID:	OKD981588791
Trans 2 Name:	TRIAD TRANSPORT
TSDF EPA ID:	TXD077603371
Trans Name:	SAFETY-KLEEN SYSTEMS INC
TSDF Alt EPA ID:	Not reported
TSDF Alt Name:	Not reported
Waste Code Description:	213 - Hydrocarbon solvents (benzene, hexane, Stoddard, etc.
RCRA Code:	D018
Meth Code:	H061 - Fuel Blending Prior To Energy Recovery At Another Site
Quantity Tons:	0.0625
Waste Quantity:	125
Quantity Unit:	P
Additional Code 1:	D008
Additional Code 2:	D001
Additional Code 3:	Not reported
Additional Code 4:	Not reported
Additional Code 5:	Not reported
Shipment Date:	20090629
Creation Date:	5/16/2013 22:15:09
Receipt Date:	Not reported
Manifest ID:	000833422GBF
Trans EPA ID:	CAD983649880
Trans Name:	GENERAL ENVIRONMENTAL MANAGEMENT
Trans 2 EPA ID:	IND058484114
Trans 2 Name:	HERITAGE TRANSPORT LLC - COOLIDGE
TSDF EPA ID:	AZD081705402
Trans Name:	HERITAGE ENVIRONMENTAL SERVICES LLC
TSDF Alt EPA ID:	Not reported
TSDF Alt Name:	Not reported
Waste Code Description:	214 - Unspecified solvent mixture
RCRA Code:	D001
Meth Code:	- Not reported
Quantity Tons:	0.05
Waste Quantity:	100
Quantity Unit:	P
Additional Code 1:	Not reported
Additional Code 2:	Not reported
Additional Code 3:	Not reported

SEARS #1478 (Continued) **S123637553**

Additional Code 4:	Not reported
Additional Code 5:	Not reported
Shipment Date:	20090629
Creation Date:	5/16/2013 22:15:09
Receipt Date:	Not reported
Manifest ID:	000833422GBF
Trans EPA ID:	CAD983649880
Trans Name:	GENERAL ENVIRONMENTAL MANAGEMENT
Trans 2 EPA ID:	IND058484114
Trans 2 Name:	HERITAGE TRANSPORT LLC - COOLIDGE
TSDF EPA ID:	AZD081705402
Trans Name:	HERITAGE ENVIRONMENTAL SERVICES LLC
TSDF Alt EPA ID:	Not reported
TSDF Alt Name:	Not reported
Waste Code Description:	331 - Off-specification, aged, or surplus organics
RCRA Code:	D035
Meth Code:	- Not reported
Quantity Tons:	0.03
Waste Quantity:	60
Quantity Unit:	P
Additional Code 1:	D001
Additional Code 2:	Not reported
Additional Code 3:	Not reported
Additional Code 4:	Not reported
Additional Code 5:	Not reported

Additional Information:

Year:	2008
Gen EPA ID:	CAR000141705
Shipment Date:	20080909
Creation Date:	8/28/2012 22:15:17
Receipt Date:	Not reported
Manifest ID:	000192872WAS
Trans EPA ID:	IND058484114
Trans Name:	HERITAGE TRANSPORT LLC
Trans 2 EPA ID:	Not reported
Trans 2 Name:	Not reported
TSDF EPA ID:	AZD081705402
Trans Name:	HERITAGE ENVIRONMENTAL SERVICES LLC
TSDF Alt EPA ID:	Not reported
TSDF Alt Name:	Not reported
Waste Code Description:	331 - Off-specification, aged, or surplus organics
RCRA Code:	D035
Meth Code:	- Not reported
Quantity Tons:	0.0045
Waste Quantity:	9
Quantity Unit:	P
Additional Code 1:	D001
Additional Code 2:	Not reported
Additional Code 3:	Not reported
Additional Code 4:	Not reported
Additional Code 5:	Not reported
Shipment Date:	20080909
Creation Date:	8/28/2012 22:15:17

SEARS #1478 (Continued) **S123637553**

Receipt Date:	Not reported
Manifest ID:	000192872WAS
Trans EPA ID:	IND058484114
Trans Name:	HERITAGE TRANSPORT LLC
Trans 2 EPA ID:	Not reported
Trans 2 Name:	Not reported
TSDF EPA ID:	AZD081705402
Trans Name:	HERITAGE ENVIRONMENTAL SERVICES LLC
TSDF Alt EPA ID:	Not reported
TSDF Alt Name:	Not reported
Waste Code Description:	214 - Unspecified solvent mixture
RCRA Code:	D001
Meth Code:	- Not reported
Quantity Tons:	0.0405
Waste Quantity:	81
Quantity Unit:	P
Additional Code 1:	Not reported
Additional Code 2:	Not reported
Additional Code 3:	Not reported
Additional Code 4:	Not reported
Additional Code 5:	Not reported

Shipment Date:	20080505
Creation Date:	Not reported
Receipt Date:	Not reported
Manifest ID:	002070218FLE
Trans EPA ID:	CAR000070540
Trans Name:	ADVANCED CHEMICAL TRANSPORT INC
Trans 2 EPA ID:	IND058484114
Trans 2 Name:	HERITAGE TRANSPORT LCC / SIGNAL HILL
TSDF EPA ID:	AZD081705402
Trans Name:	HERITAGE ENVIRONMENTAL SERVICES LLC
TSDF Alt EPA ID:	Not reported
TSDF Alt Name:	Not reported
Waste Code Description:	331 - Off-specification, aged, or surplus organics
RCRA Code:	Not reported
Meth Code:	H141 - Storage, Bulking, And/Or Transfer Off Site--No Treatment/Reovery (H010-H129) Or (H131-H135)
Quantity Tons:	0.5
Waste Quantity:	1000
Quantity Unit:	P
Additional Code 1:	Not reported
Additional Code 2:	Not reported
Additional Code 3:	Not reported
Additional Code 4:	Not reported
Additional Code 5:	Not reported

Shipment Date:	20080505
Creation Date:	10/30/2008 18:30:08
Receipt Date:	20080617
Manifest ID:	002070218FLE
Trans EPA ID:	CAR000070540
Trans Name:	ADVANCED CHEMICAL TRANSPORT INC
Trans 2 EPA ID:	IND058484114
Trans 2 Name:	HERITAGE TRANSPORT LCC / SIGNAL HILL
TSDF EPA ID:	AZD081705402
Trans Name:	HERITAGE ENVIRONMENTAL SERVICES LLC

SEARS #1478 (Continued) **S123637553**

TSDF Alt EPA ID:	Not reported
TSDF Alt Name:	Not reported
Waste Code Description:	331 - Off-specification, aged, or surplus organics
RCRA Code:	D035
Meth Code:	H141 - Storage, Bulking, And/Or Transfer Off Site--No Treatment/Reovery (H010-H129) Or (H131-H135)
Quantity Tons:	0.03
Waste Quantity:	60
Quantity Unit:	P
Additional Code 1:	D001
Additional Code 2:	Not reported
Additional Code 3:	Not reported
Additional Code 4:	Not reported
Additional Code 5:	Not reported
Shipment Date:	20080505
Creation Date:	10/30/2008 18:30:08
Receipt Date:	20080617
Manifest ID:	002070218FLE
Trans EPA ID:	CAR000070540
Trans Name:	ADVANCED CHEMICAL TRANSPORT INC
Trans 2 EPA ID:	IND058484114
Trans 2 Name:	HERITAGE TRANSPORT LCC / SIGNAL HILL
TSDF EPA ID:	AZD081705402
Trans Name:	HERITAGE ENVIRONMENTAL SERVICES LLC
TSDF Alt EPA ID:	Not reported
TSDF Alt Name:	Not reported
Waste Code Description:	214 - Unspecified solvent mixture
RCRA Code:	D001
Meth Code:	H141 - Storage, Bulking, And/Or Transfer Off Site--No Treatment/Reovery (H010-H129) Or (H131-H135)
Quantity Tons:	0.1375
Waste Quantity:	275
Quantity Unit:	P
Additional Code 1:	Not reported
Additional Code 2:	Not reported
Additional Code 3:	Not reported
Additional Code 4:	Not reported
Additional Code 5:	Not reported
Shipment Date:	20080505
Creation Date:	Not reported
Receipt Date:	Not reported
Manifest ID:	002070218FLE
Trans EPA ID:	CAR000070540
Trans Name:	ADVANCED CHEMICAL TRANSPORT INC
Trans 2 EPA ID:	IND058484114
Trans 2 Name:	HERITAGE TRANSPORT LCC / SIGNAL HILL
TSDF EPA ID:	AZD081705402
Trans Name:	HERITAGE ENVIRONMENTAL SERVICES LLC
TSDF Alt EPA ID:	Not reported
TSDF Alt Name:	Not reported
Waste Code Description:	331 - Off-specification, aged, or surplus organics
RCRA Code:	D016
Meth Code:	H141 - Storage, Bulking, And/Or Transfer Off Site--No Treatment/Reovery (H010-H129) Or (H131-H135)
Quantity Tons:	0.1

SEARS #1478 (Continued) **S123637553**

Waste Quantity:	200
Quantity Unit:	P
Additional Code 1:	D001
Additional Code 2:	Not reported
Additional Code 3:	Not reported
Additional Code 4:	Not reported
Additional Code 5:	Not reported
Shipment Date:	20080206
Creation Date:	10/30/2008 18:30:46
Receipt Date:	20080218
Manifest ID:	000168386WAS
Trans EPA ID:	IND058484114
Trans Name:	HERITAGE TRANSPORT LLC
Trans 2 EPA ID:	OKD981588791
Trans 2 Name:	TRIAD TRANSPORT
TSDF EPA ID:	AZD081705402
Trans Name:	HERITAGE ENVIRONMENTAL SERVICES LLC
TSDF Alt EPA ID:	IND093219012
TSDF Alt Name:	HERITAGE ENVIRONMENTAL SERVICES
Waste Code Description:	- Not reported
RCRA Code:	Not reported
Meth Code:	H141 - Storage, Bulking, And/Or Transfer Off Site--No Treatment/Reovery (H010-H129) Or (H131-H135)
Quantity Tons:	Not reported
Waste Quantity:	Not reported
Quantity Unit:	Not reported
Additional Code 1:	Not reported
Additional Code 2:	Not reported
Additional Code 3:	Not reported
Additional Code 4:	Not reported
Additional Code 5:	Not reported
Shipment Date:	20080206
Creation Date:	10/30/2008 18:30:46
Receipt Date:	20080218
Manifest ID:	000168386WAS
Trans EPA ID:	IND058484114
Trans Name:	HERITAGE TRANSPORT LLC
Trans 2 EPA ID:	OKD981588791
Trans 2 Name:	TRIAD TRANSPORT
TSDF EPA ID:	AZD081705402
Trans Name:	HERITAGE ENVIRONMENTAL SERVICES LLC
TSDF Alt EPA ID:	IND093219012
TSDF Alt Name:	HERITAGE ENVIRONMENTAL SERVICES
Waste Code Description:	- Not reported
RCRA Code:	Not reported
Meth Code:	H141 - Storage, Bulking, And/Or Transfer Off Site--No Treatment/Reovery (H010-H129) Or (H131-H135)
Quantity Tons:	Not reported
Waste Quantity:	Not reported
Quantity Unit:	Not reported
Additional Code 1:	Not reported
Additional Code 2:	Not reported
Additional Code 3:	Not reported
Additional Code 4:	Not reported
Additional Code 5:	Not reported

SEARS #1478 (Continued) **S123637553**

Shipment Date:	20080206
Creation Date:	Not reported
Receipt Date:	Not reported
Manifest ID:	000168386WAS
Trans EPA ID:	IND058484114
Trans Name:	HERITAGE TRANSPORT LLC
Trans 2 EPA ID:	OKD981588791
Trans 2 Name:	TRIAD TRANSPORT
TSDF EPA ID:	AZD081705402
Trans Name:	HERITAGE ENVIRONMENTAL SERVICES LLC
TSDF Alt EPA ID:	IND093219012
TSDF Alt Name:	HERITAGE ENVIRONMENTAL SERVICES
Waste Code Description:	331 - Off-specification, aged, or surplus organics
RCRA Code:	D016
Meth Code:	H141 - Storage, Bulking, And/Or Transfer Off Site--No Treatment/Reovery (H010-H129) Or (H131-H135)
Quantity Tons:	0.0375
Waste Quantity:	75
Quantity Unit:	P
Additional Code 1:	D001
Additional Code 2:	Not reported
Additional Code 3:	Not reported
Additional Code 4:	Not reported
Additional Code 5:	Not reported

Shipment Date:	20080206
Creation Date:	Not reported
Receipt Date:	Not reported
Manifest ID:	000168386WAS
Trans EPA ID:	IND058484114
Trans Name:	HERITAGE TRANSPORT LLC
Trans 2 EPA ID:	OKD981588791
Trans 2 Name:	TRIAD TRANSPORT
TSDF EPA ID:	AZD081705402
Trans Name:	HERITAGE ENVIRONMENTAL SERVICES LLC
TSDF Alt EPA ID:	IND093219012
TSDF Alt Name:	HERITAGE ENVIRONMENTAL SERVICES
Waste Code Description:	- Not reported
RCRA Code:	Not reported
Meth Code:	H141 - Storage, Bulking, And/Or Transfer Off Site--No Treatment/Reovery (H010-H129) Or (H131-H135)
Quantity Tons:	Not reported
Waste Quantity:	Not reported
Quantity Unit:	Not reported
Additional Code 1:	Not reported
Additional Code 2:	Not reported
Additional Code 3:	Not reported
Additional Code 4:	Not reported
Additional Code 5:	Not reported

A84 **PANDA EXPRESS #1068** **CERS** **S131696487**
Target **1150 EL CAMINO REAL STE 196** **N/A**
Property **SAN BRUNO, CA 94066**

Site 84 of 111 in cluster A

Actual:
47 ft.

CERS:
Name: PANDA EXPRESS #1068
Address: 1150 EL CAMINO REAL STE 196
City,State,Zip: SAN BRUNO, CA 94066
Site ID: 750954
CERS ID: 10939108
CERS Description: Chemical Storage Facilities

Evaluation:
Eval General Type: Compliance Evaluation Inspection
Eval Date: 12-20-2023
Violations Found: No
Eval Type: Routine done by local agency
Eval Notes: Onsite for initial routine inspection. Facility has four 50lb CO2 cylinders onsite, Manager stated they were in the process of completing employee training, and had the hmbp binder onsite with most staff signatures for completion of training. No CO2/Oxygen alarms were observed onsite for atmosphere monitoring. These are not required per this permit, but are good best practice safety equipment to have installed. -- No facility representative signature was obtained during the inspection due to lack of internet access.
Eval Division: San Mateo County Environmental Health
Eval Program: HMRRP
Eval Source: CERS,

Affiliation:
Affiliation Type Desc: Document Preparer
Entity Name: Diana M. Shinn
Entity Title: Not reported
Affiliation Address: Not reported
Affiliation City: Not reported
Affiliation State: Not reported
Affiliation Country: Not reported
Affiliation Zip: Not reported
Affiliation Phone: ,

Affiliation Type Desc: Environmental Contact
Entity Name: Karen Gutierrez-Pena
Entity Title: Not reported
Affiliation Address: 1683 Walnut Grove Ave.
Affiliation City: Rosemead
Affiliation State: CA
Affiliation Country: Not reported
Affiliation Zip: 91770
Affiliation Phone: ,

Affiliation Type Desc: Facility Mailing Address
Entity Name: Mailing Address
Entity Title: Not reported
Affiliation Address: Panda Restaurant Group, Attn: Utilities Dept, 1683 WALNUT GROVE AVE.
Affiliation City: Rosemead
Affiliation State: CA
Affiliation Country: Not reported

PANDA EXPRESS #1068 (Continued) **S131696487**

Affiliation Zip:	91770
Affiliation Phone:	,
Affiliation Type Desc:	Legal Owner
Entity Name:	Panda Restaurant Group, Inc.
Entity Title:	Not reported
Affiliation Address:	1683 Walnut Grove Ave
Affiliation City:	Rosemead
Affiliation State:	CA
Affiliation Country:	United States
Affiliation Zip:	91770
Affiliation Phone:	(626) 799-9898,
Affiliation Type Desc:	Operator
Entity Name:	Cherie Pat
Entity Title:	Not reported
Affiliation Address:	Not reported
Affiliation City:	Not reported
Affiliation State:	Not reported
Affiliation Country:	Not reported
Affiliation Zip:	Not reported
Affiliation Phone:	(209) 275-5557,
Affiliation Type Desc:	CUPA District
Entity Name:	San Mateo County Environmental Health
Entity Title:	Not reported
Affiliation Address:	2000 Alameda de las Pulgas, Suite 100
Affiliation City:	San Mateo
Affiliation State:	CA
Affiliation Country:	Not reported
Affiliation Zip:	94403
Affiliation Phone:	(650) 372-6200,
Affiliation Type Desc:	Identification Signer
Entity Name:	Lauren Rios
Entity Title:	Utilities Coordinator
Affiliation Address:	Not reported
Affiliation City:	Not reported
Affiliation State:	Not reported
Affiliation Country:	Not reported
Affiliation Zip:	Not reported
Affiliation Phone:	,
Affiliation Type Desc:	Parent Corporation
Entity Name:	Panda Restaurant Group
Entity Title:	Not reported
Affiliation Address:	Not reported
Affiliation City:	Not reported
Affiliation State:	Not reported
Affiliation Country:	Not reported
Affiliation Zip:	Not reported
Affiliation Phone:	,

A85 **OLD NAVY 3383** **ECHO** **1025910604**
Target **1150 EL CAMINO REAL** **N/A**
Property **SAN BRUNO, CA 94066**

Site 85 of 111 in cluster A

Actual: ECHO:
47 ft.
Envid: 1025910604
Registry ID: 110070591085

DFR URL:
Name: OLD NAVY 3383
Address: 1150 EL CAMINO REAL
City,State,Zip: SAN BRUNO, CA 94066

A86 **BJS RESTAURANTS & BREWHOUSE** **San Mateo Co. BI** **S123182055**
Target **1150 EL CAMINO REAL** **N/A**
Property **SAN BRUNO, CA 94066**

Site 86 of 111 in cluster A

Actual: San Mateo Co. BI:
47 ft.
Name: BJS RESTAURANTS & BREWHOUSE
Address: 1150 EL CAMINO REAL
City,State,Zip: SAN BRUNO, CA 94066
Region: SAN MATEO
Facility ID: FA0029368
Prog Element Code: STORMWATER ANNUAL INSPECTION FEE
Record Id: PR0049885
Description: STORMWATER ANNUAL FEE - INSP FREQ EVERY 2 YRS
Facility Status: Inactive, non-billable
Program Category: STORMWATER

A87 **BARNES & NOBLE CAFE** **San Mateo Co. BI** **S123181891**
Target **1150 EL CAMINO REAL** **N/A**
Property **SAN BRUNO, CA 94066**

Site 87 of 111 in cluster A

Actual: San Mateo Co. BI:
47 ft.
Name: BARNES & NOBLE CAFE
Address: 1150 EL CAMINO REAL
City,State,Zip: SAN BRUNO, CA 94066
Region: SAN MATEO
Facility ID: FA0028875
Prog Element Code: STORMWATER ANNUAL INSPECTION FEE
Record Id: PR0050016
Description: STORMWATER ANNUAL FEE - INSP FREQ EVERY 2 YRS
Facility Status: Inactive, non-billable
Program Category: STORMWATER

A88 **CHIPOTLE MEXICAN GRILL #2412** **CERS** **S121758282**
Target **1150 EL CAMINO REAL STE 197** **N/A**
Property **SAN BRUNO, CA 94066**

Site 88 of 111 in cluster A

Actual:
47 ft.

CERS:

Name:	CHIPOTLE MEXICAN GRILL #2412
Address:	1150 EL CAMINO REAL STE 197
City,State,Zip:	SAN BRUNO, CA 94066
Site ID:	272822
CERS ID:	10628665
CERS Description:	Chemical Storage Facilities

Violations:

Site ID:	272822
Site Name:	Chipotle Mexican Grill #2412
Violation Date:	07-07-2023
Citation:	HSC 6.95 25505(c) - California Health and Safety Code, Chapter 6.95, Section(s) 25505(c)
Violation Description:	Failure to have a business plan readily available to personnel of the business or the unified program facility with responsibilities for emergency response or training.
Violation Notes:	OBSERVATION: Business Plan was not available on site or was not able to access business plan online. CORRRECTIVE ACTION: Print out emailed Business Plan and keep copies of Business Plan on site, Post evacuation maps, Post emergency numbers. Send photo documentation to CUPA Inspector within 30 days.
Violation Division:	San Mateo County Environmental Health
Violation Program:	HMRRP
Violation Source:	CERS,

Site ID:	272822
Site Name:	Chipotle Mexican Grill #2412
Violation Date:	07-07-2023
Citation:	HSC 6.95 25505.1 - California Health and Safety Code, Chapter 6.95, Section(s) 25505.1
Violation Description:	Failure to notify property owner in writing that the business is subject to the business plan program and has complied with its provisions.
Violation Notes:	OBSERVATION: Property owner letter not available at the time of inspection. CORRECTIVE ACTION: State law requires that the owner/operator of a business located on leased or rented real property shall notify, in writing, the owner of the property that the business is subject to and is in compliance with the Hazardous Materials Business Plan requirements (Health and Safety Code Chapter 6.95 Section 25505.1). Please provide a letter to the property owner to comply with State law requirement. Please provide a copy of the property owner letter to CUPA inspector within 30 days.
Violation Division:	San Mateo County Environmental Health
Violation Program:	HMRRP
Violation Source:	CERS,

Site ID:	272822
Site Name:	Chipotle Mexican Grill #2412
Violation Date:	08-31-2018
Citation:	HSC 6.95 25508(a)(1) - California Health and Safety Code, Chapter 6.95, Section(s) 25508(a)(1)
Violation Description:	Failure to complete and electronically submit a site map with all required content.

CHIPOTLE MEXICAN GRILL #2412 (Continued) **S121758282**

Violation Notes:	Returned to compliance on 10/12/2018. OBSERVATION: The site map does not accurately list the location of the carbon dioxide tank. The tank is no longer by the back office, but next to the walk in cooler. CORRECTIVE ACTION: Within 30 days, update and electronically submit a site map in CERS at https://cers.calepa.ca.gov/
Violation Division:	San Mateo County Environmental Health
Violation Program:	HMRRP
Violation Source:	CERS,
Site ID:	272822
Site Name:	Chipotle Mexican Grill #2412
Violation Date:	07-07-2023
Citation:	HSC 6.95 25505(a)(4) - California Health and Safety Code, Chapter 6.95, Section(s) 25505(a)(4)
Violation Description:	Failure to provide initial and annual training to all employees in safety procedures in the event of a release or threatened release of a hazardous material or failure to document and maintain training records for a minimum of three years.
Violation Notes:	OBSERVATION: Training records for hazardous materials handling and evacuation was not available to view at the time of inspection. CORRECTIVE ACTION: Provide training records for the past 3 years of hazardous materials (CO2) training and emergency evacuation. You may use the emailed training form and maintain annual training documentation on site for a minimum of 3 years. Send training documentation to CUPA inspector within 30 days.
Violation Division:	San Mateo County Environmental Health
Violation Program:	HMRRP
Violation Source:	CERS,
Site ID:	272822
Site Name:	Chipotle Mexican Grill #2412
Violation Date:	08-31-2018
Citation:	HSC 6.95 25505.1 - California Health and Safety Code, Chapter 6.95, Section(s) 25505.1
Violation Description:	Failure to notify property owner in writing that the business is subject to the business plan program and has complied with its provisions.
Violation Notes:	Returned to compliance on 10/12/2018. OBSERVATION: The business could not demonstrate that the property owner in writing that the business is subject to the business plan program and has complied with its provisions. CORRECTIVE ACTION: Notify the property owner in writing that the business is subject to the business plan program and has complied with its provisions. Within 30 days, submit documentation of correction to the SMC CUPA.
Violation Division:	San Mateo County Environmental Health
Violation Program:	HMRRP
Violation Source:	CERS,
Site ID:	272822
Site Name:	Chipotle Mexican Grill #2412
Violation Date:	08-31-2018
Citation:	HSC 6.95 25505(a)(4) - California Health and Safety Code, Chapter 6.95, Section(s) 25505(a)(4)
Violation Description:	Failure to provide initial and annual training to all employees in safety procedures in the event of a release or threatened release of a hazardous material or failure to document and maintain training records for a minimum of three years.

CHIPOTLE MEXICAN GRILL #2412 (Continued) **S121758282**

Violation Notes: Returned to compliance on 11/16/2018. OBSERVATION: The business could not demonstrate that it has maintained records of employee training. CORRECTIVE ACTION: Provide all employees with required training that includes: safe handling hazardous materials, emergency response procedures, and proper use of response equipment. Maintain records of training available for 3 years. Within 30 days, submit documentation to the SMC CUPA on how this was corrected.
Violation Division: San Mateo County Environmental Health
Violation Program: HMRRP
Violation Source: CERS,

Site ID: 272822
Site Name: Chipotle Mexican Grill #2412
Violation Date: 08-31-2018
Citation: HSC 6.95 25505(c) - California Health and Safety Code, Chapter 6.95, Section(s) 25505(c)
Violation Description: Failure to have a business plan readily available to personnel of the business or the unified program facility with responsibilities for emergency response or training.
Violation Notes: Returned to compliance on 11/16/2018. OBSERVATION: The business could not demonstrate that the hazardous material business plan was readily available. CORRECTIVE ACTION: Provide a readily available business plan to personnel of the business or the unified program facility with responsibilities for emergency response or training. Within 30 days, submit documentation to the SMC CUPA that the business plan readily available.
Violation Division: San Mateo County Environmental Health
Violation Program: HMRRP
Violation Source: CERS,

Evaluation:
Eval General Type: Other/Unknown
Eval Date: 03-13-2020
Violations Found: No
Eval Type: Other, not routine, done by local agency
Eval Notes: HMBP submittal reviewed and accepted.
Eval Division: San Mateo County Environmental Health
Eval Program: HMRRP
Eval Source: CERS,

Eval General Type: Compliance Evaluation Inspection
Eval Date: 05-04-2021
Violations Found: No
Eval Type: Routine done by local agency
Eval Notes: I met on-site with Keyana Murphy and conducted a Hazardous Materials Business Plan Program inspection. Chipotle #2412 recently opened for business. I inspected the NuCO2 liquid carbon dioxide tank which appears to be in good condition, and I discussed hazardous materials safety and emergency procedures information and required employee training on these topics.
Eval Division: San Mateo County Environmental Health
Eval Program: HMRRP
Eval Source: CERS,

Eval General Type: Other/Unknown
Eval Date: 05-08-2019
Violations Found: No

CHIPOTLE MEXICAN GRILL #2412 (Continued) **S121758282**

Eval Type: Other, not routine, done by local agency
Eval Notes: HMBP submittal reviewed and not accepted. Please add the location of the electrical shut off panel to the site map. Thank you.
Eval Division: San Mateo County Environmental Health
Eval Program: HMRRP
Eval Source: CERS,

Eval General Type: Other/Unknown
Eval Date: 08-17-2018
Violations Found: No
Eval Type: Other, not routine, done by local agency
Eval Notes: HMBP submittal reviewed and accepted.
Eval Division: San Mateo County Environmental Health
Eval Program: HMRRP
Eval Source: CERS,

Eval General Type: Other/Unknown
Eval Date: 08-31-2018
Violations Found: No
Eval Type: Other, not routine, done by local agency
Eval Notes: HMBP submittal accuracy verified while on site for the routine inspection. HMBP submittal not accepted.
Eval Division: San Mateo County Environmental Health
Eval Program: HMRRP
Eval Source: CERS,

Eval General Type: Compliance Evaluation Inspection
Eval Date: 08-31-2018
Violations Found: Yes
Eval Type: Routine done by local agency
Eval Notes: On site to conduct a routine inspection. This facility has the following: CO2 dewar reported with 29.515 gallons (2183.521 cubic feet).
Eval Division: San Mateo County Environmental Health
Eval Program: HMRRP
Eval Source: CERS,

Eval General Type: Other/Unknown
Eval Date: 11-06-2018
Violations Found: No
Eval Type: Other, not routine, done by local agency
Eval Notes: HMBP submittal reviewed and not accepted.
Eval Division: San Mateo County Environmental Health
Eval Program: HMRRP
Eval Source: CERS,

Eval General Type: Other/Unknown
Eval Date: 03-11-2020
Violations Found: No
Eval Type: Other, not routine, done by local agency
Eval Notes: HMBP submittal reviewed and not completely accepted.
Eval Division: San Mateo County Environmental Health
Eval Program: HMRRP
Eval Source: CERS,

Eval General Type: Other/Unknown
Eval Date: 05-05-2021

CHIPOTLE MEXICAN GRILL #2412 (Continued) **S121758282**

Violations Found: No
Eval Type: Other, not routine, done by local agency
Eval Notes: Not reported
Eval Division: San Mateo County Environmental Health
Eval Program: HMRRP
Eval Source: CERS,

Eval General Type: Compliance Evaluation Inspection
Eval Date: 07-06-2023
Violations Found: Yes
Eval Type: Routine done by local agency
Eval Notes: Chipotle Mexican Grill #2412 1150 El Camino Real Ste 197 San Bruno, CA 94066 (650) 829-2469 Owner Information Chipotle Mexican Grill, Inc. PO BOX 182566 Columbus, OH43218 (614) 318-7478 Primary Emergency Contact Jahquel Stevens General Manager (650) 829-2469 (415) 240-2043 (24-hour) Secondary Emergency Contact Tim Halliday Facilities Manager (303) 595-4000 (614) 306-5480 (24-hour) Environmental Contact Tim Luskin (614) 318-2482 licensing@chipotle.com Mailing AddressPO BOX 182566 Columbus, OH 43218 Submitted for CERS ID 10628665 on 1/25/2023 10:40AM by Calvin Watkins of Chipotle Mexican Grill (Denver, CO) Carbon Dioxide Print 124-38-9 South of store, next to office 47.224 gallons
Eval Division: San Mateo County Environmental Health
Eval Program: HMRRP
Eval Source: CERS,

Eval General Type: Other/Unknown
Eval Date: 04-09-2019
Violations Found: No
Eval Type: Other, not routine, done by local agency
Eval Notes: HMBP submittal reviewed and accepted.
Eval Division: San Mateo County Environmental Health
Eval Program: HMRRP
Eval Source: CERS,

Enforcement Action:
Site ID: 272822
Site Name: Chipotle Mexican Grill #2412
Site Address: 1150 EL CAMINO REAL STE 197
Site City: SAN BRUNO
Site Zip: 94066
Enf Action Date: 10-05-2018
Enf Action Type: Notice of Violation (Unified Program)
Enf Action Description: Notice of Violation Issued by the Inspector at the Time of Inspection
Enf Action Notes: NOV letter delivered 10/09/2018. 2/4/19: NOV RESOLVED NO VIOLATIONS OPEN.
Enf Action Division: San Mateo County Environmental Health
Enf Action Program: HMRRP
Enf Action Source: CERS,

Affiliation:
Affiliation Type Desc: Environmental Contact
Entity Name: Tim Luskin
Entity Title: Not reported
Affiliation Address: PO BOX 182566
Affiliation City: Columbus

CHIPOTLE MEXICAN GRILL #2412 (Continued) **S121758282**

Affiliation State:	OH
Affiliation Country:	Not reported
Affiliation Zip:	43218
Affiliation Phone:	,
Affiliation Type Desc:	Facility Mailing Address
Entity Name:	Mailing Address
Entity Title:	Not reported
Affiliation Address:	PO BOX 182566
Affiliation City:	Columbus
Affiliation State:	OH
Affiliation Country:	Not reported
Affiliation Zip:	43218
Affiliation Phone:	,
Affiliation Type Desc:	Operator
Entity Name:	Chipotle Mexican Grill #2412
Entity Title:	Not reported
Affiliation Address:	Not reported
Affiliation City:	Not reported
Affiliation State:	Not reported
Affiliation Country:	Not reported
Affiliation Zip:	Not reported
Affiliation Phone:	(303) 222-2524,
Affiliation Type Desc:	Identification Signer
Entity Name:	David Coletti
Entity Title:	Licensing Coordinator
Affiliation Address:	Not reported
Affiliation City:	Not reported
Affiliation State:	Not reported
Affiliation Country:	Not reported
Affiliation Zip:	Not reported
Affiliation Phone:	,
Affiliation Type Desc:	Parent Corporation
Entity Name:	Chipotle Mexican Grill
Entity Title:	Not reported
Affiliation Address:	Not reported
Affiliation City:	Not reported
Affiliation State:	Not reported
Affiliation Country:	Not reported
Affiliation Zip:	Not reported
Affiliation Phone:	,
Affiliation Type Desc:	CUPA District
Entity Name:	San Mateo County Environmental Health
Entity Title:	Not reported
Affiliation Address:	2000 Alameda de las Pulgas, Suite 100
Affiliation City:	San Mateo
Affiliation State:	CA
Affiliation Country:	Not reported
Affiliation Zip:	94403
Affiliation Phone:	(650) 372-6200,
Affiliation Type Desc:	Document Preparer
Entity Name:	David Coletti

CHIPOTLE MEXICAN GRILL #2412 (Continued) **S121758282**

Entity Title:	Not reported
Affiliation Address:	Not reported
Affiliation City:	Not reported
Affiliation State:	Not reported
Affiliation Country:	Not reported
Affiliation Zip:	Not reported
Affiliation Phone:	,
Affiliation Type Desc:	Legal Owner
Entity Name:	Chipotle Mexican Grill, Inc.
Entity Title:	Not reported
Affiliation Address:	PO BOX 182566
Affiliation City:	Columbus
Affiliation State:	OH
Affiliation Country:	United States
Affiliation Zip:	43218
Affiliation Phone:	(614) 318-7478,
Affiliation Type Desc:	Property Owner
Entity Name:	Forest City Assets Services, LLC
Entity Title:	Not reported
Affiliation Address:	1150 El Camino Real, Suite 170
Affiliation City:	San Bruno
Affiliation State:	CA
Affiliation Country:	United States
Affiliation Zip:	94066
Affiliation Phone:	(650) 392-1605,

A89 **TOYS R US #8271** **RCRA NonGen / NLR** **1024852145**
Target **1150 EL CAMINO REAL** **CAL000411174**
Property **SAN BRUNO, CA 94066**

Site 89 of 111 in cluster A

Actual: **47 ft.**

RCRA Listings:

Date Form Received by Agency:	20151019
Handler Name:	Toys R Us #8271
Handler Address:	1150 El Camino Real
Handler City,State,Zip:	SAN BRUNO, CA 94066
EPA ID:	CAL000411174
Contact Name:	JOEL TENNENBERG
Contact Address:	1 GEOFFREY WAY
Contact City,State,Zip:	WAYNE, NJ 07470
Contact Telephone:	973-617-5741
Contact Fax:	973-617-4043
Contact Email:	JOEL.TENNENBERG@TOYSRUS.COM
Contact Title:	Not reported
EPA Region:	09
Land Type:	Not reported
Federal Waste Generator Description:	Not a generator, verified
Non-Notifier:	Not reported
Biennial Report Cycle:	Not reported
Accessibility:	Not reported
Active Site Indicator:	Handler Activities
State District Owner:	Not reported
State District:	Not reported
Mailing Address:	1 GEOFFREY WAY

TOYS R US #8271 (Continued) **1024852145**

Mailing City,State,Zip:	WAYNE, NJ 07470
Owner Name:	Toys R Us-Delaware Inc
Owner Type:	Other
Operator Name:	Joel Tennenberg
Operator Type:	Other
Short-Term Generator Activity:	No
Importer Activity:	No
Mixed Waste Generator:	No
Transporter Activity:	No
Transfer Facility Activity:	No
Recycler Activity with Storage:	No
Small Quantity On-Site Burner Exemption:	No
Smelting Melting and Refining Furnace Exemption:	No
Underground Injection Control:	No
Off-Site Waste Receipt:	No
Universal Waste Indicator:	Yes
Universal Waste Destination Facility:	Yes
Federal Universal Waste:	No
Active Site State-Reg Handler:	---
Federal Facility Indicator:	Not reported
Hazardous Secondary Material Indicator:	N
Sub-Part K Indicator:	Not reported
2018 GPRA Permit Baseline:	Not on the Baseline
2018 GPRA Renewals Baseline:	Not on the Baseline
202 GPRA Corrective Action Baseline:	No
Subject to Corrective Action Universe:	No
Non-TSDFs Where RCRA CA has Been Imposed Universe:	No
Corrective Action Priority Ranking:	No NCAPS ranking
Environmental Control Indicator:	No
Institutional Control Indicator:	No
Human Exposure Controls Indicator:	N/A
Groundwater Controls Indicator:	N/A
Significant Non-Complier Universe:	No
Unaddressed Significant Non-Complier Universe:	No
Addressed Significant Non-Complier Universe:	No
Significant Non-Complier With a Compliance Schedule Universe:	No
Financial Assurance Required:	Not reported
Handler Date of Last Change:	20180906
Recognized Trader-Importer:	No
Recognized Trader-Exporter:	No
Importer of Spent Lead Acid Batteries:	No
Exporter of Spent Lead Acid Batteries:	No
Recycler Activity Without Storage:	No
Manifest Broker:	No
Sub-Part P Indicator:	No

Handler - Owner Operator:

Owner/Operator Indicator:	Owner
Owner/Operator Name: TOYS R US-DELAWARE INC	
Legal Status:	Other
Date Became Current:	Not reported
Date Ended Current:	Not reported
Owner/Operator Address:	1 GEOFFREY WAY
Owner/Operator City,State,Zip:	WAYNE, NJ 07470
Owner/Operator Telephone:	973-617-5741
Owner/Operator Telephone Ext:	Not reported

TOYS R US #8271 (Continued) **1024852145**

Owner/Operator Fax: Not reported
Owner/Operator Email: Not reported

Owner/Operator Indicator: Operator
Owner/Operator Name: JOEL TENNENBERG
Legal Status: Other
Date Became Current: Not reported
Date Ended Current: Not reported
Owner/Operator Address: 1 GEOFFREY WAY
Owner/Operator City,State,Zip: WAYNE, NJ 07470
Owner/Operator Telephone: 973-617-5741
Owner/Operator Telephone Ext: Not reported
Owner/Operator Fax: Not reported
Owner/Operator Email: Not reported

Historic Generators:
Receive Date: 20151019
Handler Name: TOYS R US #8271
Federal Waste Generator Description: Not a generator, verified
State District Owner: Not reported
Large Quantity Handler of Universal Waste: No
Recognized Trader Importer: No
Recognized Trader Exporter: No
Spent Lead Acid Battery Importer: No
Spent Lead Acid Battery Exporter: No
Current Record: Yes
Non Storage Recycler Activity: Not reported
Electronic Manifest Broker: Not reported

List of NAICS Codes and Descriptions:
NAICS Code: 44611
NAICS Description: PHARMACIES AND DRUG STORES

Facility Has Received Notices of Violations:
Violations: No Violations Found

Evaluation Action Summary:
Evaluations: No Evaluations Found

A90 **SEARS, #1478** **LUST S101308696**
Target **1178 EL CAMINO REAL** **EMI N/A**
Property **SAN BRUNO, CA 94066** **HIST CORTESE**

Site 90 of 111 in cluster A

Actual: 47 ft.

LUST REG 2:
Region: 2
Facility Id: Not reported
Facility Status: Pollution Characterization
Case Number: 880008
How Discovered: OM
Leak Cause: Unknown
Leak Source: Unknown
Date Leak Confirmed: Not reported
Oversight Program: LUST

SEARS, #1478 (Continued) **S101308696**

Prelim. Site Assesment Wokplan Submitted:	Not reported
Preliminary Site Assesment Began:	Not reported
Pollution Characterization Began:	1/1/1965
Pollution Remediation Plan Submitted:	Not reported
Date Remediation Action Underway:	Not reported
Date Post Remedial Action Monitoring Began:	Not reported

EMI:

Name:	SEARS, #1478
Address:	1178 EL CAMINO REAL
City,State,Zip:	SAN BRUNO, CA 94066
Year:	2006
County Code:	41
Air Basin:	SF
Facility ID:	16807
Air District Name:	BA
SIC Code:	5311
Air District Name:	BAY AREA AQMD
Community Health Air Pollution Info System:	Not reported
Consolidated Emission Reporting Rule:	Not reported
Total Organic Hydrocarbon Gases Tons/Yr:	.001
Reactive Organic Gases Tons/Yr:	.0000914
Carbon Monoxide Emissions Tons/Yr:	0
NOX - Oxides of Nitrogen Tons/Yr:	.002
SOX - Oxides of Sulphur Tons/Yr:	0
Particulate Matter Tons/Yr:	0
Part. Matter 10 Micrometers and Smllr Tons/Yr:	0

Name:	SEARS, #1478
Address:	1178 EL CAMINO REAL
City,State,Zip:	SAN BRUNO, CA 94066
Year:	2007
County Code:	41
Air Basin:	SF
Facility ID:	16807
Air District Name:	BA
SIC Code:	5311
Air District Name:	BAY AREA AQMD
Community Health Air Pollution Info System:	Not reported
Consolidated Emission Reporting Rule:	Not reported
Total Organic Hydrocarbon Gases Tons/Yr:	.001
Reactive Organic Gases Tons/Yr:	.0000914
Carbon Monoxide Emissions Tons/Yr:	0
NOX - Oxides of Nitrogen Tons/Yr:	.002
SOX - Oxides of Sulphur Tons/Yr:	0
Particulate Matter Tons/Yr:	0
Part. Matter 10 Micrometers and Smllr Tons/Yr:	0

Name:	SEARS, #1478
Address:	1178 EL CAMINO REAL
City,State,Zip:	SAN BRUNO, CA 94066
Year:	2008
County Code:	41
Air Basin:	SF
Facility ID:	16807
Air District Name:	BA
SIC Code:	5311

SEARS, #1478 (Continued) **S101308696**

Air District Name:	BAY AREA AQMD
Community Health Air Pollution Info System:	Not reported
Consolidated Emission Reporting Rule:	Not reported
Total Organic Hydrocarbon Gases Tons/Yr:	.001
Reactive Organic Gases Tons/Yr:	.0000914
Carbon Monoxide Emissions Tons/Yr:	0
NOX - Oxides of Nitrogen Tons/Yr:	.002
SOX - Oxides of Sulphur Tons/Yr:	0
Particulate Matter Tons/Yr:	0
Part. Matter 10 Micrometers and Smllr Tons/Yr:	0

Name:	SEARS, #1478
Address:	1178 EL CAMINO REAL
City,State,Zip:	SAN BRUNO, CA 94066
Year:	2009
County Code:	41
Air Basin:	SF
Facility ID:	16807
Air District Name:	BA
SIC Code:	5311
Air District Name:	BAY AREA AQMD
Community Health Air Pollution Info System:	Not reported
Consolidated Emission Reporting Rule:	Not reported
Total Organic Hydrocarbon Gases Tons/Yr:	0.001
Reactive Organic Gases Tons/Yr:	9.1399999999999999E-5
Carbon Monoxide Emissions Tons/Yr:	0
NOX - Oxides of Nitrogen Tons/Yr:	0.002
SOX - Oxides of Sulphur Tons/Yr:	0
Particulate Matter Tons/Yr:	0
Part. Matter 10 Micrometers and Smllr Tons/Yr:	0

Name:	SEARS, #1478
Address:	1178 EL CAMINO REAL
City,State,Zip:	SAN BRUNO, CA 94066
Year:	2010
County Code:	41
Air Basin:	SF
Facility ID:	16807
Air District Name:	BA
SIC Code:	5311
Air District Name:	BAY AREA AQMD
Community Health Air Pollution Info System:	Not reported
Consolidated Emission Reporting Rule:	Not reported
Total Organic Hydrocarbon Gases Tons/Yr:	6.0000000000000001E-3
Reactive Organic Gases Tons/Yr:	5.4839999999999999E-4
Carbon Monoxide Emissions Tons/Yr:	0.001
NOX - Oxides of Nitrogen Tons/Yr:	8.0000000000000002E-3
SOX - Oxides of Sulphur Tons/Yr:	0
Particulate Matter Tons/Yr:	0
Part. Matter 10 Micrometers and Smllr Tons/Yr:	0

Name:	SEARS, #1478
Address:	1178 EL CAMINO REAL
City,State,Zip:	SAN BRUNO, CA 94066
Year:	2011
County Code:	41
Air Basin:	SF

SEARS, #1478 (Continued) **S101308696**

Facility ID:	16807
Air District Name:	BA
SIC Code:	5311
Air District Name:	BAY AREA AQMD
Community Health Air Pollution Info System:	Not reported
Consolidated Emission Reporting Rule:	Not reported
Total Organic Hydrocarbon Gases Tons/Yr:	0.006
Reactive Organic Gases Tons/Yr:	0.0005484
Carbon Monoxide Emissions Tons/Yr:	0.001
NOX - Oxides of Nitrogen Tons/Yr:	0.008
SOX - Oxides of Sulphur Tons/Yr:	0
Particulate Matter Tons/Yr:	0
Part. Matter 10 Micrometers and Smllr Tons/Yr:	0

Name:	SEARS, #1478
Address:	1178 EL CAMINO REAL
City,State,Zip:	SAN BRUNO, CA 94066
Year:	2012
County Code:	41
Air Basin:	SF
Facility ID:	16807
Air District Name:	BA
SIC Code:	5311
Air District Name:	BAY AREA AQMD
Community Health Air Pollution Info System:	Not reported
Consolidated Emission Reporting Rule:	Not reported
Total Organic Hydrocarbon Gases Tons/Yr:	0.006
Reactive Organic Gases Tons/Yr:	0.0005484
Carbon Monoxide Emissions Tons/Yr:	0.001
NOX - Oxides of Nitrogen Tons/Yr:	0.008
SOX - Oxides of Sulphur Tons/Yr:	0
Particulate Matter Tons/Yr:	0
Part. Matter 10 Micrometers and Smllr Tons/Yr:	0

Name:	SEARS, #1478
Address:	1178 EL CAMINO REAL
City,State,Zip:	SAN BRUNO, CA 94066
Year:	2013
County Code:	41
Air Basin:	SF
Facility ID:	16807
Air District Name:	BA
SIC Code:	5311
Air District Name:	BAY AREA AQMD
Community Health Air Pollution Info System:	Not reported
Consolidated Emission Reporting Rule:	Not reported
Total Organic Hydrocarbon Gases Tons/Yr:	0.006
Reactive Organic Gases Tons/Yr:	0.0005484
Carbon Monoxide Emissions Tons/Yr:	0.001
NOX - Oxides of Nitrogen Tons/Yr:	0.008
SOX - Oxides of Sulphur Tons/Yr:	0
Particulate Matter Tons/Yr:	0
Part. Matter 10 Micrometers and Smllr Tons/Yr:	0

Name:	SEARS, #1478
Address:	1178 EL CAMINO REAL
City,State,Zip:	SAN BRUNO, CA 94066

SEARS, #1478 (Continued) **S101308696**

Year:	2014
County Code:	41
Air Basin:	SF
Facility ID:	16807
Air District Name:	BA
SIC Code:	5311
Air District Name:	BAY AREA AQMD
Community Health Air Pollution Info System:	Not reported
Consolidated Emission Reporting Rule:	Not reported
Total Organic Hydrocarbon Gases Tons/Yr:	0.006208169
Reactive Organic Gases Tons/Yr:	0
Carbon Monoxide Emissions Tons/Yr:	0.000965657
NOX - Oxides of Nitrogen Tons/Yr:	0.00763595
SOX - Oxides of Sulphur Tons/Yr:	1.276e-006
Particulate Matter Tons/Yr:	2.2457e-005
Part. Matter 10 Micrometers and Smllr Tons/Yr:	2.2457e-005

Name:	SEARS, #1478
Address:	1178 EL CAMINO REAL
City,State,Zip:	SAN BRUNO, CA 94066
Year:	2015
County Code:	41
Air Basin:	SF
Facility ID:	16807
Air District Name:	BA
SIC Code:	5311
Air District Name:	BAY AREA AQMD
Community Health Air Pollution Info System:	Not reported
Consolidated Emission Reporting Rule:	Not reported
Total Organic Hydrocarbon Gases Tons/Yr:	0.006208169
Reactive Organic Gases Tons/Yr:	0.003142768
Carbon Monoxide Emissions Tons/Yr:	0.000965657
NOX - Oxides of Nitrogen Tons/Yr:	0.00763595
SOX - Oxides of Sulphur Tons/Yr:	1.276e-006
Particulate Matter Tons/Yr:	2.2457e-005
Part. Matter 10 Micrometers and Smllr Tons/Yr:	2.2457e-005

Name:	SEARS, #1478
Address:	1178 EL CAMINO REAL
City,State,Zip:	SAN BRUNO, CA 94066
Year:	2016
County Code:	41
Air Basin:	SF
Facility ID:	16807
Air District Name:	BA
SIC Code:	5311
Air District Name:	BAY AREA AQMD
Community Health Air Pollution Info System:	Not reported
Consolidated Emission Reporting Rule:	Not reported
Total Organic Hydrocarbon Gases Tons/Yr:	0.006208169
Reactive Organic Gases Tons/Yr:	0.0005779805339
Carbon Monoxide Emissions Tons/Yr:	0.000965657
NOX - Oxides of Nitrogen Tons/Yr:	0.00763595
SOX - Oxides of Sulphur Tons/Yr:	1.276e-006
Particulate Matter Tons/Yr:	2.2457e-005
Part. Matter 10 Micrometers and Smllr Tons/Yr:	2.2457e-005

SEARS, #1478 (Continued) **S101308696**

Name:	SEARS, #1478
Address:	1178 EL CAMINO REAL
City,State,Zip:	SAN BRUNO, CA 94066
Year:	2018
County Code:	41
Air Basin:	SF
Facility ID:	16807
Air District Name:	BA
SIC Code:	5311
Air District Name:	BAY AREA AQMD
Community Health Air Pollution Info System:	Not reported
Consolidated Emission Reporting Rule:	Not reported
Total Organic Hydrocarbon Gases Tons/Yr:	0.006212288
Reactive Organic Gases Tons/Yr:	0.0005783640128
Carbon Monoxide Emissions Tons/Yr:	0.000966298
NOX - Oxides of Nitrogen Tons/Yr:	0.007641017
SOX - Oxides of Sulphur Tons/Yr:	1.277e-006
Particulate Matter Tons/Yr:	2.2472e-005
Part. Matter 10 Micrometers and Smllr Tons/Yr:	2.2472e-005

Name:	SEARS, #1478
Address:	1178 EL CAMINO REAL
City,State,Zip:	SAN BRUNO, CA 94066
Year:	2019
County Code:	41
Air Basin:	SF
Facility ID:	16807
Air District Name:	BA
SIC Code:	5311
Air District Name:	BAY AREA AQMD
Community Health Air Pollution Info System:	Not reported
Consolidated Emission Reporting Rule:	Not reported
Total Organic Hydrocarbon Gases Tons/Yr:	0.006212288
Reactive Organic Gases Tons/Yr:	0.0005783640128
Carbon Monoxide Emissions Tons/Yr:	0.000966298
NOX - Oxides of Nitrogen Tons/Yr:	0.007641017
SOX - Oxides of Sulphur Tons/Yr:	1.277e-006
Particulate Matter Tons/Yr:	2.2472e-005
Part. Matter 10 Micrometers and Smllr Tons/Yr:	2.2472e-005

Name:	SEARS, #1478
Address:	1178 EL CAMINO REAL
City,State,Zip:	SAN BRUNO, CA 94066
Year:	2020
County Code:	41
Air Basin:	SF
Facility ID:	16807
Air District Name:	BA
SIC Code:	5311
Air District Name:	BAY AREA AQMD
Community Health Air Pollution Info System:	Not reported
Consolidated Emission Reporting Rule:	Not reported
Total Organic Hydrocarbon Gases Tons/Yr:	0.006212288
Reactive Organic Gases Tons/Yr:	0.0005783640128
Carbon Monoxide Emissions Tons/Yr:	0.000966298
NOX - Oxides of Nitrogen Tons/Yr:	0.007641017
SOX - Oxides of Sulphur Tons/Yr:	1.277e-006

SEARS, #1478 (Continued) **S101308696**

Particulate Matter Tons/Yr: 2.2472e-005
Part. Matter 10 Micrometers and Smllr Tons/Yr: 2.2472e-005

HIST CORTESE:
edr_fname: SEARS AUTOMOTIVE CENTER
edr_fadd1: 1178 EL CAMINO REAL
City,State,Zip: SAN BRUNO, CA
Region: CORTESE
Facility County Code: 41
Reg By: LTNKA
Reg Id: 41-0476

A91 **BATH & BODY WORKS 1453** **RCRA NonGen / NLR** **1024859936**
Target **1140 EL CAMINO REAL STE 162** **E MANIFEST** **CAL000427620**
Property **SAN BRUNO, CA 94066**

Site 91 of 111 in cluster A

Actual:
47 ft.

RCRA Listings:

Date Form Received by Agency:	20170509
Handler Name:	Bath & Body Works #1453
Handler Address:	1140 El Camino Real Ste 162
Handler City,State,Zip:	SAN BRUNO, CA 94066
EPA ID:	CAL000427620
Contact Name:	MIKE RYAN
Contact Address:	2 LIMITED PKWY
Contact City,State,Zip:	COLUMBUS, OH 43230
Contact Telephone:	614-415-1769
Contact Fax:	Not reported
Contact Email:	MRYAN@LB.COM
Contact Title:	Not reported
EPA Region:	09
Land Type:	Not reported
Federal Waste Generator Description:	Not a generator, verified
Non-Notifier:	Not reported
Biennial Report Cycle:	Not reported
Accessibility:	Not reported
Active Site Indicator:	Handler Activities
State District Owner:	Not reported
State District:	Not reported
Mailing Address:	2 LIMITED PKWY
Mailing City,State,Zip:	COLUMBUS, OH 43230
Owner Name:	Bath & Body Works Llc
Owner Type:	Other
Operator Name:	Mike Ryan
Operator Type:	Other
Short-Term Generator Activity:	No
Importer Activity:	No
Mixed Waste Generator:	No
Transporter Activity:	No
Transfer Facility Activity:	No
Recycler Activity with Storage:	No
Small Quantity On-Site Burner Exemption:	No
Smelting Melting and Refining Furnace Exemption:	No
Underground Injection Control:	No
Off-Site Waste Receipt:	No
Universal Waste Indicator:	Yes

BATH & BODY WORKS 1453 (Continued) **1024859936**

Universal Waste Destination Facility:	Yes
Federal Universal Waste:	No
Active Site State-Reg Handler:	---
Federal Facility Indicator:	Not reported
Hazardous Secondary Material Indicator:	N
Sub-Part K Indicator:	Not reported
2018 GPRA Permit Baseline:	Not on the Baseline
2018 GPRA Renewals Baseline:	Not on the Baseline
202 GPRA Corrective Action Baseline:	No
Subject to Corrective Action Universe:	No
Non-TSDFs Where RCRA CA has Been Imposed Universe:	No
Corrective Action Priority Ranking:	No NCAPS ranking
Environmental Control Indicator:	No
Institutional Control Indicator:	No
Human Exposure Controls Indicator:	N/A
Groundwater Controls Indicator:	N/A
Significant Non-Complier Universe:	No
Unaddressed Significant Non-Complier Universe:	No
Addressed Significant Non-Complier Universe:	No
Significant Non-Complier With a Compliance Schedule Universe:	No
Financial Assurance Required:	Not reported
Handler Date of Last Change:	20180907
Recognized Trader-Importer:	No
Recognized Trader-Exporter:	No
Importer of Spent Lead Acid Batteries:	No
Exporter of Spent Lead Acid Batteries:	No
Recycler Activity Without Storage:	No
Manifest Broker:	No
Sub-Part P Indicator:	No

Handler - Owner Operator:

Owner/Operator Indicator:	Owner
Owner/Operator Name: BATH & BODY WORKS LLC	
Legal Status:	Other
Date Became Current:	Not reported
Date Ended Current:	Not reported
Owner/Operator Address:	7 LIMITED PKWY
Owner/Operator City,State,Zip:	REYNOLDSBURG, OH 43068
Owner/Operator Telephone:	614-856-6000
Owner/Operator Telephone Ext:	Not reported
Owner/Operator Fax:	Not reported
Owner/Operator Email:	Not reported

Owner/Operator Indicator:	Operator
Owner/Operator Name: MIKE RYAN	
Legal Status:	Other
Date Became Current:	Not reported
Date Ended Current:	Not reported
Owner/Operator Address:	2 LIMITED PKWY
Owner/Operator City,State,Zip:	COLUMBUS, OH 43230
Owner/Operator Telephone:	614-415-1769
Owner/Operator Telephone Ext:	Not reported
Owner/Operator Fax:	Not reported
Owner/Operator Email:	Not reported

BATH & BODY WORKS 1453 (Continued) **1024859936**

Historic Generators:
Receive Date: 20170509
Handler Name: BATH & BODY WORKS #1453
Federal Waste Generator Description: Not a generator, verified
State District Owner: Not reported
Large Quantity Handler of Universal Waste: No
Recognized Trader Importer: No
Recognized Trader Exporter: No
Spent Lead Acid Battery Importer: No
Spent Lead Acid Battery Exporter: No
Current Record: Yes
Non Storage Recycler Activity: Not reported
Electronic Manifest Broker: Not reported

List of NAICS Codes and Descriptions:
NAICS Code: 453998
NAICS Description: ALL OTHER MISCELLANEOUS STORE RETAILERS (EXCEPT TOBACCO STORES)

Facility Has Received Notices of Violations:
Violations: No Violations Found

Evaluation Action Summary:
Evaluations: No Evaluations Found

E MANIFEST:
Manifest Tracking Number: 013122444FLE
Last Updated Date: 20231127
Shipped Date: 20190605
Received Date: 20190627
Manifest Status: Signed
Submission Type: DataImage5Copy
Origin Type: Service
Generator EPA ID: CAL000427620
Generator Name: Bath & Body Works
Generator Location Street Number: Not reported
Generator Location Street 1: 1140 EL CAMINO REAL
Generator Location Street 2: Not reported
Generator Location City: SAN BRUNO
Generator Location State: CA
Generator Location Zip: 94066
Generator Mail Street Number: Not reported
Generator Mail Street 1: 2 Limited Parkway
Generator Mail Street 2: Not reported
Generator Mail City: Columbus
Generator Mail Zip: 43230
Generator Mail State: OH
Generator Contact Company Name: Not reported
Designated Facility EPA ID: NVD980895338
Designated Facility Name: 21st Century Environmental Management Of Nevada, Llc
Designated Facility Mail Street Number: 2095
Designated Facility Mail Street 1: Not reported
Designated Facility Mail Street 2: Newlands Drive East
Designated Facility Mail City: Fernley
Designated Facility Mail Zip: 89408

BATH & BODY WORKS 1453 (Continued) **1024859936**

Designated Facility Mail State:	NV
Designated Facility Location Street Number:	2095
Designated Facility Location Street 1:	Newlands Drive East
Designated Facility Location Street 2:	Not reported
Designated Facility Location City:	Fernley
Designated Facility Location Zip:	89408
Designated Facility Location State:	NV
Designated Facility Contact Company Name:	Not reported
Manifest Residue Indicator:	N
Rejection Indicator:	N

Manifest Tracking Number:	013122445FLE
Last Updated Date:	20190717
Shipped Date:	20190605
Received Date:	20190622
Manifest Status:	Signed
Submission Type:	DataImage5Copy
Origin Type:	Service
Generator EPA ID:	CAL000427620
Generator Name:	Bath & Body Works #1453
Generator Location Street Number:	Not reported
Generator Location Street 1:	1140 EL CAMINO REAL
Generator Location Street 2:	Not reported
Generator Location City:	SAN BRUNO
Generator Location State:	CA
Generator Location Zip:	94066
Generator Mail Street Number:	Not reported
Generator Mail Street 1:	1140 EL CAMINO REAL
Generator Mail Street 2:	Not reported
Generator Mail City:	SAN BRUNO
Generator Mail Zip:	94066
Generator Mail State:	CA
Generator Contact Company Name:	Not reported
Designated Facility EPA ID:	AZR000515924
Designated Facility Name:	Yuma Yes Waste Transfer Facility
Designated Facility Mail Street Number:	Not reported
Designated Facility Mail Street 1:	Not reported
Designated Facility Mail Street 2:	2730 E 13TH ST
Designated Facility Mail City:	YUMA
Designated Facility Mail Zip:	85365-1901
Designated Facility Mail State:	AZ
Designated Facility Location Street Number:	Not reported
Designated Facility Location Street 1:	2730 E 13TH ST
Designated Facility Location Street 2:	Not reported
Designated Facility Location City:	YUMA
Designated Facility Location Zip:	85365-1901
Designated Facility Location State:	AZ
Designated Facility Contact Company Name:	Not reported
Manifest Residue Indicator:	N
Rejection Indicator:	N

Manifest Tracking Number:	015958944FLE
Last Updated Date:	20210520
Shipped Date:	20210423
Received Date:	20210504
Manifest Status:	Signed
Submission Type:	DataImage5Copy

BATH & BODY WORKS 1453 (Continued) **1024859936**

Origin Type:	Service
Generator EPA ID:	CAL000427620
Generator Name:	Bath & Body Works
Generator Location Street Number:	Not reported
Generator Location Street 1:	1140 EL CAMINO REAL
Generator Location Street 2:	Not reported
Generator Location City:	SAN BRUNO
Generator Location State:	CA
Generator Location Zip:	94066
Generator Mail Street Number:	Not reported
Generator Mail Street 1:	2 Limited Parkway
Generator Mail Street 2:	Not reported
Generator Mail City:	Columbus
Generator Mail Zip:	43230
Generator Mail State:	OH
Generator Contact Company Name:	Not reported
Designated Facility EPA ID:	NVD980895338
Designated Facility Name:	21st Century Environmental Management Of Nevada, Llc
Designated Facility Mail Street Number:	Not reported
Designated Facility Mail Street 1:	Not reported
Designated Facility Mail Street 2:	2095 Newlands Drive East
Designated Facility Mail City:	Fernley
Designated Facility Mail Zip:	89408
Designated Facility Mail State:	NV
Designated Facility Location Street Number:	Not reported
Designated Facility Location Street 1:	2095 Newlands Drive East
Designated Facility Location Street 2:	Not reported
Designated Facility Location City:	Fernley
Designated Facility Location Zip:	89408
Designated Facility Location State:	NV
Designated Facility Contact Company Name:	Not reported
Manifest Residue Indicator:	N
Rejection Indicator:	N

Manifest Tracking Number:	015958945FLE
Last Updated Date:	20210604
Shipped Date:	20210423
Received Date:	20210507
Manifest Status:	Signed
Submission Type:	DataImage5Copy
Origin Type:	Service
Generator EPA ID:	CAL000427620
Generator Name:	Bath & Body Works #1453
Generator Location Street Number:	Not reported
Generator Location Street 1:	1140 EL CAMINO REAL STE 162
Generator Location Street 2:	Not reported
Generator Location City:	SAN BRUNO
Generator Location State:	CA
Generator Location Zip:	94066
Generator Mail Street Number:	Not reported
Generator Mail Street 1:	2 LIMITED PKWY
Generator Mail Street 2:	Not reported
Generator Mail City:	COLUMBUS
Generator Mail Zip:	43230
Generator Mail State:	OH
Generator Contact Company Name:	Not reported
Designated Facility EPA ID:	AZR000515924

BATH & BODY WORKS 1453 (Continued) **1024859936**

Designated Facility Name:	Yuma Yes Waste Transfer Facility
Designated Facility Mail Street Number:	Not reported
Designated Facility Mail Street 1:	Not reported
Designated Facility Mail Street 2:	2730 E. 13TH ST.
Designated Facility Mail City:	YUMA
Designated Facility Mail Zip:	85365
Designated Facility Mail State:	AZ
Designated Facility Location Street Number:	Not reported
Designated Facility Location Street 1:	2730 E 13TH ST
Designated Facility Location Street 2:	Not reported
Designated Facility Location City:	YUMA
Designated Facility Location Zip:	85365
Designated Facility Location State:	AZ
Designated Facility Contact Company Name:	Not reported
Manifest Residue Indicator:	N
Rejection Indicator:	N

Manifest Tracking Number:	015959159FLE
Last Updated Date:	20210823
Shipped Date:	20210716
Received Date:	20210805
Manifest Status:	Signed
Submission Type:	DataImage5Copy
Origin Type:	Service
Generator EPA ID:	CAL000427620
Generator Name:	Bath & Body Works
Generator Location Street Number:	Not reported
Generator Location Street 1:	1140 EL CAMINO REAL
Generator Location Street 2:	Not reported
Generator Location City:	SAN BRUNO
Generator Location State:	CA
Generator Location Zip:	94066
Generator Mail Street Number:	Not reported
Generator Mail Street 1:	2 Limited Parkway
Generator Mail Street 2:	Not reported
Generator Mail City:	Columbus
Generator Mail Zip:	43230
Generator Mail State:	OH
Generator Contact Company Name:	Not reported
Designated Facility EPA ID:	CAD980884183
Designated Facility Name:	Gem Rancho Cordova Llc
Designated Facility Mail Street Number:	Not reported
Designated Facility Mail Street 1:	Not reported
Designated Facility Mail Street 2:	11855 White Rock Road
Designated Facility Mail City:	Rancho Cordova
Designated Facility Mail Zip:	95742
Designated Facility Mail State:	CA
Designated Facility Location Street Number:	Not reported
Designated Facility Location Street 1:	11855 White Rock Road
Designated Facility Location Street 2:	Not reported
Designated Facility Location City:	Rancho Cordova
Designated Facility Location Zip:	95742
Designated Facility Location State:	CA
Designated Facility Contact Company Name:	Not reported
Manifest Residue Indicator:	N
Rejection Indicator:	N

BATH & BODY WORKS 1453 (Continued) **1024859936**

Manifest Tracking Number:	015959160FLE
Last Updated Date:	20210803
Shipped Date:	20210716
Received Date:	20210722
Manifest Status:	Signed
Submission Type:	DataImage5Copy
Origin Type:	Service
Generator EPA ID:	CAL000427620
Generator Name:	Bath & Body Works
Generator Location Street Number:	Not reported
Generator Location Street 1:	1140 EL CAMINO REAL
Generator Location Street 2:	Not reported
Generator Location City:	SAN BRUNO
Generator Location State:	CA
Generator Location Zip:	94066
Generator Mail Street Number:	Not reported
Generator Mail Street 1:	2 Limited Parkway
Generator Mail Street 2:	Not reported
Generator Mail City:	Columbus
Generator Mail Zip:	43230
Generator Mail State:	OH
Generator Contact Company Name:	Not reported
Designated Facility EPA ID:	NVD980895338
Designated Facility Name:	21st Century Environmental Management Of Nevada, Llc
Designated Facility Mail Street Number:	Not reported
Designated Facility Mail Street 1:	Not reported
Designated Facility Mail Street 2:	2095 Newlands Drive East
Designated Facility Mail City:	Fernley
Designated Facility Mail Zip:	89408
Designated Facility Mail State:	NV
Designated Facility Location Street Number:	Not reported
Designated Facility Location Street 1:	2095 Newlands Drive East
Designated Facility Location Street 2:	Not reported
Designated Facility Location City:	Fernley
Designated Facility Location Zip:	89408
Designated Facility Location State:	NV
Designated Facility Contact Company Name:	Not reported
Manifest Residue Indicator:	N
Rejection Indicator:	N

Manifest Tracking Number:	015959161FLE
Last Updated Date:	20210823
Shipped Date:	20210716
Received Date:	20210729
Manifest Status:	Signed
Submission Type:	DataImage5Copy
Origin Type:	Service
Generator EPA ID:	CAL000427620
Generator Name:	Bath & Body Works #1453
Generator Location Street Number:	Not reported
Generator Location Street 1:	1140 EL CAMINO REAL STE 162
Generator Location Street 2:	Not reported
Generator Location City:	SAN BRUNO
Generator Location State:	CA
Generator Location Zip:	94066
Generator Mail Street Number:	Not reported
Generator Mail Street 1:	2 LIMITED PKWY

BATH & BODY WORKS 1453 (Continued) **1024859936**

Generator Mail Street 2:	Not reported
Generator Mail City:	COLUMBUS
Generator Mail Zip:	43230
Generator Mail State:	OH
Generator Contact Company Name:	Not reported
Designated Facility EPA ID:	AZR000515924
Designated Facility Name:	Yuma Yes Waste Transfer Facility
Designated Facility Mail Street Number:	Not reported
Designated Facility Mail Street 1:	Not reported
Designated Facility Mail Street 2:	2730 E. 13TH ST.
Designated Facility Mail City:	YUMA
Designated Facility Mail Zip:	85365
Designated Facility Mail State:	AZ
Designated Facility Location Street Number:	Not reported
Designated Facility Location Street 1:	2730 E 13TH ST
Designated Facility Location Street 2:	Not reported
Designated Facility Location City:	YUMA
Designated Facility Location Zip:	85365
Designated Facility Location State:	AZ
Designated Facility Contact Company Name:	Not reported
Manifest Residue Indicator:	N
Rejection Indicator:	N

Manifest Tracking Number:	015081216FLE
Last Updated Date:	20240613
Shipped Date:	20201022
Received Date:	20201124
Manifest Status:	Signed
Submission Type:	DataImage5Copy
Origin Type:	Service
Generator EPA ID:	CAL000427620
Generator Name:	Bath & Body Works
Generator Location Street Number:	Not reported
Generator Location Street 1:	1140 EL CAMINO REAL
Generator Location Street 2:	Not reported
Generator Location City:	SAN BRUNO
Generator Location State:	CA
Generator Location Zip:	94066
Generator Mail Street Number:	Not reported
Generator Mail Street 1:	2 LIMITED PARKWAY
Generator Mail Street 2:	Not reported
Generator Mail City:	COLUMBUS
Generator Mail Zip:	43230
Generator Mail State:	OH
Generator Contact Company Name:	Not reported
Designated Facility EPA ID:	MID980615298
Designated Facility Name:	Petro Chem Processing Group Of Nortru Llc
Designated Facility Mail Street Number:	Not reported
Designated Facility Mail Street 1:	Not reported
Designated Facility Mail Street 2:	421 LYCASTE ST.
Designated Facility Mail City:	DETROIT
Designated Facility Mail Zip:	48214
Designated Facility Mail State:	MI
Designated Facility Location Street Number:	Not reported
Designated Facility Location Street 1:	421 LYCASTE ST.
Designated Facility Location Street 2:	Not reported
Designated Facility Location City:	DETROIT

BATH & BODY WORKS 1453 (Continued) **1024859936**

Designated Facility Location Zip:	48214
Designated Facility Location State:	MI
Designated Facility Contact Company Name:	Not reported
Manifest Residue Indicator:	N
Rejection Indicator:	N
Manifest Tracking Number:	015081217FLE
Last Updated Date:	20201207
Shipped Date:	20201022
Received Date:	20201106
Manifest Status:	Signed
Submission Type:	DataImage5Copy
Origin Type:	Service
Generator EPA ID:	CAL000427620
Generator Name:	Bath & Body Works 1453
Generator Location Street Number:	Not reported
Generator Location Street 1:	1140 EL CAMINO REAL
Generator Location Street 2:	Not reported
Generator Location City:	SAN BRUNO
Generator Location State:	CA
Generator Location Zip:	94066
Generator Mail Street Number:	Not reported
Generator Mail Street 1:	2 LIMITED PKWY
Generator Mail Street 2:	Not reported
Generator Mail City:	COLUMBUS
Generator Mail Zip:	43230
Generator Mail State:	OH
Generator Contact Company Name:	Not reported
Designated Facility EPA ID:	AZR000515924
Designated Facility Name:	Yuma Yes Waste Transfer Facility
Designated Facility Mail Street Number:	Not reported
Designated Facility Mail Street 1:	Not reported
Designated Facility Mail Street 2:	2730 E. 13TH ST.
Designated Facility Mail City:	YUMA
Designated Facility Mail Zip:	85365
Designated Facility Mail State:	AZ
Designated Facility Location Street Number:	Not reported
Designated Facility Location Street 1:	2730 E 13TH ST
Designated Facility Location Street 2:	Not reported
Designated Facility Location City:	YUMA
Designated Facility Location Zip:	85365
Designated Facility Location State:	AZ
Designated Facility Contact Company Name:	Not reported
Manifest Residue Indicator:	N
Rejection Indicator:	N
Manifest Tracking Number:	014026894FLE
Last Updated Date:	20191119
Shipped Date:	20191015
Received Date:	20191104
Manifest Status:	Signed
Submission Type:	DataImage5Copy
Origin Type:	Service
Generator EPA ID:	CAL000427620
Generator Name:	Bath & Body Works #1453
Generator Location Street Number:	Not reported
Generator Location Street 1:	1140 EL CAMINO REAL

BATH & BODY WORKS 1453 (Continued) **1024859936**

Generator Location Street 2:	Not reported
Generator Location City:	SAN BRUNO
Generator Location State:	CA
Generator Location Zip:	94066
Generator Mail Street Number:	Not reported
Generator Mail Street 1:	1140 EL CAMINO REAL
Generator Mail Street 2:	Not reported
Generator Mail City:	SAN BRUNO
Generator Mail Zip:	94066
Generator Mail State:	CA
Generator Contact Company Name:	Not reported
Designated Facility EPA ID:	AZR000515924
Designated Facility Name:	Yuma Yes Waste Transfer Facility
Designated Facility Mail Street Number:	Not reported
Designated Facility Mail Street 1:	Not reported
Designated Facility Mail Street 2:	2730 E 13TH ST
Designated Facility Mail City:	YUMA
Designated Facility Mail Zip:	85365-1901
Designated Facility Mail State:	AZ
Designated Facility Location Street Number:	Not reported
Designated Facility Location Street 1:	2730 E 13TH ST
Designated Facility Location Street 2:	Not reported
Designated Facility Location City:	YUMA
Designated Facility Location Zip:	85365-1901
Designated Facility Location State:	AZ
Designated Facility Contact Company Name:	Not reported
Manifest Residue Indicator:	N
Rejection Indicator:	N

Manifest Tracking Number:	014027297FLE
Last Updated Date:	20200409
Shipped Date:	20200227
Received Date:	20200310
Manifest Status:	Signed
Submission Type:	DataImage5Copy
Origin Type:	Service
Generator EPA ID:	CAL000427620
Generator Name:	Bath & Body Works #1453
Generator Location Street Number:	Not reported
Generator Location Street 1:	1140 EL CAMINO REAL STE 162
Generator Location Street 2:	Not reported
Generator Location City:	SAN BRUNO
Generator Location State:	CA
Generator Location Zip:	94066
Generator Mail Street Number:	Not reported
Generator Mail Street 1:	2 LIMITED PKWY
Generator Mail Street 2:	Not reported
Generator Mail City:	COLUMBUS
Generator Mail Zip:	43230
Generator Mail State:	OH
Generator Contact Company Name:	Not reported
Designated Facility EPA ID:	AZR000515924
Designated Facility Name:	Yuma Yes Waste Transfer Facility
Designated Facility Mail Street Number:	Not reported
Designated Facility Mail Street 1:	Not reported
Designated Facility Mail Street 2:	2730 E 13TH ST
Designated Facility Mail City:	YUMA

BATH & BODY WORKS 1453 (Continued) **1024859936**

Designated Facility Mail Zip:	85365-1901
Designated Facility Mail State:	AZ
Designated Facility Location Street Number:	Not reported
Designated Facility Location Street 1:	2730 E 13TH ST
Designated Facility Location Street 2:	Not reported
Designated Facility Location City:	YUMA
Designated Facility Location Zip:	85365-1901
Designated Facility Location State:	AZ
Designated Facility Contact Company Name:	Not reported
Manifest Residue Indicator:	N
Rejection Indicator:	N

Federal Waste:

Manifest Tracking Number:	013975926FLE
Waste Line Number:	1
Federal Waste Code:	D001
Federal Waste:	IGNITABLE WASTE

State Waste:

Manifest Tracking Number:	013975926FLE
Waste Line Number:	1
State Waste Code Owner:	CA
State Waste Code:	331
State Waste:	Off-specification, aged, or surplus organics

Transporter:

Manifest Tracking Number:	013975926FLE
Transporter Line Number:	1
Transporter EPA ID:	MNS000110924
Transporter Name:	Stericycle Specialty Waste Solutions Inc

Waste Line:

Manifest Tracking Number:	013975926FLE
Waste Line Number:	1
U.S. DOT Hazardous Indicator:	Y
U.S. DOT ID Number:	UN1950
U.S. DOT Description:	Un1950, Waste Aerosols [Flammable, (Each Not Exceeding 1l Capacity)] 2.1, Erg #126
Non-Hazardous Waste Description:	Not reported
Number of Containers:	1
Container Type Code:	CF
Container Type Description:	Fiber or plastic boxes, cartons, cases
Waste Quantity:	8
Quantity Unit of Measure Code:	P
Quantity Unit of Measure Description:	Pounds
Waste Quantity, in Tons:	0.004
Acute Waste Quantity, in Tons:	0
Non-Acute Waste Quantity, in Tons:	0.004
Waste Quantity, in Kilograms:	3.6281202
Acute Waste Quantity, in Kilograms:	0
Non-Acute Waste Quantity, in Kilorgrams:	3.6281202
Management Method Code:	H141
Management Method Description:	STORAGE, BULKING AND/OR TRANSFER OFF SITE
Waste Residue Indicator:	N
Quantity Discrepancy Indicator:	N

BATH & BODY WORKS 1453 (Continued) **1024859936**

Waste Type Discrepancy Indicator:	N
Waste Density:	Not reported
Waste Density Unit of Measure Code:	Not reported
Waste Density Unit of Measure Description:	Not reported
Form Code:	Not reported
Form Code Description:	Not reported
Source Code:	Not reported
Source Code Description:	Not reported
Waste Minimization Code:	Not reported
Waste Minimization Code Description:	Not reported
Consent Number:	Not reported
EPA Waste Indicator:	Y

Click this hyperlink while viewing on your computer to access
84 additional US EManifest: record(s) in the EDR Site Report.

A92 **PANDA EXPRESS** **San Mateo Co. BI** **S123181924**
Target **1150 EL CAMINO REAL** **N/A**
Property **SAN BRUNO, CA 94066**

Site 92 of 111 in cluster A

Actual: **47 ft.**

San Mateo Co. BI:

Name:	PANDA EXPRESS
Address:	1150 EL CAMINO REAL
City,State,Zip:	SAN BRUNO, CA 94066
Region:	SAN MATEO
Facility ID:	FA0028996
Prog Element Code:	STORMWATER ANNUAL INSPECTION FEE
Record Id:	PR0049889
Description:	STORMWATER ANNUAL FEE - INSP FREQ EVERY 2 YRS
Facility Status:	Inactive, non-billable
Program Category:	STORMWATER

A93 **CHIPOTLE MEXICAN GRILL #2412** **RCRA NonGen / NLR** **1027683698**
Target **1150 EL CAMINO REAL** **E MANIFEST** **CAC003225652**
Property **SAN BRUNO, CA 94066**

Site 93 of 111 in cluster A

Actual: **47 ft.**

RCRA Listings:

Date Form Received by Agency:	20240405
Handler Name:	Chipotle Mexican Grill #2412
Handler Address:	1150 El Camino Real
Handler City,State,Zip:	SAN BRUNO, CA 94066
EPA ID:	CAC003281569
Contact Name:	BHAVIKA LODHIA
Contact Address:	610 NEWPORT CENTER DRIVE
Contact City,State,Zip:	NEWPORT BEACH, CA 92660
Contact Telephone:	909-762-0028
Contact Fax:	Not reported
Contact Email:	BHAVIKA.LODHIA@CHIPOTLE.COM
Contact Title:	Not reported
EPA Region:	09
Land Type:	Not reported
Federal Waste Generator Description:	Not a generator, verified

CHIPOTLE MEXICAN GRILL #2412 (Continued) **1027683698**

Non-Notifier:	Not reported
Biennial Report Cycle:	Not reported
Accessibility:	Not reported
Active Site Indicator:	Not reported
State District Owner:	Not reported
State District:	Not reported
Mailing Address:	1150 EL CAMINO REAL
Mailing City,State,Zip:	SAN BRUNO, CA 94066
Owner Name:	Chipotle Mexican Grill
Owner Type:	Other
Operator Name:	Bhavika Lodhia
Operator Type:	Other
Short-Term Generator Activity:	No
Importer Activity:	No
Mixed Waste Generator:	No
Transporter Activity:	No
Transfer Facility Activity:	No
Recycler Activity with Storage:	No
Small Quantity On-Site Burner Exemption:	No
Smelting Melting and Refining Furnace Exemption:	No
Underground Injection Control:	No
Off-Site Waste Receipt:	No
Universal Waste Indicator:	No
Universal Waste Destination Facility:	No
Federal Universal Waste:	No
Active Site State-Reg Handler:	---
Federal Facility Indicator:	Not reported
Hazardous Secondary Material Indicator:	N
Sub-Part K Indicator:	Not reported
2018 GPRA Permit Baseline:	Not on the Baseline
2018 GPRA Renewals Baseline:	Not on the Baseline
202 GPRA Corrective Action Baseline:	No
Subject to Corrective Action Universe:	No
Non-TSDFs Where RCRA CA has Been Imposed Universe:	No
Corrective Action Priority Ranking:	No NCAPS ranking
Environmental Control Indicator:	No
Institutional Control Indicator:	No
Human Exposure Controls Indicator:	N/A
Groundwater Controls Indicator:	N/A
Significant Non-Complier Universe:	No
Unaddressed Significant Non-Complier Universe:	No
Addressed Significant Non-Complier Universe:	No
Significant Non-Complier With a Compliance Schedule Universe:	No
Financial Assurance Required:	Not reported
Handler Date of Last Change:	20240406
Recognized Trader-Importer:	No
Recognized Trader-Exporter:	No
Importer of Spent Lead Acid Batteries:	No
Exporter of Spent Lead Acid Batteries:	No
Recycler Activity Without Storage:	No
Manifest Broker:	No
Sub-Part P Indicator:	No

Handler - Owner Operator:
Owner/Operator Indicator: Operator
Owner/Operator Name: BHAVIKA LODHIA

CHIPOTLE MEXICAN GRILL #2412 (Continued) **1027683698**

Legal Status:	Other
Date Became Current:	Not reported
Date Ended Current:	Not reported
Owner/Operator Address:	610 NEWPORT CENTER DRIVE
Owner/Operator City,State,Zip:	NEWPORT BEACH, CA 92660
Owner/Operator Telephone:	909-762-0028
Owner/Operator Telephone Ext:	Not reported
Owner/Operator Fax:	Not reported
Owner/Operator Email:	Not reported

Owner/Operator Indicator:	Owner
Owner/Operator Name:	CHIPOTLE MEXICAN GRILL
Legal Status:	Other
Date Became Current:	Not reported
Date Ended Current:	Not reported
Owner/Operator Address:	610 NEWPORT CENTER DRIVE
Owner/Operator City,State,Zip:	NEWPORT BEACH, CA 92660
Owner/Operator Telephone:	909-762-0028
Owner/Operator Telephone Ext:	Not reported
Owner/Operator Fax:	Not reported
Owner/Operator Email:	Not reported

Historic Generators:

Receive Date:	20240405
Handler Name:	CHIPOTLE MEXICAN GRILL #2412
Federal Waste Generator Description:	Not a generator, verified
State District Owner:	Not reported
Large Quantity Handler of Universal Waste:	No
Recognized Trader Importer:	No
Recognized Trader Exporter:	No
Spent Lead Acid Battery Importer:	No
Spent Lead Acid Battery Exporter:	No
Current Record:	Yes
Non Storage Recycler Activity:	No
Electronic Manifest Broker:	No

List of NAICS Codes and Descriptions:

NAICS Code:	722515
NAICS Description:	SNACK AND NONALCOHOLIC BEVERAGE BARS

Facility Has Received Notices of Violations:

Violations:	No Violations Found

Evaluation Action Summary:

Evaluations:	No Evaluations Found

E MANIFEST:

Manifest Tracking Number:	200775703CLE
Last Updated Date:	20240506
Shipped Date:	20240417
Received Date:	20240501
Manifest Status:	Signed
Submission Type:	DataImage5Copy
Origin Type:	Service

CHIPOTLE MEXICAN GRILL #2412 (Continued) **1027683698**

Generator EPA ID:	CAC003281569
Generator Name:	Chipotle Tanforan Food Court
Generator Location Street Number:	Not reported
Generator Location Street 1:	1150 EL CAMINO REAL
Generator Location Street 2:	Not reported
Generator Location City:	SAN BRUNO
Generator Location State:	CA
Generator Location Zip:	94066
Generator Mail Street Number:	Not reported
Generator Mail Street 1:	1150 EL CAMINO REAL
Generator Mail Street 2:	Not reported
Generator Mail City:	SAN BRUNO
Generator Mail Zip:	94066
Generator Mail State:	CA
Generator Contact Company Name:	Not reported
Designated Facility EPA ID:	NVD980895338
Designated Facility Name:	21st Century Environmental Management Of Nevada, Llc
Designated Facility Mail Street Number:	2095
Designated Facility Mail Street 1:	Not reported
Designated Facility Mail Street 2:	NEWLANDS DRIVE EAST
Designated Facility Mail City:	FERNLEY
Designated Facility Mail Zip:	89408
Designated Facility Mail State:	NV
Designated Facility Location Street Number:	2095
Designated Facility Location Street 1:	NEWLANDS DRIVE EAST
Designated Facility Location Street 2:	Not reported
Designated Facility Location City:	FERNLEY
Designated Facility Location Zip:	89408
Designated Facility Location State:	NV
Designated Facility Contact Company Name:	Not reported
Manifest Residue Indicator:	N
Rejection Indicator:	N

Manifest Tracking Number:	007133719GBF
Last Updated Date:	20230513
Shipped Date:	20230420
Received Date:	20230510
Manifest Status:	Signed
Submission Type:	DataImage5Copy
Origin Type:	Service
Generator EPA ID:	CAC003225652
Generator Name:	Chipotle #2412-Tanforan Food Court
Generator Location Street Number:	Not reported
Generator Location Street 1:	1150 EL CAMINO REAL , STE 197
Generator Location Street 2:	Not reported
Generator Location City:	SAN BRUNO
Generator Location State:	CA
Generator Location Zip:	94066
Generator Mail Street Number:	Not reported
Generator Mail Street 1:	ATTN: STORE MANAGER
Generator Mail Street 2:	1150 EL CAMINO REAL , STE 197
Generator Mail City:	SAN BRUNO
Generator Mail Zip:	94066
Generator Mail State:	CA
Generator Contact Company Name:	Not reported
Designated Facility EPA ID:	IDD073114654
Designated Facility Name:	Us Ecology Idaho

CHIPOTLE MEXICAN GRILL #2412 (Continued) **1027683698**

Designated Facility Mail Street Number: Not reported
Designated Facility Mail Street 1: Not reported
Designated Facility Mail Street 2: 20400 LEMLEY ROAD
Designated Facility Mail City: GRAND VIEW
Designated Facility Mail Zip: 83624
Designated Facility Mail State: ID
Designated Facility Location Street Number: Not reported
Designated Facility Location Street 1: 20400 LEMLEY ROAD
Designated Facility Location Street 2: Not reported
Designated Facility Location City: GRAND VIEW
Designated Facility Location Zip: 83624
Designated Facility Location State: ID
Designated Facility Contact Company Name: Not reported
Manifest Residue Indicator: N
Rejection Indicator: N

Transporter:
Manifest Tracking Number: 007133719GBF
Transporter Line Number: 1
Transporter EPA ID: MIK593743838
Transporter Name: Us Ecology Transportation Solutions, Inc

Manifest Tracking Number: 007133719GBF
Transporter Line Number: 2
Transporter EPA ID: CAR000030114
Transporter Name: Nrc Environmental Services Inc

Manifest Tracking Number: 007133719GBF
Transporter Line Number: 3
Transporter EPA ID: MIK593743838
Transporter Name: Us Ecology Transportation Solutions, Inc

Waste Line:
Manifest Tracking Number: 007133719GBF
Waste Line Number: 1
U.S. DOT Hazardous Indicator: Y
U.S. DOT ID Number: UN3109
U.S. DOT Description: Rq, Un3109, Waste Organic Peroxide Type F, Liquid, 5.2, Pgii, (D001, D002), Erg#145
Non-Hazardous Waste Description: Not reported
Number of Containers: 1
Container Type Code: CF
Container Type Description: Fiber or plastic boxes, cartons, cases
Waste Quantity: 2
Quantity Unit of Measure Code: P
Quantity Unit of Measure Description: Pounds
Waste Quantity, in Tons: 0.001
Acute Waste Quantity, in Tons: 0
Non-Acute Waste Quantity, in Tons: 0.001
Waste Quantity, in Kilograms: 0.90703005
Acute Waste Quantity, in Kilograms: 0
Non-Acute Waste Quantity, in Kilorgrams: 0.90703005
Management Method Code: H132
Management Method Description: LANDFILL (WITH PRIOR TREATMENT AND/OR STABILIZATION)
Waste Residue Indicator: N
Quantity Discrepancy Indicator: N

CHIPOTLE MEXICAN GRILL #2412 (Continued) **1027683698**

Waste Type Discrepancy Indicator:	N
Waste Density:	Not reported
Waste Density Unit of Measure Code:	Not reported
Waste Density Unit of Measure Description:	Not reported
Form Code:	Not reported
Form Code Description:	Not reported
Source Code:	Not reported
Source Code Description:	Not reported
Waste Minimization Code:	Not reported
Waste Minimization Code Description:	Not reported
Consent Number:	Not reported
EPA Waste Indicator:	Y

A94 **SEARS A/C 6909** **E MANIFEST** **1027781808**
Target **1178 EL CAMINO REAL** **N/A**
Property **SAN BRUNO, CA 94066**

Site 94 of 111 in cluster A

Actual: **47 ft.**

E MANIFEST:

Manifest Tracking Number:	019244414JJK
Last Updated Date:	20181211
Shipped Date:	20181107
Received Date:	20181119
Manifest Status:	Signed
Submission Type:	DataImage5Copy
Origin Type:	Service
Generator EPA ID:	CAL00003250
Generator Name:	Sears A/C 6909
Generator Location Street Number:	Not reported
Generator Location Street 1:	1178 EL CAMINO REAL
Generator Location Street 2:	Not reported
Generator Location City:	SAN BRUNO
Generator Location State:	CA
Generator Location Zip:	94066
Generator Mail Street Number:	Not reported
Generator Mail Street 1:	1178 EL CAMINO REAL
Generator Mail Street 2:	Not reported
Generator Mail City:	SAN BRUNO
Generator Mail Zip:	94066
Generator Mail State:	CA
Generator Contact Company Name:	Not reported
Designated Facility EPA ID:	AZR000515924
Designated Facility Name:	Yuma Yes Waste Transfer Facility
Designated Facility Mail Street Number:	Not reported
Designated Facility Mail Street 1:	Not reported
Designated Facility Mail Street 2:	2730 E 13TH ST
Designated Facility Mail City:	YUMA
Designated Facility Mail Zip:	85365-1901
Designated Facility Mail State:	AZ
Designated Facility Location Street Number:	Not reported
Designated Facility Location Street 1:	2730 E 13TH ST
Designated Facility Location Street 2:	Not reported
Designated Facility Location City:	YUMA
Designated Facility Location Zip:	85365-1901
Designated Facility Location State:	AZ
Designated Facility Contact Company Name:	Not reported
Manifest Residue Indicator:	N

SEARS A/C 6909 (Continued) **1027781808**

Rejection Indicator: N

State Waste:
Manifest Tracking Number: 019244414JJK
Waste Line Number: 1
State Waste Code Owner: CA
State Waste Code: 352
State Waste: Other organic solids

Transporter:
Manifest Tracking Number: 019244414JJK
Transporter Line Number: 1
Transporter EPA ID: CAD028277036
Transporter Name: Asbury Environmental Services

Manifest Tracking Number: 019244414JJK
Transporter Line Number: 2
Transporter EPA ID: CAR000175422
Transporter Name: Worldwide Recovery System Inc

Waste Line:
Manifest Tracking Number: 019244414JJK
Waste Line Number: 1
U.S. DOT Hazardous Indicator: N
U.S. DOT ID Number: Not reported
U.S. DOT Description: Not reported
Non-Hazardous Waste Description: NON-RCRA HAZARDOUS, SOLID (PAPER FILTERS)
Number of Containers: 1
Container Type Code: DM
Container Type Description: Metal drums, barrels, kegs
Waste Quantity: 100
Quantity Unit of Measure Code: P
Quantity Unit of Measure Description: Pounds
Waste Quantity, in Tons: 0.05
Acute Waste Quantity, in Tons: 0
Non-Acute Waste Quantity, in Tons: 0.05
Waste Quantity, in Kilograms: 45.3515
Acute Waste Quantity, in Kilograms: 0
Non-Acute Waste Quantity, in Kilorgrams: 45.3515
Management Method Code: H141
Management Method Description: STORAGE, BULKING AND/OR TRANSFER OFF SITE
Waste Residue Indicator: N
Quantity Discrepancy Indicator: N
Waste Type Discrepancy Indicator: N
Waste Density: Not reported
Waste Density Unit of Measure Code: Not reported
Waste Density Unit of Measure Description: Not reported
Form Code: Not reported
Form Code Description: Not reported
Source Code: Not reported
Source Code Description: Not reported
Waste Minimization Code: Not reported
Waste Minimization Code Description: Not reported
Consent Number: Not reported
EPA Waste Indicator: N

A95 **PETCO STORE #1320** **FINDS** **1023346574**
Target **1150 EL CAMINO REAL STE 167** **N/A**
Property **SAN BRUNO, CA 94066**

Site 95 of 111 in cluster A

Actual: **47 ft.**

FINDS:
Registry ID: 110066425648

Click Here for FRS Facility Detail Report:

Environmental Interest/Information System:
The California Environmental Protection Agency (CalEPA) has recently implemented a new data warehouse system (nSite). This data warehouse combines and merges facility and site information from five different systems managed within CalEPA. The five systems are: California Environmental Reporting System (CERS),EnviroStor, GeoTracker, California Integrated Water Quality System (CIWQS), andToxic Release Inventory (TRI).
The Resource Conservation and Recovery Act Information System (RCRAInfo) is EPA's comprehensive information system in support of the Resource Conservation and Recovery Act (RCRA) of 1976 and the Hazardous and Solid Waste Amendments (HSWA) of 1984. It tracks many types of information about generators, transporters, treaters, storers, and disposers of hazardous waste.

Click this hyperlink while viewing on your computer to access additional FINDS: detail in the EDR Site Report.

A96 **THE PICTURE PEOPLE** **San Mateo Co. BI** **S103990307**
Target **1150 EL CAMINO REAL** **N/A**
Property **SAN BRUNO, CA 94066**

Site 96 of 111 in cluster A

Actual: **47 ft.**

San Mateo Co. BI:

Name:	THE PICTURE PEOPLE
Address:	1150 EL CAMINO REAL
City,State,Zip:	SAN BRUNO, CA 94066
Region:	SAN MATEO
Facility ID:	FA0024505
Prog Element Code:	GENERATES and RECYCLES WASTE OIL/SOLVENT
Record Id:	PR0029231
Description:	GENERATES & RECYCLES WASTE OIL/SOLVENT
Facility Status:	Inactive, non-billable
Program Category:	HAZARDOUS WASTE PROGRAM

Name:	THE PICTURE PEOPLE
Address:	1150 EL CAMINO REAL
City,State,Zip:	SAN BRUNO, CA 94066
Region:	SAN MATEO
Facility ID:	FA0024505
Prog Element Code:	COND EXEMPT - SQ TREATMENT
Record Id:	PR0030835
Description:	COND EXEMPT - SQ TREATMENT
Facility Status:	Inactive, non-billable
Program Category:	CONDITIONALLY EXEMPT (CE)

Name:	SPRINT NEXTEL CELL SITE SF25XC244
Address:	1150 EL CAMINO REAL
City,State,Zip:	SAN BRUNO, CA 94066

THE PICTURE PEOPLE (Continued) **S103990307**

Region: SAN MATEO
Facility ID: FA0045043
Prog Element Code: STORES HAZ MAT <219GAL,1,999LB, 879FT3
Record Id: PR0057573
Description: STORES HAZ MAT <219GAL,1,999LB, 879CF
Facility Status: Inactive, non-billable
Program Category: BUSINESS PLAN PROGRAM

Name: SPRINT NEXTEL CELL SITE SF25XC244
Address: 1150 EL CAMINO REAL
City,State,Zip: SAN BRUNO, CA 94066
Region: SAN MATEO
Facility ID: FA0045043
Prog Element Code: STORMWATER ANNUAL INSPECTION FEE
Record Id: PR0057574
Description: STORMWATER ANNUAL FEE - INSP FREQ EVERY 2 YRS
Facility Status: Inactive, non-billable
Program Category: STORMWATER

A97 **CHIPOTLE MEXICAN GRILL #2412** **San Mateo Co. BI** **S122980383**
Target **1150 EL CAMINO REAL** **HWTS** **N/A**
Property **SAN BRUNO, CA 94066**

Site 97 of 111 in cluster A

Actual:
47 ft.

San Mateo Co. BI:
Name: CHIPOTLE MEXICAN GRILL #2412
Address: 1150 EL CAMINO REAL
City,State,Zip: SAN BRUNO, CA 94066
Region: SAN MATEO
Facility ID: FA0064733
Prog Element Code: STORES HAZ MAT <219GAL,1,999LB, 879FT3
Record Id: PR0087595
Description: STORES HAZ MAT <219GAL,1,999LB, 879CF
Facility Status: Active, billable
Program Category: BUSINESS PLAN PROGRAM

Name: CHIPOTLE MEXICAN GRILL #2412
Address: 1150 EL CAMINO REAL
City,State,Zip: SAN BRUNO, CA 94066
Region: SAN MATEO
Facility ID: FA0057055
Prog Element Code: STORMWATER ANNUAL INSPECTION FEE
Record Id: PR0079113
Description: STORMWATER ANNUAL FEE - INSP FREQ EVERY 2 YRS
Facility Status: Inactive, non-billable
Program Category: STORMWATER

HWTS:
Name: CHIPOTLE MEXICAN GRILL #2412
Address: 1150 EL CAMINO REAL
Address 2: Not reported
City,State,Zip: SAN BRUNO, CA 94066
EPA ID: CAC003225652
Inactive Date: 07/03/2023
Create Date: 04/03/2023
Last Act Date: Not reported

CHIPOTLE MEXICAN GRILL #2412 (Continued) **S122980383**

Mailing Name:	Not reported
Mailing Address:	1150 EL CAMINO REAL
Mailing Address 2:	Not reported
Mailing City,State,Zip:	SAN BRUNO, CA 94066
Owner Name:	CHIPOTLE MEXICAN GRILL
Owner Address:	333 NATIONWIDE BLVD
Owner Address 2:	Not reported
Owner City,State,Zip:	COLUMBUS, OH 43215
Owner Phone:	Not reported
Owner Fax:	Not reported
Contact Name:	PATTI MANN
Contact Address:	333 NATIONWIDE BLVD
Contact Address 2:	Not reported
City,State,Zip:	COLUMBUS, OH 43215
Contact Phone:	Not reported
Contact Fax:	Not reported
Facility Status:	Inactive
Facility Type:	Temporary
Category:	State
Latitude:	37.636488989999997
Longitude:	-122.41770703

A98 **SEARCS AUTOMOTIVE CENTER** **RGA LUST** **S114684415**
Target **1178 EL CAMINO REAL** **N/A**
Property **SAN BRUNO, CA**

Site 98 of 111 in cluster A

Actual:
47 ft.

RGA LUST:

Name:	SEARS AUTOMOTIVE CENTER		
Address:	1178 EL CAMINO REAL		
City:	SAN BRUNO		
State:	SAN BRUNO		
	2012	SEARS AUTOMOTIVE CENTER	1178 EL CAMINO REAL
Name:	SEARS AUTOMOTIVE CENTER		
Address:	1178 EL CAMINO REAL		
City:	SAN BRUNO		
State:	SAN BRUNO		
	2011	SEARS AUTOMOTIVE CENTER	1178 EL CAMINO REAL
Name:	SEARS AUTOMOTIVE CENTER		
Address:	1178 EL CAMINO REAL		
City:	SAN BRUNO		
State:	SAN BRUNO		
	2010	SEARS AUTOMOTIVE CENTER	1178 EL CAMINO REAL
Name:	SEARS AUTOMOTIVE CENTER		
Address:	1178 EL CAMINO REAL		
City:	SAN BRUNO		
State:	SAN BRUNO		
	2009	SEARS AUTOMOTIVE CENTER	1178 EL CAMINO REAL
Name:	SEARS AUTOMOTIVE CENTER		
Address:	1178 EL CAMINO REAL		
City:	SAN BRUNO		
State:	SAN BRUNO		
	2008	SEARS AUTOMOTIVE CENTER	1178 EL CAMINO REAL
Name:	SEARS AUTOMOTIVE CENTER		
Address:	1178 EL CAMINO REAL		
City:	SAN BRUNO		
State:	SAN BRUNO		

SEARS AUTOMOTIVE CENTER (Continued) **S114684415**

2007 SEARS AUTOMOTIVE CENTER 1178 EL CAMINO REAL
Name: SEARS AUTOMOTIVE CENTER
Address: 1178 EL CAMINO REAL
City: SAN BRUNO
State: SAN BRUNO
2006 SEARS AUTOMOTIVE CENTER 1178 EL CAMINO REAL
Name: SEARS AUTOMOTIVE CENTER
Address: 1178 EL CAMINO REAL
City: SAN BRUNO
State: SAN BRUNO
2005 SEARS AUTOMOTIVE CENTER 1178 EL CAMINO REAL
Name: SEARS AUTOMOTIVE CENTER
Address: 1178 EL CAMINO REAL
City: SAN BRUNO
State: SAN BRUNO
2003 SEARS AUTOMOTIVE CENTER 1178 EL CAMINO REAL
Name: SEARS AUTOMOTIVE CENTER
Address: 1178 EL CAMINO REAL
City: SAN BRUNO
State: SAN BRUNO
2002 SEARS AUTOMOTIVE CENTER 1178 EL CAMINO REAL
Name: SEARS AUTOMOTIVE CENTER
Address: 1178 EL CAMINO REAL
City: SAN BRUNO
State: SAN BRUNO
2001 SEARS AUTOMOTIVE CENTER 1178 EL CAMINO REAL
Name: SEARS AUTOMOTIVE CENTER
Address: 1178 EL CAMINO REAL
City: SAN BRUNO
State: SAN BRUNO
2000 SEARS AUTOMOTIVE CENTER 1178 EL CAMINO REAL
Name: SEARS AUTOMOTIVE CENTER
Address: 1178 EL CAMINO REAL
City: SAN BRUNO
State: SAN BRUNO
1998 SEARS AUTOMOTIVE CENTER 1178 EL CAMINO REAL
Name: SEARS AUTOMOTIVE CENTER
Address: 1178 EL CAMINO REAL
City: SAN BRUNO
State: SAN BRUNO
1997 SEARS AUTOMOTIVE CENTER 1178 EL CAMINO REAL
Name: SEARS AUTOMOTIVE CENTER
Address: 1178 EL CAMINO REAL
City: SAN BRUNO
State: SAN BRUNO
1996 SEARS AUTOMOTIVE CENTER 1178 EL CAMINO REAL
Name: SEARS AUTOMOTIVE CENTER
Address: 1178 EL CAMINO REAL
City: SAN BRUNO
State: SAN BRUNO
1995 SEARS AUTOMOTIVE CENTER 1178 EL CAMINO REAL
Name: SEARS AUTOMOTIVE CENTER
Address: 1178 EL CAMINO REAL
City: SAN BRUNO
State: SAN BRUNO
1994 SEARS AUTOMOTIVE CENTER 1178 EL CAMINO REAL
Name: SEARS AUTOMOTIVE CENTER

SEARS AUTOMOTIVE CENTER (Continued) **S114684415**

Address: 1178 EL CAMINO REAL
City: SAN BRUNO
State: SAN BRUNO
1993 SEARS AUTOMOTIVE CENTER 1178 EL CAMINO REAL

A99 **SEARS NO 1478 6909 7098** **RCRA-SQG** **1006805816**
Target **1178 EL CAMINO REAL** **CAR000141705**
Property **SAN BRUNO, CA 94066**

Site 99 of 111 in cluster A

Actual:
47 ft.

RCRA Listings:

Date Form Received by Agency:	20030312
Handler Name:	Sears No 1478 6909 7098
Handler Address:	El Camino Real
Handler City,State,Zip:	SAN BRUNO, CA 94066
EPA ID:	CAR000141705
Contact Name:	KATHLEEN M FLAHERTY
Contact Address:	BEVERLY RD A2 238A
Contact City,State,Zip:	HOFFMAN ESTATES, IL 60179
Contact Telephone:	847-286-7199
Contact Fax:	Not reported
Contact Email:	Not reported
Contact Title:	Not reported
EPA Region:	09
Land Type:	Private
Federal Waste Generator Description:	Small Quantity Generator
Non-Notifier:	Not reported
Biennial Report Cycle:	Not reported
Accessibility:	Not reported
Active Site Indicator:	Handler Activities
State District Owner:	Not reported
State District:	Not reported
Mailing Address:	BEVERLY RD A2 238A
Mailing City,State,Zip:	HOFFMAN ESTATES, IL 60179
Owner Name:	Sears Roebuck And Co
Owner Type:	Private
Operator Name:	Sears Roebuck And Co
Operator Type:	Private
Short-Term Generator Activity:	No
Importer Activity:	No
Mixed Waste Generator:	No
Transporter Activity:	No
Transfer Facility Activity:	No
Recycler Activity with Storage:	No
Small Quantity On-Site Burner Exemption:	No
Smelting Melting and Refining Furnace Exemption:	No
Underground Injection Control:	No
Off-Site Waste Receipt:	No
Universal Waste Indicator:	No
Universal Waste Destination Facility:	No
Federal Universal Waste:	No
Active Site State-Reg Handler:	---
Federal Facility Indicator:	Not reported
Hazardous Secondary Material Indicator:	N
Sub-Part K Indicator:	Not reported
2018 GPRA Permit Baseline:	Not on the Baseline
2018 GPRA Renewals Baseline:	Not on the Baseline

SEARS NO 1478 6909 7098 (Continued) **1006805816**

202 GPRA Corrective Action Baseline:	No
Subject to Corrective Action Universe:	No
Non-TSDFs Where RCRA CA has Been Imposed Universe:	No
Corrective Action Priority Ranking:	No NCAPS ranking
Environmental Control Indicator:	No
Institutional Control Indicator:	No
Human Exposure Controls Indicator:	N/A
Groundwater Controls Indicator:	N/A
Significant Non-Complier Universe:	No
Unaddressed Significant Non-Complier Universe:	No
Addressed Significant Non-Complier Universe:	No
Significant Non-Complier With a Compliance Schedule Universe:	No
Financial Assurance Required:	Not reported
Handler Date of Last Change:	20030328
Recognized Trader-Importer:	No
Recognized Trader-Exporter:	No
Importer of Spent Lead Acid Batteries:	No
Exporter of Spent Lead Acid Batteries:	No
Recycler Activity Without Storage:	No
Manifest Broker:	No
Sub-Part P Indicator:	No

Hazardous Waste Summary:

Waste Code:	D001
Waste Description:	Ignitable Waste
Waste Code:	D008
Waste Description:	Lead
Waste Code:	D018
Waste Description:	Benzene
Waste Code:	D039
Waste Description:	Tetrachloroethylene

Handler - Owner Operator:

Owner/Operator Indicator:	Owner
Owner/Operator Name: SEARS ROEBUCK AND CO	
Legal Status:	Private
Date Became Current:	19701029
Date Ended Current:	Not reported
Owner/Operator Address:	Not reported
Owner/Operator City,State,Zip:	Not reported
Owner/Operator Telephone:	Not reported
Owner/Operator Telephone Ext:	Not reported
Owner/Operator Fax:	Not reported
Owner/Operator Email:	Not reported
Owner/Operator Indicator:	Operator
Owner/Operator Name: SEARS ROEBUCK AND CO	
Legal Status:	Private
Date Became Current:	19701029
Date Ended Current:	Not reported
Owner/Operator Address:	Not reported
Owner/Operator City,State,Zip:	Not reported

SEARS NO 1478 6909 7098 (Continued) **1006805816**

Owner/Operator Telephone: Not reported
Owner/Operator Telephone Ext: Not reported
Owner/Operator Fax: Not reported
Owner/Operator Email: Not reported

Historic Generators:
Receive Date: 20030312
Handler Name: SEARS NO 1478 6909 7098
Federal Waste Generator Description: Small Quantity Generator
State District Owner: Not reported
Large Quantity Handler of Universal Waste: No
Recognized Trader Importer: No
Recognized Trader Exporter: No
Spent Lead Acid Battery Importer: No
Spent Lead Acid Battery Exporter: No
Current Record: Yes
Non Storage Recycler Activity: Not reported
Electronic Manifest Broker: Not reported

List of NAICS Codes and Descriptions:
NAICS Code: 45299
NAICS Description: ALL OTHER GENERAL MERCHANDISE STORES

NAICS Code: 811191
NAICS Description: AUTOMOTIVE OIL CHANGE AND LUBRICATION SHOPS

NAICS Code: 811211
NAICS Description: CONSUMER ELECTRONICS REPAIR AND MAINTENANCE

NAICS Code: 811411
NAICS Description: HOME AND GARDEN EQUIPMENT REPAIR AND MAINTENANCE

Facility Has Received Notices of Violations:
Violations: No Violations Found

Evaluation Action Summary:
Evaluations: No Evaluations Found

A100 Target Property **THE SHOPS AT TANFORAN** **FINDS** **1016791815**
1188 EL CAMINO REAL **N/A**
SAN BRUNO, CA 94066

Site 100 of 111 in cluster A

Actual: 47 ft.

FINDS:
Registry ID: 110058377590

Click Here for FRS Facility Detail Report:

Environmental Interest/Information System:
THE EMISSION INVENTORY SYSTEM (EIS) MAINTAINS AN INVENTORY OF LARGE STATIONARY SOURCES AND VOLUNTARILY-REPORTED SMALLER SOURCES OF AIR POINT POLLUTANT EMITTERS. IT CONTAINS INFORMATION ABOUT FACILITY SITES AND THEIR PHYSICAL LOCATION, EMISSIONS UNITS, EMISSIONS PROCESSES, RELEASE POINTS, CONTROL APPROACHES, AND REGULATIONS. FACILITY

THE SHOPS AT TANFORAN (Continued) **1016791815**

INVENTORY DATA ARE KEPT SEPARATE FROM THE EMISSIONS DATA AND HAVE STABLE IDENTIFIERS TO IMPROVE CONTINUITY FROM YEAR TO YEAR AND TO HELP IDENTIFY DUPLICATE OR MISSING FACILITIES

Registry ID: 110071751941

Click Here for FRS Facility Detail Report:

Environmental Interest/Information System:

Click this hyperlink while viewing on your computer to access additional FINDS: detail in the EDR Site Report.

A101 Target Property **LENSCRAFTERS # 5115**
1150 EL CAMINO REAL
SAN BRUNO, CA 94066

San Mateo Co. BI **S122980307**
N/A

Site 101 of 111 in cluster A

Actual: 47 ft.

San Mateo Co. BI:

Name:	LENSCRAFTERS # 5115
Address:	1150 EL CAMINO REAL
City,State,Zip:	SAN BRUNO, CA 94066
Region:	SAN MATEO
Facility ID:	FA0045178
Prog Element Code:	COND EXEMPT - SPECIAL WASTES
Record Id:	PR0058195
Description:	COND EXEMPT - SPECIAL WASTES
Facility Status:	Active, billable
Program Category:	CONDITIONALLY EXEMPT (CE)

Name:	LENSCRAFTERS # 5115
Address:	1150 EL CAMINO REAL
City,State,Zip:	SAN BRUNO, CA 94066
Region:	SAN MATEO
Facility ID:	FA0045178
Prog Element Code:	GENERATES <27 GAL/YEAR
Record Id:	PR0058196
Description:	GENERATES <27 GAL/YEAR
Facility Status:	Active, billable
Program Category:	HAZARDOUS WASTE PROGRAM

Name:	LENSCRAFTERS # 5115
Address:	1150 EL CAMINO REAL
City,State,Zip:	SAN BRUNO, CA 94066
Region:	SAN MATEO
Facility ID:	FA0045178
Prog Element Code:	3095
Record Id:	PR0058197
Description:	STORMWATER ANNUAL FEE - INSP FREQ EVERY 5 YRS
Facility Status:	Inactive, non-billable
Program Category:	STORMWATER

A102 **TARGET NO 1054** **FINDS** **1016090346**
Target **1150 EL CAMINO REAL 30D** **ECHO** **N/A**
Property **SAN BRUNO, CA 94066**

Site 102 of 111 in cluster A

Actual:
47 ft.

FINDS:
Registry ID: 110009552929

Click Here for FRS Facility Detail Report:

Environmental Interest/Information System:
The California Environmental Reporting System (CERS) is a statewide web-based user and information exchange system to support over 140,000 regulated businesses and over 130 local agencies in electronically collecting and reporting significant hazardous materials, hazardous waste and compliance and enforcement data as mandated by California law. Under oversight by Cal/EPA, certified local governing agencies (Unified Program Agencies - UPAs) consolidate, coordinate and provide consistent regulatory activities for six state and federal environmental programs.
The California Environmental Protection Agency (CalEPA) has recently implemented a new data warehouse system (nSite). This data warehouse combines and merges facility and site information from five different systems managed within CalEPA. The five systems are: California Environmental Reporting System (CERS),EnviroStor, GeoTracker, California Integrated Water Quality System (CIWQS), andToxic Release Inventory (TRI).
The Resource Conservation and Recovery Act Information System (RCRAInfo) is EPA's comprehensive information system in support of the Resource Conservation and Recovery Act (RCRA) of 1976 and the Hazardous and Solid Waste Amendments (HSWA) of 1984. It tracks many types of information about generators, transporters, treaters, storers, and disposers of hazardous waste.
California's Hazardous Waste Tracking System Data Mart (HWTS-DATAMART) provides information on hazardous waste shipments for generators, transporters, and treatment, storage, and disposal facilities.

Click this hyperlink while viewing on your computer to access additional FINDS: detail in the EDR Site Report.

ECHO:
Envid: 1016090346
Registry ID: 110009552929

DFR URL:
Name: TARGET NO 1054
Address: 1150 EL CAMINO REAL 30D
City,State,Zip: SAN BRUNO, CA 94066

A103 **OLD NAVY 3383** **RCRA NonGen / NLR** **1025871128**
Target **1150 EL CAMINO REAL** **CAL000444238**
Property **SAN BRUNO, CA 94066**

Site 103 of 111 in cluster A

Actual:
47 ft.

RCRA Listings:
Date Form Received by Agency: 20210617
Handler Name: Old Navy 3383
Handler Address: El Camino Real
Handler City,State,Zip: SAN BRUNO, CA 94066

OLD NAVY 3383 (Continued) **1025871128**

EPA ID:	CAL000444238
Contact Name:	JESSICA OTTO
Contact Address:	CHURCH ST
Contact City,State,Zip:	LAKE ZURICH, IL 60047
Contact Telephone:	224-858-4583
Contact Fax:	Not reported
Contact Email:	JESSICA.OTTO@G2REV.COM
Contact Title:	Not reported
EPA Region:	09
Land Type:	Not reported
Federal Waste Generator Description:	Not a generator, verified
Non-Notifier:	Not reported
Biennial Report Cycle:	Not reported
Accessibility:	Not reported
Active Site Indicator:	Not reported
State District Owner:	Not reported
State District:	Not reported
Mailing Address:	CHURCH ST
Mailing City,State,Zip:	LAKE ZURICH, IL 60047
Owner Name:	Not reported
Owner Type:	Not reported
Operator Name:	Gap Inc
Operator Type:	Other
Short-Term Generator Activity:	No
Importer Activity:	No
Mixed Waste Generator:	No
Transporter Activity:	No
Transfer Facility Activity:	No
Recycler Activity with Storage:	No
Small Quantity On-Site Burner Exemption:	No
Smelting Melting and Refining Furnace Exemption:	No
Underground Injection Control:	No
Off-Site Waste Receipt:	No
Universal Waste Indicator:	No
Universal Waste Destination Facility:	No
Federal Universal Waste:	No
Active Site State-Reg Handler:	---
Federal Facility Indicator:	Not reported
Hazardous Secondary Material Indicator:	N
Sub-Part K Indicator:	Not reported
2018 GPRA Permit Baseline:	Not on the Baseline
2018 GPRA Renewals Baseline:	Not on the Baseline
202 GPRA Corrective Action Baseline:	No
Subject to Corrective Action Universe:	No
Non-TSDFs Where RCRA CA has Been Imposed Universe:	No
Corrective Action Priority Ranking:	No NCAPS ranking
Environmental Control Indicator:	No
Institutional Control Indicator:	No
Human Exposure Controls Indicator:	N/A
Groundwater Controls Indicator:	N/A
Significant Non-Complier Universe:	No
Unaddressed Significant Non-Complier Universe:	No
Addressed Significant Non-Complier Universe:	No
Significant Non-Complier With a Compliance Schedule Universe:	No
Financial Assurance Required:	Not reported
Handler Date of Last Change:	20210618
Recognized Trader-Importer:	No

OLD NAVY 3383 (Continued) **1025871128**

Recognized Trader-Exporter:	No
Importer of Spent Lead Acid Batteries:	No
Exporter of Spent Lead Acid Batteries:	No
Recycler Activity Without Storage:	No
Manifest Broker:	No
Sub-Part P Indicator:	No

Handler - Owner Operator:

Owner/Operator Indicator:	Operator
Owner/Operator Name: JESSICA OTTO	
Legal Status:	Other
Date Became Current:	Not reported
Date Ended Current:	Not reported
Owner/Operator Address:	8585 PYOTT RD STE 100
Owner/Operator City,State,Zip:	LAKE IN THE HILLS, IL 60156
Owner/Operator Telephone:	224-858-4583
Owner/Operator Telephone Ext:	Not reported
Owner/Operator Fax:	Not reported
Owner/Operator Email:	Not reported

Owner/Operator Indicator:	Operator
Owner/Operator Name: GAP INC	
Legal Status:	Other
Date Became Current:	Not reported
Date Ended Current:	Not reported
Owner/Operator Address:	TWO FOLSOM ST
Owner/Operator City,State,Zip:	SAN FRANCISCO, CA 94105
Owner/Operator Telephone:	415-427-2888
Owner/Operator Telephone Ext:	Not reported
Owner/Operator Fax:	Not reported
Owner/Operator Email:	Not reported

Owner/Operator Indicator:	Owner
Owner/Operator Name: GAP INC	
Legal Status:	Other
Date Became Current:	Not reported
Date Ended Current:	Not reported
Owner/Operator Address:	TWO FOLSOM ST
Owner/Operator City,State,Zip:	SAN FRANCISCO, CA 94105
Owner/Operator Telephone:	415-427-2888
Owner/Operator Telephone Ext:	Not reported
Owner/Operator Fax:	Not reported
Owner/Operator Email:	Not reported

Historic Generators:

Receive Date:	20210617
Handler Name: OLD NAVY 3383	
Federal Waste Generator Description:	Not a generator, verified
State District Owner:	Not reported
Large Quantity Handler of Universal Waste:	No
Recognized Trader Importer:	No
Recognized Trader Exporter:	No
Spent Lead Acid Battery Importer:	No
Spent Lead Acid Battery Exporter:	No
Current Record:	Yes

OLD NAVY 3383 (Continued) **1025871128**

Non Storage Recycler Activity: No
Electronic Manifest Broker: No

Receive Date: 20190312
Handler Name: OLD NAVY 3383
Federal Waste Generator Description: Not a generator, verified
State District Owner: Not reported
Large Quantity Handler of Universal Waste: No
Recognized Trader Importer: No
Recognized Trader Exporter: No
Spent Lead Acid Battery Importer: No
Spent Lead Acid Battery Exporter: No
Current Record: No
Non Storage Recycler Activity: Not reported
Electronic Manifest Broker: Not reported

List of NAICS Codes and Descriptions:
NAICS Code: 448140
NAICS Description: FAMILY CLOTHING STORES

Facility Has Received Notices of Violations:
Violations: No Violations Found

Evaluation Action Summary:
Evaluations: No Evaluations Found

A104 **OLD NAVY #3383** **San Mateo Co. BI** **S123182741**
Target **1150 EL CAMINO REAL** **N/A**
Property **SAN BRUNO, CA 94066**

Site 104 of 111 in cluster A

Actual:
47 ft.

San Mateo Co. BI:
Name: OLD NAVY #3383
Address: 1150 EL CAMINO REAL
City,State,Zip: SAN BRUNO, CA 94066
Region: SAN MATEO
Facility ID: FA0047047
Prog Element Code: STORMWATER ANNUAL INSPECTION FEE
Record Id: PR0064112
Description: STORMWATER ANNUAL FEE - INSP FREQ EVERY 2 YRS
Facility Status: Inactive, non-billable
Program Category: STORMWATER

A105 **THE SHOPS AT TANFORAN** **San Mateo Co. BI** **S108222021**
Target **1150 EL CAMINO REAL** **N/A**
Property **SAN BRUNO, CA 94066**

Site 105 of 111 in cluster A

Actual: **47 ft.**

San Mateo Co. BI:

Name:	THE SHOPS AT TANFORAN
Address:	1150 EL CAMINO REAL
City,State,Zip:	SAN BRUNO, CA 94066
Region:	SAN MATEO
Facility ID:	FA0052075
Prog Element Code:	STORMWATER ANNUAL INSPECTION FEE
Record Id:	PR0072222
Description:	STORMWATER ANNUAL FEE - INSP FREQ EVERY 2 YRS
Facility Status:	Inactive, non-billable
Program Category:	STORMWATER

Name:	THE SHOPS AT TANFORAN
Address:	1150 EL CAMINO REAL
City,State,Zip:	SAN BRUNO, CA 94066
Region:	SAN MATEO
Facility ID:	FA0052075
Prog Element Code:	STORES MV FUELS OR WASTE ONLY
Record Id:	PR0072221
Description:	STORES MV FUELS OR WASTE ONLY
Facility Status:	Inactive, non-billable
Program Category:	BUSINESS PLAN PROGRAM

A106 **SEARS #6909** **San Mateo Co. BI** **S113177111**
Target **1178 EL CAMINO REAL** **N/A**
Property **SAN BRUNO, CA 94066**

Site 106 of 111 in cluster A

Actual: **47 ft.**

San Mateo Co. BI:

Name:	SEARS #6909
Address:	1178 EL CAMINO REAL
City,State,Zip:	SAN BRUNO, CA 94066
Region:	SAN MATEO
Facility ID:	FA0018304
Prog Element Code:	STORMWATER ANNUAL INSPECTION FEE
Record Id:	PR0043557
Description:	STORMWATER ANNUAL FEE - INSP FREQ EVERY 2 YRS
Facility Status:	Inactive, non-billable
Program Category:	STORMWATER

Name:	SEARS #6909
Address:	1178 EL CAMINO REAL
City,State,Zip:	SAN BRUNO, CA 94066
Region:	SAN MATEO
Facility ID:	FA0018304
Prog Element Code:	2352
Record Id:	PR0068343
Description:	TIER I: TANK STOR CAP =>1,320 & <5,000 GAL
Facility Status:	Active, billable
Program Category:	ABOVE GROUND PETROLEUM STORAGE (AST)

Name:	SEARS #6909
Address:	1178 EL CAMINO REAL

SEARS #6909 (Continued) **S113177111**

City,State,Zip:	SAN BRUNO, CA 94066
Region:	SAN MATEO
Facility ID:	FA0018304
Prog Element Code:	GEN <1 TONS HAZ WASTE/YR
Record Id:	PR0012212
Description:	GEN <1 TONS HAZ WASTE/YR
Facility Status:	Active, billable
Program Category:	HAZARDOUS WASTE PROGRAM
Name:	SEARS #6909
Address:	1178 EL CAMINO REAL
City,State,Zip:	SAN BRUNO, CA 94066
Region:	SAN MATEO
Facility ID:	FA0018304
Prog Element Code:	STORES HAZ MAT <1,199GAL,9,999LB,4,799FT3
Record Id:	PR0005001
Description:	STORES HAZ MAT <1,199GAL,9,999LB,4,799CF
Facility Status:	Active, billable
Program Category:	BUSINESS PLAN PROGRAM

A107 **PETCO STORE #1320** **RCRA NonGen / NLR** **1024839971**
Target **1150 EL CAMINO REAL STE 167** **E MANIFEST** **CAL000388276**
Property **SAN BRUNO, CA 94066**

Site 107 of 111 in cluster A

Actual: **47 ft.**

RCRA Listings:

Date Form Received by Agency:	20130805
Handler Name:	Petco Store #1320
Handler Address:	1150 El Camino Real Ste 167
Handler City,State,Zip:	SAN BRUNO, CA 94066-2429
EPA ID:	CAL000388276
Contact Name:	AMY EBERSOLE-MARTINEZ
Contact Address:	654 RICHLAND HILLS
Contact City,State,Zip:	SAN ANTONIO, TX 78245-0000
Contact Telephone:	858-761-5359
Contact Fax:	858-882-8686
Contact Email:	SAFETY@PETCO.COM
Contact Title:	Not reported
EPA Region:	09
Land Type:	Not reported
Federal Waste Generator Description:	Not a generator, verified
Non-Notifier:	Not reported
Biennial Report Cycle:	Not reported
Accessibility:	Not reported
Active Site Indicator:	Handler Activities
State District Owner:	Not reported
State District:	Not reported
Mailing Address:	654 RICHLAND HILLS
Mailing City,State,Zip:	SAN ANTONIO, TX 78245
Owner Name:	Petco Animals Supplies Inc
Owner Type:	Other
Operator Name:	Amy Ebersole-Martinez
Operator Type:	Other
Short-Term Generator Activity:	No
Importer Activity:	No
Mixed Waste Generator:	No
Transporter Activity:	No

PETCO STORE #1320 (Continued) **1024839971**

Transfer Facility Activity:	No
Recycler Activity with Storage:	No
Small Quantity On-Site Burner Exemption:	No
Smelting Melting and Refining Furnace Exemption:	No
Underground Injection Control:	No
Off-Site Waste Receipt:	No
Universal Waste Indicator:	Yes
Universal Waste Destination Facility:	Yes
Federal Universal Waste:	No
Active Site State-Reg Handler:	---
Federal Facility Indicator:	Not reported
Hazardous Secondary Material Indicator:	N
Sub-Part K Indicator:	Not reported
2018 GPRA Permit Baseline:	Not on the Baseline
2018 GPRA Renewals Baseline:	Not on the Baseline
202 GPRA Corrective Action Baseline:	No
Subject to Corrective Action Universe:	No
Non-TSDFs Where RCRA CA has Been Imposed Universe:	No
Corrective Action Priority Ranking:	No NCAPS ranking
Environmental Control Indicator:	No
Institutional Control Indicator:	No
Human Exposure Controls Indicator:	N/A
Groundwater Controls Indicator:	N/A
Significant Non-Complier Universe:	No
Unaddressed Significant Non-Complier Universe:	No
Addressed Significant Non-Complier Universe:	No
Significant Non-Complier With a Compliance Schedule Universe:	No
Financial Assurance Required:	Not reported
Handler Date of Last Change:	20180906
Recognized Trader-Importer:	No
Recognized Trader-Exporter:	No
Importer of Spent Lead Acid Batteries:	No
Exporter of Spent Lead Acid Batteries:	No
Recycler Activity Without Storage:	No
Manifest Broker:	No
Sub-Part P Indicator:	No

Handler - Owner Operator:

Owner/Operator Indicator:	Operator
Owner/Operator Name: AMY EBERSOLE-MARTINEZ	
Legal Status:	Other
Date Became Current:	Not reported
Date Ended Current:	Not reported
Owner/Operator Address:	654 RICHLAND HILLS
Owner/Operator City,State,Zip:	SAN ANTONIO, TX 78245-0000
Owner/Operator Telephone:	858-761-5359
Owner/Operator Telephone Ext:	Not reported
Owner/Operator Fax:	Not reported
Owner/Operator Email:	Not reported

Owner/Operator Indicator:	Owner
Owner/Operator Name: PETCO ANIMALS SUPPLIES INC	
Legal Status:	Other
Date Became Current:	Not reported
Date Ended Current:	Not reported
Owner/Operator Address:	654 RICHLAND HILLS

PETCO STORE #1320 (Continued) **1024839971**

Owner/Operator City,State,Zip: SAN ANTONIO, TX 78245
Owner/Operator Telephone: 858-201-9217
Owner/Operator Telephone Ext: Not reported
Owner/Operator Fax: Not reported
Owner/Operator Email: Not reported

Historic Generators:
Receive Date: 20130805
Handler Name: PETCO STORE #1320
Federal Waste Generator Description: Not a generator, verified
State District Owner: Not reported
Large Quantity Handler of Universal Waste: No
Recognized Trader Importer: No
Recognized Trader Exporter: No
Spent Lead Acid Battery Importer: No
Spent Lead Acid Battery Exporter: No
Current Record: Yes
Non Storage Recycler Activity: Not reported
Electronic Manifest Broker: Not reported

List of NAICS Codes and Descriptions:
NAICS Code: 42299
NAICS Description: OTHER MISCELLANEOUS NONDURABLE GOODS WHOLESALERS

NAICS Code: 54189
NAICS Description: OTHER SERVICES RELATED TO ADVERTISING

Facility Has Received Notices of Violations:
Violations: No Violations Found

Evaluation Action Summary:
Evaluations: No Evaluations Found

E MANIFEST:
Manifest Tracking Number: 200463960CLE
Last Updated Date: 20230605
Shipped Date: 20230516
Received Date: 20230524
Manifest Status: Signed
Submission Type: DataImage5Copy
Origin Type: Service
Generator EPA ID: CAL000388276
Generator Name: Petco
Generator Location Street Number: Not reported
Generator Location Street 1: 1150 EL CAMINO REAL NO. 167
Generator Location Street 2: Not reported
Generator Location City: SAN BRUNO
Generator Location State: CA
Generator Location Zip: 94066-2429
Generator Mail Street Number: Not reported
Generator Mail Street 1: 1150 El Camino Real Ste 167
Generator Mail Street 2: Not reported
Generator Mail City: San Bruno
Generator Mail Zip: 94066-2429

PETCO STORE #1320 (Continued) **1024839971**

Generator Mail State:	CA
Generator Contact Company Name:	Not reported
Designated Facility EPA ID:	NVD980895338
Designated Facility Name:	21st Century Environmental Management Of Nevada, Llc
Designated Facility Mail Street Number:	Not reported
Designated Facility Mail Street 1:	Not reported
Designated Facility Mail Street 2:	2095 Newlands Drive East
Designated Facility Mail City:	Fernley
Designated Facility Mail Zip:	89408
Designated Facility Mail State:	NV
Designated Facility Location Street Number:	Not reported
Designated Facility Location Street 1:	2095 Newlands Drive East
Designated Facility Location Street 2:	Not reported
Designated Facility Location City:	Fernley
Designated Facility Location Zip:	89408
Designated Facility Location State:	NV
Designated Facility Contact Company Name:	Not reported
Manifest Residue Indicator:	N
Rejection Indicator:	N

Manifest Tracking Number:	009159237FLE
Last Updated Date:	20181008
Shipped Date:	20180828
Received Date:	20181001
Manifest Status:	Signed
Submission Type:	DataImage5Copy
Origin Type:	Service
Generator EPA ID:	CAL000388276
Generator Name:	Petco
Generator Location Street Number:	Not reported
Generator Location Street 1:	1150 EL CAMINO REAL NO. 167
Generator Location Street 2:	Not reported
Generator Location City:	SAN BRUNO
Generator Location State:	CA
Generator Location Zip:	94066
Generator Mail Street Number:	Not reported
Generator Mail Street 1:	654 Richland Hills Dr
Generator Mail Street 2:	Not reported
Generator Mail City:	San Antonio
Generator Mail Zip:	78245
Generator Mail State:	TX
Generator Contact Company Name:	Not reported
Designated Facility EPA ID:	CAD008364432
Designated Facility Name:	Rho Chem Llc
Designated Facility Mail Street Number:	Not reported
Designated Facility Mail Street 1:	Not reported
Designated Facility Mail Street 2:	425 Isis Ave.
Designated Facility Mail City:	Inglewood
Designated Facility Mail Zip:	90301
Designated Facility Mail State:	CA
Designated Facility Location Street Number:	Not reported
Designated Facility Location Street 1:	425 Isis Ave.
Designated Facility Location Street 2:	Not reported
Designated Facility Location City:	Inglewood
Designated Facility Location Zip:	90301
Designated Facility Location State:	CA
Designated Facility Contact Company Name:	Not reported

PETCO STORE #1320 (Continued) **1024839971**

Manifest Residue Indicator:	N
Rejection Indicator:	N
Manifest Tracking Number:	009159238FLE
Last Updated Date:	20181008
Shipped Date:	20180828
Received Date:	20180920
Manifest Status:	Signed
Submission Type:	DataImage5Copy
Origin Type:	Service
Generator EPA ID:	CAL000388276
Generator Name:	Petco
Generator Location Street Number:	Not reported
Generator Location Street 1:	1150 EL CAMINO REAL NO. 167
Generator Location Street 2:	Not reported
Generator Location City:	SAN BRUNO
Generator Location State:	CA
Generator Location Zip:	94066
Generator Mail Street Number:	Not reported
Generator Mail Street 1:	654 Richland Hills Dr
Generator Mail Street 2:	Not reported
Generator Mail City:	San Antonio
Generator Mail Zip:	78245
Generator Mail State:	TX
Generator Contact Company Name:	Not reported
Designated Facility EPA ID:	NVD980895338
Designated Facility Name:	21st Century Environmental Management Of Nevada, Llc
Designated Facility Mail Street Number:	Not reported
Designated Facility Mail Street 1:	Not reported
Designated Facility Mail Street 2:	2095 Newlands Drive East
Designated Facility Mail City:	Fernley
Designated Facility Mail Zip:	89408
Designated Facility Mail State:	NV
Designated Facility Location Street Number:	Not reported
Designated Facility Location Street 1:	2095 Newlands Drive East
Designated Facility Location Street 2:	Not reported
Designated Facility Location City:	Fernley
Designated Facility Location Zip:	89408
Designated Facility Location State:	NV
Designated Facility Contact Company Name:	Not reported
Manifest Residue Indicator:	N
Rejection Indicator:	N
Manifest Tracking Number:	015081095FLE
Last Updated Date:	20201026
Shipped Date:	20201001
Received Date:	20201016
Manifest Status:	Signed
Submission Type:	DataImage5Copy
Origin Type:	Service
Generator EPA ID:	CAL000388276
Generator Name:	Petco
Generator Location Street Number:	Not reported
Generator Location Street 1:	1150 EL CAMINO REAL NO. 167
Generator Location Street 2:	Not reported
Generator Location City:	SAN BRUNO
Generator Location State:	CA

PETCO STORE #1320 (Continued) **1024839971**

Generator Location Zip:	94066-2429
Generator Mail Street Number:	Not reported
Generator Mail Street 1:	1150 El Camino Real Ste 167
Generator Mail Street 2:	Not reported
Generator Mail City:	San Bruno
Generator Mail Zip:	94066-2429
Generator Mail State:	CA
Generator Contact Company Name:	Not reported
Designated Facility EPA ID:	CAD980884183
Designated Facility Name:	Gem Rancho Cordova Llc
Designated Facility Mail Street Number:	Not reported
Designated Facility Mail Street 1:	Not reported
Designated Facility Mail Street 2:	11855 White Rock Road
Designated Facility Mail City:	Rancho Cordova
Designated Facility Mail Zip:	95742
Designated Facility Mail State:	CA
Designated Facility Location Street Number:	Not reported
Designated Facility Location Street 1:	11855 White Rock Road
Designated Facility Location Street 2:	Not reported
Designated Facility Location City:	Rancho Cordova
Designated Facility Location Zip:	95742
Designated Facility Location State:	CA
Designated Facility Contact Company Name:	Not reported
Manifest Residue Indicator:	N
Rejection Indicator:	N

Manifest Tracking Number:	015081096FLE
Last Updated Date:	20210618
Shipped Date:	20201001
Received Date:	20201027
Manifest Status:	Signed
Submission Type:	DataImage5Copy
Origin Type:	Service
Generator EPA ID:	CAL000388276
Generator Name:	Petco Store #1320
Generator Location Street Number:	Not reported
Generator Location Street 1:	1150 EL CAMINO REAL STE 167
Generator Location Street 2:	Not reported
Generator Location City:	SAN BRUNO
Generator Location State:	CA
Generator Location Zip:	94066-2429
Generator Mail Street Number:	Not reported
Generator Mail Street 1:	1150 EL CAMINO REAL STE 167
Generator Mail Street 2:	Not reported
Generator Mail City:	SAN BRUNO
Generator Mail Zip:	94066-2429
Generator Mail State:	CA
Generator Contact Company Name:	Not reported
Designated Facility EPA ID:	CAD008364432
Designated Facility Name:	Rho-Chem Llc
Designated Facility Mail Street Number:	425
Designated Facility Mail Street 1:	Not reported
Designated Facility Mail Street 2:	ISIS AVENUE
Designated Facility Mail City:	INGLEWOOD
Designated Facility Mail Zip:	90301
Designated Facility Mail State:	CA
Designated Facility Location Street Number:	425

PETCO STORE #1320 (Continued) **1024839971**

Designated Facility Location Street 1:	ISIS AVENUE
Designated Facility Location Street 2:	Not reported
Designated Facility Location City:	INGLEWOOD
Designated Facility Location Zip:	90301
Designated Facility Location State:	CA
Designated Facility Contact Company Name:	Not reported
Manifest Residue Indicator:	N
Rejection Indicator:	N

Manifest Tracking Number:	200740561CLE
Last Updated Date:	20240319
Shipped Date:	20240312
Received Date:	20240318
Manifest Status:	Signed
Submission Type:	DataImage5Copy
Origin Type:	Service
Generator EPA ID:	CAL000388276
Generator Name:	Petco
Generator Location Street Number:	Not reported
Generator Location Street 1:	1150 EL CAMINO REAL NO. 167
Generator Location Street 2:	Not reported
Generator Location City:	SAN BRUNO
Generator Location State:	CA
Generator Location Zip:	94066-2429
Generator Mail Street Number:	Not reported
Generator Mail Street 1:	1150 El Camino Real Ste 167
Generator Mail Street 2:	Not reported
Generator Mail City:	San Bruno
Generator Mail Zip:	94066-2429
Generator Mail State:	CA
Generator Contact Company Name:	Not reported
Designated Facility EPA ID:	AZR000527028
Designated Facility Name:	Clean Earth Solutions, Inc.
Designated Facility Mail Street Number:	Not reported
Designated Facility Mail Street 1:	Not reported
Designated Facility Mail Street 2:	19105 SOUTH AVENUE B
Designated Facility Mail City:	SOMERTON
Designated Facility Mail Zip:	85350
Designated Facility Mail State:	AZ
Designated Facility Location Street Number:	Not reported
Designated Facility Location Street 1:	19105 SOUTH AVENUE B
Designated Facility Location Street 2:	Not reported
Designated Facility Location City:	SOMERTON
Designated Facility Location Zip:	85350
Designated Facility Location State:	AZ
Designated Facility Contact Company Name:	Not reported
Manifest Residue Indicator:	N
Rejection Indicator:	N

Manifest Tracking Number:	200740560CLE
Last Updated Date:	20240401
Shipped Date:	20240312
Received Date:	20240321
Manifest Status:	Signed
Submission Type:	DataImage5Copy
Origin Type:	Service
Generator EPA ID:	CAL000388276

PETCO STORE #1320 (Continued) **1024839971**

Generator Name:	Petco
Generator Location Street Number:	Not reported
Generator Location Street 1:	1150 EL CAMINO REAL NO. 167
Generator Location Street 2:	Not reported
Generator Location City:	SAN BRUNO
Generator Location State:	CA
Generator Location Zip:	94066-2429
Generator Mail Street Number:	Not reported
Generator Mail Street 1:	1150 El Camino Real Ste 167
Generator Mail Street 2:	Not reported
Generator Mail City:	San Bruno
Generator Mail Zip:	94066-2429
Generator Mail State:	CA
Generator Contact Company Name:	Not reported
Designated Facility EPA ID:	NVD980895338
Designated Facility Name:	21st Century Environmental Management Of Nevada, Llc
Designated Facility Mail Street Number:	2095
Designated Facility Mail Street 1:	Not reported
Designated Facility Mail Street 2:	Newlands Drive East
Designated Facility Mail City:	Fernley
Designated Facility Mail Zip:	89408
Designated Facility Mail State:	NV
Designated Facility Location Street Number:	2095
Designated Facility Location Street 1:	Newlands Drive East
Designated Facility Location Street 2:	Not reported
Designated Facility Location City:	Fernley
Designated Facility Location Zip:	89408
Designated Facility Location State:	NV
Designated Facility Contact Company Name:	Not reported
Manifest Residue Indicator:	N
Rejection Indicator:	N

Manifest Tracking Number:	012416944FLE
Last Updated Date:	20190307
Shipped Date:	20190220
Received Date:	20190301
Manifest Status:	Signed
Submission Type:	DataImage5Copy
Origin Type:	Service
Generator EPA ID:	CAL000388276
Generator Name:	Petco
Generator Location Street Number:	Not reported
Generator Location Street 1:	1150 EL CAMINO REAL NO. 167
Generator Location Street 2:	Not reported
Generator Location City:	SAN BRUNO
Generator Location State:	CA
Generator Location Zip:	94066
Generator Mail Street Number:	Not reported
Generator Mail Street 1:	1150 El Camino Real No. 167
Generator Mail Street 2:	Not reported
Generator Mail City:	San Bruno
Generator Mail Zip:	94066
Generator Mail State:	CA
Generator Contact Company Name:	Not reported
Designated Facility EPA ID:	CAD008364432
Designated Facility Name:	Rho Chem Llc
Designated Facility Mail Street Number:	Not reported

PETCO STORE #1320 (Continued) **1024839971**

Designated Facility Mail Street 1:	Not reported
Designated Facility Mail Street 2:	425 Isis Ave.
Designated Facility Mail City:	Inglewood
Designated Facility Mail Zip:	90301
Designated Facility Mail State:	CA
Designated Facility Location Street Number:	Not reported
Designated Facility Location Street 1:	425 Isis Ave.
Designated Facility Location Street 2:	Not reported
Designated Facility Location City:	Inglewood
Designated Facility Location Zip:	90301
Designated Facility Location State:	CA
Designated Facility Contact Company Name:	Not reported
Manifest Residue Indicator:	N
Rejection Indicator:	N

Manifest Tracking Number:	013966755FLE
Last Updated Date:	20200124
Shipped Date:	20191218
Received Date:	20191226
Manifest Status:	Signed
Submission Type:	DataImage5Copy
Origin Type:	Service
Generator EPA ID:	CAL000388276
Generator Name:	Petco Store #1320
Generator Location Street Number:	Not reported
Generator Location Street 1:	1150 EL CAMINO REAL STE 167
Generator Location Street 2:	Not reported
Generator Location City:	SAN BRUNO
Generator Location State:	CA
Generator Location Zip:	94066-2429
Generator Mail Street Number:	Not reported
Generator Mail Street 1:	1150 EL CAMINO REAL STE 167
Generator Mail Street 2:	Not reported
Generator Mail City:	SAN BRUNO
Generator Mail Zip:	94066-2429
Generator Mail State:	CA
Generator Contact Company Name:	Not reported
Designated Facility EPA ID:	AZR000515924
Designated Facility Name:	Yuma Yes Waste Transfer Facility
Designated Facility Mail Street Number:	Not reported
Designated Facility Mail Street 1:	Not reported
Designated Facility Mail Street 2:	2730 E 13TH ST
Designated Facility Mail City:	YUMA
Designated Facility Mail Zip:	85365-1901
Designated Facility Mail State:	AZ
Designated Facility Location Street Number:	Not reported
Designated Facility Location Street 1:	2730 E 13TH ST
Designated Facility Location Street 2:	Not reported
Designated Facility Location City:	YUMA
Designated Facility Location Zip:	85365-1901
Designated Facility Location State:	AZ
Designated Facility Contact Company Name:	Not reported
Manifest Residue Indicator:	N
Rejection Indicator:	N

Manifest Tracking Number:	015958061FLE
Last Updated Date:	20210415

PETCO STORE #1320 (Continued) **1024839971**

Shipped Date:	20210325
Received Date:	20210407
Manifest Status:	Signed
Submission Type:	DataImage5Copy
Origin Type:	Service
Generator EPA ID:	CAL000388276
Generator Name:	Petco
Generator Location Street Number:	Not reported
Generator Location Street 1:	1150 EL CAMINO REAL NO. 167
Generator Location Street 2:	Not reported
Generator Location City:	SAN BRUNO
Generator Location State:	CA
Generator Location Zip:	94066-2429
Generator Mail Street Number:	Not reported
Generator Mail Street 1:	1150 El Camino Real Ste 167
Generator Mail Street 2:	Not reported
Generator Mail City:	San Bruno
Generator Mail Zip:	94066-2429
Generator Mail State:	CA
Generator Contact Company Name:	Not reported
Designated Facility EPA ID:	CAD980884183
Designated Facility Name:	Gem Rancho Cordova Llc
Designated Facility Mail Street Number:	Not reported
Designated Facility Mail Street 1:	Not reported
Designated Facility Mail Street 2:	11855 White Rock Road
Designated Facility Mail City:	Rancho Cordova
Designated Facility Mail Zip:	95742
Designated Facility Mail State:	CA
Designated Facility Location Street Number:	Not reported
Designated Facility Location Street 1:	11855 White Rock Road
Designated Facility Location Street 2:	Not reported
Designated Facility Location City:	Rancho Cordova
Designated Facility Location Zip:	95742
Designated Facility Location State:	CA
Designated Facility Contact Company Name:	Not reported
Manifest Residue Indicator:	N
Rejection Indicator:	N

Manifest Tracking Number:	015958062FLE
Last Updated Date:	20210412
Shipped Date:	20210325
Received Date:	20210331
Manifest Status:	Signed
Submission Type:	DataImage5Copy
Origin Type:	Service
Generator EPA ID:	CAL000388276
Generator Name:	Petco
Generator Location Street Number:	Not reported
Generator Location Street 1:	1150 EL CAMINO REAL NO. 167
Generator Location Street 2:	Not reported
Generator Location City:	SAN BRUNO
Generator Location State:	CA
Generator Location Zip:	94066-2429
Generator Mail Street Number:	Not reported
Generator Mail Street 1:	1150 El Camino Real Ste 167
Generator Mail Street 2:	Not reported
Generator Mail City:	San Bruno

PETCO STORE #1320 (Continued) **1024839971**

Generator Mail Zip:	94066-2429
Generator Mail State:	CA
Generator Contact Company Name:	Not reported
Designated Facility EPA ID:	NVD980895338
Designated Facility Name:	21st Century Environmental Management Of Nevada, Llc
Designated Facility Mail Street Number:	Not reported
Designated Facility Mail Street 1:	Not reported
Designated Facility Mail Street 2:	2095 Newlands Drive East
Designated Facility Mail City:	Fernley
Designated Facility Mail Zip:	89408
Designated Facility Mail State:	NV
Designated Facility Location Street Number:	Not reported
Designated Facility Location Street 1:	2095 Newlands Drive East
Designated Facility Location Street 2:	Not reported
Designated Facility Location City:	Fernley
Designated Facility Location Zip:	89408
Designated Facility Location State:	NV
Designated Facility Contact Company Name:	Not reported
Manifest Residue Indicator:	N
Rejection Indicator:	N

Federal Waste:

Manifest Tracking Number:	200078799CLE
Waste Line Number:	1
Federal Waste Code:	D001
Federal Waste:	IGNITABLE WASTE

Manifest Tracking Number:	200078799CLE
Waste Line Number:	1
Federal Waste Code:	D005
Federal Waste:	BARIUM

Manifest Tracking Number:	200078799CLE
Waste Line Number:	1
Federal Waste Code:	D007
Federal Waste:	CHROMIUM

Manifest Tracking Number:	200078799CLE
Waste Line Number:	1
Federal Waste Code:	D035
Federal Waste:	METHYL ETHYL KETONE

State Waste:

Manifest Tracking Number:	200078799CLE
Waste Line Number:	1
State Waste Code Owner:	CA
State Waste Code:	331
State Waste:	Off-specification, aged, or surplus organics

Transporter:

Manifest Tracking Number:	200078799CLE
Transporter Line Number:	1
Transporter EPA ID:	MNS000110924
Transporter Name:	Clean Earth Specialty Waste Solutions

PETCO STORE #1320 (Continued) **1024839971**

Waste Line:

Manifest Tracking Number:	200078799CLE
Waste Line Number:	1
U.S. DOT Hazardous Indicator:	Y
U.S. DOT ID Number:	UN1950
U.S. DOT Description:	Un1950, Waste Aerosols, Flammable, (Each Not Exceeding 1 L Capacity), 2.1, Erg#126
Non-Hazardous Waste Description:	Not reported
Number of Containers:	1
Container Type Code:	CF
Container Type Description:	Fiber or plastic boxes, cartons, cases
Waste Quantity:	2
Quantity Unit of Measure Code:	P
Quantity Unit of Measure Description:	Pounds
Waste Quantity, in Tons:	0.001
Acute Waste Quantity, in Tons:	0
Non-Acute Waste Quantity, in Tons:	0.001
Waste Quantity, in Kilograms:	0.90703005
Acute Waste Quantity, in Kilograms:	0
Non-Acute Waste Quantity, in Kilorgrams:	0.90703005
Management Method Code:	H141
Management Method Description:	STORAGE, BULKING AND/OR TRANSFER OFF SITE
Waste Residue Indicator:	N
Quantity Discrepancy Indicator:	N
Waste Type Discrepancy Indicator:	N
Waste Density:	Not reported
Waste Density Unit of Measure Code:	Not reported
Waste Density Unit of Measure Description:	Not reported
Form Code:	Not reported
Form Code Description:	Not reported
Source Code:	Not reported
Source Code Description:	Not reported
Waste Minimization Code:	Not reported
Waste Minimization Code Description:	Not reported
Consent Number:	Not reported
EPA Waste Indicator:	Y

Click this hyperlink while viewing on your computer to access
11 additional US EManifest: record(s) in the EDR Site Report.

A108 **BURGER KING** **San Mateo Co. BI** **S123181958**
Target **1150 EL CAMINO REAL** **N/A**
Property **SAN BRUNO, CA 94006**

Site 108 of 111 in cluster A

Actual:
47 ft.

San Mateo Co. BI:

Name:	BURGER KING
Address:	1150 EL CAMINO REAL
City,State,Zip:	SAN BRUNO, CA 94006
Region:	SAN MATEO
Facility ID:	FA0029144
Prog Element Code:	STORMWATER ANNUAL INSPECTION FEE
Record Id:	PR0049886
Description:	STORMWATER ANNUAL FEE - INSP FREQ EVERY 2 YRS
Facility Status:	Inactive, non-billable
Program Category:	STORMWATER

A109 **TARGET STORE T1054** **HWTS** **S118938969**
Target **1150 EL CAMINO REAL 30D** **HAZNET** **N/A**
Property **SAN BRUNO, CA 94066**

Site 109 of 111 in cluster A

Actual:
47 ft.

HWTS:

Name:	TARGET STORE T1054
Address:	1150 EL CAMINO REAL
Address 2:	Not reported
City,State,Zip:	SAN BRUNO, CA 94066
EPA ID:	CAR000018325
Inactive Date:	Not reported
Create Date:	06/19/1997
Last Act Date:	Not reported
Mailing Name:	Not reported
Mailing Address:	PO BOX 111
Mailing Address 2:	Not reported
Mailing City,State,Zip:	MINNEAPOLIS, MN 55440-0111
Owner Name:	TARGET CORPORATION
Owner Address:	PO BOX 111
Owner Address 2:	Not reported
Owner City,State,Zip:	MINNEAPOLIS, MN 55440-0111
Owner Phone:	Not reported
Owner Fax:	Not reported
Contact Name:	STEVE MUSSER
Contact Address:	PO BOX 111
Contact Address 2:	Not reported
City,State,Zip:	MINNEAPOLIS, MN 55440
Contact Phone:	Not reported
Contact Fax:	Not reported
Facility Status:	Active
Facility Type:	PERMANENT
Category:	FEDERAL
Latitude:	37.635992
Longitude:	-122.420572

NAICS:

EPA ID:	CAR000018325
Create Date:	2009-12-03 12:41:18.000
NAICS Code:	45211
NAICS Description:	Department Stores
Issued EPA ID Date:	1997-06-19 00:00:00
Inactive Date:	Not reported
Facility Name:	TARGET STORE T1054
Facility Address:	1150 EL CAMINO REAL
Facility Address 2:	Not reported
Facility City:	SAN BRUNO
Facility County:	Not reported
Facility State:	CA
Facility Zip:	940660000

HAZNET:

Name:	TARGET STORE T1054
Address:	1150 EL CAMINO REAL
Address 2:	Not reported
City,State,Zip:	SAN BRUNO, CA 94066
Contact:	STEVE MUSSER

TARGET STORE T1054 (Continued) **S118938969**

Telephone: 8005872228
Mailing Name: Not reported
Mailing Address: PO BOX 111

Year: 2021
Gepaid: CAR000018325
TSD EPA ID: CAD044429835
CA Waste Code: 141 - Off-specification, aged or surplus inorganics
Disposal Method: H141 - Storage, Bulking, And/Or Transfer Off Site--No Treatment/Reovery (H010-H129) Or (H131-H135)
Tons: 0.087

Year: 2021
Gepaid: CAR000018325
TSD EPA ID: CAD059494310
CA Waste Code: 792 - Liquids with pH <= 2 with metals
Disposal Method: H141 - Storage, Bulking, And/Or Transfer Off Site--No Treatment/Reovery (H010-H129) Or (H131-H135)
Tons: 0.1335

Year: 2021
Gepaid: CAR000018325
TSD EPA ID: OKD065438376
CA Waste Code: 331 - Off-specification, aged or surplus organics
Disposal Method: H132 - Landfill Or Surface Impoundment That Will Be Closed As Landfill(To Include On-Site Treatment And/Or Stabilization)
Tons: 0.7545

Year: 2021
Gepaid: CAR000018325
TSD EPA ID: CAD059494310
CA Waste Code: 135 - Unspecified aqueous solution
Disposal Method: H141 - Storage, Bulking, And/Or Transfer Off Site--No Treatment/Reovery (H010-H129) Or (H131-H135)
Tons: 0.2655

Year: 2021
Gepaid: CAR000018325
TSD EPA ID: OKD065438376
CA Waste Code: 135 - Unspecified aqueous solution
Disposal Method: H141 - Storage, Bulking, And/Or Transfer Off Site--No Treatment/Reovery (H010-H129) Or (H131-H135)
Tons: 0.068

Year: 2021
Gepaid: CAR000018325
TSD EPA ID: CAD059494310
CA Waste Code: 221 - Waste oil and mixed oil
Disposal Method: H141 - Storage, Bulking, And/Or Transfer Off Site--No Treatment/Reovery (H010-H129) Or (H131-H135)
Tons: 0.0205

Year: 2021
Gepaid: CAR000018325
TSD EPA ID: OKD065438376
CA Waste Code: 141 - Off-specification, aged or surplus inorganics
Disposal Method: H141 - Storage, Bulking, And/Or Transfer Off Site--No

TARGET STORE T1054 (Continued) **S118938969**

	Treatment/Reovery (H010-H129) Or (H131-H135)
Tons:	0.0025
Year:	2021
Gepaid:	CAR000018325
TSD EPA ID:	UTD981552177
CA Waste Code:	331 - Off-specification, aged or surplus organics
Disposal Method:	H141 - Storage, Bulking, And/Or Transfer Off Site--No Treatment/Reovery (H010-H129) Or (H131-H135)
Tons:	0.2635
Year:	2021
Gepaid:	CAR000018325
TSD EPA ID:	UTD981552177
CA Waste Code:	141 - Off-specification, aged or surplus inorganics
Disposal Method:	H040 - Incineration--Thermal Destruction Other Than Use As A Fuel
Tons:	0.0045
Year:	2021
Gepaid:	CAR000018325
TSD EPA ID:	CAD059494310
CA Waste Code:	122 - Alkaline solution without metals pH >= 12.5
Disposal Method:	H141 - Storage, Bulking, And/Or Transfer Off Site--No Treatment/Reovery (H010-H129) Or (H131-H135)
Tons:	0.0665

Click this hyperlink while viewing on your computer to access
144 additional CA HAZNET: record(s) in the EDR Site Report.

Additional Information:

Year:	2021
EM Manifest ID:	Not reported
Shipment Date:	9/10/2020
Shipment Date:	9/10/2020
Receipt Date:	10/8/2020
Manifest Number:	015534599FLE
Generator EPA ID:	CAR000018325
Name:	TARGET 1054
Address:	1150 EL CAMINO REAL
Address 2:	Not reported
City,State,Zip:	SAN BRUNO, CA 94066
Telephone:	Not reported
Contact:	Store Manager
Contact Telephone:	800-587-2228
Contact Email:	t1054.inboundtl@target.com
Transporter 1 EPA ID:	MAD039322250
Transporter Name:	Clean Harbors Environmental Services, Inc.
Transporter 1 Emergency Number:	Not reported
Transporter 2 EPA ID:	MAD039322250
Transporter Name 2:	Clean Harbors Environmental Services, Inc.
Transporter 2 Emergency Number:	Not reported
TSDF EPA ID:	AZD049318009
TSDF Name:	Clean Harbors Arizona LLC
TSDF Address 1:	1340 West Lincoln Street
TSDF Address 2:	Not reported
TSDF City,State,Zip:	Phoenix, AZ 85007

TARGET STORE T1054 (Continued) **S118938969**

TSDF Telephone:	Not reported
TSDFA EPA ID:	Not reported
Waste Code Description:	141 - Not reported
RCRA Code:	Not reported
Meth Code:	H141 - Not reported
Quantity Tons:	0.007
Waste Quantity:	14
Quantity Unit:	P
Year:	2021
EM Manifest ID:	Not reported
Shipment Date:	9/10/2020
Shipment Date:	9/10/2020
Receipt Date:	9/24/2020
Manifest Number:	015534601FLE
Generator EPA ID:	CAR000018325
Name:	TARGET 1054
Address:	1150 EL CAMINO REAL
Address 2:	Not reported
City,State,Zip:	SAN BRUNO, CA 94066
Telephone:	Not reported
Contact:	Store Manager
Contact Telephone:	800-587-2228
Contact Email:	t1054.inboundtl@target.com
Transporter 1 EPA ID:	MAD039322250
Transporter Name:	Clean Harbors Environmental Services, Inc.
Transporter 1 Emergency Number:	Not reported
Transporter 2 EPA ID:	MOD095038998
Transporter Name 2:	Tri State Motor Transit
Transporter 2 Emergency Number:	Not reported
TSDF EPA ID:	TXD055141378
TSDF Name:	Clean Harbors Deer Park, LLC
TSDF Address 1:	2027 Independence Parkway South
TSDF Address 2:	Not reported
TSDF City,State,Zip:	La Porte, TX 77571
TSDF Telephone:	Not reported
TSDFA EPA ID:	Not reported
Waste Code Description:	122,OUTS110H - Not reported
RCRA Code:	D002
Meth Code:	H040 - Not reported
Quantity Tons:	0.003
Waste Quantity:	6
Quantity Unit:	P
Year:	2021
EM Manifest ID:	Not reported
Shipment Date:	9/10/2020
Shipment Date:	9/10/2020
Receipt Date:	9/24/2020
Manifest Number:	015534601FLE
Generator EPA ID:	CAR000018325
Name:	TARGET 1054
Address:	1150 EL CAMINO REAL
Address 2:	Not reported
City,State,Zip:	SAN BRUNO, CA 94066
Telephone:	Not reported
Contact:	Store Manager

TARGET STORE T1054 (Continued) **S118938969**

Contact Telephone:	800-587-2228
Contact Email:	t1054.inboundtl@target.com
Transporter 1 EPA ID:	MAD039322250
Transporter Name:	Clean Harbors Environmental Services, Inc.
Transporter 1 Emergency Number:	Not reported
Transporter 2 EPA ID:	MOD095038998
Transporter Name 2:	Tri State Motor Transit
Transporter 2 Emergency Number:	Not reported
TSDF EPA ID:	TXD055141378
TSDF Name:	Clean Harbors Deer Park, LLC
TSDF Address 1:	2027 Independence Parkway South
TSDF Address 2:	Not reported
TSDF City,State,Zip:	La Porte, TX 77571
TSDF Telephone:	Not reported
TSDFA EPA ID:	Not reported
Waste Code Description:	331,OUTS219H - Not reported
RCRA Code:	D001,D005,D007,
Meth Code:	H040 - Not reported
Quantity Tons:	0.005
Waste Quantity:	10
Quantity Unit:	P

Year:	2021
EM Manifest ID:	Not reported
Shipment Date:	9/10/2020
Shipment Date:	9/10/2020
Receipt Date:	9/24/2020
Manifest Number:	015534601FLE
Generator EPA ID:	CAR000018325
Name:	TARGET 1054
Address:	1150 EL CAMINO REAL
Address 2:	Not reported
City,State,Zip:	SAN BRUNO, CA 94066
Telephone:	Not reported
Contact:	Store Manager
Contact Telephone:	800-587-2228
Contact Email:	t1054.inboundtl@target.com
Transporter 1 EPA ID:	MAD039322250
Transporter Name:	Clean Harbors Environmental Services, Inc.
Transporter 1 Emergency Number:	Not reported
Transporter 2 EPA ID:	MOD095038998
Transporter Name 2:	Tri State Motor Transit
Transporter 2 Emergency Number:	Not reported
TSDF EPA ID:	TXD055141378
TSDF Name:	Clean Harbors Deer Park, LLC
TSDF Address 1:	2027 Independence Parkway South
TSDF Address 2:	Not reported
TSDF City,State,Zip:	La Porte, TX 77571
TSDF Telephone:	Not reported
TSDFA EPA ID:	Not reported
Waste Code Description:	331,OUTS2191 - Not reported
RCRA Code:	Not reported
Meth Code:	H040 - Not reported
Quantity Tons:	0.1525
Waste Quantity:	305
Quantity Unit:	P

TARGET STORE T1054 (Continued) **S118938969**

Year:	2021
EM Manifest ID:	Not reported
Shipment Date:	9/10/2020
Shipment Date:	9/10/2020
Receipt Date:	9/24/2020
Manifest Number:	015534601FLE
Generator EPA ID:	CAR000018325
Name:	TARGET 1054
Address:	1150 EL CAMINO REAL
Address 2:	Not reported
City,State,Zip:	SAN BRUNO, CA 94066
Telephone:	Not reported
Contact:	Store Manager
Contact Telephone:	800-587-2228
Contact Email:	t1054.inboundtl@target.com
Transporter 1 EPA ID:	MAD039322250
Transporter Name:	Clean Harbors Environmental Services, Inc.
Transporter 1 Emergency Number:	Not reported
Transporter 2 EPA ID:	MOD095038998
Transporter Name 2:	Tri State Motor Transit
Transporter 2 Emergency Number:	Not reported
TSDF EPA ID:	TXD055141378
TSDF Name:	Clean Harbors Deer Park, LLC
TSDF Address 1:	2027 Independence Parkway South
TSDF Address 2:	Not reported
TSDF City,State,Zip:	La Porte, TX 77571
TSDF Telephone:	Not reported
TSDFA EPA ID:	Not reported
Waste Code Description:	331,OUTS001H - Not reported
RCRA Code:	D001
Meth Code:	H040 - Not reported
Quantity Tons:	0.0095
Waste Quantity:	19
Quantity Unit:	P

Year:	2021
EM Manifest ID:	Not reported
Shipment Date:	9/10/2020
Shipment Date:	9/10/2020
Receipt Date:	9/24/2020
Manifest Number:	015534601FLE
Generator EPA ID:	CAR000018325
Name:	TARGET 1054
Address:	1150 EL CAMINO REAL
Address 2:	Not reported
City,State,Zip:	SAN BRUNO, CA 94066
Telephone:	Not reported
Contact:	Store Manager
Contact Telephone:	800-587-2228
Contact Email:	t1054.inboundtl@target.com
Transporter 1 EPA ID:	MAD039322250
Transporter Name:	Clean Harbors Environmental Services, Inc.
Transporter 1 Emergency Number:	Not reported
Transporter 2 EPA ID:	MOD095038998
Transporter Name 2:	Tri State Motor Transit
Transporter 2 Emergency Number:	Not reported
TSDF EPA ID:	TXD055141378

TARGET STORE T1054 (Continued) **S118938969**

TSDF Name:	Clean Harbors Deer Park, LLC
TSDF Address 1:	2027 Independence Parkway South
TSDF Address 2:	Not reported
TSDF City,State,Zip:	La Porte, TX 77571
TSDF Telephone:	Not reported
TSDFA EPA ID:	Not reported
Waste Code Description:	331,OUTS409H - Not reported
RCRA Code:	P075
Meth Code:	H040 - Not reported
Quantity Tons:	0.002
Waste Quantity:	4
Quantity Unit:	P
Year:	2021
EM Manifest ID:	Not reported
Shipment Date:	9/10/2020
Shipment Date:	9/10/2020
Receipt Date:	9/24/2020
Manifest Number:	015534601FLE
Generator EPA ID:	CAR000018325
Name:	TARGET 1054
Address:	1150 EL CAMINO REAL
Address 2:	Not reported
City,State,Zip:	SAN BRUNO, CA 94066
Telephone:	Not reported
Contact:	Store Manager
Contact Telephone:	800-587-2228
Contact Email:	t1054.inboundtl@target.com
Transporter 1 EPA ID:	MAD039322250
Transporter Name:	Clean Harbors Environmental Services, Inc.
Transporter 1 Emergency Number:	Not reported
Transporter 2 EPA ID:	MOD095038998
Transporter Name 2:	Tri State Motor Transit
Transporter 2 Emergency Number:	Not reported
TSDF EPA ID:	TXD055141378
TSDF Name:	Clean Harbors Deer Park, LLC
TSDF Address 1:	2027 Independence Parkway South
TSDF Address 2:	Not reported
TSDF City,State,Zip:	La Porte, TX 77571
TSDF Telephone:	Not reported
TSDFA EPA ID:	Not reported
Waste Code Description:	141,OUTS119H - Not reported
RCRA Code:	D001
Meth Code:	H040 - Not reported
Quantity Tons:	0.0025
Waste Quantity:	5
Quantity Unit:	P
Year:	2021
EM Manifest ID:	Not reported
Shipment Date:	9/10/2020
Shipment Date:	9/10/2020
Receipt Date:	9/24/2020
Manifest Number:	015534601FLE
Generator EPA ID:	CAR000018325
Name:	TARGET 1054
Address:	1150 EL CAMINO REAL

TARGET STORE T1054 (Continued) **S118938969**

Address 2:	Not reported
City,State,Zip:	SAN BRUNO, CA 94066
Telephone:	Not reported
Contact:	Store Manager
Contact Telephone:	800-587-2228
Contact Email:	t1054.inboundtl@target.com
Transporter 1 EPA ID:	MAD039322250
Transporter Name:	Clean Harbors Environmental Services, Inc.
Transporter 1 Emergency Number:	Not reported
Transporter 2 EPA ID:	MOD095038998
Transporter Name 2:	Tri State Motor Transit
Transporter 2 Emergency Number:	Not reported
TSDF EPA ID:	TXD055141378
TSDF Name:	Clean Harbors Deer Park, LLC
TSDF Address 1:	2027 Independence Parkway South
TSDF Address 2:	Not reported
TSDF City,State,Zip:	La Porte, TX 77571
TSDF Telephone:	Not reported
TSDFA EPA ID:	Not reported
Waste Code Description:	- Not reported
RCRA Code:	Not reported
Meth Code:	H040 - Not reported
Quantity Tons:	0.005
Waste Quantity:	10
Quantity Unit:	P

Year:	2021
EM Manifest ID:	Not reported
Shipment Date:	9/10/2020
Shipment Date:	9/10/2020
Receipt Date:	9/24/2020
Manifest Number:	015534601FLE
Generator EPA ID:	CAR000018325
Name:	TARGET 1054
Address:	1150 EL CAMINO REAL
Address 2:	Not reported
City,State,Zip:	SAN BRUNO, CA 94066
Telephone:	Not reported
Contact:	Store Manager
Contact Telephone:	800-587-2228
Contact Email:	t1054.inboundtl@target.com
Transporter 1 EPA ID:	MAD039322250
Transporter Name:	Clean Harbors Environmental Services, Inc.
Transporter 1 Emergency Number:	Not reported
Transporter 2 EPA ID:	MOD095038998
Transporter Name 2:	Tri State Motor Transit
Transporter 2 Emergency Number:	Not reported
TSDF EPA ID:	TXD055141378
TSDF Name:	Clean Harbors Deer Park, LLC
TSDF Address 1:	2027 Independence Parkway South
TSDF Address 2:	Not reported
TSDF City,State,Zip:	La Porte, TX 77571
TSDF Telephone:	Not reported
TSDFA EPA ID:	Not reported
Waste Code Description:	181,OUTS319H - Not reported
RCRA Code:	D009
Meth Code:	H141 - Not reported

TARGET STORE T1054 (Continued) **S118938969**

Quantity Tons:	0.001
Waste Quantity:	2
Quantity Unit:	P
Year:	2021
EM Manifest ID:	Not reported
Shipment Date:	9/10/2020
Shipment Date:	9/10/2020
Receipt Date:	9/24/2020
Manifest Number:	015534601FLE
Generator EPA ID:	CAR000018325
Name:	TARGET 1054
Address:	1150 EL CAMINO REAL
Address 2:	Not reported
City,State,Zip:	SAN BRUNO, CA 94066
Telephone:	Not reported
Contact:	Store Manager
Contact Telephone:	800-587-2228
Contact Email:	t1054.inboundtl@target.com
Transporter 1 EPA ID:	MAD039322250
Transporter Name:	Clean Harbors Environmental Services, Inc.
Transporter 1 Emergency Number:	Not reported
Transporter 2 EPA ID:	MOD095038998
Transporter Name 2:	Tri State Motor Transit
Transporter 2 Emergency Number:	Not reported
TSDF EPA ID:	TXD055141378
TSDF Name:	Clean Harbors Deer Park, LLC
TSDF Address 1:	2027 Independence Parkway South
TSDF Address 2:	Not reported
TSDF City,State,Zip:	La Porte, TX 77571
TSDF Telephone:	Not reported
TSDFA EPA ID:	Not reported
Waste Code Description:	331,OUTS801H - Not reported
RCRA Code:	D001,D035
Meth Code:	H040 - Not reported
Quantity Tons:	0.0045
Waste Quantity:	9
Quantity Unit:	P

Additional Information:

Year:	2020
EM Manifest ID:	Not reported
Shipment Date:	9/10/2020
Shipment Date:	9/10/2020
Receipt Date:	10/8/2020
Manifest Number:	015534599FLE
Generator EPA ID:	CAR000018325
Name:	TARGET 1054
Address:	1150 EL CAMINO REAL
Address 2:	Not reported
City,State,Zip:	SAN BRUNO, CA 94066
Telephone:	Not reported
Contact:	Store Manager
Contact Telephone:	800-587-2228
Contact Email:	t1054.inboundtl@target.com
Transporter 1 EPA ID:	MAD039322250
Transporter Name:	Clean Harbors Environmental Services, Inc.

TARGET STORE T1054 (Continued) **S118938969**

Transporter 1 Emergency Number:	Not reported
Transporter 2 EPA ID:	MAD039322250
Transporter Name 2:	Clean Harbors Environmental Services, Inc.
Transporter 2 Emergency Number:	Not reported
TSDF EPA ID:	AZD049318009
TSDF Name:	Clean Harbors Arizona LLC
TSDF Address 1:	1340 West Lincoln Street
TSDF Address 2:	Not reported
TSDF City,State,Zip:	Phoenix, AZ 85007
TSDF Telephone:	Not reported
TSDFA EPA ID:	Not reported
Waste Code Description:	141 - Not reported
RCRA Code:	Not reported
Meth Code:	H141 - Not reported
Quantity Tons:	0.007
Waste Quantity:	14
Quantity Unit:	P

Year:	2020
EM Manifest ID:	Not reported
Shipment Date:	9/10/2020
Shipment Date:	9/10/2020
Receipt Date:	9/24/2020
Manifest Number:	015534601FLE
Generator EPA ID:	CAR000018325
Name:	TARGET 1054
Address:	1150 EL CAMINO REAL
Address 2:	Not reported
City,State,Zip:	SAN BRUNO, CA 94066
Telephone:	Not reported
Contact:	Store Manager
Contact Telephone:	800-587-2228
Contact Email:	t1054.inboundtl@target.com
Transporter 1 EPA ID:	MAD039322250
Transporter Name:	Clean Harbors Environmental Services, Inc.
Transporter 1 Emergency Number:	Not reported
Transporter 2 EPA ID:	MOD095038998
Transporter Name 2:	Tri State Motor Transit
Transporter 2 Emergency Number:	Not reported
TSDF EPA ID:	TXD055141378
TSDF Name:	Clean Harbors Deer Park, LLC
TSDF Address 1:	2027 Independence Parkway South
TSDF Address 2:	Not reported
TSDF City,State,Zip:	La Porte, TX 77571
TSDF Telephone:	Not reported
TSDFA EPA ID:	Not reported
Waste Code Description:	122,OUTS110H - Not reported
RCRA Code:	D002
Meth Code:	H040 - Not reported
Quantity Tons:	0.003
Waste Quantity:	6
Quantity Unit:	P

Year:	2020
EM Manifest ID:	Not reported
Shipment Date:	9/10/2020
Shipment Date:	9/10/2020

TARGET STORE T1054 (Continued) **S118938969**

Receipt Date:	9/24/2020
Manifest Number:	015534601FLE
Generator EPA ID:	CAR000018325
Name:	TARGET 1054
Address:	1150 EL CAMINO REAL
Address 2:	Not reported
City,State,Zip:	SAN BRUNO, CA 94066
Telephone:	Not reported
Contact:	Store Manager
Contact Telephone:	800-587-2228
Contact Email:	t1054.inboundtl@target.com
Transporter 1 EPA ID:	MAD039322250
Transporter Name:	Clean Harbors Environmental Services, Inc.
Transporter 1 Emergency Number:	Not reported
Transporter 2 EPA ID:	MOD095038998
Transporter Name 2:	Tri State Motor Transit
Transporter 2 Emergency Number:	Not reported
TSDF EPA ID:	TXD055141378
TSDF Name:	Clean Harbors Deer Park, LLC
TSDF Address 1:	2027 Independence Parkway South
TSDF Address 2:	Not reported
TSDF City,State,Zip:	La Porte, TX 77571
TSDF Telephone:	Not reported
TSDFA EPA ID:	Not reported
Waste Code Description:	331,OUTS219H - Not reported
RCRA Code:	D001,D005,D007,
Meth Code:	H040 - Not reported
Quantity Tons:	0.005
Waste Quantity:	10
Quantity Unit:	P

Year:	2020
EM Manifest ID:	Not reported
Shipment Date:	9/10/2020
Shipment Date:	9/10/2020
Receipt Date:	9/24/2020
Manifest Number:	015534601FLE
Generator EPA ID:	CAR000018325
Name:	TARGET 1054
Address:	1150 EL CAMINO REAL
Address 2:	Not reported
City,State,Zip:	SAN BRUNO, CA 94066
Telephone:	Not reported
Contact:	Store Manager
Contact Telephone:	800-587-2228
Contact Email:	t1054.inboundtl@target.com
Transporter 1 EPA ID:	MAD039322250
Transporter Name:	Clean Harbors Environmental Services, Inc.
Transporter 1 Emergency Number:	Not reported
Transporter 2 EPA ID:	MOD095038998
Transporter Name 2:	Tri State Motor Transit
Transporter 2 Emergency Number:	Not reported
TSDF EPA ID:	TXD055141378
TSDF Name:	Clean Harbors Deer Park, LLC
TSDF Address 1:	2027 Independence Parkway South
TSDF Address 2:	Not reported
TSDF City,State,Zip:	La Porte, TX 77571

TARGET STORE T1054 (Continued) **S118938969**

TSDF Telephone:	Not reported
TSDFA EPA ID:	Not reported
Waste Code Description:	331,OUTS2191 - Not reported
RCRA Code:	Not reported
Meth Code:	H040 - Not reported
Quantity Tons:	0.1525
Waste Quantity:	305
Quantity Unit:	P
Year:	2020
EM Manifest ID:	Not reported
Shipment Date:	9/10/2020
Shipment Date:	9/10/2020
Receipt Date:	9/24/2020
Manifest Number:	015534601FLE
Generator EPA ID:	CAR000018325
Name:	TARGET 1054
Address:	1150 EL CAMINO REAL
Address 2:	Not reported
City,State,Zip:	SAN BRUNO, CA 94066
Telephone:	Not reported
Contact:	Store Manager
Contact Telephone:	800-587-2228
Contact Email:	t1054.inboundtl@target.com
Transporter 1 EPA ID:	MAD039322250
Transporter Name:	Clean Harbors Environmental Services, Inc.
Transporter 1 Emergency Number:	Not reported
Transporter 2 EPA ID:	MOD095038998
Transporter Name 2:	Tri State Motor Transit
Transporter 2 Emergency Number:	Not reported
TSDF EPA ID:	TXD055141378
TSDF Name:	Clean Harbors Deer Park, LLC
TSDF Address 1:	2027 Independence Parkway South
TSDF Address 2:	Not reported
TSDF City,State,Zip:	La Porte, TX 77571
TSDF Telephone:	Not reported
TSDFA EPA ID:	Not reported
Waste Code Description:	331,OUTS001H - Not reported
RCRA Code:	D001
Meth Code:	H040 - Not reported
Quantity Tons:	0.0095
Waste Quantity:	19
Quantity Unit:	P
Year:	2020
EM Manifest ID:	Not reported
Shipment Date:	9/10/2020
Shipment Date:	9/10/2020
Receipt Date:	9/24/2020
Manifest Number:	015534601FLE
Generator EPA ID:	CAR000018325
Name:	TARGET 1054
Address:	1150 EL CAMINO REAL
Address 2:	Not reported
City,State,Zip:	SAN BRUNO, CA 94066
Telephone:	Not reported
Contact:	Store Manager

TARGET STORE T1054 (Continued) **S118938969**

Contact Telephone:	800-587-2228
Contact Email:	t1054.inboundtl@target.com
Transporter 1 EPA ID:	MAD039322250
Transporter Name:	Clean Harbors Environmental Services, Inc.
Transporter 1 Emergency Number:	Not reported
Transporter 2 EPA ID:	MOD095038998
Transporter Name 2:	Tri State Motor Transit
Transporter 2 Emergency Number:	Not reported
TSDF EPA ID:	TXD055141378
TSDF Name:	Clean Harbors Deer Park, LLC
TSDF Address 1:	2027 Independence Parkway South
TSDF Address 2:	Not reported
TSDF City,State,Zip:	La Porte, TX 77571
TSDF Telephone:	Not reported
TSDFA EPA ID:	Not reported
Waste Code Description:	331,OUTS409H - Not reported
RCRA Code:	P075
Meth Code:	H040 - Not reported
Quantity Tons:	0.002
Waste Quantity:	4
Quantity Unit:	P

Year:	2020
EM Manifest ID:	Not reported
Shipment Date:	9/10/2020
Shipment Date:	9/10/2020
Receipt Date:	9/24/2020
Manifest Number:	015534601FLE
Generator EPA ID:	CAR000018325
Name:	TARGET 1054
Address:	1150 EL CAMINO REAL
Address 2:	Not reported
City,State,Zip:	SAN BRUNO, CA 94066
Telephone:	Not reported
Contact:	Store Manager
Contact Telephone:	800-587-2228
Contact Email:	t1054.inboundtl@target.com
Transporter 1 EPA ID:	MAD039322250
Transporter Name:	Clean Harbors Environmental Services, Inc.
Transporter 1 Emergency Number:	Not reported
Transporter 2 EPA ID:	MOD095038998
Transporter Name 2:	Tri State Motor Transit
Transporter 2 Emergency Number:	Not reported
TSDF EPA ID:	TXD055141378
TSDF Name:	Clean Harbors Deer Park, LLC
TSDF Address 1:	2027 Independence Parkway South
TSDF Address 2:	Not reported
TSDF City,State,Zip:	La Porte, TX 77571
TSDF Telephone:	Not reported
TSDFA EPA ID:	Not reported
Waste Code Description:	141,OUTS119H - Not reported
RCRA Code:	D001
Meth Code:	H040 - Not reported
Quantity Tons:	0.0025
Waste Quantity:	5
Quantity Unit:	P

TARGET STORE T1054 (Continued) **S118938969**

Year:	2020
EM Manifest ID:	Not reported
Shipment Date:	9/10/2020
Shipment Date:	9/10/2020
Receipt Date:	9/24/2020
Manifest Number:	015534601FLE
Generator EPA ID:	CAR000018325
Name:	TARGET 1054
Address:	1150 EL CAMINO REAL
Address 2:	Not reported
City,State,Zip:	SAN BRUNO, CA 94066
Telephone:	Not reported
Contact:	Store Manager
Contact Telephone:	800-587-2228
Contact Email:	t1054.inboundtl@target.com
Transporter 1 EPA ID:	MAD039322250
Transporter Name:	Clean Harbors Environmental Services, Inc.
Transporter 1 Emergency Number:	Not reported
Transporter 2 EPA ID:	MOD095038998
Transporter Name 2:	Tri State Motor Transit
Transporter 2 Emergency Number:	Not reported
TSDF EPA ID:	TXD055141378
TSDF Name:	Clean Harbors Deer Park, LLC
TSDF Address 1:	2027 Independence Parkway South
TSDF Address 2:	Not reported
TSDF City,State,Zip:	La Porte, TX 77571
TSDF Telephone:	Not reported
TSDFA EPA ID:	Not reported
Waste Code Description:	- Not reported
RCRA Code:	Not reported
Meth Code:	H040 - Not reported
Quantity Tons:	0.005
Waste Quantity:	10
Quantity Unit:	P

Year:	2020
EM Manifest ID:	Not reported
Shipment Date:	9/10/2020
Shipment Date:	9/10/2020
Receipt Date:	9/24/2020
Manifest Number:	015534601FLE
Generator EPA ID:	CAR000018325
Name:	TARGET 1054
Address:	1150 EL CAMINO REAL
Address 2:	Not reported
City,State,Zip:	SAN BRUNO, CA 94066
Telephone:	Not reported
Contact:	Store Manager
Contact Telephone:	800-587-2228
Contact Email:	t1054.inboundtl@target.com
Transporter 1 EPA ID:	MAD039322250
Transporter Name:	Clean Harbors Environmental Services, Inc.
Transporter 1 Emergency Number:	Not reported
Transporter 2 EPA ID:	MOD095038998
Transporter Name 2:	Tri State Motor Transit
Transporter 2 Emergency Number:	Not reported
TSDF EPA ID:	TXD055141378

TARGET STORE T1054 (Continued) **S118938969**

TSDF Name:	Clean Harbors Deer Park, LLC
TSDF Address 1:	2027 Independence Parkway South
TSDF Address 2:	Not reported
TSDF City,State,Zip:	La Porte, TX 77571
TSDF Telephone:	Not reported
TSDFA EPA ID:	Not reported
Waste Code Description:	181,OUTS319H - Not reported
RCRA Code:	D009
Meth Code:	H141 - Not reported
Quantity Tons:	0.001
Waste Quantity:	2
Quantity Unit:	P

Year:	2020
EM Manifest ID:	Not reported
Shipment Date:	9/10/2020
Shipment Date:	9/10/2020
Receipt Date:	9/24/2020
Manifest Number:	015534601FLE
Generator EPA ID:	CAR000018325
Name:	TARGET 1054
Address:	1150 EL CAMINO REAL
Address 2:	Not reported
City,State,Zip:	SAN BRUNO, CA 94066
Telephone:	Not reported
Contact:	Store Manager
Contact Telephone:	800-587-2228
Contact Email:	t1054.inboundtl@target.com
Transporter 1 EPA ID:	MAD039322250
Transporter Name:	Clean Harbors Environmental Services, Inc.
Transporter 1 Emergency Number:	Not reported
Transporter 2 EPA ID:	MOD095038998
Transporter Name 2:	Tri State Motor Transit
Transporter 2 Emergency Number:	Not reported
TSDF EPA ID:	TXD055141378
TSDF Name:	Clean Harbors Deer Park, LLC
TSDF Address 1:	2027 Independence Parkway South
TSDF Address 2:	Not reported
TSDF City,State,Zip:	La Porte, TX 77571
TSDF Telephone:	Not reported
TSDFA EPA ID:	Not reported
Waste Code Description:	331,OUTS801H - Not reported
RCRA Code:	D001,D035
Meth Code:	H040 - Not reported
Quantity Tons:	0.0045
Waste Quantity:	9
Quantity Unit:	P

Additional Information:

Year:	2019
EM Manifest ID:	778103
Shipment Date:	9/9/2019
Shipment Date:	9/9/2019
Receipt Date:	9/13/2019
Manifest Number:	013233826FLE
Generator EPA ID:	CAR000018325
Name:	TARGET 1054

TARGET STORE T1054 (Continued) **S118938969**

Address:	1150 EL CAMINO REAL
Address 2:	Not reported
City,State,Zip:	SAN BRUNO 94066
Telephone:	800-483-3718
Contact:	Store Manager
Contact Telephone:	800-587-2228
Contact Email:	Not reported
Transporter 1 EPA ID:	MAD039322250
Transporter Name:	Not reported
Transporter 1 Emergency Number:	Not reported
Transporter 2 EPA ID:	MAD039322250
Transporter Name 2:	Not reported
Transporter 2 Emergency Number:	Not reported
TSDF EPA ID:	CAD059494310
TSDF Name:	Clean Harbors San Jose LLC
TSDF Address 1:	1021 Berryessa Road
TSDF Address 2:	Not reported
TSDF City,State,Zip:	San Jose 95133
TSDF Telephone:	800-483-3718
TSDFA EPA ID:	Not reported
Waste Code Description:	- Not reported
RCRA Code:	Not reported
Meth Code:	- Not reported
Quantity Tons:	Not reported
Waste Quantity:	Not reported
Quantity Unit:	Not reported

Federal:

Year:	2019
EM Manifest ID:	778103
Generator EPA ID:	CAR000018325
Shipment Date:	2019-09-09
Manifest Number:	013233826FLE
Line Number:	1
Method Code:	H141
Quantity Tons:	0.01150
Quantity Waste:	23.000000
Quantity Unit:	P
Number of Containers:	1
Type of Container:	Fiberboard or plastic drums, barrels, kegs
Quantity Type:	Pounds
Federal Code:	D001

Year:	2019
EM Manifest ID:	778103
Generator EPA ID:	CAR000018325
Shipment Date:	2019-09-09
Manifest Number:	013233826FLE
Line Number:	1
Method Code:	H141
Quantity Tons:	0.01150
Quantity Waste:	23.000000
Quantity Unit:	P
Number of Containers:	1
Type of Container:	Fiberboard or plastic drums, barrels, kegs
Quantity Type:	Pounds
Federal Code:	D035

TARGET STORE T1054 (Continued) **S118938969**

Year:	2019
EM Manifest ID:	778103
Generator EPA ID:	CAR000018325
Shipment Date:	2019-09-09
Manifest Number:	013233826FLE
Line Number:	2
Method Code:	H141
Quantity Tons:	0.00500
Quantity Waste:	10.000000
Quantity Unit:	P
Number of Containers:	1
Type of Container:	Fiberboard or plastic drums, barrels, kegs
Quantity Type:	Pounds
Federal Code:	D001

Year:	2019
EM Manifest ID:	778103
Generator EPA ID:	CAR000018325
Shipment Date:	2019-09-09
Manifest Number:	013233826FLE
Line Number:	3
Method Code:	H141
Quantity Tons:	0.00200
Quantity Waste:	4.000000
Quantity Unit:	P
Number of Containers:	1
Type of Container:	Fiberboard or plastic drums, barrels, kegs
Quantity Type:	Pounds
Federal Code:	P075

State:

Year:	2019
EM Manifest ID:	778103
Generator EPA ID:	CAR000018325
Shipment Date:	2019-09-09
Manifest Number:	013233826FLE
Line Number:	1
Method Code:	H141
Quantity Tons:	0.01150
Quantity Waste:	23.000000
Quantity Unit:	P
Number of Containers:	1
Type of Container:	Fiberboard or plastic drums, barrels, kegs
Quantity Type:	Pounds
State Code:	331

Year:	2019
EM Manifest ID:	778103
Generator EPA ID:	CAR000018325
Shipment Date:	2019-09-09
Manifest Number:	013233826FLE
Line Number:	2
Method Code:	H141
Quantity Tons:	0.00500
Quantity Waste:	10.000000
Quantity Unit:	P
Number of Containers:	1

TARGET STORE T1054 (Continued) **S118938969**

Type of Container:	Fiberboard or plastic drums, barrels, kegs
Quantity Type:	Pounds
State Code:	331
Year:	2019
EM Manifest ID:	778103
Generator EPA ID:	CAR000018325
Shipment Date:	2019-09-09
Manifest Number:	013233826FLE
Line Number:	3
Method Code:	H141
Quantity Tons:	0.00200
Quantity Waste:	4.000000
Quantity Unit:	P
Number of Containers:	1
Type of Container:	Fiberboard or plastic drums, barrels, kegs
Quantity Type:	Pounds
State Code:	331
Year:	2019
EM Manifest ID:	778103
Generator EPA ID:	CAR000018325
Shipment Date:	2019-09-09
Manifest Number:	013233826FLE
Line Number:	4
Method Code:	H141
Quantity Tons:	0.31750
Quantity Waste:	635.000000
Quantity Unit:	P
Number of Containers:	5
Type of Container:	Fiber or plastic boxes, cartons, cases
Quantity Type:	Pounds
State Code:	331
Year:	2019
EM Manifest ID:	591801
Shipment Date:	8/19/2019
Shipment Date:	8/19/2019
Receipt Date:	8/26/2019
Manifest Number:	013894087FLE
Generator EPA ID:	CAR000018325
Name:	TARGET 1054
Address:	1150 EL CAMINO REAL
Address 2:	Not reported
City,State,Zip:	SAN BRUNO 94066
Telephone:	800-483-3718
Contact:	Store Manager
Contact Telephone:	800-587-2228
Contact Email:	Not reported
Transporter 1 EPA ID:	MAD039322250
Transporter Name:	Not reported
Transporter 1 Emergency Number:	Not reported
Transporter 2 EPA ID:	MAD039322250
Transporter Name 2:	Not reported
Transporter 2 Emergency Number:	Not reported
TSDF EPA ID:	CAD059494310

TARGET STORE T1054 (Continued) **S118938969**

TSDF Name:	Clean Harbors San Jose LLC
TSDF Address 1:	1021 Berryessa Road
TSDF Address 2:	Not reported
TSDF City,State,Zip:	San Jose 95133
TSDF Telephone:	800-483-3718
TSDFA EPA ID:	Not reported
Waste Code Description:	- Not reported
RCRA Code:	Not reported
Meth Code:	- Not reported
Quantity Tons:	Not reported
Waste Quantity:	Not reported
Quantity Unit:	Not reported

Federal:

Year:	2019
EM Manifest ID:	591801
Generator EPA ID:	CAR000018325
Shipment Date:	2019-08-19
Manifest Number:	013894087FLE
Line Number:	1
Method Code:	H141
Quantity Tons:	0.01200
Quantity Waste:	24.000000
Quantity Unit:	P
Number of Containers:	1
Type of Container:	Fiber or plastic boxes, cartons, cases
Quantity Type:	Pounds
Federal Code:	D001

Year:	2019
EM Manifest ID:	591801
Generator EPA ID:	CAR000018325
Shipment Date:	2019-08-19
Manifest Number:	013894087FLE
Line Number:	1
Method Code:	H141
Quantity Tons:	0.01200
Quantity Waste:	24.000000
Quantity Unit:	P
Number of Containers:	1
Type of Container:	Fiber or plastic boxes, cartons, cases
Quantity Type:	Pounds
Federal Code:	D035

Year:	2019
EM Manifest ID:	591801
Generator EPA ID:	CAR000018325
Shipment Date:	2019-08-19
Manifest Number:	013894087FLE
Line Number:	2
Method Code:	H141
Quantity Tons:	0.00050
Quantity Waste:	1.000000
Quantity Unit:	P
Number of Containers:	1
Type of Container:	Metal drums, barrels, kegs
Quantity Type:	Pounds
Federal Code:	D001

TARGET STORE T1054 (Continued) **S118938969**

Year:	2019
EM Manifest ID:	591801
Generator EPA ID:	CAR000018325
Shipment Date:	2019-08-19
Manifest Number:	013894087FLE
Line Number:	3
Method Code:	H141
Quantity Tons:	0.03050
Quantity Waste:	61.000000
Quantity Unit:	P
Number of Containers:	1
Type of Container:	Fiberboard or plastic drums, barrels, kegs
Quantity Type:	Pounds
Federal Code:	D001

Year:	2019
EM Manifest ID:	591801
Generator EPA ID:	CAR000018325
Shipment Date:	2019-08-19
Manifest Number:	013894087FLE
Line Number:	4
Method Code:	H141
Quantity Tons:	0.01200
Quantity Waste:	24.000000
Quantity Unit:	P
Number of Containers:	2
Type of Container:	Fiberboard or plastic drums, barrels, kegs
Quantity Type:	Pounds
Federal Code:	D001

Year:	2019
EM Manifest ID:	591801
Generator EPA ID:	CAR000018325
Shipment Date:	2019-08-19
Manifest Number:	013894087FLE
Line Number:	4
Method Code:	H141
Quantity Tons:	0.01200
Quantity Waste:	24.000000
Quantity Unit:	P
Number of Containers:	2
Type of Container:	Fiberboard or plastic drums, barrels, kegs
Quantity Type:	Pounds
Federal Code:	D005

Year:	2019
EM Manifest ID:	591801
Generator EPA ID:	CAR000018325
Shipment Date:	2019-08-19
Manifest Number:	013894087FLE
Line Number:	4
Method Code:	H141
Quantity Tons:	0.01200
Quantity Waste:	24.000000
Quantity Unit:	P
Number of Containers:	2
Type of Container:	Fiberboard or plastic drums, barrels, kegs

TARGET STORE T1054 (Continued) **S118938969**

Quantity Type:	Pounds
Federal Code:	D007
Year:	2019
EM Manifest ID:	591801
Generator EPA ID:	CAR000018325
Shipment Date:	2019-08-19
Manifest Number:	013894087FLE
Line Number:	4
Method Code:	H141
Quantity Tons:	0.01200
Quantity Waste:	24.000000
Quantity Unit:	P
Number of Containers:	2
Type of Container:	Fiberboard or plastic drums, barrels, kegs
Quantity Type:	Pounds
Federal Code:	D011
Year:	2019
EM Manifest ID:	591801
Generator EPA ID:	CAR000018325
Shipment Date:	2019-08-19
Manifest Number:	013894087FLE
Line Number:	4
Method Code:	H141
Quantity Tons:	0.01200
Quantity Waste:	24.000000
Quantity Unit:	P
Number of Containers:	2
Type of Container:	Fiberboard or plastic drums, barrels, kegs
Quantity Type:	Pounds
Federal Code:	D018
Year:	2019
EM Manifest ID:	591801
Generator EPA ID:	CAR000018325
Shipment Date:	2019-08-19
Manifest Number:	013894087FLE
Line Number:	4
Method Code:	H141
Quantity Tons:	0.01200
Quantity Waste:	24.000000
Quantity Unit:	P
Number of Containers:	2
Type of Container:	Fiberboard or plastic drums, barrels, kegs
Quantity Type:	Pounds
Federal Code:	D035
Year:	2019
EM Manifest ID:	591801
Generator EPA ID:	CAR000018325
Shipment Date:	2019-08-19
Manifest Number:	013894087FLE
Line Number:	4
Method Code:	H141
Quantity Tons:	0.01200
Quantity Waste:	24.000000

TARGET STORE T1054 (Continued) **S118938969**

Quantity Unit:	P
Number of Containers:	2
Type of Container:	Fiberboard or plastic drums, barrels, kegs
Quantity Type:	Pounds
Federal Code:	U002
Year:	2019
EM Manifest ID:	591801
Generator EPA ID:	CAR000018325
Shipment Date:	2019-08-19
Manifest Number:	013894087FLE
Line Number:	4
Method Code:	H141
Quantity Tons:	0.01200
Quantity Waste:	24.000000
Quantity Unit:	P
Number of Containers:	2
Type of Container:	Fiberboard or plastic drums, barrels, kegs
Quantity Type:	Pounds
Federal Code:	U154
Year:	2019
EM Manifest ID:	591801
Generator EPA ID:	CAR000018325
Shipment Date:	2019-08-19
Manifest Number:	013894087FLE
Line Number:	5
Method Code:	H141
Quantity Tons:	0.00200
Quantity Waste:	4.000000
Quantity Unit:	P
Number of Containers:	1
Type of Container:	Fiberboard or plastic drums, barrels, kegs
Quantity Type:	Pounds
Federal Code:	D001
Year:	2019
EM Manifest ID:	591801
Generator EPA ID:	CAR000018325
Shipment Date:	2019-08-19
Manifest Number:	013894087FLE
Line Number:	6
Method Code:	H141
Quantity Tons:	0.00100
Quantity Waste:	2.000000
Quantity Unit:	P
Number of Containers:	1
Type of Container:	Fiberboard or plastic drums, barrels, kegs
Quantity Type:	Pounds
Federal Code:	P075
Year:	2019
EM Manifest ID:	591801
Generator EPA ID:	CAR000018325
Shipment Date:	2019-08-19
Manifest Number:	013894087FLE
Line Number:	7

TARGET STORE T1054 (Continued) **S118938969**

Method Code:	H141
Quantity Tons:	0.00300
Quantity Waste:	6.000000
Quantity Unit:	P
Number of Containers:	1
Type of Container:	Fiberboard or plastic drums, barrels, kegs
Quantity Type:	Pounds
Federal Code:	D002

State:

Year:	2019
EM Manifest ID:	591801
Generator EPA ID:	CAR000018325
Shipment Date:	2019-08-19
Manifest Number:	013894087FLE
Line Number:	1
Method Code:	H141
Quantity Tons:	0.01200
Quantity Waste:	24.000000
Quantity Unit:	P
Number of Containers:	1
Type of Container:	Fiber or plastic boxes, cartons, cases
Quantity Type:	Pounds
State Code:	331

Year:	2019
EM Manifest ID:	591801
Generator EPA ID:	CAR000018325
Shipment Date:	2019-08-19
Manifest Number:	013894087FLE
Line Number:	2
Method Code:	H141
Quantity Tons:	0.00050
Quantity Waste:	1.000000
Quantity Unit:	P
Number of Containers:	1
Type of Container:	Metal drums, barrels, kegs
Quantity Type:	Pounds
State Code:	331

Year:	2019
EM Manifest ID:	591801
Generator EPA ID:	CAR000018325
Shipment Date:	2019-08-19
Manifest Number:	013894087FLE
Line Number:	3
Method Code:	H141
Quantity Tons:	0.03050
Quantity Waste:	61.000000
Quantity Unit:	P
Number of Containers:	1
Type of Container:	Fiberboard or plastic drums, barrels, kegs
Quantity Type:	Pounds
State Code:	331

Year:	2019
EM Manifest ID:	591801

TARGET STORE T1054 (Continued) **S118938969**

Generator EPA ID:	CAR000018325
Shipment Date:	2019-08-19
Manifest Number:	013894087FLE
Line Number:	4
Method Code:	H141
Quantity Tons:	0.01200
Quantity Waste:	24.000000
Quantity Unit:	P
Number of Containers:	2
Type of Container:	Fiberboard or plastic drums, barrels, kegs
Quantity Type:	Pounds
State Code:	331

Year:	2019
EM Manifest ID:	591801
Generator EPA ID:	CAR000018325
Shipment Date:	2019-08-19
Manifest Number:	013894087FLE
Line Number:	5
Method Code:	H141
Quantity Tons:	0.00200
Quantity Waste:	4.000000
Quantity Unit:	P
Number of Containers:	1
Type of Container:	Fiberboard or plastic drums, barrels, kegs
Quantity Type:	Pounds
State Code:	141

Year:	2019
EM Manifest ID:	591801
Generator EPA ID:	CAR000018325
Shipment Date:	2019-08-19
Manifest Number:	013894087FLE
Line Number:	6
Method Code:	H141
Quantity Tons:	0.00100
Quantity Waste:	2.000000
Quantity Unit:	P
Number of Containers:	1
Type of Container:	Fiberboard or plastic drums, barrels, kegs
Quantity Type:	Pounds
State Code:	331

Year:	2019
EM Manifest ID:	591801
Generator EPA ID:	CAR000018325
Shipment Date:	2019-08-19
Manifest Number:	013894087FLE
Line Number:	7
Method Code:	H141
Quantity Tons:	0.00300
Quantity Waste:	6.000000
Quantity Unit:	P
Number of Containers:	1
Type of Container:	Fiberboard or plastic drums, barrels, kegs
Quantity Type:	Pounds
State Code:	122

TARGET STORE T1054 (Continued) **S118938969**

Year:	2019
EM Manifest ID:	591801
Generator EPA ID:	CAR000018325
Shipment Date:	2019-08-19
Manifest Number:	013894087FLE
Line Number:	8
Method Code:	H141
Quantity Tons:	0.37000
Quantity Waste:	740.000000
Quantity Unit:	P
Number of Containers:	5
Type of Container:	Fiber or plastic boxes, cartons, cases
Quantity Type:	Pounds
State Code:	331

Year:	2019
EM Manifest ID:	554786
Shipment Date:	7/30/2019
Shipment Date:	7/30/2019
Receipt Date:	8/2/2019
Manifest Number:	013235891FLE
Generator EPA ID:	CAR000018325
Name:	TARGET 1054
Address:	1150 EL CAMINO REAL
Address 2:	Not reported
City,State,Zip:	SAN BRUNO 94066
Telephone:	800-483-3718
Contact:	Store Manager
Contact Telephone:	800-587-2228
Contact Email:	Not reported
Transporter 1 EPA ID:	MAD039322250
Transporter Name:	Not reported
Transporter 1 Emergency Number:	Not reported
Transporter 2 EPA ID:	MAD039322250
Transporter Name 2:	Not reported
Transporter 2 Emergency Number:	Not reported
TSDF EPA ID:	CAD059494310
TSDF Name:	Clean Harbors San Jose LLC
TSDF Address 1:	1021 Berryessa Road
TSDF Address 2:	Not reported
TSDF City,State,Zip:	San Jose 95133
TSDF Telephone:	800-483-3718
TSDFA EPA ID:	Not reported
Waste Code Description:	- Not reported
RCRA Code:	Not reported
Meth Code:	- Not reported
Quantity Tons:	Not reported
Waste Quantity:	Not reported
Quantity Unit:	Not reported

Federal:

Year:	2019
EM Manifest ID:	554786
Generator EPA ID:	CAR000018325
Shipment Date:	2019-07-30
Manifest Number:	013235891FLE
Line Number:	1

TARGET STORE T1054 (Continued) **S118938969**

Method Code:	H141
Quantity Tons:	0.01550
Quantity Waste:	31.000000
Quantity Unit:	P
Number of Containers:	1
Type of Container:	Fiber or plastic boxes, cartons, cases
Quantity Type:	Pounds
Federal Code:	D001
Year:	2019
EM Manifest ID:	554786
Generator EPA ID:	CAR000018325
Shipment Date:	2019-07-30
Manifest Number:	013235891FLE
Line Number:	1
Method Code:	H141
Quantity Tons:	0.01550
Quantity Waste:	31.000000
Quantity Unit:	P
Number of Containers:	1
Type of Container:	Fiber or plastic boxes, cartons, cases
Quantity Type:	Pounds
Federal Code:	D035
Year:	2019
EM Manifest ID:	554786
Generator EPA ID:	CAR000018325
Shipment Date:	2019-07-30
Manifest Number:	013235891FLE
Line Number:	2
Method Code:	H141
Quantity Tons:	0.00550
Quantity Waste:	11.000000
Quantity Unit:	P
Number of Containers:	1
Type of Container:	Fiberboard or plastic drums, barrels, kegs
Quantity Type:	Pounds
Federal Code:	D001
Year:	2019
EM Manifest ID:	554786
Generator EPA ID:	CAR000018325
Shipment Date:	2019-07-30
Manifest Number:	013235891FLE
Line Number:	3
Method Code:	H141
Quantity Tons:	0.00250
Quantity Waste:	5.000000
Quantity Unit:	P
Number of Containers:	1
Type of Container:	Fiberboard or plastic drums, barrels, kegs
Quantity Type:	Pounds
Federal Code:	D001
Year:	2019
EM Manifest ID:	554786
Generator EPA ID:	CAR000018325

TARGET STORE T1054 (Continued) **S118938969**

Shipment Date:	2019-07-30
Manifest Number:	013235891FLE
Line Number:	3
Method Code:	H141
Quantity Tons:	0.00250
Quantity Waste:	5.000000
Quantity Unit:	P
Number of Containers:	1
Type of Container:	Fiberboard or plastic drums, barrels, kegs
Quantity Type:	Pounds
Federal Code:	D005

Year:	2019
EM Manifest ID:	554786
Generator EPA ID:	CAR000018325
Shipment Date:	2019-07-30
Manifest Number:	013235891FLE
Line Number:	3
Method Code:	H141
Quantity Tons:	0.00250
Quantity Waste:	5.000000
Quantity Unit:	P
Number of Containers:	1
Type of Container:	Fiberboard or plastic drums, barrels, kegs
Quantity Type:	Pounds
Federal Code:	D007

Year:	2019
EM Manifest ID:	554786
Generator EPA ID:	CAR000018325
Shipment Date:	2019-07-30
Manifest Number:	013235891FLE
Line Number:	3
Method Code:	H141
Quantity Tons:	0.00250
Quantity Waste:	5.000000
Quantity Unit:	P
Number of Containers:	1
Type of Container:	Fiberboard or plastic drums, barrels, kegs
Quantity Type:	Pounds
Federal Code:	D011

Year:	2019
EM Manifest ID:	554786
Generator EPA ID:	CAR000018325
Shipment Date:	2019-07-30
Manifest Number:	013235891FLE
Line Number:	3
Method Code:	H141
Quantity Tons:	0.00250
Quantity Waste:	5.000000
Quantity Unit:	P
Number of Containers:	1
Type of Container:	Fiberboard or plastic drums, barrels, kegs
Quantity Type:	Pounds
Federal Code:	D018

TARGET STORE T1054 (Continued) **S118938969**

Year:	2019
EM Manifest ID:	554786
Generator EPA ID:	CAR000018325
Shipment Date:	2019-07-30
Manifest Number:	013235891FLE
Line Number:	3
Method Code:	H141
Quantity Tons:	0.00250
Quantity Waste:	5.000000
Quantity Unit:	P
Number of Containers:	1
Type of Container:	Fiberboard or plastic drums, barrels, kegs
Quantity Type:	Pounds
Federal Code:	D035

Year:	2019
EM Manifest ID:	554786
Generator EPA ID:	CAR000018325
Shipment Date:	2019-07-30
Manifest Number:	013235891FLE
Line Number:	3
Method Code:	H141
Quantity Tons:	0.00250
Quantity Waste:	5.000000
Quantity Unit:	P
Number of Containers:	1
Type of Container:	Fiberboard or plastic drums, barrels, kegs
Quantity Type:	Pounds
Federal Code:	U002

Year:	2019
EM Manifest ID:	554786
Generator EPA ID:	CAR000018325
Shipment Date:	2019-07-30
Manifest Number:	013235891FLE
Line Number:	3
Method Code:	H141
Quantity Tons:	0.00250
Quantity Waste:	5.000000
Quantity Unit:	P
Number of Containers:	1
Type of Container:	Fiberboard or plastic drums, barrels, kegs
Quantity Type:	Pounds
Federal Code:	U154

Year:	2019
EM Manifest ID:	554786
Generator EPA ID:	CAR000018325
Shipment Date:	2019-07-30
Manifest Number:	013235891FLE
Line Number:	4
Method Code:	H141
Quantity Tons:	0.00050
Quantity Waste:	1.000000
Quantity Unit:	P
Number of Containers:	1
Type of Container:	Metal drums, barrels, kegs

TARGET STORE T1054 (Continued) **S118938969**

Quantity Type:	Pounds
Federal Code:	D001
Year:	2019
EM Manifest ID:	554786
Generator EPA ID:	CAR000018325
Shipment Date:	2019-07-30
Manifest Number:	013235891FLE
Line Number:	5
Method Code:	H141
Quantity Tons:	0.00350
Quantity Waste:	7.000000
Quantity Unit:	P
Number of Containers:	1
Type of Container:	Fiberboard or plastic drums, barrels, kegs
Quantity Type:	Pounds
Federal Code:	D001
Year:	2019
EM Manifest ID:	554786
Generator EPA ID:	CAR000018325
Shipment Date:	2019-07-30
Manifest Number:	013235891FLE
Line Number:	6
Method Code:	H141
Quantity Tons:	0.00050
Quantity Waste:	1.000000
Quantity Unit:	P
Number of Containers:	1
Type of Container:	Fiberboard or plastic drums, barrels, kegs
Quantity Type:	Pounds
Federal Code:	P075
Year:	2019
EM Manifest ID:	554786
Generator EPA ID:	CAR000018325
Shipment Date:	2019-07-30
Manifest Number:	013235891FLE
Line Number:	7
Method Code:	H141
Quantity Tons:	0.00600
Quantity Waste:	12.000000
Quantity Unit:	P
Number of Containers:	1
Type of Container:	Fiberboard or plastic drums, barrels, kegs
Quantity Type:	Pounds
Federal Code:	D002

State:

Year:	2019
EM Manifest ID:	554786
Generator EPA ID:	CAR000018325
Shipment Date:	2019-07-30
Manifest Number:	013235891FLE
Line Number:	1
Method Code:	H141
Quantity Tons:	0.01550

TARGET STORE T1054 (Continued) **S118938969**

Quantity Waste:	31.000000
Quantity Unit:	P
Number of Containers:	1
Type of Container:	Fiber or plastic boxes, cartons, cases
Quantity Type:	Pounds
State Code:	331
Year:	2019
EM Manifest ID:	554786
Generator EPA ID:	CAR000018325
Shipment Date:	2019-07-30
Manifest Number:	013235891FLE
Line Number:	2
Method Code:	H141
Quantity Tons:	0.00550
Quantity Waste:	11.000000
Quantity Unit:	P
Number of Containers:	1
Type of Container:	Fiberboard or plastic drums, barrels, kegs
Quantity Type:	Pounds
State Code:	331
Year:	2019
EM Manifest ID:	554786
Generator EPA ID:	CAR000018325
Shipment Date:	2019-07-30
Manifest Number:	013235891FLE
Line Number:	3
Method Code:	H141
Quantity Tons:	0.00250
Quantity Waste:	5.000000
Quantity Unit:	P
Number of Containers:	1
Type of Container:	Fiberboard or plastic drums, barrels, kegs
Quantity Type:	Pounds
State Code:	331
Year:	2019
EM Manifest ID:	554786
Generator EPA ID:	CAR000018325
Shipment Date:	2019-07-30
Manifest Number:	013235891FLE
Line Number:	4
Method Code:	H141
Quantity Tons:	0.00050
Quantity Waste:	1.000000
Quantity Unit:	P
Number of Containers:	1
Type of Container:	Metal drums, barrels, kegs
Quantity Type:	Pounds
State Code:	331
Year:	2019
EM Manifest ID:	554786
Generator EPA ID:	CAR000018325
Shipment Date:	2019-07-30
Manifest Number:	013235891FLE

TARGET STORE T1054 (Continued) **S118938969**

Line Number:	5
Method Code:	H141
Quantity Tons:	0.00350
Quantity Waste:	7.000000
Quantity Unit:	P
Number of Containers:	1
Type of Container:	Fiberboard or plastic drums, barrels, kegs
Quantity Type:	Pounds
State Code:	141
Year:	2019
EM Manifest ID:	554786
Generator EPA ID:	CAR000018325
Shipment Date:	2019-07-30
Manifest Number:	013235891FLE
Line Number:	6
Method Code:	H141
Quantity Tons:	0.00050
Quantity Waste:	1.000000
Quantity Unit:	P
Number of Containers:	1
Type of Container:	Fiberboard or plastic drums, barrels, kegs
Quantity Type:	Pounds
State Code:	331
Year:	2019
EM Manifest ID:	554786
Generator EPA ID:	CAR000018325
Shipment Date:	2019-07-30
Manifest Number:	013235891FLE
Line Number:	7
Method Code:	H141
Quantity Tons:	0.00600
Quantity Waste:	12.000000
Quantity Unit:	P
Number of Containers:	1
Type of Container:	Fiberboard or plastic drums, barrels, kegs
Quantity Type:	Pounds
State Code:	122
Year:	2019
EM Manifest ID:	554786
Generator EPA ID:	CAR000018325
Shipment Date:	2019-07-30
Manifest Number:	013235891FLE
Line Number:	8
Method Code:	H141
Quantity Tons:	0.28600
Quantity Waste:	572.000000
Quantity Unit:	P
Number of Containers:	4
Type of Container:	Fiber or plastic boxes, cartons, cases
Quantity Type:	Pounds
State Code:	331
Year:	2019

TARGET STORE T1054 (Continued) **S118938969**

EM Manifest ID:	554413
Shipment Date:	7/12/2019
Shipment Date:	7/12/2019
Receipt Date:	7/17/2019
Manifest Number:	013211880FLE
Generator EPA ID:	CAR000018325
Name:	TARGET 1054
Address:	1150 EL CAMINO REAL
Address 2:	Not reported
City,State,Zip:	SAN BRUNO 94066
Telephone:	800-483-3718
Contact:	Store Manager
Contact Telephone:	800-587-2228
Contact Email:	Not reported
Transporter 1 EPA ID:	MAD039322250
Transporter Name:	Not reported
Transporter 1 Emergency Number:	Not reported
Transporter 2 EPA ID:	MAD039322250
Transporter Name 2:	Not reported
Transporter 2 Emergency Number:	Not reported
TSDF EPA ID:	CAD059494310
TSDF Name:	Clean Harbors San Jose LLC
TSDF Address 1:	1021 Berryessa Road
TSDF Address 2:	Not reported
TSDF City,State,Zip:	San Jose 95133
TSDF Telephone:	800-483-3718
TSDFA EPA ID:	Not reported
Waste Code Description:	- Not reported
RCRA Code:	Not reported
Meth Code:	- Not reported
Quantity Tons:	Not reported
Waste Quantity:	Not reported
Quantity Unit:	Not reported

Federal:

Year:	2019
EM Manifest ID:	554413
Generator EPA ID:	CAR000018325
Shipment Date:	2019-07-12
Manifest Number:	013211880FLE
Line Number:	1
Method Code:	H141
Quantity Tons:	0.01050
Quantity Waste:	21.000000
Quantity Unit:	P
Number of Containers:	1
Type of Container:	Fiberboard or plastic drums, barrels, kegs
Quantity Type:	Pounds
Federal Code:	D001

Year:	2019
EM Manifest ID:	554413
Generator EPA ID:	CAR000018325
Shipment Date:	2019-07-12
Manifest Number:	013211880FLE
Line Number:	1
Method Code:	H141
Quantity Tons:	0.01050

TARGET STORE T1054 (Continued) **S118938969**

Quantity Waste:	21.000000
Quantity Unit:	P
Number of Containers:	1
Type of Container:	Fiberboard or plastic drums, barrels, kegs
Quantity Type:	Pounds
Federal Code:	D035
Year:	2019
EM Manifest ID:	554413
Generator EPA ID:	CAR000018325
Shipment Date:	2019-07-12
Manifest Number:	013211880FLE
Line Number:	2
Method Code:	H141
Quantity Tons:	0.03250
Quantity Waste:	65.000000
Quantity Unit:	P
Number of Containers:	1
Type of Container:	Fiberboard or plastic drums, barrels, kegs
Quantity Type:	Pounds
Federal Code:	D001
Year:	2019
EM Manifest ID:	554413
Generator EPA ID:	CAR000018325
Shipment Date:	2019-07-12
Manifest Number:	013211880FLE
Line Number:	3
Method Code:	H141
Quantity Tons:	0.00500
Quantity Waste:	10.000000
Quantity Unit:	P
Number of Containers:	1
Type of Container:	Fiberboard or plastic drums, barrels, kegs
Quantity Type:	Pounds
Federal Code:	D001
Year:	2019
EM Manifest ID:	554413
Generator EPA ID:	CAR000018325
Shipment Date:	2019-07-12
Manifest Number:	013211880FLE
Line Number:	3
Method Code:	H141
Quantity Tons:	0.00500
Quantity Waste:	10.000000
Quantity Unit:	P
Number of Containers:	1
Type of Container:	Fiberboard or plastic drums, barrels, kegs
Quantity Type:	Pounds
Federal Code:	D005
Year:	2019
EM Manifest ID:	554413
Generator EPA ID:	CAR000018325
Shipment Date:	2019-07-12
Manifest Number:	013211880FLE

TARGET STORE T1054 (Continued) **S118938969**

Line Number:	3
Method Code:	H141
Quantity Tons:	0.00500
Quantity Waste:	10.000000
Quantity Unit:	P
Number of Containers:	1
Type of Container:	Fiberboard or plastic drums, barrels, kegs
Quantity Type:	Pounds
Federal Code:	D007
Year:	2019
EM Manifest ID:	554413
Generator EPA ID:	CAR000018325
Shipment Date:	2019-07-12
Manifest Number:	013211880FLE
Line Number:	3
Method Code:	H141
Quantity Tons:	0.00500
Quantity Waste:	10.000000
Quantity Unit:	P
Number of Containers:	1
Type of Container:	Fiberboard or plastic drums, barrels, kegs
Quantity Type:	Pounds
Federal Code:	D011
Year:	2019
EM Manifest ID:	554413
Generator EPA ID:	CAR000018325
Shipment Date:	2019-07-12
Manifest Number:	013211880FLE
Line Number:	3
Method Code:	H141
Quantity Tons:	0.00500
Quantity Waste:	10.000000
Quantity Unit:	P
Number of Containers:	1
Type of Container:	Fiberboard or plastic drums, barrels, kegs
Quantity Type:	Pounds
Federal Code:	D018
Year:	2019
EM Manifest ID:	554413
Generator EPA ID:	CAR000018325
Shipment Date:	2019-07-12
Manifest Number:	013211880FLE
Line Number:	3
Method Code:	H141
Quantity Tons:	0.00500
Quantity Waste:	10.000000
Quantity Unit:	P
Number of Containers:	1
Type of Container:	Fiberboard or plastic drums, barrels, kegs
Quantity Type:	Pounds
Federal Code:	D035
Year:	2019
EM Manifest ID:	554413

TARGET STORE T1054 (Continued) **S118938969**

Generator EPA ID:	CAR000018325
Shipment Date:	2019-07-12
Manifest Number:	013211880FLE
Line Number:	3
Method Code:	H141
Quantity Tons:	0.00500
Quantity Waste:	10.000000
Quantity Unit:	P
Number of Containers:	1
Type of Container:	Fiberboard or plastic drums, barrels, kegs
Quantity Type:	Pounds
Federal Code:	U002

Year:	2019
EM Manifest ID:	554413
Generator EPA ID:	CAR000018325
Shipment Date:	2019-07-12
Manifest Number:	013211880FLE
Line Number:	3
Method Code:	H141
Quantity Tons:	0.00500
Quantity Waste:	10.000000
Quantity Unit:	P
Number of Containers:	1
Type of Container:	Fiberboard or plastic drums, barrels, kegs
Quantity Type:	Pounds
Federal Code:	U154

Year:	2019
EM Manifest ID:	554413
Generator EPA ID:	CAR000018325
Shipment Date:	2019-07-12
Manifest Number:	013211880FLE
Line Number:	4
Method Code:	H141
Quantity Tons:	0.00900
Quantity Waste:	18.000000
Quantity Unit:	P
Number of Containers:	1
Type of Container:	Fiberboard or plastic drums, barrels, kegs
Quantity Type:	Pounds
Federal Code:	D002

Year:	2019
EM Manifest ID:	554413
Generator EPA ID:	CAR000018325
Shipment Date:	2019-07-12
Manifest Number:	013211880FLE
Line Number:	7
Method Code:	H141
Quantity Tons:	0.00450
Quantity Waste:	9.000000
Quantity Unit:	P
Number of Containers:	1
Type of Container:	Fiberboard or plastic drums, barrels, kegs
Quantity Type:	Pounds
Federal Code:	D001

TARGET STORE T1054 (Continued) **S118938969**

State:

Year:	2019
EM Manifest ID:	554413
Generator EPA ID:	CAR000018325
Shipment Date:	2019-07-12
Manifest Number:	013211880FLE
Line Number:	1
Method Code:	H141
Quantity Tons:	0.01050
Quantity Waste:	21.000000
Quantity Unit:	P
Number of Containers:	1
Type of Container:	Fiberboard or plastic drums, barrels, kegs
Quantity Type:	Pounds
State Code:	331

Year:	2019
EM Manifest ID:	554413
Generator EPA ID:	CAR000018325
Shipment Date:	2019-07-12
Manifest Number:	013211880FLE
Line Number:	2
Method Code:	H141
Quantity Tons:	0.03250
Quantity Waste:	65.000000
Quantity Unit:	P
Number of Containers:	1
Type of Container:	Fiberboard or plastic drums, barrels, kegs
Quantity Type:	Pounds
State Code:	331

Year:	2019
EM Manifest ID:	554413
Generator EPA ID:	CAR000018325
Shipment Date:	2019-07-12
Manifest Number:	013211880FLE
Line Number:	3
Method Code:	H141
Quantity Tons:	0.00500
Quantity Waste:	10.000000
Quantity Unit:	P
Number of Containers:	1
Type of Container:	Fiberboard or plastic drums, barrels, kegs
Quantity Type:	Pounds
State Code:	331

Year:	2019
EM Manifest ID:	554413
Generator EPA ID:	CAR000018325
Shipment Date:	2019-07-12
Manifest Number:	013211880FLE
Line Number:	4
Method Code:	H141
Quantity Tons:	0.00900
Quantity Waste:	18.000000
Quantity Unit:	P
Number of Containers:	1

TARGET STORE T1054 (Continued) **S118938969**

Type of Container:	Fiberboard or plastic drums, barrels, kegs
Quantity Type:	Pounds
State Code:	122
Year:	2019
EM Manifest ID:	554413
Generator EPA ID:	CAR000018325
Shipment Date:	2019-07-12
Manifest Number:	013211880FLE
Line Number:	5
Method Code:	H141
Quantity Tons:	0.29000
Quantity Waste:	580.000000
Quantity Unit:	P
Number of Containers:	4
Type of Container:	Fiber or plastic boxes, cartons, cases
Quantity Type:	Pounds
State Code:	331
Year:	2019
EM Manifest ID:	554413
Generator EPA ID:	CAR000018325
Shipment Date:	2019-07-12
Manifest Number:	013211880FLE
Line Number:	7
Method Code:	H141
Quantity Tons:	0.00450
Quantity Waste:	9.000000
Quantity Unit:	P
Number of Containers:	1
Type of Container:	Fiberboard or plastic drums, barrels, kegs
Quantity Type:	Pounds
State Code:	331
Year:	2019
EM Manifest ID:	556227
Shipment Date:	6/17/2019
Shipment Date:	6/17/2019
Receipt Date:	6/25/2019
Manifest Number:	013523484FLE
Generator EPA ID:	CAR000018325
Name:	TARGET 1054
Address:	1150 EL CAMINO REAL
Address 2:	Not reported
City,State,Zip:	SAN BRUNO 94066
Telephone:	800-483-3718
Contact:	Store Manager
Contact Telephone:	800-587-2228
Contact Email:	Not reported
Transporter 1 EPA ID:	MAD039322250
Transporter Name:	Not reported
Transporter 1 Emergency Number:	Not reported
Transporter 2 EPA ID:	MAD039322250
Transporter Name 2:	Not reported
Transporter 2 Emergency Number:	Not reported
TSDF EPA ID:	CAD059494310

TARGET STORE T1054 (Continued) **S118938969**

TSDF Name: Clean Harbors San Jose LLC
TSDF Address 1: 1021 Berryessa Road
TSDF Address 2: Not reported
TSDF City,State,Zip: San Jose 95133
TSDF Telephone: 800-483-3718
TSDFA EPA ID: Not reported
Waste Code Description: - Not reported
RCRA Code: Not reported
Meth Code: - Not reported
Quantity Tons: Not reported
Waste Quantity: Not reported
Quantity Unit: Not reported

Federal:
Year: 2019
EM Manifest ID: 556227
Generator EPA ID: CAR000018325
Shipment Date: 2019-06-17
Manifest Number: 013523484FLE
Line Number: 1
Method Code: H141
Quantity Tons: 0.00450
Quantity Waste: 9.000000
Quantity Unit: P
Number of Containers: 1
Type of Container: Fiberboard or plastic drums, barrels, kegs
Quantity Type: Pounds
Federal Code: D001

Year: 2019
EM Manifest ID: 556227
Generator EPA ID: CAR000018325
Shipment Date: 2019-06-17
Manifest Number: 013523484FLE
Line Number: 1
Method Code: H141
Quantity Tons: 0.00450
Quantity Waste: 9.000000
Quantity Unit: P
Number of Containers: 1
Type of Container: Fiberboard or plastic drums, barrels, kegs
Quantity Type: Pounds
Federal Code: D035

Year: 2019
EM Manifest ID: 556227
Generator EPA ID: CAR000018325
Shipment Date: 2019-06-17
Manifest Number: 013523484FLE
Line Number: 2
Method Code: H141
Quantity Tons: 0.02050
Quantity Waste: 41.000000
Quantity Unit: P
Number of Containers: 1
Type of Container: Fiberboard or plastic drums, barrels, kegs
Quantity Type: Pounds
Federal Code: D001

TARGET STORE T1054 (Continued) **S118938969**

Year:	2019
EM Manifest ID:	556227
Generator EPA ID:	CAR000018325
Shipment Date:	2019-06-17
Manifest Number:	013523484FLE
Line Number:	3
Method Code:	H141
Quantity Tons:	0.00300
Quantity Waste:	6.000000
Quantity Unit:	P
Number of Containers:	1
Type of Container:	Fiberboard or plastic drums, barrels, kegs
Quantity Type:	Pounds
Federal Code:	D001

Year:	2019
EM Manifest ID:	556227
Generator EPA ID:	CAR000018325
Shipment Date:	2019-06-17
Manifest Number:	013523484FLE
Line Number:	3
Method Code:	H141
Quantity Tons:	0.00300
Quantity Waste:	6.000000
Quantity Unit:	P
Number of Containers:	1
Type of Container:	Fiberboard or plastic drums, barrels, kegs
Quantity Type:	Pounds
Federal Code:	D005

Year:	2019
EM Manifest ID:	556227
Generator EPA ID:	CAR000018325
Shipment Date:	2019-06-17
Manifest Number:	013523484FLE
Line Number:	3
Method Code:	H141
Quantity Tons:	0.00300
Quantity Waste:	6.000000
Quantity Unit:	P
Number of Containers:	1
Type of Container:	Fiberboard or plastic drums, barrels, kegs
Quantity Type:	Pounds
Federal Code:	D007

Year:	2019
EM Manifest ID:	556227
Generator EPA ID:	CAR000018325
Shipment Date:	2019-06-17
Manifest Number:	013523484FLE
Line Number:	3
Method Code:	H141
Quantity Tons:	0.00300
Quantity Waste:	6.000000
Quantity Unit:	P
Number of Containers:	1
Type of Container:	Fiberboard or plastic drums, barrels, kegs

TARGET STORE T1054 (Continued) **S118938969**

Quantity Type:	Pounds
Federal Code:	D011
Year:	2019
EM Manifest ID:	556227
Generator EPA ID:	CAR000018325
Shipment Date:	2019-06-17
Manifest Number:	013523484FLE
Line Number:	3
Method Code:	H141
Quantity Tons:	0.00300
Quantity Waste:	6.000000
Quantity Unit:	P
Number of Containers:	1
Type of Container:	Fiberboard or plastic drums, barrels, kegs
Quantity Type:	Pounds
Federal Code:	D018
Year:	2019
EM Manifest ID:	556227
Generator EPA ID:	CAR000018325
Shipment Date:	2019-06-17
Manifest Number:	013523484FLE
Line Number:	3
Method Code:	H141
Quantity Tons:	0.00300
Quantity Waste:	6.000000
Quantity Unit:	P
Number of Containers:	1
Type of Container:	Fiberboard or plastic drums, barrels, kegs
Quantity Type:	Pounds
Federal Code:	D035
Year:	2019
EM Manifest ID:	556227
Generator EPA ID:	CAR000018325
Shipment Date:	2019-06-17
Manifest Number:	013523484FLE
Line Number:	3
Method Code:	H141
Quantity Tons:	0.00300
Quantity Waste:	6.000000
Quantity Unit:	P
Number of Containers:	1
Type of Container:	Fiberboard or plastic drums, barrels, kegs
Quantity Type:	Pounds
Federal Code:	U002
Year:	2019
EM Manifest ID:	556227
Generator EPA ID:	CAR000018325
Shipment Date:	2019-06-17
Manifest Number:	013523484FLE
Line Number:	3
Method Code:	H141
Quantity Tons:	0.00300
Quantity Waste:	6.000000

TARGET STORE T1054 (Continued) **S118938969**

Quantity Unit:	P
Number of Containers:	1
Type of Container:	Fiberboard or plastic drums, barrels, kegs
Quantity Type:	Pounds
Federal Code:	U154
Year:	2019
EM Manifest ID:	556227
Generator EPA ID:	CAR000018325
Shipment Date:	2019-06-17
Manifest Number:	013523484FLE
Line Number:	4
Method Code:	H141
Quantity Tons:	0.00050
Quantity Waste:	1.000000
Quantity Unit:	P
Number of Containers:	1
Type of Container:	Fiberboard or plastic drums, barrels, kegs
Quantity Type:	Pounds
Federal Code:	D001
Year:	2019
EM Manifest ID:	556227
Generator EPA ID:	CAR000018325
Shipment Date:	2019-06-17
Manifest Number:	013523484FLE
Line Number:	5
Method Code:	H141
Quantity Tons:	0.00150
Quantity Waste:	3.000000
Quantity Unit:	P
Number of Containers:	1
Type of Container:	Fiberboard or plastic drums, barrels, kegs
Quantity Type:	Pounds
Federal Code:	P075
Year:	2019
EM Manifest ID:	556227
Generator EPA ID:	CAR000018325
Shipment Date:	2019-06-17
Manifest Number:	013523484FLE
Line Number:	6
Method Code:	H141
Quantity Tons:	0.00750
Quantity Waste:	15.000000
Quantity Unit:	P
Number of Containers:	1
Type of Container:	Fiberboard or plastic drums, barrels, kegs
Quantity Type:	Pounds
Federal Code:	D002
Year:	2019
EM Manifest ID:	556227
Generator EPA ID:	CAR000018325
Shipment Date:	2019-06-17
Manifest Number:	013523484FLE
Line Number:	7

TARGET STORE T1054 (Continued) **S118938969**

Method Code:	H141
Quantity Tons:	0.00050
Quantity Waste:	1.000000
Quantity Unit:	P
Number of Containers:	1
Type of Container:	Fiberboard or plastic drums, barrels, kegs
Quantity Type:	Pounds
Federal Code:	D009

State:

Year:	2019
EM Manifest ID:	556227
Generator EPA ID:	CAR000018325
Shipment Date:	2019-06-17
Manifest Number:	013523484FLE
Line Number:	1
Method Code:	H141
Quantity Tons:	0.00450
Quantity Waste:	9.000000
Quantity Unit:	P
Number of Containers:	1
Type of Container:	Fiberboard or plastic drums, barrels, kegs
Quantity Type:	Pounds
State Code:	331

Year:	2019
EM Manifest ID:	556227
Generator EPA ID:	CAR000018325
Shipment Date:	2019-06-17
Manifest Number:	013523484FLE
Line Number:	2
Method Code:	H141
Quantity Tons:	0.02050
Quantity Waste:	41.000000
Quantity Unit:	P
Number of Containers:	1
Type of Container:	Fiberboard or plastic drums, barrels, kegs
Quantity Type:	Pounds
State Code:	331

Year:	2019
EM Manifest ID:	556227
Generator EPA ID:	CAR000018325
Shipment Date:	2019-06-17
Manifest Number:	013523484FLE
Line Number:	3
Method Code:	H141
Quantity Tons:	0.00300
Quantity Waste:	6.000000
Quantity Unit:	P
Number of Containers:	1
Type of Container:	Fiberboard or plastic drums, barrels, kegs
Quantity Type:	Pounds
State Code:	331

Year:	2019
EM Manifest ID:	556227

TARGET STORE T1054 (Continued) **S118938969**

Generator EPA ID:	CAR000018325
Shipment Date:	2019-06-17
Manifest Number:	013523484FLE
Line Number:	4
Method Code:	H141
Quantity Tons:	0.00050
Quantity Waste:	1.000000
Quantity Unit:	P
Number of Containers:	1
Type of Container:	Fiberboard or plastic drums, barrels, kegs
Quantity Type:	Pounds
State Code:	141

Year:	2019
EM Manifest ID:	556227
Generator EPA ID:	CAR000018325
Shipment Date:	2019-06-17
Manifest Number:	013523484FLE
Line Number:	5
Method Code:	H141
Quantity Tons:	0.00150
Quantity Waste:	3.000000
Quantity Unit:	P
Number of Containers:	1
Type of Container:	Fiberboard or plastic drums, barrels, kegs
Quantity Type:	Pounds
State Code:	331

Year:	2019
EM Manifest ID:	556227
Generator EPA ID:	CAR000018325
Shipment Date:	2019-06-17
Manifest Number:	013523484FLE
Line Number:	6
Method Code:	H141
Quantity Tons:	0.00750
Quantity Waste:	15.000000
Quantity Unit:	P
Number of Containers:	1
Type of Container:	Fiberboard or plastic drums, barrels, kegs
Quantity Type:	Pounds
State Code:	122

Year:	2019
EM Manifest ID:	556227
Generator EPA ID:	CAR000018325
Shipment Date:	2019-06-17
Manifest Number:	013523484FLE
Line Number:	7
Method Code:	H141
Quantity Tons:	0.00050
Quantity Waste:	1.000000
Quantity Unit:	P
Number of Containers:	1
Type of Container:	Fiberboard or plastic drums, barrels, kegs
Quantity Type:	Pounds
State Code:	181

TARGET STORE T1054 (Continued) **S118938969**

Year:	2019
EM Manifest ID:	556227
Generator EPA ID:	CAR000018325
Shipment Date:	2019-06-17
Manifest Number:	013523484FLE
Line Number:	8
Method Code:	H141
Quantity Tons:	0.28750
Quantity Waste:	575.000000
Quantity Unit:	P
Number of Containers:	5
Type of Container:	Fiber or plastic boxes, cartons, cases
Quantity Type:	Pounds
State Code:	331

Year:	2019
EM Manifest ID:	556238
Shipment Date:	5/9/2019
Shipment Date:	5/9/2019
Receipt Date:	5/16/2019
Manifest Number:	013523515FLE
Generator EPA ID:	CAR000018325
Name:	TARGET 1054
Address:	1150 EL CAMINO REAL
Address 2:	Not reported
City,State,Zip:	SAN BRUNO 94066
Telephone:	800-483-3718
Contact:	Store Manager
Contact Telephone:	800-587-2228
Contact Email:	Not reported
Transporter 1 EPA ID:	MAD039322250
Transporter Name:	Not reported
Transporter 1 Emergency Number:	Not reported
Transporter 2 EPA ID:	MAD039322250
Transporter Name 2:	Not reported
Transporter 2 Emergency Number:	Not reported
TSDF EPA ID:	CAD059494310
TSDF Name:	Clean Harbors San Jose LLC
TSDF Address 1:	1021 Berryessa Road
TSDF Address 2:	Not reported
TSDF City,State,Zip:	San Jose 95133
TSDF Telephone:	800-483-3718
TSDFA EPA ID:	Not reported
Waste Code Description:	- Not reported
RCRA Code:	Not reported
Meth Code:	- Not reported
Quantity Tons:	Not reported
Waste Quantity:	Not reported
Quantity Unit:	Not reported

Federal:

Year:	2019
EM Manifest ID:	556238
Generator EPA ID:	CAR000018325
Shipment Date:	2019-05-09
Manifest Number:	013523515FLE
Line Number:	1

TARGET STORE T1054 (Continued) **S118938969**

Method Code:	H141
Quantity Tons:	0.01650
Quantity Waste:	33.000000
Quantity Unit:	P
Number of Containers:	1
Type of Container:	Fiberboard or plastic drums, barrels, kegs
Quantity Type:	Pounds
Federal Code:	D001
Year:	2019
EM Manifest ID:	556238
Generator EPA ID:	CAR000018325
Shipment Date:	2019-05-09
Manifest Number:	013523515FLE
Line Number:	1
Method Code:	H141
Quantity Tons:	0.01650
Quantity Waste:	33.000000
Quantity Unit:	P
Number of Containers:	1
Type of Container:	Fiberboard or plastic drums, barrels, kegs
Quantity Type:	Pounds
Federal Code:	D035
Year:	2019
EM Manifest ID:	556238
Generator EPA ID:	CAR000018325
Shipment Date:	2019-05-09
Manifest Number:	013523515FLE
Line Number:	2
Method Code:	H141
Quantity Tons:	0.02550
Quantity Waste:	51.000000
Quantity Unit:	P
Number of Containers:	1
Type of Container:	Fiberboard or plastic drums, barrels, kegs
Quantity Type:	Pounds
Federal Code:	D001
Year:	2019
EM Manifest ID:	556238
Generator EPA ID:	CAR000018325
Shipment Date:	2019-05-09
Manifest Number:	013523515FLE
Line Number:	3
Method Code:	H141
Quantity Tons:	0.01300
Quantity Waste:	26.000000
Quantity Unit:	P
Number of Containers:	1
Type of Container:	Fiberboard or plastic drums, barrels, kegs
Quantity Type:	Pounds
Federal Code:	D001
Year:	2019
EM Manifest ID:	556238
Generator EPA ID:	CAR000018325

TARGET STORE T1054 (Continued) **S118938969**

Shipment Date:	2019-05-09
Manifest Number:	013523515FLE
Line Number:	3
Method Code:	H141
Quantity Tons:	0.01300
Quantity Waste:	26.000000
Quantity Unit:	P
Number of Containers:	1
Type of Container:	Fiberboard or plastic drums, barrels, kegs
Quantity Type:	Pounds
Federal Code:	D005

Year:	2019
EM Manifest ID:	556238
Generator EPA ID:	CAR000018325
Shipment Date:	2019-05-09
Manifest Number:	013523515FLE
Line Number:	3
Method Code:	H141
Quantity Tons:	0.01300
Quantity Waste:	26.000000
Quantity Unit:	P
Number of Containers:	1
Type of Container:	Fiberboard or plastic drums, barrels, kegs
Quantity Type:	Pounds
Federal Code:	D007

Year:	2019
EM Manifest ID:	556238
Generator EPA ID:	CAR000018325
Shipment Date:	2019-05-09
Manifest Number:	013523515FLE
Line Number:	3
Method Code:	H141
Quantity Tons:	0.01300
Quantity Waste:	26.000000
Quantity Unit:	P
Number of Containers:	1
Type of Container:	Fiberboard or plastic drums, barrels, kegs
Quantity Type:	Pounds
Federal Code:	D011

Year:	2019
EM Manifest ID:	556238
Generator EPA ID:	CAR000018325
Shipment Date:	2019-05-09
Manifest Number:	013523515FLE
Line Number:	3
Method Code:	H141
Quantity Tons:	0.01300
Quantity Waste:	26.000000
Quantity Unit:	P
Number of Containers:	1
Type of Container:	Fiberboard or plastic drums, barrels, kegs
Quantity Type:	Pounds
Federal Code:	D018

TARGET STORE T1054 (Continued) **S118938969**

Year:	2019
EM Manifest ID:	556238
Generator EPA ID:	CAR000018325
Shipment Date:	2019-05-09
Manifest Number:	013523515FLE
Line Number:	3
Method Code:	H141
Quantity Tons:	0.01300
Quantity Waste:	26.000000
Quantity Unit:	P
Number of Containers:	1
Type of Container:	Fiberboard or plastic drums, barrels, kegs
Quantity Type:	Pounds
Federal Code:	D035

Year:	2019
EM Manifest ID:	556238
Generator EPA ID:	CAR000018325
Shipment Date:	2019-05-09
Manifest Number:	013523515FLE
Line Number:	3
Method Code:	H141
Quantity Tons:	0.01300
Quantity Waste:	26.000000
Quantity Unit:	P
Number of Containers:	1
Type of Container:	Fiberboard or plastic drums, barrels, kegs
Quantity Type:	Pounds
Federal Code:	U002

Year:	2019
EM Manifest ID:	556238
Generator EPA ID:	CAR000018325
Shipment Date:	2019-05-09
Manifest Number:	013523515FLE
Line Number:	3
Method Code:	H141
Quantity Tons:	0.01300
Quantity Waste:	26.000000
Quantity Unit:	P
Number of Containers:	1
Type of Container:	Fiberboard or plastic drums, barrels, kegs
Quantity Type:	Pounds
Federal Code:	U154

Year:	2019
EM Manifest ID:	556238
Generator EPA ID:	CAR000018325
Shipment Date:	2019-05-09
Manifest Number:	013523515FLE
Line Number:	4
Method Code:	H141
Quantity Tons:	0.00200
Quantity Waste:	4.000000
Quantity Unit:	P
Number of Containers:	1
Type of Container:	Fiberboard or plastic drums, barrels, kegs

TARGET STORE T1054 (Continued) **S118938969**

Quantity Type: Pounds
Federal Code: D001

Year: 2019
EM Manifest ID: 556238
Generator EPA ID: CAR000018325
Shipment Date: 2019-05-09
Manifest Number: 013523515FLE
Line Number: 5
Method Code: H141
Quantity Tons: 0.00100
Quantity Waste: 2.000000
Quantity Unit: P
Number of Containers: 1
Type of Container: Fiberboard or plastic drums, barrels, kegs
Quantity Type: Pounds
Federal Code: P075

State:
Year: 2019
EM Manifest ID: 556238
Generator EPA ID: CAR000018325
Shipment Date: 2019-05-09
Manifest Number: 013523515FLE
Line Number: 1
Method Code: H141
Quantity Tons: 0.01650
Quantity Waste: 33.000000
Quantity Unit: P
Number of Containers: 1
Type of Container: Fiberboard or plastic drums, barrels, kegs
Quantity Type: Pounds
State Code: 331

Year: 2019
EM Manifest ID: 556238
Generator EPA ID: CAR000018325
Shipment Date: 2019-05-09
Manifest Number: 013523515FLE
Line Number: 2
Method Code: H141
Quantity Tons: 0.02550
Quantity Waste: 51.000000
Quantity Unit: P
Number of Containers: 1
Type of Container: Fiberboard or plastic drums, barrels, kegs
Quantity Type: Pounds
State Code: 331

Year: 2019
EM Manifest ID: 556238
Generator EPA ID: CAR000018325
Shipment Date: 2019-05-09
Manifest Number: 013523515FLE
Line Number: 3
Method Code: H141
Quantity Tons: 0.01300

TARGET STORE T1054 (Continued) **S118938969**

Quantity Waste:	26.000000
Quantity Unit:	P
Number of Containers:	1
Type of Container:	Fiberboard or plastic drums, barrels, kegs
Quantity Type:	Pounds
State Code:	331
Year:	2019
EM Manifest ID:	556238
Generator EPA ID:	CAR000018325
Shipment Date:	2019-05-09
Manifest Number:	013523515FLE
Line Number:	4
Method Code:	H141
Quantity Tons:	0.00200
Quantity Waste:	4.000000
Quantity Unit:	P
Number of Containers:	1
Type of Container:	Fiberboard or plastic drums, barrels, kegs
Quantity Type:	Pounds
State Code:	141
Year:	2019
EM Manifest ID:	556238
Generator EPA ID:	CAR000018325
Shipment Date:	2019-05-09
Manifest Number:	013523515FLE
Line Number:	5
Method Code:	H141
Quantity Tons:	0.00100
Quantity Waste:	2.000000
Quantity Unit:	P
Number of Containers:	1
Type of Container:	Fiberboard or plastic drums, barrels, kegs
Quantity Type:	Pounds
State Code:	331
Year:	2019
EM Manifest ID:	556238
Generator EPA ID:	CAR000018325
Shipment Date:	2019-05-09
Manifest Number:	013523515FLE
Line Number:	6
Method Code:	H141
Quantity Tons:	0.49700
Quantity Waste:	994.000000
Quantity Unit:	P
Number of Containers:	7
Type of Container:	Fiber or plastic boxes, cartons, cases
Quantity Type:	Pounds
State Code:	331
Year:	2019
EM Manifest ID:	553213
Shipment Date:	5/29/2019
Shipment Date:	5/29/2019

TARGET STORE T1054 (Continued) **S118938969**

Receipt Date:	6/7/2019
Manifest Number:	012686189FLE
Generator EPA ID:	CAR000018325
Name:	TARGET 1054
Address:	1150 EL CAMINO REAL
Address 2:	Not reported
City,State,Zip:	SAN BRUNO 94066
Telephone:	800-483-3718
Contact:	Store Manager
Contact Telephone:	800-587-2228
Contact Email:	Not reported
Transporter 1 EPA ID:	MAD039322250
Transporter Name:	Not reported
Transporter 1 Emergency Number:	Not reported
Transporter 2 EPA ID:	MAD039322250
Transporter Name 2:	Not reported
Transporter 2 Emergency Number:	Not reported
TSDF EPA ID:	CAD059494310
TSDF Name:	Clean Harbors San Jose LLC
TSDF Address 1:	1021 Berryessa Road
TSDF Address 2:	Not reported
TSDF City,State,Zip:	San Jose 95133
TSDF Telephone:	800-483-3718
TSDFA EPA ID:	Not reported
Waste Code Description:	- Not reported
RCRA Code:	Not reported
Meth Code:	- Not reported
Quantity Tons:	Not reported
Waste Quantity:	Not reported
Quantity Unit:	Not reported

Federal:

Year:	2019
EM Manifest ID:	553213
Generator EPA ID:	CAR000018325
Shipment Date:	2019-05-29
Manifest Number:	012686189FLE
Line Number:	1
Method Code:	H141
Quantity Tons:	0.01650
Quantity Waste:	33.000000
Quantity Unit:	P
Number of Containers:	1
Type of Container:	Fiberboard or plastic drums, barrels, kegs
Quantity Type:	Pounds
Federal Code:	D001

Year:	2019
EM Manifest ID:	553213
Generator EPA ID:	CAR000018325
Shipment Date:	2019-05-29
Manifest Number:	012686189FLE
Line Number:	1
Method Code:	H141
Quantity Tons:	0.01650
Quantity Waste:	33.000000
Quantity Unit:	P
Number of Containers:	1

TARGET STORE T1054 (Continued) **S118938969**

Type of Container:	Fiberboard or plastic drums, barrels, kegs
Quantity Type:	Pounds
Federal Code:	D035
Year:	2019
EM Manifest ID:	553213
Generator EPA ID:	CAR000018325
Shipment Date:	2019-05-29
Manifest Number:	012686189FLE
Line Number:	2
Method Code:	H141
Quantity Tons:	0.00200
Quantity Waste:	4.000000
Quantity Unit:	P
Number of Containers:	1
Type of Container:	Fiberboard or plastic drums, barrels, kegs
Quantity Type:	Pounds
Federal Code:	D001
Year:	2019
EM Manifest ID:	553213
Generator EPA ID:	CAR000018325
Shipment Date:	2019-05-29
Manifest Number:	012686189FLE
Line Number:	2
Method Code:	H141
Quantity Tons:	0.00200
Quantity Waste:	4.000000
Quantity Unit:	P
Number of Containers:	1
Type of Container:	Fiberboard or plastic drums, barrels, kegs
Quantity Type:	Pounds
Federal Code:	D005
Year:	2019
EM Manifest ID:	553213
Generator EPA ID:	CAR000018325
Shipment Date:	2019-05-29
Manifest Number:	012686189FLE
Line Number:	2
Method Code:	H141
Quantity Tons:	0.00200
Quantity Waste:	4.000000
Quantity Unit:	P
Number of Containers:	1
Type of Container:	Fiberboard or plastic drums, barrels, kegs
Quantity Type:	Pounds
Federal Code:	D007
Year:	2019
EM Manifest ID:	553213
Generator EPA ID:	CAR000018325
Shipment Date:	2019-05-29
Manifest Number:	012686189FLE
Line Number:	2
Method Code:	H141
Quantity Tons:	0.00200

TARGET STORE T1054 (Continued) **S118938969**

Quantity Waste:	4.000000
Quantity Unit:	P
Number of Containers:	1
Type of Container:	Fiberboard or plastic drums, barrels, kegs
Quantity Type:	Pounds
Federal Code:	D011
Year:	2019
EM Manifest ID:	553213
Generator EPA ID:	CAR000018325
Shipment Date:	2019-05-29
Manifest Number:	012686189FLE
Line Number:	2
Method Code:	H141
Quantity Tons:	0.00200
Quantity Waste:	4.000000
Quantity Unit:	P
Number of Containers:	1
Type of Container:	Fiberboard or plastic drums, barrels, kegs
Quantity Type:	Pounds
Federal Code:	D018
Year:	2019
EM Manifest ID:	553213
Generator EPA ID:	CAR000018325
Shipment Date:	2019-05-29
Manifest Number:	012686189FLE
Line Number:	2
Method Code:	H141
Quantity Tons:	0.00200
Quantity Waste:	4.000000
Quantity Unit:	P
Number of Containers:	1
Type of Container:	Fiberboard or plastic drums, barrels, kegs
Quantity Type:	Pounds
Federal Code:	D035
Year:	2019
EM Manifest ID:	553213
Generator EPA ID:	CAR000018325
Shipment Date:	2019-05-29
Manifest Number:	012686189FLE
Line Number:	2
Method Code:	H141
Quantity Tons:	0.00200
Quantity Waste:	4.000000
Quantity Unit:	P
Number of Containers:	1
Type of Container:	Fiberboard or plastic drums, barrels, kegs
Quantity Type:	Pounds
Federal Code:	U002
Year:	2019
EM Manifest ID:	553213
Generator EPA ID:	CAR000018325
Shipment Date:	2019-05-29
Manifest Number:	012686189FLE

TARGET STORE T1054 (Continued) **S118938969**

Line Number:	2
Method Code:	H141
Quantity Tons:	0.00200
Quantity Waste:	4.000000
Quantity Unit:	P
Number of Containers:	1
Type of Container:	Fiberboard or plastic drums, barrels, kegs
Quantity Type:	Pounds
Federal Code:	U154

Year:	2019
EM Manifest ID:	553213
Generator EPA ID:	CAR000018325
Shipment Date:	2019-05-29
Manifest Number:	012686189FLE
Line Number:	3
Method Code:	H141
Quantity Tons:	0.24150
Quantity Waste:	483.000000
Quantity Unit:	P
Number of Containers:	3
Type of Container:	Fiber or plastic boxes, cartons, cases
Quantity Type:	Pounds
Federal Code:	D001

Year:	2019
EM Manifest ID:	553213
Generator EPA ID:	CAR000018325
Shipment Date:	2019-05-29
Manifest Number:	012686189FLE
Line Number:	3
Method Code:	H141
Quantity Tons:	0.24150
Quantity Waste:	483.000000
Quantity Unit:	P
Number of Containers:	3
Type of Container:	Fiber or plastic boxes, cartons, cases
Quantity Type:	Pounds
Federal Code:	D005

Year:	2019
EM Manifest ID:	553213
Generator EPA ID:	CAR000018325
Shipment Date:	2019-05-29
Manifest Number:	012686189FLE
Line Number:	3
Method Code:	H141
Quantity Tons:	0.24150
Quantity Waste:	483.000000
Quantity Unit:	P
Number of Containers:	3
Type of Container:	Fiber or plastic boxes, cartons, cases
Quantity Type:	Pounds
Federal Code:	D006

Year:	2019
EM Manifest ID:	553213

TARGET STORE T1054 (Continued) **S118938969**

Generator EPA ID:	CAR000018325
Shipment Date:	2019-05-29
Manifest Number:	012686189FLE
Line Number:	3
Method Code:	H141
Quantity Tons:	0.24150
Quantity Waste:	483.000000
Quantity Unit:	P
Number of Containers:	3
Type of Container:	Fiber or plastic boxes, cartons, cases
Quantity Type:	Pounds
Federal Code:	D008

Year:	2019
EM Manifest ID:	553213
Generator EPA ID:	CAR000018325
Shipment Date:	2019-05-29
Manifest Number:	012686189FLE
Line Number:	3
Method Code:	H141
Quantity Tons:	0.24150
Quantity Waste:	483.000000
Quantity Unit:	P
Number of Containers:	3
Type of Container:	Fiber or plastic boxes, cartons, cases
Quantity Type:	Pounds
Federal Code:	D035

Year:	2019
EM Manifest ID:	553213
Generator EPA ID:	CAR000018325
Shipment Date:	2019-05-29
Manifest Number:	012686189FLE
Line Number:	4
Method Code:	H141
Quantity Tons:	0.00450
Quantity Waste:	9.000000
Quantity Unit:	P
Number of Containers:	1
Type of Container:	Fiberboard or plastic drums, barrels, kegs
Quantity Type:	Pounds
Federal Code:	D001

Year:	2019
EM Manifest ID:	553213
Generator EPA ID:	CAR000018325
Shipment Date:	2019-05-29
Manifest Number:	012686189FLE
Line Number:	5
Method Code:	H141
Quantity Tons:	0.02150
Quantity Waste:	43.000000
Quantity Unit:	P
Number of Containers:	1
Type of Container:	Fiberboard or plastic drums, barrels, kegs
Quantity Type:	Pounds
Federal Code:	D001

TARGET STORE T1054 (Continued) **S118938969**

Year: 2019
EM Manifest ID: 553213
Generator EPA ID: CAR000018325
Shipment Date: 2019-05-29
Manifest Number: 012686189FLE
Line Number: 7
Method Code: H141
Quantity Tons: 0.00400
Quantity Waste: 8.000000
Quantity Unit: P
Number of Containers: 1
Type of Container: Fiberboard or plastic drums, barrels, kegs
Quantity Type: Pounds
Federal Code: D002

State:
Year: 2019
EM Manifest ID: 553213
Generator EPA ID: CAR000018325
Shipment Date: 2019-05-29
Manifest Number: 012686189FLE
Line Number: 1
Method Code: H141
Quantity Tons: 0.01650
Quantity Waste: 33.000000
Quantity Unit: P
Number of Containers: 1
Type of Container: Fiberboard or plastic drums, barrels, kegs
Quantity Type: Pounds
State Code: 331

Year: 2019
EM Manifest ID: 553213
Generator EPA ID: CAR000018325
Shipment Date: 2019-05-29
Manifest Number: 012686189FLE
Line Number: 2
Method Code: H141
Quantity Tons: 0.00200
Quantity Waste: 4.000000
Quantity Unit: P
Number of Containers: 1
Type of Container: Fiberboard or plastic drums, barrels, kegs
Quantity Type: Pounds
State Code: 331

Year: 2019
EM Manifest ID: 553213
Generator EPA ID: CAR000018325
Shipment Date: 2019-05-29
Manifest Number: 012686189FLE
Line Number: 3
Method Code: H141
Quantity Tons: 0.24150
Quantity Waste: 483.000000
Quantity Unit: P
Number of Containers: 3

TARGET STORE T1054 (Continued) **S118938969**

Type of Container:	Fiber or plastic boxes, cartons, cases
Quantity Type:	Pounds
State Code:	331
Year:	2019
EM Manifest ID:	553213
Generator EPA ID:	CAR000018325
Shipment Date:	2019-05-29
Manifest Number:	012686189FLE
Line Number:	3
Method Code:	H141
Quantity Tons:	0.24150
Quantity Waste:	483.000000
Quantity Unit:	P
Number of Containers:	3
Type of Container:	Fiber or plastic boxes, cartons, cases
Quantity Type:	Pounds
State Code:	342
Year:	2019
EM Manifest ID:	553213
Generator EPA ID:	CAR000018325
Shipment Date:	2019-05-29
Manifest Number:	012686189FLE
Line Number:	4
Method Code:	H141
Quantity Tons:	0.00450
Quantity Waste:	9.000000
Quantity Unit:	P
Number of Containers:	1
Type of Container:	Fiberboard or plastic drums, barrels, kegs
Quantity Type:	Pounds
State Code:	331
Year:	2019
EM Manifest ID:	553213
Generator EPA ID:	CAR000018325
Shipment Date:	2019-05-29
Manifest Number:	012686189FLE
Line Number:	5
Method Code:	H141
Quantity Tons:	0.02150
Quantity Waste:	43.000000
Quantity Unit:	P
Number of Containers:	1
Type of Container:	Fiberboard or plastic drums, barrels, kegs
Quantity Type:	Pounds
State Code:	331
Year:	2019
EM Manifest ID:	553213
Generator EPA ID:	CAR000018325
Shipment Date:	2019-05-29
Manifest Number:	012686189FLE
Line Number:	6
Method Code:	H141
Quantity Tons:	0.13100

TARGET STORE T1054 (Continued) **S118938969**

Quantity Waste:	262.000000
Quantity Unit:	P
Number of Containers:	1
Type of Container:	Fiberboard or plastic drums, barrels, kegs
Quantity Type:	Pounds
State Code:	792
Year:	2019
EM Manifest ID:	553213
Generator EPA ID:	CAR000018325
Shipment Date:	2019-05-29
Manifest Number:	012686189FLE
Line Number:	7
Method Code:	H141
Quantity Tons:	0.00400
Quantity Waste:	8.000000
Quantity Unit:	P
Number of Containers:	1
Type of Container:	Fiberboard or plastic drums, barrels, kegs
Quantity Type:	Pounds
State Code:	122
Year:	2019
EM Manifest ID:	553213
Generator EPA ID:	CAR000018325
Shipment Date:	2019-05-29
Manifest Number:	012686189FLE
Line Number:	8
Method Code:	H141
Quantity Tons:	0.31750
Quantity Waste:	635.000000
Quantity Unit:	P
Number of Containers:	5
Type of Container:	Fiber or plastic boxes, cartons, cases
Quantity Type:	Pounds
State Code:	331
Year:	2019
EM Manifest ID:	556210
Shipment Date:	4/15/2019
Shipment Date:	4/15/2019
Receipt Date:	4/18/2019
Manifest Number:	013523423FLE
Generator EPA ID:	CAR000018325
Name:	TARGET 1054
Address:	1150 EL CAMINO REAL
Address 2:	Not reported
City,State,Zip:	SAN BRUNO 94066
Telephone:	800-483-3718
Contact:	Store Manager
Contact Telephone:	800-587-2228
Contact Email:	Not reported
Transporter 1 EPA ID:	MAD039322250
Transporter Name:	Not reported
Transporter 1 Emergency Number:	Not reported
Transporter 2 EPA ID:	MAD039322250

TARGET STORE T1054 (Continued) **S118938969**

Transporter Name 2:	Not reported
Transporter 2 Emergency Number:	Not reported
TSDF EPA ID:	CAD059494310
TSDF Name:	Clean Harbors San Jose LLC
TSDF Address 1:	1021 Berryessa Road
TSDF Address 2:	Not reported
TSDF City,State,Zip:	San Jose 95133
TSDF Telephone:	800-483-3718
TSDFA EPA ID:	Not reported
Waste Code Description:	- Not reported
RCRA Code:	Not reported
Meth Code:	- Not reported
Quantity Tons:	Not reported
Waste Quantity:	Not reported
Quantity Unit:	Not reported

Federal:

Year:	2019
EM Manifest ID:	556210
Generator EPA ID:	CAR000018325
Shipment Date:	2019-04-15
Manifest Number:	013523423FLE
Line Number:	1
Method Code:	H141
Quantity Tons:	0.01300
Quantity Waste:	26.000000
Quantity Unit:	P
Number of Containers:	1
Type of Container:	Fiberboard or plastic drums, barrels, kegs
Quantity Type:	Pounds
Federal Code:	D001

Year:	2019
EM Manifest ID:	556210
Generator EPA ID:	CAR000018325
Shipment Date:	2019-04-15
Manifest Number:	013523423FLE
Line Number:	1
Method Code:	H141
Quantity Tons:	0.01300
Quantity Waste:	26.000000
Quantity Unit:	P
Number of Containers:	1
Type of Container:	Fiberboard or plastic drums, barrels, kegs
Quantity Type:	Pounds
Federal Code:	D035

Year:	2019
EM Manifest ID:	556210
Generator EPA ID:	CAR000018325
Shipment Date:	2019-04-15
Manifest Number:	013523423FLE
Line Number:	2
Method Code:	H141
Quantity Tons:	0.00600
Quantity Waste:	12.000000
Quantity Unit:	P
Number of Containers:	1

TARGET STORE T1054 (Continued) **S118938969**

Type of Container:	Fiberboard or plastic drums, barrels, kegs
Quantity Type:	Pounds
Federal Code:	D001
Year:	2019
EM Manifest ID:	556210
Generator EPA ID:	CAR000018325
Shipment Date:	2019-04-15
Manifest Number:	013523423FLE
Line Number:	3
Method Code:	H141
Quantity Tons:	0.00100
Quantity Waste:	2.000000
Quantity Unit:	P
Number of Containers:	1
Type of Container:	Fiberboard or plastic drums, barrels, kegs
Quantity Type:	Pounds
Federal Code:	D001
Year:	2019
EM Manifest ID:	556210
Generator EPA ID:	CAR000018325
Shipment Date:	2019-04-15
Manifest Number:	013523423FLE
Line Number:	3
Method Code:	H141
Quantity Tons:	0.00100
Quantity Waste:	2.000000
Quantity Unit:	P
Number of Containers:	1
Type of Container:	Fiberboard or plastic drums, barrels, kegs
Quantity Type:	Pounds
Federal Code:	D005
Year:	2019
EM Manifest ID:	556210
Generator EPA ID:	CAR000018325
Shipment Date:	2019-04-15
Manifest Number:	013523423FLE
Line Number:	3
Method Code:	H141
Quantity Tons:	0.00100
Quantity Waste:	2.000000
Quantity Unit:	P
Number of Containers:	1
Type of Container:	Fiberboard or plastic drums, barrels, kegs
Quantity Type:	Pounds
Federal Code:	D007
Year:	2019
EM Manifest ID:	556210
Generator EPA ID:	CAR000018325
Shipment Date:	2019-04-15
Manifest Number:	013523423FLE
Line Number:	3
Method Code:	H141
Quantity Tons:	0.00100

TARGET STORE T1054 (Continued) **S118938969**

Quantity Waste:	2.000000
Quantity Unit:	P
Number of Containers:	1
Type of Container:	Fiberboard or plastic drums, barrels, kegs
Quantity Type:	Pounds
Federal Code:	D011
Year:	2019
EM Manifest ID:	556210
Generator EPA ID:	CAR000018325
Shipment Date:	2019-04-15
Manifest Number:	013523423FLE
Line Number:	3
Method Code:	H141
Quantity Tons:	0.00100
Quantity Waste:	2.000000
Quantity Unit:	P
Number of Containers:	1
Type of Container:	Fiberboard or plastic drums, barrels, kegs
Quantity Type:	Pounds
Federal Code:	D018
Year:	2019
EM Manifest ID:	556210
Generator EPA ID:	CAR000018325
Shipment Date:	2019-04-15
Manifest Number:	013523423FLE
Line Number:	3
Method Code:	H141
Quantity Tons:	0.00100
Quantity Waste:	2.000000
Quantity Unit:	P
Number of Containers:	1
Type of Container:	Fiberboard or plastic drums, barrels, kegs
Quantity Type:	Pounds
Federal Code:	D035
Year:	2019
EM Manifest ID:	556210
Generator EPA ID:	CAR000018325
Shipment Date:	2019-04-15
Manifest Number:	013523423FLE
Line Number:	3
Method Code:	H141
Quantity Tons:	0.00100
Quantity Waste:	2.000000
Quantity Unit:	P
Number of Containers:	1
Type of Container:	Fiberboard or plastic drums, barrels, kegs
Quantity Type:	Pounds
Federal Code:	U002
Year:	2019
EM Manifest ID:	556210
Generator EPA ID:	CAR000018325
Shipment Date:	2019-04-15
Manifest Number:	013523423FLE

TARGET STORE T1054 (Continued) **S118938969**

Line Number:	3
Method Code:	H141
Quantity Tons:	0.00100
Quantity Waste:	2.000000
Quantity Unit:	P
Number of Containers:	1
Type of Container:	Fiberboard or plastic drums, barrels, kegs
Quantity Type:	Pounds
Federal Code:	U154
Year:	2019
EM Manifest ID:	556210
Generator EPA ID:	CAR000018325
Shipment Date:	2019-04-15
Manifest Number:	013523423FLE
Line Number:	4
Method Code:	H141
Quantity Tons:	0.00350
Quantity Waste:	7.000000
Quantity Unit:	P
Number of Containers:	1
Type of Container:	Fiberboard or plastic drums, barrels, kegs
Quantity Type:	Pounds
Federal Code:	D001
Year:	2019
EM Manifest ID:	556210
Generator EPA ID:	CAR000018325
Shipment Date:	2019-04-15
Manifest Number:	013523423FLE
Line Number:	5
Method Code:	H141
Quantity Tons:	0.00100
Quantity Waste:	2.000000
Quantity Unit:	P
Number of Containers:	1
Type of Container:	Fiberboard or plastic drums, barrels, kegs
Quantity Type:	Pounds
Federal Code:	P075
Year:	2019
EM Manifest ID:	556210
Generator EPA ID:	CAR000018325
Shipment Date:	2019-04-15
Manifest Number:	013523423FLE
Line Number:	6
Method Code:	H141
Quantity Tons:	0.00600
Quantity Waste:	12.000000
Quantity Unit:	P
Number of Containers:	1
Type of Container:	Fiberboard or plastic drums, barrels, kegs
Quantity Type:	Pounds
Federal Code:	D002

State:
Year: 2019

TARGET STORE T1054 (Continued) **S118938969**

EM Manifest ID:	556210
Generator EPA ID:	CAR000018325
Shipment Date:	2019-04-15
Manifest Number:	013523423FLE
Line Number:	1
Method Code:	H141
Quantity Tons:	0.01300
Quantity Waste:	26.000000
Quantity Unit:	P
Number of Containers:	1
Type of Container:	Fiberboard or plastic drums, barrels, kegs
Quantity Type:	Pounds
State Code:	331

Year:	2019
EM Manifest ID:	556210
Generator EPA ID:	CAR000018325
Shipment Date:	2019-04-15
Manifest Number:	013523423FLE
Line Number:	2
Method Code:	H141
Quantity Tons:	0.00600
Quantity Waste:	12.000000
Quantity Unit:	P
Number of Containers:	1
Type of Container:	Fiberboard or plastic drums, barrels, kegs
Quantity Type:	Pounds
State Code:	331

Year:	2019
EM Manifest ID:	556210
Generator EPA ID:	CAR000018325
Shipment Date:	2019-04-15
Manifest Number:	013523423FLE
Line Number:	3
Method Code:	H141
Quantity Tons:	0.00100
Quantity Waste:	2.000000
Quantity Unit:	P
Number of Containers:	1
Type of Container:	Fiberboard or plastic drums, barrels, kegs
Quantity Type:	Pounds
State Code:	331

Year:	2019
EM Manifest ID:	556210
Generator EPA ID:	CAR000018325
Shipment Date:	2019-04-15
Manifest Number:	013523423FLE
Line Number:	4
Method Code:	H141
Quantity Tons:	0.00350
Quantity Waste:	7.000000
Quantity Unit:	P
Number of Containers:	1
Type of Container:	Fiberboard or plastic drums, barrels, kegs
Quantity Type:	Pounds

TARGET STORE T1054 (Continued) **S118938969**

State Code: 141

Year: 2019
EM Manifest ID: 556210
Generator EPA ID: CAR000018325
Shipment Date: 2019-04-15
Manifest Number: 013523423FLE
Line Number: 5
Method Code: H141
Quantity Tons: 0.00100
Quantity Waste: 2.000000
Quantity Unit: P
Number of Containers: 1
Type of Container: Fiberboard or plastic drums, barrels, kegs
Quantity Type: Pounds
State Code: 331

Year: 2019
EM Manifest ID: 556210
Generator EPA ID: CAR000018325
Shipment Date: 2019-04-15
Manifest Number: 013523423FLE
Line Number: 6
Method Code: H141
Quantity Tons: 0.00600
Quantity Waste: 12.000000
Quantity Unit: P
Number of Containers: 1
Type of Container: Fiberboard or plastic drums, barrels, kegs
Quantity Type: Pounds
State Code: 122

Year: 2019
EM Manifest ID: 556210
Generator EPA ID: CAR000018325
Shipment Date: 2019-04-15
Manifest Number: 013523423FLE
Line Number: 7
Method Code: H141
Quantity Tons: 0.38100
Quantity Waste: 762.000000
Quantity Unit: P
Number of Containers: 6
Type of Container: Fiber or plastic boxes, cartons, cases
Quantity Type: Pounds
State Code: 331

Year: 2019
EM Manifest ID: 555504
Shipment Date: 3/4/2019
Shipment Date: 3/4/2019
Receipt Date: 3/8/2019
Manifest Number: 013270021FLE
Generator EPA ID: CAR000018325
Name: TARGET 1054
Address: 1150 EL CAMINO REAL

TARGET STORE T1054 (Continued) **S118938969**

Address 2:	Not reported
City,State,Zip:	SAN BRUNO 94066
Telephone:	800-483-3718
Contact:	Store Manager
Contact Telephone:	800-587-2228
Contact Email:	Not reported
Transporter 1 EPA ID:	MAD039322250
Transporter Name:	Not reported
Transporter 1 Emergency Number:	Not reported
Transporter 2 EPA ID:	MAD039322250
Transporter Name 2:	Not reported
Transporter 2 Emergency Number:	Not reported
TSDF EPA ID:	CAD059494310
TSDF Name:	Clean Harbors San Jose LLC
TSDF Address 1:	1021 Berryessa Road
TSDF Address 2:	Not reported
TSDF City,State,Zip:	San Jose 95133
TSDF Telephone:	800-483-3718
TSDFA EPA ID:	Not reported
Waste Code Description:	- Not reported
RCRA Code:	Not reported
Meth Code:	- Not reported
Quantity Tons:	Not reported
Waste Quantity:	Not reported
Quantity Unit:	Not reported

Federal:

Year:	2019
EM Manifest ID:	555504
Generator EPA ID:	CAR000018325
Shipment Date:	2019-03-04
Manifest Number:	013270021FLE
Line Number:	1
Method Code:	H141
Quantity Tons:	0.01800
Quantity Waste:	36.000000
Quantity Unit:	P
Number of Containers:	1
Type of Container:	Fiberboard or plastic drums, barrels, kegs
Quantity Type:	Pounds
Federal Code:	D001

Year:	2019
EM Manifest ID:	555504
Generator EPA ID:	CAR000018325
Shipment Date:	2019-03-04
Manifest Number:	013270021FLE
Line Number:	1
Method Code:	H141
Quantity Tons:	0.01800
Quantity Waste:	36.000000
Quantity Unit:	P
Number of Containers:	1
Type of Container:	Fiberboard or plastic drums, barrels, kegs
Quantity Type:	Pounds
Federal Code:	D035

Year:	2019

TARGET STORE T1054 (Continued) **S118938969**

EM Manifest ID:	555504
Generator EPA ID:	CAR000018325
Shipment Date:	2019-03-04
Manifest Number:	013270021FLE
Line Number:	2
Method Code:	H141
Quantity Tons:	0.02150
Quantity Waste:	43.000000
Quantity Unit:	P
Number of Containers:	1
Type of Container:	Fiberboard or plastic drums, barrels, kegs
Quantity Type:	Pounds
Federal Code:	D001

Year:	2019
EM Manifest ID:	555504
Generator EPA ID:	CAR000018325
Shipment Date:	2019-03-04
Manifest Number:	013270021FLE
Line Number:	3
Method Code:	H141
Quantity Tons:	0.00200
Quantity Waste:	4.000000
Quantity Unit:	P
Number of Containers:	1
Type of Container:	Fiberboard or plastic drums, barrels, kegs
Quantity Type:	Pounds
Federal Code:	D001

Year:	2019
EM Manifest ID:	555504
Generator EPA ID:	CAR000018325
Shipment Date:	2019-03-04
Manifest Number:	013270021FLE
Line Number:	3
Method Code:	H141
Quantity Tons:	0.00200
Quantity Waste:	4.000000
Quantity Unit:	P
Number of Containers:	1
Type of Container:	Fiberboard or plastic drums, barrels, kegs
Quantity Type:	Pounds
Federal Code:	D005

Year:	2019
EM Manifest ID:	555504
Generator EPA ID:	CAR000018325
Shipment Date:	2019-03-04
Manifest Number:	013270021FLE
Line Number:	3
Method Code:	H141
Quantity Tons:	0.00200
Quantity Waste:	4.000000
Quantity Unit:	P
Number of Containers:	1
Type of Container:	Fiberboard or plastic drums, barrels, kegs
Quantity Type:	Pounds

TARGET STORE T1054 (Continued) **S118938969**

Federal Code:	D007
Year:	2019
EM Manifest ID:	555504
Generator EPA ID:	CAR000018325
Shipment Date:	2019-03-04
Manifest Number:	013270021FLE
Line Number:	3
Method Code:	H141
Quantity Tons:	0.00200
Quantity Waste:	4.000000
Quantity Unit:	P
Number of Containers:	1
Type of Container:	Fiberboard or plastic drums, barrels, kegs
Quantity Type:	Pounds
Federal Code:	D011
Year:	2019
EM Manifest ID:	555504
Generator EPA ID:	CAR000018325
Shipment Date:	2019-03-04
Manifest Number:	013270021FLE
Line Number:	3
Method Code:	H141
Quantity Tons:	0.00200
Quantity Waste:	4.000000
Quantity Unit:	P
Number of Containers:	1
Type of Container:	Fiberboard or plastic drums, barrels, kegs
Quantity Type:	Pounds
Federal Code:	D018
Year:	2019
EM Manifest ID:	555504
Generator EPA ID:	CAR000018325
Shipment Date:	2019-03-04
Manifest Number:	013270021FLE
Line Number:	3
Method Code:	H141
Quantity Tons:	0.00200
Quantity Waste:	4.000000
Quantity Unit:	P
Number of Containers:	1
Type of Container:	Fiberboard or plastic drums, barrels, kegs
Quantity Type:	Pounds
Federal Code:	D035
Year:	2019
EM Manifest ID:	555504
Generator EPA ID:	CAR000018325
Shipment Date:	2019-03-04
Manifest Number:	013270021FLE
Line Number:	3
Method Code:	H141
Quantity Tons:	0.00200
Quantity Waste:	4.000000
Quantity Unit:	P

TARGET STORE T1054 (Continued) **S118938969**

Number of Containers:	1
Type of Container:	Fiberboard or plastic drums, barrels, kegs
Quantity Type:	Pounds
Federal Code:	U002
Year:	2019
EM Manifest ID:	555504
Generator EPA ID:	CAR000018325
Shipment Date:	2019-03-04
Manifest Number:	013270021FLE
Line Number:	3
Method Code:	H141
Quantity Tons:	0.00200
Quantity Waste:	4.000000
Quantity Unit:	P
Number of Containers:	1
Type of Container:	Fiberboard or plastic drums, barrels, kegs
Quantity Type:	Pounds
Federal Code:	U154
Year:	2019
EM Manifest ID:	555504
Generator EPA ID:	CAR000018325
Shipment Date:	2019-03-04
Manifest Number:	013270021FLE
Line Number:	4
Method Code:	H141
Quantity Tons:	0.00200
Quantity Waste:	4.000000
Quantity Unit:	P
Number of Containers:	2
Type of Container:	Fiberboard or plastic drums, barrels, kegs
Quantity Type:	Pounds
Federal Code:	D001
Year:	2019
EM Manifest ID:	555504
Generator EPA ID:	CAR000018325
Shipment Date:	2019-03-04
Manifest Number:	013270021FLE
Line Number:	5
Method Code:	H141
Quantity Tons:	0.00150
Quantity Waste:	3.000000
Quantity Unit:	P
Number of Containers:	1
Type of Container:	Fiberboard or plastic drums, barrels, kegs
Quantity Type:	Pounds
Federal Code:	P075
Year:	2019
EM Manifest ID:	555504
Generator EPA ID:	CAR000018325
Shipment Date:	2019-03-04
Manifest Number:	013270021FLE
Line Number:	7
Method Code:	H141

TARGET STORE T1054 (Continued) **S118938969**

Quantity Tons: 0.00600
Quantity Waste: 12.000000
Quantity Unit: P
Number of Containers: 1
Type of Container: Fiberboard or plastic drums, barrels, kegs
Quantity Type: Pounds
Federal Code: D002

State:
Year: 2019
EM Manifest ID: 555504
Generator EPA ID: CAR000018325
Shipment Date: 2019-03-04
Manifest Number: 013270021FLE
Line Number: 1
Method Code: H141
Quantity Tons: 0.01800
Quantity Waste: 36.000000
Quantity Unit: P
Number of Containers: 1
Type of Container: Fiberboard or plastic drums, barrels, kegs
Quantity Type: Pounds
State Code: 331

Year: 2019
EM Manifest ID: 555504
Generator EPA ID: CAR000018325
Shipment Date: 2019-03-04
Manifest Number: 013270021FLE
Line Number: 2
Method Code: H141
Quantity Tons: 0.02150
Quantity Waste: 43.000000
Quantity Unit: P
Number of Containers: 1
Type of Container: Fiberboard or plastic drums, barrels, kegs
Quantity Type: Pounds
State Code: 331

Year: 2019
EM Manifest ID: 555504
Generator EPA ID: CAR000018325
Shipment Date: 2019-03-04
Manifest Number: 013270021FLE
Line Number: 3
Method Code: H141
Quantity Tons: 0.00200
Quantity Waste: 4.000000
Quantity Unit: P
Number of Containers: 1
Type of Container: Fiberboard or plastic drums, barrels, kegs
Quantity Type: Pounds
State Code: 331

Year: 2019
EM Manifest ID: 555504
Generator EPA ID: CAR000018325

TARGET STORE T1054 (Continued) **S118938969**

Shipment Date:	2019-03-04
Manifest Number:	013270021FLE
Line Number:	4
Method Code:	H141
Quantity Tons:	0.00200
Quantity Waste:	4.000000
Quantity Unit:	P
Number of Containers:	2
Type of Container:	Fiberboard or plastic drums, barrels, kegs
Quantity Type:	Pounds
State Code:	141

Year:	2019
EM Manifest ID:	555504
Generator EPA ID:	CAR000018325
Shipment Date:	2019-03-04
Manifest Number:	013270021FLE
Line Number:	5
Method Code:	H141
Quantity Tons:	0.00150
Quantity Waste:	3.000000
Quantity Unit:	P
Number of Containers:	1
Type of Container:	Fiberboard or plastic drums, barrels, kegs
Quantity Type:	Pounds
State Code:	331

Year:	2019
EM Manifest ID:	555504
Generator EPA ID:	CAR000018325
Shipment Date:	2019-03-04
Manifest Number:	013270021FLE
Line Number:	6
Method Code:	H141
Quantity Tons:	0.00400
Quantity Waste:	8.000000
Quantity Unit:	P
Number of Containers:	1
Type of Container:	Fiberboard or plastic drums, barrels, kegs
Quantity Type:	Pounds
State Code:	792

Year:	2019
EM Manifest ID:	555504
Generator EPA ID:	CAR000018325
Shipment Date:	2019-03-04
Manifest Number:	013270021FLE
Line Number:	7
Method Code:	H141
Quantity Tons:	0.00600
Quantity Waste:	12.000000
Quantity Unit:	P
Number of Containers:	1
Type of Container:	Fiberboard or plastic drums, barrels, kegs
Quantity Type:	Pounds
State Code:	122

TARGET STORE T1054 (Continued) **S118938969**

Year:	2019
EM Manifest ID:	555504
Generator EPA ID:	CAR000018325
Shipment Date:	2019-03-04
Manifest Number:	013270021FLE
Line Number:	8
Method Code:	H141
Quantity Tons:	0.33000
Quantity Waste:	660.000000
Quantity Unit:	P
Number of Containers:	6
Type of Container:	Fiber or plastic boxes, cartons, cases
Quantity Type:	Pounds
State Code:	331

Year:	2019
EM Manifest ID:	330992
Shipment Date:	3/29/2019
Shipment Date:	3/29/2019
Receipt Date:	4/5/2019
Manifest Number:	011961761JJK
Generator EPA ID:	CAR000018325
Name:	TARGET CORPORATION
Address:	1150 EL CAMINO REAL
Address 2:	Not reported
City,State,Zip:	SAN BRUNO 94066
Telephone:	800-428-5232
Contact:	Not reported
Contact Telephone:	612-761-6373
Contact Email:	Not reported
Transporter 1 EPA ID:	CAL000436893
Transporter Name:	Not reported
Transporter 1 Emergency Number:	Not reported
Transporter 2 EPA ID:	CAR000037283
Transporter Name 2:	Not reported
Transporter 2 Emergency Number:	Not reported
TSDF EPA ID:	CAD981382732
TSDF Name:	ALTAMONT LANDFILL & RESOURCE RECOVERY FACILITY
TSDF Address 1:	10840 ALTAMONT PASS RD
TSDF Address 2:	Not reported
TSDF City,State,Zip:	LIVERMORE 94551
TSDF Telephone:	Not reported
TSDFA EPA ID:	Not reported
Waste Code Description:	- Not reported
RCRA Code:	Not reported
Meth Code:	- Not reported
Quantity Tons:	Not reported
Waste Quantity:	Not reported
Quantity Unit:	Not reported

State:

Year:	2019
EM Manifest ID:	330992
Generator EPA ID:	CAR000018325
Shipment Date:	2019-03-29
Manifest Number:	011961761JJK
Line Number:	1

TARGET STORE T1054 (Continued) **S118938969**

Method Code:	H132
Quantity Tons:	0.46000
Quantity Waste:	2.000000
Quantity Unit:	Y
Number of Containers:	19
Type of Container:	Burlap, cloth, paper, or plastic bags
Quantity Type:	Cubic Yards
State Code:	151

Additional Information:

Year:	2018
EM Manifest ID:	151969
Shipment Date:	9/21/2018
Shipment Date:	9/21/2018
Receipt Date:	9/25/2018
Manifest Number:	012654836FLE
Generator EPA ID:	CAR000018325
Name:	TARGET 1054
Address:	1150 EL CAMINO REAL
Address 2:	Not reported
City,State,Zip:	SAN BRUNO 94066
Telephone:	800-483-3718
Contact:	Store Manager
Contact Telephone:	800-587-2228
Contact Email:	Not reported
Transporter 1 EPA ID:	MAD039322250
Transporter Name:	Not reported
Transporter 1 Emergency Number:	Not reported
Transporter 2 EPA ID:	MAD039322250
Transporter Name 2:	Not reported
Transporter 2 Emergency Number:	Not reported
TSDF EPA ID:	CAD059494310
TSDF Name:	Clean Harbors San Jose LLC
TSDF Address 1:	1021 Berryessa Road
TSDF Address 2:	Not reported
TSDF City,State,Zip:	San Jose 95133
TSDF Telephone:	800-483-3718
TSDFA EPA ID:	Not reported
Waste Code Description:	- Not reported
RCRA Code:	Not reported
Meth Code:	- Not reported
Quantity Tons:	Not reported
Waste Quantity:	Not reported
Quantity Unit:	Not reported

Federal:

Year:	2018
EM Manifest ID:	151969
Generator EPA ID:	CAR000018325
Shipment Date:	2018-09-21
Manifest Number:	012654836FLE
Line Number:	1
Method Code:	H141
Quantity Tons:	0.02800
Quantity Waste:	56.000000
Quantity Unit:	P

TARGET STORE T1054 (Continued) **S118938969**

Number of Containers:	1
Type of Container:	Fiber or plastic boxes, cartons, cases
Quantity Type:	Pounds
Federal Code:	D001
Year:	2018
EM Manifest ID:	151969
Generator EPA ID:	CAR000018325
Shipment Date:	2018-09-21
Manifest Number:	012654836FLE
Line Number:	1
Method Code:	H141
Quantity Tons:	0.02800
Quantity Waste:	56.000000
Quantity Unit:	P
Number of Containers:	1
Type of Container:	Fiber or plastic boxes, cartons, cases
Quantity Type:	Pounds
Federal Code:	D035
Year:	2018
EM Manifest ID:	151969
Generator EPA ID:	CAR000018325
Shipment Date:	2018-09-21
Manifest Number:	012654836FLE
Line Number:	2
Method Code:	H141
Quantity Tons:	0.01700
Quantity Waste:	34.000000
Quantity Unit:	P
Number of Containers:	1
Type of Container:	Fiberboard or plastic drums, barrels, kegs
Quantity Type:	Pounds
Federal Code:	D001
Year:	2018
EM Manifest ID:	151969
Generator EPA ID:	CAR000018325
Shipment Date:	2018-09-21
Manifest Number:	012654836FLE
Line Number:	3
Method Code:	H141
Quantity Tons:	0.00400
Quantity Waste:	8.000000
Quantity Unit:	P
Number of Containers:	1
Type of Container:	Fiberboard or plastic drums, barrels, kegs
Quantity Type:	Pounds
Federal Code:	D001
Year:	2018
EM Manifest ID:	151969
Generator EPA ID:	CAR000018325
Shipment Date:	2018-09-21
Manifest Number:	012654836FLE
Line Number:	3
Method Code:	H141

TARGET STORE T1054 (Continued) **S118938969**

Quantity Tons:	0.00400
Quantity Waste:	8.000000
Quantity Unit:	P
Number of Containers:	1
Type of Container:	Fiberboard or plastic drums, barrels, kegs
Quantity Type:	Pounds
Federal Code:	D005
Year:	2018
EM Manifest ID:	151969
Generator EPA ID:	CAR000018325
Shipment Date:	2018-09-21
Manifest Number:	012654836FLE
Line Number:	3
Method Code:	H141
Quantity Tons:	0.00400
Quantity Waste:	8.000000
Quantity Unit:	P
Number of Containers:	1
Type of Container:	Fiberboard or plastic drums, barrels, kegs
Quantity Type:	Pounds
Federal Code:	D007
Year:	2018
EM Manifest ID:	151969
Generator EPA ID:	CAR000018325
Shipment Date:	2018-09-21
Manifest Number:	012654836FLE
Line Number:	3
Method Code:	H141
Quantity Tons:	0.00400
Quantity Waste:	8.000000
Quantity Unit:	P
Number of Containers:	1
Type of Container:	Fiberboard or plastic drums, barrels, kegs
Quantity Type:	Pounds
Federal Code:	D011
Year:	2018
EM Manifest ID:	151969
Generator EPA ID:	CAR000018325
Shipment Date:	2018-09-21
Manifest Number:	012654836FLE
Line Number:	3
Method Code:	H141
Quantity Tons:	0.00400
Quantity Waste:	8.000000
Quantity Unit:	P
Number of Containers:	1
Type of Container:	Fiberboard or plastic drums, barrels, kegs
Quantity Type:	Pounds
Federal Code:	D018
Year:	2018
EM Manifest ID:	151969
Generator EPA ID:	CAR000018325
Shipment Date:	2018-09-21

TARGET STORE T1054 (Continued) **S118938969**

Manifest Number:	012654836FLE
Line Number:	3
Method Code:	H141
Quantity Tons:	0.00400
Quantity Waste:	8.000000
Quantity Unit:	P
Number of Containers:	1
Type of Container:	Fiberboard or plastic drums, barrels, kegs
Quantity Type:	Pounds
Federal Code:	D035

Year:	2018
EM Manifest ID:	151969
Generator EPA ID:	CAR000018325
Shipment Date:	2018-09-21
Manifest Number:	012654836FLE
Line Number:	3
Method Code:	H141
Quantity Tons:	0.00400
Quantity Waste:	8.000000
Quantity Unit:	P
Number of Containers:	1
Type of Container:	Fiberboard or plastic drums, barrels, kegs
Quantity Type:	Pounds
Federal Code:	U002

Year:	2018
EM Manifest ID:	151969
Generator EPA ID:	CAR000018325
Shipment Date:	2018-09-21
Manifest Number:	012654836FLE
Line Number:	3
Method Code:	H141
Quantity Tons:	0.00400
Quantity Waste:	8.000000
Quantity Unit:	P
Number of Containers:	1
Type of Container:	Fiberboard or plastic drums, barrels, kegs
Quantity Type:	Pounds
Federal Code:	U154

Year:	2018
EM Manifest ID:	151969
Generator EPA ID:	CAR000018325
Shipment Date:	2018-09-21
Manifest Number:	012654836FLE
Line Number:	4
Method Code:	H141
Quantity Tons:	0.00250
Quantity Waste:	5.000000
Quantity Unit:	P
Number of Containers:	1
Type of Container:	Fiberboard or plastic drums, barrels, kegs
Quantity Type:	Pounds
Federal Code:	D001

Year:	2018

TARGET STORE T1054 (Continued) **S118938969**

EM Manifest ID: 151969
Generator EPA ID: CAR000018325
Shipment Date: 2018-09-21
Manifest Number: 012654836FLE
Line Number: 5
Method Code: H141
Quantity Tons: 0.01000
Quantity Waste: 20.000000
Quantity Unit: P
Number of Containers: 1
Type of Container: Fiber or plastic boxes, cartons, cases
Quantity Type: Pounds
Federal Code: D002

State:
Year: 2018
EM Manifest ID: 151969
Generator EPA ID: CAR000018325
Shipment Date: 2018-09-21
Manifest Number: 012654836FLE
Line Number: 1
Method Code: H141
Quantity Tons: 0.02800
Quantity Waste: 56.000000
Quantity Unit: P
Number of Containers: 1
Type of Container: Fiber or plastic boxes, cartons, cases
Quantity Type: Pounds
State Code: 331

Year: 2018
EM Manifest ID: 151969
Generator EPA ID: CAR000018325
Shipment Date: 2018-09-21
Manifest Number: 012654836FLE
Line Number: 2
Method Code: H141
Quantity Tons: 0.01700
Quantity Waste: 34.000000
Quantity Unit: P
Number of Containers: 1
Type of Container: Fiberboard or plastic drums, barrels, kegs
Quantity Type: Pounds
State Code: 331

Year: 2018
EM Manifest ID: 151969
Generator EPA ID: CAR000018325
Shipment Date: 2018-09-21
Manifest Number: 012654836FLE
Line Number: 3
Method Code: H141
Quantity Tons: 0.00400
Quantity Waste: 8.000000
Quantity Unit: P
Number of Containers: 1
Type of Container: Fiberboard or plastic drums, barrels, kegs

TARGET STORE T1054 (Continued) **S118938969**

Quantity Type:	Pounds
State Code:	331
Year:	2018
EM Manifest ID:	151969
Generator EPA ID:	CAR000018325
Shipment Date:	2018-09-21
Manifest Number:	012654836FLE
Line Number:	4
Method Code:	H141
Quantity Tons:	0.00250
Quantity Waste:	5.000000
Quantity Unit:	P
Number of Containers:	1
Type of Container:	Fiberboard or plastic drums, barrels, kegs
Quantity Type:	Pounds
State Code:	141
Year:	2018
EM Manifest ID:	151969
Generator EPA ID:	CAR000018325
Shipment Date:	2018-09-21
Manifest Number:	012654836FLE
Line Number:	5
Method Code:	H141
Quantity Tons:	0.01000
Quantity Waste:	20.000000
Quantity Unit:	P
Number of Containers:	1
Type of Container:	Fiber or plastic boxes, cartons, cases
Quantity Type:	Pounds
State Code:	122
Year:	2018
EM Manifest ID:	151969
Generator EPA ID:	CAR000018325
Shipment Date:	2018-09-21
Manifest Number:	012654836FLE
Line Number:	6
Method Code:	H141
Quantity Tons:	0.52150
Quantity Waste:	1043.000000
Quantity Unit:	P
Number of Containers:	7
Type of Container:	Fiber or plastic boxes, cartons, cases
Quantity Type:	Pounds
State Code:	331
Year:	2018
EM Manifest ID:	147779
Shipment Date:	8/27/2018
Shipment Date:	8/27/2018
Receipt Date:	9/18/2018
Manifest Number:	012554847FLE
Generator EPA ID:	CAR000018325
Name:	TARGET 1054

TARGET STORE T1054 (Continued) **S118938969**

Address:	1150 EL CAMINO REAL
Address 2:	Not reported
City,State,Zip:	SAN BRUNO 94066
Telephone:	800-483-3718
Contact:	Store Manager
Contact Telephone:	800-587-2228
Contact Email:	Not reported
Transporter 1 EPA ID:	MAD039322250
Transporter Name:	Not reported
Transporter 1 Emergency Number:	Not reported
Transporter 2 EPA ID:	MOD095038998
Transporter Name 2:	Not reported
Transporter 2 Emergency Number:	Not reported
TSDF EPA ID:	TXD982290140
TSDF Name:	Clean Harbors LaPorte, LLC
TSDF Address 1:	500 Independence Parkway South
TSDF Address 2:	Not reported
TSDF City,State,Zip:	La Porte 77571
TSDF Telephone:	800-483-3718
TSDFA EPA ID:	Not reported
Waste Code Description:	- Not reported
RCRA Code:	Not reported
Meth Code:	- Not reported
Quantity Tons:	Not reported
Waste Quantity:	Not reported
Quantity Unit:	Not reported

State:

Year:	2018
EM Manifest ID:	147779
Generator EPA ID:	CAR000018325
Shipment Date:	2018-08-27
Manifest Number:	012554847FLE
Line Number:	1
Method Code:	H129
Quantity Tons:	0.00800
Quantity Waste:	16.000000
Quantity Unit:	P
Number of Containers:	2
Type of Container:	Cylinders
Quantity Type:	Pounds
State Code:	141

Year:	2018
EM Manifest ID:	114328
Shipment Date:	8/27/2018
Shipment Date:	8/27/2018
Receipt Date:	9/5/2018
Manifest Number:	012554848FLE
Generator EPA ID:	CAR000018325
Name:	TARGET 1054
Address:	1150 EL CAMINO REAL
Address 2:	Not reported
City,State,Zip:	SAN BRUNO 94066
Telephone:	800-483-3718
Contact:	Store Manager
Contact Telephone:	800-587-2228

TARGET STORE T1054 (Continued) **S118938969**

Contact Email:	Not reported
Transporter 1 EPA ID:	MAD039322250
Transporter Name:	Not reported
Transporter 1 Emergency Number:	Not reported
Transporter 2 EPA ID:	MAD039322250
Transporter Name 2:	Not reported
Transporter 2 Emergency Number:	Not reported
TSDF EPA ID:	CAD059494310
TSDF Name:	Clean Harbors San Jose LLC
TSDF Address 1:	1021 Berryessa Road
TSDF Address 2:	Not reported
TSDF City,State,Zip:	San Jose 95133
TSDF Telephone:	800-483-3718
TSDFA EPA ID:	Not reported
Waste Code Description:	- Not reported
RCRA Code:	Not reported
Meth Code:	- Not reported
Quantity Tons:	Not reported
Waste Quantity:	Not reported
Quantity Unit:	Not reported

Federal:

Year:	2018
EM Manifest ID:	114328
Generator EPA ID:	CAR000018325
Shipment Date:	2018-08-27
Manifest Number:	012554848FLE
Line Number:	1
Method Code:	H141
Quantity Tons:	0.01350
Quantity Waste:	27.000000
Quantity Unit:	P
Number of Containers:	1
Type of Container:	Fiberboard or plastic drums, barrels, kegs
Quantity Type:	Pounds
Federal Code:	D001

Year:	2018
EM Manifest ID:	114328
Generator EPA ID:	CAR000018325
Shipment Date:	2018-08-27
Manifest Number:	012554848FLE
Line Number:	1
Method Code:	H141
Quantity Tons:	0.01350
Quantity Waste:	27.000000
Quantity Unit:	P
Number of Containers:	1
Type of Container:	Fiberboard or plastic drums, barrels, kegs
Quantity Type:	Pounds
Federal Code:	D035

Year:	2018
EM Manifest ID:	114328
Generator EPA ID:	CAR000018325
Shipment Date:	2018-08-27
Manifest Number:	012554848FLE
Line Number:	2

TARGET STORE T1054 (Continued) **S118938969**

Method Code: H141
Quantity Tons: 0.02100
Quantity Waste: 42.000000
Quantity Unit: P
Number of Containers: 1
Type of Container: Fiberboard or plastic drums, barrels, kegs
Quantity Type: Pounds
Federal Code: D001

Year: 2018
EM Manifest ID: 114328
Generator EPA ID: CAR000018325
Shipment Date: 2018-08-27
Manifest Number: 012554848FLE
Line Number: 3
Method Code: H141
Quantity Tons: 0.01700
Quantity Waste: 34.000000
Quantity Unit: P
Number of Containers: 1
Type of Container: Fiberboard or plastic drums, barrels, kegs
Quantity Type: Pounds
Federal Code: D002

State:
Year: 2018
EM Manifest ID: 114328
Generator EPA ID: CAR000018325
Shipment Date: 2018-08-27
Manifest Number: 012554848FLE
Line Number: 1
Method Code: H141
Quantity Tons: 0.01350
Quantity Waste: 27.000000
Quantity Unit: P
Number of Containers: 1
Type of Container: Fiberboard or plastic drums, barrels, kegs
Quantity Type: Pounds
State Code: 331

Year: 2018
EM Manifest ID: 114328
Generator EPA ID: CAR000018325
Shipment Date: 2018-08-27
Manifest Number: 012554848FLE
Line Number: 2
Method Code: H141
Quantity Tons: 0.02100
Quantity Waste: 42.000000
Quantity Unit: P
Number of Containers: 1
Type of Container: Fiberboard or plastic drums, barrels, kegs
Quantity Type: Pounds
State Code: 331

Year: 2018
EM Manifest ID: 114328

TARGET STORE T1054 (Continued) **S118938969**

Generator EPA ID:	CAR000018325
Shipment Date:	2018-08-27
Manifest Number:	012554848FLE
Line Number:	3
Method Code:	H141
Quantity Tons:	0.01700
Quantity Waste:	34.000000
Quantity Unit:	P
Number of Containers:	1
Type of Container:	Fiberboard or plastic drums, barrels, kegs
Quantity Type:	Pounds
State Code:	122

Year:	2018
EM Manifest ID:	114328
Generator EPA ID:	CAR000018325
Shipment Date:	2018-08-27
Manifest Number:	012554848FLE
Line Number:	4
Method Code:	H141
Quantity Tons:	0.26000
Quantity Waste:	520.000000
Quantity Unit:	P
Number of Containers:	5
Type of Container:	Fiber or plastic boxes, cartons, cases
Quantity Type:	Pounds
State Code:	331

Year:	2018
EM Manifest ID:	011011312FLE20170814_D_1
Shipment Date:	8/14/2017
Shipment Date:	8/14/2017
Receipt Date:	8/30/2017
Manifest Number:	011011312FLE
Generator EPA ID:	CAR000018325
Name:	TARGET 1054
Address:	Not reported
Address 2:	Not reported
City,State,Zip:	Not reported
Telephone:	Not reported
Contact:	Not reported
Contact Telephone:	Not reported
Contact Email:	Not reported
Transporter 1 EPA ID:	MAD039322250
Transporter Name:	Not reported
Transporter 1 Emergency Number:	Not reported
Transporter 2 EPA ID:	MOD095038998
Transporter Name 2:	Not reported
Transporter 2 Emergency Number:	Not reported
TSDF EPA ID:	ARD069748192
TSDF Name:	CLEAN HARBORS EL DORADO LLC
TSDF Address 1:	Not reported
TSDF Address 2:	Not reported
TSDF City,State,Zip:	Not reported
TSDF Telephone:	Not reported
TSDFA EPA ID:	Not reported

TARGET STORE T1054 (Continued) **S118938969**

Waste Code Description: - Not reported
RCRA Code: Not reported
Meth Code: - Not reported
Quantity Tons: Not reported
Waste Quantity: Not reported
Quantity Unit: Not reported

Federal:
Year: 2018
EM Manifest ID: 011011312FLE20170814_D_1
Generator EPA ID: CAR000018325
Shipment Date: 2017-08-14
Manifest Number: 011011312FLE
Line Number: 1
Method Code: H040
Quantity Tons: 0.00900
Quantity Waste: 18.000000
Quantity Unit: P
Number of Containers: 9
Type of Container: NULL
Quantity Type: NULL
Federal Code: D001

Year: 2018
EM Manifest ID: 011011312FLE20170814_D_1
Generator EPA ID: CAR000018325
Shipment Date: 2017-08-14
Manifest Number: 011011312FLE
Line Number: 2
Method Code: H040
Quantity Tons: 0.00200
Quantity Waste: 4.000000
Quantity Unit: P
Number of Containers: 1
Type of Container: NULL
Quantity Type: NULL
Federal Code: D001

State:
Year: 2018
EM Manifest ID: 011011312FLE20170814_D_1
Generator EPA ID: CAR000018325
Shipment Date: 2017-08-14
Manifest Number: 011011312FLE
Line Number: 1
Method Code: H040
Quantity Tons: 0.00900
Quantity Waste: 18.000000
Quantity Unit: P
Number of Containers: 9
Type of Container: NULL
Quantity Type: NULL
State Code: 331

Year: 2018
EM Manifest ID: 011011312FLE20170814_D_1
Generator EPA ID: CAR000018325

TARGET STORE T1054 (Continued) **S118938969**

Shipment Date:	2017-08-14
Manifest Number:	011011312FLE
Line Number:	2
Method Code:	H040
Quantity Tons:	0.00200
Quantity Waste:	4.000000
Quantity Unit:	P
Number of Containers:	1
Type of Container:	NULL
Quantity Type:	NULL
State Code:	331

Year:	2018
EM Manifest ID:	103536
Shipment Date:	8/10/2018
Shipment Date:	8/10/2018
Receipt Date:	8/16/2018
Manifest Number:	012554998FLE
Generator EPA ID:	CAR000018325
Name:	TARGET 1054
Address:	1150 EL CAMINO REAL
Address 2:	Not reported
City,State,Zip:	SAN BRUNO 94066
Telephone:	800-483-3718
Contact:	Store Manager
Contact Telephone:	800-587-2228
Contact Email:	Not reported
Transporter 1 EPA ID:	MAD039322250
Transporter Name:	Not reported
Transporter 1 Emergency Number:	Not reported
Transporter 2 EPA ID:	MAD039322250
Transporter Name 2:	Not reported
Transporter 2 Emergency Number:	Not reported
TSDF EPA ID:	CAD059494310
TSDF Name:	Clean Harbors San Jose LLC
TSDF Address 1:	1021 Berryessa Road
TSDF Address 2:	Not reported
TSDF City,State,Zip:	San Jose 95133
TSDF Telephone:	800-483-3718
TSDFA EPA ID:	Not reported
Waste Code Description:	- Not reported
RCRA Code:	Not reported
Meth Code:	- Not reported
Quantity Tons:	Not reported
Waste Quantity:	Not reported
Quantity Unit:	Not reported

Federal:

Year:	2018
EM Manifest ID:	103536
Generator EPA ID:	CAR000018325
Shipment Date:	2018-08-10
Manifest Number:	012554998FLE
Line Number:	1
Method Code:	H141
Quantity Tons:	0.01850
Quantity Waste:	37.000000

TARGET STORE T1054 (Continued) **S118938969**

Quantity Unit:	P
Number of Containers:	1
Type of Container:	Fiberboard or plastic drums, barrels, kegs
Quantity Type:	Pounds
Federal Code:	D001
Year:	2018
EM Manifest ID:	103536
Generator EPA ID:	CAR000018325
Shipment Date:	2018-08-10
Manifest Number:	012554998FLE
Line Number:	1
Method Code:	H141
Quantity Tons:	0.01850
Quantity Waste:	37.000000
Quantity Unit:	P
Number of Containers:	1
Type of Container:	Fiberboard or plastic drums, barrels, kegs
Quantity Type:	Pounds
Federal Code:	D035
Year:	2018
EM Manifest ID:	103536
Generator EPA ID:	CAR000018325
Shipment Date:	2018-08-10
Manifest Number:	012554998FLE
Line Number:	2
Method Code:	H141
Quantity Tons:	0.00600
Quantity Waste:	12.000000
Quantity Unit:	P
Number of Containers:	1
Type of Container:	Fiberboard or plastic drums, barrels, kegs
Quantity Type:	Pounds
Federal Code:	D001
Year:	2018
EM Manifest ID:	103536
Generator EPA ID:	CAR000018325
Shipment Date:	2018-08-10
Manifest Number:	012554998FLE
Line Number:	3
Method Code:	H141
Quantity Tons:	0.00400
Quantity Waste:	8.000000
Quantity Unit:	P
Number of Containers:	1
Type of Container:	Fiberboard or plastic drums, barrels, kegs
Quantity Type:	Pounds
Federal Code:	D001
Year:	2018
EM Manifest ID:	103536
Generator EPA ID:	CAR000018325
Shipment Date:	2018-08-10
Manifest Number:	012554998FLE
Line Number:	3

TARGET STORE T1054 (Continued) **S118938969**

Method Code:	H141
Quantity Tons:	0.00400
Quantity Waste:	8.000000
Quantity Unit:	P
Number of Containers:	1
Type of Container:	Fiberboard or plastic drums, barrels, kegs
Quantity Type:	Pounds
Federal Code:	D005
Year:	2018
EM Manifest ID:	103536
Generator EPA ID:	CAR000018325
Shipment Date:	2018-08-10
Manifest Number:	012554998FLE
Line Number:	3
Method Code:	H141
Quantity Tons:	0.00400
Quantity Waste:	8.000000
Quantity Unit:	P
Number of Containers:	1
Type of Container:	Fiberboard or plastic drums, barrels, kegs
Quantity Type:	Pounds
Federal Code:	D007
Year:	2018
EM Manifest ID:	103536
Generator EPA ID:	CAR000018325
Shipment Date:	2018-08-10
Manifest Number:	012554998FLE
Line Number:	3
Method Code:	H141
Quantity Tons:	0.00400
Quantity Waste:	8.000000
Quantity Unit:	P
Number of Containers:	1
Type of Container:	Fiberboard or plastic drums, barrels, kegs
Quantity Type:	Pounds
Federal Code:	D011
Year:	2018
EM Manifest ID:	103536
Generator EPA ID:	CAR000018325
Shipment Date:	2018-08-10
Manifest Number:	012554998FLE
Line Number:	3
Method Code:	H141
Quantity Tons:	0.00400
Quantity Waste:	8.000000
Quantity Unit:	P
Number of Containers:	1
Type of Container:	Fiberboard or plastic drums, barrels, kegs
Quantity Type:	Pounds
Federal Code:	D018
Year:	2018
EM Manifest ID:	103536
Generator EPA ID:	CAR000018325

TARGET STORE T1054 (Continued) **S118938969**

Shipment Date:	2018-08-10
Manifest Number:	012554998FLE
Line Number:	3
Method Code:	H141
Quantity Tons:	0.00400
Quantity Waste:	8.000000
Quantity Unit:	P
Number of Containers:	1
Type of Container:	Fiberboard or plastic drums, barrels, kegs
Quantity Type:	Pounds
Federal Code:	D035

Year:	2018
EM Manifest ID:	103536
Generator EPA ID:	CAR000018325
Shipment Date:	2018-08-10
Manifest Number:	012554998FLE
Line Number:	3
Method Code:	H141
Quantity Tons:	0.00400
Quantity Waste:	8.000000
Quantity Unit:	P
Number of Containers:	1
Type of Container:	Fiberboard or plastic drums, barrels, kegs
Quantity Type:	Pounds
Federal Code:	U002

Year:	2018
EM Manifest ID:	103536
Generator EPA ID:	CAR000018325
Shipment Date:	2018-08-10
Manifest Number:	012554998FLE
Line Number:	3
Method Code:	H141
Quantity Tons:	0.00400
Quantity Waste:	8.000000
Quantity Unit:	P
Number of Containers:	1
Type of Container:	Fiberboard or plastic drums, barrels, kegs
Quantity Type:	Pounds
Federal Code:	U154

Year:	2018
EM Manifest ID:	103536
Generator EPA ID:	CAR000018325
Shipment Date:	2018-08-10
Manifest Number:	012554998FLE
Line Number:	4
Method Code:	H141
Quantity Tons:	0.00600
Quantity Waste:	12.000000
Quantity Unit:	P
Number of Containers:	1
Type of Container:	Fiberboard or plastic drums, barrels, kegs
Quantity Type:	Pounds
Federal Code:	D002

TARGET STORE T1054 (Continued) **S118938969**

Year:	2018
EM Manifest ID:	103536
Generator EPA ID:	CAR000018325
Shipment Date:	2018-08-10
Manifest Number:	012554998FLE
Line Number:	5
Method Code:	H141
Quantity Tons:	0.00050
Quantity Waste:	1.000000
Quantity Unit:	P
Number of Containers:	1
Type of Container:	Fiberboard or plastic drums, barrels, kegs
Quantity Type:	Pounds
Federal Code:	D009

State:

Year:	2018
EM Manifest ID:	103536
Generator EPA ID:	CAR000018325
Shipment Date:	2018-08-10
Manifest Number:	012554998FLE
Line Number:	1
Method Code:	H141
Quantity Tons:	0.01850
Quantity Waste:	37.000000
Quantity Unit:	P
Number of Containers:	1
Type of Container:	Fiberboard or plastic drums, barrels, kegs
Quantity Type:	Pounds
State Code:	331

Year:	2018
EM Manifest ID:	103536
Generator EPA ID:	CAR000018325
Shipment Date:	2018-08-10
Manifest Number:	012554998FLE
Line Number:	2
Method Code:	H141
Quantity Tons:	0.00600
Quantity Waste:	12.000000
Quantity Unit:	P
Number of Containers:	1
Type of Container:	Fiberboard or plastic drums, barrels, kegs
Quantity Type:	Pounds
State Code:	331

Year:	2018
EM Manifest ID:	103536
Generator EPA ID:	CAR000018325
Shipment Date:	2018-08-10
Manifest Number:	012554998FLE
Line Number:	3
Method Code:	H141
Quantity Tons:	0.00400
Quantity Waste:	8.000000
Quantity Unit:	P
Number of Containers:	1

TARGET STORE T1054 (Continued) **S118938969**

Type of Container:	Fiberboard or plastic drums, barrels, kegs
Quantity Type:	Pounds
State Code:	331
Year:	2018
EM Manifest ID:	103536
Generator EPA ID:	CAR000018325
Shipment Date:	2018-08-10
Manifest Number:	012554998FLE
Line Number:	4
Method Code:	H141
Quantity Tons:	0.00600
Quantity Waste:	12.000000
Quantity Unit:	P
Number of Containers:	1
Type of Container:	Fiberboard or plastic drums, barrels, kegs
Quantity Type:	Pounds
State Code:	122
Year:	2018
EM Manifest ID:	103536
Generator EPA ID:	CAR000018325
Shipment Date:	2018-08-10
Manifest Number:	012554998FLE
Line Number:	5
Method Code:	H141
Quantity Tons:	0.00050
Quantity Waste:	1.000000
Quantity Unit:	P
Number of Containers:	1
Type of Container:	Fiberboard or plastic drums, barrels, kegs
Quantity Type:	Pounds
State Code:	181
Year:	2018
EM Manifest ID:	103536
Generator EPA ID:	CAR000018325
Shipment Date:	2018-08-10
Manifest Number:	012554998FLE
Line Number:	6
Method Code:	H141
Quantity Tons:	0.32700
Quantity Waste:	654.000000
Quantity Unit:	P
Number of Containers:	6
Type of Container:	Metal drums, barrels, kegs
Quantity Type:	Pounds
State Code:	331
Year:	2018
EM Manifest ID:	010902022FLE20170724_D_1
Shipment Date:	7/24/2017
Shipment Date:	7/24/2017
Receipt Date:	8/15/2017
Manifest Number:	010902022FLE
Generator EPA ID:	CAR000018325

TARGET STORE T1054 (Continued) **S118938969**

Name:	TARGET 1054
Address:	Not reported
Address 2:	Not reported
City,State,Zip:	Not reported
Telephone:	Not reported
Contact:	Not reported
Contact Telephone:	Not reported
Contact Email:	Not reported
Transporter 1 EPA ID:	MAD039322250
Transporter Name:	Not reported
Transporter 1 Emergency Number:	Not reported
Transporter 2 EPA ID:	MOD095038998
Transporter Name 2:	Not reported
Transporter 2 Emergency Number:	Not reported
TSDF EPA ID:	ARD069748192
TSDF Name:	CLEAN HARBORS EL DORADO LLC
TSDF Address 1:	Not reported
TSDF Address 2:	Not reported
TSDF City,State,Zip:	Not reported
TSDF Telephone:	Not reported
TSDFA EPA ID:	Not reported
Waste Code Description:	- Not reported
RCRA Code:	Not reported
Meth Code:	- Not reported
Quantity Tons:	Not reported
Waste Quantity:	Not reported
Quantity Unit:	Not reported

Federal:

Year:	2018
EM Manifest ID:	010902022FLE20170724_D_1
Generator EPA ID:	CAR000018325
Shipment Date:	2017-07-24
Manifest Number:	010902022FLE
Line Number:	1
Method Code:	H040
Quantity Tons:	0.00050
Quantity Waste:	1.000000
Quantity Unit:	P
Number of Containers:	1
Type of Container:	NULL
Quantity Type:	NULL
Federal Code:	D001

Year:	2018
EM Manifest ID:	010902022FLE20170724_D_1
Generator EPA ID:	CAR000018325
Shipment Date:	2017-07-24
Manifest Number:	010902022FLE
Line Number:	3
Method Code:	H040
Quantity Tons:	0.04100
Quantity Waste:	82.000000
Quantity Unit:	P
Number of Containers:	1
Type of Container:	NULL
Quantity Type:	NULL
Federal Code:	D001

TARGET STORE T1054 (Continued) **S118938969**

State:

Year:	2018
EM Manifest ID:	010902022FLE20170724_D_1
Generator EPA ID:	CAR000018325
Shipment Date:	2017-07-24
Manifest Number:	010902022FLE
Line Number:	1
Method Code:	H040
Quantity Tons:	0.00050
Quantity Waste:	1.000000
Quantity Unit:	P
Number of Containers:	1
Type of Container:	NULL
Quantity Type:	NULL
State Code:	331

Year:	2018
EM Manifest ID:	010902022FLE20170724_D_1
Generator EPA ID:	CAR000018325
Shipment Date:	2017-07-24
Manifest Number:	010902022FLE
Line Number:	2
Method Code:	H040
Quantity Tons:	0.00200
Quantity Waste:	4.000000
Quantity Unit:	P
Number of Containers:	1
Type of Container:	NULL
Quantity Type:	NULL
State Code:	141

Year:	2018
EM Manifest ID:	010902022FLE20170724_D_1
Generator EPA ID:	CAR000018325
Shipment Date:	2017-07-24
Manifest Number:	010902022FLE
Line Number:	3
Method Code:	H040
Quantity Tons:	0.04100
Quantity Waste:	82.000000
Quantity Unit:	P
Number of Containers:	1
Type of Container:	NULL
Quantity Type:	NULL
State Code:	331

Year:	2018
EM Manifest ID:	75656
Shipment Date:	7/19/2018
Shipment Date:	7/19/2018
Receipt Date:	7/26/2018
Manifest Number:	011617676FLE
Generator EPA ID:	CAR000018325
Name:	TARGET 1054
Address:	1150 EL CAMINO REAL
Address 2:	Not reported

TARGET STORE T1054 (Continued) **S118938969**

City,State,Zip:	SAN BRUNO 94066
Telephone:	800-483-3718
Contact:	Store Manager
Contact Telephone:	800-587-2228
Contact Email:	Not reported
Transporter 1 EPA ID:	MAD039322250
Transporter Name:	Not reported
Transporter 1 Emergency Number:	Not reported
Transporter 2 EPA ID:	MAD039322250
Transporter Name 2:	Not reported
Transporter 2 Emergency Number:	Not reported
TSDF EPA ID:	CAD059494310
TSDF Name:	Clean Harbors San Jose LLC
TSDF Address 1:	1021 Berryessa Road
TSDF Address 2:	Not reported
TSDF City,State,Zip:	San Jose 95133
TSDF Telephone:	800-483-3718
TSDFA EPA ID:	Not reported
Waste Code Description:	- Not reported
RCRA Code:	Not reported
Meth Code:	- Not reported
Quantity Tons:	Not reported
Waste Quantity:	Not reported
Quantity Unit:	Not reported

Federal:

Year:	2018
EM Manifest ID:	75656
Generator EPA ID:	CAR000018325
Shipment Date:	2018-07-19
Manifest Number:	011617676FLE
Line Number:	1
Method Code:	H141
Quantity Tons:	0.02900
Quantity Waste:	58.000000
Quantity Unit:	P
Number of Containers:	1
Type of Container:	Fiberboard or plastic drums, barrels, kegs
Quantity Type:	Pounds
Federal Code:	D001

Year:	2018
EM Manifest ID:	75656
Generator EPA ID:	CAR000018325
Shipment Date:	2018-07-19
Manifest Number:	011617676FLE
Line Number:	1
Method Code:	H141
Quantity Tons:	0.02900
Quantity Waste:	58.000000
Quantity Unit:	P
Number of Containers:	1
Type of Container:	Fiberboard or plastic drums, barrels, kegs
Quantity Type:	Pounds
Federal Code:	D035

Year:	2018
EM Manifest ID:	75656

TARGET STORE T1054 (Continued) **S118938969**

Generator EPA ID:	CAR000018325
Shipment Date:	2018-07-19
Manifest Number:	011617676FLE
Line Number:	2
Method Code:	H141
Quantity Tons:	0.04300
Quantity Waste:	86.000000
Quantity Unit:	P
Number of Containers:	1
Type of Container:	Fiberboard or plastic drums, barrels, kegs
Quantity Type:	Pounds
Federal Code:	D001

Year:	2018
EM Manifest ID:	75656
Generator EPA ID:	CAR000018325
Shipment Date:	2018-07-19
Manifest Number:	011617676FLE
Line Number:	3
Method Code:	H141
Quantity Tons:	0.00250
Quantity Waste:	5.000000
Quantity Unit:	P
Number of Containers:	1
Type of Container:	Fiberboard or plastic drums, barrels, kegs
Quantity Type:	Pounds
Federal Code:	D001

Year:	2018
EM Manifest ID:	75656
Generator EPA ID:	CAR000018325
Shipment Date:	2018-07-19
Manifest Number:	011617676FLE
Line Number:	3
Method Code:	H141
Quantity Tons:	0.00250
Quantity Waste:	5.000000
Quantity Unit:	P
Number of Containers:	1
Type of Container:	Fiberboard or plastic drums, barrels, kegs
Quantity Type:	Pounds
Federal Code:	D005

Year:	2018
EM Manifest ID:	75656
Generator EPA ID:	CAR000018325
Shipment Date:	2018-07-19
Manifest Number:	011617676FLE
Line Number:	3
Method Code:	H141
Quantity Tons:	0.00250
Quantity Waste:	5.000000
Quantity Unit:	P
Number of Containers:	1
Type of Container:	Fiberboard or plastic drums, barrels, kegs
Quantity Type:	Pounds
Federal Code:	D007

TARGET STORE T1054 (Continued) **S118938969**

Year:	2018
EM Manifest ID:	75656
Generator EPA ID:	CAR000018325
Shipment Date:	2018-07-19
Manifest Number:	011617676FLE
Line Number:	3
Method Code:	H141
Quantity Tons:	0.00250
Quantity Waste:	5.000000
Quantity Unit:	P
Number of Containers:	1
Type of Container:	Fiberboard or plastic drums, barrels, kegs
Quantity Type:	Pounds
Federal Code:	D011

Year:	2018
EM Manifest ID:	75656
Generator EPA ID:	CAR000018325
Shipment Date:	2018-07-19
Manifest Number:	011617676FLE
Line Number:	3
Method Code:	H141
Quantity Tons:	0.00250
Quantity Waste:	5.000000
Quantity Unit:	P
Number of Containers:	1
Type of Container:	Fiberboard or plastic drums, barrels, kegs
Quantity Type:	Pounds
Federal Code:	D018

Year:	2018
EM Manifest ID:	75656
Generator EPA ID:	CAR000018325
Shipment Date:	2018-07-19
Manifest Number:	011617676FLE
Line Number:	3
Method Code:	H141
Quantity Tons:	0.00250
Quantity Waste:	5.000000
Quantity Unit:	P
Number of Containers:	1
Type of Container:	Fiberboard or plastic drums, barrels, kegs
Quantity Type:	Pounds
Federal Code:	D035

Year:	2018
EM Manifest ID:	75656
Generator EPA ID:	CAR000018325
Shipment Date:	2018-07-19
Manifest Number:	011617676FLE
Line Number:	3
Method Code:	H141
Quantity Tons:	0.00250
Quantity Waste:	5.000000
Quantity Unit:	P
Number of Containers:	1
Type of Container:	Fiberboard or plastic drums, barrels, kegs

TARGET STORE T1054 (Continued) **S118938969**

Quantity Type:	Pounds
Federal Code:	U002
Year:	2018
EM Manifest ID:	75656
Generator EPA ID:	CAR000018325
Shipment Date:	2018-07-19
Manifest Number:	011617676FLE
Line Number:	3
Method Code:	H141
Quantity Tons:	0.00250
Quantity Waste:	5.000000
Quantity Unit:	P
Number of Containers:	1
Type of Container:	Fiberboard or plastic drums, barrels, kegs
Quantity Type:	Pounds
Federal Code:	U154
Year:	2018
EM Manifest ID:	75656
Generator EPA ID:	CAR000018325
Shipment Date:	2018-07-19
Manifest Number:	011617676FLE
Line Number:	4
Method Code:	H141
Quantity Tons:	0.00200
Quantity Waste:	4.000000
Quantity Unit:	P
Number of Containers:	1
Type of Container:	Fiberboard or plastic drums, barrels, kegs
Quantity Type:	Pounds
Federal Code:	D001
Year:	2018
EM Manifest ID:	75656
Generator EPA ID:	CAR000018325
Shipment Date:	2018-07-19
Manifest Number:	011617676FLE
Line Number:	5
Method Code:	H141
Quantity Tons:	0.00100
Quantity Waste:	2.000000
Quantity Unit:	P
Number of Containers:	1
Type of Container:	Fiberboard or plastic drums, barrels, kegs
Quantity Type:	Pounds
Federal Code:	P075
Year:	2018
EM Manifest ID:	75656
Generator EPA ID:	CAR000018325
Shipment Date:	2018-07-19
Manifest Number:	011617676FLE
Line Number:	6
Method Code:	H141
Quantity Tons:	0.00150
Quantity Waste:	3.000000

TARGET STORE T1054 (Continued) **S118938969**

Quantity Unit: P
Number of Containers: 1
Type of Container: Fiberboard or plastic drums, barrels, kegs
Quantity Type: Pounds
Federal Code: D009

State:
Year: 2018
EM Manifest ID: 75656
Generator EPA ID: CAR000018325
Shipment Date: 2018-07-19
Manifest Number: 011617676FLE
Line Number: 1
Method Code: H141
Quantity Tons: 0.02900
Quantity Waste: 58.000000
Quantity Unit: P
Number of Containers: 1
Type of Container: Fiberboard or plastic drums, barrels, kegs
Quantity Type: Pounds
State Code: 331

Year: 2018
EM Manifest ID: 75656
Generator EPA ID: CAR000018325
Shipment Date: 2018-07-19
Manifest Number: 011617676FLE
Line Number: 2
Method Code: H141
Quantity Tons: 0.04300
Quantity Waste: 86.000000
Quantity Unit: P
Number of Containers: 1
Type of Container: Fiberboard or plastic drums, barrels, kegs
Quantity Type: Pounds
State Code: 331

Year: 2018
EM Manifest ID: 75656
Generator EPA ID: CAR000018325
Shipment Date: 2018-07-19
Manifest Number: 011617676FLE
Line Number: 3
Method Code: H141
Quantity Tons: 0.00250
Quantity Waste: 5.000000
Quantity Unit: P
Number of Containers: 1
Type of Container: Fiberboard or plastic drums, barrels, kegs
Quantity Type: Pounds
State Code: 331

Year: 2018
EM Manifest ID: 75656
Generator EPA ID: CAR000018325
Shipment Date: 2018-07-19
Manifest Number: 011617676FLE

TARGET STORE T1054 (Continued) **S118938969**

Line Number:	4
Method Code:	H141
Quantity Tons:	0.00200
Quantity Waste:	4.000000
Quantity Unit:	P
Number of Containers:	1
Type of Container:	Fiberboard or plastic drums, barrels, kegs
Quantity Type:	Pounds
State Code:	141
Year:	2018
EM Manifest ID:	75656
Generator EPA ID:	CAR000018325
Shipment Date:	2018-07-19
Manifest Number:	011617676FLE
Line Number:	5
Method Code:	H141
Quantity Tons:	0.00100
Quantity Waste:	2.000000
Quantity Unit:	P
Number of Containers:	1
Type of Container:	Fiberboard or plastic drums, barrels, kegs
Quantity Type:	Pounds
State Code:	331
Year:	2018
EM Manifest ID:	75656
Generator EPA ID:	CAR000018325
Shipment Date:	2018-07-19
Manifest Number:	011617676FLE
Line Number:	6
Method Code:	H141
Quantity Tons:	0.00150
Quantity Waste:	3.000000
Quantity Unit:	P
Number of Containers:	1
Type of Container:	Fiberboard or plastic drums, barrels, kegs
Quantity Type:	Pounds
State Code:	181
Year:	2018
EM Manifest ID:	75656
Generator EPA ID:	CAR000018325
Shipment Date:	2018-07-19
Manifest Number:	011617676FLE
Line Number:	7
Method Code:	H141
Quantity Tons:	0.34250
Quantity Waste:	685.000000
Quantity Unit:	P
Number of Containers:	5
Type of Container:	Fiber or plastic boxes, cartons, cases
Quantity Type:	Pounds
State Code:	331
Year:	2018

TARGET STORE T1054 (Continued) **S118938969**

EM Manifest ID: 94988
Shipment Date: 7/19/2018
Shipment Date: 7/19/2018
Receipt Date: 8/9/2018
Manifest Number: 011617675FLE
Generator EPA ID: CAR000018325
Name: TARGET 1054
Address: 1150 EL CAMINO REAL
Address 2: Not reported
City,State,Zip: SAN BRUNO 94066
Telephone: 800-483-3718
Contact: Store Manager
Contact Telephone: 800-587-2228
Contact Email: Not reported
Transporter 1 EPA ID: MAD039322250
Transporter Name: Not reported
Transporter 1 Emergency Number: Not reported
Transporter 2 EPA ID: CAR000187922
Transporter Name 2: Not reported
Transporter 2 Emergency Number: Not reported
TSDF EPA ID: TXD982290140
TSDF Name: Clean Harbors LaPorte, LLC
TSDF Address 1: 500 Independence Parkway South
TSDF Address 2: Not reported
TSDF City,State,Zip: La Porte 77571
TSDF Telephone: 800-483-3718
TSDFA EPA ID: Not reported
Waste Code Description: - Not reported
RCRA Code: Not reported
Meth Code: - Not reported
Quantity Tons: Not reported
Waste Quantity: Not reported
Quantity Unit: Not reported

State:
Year: 2018
EM Manifest ID: 94988
Generator EPA ID: CAR000018325
Shipment Date: 2018-07-19
Manifest Number: 011617675FLE
Line Number: 1
Method Code: H129
Quantity Tons: 0.01400
Quantity Waste: 28.000000
Quantity Unit: P
Number of Containers: 4
Type of Container: Cylinders
Quantity Type: Pounds
State Code: 141

Year: 2018
EM Manifest ID: 011912809FLE20180607_D_1
Shipment Date: 6/7/2018
Shipment Date: 6/7/2018
Receipt Date: 6/25/2018
Manifest Number: 011912809FLE
Generator EPA ID: CAR000018325

TARGET STORE T1054 (Continued) **S118938969**

Name:	TARGET 1054
Address:	Not reported
Address 2:	Not reported
City,State,Zip:	Not reported
Telephone:	Not reported
Contact:	Not reported
Contact Telephone:	Not reported
Contact Email:	Not reported
Transporter 1 EPA ID:	MAD039322250
Transporter Name:	Not reported
Transporter 1 Emergency Number:	Not reported
Transporter 2 EPA ID:	OKR000031492
Transporter Name 2:	Not reported
Transporter 2 Emergency Number:	Not reported
TSDF EPA ID:	TXD982290140
TSDF Name:	CLEAN HARBORS LAPORTE LLC
TSDF Address 1:	Not reported
TSDF Address 2:	Not reported
TSDF City,State,Zip:	Not reported
TSDF Telephone:	Not reported
TSDFA EPA ID:	Not reported
Waste Code Description:	- Not reported
RCRA Code:	Not reported
Meth Code:	- Not reported
Quantity Tons:	Not reported
Waste Quantity:	Not reported
Quantity Unit:	Not reported

State:

Year:	2018
EM Manifest ID:	011912809FLE20180607_D_1
Generator EPA ID:	CAR000018325
Shipment Date:	2018-06-07
Manifest Number:	011912809FLE
Line Number:	1
Method Code:	H129
Quantity Tons:	0.00600
Quantity Waste:	12.000000
Quantity Unit:	P
Number of Containers:	1
Type of Container:	NULL
Quantity Type:	NULL
State Code:	141

Year:	2018
EM Manifest ID:	011912876FLE20180626_D_1
Shipment Date:	6/26/2018
Shipment Date:	6/26/2018
Receipt Date:	7/16/2018
Manifest Number:	011912876FLE
Generator EPA ID:	CAR000018325
Name:	TARGET 1054
Address:	Not reported
Address 2:	Not reported
City,State,Zip:	Not reported
Telephone:	Not reported
Contact:	Not reported

TARGET STORE T1054 (Continued) **S118938969**

Contact Telephone:	Not reported
Contact Email:	Not reported
Transporter 1 EPA ID:	MAD039322250
Transporter Name:	Not reported
Transporter 1 Emergency Number:	Not reported
Transporter 2 EPA ID:	MOD095038998
Transporter Name 2:	Not reported
Transporter 2 Emergency Number:	Not reported
TSDF EPA ID:	TXD982290140
TSDF Name:	CLEAN HARBORS LAPORTE LLC
TSDF Address 1:	Not reported
TSDF Address 2:	Not reported
TSDF City,State,Zip:	Not reported
TSDF Telephone:	Not reported
TSDFA EPA ID:	Not reported
Waste Code Description:	- Not reported
RCRA Code:	Not reported
Meth Code:	- Not reported
Quantity Tons:	Not reported
Waste Quantity:	Not reported
Quantity Unit:	Not reported

State:

Year:	2018
EM Manifest ID:	011912876FLE20180626_D_1
Generator EPA ID:	CAR000018325
Shipment Date:	2018-06-26
Manifest Number:	011912876FLE
Line Number:	1
Method Code:	H129
Quantity Tons:	0.00300
Quantity Waste:	6.000000
Quantity Unit:	P
Number of Containers:	2
Type of Container:	NULL
Quantity Type:	NULL
State Code:	141

Additional Information:

Year:	2017
Gen EPA ID:	CAR000018325
Shipment Date:	20171221
Creation Date:	Not reported
Receipt Date:	Not reported
Manifest ID:	011593218FLE
Trans EPA ID:	MAD039322250
Trans Name:	CLEAN HARBORS ENVIRONMENTAL SERVICES INC
Trans 2 EPA ID:	Not reported
Trans 2 Name:	Not reported
TSDF EPA ID:	CAD059494310
Trans Name:	CLEAN HARBORS SAN JOSE LLC
TSDF Alt EPA ID:	Not reported
TSDF Alt Name:	Not reported
Waste Code Description:	331 - Off-specification, aged, or surplus organics
RCRA Code:	Not reported

TARGET STORE T1054 (Continued) **S118938969**

Meth Code:	H141 - Storage, Bulking, And/Or Transfer Off Site--No Treatment/Reovery (H010-H129) Or (H131-H135)
Quantity Tons:	0.351
Waste Quantity:	702
Quantity Unit:	P
Additional Code 1:	Not reported
Additional Code 2:	Not reported
Additional Code 3:	Not reported
Additional Code 4:	Not reported
Additional Code 5:	Not reported
Shipment Date:	20171221
Creation Date:	9/27/2018 18:30:12
Receipt Date:	20171228
Manifest ID:	011593218FLE
Trans EPA ID:	MAD039322250
Trans Name:	CLEAN HARBORS ENVIRONMENTAL SERVICES INC
Trans 2 EPA ID:	Not reported
Trans 2 Name:	Not reported
TSDF EPA ID:	CAD059494310
Trans Name:	CLEAN HARBORS SAN JOSE LLC
TSDF Alt EPA ID:	Not reported
TSDF Alt Name:	Not reported
Waste Code Description:	181 - Other inorganic solid waste Organics
RCRA Code:	D009
Meth Code:	H141 - Storage, Bulking, And/Or Transfer Off Site--No Treatment/Reovery (H010-H129) Or (H131-H135)
Quantity Tons:	0.002
Waste Quantity:	4
Quantity Unit:	P
Additional Code 1:	Not reported
Additional Code 2:	Not reported
Additional Code 3:	Not reported
Additional Code 4:	Not reported
Additional Code 5:	Not reported
Shipment Date:	20171221
Creation Date:	9/27/2018 18:30:12
Receipt Date:	20171228
Manifest ID:	011593218FLE
Trans EPA ID:	MAD039322250
Trans Name:	CLEAN HARBORS ENVIRONMENTAL SERVICES INC
Trans 2 EPA ID:	Not reported
Trans 2 Name:	Not reported
TSDF EPA ID:	CAD059494310
Trans Name:	CLEAN HARBORS SAN JOSE LLC
TSDF Alt EPA ID:	Not reported
TSDF Alt Name:	Not reported
Waste Code Description:	122 - Alkaline solution without metals (pH > 12.5
RCRA Code:	D002
Meth Code:	H141 - Storage, Bulking, And/Or Transfer Off Site--No Treatment/Reovery (H010-H129) Or (H131-H135)
Quantity Tons:	0.0035
Waste Quantity:	7
Quantity Unit:	P
Additional Code 1:	Not reported
Additional Code 2:	Not reported

TARGET STORE T1054 (Continued) **S118938969**

Additional Code 3:	Not reported
Additional Code 4:	Not reported
Additional Code 5:	Not reported
Shipment Date:	20171221
Creation Date:	9/27/2018 18:30:12
Receipt Date:	20171228
Manifest ID:	011593218FLE
Trans EPA ID:	MAD039322250
Trans Name:	CLEAN HARBORS ENVIRONMENTAL SERVICES INC
Trans 2 EPA ID:	Not reported
Trans 2 Name:	Not reported
TSDF EPA ID:	CAD059494310
Trans Name:	CLEAN HARBORS SAN JOSE LLC
TSDF Alt EPA ID:	Not reported
TSDF Alt Name:	Not reported
Waste Code Description:	331 - Off-specification, aged, or surplus organics
RCRA Code:	D001
Meth Code:	H141 - Storage, Bulking, And/Or Transfer Off Site--No Treatment/Reovery (H010-H129) Or (H131-H135)
Quantity Tons:	0.017
Waste Quantity:	34
Quantity Unit:	P
Additional Code 1:	Not reported
Additional Code 2:	Not reported
Additional Code 3:	Not reported
Additional Code 4:	Not reported
Additional Code 5:	Not reported
Shipment Date:	20171221
Creation Date:	9/27/2018 18:30:12
Receipt Date:	20171228
Manifest ID:	011593218FLE
Trans EPA ID:	MAD039322250
Trans Name:	CLEAN HARBORS ENVIRONMENTAL SERVICES INC
Trans 2 EPA ID:	Not reported
Trans 2 Name:	Not reported
TSDF EPA ID:	CAD059494310
Trans Name:	CLEAN HARBORS SAN JOSE LLC
TSDF Alt EPA ID:	Not reported
TSDF Alt Name:	Not reported
Waste Code Description:	331 - Off-specification, aged, or surplus organics
RCRA Code:	D035
Meth Code:	H141 - Storage, Bulking, And/Or Transfer Off Site--No Treatment/Reovery (H010-H129) Or (H131-H135)
Quantity Tons:	0.0135
Waste Quantity:	27
Quantity Unit:	P
Additional Code 1:	D001
Additional Code 2:	Not reported
Additional Code 3:	Not reported
Additional Code 4:	Not reported
Additional Code 5:	Not reported
Shipment Date:	20171201
Creation Date:	10/10/2018 18:30:23
Receipt Date:	20171227

TARGET STORE T1054 (Continued) **S118938969**

Manifest ID:	011564796FLE
Trans EPA ID:	MAD039322250
Trans Name:	CLEAN HARBORS ENVIRONMENTAL SERVICES INC
Trans 2 EPA ID:	MOD095038998
Trans 2 Name:	TRI - STATE MOTOR TRANSIT CO
TSDF EPA ID:	TXD982290140
Trans Name:	CLEAN HARBORS LAPORTE LLC
TSDF Alt EPA ID:	Not reported
TSDF Alt Name:	Not reported
Waste Code Description:	141 - Off-specification, aged, or surplus inorganics
RCRA Code:	Not reported
Meth Code:	H129 - Other Treatment
Quantity Tons:	0.006
Waste Quantity:	12
Quantity Unit:	P
Additional Code 1:	Not reported
Additional Code 2:	Not reported
Additional Code 3:	Not reported
Additional Code 4:	Not reported
Additional Code 5:	Not reported
Shipment Date:	20171201
Creation Date:	8/7/2018 18:30:26
Receipt Date:	20171206
Manifest ID:	011564795FLE
Trans EPA ID:	MAD039322250
Trans Name:	CLEAN HARBORS ENVIRONMENTAL SERVICES INC
Trans 2 EPA ID:	Not reported
Trans 2 Name:	Not reported
TSDF EPA ID:	CAD059494310
Trans Name:	CLEAN HARBORS SAN JOSE LLC
TSDF Alt EPA ID:	Not reported
TSDF Alt Name:	Not reported
Waste Code Description:	331 - Off-specification, aged, or surplus organics
RCRA Code:	Not reported
Meth Code:	H141 - Storage, Bulking, And/Or Transfer Off Site--No Treatment/Reovery (H010-H129) Or (H131-H135)
Quantity Tons:	0.504
Waste Quantity:	1008
Quantity Unit:	P
Additional Code 1:	Not reported
Additional Code 2:	Not reported
Additional Code 3:	Not reported
Additional Code 4:	Not reported
Additional Code 5:	Not reported
Shipment Date:	20171201
Creation Date:	8/7/2018 18:30:26
Receipt Date:	20171206
Manifest ID:	011564795FLE
Trans EPA ID:	MAD039322250
Trans Name:	CLEAN HARBORS ENVIRONMENTAL SERVICES INC
Trans 2 EPA ID:	Not reported
Trans 2 Name:	Not reported
TSDF EPA ID:	CAD059494310
Trans Name:	CLEAN HARBORS SAN JOSE LLC
TSDF Alt EPA ID:	Not reported

TARGET STORE T1054 (Continued) **S118938969**

TSDF Alt Name:	Not reported
Waste Code Description:	122 - Alkaline solution without metals (pH > 12.5
RCRA Code:	D002
Meth Code:	H141 - Storage, Bulking, And/Or Transfer Off Site--No Treatment/Reovery (H010-H129) Or (H131-H135)
Quantity Tons:	0.02
Waste Quantity:	40
Quantity Unit:	P
Additional Code 1:	Not reported
Additional Code 2:	Not reported
Additional Code 3:	Not reported
Additional Code 4:	Not reported
Additional Code 5:	Not reported
Shipment Date:	20171201
Creation Date:	8/7/2018 18:30:26
Receipt Date:	20171206
Manifest ID:	011564795FLE
Trans EPA ID:	MAD039322250
Trans Name:	CLEAN HARBORS ENVIRONMENTAL SERVICES INC
Trans 2 EPA ID:	Not reported
Trans 2 Name:	Not reported
TSDF EPA ID:	CAD059494310
Trans Name:	CLEAN HARBORS SAN JOSE LLC
TSDF Alt EPA ID:	Not reported
TSDF Alt Name:	Not reported
Waste Code Description:	331 - Off-specification, aged, or surplus organics
RCRA Code:	D035
Meth Code:	H141 - Storage, Bulking, And/Or Transfer Off Site--No Treatment/Reovery (H010-H129) Or (H131-H135)
Quantity Tons:	0.044
Waste Quantity:	88
Quantity Unit:	P
Additional Code 1:	D001
Additional Code 2:	Not reported
Additional Code 3:	Not reported
Additional Code 4:	Not reported
Additional Code 5:	Not reported
Shipment Date:	20171106
Creation Date:	8/7/2018 18:30:40
Receipt Date:	20171108
Manifest ID:	011259452FLE
Trans EPA ID:	MAD039322250
Trans Name:	CLEAN HARBORS ENVIRONMENTAL SERVICES INC
Trans 2 EPA ID:	Not reported
Trans 2 Name:	Not reported
TSDF EPA ID:	CAD059494310
Trans Name:	CLEAN HARBORS SAN JOSE LLC
TSDF Alt EPA ID:	Not reported
TSDF Alt Name:	Not reported
Waste Code Description:	331 - Off-specification, aged, or surplus organics
RCRA Code:	Not reported
Meth Code:	H141 - Storage, Bulking, And/Or Transfer Off Site--No Treatment/Reovery (H010-H129) Or (H131-H135)
Quantity Tons:	0.672
Waste Quantity:	1344

TARGET STORE T1054 (Continued) **S118938969**

Quantity Unit:	P
Additional Code 1:	Not reported
Additional Code 2:	Not reported
Additional Code 3:	Not reported
Additional Code 4:	Not reported
Additional Code 5:	Not reported

Additional Information:

Year:	2016
Gen EPA ID:	CAR000018325
Shipment Date:	20151218
Creation Date:	Not reported
Receipt Date:	Not reported
Manifest ID:	008997446FLE
Trans EPA ID:	MAD039322250
Trans Name:	CLEAN HARBORS ENVIRONMENTAL SERVICE INC
Trans 2 EPA ID:	Not reported
Trans 2 Name:	Not reported
TSDF EPA ID:	CAD059494310
Trans Name:	CLEAN HARBORS SAN JOSE LLC
TSDF Alt EPA ID:	Not reported
TSDF Alt Name:	Not reported
Waste Code Description:	331 - Off-specification, aged, or surplus organics
RCRA Code:	P075
Meth Code:	H141 - Storage, Bulking, And/Or Transfer Off Site--No Treatment/Reovery (H010-H129) Or (H131-H135)
Quantity Tons:	0.0005
Waste Quantity:	1
Quantity Unit:	P
Additional Code 1:	Not reported
Additional Code 2:	Not reported
Additional Code 3:	Not reported
Additional Code 4:	Not reported
Additional Code 5:	Not reported
Shipment Date:	20151218
Creation Date:	Not reported
Receipt Date:	Not reported
Manifest ID:	008997446FLE
Trans EPA ID:	MAD039322250
Trans Name:	CLEAN HARBORS ENVIRONMENTAL SERVICE INC
Trans 2 EPA ID:	Not reported
Trans 2 Name:	Not reported
TSDF EPA ID:	CAD059494310
Trans Name:	CLEAN HARBORS SAN JOSE LLC
TSDF Alt EPA ID:	Not reported
TSDF Alt Name:	Not reported
Waste Code Description:	122 - Alkaline solution without metals (pH > 12.5
RCRA Code:	D002
Meth Code:	H141 - Storage, Bulking, And/Or Transfer Off Site--No Treatment/Reovery (H010-H129) Or (H131-H135)
Quantity Tons:	0.0315
Waste Quantity:	63
Quantity Unit:	P
Additional Code 1:	Not reported
Additional Code 2:	Not reported

TARGET STORE T1054 (Continued) **S118938969**

Additional Code 3:	Not reported
Additional Code 4:	Not reported
Additional Code 5:	Not reported
Shipment Date:	20151218
Creation Date:	Not reported
Receipt Date:	Not reported
Manifest ID:	008997446FLE
Trans EPA ID:	MAD039322250
Trans Name:	CLEAN HARBORS ENVIRONMENTAL SERVICE INC
Trans 2 EPA ID:	Not reported
Trans 2 Name:	Not reported
TSDF EPA ID:	CAD059494310
Trans Name:	CLEAN HARBORS SAN JOSE LLC
TSDF Alt EPA ID:	Not reported
TSDF Alt Name:	Not reported
Waste Code Description:	141 - Off-specification, aged, or surplus inorganics
RCRA Code:	D002
Meth Code:	H141 - Storage, Bulking, And/Or Transfer Off Site--No Treatment/Reovery (H010-H129) Or (H131-H135)
Quantity Tons:	0.002
Waste Quantity:	4
Quantity Unit:	P
Additional Code 1:	Not reported
Additional Code 2:	Not reported
Additional Code 3:	Not reported
Additional Code 4:	Not reported
Additional Code 5:	Not reported
Shipment Date:	20151218
Creation Date:	Not reported
Receipt Date:	Not reported
Manifest ID:	008997446FLE
Trans EPA ID:	MAD039322250
Trans Name:	CLEAN HARBORS ENVIRONMENTAL SERVICE INC
Trans 2 EPA ID:	Not reported
Trans 2 Name:	Not reported
TSDF EPA ID:	CAD059494310
Trans Name:	CLEAN HARBORS SAN JOSE LLC
TSDF Alt EPA ID:	Not reported
TSDF Alt Name:	Not reported
Waste Code Description:	181 - Other inorganic solid waste Organics
RCRA Code:	D009
Meth Code:	H141 - Storage, Bulking, And/Or Transfer Off Site--No Treatment/Reovery (H010-H129) Or (H131-H135)
Quantity Tons:	0.01
Waste Quantity:	20
Quantity Unit:	P
Additional Code 1:	Not reported
Additional Code 2:	Not reported
Additional Code 3:	Not reported
Additional Code 4:	Not reported
Additional Code 5:	Not reported
Shipment Date:	20151218
Creation Date:	4/7/2016 22:15:27
Receipt Date:	20151222

TARGET STORE T1054 (Continued) **S118938969**

Manifest ID:	008997446FLE
Trans EPA ID:	MAD039322250
Trans Name:	CLEAN HARBORS ENVIRONMENTAL SERVICE INC
Trans 2 EPA ID:	Not reported
Trans 2 Name:	Not reported
TSDF EPA ID:	CAD059494310
Trans Name:	CLEAN HARBORS SAN JOSE LLC
TSDF Alt EPA ID:	Not reported
TSDF Alt Name:	Not reported
Waste Code Description:	331 - Off-specification, aged, or surplus organics
RCRA Code:	P001
Meth Code:	H141 - Storage, Bulking, And/Or Transfer Off Site--No Treatment/Reovery (H010-H129) Or (H131-H135)
Quantity Tons:	0.0005
Waste Quantity:	1
Quantity Unit:	P
Additional Code 1:	Not reported
Additional Code 2:	Not reported
Additional Code 3:	Not reported
Additional Code 4:	Not reported
Additional Code 5:	Not reported

Shipment Date:	20151218
Creation Date:	4/7/2016 22:15:27
Receipt Date:	20151222
Manifest ID:	008997446FLE
Trans EPA ID:	MAD039322250
Trans Name:	CLEAN HARBORS ENVIRONMENTAL SERVICE INC
Trans 2 EPA ID:	Not reported
Trans 2 Name:	Not reported
TSDF EPA ID:	CAD059494310
Trans Name:	CLEAN HARBORS SAN JOSE LLC
TSDF Alt EPA ID:	Not reported
TSDF Alt Name:	Not reported
Waste Code Description:	331 - Off-specification, aged, or surplus organics
RCRA Code:	D035
Meth Code:	H141 - Storage, Bulking, And/Or Transfer Off Site--No Treatment/Reovery (H010-H129) Or (H131-H135)
Quantity Tons:	0.0335
Waste Quantity:	67
Quantity Unit:	P
Additional Code 1:	D001
Additional Code 2:	Not reported
Additional Code 3:	Not reported
Additional Code 4:	Not reported
Additional Code 5:	Not reported

Shipment Date:	20151218
Creation Date:	4/7/2016 22:15:27
Receipt Date:	20151222
Manifest ID:	008997446FLE
Trans EPA ID:	MAD039322250
Trans Name:	CLEAN HARBORS ENVIRONMENTAL SERVICE INC
Trans 2 EPA ID:	Not reported
Trans 2 Name:	Not reported
TSDF EPA ID:	CAD059494310
Trans Name:	CLEAN HARBORS SAN JOSE LLC

TARGET STORE T1054 (Continued) **S118938969**

TSDF Alt EPA ID:	Not reported
TSDF Alt Name:	Not reported
Waste Code Description:	331 - Off-specification, aged, or surplus organics
RCRA Code:	U154
Meth Code:	H141 - Storage, Bulking, And/Or Transfer Off Site--No Treatment/Reovery (H010-H129) Or (H131-H135)
Quantity Tons:	0.007
Waste Quantity:	14
Quantity Unit:	P
Additional Code 1:	U002
Additional Code 2:	D007
Additional Code 3:	D005
Additional Code 4:	D001
Additional Code 5:	Not reported
Shipment Date:	20151218
Creation Date:	4/7/2016 22:15:27
Receipt Date:	20151222
Manifest ID:	008997446FLE
Trans EPA ID:	MAD039322250
Trans Name:	CLEAN HARBORS ENVIRONMENTAL SERVICE INC
Trans 2 EPA ID:	Not reported
Trans 2 Name:	Not reported
TSDF EPA ID:	CAD059494310
Trans Name:	CLEAN HARBORS SAN JOSE LLC
TSDF Alt EPA ID:	Not reported
TSDF Alt Name:	Not reported
Waste Code Description:	331 - Off-specification, aged, or surplus organics
RCRA Code:	U154
Meth Code:	H141 - Storage, Bulking, And/Or Transfer Off Site--No Treatment/Reovery (H010-H129) Or (H131-H135)
Quantity Tons:	0.055
Waste Quantity:	110
Quantity Unit:	P
Additional Code 1:	U002
Additional Code 2:	D007
Additional Code 3:	D005
Additional Code 4:	D001
Additional Code 5:	Not reported
Shipment Date:	20151218
Creation Date:	Not reported
Receipt Date:	Not reported
Manifest ID:	008997446FLE
Trans EPA ID:	MAD039322250
Trans Name:	CLEAN HARBORS ENVIRONMENTAL SERVICE INC
Trans 2 EPA ID:	Not reported
Trans 2 Name:	Not reported
TSDF EPA ID:	CAD059494310
Trans Name:	CLEAN HARBORS SAN JOSE LLC
TSDF Alt EPA ID:	Not reported
TSDF Alt Name:	Not reported
Waste Code Description:	331 - Off-specification, aged, or surplus organics
RCRA Code:	Not reported
Meth Code:	H141 - Storage, Bulking, And/Or Transfer Off Site--No Treatment/Reovery (H010-H129) Or (H131-H135)
Quantity Tons:	0.5585

TARGET STORE T1054 (Continued) **S118938969**

Waste Quantity:	1117
Quantity Unit:	P
Additional Code 1:	Not reported
Additional Code 2:	Not reported
Additional Code 3:	Not reported
Additional Code 4:	Not reported
Additional Code 5:	Not reported
Shipment Date:	20151123
Creation Date:	3/22/2016 22:15:44
Receipt Date:	20151125
Manifest ID:	008997406FLE
Trans EPA ID:	MAD039322250
Trans Name:	CLEAN HARBORS ENVIRONMENTAL SERVICE INC
Trans 2 EPA ID:	Not reported
Trans 2 Name:	Not reported
TSDF EPA ID:	CAD059494310
Trans Name:	CLEAN HARBORS SAN JOSE LLC
TSDF Alt EPA ID:	Not reported
TSDF Alt Name:	Not reported
Waste Code Description:	331 - Off-specification, aged, or surplus organics
RCRA Code:	P075
Meth Code:	H141 - Storage, Bulking, And/Or Transfer Off Site--No Treatment/Reovery (H010-H129) Or (H131-H135)
Quantity Tons:	0.0005
Waste Quantity:	1
Quantity Unit:	P
Additional Code 1:	Not reported
Additional Code 2:	Not reported
Additional Code 3:	Not reported
Additional Code 4:	Not reported
Additional Code 5:	Not reported

Additional Information:

Year:	2015
Gen EPA ID:	CAR000018325
Shipment Date:	20151218
Creation Date:	4/7/2016 22:15:27
Receipt Date:	20151222
Manifest ID:	008997446FLE
Trans EPA ID:	MAD039322250
Trans Name:	CLEAN HARBORS ENVIRONMENTAL SERVICE INC
Trans 2 EPA ID:	Not reported
Trans 2 Name:	Not reported
TSDF EPA ID:	CAD059494310
Trans Name:	CLEAN HARBORS SAN JOSE LLC
TSDF Alt EPA ID:	Not reported
TSDF Alt Name:	Not reported
Waste Code Description:	331 - Off-specification, aged, or surplus organics
RCRA Code:	P001
Meth Code:	H141 - Storage, Bulking, And/Or Transfer Off Site--No Treatment/Reovery (H010-H129) Or (H131-H135)
Quantity Tons:	0.0005
Waste Quantity:	1
Quantity Unit:	P
Additional Code 1:	Not reported

TARGET STORE T1054 (Continued) **S118938969**

Additional Code 2:	Not reported
Additional Code 3:	Not reported
Additional Code 4:	Not reported
Additional Code 5:	Not reported
Shipment Date:	20151218
Creation Date:	4/7/2016 22:15:27
Receipt Date:	20151222
Manifest ID:	008997446FLE
Trans EPA ID:	MAD039322250
Trans Name:	CLEAN HARBORS ENVIRONMENTAL SERVICE INC
Trans 2 EPA ID:	Not reported
Trans 2 Name:	Not reported
TSDF EPA ID:	CAD059494310
Trans Name:	CLEAN HARBORS SAN JOSE LLC
TSDF Alt EPA ID:	Not reported
TSDF Alt Name:	Not reported
Waste Code Description:	331 - Off-specification, aged, or surplus organics
RCRA Code:	U154
Meth Code:	H141 - Storage, Bulking, And/Or Transfer Off Site--No Treatment/Reovery (H010-H129) Or (H131-H135)
Quantity Tons:	0.055
Waste Quantity:	110
Quantity Unit:	P
Additional Code 1:	U002
Additional Code 2:	D007
Additional Code 3:	D005
Additional Code 4:	D001
Additional Code 5:	Not reported
Shipment Date:	20151218
Creation Date:	4/7/2016 22:15:27
Receipt Date:	20151222
Manifest ID:	008997446FLE
Trans EPA ID:	MAD039322250
Trans Name:	CLEAN HARBORS ENVIRONMENTAL SERVICE INC
Trans 2 EPA ID:	Not reported
Trans 2 Name:	Not reported
TSDF EPA ID:	CAD059494310
Trans Name:	CLEAN HARBORS SAN JOSE LLC
TSDF Alt EPA ID:	Not reported
TSDF Alt Name:	Not reported
Waste Code Description:	331 - Off-specification, aged, or surplus organics
RCRA Code:	U154
Meth Code:	H141 - Storage, Bulking, And/Or Transfer Off Site--No Treatment/Reovery (H010-H129) Or (H131-H135)
Quantity Tons:	0.007
Waste Quantity:	14
Quantity Unit:	P
Additional Code 1:	U002
Additional Code 2:	D007
Additional Code 3:	D005
Additional Code 4:	D001
Additional Code 5:	Not reported
Shipment Date:	20151218
Creation Date:	4/7/2016 22:15:27

TARGET STORE T1054 (Continued) **S118938969**

Receipt Date:	20151222
Manifest ID:	008997446FLE
Trans EPA ID:	MAD039322250
Trans Name:	CLEAN HARBORS ENVIRONMENTAL SERVICE INC
Trans 2 EPA ID:	Not reported
Trans 2 Name:	Not reported
TSDF EPA ID:	CAD059494310
Trans Name:	CLEAN HARBORS SAN JOSE LLC
TSDF Alt EPA ID:	Not reported
TSDF Alt Name:	Not reported
Waste Code Description:	331 - Off-specification, aged, or surplus organics
RCRA Code:	D035
Meth Code:	H141 - Storage, Bulking, And/Or Transfer Off Site--No Treatment/Reovery (H010-H129) Or (H131-H135)
Quantity Tons:	0.0335
Waste Quantity:	67
Quantity Unit:	P
Additional Code 1:	D001
Additional Code 2:	Not reported
Additional Code 3:	Not reported
Additional Code 4:	Not reported
Additional Code 5:	Not reported

Shipment Date:	20151218
Creation Date:	Not reported
Receipt Date:	Not reported
Manifest ID:	008997446FLE
Trans EPA ID:	MAD039322250
Trans Name:	CLEAN HARBORS ENVIRONMENTAL SERVICE INC
Trans 2 EPA ID:	Not reported
Trans 2 Name:	Not reported
TSDF EPA ID:	CAD059494310
Trans Name:	CLEAN HARBORS SAN JOSE LLC
TSDF Alt EPA ID:	Not reported
TSDF Alt Name:	Not reported
Waste Code Description:	331 - Off-specification, aged, or surplus organics
RCRA Code:	P075
Meth Code:	H141 - Storage, Bulking, And/Or Transfer Off Site--No Treatment/Reovery (H010-H129) Or (H131-H135)
Quantity Tons:	0.0005
Waste Quantity:	1
Quantity Unit:	P
Additional Code 1:	Not reported
Additional Code 2:	Not reported
Additional Code 3:	Not reported
Additional Code 4:	Not reported
Additional Code 5:	Not reported

Shipment Date:	20151218
Creation Date:	Not reported
Receipt Date:	Not reported
Manifest ID:	008997446FLE
Trans EPA ID:	MAD039322250
Trans Name:	CLEAN HARBORS ENVIRONMENTAL SERVICE INC
Trans 2 EPA ID:	Not reported
Trans 2 Name:	Not reported
TSDF EPA ID:	CAD059494310

TARGET STORE T1054 (Continued) **S118938969**

Trans Name:	CLEAN HARBORS SAN JOSE LLC
TSDF Alt EPA ID:	Not reported
TSDF Alt Name:	Not reported
Waste Code Description:	181 - Other inorganic solid waste Organics
RCRA Code:	D009
Meth Code:	H141 - Storage, Bulking, And/Or Transfer Off Site--No Treatment/Reovery (H010-H129) Or (H131-H135)
Quantity Tons:	0.01
Waste Quantity:	20
Quantity Unit:	P
Additional Code 1:	Not reported
Additional Code 2:	Not reported
Additional Code 3:	Not reported
Additional Code 4:	Not reported
Additional Code 5:	Not reported
Shipment Date:	20151218
Creation Date:	Not reported
Receipt Date:	Not reported
Manifest ID:	008997446FLE
Trans EPA ID:	MAD039322250
Trans Name:	CLEAN HARBORS ENVIRONMENTAL SERVICE INC
Trans 2 EPA ID:	Not reported
Trans 2 Name:	Not reported
TSDF EPA ID:	CAD059494310
Trans Name:	CLEAN HARBORS SAN JOSE LLC
TSDF Alt EPA ID:	Not reported
TSDF Alt Name:	Not reported
Waste Code Description:	141 - Off-specification, aged, or surplus inorganics
RCRA Code:	D002
Meth Code:	H141 - Storage, Bulking, And/Or Transfer Off Site--No Treatment/Reovery (H010-H129) Or (H131-H135)
Quantity Tons:	0.002
Waste Quantity:	4
Quantity Unit:	P
Additional Code 1:	Not reported
Additional Code 2:	Not reported
Additional Code 3:	Not reported
Additional Code 4:	Not reported
Additional Code 5:	Not reported
Shipment Date:	20151218
Creation Date:	Not reported
Receipt Date:	Not reported
Manifest ID:	008997446FLE
Trans EPA ID:	MAD039322250
Trans Name:	CLEAN HARBORS ENVIRONMENTAL SERVICE INC
Trans 2 EPA ID:	Not reported
Trans 2 Name:	Not reported
TSDF EPA ID:	CAD059494310
Trans Name:	CLEAN HARBORS SAN JOSE LLC
TSDF Alt EPA ID:	Not reported
TSDF Alt Name:	Not reported
Waste Code Description:	122 - Alkaline solution without metals (pH > 12.5
RCRA Code:	D002
Meth Code:	H141 - Storage, Bulking, And/Or Transfer Off Site--No Treatment/Reovery (H010-H129) Or (H131-H135)

TARGET STORE T1054 (Continued) **S118938969**

Quantity Tons:	0.0315
Waste Quantity:	63
Quantity Unit:	P
Additional Code 1:	Not reported
Additional Code 2:	Not reported
Additional Code 3:	Not reported
Additional Code 4:	Not reported
Additional Code 5:	Not reported
Shipment Date:	20151218
Creation Date:	Not reported
Receipt Date:	Not reported
Manifest ID:	008997446FLE
Trans EPA ID:	MAD039322250
Trans Name:	CLEAN HARBORS ENVIRONMENTAL SERVICE INC
Trans 2 EPA ID:	Not reported
Trans 2 Name:	Not reported
TSDF EPA ID:	CAD059494310
Trans Name:	CLEAN HARBORS SAN JOSE LLC
TSDF Alt EPA ID:	Not reported
TSDF Alt Name:	Not reported
Waste Code Description:	331 - Off-specification, aged, or surplus organics
RCRA Code:	Not reported
Meth Code:	H141 - Storage, Bulking, And/Or Transfer Off Site--No Treatment/Reovery (H010-H129) Or (H131-H135)
Quantity Tons:	0.5585
Waste Quantity:	1117
Quantity Unit:	P
Additional Code 1:	Not reported
Additional Code 2:	Not reported
Additional Code 3:	Not reported
Additional Code 4:	Not reported
Additional Code 5:	Not reported
Shipment Date:	20151123
Creation Date:	3/22/2016 22:15:44
Receipt Date:	20151125
Manifest ID:	008997406FLE
Trans EPA ID:	MAD039322250
Trans Name:	CLEAN HARBORS ENVIRONMENTAL SERVICE INC
Trans 2 EPA ID:	Not reported
Trans 2 Name:	Not reported
TSDF EPA ID:	CAD059494310
Trans Name:	CLEAN HARBORS SAN JOSE LLC
TSDF Alt EPA ID:	Not reported
TSDF Alt Name:	Not reported
Waste Code Description:	331 - Off-specification, aged, or surplus organics
RCRA Code:	U154
Meth Code:	H141 - Storage, Bulking, And/Or Transfer Off Site--No Treatment/Reovery (H010-H129) Or (H131-H135)
Quantity Tons:	0.014
Waste Quantity:	28
Quantity Unit:	P
Additional Code 1:	U002
Additional Code 2:	D007
Additional Code 3:	D005
Additional Code 4:	D001

TARGET STORE T1054 (Continued) **S118938969**

Additional Code 5: Not reported

Additional Information:
Year: 2014
Gen EPA ID: CAR000018325

Shipment Date: 20141230
Creation Date: 7/23/2015 22:15:32
Receipt Date: 20150119
Manifest ID: 006601087FLE
Trans EPA ID: MAD039322250
Trans Name: CLEAN HARBORS ENVIRONMENTAL SERVICES INC
Trans 2 EPA ID: MOR000501973
Trans 2 Name: R&R
TSDF EPA ID: TXD982290140
Trans Name: CLEAN HARBORS LAPORTE LLC
TSDF Alt EPA ID: Not reported
TSDF Alt Name: Not reported
Waste Code Description: 141 - Off-specification, aged, or surplus inorganics
RCRA Code: Not reported
Meth Code: H129 - Other Treatment
Quantity Tons: 0.005
Waste Quantity: 10
Quantity Unit: P
Additional Code 1: Not reported
Additional Code 2: Not reported
Additional Code 3: Not reported
Additional Code 4: Not reported
Additional Code 5: Not reported

Shipment Date: 20141230
Creation Date: 7/9/2015 22:15:23
Receipt Date: 20150107
Manifest ID: 006601086FLE
Trans EPA ID: MAD039322250
Trans Name: CLEAN HARBORS ENVIRONMENTAL SERVICES INC
Trans 2 EPA ID: AZR000513770
Trans 2 Name: SLT
TSDF EPA ID: UTD981552177
Trans Name: CLEAN HARBORS ARAGONITE LLC
TSDF Alt EPA ID: Not reported
TSDF Alt Name: Not reported
Waste Code Description: 792 - Not reported
RCRA Code: D008
Meth Code: H141 - Storage, Bulking, And/Or Transfer Off Site--No Treatment/Reovery (H010-H129) Or (H131-H135)
Quantity Tons: 0.0155
Waste Quantity: 31
Quantity Unit: P
Additional Code 1: D002
Additional Code 2: Not reported
Additional Code 3: Not reported
Additional Code 4: Not reported
Additional Code 5: Not reported

Shipment Date: 20141230
Creation Date: 7/9/2015 22:15:23

TARGET STORE T1054 (Continued) **S118938969**

Receipt Date:	20150107
Manifest ID:	006601086FLE
Trans EPA ID:	MAD039322250
Trans Name:	CLEAN HARBORS ENVIRONMENTAL SERVICES INC
Trans 2 EPA ID:	AZR000513770
Trans 2 Name:	SLT
TSDF EPA ID:	UTD981552177
Trans Name:	CLEAN HARBORS ARAGONITE LLC
TSDF Alt EPA ID:	Not reported
TSDF Alt Name:	Not reported
Waste Code Description:	331 - Off-specification, aged, or surplus organics
RCRA Code:	P075
Meth Code:	H040 - Incineration--Thermal Destruction Other Than Use As A Fuel
Quantity Tons:	0.002
Waste Quantity:	4
Quantity Unit:	P
Additional Code 1:	Not reported
Additional Code 2:	Not reported
Additional Code 3:	Not reported
Additional Code 4:	Not reported
Additional Code 5:	Not reported

Shipment Date:	20141230
Creation Date:	7/9/2015 22:15:23
Receipt Date:	20150107
Manifest ID:	006601086FLE
Trans EPA ID:	MAD039322250
Trans Name:	CLEAN HARBORS ENVIRONMENTAL SERVICES INC
Trans 2 EPA ID:	AZR000513770
Trans 2 Name:	SLT
TSDF EPA ID:	UTD981552177
Trans Name:	CLEAN HARBORS ARAGONITE LLC
TSDF Alt EPA ID:	Not reported
TSDF Alt Name:	Not reported
Waste Code Description:	331 - Off-specification, aged, or surplus organics
RCRA Code:	D001
Meth Code:	H040 - Incineration--Thermal Destruction Other Than Use As A Fuel
Quantity Tons:	0.0105
Waste Quantity:	21
Quantity Unit:	P
Additional Code 1:	Not reported
Additional Code 2:	Not reported
Additional Code 3:	Not reported
Additional Code 4:	Not reported
Additional Code 5:	Not reported

Shipment Date:	20141230
Creation Date:	7/9/2015 22:15:23
Receipt Date:	20150107
Manifest ID:	006601086FLE
Trans EPA ID:	MAD039322250
Trans Name:	CLEAN HARBORS ENVIRONMENTAL SERVICES INC
Trans 2 EPA ID:	AZR000513770
Trans 2 Name:	SLT
TSDF EPA ID:	UTD981552177
Trans Name:	CLEAN HARBORS ARAGONITE LLC
TSDF Alt EPA ID:	Not reported

TARGET STORE T1054 (Continued) **S118938969**

TSDF Alt Name:	Not reported
Waste Code Description:	331 - Off-specification, aged, or surplus organics
RCRA Code:	D035
Meth Code:	H040 - Incineration--Thermal Destruction Other Than Use As A Fuel
Quantity Tons:	0.0315
Waste Quantity:	63
Quantity Unit:	P
Additional Code 1:	D001
Additional Code 2:	Not reported
Additional Code 3:	Not reported
Additional Code 4:	Not reported
Additional Code 5:	Not reported
Shipment Date:	20141230
Creation Date:	Not reported
Receipt Date:	Not reported
Manifest ID:	006601086FLE
Trans EPA ID:	MAD039322250
Trans Name:	CLEAN HARBORS ENVIRONMENTAL SERVICES INC
Trans 2 EPA ID:	AZR000513770
Trans 2 Name:	SLT
TSDF EPA ID:	UTD981552177
Trans Name:	CLEAN HARBORS ARAGONITE LLC
TSDF Alt EPA ID:	Not reported
TSDF Alt Name:	Not reported
Waste Code Description:	331 - Off-specification, aged, or surplus organics
RCRA Code:	Not reported
Meth Code:	H141 - Storage, Bulking, And/Or Transfer Off Site--No Treatment/Reovery (H010-H129) Or (H131-H135)
Quantity Tons:	0.636
Waste Quantity:	1272
Quantity Unit:	P
Additional Code 1:	Not reported
Additional Code 2:	Not reported
Additional Code 3:	Not reported
Additional Code 4:	Not reported
Additional Code 5:	Not reported
Shipment Date:	20141204
Creation Date:	Not reported
Receipt Date:	Not reported
Manifest ID:	008153236FLE
Trans EPA ID:	MAD039322250
Trans Name:	CLEAN HARBORS ENVIRONMENTAL SERVICES INC
Trans 2 EPA ID:	Not reported
Trans 2 Name:	Not reported
TSDF EPA ID:	CAD059494310
Trans Name:	CLEAN HARBORS SAN JOSE LLC
TSDF Alt EPA ID:	Not reported
TSDF Alt Name:	Not reported
Waste Code Description:	331 - Off-specification, aged, or surplus organics
RCRA Code:	Not reported
Meth Code:	H141 - Storage, Bulking, And/Or Transfer Off Site--No Treatment/Reovery (H010-H129) Or (H131-H135)
Quantity Tons:	0.2425
Waste Quantity:	485
Quantity Unit:	P

TARGET STORE T1054 (Continued) **S118938969**

Additional Code 1:	Not reported
Additional Code 2:	Not reported
Additional Code 3:	Not reported
Additional Code 4:	Not reported
Additional Code 5:	Not reported
Shipment Date:	20141204
Creation Date:	Not reported
Receipt Date:	Not reported
Manifest ID:	008153236FLE
Trans EPA ID:	MAD039322250
Trans Name:	CLEAN HARBORS ENVIRONMENTAL SERVICES INC
Trans 2 EPA ID:	Not reported
Trans 2 Name:	Not reported
TSDF EPA ID:	CAD059494310
Trans Name:	CLEAN HARBORS SAN JOSE LLC
TSDF Alt EPA ID:	Not reported
TSDF Alt Name:	Not reported
Waste Code Description:	331 - Off-specification, aged, or surplus organics
RCRA Code:	Not reported
Meth Code:	H141 - Storage, Bulking, And/Or Transfer Off Site--No Treatment/Reovery (H010-H129) Or (H131-H135)
Quantity Tons:	0.2995
Waste Quantity:	599
Quantity Unit:	P
Additional Code 1:	Not reported
Additional Code 2:	Not reported
Additional Code 3:	Not reported
Additional Code 4:	Not reported
Additional Code 5:	Not reported
Shipment Date:	20141204
Creation Date:	Not reported
Receipt Date:	Not reported
Manifest ID:	008153236FLE
Trans EPA ID:	MAD039322250
Trans Name:	CLEAN HARBORS ENVIRONMENTAL SERVICES INC
Trans 2 EPA ID:	Not reported
Trans 2 Name:	Not reported
TSDF EPA ID:	CAD059494310
Trans Name:	CLEAN HARBORS SAN JOSE LLC
TSDF Alt EPA ID:	Not reported
TSDF Alt Name:	Not reported
Waste Code Description:	181 - Other inorganic solid waste Organics
RCRA Code:	Not reported
Meth Code:	H141 - Storage, Bulking, And/Or Transfer Off Site--No Treatment/Reovery (H010-H129) Or (H131-H135)
Quantity Tons:	0.0155
Waste Quantity:	31
Quantity Unit:	P
Additional Code 1:	Not reported
Additional Code 2:	Not reported
Additional Code 3:	Not reported
Additional Code 4:	Not reported
Additional Code 5:	Not reported
Shipment Date:	20141204

TARGET STORE T1054 (Continued) **S118938969**

Creation Date:	3/5/2015 22:15:15
Receipt Date:	20141215
Manifest ID:	008153238FLE
Trans EPA ID:	MAD039322250
Trans Name:	CLEAN HARBORS ENVIRONMENTAL SERVICES INC
Trans 2 EPA ID:	AZR000513770
Trans 2 Name:	SLT
TSDF EPA ID:	UTD981552177
Trans Name:	CLEAN HARBORS ARAGONITE LLC
TSDF Alt EPA ID:	Not reported
TSDF Alt Name:	Not reported
Waste Code Description:	331 - Off-specification, aged, or surplus organics
RCRA Code:	D001
Meth Code:	H040 - Incineration--Thermal Destruction Other Than Use As A Fuel
Quantity Tons:	0.001
Waste Quantity:	2
Quantity Unit:	P
Additional Code 1:	Not reported
Additional Code 2:	Not reported
Additional Code 3:	Not reported
Additional Code 4:	Not reported
Additional Code 5:	Not reported

Additional Information:

Year:	2013
Gen EPA ID:	CAR000018325
Shipment Date:	20131216
Creation Date:	4/24/2014 22:14:56
Receipt Date:	20131218
Manifest ID:	000659942PSC
Trans EPA ID:	CAR000210617
Trans Name:	21ST CENTURY ENVIRONMENTAL MANAGEMENT OF CALIFORNIA LP
Trans 2 EPA ID:	Not reported
Trans 2 Name:	Not reported
TSDF EPA ID:	NVD980895338
Trans Name:	21ST CENTURY ENVIRONMENTAL MANAGEMENT OF NEVADA LLC
TSDF Alt EPA ID:	Not reported
TSDF Alt Name:	Not reported
Waste Code Description:	331 - Off-specification, aged, or surplus organics
RCRA Code:	D035
Meth Code:	H141 - Storage, Bulking, And/Or Transfer Off Site--No Treatment/Reovery (H010-H129) Or (H131-H135)
Quantity Tons:	0.015
Waste Quantity:	30
Quantity Unit:	P
Additional Code 1:	D001
Additional Code 2:	Not reported
Additional Code 3:	Not reported
Additional Code 4:	Not reported
Additional Code 5:	Not reported
Shipment Date:	20131216
Creation Date:	4/24/2014 22:14:56
Receipt Date:	20131218
Manifest ID:	000659942PSC
Trans EPA ID:	CAR000210617

TARGET STORE T1054 (Continued) **S118938969**

Trans Name:	21ST CENTURY ENVIRONMENTAL MANAGEMENT OF CALIFORNIA LP
Trans 2 EPA ID:	Not reported
Trans 2 Name:	Not reported
TSDF EPA ID:	NVD980895338
Trans Name:	21ST CENTURY ENVIRONMENTAL MANAGEMENT OF NEVADA LLC
TSDF Alt EPA ID:	Not reported
TSDF Alt Name:	Not reported
Waste Code Description:	331 - Off-specification, aged, or surplus organics
RCRA Code:	D018
Meth Code:	H141 - Storage, Bulking, And/Or Transfer Off Site--No Treatment/Reovery (H010-H129) Or (H131-H135)
Quantity Tons:	0.0175
Waste Quantity:	35
Quantity Unit:	P
Additional Code 1:	D011
Additional Code 2:	D007
Additional Code 3:	D005
Additional Code 4:	D001
Additional Code 5:	Not reported

Shipment Date:	20131216
Creation Date:	4/24/2014 22:14:56
Receipt Date:	20131218
Manifest ID:	000659942PSC
Trans EPA ID:	CAR000210617
Trans Name:	21ST CENTURY ENVIRONMENTAL MANAGEMENT OF CALIFORNIA LP
Trans 2 EPA ID:	Not reported
Trans 2 Name:	Not reported
TSDF EPA ID:	NVD980895338
Trans Name:	21ST CENTURY ENVIRONMENTAL MANAGEMENT OF NEVADA LLC
TSDF Alt EPA ID:	Not reported
TSDF Alt Name:	Not reported
Waste Code Description:	141 - Off-specification, aged, or surplus inorganics
RCRA Code:	D001
Meth Code:	H071 - Chemical Reduction With Or Without Precipitation
Quantity Tons:	0.0025
Waste Quantity:	5
Quantity Unit:	P
Additional Code 1:	Not reported
Additional Code 2:	Not reported
Additional Code 3:	Not reported
Additional Code 4:	Not reported
Additional Code 5:	Not reported

Shipment Date:	20131216
Creation Date:	4/24/2014 22:14:56
Receipt Date:	20131218
Manifest ID:	000659942PSC
Trans EPA ID:	CAR000210617
Trans Name:	21ST CENTURY ENVIRONMENTAL MANAGEMENT OF CALIFORNIA LP
Trans 2 EPA ID:	Not reported
Trans 2 Name:	Not reported
TSDF EPA ID:	NVD980895338
Trans Name:	21ST CENTURY ENVIRONMENTAL MANAGEMENT OF NEVADA LLC
TSDF Alt EPA ID:	Not reported
TSDF Alt Name:	Not reported
Waste Code Description:	331 - Off-specification, aged, or surplus organics

TARGET STORE T1054 (Continued) **S118938969**

RCRA Code:	D010
Meth Code:	H141 - Storage, Bulking, And/Or Transfer Off Site--No Treatment/Reovery (H010-H129) Or (H131-H135)
Quantity Tons:	0.012
Waste Quantity:	24
Quantity Unit:	P
Additional Code 1:	D009
Additional Code 2:	D007
Additional Code 3:	D005
Additional Code 4:	D004
Additional Code 5:	Not reported
Shipment Date:	20131216
Creation Date:	Not reported
Receipt Date:	Not reported
Manifest ID:	000659942PSC
Trans EPA ID:	CAR000210617
Trans Name:	21ST CENTURY ENVIRONMENTAL MANAGEMENT OF CALIFORNIA LP
Trans 2 EPA ID:	Not reported
Trans 2 Name:	Not reported
TSDF EPA ID:	NVD980895338
Trans Name:	21ST CENTURY ENVIRONMENTAL MANAGEMENT OF NEVADA LLC
TSDF Alt EPA ID:	Not reported
TSDF Alt Name:	Not reported
Waste Code Description:	181 - Other inorganic solid waste Organics
RCRA Code:	Not reported
Meth Code:	H141 - Storage, Bulking, And/Or Transfer Off Site--No Treatment/Reovery (H010-H129) Or (H131-H135)
Quantity Tons:	0.004
Waste Quantity:	8
Quantity Unit:	P
Additional Code 1:	Not reported
Additional Code 2:	Not reported
Additional Code 3:	Not reported
Additional Code 4:	Not reported
Additional Code 5:	Not reported
Shipment Date:	20131216
Creation Date:	Not reported
Receipt Date:	Not reported
Manifest ID:	000659942PSC
Trans EPA ID:	CAR000210617
Trans Name:	21ST CENTURY ENVIRONMENTAL MANAGEMENT OF CALIFORNIA LP
Trans 2 EPA ID:	Not reported
Trans 2 Name:	Not reported
TSDF EPA ID:	NVD980895338
Trans Name:	21ST CENTURY ENVIRONMENTAL MANAGEMENT OF NEVADA LLC
TSDF Alt EPA ID:	Not reported
TSDF Alt Name:	Not reported
Waste Code Description:	- Not reported
RCRA Code:	Not reported
Meth Code:	H141 - Storage, Bulking, And/Or Transfer Off Site--No Treatment/Reovery (H010-H129) Or (H131-H135)
Quantity Tons:	0.0025
Waste Quantity:	5
Quantity Unit:	P
Additional Code 1:	Not reported

TARGET STORE T1054 (Continued) **S118938969**

Additional Code 2:	Not reported
Additional Code 3:	Not reported
Additional Code 4:	Not reported
Additional Code 5:	Not reported
Shipment Date:	20131216
Creation Date:	Not reported
Receipt Date:	Not reported
Manifest ID:	000659942PSC
Trans EPA ID:	CAR000210617
Trans Name:	21ST CENTURY ENVIRONMENTAL MANAGEMENT OF CALIFORNIA LP
Trans 2 EPA ID:	Not reported
Trans 2 Name:	Not reported
TSDF EPA ID:	NVD980895338
Trans Name:	21ST CENTURY ENVIRONMENTAL MANAGEMENT OF NEVADA LLC
TSDF Alt EPA ID:	Not reported
TSDF Alt Name:	Not reported
Waste Code Description:	141 - Off-specification, aged, or surplus inorganics
RCRA Code:	D002
Meth Code:	H121 - Neutralization Only
Quantity Tons:	0.012
Waste Quantity:	24
Quantity Unit:	P
Additional Code 1:	Not reported
Additional Code 2:	Not reported
Additional Code 3:	Not reported
Additional Code 4:	Not reported
Additional Code 5:	Not reported
Shipment Date:	20131216
Creation Date:	Not reported
Receipt Date:	Not reported
Manifest ID:	000659942PSC
Trans EPA ID:	CAR000210617
Trans Name:	21ST CENTURY ENVIRONMENTAL MANAGEMENT OF CALIFORNIA LP
Trans 2 EPA ID:	Not reported
Trans 2 Name:	Not reported
TSDF EPA ID:	NVD980895338
Trans Name:	21ST CENTURY ENVIRONMENTAL MANAGEMENT OF NEVADA LLC
TSDF Alt EPA ID:	Not reported
TSDF Alt Name:	Not reported
Waste Code Description:	122 - Alkaline solution without metals (pH > 12.5
RCRA Code:	D002
Meth Code:	H071 - Chemical Reduction With Or Without Precipitation
Quantity Tons:	0.0025
Waste Quantity:	5
Quantity Unit:	P
Additional Code 1:	Not reported
Additional Code 2:	Not reported
Additional Code 3:	Not reported
Additional Code 4:	Not reported
Additional Code 5:	Not reported
Shipment Date:	20131216
Creation Date:	Not reported
Receipt Date:	Not reported
Manifest ID:	000659942PSC

TARGET STORE T1054 (Continued) **S118938969**

Trans EPA ID:	CAR000210617
Trans Name:	21ST CENTURY ENVIRONMENTAL MANAGEMENT OF CALIFORNIA LP
Trans 2 EPA ID:	Not reported
Trans 2 Name:	Not reported
TSDF EPA ID:	NVD980895338
Trans Name:	21ST CENTURY ENVIRONMENTAL MANAGEMENT OF NEVADA LLC
TSDF Alt EPA ID:	Not reported
TSDF Alt Name:	Not reported
Waste Code Description:	343 - Unspecified organic liquid mixture
RCRA Code:	Not reported
Meth Code:	H141 - Storage, Bulking, And/Or Transfer Off Site--No Treatment/Reovery (H010-H129) Or (H131-H135)
Quantity Tons:	0.183
Waste Quantity:	366
Quantity Unit:	P
Additional Code 1:	Not reported
Additional Code 2:	Not reported
Additional Code 3:	Not reported
Additional Code 4:	Not reported
Additional Code 5:	Not reported

Shipment Date:	20131216
Creation Date:	Not reported
Receipt Date:	Not reported
Manifest ID:	000659942PSC
Trans EPA ID:	CAR000210617
Trans Name:	21ST CENTURY ENVIRONMENTAL MANAGEMENT OF CALIFORNIA LP
Trans 2 EPA ID:	Not reported
Trans 2 Name:	Not reported
TSDF EPA ID:	NVD980895338
Trans Name:	21ST CENTURY ENVIRONMENTAL MANAGEMENT OF NEVADA LLC
TSDF Alt EPA ID:	Not reported
TSDF Alt Name:	Not reported
Waste Code Description:	791 - Liquids with pH < 2 792 Liquids with pH < 2 with metals
RCRA Code:	D002
Meth Code:	H121 - Neutralization Only
Quantity Tons:	0.001
Waste Quantity:	2
Quantity Unit:	P
Additional Code 1:	Not reported
Additional Code 2:	Not reported
Additional Code 3:	Not reported
Additional Code 4:	Not reported
Additional Code 5:	Not reported

Additional Information:

Year:	2012
Gen EPA ID:	CAR000018325

Shipment Date:	20121231
Creation Date:	3/21/2013 22:15:06
Receipt Date:	20130124
Manifest ID:	000428158PSC
Trans EPA ID:	CAR000210617
Trans Name:	21ST CENTURY ENVIRONMENTAL MANAGEMENT OF CALIFORNIA LP
Trans 2 EPA ID:	CAD982523433
Trans 2 Name:	DILLARD ENVIRON SERV

TARGET STORE T1054 (Continued) **S118938969**

TSDF EPA ID:	NVD980895338
Trans Name:	21ST CENTURY ENVIRONMENTAL MANAGEMENT OF NEVADA LLC
TSDF Alt EPA ID:	Not reported
TSDF Alt Name:	Not reported
Waste Code Description:	331 - Off-specification, aged, or surplus organics
RCRA Code:	D018
Meth Code:	H141 - Storage, Bulking, And/Or Transfer Off Site--No Treatment/Reovery (H010-H129) Or (H131-H135)
Quantity Tons:	0.0385
Waste Quantity:	77
Quantity Unit:	P
Additional Code 1:	D011
Additional Code 2:	D007
Additional Code 3:	D005
Additional Code 4:	D001
Additional Code 5:	Not reported
Shipment Date:	20121231
Creation Date:	Not reported
Receipt Date:	Not reported
Manifest ID:	000428158PSC
Trans EPA ID:	CAR000210617
Trans Name:	21ST CENTURY ENVIRONMENTAL MANAGEMENT OF CALIFORNIA LP
Trans 2 EPA ID:	CAD982523433
Trans 2 Name:	DILLARD ENVIRON SERV
TSDF EPA ID:	NVD980895338
Trans Name:	21ST CENTURY ENVIRONMENTAL MANAGEMENT OF NEVADA LLC
TSDF Alt EPA ID:	Not reported
TSDF Alt Name:	Not reported
Waste Code Description:	311 - Pharmaceutical waste
RCRA Code:	P075
Meth Code:	H141 - Storage, Bulking, And/Or Transfer Off Site--No Treatment/Reovery (H010-H129) Or (H131-H135)
Quantity Tons:	0.0005
Waste Quantity:	1
Quantity Unit:	P
Additional Code 1:	Not reported
Additional Code 2:	Not reported
Additional Code 3:	Not reported
Additional Code 4:	Not reported
Additional Code 5:	Not reported
Shipment Date:	20121231
Creation Date:	3/21/2013 22:15:06
Receipt Date:	20130124
Manifest ID:	000428158PSC
Trans EPA ID:	CAR000210617
Trans Name:	21ST CENTURY ENVIRONMENTAL MANAGEMENT OF CALIFORNIA LP
Trans 2 EPA ID:	CAD982523433
Trans 2 Name:	DILLARD ENVIRON SERV
TSDF EPA ID:	NVD980895338
Trans Name:	21ST CENTURY ENVIRONMENTAL MANAGEMENT OF NEVADA LLC
TSDF Alt EPA ID:	Not reported
TSDF Alt Name:	Not reported
Waste Code Description:	331 - Off-specification, aged, or surplus organics
RCRA Code:	D035
Meth Code:	H141 - Storage, Bulking, And/Or Transfer Off Site--No

TARGET STORE T1054 (Continued) **S118938969**

	Treatment/Reovery (H010-H129) Or (H131-H135)
Quantity Tons:	0.027
Waste Quantity:	54
Quantity Unit:	P
Additional Code 1:	D001
Additional Code 2:	Not reported
Additional Code 3:	Not reported
Additional Code 4:	Not reported
Additional Code 5:	Not reported
Shipment Date:	20121231
Creation Date:	Not reported
Receipt Date:	Not reported
Manifest ID:	000428158PSC
Trans EPA ID:	CAR000210617
Trans Name:	21ST CENTURY ENVIRONMENTAL MANAGEMENT OF CALIFORNIA LP
Trans 2 EPA ID:	CAD982523433
Trans 2 Name:	DILLARD ENVIRON SERV
TSDF EPA ID:	NVD980895338
Trans Name:	21ST CENTURY ENVIRONMENTAL MANAGEMENT OF NEVADA LLC
TSDF Alt EPA ID:	Not reported
TSDF Alt Name:	Not reported
Waste Code Description:	331 - Off-specification, aged, or surplus organics
RCRA Code:	D010
Meth Code:	H141 - Storage, Bulking, And/Or Transfer Off Site--No Treatment/Reovery (H010-H129) Or (H131-H135)
Quantity Tons:	0.044
Waste Quantity:	88
Quantity Unit:	P
Additional Code 1:	D009
Additional Code 2:	D007
Additional Code 3:	D005
Additional Code 4:	D004
Additional Code 5:	Not reported
Shipment Date:	20121231
Creation Date:	3/21/2013 22:15:06
Receipt Date:	20130124
Manifest ID:	000428158PSC
Trans EPA ID:	CAR000210617
Trans Name:	21ST CENTURY ENVIRONMENTAL MANAGEMENT OF CALIFORNIA LP
Trans 2 EPA ID:	CAD982523433
Trans 2 Name:	DILLARD ENVIRON SERV
TSDF EPA ID:	NVD980895338
Trans Name:	21ST CENTURY ENVIRONMENTAL MANAGEMENT OF NEVADA LLC
TSDF Alt EPA ID:	Not reported
TSDF Alt Name:	Not reported
Waste Code Description:	331 - Off-specification, aged, or surplus organics
RCRA Code:	D035
Meth Code:	H141 - Storage, Bulking, And/Or Transfer Off Site--No Treatment/Reovery (H010-H129) Or (H131-H135)
Quantity Tons:	0.008
Waste Quantity:	16
Quantity Unit:	P
Additional Code 1:	D011
Additional Code 2:	D007
Additional Code 3:	D005

TARGET STORE T1054 (Continued) **S118938969**

Additional Code 4:	D001
Additional Code 5:	Not reported
Shipment Date:	20121231
Creation Date:	3/21/2013 22:15:06
Receipt Date:	20130124
Manifest ID:	000428158PSC
Trans EPA ID:	CAR000210617
Trans Name:	21ST CENTURY ENVIRONMENTAL MANAGEMENT OF CALIFORNIA LP
Trans 2 EPA ID:	CAD982523433
Trans 2 Name:	DILLARD ENVIRON SERV
TSDF EPA ID:	NVD980895338
Trans Name:	21ST CENTURY ENVIRONMENTAL MANAGEMENT OF NEVADA LLC
TSDF Alt EPA ID:	Not reported
TSDF Alt Name:	Not reported
Waste Code Description:	141 - Off-specification, aged, or surplus inorganics
RCRA Code:	D001
Meth Code:	H071 - Chemical Reduction With Or Without Precipitation
Quantity Tons:	0.0035
Waste Quantity:	7
Quantity Unit:	P
Additional Code 1:	Not reported
Additional Code 2:	Not reported
Additional Code 3:	Not reported
Additional Code 4:	Not reported
Additional Code 5:	Not reported
Shipment Date:	20121231
Creation Date:	Not reported
Receipt Date:	Not reported
Manifest ID:	000428158PSC
Trans EPA ID:	CAR000210617
Trans Name:	21ST CENTURY ENVIRONMENTAL MANAGEMENT OF CALIFORNIA LP
Trans 2 EPA ID:	CAD982523433
Trans 2 Name:	DILLARD ENVIRON SERV
TSDF EPA ID:	NVD980895338
Trans Name:	21ST CENTURY ENVIRONMENTAL MANAGEMENT OF NEVADA LLC
TSDF Alt EPA ID:	Not reported
TSDF Alt Name:	Not reported
Waste Code Description:	791 - Liquids with pH < 2 792 Liquids with pH < 2 with metals
RCRA Code:	D002
Meth Code:	H121 - Neutralization Only
Quantity Tons:	0.004
Waste Quantity:	8
Quantity Unit:	P
Additional Code 1:	Not reported
Additional Code 2:	Not reported
Additional Code 3:	Not reported
Additional Code 4:	Not reported
Additional Code 5:	Not reported
Shipment Date:	20121231
Creation Date:	Not reported
Receipt Date:	Not reported
Manifest ID:	000428158PSC
Trans EPA ID:	CAR000210617
Trans Name:	21ST CENTURY ENVIRONMENTAL MANAGEMENT OF CALIFORNIA LP

TARGET STORE T1054 (Continued) **S118938969**

Trans 2 EPA ID:	CAD982523433
Trans 2 Name:	DILLARD ENVIRON SERV
TSDF EPA ID:	NVD980895338
Trans Name:	21ST CENTURY ENVIRONMENTAL MANAGEMENT OF NEVADA LLC
TSDF Alt EPA ID:	Not reported
TSDF Alt Name:	Not reported
Waste Code Description:	141 - Off-specification, aged, or surplus inorganics
RCRA Code:	D002
Meth Code:	H121 - Neutralization Only
Quantity Tons:	0.0255
Waste Quantity:	51
Quantity Unit:	P
Additional Code 1:	Not reported
Additional Code 2:	Not reported
Additional Code 3:	Not reported
Additional Code 4:	Not reported
Additional Code 5:	Not reported
Shipment Date:	20121231
Creation Date:	Not reported
Receipt Date:	Not reported
Manifest ID:	000428158PSC
Trans EPA ID:	CAR000210617
Trans Name:	21ST CENTURY ENVIRONMENTAL MANAGEMENT OF CALIFORNIA LP
Trans 2 EPA ID:	CAD982523433
Trans 2 Name:	DILLARD ENVIRON SERV
TSDF EPA ID:	NVD980895338
Trans Name:	21ST CENTURY ENVIRONMENTAL MANAGEMENT OF NEVADA LLC
TSDF Alt EPA ID:	Not reported
TSDF Alt Name:	Not reported
Waste Code Description:	331 - Off-specification, aged, or surplus organics
RCRA Code:	Not reported
Meth Code:	H141 - Storage, Bulking, And/Or Transfer Off Site--No Treatment/Reovery (H010-H129) Or (H131-H135)
Quantity Tons:	0.065
Waste Quantity:	130
Quantity Unit:	P
Additional Code 1:	Not reported
Additional Code 2:	Not reported
Additional Code 3:	Not reported
Additional Code 4:	Not reported
Additional Code 5:	Not reported
Shipment Date:	20121231
Creation Date:	Not reported
Receipt Date:	Not reported
Manifest ID:	000428158PSC
Trans EPA ID:	CAR000210617
Trans Name:	21ST CENTURY ENVIRONMENTAL MANAGEMENT OF CALIFORNIA LP
Trans 2 EPA ID:	CAD982523433
Trans 2 Name:	DILLARD ENVIRON SERV
TSDF EPA ID:	NVD980895338
Trans Name:	21ST CENTURY ENVIRONMENTAL MANAGEMENT OF NEVADA LLC
TSDF Alt EPA ID:	Not reported
TSDF Alt Name:	Not reported
Waste Code Description:	181 - Other inorganic solid waste Organics
RCRA Code:	D009

TARGET STORE T1054 (Continued) **S118938969**

Meth Code:	H141 - Storage, Bulking, And/Or Transfer Off Site--No Treatment/Reovery (H010-H129) Or (H131-H135)
Quantity Tons:	0.002
Waste Quantity:	4
Quantity Unit:	P
Additional Code 1:	Not reported
Additional Code 2:	Not reported
Additional Code 3:	Not reported
Additional Code 4:	Not reported
Additional Code 5:	Not reported

A110
Target Property
BAY AREA AG INC DBA HYUNDAI OF SAN BRUNO **ECHO** **1027486701**
1178 EL CAMIMO REAL **N/A**
SAN BRUNO, CA 94066

Site 110 of 111 in cluster A

Actual: 47 ft.

ECHO:

Envid:	1027486701
Registry ID:	110071307298
DFR URL:	
Name:	BAY AREA AG INC DBA HYUNDAI OF SAN BRUNO
Address:	1178 EL CAMIMO REAL
City,State,Zip:	SAN BRUNO, CA 94066

111
< 1/8
1 ft.
MARK SCOTT CONSTRUCTION COMPANY **HWTS** **S112987104**
1300 HUNTINGTON AVE **HAZNET** **N/A**
SAN BRUNO, CA 94066

Relative: Lower
Actual: 39 ft.

HWTS:

Name:	MARK SCOTT CONSTRUCTION COMPANY
Address:	1300 HUNTINGTON AVE
Address 2:	Not reported
City,State,Zip:	SAN BRUNO, CA 94066
EPA ID:	CAC002667735
Inactive Date:	11/22/2011
Create Date:	05/25/2011
Last Act Date:	Not reported
Mailing Name:	Not reported
Mailing Address:	2835 CONTRA COSTA BLVD
Mailing Address 2:	Not reported
Mailing City,State,Zip:	PLEASANT HILL, CA 945234221
Owner Name:	MARK SCOTT
Owner Address:	2835 CONTRA COSTA BLVD
Owner Address 2:	Not reported
Owner City,State,Zip:	PLEASANT HILL, CA 945234221
Owner Phone:	Not reported
Owner Fax:	Not reported
Contact Name:	LEN FILIPPO
Contact Address:	2835 CONTRA COSTA BLVD
Contact Address 2:	Not reported
City,State,Zip:	PLEASANT HILL, CA 945234221
Contact Phone:	Not reported
Contact Fax:	Not reported

MARK SCOTT CONSTRUCTION COMPANY (Continued) **S112987104**

Facility Status: Inactive
Facility Type: TEMPORARY
Category: STATE
Latitude: 37.64083
Longitude: -122.419416

HAZNET:
Name: MARK SCOTT CONSTRUCTION COMPANY
Address: 1300 HUNTINGTON AVE
Address 2: Not reported
City,State,Zip: SAN BRUNO, CA 940661599
Contact: LEN FILIPPO
Telephone: 9258891581
Mailing Name: Not reported
Mailing Address: 2835 CONTRA COSTA BLVD

Year: 2011
Gepaid: CAC002667735
TSD EPA ID: CAD961382732
CA Waste Code: 151 - Asbestos containing waste
Disposal Method: H132 - Landfill Or Surface Impoundment That Will Be Closed As Landfill(To Include On-Site Treatment And/Or Stabilization)
Tons: 0.4

Additional Information:
Year: 2011
Gen EPA ID: CAC002667735

Shipment Date: 20110531
Creation Date: 7/27/2011 18:30:14
Receipt Date: 20110602
Manifest ID: 004736893JJK
Trans EPA ID: CAR000012690
Trans Name: PERFORMANCE ABATEMENT SERVICES
Trans 2 EPA ID: CAR000037283
Trans 2 Name: WORLD ENVIRONMENTAL & ENERGY INC
TSDF EPA ID: CAD961382732
Trans Name: ALTAMONT LANDFILL
TSDF Alt EPA ID: Not reported
TSDF Alt Name: Not reported
Waste Code Description: 151 - Asbestos-containing waste
RCRA Code: Not reported
Meth Code: H132 - Landfill Or Surface Impoundment That Will Be Closed As Landfill(To Include On-Site Treatment And/Or Stabilization)
Quantity Tons: 0.4
Waste Quantity: 1
Quantity Unit: Y
Additional Code 1: Not reported
Additional Code 2: Not reported
Additional Code 3: Not reported
Additional Code 4: Not reported
Additional Code 5: Not reported

A112 **KITS CAMERAS 1 HOUR NO 49** **RCRA-SQG** **1000818796**
TANFORAN PARK SHOPPING CTR NO **CAD983647082**
< 1/8 **SAN BRUNO, CA 94066**
1 ft.

Site 111 of 111 in cluster A

Relative: **Lower**
Actual: **43 ft.**

RCRA Listings:

Date Form Received by Agency:	19980324
Handler Name:	Kits Cameras 1 Hour No 49
Handler Address:	Tanforan Park Shopping Ctr No
Handler City,State,Zip:	SAN BRUNO, CA 94066
EPA ID:	CAD983647082
Contact Name:	TOM KELLY
Contact Address:	6711 RITZ WY
Contact City,State,Zip:	BELTSVILLE, MD 20705
Contact Telephone:	301-419-0000
Contact Fax:	Not reported
Contact Email:	Not reported
Contact Title:	Not reported
EPA Region:	09
Land Type:	Private
Federal Waste Generator Description:	Small Quantity Generator
Non-Notifier:	Not reported
Biennial Report Cycle:	Not reported
Accessibility:	Not reported
Active Site Indicator:	Handler Activities
State District Owner:	Not reported
State District:	Not reported
Mailing Address:	6711 RITZ WY
Mailing City,State,Zip:	BELTSVILLE, MD 20705
Owner Name:	Ritz Camera Centers Inc
Owner Type:	Private
Operator Name:	Not reported
Operator Type:	Not reported
Short-Term Generator Activity:	No
Importer Activity:	No
Mixed Waste Generator:	No
Transporter Activity:	No
Transfer Facility Activity:	No
Recycler Activity with Storage:	No
Small Quantity On-Site Burner Exemption:	No
Smelting Melting and Refining Furnace Exemption:	No
Underground Injection Control:	No
Off-Site Waste Receipt:	No
Universal Waste Indicator:	No
Universal Waste Destination Facility:	No
Federal Universal Waste:	No
Active Site State-Reg Handler:	---
Federal Facility Indicator:	Not reported
Hazardous Secondary Material Indicator:	N
Sub-Part K Indicator:	Not reported
2018 GPRA Permit Baseline:	Not on the Baseline
2018 GPRA Renewals Baseline:	Not on the Baseline
202 GPRA Corrective Action Baseline:	No
Subject to Corrective Action Universe:	No
Non-TSDFs Where RCRA CA has Been Imposed Universe:	No
Corrective Action Priority Ranking:	No NCAPS ranking
Environmental Control Indicator:	No
Institutional Control Indicator:	No

KITS CAMERAS 1 HOUR NO 49 (Continued) **1000818796**

Human Exposure Controls Indicator:	N/A
Groundwater Controls Indicator:	N/A
Significant Non-Complier Universe:	No
Unaddressed Significant Non-Complier Universe:	No
Addressed Significant Non-Complier Universe:	No
Significant Non-Complier With a Compliance Schedule Universe:	No
Financial Assurance Required:	Not reported
Handler Date of Last Change:	20021007
Recognized Trader-Importer:	No
Recognized Trader-Exporter:	No
Importer of Spent Lead Acid Batteries:	No
Exporter of Spent Lead Acid Batteries:	No
Recycler Activity Without Storage:	No
Manifest Broker:	No
Sub-Part P Indicator:	No

Hazardous Waste Summary:

Waste Code:	D002
Waste Description:	Corrosive Waste
Waste Code:	D011
Waste Description:	Silver

Handler - Owner Operator:

Owner/Operator Indicator:	Owner
Owner/Operator Name:	RITZ CAMERA CENTERS INC
Legal Status:	Private
Date Became Current:	Not reported
Date Ended Current:	Not reported
Owner/Operator Address:	6711 RITZ WY
Owner/Operator City,State,Zip:	BELTSVILLE, MD 20705
Owner/Operator Telephone:	301-419-0000
Owner/Operator Telephone Ext:	Not reported
Owner/Operator Fax:	Not reported
Owner/Operator Email:	Not reported

Historic Generators:

Receive Date:	19920828
Handler Name:	KITS CAMERAS 1 HOUR NO 49
Federal Waste Generator Description:	Small Quantity Generator
State District Owner:	Not reported
Large Quantity Handler of Universal Waste:	No
Recognized Trader Importer:	No
Recognized Trader Exporter:	No
Spent Lead Acid Battery Importer:	No
Spent Lead Acid Battery Exporter:	No
Current Record:	No
Non Storage Recycler Activity:	Not reported
Electronic Manifest Broker:	Not reported

Receive Date:	19980324
Handler Name:	KITS CAMERAS 1 HOUR NO 49
Federal Waste Generator Description:	Small Quantity Generator
State District Owner:	Not reported
Large Quantity Handler of Universal Waste:	No

KITS CAMERAS 1 HOUR NO 49 (Continued) **1000818796**

Recognized Trader Importer:	No
Recognized Trader Exporter:	No
Spent Lead Acid Battery Importer:	No
Spent Lead Acid Battery Exporter:	No
Current Record:	Yes
Non Storage Recycler Activity:	Not reported
Electronic Manifest Broker:	Not reported

List of NAICS Codes and Descriptions:
NAICS Codes: No NAICS Codes Found

Facility Has Received Notices of Violations:
Violations: No Violations Found

Evaluation Action Summary:
Evaluations: No Evaluations Found

B113 **TANFORAN CLEANERS & SHOE** **EDR Hist Cleaner** **1020102459**
402 TANFORAN PARK **N/A**
< 1/8 **SAN BRUNO, CA 94066**
1 ft.

Site 1 of 17 in cluster B

Relative: Higher EDR Hist Cleaner

Actual: 52 ft.

Year:	Name:	Type:
1992	TANFORAN CLEANERS & SHOE	Drycleaning Plants, Except Rugs
1993	TANFORAN CLEANERS & SHOE	Drycleaning Plants, Except Rugs
1994	TANFORAN CLEANERS & SHOE	Drycleaning Plants, Except Rugs
1995	TANFORAN CLEANERS & SHOE	Drycleaning Plants, Except Rugs
1996	TANFORAN CLEANERS & SHOE	Drycleaning Plants, Except Rugs
1997	TANFORAN CLEANERS & SHOE	Drycleaning Plants, Except Rugs
1998	TANFORAN CLEANERS & SHOE	Drycleaning Plants, Except Rugs

---

B114 **SCOOPFUL ICE CREAM** **San Mateo Co. BI** **S123179138**
226 TANFORAN PARK **N/A**
< 1/8 **SAN BRUNO, CA 94066**
1 ft.

Site 2 of 17 in cluster B

Relative: Higher San Mateo Co. BI:

Actual: 54 ft.

Name:	SCOOPFUL ICE CREAM
Address:	226 TANFORAN PARK
City,State,Zip:	SAN BRUNO, CA 94066
Region:	SAN MATEO
Facility ID:	FA0000369
Prog Element Code:	STORMWATER ANNUAL INSPECTION FEE
Record Id:	PR0043848
Description:	STORMWATER ANNUAL FEE - INSP FREQ EVERY 2 YRS
Facility Status:	Inactive, non-billable
Program Category:	STORMWATER

B115 **MCDONALDS** **San Mateo Co. BI** **S123180263**
201 TANFORAN PARK **N/A**
< 1/8 **SAN BRUNO, CA 94066**
1 ft.

Site 3 of 17 in cluster B

Relative: San Mateo Co. BI:
Higher

Name:	MCDONALDS
Address:	201 TANFORAN PARK
City,State,Zip:	SAN BRUNO, CA 94066
Region:	SAN MATEO
Facility ID:	FA0012089
Prog Element Code:	STORMWATER ANNUAL INSPECTION FEE
Record Id:	PR0043920
Description:	STORMWATER ANNUAL FEE - INSP FREQ EVERY 2 YRS
Facility Status:	Inactive, non-billable
Program Category:	STORMWATER

Actual:
54 ft.

C116 **PENNEY OPCO LLC 1959** **HWTS** **S128383186**
1122 EL CAMINO REAL **HAZNET** **N/A**
< 1/8 **SAN BRUNO, CA 94066**
1 ft.

Site 1 of 13 in cluster C

Relative: HWTS:
Lower

Name:	PENNEY OPCO LLC 1959
Address:	1122 EL CAMINO REAL
Address 2:	Not reported
City,State,Zip:	SAN BRUNO, CA 94066
EPA ID:	CAL000466263
Inactive Date:	Not reported
Create Date:	10/19/2021
Last Act Date:	Not reported
Mailing Name:	Not reported
Mailing Address:	1122 EL CAMINO REAL
Mailing Address 2:	Not reported
Mailing City,State,Zip:	SAN BRUNO, CA 94066
Owner Name:	PENNEY OPCO LLC
Owner Address:	2401 S STEMMONS FREEWAY STE 4000
Owner Address 2:	Not reported
Owner City,State,Zip:	LEWISVILLE, TX 75067
Owner Phone:	Not reported
Owner Fax:	Not reported
Contact Name:	SCOTT SMITH
Contact Address:	2401 S STEMMONS FREEWAY
Contact Address 2:	Not reported
City,State,Zip:	LEWISVILLE, TX 75067
Contact Phone:	Not reported
Contact Fax:	Not reported
Facility Status:	Active
Facility Type:	PERMANENT
Category:	STATE
Latitude:	37.63570499
Longitude:	-122.416726

Actual:
43 ft.

HAZNET:

Name:	PENNEY OPCO LLC 1959
Address:	1122 EL CAMINO REAL
Address 2:	Not reported

PENNEY OPCO LLC 1959 (Continued) **S128383186**

City,State,Zip:	SAN BRUNO, CA 94066
Contact:	SCOTT SMITH
Telephone:	9724317921
Mailing Name:	Not reported
Mailing Address:	1122 EL CAMINO REAL
Year:	2021
Gepaid:	CAL000466263
TSD EPA ID:	AZD081705402
CA Waste Code:	214 - Unspecified solvent mixture
Disposal Method:	H061 - Fuel Blending Prior To Energy Recovery At Another Site
Tons:	0.053
Year:	2021
Gepaid:	CAL000466263
TSD EPA ID:	AZD081705402
CA Waste Code:	123 - Unspecified alkaline solution
Disposal Method:	H141 - Storage, Bulking, And/Or Transfer Off Site--No Treatment/Reovery (H010-H129) Or (H131-H135)
Tons:	0.055
Year:	2021
Gepaid:	CAL000466263
TSD EPA ID:	AZD081705402
CA Waste Code:	551 - Laboratory waste chemicals
Disposal Method:	H141 - Storage, Bulking, And/Or Transfer Off Site--No Treatment/Reovery (H010-H129) Or (H131-H135)
Tons:	0.0485
Year:	2021
Gepaid:	CAL000466263
TSD EPA ID:	AZD081705402
CA Waste Code:	331 - Off-specification, aged or surplus organics
Disposal Method:	H141 - Storage, Bulking, And/Or Transfer Off Site--No Treatment/Reovery (H010-H129) Or (H131-H135)
Tons:	0.012
Year:	2021
Gepaid:	CAL000466263
TSD EPA ID:	AZD081705402
CA Waste Code:	331 - Off-specification, aged or surplus organics
Disposal Method:	H061 - Fuel Blending Prior To Energy Recovery At Another Site
Tons:	0.1775

C117 **JC PENNEYS** **HWTS S112944203**
1122 EL CAMINO REAL **HAZNET N/A**
< 1/8 **SAN BRUNO, CA 94066**
1 ft.

Site 2 of 13 in cluster C

Relative: Lower
Actual: 43 ft.

HWTS:

Name:	JC PENNEYS
Address:	1122 EL CAMINO REAL
Address 2:	Not reported
City,State,Zip:	SAN BRUNO, CA 94066
EPA ID:	CAC002588256
Inactive Date:	09/15/2005

JC PENNEYS (Continued) **S112944203**

Create Date:	03/18/2005
Last Act Date:	Not reported
Mailing Name:	Not reported
Mailing Address:	6501 LEGACY DR
Mailing Address 2:	Not reported
Mailing City,State,Zip:	PLANO, TX 750240000
Owner Name:	JC PENNEYS
Owner Address:	6501 LEGACY DR
Owner Address 2:	Not reported
Owner City,State,Zip:	PLANO, TX 750240000
Owner Phone:	Not reported
Owner Fax:	Not reported
Contact Name:	TOM MUNKERS
Contact Address:	1122 EL CAMINO REAL
Contact Address 2:	Not reported
City,State,Zip:	SAN BRUNO, CA 940660000
Contact Phone:	Not reported
Contact Fax:	Not reported
Facility Status:	Inactive
Facility Type:	TEMPORARY
Category:	STATE
Latitude:	37.635789
Longitude:	-122.420584

HAZNET:

Name:	JC PENNEYS
Address:	1122 EL CAMINO REAL
Address 2:	Not reported
City,State,Zip:	SAN BRUNO, CA 940660000
Contact:	TOM MUNKERS
Telephone:	6508734100
Mailing Name:	Not reported
Mailing Address:	6501 LEGACY DR
Year:	2009
Gepaid:	CAC002588256
TSD EPA ID:	CAT000646117
CA Waste Code:	151 - Asbestos containing waste
Disposal Method:	H132 - Landfill Or Surface Impoundment That Will Be Closed As Landfill(To Include On-Site Treatment And/Or Stabilization)
Tons:	0.035
Year:	2005
Gepaid:	CAC002588256
TSD EPA ID:	CAT000646117
CA Waste Code:	151 - Asbestos containing waste
Disposal Method:	D80 - Disposal, Land Fill
Tons:	0.2107
Year:	2005
Gepaid:	CAC002588256
TSD EPA ID:	CAD028409019
CA Waste Code:	151 - Asbestos containing waste
Disposal Method:	H01 - Transfer Station
Tons:	0.6321
Year:	2005

JC PENNEYS (Continued) **S112944203**

Gepaid: CAC002588256
TSD EPA ID: AZ0000337360
CA Waste Code: 261 - Polychlorinated biphenyls and material containing PCBs
Disposal Method: R01 - Recycler
Tons: 0.9918

Additional Information:
Year: 2009
Gen EPA ID: CAC002588256

Shipment Date: 20091105
Creation Date: 1/8/2010 18:30:08
Receipt Date: 20091109
Manifest ID: 004591932JJK
Trans EPA ID: CAR000037283
Trans Name: WORLD ENVIRONMENTAL & ENERGY
Trans 2 EPA ID: Not reported
Trans 2 Name: Not reported
TSDF EPA ID: CAT000646117
Trans Name: CHEMICAL WASTE MANAGEMENT INC
TSDF Alt EPA ID: Not reported
TSDF Alt Name: Not reported
Waste Code Description: 151 - Asbestos-containing waste
RCRA Code: Not reported
Meth Code: H132 - Landfill Or Surface Impoundment That Will Be Closed As Landfill(To Include On-Site Treatment And/Or Stabilization)
Quantity Tons: 0.035
Waste Quantity: 70
Quantity Unit: P
Additional Code 1: Not reported
Additional Code 2: Not reported
Additional Code 3: Not reported
Additional Code 4: Not reported
Additional Code 5: Not reported

Additional Information:
Year: 2005
Gen EPA ID: CAC002588256

Shipment Date: 20050922
Creation Date: 8/23/2006 18:35:03
Receipt Date: 20050929
Manifest ID: 24718873
Trans EPA ID: CAR000037283
Trans Name: WORLD ENVIRONMENTAL & ENERGY
Trans 2 EPA ID: CAD982030173
Trans 2 Name: ECI
TSDF EPA ID: CAD028409019
Trans Name: CROSBY & OVERTON INC
TSDF Alt EPA ID: CAD028409019
TSDF Alt Name: Not reported
Waste Code Description: 151 - Asbestos-containing waste
RCRA Code: Not reported
Meth Code: H01 - Transfer Station
Quantity Tons: 0.6321

JC PENNEYS (Continued) **S112944203**

Waste Quantity:	0.75
Quantity Unit:	Y
Additional Code 1:	Not reported
Additional Code 2:	Not reported
Additional Code 3:	Not reported
Additional Code 4:	Not reported
Additional Code 5:	Not reported
Shipment Date:	20050328
Creation Date:	7/29/2005 18:30:25
Receipt Date:	20050420
Manifest ID:	24223787
Trans EPA ID:	CA0000368035
Trans Name:	RESTEC CONTRACTORS INC
Trans 2 EPA ID:	CAR000037283
Trans 2 Name:	WORLD ENVIRONMENTAL & ENERGY
TSDF EPA ID:	AZ0000337360
Trans Name:	ONYX ENVIORNMENTAL SERVICES LLC ERD
TSDF Alt EPA ID:	AZ0000337360
TSDF Alt Name:	Not reported
Waste Code Description:	261 - Not reported
RCRA Code:	Not reported
Meth Code:	R01 - Recycler
Quantity Tons:	0.9918
Waste Quantity:	900
Quantity Unit:	K
Additional Code 1:	Not reported
Additional Code 2:	Not reported
Additional Code 3:	Not reported
Additional Code 4:	Not reported
Additional Code 5:	Not reported
Shipment Date:	20050325
Creation Date:	7/21/2005 18:32:26
Receipt Date:	20050411
Manifest ID:	24223785
Trans EPA ID:	CAR000037283
Trans Name:	WORLD ENVIRONMENTAL & ENERGY
Trans 2 EPA ID:	CAD063547996
Trans 2 Name:	PHILIP TRANSPORTATION & REMEDIATION INC
TSDF EPA ID:	CAT000646117
Trans Name:	KETTLEMAN HILLS FACILITY
TSDF Alt EPA ID:	CAT000646117
TSDF Alt Name:	Not reported
Waste Code Description:	151 - Asbestos-containing waste
RCRA Code:	Not reported
Meth Code:	D80 - Disposal, Land Fill
Quantity Tons:	0.2107
Waste Quantity:	0.25
Quantity Unit:	Y
Additional Code 1:	Not reported
Additional Code 2:	Not reported
Additional Code 3:	Not reported
Additional Code 4:	Not reported
Additional Code 5:	Not reported

B118 **TANFORAN CLEANERS & SHOE** **EDR Hist Cleaner** **1020102458**
302 TANFORAN PARK A **N/A**
< 1/8 **SAN BRUNO, CA 94066**
1 ft.

Site 4 of 17 in cluster B

Relative: EDR Hist Cleaner
Higher

Actual: Year: Name: Type:
53 ft. 1991 TANFORAN CLEANERS & SHOE Drycleaning Plants, Except Rugs

---

B119 **PANDA EXPRESS** **San Mateo Co. BI** **S123180310**
301 TANFORAN PARK **N/A**
< 1/8 **SAN BRUNO, CA 94066**
1 ft.

Site 5 of 17 in cluster B

Relative: San Mateo Co. BI:
Higher

Actual:
53 ft.

Name:	PANDA EXPRESS
Address:	301 TANFORAN PARK
City,State,Zip:	SAN BRUNO, CA 94066
Region:	SAN MATEO
Facility ID:	FA0013254
Prog Element Code:	STORMWATER ANNUAL INSPECTION FEE
Record Id:	PR0043890
Description:	STORMWATER ANNUAL FEE - INSP FREQ EVERY 2 YRS
Facility Status:	Inactive, non-billable
Program Category:	STORMWATER

B120 **GENERAL NUTRITION CTR #450** **San Mateo Co. BI** **S123179738**
225 TANFORAN PARK **N/A**
< 1/8 **SAN BRUNO, CA 94066**
1 ft.

Site 6 of 17 in cluster B

Relative: San Mateo Co. BI:
Higher

Actual:
54 ft.

Name:	GENERAL NUTRITION CTR #450
Address:	225 TANFORAN PARK
City,State,Zip:	SAN BRUNO, CA 94066
Region:	SAN MATEO
Facility ID:	FA0002425
Prog Element Code:	STORMWATER ANNUAL INSPECTION FEE
Record Id:	PR0043797
Description:	STORMWATER ANNUAL FEE - INSP FREQ EVERY 2 YRS
Facility Status:	Inactive, non-billable
Program Category:	STORMWATER

B121 **TAQUERIA LA ALTENA INC** **San Mateo Co. BI** **S123180349**
301 TANFORAN PARK **N/A**
< 1/8 **SAN BRUNO, CA 94066**
1 ft.

Site 7 of 17 in cluster B

Relative: San Mateo Co. BI:
Higher
Actual: Name: TAQUERIA LA ALTENA INC
53 ft. Address: 301 TANFORAN PARK
City,State,Zip: SAN BRUNO, CA 94066
Region: SAN MATEO
Facility ID: FA0014090
Prog Element Code: STORMWATER ANNUAL INSPECTION FEE
Record Id: PR0043892
Description: STORMWATER ANNUAL FEE - INSP FREQ EVERY 2 YRS
Facility Status: Inactive, non-billable
Program Category: STORMWATER

C122 **FIRESTONE 36F3** **CERS HAZ WASTE** **1000223029**
1122 EL CAMINO REAL **HIST UST** **N/A**
< 1/8 **SAN BRUNO, CA 94066** **San Mateo Co. BI**
1 ft. **CERS**

Site 3 of 13 in cluster C

Relative: CERS HAZ WASTE:
Lower
Actual: Name: JC PENNEY #1959
43 ft. Address: 1122 EL CAMINO REAL
City,State,Zip: SAN BRUNO, CA 94066
Site ID: 39569
CERS ID: 10156007
CERS Description: Hazardous Waste Generator

HIST UST:
Name: FIRESTONE 36F3
Address: 1122 EL CAMINO REAL
City,State,Zip: SAN BRUNO, CA 94066
File Number: 0002be85

URL:
Region: STATE
Facility ID: 00000005850
Facility Type: Gas Station
Other Type: AUTO SVC CENTER
Contact Name: LEONARD GAY
Telephone: 4158731821
Owner Name: FIRESTONE TIRE & RUBBER CO.
Owner Address: 1200 FIRESTONE PARKWAY
Owner City,St,Zip: AKRON, OH 44317
Total Tanks: 0004

Tank Num: 001
Container Num: 1
Year Installed: 1972
Tank Capacity: 00010000
Tank Used for: PRODUCT
Type of Fuel: PREMIUM
Container Construction Thickness: Not reported
Leak Detection: Visual

FIRESTONE 36F3 (Continued) **1000223029**

Tank Num:	002
Container Num:	2
Year Installed:	1972
Tank Capacity:	00010000
Tank Used for:	PRODUCT
Type of Fuel:	UNLEADED
Container Construction Thickness:	Not reported
Leak Detection:	Visual

Tank Num:	003
Container Num:	3
Year Installed:	1972
Tank Capacity:	00010000
Tank Used for:	PRODUCT
Type of Fuel:	REGULAR
Container Construction Thickness:	Not reported
Leak Detection:	Visual

Tank Num:	004
Container Num:	4
Year Installed:	1972
Tank Capacity:	00000500
Tank Used for:	WASTE
Type of Fuel:	WASTE OIL
Container Construction Thickness:	Not reported
Leak Detection:	Visual

Click here for Geo Tracker PDF:

San Mateo Co. BI:

Name:	JC PENNEY #1959
Address:	1122 EL CAMINO REAL
City,State,Zip:	SAN BRUNO, CA 94066
Region:	SAN MATEO
Facility ID:	FA0034568
Prog Element Code:	STORMWATER ANNUAL INSPECTION FEE
Record Id:	PR0065494
Description:	STORMWATER ANNUAL FEE - INSP FREQ EVERY 2 YRS
Facility Status:	Inactive, non-billable
Program Category:	STORMWATER

Name:	JC PENNEY #1959
Address:	1122 EL CAMINO REAL
City,State,Zip:	SAN BRUNO, CA 94066
Region:	SAN MATEO
Facility ID:	FA0034568
Prog Element Code:	GEN <1 TONS HAZ WASTE/YR
Record Id:	PR0065493
Description:	GEN <1 TONS HAZ WASTE/YR
Facility Status:	Active, billable
Program Category:	HAZARDOUS WASTE PROGRAM

Name:	JC PENNEY #1959
Address:	1122 EL CAMINO REAL
City,State,Zip:	SAN BRUNO, CA 94066
Region:	SAN MATEO
Facility ID:	FA0034568

FIRESTONE 36F3 (Continued) **1000223029**

Prog Element Code: STORES HAZ MAT <219GAL,1,999LB, 879FT3
Record Id: PR0073507
Description: STORES HAZ MAT <219GAL,1,999LB, 879CF
Facility Status: Active, billable
Program Category: BUSINESS PLAN PROGRAM

CERS:
Name: JC PENNEY #1959
Address: 1122 EL CAMINO REAL
City,State,Zip: SAN BRUNO, CA 94066
Site ID: 39569
CERS ID: 10156007
CERS Description: Chemical Storage Facilities

Violations:
Site ID: 39569
Site Name: JC PENNEY #1959
Violation Date: 08-20-2017
Citation: 40 CFR 1 265.33 - U.S. Code of Federal Regulations, Title 40, Chapter 1, Section(s) 265.33
Violation Description: Failure to test and maintain as necessary all facility communications or alarm systems, fire protection equipment, spill control equipment, and decontamination equipment to assure its proper operation in time of emergency.
Violation Notes: Returned to compliance on 07/17/2018. OBSERVATION: Fire extinguishers on site were last certified in May 2016. CORRECTIVE ACTION: Immediately have the fire extinguishers re-certified and submit documentation to the SMC CUPA within 30 days.
Violation Division: San Mateo County Environmental Health
Violation Program: HW
Violation Source: CERS,

Site ID: 39569
Site Name: JC PENNEY #1959
Violation Date: 09-05-2019
Citation: 22 CCR 12 66262.40(a) - California Code of Regulations, Title 22, Chapter 12, Section(s) 66262.40(a)
Violation Description: Failure to keep a copy of each properly signed manifest for at least three years from the date the waste was accepted by the initial transporter. The manifest signed at the time the waste was accepted for transport shall be kept until receiving a signed copy from the designated facility which received the waste.
Violation Notes: Returned to compliance on 09/05/2019. OBSERVATION: Destination signed copy of Uniform Hazardous Waste Manifest 000809514WAS from 3-8-18 was not not available at the time of inspection. During the inspection, a destination signed copy of the manifest was obtained from the DTSC database and emailed to the facility operator. CORRECTIVE ACTION: Continue to maintain a copy of all destination signed copies of manifests.
Violation Division: San Mateo County Environmental Health
Violation Program: HW
Violation Source: CERS,

Site ID: 39569
Site Name: JC PENNEY #1959
Violation Date: 06-26-2015
Citation: HSC 6.95 25508(a)(1) - California Health and Safety Code, Chapter

FIRESTONE 36F3 (Continued) **1000223029**

	6.95, Section(s) 25508(a)(1)
Violation Description:	Failure to complete and electronically submit a site map with all required content.
Violation Notes:	Returned to compliance on 08/11/2015. Please revise map to reflect capacity of emergency generator fuel tank. It appears less than 150 gallons.
Violation Division:	San Mateo County Environmental Health
Violation Program:	HMRRP
Violation Source:	CERS,
Site ID:	39569
Site Name:	JC PENNEY #1959
Violation Date:	01-11-2024
Citation:	22 CCR 12 66262.34(f) - California Code of Regulations, Title 22, Chapter 12, Section(s) 66262.34(f)
Violation Description:	Failure to properly label hazardous waste accumulation containers and portable tanks with the following requirements: "Hazardous Waste", name and address of the generator, physical and chemical characteristics of the Hazardous Waste, and starting accumulation date.
Violation Notes:	Returned to compliance on 01/11/2024. Ensure that all containers holding hazardous waste are labeled with the following requirements: "Hazardous Waste", name and address of the generator, composition and physical state, hazardous properties, and the accumulation start date.
Violation Division:	San Mateo County Environmental Health
Violation Program:	HW
Violation Source:	CERS,
Site ID:	39569
Site Name:	JC PENNEY #1959
Violation Date:	09-05-2019
Citation:	22 CCR 12 66262.34(f) - California Code of Regulations, Title 22, Chapter 12, Section(s) 66262.34(f)
Violation Description:	Failure to properly label hazardous waste accumulation containers and portable tanks with the following requirements: "Hazardous Waste", name and address of the generator, physical and chemical characteristics of the Hazardous Waste, and starting accumulation date.
Violation Notes:	Returned to compliance on 09/05/2019. OBSERVATION: The partially full 5 gallon bucket of HW non PCB ballast(s) was not marked with the HW property. During the inspection, toxic was marked on the HW label. CORRECTIVE ACTION: Continue to ensure that all containers of HW are properly labeled.
Violation Division:	San Mateo County Environmental Health
Violation Program:	HW
Violation Source:	CERS,
Site ID:	39569
Site Name:	JC PENNEY #1959
Violation Date:	09-09-2021
Citation:	22 CCR 12 66262.34(f) - California Code of Regulations, Title 22, Chapter 12, Section(s) 66262.34(f)
Violation Description:	Failure to properly label hazardous waste accumulation containers and portable tanks with the following requirements: "Hazardous Waste", name and address of the generator, physical and chemical characteristics of the Hazardous Waste, and starting accumulation date.

FIRESTONE 36F3 (Continued) **1000223029**

Violation Notes:	Returned to compliance on 12/01/2021. OBSERVATION: The initial hazardous waste accumulation containers at point of sale/return stations do not have proper hazardous waste labels. REQUIRED ACTION: Ensure that the red containers for initial hazardous waste accumulation are labeled with the following requirements: following requirements: "Hazardous Waste", name and address of the generator, composition and physical state(you can list all types you would expect to have here) , hazardous properties(you can list all possible hazard classes you would expect here), and the accumulation start date (empty daily). Submit documentation to the inspector showing the label you choose to use and a sample of its application in the store.
Violation Division:	San Mateo County Environmental Health
Violation Program:	HW
Violation Source:	CERS,
Site ID:	39569
Site Name:	JC PENNEY #1959
Violation Date:	09-05-2019
Citation:	HSC 6.5 25123.3(h)(2) - California Health and Safety Code, Chapter 6.5, Section(s) 25123.3(h)(2)
Violation Description:	Failure to determine the status of any hazardous waste if a signed copy of the manifest isn t received within 35 days of the date the waste was accepted by the initial transporter and/or to submit an Exception Report to DTSC if a signed copy of the manifest isn t received within 60 days of the date the waste was accepted by the initial transporter.
Violation Notes:	Returned to compliance on 09/05/2019. Observation: The destination signed copy of Uniform Hazardous Waste Manifest 000809514WAS from 3-8-18 was not provided for review. The generator did not demonstrate that it had determined the status of a uniform hazardous waste manifested shipment within 35 days from the date the waste was shipped. During the inspection, a destination signed copy of the manifest was obtained from the DTSC database and emailed to the facility operator. CORRECTIVE ACTION: Remember to make a determination of the status of the hazardous waste manifest shipment when a destination signed copy of the manifest is not received within 35 days from the date the waste was shipped. OBSERVATION: The destination signed copy of Uniform Hazardous Waste Manifest 000809514WAS from 3-8-18 was not provided for review. The generator did not demonstrate that an exception report has been filed with the DTSC after not receiving a destination facility signed copy of the uniform hazardous waste manifest within [Truncated]
Violation Division:	San Mateo County Environmental Health
Violation Program:	HW
Violation Source:	CERS,
Site ID:	39569
Site Name:	JC PENNEY #1959
Violation Date:	06-26-2015
Citation:	HSC 6.95 25508(a)(1) - California Health and Safety Code, Chapter 6.95, Section(s) 25508(a)(1)
Violation Description:	Failure to complete and electronically submit hazardous material inventory information for all reportable hazardous materials on site at or above reportable quantities.
Violation Notes:	Returned to compliance on 08/11/2015. Please revise inventory to reflect capacity of emergency generator fuel tank. It appears less than 150 gallons.

FIRESTONE 36F3 (Continued) **1000223029**

Violation Division: San Mateo County Environmental Health
Violation Program: HMRRP
Violation Source: CERS,

Site ID: 39569
Site Name: JC PENNEY #1959
Violation Date: 08-20-2017
Citation: 22 CCR 12 66262.40(a) - California Code of Regulations, Title 22, Chapter 12, Section(s) 66262.40(a)
Violation Description: Failure to keep a copy of each properly signed manifest for at least three years from the date the waste was accepted by the initial transporter. The manifest signed at the time the waste was accepted for transport shall be kept until receiving a signed copy from the designated facility which received the waste.
Violation Notes: Returned to compliance on 08/20/2017. OBSERVATION: Manifests 000691568WAS, 012118123JJK, and 016156482JJK were not found on site. Only the generator copy of manifest 000671119WAS was on site. During the inspection, TSDF signed copies of these manifests were provided to the facility operator. CORRECTIVE ACTION: Continue to ensure that TSDF signed copies of the manifest are maintained on site.
Violation Division: San Mateo County Environmental Health
Violation Program: HW
Violation Source: CERS,

Site ID: 39569
Site Name: JC PENNEY #1959
Violation Date: 08-20-2017
Citation: 22 CCR 12 66262.34(f) - California Code of Regulations, Title 22, Chapter 12, Section(s) 66262.34(f)
Violation Description: Failure to properly label hazardous waste accumulation containers and portable tanks with the following requirements: "Hazardous Waste", name and address of the generator, physical and chemical characteristics of the Hazardous Waste, and starting accumulation date.
Violation Notes: Returned to compliance on 08/29/2017. OBSERVATION: Three blue 55 gallon drum of loosepak hazardous waste was not marked with the hazardous property. A 5 gallon black bucket of ballasts lacked the hazardous property labeling. CORRECTIVE ACTION: Immediately label these containers and ensure that all hazardous waste containers are marked with all the required information.
Violation Division: San Mateo County Environmental Health
Violation Program: HW
Violation Source: CERS,

Evaluation:
Eval General Type: Compliance Evaluation Inspection
Eval Date: 01-11-2024
Violations Found: No
Eval Type: Routine done by local agency
Eval Notes: Onsite for routine inspection. Walked facility with General Manager Veronica Williams. Facility did not appear to have above reportable thresholds at time of inspection. Please contact your inspector if you would like to discuss the possibility of closing out this permit. --
No facility representative signature was obtained during the inspection due to lack of internet access.
Eval Division: San Mateo County Environmental Health
Eval Program: HMRRP

FIRESTONE 36F3 (Continued) **1000223029**

Eval Source: CERS,

Eval General Type: Other/Unknown
Eval Date: 03-08-2021
Violations Found: No
Eval Type: Other, not routine, done by local agency
Eval Notes: Not reported
Eval Division: San Mateo County Environmental Health
Eval Program: HMRRP
Eval Source: CERS,

Eval General Type: Other/Unknown
Eval Date: 06-26-2015
Violations Found: No
Eval Type: Other, not routine, done by local agency
Eval Notes: Not reported
Eval Division: San Mateo County Environmental Health
Eval Program: HMRRP
Eval Source: CERS,

Eval General Type: Compliance Evaluation Inspection
Eval Date: 08-19-2017
Violations Found: Yes
Eval Type: Routine done by local agency
Eval Notes: On site to conduct a routine hazardous waste inspection. This facility has disposed of the following wastes: Ship Year Waste Tons Description 2015 0.12673 BLANK 2015 151 0.46000 ASBESTOS-CONTAINING WASTE 2015 214 0.15000 UNSPECIFIED SOLVENT MIXTURE 2015 331 0.05500 OFF-SPEC, AGED, OR SURPLUS ORGANICS 2016 0.41000 BLANK 2016 141 0.55000 OFF-SPEC, AGED, OR SURPLUS INORGANICS 2016 151 1.84000 ASBESTOS-CONTAINING WASTE 2016 181 0.15500 OTHER INORGANIC SOLID WASTE 2016 214 0.67500 UNSPECIFIED SOLVENT MIXTURE 2016 331 2.31750 OFF-SPEC, AGED, OR SURPLUS ORGANICS 2016 551 0.65000 LABORATORY WASTE CHEMICALS
Eval Division: San Mateo County Environmental Health
Eval Program: HW
Eval Source: CERS,

Eval General Type: Other/Unknown
Eval Date: 08-30-2019
Violations Found: No
Eval Type: Other, not routine, done by local agency
Eval Notes: HMBP submittal reviewed and accepted.
Eval Division: San Mateo County Environmental Health
Eval Program: HMRRP
Eval Source: CERS,

Eval General Type: Compliance Evaluation Inspection
Eval Date: 09-09-2021
Violations Found: Yes
Eval Type: Routine done by local agency
Eval Notes: Not reported
Eval Division: San Mateo County Environmental Health
Eval Program: HW
Eval Source: CERS,

Eval General Type: Compliance Evaluation Inspection
Eval Date: 01-11-2024

FIRESTONE 36F3 (Continued) **1000223029**

Violations Found: Yes
Eval Type: Routine done by local agency
Eval Notes: Onsite for routine inspection. Walked facility with General Manager Veronica Williams. Veronica discussed how all trash is sorted in the 2nd floor, and any discovered hazardous waste is diverted down to the 1st floor hazardous waste storage area. -- Hazardous waste is generated primarily from the cosmetics, and salon, as well as from any damages, returns or waste diverted from normal trash. During the inspection, a label was added to the non-rcra waste container that had been partially filled since the last inspection, as well as to an aerosol waste container. -- No facility representative signature was obtained during the inspection due to lack of internet access.
Eval Division: San Mateo County Environmental Health
Eval Program: HW
Eval Source: CERS,

Eval General Type: Other/Unknown
Eval Date: 04-27-2017
Violations Found: No
Eval Type: Other, not routine, done by local agency
Eval Notes: Not reported
Eval Division: San Mateo County Environmental Health
Eval Program: HMRRP
Eval Source: CERS,

Eval General Type: Compliance Evaluation Inspection
Eval Date: 09-05-2019
Violations Found: Yes
Eval Type: Routine done by local agency
Eval Notes: On site to conduct a routine inspection. The following were picked up: On 7-15-19: 350 pounds of waste corrosive liquid, basic, inorganic (sodium hydroxide). 1,200 pounds of non-RCRA HW liquid (shampoo/lotions). 380 pounds of waste oxidizing liquid (hydrogen peroxide). On 4-17-19: 100 pounds of waste flammable liquid (paint, mineral spirits). 110 pounds of corrosive liquid basic (sodium hydroxide). 45 pounds of (broken lamps containing mercury). 40 pounds of non-RCRA HW solids. 1700 pounds of non-RCRA HW liquid, (shampoo/lotions). 290 pounds of waste oxidizing liquid (hydrogen peroxide). 60 pounds of UW lamps.
Eval Division: San Mateo County Environmental Health
Eval Program: HW
Eval Source: CERS,

Eval General Type: Compliance Evaluation Inspection
Eval Date: 09-09-2021
Violations Found: No
Eval Type: Routine done by local agency
Eval Notes: Not reported
Eval Division: San Mateo County Environmental Health
Eval Program: HMRRP
Eval Source: CERS,

Eval General Type: Other/Unknown
Eval Date: 03-03-2014
Violations Found: No
Eval Type: Other, not routine, done by local agency
Eval Notes: Not reported

FIRESTONE 36F3 (Continued) **1000223029**

Eval Division: San Mateo County Environmental Health
Eval Program: HMRRP
Eval Source: CERS,

Eval General Type: Other/Unknown
Eval Date: 03-24-2020
Violations Found: No
Eval Type: Other, not routine, done by local agency
Eval Notes: HMBP submittal reviewed and accepted.
Eval Division: San Mateo County Environmental Health
Eval Program: HMRRP
Eval Source: CERS,

Eval General Type: Other/Unknown
Eval Date: 04-27-2018
Violations Found: No
Eval Type: Other, not routine, done by local agency
Eval Notes: HMBP submittal reviewed and accepted.
Eval Division: San Mateo County Environmental Health
Eval Program: HMRRP
Eval Source: CERS,

Eval General Type: Compliance Evaluation Inspection
Eval Date: 06-26-2015
Violations Found: No
Eval Type: Routine done by local agency
Eval Notes: Not reported
Eval Division: San Mateo County Environmental Health
Eval Program: HW
Eval Source: CERS,

Eval General Type: Other/Unknown
Eval Date: 12-10-2014
Violations Found: No
Eval Type: Other, not routine, done by local agency
Eval Notes: Not reported
Eval Division: San Mateo County Environmental Health
Eval Program: HMRRP
Eval Source: CERS,

Eval General Type: Other/Unknown
Eval Date: 02-28-2022
Violations Found: No
Eval Type: Other, not routine, done by local agency
Eval Notes: Not reported
Eval Division: San Mateo County Environmental Health
Eval Program: HMRRP
Eval Source: CERS,

Eval General Type: Other/Unknown
Eval Date: 03-07-2023
Violations Found: No
Eval Type: Other, not routine, done by local agency
Eval Notes: Not reported
Eval Division: San Mateo County Environmental Health
Eval Program: HMRRP
Eval Source: CERS,

FIRESTONE 36F3 (Continued) **1000223029**

Eval General Type: Other/Unknown
Eval Date: 05-11-2015
Violations Found: No
Eval Type: Other, not routine, done by local agency
Eval Notes: Not reported
Eval Division: San Mateo County Environmental Health
Eval Program: HMRRP
Eval Source: CERS,

Eval General Type: Other/Unknown
Eval Date: 06-26-2015
Violations Found: No
Eval Type: Other, not routine, done by local agency
Eval Notes: Not reported
Eval Division: San Mateo County Environmental Health
Eval Program: HW
Eval Source: CERS,

Eval General Type: Compliance Evaluation Inspection
Eval Date: 06-26-2015
Violations Found: Yes
Eval Type: Routine done by local agency
Eval Notes: Not reported
Eval Division: San Mateo County Environmental Health
Eval Program: HMRRP
Eval Source: CERS,

Eval General Type: Other/Unknown
Eval Date: 08-11-2015
Violations Found: No
Eval Type: Other, not routine, done by local agency
Eval Notes: Not reported
Eval Division: San Mateo County Environmental Health
Eval Program: HMRRP
Eval Source: CERS,

Eval General Type: Compliance Evaluation Inspection
Eval Date: 08-19-2017
Violations Found: No
Eval Type: Routine done by local agency
Eval Notes: On site to conduct a routine hazardous materials inspection. No violations noted at time of inspection. Facility stores the following on site: Diesel Fuel Flammables Non-PCB Ballasts Universal Wastes - Bulbs Aerosols Non-Hazardous Materials Labpack Corrosive Material - Basic Corrosive Material - Acids
Eval Division: San Mateo County Environmental Health
Eval Program: HMRRP
Eval Source: CERS,

Eval General Type: Compliance Evaluation Inspection
Eval Date: 09-05-2019
Violations Found: No
Eval Type: Routine done by local agency
Eval Notes: On site to conduct a routine inspection. The facility stores the following up to: Diesel Fuel Emergency Backup Generator Area - Penthouse 24 gallons Flammables Hazmat Disposal Area 22 gallons Universal Wastes - Bulbs Hazmat Disposal Area 160 pounds Aerosols

FIRESTONE 36F3 (Continued) **1000223029**

Hazmat Disposal Area 1 cubic feet Labpack Hazmat Disposal Area 600 pounds Corrosive Material - Basic Hazmat Disposal Area 40 gallons Corrosive Material - Acids Hazmat Disposal Area 40 gallons

Eval Division: San Mateo County Environmental Health
Eval Program: HMRRP
Eval Source: CERS,

Enforcement Action:
Site ID: 39569
Site Name: JC PENNEY #1959
Site Address: 1122 EL CAMINO REAL
Site City: SAN BRUNO
Site Zip: 94066
Enf Action Date: 06-26-2015
Enf Action Type: Notice of Violation (Unified Program)
Enf Action Description: Notice of Violation Issued by the Inspector at the Time of Inspection
Enf Action Notes: Not reported
Enf Action Division: San Mateo County Environmental Health
Enf Action Program: HMRRP
Enf Action Source: CERS,

Site ID: 39569
Site Name: JC PENNEY #1959
Site Address: 1122 EL CAMINO REAL
Site City: SAN BRUNO
Site Zip: 94066
Enf Action Date: 11-04-2021
Enf Action Type: Notice of Violation (Unified Program)
Enf Action Description: Notice of Violation Issued by the Inspector at the Time of Inspection
Enf Action Notes: 2/23/22: No facility violations open in violation dispatch center, NOV resolved. .
Enf Action Division: San Mateo County Environmental Health
Enf Action Program: HW
Enf Action Source: CERS,

Coordinates:
Site ID: 39569
Facility Name: JC PENNEY #1959
Env Int Type Code: HWG
Program ID: 10156007
Coord Name: Not reported
Ref Point Type Desc: Center of a facility or station.,
Latitude: 37.635820
Longitude: -122.420550

Affiliation:
Affiliation Type Desc: Document Preparer
Entity Name: Frank Poss
Entity Title: Not reported
Affiliation Address: Not reported
Affiliation City: Not reported
Affiliation State: Not reported
Affiliation Country: Not reported
Affiliation Zip: Not reported
Affiliation Phone: ,

FIRESTONE 36F3 (Continued) **1000223029**

Affiliation Type Desc:	Legal Owner
Entity Name:	Penney OpCo, LLC #1959
Entity Title:	Not reported
Affiliation Address:	PO BOX 10001
Affiliation City:	DALLAS
Affiliation State:	TX
Affiliation Country:	United States
Affiliation Zip:	75301
Affiliation Phone:	(972) 431-1000,

Affiliation Type Desc:	CUPA District
Entity Name:	San Mateo County Environmental Health
Entity Title:	Not reported
Affiliation Address:	2000 Alameda de las Pulgas, Suite 100
Affiliation City:	San Mateo
Affiliation State:	CA
Affiliation Country:	Not reported
Affiliation Zip:	94403
Affiliation Phone:	(650) 372-6200,

Affiliation Type Desc:	Identification Signer
Entity Name:	SCOTT SMITH, JC PENNEY
Entity Title:	Corp. Environmental Health & Safety Manager
Affiliation Address:	Not reported
Affiliation City:	Not reported
Affiliation State:	Not reported
Affiliation Country:	Not reported
Affiliation Zip:	Not reported
Affiliation Phone:	,

Affiliation Type Desc:	Operator
Entity Name:	STORE MANAGER
Entity Title:	Not reported
Affiliation Address:	Not reported
Affiliation City:	Not reported
Affiliation State:	Not reported
Affiliation Country:	Not reported
Affiliation Zip:	Not reported
Affiliation Phone:	(650) 873-4100,

Affiliation Type Desc:	Parent Corporation
Entity Name:	JC Penney
Entity Title:	Not reported
Affiliation Address:	Not reported
Affiliation City:	Not reported
Affiliation State:	Not reported
Affiliation Country:	Not reported
Affiliation Zip:	Not reported
Affiliation Phone:	,

Affiliation Type Desc:	Environmental Contact
Entity Name:	PSI
Entity Title:	Not reported
Affiliation Address:	4703 Tidewater Avenue, Suite B
Affiliation City:	Oakland
Affiliation State:	CA
Affiliation Country:	Not reported

FIRESTONE 36F3 (Continued) **1000223029**

Affiliation Zip: 94601
Affiliation Phone: ,

Affiliation Type Desc: Facility Mailing Address
Entity Name: Mailing Address
Entity Title: Not reported
Affiliation Address: 4703 Tidewater Avenue, Suite B
Affiliation City: Oakland
Affiliation State: CA
Affiliation Country: Not reported
Affiliation Zip: 94601
Affiliation Phone: ,

B123 **KAY BEE TOY SHOPS** **San Mateo Co. BI** **S123180602**
203 TANFORAN PARK **N/A**
< 1/8 **SAN BRUNO, CA 94066**
1 ft.

Site 8 of 17 in cluster B

Relative: San Mateo Co. BI:
Higher
Name: KAY BEE TOY SHOPS
Actual: Address: 203 TANFORAN PARK
54 ft. City,State,Zip: SAN BRUNO, CA 94066
Region: SAN MATEO
Facility ID: FA0022501
Prog Element Code: STORMWATER ANNUAL INSPECTION FEE
Record Id: PR0043829
Description: STORMWATER ANNUAL FEE - INSP FREQ EVERY 2 YRS
Facility Status: Inactive, non-billable
Program Category: STORMWATER

C124 **JC PENNY COMPANY STORE #J1959-6** **FINDS** **1016419310**
1122 EL CAMINO REAL **N/A**
< 1/8 **SAN BRUNO, CA 94066**
1 ft.

Site 4 of 13 in cluster C

Relative: FINDS:
Lower Registry ID: 110071750407
Actual:
43 ft. Click Here for FRS Facility Detail Report:

Environmental Interest/Information System:
Registry ID: 110058327430

Click Here for FRS Facility Detail Report:

Environmental Interest/Information System:
THE EMISSION INVENTORY SYSTEM (EIS) MAINTAINS AN INVENTORY OF LARGE STATIONARY SOURCES AND VOLUNTARILY-REPORTED SMALLER SOURCES OF AIR POINT POLLUTANT EMITTERS. IT CONTAINS INFORMATION ABOUT FACILITY SITES AND THEIR PHYSICAL LOCATION, EMISSIONS UNITS, EMISSIONS PROCESSES, RELEASE POINTS, CONTROL APPROACHES, AND REGULATIONS. FACILITY INVENTORY DATA ARE KEPT SEPARATE FROM THE EMISSIONS DATA AND HAVE STABLE IDENTIFIERS TO IMPROVE CONTINUITY FROM YEAR TO YEAR AND TO HELP IDENTIFY DUPLICATE OR MISSING FACILITIES

JC PENNY COMPANY STORE #J1959-6 (Continued) **1016419310**

Registry ID: 110055660271

Click Here for FRS Facility Detail Report:

Environmental Interest/Information System:
The California Environmental Reporting System (CERS) is a statewide web-based user and information exchange system to support over 140,000 regulated businesses and over 130 local agencies in electronically collecting and reporting significant hazardous materials, hazardous waste and compliance and enforcement data as mandated by California law. Under oversight by Cal/EPA, certified local governing agencies (Unified Program Agencies - UPAs) consolidate, coordinate and provide consistent regulatory activities for six state and federal environmental programs.
The California Environmental Protection Agency (CalEPA) has recently implemented a new data warehouse system (nSite). This data warehouse combines and merges facility and site information from five different systems managed within CalEPA. The five systems are: California Environmental Reporting System (CERS),EnviroStor, GeoTracker, California Integrated Water Quality System (CIWQS), andToxic Release Inventory (TRI).

Click this hyperlink while viewing on your computer to access additional FINDS: detail in the EDR Site Report.

B125 **SBARRO** **San Mateo Co. BI** **S123180251**
301 TANFORAN PARK **N/A**
< 1/8 **SAN BRUNO, CA 94066**
1 ft.

Site 9 of 17 in cluster B

Relative: Higher
Actual: 53 ft.

San Mateo Co. BI:

Name:	SBARRO
Address:	301 TANFORAN PARK
City,State,Zip:	SAN BRUNO, CA 94066
Region:	SAN MATEO
Facility ID:	FA0011726
Prog Element Code:	STORMWATER ANNUAL INSPECTION FEE
Record Id:	PR0043888
Description:	STORMWATER ANNUAL FEE - INSP FREQ EVERY 2 YRS
Facility Status:	Inactive, non-billable
Program Category:	STORMWATER

B126 **STARBUCKS COFFEE CO #8820** **San Mateo Co. BI** **S123181934**
301 TANFORAN PARK **N/A**
< 1/8 **SAN BRUNO, CA 94066**
1 ft.

Site 10 of 17 in cluster B

Relative: Higher
Actual: 53 ft.

San Mateo Co. BI:

Name:	STARBUCKS COFFEE CO #8820
Address:	301 TANFORAN PARK
City,State,Zip:	SAN BRUNO, CA 94066
Region:	SAN MATEO
Facility ID:	FA0029046
Prog Element Code:	STORMWATER ANNUAL INSPECTION FEE
Record Id:	PR0049877
Description:	STORMWATER ANNUAL FEE - INSP FREQ EVERY 2 YRS

STARBUCKS COFFEE CO #8820 (Continued) **S123181934**

Facility Status: Inactive, non-billable
Program Category: STORMWATER

C127 **PENNEY OPCO LLC 1959** **RCRA NonGen / NLR** **1027092720**
1122 EL CAMINO REAL **E MANIFEST** **CAL000466263**
< 1/8 **SAN BRUNO, CA 94066**
1 ft.

Site 5 of 13 in cluster C

Relative: **Lower**
Actual: **43 ft.**

RCRA Listings:

Date Form Received by Agency:	20211019
Handler Name:	Penney Opco Llc 1959
Handler Address:	1122 El Camino Real
Handler City,State,Zip:	SAN BRUNO, CA 94066
EPA ID:	CAL000466263
Contact Name:	SCOTT SMITH
Contact Address:	2401 S STEMMONS FREEWAY
Contact City,State,Zip:	LEWISVILLE, TX 75067
Contact Telephone:	972-431-7921
Contact Fax:	Not reported
Contact Email:	SSMIT29@JCP.COM
Contact Title:	Not reported
EPA Region:	09
Land Type:	Not reported
Federal Waste Generator Description:	Not a generator, verified
Non-Notifier:	Not reported
Biennial Report Cycle:	Not reported
Accessibility:	Not reported
Active Site Indicator:	Not reported
State District Owner:	Not reported
State District:	Not reported
Mailing Address:	1122 EL CAMINO REAL
Mailing City,State,Zip:	SALINAS, CA 94066
Owner Name:	Penney Opco Llc
Owner Type:	Other
Operator Name:	Scott Smith
Operator Type:	Other
Short-Term Generator Activity:	No
Importer Activity:	No
Mixed Waste Generator:	No
Transporter Activity:	No
Transfer Facility Activity:	No
Recycler Activity with Storage:	No
Small Quantity On-Site Burner Exemption:	No
Smelting Melting and Refining Furnace Exemption:	No
Underground Injection Control:	No
Off-Site Waste Receipt:	No
Universal Waste Indicator:	No
Universal Waste Destination Facility:	No
Federal Universal Waste:	No
Active Site State-Reg Handler:	---
Federal Facility Indicator:	Not reported
Hazardous Secondary Material Indicator:	N
Sub-Part K Indicator:	Not reported
2018 GPRA Permit Baseline:	Not on the Baseline
2018 GPRA Renewals Baseline:	Not on the Baseline
202 GPRA Corrective Action Baseline:	No
Subject to Corrective Action Universe:	No

PENNEY OPCO LLC 1959 (Continued) **1027092720**

Non-TSDFs Where RCRA CA has Been Imposed Universe:	No
Corrective Action Priority Ranking:	No NCAPS ranking
Environmental Control Indicator:	No
Institutional Control Indicator:	No
Human Exposure Controls Indicator:	N/A
Groundwater Controls Indicator:	N/A
Significant Non-Complier Universe:	No
Unaddressed Significant Non-Complier Universe:	No
Addressed Significant Non-Complier Universe:	No
Significant Non-Complier With a Compliance Schedule Universe:	No
Financial Assurance Required:	Not reported
Handler Date of Last Change:	20211022
Recognized Trader-Importer:	No
Recognized Trader-Exporter:	No
Importer of Spent Lead Acid Batteries:	No
Exporter of Spent Lead Acid Batteries:	No
Recycler Activity Without Storage:	No
Manifest Broker:	No
Sub-Part P Indicator:	No

Handler - Owner Operator:

Owner/Operator Indicator:	Owner
Owner/Operator Name: PENNEY OPCO LLC	
Legal Status:	Other
Date Became Current:	Not reported
Date Ended Current:	Not reported
Owner/Operator Address:	2401 S STEMMONS FREEWAY STE 4000
Owner/Operator City,State,Zip:	LEWISVILLE, TX 75067
Owner/Operator Telephone:	972-431-7921
Owner/Operator Telephone Ext:	Not reported
Owner/Operator Fax:	Not reported
Owner/Operator Email:	Not reported

Owner/Operator Indicator:	Operator
Owner/Operator Name: SCOTT SMITH	
Legal Status:	Other
Date Became Current:	Not reported
Date Ended Current:	Not reported
Owner/Operator Address:	2401 S STEMMONS FREEWAY
Owner/Operator City,State,Zip:	LEWISVILLE, TX 75067
Owner/Operator Telephone:	972-431-7921
Owner/Operator Telephone Ext:	Not reported
Owner/Operator Fax:	Not reported
Owner/Operator Email:	Not reported

Historic Generators:

Receive Date:	20211019
Handler Name: PENNEY OPCO LLC 1959	
Federal Waste Generator Description:	Not a generator, verified
State District Owner:	Not reported
Large Quantity Handler of Universal Waste:	No
Recognized Trader Importer:	No
Recognized Trader Exporter:	No
Spent Lead Acid Battery Importer:	No
Spent Lead Acid Battery Exporter:	No

PENNEY OPCO LLC 1959 (Continued) **1027092720**

Current Record: Yes
Non Storage Recycler Activity: No
Electronic Manifest Broker: No

List of NAICS Codes and Descriptions:
NAICS Code: 621910
NAICS Description: AMBULANCE SERVICES

Facility Has Received Notices of Violations:
Violations: No Violations Found

Evaluation Action Summary:
Evaluations: No Evaluations Found

E MANIFEST:

Manifest Tracking Number:	014981897FLE
Last Updated Date:	20230911
Shipped Date:	20230802
Received Date:	20230828
Manifest Status:	Signed
Submission Type:	DataImage5Copy
Origin Type:	Service
Generator EPA ID:	CAL000466263
Generator Name:	Penney Opco Llc 1959
Generator Location Street Number:	Not reported
Generator Location Street 1:	1122 EL CAMINO REAL
Generator Location Street 2:	Not reported
Generator Location City:	SAN BRUNO
Generator Location State:	CA
Generator Location Zip:	94066
Generator Mail Street Number:	Not reported
Generator Mail Street 1:	1122 EL CAMINO REAL
Generator Mail Street 2:	Not reported
Generator Mail City:	SALINAS
Generator Mail Zip:	94066
Generator Mail State:	CA
Generator Contact Company Name:	Not reported
Designated Facility EPA ID:	AZD081705402
Designated Facility Name:	Heritage Environmental Services Llc
Designated Facility Mail Street Number:	Not reported
Designated Facility Mail Street 1:	Not reported
Designated Facility Mail Street 2:	284 E STOREY RD
Designated Facility Mail City:	COOLIDGE
Designated Facility Mail Zip:	85128
Designated Facility Mail State:	AZ
Designated Facility Location Street Number:	Not reported
Designated Facility Location Street 1:	284 E STOREY RD
Designated Facility Location Street 2:	Not reported
Designated Facility Location City:	COOLIDGE
Designated Facility Location Zip:	85128
Designated Facility Location State:	AZ
Designated Facility Contact Company Name:	Not reported
Manifest Residue Indicator:	N
Rejection Indicator:	N

PENNEY OPCO LLC 1959 (Continued) **1027092720**

Manifest Tracking Number:	014982023FLE
Last Updated Date:	20230613
Shipped Date:	20230502
Received Date:	20230601
Manifest Status:	Signed
Submission Type:	DataImage5Copy
Origin Type:	Service
Generator EPA ID:	CAL000466263
Generator Name:	Penney Opco Llc 1959
Generator Location Street Number:	Not reported
Generator Location Street 1:	1122 EL CAMINO REAL
Generator Location Street 2:	Not reported
Generator Location City:	SAN BRUNO
Generator Location State:	CA
Generator Location Zip:	94066
Generator Mail Street Number:	Not reported
Generator Mail Street 1:	1122 EL CAMINO REAL
Generator Mail Street 2:	Not reported
Generator Mail City:	SALINAS
Generator Mail Zip:	94066
Generator Mail State:	CA
Generator Contact Company Name:	Not reported
Designated Facility EPA ID:	AZD081705402
Designated Facility Name:	Heritage Environmental Services Llc
Designated Facility Mail Street Number:	Not reported
Designated Facility Mail Street 1:	Not reported
Designated Facility Mail Street 2:	284 E STOREY RD
Designated Facility Mail City:	COOLIDGE
Designated Facility Mail Zip:	85128
Designated Facility Mail State:	AZ
Designated Facility Location Street Number:	Not reported
Designated Facility Location Street 1:	284 E STOREY RD
Designated Facility Location Street 2:	Not reported
Designated Facility Location City:	COOLIDGE
Designated Facility Location Zip:	85128
Designated Facility Location State:	AZ
Designated Facility Contact Company Name:	Not reported
Manifest Residue Indicator:	N
Rejection Indicator:	N

Manifest Tracking Number:	014982059FLE
Last Updated Date:	20230119
Shipped Date:	20221202
Received Date:	20221228
Manifest Status:	Signed
Submission Type:	DataImage5Copy
Origin Type:	Service
Generator EPA ID:	CAL000466263
Generator Name:	Penney Opco Llc 1959
Generator Location Street Number:	Not reported
Generator Location Street 1:	1122 EL CAMINO REAL
Generator Location Street 2:	Not reported
Generator Location City:	SAN BRUNO
Generator Location State:	CA
Generator Location Zip:	94066
Generator Mail Street Number:	Not reported
Generator Mail Street 1:	1122 EL CAMINO REAL

PENNEY OPCO LLC 1959 (Continued) **1027092720**

Generator Mail Street 2:	Not reported
Generator Mail City:	SALINAS
Generator Mail Zip:	94066
Generator Mail State:	CA
Generator Contact Company Name:	Not reported
Designated Facility EPA ID:	AZD081705402
Designated Facility Name:	Heritage Environmental Services Llc
Designated Facility Mail Street Number:	Not reported
Designated Facility Mail Street 1:	Not reported
Designated Facility Mail Street 2:	284 E STOREY RD
Designated Facility Mail City:	COOLIDGE
Designated Facility Mail Zip:	85128
Designated Facility Mail State:	AZ
Designated Facility Location Street Number:	Not reported
Designated Facility Location Street 1:	284 E STOREY RD
Designated Facility Location Street 2:	Not reported
Designated Facility Location City:	COOLIDGE
Designated Facility Location Zip:	85128
Designated Facility Location State:	AZ
Designated Facility Contact Company Name:	Not reported
Manifest Residue Indicator:	N
Rejection Indicator:	N

Manifest Tracking Number:	014982122FLE
Last Updated Date:	20230323
Shipped Date:	20230208
Received Date:	20230301
Manifest Status:	Signed
Submission Type:	DataImage5Copy
Origin Type:	Service
Generator EPA ID:	CAL000466263
Generator Name:	Penney Opco Llc 1959
Generator Location Street Number:	Not reported
Generator Location Street 1:	1122 EL CAMINO REAL
Generator Location Street 2:	Not reported
Generator Location City:	SAN BRUNO
Generator Location State:	CA
Generator Location Zip:	94066
Generator Mail Street Number:	Not reported
Generator Mail Street 1:	1122 EL CAMINO REAL
Generator Mail Street 2:	Not reported
Generator Mail City:	SALINAS
Generator Mail Zip:	94066
Generator Mail State:	CA
Generator Contact Company Name:	Not reported
Designated Facility EPA ID:	AZD081705402
Designated Facility Name:	Heritage Environmental Services Llc
Designated Facility Mail Street Number:	Not reported
Designated Facility Mail Street 1:	Not reported
Designated Facility Mail Street 2:	284 E STOREY RD
Designated Facility Mail City:	COOLIDGE
Designated Facility Mail Zip:	85128
Designated Facility Mail State:	AZ
Designated Facility Location Street Number:	Not reported
Designated Facility Location Street 1:	284 E STOREY RD
Designated Facility Location Street 2:	Not reported
Designated Facility Location City:	COOLIDGE

PENNEY OPCO LLC 1959 (Continued) **1027092720**

Designated Facility Location Zip:	85128
Designated Facility Location State:	AZ
Designated Facility Contact Company Name:	Not reported
Manifest Residue Indicator:	N
Rejection Indicator:	N
Manifest Tracking Number:	014982192FLE
Last Updated Date:	20221019
Shipped Date:	20220913
Received Date:	20220927
Manifest Status:	Signed
Submission Type:	DataImage5Copy
Origin Type:	Service
Generator EPA ID:	CAL000466263
Generator Name:	Penney Opco Llc 1959
Generator Location Street Number:	Not reported
Generator Location Street 1:	1122 EL CAMINO REAL
Generator Location Street 2:	Not reported
Generator Location City:	SAN BRUNO
Generator Location State:	CA
Generator Location Zip:	94066
Generator Mail Street Number:	Not reported
Generator Mail Street 1:	1122 EL CAMINO REAL
Generator Mail Street 2:	Not reported
Generator Mail City:	SALINAS
Generator Mail Zip:	94066
Generator Mail State:	CA
Generator Contact Company Name:	Not reported
Designated Facility EPA ID:	AZD081705402
Designated Facility Name:	Heritage Environmental Services Llc
Designated Facility Mail Street Number:	Not reported
Designated Facility Mail Street 1:	Not reported
Designated Facility Mail Street 2:	284 E STOREY RD
Designated Facility Mail City:	COOLIDGE
Designated Facility Mail Zip:	85128
Designated Facility Mail State:	AZ
Designated Facility Location Street Number:	Not reported
Designated Facility Location Street 1:	284 E STOREY RD
Designated Facility Location Street 2:	Not reported
Designated Facility Location City:	COOLIDGE
Designated Facility Location Zip:	85128
Designated Facility Location State:	AZ
Designated Facility Contact Company Name:	Not reported
Manifest Residue Indicator:	N
Rejection Indicator:	N
Manifest Tracking Number:	014982256FLE
Last Updated Date:	20220108
Shipped Date:	20211111
Received Date:	20211207
Manifest Status:	Signed
Submission Type:	DataImage5Copy
Origin Type:	Service
Generator EPA ID:	CAL000466263
Generator Name:	Penney Opco Llc 1959
Generator Location Street Number:	Not reported
Generator Location Street 1:	1122 EL CAMINO REAL

PENNEY OPCO LLC 1959 (Continued) **1027092720**

Generator Location Street 2:	Not reported
Generator Location City:	SAN BRUNO
Generator Location State:	CA
Generator Location Zip:	94066
Generator Mail Street Number:	Not reported
Generator Mail Street 1:	1122 EL CAMINO REAL
Generator Mail Street 2:	Not reported
Generator Mail City:	SALINAS
Generator Mail Zip:	94066
Generator Mail State:	CA
Generator Contact Company Name:	Not reported
Designated Facility EPA ID:	AZD081705402
Designated Facility Name:	Heritage Environmental Services Llc
Designated Facility Mail Street Number:	Not reported
Designated Facility Mail Street 1:	Not reported
Designated Facility Mail Street 2:	284 E STOREY RD
Designated Facility Mail City:	COOLIDGE
Designated Facility Mail Zip:	85128
Designated Facility Mail State:	AZ
Designated Facility Location Street Number:	Not reported
Designated Facility Location Street 1:	284 E STOREY RD
Designated Facility Location Street 2:	Not reported
Designated Facility Location City:	COOLIDGE
Designated Facility Location Zip:	85128
Designated Facility Location State:	AZ
Designated Facility Contact Company Name:	Not reported
Manifest Residue Indicator:	N
Rejection Indicator:	N

Manifest Tracking Number:	014982277FLE
Last Updated Date:	20220315
Shipped Date:	20220124
Received Date:	20220215
Manifest Status:	Signed
Submission Type:	DataImage5Copy
Origin Type:	Service
Generator EPA ID:	CAL000466263
Generator Name:	Penney Opco Llc 1959
Generator Location Street Number:	Not reported
Generator Location Street 1:	1122 EL CAMINO REAL
Generator Location Street 2:	Not reported
Generator Location City:	SAN BRUNO
Generator Location State:	CA
Generator Location Zip:	94066
Generator Mail Street Number:	Not reported
Generator Mail Street 1:	1122 EL CAMINO REAL
Generator Mail Street 2:	Not reported
Generator Mail City:	SALINAS
Generator Mail Zip:	94066
Generator Mail State:	CA
Generator Contact Company Name:	Not reported
Designated Facility EPA ID:	AZD081705402
Designated Facility Name:	Heritage Environmental Services Llc
Designated Facility Mail Street Number:	Not reported
Designated Facility Mail Street 1:	Not reported
Designated Facility Mail Street 2:	284 E STOREY RD
Designated Facility Mail City:	COOLIDGE

PENNEY OPCO LLC 1959 (Continued) **1027092720**

Designated Facility Mail Zip:	85128
Designated Facility Mail State:	AZ
Designated Facility Location Street Number:	Not reported
Designated Facility Location Street 1:	284 E STOREY RD
Designated Facility Location Street 2:	Not reported
Designated Facility Location City:	COOLIDGE
Designated Facility Location Zip:	85128
Designated Facility Location State:	AZ
Designated Facility Contact Company Name:	Not reported
Manifest Residue Indicator:	N
Rejection Indicator:	N

Manifest Tracking Number:	017591135FLE
Last Updated Date:	20231113
Shipped Date:	20231004
Received Date:	20231103
Manifest Status:	Signed
Submission Type:	DataImage5Copy
Origin Type:	Service
Generator EPA ID:	CAL000466263
Generator Name:	Penney Opco Llc 1959
Generator Location Street Number:	Not reported
Generator Location Street 1:	1122 EL CAMINO REAL
Generator Location Street 2:	Not reported
Generator Location City:	SAN BRUNO
Generator Location State:	CA
Generator Location Zip:	94066
Generator Mail Street Number:	Not reported
Generator Mail Street 1:	1122 EL CAMINO REAL
Generator Mail Street 2:	Not reported
Generator Mail City:	SALINAS
Generator Mail Zip:	94066
Generator Mail State:	CA
Generator Contact Company Name:	Not reported
Designated Facility EPA ID:	AZD081705402
Designated Facility Name:	Heritage Environmental Services Llc
Designated Facility Mail Street Number:	Not reported
Designated Facility Mail Street 1:	Not reported
Designated Facility Mail Street 2:	284 E STOREY RD
Designated Facility Mail City:	COOLIDGE
Designated Facility Mail Zip:	85128
Designated Facility Mail State:	AZ
Designated Facility Location Street Number:	Not reported
Designated Facility Location Street 1:	284 E STOREY RD
Designated Facility Location Street 2:	Not reported
Designated Facility Location City:	COOLIDGE
Designated Facility Location Zip:	85128
Designated Facility Location State:	AZ
Designated Facility Contact Company Name:	Not reported
Manifest Residue Indicator:	N
Rejection Indicator:	N

Manifest Tracking Number:	017591204FLE
Last Updated Date:	20240130
Shipped Date:	20231215
Received Date:	20240118
Manifest Status:	Signed

PENNEY OPCO LLC 1959 (Continued) **1027092720**

Submission Type:	DataImage5Copy
Origin Type:	Service
Generator EPA ID:	CAL000466263
Generator Name:	Penney Opco Llc 1959
Generator Location Street Number:	Not reported
Generator Location Street 1:	1122 EL CAMINO REAL
Generator Location Street 2:	Not reported
Generator Location City:	SAN BRUNO
Generator Location State:	CA
Generator Location Zip:	94066
Generator Mail Street Number:	Not reported
Generator Mail Street 1:	1122 EL CAMINO REAL
Generator Mail Street 2:	Not reported
Generator Mail City:	SALINAS
Generator Mail Zip:	94066
Generator Mail State:	CA
Generator Contact Company Name:	Not reported
Designated Facility EPA ID:	AZD081705402
Designated Facility Name:	Heritage Environmental Services Llc
Designated Facility Mail Street Number:	Not reported
Designated Facility Mail Street 1:	Not reported
Designated Facility Mail Street 2:	284 E STOREY RD
Designated Facility Mail City:	COOLIDGE
Designated Facility Mail Zip:	85128
Designated Facility Mail State:	AZ
Designated Facility Location Street Number:	Not reported
Designated Facility Location Street 1:	284 E STOREY RD
Designated Facility Location Street 2:	Not reported
Designated Facility Location City:	COOLIDGE
Designated Facility Location Zip:	85128
Designated Facility Location State:	AZ
Designated Facility Contact Company Name:	Not reported
Manifest Residue Indicator:	N
Rejection Indicator:	N

Manifest Tracking Number:	017591279FLE
Last Updated Date:	20240329
Shipped Date:	20240221
Received Date:	20240319
Manifest Status:	Signed
Submission Type:	DataImage5Copy
Origin Type:	Service
Generator EPA ID:	CAL000466263
Generator Name:	Penney Opco Llc 1959
Generator Location Street Number:	Not reported
Generator Location Street 1:	1122 EL CAMINO REAL
Generator Location Street 2:	Not reported
Generator Location City:	SAN BRUNO
Generator Location State:	CA
Generator Location Zip:	94066
Generator Mail Street Number:	Not reported
Generator Mail Street 1:	1122 EL CAMINO REAL
Generator Mail Street 2:	Not reported
Generator Mail City:	SALINAS
Generator Mail Zip:	94066
Generator Mail State:	CA
Generator Contact Company Name:	Not reported

PENNEY OPCO LLC 1959 (Continued) **1027092720**

Designated Facility EPA ID:	AZD081705402
Designated Facility Name:	Heritage Environmental Services Llc
Designated Facility Mail Street Number:	Not reported
Designated Facility Mail Street 1:	Not reported
Designated Facility Mail Street 2:	284 E STOREY RD
Designated Facility Mail City:	COOLIDGE
Designated Facility Mail Zip:	85128
Designated Facility Mail State:	AZ
Designated Facility Location Street Number:	Not reported
Designated Facility Location Street 1:	284 E STOREY RD
Designated Facility Location Street 2:	Not reported
Designated Facility Location City:	COOLIDGE
Designated Facility Location Zip:	85128
Designated Facility Location State:	AZ
Designated Facility Contact Company Name:	Not reported
Manifest Residue Indicator:	N
Rejection Indicator:	N

Manifest Tracking Number:	017591439FLE
Last Updated Date:	20240610
Shipped Date:	20240429
Received Date:	20240521
Manifest Status:	Signed
Submission Type:	DataImage5Copy
Origin Type:	Service
Generator EPA ID:	CAL000466263
Generator Name:	Penney Opco Llc 1959
Generator Location Street Number:	Not reported
Generator Location Street 1:	1122 EL CAMINO REAL
Generator Location Street 2:	Not reported
Generator Location City:	SAN BRUNO
Generator Location State:	CA
Generator Location Zip:	94066
Generator Mail Street Number:	Not reported
Generator Mail Street 1:	1122 EL CAMINO REAL
Generator Mail Street 2:	Not reported
Generator Mail City:	SALINAS
Generator Mail Zip:	94066
Generator Mail State:	CA
Generator Contact Company Name:	Not reported
Designated Facility EPA ID:	AZD081705402
Designated Facility Name:	Heritage Environmental Services Llc
Designated Facility Mail Street Number:	Not reported
Designated Facility Mail Street 1:	Not reported
Designated Facility Mail Street 2:	284 E STOREY RD
Designated Facility Mail City:	COOLIDGE
Designated Facility Mail Zip:	85128
Designated Facility Mail State:	AZ
Designated Facility Location Street Number:	Not reported
Designated Facility Location Street 1:	284 E STOREY RD
Designated Facility Location Street 2:	Not reported
Designated Facility Location City:	COOLIDGE
Designated Facility Location Zip:	85128
Designated Facility Location State:	AZ
Designated Facility Contact Company Name:	Not reported
Manifest Residue Indicator:	N
Rejection Indicator:	N

PENNEY OPCO LLC 1959 (Continued) **1027092720**

Federal Waste:

Manifest Tracking Number:	001146624WAS
Waste Line Number:	1
Federal Waste Code:	D001
Federal Waste:	IGNITABLE WASTE
Manifest Tracking Number:	001146624WAS
Waste Line Number:	2
Federal Waste Code:	D001
Federal Waste:	IGNITABLE WASTE
Manifest Tracking Number:	001146624WAS
Waste Line Number:	4
Federal Waste Code:	D001
Federal Waste:	IGNITABLE WASTE
Manifest Tracking Number:	001146624WAS
Waste Line Number:	5
Federal Waste Code:	D002
Federal Waste:	CORROSIVE WASTE
Manifest Tracking Number:	001146624WAS
Waste Line Number:	6
Federal Waste Code:	D002
Federal Waste:	CORROSIVE WASTE

State Waste:

Manifest Tracking Number:	001146624WAS
Waste Line Number:	1
State Waste Code Owner:	CA
State Waste Code:	331
State Waste:	Off-specification, aged, or surplus organics
Manifest Tracking Number:	001146624WAS
Waste Line Number:	2
State Waste Code Owner:	CA
State Waste Code:	214
State Waste:	Unspecified solvent mixture
Manifest Tracking Number:	001146624WAS
Waste Line Number:	3
State Waste Code Owner:	CA
State Waste Code:	331
State Waste:	Off-specification, aged, or surplus organics
Manifest Tracking Number:	001146624WAS
Waste Line Number:	4
State Waste Code Owner:	CA
State Waste Code:	551
State Waste:	Laboratory waste chemicals
Manifest Tracking Number:	001146624WAS
Waste Line Number:	5
State Waste Code Owner:	CA
State Waste Code:	791
State Waste:	Liquids with pH < =2

PENNEY OPCO LLC 1959 (Continued) **1027092720**

Manifest Tracking Number: 001146624WAS
Waste Line Number: 6
State Waste Code Owner: CA
State Waste Code: 123
State Waste: Unspecified alkaline solution

Manifest Tracking Number: 001146624WAS
Waste Line Number: 8
State Waste Code Owner: CA
State Waste Code: 331
State Waste: Off-specification, aged, or surplus organics

Transporter:
Manifest Tracking Number: 001146624WAS
Transporter Line Number: 1
Transporter EPA ID: IND058484114
Transporter Name: Heritage Transport Llc

Waste Line:
Manifest Tracking Number: 001146624WAS
Waste Line Number: 1
U.S. DOT Hazardous Indicator: Y
U.S. DOT ID Number: UN1950
U.S. DOT Description: Rq,Un1950,Waste Aerosols,2.1,(Spray Paints, Lubricants),(D001),Erg#126
Non-Hazardous Waste Description: Not reported
Number of Containers: 1
Container Type Code: DF
Container Type Description: Fiberboard or plastic drums, barrels, kegs
Waste Quantity: 10
Quantity Unit of Measure Code: P
Quantity Unit of Measure Description: Pounds
Waste Quantity, in Tons: 0.005
Acute Waste Quantity, in Tons: 0
Non-Acute Waste Quantity, in Tons: 0.005
Waste Quantity, in Kilograms: 4.53515
Acute Waste Quantity, in Kilograms: 0
Non-Acute Waste Quantity, in Kilorgrams: 4.53515
Management Method Code: H141
Management Method Description: STORAGE, BULKING AND/OR TRANSFER OFF SITE
Waste Residue Indicator: N
Quantity Discrepancy Indicator: N
Waste Type Discrepancy Indicator: N
Waste Density: Not reported
Waste Density Unit of Measure Code: Not reported
Waste Density Unit of Measure Description: Not reported
Form Code: Not reported
Form Code Description: Not reported
Source Code: Not reported
Source Code Description: Not reported
Waste Minimization Code: Not reported
Waste Minimization Code Description: Not reported
Consent Number: Not reported
EPA Waste Indicator: Y

Manifest Tracking Number: 001146624WAS
Waste Line Number: 2

PENNEY OPCO LLC 1959 (Continued) **1027092720**

U.S. DOT Hazardous Indicator:	Y
U.S. DOT ID Number:	UN1993
U.S. DOT Description:	Rq,Un1993,Waste Flammable Liquids, N.O.S., 3,Pgii,(Paint, Mineral Spirits),(D001), Erg#128
Non-Hazardous Waste Description:	Not reported
Number of Containers:	1
Container Type Code:	DF
Container Type Description:	Fiberboard or plastic drums, barrels, kegs
Waste Quantity:	7
Quantity Unit of Measure Code:	P
Quantity Unit of Measure Description:	Pounds
Waste Quantity, in Tons:	0.0035
Acute Waste Quantity, in Tons:	0
Non-Acute Waste Quantity, in Tons:	0.0035
Waste Quantity, in Kilograms:	3.1746051
Acute Waste Quantity, in Kilograms:	0
Non-Acute Waste Quantity, in Kilorgrams:	3.1746051
Management Method Code:	H061
Management Method Description:	FUEL BLENDING
Waste Residue Indicator:	N
Quantity Discrepancy Indicator:	N
Waste Type Discrepancy Indicator:	N
Waste Density:	Not reported
Waste Density Unit of Measure Code:	Not reported
Waste Density Unit of Measure Description:	Not reported
Form Code:	Not reported
Form Code Description:	Not reported
Source Code:	Not reported
Source Code Description:	Not reported
Waste Minimization Code:	Not reported
Waste Minimization Code Description:	Not reported
Consent Number:	Not reported
EPA Waste Indicator:	Y

Manifest Tracking Number:	001146624WAS
Waste Line Number:	3
U.S. DOT Hazardous Indicator:	N
U.S. DOT ID Number:	Not reported
U.S. DOT Description:	Not reported
Non-Hazardous Waste Description:	NON RCRA HAZARDOUS WASTE LIQUID, (HOUSEHOLD PERSONAL CARE PRODUCTS SHAMPOO, LOTIONS)
Number of Containers:	4
Container Type Code:	DF
Container Type Description:	Fiberboard or plastic drums, barrels, kegs
Waste Quantity:	400
Quantity Unit of Measure Code:	P
Quantity Unit of Measure Description:	Pounds
Waste Quantity, in Tons:	0.2
Acute Waste Quantity, in Tons:	0
Non-Acute Waste Quantity, in Tons:	0.2
Waste Quantity, in Kilograms:	181.406
Acute Waste Quantity, in Kilograms:	0
Non-Acute Waste Quantity, in Kilorgrams:	181.406
Management Method Code:	H061
Management Method Description:	FUEL BLENDING
Waste Residue Indicator:	N
Quantity Discrepancy Indicator:	N

PENNEY OPCO LLC 1959 (Continued) **1027092720**

Waste Type Discrepancy Indicator:	N
Waste Density:	Not reported
Waste Density Unit of Measure Code:	Not reported
Waste Density Unit of Measure Description:	Not reported
Form Code:	Not reported
Form Code Description:	Not reported
Source Code:	Not reported
Source Code Description:	Not reported
Waste Minimization Code:	Not reported
Waste Minimization Code Description:	Not reported
Consent Number:	Not reported
EPA Waste Indicator:	N
Manifest Tracking Number:	001146624WAS
Waste Line Number:	4
U.S. DOT Hazardous Indicator:	Y
U.S. DOT ID Number:	UN3139
U.S. DOT Description:	Un3139,Waste Oxidizing Liquid, N.O.S.,5.1, Pgii,(Hydrogen Peroxide),Erg#140
Non-Hazardous Waste Description:	Not reported
Number of Containers:	1
Container Type Code:	DF
Container Type Description:	Fiberboard or plastic drums, barrels, kegs
Waste Quantity:	40
Quantity Unit of Measure Code:	P
Quantity Unit of Measure Description:	Pounds
Waste Quantity, in Tons:	0.02
Acute Waste Quantity, in Tons:	0
Non-Acute Waste Quantity, in Tons:	0.02
Waste Quantity, in Kilograms:	18.1406
Acute Waste Quantity, in Kilograms:	0
Non-Acute Waste Quantity, in Kilorgrams:	18.1406
Management Method Code:	H141
Management Method Description:	STORAGE, BULKING AND/OR TRANSFER OFF SITE
Waste Residue Indicator:	N
Quantity Discrepancy Indicator:	N
Waste Type Discrepancy Indicator:	N
Waste Density:	Not reported
Waste Density Unit of Measure Code:	Not reported
Waste Density Unit of Measure Description:	Not reported
Form Code:	Not reported
Form Code Description:	Not reported
Source Code:	Not reported
Source Code Description:	Not reported
Waste Minimization Code:	Not reported
Waste Minimization Code Description:	Not reported
Consent Number:	Not reported
EPA Waste Indicator:	Y
Manifest Tracking Number:	001146624WAS
Waste Line Number:	5
U.S. DOT Hazardous Indicator:	Y
U.S. DOT ID Number:	UN3264
U.S. DOT Description:	Rq,Un3264,Waste Corrosive Liquid, Acidic, Inorganic, N.O.S.,8,Pgii,(Sulfuric Acid), (D002),Erg#154
Non-Hazardous Waste Description:	Not reported
Number of Containers:	1

PENNEY OPCO LLC 1959 (Continued) **1027092720**

Container Type Code:	DF
Container Type Description:	Fiberboard or plastic drums, barrels, kegs
Waste Quantity:	3
Quantity Unit of Measure Code:	P
Quantity Unit of Measure Description:	Pounds
Waste Quantity, in Tons:	0.0015
Acute Waste Quantity, in Tons:	0
Non-Acute Waste Quantity, in Tons:	0.0015
Waste Quantity, in Kilograms:	1.360545
Acute Waste Quantity, in Kilograms:	0
Non-Acute Waste Quantity, in Kilorgrams:	1.360545
Management Method Code:	H141
Management Method Description:	STORAGE, BULKING AND/OR TRANSFER OFF SITE
Waste Residue Indicator:	N
Quantity Discrepancy Indicator:	N
Waste Type Discrepancy Indicator:	N
Waste Density:	Not reported
Waste Density Unit of Measure Code:	Not reported
Waste Density Unit of Measure Description:	Not reported
Form Code:	Not reported
Form Code Description:	Not reported
Source Code:	Not reported
Source Code Description:	Not reported
Waste Minimization Code:	Not reported
Waste Minimization Code Description:	Not reported
Consent Number:	Not reported
EPA Waste Indicator:	Y
Manifest Tracking Number:	001146624WAS
Waste Line Number:	6
U.S. DOT Hazardous Indicator:	Y
U.S. DOT ID Number:	UN3266
U.S. DOT Description:	Rq,Un3266,Waste Corrosive Liquid, Basic, Inorganic, N.O.S.,8,Pgii,(Sodium Hydroxide), (D002),Erg#154
Non-Hazardous Waste Description:	Not reported
Number of Containers:	1
Container Type Code:	DF
Container Type Description:	Fiberboard or plastic drums, barrels, kegs
Waste Quantity:	40
Quantity Unit of Measure Code:	P
Quantity Unit of Measure Description:	Pounds
Waste Quantity, in Tons:	0.02
Acute Waste Quantity, in Tons:	0
Non-Acute Waste Quantity, in Tons:	0.02
Waste Quantity, in Kilograms:	18.1406
Acute Waste Quantity, in Kilograms:	0
Non-Acute Waste Quantity, in Kilorgrams:	18.1406
Management Method Code:	H141
Management Method Description:	STORAGE, BULKING AND/OR TRANSFER OFF SITE
Waste Residue Indicator:	N
Quantity Discrepancy Indicator:	N
Waste Type Discrepancy Indicator:	N
Waste Density:	Not reported
Waste Density Unit of Measure Code:	Not reported
Waste Density Unit of Measure Description:	Not reported
Form Code:	Not reported
Form Code Description:	Not reported

PENNEY OPCO LLC 1959 (Continued) **1027092720**

Source Code:	Not reported
Source Code Description:	Not reported
Waste Minimization Code:	Not reported
Waste Minimization Code Description:	Not reported
Consent Number:	Not reported
EPA Waste Indicator:	Y
Manifest Tracking Number:	001146624WAS
Waste Line Number:	7
U.S. DOT Hazardous Indicator:	N
U.S. DOT ID Number:	Not reported
U.S. DOT Description:	Not reported
Non-Hazardous Waste Description:	NON-DOT/NON-RCRA REGULATED
Number of Containers:	1
Container Type Code:	CF
Container Type Description:	Fiber or plastic boxes, cartons, cases
Waste Quantity:	250
Quantity Unit of Measure Code:	P
Quantity Unit of Measure Description:	Pounds
Waste Quantity, in Tons:	0.125
Acute Waste Quantity, in Tons:	0
Non-Acute Waste Quantity, in Tons:	0.125
Waste Quantity, in Kilograms:	113.37875
Acute Waste Quantity, in Kilograms:	0
Non-Acute Waste Quantity, in Kilorgrams:	113.37875
Management Method Code:	H141
Management Method Description:	STORAGE, BULKING AND/OR TRANSFER OFF SITE
Waste Residue Indicator:	N
Quantity Discrepancy Indicator:	N
Waste Type Discrepancy Indicator:	N
Waste Density:	Not reported
Waste Density Unit of Measure Code:	Not reported
Waste Density Unit of Measure Description:	Not reported
Form Code:	Not reported
Form Code Description:	Not reported
Source Code:	Not reported
Source Code Description:	Not reported
Waste Minimization Code:	Not reported
Waste Minimization Code Description:	Not reported
Consent Number:	Not reported
EPA Waste Indicator:	N
Manifest Tracking Number:	001146624WAS
Waste Line Number:	8
U.S. DOT Hazardous Indicator:	N
U.S. DOT ID Number:	Not reported
U.S. DOT Description:	Not reported
Non-Hazardous Waste Description:	NON RCRA HAZARDOUS WASTE SOLID
Number of Containers:	1
Container Type Code:	DF
Container Type Description:	Fiberboard or plastic drums, barrels, kegs
Waste Quantity:	4
Quantity Unit of Measure Code:	P
Quantity Unit of Measure Description:	Pounds
Waste Quantity, in Tons:	0.002
Acute Waste Quantity, in Tons:	0
Non-Acute Waste Quantity, in Tons:	0.002

PENNEY OPCO LLC 1959 (Continued) **1027092720**

Waste Quantity, in Kilograms:	1.8140601
Acute Waste Quantity, in Kilograms:	0
Non-Acute Waste Quantity, in Kilorgrams:	1.8140601
Management Method Code:	H141
Management Method Description:	STORAGE, BULKING AND/OR TRANSFER OFF SITE
Waste Residue Indicator:	N
Quantity Discrepancy Indicator:	N
Waste Type Discrepancy Indicator:	N
Waste Density:	Not reported
Waste Density Unit of Measure Code:	Not reported
Waste Density Unit of Measure Description:	Not reported
Form Code:	Not reported
Form Code Description:	Not reported
Source Code:	Not reported
Source Code Description:	Not reported
Waste Minimization Code:	Not reported
Waste Minimization Code Description:	Not reported
Consent Number:	Not reported
EPA Waste Indicator:	N

Click this hyperlink while viewing on your computer to access
5 additional US EManifest: record(s) in the EDR Site Report.

C128 **JC PENNEY STORE #1959** **RCRA NonGen / NLR** **1024817768**
6987 FRIARS ROAD **E MANIFEST** **CAL000322589**
< 1/8 **SAN DIEGO, CA 92108**
1 ft.

Site 6 of 13 in cluster C

Relative: **Lower**
Actual: **43 ft.**

RCRA Listings:

Date Form Received by Agency:	20211015
Handler Name:	Jc Penney Co Inc #1959
Handler Address:	El Camino Real
Handler City,State,Zip:	SAN BRUNO, CA 94066-2406
EPA ID:	CAL000322589
Contact Name:	SCOTT SMITH
Contact Address:	S STEMMONS FWY
Contact City,State,Zip:	LEWISVILLE, TX 75067
Contact Telephone:	972-431-7921
Contact Fax:	Not reported
Contact Email:	Not reported
Contact Title:	Not reported
EPA Region:	09
Land Type:	Not reported
Federal Waste Generator Description:	Not a generator, verified
Non-Notifier:	Not reported
Biennial Report Cycle:	Not reported
Accessibility:	Not reported
Active Site Indicator:	Not reported
State District Owner:	Not reported
State District:	Not reported
Mailing Address:	EL CAMINO REAL
Mailing City,State,Zip:	SAN BRUNO, CA 94066-2406
Owner Name:	Not reported
Owner Type:	Not reported
Operator Name:	Jc Penney Co Inc
Operator Type:	Other
Short-Term Generator Activity:	No

JC PENNEY STORE #1959 (Continued) **1024817768**

Importer Activity:	No
Mixed Waste Generator:	No
Transporter Activity:	No
Transfer Facility Activity:	No
Recycler Activity with Storage:	No
Small Quantity On-Site Burner Exemption:	No
Smelting Melting and Refining Furnace Exemption:	No
Underground Injection Control:	No
Off-Site Waste Receipt:	No
Universal Waste Indicator:	No
Universal Waste Destination Facility:	No
Federal Universal Waste:	No
Active Site State-Reg Handler:	---
Federal Facility Indicator:	Not reported
Hazardous Secondary Material Indicator:	N
Sub-Part K Indicator:	Not reported
2018 GPRA Permit Baseline:	Not on the Baseline
2018 GPRA Renewals Baseline:	Not on the Baseline
202 GPRA Corrective Action Baseline:	No
Subject to Corrective Action Universe:	No
Non-TSDFs Where RCRA CA has Been Imposed Universe:	No
Corrective Action Priority Ranking:	No NCAPS ranking
Environmental Control Indicator:	No
Institutional Control Indicator:	No
Human Exposure Controls Indicator:	N/A
Groundwater Controls Indicator:	N/A
Significant Non-Complier Universe:	No
Unaddressed Significant Non-Complier Universe:	No
Addressed Significant Non-Complier Universe:	No
Significant Non-Complier With a Compliance Schedule Universe:	No
Financial Assurance Required:	Not reported
Handler Date of Last Change:	20211019
Recognized Trader-Importer:	No
Recognized Trader-Exporter:	No
Importer of Spent Lead Acid Batteries:	No
Exporter of Spent Lead Acid Batteries:	No
Recycler Activity Without Storage:	No
Manifest Broker:	No
Sub-Part P Indicator:	No

Handler - Owner Operator:

Owner/Operator Indicator:	Operator
Owner/Operator Name: JC PENNEY CO INC	
Legal Status:	Other
Date Became Current:	Not reported
Date Ended Current:	Not reported
Owner/Operator Address:	6501 LEGACY DRIVE
Owner/Operator City,State,Zip:	PLANO, TX 75024
Owner/Operator Telephone:	972-431-3177
Owner/Operator Telephone Ext:	Not reported
Owner/Operator Fax:	Not reported
Owner/Operator Email:	Not reported

Owner/Operator Indicator:	Operator
Owner/Operator Name: STEVE GREEN	
Legal Status:	Other

JC PENNEY STORE #1959 (Continued) **1024817768**

Date Became Current: Not reported
Date Ended Current: Not reported
Owner/Operator Address: 6501 LEGACY DRIVE
Owner/Operator City,State,Zip: PLANO, TX 75024
Owner/Operator Telephone: 972-431-3177
Owner/Operator Telephone Ext: Not reported
Owner/Operator Fax: Not reported
Owner/Operator Email: Not reported

Owner/Operator Indicator: Owner
Owner/Operator Name: JCPENNEY COSTA COMM COLLEGE DIST
Legal Status: Other
Date Became Current: Not reported
Date Ended Current: Not reported
Owner/Operator Address: 6501 LEGACY DR
Owner/Operator City,State,Zip: PLANO, TX 75024-3612
Owner/Operator Telephone: 972-431-3177
Owner/Operator Telephone Ext: Not reported
Owner/Operator Fax: Not reported
Owner/Operator Email: Not reported

Historic Generators:
Receive Date: 20211015
Handler Name: JC PENNEY CO INC #1959
Federal Waste Generator Description: Not a generator, verified
State District Owner: Not reported
Large Quantity Handler of Universal Waste: No
Recognized Trader Importer: No
Recognized Trader Exporter: No
Spent Lead Acid Battery Importer: No
Spent Lead Acid Battery Exporter: No
Current Record: Yes
Non Storage Recycler Activity: No
Electronic Manifest Broker: No

Receive Date: 20070724
Handler Name: JC PENNEY STORE #1959
Federal Waste Generator Description: Not a generator, verified
State District Owner: Not reported
Large Quantity Handler of Universal Waste: No
Recognized Trader Importer: No
Recognized Trader Exporter: No
Spent Lead Acid Battery Importer: No
Spent Lead Acid Battery Exporter: No
Current Record: No
Non Storage Recycler Activity: Not reported
Electronic Manifest Broker: Not reported

List of NAICS Codes and Descriptions:
NAICS Code: 45211
NAICS Description: DEPARTMENT STORES

Facility Has Received Notices of Violations:
Violations: No Violations Found

JC PENNEY STORE #1959 (Continued) **1024817768**

Evaluation Action Summary:
Evaluations: No Evaluations Found

E MANIFEST:

Manifest Tracking Number:	001047236WAS
Last Updated Date:	20230130
Shipped Date:	20210423
Received Date:	20210512
Manifest Status:	Signed
Submission Type:	DataImage5Copy
Origin Type:	Web
Generator EPA ID:	CAL000322589
Generator Name:	Jc Penney Co Inc #1959
Generator Location Street Number:	1122
Generator Location Street 1:	1122 EL CAMINO REAL
Generator Location Street 2:	Not reported
Generator Location City:	SAN BRUNO
Generator Location State:	CA
Generator Location Zip:	94066-2406
Generator Mail Street Number:	1122
Generator Mail Street 1:	EL CAMINO REAL
Generator Mail Street 2:	Not reported
Generator Mail City:	SAN BRUNO
Generator Mail Zip:	94066-2406
Generator Mail State:	CA
Generator Contact Company Name:	Not reported
Designated Facility EPA ID:	IND093219012
Designated Facility Name:	Not reported
Designated Facility Mail Street Number:	Not reported
Designated Facility Mail Street 1:	Not reported
Designated Facility Mail Street 2:	7901 W MORRIS ST
Designated Facility Mail City:	INDIANAPOLIS
Designated Facility Mail Zip:	46231
Designated Facility Mail State:	IN
Designated Facility Location Street Number:	Not reported
Designated Facility Location Street 1:	7901 W MORRIS ST
Designated Facility Location Street 2:	Not reported
Designated Facility Location City:	INDIANAPOLIS
Designated Facility Location Zip:	46231
Designated Facility Location State:	IN
Designated Facility Contact Company Name:	HERITAGE ENVIRONMENTAL SERVICES LLC
Manifest Residue Indicator:	N
Rejection Indicator:	N

Manifest Tracking Number:	001047352WAS
Last Updated Date:	20210805
Shipped Date:	20210607
Received Date:	20210630
Manifest Status:	Signed
Submission Type:	DataImage5Copy
Origin Type:	Service
Generator EPA ID:	CAL000322589
Generator Name:	Jc Penney Store #1959
Generator Location Street Number:	Not reported
Generator Location Street 1:	1122 EL CAMINO REAL

JC PENNEY STORE #1959 (Continued) **1024817768**

Generator Location Street 2:	Not reported
Generator Location City:	SAN BRUNO
Generator Location State:	CA
Generator Location Zip:	94066-2406
Generator Mail Street Number:	Not reported
Generator Mail Street 1:	6501 LEGACY DR
Generator Mail Street 2:	Not reported
Generator Mail City:	PLANO
Generator Mail Zip:	75024-3612
Generator Mail State:	TX
Generator Contact Company Name:	Not reported
Designated Facility EPA ID:	AZD081705402
Designated Facility Name:	Not reported
Designated Facility Mail Street Number:	Not reported
Designated Facility Mail Street 1:	Not reported
Designated Facility Mail Street 2:	284 E STOREY RD
Designated Facility Mail City:	COOLIDGE
Designated Facility Mail Zip:	85128
Designated Facility Mail State:	AZ
Designated Facility Location Street Number:	Not reported
Designated Facility Location Street 1:	284 E STOREY RD
Designated Facility Location Street 2:	Not reported
Designated Facility Location City:	COOLIDGE
Designated Facility Location Zip:	85128
Designated Facility Location State:	AZ
Designated Facility Contact Company Name:	HERITAGE ENVIRONMENTAL SERVICES LLC
Manifest Residue Indicator:	N
Rejection Indicator:	N

Manifest Tracking Number:	000809836WAS
Last Updated Date:	20191226
Shipped Date:	20180810
Received Date:	20180905
Manifest Status:	Signed
Submission Type:	DataImage5Copy
Origin Type:	Service
Generator EPA ID:	CAL000322589
Generator Name:	Jc Penney Store #1959
Generator Location Street Number:	Not reported
Generator Location Street 1:	1122 EL CAMINO REAL
Generator Location Street 2:	Not reported
Generator Location City:	SAN BRUNO
Generator Location State:	CA
Generator Location Zip:	94066-2406
Generator Mail Street Number:	Not reported
Generator Mail Street 1:	6501 LEGACY DR
Generator Mail Street 2:	Not reported
Generator Mail City:	PLANO
Generator Mail Zip:	75024-3612
Generator Mail State:	TX
Generator Contact Company Name:	Not reported
Designated Facility EPA ID:	AZD081705402
Designated Facility Name:	Not reported
Designated Facility Mail Street Number:	284
Designated Facility Mail Street 1:	Not reported
Designated Facility Mail Street 2:	284 EAST STOREY RD
Designated Facility Mail City:	COOLIDGE

JC PENNEY STORE #1959 (Continued) **1024817768**

Designated Facility Mail Zip:	85128-9205
Designated Facility Mail State:	AZ
Designated Facility Location Street Number:	284
Designated Facility Location Street 1:	284 EAST STOREY ROAD
Designated Facility Location Street 2:	Not reported
Designated Facility Location City:	COOLIDGE
Designated Facility Location Zip:	85128-9205
Designated Facility Location State:	AZ
Designated Facility Contact Company Name:	HERITAGE ENVIRONMENTAL SERVICES LLC
Manifest Residue Indicator:	N
Rejection Indicator:	N

Manifest Tracking Number:	000861556WAS
Last Updated Date:	20191104
Shipped Date:	20191004
Received Date:	20191015
Manifest Status:	Signed
Submission Type:	DataImage5Copy
Origin Type:	Service
Generator EPA ID:	CAL000322589
Generator Name:	Jc Penney Store #1959
Generator Location Street Number:	Not reported
Generator Location Street 1:	1122 EL CAMINO REAL
Generator Location Street 2:	Not reported
Generator Location City:	SAN BRUNO
Generator Location State:	CA
Generator Location Zip:	94066-2406
Generator Mail Street Number:	Not reported
Generator Mail Street 1:	6501 LEGACY DR
Generator Mail Street 2:	Not reported
Generator Mail City:	PLANO
Generator Mail Zip:	75024-3612
Generator Mail State:	TX
Generator Contact Company Name:	Not reported
Designated Facility EPA ID:	AZD081705402
Designated Facility Name:	Not reported
Designated Facility Mail Street Number:	284
Designated Facility Mail Street 1:	Not reported
Designated Facility Mail Street 2:	284 EAST STOREY RD
Designated Facility Mail City:	COOLIDGE
Designated Facility Mail Zip:	85128-9205
Designated Facility Mail State:	AZ
Designated Facility Location Street Number:	284
Designated Facility Location Street 1:	284 EAST STOREY ROAD
Designated Facility Location Street 2:	Not reported
Designated Facility Location City:	COOLIDGE
Designated Facility Location Zip:	85128-9205
Designated Facility Location State:	AZ
Designated Facility Contact Company Name:	HERITAGE ENVIRONMENTAL SERVICES LLC
Manifest Residue Indicator:	N
Rejection Indicator:	N

Manifest Tracking Number:	001039484WAS
Last Updated Date:	20200925
Shipped Date:	20200818
Received Date:	20200827
Manifest Status:	Signed

JC PENNEY STORE #1959 (Continued) **1024817768**

Submission Type:	DataImage5Copy
Origin Type:	Service
Generator EPA ID:	CAL000322589
Generator Name:	Jc Penney Store #1959
Generator Location Street Number:	Not reported
Generator Location Street 1:	1122 EL CAMINO REAL
Generator Location Street 2:	Not reported
Generator Location City:	SAN BRUNO
Generator Location State:	CA
Generator Location Zip:	94066-2406
Generator Mail Street Number:	Not reported
Generator Mail Street 1:	6501 LEGACY DR
Generator Mail Street 2:	Not reported
Generator Mail City:	PLANO
Generator Mail Zip:	75024-3612
Generator Mail State:	TX
Generator Contact Company Name:	Not reported
Designated Facility EPA ID:	AZD081705402
Designated Facility Name:	Not reported
Designated Facility Mail Street Number:	Not reported
Designated Facility Mail Street 1:	Not reported
Designated Facility Mail Street 2:	284 E STOREY RD
Designated Facility Mail City:	COOLIDGE
Designated Facility Mail Zip:	85128
Designated Facility Mail State:	AZ
Designated Facility Location Street Number:	Not reported
Designated Facility Location Street 1:	284 E STOREY RD
Designated Facility Location Street 2:	Not reported
Designated Facility Location City:	COOLIDGE
Designated Facility Location Zip:	85128
Designated Facility Location State:	AZ
Designated Facility Contact Company Name:	HERITAGE ENVIRONMENTAL SERVICES LLC
Manifest Residue Indicator:	N
Rejection Indicator:	N

Manifest Tracking Number:	001039685WAS
Last Updated Date:	20201202
Shipped Date:	20201028
Received Date:	20201106
Manifest Status:	Signed
Submission Type:	DataImage5Copy
Origin Type:	Service
Generator EPA ID:	CAL000322589
Generator Name:	Jc Penney Store #1959
Generator Location Street Number:	Not reported
Generator Location Street 1:	1122 EL CAMINO REAL
Generator Location Street 2:	Not reported
Generator Location City:	SAN BRUNO
Generator Location State:	CA
Generator Location Zip:	94066-2406
Generator Mail Street Number:	Not reported
Generator Mail Street 1:	6501 LEGACY DR
Generator Mail Street 2:	Not reported
Generator Mail City:	PLANO
Generator Mail Zip:	75024-3612
Generator Mail State:	TX
Generator Contact Company Name:	Not reported

JC PENNEY STORE #1959 (Continued) **1024817768**

Designated Facility EPA ID:	AZD081705402
Designated Facility Name:	Not reported
Designated Facility Mail Street Number:	Not reported
Designated Facility Mail Street 1:	Not reported
Designated Facility Mail Street 2:	284 E STOREY RD
Designated Facility Mail City:	COOLIDGE
Designated Facility Mail Zip:	85128
Designated Facility Mail State:	AZ
Designated Facility Location Street Number:	Not reported
Designated Facility Location Street 1:	284 E STOREY RD
Designated Facility Location Street 2:	Not reported
Designated Facility Location City:	COOLIDGE
Designated Facility Location Zip:	85128
Designated Facility Location State:	AZ
Designated Facility Contact Company Name:	HERITAGE ENVIRONMENTAL SERVICES LLC
Manifest Residue Indicator:	N
Rejection Indicator:	N

Manifest Tracking Number:	001039923WAS
Last Updated Date:	20210301
Shipped Date:	20210111
Received Date:	20210128
Manifest Status:	Signed
Submission Type:	DataImage5Copy
Origin Type:	Service
Generator EPA ID:	CAL000322589
Generator Name:	Jc Penney Store #1959
Generator Location Street Number:	Not reported
Generator Location Street 1:	1122 EL CAMINO REAL
Generator Location Street 2:	Not reported
Generator Location City:	SAN BRUNO
Generator Location State:	CA
Generator Location Zip:	94066-2406
Generator Mail Street Number:	Not reported
Generator Mail Street 1:	6501 LEGACY DR
Generator Mail Street 2:	Not reported
Generator Mail City:	PLANO
Generator Mail Zip:	75024-3612
Generator Mail State:	TX
Generator Contact Company Name:	Not reported
Designated Facility EPA ID:	AZD081705402
Designated Facility Name:	Not reported
Designated Facility Mail Street Number:	Not reported
Designated Facility Mail Street 1:	Not reported
Designated Facility Mail Street 2:	284 E STOREY RD
Designated Facility Mail City:	COOLIDGE
Designated Facility Mail Zip:	85128
Designated Facility Mail State:	AZ
Designated Facility Location Street Number:	Not reported
Designated Facility Location Street 1:	284 E STOREY RD
Designated Facility Location Street 2:	Not reported
Designated Facility Location City:	COOLIDGE
Designated Facility Location Zip:	85128
Designated Facility Location State:	AZ
Designated Facility Contact Company Name:	HERITAGE ENVIRONMENTAL SERVICES LLC
Manifest Residue Indicator:	N
Rejection Indicator:	N

JC PENNEY STORE #1959 (Continued) **1024817768**

Manifest Tracking Number:	000861829WAS
Last Updated Date:	20200207
Shipped Date:	20191230
Received Date:	20200110
Manifest Status:	Signed
Submission Type:	DataImage5Copy
Origin Type:	Service
Generator EPA ID:	CAL000322589
Generator Name:	Jc Penney Store #1959
Generator Location Street Number:	Not reported
Generator Location Street 1:	1122 EL CAMINO REAL
Generator Location Street 2:	Not reported
Generator Location City:	SAN BRUNO
Generator Location State:	CA
Generator Location Zip:	94066-2406
Generator Mail Street Number:	Not reported
Generator Mail Street 1:	6501 LEGACY DR
Generator Mail Street 2:	Not reported
Generator Mail City:	PLANO
Generator Mail Zip:	75024-3612
Generator Mail State:	TX
Generator Contact Company Name:	Not reported
Designated Facility EPA ID:	AZD081705402
Designated Facility Name:	Not reported
Designated Facility Mail Street Number:	284
Designated Facility Mail Street 1:	Not reported
Designated Facility Mail Street 2:	EAST STOREY RD
Designated Facility Mail City:	COOLIDGE
Designated Facility Mail Zip:	85128-9205
Designated Facility Mail State:	AZ
Designated Facility Location Street Number:	284
Designated Facility Location Street 1:	EAST STOREY ROAD
Designated Facility Location Street 2:	Not reported
Designated Facility Location City:	COOLIDGE
Designated Facility Location Zip:	85128-9205
Designated Facility Location State:	AZ
Designated Facility Contact Company Name:	HERITAGE ENVIRONMENTAL SERVICES LLC
Manifest Residue Indicator:	N
Rejection Indicator:	N

Manifest Tracking Number:	000862010WAS
Last Updated Date:	20200330
Shipped Date:	20200221
Received Date:	20200310
Manifest Status:	Signed
Submission Type:	DataImage5Copy
Origin Type:	Service
Generator EPA ID:	CAL000322589
Generator Name:	Jc Penney Store #1959
Generator Location Street Number:	Not reported
Generator Location Street 1:	1122 EL CAMINO REAL
Generator Location Street 2:	Not reported
Generator Location City:	SAN BRUNO
Generator Location State:	CA
Generator Location Zip:	94066-2406
Generator Mail Street Number:	Not reported
Generator Mail Street 1:	6501 LEGACY DR

JC PENNEY STORE #1959 (Continued) **1024817768**

Generator Mail Street 2:	Not reported
Generator Mail City:	PLANO
Generator Mail Zip:	75024-3612
Generator Mail State:	TX
Generator Contact Company Name:	Not reported
Designated Facility EPA ID:	AZD081705402
Designated Facility Name:	Not reported
Designated Facility Mail Street Number:	284
Designated Facility Mail Street 1:	Not reported
Designated Facility Mail Street 2:	EAST STOREY RD
Designated Facility Mail City:	COOLIDGE
Designated Facility Mail Zip:	85128-9205
Designated Facility Mail State:	AZ
Designated Facility Location Street Number:	284
Designated Facility Location Street 1:	EAST STOREY ROAD
Designated Facility Location Street 2:	Not reported
Designated Facility Location City:	COOLIDGE
Designated Facility Location Zip:	85128-9205
Designated Facility Location State:	AZ
Designated Facility Contact Company Name:	HERITAGE ENVIRONMENTAL SERVICES LLC
Manifest Residue Indicator:	N
Rejection Indicator:	N

Manifest Tracking Number:	000945199WAS
Last Updated Date:	20181219
Shipped Date:	20181101
Received Date:	20181115
Manifest Status:	Signed
Submission Type:	DataImage5Copy
Origin Type:	Service
Generator EPA ID:	CAL000322589
Generator Name:	Jc Penney Store #1959
Generator Location Street Number:	Not reported
Generator Location Street 1:	1122 EL CAMINO REAL
Generator Location Street 2:	Not reported
Generator Location City:	SAN BRUNO
Generator Location State:	CA
Generator Location Zip:	94066-2406
Generator Mail Street Number:	Not reported
Generator Mail Street 1:	6501 LEGACY DR
Generator Mail Street 2:	Not reported
Generator Mail City:	PLANO
Generator Mail Zip:	75024-3612
Generator Mail State:	TX
Generator Contact Company Name:	Not reported
Designated Facility EPA ID:	AZD081705402
Designated Facility Name:	Not reported
Designated Facility Mail Street Number:	284
Designated Facility Mail Street 1:	Not reported
Designated Facility Mail Street 2:	284 EAST STOREY RD
Designated Facility Mail City:	COOLIDGE
Designated Facility Mail Zip:	85128-9205
Designated Facility Mail State:	AZ
Designated Facility Location Street Number:	284
Designated Facility Location Street 1:	284 EAST STOREY ROAD
Designated Facility Location Street 2:	Not reported
Designated Facility Location City:	COOLIDGE

JC PENNEY STORE #1959 (Continued) **1024817768**

Designated Facility Location Zip:	85128-9205
Designated Facility Location State:	AZ
Designated Facility Contact Company Name:	HERITAGE ENVIRONMENTAL SERVICES LLC
Manifest Residue Indicator:	N
Rejection Indicator:	N

Manifest Tracking Number:	000945339WAS
Last Updated Date:	20190205
Shipped Date:	20181228
Received Date:	20190110
Manifest Status:	Signed
Submission Type:	DataImage5Copy
Origin Type:	Service
Generator EPA ID:	CAL000322589
Generator Name:	Jc Penney Store #1959
Generator Location Street Number:	Not reported
Generator Location Street 1:	1122 EL CAMINO REAL
Generator Location Street 2:	Not reported
Generator Location City:	SAN BRUNO
Generator Location State:	CA
Generator Location Zip:	94066-2406
Generator Mail Street Number:	Not reported
Generator Mail Street 1:	6501 LEGACY DR
Generator Mail Street 2:	Not reported
Generator Mail City:	PLANO
Generator Mail Zip:	75024-3612
Generator Mail State:	TX
Generator Contact Company Name:	Not reported
Designated Facility EPA ID:	AZD081705402
Designated Facility Name:	Not reported
Designated Facility Mail Street Number:	284
Designated Facility Mail Street 1:	Not reported
Designated Facility Mail Street 2:	284 EAST STOREY RD
Designated Facility Mail City:	COOLIDGE
Designated Facility Mail Zip:	85128-9205
Designated Facility Mail State:	AZ
Designated Facility Location Street Number:	284
Designated Facility Location Street 1:	284 EAST STOREY ROAD
Designated Facility Location Street 2:	Not reported
Designated Facility Location City:	COOLIDGE
Designated Facility Location Zip:	85128-9205
Designated Facility Location State:	AZ
Designated Facility Contact Company Name:	HERITAGE ENVIRONMENTAL SERVICES LLC
Manifest Residue Indicator:	N
Rejection Indicator:	N

Federal Waste:

Manifest Tracking Number:	000945603WAS
Waste Line Number:	1
Federal Waste Code:	D001
Federal Waste:	IGNITABLE WASTE

Manifest Tracking Number:	000945603WAS
Waste Line Number:	2
Federal Waste Code:	D002
Federal Waste:	CORROSIVE WASTE

JC PENNEY STORE #1959 (Continued) **1024817768**

Manifest Tracking Number: 000945603WAS
Waste Line Number: 3
Federal Waste Code: D009
Federal Waste: MERCURY

Manifest Tracking Number: 000945603WAS
Waste Line Number: 6
Federal Waste Code: D001
Federal Waste: IGNITABLE WASTE

State Waste:
Manifest Tracking Number: 000945603WAS
Waste Line Number: 1
State Waste Code Owner: CA
State Waste Code: 214
State Waste: Unspecified solvent mixture

Manifest Tracking Number: 000945603WAS
Waste Line Number: 2
State Waste Code Owner: CA
State Waste Code: 123
State Waste: Unspecified alkaline solution

Manifest Tracking Number: 000945603WAS
Waste Line Number: 3
State Waste Code Owner: CA
State Waste Code: 181
State Waste: Other inorganic solid waste

Manifest Tracking Number: 000945603WAS
Waste Line Number: 4
State Waste Code Owner: CA
State Waste Code: 331
State Waste: Off-specification, aged, or surplus organics

Manifest Tracking Number: 000945603WAS
Waste Line Number: 5
State Waste Code Owner: CA
State Waste Code: 331
State Waste: Off-specification, aged, or surplus organics

Manifest Tracking Number: 000945603WAS
Waste Line Number: 6
State Waste Code Owner: CA
State Waste Code: 551
State Waste: Laboratory waste chemicals

Transporter:
Manifest Tracking Number: 000945603WAS
Transporter Line Number: 1
Transporter EPA ID: IND058484114
Transporter Name: Heritage Transport Llc

Manifest Tracking Number: 000945603WAS
Transporter Line Number: 2
Transporter EPA ID: AZR000516211

JC PENNEY STORE #1959 (Continued) **1024817768**

Transporter Name: Salt River Extraction

Waste Line:
Manifest Tracking Number: 000945603WAS
Waste Line Number: 1
U.S. DOT Hazardous Indicator: Y
U.S. DOT ID Number: UN1993
U.S. DOT Description: Rq,Un1993,Waste Flammable Liquids, N.O.S., 3,Pgii,(Paint, Mineral Spirits),(D001), Erg#128
Non-Hazardous Waste Description: Not reported
Number of Containers: 1
Container Type Code: DF
Container Type Description: Fiberboard or plastic drums, barrels, kegs
Waste Quantity: 100
Quantity Unit of Measure Code: P
Quantity Unit of Measure Description: Pounds
Waste Quantity, in Tons: 0.05
Acute Waste Quantity, in Tons: 0
Non-Acute Waste Quantity, in Tons: 0.05
Waste Quantity, in Kilograms: 45.3515
Acute Waste Quantity, in Kilograms: 0
Non-Acute Waste Quantity, in Kilorgrams: 45.3515
Management Method Code: H141
Management Method Description: STORAGE, BULKING AND/OR TRANSFER OFF SITE
Waste Residue Indicator: N
Quantity Discrepancy Indicator: N
Waste Type Discrepancy Indicator: N
Waste Density: Not reported
Waste Density Unit of Measure Code: Not reported
Waste Density Unit of Measure Description: Not reported
Form Code: Not reported
Form Code Description: Not reported
Source Code: Not reported
Source Code Description: Not reported
Waste Minimization Code: Not reported
Waste Minimization Code Description: Not reported
Consent Number: Not reported
EPA Waste Indicator: Y

Manifest Tracking Number: 000945603WAS
Waste Line Number: 2
U.S. DOT Hazardous Indicator: Y
U.S. DOT ID Number: UN3266
U.S. DOT Description: Rq,Un3266,Waste Corrosive Liquid, Basic, Inorganic, N.O.S.,8,Pgii,(Sodium Hydroxide), (D002),Erg#154
Non-Hazardous Waste Description: Not reported
Number of Containers: 2
Container Type Code: DF
Container Type Description: Fiberboard or plastic drums, barrels, kegs
Waste Quantity: 110
Quantity Unit of Measure Code: P
Quantity Unit of Measure Description: Pounds
Waste Quantity, in Tons: 0.055
Acute Waste Quantity, in Tons: 0
Non-Acute Waste Quantity, in Tons: 0.055
Waste Quantity, in Kilograms: 49.88665
Acute Waste Quantity, in Kilograms: 0

JC PENNEY STORE #1959 (Continued) **1024817768**

Non-Acute Waste Quantity, in Kilorgrams:	49.88665
Management Method Code:	H141
Management Method Description:	STORAGE, BULKING AND/OR TRANSFER OFF SITE
Waste Residue Indicator:	N
Quantity Discrepancy Indicator:	N
Waste Type Discrepancy Indicator:	N
Waste Density:	Not reported
Waste Density Unit of Measure Code:	Not reported
Waste Density Unit of Measure Description:	Not reported
Form Code:	Not reported
Form Code Description:	Not reported
Source Code:	Not reported
Source Code Description:	Not reported
Waste Minimization Code:	Not reported
Waste Minimization Code Description:	Not reported
Consent Number:	Not reported
EPA Waste Indicator:	Y

Manifest Tracking Number:	000945603WAS
Waste Line Number:	3
U.S. DOT Hazardous Indicator:	Y
U.S. DOT ID Number:	NA3077
U.S. DOT Description:	Rq,Na3077,Hazardous Waste, Solid, N.O.S., 9,Pgiii,(Broken Lamps Containing Mercury), (D009),Erg#171
Non-Hazardous Waste Description:	Not reported
Number of Containers:	1
Container Type Code:	DF
Container Type Description:	Fiberboard or plastic drums, barrels, kegs
Waste Quantity:	45
Quantity Unit of Measure Code:	P
Quantity Unit of Measure Description:	Pounds
Waste Quantity, in Tons:	0.0225
Acute Waste Quantity, in Tons:	0
Non-Acute Waste Quantity, in Tons:	0.0225
Waste Quantity, in Kilograms:	20.408176
Acute Waste Quantity, in Kilograms:	0
Non-Acute Waste Quantity, in Kilorgrams:	20.408176
Management Method Code:	H141
Management Method Description:	STORAGE, BULKING AND/OR TRANSFER OFF SITE
Waste Residue Indicator:	N
Quantity Discrepancy Indicator:	N
Waste Type Discrepancy Indicator:	N
Waste Density:	Not reported
Waste Density Unit of Measure Code:	Not reported
Waste Density Unit of Measure Description:	Not reported
Form Code:	Not reported
Form Code Description:	Not reported
Source Code:	Not reported
Source Code Description:	Not reported
Waste Minimization Code:	Not reported
Waste Minimization Code Description:	Not reported
Consent Number:	Not reported
EPA Waste Indicator:	Y

Manifest Tracking Number:	000945603WAS
Waste Line Number:	4
U.S. DOT Hazardous Indicator:	N

JC PENNEY STORE #1959 (Continued) **1024817768**

U.S. DOT ID Number:	Not reported
U.S. DOT Description:	Not reported
Non-Hazardous Waste Description:	NON RCRA HAZARDOUS WASTE SOLID
Number of Containers:	1
Container Type Code:	DF
Container Type Description:	Fiberboard or plastic drums, barrels, kegs
Waste Quantity:	40
Quantity Unit of Measure Code:	P
Quantity Unit of Measure Description:	Pounds
Waste Quantity, in Tons:	0.02
Acute Waste Quantity, in Tons:	0
Non-Acute Waste Quantity, in Tons:	0.02
Waste Quantity, in Kilograms:	18.1406
Acute Waste Quantity, in Kilograms:	0
Non-Acute Waste Quantity, in Kilorgrams:	18.1406
Management Method Code:	H141
Management Method Description:	STORAGE, BULKING AND/OR TRANSFER OFF SITE
Waste Residue Indicator:	N
Quantity Discrepancy Indicator:	N
Waste Type Discrepancy Indicator:	N
Waste Density:	Not reported
Waste Density Unit of Measure Code:	Not reported
Waste Density Unit of Measure Description:	Not reported
Form Code:	Not reported
Form Code Description:	Not reported
Source Code:	Not reported
Source Code Description:	Not reported
Waste Minimization Code:	Not reported
Waste Minimization Code Description:	Not reported
Consent Number:	Not reported
EPA Waste Indicator:	N

Manifest Tracking Number:	000945603WAS
Waste Line Number:	5
U.S. DOT Hazardous Indicator:	N
U.S. DOT ID Number:	Not reported
U.S. DOT Description:	Not reported
Non-Hazardous Waste Description:	NON RCRA HAZARDOUS WASTE LIQUID, (HOUSEHOLD PERSONAL CARE PRODUCTS SHAMPOO, LOTIONS)
Number of Containers:	17
Container Type Code:	DF
Container Type Description:	Fiberboard or plastic drums, barrels, kegs
Waste Quantity:	1700
Quantity Unit of Measure Code:	P
Quantity Unit of Measure Description:	Pounds
Waste Quantity, in Tons:	0.85
Acute Waste Quantity, in Tons:	0
Non-Acute Waste Quantity, in Tons:	0.85
Waste Quantity, in Kilograms:	770.9755
Acute Waste Quantity, in Kilograms:	0
Non-Acute Waste Quantity, in Kilorgrams:	770.9755
Management Method Code:	H141
Management Method Description:	STORAGE, BULKING AND/OR TRANSFER OFF SITE
Waste Residue Indicator:	N
Quantity Discrepancy Indicator:	N
Waste Type Discrepancy Indicator:	N
Waste Density:	Not reported

JC PENNEY STORE #1959 (Continued) **1024817768**

Waste Density Unit of Measure Code: Not reported
Waste Density Unit of Measure Description: Not reported
Form Code: Not reported
Form Code Description: Not reported
Source Code: Not reported
Source Code Description: Not reported
Waste Minimization Code: Not reported
Waste Minimization Code Description: Not reported
Consent Number: Not reported
EPA Waste Indicator: N

Manifest Tracking Number: 000945603WAS
Waste Line Number: 6
U.S. DOT Hazardous Indicator: Y
U.S. DOT ID Number: UN3139
U.S. DOT Description: Un3139,Waste Oxidizing Liquid, N.O.S.,5.1, Pgii,(Hydrogen Peroxide),Erg#140
Non-Hazardous Waste Description: Not reported
Number of Containers: 5
Container Type Code: DF
Container Type Description: Fiberboard or plastic drums, barrels, kegs
Waste Quantity: 290
Quantity Unit of Measure Code: P
Quantity Unit of Measure Description: Pounds
Waste Quantity, in Tons: 0.145
Acute Waste Quantity, in Tons: 0
Non-Acute Waste Quantity, in Tons: 0.145
Waste Quantity, in Kilograms: 131.51935
Acute Waste Quantity, in Kilograms: 0
Non-Acute Waste Quantity, in Kilorgrams: 131.51935
Management Method Code: H141
Management Method Description: STORAGE, BULKING AND/OR TRANSFER OFF SITE
Waste Residue Indicator: N
Quantity Discrepancy Indicator: N
Waste Type Discrepancy Indicator: N
Waste Density: Not reported
Waste Density Unit of Measure Code: Not reported
Waste Density Unit of Measure Description: Not reported
Form Code: Not reported
Form Code Description: Not reported
Source Code: Not reported
Source Code Description: Not reported
Waste Minimization Code: Not reported
Waste Minimization Code Description: Not reported
Consent Number: Not reported
EPA Waste Indicator: Y

Manifest Tracking Number: 000945603WAS
Waste Line Number: 7
U.S. DOT Hazardous Indicator: N
U.S. DOT ID Number: Not reported
U.S. DOT Description: Not reported
Non-Hazardous Waste Description: NON-DOT UNIVERSAL WASTE- LAMPS,(4 FOOT FLUORESCENT LAMPS)
Number of Containers: 1
Container Type Code: CF
Container Type Description: Fiber or plastic boxes, cartons, cases
Waste Quantity: 60

JC PENNEY STORE #1959 (Continued) **1024817768**

Quantity Unit of Measure Code:	P
Quantity Unit of Measure Description:	Pounds
Waste Quantity, in Tons:	0.03
Acute Waste Quantity, in Tons:	0
Non-Acute Waste Quantity, in Tons:	0.03
Waste Quantity, in Kilograms:	27.2109
Acute Waste Quantity, in Kilograms:	0
Non-Acute Waste Quantity, in Kilorgrams:	27.2109
Management Method Code:	H141
Management Method Description:	STORAGE, BULKING AND/OR TRANSFER OFF SITE
Waste Residue Indicator:	N
Quantity Discrepancy Indicator:	N
Waste Type Discrepancy Indicator:	N
Waste Density:	Not reported
Waste Density Unit of Measure Code:	Not reported
Waste Density Unit of Measure Description:	Not reported
Form Code:	Not reported
Form Code Description:	Not reported
Source Code:	Not reported
Source Code Description:	Not reported
Waste Minimization Code:	Not reported
Waste Minimization Code Description:	Not reported
Consent Number:	Not reported
EPA Waste Indicator:	N

Click this hyperlink while viewing on your computer to access
8 additional US EManifest: record(s) in the EDR Site Report.

C129 **JC PENNY COMPANY, STORE #J1959-6** **EMI S113747716**
1122 EL CAMINO REAL **CERS N/A**
< 1/8 **SAN BRUNO, CA 94066**
1 ft.

Site 7 of 13 in cluster C

Relative: Lower
Actual: 43 ft.

EMI:

Name:	JC PENNY COMPANY, STORE #J1959
Address:	1122 EL CAMINO REAL
City,State,Zip:	SAN BRUNO, CA 94066
Year:	2009
County Code:	41
Air Basin:	SF
Facility ID:	16395
Air District Name:	BA
SIC Code:	4931
Air District Name:	BAY AREA AQMD
Community Health Air Pollution Info System:	Not reported
Consolidated Emission Reporting Rule:	Not reported
Total Organic Hydrocarbon Gases Tons/Yr:	0
Reactive Organic Gases Tons/Yr:	0
Carbon Monoxide Emissions Tons/Yr:	0.001
NOX - Oxides of Nitrogen Tons/Yr:	5.0000000000000001E-3
SOX - Oxides of Sulphur Tons/Yr:	0
Particulate Matter Tons/Yr:	0
Part. Matter 10 Micrometers and Smllr Tons/Yr:	0

Name:	JC PENNY COMPANY, STORE #J1959
Address:	1122 EL CAMINO REAL
City,State,Zip:	SAN BRUNO, CA 94066

JC PENNY COMPANY, STORE #J1959-6 (Continued) **S113747716**

Year:	2010
County Code:	41
Air Basin:	SF
Facility ID:	16395
Air District Name:	BA
SIC Code:	4931
Air District Name:	BAY AREA AQMD
Community Health Air Pollution Info System:	Not reported
Consolidated Emission Reporting Rule:	Not reported
Total Organic Hydrocarbon Gases Tons/Yr:	0
Reactive Organic Gases Tons/Yr:	0
Carbon Monoxide Emissions Tons/Yr:	0.001
NOX - Oxides of Nitrogen Tons/Yr:	7.0000000000000001E-3
SOX - Oxides of Sulphur Tons/Yr:	0
Particulate Matter Tons/Yr:	0
Part. Matter 10 Micrometers and Smllr Tons/Yr:	0

Name:	JC PENNY COMPANY, STORE #J1959
Address:	1122 EL CAMINO REAL
City,State,Zip:	SAN BRUNO, CA 94066
Year:	2011
County Code:	41
Air Basin:	SF
Facility ID:	16395
Air District Name:	BA
SIC Code:	4931
Air District Name:	BAY AREA AQMD
Community Health Air Pollution Info System:	Not reported
Consolidated Emission Reporting Rule:	Not reported
Total Organic Hydrocarbon Gases Tons/Yr:	0
Reactive Organic Gases Tons/Yr:	0
Carbon Monoxide Emissions Tons/Yr:	0.001
NOX - Oxides of Nitrogen Tons/Yr:	0.007
SOX - Oxides of Sulphur Tons/Yr:	0
Particulate Matter Tons/Yr:	0
Part. Matter 10 Micrometers and Smllr Tons/Yr:	0

Name:	JC PENNY COMPANY, STORE #J1959
Address:	1122 EL CAMINO REAL
City,State,Zip:	SAN BRUNO, CA 94066
Year:	2012
County Code:	41
Air Basin:	SF
Facility ID:	16395
Air District Name:	BA
SIC Code:	4931
Air District Name:	BAY AREA AQMD
Community Health Air Pollution Info System:	Not reported
Consolidated Emission Reporting Rule:	Not reported
Total Organic Hydrocarbon Gases Tons/Yr:	0
Reactive Organic Gases Tons/Yr:	0
Carbon Monoxide Emissions Tons/Yr:	0.001
NOX - Oxides of Nitrogen Tons/Yr:	0.007
SOX - Oxides of Sulphur Tons/Yr:	0
Particulate Matter Tons/Yr:	0
Part. Matter 10 Micrometers and Smllr Tons/Yr:	0

JC PENNY COMPANY, STORE #J1959-6 (Continued) **S113747716**

Name:	JC PENNY COMPANY, STORE #J1959
Address:	1122 EL CAMINO REAL
City,State,Zip:	SAN BRUNO, CA 94066
Year:	2013
County Code:	41
Air Basin:	SF
Facility ID:	16395
Air District Name:	BA
SIC Code:	4931
Air District Name:	BAY AREA AQMD
Community Health Air Pollution Info System:	Not reported
Consolidated Emission Reporting Rule:	Not reported
Total Organic Hydrocarbon Gases Tons/Yr:	0
Reactive Organic Gases Tons/Yr:	0
Carbon Monoxide Emissions Tons/Yr:	0.001
NOX - Oxides of Nitrogen Tons/Yr:	0.007
SOX - Oxides of Sulphur Tons/Yr:	0
Particulate Matter Tons/Yr:	0.001
Part. Matter 10 Micrometers and Smllr Tons/Yr:	0

Name:	JC PENNY COMPANY, STORE #J1959-6
Address:	1122 EL CAMINO REAL
City,State,Zip:	SAN BRUNO, CA 94066
Year:	2014
County Code:	41
Air Basin:	SF
Facility ID:	16395
Air District Name:	BA
SIC Code:	4931
Air District Name:	BAY AREA AQMD
Community Health Air Pollution Info System:	Not reported
Consolidated Emission Reporting Rule:	Not reported
Total Organic Hydrocarbon Gases Tons/Yr:	0.000496126
Reactive Organic Gases Tons/Yr:	0
Carbon Monoxide Emissions Tons/Yr:	0.001498196
NOX - Oxides of Nitrogen Tons/Yr:	0.006891386
SOX - Oxides of Sulphur Tons/Yr:	3.195e-006
Particulate Matter Tons/Yr:	0.000513007
Part. Matter 10 Micrometers and Smllr Tons/Yr:	0.000492486

Name:	JC PENNY COMPANY, STORE #J1959-6
Address:	1122 EL CAMINO REAL
City,State,Zip:	SAN BRUNO, CA 94066
Year:	2015
County Code:	41
Air Basin:	SF
Facility ID:	16395
Air District Name:	BA
SIC Code:	4931
Air District Name:	BAY AREA AQMD
Community Health Air Pollution Info System:	Not reported
Consolidated Emission Reporting Rule:	Not reported
Total Organic Hydrocarbon Gases Tons/Yr:	0.000136435
Reactive Organic Gases Tons/Yr:	0.000132832
Carbon Monoxide Emissions Tons/Yr:	0.000412006
NOX - Oxides of Nitrogen Tons/Yr:	0.00189514
SOX - Oxides of Sulphur Tons/Yr:	8.79e-007

JC PENNY COMPANY, STORE #J1959-6 (Continued) **S113747716**

Particulate Matter Tons/Yr: 2.7065e-005
Part. Matter 10 Micrometers and Smllr Tons/Yr: 2.5983e-005

Name: JC PENNY COMPANY, STORE #J1959-6
Address: 1122 EL CAMINO REAL
City,State,Zip: SAN BRUNO, CA 94066
Year: 2016
County Code: 41
Air Basin: SF
Facility ID: 16395
Air District Name: BA
SIC Code: 4931
Air District Name: BAY AREA AQMD
Community Health Air Pollution Info System: Not reported
Consolidated Emission Reporting Rule: Not reported
Total Organic Hydrocarbon Gases Tons/Yr: 0.000136435
Reactive Organic Gases Tons/Yr: 0.0001198581475
Carbon Monoxide Emissions Tons/Yr: 0.000412006
NOX - Oxides of Nitrogen Tons/Yr: 0.00189514
SOX - Oxides of Sulphur Tons/Yr: 8.79e-007
Particulate Matter Tons/Yr: 2.7065e-005
Part. Matter 10 Micrometers and Smllr Tons/Yr: 2.5983e-005

Name: JC PENNY COMPANY STORE #J1959-6
Address: 1122 EL CAMINO REAL
City,State,Zip: SAN BRUNO, CA 94066
Year: 2018
County Code: 41
Air Basin: SF
Facility ID: 16395
Air District Name: BA
SIC Code: 4931
Air District Name: BAY AREA AQMD
Community Health Air Pollution Info System: Not reported
Consolidated Emission Reporting Rule: Not reported
Total Organic Hydrocarbon Gases Tons/Yr: 0.000139779
Reactive Organic Gases Tons/Yr: 0.0001227958515
Carbon Monoxide Emissions Tons/Yr: 0.000371074
NOX - Oxides of Nitrogen Tons/Yr: 0.001722048
SOX - Oxides of Sulphur Tons/Yr: 6.72e-007
Particulate Matter Tons/Yr: 1.4189134809e-005
Part. Matter 10 Micrometers and Smllr Tons/Yr: 1.4104e-005

Name: JC PENNY COMPANY STORE #J1959-6
Address: 1122 EL CAMINO REAL
City,State,Zip: SAN BRUNO, CA 94066
Year: 2019
County Code: 41
Air Basin: SF
Facility ID: 16395
Air District Name: BA
SIC Code: 4931
Air District Name: BAY AREA AQMD
Community Health Air Pollution Info System: Not reported
Consolidated Emission Reporting Rule: Not reported
Total Organic Hydrocarbon Gases Tons/Yr: 0.003268057
Reactive Organic Gases Tons/Yr: 0.0028709880745

JC PENNY COMPANY, STORE #J1959-6 (Continued) **S113747716**

Carbon Monoxide Emissions Tons/Yr:	0.008838308
NOX - Oxides of Nitrogen Tons/Yr:	0.041016101
SOX - Oxides of Sulphur Tons/Yr:	1.6005e-005
Particulate Matter Tons/Yr:	0.000349934
Part. Matter 10 Micrometers and Smllr Tons/Yr:	0.000335936

Name:	JC PENNY COMPANY STORE #J1959-6
Address:	1122 EL CAMINO REAL
City,State,Zip:	SAN BRUNO, CA 94066
Year:	2020
County Code:	41
Air Basin:	SF
Facility ID:	16395
Air District Name:	BA
SIC Code:	4931
Air District Name:	BAY AREA AQMD
Community Health Air Pollution Info System:	Not reported
Consolidated Emission Reporting Rule:	Not reported
Total Organic Hydrocarbon Gases Tons/Yr:	0.000137208
Reactive Organic Gases Tons/Yr:	0.000120537228
Carbon Monoxide Emissions Tons/Yr:	0.000371074
NOX - Oxides of Nitrogen Tons/Yr:	0.001722048
SOX - Oxides of Sulphur Tons/Yr:	6.72e-007
Particulate Matter Tons/Yr:	1.4691e-005
Part. Matter 10 Micrometers and Smllr Tons/Yr:	1.4104e-005

Name:	JC PENNY COMPANY STORE #J1959-6
Address:	1122 EL CAMINO REAL
City,State,Zip:	SAN BRUNO, CA 94066
Year:	2021
County Code:	41
Air Basin:	SF
Facility ID:	16395
Air District Name:	BA
SIC Code:	4931
Air District Name:	BAY AREA AQMD
Community Health Air Pollution Info System:	Not reported
Consolidated Emission Reporting Rule:	Not reported
Total Organic Hydrocarbon Gases Tons/Yr:	0.000137208
Reactive Organic Gases Tons/Yr:	0.000120537228
Carbon Monoxide Emissions Tons/Yr:	0.000371074
NOX - Oxides of Nitrogen Tons/Yr:	0.001722562
SOX - Oxides of Sulphur Tons/Yr:	6.72e-007
Particulate Matter Tons/Yr:	1.47e-005
Part. Matter 10 Micrometers and Smllr Tons/Yr:	1.47e-005

Name:	JC PENNY COMPANY STORE #J1959-6
Address:	1122 EL CAMINO REAL
City,State,Zip:	SAN BRUNO, CA 94066
Year:	2022
County Code:	41
Air Basin:	SF
Facility ID:	16395
Air District Name:	BA
SIC Code:	4931
Air District Name:	BAY AREA AQMD
Community Health Air Pollution Info System:	Not reported

JC PENNY COMPANY, STORE #J1959-6 (Continued) **S113747716**

Consolidated Emission Reporting Rule:	Not reported
Total Organic Hydrocarbon Gases Tons/Yr:	0.000137
Reactive Organic Gases Tons/Yr:	0.000137
Carbon Monoxide Emissions Tons/Yr:	0.000371
NOX - Oxides of Nitrogen Tons/Yr:	0.00172
SOX - Oxides of Sulphur Tons/Yr:	6.72e-007
Particulate Matter Tons/Yr:	1.47e-005
Part. Matter 10 Micrometers and Smllr Tons/Yr:	1.47e-005

CERS:

Name:	JC PENNY COMPANY STORE #J1959-6
Address:	1122 EL CAMINO REAL
City,State,Zip:	SAN BRUNO, CA 94066
Site ID:	474556
CERS ID:	110058327430
CERS Description:	US EPA Air Emission Inventory System (EIS)

C130 **JC PENNEYS** **HWTS S112919905**
1122 EL CAMINO REAL **HAZNET N/A**
< 1/8 **SAN BRUNO, CA 94066**
1 ft.

Site 8 of 13 in cluster C

Relative: Lower
Actual: 43 ft.

HWTS:

Name:	JC PENNEYS
Address:	1122 EL CAMINO REAL
Address 2:	Not reported
City,State,Zip:	SAN BRUNO, CA 94066
EPA ID:	CAC002482855
Inactive Date:	09/10/2002
Create Date:	10/30/2001
Last Act Date:	Not reported
Mailing Name:	Not reported
Mailing Address:	6501 LEGACY DR
Mailing Address 2:	Not reported
Mailing City,State,Zip:	PLANO, TX 750240000
Owner Name:	JC PENNEYS
Owner Address:	6501 LEGACY DR
Owner Address 2:	Not reported
Owner City,State,Zip:	PLANO, TX 750240000
Owner Phone:	Not reported
Owner Fax:	Not reported
Contact Name:	ELIZABETH MOSELY/SUPERIOR SPEC
Contact Address:	218 CANTON ST
Contact Address 2:	Not reported
City,State,Zip:	STOUGHTON, MA 20720000
Contact Phone:	Not reported
Contact Fax:	Not reported
Facility Status:	Inactive
Facility Type:	TEMPORARY
Category:	STATE
Latitude:	37.635392
Longitude:	-122.42036

HAZNET:

Name:	JC PENNEYS
Address:	1122 EL CAMINO REAL

JC PENNEYS (Continued) **S112919905**

Address 2:	Not reported
City,State,Zip:	SAN BRUNO, CA 940660000
Contact:	ELIZABETH MOSELY/SUPERIOR SPEC
Telephone:	8004786055
Mailing Name:	Not reported
Mailing Address:	6501 LEGACY DR
Year:	2001
Gepaid:	CAC002482855
TSD EPA ID:	AZ0000337360
CA Waste Code:	261 - Polychlorinated biphenyls and material containing PCBs
Disposal Method:	R01 - Recycler
Tons:	2.4078

Additional Information:

Year:	2001
Gen EPA ID:	CAC002482855
Shipment Date:	20011115
Creation Date:	2/19/2002 0:00:00
Receipt Date:	20011121
Manifest ID:	21181173
Trans EPA ID:	WID988566543
Trans Name:	Not reported
Trans 2 EPA ID:	Not reported
Trans 2 Name:	Not reported
TSDF EPA ID:	AZ0000337360
Trans Name:	Not reported
TSDF Alt EPA ID:	Not reported
TSDF Alt Name:	Not reported
Waste Code Description:	261 - Not reported
RCRA Code:	Not reported
Meth Code:	R01 - Recycler
Quantity Tons:	2.4078
Waste Quantity:	2185
Quantity Unit:	K
Additional Code 1:	Not reported
Additional Code 2:	Not reported
Additional Code 3:	Not reported
Additional Code 4:	Not reported
Additional Code 5:	Not reported

B131 **KITS CAMERAS 1 HOUR NO 49** **FINDS 1016265245**
TANFORAN PARK SHOPPING CTR NO **ECHO N/A**
< 1/8 **SAN BRUNO, CA 94066**
1 ft.

Site 11 of 17 in cluster B

Relative: Higher

Actual: 53 ft.

FINDS:
Registry ID: 110008284098

Click Here for FRS Facility Detail Report:

Environmental Interest/Information System:
The Resource Conservation and Recovery Act Information System (RCRAInfo) is EPA's comprehensive information system in support of the Resource Conservation and Recovery Act (RCRA) of 1976 and the

KITS CAMERAS 1 HOUR NO 49 (Continued) **1016265245**

Hazardous and Solid Waste Amendments (HSWA) of 1984. It tracks many types of information about generators, transporters, treaters, storers, and disposers of hazardous waste.

Click this hyperlink while viewing on your computer to access additional FINDS: detail in the EDR Site Report.

ECHO:
Envid: 1016265245
Registry ID: 110008284098

DFR URL:
Name: KITS CAMERAS 1 HOUR NO 49
Address: TANFORAN PARK SHOPPING CTR NO
City,State,Zip: SAN BRUNO, CA 94066

B132 **GARDEN COURT CAFE** **San Mateo Co. BI** **S123180264**
124 TANFORAN PARK **N/A**
< 1/8 **SAN BRUNO, CA 94066**
1 ft.

Site 12 of 17 in cluster B

Relative: San Mateo Co. BI:
Higher
Actual: Name: GARDEN COURT CAFE
55 ft. Address: 124 TANFORAN PARK
City,State,Zip: SAN BRUNO, CA 94066
Region: SAN MATEO
Facility ID: FA0012096
Prog Element Code: STORMWATER ANNUAL INSPECTION FEE
Record Id: PR0043842
Description: STORMWATER ANNUAL FEE - INSP FREQ EVERY 2 YRS
Facility Status: Inactive, non-billable
Program Category: STORMWATER

B133 **BURGER KING** **San Mateo Co. BI** **S123180258**
118 TANFORAN PARK **N/A**
< 1/8 **SAN BRUNO, CA 94066**
1 ft.

Site 13 of 17 in cluster B

Relative: San Mateo Co. BI:
Higher
Actual: Name: BURGER KING
55 ft. Address: 118 TANFORAN PARK
City,State,Zip: SAN BRUNO, CA 94066
Region: SAN MATEO
Facility ID: FA0011937
Prog Element Code: STORMWATER ANNUAL INSPECTION FEE
Record Id: PR0043889
Description: STORMWATER ANNUAL FEE - INSP FREQ EVERY 2 YRS
Facility Status: Inactive, non-billable
Program Category: STORMWATER

C134 **RAQUEL ALARCONS** **San Mateo Co. BI** **S123179986**
1122 EL CAMINO REAL **N/A**
< 1/8 **SAN BRUNO, CA 94066**
1 ft.

Site 9 of 13 in cluster C

Relative: San Mateo Co. BI:
Lower
Actual: Name: RAQUEL ALARCONS
43 ft. Address: 1122 EL CAMINO REAL
City,State,Zip: SAN BRUNO, CA 94066
Region: SAN MATEO
Facility ID: FA0004676
Prog Element Code: STORMWATER ANNUAL INSPECTION FEE
Record Id: PR0043840
Description: STORMWATER ANNUAL FEE - INSP FREQ EVERY 2 YRS
Facility Status: Inactive, non-billable
Program Category: STORMWATER

B135 **PDQ ONE HOUR PHOTO** **HWTS** **S113169096**
210-D TANFORAN PARK **HAZNET** **N/A**
< 1/8 **SAN BRUNO, CA 94066**
1 ft.

Site 14 of 17 in cluster B

Relative: HWTS:
Higher
Actual: Name: PDQ ONE HOUR PHOTO
52 ft. Address: 210-D TANFORAN PARK
Address 2: Not reported
City,State,Zip: SAN BRUNO, CA 94066
EPA ID: CAL930344260
Inactive Date: 06/30/1996
Create Date: 02/03/1993
Last Act Date: Not reported
Mailing Name: Not reported
Mailing Address: 300 HAMILTON AVENUE
Mailing Address 2: Not reported
Mailing City,State,Zip: PALO ALTO, CA 943010000
Owner Name: PERRY PHOTOGRAPHIC COMPANY
Owner Address: 300 HAMILTON AVENUE
Owner Address 2: Not reported
Owner City,State,Zip: PALO ALTO, CA 943010000
Owner Phone: Not reported
Owner Fax: Not reported
Contact Name: UNDELIVERABLE 1996 FEES
Contact Address: Not reported
Contact Address 2: Not reported
City,State,Zip: Not reported
Contact Phone: Not reported
Contact Fax: Not reported
Facility Status: Inactive
Facility Type: PERMANENT
Category: STATE
Latitude: 37.63562036
Longitude: -122.4195845

HAZNET:
Name: PDQ ONE HOUR PHOTO
Address: 210-D TANFORAN PARK
Address 2: Not reported

PDQ ONE HOUR PHOTO (Continued) **S113169096**

City,State,Zip: SAN BRUNO, CA 940660000
Contact: UNDELIVERABLE 1996 FEES
Telephone: --
Mailing Name: Not reported
Mailing Address: 300 HAMILTON AVENUE

Year: 1993
Gepaid: CAL930344260
TSD EPA ID: CAD003963592
CA Waste Code: 171 - Metal sludge (Alkaline solution (pH >= 12.5) with metals)
Disposal Method: R01 - Recycler
Tons: 0.035

Additional Information:
Year: 1993
Gen EPA ID: CAL930344260

Shipment Date: 19930420
Creation Date: 9/7/1995 0:00:00
Receipt Date: 19930420
Manifest ID: 92724067
Trans EPA ID: CAD003963592
Trans Name: Not reported
Trans 2 EPA ID: Not reported
Trans 2 Name: Not reported
TSDF EPA ID: CAD003963592
Trans Name: Not reported
TSDF Alt EPA ID: Not reported
TSDF Alt Name: Not reported
Waste Code Description: 171 - Metal sludge (see 121
RCRA Code: Not reported
Meth Code: R01 - Recycler
Quantity Tons: 0.035
Waste Quantity: 70
Quantity Unit: P
Additional Code 1: Not reported
Additional Code 2: Not reported
Additional Code 3: Not reported
Additional Code 4: Not reported
Additional Code 5: Not reported

C136 **J C PENNEY** **HWTS** **S112856477**
1122 EL CAMINO REAL **HAZNET** **N/A**
< 1/8 **SAN BRUNO, CA 94066**
1 ft.

Site 10 of 13 in cluster C

Relative: HWTS:
Lower
Actual: Name: J C PENNEY
43 ft. Address: 1122 EL CAMINO REAL
Address 2: Not reported
City,State,Zip: SAN BRUNO, CA 94066
EPA ID: CAC000960672
Inactive Date: 10/25/2000
Create Date: 05/04/1994
Last Act Date: Not reported

J C PENNEY (Continued) **S112856477**

Mailing Name:	Not reported
Mailing Address:	1122 EL CAMINO REAL
Mailing Address 2:	Not reported
Mailing City,State,Zip:	SAN BRUNO, CA 940660000
Owner Name:	J C PENNEY COMPANY INC
Owner Address:	Not reported
Owner Address 2:	Not reported
Owner City,State,Zip:	Not reported
Owner Phone:	Not reported
Owner Fax:	Not reported
Contact Name:	FRANK GILL
Contact Address:	Not reported
Contact Address 2:	Not reported
City,State,Zip:	Not reported
Contact Phone:	Not reported
Contact Fax:	Not reported
Facility Status:	Inactive
Facility Type:	TEMPORARY
Category:	STATE
Latitude:	37.635392
Longitude:	-122.42036

HAZNET:

Name:	J C PENNEY
Address:	1122 EL CAMINO REAL
Address 2:	Not reported
City,State,Zip:	SAN BRUNO, CA 940660000
Contact:	FRANK GILL
Telephone:	5108873800
Mailing Name:	Not reported
Mailing Address:	1122 EL CAMINO REAL
Year:	1994
Gepaid:	CAC000960672
TSD EPA ID:	NVT330010000
CA Waste Code:	261 - Polychlorinated biphenyls and material containing PCBs
Disposal Method:	-
Tons:	2.4244

Additional Information:

Year:	1994
Gen EPA ID:	CAC000960672
Shipment Date:	19940718
Creation Date:	3/26/1996 0:00:00
Receipt Date:	19940721
Manifest ID:	93712002
Trans EPA ID:	CAD982519209
Trans Name:	Not reported
Trans 2 EPA ID:	Not reported
Trans 2 Name:	Not reported
TSDF EPA ID:	NVT330010000
Trans Name:	Not reported
TSDF Alt EPA ID:	Not reported
TSDF Alt Name:	Not reported

J C PENNEY (Continued) **S112856477**

Waste Code Description:	261 - Not reported
RCRA Code:	Not reported
Meth Code:	- Not reported
Quantity Tons:	2.4244
Waste Quantity:	2200
Quantity Unit:	K
Additional Code 1:	Not reported
Additional Code 2:	Not reported
Additional Code 3:	Not reported
Additional Code 4:	Not reported
Additional Code 5:	Not reported

C137 **JC PENNEY** **HIST UST** **U001594632**
1122 EL CAMINO REAL **N/A**
< 1/8 **SAN BRUNO, CA 94066**
1 ft.

Site 11 of 13 in cluster C

Relative: **Lower**
Actual: **43 ft.**

HIST UST:

Name:	JC PENNEY
Address:	1122 EL CAMINO REAL
City,State,Zip:	SAN BRUNO, CA 94066
File Number:	0002bf53
URL:	
Region:	STATE
Facility ID:	00000067235
Facility Type:	Other
Other Type:	AUTO REPAIR
Contact Name:	PAUL FISCHER
Telephone:	4158734100
Owner Name:	J.C. PENNEY CO.
Owner Address:	1122 EL CAMINO REAL
Owner City,St,Zip:	SAN BRUNO, CA 94066
Total Tanks:	0001
Tank Num:	001
Container Num:	1959-6
Year Installed:	1972
Tank Capacity:	00000500
Tank Used for:	WASTE
Type of Fuel:	5
Container Construction Thickness:	X
Leak Detection:	None

Click here for Geo Tracker PDF:

C138
< 1/8
1 ft.

PENNEY OPCO LLC 1959
1122 EL CAMINO REAL
SAN BRUNO, CA 94066

FINDS 1024679430
ECHO N/A

Site 12 of 13 in cluster C

Relative: Lower
Actual: 43 ft.

FINDS:
Registry ID: 110070467824

Click Here for FRS Facility Detail Report:

Environmental Interest/Information System:
The Resource Conservation and Recovery Act Information System (RCRAInfo) is EPA's comprehensive information system in support of the Resource Conservation and Recovery Act (RCRA) of 1976 and the Hazardous and Solid Waste Amendments (HSWA) of 1984. It tracks many types of information about generators, transporters, treaters, storers, and disposers of hazardous waste.

Click this hyperlink while viewing on your computer to access additional FINDS: detail in the EDR Site Report.

ECHO:
Envid: 1024679430
Registry ID: 110070467824

DFR URL:
Name: PENNEY OPCO LLC 1959
Address: 1122 EL CAMINO REAL
City,State,Zip: SAN BRUNO, CA 94066

C139
< 1/8
1 ft.

JCPENNEY CO INC 1959
1122 EL CAMINO REAL
SAN BRUNO, CA 94066

HWTS S113148735
HAZNET N/A

Site 13 of 13 in cluster C

Relative: Lower
Actual: 43 ft.

HWTS:
Name: JCPENNEY CO INC 1959
Address: 1122 EL CAMINO REAL
Address 2: Not reported
City,State,Zip: SAN BRUNO, CA 94066
EPA ID: CAL000322589
Inactive Date: 10/15/2021
Create Date: 07/24/2007
Last Act Date: Not reported
Mailing Name: Not reported
Mailing Address: 1122 EL CAMINO REAL
Mailing Address 2: Not reported
Mailing City,State,Zip: SAN BRUNO, CA 940662406
Owner Name: JCPENNEY CO INC
Owner Address: 6501 LEGACY DR
Owner Address 2: Not reported
Owner City,State,Zip: PLANO, TX 75024
Owner Phone: Not reported
Owner Fax: Not reported
Contact Name: SCOTT SMITH
Contact Address: 2401 S STEMMONS FREEWAY
Contact Address 2: Not reported
City,State,Zip: LEWISVILLE, TX 75067
Contact Phone: Not reported

JCPENNEY CO INC 1959 (Continued) **S113148735**

Contact Fax:	Not reported
Facility Status:	Inactive
Facility Type:	PERMANENT
Category:	STATE
Latitude:	37.6354
Longitude:	-122.41745

NAICS:

EPA ID:	CAL000322589
Create Date:	2007-07-24 14:53:43.883
NAICS Code:	45211
NAICS Description:	Department Stores
Issued EPA ID Date:	2007-07-24 14:53:43.85300
Inactive Date:	Not reported
Facility Name:	JC PENNEY STORE #1959
Facility Address:	1122 EL CAMINO REAL
Facility Address 2:	Not reported
Facility City:	SAN BRUNO
Facility County:	Not reported
Facility State:	CA
Facility Zip:	940662406

HAZNET:

Name:	JCPENNEY CO INC 1959
Address:	1122 EL CAMINO REAL
Address 2:	Not reported
City,State,Zip:	SAN BRUNO, CA 940662406
Contact:	SCOTT SMITH
Telephone:	9724317921
Mailing Name:	Not reported
Mailing Address:	1122 EL CAMINO REAL
Year:	2021
Gepaid:	CAL000322589
TSD EPA ID:	AZD081705402
CA Waste Code:	331 - Off-specification, aged or surplus organics
Disposal Method:	H141 - Storage, Bulking, And/Or Transfer Off Site--No Treatment/Reovery (H010-H129) Or (H131-H135)
Tons:	0.0875
Year:	2021
Gepaid:	CAL000322589
TSD EPA ID:	AZD081705402
CA Waste Code:	331 - Off-specification, aged or surplus organics
Disposal Method:	H061 - Fuel Blending Prior To Energy Recovery At Another Site
Tons:	0.7585
Year:	2021
Gepaid:	CAL000322589
TSD EPA ID:	AZD081705402
CA Waste Code:	551 - Laboratory waste chemicals
Disposal Method:	H141 - Storage, Bulking, And/Or Transfer Off Site--No Treatment/Reovery (H010-H129) Or (H131-H135)
Tons:	0.0625
Year:	2021

JCPENNEY CO INC 1959 (Continued) **S113148735**

Gepaid:	CAL000322589
TSD EPA ID:	AZD081705402
CA Waste Code:	123 - Unspecified alkaline solution
Disposal Method:	H141 - Storage, Bulking, And/Or Transfer Off Site--No Treatment/Reovery (H010-H129) Or (H131-H135)
Tons:	0.275
Year:	2021
Gepaid:	CAL000322589
TSD EPA ID:	AZD081705402
CA Waste Code:	214 - Unspecified solvent mixture
Disposal Method:	H061 - Fuel Blending Prior To Energy Recovery At Another Site
Tons:	0.0925
Year:	2021
Gepaid:	CAL000322589
TSD EPA ID:	AZD081705402
CA Waste Code:	181 - Other inorganic solid waste
Disposal Method:	H141 - Storage, Bulking, And/Or Transfer Off Site--No Treatment/Reovery (H010-H129) Or (H131-H135)
Tons:	0.085
Year:	2020
Gepaid:	CAL000322589
TSD EPA ID:	AZD081705402
CA Waste Code:	331 - Off-specification, aged or surplus organics
Disposal Method:	H141 - Storage, Bulking, And/Or Transfer Off Site--No Treatment/Reovery (H010-H129) Or (H131-H135)
Tons:	0.75
Year:	2020
Gepaid:	CAL000322589
TSD EPA ID:	AZD081705402
CA Waste Code:	551 - Laboratory waste chemicals
Disposal Method:	H141 - Storage, Bulking, And/Or Transfer Off Site--No Treatment/Reovery (H010-H129) Or (H131-H135)
Tons:	0.1075
Year:	2020
Gepaid:	CAL000322589
TSD EPA ID:	AZD081705402
CA Waste Code:	123 - Unspecified alkaline solution
Disposal Method:	H141 - Storage, Bulking, And/Or Transfer Off Site--No Treatment/Reovery (H010-H129) Or (H131-H135)
Tons:	0.135
Year:	2020
Gepaid:	CAL000322589
TSD EPA ID:	AZD081705402
CA Waste Code:	214 - Unspecified solvent mixture
Disposal Method:	H141 - Storage, Bulking, And/Or Transfer Off Site--No Treatment/Reovery (H010-H129) Or (H131-H135)
Tons:	0.135

Click this hyperlink while viewing on your computer to access
54 additional CA HAZNET: record(s) in the EDR Site Report.

JCPENNEY CO INC 1959 (Continued) **S113148735**

Additional Information:

Year:	2021
EM Manifest ID:	Not reported
Shipment Date:	8/18/2020
Shipment Date:	8/18/2020
Receipt Date:	8/27/2020
Manifest Number:	001039484WAS
Generator EPA ID:	CAL000322589
Name:	JC PENNEY STORE #1959
Address:	1122 EL CAMINO REAL
Address 2:	Not reported
City,State,Zip:	SAN BRUNO, CA
Telephone:	Not reported
Contact:	Not reported
Contact Telephone:	650-873-4100
Contact Email:	SGREE4@JCP.COM
Transporter 1 EPA ID:	IND058484114
Transporter Name:	HERITAGE TRANSPORT LLC
Transporter 1 Emergency Number:	Not reported
Transporter 2 EPA ID:	Not reported
Transporter Name 2:	Not reported
Transporter 2 Emergency Number:	Not reported
TSDF EPA ID:	AZD081705402
TSDF Name:	HERITAGE ENVIRONMENTAL SERVICES LLC
TSDF Address 1:	284 E STOREY RD
TSDF Address 2:	Not reported
TSDF City,State,Zip:	COOLIDGE, AZ 85128
TSDF Telephone:	Not reported
TSDFA EPA ID:	Not reported
Waste Code Description:	331 - Not reported
RCRA Code:	D001
Meth Code:	H141 - Not reported
Quantity Tons:	0.035
Waste Quantity:	70
Quantity Unit:	P

Year:	2021
EM Manifest ID:	Not reported
Shipment Date:	8/18/2020
Shipment Date:	8/18/2020
Receipt Date:	8/27/2020
Manifest Number:	001039484WAS
Generator EPA ID:	CAL000322589
Name:	JC PENNEY STORE #1959
Address:	1122 EL CAMINO REAL
Address 2:	Not reported
City,State,Zip:	SAN BRUNO, CA
Telephone:	Not reported
Contact:	Not reported
Contact Telephone:	650-873-4100
Contact Email:	SGREE4@JCP.COM
Transporter 1 EPA ID:	IND058484114
Transporter Name:	HERITAGE TRANSPORT LLC
Transporter 1 Emergency Number:	Not reported
Transporter 2 EPA ID:	Not reported
Transporter Name 2:	Not reported
Transporter 2 Emergency Number:	Not reported

JCPENNEY CO INC 1959 (Continued) **S113148735**

TSDF EPA ID:	AZD081705402
TSDF Name:	HERITAGE ENVIRONMENTAL SERVICES LLC
TSDF Address 1:	284 E STOREY RD
TSDF Address 2:	Not reported
TSDF City,State,Zip:	COOLIDGE, AZ 85128
TSDF Telephone:	Not reported
TSDFA EPA ID:	Not reported
Waste Code Description:	214 - Not reported
RCRA Code:	D001
Meth Code:	H141 - Not reported
Quantity Tons:	0.125
Waste Quantity:	250
Quantity Unit:	P
Year:	2021
EM Manifest ID:	Not reported
Shipment Date:	8/18/2020
Shipment Date:	8/18/2020
Receipt Date:	8/27/2020
Manifest Number:	001039484WAS
Generator EPA ID:	CAL000322589
Name:	JC PENNEY STORE #1959
Address:	1122 EL CAMINO REAL
Address 2:	Not reported
City,State,Zip:	SAN BRUNO, CA
Telephone:	Not reported
Contact:	Not reported
Contact Telephone:	650-873-4100
Contact Email:	SGREE4@JCP.COM
Transporter 1 EPA ID:	IND058484114
Transporter Name:	HERITAGE TRANSPORT LLC
Transporter 1 Emergency Number:	Not reported
Transporter 2 EPA ID:	Not reported
Transporter Name 2:	Not reported
Transporter 2 Emergency Number:	Not reported
TSDF EPA ID:	AZD081705402
TSDF Name:	HERITAGE ENVIRONMENTAL SERVICES LLC
TSDF Address 1:	284 E STOREY RD
TSDF Address 2:	Not reported
TSDF City,State,Zip:	COOLIDGE, AZ 85128
TSDF Telephone:	Not reported
TSDFA EPA ID:	Not reported
Waste Code Description:	331 - Not reported
RCRA Code:	Not reported
Meth Code:	H141 - Not reported
Quantity Tons:	0.325
Waste Quantity:	650
Quantity Unit:	P
Year:	2021
EM Manifest ID:	Not reported
Shipment Date:	8/18/2020
Shipment Date:	8/18/2020
Receipt Date:	8/27/2020
Manifest Number:	001039484WAS
Generator EPA ID:	CAL000322589
Name:	JC PENNEY STORE #1959

JCPENNEY CO INC 1959 (Continued) **S113148735**

Address:	1122 EL CAMINO REAL
Address 2:	Not reported
City,State,Zip:	SAN BRUNO, CA
Telephone:	Not reported
Contact:	Not reported
Contact Telephone:	650-873-4100
Contact Email:	SGREE4@JCP.COM
Transporter 1 EPA ID:	IND058484114
Transporter Name:	HERITAGE TRANSPORT LLC
Transporter 1 Emergency Number:	Not reported
Transporter 2 EPA ID:	Not reported
Transporter Name 2:	Not reported
Transporter 2 Emergency Number:	Not reported
TSDF EPA ID:	AZD081705402
TSDF Name:	HERITAGE ENVIRONMENTAL SERVICES LLC
TSDF Address 1:	284 E STOREY RD
TSDF Address 2:	Not reported
TSDF City,State,Zip:	COOLIDGE, AZ 85128
TSDF Telephone:	Not reported
TSDFA EPA ID:	Not reported
Waste Code Description:	123 - Not reported
RCRA Code:	D002
Meth Code:	H141 - Not reported
Quantity Tons:	0.06
Waste Quantity:	120
Quantity Unit:	P

Year:	2021
EM Manifest ID:	Not reported
Shipment Date:	8/18/2020
Shipment Date:	8/18/2020
Receipt Date:	8/27/2020
Manifest Number:	001039484WAS
Generator EPA ID:	CAL000322589
Name:	JC PENNEY STORE #1959
Address:	1122 EL CAMINO REAL
Address 2:	Not reported
City,State,Zip:	SAN BRUNO, CA
Telephone:	Not reported
Contact:	Not reported
Contact Telephone:	650-873-4100
Contact Email:	SGREE4@JCP.COM
Transporter 1 EPA ID:	IND058484114
Transporter Name:	HERITAGE TRANSPORT LLC
Transporter 1 Emergency Number:	Not reported
Transporter 2 EPA ID:	Not reported
Transporter Name 2:	Not reported
Transporter 2 Emergency Number:	Not reported
TSDF EPA ID:	AZD081705402
TSDF Name:	HERITAGE ENVIRONMENTAL SERVICES LLC
TSDF Address 1:	284 E STOREY RD
TSDF Address 2:	Not reported
TSDF City,State,Zip:	COOLIDGE, AZ 85128
TSDF Telephone:	Not reported
TSDFA EPA ID:	Not reported
Waste Code Description:	- Not reported
RCRA Code:	Not reported

JCPENNEY CO INC 1959 (Continued) **S113148735**

Meth Code:	H141 - Not reported
Quantity Tons:	0.02
Waste Quantity:	40
Quantity Unit:	P
Year:	2021
EM Manifest ID:	Not reported
Shipment Date:	8/18/2020
Shipment Date:	8/18/2020
Receipt Date:	8/27/2020
Manifest Number:	001039484WAS
Generator EPA ID:	CAL000322589
Name:	JC PENNEY STORE #1959
Address:	1122 EL CAMINO REAL
Address 2:	Not reported
City,State,Zip:	SAN BRUNO, CA
Telephone:	Not reported
Contact:	Not reported
Contact Telephone:	650-873-4100
Contact Email:	SGREE4@JCP.COM
Transporter 1 EPA ID:	IND058484114
Transporter Name:	HERITAGE TRANSPORT LLC
Transporter 1 Emergency Number:	Not reported
Transporter 2 EPA ID:	Not reported
Transporter Name 2:	Not reported
Transporter 2 Emergency Number:	Not reported
TSDF EPA ID:	AZD081705402
TSDF Name:	HERITAGE ENVIRONMENTAL SERVICES LLC
TSDF Address 1:	284 E STOREY RD
TSDF Address 2:	Not reported
TSDF City,State,Zip:	COOLIDGE, AZ 85128
TSDF Telephone:	Not reported
TSDFA EPA ID:	Not reported
Waste Code Description:	551 - Not reported
RCRA Code:	D001
Meth Code:	H141 - Not reported
Quantity Tons:	0.045
Waste Quantity:	90
Quantity Unit:	P
Year:	2021
EM Manifest ID:	Not reported
Shipment Date:	2/21/2020
Shipment Date:	2/21/2020
Receipt Date:	3/10/2020
Manifest Number:	000862010WAS
Generator EPA ID:	CAL000322589
Name:	JC PENNEY STORE #1959
Address:	1122 EL CAMINO REAL
Address 2:	Not reported
City,State,Zip:	SAN BRUNO, CA 94066-2406
Telephone:	Not reported
Contact:	Not reported
Contact Telephone:	650-873-4100
Contact Email:	SGREE4@JCP.COM
Transporter 1 EPA ID:	IND058484114
Transporter Name:	HERITAGE TRANSPORT LLC

JCPENNEY CO INC 1959 (Continued) **S113148735**

Transporter 1 Emergency Number:	Not reported
Transporter 2 EPA ID:	AZR000516211
Transporter Name 2:	SALT RIVER EXTRACTION
Transporter 2 Emergency Number:	Not reported
TSDF EPA ID:	AZD081705402
TSDF Name:	HERITAGE ENVIRONMENTAL SERVICES LLC
TSDF Address 1:	EAST STOREY ROAD
TSDF Address 2:	Not reported
TSDF City,State,Zip:	COOLIDGE, AZ 85128-9205
TSDF Telephone:	Not reported
TSDFA EPA ID:	Not reported
Waste Code Description:	551 - Not reported
RCRA Code:	D001
Meth Code:	H141 - Not reported
Quantity Tons:	0.0175
Waste Quantity:	35
Quantity Unit:	P

Year:	2021
EM Manifest ID:	Not reported
Shipment Date:	2/21/2020
Shipment Date:	2/21/2020
Receipt Date:	3/10/2020
Manifest Number:	000862010WAS
Generator EPA ID:	CAL000322589
Name:	JC PENNEY STORE #1959
Address:	1122 EL CAMINO REAL
Address 2:	Not reported
City,State,Zip:	SAN BRUNO, CA 94066-2406
Telephone:	Not reported
Contact:	Not reported
Contact Telephone:	650-873-4100
Contact Email:	SGREE4@JCP.COM
Transporter 1 EPA ID:	IND058484114
Transporter Name:	HERITAGE TRANSPORT LLC
Transporter 1 Emergency Number:	Not reported
Transporter 2 EPA ID:	AZR000516211
Transporter Name 2:	SALT RIVER EXTRACTION
Transporter 2 Emergency Number:	Not reported
TSDF EPA ID:	AZD081705402
TSDF Name:	HERITAGE ENVIRONMENTAL SERVICES LLC
TSDF Address 1:	EAST STOREY ROAD
TSDF Address 2:	Not reported
TSDF City,State,Zip:	COOLIDGE, AZ 85128-9205
TSDF Telephone:	Not reported
TSDFA EPA ID:	Not reported
Waste Code Description:	331 - Not reported
RCRA Code:	Not reported
Meth Code:	H141 - Not reported
Quantity Tons:	0.375
Waste Quantity:	750
Quantity Unit:	P

Year:	2021
EM Manifest ID:	Not reported
Shipment Date:	2/21/2020
Shipment Date:	2/21/2020

JCPENNEY CO INC 1959 (Continued) **S113148735**

Receipt Date:	3/10/2020
Manifest Number:	000862010WAS
Generator EPA ID:	CAL000322589
Name:	JC PENNEY STORE #1959
Address:	1122 EL CAMINO REAL
Address 2:	Not reported
City,State,Zip:	SAN BRUNO, CA 94066-2406
Telephone:	Not reported
Contact:	Not reported
Contact Telephone:	650-873-4100
Contact Email:	SGREE4@JCP.COM
Transporter 1 EPA ID:	IND058484114
Transporter Name:	HERITAGE TRANSPORT LLC
Transporter 1 Emergency Number:	Not reported
Transporter 2 EPA ID:	AZR000516211
Transporter Name 2:	SALT RIVER EXTRACTION
Transporter 2 Emergency Number:	Not reported
TSDF EPA ID:	AZD081705402
TSDF Name:	HERITAGE ENVIRONMENTAL SERVICES LLC
TSDF Address 1:	EAST STOREY ROAD
TSDF Address 2:	Not reported
TSDF City,State,Zip:	COOLIDGE, AZ 85128-9205
TSDF Telephone:	Not reported
TSDFA EPA ID:	Not reported
Waste Code Description:	123 - Not reported
RCRA Code:	D002
Meth Code:	H141 - Not reported
Quantity Tons:	0.03
Waste Quantity:	60
Quantity Unit:	P

Year:	2021
EM Manifest ID:	Not reported
Shipment Date:	2/21/2020
Shipment Date:	2/21/2020
Receipt Date:	3/10/2020
Manifest Number:	000862010WAS
Generator EPA ID:	CAL000322589
Name:	JC PENNEY STORE #1959
Address:	1122 EL CAMINO REAL
Address 2:	Not reported
City,State,Zip:	SAN BRUNO, CA 94066-2406
Telephone:	Not reported
Contact:	Not reported
Contact Telephone:	650-873-4100
Contact Email:	SGREE4@JCP.COM
Transporter 1 EPA ID:	IND058484114
Transporter Name:	HERITAGE TRANSPORT LLC
Transporter 1 Emergency Number:	Not reported
Transporter 2 EPA ID:	AZR000516211
Transporter Name 2:	SALT RIVER EXTRACTION
Transporter 2 Emergency Number:	Not reported
TSDF EPA ID:	AZD081705402
TSDF Name:	HERITAGE ENVIRONMENTAL SERVICES LLC
TSDF Address 1:	EAST STOREY ROAD
TSDF Address 2:	Not reported
TSDF City,State,Zip:	COOLIDGE, AZ 85128-9205

JCPENNEY CO INC 1959 (Continued) **S113148735**

TSDF Telephone:	Not reported
TSDFA EPA ID:	Not reported
Waste Code Description:	214 - Not reported
RCRA Code:	D001
Meth Code:	H141 - Not reported
Quantity Tons:	0.01
Waste Quantity:	20
Quantity Unit:	P

Additional Information:

Year:	2020
EM Manifest ID:	Not reported
Shipment Date:	8/18/2020
Shipment Date:	8/18/2020
Receipt Date:	8/27/2020
Manifest Number:	001039484WAS
Generator EPA ID:	CAL000322589
Name:	JC PENNEY STORE #1959
Address:	1122 EL CAMINO REAL
Address 2:	Not reported
City,State,Zip:	SAN BRUNO, CA
Telephone:	Not reported
Contact:	Not reported
Contact Telephone:	650-873-4100
Contact Email:	SGREE4@JCP.COM
Transporter 1 EPA ID:	IND058484114
Transporter Name:	HERITAGE TRANSPORT LLC
Transporter 1 Emergency Number:	Not reported
Transporter 2 EPA ID:	Not reported
Transporter Name 2:	Not reported
Transporter 2 Emergency Number:	Not reported
TSDF EPA ID:	AZD081705402
TSDF Name:	HERITAGE ENVIRONMENTAL SERVICES LLC
TSDF Address 1:	284 E STOREY RD
TSDF Address 2:	Not reported
TSDF City,State,Zip:	COOLIDGE, AZ 85128
TSDF Telephone:	Not reported
TSDFA EPA ID:	Not reported
Waste Code Description:	331 - Not reported
RCRA Code:	D001
Meth Code:	H141 - Not reported
Quantity Tons:	0.035
Waste Quantity:	70
Quantity Unit:	P

Year:	2020
EM Manifest ID:	Not reported
Shipment Date:	8/18/2020
Shipment Date:	8/18/2020
Receipt Date:	8/27/2020
Manifest Number:	001039484WAS
Generator EPA ID:	CAL000322589
Name:	JC PENNEY STORE #1959
Address:	1122 EL CAMINO REAL
Address 2:	Not reported
City,State,Zip:	SAN BRUNO, CA
Telephone:	Not reported

JCPENNEY CO INC 1959 (Continued) **S113148735**

Contact:	Not reported
Contact Telephone:	650-873-4100
Contact Email:	SGREE4@JCP.COM
Transporter 1 EPA ID:	IND058484114
Transporter Name:	HERITAGE TRANSPORT LLC
Transporter 1 Emergency Number:	Not reported
Transporter 2 EPA ID:	Not reported
Transporter Name 2:	Not reported
Transporter 2 Emergency Number:	Not reported
TSDF EPA ID:	AZD081705402
TSDF Name:	HERITAGE ENVIRONMENTAL SERVICES LLC
TSDF Address 1:	284 E STOREY RD
TSDF Address 2:	Not reported
TSDF City,State,Zip:	COOLIDGE, AZ 85128
TSDF Telephone:	Not reported
TSDFA EPA ID:	Not reported
Waste Code Description:	214 - Not reported
RCRA Code:	D001
Meth Code:	H141 - Not reported
Quantity Tons:	0.125
Waste Quantity:	250
Quantity Unit:	P

Year:	2020
EM Manifest ID:	Not reported
Shipment Date:	8/18/2020
Shipment Date:	8/18/2020
Receipt Date:	8/27/2020
Manifest Number:	001039484WAS
Generator EPA ID:	CAL000322589
Name:	JC PENNEY STORE #1959
Address:	1122 EL CAMINO REAL
Address 2:	Not reported
City,State,Zip:	SAN BRUNO, CA
Telephone:	Not reported
Contact:	Not reported
Contact Telephone:	650-873-4100
Contact Email:	SGREE4@JCP.COM
Transporter 1 EPA ID:	IND058484114
Transporter Name:	HERITAGE TRANSPORT LLC
Transporter 1 Emergency Number:	Not reported
Transporter 2 EPA ID:	Not reported
Transporter Name 2:	Not reported
Transporter 2 Emergency Number:	Not reported
TSDF EPA ID:	AZD081705402
TSDF Name:	HERITAGE ENVIRONMENTAL SERVICES LLC
TSDF Address 1:	284 E STOREY RD
TSDF Address 2:	Not reported
TSDF City,State,Zip:	COOLIDGE, AZ 85128
TSDF Telephone:	Not reported
TSDFA EPA ID:	Not reported
Waste Code Description:	123 - Not reported
RCRA Code:	D002
Meth Code:	H141 - Not reported
Quantity Tons:	0.06
Waste Quantity:	120
Quantity Unit:	P

JCPENNEY CO INC 1959 (Continued) **S113148735**

Year:	2020
EM Manifest ID:	Not reported
Shipment Date:	8/18/2020
Shipment Date:	8/18/2020
Receipt Date:	8/27/2020
Manifest Number:	001039484WAS
Generator EPA ID:	CAL000322589
Name:	JC PENNEY STORE #1959
Address:	1122 EL CAMINO REAL
Address 2:	Not reported
City,State,Zip:	SAN BRUNO, CA
Telephone:	Not reported
Contact:	Not reported
Contact Telephone:	650-873-4100
Contact Email:	SGREE4@JCP.COM
Transporter 1 EPA ID:	IND058484114
Transporter Name:	HERITAGE TRANSPORT LLC
Transporter 1 Emergency Number:	Not reported
Transporter 2 EPA ID:	Not reported
Transporter Name 2:	Not reported
Transporter 2 Emergency Number:	Not reported
TSDF EPA ID:	AZD081705402
TSDF Name:	HERITAGE ENVIRONMENTAL SERVICES LLC
TSDF Address 1:	284 E STOREY RD
TSDF Address 2:	Not reported
TSDF City,State,Zip:	COOLIDGE, AZ 85128
TSDF Telephone:	Not reported
TSDFA EPA ID:	Not reported
Waste Code Description:	- Not reported
RCRA Code:	Not reported
Meth Code:	H141 - Not reported
Quantity Tons:	0.02
Waste Quantity:	40
Quantity Unit:	P

Year:	2020
EM Manifest ID:	Not reported
Shipment Date:	8/18/2020
Shipment Date:	8/18/2020
Receipt Date:	8/27/2020
Manifest Number:	001039484WAS
Generator EPA ID:	CAL000322589
Name:	JC PENNEY STORE #1959
Address:	1122 EL CAMINO REAL
Address 2:	Not reported
City,State,Zip:	SAN BRUNO, CA
Telephone:	Not reported
Contact:	Not reported
Contact Telephone:	650-873-4100
Contact Email:	SGREE4@JCP.COM
Transporter 1 EPA ID:	IND058484114
Transporter Name:	HERITAGE TRANSPORT LLC
Transporter 1 Emergency Number:	Not reported
Transporter 2 EPA ID:	Not reported
Transporter Name 2:	Not reported
Transporter 2 Emergency Number:	Not reported
TSDF EPA ID:	AZD081705402

JCPENNEY CO INC 1959 (Continued) **S113148735**

TSDF Name:	HERITAGE ENVIRONMENTAL SERVICES LLC
TSDF Address 1:	284 E STOREY RD
TSDF Address 2:	Not reported
TSDF City,State,Zip:	COOLIDGE, AZ 85128
TSDF Telephone:	Not reported
TSDFA EPA ID:	Not reported
Waste Code Description:	551 - Not reported
RCRA Code:	D001
Meth Code:	H141 - Not reported
Quantity Tons:	0.045
Waste Quantity:	90
Quantity Unit:	P
Year:	2020
EM Manifest ID:	Not reported
Shipment Date:	8/18/2020
Shipment Date:	8/18/2020
Receipt Date:	8/27/2020
Manifest Number:	001039484WAS
Generator EPA ID:	CAL000322589
Name:	JC PENNEY STORE #1959
Address:	1122 EL CAMINO REAL
Address 2:	Not reported
City,State,Zip:	SAN BRUNO, CA
Telephone:	Not reported
Contact:	Not reported
Contact Telephone:	650-873-4100
Contact Email:	SGREE4@JCP.COM
Transporter 1 EPA ID:	IND058484114
Transporter Name:	HERITAGE TRANSPORT LLC
Transporter 1 Emergency Number:	Not reported
Transporter 2 EPA ID:	Not reported
Transporter Name 2:	Not reported
Transporter 2 Emergency Number:	Not reported
TSDF EPA ID:	AZD081705402
TSDF Name:	HERITAGE ENVIRONMENTAL SERVICES LLC
TSDF Address 1:	284 E STOREY RD
TSDF Address 2:	Not reported
TSDF City,State,Zip:	COOLIDGE, AZ 85128
TSDF Telephone:	Not reported
TSDFA EPA ID:	Not reported
Waste Code Description:	331 - Not reported
RCRA Code:	Not reported
Meth Code:	H141 - Not reported
Quantity Tons:	0.325
Waste Quantity:	650
Quantity Unit:	P
Year:	2020
EM Manifest ID:	Not reported
Shipment Date:	2/21/2020
Shipment Date:	2/21/2020
Receipt Date:	3/10/2020
Manifest Number:	000862010WAS
Generator EPA ID:	CAL000322589
Name:	JC PENNEY STORE #1959
Address:	1122 EL CAMINO REAL

JCPENNEY CO INC 1959 (Continued) **S113148735**

Address 2:	Not reported
City,State,Zip:	SAN BRUNO, CA 94066-2406
Telephone:	Not reported
Contact:	Not reported
Contact Telephone:	650-873-4100
Contact Email:	SGREE4@JCP.COM
Transporter 1 EPA ID:	IND058484114
Transporter Name:	HERITAGE TRANSPORT LLC
Transporter 1 Emergency Number:	Not reported
Transporter 2 EPA ID:	AZR000516211
Transporter Name 2:	SALT RIVER EXTRACTION
Transporter 2 Emergency Number:	Not reported
TSDF EPA ID:	AZD081705402
TSDF Name:	HERITAGE ENVIRONMENTAL SERVICES LLC
TSDF Address 1:	EAST STOREY ROAD
TSDF Address 2:	Not reported
TSDF City,State,Zip:	COOLIDGE, AZ 85128-9205
TSDF Telephone:	Not reported
TSDFA EPA ID:	Not reported
Waste Code Description:	551 - Not reported
RCRA Code:	D001
Meth Code:	H141 - Not reported
Quantity Tons:	0.0175
Waste Quantity:	35
Quantity Unit:	P

Year:	2020
EM Manifest ID:	Not reported
Shipment Date:	2/21/2020
Shipment Date:	2/21/2020
Receipt Date:	3/10/2020
Manifest Number:	000862010WAS
Generator EPA ID:	CAL000322589
Name:	JC PENNEY STORE #1959
Address:	1122 EL CAMINO REAL
Address 2:	Not reported
City,State,Zip:	SAN BRUNO, CA 94066-2406
Telephone:	Not reported
Contact:	Not reported
Contact Telephone:	650-873-4100
Contact Email:	SGREE4@JCP.COM
Transporter 1 EPA ID:	IND058484114
Transporter Name:	HERITAGE TRANSPORT LLC
Transporter 1 Emergency Number:	Not reported
Transporter 2 EPA ID:	AZR000516211
Transporter Name 2:	SALT RIVER EXTRACTION
Transporter 2 Emergency Number:	Not reported
TSDF EPA ID:	AZD081705402
TSDF Name:	HERITAGE ENVIRONMENTAL SERVICES LLC
TSDF Address 1:	EAST STOREY ROAD
TSDF Address 2:	Not reported
TSDF City,State,Zip:	COOLIDGE, AZ 85128-9205
TSDF Telephone:	Not reported
TSDFA EPA ID:	Not reported
Waste Code Description:	331 - Not reported
RCRA Code:	Not reported
Meth Code:	H141 - Not reported

JCPENNEY CO INC 1959 (Continued) **S113148735**

Quantity Tons:	0.375
Waste Quantity:	750
Quantity Unit:	P
Year:	2020
EM Manifest ID:	Not reported
Shipment Date:	2/21/2020
Shipment Date:	2/21/2020
Receipt Date:	3/10/2020
Manifest Number:	000862010WAS
Generator EPA ID:	CAL000322589
Name:	JC PENNEY STORE #1959
Address:	1122 EL CAMINO REAL
Address 2:	Not reported
City,State,Zip:	SAN BRUNO, CA 94066-2406
Telephone:	Not reported
Contact:	Not reported
Contact Telephone:	650-873-4100
Contact Email:	SGREE4@JCP.COM
Transporter 1 EPA ID:	IND058484114
Transporter Name:	HERITAGE TRANSPORT LLC
Transporter 1 Emergency Number:	Not reported
Transporter 2 EPA ID:	AZR000516211
Transporter Name 2:	SALT RIVER EXTRACTION
Transporter 2 Emergency Number:	Not reported
TSDF EPA ID:	AZD081705402
TSDF Name:	HERITAGE ENVIRONMENTAL SERVICES LLC
TSDF Address 1:	EAST STOREY ROAD
TSDF Address 2:	Not reported
TSDF City,State,Zip:	COOLIDGE, AZ 85128-9205
TSDF Telephone:	Not reported
TSDFA EPA ID:	Not reported
Waste Code Description:	- Not reported
RCRA Code:	Not reported
Meth Code:	H141 - Not reported
Quantity Tons:	0.015
Waste Quantity:	30
Quantity Unit:	P
Year:	2020
EM Manifest ID:	Not reported
Shipment Date:	2/21/2020
Shipment Date:	2/21/2020
Receipt Date:	3/10/2020
Manifest Number:	000862010WAS
Generator EPA ID:	CAL000322589
Name:	JC PENNEY STORE #1959
Address:	1122 EL CAMINO REAL
Address 2:	Not reported
City,State,Zip:	SAN BRUNO, CA 94066-2406
Telephone:	Not reported
Contact:	Not reported
Contact Telephone:	650-873-4100
Contact Email:	SGREE4@JCP.COM
Transporter 1 EPA ID:	IND058484114
Transporter Name:	HERITAGE TRANSPORT LLC
Transporter 1 Emergency Number:	Not reported

JCPENNEY CO INC 1959 (Continued) **S113148735**

Transporter 2 EPA ID:	AZR000516211
Transporter Name 2:	SALT RIVER EXTRACTION
Transporter 2 Emergency Number:	Not reported
TSDF EPA ID:	AZD081705402
TSDF Name:	HERITAGE ENVIRONMENTAL SERVICES LLC
TSDF Address 1:	EAST STOREY ROAD
TSDF Address 2:	Not reported
TSDF City,State,Zip:	COOLIDGE, AZ 85128-9205
TSDF Telephone:	Not reported
TSDFA EPA ID:	Not reported
Waste Code Description:	123 - Not reported
RCRA Code:	D002
Meth Code:	H141 - Not reported
Quantity Tons:	0.03
Waste Quantity:	60
Quantity Unit:	P

Additional Information:

Year:	2019
EM Manifest ID:	825432
Shipment Date:	8/10/2018
Shipment Date:	8/10/2018
Receipt Date:	9/5/2018
Manifest Number:	000809836WAS
Generator EPA ID:	CAL000322589
Name:	JC PENNEY STORE #1959
Address:	1122 EL CAMINO REAL
Address 2:	Not reported
City,State,Zip:	SAN BRUNO 94066-2406
Telephone:	800-326-1221
Contact:	Not reported
Contact Telephone:	972-431-3177
Contact Email:	Not reported
Transporter 1 EPA ID:	IND058484114
Transporter Name:	Not reported
Transporter 1 Emergency Number:	Not reported
Transporter 2 EPA ID:	AZR000516211
Transporter Name 2:	Not reported
Transporter 2 Emergency Number:	Not reported
TSDF EPA ID:	AZD081705402
TSDF Name:	HERITAGE ENVIRONMENTAL SERVICES LLC
TSDF Address 1:	284 EAST STOREY ROAD
TSDF Address 2:	Not reported
TSDF City,State,Zip:	COOLIDGE 85128-9205
TSDF Telephone:	Not reported
TSDFA EPA ID:	Not reported
Waste Code Description:	- Not reported
RCRA Code:	Not reported
Meth Code:	- Not reported
Quantity Tons:	Not reported
Waste Quantity:	Not reported
Quantity Unit:	Not reported

Federal:

Year:	2019
EM Manifest ID:	825432
Generator EPA ID:	CAL000322589

JCPENNEY CO INC 1959 (Continued) **S113148735**

Shipment Date:	2018-08-10
Manifest Number:	000809836WAS
Line Number:	1
Method Code:	H141
Quantity Tons:	0.06250
Quantity Waste:	125.000000
Quantity Unit:	P
Number of Containers:	1
Type of Container:	Fiberboard or plastic drums, barrels, kegs
Quantity Type:	Pounds
Federal Code:	D001

Year:	2019
EM Manifest ID:	825432
Generator EPA ID:	CAL000322589
Shipment Date:	2018-08-10
Manifest Number:	000809836WAS
Line Number:	5
Method Code:	H141
Quantity Tons:	0.20000
Quantity Waste:	400.000000
Quantity Unit:	P
Number of Containers:	4
Type of Container:	Fiberboard or plastic drums, barrels, kegs
Quantity Type:	Pounds
Federal Code:	D002

Year:	2019
EM Manifest ID:	825432
Generator EPA ID:	CAL000322589
Shipment Date:	2018-08-10
Manifest Number:	000809836WAS
Line Number:	6
Method Code:	H141
Quantity Tons:	0.07500
Quantity Waste:	150.000000
Quantity Unit:	P
Number of Containers:	1
Type of Container:	Fiberboard or plastic drums, barrels, kegs
Quantity Type:	Pounds
Federal Code:	D009

Year:	2019
EM Manifest ID:	825432
Generator EPA ID:	CAL000322589
Shipment Date:	2018-08-10
Manifest Number:	000809836WAS
Line Number:	11
Method Code:	H141
Quantity Tons:	0.20000
Quantity Waste:	400.000000
Quantity Unit:	P
Number of Containers:	4
Type of Container:	Fiberboard or plastic drums, barrels, kegs
Quantity Type:	Pounds
Federal Code:	D001

JCPENNEY CO INC 1959 (Continued) **S113148735**

State:

Year:	2019
EM Manifest ID:	825432
Generator EPA ID:	CAL000322589
Shipment Date:	2018-08-10
Manifest Number:	000809836WAS
Line Number:	1
Method Code:	H141
Quantity Tons:	0.06250
Quantity Waste:	125.000000
Quantity Unit:	P
Number of Containers:	1
Type of Container:	Fiberboard or plastic drums, barrels, kegs
Quantity Type:	Pounds
State Code:	331

Year:	2019
EM Manifest ID:	825432
Generator EPA ID:	CAL000322589
Shipment Date:	2018-08-10
Manifest Number:	000809836WAS
Line Number:	5
Method Code:	H141
Quantity Tons:	0.20000
Quantity Waste:	400.000000
Quantity Unit:	P
Number of Containers:	4
Type of Container:	Fiberboard or plastic drums, barrels, kegs
Quantity Type:	Pounds
State Code:	123

Year:	2019
EM Manifest ID:	825432
Generator EPA ID:	CAL000322589
Shipment Date:	2018-08-10
Manifest Number:	000809836WAS
Line Number:	6
Method Code:	H141
Quantity Tons:	0.07500
Quantity Waste:	150.000000
Quantity Unit:	P
Number of Containers:	1
Type of Container:	Fiberboard or plastic drums, barrels, kegs
Quantity Type:	Pounds
State Code:	181

Year:	2019
EM Manifest ID:	825432
Generator EPA ID:	CAL000322589
Shipment Date:	2018-08-10
Manifest Number:	000809836WAS
Line Number:	9
Method Code:	H141
Quantity Tons:	0.02500
Quantity Waste:	50.000000
Quantity Unit:	P
Number of Containers:	1

JCPENNEY CO INC 1959 (Continued) **S113148735**

Type of Container:	Fiberboard or plastic drums, barrels, kegs
Quantity Type:	Pounds
State Code:	331
Year:	2019
EM Manifest ID:	825432
Generator EPA ID:	CAL000322589
Shipment Date:	2018-08-10
Manifest Number:	000809836WAS
Line Number:	10
Method Code:	H141
Quantity Tons:	0.60000
Quantity Waste:	1200.000000
Quantity Unit:	P
Number of Containers:	12
Type of Container:	Fiberboard or plastic drums, barrels, kegs
Quantity Type:	Pounds
State Code:	331
Year:	2019
EM Manifest ID:	825432
Generator EPA ID:	CAL000322589
Shipment Date:	2018-08-10
Manifest Number:	000809836WAS
Line Number:	11
Method Code:	H141
Quantity Tons:	0.20000
Quantity Waste:	400.000000
Quantity Unit:	P
Number of Containers:	4
Type of Container:	Fiberboard or plastic drums, barrels, kegs
Quantity Type:	Pounds
State Code:	551
Year:	2019
EM Manifest ID:	517467
Shipment Date:	7/15/2019
Shipment Date:	7/15/2019
Receipt Date:	7/30/2019
Manifest Number:	000945838WAS
Generator EPA ID:	CAL000322589
Name:	JC PENNEY STORE #1959
Address:	1122 EL CAMINO REAL
Address 2:	Not reported
City,State,Zip:	SAN BRUNO 94066-2406
Telephone:	800-326-1221
Contact:	Not reported
Contact Telephone:	650-873-4100
Contact Email:	Not reported
Transporter 1 EPA ID:	IND058484114
Transporter Name:	Not reported
Transporter 1 Emergency Number:	Not reported
Transporter 2 EPA ID:	AZR000516211
Transporter Name 2:	Not reported
Transporter 2 Emergency Number:	Not reported
TSDF EPA ID:	AZD081705402

JCPENNEY CO INC 1959 (Continued) **S113148735**

TSDF Name: HERITAGE ENVIRONMENTAL SERVICES LLC
TSDF Address 1: 284 EAST STOREY ROAD
TSDF Address 2: Not reported
TSDF City,State,Zip: COOLIDGE 85128-9205
TSDF Telephone: Not reported
TSDFA EPA ID: Not reported
Waste Code Description: - Not reported
RCRA Code: Not reported
Meth Code: - Not reported
Quantity Tons: Not reported
Waste Quantity: Not reported
Quantity Unit: Not reported

Federal:
Year: 2019
EM Manifest ID: 517467
Generator EPA ID: CAL000322589
Shipment Date: 2019-07-15
Manifest Number: 000945838WAS
Line Number: 6
Method Code: H141
Quantity Tons: 0.17500
Quantity Waste: 350.000000
Quantity Unit: P
Number of Containers: 6
Type of Container: Fiberboard or plastic drums, barrels, kegs
Quantity Type: Pounds
Federal Code: D002

Year: 2019
EM Manifest ID: 517467
Generator EPA ID: CAL000322589
Shipment Date: 2019-07-15
Manifest Number: 000945838WAS
Line Number: 12
Method Code: H141
Quantity Tons: 0.19000
Quantity Waste: 380.000000
Quantity Unit: P
Number of Containers: 5
Type of Container: Fiberboard or plastic drums, barrels, kegs
Quantity Type: Pounds
Federal Code: D001

State:
Year: 2019
EM Manifest ID: 517467
Generator EPA ID: CAL000322589
Shipment Date: 2019-07-15
Manifest Number: 000945838WAS
Line Number: 6
Method Code: H141
Quantity Tons: 0.17500
Quantity Waste: 350.000000
Quantity Unit: P
Number of Containers: 6
Type of Container: Fiberboard or plastic drums, barrels, kegs

JCPENNEY CO INC 1959 (Continued) **S113148735**

Quantity Type:	Pounds
State Code:	123
Year:	2019
EM Manifest ID:	517467
Generator EPA ID:	CAL000322589
Shipment Date:	2019-07-15
Manifest Number:	000945838WAS
Line Number:	11
Method Code:	H141
Quantity Tons:	0.60000
Quantity Waste:	1200.000000
Quantity Unit:	P
Number of Containers:	6
Type of Container:	Fiberboard or plastic drums, barrels, kegs
Quantity Type:	Pounds
State Code:	331
Year:	2019
EM Manifest ID:	517467
Generator EPA ID:	CAL000322589
Shipment Date:	2019-07-15
Manifest Number:	000945838WAS
Line Number:	12
Method Code:	H141
Quantity Tons:	0.19000
Quantity Waste:	380.000000
Quantity Unit:	P
Number of Containers:	5
Type of Container:	Fiberboard or plastic drums, barrels, kegs
Quantity Type:	Pounds
State Code:	551
Year:	2019
EM Manifest ID:	442477
Shipment Date:	5/6/2019
Shipment Date:	5/6/2019
Receipt Date:	5/9/2019
Manifest Number:	016156139JJK
Generator EPA ID:	CAL000322589
Name:	JC PENNEY STORE #1959
Address:	1122 EL CAMINO REAL
Address 2:	Not reported
City,State,Zip:	SAN BRUNO 94066-2406
Telephone:	800-451-8346
Contact:	Not reported
Contact Telephone:	972-431-3177
Contact Email:	Not reported
Transporter 1 EPA ID:	CAR000181891
Transporter Name:	Not reported
Transporter 1 Emergency Number:	Not reported
Transporter 2 EPA ID:	CAR000045963
Transporter Name 2:	Not reported
Transporter 2 Emergency Number:	Not reported
TSDF EPA ID:	AZR000506980
TSDF Name:	SOUTH YUMA COUNTY LANDFILL

JCPENNEY CO INC 1959 (Continued) **S113148735**

TSDF Address 1:	19536 S AVENUE 1 E
TSDF Address 2:	Not reported
TSDF City,State,Zip:	YUMA 85365
TSDF Telephone:	Not reported
TSDFA EPA ID:	Not reported
Waste Code Description:	- Not reported
RCRA Code:	Not reported
Meth Code:	- Not reported
Quantity Tons:	Not reported
Waste Quantity:	Not reported
Quantity Unit:	Not reported

State:

Year:	2019
EM Manifest ID:	442477
Generator EPA ID:	CAL000322589
Shipment Date:	2019-05-06
Manifest Number:	016156139JJK
Line Number:	1
Method Code:	H132
Quantity Tons:	8.05000
Quantity Waste:	35.000000
Quantity Unit:	Y
Number of Containers:	1
Type of Container:	Metal boxes, cartons, cases (including roll offs)
Quantity Type:	Cubic Yards
State Code:	151

Year:	2019
EM Manifest ID:	442474
Shipment Date:	5/16/2019
Shipment Date:	5/16/2019
Receipt Date:	5/22/2019
Manifest Number:	016156118JJK
Generator EPA ID:	CAL000322589
Name:	JC PENNEY STORE #1959
Address:	1122 EL CAMINO REAL
Address 2:	Not reported
City,State,Zip:	SAN BRUNO 94066-2406
Telephone:	800-451-8346
Contact:	Not reported
Contact Telephone:	310-480-1060
Contact Email:	Not reported
Transporter 1 EPA ID:	CAR000181891
Transporter Name:	Not reported
Transporter 1 Emergency Number:	Not reported
Transporter 2 EPA ID:	CAR000045963
Transporter Name 2:	Not reported
Transporter 2 Emergency Number:	Not reported
TSDF EPA ID:	AZR000506980
TSDF Name:	SOUTH YUMA COUNTY LANDFILL
TSDF Address 1:	19536 S AVENUE 1 E
TSDF Address 2:	Not reported
TSDF City,State,Zip:	YUMA 85365
TSDF Telephone:	Not reported
TSDFA EPA ID:	Not reported
Waste Code Description:	- Not reported

JCPENNEY CO INC 1959 (Continued) **S113148735**

RCRA Code: Not reported
Meth Code: - Not reported
Quantity Tons: Not reported
Waste Quantity: Not reported
Quantity Unit: Not reported

State:
Year: 2019
EM Manifest ID: 442474
Generator EPA ID: CAL000322589
Shipment Date: 2019-05-16
Manifest Number: 016156118JJK
Line Number: 1
Method Code: H132
Quantity Tons: 7.36000
Quantity Waste: 32.000000
Quantity Unit: Y
Number of Containers: 1
Type of Container: Metal boxes, cartons, cases (including roll offs)
Quantity Type: Cubic Yards
State Code: 151

Year: 2019
EM Manifest ID: 381785
Shipment Date: 4/18/2019
Shipment Date: 4/18/2019
Receipt Date: 4/30/2019
Manifest Number: 000945603WAS
Generator EPA ID: CAL000322589
Name: JCPENNEY #1959
Address: 1122 EL CAMINO REAL
Address 2: Not reported
City,State,Zip: SAN BRUNO 94066-2406
Telephone: 800-326-1221
Contact: Not reported
Contact Telephone: 650-873-4100
Contact Email: Not reported
Transporter 1 EPA ID: IND058484114
Transporter Name: Not reported
Transporter 1 Emergency Number: Not reported
Transporter 2 EPA ID: AZR000516211
Transporter Name 2: Not reported
Transporter 2 Emergency Number: Not reported
TSDF EPA ID: AZD081705402
TSDF Name: HERITAGE ENVIRONMENTAL SERVICES LLC
TSDF Address 1: 284 EAST STOREY ROAD
TSDF Address 2: Not reported
TSDF City,State,Zip: COOLIDGE 85128-9205
TSDF Telephone: Not reported
TSDFA EPA ID: Not reported
Waste Code Description: - Not reported
RCRA Code: Not reported
Meth Code: - Not reported
Quantity Tons: Not reported
Waste Quantity: Not reported
Quantity Unit: Not reported

JCPENNEY CO INC 1959 (Continued) **S113148735**

Federal:

Year:	2019
EM Manifest ID:	381785
Generator EPA ID:	CAL000322589
Shipment Date:	2019-04-18
Manifest Number:	000945603WAS
Line Number:	2
Method Code:	H141
Quantity Tons:	0.05000
Quantity Waste:	100.000000
Quantity Unit:	P
Number of Containers:	1
Type of Container:	Fiberboard or plastic drums, barrels, kegs
Quantity Type:	Pounds
Federal Code:	D001

Year:	2019
EM Manifest ID:	381785
Generator EPA ID:	CAL000322589
Shipment Date:	2019-04-18
Manifest Number:	000945603WAS
Line Number:	4
Method Code:	H141
Quantity Tons:	0.05500
Quantity Waste:	110.000000
Quantity Unit:	P
Number of Containers:	2
Type of Container:	Fiberboard or plastic drums, barrels, kegs
Quantity Type:	Pounds
Federal Code:	D002

Year:	2019
EM Manifest ID:	381785
Generator EPA ID:	CAL000322589
Shipment Date:	2019-04-18
Manifest Number:	000945603WAS
Line Number:	5
Method Code:	H141
Quantity Tons:	0.02250
Quantity Waste:	45.000000
Quantity Unit:	P
Number of Containers:	1
Type of Container:	Fiberboard or plastic drums, barrels, kegs
Quantity Type:	Pounds
Federal Code:	D009

Year:	2019
EM Manifest ID:	381785
Generator EPA ID:	CAL000322589
Shipment Date:	2019-04-18
Manifest Number:	000945603WAS
Line Number:	9
Method Code:	H141
Quantity Tons:	0.14500
Quantity Waste:	290.000000
Quantity Unit:	P
Number of Containers:	5

JCPENNEY CO INC 1959 (Continued) **S113148735**

Type of Container: Fiberboard or plastic drums, barrels, kegs
Quantity Type: Pounds
Federal Code: D001

State:
Year: 2019
EM Manifest ID: 381785
Generator EPA ID: CAL000322589
Shipment Date: 2019-04-18
Manifest Number: 000945603WAS
Line Number: 2
Method Code: H141
Quantity Tons: 0.05000
Quantity Waste: 100.000000
Quantity Unit: P
Number of Containers: 1
Type of Container: Fiberboard or plastic drums, barrels, kegs
Quantity Type: Pounds
State Code: 214

Year: 2019
EM Manifest ID: 381785
Generator EPA ID: CAL000322589
Shipment Date: 2019-04-18
Manifest Number: 000945603WAS
Line Number: 4
Method Code: H141
Quantity Tons: 0.05500
Quantity Waste: 110.000000
Quantity Unit: P
Number of Containers: 2
Type of Container: Fiberboard or plastic drums, barrels, kegs
Quantity Type: Pounds
State Code: 123

Year: 2019
EM Manifest ID: 381785
Generator EPA ID: CAL000322589
Shipment Date: 2019-04-18
Manifest Number: 000945603WAS
Line Number: 5
Method Code: H141
Quantity Tons: 0.02250
Quantity Waste: 45.000000
Quantity Unit: P
Number of Containers: 1
Type of Container: Fiberboard or plastic drums, barrels, kegs
Quantity Type: Pounds
State Code: 181

Year: 2019
EM Manifest ID: 381785
Generator EPA ID: CAL000322589
Shipment Date: 2019-04-18
Manifest Number: 000945603WAS
Line Number: 7
Method Code: H141

JCPENNEY CO INC 1959 (Continued) **S113148735**

Quantity Tons:	0.02000
Quantity Waste:	40.000000
Quantity Unit:	P
Number of Containers:	1
Type of Container:	Fiberboard or plastic drums, barrels, kegs
Quantity Type:	Pounds
State Code:	331

Year:	2019
EM Manifest ID:	381785
Generator EPA ID:	CAL000322589
Shipment Date:	2019-04-18
Manifest Number:	000945603WAS
Line Number:	8
Method Code:	H141
Quantity Tons:	0.85000
Quantity Waste:	1700.000000
Quantity Unit:	P
Number of Containers:	17
Type of Container:	Fiberboard or plastic drums, barrels, kegs
Quantity Type:	Pounds
State Code:	331

Year:	2019
EM Manifest ID:	381785
Generator EPA ID:	CAL000322589
Shipment Date:	2019-04-18
Manifest Number:	000945603WAS
Line Number:	9
Method Code:	H141
Quantity Tons:	0.14500
Quantity Waste:	290.000000
Quantity Unit:	P
Number of Containers:	5
Type of Container:	Fiberboard or plastic drums, barrels, kegs
Quantity Type:	Pounds
State Code:	551

Year:	2019
EM Manifest ID:	247779
Shipment Date:	12/28/2018
Shipment Date:	12/28/2018
Receipt Date:	1/10/2019
Manifest Number:	000945339WAS
Generator EPA ID:	CAL000322589
Name:	JC PENNEY STORE #1959
Address:	1122 EL CAMINO REAL
Address 2:	Not reported
City,State,Zip:	SAN BRUNO 94066-2406
Telephone:	800-326-1221
Contact:	Not reported
Contact Telephone:	650-873-4100
Contact Email:	Not reported
Transporter 1 EPA ID:	IND058484114
Transporter Name:	Not reported
Transporter 1 Emergency Number:	Not reported

JCPENNEY CO INC 1959 (Continued) **S113148735**

Transporter 2 EPA ID:	AZR000516211
Transporter Name 2:	Not reported
Transporter 2 Emergency Number:	Not reported
TSDF EPA ID:	AZD081705402
TSDF Name:	HERITAGE ENVIRONMENTAL SERVICES LLC
TSDF Address 1:	284 EAST STOREY ROAD
TSDF Address 2:	Not reported
TSDF City,State,Zip:	COOLIDGE 85128-9205
TSDF Telephone:	Not reported
TSDFA EPA ID:	Not reported
Waste Code Description:	- Not reported
RCRA Code:	Not reported
Meth Code:	- Not reported
Quantity Tons:	Not reported
Waste Quantity:	Not reported
Quantity Unit:	Not reported

Federal:

Year:	2019
EM Manifest ID:	247779
Generator EPA ID:	CAL000322589
Shipment Date:	2018-12-28
Manifest Number:	000945339WAS
Line Number:	1
Method Code:	H141
Quantity Tons:	0.03500
Quantity Waste:	70.000000
Quantity Unit:	P
Number of Containers:	1
Type of Container:	Fiberboard or plastic drums, barrels, kegs
Quantity Type:	Pounds
Federal Code:	D001

Year:	2019
EM Manifest ID:	247779
Generator EPA ID:	CAL000322589
Shipment Date:	2018-12-28
Manifest Number:	000945339WAS
Line Number:	2
Method Code:	H141
Quantity Tons:	0.03500
Quantity Waste:	70.000000
Quantity Unit:	P
Number of Containers:	1
Type of Container:	Fiberboard or plastic drums, barrels, kegs
Quantity Type:	Pounds
Federal Code:	D001

Year:	2019
EM Manifest ID:	247779
Generator EPA ID:	CAL000322589
Shipment Date:	2018-12-28
Manifest Number:	000945339WAS
Line Number:	5
Method Code:	H141
Quantity Tons:	0.08500
Quantity Waste:	170.000000
Quantity Unit:	P

JCPENNEY CO INC 1959 (Continued) **S113148735**

Number of Containers: 3
Type of Container: Fiberboard or plastic drums, barrels, kegs
Quantity Type: Pounds
Federal Code: D002

Year: 2019
EM Manifest ID: 247779
Generator EPA ID: CAL000322589
Shipment Date: 2018-12-28
Manifest Number: 000945339WAS
Line Number: 11
Method Code: H141
Quantity Tons: 0.03000
Quantity Waste: 60.000000
Quantity Unit: P
Number of Containers: 1
Type of Container: Fiberboard or plastic drums, barrels, kegs
Quantity Type: Pounds
Federal Code: D001

State:
Year: 2019
EM Manifest ID: 247779
Generator EPA ID: CAL000322589
Shipment Date: 2018-12-28
Manifest Number: 000945339WAS
Line Number: 1
Method Code: H141
Quantity Tons: 0.03500
Quantity Waste: 70.000000
Quantity Unit: P
Number of Containers: 1
Type of Container: Fiberboard or plastic drums, barrels, kegs
Quantity Type: Pounds
State Code: 331

Year: 2019
EM Manifest ID: 247779
Generator EPA ID: CAL000322589
Shipment Date: 2018-12-28
Manifest Number: 000945339WAS
Line Number: 2
Method Code: H141
Quantity Tons: 0.03500
Quantity Waste: 70.000000
Quantity Unit: P
Number of Containers: 1
Type of Container: Fiberboard or plastic drums, barrels, kegs
Quantity Type: Pounds
State Code: 214

Year: 2019
EM Manifest ID: 247779
Generator EPA ID: CAL000322589
Shipment Date: 2018-12-28
Manifest Number: 000945339WAS
Line Number: 5

JCPENNEY CO INC 1959 (Continued) **S113148735**

Method Code:	H141
Quantity Tons:	0.08500
Quantity Waste:	170.000000
Quantity Unit:	P
Number of Containers:	3
Type of Container:	Fiberboard or plastic drums, barrels, kegs
Quantity Type:	Pounds
State Code:	123

Year:	2019
EM Manifest ID:	247779
Generator EPA ID:	CAL000322589
Shipment Date:	2018-12-28
Manifest Number:	000945339WAS
Line Number:	10
Method Code:	H141
Quantity Tons:	0.45000
Quantity Waste:	900.000000
Quantity Unit:	P
Number of Containers:	11
Type of Container:	Fiberboard or plastic drums, barrels, kegs
Quantity Type:	Pounds
State Code:	331

Year:	2019
EM Manifest ID:	247779
Generator EPA ID:	CAL000322589
Shipment Date:	2018-12-28
Manifest Number:	000945339WAS
Line Number:	11
Method Code:	H141
Quantity Tons:	0.03000
Quantity Waste:	60.000000
Quantity Unit:	P
Number of Containers:	1
Type of Container:	Fiberboard or plastic drums, barrels, kegs
Quantity Type:	Pounds
State Code:	551

Year:	2019
EM Manifest ID:	54920
Shipment Date:	10/4/2019
Shipment Date:	10/4/2019
Receipt Date:	10/15/2019
Manifest Number:	000861556WAS
Generator EPA ID:	CAL000322589
Name:	JC PENNEY STORE #1959
Address:	1122 EL CAMINO REAL
Address 2:	Not reported
City,State,Zip:	SAN BRUNO 94066-2406
Telephone:	800-326-1221
Contact:	Not reported
Contact Telephone:	650-873-4100
Contact Email:	Not reported
Transporter 1 EPA ID:	IND058484114
Transporter Name:	Not reported

JCPENNEY CO INC 1959 (Continued) **S113148735**

Transporter 1 Emergency Number:	Not reported
Transporter 2 EPA ID:	AZR000516211
Transporter Name 2:	Not reported
Transporter 2 Emergency Number:	Not reported
TSDF EPA ID:	AZD081705402
TSDF Name:	HERITAGE ENVIRONMENTAL SERVICES LLC
TSDF Address 1:	284 EAST STOREY ROAD
TSDF Address 2:	Not reported
TSDF City,State,Zip:	COOLIDGE 85128-9205
TSDF Telephone:	Not reported
TSDFA EPA ID:	Not reported
Waste Code Description:	- Not reported
RCRA Code:	Not reported
Meth Code:	- Not reported
Quantity Tons:	Not reported
Waste Quantity:	Not reported
Quantity Unit:	Not reported

Federal:

Year:	2019
EM Manifest ID:	54920
Generator EPA ID:	CAL000322589
Shipment Date:	2019-10-04
Manifest Number:	000861556WAS
Line Number:	1
Method Code:	H141
Quantity Tons:	0.05000
Quantity Waste:	100.000000
Quantity Unit:	P
Number of Containers:	1
Type of Container:	Fiberboard or plastic drums, barrels, kegs
Quantity Type:	Pounds
Federal Code:	D001

Year:	2019
EM Manifest ID:	54920
Generator EPA ID:	CAL000322589
Shipment Date:	2019-10-04
Manifest Number:	000861556WAS
Line Number:	2
Method Code:	H141
Quantity Tons:	0.06000
Quantity Waste:	120.000000
Quantity Unit:	P
Number of Containers:	1
Type of Container:	Fiberboard or plastic drums, barrels, kegs
Quantity Type:	Pounds
Federal Code:	D001

Year:	2019
EM Manifest ID:	54920
Generator EPA ID:	CAL000322589
Shipment Date:	2019-10-04
Manifest Number:	000861556WAS
Line Number:	6
Method Code:	H141
Quantity Tons:	0.12500
Quantity Waste:	250.000000

JCPENNEY CO INC 1959 (Continued) **S113148735**

Quantity Unit: P
Number of Containers: 5
Type of Container: Fiberboard or plastic drums, barrels, kegs
Quantity Type: Pounds
Federal Code: D002

Year: 2019
EM Manifest ID: 54920
Generator EPA ID: CAL000322589
Shipment Date: 2019-10-04
Manifest Number: 000861556WAS
Line Number: 13
Method Code: H141
Quantity Tons: 0.06000
Quantity Waste: 120.000000
Quantity Unit: P
Number of Containers: 3
Type of Container: Fiberboard or plastic drums, barrels, kegs
Quantity Type: Pounds
Federal Code: D001

State:
Year: 2019
EM Manifest ID: 54920
Generator EPA ID: CAL000322589
Shipment Date: 2019-10-04
Manifest Number: 000861556WAS
Line Number: 1
Method Code: H141
Quantity Tons: 0.05000
Quantity Waste: 100.000000
Quantity Unit: P
Number of Containers: 1
Type of Container: Fiberboard or plastic drums, barrels, kegs
Quantity Type: Pounds
State Code: 331

Year: 2019
EM Manifest ID: 54920
Generator EPA ID: CAL000322589
Shipment Date: 2019-10-04
Manifest Number: 000861556WAS
Line Number: 2
Method Code: H141
Quantity Tons: 0.06000
Quantity Waste: 120.000000
Quantity Unit: P
Number of Containers: 1
Type of Container: Fiberboard or plastic drums, barrels, kegs
Quantity Type: Pounds
State Code: 214

Year: 2019
EM Manifest ID: 54920
Generator EPA ID: CAL000322589
Shipment Date: 2019-10-04
Manifest Number: 000861556WAS

JCPENNEY CO INC 1959 (Continued) **S113148735**

Line Number:	6
Method Code:	H141
Quantity Tons:	0.12500
Quantity Waste:	250.000000
Quantity Unit:	P
Number of Containers:	5
Type of Container:	Fiberboard or plastic drums, barrels, kegs
Quantity Type:	Pounds
State Code:	123

Year:	2019
EM Manifest ID:	54920
Generator EPA ID:	CAL000322589
Shipment Date:	2019-10-04
Manifest Number:	000861556WAS
Line Number:	12
Method Code:	H141
Quantity Tons:	0.32500
Quantity Waste:	650.000000
Quantity Unit:	P
Number of Containers:	6
Type of Container:	Fiberboard or plastic drums, barrels, kegs
Quantity Type:	Pounds
State Code:	331

Year:	2019
EM Manifest ID:	54920
Generator EPA ID:	CAL000322589
Shipment Date:	2019-10-04
Manifest Number:	000861556WAS
Line Number:	13
Method Code:	H141
Quantity Tons:	0.06000
Quantity Waste:	120.000000
Quantity Unit:	P
Number of Containers:	3
Type of Container:	Fiberboard or plastic drums, barrels, kegs
Quantity Type:	Pounds
State Code:	551

Additional Information:

Year:	2018
EM Manifest ID:	018353575JJK20180509_D_1
Shipment Date:	5/9/2018
Shipment Date:	5/9/2018
Receipt Date:	5/16/2018
Manifest Number:	018353575JJK
Generator EPA ID:	CAL000322589
Name:	JC PENNEY CORPORATION INC
Address:	Not reported
Address 2:	Not reported
City,State,Zip:	Not reported
Telephone:	Not reported
Contact:	Not reported
Contact Telephone:	Not reported
Contact Email:	Not reported

JCPENNEY CO INC 1959 (Continued) **S113148735**

Transporter 1 EPA ID:	CAL000160111
Transporter Name:	Not reported
Transporter 1 Emergency Number:	Not reported
Transporter 2 EPA ID:	CAR000049064
Transporter Name 2:	Not reported
Transporter 2 Emergency Number:	Not reported
TSDF EPA ID:	CAD982042475
TSDF Name:	RECOLOGY HAY ROAD
TSDF Address 1:	Not reported
TSDF Address 2:	Not reported
TSDF City,State,Zip:	Not reported
TSDF Telephone:	Not reported
TSDFA EPA ID:	Not reported
Waste Code Description:	- Not reported
RCRA Code:	Not reported
Meth Code:	- Not reported
Quantity Tons:	Not reported
Waste Quantity:	Not reported
Quantity Unit:	Not reported

State:

Year:	2018
EM Manifest ID:	018353575JJK20180509_D_1
Generator EPA ID:	CAL000322589
Shipment Date:	2018-05-09
Manifest Number:	018353575JJK
Line Number:	1
Method Code:	H132
Quantity Tons:	0.23000
Quantity Waste:	1.000000
Quantity Unit:	Y
Number of Containers:	5
Type of Container:	NULL
Quantity Type:	NULL
State Code:	151

Year:	2018
EM Manifest ID:	018211651JJK20180409_D_1
Shipment Date:	4/18/2018
Shipment Date:	4/18/2018
Receipt Date:	4/23/2018
Manifest Number:	018211651JJK
Generator EPA ID:	CAL000322589
Name:	JC PENNEY
Address:	Not reported
Address 2:	Not reported
City,State,Zip:	Not reported
Telephone:	Not reported
Contact:	Not reported
Contact Telephone:	Not reported
Contact Email:	Not reported
Transporter 1 EPA ID:	CAL000160111
Transporter Name:	Not reported
Transporter 1 Emergency Number:	Not reported
Transporter 2 EPA ID:	CAR000049064
Transporter Name 2:	Not reported
Transporter 2 Emergency Number:	Not reported

JCPENNEY CO INC 1959 (Continued) **S113148735**

TSDF EPA ID: AZC950823111
TSDF Name: LA PAZ RECLAMATION SITE
TSDF Address 1: Not reported
TSDF Address 2: Not reported
TSDF City,State,Zip: Not reported
TSDF Telephone: Not reported
TSDFA EPA ID: Not reported
Waste Code Description: - Not reported
RCRA Code: Not reported
Meth Code: - Not reported
Quantity Tons: Not reported
Waste Quantity: Not reported
Quantity Unit: Not reported

State:
Year: 2018
EM Manifest ID: 018211651JJK20180409_D_1
Generator EPA ID: CAL000322589
Shipment Date: 2018-04-18
Manifest Number: 018211651JJK
Line Number: 1
Method Code: H132
Quantity Tons: 0.46000
Quantity Waste: 2.000000
Quantity Unit: Y
Number of Containers: 21
Type of Container: NULL
Quantity Type: NULL
State Code: 151

Year: 2018
EM Manifest ID: 018211667JJK20180413_D_1
Shipment Date: 4/18/2018
Shipment Date: 4/18/2018
Receipt Date: 4/23/2018
Manifest Number: 018211667JJK
Generator EPA ID: CAL000322589
Name: JC PENNEY
Address: Not reported
Address 2: Not reported
City,State,Zip: Not reported
Telephone: Not reported
Contact: Not reported
Contact Telephone: Not reported
Contact Email: Not reported
Transporter 1 EPA ID: CAL000160111
Transporter Name: Not reported
Transporter 1 Emergency Number: Not reported
Transporter 2 EPA ID: CAR000049064
Transporter Name 2: Not reported
Transporter 2 Emergency Number: Not reported
TSDF EPA ID: AZC950823111
TSDF Name: LA PAZ RECLAMATION SITE
TSDF Address 1: Not reported
TSDF Address 2: Not reported
TSDF City,State,Zip: Not reported
TSDF Telephone: Not reported

JCPENNEY CO INC 1959 (Continued) **S113148735**

TSDFA EPA ID: Not reported
Waste Code Description: - Not reported
RCRA Code: Not reported
Meth Code: - Not reported
Quantity Tons: Not reported
Waste Quantity: Not reported
Quantity Unit: Not reported

State:
Year: 2018
EM Manifest ID: 018211667JJK20180413_D_1
Generator EPA ID: CAL000322589
Shipment Date: 2018-04-18
Manifest Number: 018211667JJK
Line Number: 1
Method Code: H132
Quantity Tons: 0.69000
Quantity Waste: 3.000000
Quantity Unit: Y
Number of Containers: 43
Type of Container: NULL
Quantity Type: NULL
State Code: 151

Year: 2018
EM Manifest ID: 200734
Shipment Date: 11/1/2018
Shipment Date: 11/1/2018
Receipt Date: 11/15/2018
Manifest Number: 000945199WAS
Generator EPA ID: CAL000322589
Name: JC PENNEY STORE #1959
Address: 1122 EL CAMINO REAL
Address 2: Not reported
City,State,Zip: SAN BRUNO 94066-2406
Telephone: 800-326-1221
Contact: Not reported
Contact Telephone: 650-873-4100
Contact Email: Not reported
Transporter 1 EPA ID: IND058484114
Transporter Name: Not reported
Transporter 1 Emergency Number: Not reported
Transporter 2 EPA ID: AZR000516211
Transporter Name 2: Not reported
Transporter 2 Emergency Number: Not reported
TSDF EPA ID: AZD081705402
TSDF Name: HERITAGE ENVIRONMENTAL SERVICES LLC
TSDF Address 1: 284 EAST STOREY ROAD
TSDF Address 2: Not reported
TSDF City,State,Zip: COOLIDGE 85128-9205
TSDF Telephone: Not reported
TSDFA EPA ID: Not reported
Waste Code Description: - Not reported
RCRA Code: Not reported
Meth Code: - Not reported
Quantity Tons: Not reported
Waste Quantity: Not reported

JCPENNEY CO INC 1959 (Continued) **S113148735**

Quantity Unit: Not reported

Federal:
Year: 2018
EM Manifest ID: 200734
Generator EPA ID: CAL000322589
Shipment Date: 2018-11-01
Manifest Number: 000945199WAS
Line Number: 6
Method Code: H141
Quantity Tons: 0.05500
Quantity Waste: 110.000000
Quantity Unit: P
Number of Containers: 2
Type of Container: Fiberboard or plastic drums, barrels, kegs
Quantity Type: Pounds
Federal Code: D002

Year: 2018
EM Manifest ID: 200734
Generator EPA ID: CAL000322589
Shipment Date: 2018-11-01
Manifest Number: 000945199WAS
Line Number: 17
Method Code: H141
Quantity Tons: 0.11000
Quantity Waste: 220.000000
Quantity Unit: P
Number of Containers: 5
Type of Container: Fiberboard or plastic drums, barrels, kegs
Quantity Type: Pounds
Federal Code: D001

State:
Year: 2018
EM Manifest ID: 200734
Generator EPA ID: CAL000322589
Shipment Date: 2018-11-01
Manifest Number: 000945199WAS
Line Number: 6
Method Code: H141
Quantity Tons: 0.05500
Quantity Waste: 110.000000
Quantity Unit: P
Number of Containers: 2
Type of Container: Fiberboard or plastic drums, barrels, kegs
Quantity Type: Pounds
State Code: 123

Year: 2018
EM Manifest ID: 200734
Generator EPA ID: CAL000322589
Shipment Date: 2018-11-01
Manifest Number: 000945199WAS
Line Number: 12
Method Code: H141
Quantity Tons: 0.03250

JCPENNEY CO INC 1959 (Continued) **S113148735**

Quantity Waste:	65.000000
Quantity Unit:	P
Number of Containers:	1
Type of Container:	Fiberboard or plastic drums, barrels, kegs
Quantity Type:	Pounds
State Code:	331
Year:	2018
EM Manifest ID:	200734
Generator EPA ID:	CAL000322589
Shipment Date:	2018-11-01
Manifest Number:	000945199WAS
Line Number:	15
Method Code:	H141
Quantity Tons:	0.01500
Quantity Waste:	30.000000
Quantity Unit:	P
Number of Containers:	1
Type of Container:	Fiberboard or plastic drums, barrels, kegs
Quantity Type:	Pounds
State Code:	331
Year:	2018
EM Manifest ID:	200734
Generator EPA ID:	CAL000322589
Shipment Date:	2018-11-01
Manifest Number:	000945199WAS
Line Number:	16
Method Code:	H141
Quantity Tons:	0.77500
Quantity Waste:	1550.000000
Quantity Unit:	P
Number of Containers:	12
Type of Container:	Fiberboard or plastic drums, barrels, kegs
Quantity Type:	Pounds
State Code:	331
Year:	2018
EM Manifest ID:	200734
Generator EPA ID:	CAL000322589
Shipment Date:	2018-11-01
Manifest Number:	000945199WAS
Line Number:	17
Method Code:	H141
Quantity Tons:	0.11000
Quantity Waste:	220.000000
Quantity Unit:	P
Number of Containers:	5
Type of Container:	Fiberboard or plastic drums, barrels, kegs
Quantity Type:	Pounds
State Code:	551

Additional Information:

Year:	2017
Gen EPA ID:	CAL000322589

JCPENNEY CO INC 1959 (Continued) **S113148735**

Shipment Date:	20171221
Creation Date:	Not reported
Receipt Date:	Not reported
Manifest ID:	000809383WAS
Trans EPA ID:	IND058484114
Trans Name:	HERITAGE TRANSPORT LLC- TS HAYWARD
Trans 2 EPA ID:	Not reported
Trans 2 Name:	Not reported
TSDF EPA ID:	AZD081705402
Trans Name:	HERITAGE ENVIRONMENTAL SERVICES
TSDF Alt EPA ID:	Not reported
TSDF Alt Name:	Not reported
Waste Code Description:	181 - Other inorganic solid waste Organics
RCRA Code:	D009
Meth Code:	H141 - Storage, Bulking, And/Or Transfer Off Site--No Treatment/Reovery (H010-H129) Or (H131-H135)
Quantity Tons:	0.05
Waste Quantity:	100
Quantity Unit:	P
Additional Code 1:	Not reported
Additional Code 2:	Not reported
Additional Code 3:	Not reported
Additional Code 4:	Not reported
Additional Code 5:	Not reported

Shipment Date:	20171221
Creation Date:	Not reported
Receipt Date:	Not reported
Manifest ID:	000809383WAS
Trans EPA ID:	IND058484114
Trans Name:	HERITAGE TRANSPORT LLC- TS HAYWARD
Trans 2 EPA ID:	Not reported
Trans 2 Name:	Not reported
TSDF EPA ID:	AZD081705402
Trans Name:	HERITAGE ENVIRONMENTAL SERVICES
TSDF Alt EPA ID:	Not reported
TSDF Alt Name:	Not reported
Waste Code Description:	331 - Off-specification, aged, or surplus organics
RCRA Code:	Not reported
Meth Code:	H141 - Storage, Bulking, And/Or Transfer Off Site--No Treatment/Reovery (H010-H129) Or (H131-H135)
Quantity Tons:	0.54
Waste Quantity:	1080
Quantity Unit:	P
Additional Code 1:	Not reported
Additional Code 2:	Not reported
Additional Code 3:	Not reported
Additional Code 4:	Not reported
Additional Code 5:	Not reported

Shipment Date:	20171221
Creation Date:	10/29/2018 18:30:14
Receipt Date:	20180108
Manifest ID:	000809383WAS
Trans EPA ID:	IND058484114
Trans Name:	HERITAGE TRANSPORT LLC- TS HAYWARD
Trans 2 EPA ID:	Not reported

JCPENNEY CO INC 1959 (Continued) **S113148735**

Trans 2 Name:	Not reported
TSDF EPA ID:	AZD081705402
Trans Name:	HERITAGE ENVIRONMENTAL SERVICES
TSDF Alt EPA ID:	Not reported
TSDF Alt Name:	Not reported
Waste Code Description:	- Not reported
RCRA Code:	D002
Meth Code:	H141 - Storage, Bulking, And/Or Transfer Off Site--No Treatment/Reovery (H010-H129) Or (H131-H135)
Quantity Tons:	0.07
Waste Quantity:	140
Quantity Unit:	P
Additional Code 1:	Not reported
Additional Code 2:	Not reported
Additional Code 3:	Not reported
Additional Code 4:	Not reported
Additional Code 5:	Not reported
Shipment Date:	20171221
Creation Date:	10/29/2018 18:30:14
Receipt Date:	20180108
Manifest ID:	000809383WAS
Trans EPA ID:	IND058484114
Trans Name:	HERITAGE TRANSPORT LLC- TS HAYWARD
Trans 2 EPA ID:	Not reported
Trans 2 Name:	Not reported
TSDF EPA ID:	AZD081705402
Trans Name:	HERITAGE ENVIRONMENTAL SERVICES
TSDF Alt EPA ID:	Not reported
TSDF Alt Name:	Not reported
Waste Code Description:	214 - Unspecified solvent mixture
RCRA Code:	D001
Meth Code:	H141 - Storage, Bulking, And/Or Transfer Off Site--No Treatment/Reovery (H010-H129) Or (H131-H135)
Quantity Tons:	0.06
Waste Quantity:	120
Quantity Unit:	P
Additional Code 1:	Not reported
Additional Code 2:	Not reported
Additional Code 3:	Not reported
Additional Code 4:	Not reported
Additional Code 5:	Not reported
Shipment Date:	20171221
Creation Date:	Not reported
Receipt Date:	Not reported
Manifest ID:	000809383WAS
Trans EPA ID:	IND058484114
Trans Name:	HERITAGE TRANSPORT LLC- TS HAYWARD
Trans 2 EPA ID:	Not reported
Trans 2 Name:	Not reported
TSDF EPA ID:	AZD081705402
Trans Name:	HERITAGE ENVIRONMENTAL SERVICES
TSDF Alt EPA ID:	Not reported
TSDF Alt Name:	Not reported
Waste Code Description:	551 - Laboratory waste chemicals 561 Detergent and soap
RCRA Code:	D001

JCPENNEY CO INC 1959 (Continued) **S113148735**

Meth Code:	H141 - Storage, Bulking, And/Or Transfer Off Site--No Treatment/Reovery (H010-H129) Or (H131-H135)
Quantity Tons:	0.06
Waste Quantity:	120
Quantity Unit:	P
Additional Code 1:	Not reported
Additional Code 2:	Not reported
Additional Code 3:	Not reported
Additional Code 4:	Not reported
Additional Code 5:	Not reported
Shipment Date:	20171109
Creation Date:	Not reported
Receipt Date:	Not reported
Manifest ID:	000785220WAS
Trans EPA ID:	IND058484114
Trans Name:	HERITAGE TRANSPORT LLC-TS SIGNAL HILL
Trans 2 EPA ID:	Not reported
Trans 2 Name:	Not reported
TSDF EPA ID:	AZD081705402
Trans Name:	HERITAGE ENVIRONMENTAL SERVICES
TSDF Alt EPA ID:	Not reported
TSDF Alt Name:	Not reported
Waste Code Description:	181 - Other inorganic solid waste Organics
RCRA Code:	D009
Meth Code:	H141 - Storage, Bulking, And/Or Transfer Off Site--No Treatment/Reovery (H010-H129) Or (H131-H135)
Quantity Tons:	0.002
Waste Quantity:	4
Quantity Unit:	P
Additional Code 1:	Not reported
Additional Code 2:	Not reported
Additional Code 3:	Not reported
Additional Code 4:	Not reported
Additional Code 5:	Not reported
Shipment Date:	20171109
Creation Date:	Not reported
Receipt Date:	Not reported
Manifest ID:	000785220WAS
Trans EPA ID:	IND058484114
Trans Name:	HERITAGE TRANSPORT LLC-TS SIGNAL HILL
Trans 2 EPA ID:	Not reported
Trans 2 Name:	Not reported
TSDF EPA ID:	AZD081705402
Trans Name:	HERITAGE ENVIRONMENTAL SERVICES
TSDF Alt EPA ID:	Not reported
TSDF Alt Name:	Not reported
Waste Code Description:	- Not reported
RCRA Code:	Not reported
Meth Code:	H141 - Storage, Bulking, And/Or Transfer Off Site--No Treatment/Reovery (H010-H129) Or (H131-H135)
Quantity Tons:	0.002
Waste Quantity:	4
Quantity Unit:	P
Additional Code 1:	Not reported
Additional Code 2:	Not reported

JCPENNEY CO INC 1959 (Continued) **S113148735**

Additional Code 3:	Not reported
Additional Code 4:	Not reported
Additional Code 5:	Not reported
Shipment Date:	20171109
Creation Date:	Not reported
Receipt Date:	Not reported
Manifest ID:	000785220WAS
Trans EPA ID:	IND058484114
Trans Name:	HERITAGE TRANSPORT LLC-TS SIGNAL HILL
Trans 2 EPA ID:	Not reported
Trans 2 Name:	Not reported
TSDF EPA ID:	AZD081705402
Trans Name:	HERITAGE ENVIRONMENTAL SERVICES
TSDF Alt EPA ID:	Not reported
TSDF Alt Name:	Not reported
Waste Code Description:	- Not reported
RCRA Code:	Not reported
Meth Code:	H141 - Storage, Bulking, And/Or Transfer Off Site--No Treatment/Reovery (H010-H129) Or (H131-H135)
Quantity Tons:	0.004
Waste Quantity:	8
Quantity Unit:	P
Additional Code 1:	Not reported
Additional Code 2:	Not reported
Additional Code 3:	Not reported
Additional Code 4:	Not reported
Additional Code 5:	Not reported
Shipment Date:	20171109
Creation Date:	Not reported
Receipt Date:	Not reported
Manifest ID:	000785220WAS
Trans EPA ID:	IND058484114
Trans Name:	HERITAGE TRANSPORT LLC-TS SIGNAL HILL
Trans 2 EPA ID:	Not reported
Trans 2 Name:	Not reported
TSDF EPA ID:	AZD081705402
Trans Name:	HERITAGE ENVIRONMENTAL SERVICES
TSDF Alt EPA ID:	Not reported
TSDF Alt Name:	Not reported
Waste Code Description:	- Not reported
RCRA Code:	Not reported
Meth Code:	H141 - Storage, Bulking, And/Or Transfer Off Site--No Treatment/Reovery (H010-H129) Or (H131-H135)
Quantity Tons:	0.0225
Waste Quantity:	45
Quantity Unit:	P
Additional Code 1:	Not reported
Additional Code 2:	Not reported
Additional Code 3:	Not reported
Additional Code 4:	Not reported
Additional Code 5:	Not reported
Shipment Date:	20171109
Creation Date:	Not reported
Receipt Date:	Not reported

JCPENNEY CO INC 1959 (Continued) **S113148735**

Manifest ID:	000785220WAS
Trans EPA ID:	IND058484114
Trans Name:	HERITAGE TRANSPORT LLC-TS SIGNAL HILL
Trans 2 EPA ID:	Not reported
Trans 2 Name:	Not reported
TSDF EPA ID:	AZD081705402
Trans Name:	HERITAGE ENVIRONMENTAL SERVICES
TSDF Alt EPA ID:	Not reported
TSDF Alt Name:	Not reported
Waste Code Description:	- Not reported
RCRA Code:	Not reported
Meth Code:	H141 - Storage, Bulking, And/Or Transfer Off Site--No Treatment/Reovery (H010-H129) Or (H131-H135)
Quantity Tons:	0.0025
Waste Quantity:	5
Quantity Unit:	P
Additional Code 1:	Not reported
Additional Code 2:	Not reported
Additional Code 3:	Not reported
Additional Code 4:	Not reported
Additional Code 5:	Not reported

Additional Information:

Year:	2016
Gen EPA ID:	CAL000322589
Shipment Date:	20151125
Creation Date:	1/21/2016 22:15:39
Receipt Date:	20151202
Manifest ID:	012118123JJK
Trans EPA ID:	CAR000049064
Trans Name:	ECTI
Trans 2 EPA ID:	Not reported
Trans 2 Name:	Not reported
TSDF EPA ID:	CAD009007626
Trans Name:	AZUSA LAND RECLAMATION
TSDF Alt EPA ID:	Not reported
TSDF Alt Name:	Not reported
Waste Code Description:	151 - Asbestos-containing waste
RCRA Code:	Not reported
Meth Code:	H132 - Landfill Or Surface Impoundment That Will Be Closed As Landfill(To Include On-Site Treatment And/Or Stabilization)
Quantity Tons:	0.46
Waste Quantity:	2
Quantity Unit:	Y
Additional Code 1:	Not reported
Additional Code 2:	Not reported
Additional Code 3:	Not reported
Additional Code 4:	Not reported
Additional Code 5:	Not reported
Shipment Date:	20151109
Creation Date:	5/4/2016 22:15:55
Receipt Date:	20151110
Manifest ID:	000691568WAS
Trans EPA ID:	IND058484114
Trans Name:	HERITAGE TRANSPORT LLC-TS SIGNAL HILL

JCPENNEY CO INC 1959 (Continued) **S113148735**

Trans 2 EPA ID:	Not reported
Trans 2 Name:	Not reported
TSDF EPA ID:	AZ0000337360
Trans Name:	VEOLIA ES TECHNICAL SOLUTIONS LLC
TSDF Alt EPA ID:	Not reported
TSDF Alt Name:	Not reported
Waste Code Description:	- Not reported
RCRA Code:	Not reported
Meth Code:	H141 - Storage, Bulking, And/Or Transfer Off Site--No Treatment/Reovery (H010-H129) Or (H131-H135)
Quantity Tons:	0.12673
Waste Quantity:	115
Quantity Unit:	K
Additional Code 1:	Not reported
Additional Code 2:	Not reported
Additional Code 3:	Not reported
Additional Code 4:	Not reported
Additional Code 5:	Not reported
Shipment Date:	20151012
Creation Date:	5/4/2016 22:16:02
Receipt Date:	20151104
Manifest ID:	000666397WAS
Trans EPA ID:	IND058484114
Trans Name:	HERITAGE TRANSPORT LLC- TS HAYWARD
Trans 2 EPA ID:	Not reported
Trans 2 Name:	Not reported
TSDF EPA ID:	AZD081705402
Trans Name:	HERITAGE ENVIRONMENTAL SERVICES
TSDF Alt EPA ID:	Not reported
TSDF Alt Name:	Not reported
Waste Code Description:	214 - Unspecified solvent mixture
RCRA Code:	D001
Meth Code:	H141 - Storage, Bulking, And/Or Transfer Off Site--No Treatment/Reovery (H010-H129) Or (H131-H135)
Quantity Tons:	0.15
Waste Quantity:	300
Quantity Unit:	P
Additional Code 1:	Not reported
Additional Code 2:	Not reported
Additional Code 3:	Not reported
Additional Code 4:	Not reported
Additional Code 5:	Not reported
Shipment Date:	20151012
Creation Date:	5/4/2016 22:16:02
Receipt Date:	20151104
Manifest ID:	000666397WAS
Trans EPA ID:	IND058484114
Trans Name:	HERITAGE TRANSPORT LLC- TS HAYWARD
Trans 2 EPA ID:	Not reported
Trans 2 Name:	Not reported
TSDF EPA ID:	AZD081705402
Trans Name:	HERITAGE ENVIRONMENTAL SERVICES
TSDF Alt EPA ID:	Not reported
TSDF Alt Name:	Not reported
Waste Code Description:	331 - Off-specification, aged, or surplus organics

JCPENNEY CO INC 1959 (Continued) **S113148735**

RCRA Code:	D001
Meth Code:	H141 - Storage, Bulking, And/Or Transfer Off Site--No Treatment/Reovery (H010-H129) Or (H131-H135)
Quantity Tons:	0.055
Waste Quantity:	110
Quantity Unit:	P
Additional Code 1:	Not reported
Additional Code 2:	Not reported
Additional Code 3:	Not reported
Additional Code 4:	Not reported
Additional Code 5:	Not reported
Shipment Date:	20150722
Creation Date:	2/8/2016 22:17:34
Receipt Date:	20150811
Manifest ID:	000666247WAS
Trans EPA ID:	IND058484114
Trans Name:	HERITAGE TRANSPORT LLC- TS HAYWARD
Trans 2 EPA ID:	AZR000516211
Trans 2 Name:	SALT RIVER EXTRACTION
TSDF EPA ID:	AZD081705402
Trans Name:	HERITAGE ENVIRONMENTAL SERVICES
TSDF Alt EPA ID:	Not reported
TSDF Alt Name:	Not reported
Waste Code Description:	331 - Off-specification, aged, or surplus organics
RCRA Code:	D001
Meth Code:	H141 - Storage, Bulking, And/Or Transfer Off Site--No Treatment/Reovery (H010-H129) Or (H131-H135)
Quantity Tons:	0.0535
Waste Quantity:	107
Quantity Unit:	P
Additional Code 1:	Not reported
Additional Code 2:	Not reported
Additional Code 3:	Not reported
Additional Code 4:	Not reported
Additional Code 5:	Not reported
Shipment Date:	20150722
Creation Date:	2/8/2016 22:17:34
Receipt Date:	20150811
Manifest ID:	000666247WAS
Trans EPA ID:	IND058484114
Trans Name:	HERITAGE TRANSPORT LLC- TS HAYWARD
Trans 2 EPA ID:	AZR000516211
Trans 2 Name:	SALT RIVER EXTRACTION
TSDF EPA ID:	AZD081705402
Trans Name:	HERITAGE ENVIRONMENTAL SERVICES
TSDF Alt EPA ID:	Not reported
TSDF Alt Name:	Not reported
Waste Code Description:	214 - Unspecified solvent mixture
RCRA Code:	D001
Meth Code:	H141 - Storage, Bulking, And/Or Transfer Off Site--No Treatment/Reovery (H010-H129) Or (H131-H135)
Quantity Tons:	0.45
Waste Quantity:	900
Quantity Unit:	P
Additional Code 1:	Not reported

JCPENNEY CO INC 1959 (Continued) **S113148735**

Additional Code 2:	Not reported
Additional Code 3:	Not reported
Additional Code 4:	Not reported
Additional Code 5:	Not reported
Shipment Date:	20150722
Creation Date:	Not reported
Receipt Date:	Not reported
Manifest ID:	000666247WAS
Trans EPA ID:	IND058484114
Trans Name:	HERITAGE TRANSPORT LLC- TS HAYWARD
Trans 2 EPA ID:	AZR000516211
Trans 2 Name:	SALT RIVER EXTRACTION
TSDF EPA ID:	AZD081705402
Trans Name:	HERITAGE ENVIRONMENTAL SERVICES
TSDF Alt EPA ID:	Not reported
TSDF Alt Name:	Not reported
Waste Code Description:	- Not reported
RCRA Code:	Not reported
Meth Code:	H141 - Storage, Bulking, And/Or Transfer Off Site--No Treatment/Reovery (H010-H129) Or (H131-H135)
Quantity Tons:	0.05
Waste Quantity:	100
Quantity Unit:	P
Additional Code 1:	Not reported
Additional Code 2:	Not reported
Additional Code 3:	Not reported
Additional Code 4:	Not reported
Additional Code 5:	Not reported
Shipment Date:	20150722
Creation Date:	Not reported
Receipt Date:	Not reported
Manifest ID:	000666247WAS
Trans EPA ID:	IND058484114
Trans Name:	HERITAGE TRANSPORT LLC- TS HAYWARD
Trans 2 EPA ID:	AZR000516211
Trans 2 Name:	SALT RIVER EXTRACTION
TSDF EPA ID:	AZD081705402
Trans Name:	HERITAGE ENVIRONMENTAL SERVICES
TSDF Alt EPA ID:	Not reported
TSDF Alt Name:	Not reported
Waste Code Description:	331 - Off-specification, aged, or surplus organics
RCRA Code:	Not reported
Meth Code:	H141 - Storage, Bulking, And/Or Transfer Off Site--No Treatment/Reovery (H010-H129) Or (H131-H135)
Quantity Tons:	0.175
Waste Quantity:	350
Quantity Unit:	P
Additional Code 1:	Not reported
Additional Code 2:	Not reported
Additional Code 3:	Not reported
Additional Code 4:	Not reported
Additional Code 5:	Not reported
Shipment Date:	20150722
Creation Date:	Not reported

JCPENNEY CO INC 1959 (Continued) **S113148735**

Receipt Date:	Not reported
Manifest ID:	000666247WAS
Trans EPA ID:	IND058484114
Trans Name:	HERITAGE TRANSPORT LLC- TS HAYWARD
Trans 2 EPA ID:	AZR000516211
Trans 2 Name:	SALT RIVER EXTRACTION
TSDF EPA ID:	AZD081705402
Trans Name:	HERITAGE ENVIRONMENTAL SERVICES
TSDF Alt EPA ID:	Not reported
TSDF Alt Name:	Not reported
Waste Code Description:	- Not reported
RCRA Code:	Not reported
Meth Code:	H141 - Storage, Bulking, And/Or Transfer Off Site--No Treatment/Reovery (H010-H129) Or (H131-H135)
Quantity Tons:	0.05
Waste Quantity:	100
Quantity Unit:	P
Additional Code 1:	Not reported
Additional Code 2:	Not reported
Additional Code 3:	Not reported
Additional Code 4:	Not reported
Additional Code 5:	Not reported

Shipment Date:	20150722
Creation Date:	Not reported
Receipt Date:	Not reported
Manifest ID:	000666247WAS
Trans EPA ID:	IND058484114
Trans Name:	HERITAGE TRANSPORT LLC- TS HAYWARD
Trans 2 EPA ID:	AZR000516211
Trans 2 Name:	SALT RIVER EXTRACTION
TSDF EPA ID:	AZD081705402
Trans Name:	HERITAGE ENVIRONMENTAL SERVICES
TSDF Alt EPA ID:	Not reported
TSDF Alt Name:	Not reported
Waste Code Description:	- Not reported
RCRA Code:	Not reported
Meth Code:	H141 - Storage, Bulking, And/Or Transfer Off Site--No Treatment/Reovery (H010-H129) Or (H131-H135)
Quantity Tons:	0.0025
Waste Quantity:	5
Quantity Unit:	P
Additional Code 1:	Not reported
Additional Code 2:	Not reported
Additional Code 3:	Not reported
Additional Code 4:	Not reported
Additional Code 5:	Not reported

Additional Information:

Year:	2015
Gen EPA ID:	CAL000322589

Shipment Date:	20151125
Creation Date:	1/21/2016 22:15:39
Receipt Date:	20151202
Manifest ID:	012118123JJK
Trans EPA ID:	CAR000049064

JCPENNEY CO INC 1959 (Continued) **S113148735**

Trans Name:	ECTI
Trans 2 EPA ID:	Not reported
Trans 2 Name:	Not reported
TSDF EPA ID:	CAD009007626
Trans Name:	AZUSA LAND RECLAMATION
TSDF Alt EPA ID:	Not reported
TSDF Alt Name:	Not reported
Waste Code Description:	151 - Asbestos-containing waste
RCRA Code:	Not reported
Meth Code:	H132 - Landfill Or Surface Impoundment That Will Be Closed As Landfill(To Include On-Site Treatment And/Or Stabilization)
Quantity Tons:	0.46
Waste Quantity:	2
Quantity Unit:	Y
Additional Code 1:	Not reported
Additional Code 2:	Not reported
Additional Code 3:	Not reported
Additional Code 4:	Not reported
Additional Code 5:	Not reported
Shipment Date:	20151109
Creation Date:	5/4/2016 22:15:55
Receipt Date:	20151110
Manifest ID:	000691568WAS
Trans EPA ID:	IND058484114
Trans Name:	HERITAGE TRANSPORT LLC-TS SIGNAL HILL
Trans 2 EPA ID:	Not reported
Trans 2 Name:	Not reported
TSDF EPA ID:	AZ0000337360
Trans Name:	VEOLIA ES TECHNICAL SOLUTIONS LLC
TSDF Alt EPA ID:	Not reported
TSDF Alt Name:	Not reported
Waste Code Description:	- Not reported
RCRA Code:	Not reported
Meth Code:	H141 - Storage, Bulking, And/Or Transfer Off Site--No Treatment/Reovery (H010-H129) Or (H131-H135)
Quantity Tons:	0.12673
Waste Quantity:	115
Quantity Unit:	K
Additional Code 1:	Not reported
Additional Code 2:	Not reported
Additional Code 3:	Not reported
Additional Code 4:	Not reported
Additional Code 5:	Not reported
Shipment Date:	20151012
Creation Date:	5/4/2016 22:16:02
Receipt Date:	20151104
Manifest ID:	000666397WAS
Trans EPA ID:	IND058484114
Trans Name:	HERITAGE TRANSPORT LLC- TS HAYWARD
Trans 2 EPA ID:	Not reported
Trans 2 Name:	Not reported
TSDF EPA ID:	AZD081705402
Trans Name:	HERITAGE ENVIRONMENTAL SERVICES
TSDF Alt EPA ID:	Not reported
TSDF Alt Name:	Not reported

JCPENNEY CO INC 1959 (Continued) **S113148735**

Waste Code Description:	331 - Off-specification, aged, or surplus organics
RCRA Code:	D001
Meth Code:	H141 - Storage, Bulking, And/Or Transfer Off Site--No Treatment/Reovery (H010-H129) Or (H131-H135)
Quantity Tons:	0.055
Waste Quantity:	110
Quantity Unit:	P
Additional Code 1:	Not reported
Additional Code 2:	Not reported
Additional Code 3:	Not reported
Additional Code 4:	Not reported
Additional Code 5:	Not reported
Shipment Date:	20151012
Creation Date:	5/4/2016 22:16:02
Receipt Date:	20151104
Manifest ID:	000666397WAS
Trans EPA ID:	IND058484114
Trans Name:	HERITAGE TRANSPORT LLC- TS HAYWARD
Trans 2 EPA ID:	Not reported
Trans 2 Name:	Not reported
TSDF EPA ID:	AZD081705402
Trans Name:	HERITAGE ENVIRONMENTAL SERVICES
TSDF Alt EPA ID:	Not reported
TSDF Alt Name:	Not reported
Waste Code Description:	214 - Unspecified solvent mixture
RCRA Code:	D001
Meth Code:	H141 - Storage, Bulking, And/Or Transfer Off Site--No Treatment/Reovery (H010-H129) Or (H131-H135)
Quantity Tons:	0.15
Waste Quantity:	300
Quantity Unit:	P
Additional Code 1:	Not reported
Additional Code 2:	Not reported
Additional Code 3:	Not reported
Additional Code 4:	Not reported
Additional Code 5:	Not reported
Shipment Date:	20150722
Creation Date:	Not reported
Receipt Date:	Not reported
Manifest ID:	000666247WAS
Trans EPA ID:	IND058484114
Trans Name:	HERITAGE TRANSPORT LLC- TS HAYWARD
Trans 2 EPA ID:	AZR000516211
Trans 2 Name:	SALT RIVER EXTRACTION
TSDF EPA ID:	AZD081705402
Trans Name:	HERITAGE ENVIRONMENTAL SERVICES
TSDF Alt EPA ID:	Not reported
TSDF Alt Name:	Not reported
Waste Code Description:	- Not reported
RCRA Code:	Not reported
Meth Code:	H141 - Storage, Bulking, And/Or Transfer Off Site--No Treatment/Reovery (H010-H129) Or (H131-H135)
Quantity Tons:	0.05
Waste Quantity:	100
Quantity Unit:	P

JCPENNEY CO INC 1959 (Continued) **S113148735**

Additional Code 1:	Not reported
Additional Code 2:	Not reported
Additional Code 3:	Not reported
Additional Code 4:	Not reported
Additional Code 5:	Not reported
Shipment Date:	20150722
Creation Date:	Not reported
Receipt Date:	Not reported
Manifest ID:	000666247WAS
Trans EPA ID:	IND058484114
Trans Name:	HERITAGE TRANSPORT LLC- TS HAYWARD
Trans 2 EPA ID:	AZR000516211
Trans 2 Name:	SALT RIVER EXTRACTION
TSDF EPA ID:	AZD081705402
Trans Name:	HERITAGE ENVIRONMENTAL SERVICES
TSDF Alt EPA ID:	Not reported
TSDF Alt Name:	Not reported
Waste Code Description:	- Not reported
RCRA Code:	Not reported
Meth Code:	H141 - Storage, Bulking, And/Or Transfer Off Site--No Treatment/Reovery (H010-H129) Or (H131-H135)
Quantity Tons:	0.05
Waste Quantity:	100
Quantity Unit:	P
Additional Code 1:	Not reported
Additional Code 2:	Not reported
Additional Code 3:	Not reported
Additional Code 4:	Not reported
Additional Code 5:	Not reported
Shipment Date:	20150722
Creation Date:	Not reported
Receipt Date:	Not reported
Manifest ID:	000666247WAS
Trans EPA ID:	IND058484114
Trans Name:	HERITAGE TRANSPORT LLC- TS HAYWARD
Trans 2 EPA ID:	AZR000516211
Trans 2 Name:	SALT RIVER EXTRACTION
TSDF EPA ID:	AZD081705402
Trans Name:	HERITAGE ENVIRONMENTAL SERVICES
TSDF Alt EPA ID:	Not reported
TSDF Alt Name:	Not reported
Waste Code Description:	331 - Off-specification, aged, or surplus organics
RCRA Code:	Not reported
Meth Code:	H141 - Storage, Bulking, And/Or Transfer Off Site--No Treatment/Reovery (H010-H129) Or (H131-H135)
Quantity Tons:	0.175
Waste Quantity:	350
Quantity Unit:	P
Additional Code 1:	Not reported
Additional Code 2:	Not reported
Additional Code 3:	Not reported
Additional Code 4:	Not reported
Additional Code 5:	Not reported
Shipment Date:	20150722

JCPENNEY CO INC 1959 (Continued) **S113148735**

Creation Date:	Not reported
Receipt Date:	Not reported
Manifest ID:	000666247WAS
Trans EPA ID:	IND058484114
Trans Name:	HERITAGE TRANSPORT LLC- TS HAYWARD
Trans 2 EPA ID:	AZR000516211
Trans 2 Name:	SALT RIVER EXTRACTION
TSDF EPA ID:	AZD081705402
Trans Name:	HERITAGE ENVIRONMENTAL SERVICES
TSDF Alt EPA ID:	Not reported
TSDF Alt Name:	Not reported
Waste Code Description:	141 - Off-specification, aged, or surplus inorganics
RCRA Code:	D001
Meth Code:	H141 - Storage, Bulking, And/Or Transfer Off Site--No Treatment/Reovery (H010-H129) Or (H131-H135)
Quantity Tons:	0.325
Waste Quantity:	650
Quantity Unit:	P
Additional Code 1:	Not reported
Additional Code 2:	Not reported
Additional Code 3:	Not reported
Additional Code 4:	Not reported
Additional Code 5:	Not reported
Shipment Date:	20150722
Creation Date:	Not reported
Receipt Date:	Not reported
Manifest ID:	000666247WAS
Trans EPA ID:	IND058484114
Trans Name:	HERITAGE TRANSPORT LLC- TS HAYWARD
Trans 2 EPA ID:	AZR000516211
Trans 2 Name:	SALT RIVER EXTRACTION
TSDF EPA ID:	AZD081705402
Trans Name:	HERITAGE ENVIRONMENTAL SERVICES
TSDF Alt EPA ID:	Not reported
TSDF Alt Name:	Not reported
Waste Code Description:	- Not reported
RCRA Code:	Not reported
Meth Code:	H141 - Storage, Bulking, And/Or Transfer Off Site--No Treatment/Reovery (H010-H129) Or (H131-H135)
Quantity Tons:	0.0025
Waste Quantity:	5
Quantity Unit:	P
Additional Code 1:	Not reported
Additional Code 2:	Not reported
Additional Code 3:	Not reported
Additional Code 4:	Not reported
Additional Code 5:	Not reported
Shipment Date:	20150722
Creation Date:	2/8/2016 22:17:34
Receipt Date:	20150811
Manifest ID:	000666247WAS
Trans EPA ID:	IND058484114
Trans Name:	HERITAGE TRANSPORT LLC- TS HAYWARD
Trans 2 EPA ID:	AZR000516211
Trans 2 Name:	SALT RIVER EXTRACTION

JCPENNEY CO INC 1959 (Continued) **S113148735**

TSDF EPA ID:	AZD081705402
Trans Name:	HERITAGE ENVIRONMENTAL SERVICES
TSDF Alt EPA ID:	Not reported
TSDF Alt Name:	Not reported
Waste Code Description:	331 - Off-specification, aged, or surplus organics
RCRA Code:	D001
Meth Code:	H141 - Storage, Bulking, And/Or Transfer Off Site--No Treatment/Reovery (H010-H129) Or (H131-H135)
Quantity Tons:	0.0535
Waste Quantity:	107
Quantity Unit:	P
Additional Code 1:	Not reported
Additional Code 2:	Not reported
Additional Code 3:	Not reported
Additional Code 4:	Not reported
Additional Code 5:	Not reported

Additional Information:

Year:	2014
Gen EPA ID:	CAL000322589
Shipment Date:	20141107
Creation Date:	1/26/2015 22:15:24
Receipt Date:	20141117
Manifest ID:	012121256JJK
Trans EPA ID:	CAR000181891
Trans Name:	BDC SPECIAL WASTE SERVICES
Trans 2 EPA ID:	Not reported
Trans 2 Name:	Not reported
TSDF EPA ID:	CAD009007626
Trans Name:	AZUSA LAND RECLAMATION
TSDF Alt EPA ID:	Not reported
TSDF Alt Name:	Not reported
Waste Code Description:	151 - Asbestos-containing waste
RCRA Code:	Not reported
Meth Code:	H132 - Landfill Or Surface Impoundment That Will Be Closed As Landfill(To Include On-Site Treatment And/Or Stabilization)
Quantity Tons:	0.23
Waste Quantity:	1
Quantity Unit:	Y
Additional Code 1:	Not reported
Additional Code 2:	Not reported
Additional Code 3:	Not reported
Additional Code 4:	Not reported
Additional Code 5:	Not reported
Shipment Date:	20140819
Creation Date:	Not reported
Receipt Date:	Not reported
Manifest ID:	000495386WAS
Trans EPA ID:	IND058484114
Trans Name:	HERITAGE TRANSPORT LLC- TS HAYWARD
Trans 2 EPA ID:	AZR000512343
Trans 2 Name:	SRE TRANSPORT
TSDF EPA ID:	AZD081705402
Trans Name:	HERITAGE ENVIRONMENTAL SERVICES
TSDF Alt EPA ID:	Not reported

JCPENNEY CO INC 1959 (Continued) **S113148735**

TSDF Alt Name:	Not reported
Waste Code Description:	331 - Off-specification, aged, or surplus organics
RCRA Code:	Not reported
Meth Code:	H141 - Storage, Bulking, And/Or Transfer Off Site--No Treatment/Reovery (H010-H129) Or (H131-H135)
Quantity Tons:	0.0075
Waste Quantity:	15
Quantity Unit:	P
Additional Code 1:	Not reported
Additional Code 2:	Not reported
Additional Code 3:	Not reported
Additional Code 4:	Not reported
Additional Code 5:	Not reported
Shipment Date:	20140819
Creation Date:	2/5/2015 22:15:09
Receipt Date:	20140903
Manifest ID:	000495386WAS
Trans EPA ID:	IND058484114
Trans Name:	HERITAGE TRANSPORT LLC- TS HAYWARD
Trans 2 EPA ID:	AZR000512343
Trans 2 Name:	SRE TRANSPORT
TSDF EPA ID:	AZD081705402
Trans Name:	HERITAGE ENVIRONMENTAL SERVICES
TSDF Alt EPA ID:	Not reported
TSDF Alt Name:	Not reported
Waste Code Description:	331 - Off-specification, aged, or surplus organics
RCRA Code:	D001
Meth Code:	H141 - Storage, Bulking, And/Or Transfer Off Site--No Treatment/Reovery (H010-H129) Or (H131-H135)
Quantity Tons:	0.02
Waste Quantity:	40
Quantity Unit:	P
Additional Code 1:	Not reported
Additional Code 2:	Not reported
Additional Code 3:	Not reported
Additional Code 4:	Not reported
Additional Code 5:	Not reported
Shipment Date:	20140819
Creation Date:	Not reported
Receipt Date:	Not reported
Manifest ID:	000495386WAS
Trans EPA ID:	IND058484114
Trans Name:	HERITAGE TRANSPORT LLC- TS HAYWARD
Trans 2 EPA ID:	AZR000512343
Trans 2 Name:	SRE TRANSPORT
TSDF EPA ID:	AZD081705402
Trans Name:	HERITAGE ENVIRONMENTAL SERVICES
TSDF Alt EPA ID:	Not reported
TSDF Alt Name:	Not reported
Waste Code Description:	141 - Off-specification, aged, or surplus inorganics
RCRA Code:	D001
Meth Code:	H141 - Storage, Bulking, And/Or Transfer Off Site--No Treatment/Reovery (H010-H129) Or (H131-H135)
Quantity Tons:	0.25
Waste Quantity:	500

JCPENNEY CO INC 1959 (Continued) **S113148735**

Quantity Unit:	P
Additional Code 1:	Not reported
Additional Code 2:	Not reported
Additional Code 3:	Not reported
Additional Code 4:	Not reported
Additional Code 5:	Not reported
Shipment Date:	20140819
Creation Date:	Not reported
Receipt Date:	Not reported
Manifest ID:	000495386WAS
Trans EPA ID:	IND058484114
Trans Name:	HERITAGE TRANSPORT LLC- TS HAYWARD
Trans 2 EPA ID:	AZR000512343
Trans 2 Name:	SRE TRANSPORT
TSDF EPA ID:	AZD081705402
Trans Name:	HERITAGE ENVIRONMENTAL SERVICES
TSDF Alt EPA ID:	Not reported
TSDF Alt Name:	Not reported
Waste Code Description:	331 - Off-specification, aged, or surplus organics
RCRA Code:	Not reported
Meth Code:	H141 - Storage, Bulking, And/Or Transfer Off Site--No Treatment/Reovery (H010-H129) Or (H131-H135)
Quantity Tons:	0.0075
Waste Quantity:	15
Quantity Unit:	P
Additional Code 1:	Not reported
Additional Code 2:	Not reported
Additional Code 3:	Not reported
Additional Code 4:	Not reported
Additional Code 5:	Not reported
Shipment Date:	20140819
Creation Date:	Not reported
Receipt Date:	Not reported
Manifest ID:	000495386WAS
Trans EPA ID:	IND058484114
Trans Name:	HERITAGE TRANSPORT LLC- TS HAYWARD
Trans 2 EPA ID:	AZR000512343
Trans 2 Name:	SRE TRANSPORT
TSDF EPA ID:	AZD081705402
Trans Name:	HERITAGE ENVIRONMENTAL SERVICES
TSDF Alt EPA ID:	Not reported
TSDF Alt Name:	Not reported
Waste Code Description:	141 - Off-specification, aged, or surplus inorganics
RCRA Code:	D001
Meth Code:	H141 - Storage, Bulking, And/Or Transfer Off Site--No Treatment/Reovery (H010-H129) Or (H131-H135)
Quantity Tons:	0.25
Waste Quantity:	500
Quantity Unit:	P
Additional Code 1:	Not reported
Additional Code 2:	Not reported
Additional Code 3:	Not reported
Additional Code 4:	Not reported
Additional Code 5:	Not reported

JCPENNEY CO INC 1959 (Continued) **S113148735**

Shipment Date:	20140218
Creation Date:	Not reported
Receipt Date:	Not reported
Manifest ID:	000581956WAS
Trans EPA ID:	IND058484114
Trans Name:	HERITAGE TRANSPORT LLC-TS SIGNAL HILL
Trans 2 EPA ID:	AZR000512343
Trans 2 Name:	SRE TRANSPORT
TSDF EPA ID:	AZD081705402
Trans Name:	HERITAGE ENVIRONMENTAL SERVICES
TSDF Alt EPA ID:	Not reported
TSDF Alt Name:	Not reported
Waste Code Description:	331 - Off-specification, aged, or surplus organics
RCRA Code:	Not reported
Meth Code:	H141 - Storage, Bulking, And/Or Transfer Off Site--No Treatment/Reovery (H010-H129) Or (H131-H135)
Quantity Tons:	0.172
Waste Quantity:	344
Quantity Unit:	P
Additional Code 1:	Not reported
Additional Code 2:	Not reported
Additional Code 3:	Not reported
Additional Code 4:	Not reported
Additional Code 5:	Not reported

Shipment Date:	20140218
Creation Date:	Not reported
Receipt Date:	Not reported
Manifest ID:	000581956WAS
Trans EPA ID:	IND058484114
Trans Name:	HERITAGE TRANSPORT LLC-TS SIGNAL HILL
Trans 2 EPA ID:	AZR000512343
Trans 2 Name:	SRE TRANSPORT
TSDF EPA ID:	AZD081705402
Trans Name:	HERITAGE ENVIRONMENTAL SERVICES
TSDF Alt EPA ID:	Not reported
TSDF Alt Name:	Not reported
Waste Code Description:	331 - Off-specification, aged, or surplus organics
RCRA Code:	Not reported
Meth Code:	H141 - Storage, Bulking, And/Or Transfer Off Site--No Treatment/Reovery (H010-H129) Or (H131-H135)
Quantity Tons:	0.0165
Waste Quantity:	33
Quantity Unit:	P
Additional Code 1:	Not reported
Additional Code 2:	Not reported
Additional Code 3:	Not reported
Additional Code 4:	Not reported
Additional Code 5:	Not reported

Shipment Date:	20140218
Creation Date:	Not reported
Receipt Date:	Not reported
Manifest ID:	000581956WAS
Trans EPA ID:	IND058484114
Trans Name:	HERITAGE TRANSPORT LLC-TS SIGNAL HILL
Trans 2 EPA ID:	AZR000512343

JCPENNEY CO INC 1959 (Continued) **S113148735**

Trans 2 Name:	SRE TRANSPORT
TSDF EPA ID:	AZD081705402
Trans Name:	HERITAGE ENVIRONMENTAL SERVICES
TSDF Alt EPA ID:	Not reported
TSDF Alt Name:	Not reported
Waste Code Description:	141 - Off-specification, aged, or surplus inorganics
RCRA Code:	D001
Meth Code:	H141 - Storage, Bulking, And/Or Transfer Off Site--No Treatment/Reovery (H010-H129) Or (H131-H135)
Quantity Tons:	0.076
Waste Quantity:	152
Quantity Unit:	P
Additional Code 1:	Not reported
Additional Code 2:	Not reported
Additional Code 3:	Not reported
Additional Code 4:	Not reported
Additional Code 5:	Not reported
Shipment Date:	20140218
Creation Date:	Not reported
Receipt Date:	Not reported
Manifest ID:	000581956WAS
Trans EPA ID:	IND058484114
Trans Name:	HERITAGE TRANSPORT LLC-TS SIGNAL HILL
Trans 2 EPA ID:	AZR000512343
Trans 2 Name:	SRE TRANSPORT
TSDF EPA ID:	AZD081705402
Trans Name:	HERITAGE ENVIRONMENTAL SERVICES
TSDF Alt EPA ID:	Not reported
TSDF Alt Name:	Not reported
Waste Code Description:	331 - Off-specification, aged, or surplus organics
RCRA Code:	Not reported
Meth Code:	H141 - Storage, Bulking, And/Or Transfer Off Site--No Treatment/Reovery (H010-H129) Or (H131-H135)
Quantity Tons:	0.01
Waste Quantity:	20
Quantity Unit:	P
Additional Code 1:	Not reported
Additional Code 2:	Not reported
Additional Code 3:	Not reported
Additional Code 4:	Not reported
Additional Code 5:	Not reported

Additional Information:

Year:	2013
Gen EPA ID:	CAL000322589
Shipment Date:	20130927
Creation Date:	Not reported
Receipt Date:	Not reported
Manifest ID:	000477521WAS
Trans EPA ID:	IND058484114
Trans Name:	HERITAGE TRANSPORT LLC-TS SIGNAL HILL
Trans 2 EPA ID:	AZR000512343
Trans 2 Name:	SRE TRANSPORT
TSDF EPA ID:	AZD081705402
Trans Name:	HERITAGE ENVIRONMENTAL SERVICES

JCPENNEY CO INC 1959 (Continued) **S113148735**

TSDF Alt EPA ID:	Not reported
TSDF Alt Name:	Not reported
Waste Code Description:	- Not reported
RCRA Code:	Not reported
Meth Code:	H141 - Storage, Bulking, And/Or Transfer Off Site--No Treatment/Reovery (H010-H129) Or (H131-H135)
Quantity Tons:	0.02
Waste Quantity:	40
Quantity Unit:	P
Additional Code 1:	Not reported
Additional Code 2:	Not reported
Additional Code 3:	Not reported
Additional Code 4:	Not reported
Additional Code 5:	Not reported
Shipment Date:	20130927
Creation Date:	3/31/2014 22:15:09
Receipt Date:	20131009
Manifest ID:	000477521WAS
Trans EPA ID:	IND058484114
Trans Name:	HERITAGE TRANSPORT LLC-TS SIGNAL HILL
Trans 2 EPA ID:	AZR000512343
Trans 2 Name:	SRE TRANSPORT
TSDF EPA ID:	AZD081705402
Trans Name:	HERITAGE ENVIRONMENTAL SERVICES
TSDF Alt EPA ID:	Not reported
TSDF Alt Name:	Not reported
Waste Code Description:	214 - Unspecified solvent mixture
RCRA Code:	D001
Meth Code:	H141 - Storage, Bulking, And/Or Transfer Off Site--No Treatment/Reovery (H010-H129) Or (H131-H135)
Quantity Tons:	0.106
Waste Quantity:	212
Quantity Unit:	P
Additional Code 1:	Not reported
Additional Code 2:	Not reported
Additional Code 3:	Not reported
Additional Code 4:	Not reported
Additional Code 5:	Not reported
Shipment Date:	20130927
Creation Date:	3/31/2014 22:15:09
Receipt Date:	20131009
Manifest ID:	000477521WAS
Trans EPA ID:	IND058484114
Trans Name:	HERITAGE TRANSPORT LLC-TS SIGNAL HILL
Trans 2 EPA ID:	AZR000512343
Trans 2 Name:	SRE TRANSPORT
TSDF EPA ID:	AZD081705402
Trans Name:	HERITAGE ENVIRONMENTAL SERVICES
TSDF Alt EPA ID:	Not reported
TSDF Alt Name:	Not reported
Waste Code Description:	331 - Off-specification, aged, or surplus organics
RCRA Code:	D001
Meth Code:	H141 - Storage, Bulking, And/Or Transfer Off Site--No Treatment/Reovery (H010-H129) Or (H131-H135)
Quantity Tons:	0.039

JCPENNEY CO INC 1959 (Continued) **S113148735**

Waste Quantity:	78
Quantity Unit:	P
Additional Code 1:	Not reported
Additional Code 2:	Not reported
Additional Code 3:	Not reported
Additional Code 4:	Not reported
Additional Code 5:	Not reported
Shipment Date:	20130927
Creation Date:	Not reported
Receipt Date:	Not reported
Manifest ID:	000477521WAS
Trans EPA ID:	IND058484114
Trans Name:	HERITAGE TRANSPORT LLC-TS SIGNAL HILL
Trans 2 EPA ID:	AZR000512343
Trans 2 Name:	SRE TRANSPORT
TSDF EPA ID:	AZD081705402
Trans Name:	HERITAGE ENVIRONMENTAL SERVICES
TSDF Alt EPA ID:	Not reported
TSDF Alt Name:	Not reported
Waste Code Description:	- Not reported
RCRA Code:	Not reported
Meth Code:	H141 - Storage, Bulking, And/Or Transfer Off Site--No Treatment/Reovery (H010-H129) Or (H131-H135)
Quantity Tons:	0.029
Waste Quantity:	58
Quantity Unit:	P
Additional Code 1:	Not reported
Additional Code 2:	Not reported
Additional Code 3:	Not reported
Additional Code 4:	Not reported
Additional Code 5:	Not reported
Shipment Date:	20130927
Creation Date:	Not reported
Receipt Date:	Not reported
Manifest ID:	000477521WAS
Trans EPA ID:	IND058484114
Trans Name:	HERITAGE TRANSPORT LLC-TS SIGNAL HILL
Trans 2 EPA ID:	AZR000512343
Trans 2 Name:	SRE TRANSPORT
TSDF EPA ID:	AZD081705402
Trans Name:	HERITAGE ENVIRONMENTAL SERVICES
TSDF Alt EPA ID:	Not reported
TSDF Alt Name:	Not reported
Waste Code Description:	141 - Off-specification, aged, or surplus inorganics
RCRA Code:	D001
Meth Code:	H141 - Storage, Bulking, And/Or Transfer Off Site--No Treatment/Reovery (H010-H129) Or (H131-H135)
Quantity Tons:	0.091
Waste Quantity:	182
Quantity Unit:	P
Additional Code 1:	Not reported
Additional Code 2:	Not reported
Additional Code 3:	Not reported
Additional Code 4:	Not reported
Additional Code 5:	Not reported

JCPENNEY CO INC 1959 (Continued) **S113148735**

Shipment Date:	20130927
Creation Date:	Not reported
Receipt Date:	Not reported
Manifest ID:	000477521WAS
Trans EPA ID:	IND058484114
Trans Name:	HERITAGE TRANSPORT LLC-TS SIGNAL HILL
Trans 2 EPA ID:	AZR000512343
Trans 2 Name:	SRE TRANSPORT
TSDF EPA ID:	AZD081705402
Trans Name:	HERITAGE ENVIRONMENTAL SERVICES
TSDF Alt EPA ID:	Not reported
TSDF Alt Name:	Not reported
Waste Code Description:	331 - Off-specification, aged, or surplus organics
RCRA Code:	Not reported
Meth Code:	H141 - Storage, Bulking, And/Or Transfer Off Site--No Treatment/Reovery (H010-H129) Or (H131-H135)
Quantity Tons:	0.15
Waste Quantity:	300
Quantity Unit:	P
Additional Code 1:	Not reported
Additional Code 2:	Not reported
Additional Code 3:	Not reported
Additional Code 4:	Not reported
Additional Code 5:	Not reported

Shipment Date:	20130927
Creation Date:	Not reported
Receipt Date:	Not reported
Manifest ID:	000477521WAS
Trans EPA ID:	IND058484114
Trans Name:	HERITAGE TRANSPORT LLC-TS SIGNAL HILL
Trans 2 EPA ID:	AZR000512343
Trans 2 Name:	SRE TRANSPORT
TSDF EPA ID:	AZD081705402
Trans Name:	HERITAGE ENVIRONMENTAL SERVICES
TSDF Alt EPA ID:	Not reported
TSDF Alt Name:	Not reported
Waste Code Description:	331 - Off-specification, aged, or surplus organics
RCRA Code:	Not reported
Meth Code:	H141 - Storage, Bulking, And/Or Transfer Off Site--No Treatment/Reovery (H010-H129) Or (H131-H135)
Quantity Tons:	0.0255
Waste Quantity:	51
Quantity Unit:	P
Additional Code 1:	Not reported
Additional Code 2:	Not reported
Additional Code 3:	Not reported
Additional Code 4:	Not reported
Additional Code 5:	Not reported

Shipment Date:	20130927
Creation Date:	Not reported
Receipt Date:	Not reported
Manifest ID:	000477521WAS
Trans EPA ID:	IND058484114
Trans Name:	HERITAGE TRANSPORT LLC-TS SIGNAL HILL
Trans 2 EPA ID:	AZR000512343

JCPENNEY CO INC 1959 (Continued) **S113148735**

Trans 2 Name:	SRE TRANSPORT
TSDF EPA ID:	AZD081705402
Trans Name:	HERITAGE ENVIRONMENTAL SERVICES
TSDF Alt EPA ID:	Not reported
TSDF Alt Name:	Not reported
Waste Code Description:	331 - Off-specification, aged, or surplus organics
RCRA Code:	Not reported
Meth Code:	H141 - Storage, Bulking, And/Or Transfer Off Site--No Treatment/Reovery (H010-H129) Or (H131-H135)
Quantity Tons:	0.002
Waste Quantity:	4
Quantity Unit:	P
Additional Code 1:	Not reported
Additional Code 2:	Not reported
Additional Code 3:	Not reported
Additional Code 4:	Not reported
Additional Code 5:	Not reported
Shipment Date:	20130927
Creation Date:	3/31/2014 22:15:09
Receipt Date:	20131009
Manifest ID:	000477521WAS
Trans EPA ID:	IND058484114
Trans Name:	HERITAGE TRANSPORT LLC-TS SIGNAL HILL
Trans 2 EPA ID:	AZR000512343
Trans 2 Name:	SRE TRANSPORT
TSDF EPA ID:	AZD081705402
Trans Name:	HERITAGE ENVIRONMENTAL SERVICES
TSDF Alt EPA ID:	Not reported
TSDF Alt Name:	Not reported
Waste Code Description:	- Not reported
RCRA Code:	Not reported
Meth Code:	H141 - Storage, Bulking, And/Or Transfer Off Site--No Treatment/Reovery (H010-H129) Or (H131-H135)
Quantity Tons:	0.0025
Waste Quantity:	5
Quantity Unit:	P
Additional Code 1:	Not reported
Additional Code 2:	Not reported
Additional Code 3:	Not reported
Additional Code 4:	Not reported
Additional Code 5:	Not reported
Shipment Date:	20130927
Creation Date:	Not reported
Receipt Date:	Not reported
Manifest ID:	000477521WAS
Trans EPA ID:	IND058484114
Trans Name:	HERITAGE TRANSPORT LLC-TS SIGNAL HILL
Trans 2 EPA ID:	AZR000512343
Trans 2 Name:	SRE TRANSPORT
TSDF EPA ID:	AZD081705402
Trans Name:	HERITAGE ENVIRONMENTAL SERVICES
TSDF Alt EPA ID:	Not reported
TSDF Alt Name:	Not reported
Waste Code Description:	- Not reported
RCRA Code:	Not reported

JCPENNEY CO INC 1959 (Continued) **S113148735**

Meth Code:	H141 - Storage, Bulking, And/Or Transfer Off Site--No Treatment/Reovery (H010-H129) Or (H131-H135)
Quantity Tons:	0.008
Waste Quantity:	16
Quantity Unit:	P
Additional Code 1:	Not reported
Additional Code 2:	Not reported
Additional Code 3:	Not reported
Additional Code 4:	Not reported
Additional Code 5:	Not reported

Additional Information:

Year:	2012
Gen EPA ID:	CAL000322589
Shipment Date:	20121212
Creation Date:	6/27/2013 22:15:15
Receipt Date:	20121227
Manifest ID:	005998615FLE
Trans EPA ID:	IND058484114
Trans Name:	HERITAGE TRANSPORT LLC-TS SIGNAL HILL
Trans 2 EPA ID:	Not reported
Trans 2 Name:	Not reported
TSDF EPA ID:	AZD081705402
Trans Name:	HERITAGE ENVIRONMENTAL SERVICES
TSDF Alt EPA ID:	Not reported
TSDF Alt Name:	Not reported
Waste Code Description:	331 - Off-specification, aged, or surplus organics
RCRA Code:	D001
Meth Code:	H141 - Storage, Bulking, And/Or Transfer Off Site--No Treatment/Reovery (H010-H129) Or (H131-H135)
Quantity Tons:	0.0085
Waste Quantity:	17
Quantity Unit:	P
Additional Code 1:	Not reported
Additional Code 2:	Not reported
Additional Code 3:	Not reported
Additional Code 4:	Not reported
Additional Code 5:	Not reported
Shipment Date:	20121212
Creation Date:	6/27/2013 22:15:15
Receipt Date:	20121227
Manifest ID:	005998615FLE
Trans EPA ID:	IND058484114
Trans Name:	HERITAGE TRANSPORT LLC-TS SIGNAL HILL
Trans 2 EPA ID:	Not reported
Trans 2 Name:	Not reported
TSDF EPA ID:	AZD081705402
Trans Name:	HERITAGE ENVIRONMENTAL SERVICES
TSDF Alt EPA ID:	Not reported
TSDF Alt Name:	Not reported
Waste Code Description:	214 - Unspecified solvent mixture
RCRA Code:	D001
Meth Code:	H141 - Storage, Bulking, And/Or Transfer Off Site--No Treatment/Reovery (H010-H129) Or (H131-H135)
Quantity Tons:	0.0675

JCPENNEY CO INC 1959 (Continued) **S113148735**

Waste Quantity:	135
Quantity Unit:	P
Additional Code 1:	Not reported
Additional Code 2:	Not reported
Additional Code 3:	Not reported
Additional Code 4:	Not reported
Additional Code 5:	Not reported
Shipment Date:	20121212
Creation Date:	6/27/2013 22:15:15
Receipt Date:	20121227
Manifest ID:	005998615FLE
Trans EPA ID:	IND058484114
Trans Name:	HERITAGE TRANSPORT LLC-TS SIGNAL HILL
Trans 2 EPA ID:	Not reported
Trans 2 Name:	Not reported
TSDF EPA ID:	AZD081705402
Trans Name:	HERITAGE ENVIRONMENTAL SERVICES
TSDF Alt EPA ID:	Not reported
TSDF Alt Name:	Not reported
Waste Code Description:	331 - Off-specification, aged, or surplus organics
RCRA Code:	Not reported
Meth Code:	H141 - Storage, Bulking, And/Or Transfer Off Site--No Treatment/Reovery (H010-H129) Or (H131-H135)
Quantity Tons:	0.015
Waste Quantity:	30
Quantity Unit:	P
Additional Code 1:	Not reported
Additional Code 2:	Not reported
Additional Code 3:	Not reported
Additional Code 4:	Not reported
Additional Code 5:	Not reported
Shipment Date:	20121212
Creation Date:	6/27/2013 22:15:15
Receipt Date:	20121227
Manifest ID:	005998615FLE
Trans EPA ID:	IND058484114
Trans Name:	HERITAGE TRANSPORT LLC-TS SIGNAL HILL
Trans 2 EPA ID:	Not reported
Trans 2 Name:	Not reported
TSDF EPA ID:	AZD081705402
Trans Name:	HERITAGE ENVIRONMENTAL SERVICES
TSDF Alt EPA ID:	Not reported
TSDF Alt Name:	Not reported
Waste Code Description:	331 - Off-specification, aged, or surplus organics
RCRA Code:	Not reported
Meth Code:	H141 - Storage, Bulking, And/Or Transfer Off Site--No Treatment/Reovery (H010-H129) Or (H131-H135)
Quantity Tons:	0.008
Waste Quantity:	16
Quantity Unit:	P
Additional Code 1:	Not reported
Additional Code 2:	Not reported
Additional Code 3:	Not reported
Additional Code 4:	Not reported
Additional Code 5:	Not reported

JCPENNEY CO INC 1959 (Continued) **S113148735**

Shipment Date:	20121212
Creation Date:	Not reported
Receipt Date:	Not reported
Manifest ID:	005998615FLE
Trans EPA ID:	IND058484114
Trans Name:	HERITAGE TRANSPORT LLC-TS SIGNAL HILL
Trans 2 EPA ID:	Not reported
Trans 2 Name:	Not reported
TSDF EPA ID:	AZD081705402
Trans Name:	HERITAGE ENVIRONMENTAL SERVICES
TSDF Alt EPA ID:	Not reported
TSDF Alt Name:	Not reported
Waste Code Description:	- Not reported
RCRA Code:	D001
Meth Code:	H141 - Storage, Bulking, And/Or Transfer Off Site--No Treatment/Reovery (H010-H129) Or (H131-H135)
Quantity Tons:	0.029
Waste Quantity:	58
Quantity Unit:	P
Additional Code 1:	Not reported
Additional Code 2:	Not reported
Additional Code 3:	Not reported
Additional Code 4:	Not reported
Additional Code 5:	Not reported

Shipment Date:	20121212
Creation Date:	Not reported
Receipt Date:	Not reported
Manifest ID:	005998615FLE
Trans EPA ID:	IND058484114
Trans Name:	HERITAGE TRANSPORT LLC-TS SIGNAL HILL
Trans 2 EPA ID:	Not reported
Trans 2 Name:	Not reported
TSDF EPA ID:	AZD081705402
Trans Name:	HERITAGE ENVIRONMENTAL SERVICES
TSDF Alt EPA ID:	Not reported
TSDF Alt Name:	Not reported
Waste Code Description:	331 - Off-specification, aged, or surplus organics
RCRA Code:	Not reported
Meth Code:	H141 - Storage, Bulking, And/Or Transfer Off Site--No Treatment/Reovery (H010-H129) Or (H131-H135)
Quantity Tons:	0.1015
Waste Quantity:	203
Quantity Unit:	P
Additional Code 1:	Not reported
Additional Code 2:	Not reported
Additional Code 3:	Not reported
Additional Code 4:	Not reported
Additional Code 5:	Not reported

Shipment Date:	20121212
Creation Date:	Not reported
Receipt Date:	Not reported
Manifest ID:	005998615FLE
Trans EPA ID:	IND058484114
Trans Name:	HERITAGE TRANSPORT LLC-TS SIGNAL HILL
Trans 2 EPA ID:	Not reported

JCPENNEY CO INC 1959 (Continued) **S113148735**

Trans 2 Name:	Not reported
TSDF EPA ID:	AZD081705402
Trans Name:	HERITAGE ENVIRONMENTAL SERVICES
TSDF Alt EPA ID:	Not reported
TSDF Alt Name:	Not reported
Waste Code Description:	331 - Off-specification, aged, or surplus organics
RCRA Code:	Not reported
Meth Code:	H141 - Storage, Bulking, And/Or Transfer Off Site--No Treatment/Reovery (H010-H129) Or (H131-H135)
Quantity Tons:	0.026
Waste Quantity:	52
Quantity Unit:	P
Additional Code 1:	Not reported
Additional Code 2:	Not reported
Additional Code 3:	Not reported
Additional Code 4:	Not reported
Additional Code 5:	Not reported
Shipment Date:	20121210
Creation Date:	6/19/2013 22:15:16
Receipt Date:	20130102
Manifest ID:	005738851FLE
Trans EPA ID:	IND058484114
Trans Name:	HERITAGE TRANSPORT LLC- TS HAYWARD
Trans 2 EPA ID:	Not reported
Trans 2 Name:	Not reported
TSDF EPA ID:	AZD081705402
Trans Name:	HERITAGE ENVIRONMENTAL SERVICES
TSDF Alt EPA ID:	Not reported
TSDF Alt Name:	Not reported
Waste Code Description:	331 - Off-specification, aged, or surplus organics
RCRA Code:	D001
Meth Code:	H141 - Storage, Bulking, And/Or Transfer Off Site--No Treatment/Reovery (H010-H129) Or (H131-H135)
Quantity Tons:	0.0045
Waste Quantity:	9
Quantity Unit:	P
Additional Code 1:	Not reported
Additional Code 2:	Not reported
Additional Code 3:	Not reported
Additional Code 4:	Not reported
Additional Code 5:	Not reported
Shipment Date:	20121210
Creation Date:	6/19/2013 22:15:16
Receipt Date:	20130102
Manifest ID:	005738851FLE
Trans EPA ID:	IND058484114
Trans Name:	HERITAGE TRANSPORT LLC- TS HAYWARD
Trans 2 EPA ID:	Not reported
Trans 2 Name:	Not reported
TSDF EPA ID:	AZD081705402
Trans Name:	HERITAGE ENVIRONMENTAL SERVICES
TSDF Alt EPA ID:	Not reported
TSDF Alt Name:	Not reported
Waste Code Description:	331 - Off-specification, aged, or surplus organics
RCRA Code:	Not reported

JCPENNEY CO INC 1959 (Continued) **S113148735**

Meth Code:	H141 - Storage, Bulking, And/Or Transfer Off Site--No Treatment/Reovery (H010-H129) Or (H131-H135)
Quantity Tons:	0.014
Waste Quantity:	28
Quantity Unit:	P
Additional Code 1:	Not reported
Additional Code 2:	Not reported
Additional Code 3:	Not reported
Additional Code 4:	Not reported
Additional Code 5:	Not reported
Shipment Date:	20121210
Creation Date:	6/19/2013 22:15:16
Receipt Date:	20130102
Manifest ID:	005738851FLE
Trans EPA ID:	IND058484114
Trans Name:	HERITAGE TRANSPORT LLC- TS HAYWARD
Trans 2 EPA ID:	Not reported
Trans 2 Name:	Not reported
TSDF EPA ID:	AZD081705402
Trans Name:	HERITAGE ENVIRONMENTAL SERVICES
TSDF Alt EPA ID:	Not reported
TSDF Alt Name:	Not reported
Waste Code Description:	331 - Off-specification, aged, or surplus organics
RCRA Code:	Not reported
Meth Code:	H141 - Storage, Bulking, And/Or Transfer Off Site--No Treatment/Reovery (H010-H129) Or (H131-H135)
Quantity Tons:	0.112
Waste Quantity:	224
Quantity Unit:	P
Additional Code 1:	Not reported
Additional Code 2:	Not reported
Additional Code 3:	Not reported
Additional Code 4:	Not reported
Additional Code 5:	Not reported

B140 **BENNY NG** **RCRA NonGen / NLR** **1027445058**
SW **54 TANFORAN AVENUE** **CAC003182515**
< 1/8 **SAN BRUNO, CA 94066**
0.001 mi.
6 ft. **Site 15 of 17 in cluster B**

Relative:
Higher

Actual:
55 ft.

RCRA Listings:

Date Form Received by Agency:	20220624
Handler Name:	Benny Ng
Handler Address:	54 Tanforan Avenue
Handler City,State,Zip:	SAN BRUNO, CA 94066
EPA ID:	CAC003182515
Contact Name:	BENNY NG
Contact Address:	54 TANFORAN
Contact City,State,Zip:	SAN BRUNO, CA 94066
Contact Telephone:	650-207-5674
Contact Fax:	Not reported
Contact Email:	BENNYN@DPR.COM
Contact Title:	Not reported
EPA Region:	09
Land Type:	Not reported
Federal Waste Generator Description:	Not a generator, verified

BENNY NG (Continued) **1027445058**

Non-Notifier:	Not reported
Biennial Report Cycle:	Not reported
Accessibility:	Not reported
Active Site Indicator:	Not reported
State District Owner:	Not reported
State District:	Not reported
Mailing Address:	945 FRONT STREET
Mailing City,State,Zip:	SAN FRANCISCO, CA 94111
Owner Name:	Benny Ng
Owner Type:	Other
Operator Name:	Benny Ng
Operator Type:	Other
Short-Term Generator Activity:	No
Importer Activity:	No
Mixed Waste Generator:	No
Transporter Activity:	No
Transfer Facility Activity:	No
Recycler Activity with Storage:	No
Small Quantity On-Site Burner Exemption:	No
Smelting Melting and Refining Furnace Exemption:	No
Underground Injection Control:	No
Off-Site Waste Receipt:	No
Universal Waste Indicator:	No
Universal Waste Destination Facility:	No
Federal Universal Waste:	No
Active Site State-Reg Handler:	---
Federal Facility Indicator:	Not reported
Hazardous Secondary Material Indicator:	N
Sub-Part K Indicator:	Not reported
2018 GPRA Permit Baseline:	Not on the Baseline
2018 GPRA Renewals Baseline:	Not on the Baseline
202 GPRA Corrective Action Baseline:	No
Subject to Corrective Action Universe:	No
Non-TSDFs Where RCRA CA has Been Imposed Universe:	No
Corrective Action Priority Ranking:	No NCAPS ranking
Environmental Control Indicator:	No
Institutional Control Indicator:	No
Human Exposure Controls Indicator:	N/A
Groundwater Controls Indicator:	N/A
Significant Non-Complier Universe:	No
Unaddressed Significant Non-Complier Universe:	No
Addressed Significant Non-Complier Universe:	No
Significant Non-Complier With a Compliance Schedule Universe:	No
Financial Assurance Required:	Not reported
Handler Date of Last Change:	20220629
Recognized Trader-Importer:	No
Recognized Trader-Exporter:	No
Importer of Spent Lead Acid Batteries:	No
Exporter of Spent Lead Acid Batteries:	No
Recycler Activity Without Storage:	No
Manifest Broker:	No
Sub-Part P Indicator:	No

Handler - Owner Operator:
Owner/Operator Indicator: Operator
Owner/Operator Name: BENNY NG

BENNY NG (Continued) **1027445058**

Legal Status:	Other
Date Became Current:	Not reported
Date Ended Current:	Not reported
Owner/Operator Address:	54 TANFORAN
Owner/Operator City,State,Zip:	SAN BRUNO, CA 94066
Owner/Operator Telephone:	650-207-5674
Owner/Operator Telephone Ext:	Not reported
Owner/Operator Fax:	Not reported
Owner/Operator Email:	Not reported
Owner/Operator Indicator:	Owner
Owner/Operator Name: BENNY NG	
Legal Status:	Other
Date Became Current:	Not reported
Date Ended Current:	Not reported
Owner/Operator Address:	54 TANFORAN
Owner/Operator City,State,Zip:	SAN BRUNO, CA 94066
Owner/Operator Telephone:	650-207-5674
Owner/Operator Telephone Ext:	Not reported
Owner/Operator Fax:	Not reported
Owner/Operator Email:	Not reported

Historic Generators:

Receive Date:	20220624
Handler Name: BENNY NG	
Federal Waste Generator Description:	Not a generator, verified
State District Owner:	Not reported
Large Quantity Handler of Universal Waste:	No
Recognized Trader Importer:	No
Recognized Trader Exporter:	No
Spent Lead Acid Battery Importer:	No
Spent Lead Acid Battery Exporter:	No
Current Record:	Yes
Non Storage Recycler Activity:	No
Electronic Manifest Broker:	No

List of NAICS Codes and Descriptions:

NAICS Code:	56291
NAICS Description:	REMEDIATION SERVICES

Facility Has Received Notices of Violations:

Violations:	No Violations Found

Evaluation Action Summary:

Evaluations:	No Evaluations Found

B141 **BENNY NG** **RCRA NonGen / NLR** **1027445054**
SW **30 TANFORAN AVENUE** **CAC003182511**
< 1/8 **SAN BRUNO, CA 94066**
0.004 mi.
19 ft. **Site 16 of 17 in cluster B**

Relative: **Higher**
Actual: **56 ft.**

RCRA Listings:

Date Form Received by Agency:	20220624
Handler Name:	Benny Ng
Handler Address:	30 Tanforan Avenue
Handler City,State,Zip:	SAN BRUNO, CA 94066
EPA ID:	CAC003182511
Contact Name:	BENNY NG
Contact Address:	30 TANFORAN AVENUE
Contact City,State,Zip:	SAN BRUNO, CA 94066
Contact Telephone:	650-207-5674
Contact Fax:	Not reported
Contact Email:	BENNYN@DPR.COM
Contact Title:	Not reported
EPA Region:	09
Land Type:	Not reported
Federal Waste Generator Description:	Not a generator, verified
Non-Notifier:	Not reported
Biennial Report Cycle:	Not reported
Accessibility:	Not reported
Active Site Indicator:	Not reported
State District Owner:	Not reported
State District:	Not reported
Mailing Address:	945 FRONT STREET
Mailing City,State,Zip:	SAN FRANCISCO, CA 94111
Owner Name:	Benny Ng
Owner Type:	Other
Operator Name:	Benny Ng
Operator Type:	Other
Short-Term Generator Activity:	No
Importer Activity:	No
Mixed Waste Generator:	No
Transporter Activity:	No
Transfer Facility Activity:	No
Recycler Activity with Storage:	No
Small Quantity On-Site Burner Exemption:	No
Smelting Melting and Refining Furnace Exemption:	No
Underground Injection Control:	No
Off-Site Waste Receipt:	No
Universal Waste Indicator:	No
Universal Waste Destination Facility:	No
Federal Universal Waste:	No
Active Site State-Reg Handler:	---
Federal Facility Indicator:	Not reported
Hazardous Secondary Material Indicator:	N
Sub-Part K Indicator:	Not reported
2018 GPRA Permit Baseline:	Not on the Baseline
2018 GPRA Renewals Baseline:	Not on the Baseline
202 GPRA Corrective Action Baseline:	No
Subject to Corrective Action Universe:	No
Non-TSDFs Where RCRA CA has Been Imposed Universe:	No
Corrective Action Priority Ranking:	No NCAPS ranking
Environmental Control Indicator:	No
Institutional Control Indicator:	No

BENNY NG (Continued) **1027445054**

Human Exposure Controls Indicator:	N/A
Groundwater Controls Indicator:	N/A
Significant Non-Complier Universe:	No
Unaddressed Significant Non-Complier Universe:	No
Addressed Significant Non-Complier Universe:	No
Significant Non-Complier With a Compliance Schedule Universe:	No
Financial Assurance Required:	Not reported
Handler Date of Last Change:	20220629
Recognized Trader-Importer:	No
Recognized Trader-Exporter:	No
Importer of Spent Lead Acid Batteries:	No
Exporter of Spent Lead Acid Batteries:	No
Recycler Activity Without Storage:	No
Manifest Broker:	No
Sub-Part P Indicator:	No

Handler - Owner Operator:

Owner/Operator Indicator:	Owner
Owner/Operator Name: BENNY NG	
Legal Status:	Other
Date Became Current:	Not reported
Date Ended Current:	Not reported
Owner/Operator Address:	30 TANFORAN
Owner/Operator City,State,Zip:	SAN BRUNO, CA 94066
Owner/Operator Telephone:	650-207-5674
Owner/Operator Telephone Ext:	Not reported
Owner/Operator Fax:	Not reported
Owner/Operator Email:	Not reported

Owner/Operator Indicator:	Operator
Owner/Operator Name: BENNY NG	
Legal Status:	Other
Date Became Current:	Not reported
Date Ended Current:	Not reported
Owner/Operator Address:	30 TANFORAN AVENUE
Owner/Operator City,State,Zip:	SAN BRUNO, CA 94066
Owner/Operator Telephone:	650-207-5674
Owner/Operator Telephone Ext:	Not reported
Owner/Operator Fax:	Not reported
Owner/Operator Email:	Not reported

Historic Generators:

Receive Date:	20220624
Handler Name: BENNY NG	
Federal Waste Generator Description:	Not a generator, verified
State District Owner:	Not reported
Large Quantity Handler of Universal Waste:	No
Recognized Trader Importer:	No
Recognized Trader Exporter:	No
Spent Lead Acid Battery Importer:	No
Spent Lead Acid Battery Exporter:	No
Current Record:	Yes
Non Storage Recycler Activity:	No
Electronic Manifest Broker:	No

BENNY NG (Continued) **1027445054**

List of NAICS Codes and Descriptions:
NAICS Code: 56291
NAICS Description: REMEDIATION SERVICES

Facility Has Received Notices of Violations:
Violations: No Violations Found

Evaluation Action Summary:
Evaluations: No Evaluations Found

B142 **MARCUS GILMOUR** **RCRA NonGen / NLR** **1027452573**
SW **30 TANFORAN AVENUE** **CAC003190564**
< 1/8 **SAN BRUNO, CA 94066**
0.004 mi.
19 ft. **Site 17 of 17 in cluster B**

Relative: Higher
Actual: 56 ft.

RCRA Listings:

Date Form Received by Agency:	20220817
Handler Name:	Marcus Gilmour
Handler Address:	30 Tanforan Avenue
Handler City,State,Zip:	SAN BRUNO, CA 94066
EPA ID:	CAC003190564
Contact Name:	MARCUS GILMOUR
Contact Address:	644 MENLO AVENUE
Contact City,State,Zip:	MENLO PARK, CA 94025
Contact Telephone:	650-838-0100
Contact Fax:	Not reported
Contact Email:	MARCUS@LANE-PARTNERS.COM
Contact Title:	Not reported
EPA Region:	09
Land Type:	Not reported
Federal Waste Generator Description:	Not a generator, verified
Non-Notifier:	Not reported
Biennial Report Cycle:	Not reported
Accessibility:	Not reported
Active Site Indicator:	Not reported
State District Owner:	Not reported
State District:	Not reported
Mailing Address:	644 MENLO AVENUE
Mailing City,State,Zip:	MENLO PARK, CA 94025
Owner Name:	Marcus Gilmour
Owner Type:	Other
Operator Name:	Marcus Gilmour
Operator Type:	Other
Short-Term Generator Activity:	No
Importer Activity:	No
Mixed Waste Generator:	No
Transporter Activity:	No
Transfer Facility Activity:	No
Recycler Activity with Storage:	No
Small Quantity On-Site Burner Exemption:	No
Smelting Melting and Refining Furnace Exemption:	No
Underground Injection Control:	No
Off-Site Waste Receipt:	No
Universal Waste Indicator:	No

MARCUS GILMOUR (Continued) **1027452573**

Universal Waste Destination Facility:	No
Federal Universal Waste:	No
Active Site State-Reg Handler:	---
Federal Facility Indicator:	Not reported
Hazardous Secondary Material Indicator:	N
Sub-Part K Indicator:	Not reported
2018 GPRA Permit Baseline:	Not on the Baseline
2018 GPRA Renewals Baseline:	Not on the Baseline
202 GPRA Corrective Action Baseline:	No
Subject to Corrective Action Universe:	No
Non-TSDFs Where RCRA CA has Been Imposed Universe:	No
Corrective Action Priority Ranking:	No NCAPS ranking
Environmental Control Indicator:	No
Institutional Control Indicator:	No
Human Exposure Controls Indicator:	N/A
Groundwater Controls Indicator:	N/A
Significant Non-Complier Universe:	No
Unaddressed Significant Non-Complier Universe:	No
Addressed Significant Non-Complier Universe:	No
Significant Non-Complier With a Compliance Schedule Universe:	No
Financial Assurance Required:	Not reported
Handler Date of Last Change:	20220818
Recognized Trader-Importer:	No
Recognized Trader-Exporter:	No
Importer of Spent Lead Acid Batteries:	No
Exporter of Spent Lead Acid Batteries:	No
Recycler Activity Without Storage:	No
Manifest Broker:	No
Sub-Part P Indicator:	No

Handler - Owner Operator:

Owner/Operator Indicator:	Operator
Owner/Operator Name: MARCUS GILMOUR	
Legal Status:	Other
Date Became Current:	Not reported
Date Ended Current:	Not reported
Owner/Operator Address:	644 MENLO AVENUE
Owner/Operator City,State,Zip:	MENLO PARK, CA 94025
Owner/Operator Telephone:	650-838-0100
Owner/Operator Telephone Ext:	Not reported
Owner/Operator Fax:	Not reported
Owner/Operator Email:	Not reported

Owner/Operator Indicator:	Owner
Owner/Operator Name: MARCUS GILMOUR	
Legal Status:	Other
Date Became Current:	Not reported
Date Ended Current:	Not reported
Owner/Operator Address:	644 MENLO AVENUE
Owner/Operator City,State,Zip:	MENLO PARK, CA 94025
Owner/Operator Telephone:	650-838-0100
Owner/Operator Telephone Ext:	Not reported
Owner/Operator Fax:	Not reported
Owner/Operator Email:	Not reported

MARCUS GILMOUR (Continued) **1027452573**

Historic Generators:
Receive Date: 20220817
Handler Name: MARCUS GILMOUR
Federal Waste Generator Description: Not a generator, verified
State District Owner: Not reported
Large Quantity Handler of Universal Waste: No
Recognized Trader Importer: No
Recognized Trader Exporter: No
Spent Lead Acid Battery Importer: No
Spent Lead Acid Battery Exporter: No
Current Record: Yes
Non Storage Recycler Activity: No
Electronic Manifest Broker: No

List of NAICS Codes and Descriptions:
NAICS Code: 56291
NAICS Description: REMEDIATION SERVICES

Facility Has Received Notices of Violations:
Violations: No Violations Found

Evaluation Action Summary:
Evaluations: No Evaluations Found

D143 **FIRESTONE TIRE & RUBBER CO** **HIST UST** **U001594630**
SSW **1110 EL CAMINO REAL** **San Mateo Co. BI** **N/A**
< 1/8 **SAN BRUNO, CA 94066**
0.006 mi.
33 ft. **Site 1 of 2 in cluster D**

Relative:
Higher

Actual:
56 ft.

HIST UST:
Name: FIRESTONE TIRE & RUBBER CO.
Address: 1110 EL CAMINO REAL
City,State,Zip: SAN BRUNO, CA 94066
File Number: Not reported
URL: Not reported
Region: STATE
Facility ID: 00000065796
Facility Type: Other
Other Type: AUTO REPAIR CENTER
Contact Name: FORREST GREENE
Telephone: 4158731821
Owner Name: FIRESTONE TIRE & RUBBER CO.
Owner Address: 1200 FIRESTONE PARKWAY
Owner City,St,Zip: AKRON, OH 44317
Total Tanks: 0001

Tank Num: 001
Container Num: #1
Year Installed: Not reported
Tank Capacity: 00000000
Tank Used for: WASTE
Type of Fuel: WASTE OIL
Container Construction Thickness: Not reported
Leak Detection: None

FIRESTONE TIRE & RUBBER CO (Continued) **U001594630**

San Mateo Co. BI:

Name:	FIRESTONE TIRE & RUBBER CO
Address:	1110 EL CAMINO REAL
City,State,Zip:	SAN BRUNO, CA 94066
Region:	SAN MATEO
Facility ID:	FA0018247
Prog Element Code:	UNDERGROUND TANK - GENERAL
Record Id:	PR0026642
Description:	UNDERGROUND TANK - GENERAL
Facility Status:	Inactive, non-billable
Program Category:	UNDERGROUND TANK PROGRAM

D144 **FIRESTONE TIRE** **SWEEPS UST** **S101623089**
SSW **1110 EL CAMINO REAL** **HIST UST** **N/A**
< 1/8 **SAN BRUNO, CA 94066** **CA FID UST**
0.006 mi.
33 ft. **Site 2 of 2 in cluster D**

Relative:
Higher

Actual:
56 ft.

SWEEPS UST:

Name:	FIRESTONE TIRE
Address:	1110 EL CAMINO REAL
City:	SAN BRUNO
Status:	Not reported
Comp Number:	880046
Number:	Not reported
Board Of Equalization:	Not reported
Referral Date:	Not reported
Action Date:	Not reported
Created Date:	Not reported
Owner Tank Id:	Not reported
SWRCB Tank Id:	41-000-880046-000001
Tank Status:	Not reported
Capacity:	550
Active Date:	Not reported
Tank Use:	OIL
STG:	WASTE
Content:	WASTE OIL
Number Of Tanks:	1

Name:	FIRESTONE TIRE
Address:	1110 EL CAMINO REAL
City:	SAN BRUNO
Status:	Active
Comp Number:	880046
Number:	1
Board Of Equalization:	Not reported
Referral Date:	02-02-94
Action Date:	02-02-94
Created Date:	10-13-88
Owner Tank Id:	Not reported
SWRCB Tank Id:	Not reported
Tank Status:	Not reported
Capacity:	Not reported
Active Date:	Not reported
Tank Use:	Not reported
STG:	Not reported
Content:	Not reported

FIRESTONE TIRE (Continued) **S101623089**

Number Of Tanks: Not reported

HIST UST:

Name:	FIRESTONE TIRE AND RUBBER CO
Address:	1110 EL CAMINO REAL
City,State,Zip:	SAN BRUNO, CA 94066
File Number:	0002be88

URL:

Region:	Not reported
Facility ID:	Not reported
Facility Type:	Not reported
Other Type:	Not reported
Contact Name:	Not reported
Telephone:	Not reported
Owner Name:	Not reported
Owner Address:	Not reported
Owner City,St,Zip:	Not reported
Total Tanks:	Not reported

Tank Num:	Not reported
Container Num:	Not reported
Year Installed:	Not reported
Tank Capacity:	Not reported
Tank Used for:	Not reported
Type of Fuel:	Not reported
Container Construction Thickness:	Not reported
Leak Detection:	Not reported

Click here for Geo Tracker PDF:

CA FID UST:

Facility ID:	41002686
Regulated By:	UTNKA
Regulated ID:	CAD092000
Cortese Code:	Not reported
SIC Code:	Not reported
Facility Phone:	Not reported
Mail To:	Not reported
Mailing Address:	7857 FLORENCE AVE
Mailing Address 2:	Not reported
Mailing City,St,Zip:	SAN BRUNO 94066
Contact:	Not reported
Contact Phone:	Not reported
DUNs Number:	Not reported
NPDES Number:	Not reported
EPA ID:	Not reported
Comments:	Not reported
Status:	Active

E145 **AT&T MOBILITY - NORTH TANFORAN BART (47329)** **CHMIRS** **S108937438**
ENE **1151 HUNTINGTON** **San Mateo Co. BI** **N/A**
< 1/8 **SAN BRUNO, CA 94066**
0.017 mi.
91 ft. **Site 1 of 6 in cluster E**

Relative: **Lower**
Actual: **35 ft.**

CHMIRS:

Name:	Not reported
Address:	1151 HUNTINGTON AVE
City,State,Zip:	SAN BRUNO, CA 94066
OES Incident Number:	1-5090
OES notification:	08/27/2011
OES Date:	Not reported
OES Time:	Not reported
Date Completed:	**Not reported**
Property Use:	Not reported
Agency Id Number:	Not reported
Agency Incident Number:	Not reported
Time Notified:	Not reported
Time Completed:	Not reported
Surrounding Area:	Not reported
Estimated Temperature:	Not reported
Property Management:	Not reported
More Than Two Substances Involved?:	Not reported
Resp Agncy Personel # Of Decontaminated:	Not reported
Responding Agency Personel # Of Injuries:	Not reported
Responding Agency Personel # Of Fatalities:	Not reported
Others Number Of Decontaminated:	Not reported
Others Number Of Injuries:	Not reported
Others Number Of Fatalities:	Not reported
Vehicle Make/year:	Not reported
Vehicle License Number:	Not reported
Vehicle State:	Not reported
Vehicle Id Number:	Not reported
CA DOT PUC/ICC Number:	Not reported
Company Name:	Not reported
Reporting Officer Name/ID:	Not reported
Report Date:	Not reported
Facility Telephone:	Not reported
Waterway Involved:	Yes
Waterway:	Storm Drain to S.F. Bay
Spill Site:	Residence
Cleanup By:	Unrecoverable
Containment:	Not reported
What Happened:	Not reported
Type:	Not reported
Measure:	Gal(s)
Other:	Not reported
Date/Time:	1138
Year:	2011
Agency:	City of San Bruno Public Works
Incident Date:	8/27/2011
Admin Agency:	San Mateo County Environmental Health
Amount:	Not reported
Contained:	Yes
Site Type:	Storm Drain to S.F. Bay
E Date:	Not reported
Substance:	Sewage
Quantity Released:	405

AT&T MOBILITY - NORTH TANFORAN BART (47329) (Continued) **S108937438**

Unknown:	Not reported
Substance #2:	Not reported
Substance #3:	Not reported
Evacuations:	Not reported
Number of Injuries:	Not reported
Number of Fatalities:	Not reported
#1 Pipeline:	Not reported
#2 Pipeline:	Not reported
#3 Pipeline:	Not reported
#1 Vessel >= 300 Tons:	Not reported
#2 Vessel >= 300 Tons:	Not reported
#3 Vessel >= 300 Tons:	Not reported
Evacs:	Not reported
Injuries:	Not reported
Fatals:	Not reported
Comments:	Not reported
Description:	A sewer main overflowed due to a grease blockage.

San Mateo Co. BI:

Name:	BART SAN BRUNO STATION
Address:	1151 HUNTINGTON
City,State,Zip:	SAN BRUNO, CA 94066
Region:	SAN MATEO
Facility ID:	FA0057758
Prog Element Code:	STORMWATER ANNUAL INSPECTION FEE
Record Id:	PR0080102
Description:	STORMWATER ANNUAL FEE - INSP FREQ EVERY 2 YRS
Facility Status:	Inactive, non-billable
Program Category:	STORMWATER

Name:	BART SAN BRUNO STATION
Address:	1151 HUNTINGTON
City,State,Zip:	SAN BRUNO, CA 94066
Region:	SAN MATEO
Facility ID:	FA0057758
Prog Element Code:	STORES HAZ MAT <1,199GAL,9,999LB,4,799FT3
Record Id:	PR0080101
Description:	STORES HAZ MAT <1,199GAL,9,999LB,4,799CF
Facility Status:	Active, billable
Program Category:	BUSINESS PLAN PROGRAM

Name:	AT&T MOBILITY - NORTH TANFORAN BART (47329)
Address:	1151 HUNTINGTON
City,State,Zip:	SAN BRUNO, CA 94066
Region:	SAN MATEO
Facility ID:	FA0036997
Prog Element Code:	STORMWATER ANNUAL INSPECTION FEE
Record Id:	PR0053951
Description:	STORMWATER ANNUAL FEE - INSP FREQ EVERY 2 YRS
Facility Status:	Inactive, non-billable
Program Category:	STORMWATER

Name:	AT&T MOBILITY - NORTH TANFORAN BART (47329)
Address:	1151 HUNTINGTON
City,State,Zip:	SAN BRUNO, CA 94066
Region:	SAN MATEO
Facility ID:	FA0036997

AT&T MOBILITY - NORTH TANFORAN BART (47329) (Continued) **S108937438**

Prog Element Code: STORES HAZ MAT <219GAL,1,999LB, 879FT3
Record Id: PR0053950
Description: STORES HAZ MAT <219GAL,1,999LB, 879CF
Facility Status: Inactive, non-billable
Program Category: BUSINESS PLAN PROGRAM

E146 **SAN BRUNO POLICE** **CERS TANKS** **S121746381**
ENE **1177 HUNTINGTON AVE** **CERS** **N/A**
< 1/8 **SAN BRUNO, CA 94066**
0.019 mi.
101 ft. **Site 2 of 6 in cluster E**

Relative:
Lower

Actual:
34 ft.

CERS TANKS:
Name: SAN BRUNO POLICE
Address: 1177 HUNTINGTON AVE
City,State,Zip: SAN BRUNO, CA 94066
Site ID: 150331
CERS ID: 10069537
CERS Description: Aboveground Petroleum Storage

CERS:
Name: SAN BRUNO POLICE
Address: 1177 HUNTINGTON AVE
City,State,Zip: SAN BRUNO, CA 94066
Site ID: 150331
CERS ID: 10069537
CERS Description: Chemical Storage Facilities

Violations:
Site ID: 150331
Site Name: SAN BRUNO POLICE
Violation Date: 06-29-2018
Citation: HSC 6.95 25505(a)(4) - California Health and Safety Code, Chapter 6.95, Section(s) 25505(a)(4)
Violation Description: Failure to provide initial and annual training to all employees in safety procedures in the event of a release or threatened release of a hazardous material or failure to document and maintain training records for a minimum of three years.
Violation Notes: Returned to compliance on 10/18/2018. OBSERVATION: The business could not demonstrate that it has maintained records of employee training. CORRECTIVE ACTION: Provide all employees with required training that includes: safe handling hazardous materials, emergency response procedures, and proper use of response equipment. Maintain records of training available for 3 years. Within 30 days, submit a copy of the employee HMBP training to the SMC CUPA.
Violation Division: San Mateo County Environmental Health
Violation Program: HMRRP
Violation Source: CERS,

Site ID: 150331
Site Name: SAN BRUNO POLICE
Violation Date: 06-29-2018
Citation: HSC 6.95 25508(a)(1) - California Health and Safety Code, Chapter 6.95, Section(s) 25508(a)(1)
Violation Description: Failure to complete and electronically submit a site map with all required content.
Violation Notes: Returned to compliance on 10/24/2018. HMBP map contents must include: - emergency shutoffs, - evacuation staging areas - emergency response

SAN BRUNO POLICE (Continued) **S121746381**

	equipment, first aid kit, fire extinguisher, spill kit, and fire control equipment (sprinkler controls) Submit the corrected map to Env. Health (HMBP Portal) within 30 days.
Violation Division:	San Mateo County Environmental Health
Violation Program:	HMRRP
Violation Source:	CERS,
Site ID:	150331
Site Name:	SAN BRUNO POLICE
Violation Date:	12-12-2017
Citation:	HSC 6.67 25270.4.5(a) - California Health and Safety Code, Chapter 6.67, Section(s) 25270.4.5(a)
Violation Description:	Failure to implement the SPCC Plan.
Violation Notes:	Returned to compliance on 07/02/2018. The overfill prevention and operational procedures for filling the tank are no longer located at the tank. Please replace these procedures to be accurate with the current SPCC. Submit evidence of correction to Env. Health within 30 days.
Violation Division:	San Mateo County Environmental Health
Violation Program:	APSA
Violation Source:	CERS,
Site ID:	150331
Site Name:	SAN BRUNO POLICE
Violation Date:	12-12-2017
Citation:	HSC 6.67 25270.4.5(a) - California Health and Safety Code, Chapter 6.67, Section(s) 25270.4.5(a)
Violation Description:	Failure to conduct spill prevention briefing for oil-handling personnel at least once a year to assure adequate understanding of the SPCC Plan.
Violation Notes:	Returned to compliance on 07/02/2018. No annual spill briefing conducted since 11/2016. Conduct annual spill briefing training and provide a copy or evidence to Env. Health within 30 days.
Violation Division:	San Mateo County Environmental Health
Violation Program:	APSA
Violation Source:	CERS,
Site ID:	150331
Site Name:	SAN BRUNO POLICE
Violation Date:	06-16-2022
Citation:	HSC 6.67 25270.4.5 (a) - California Health and Safety Code, Chapter 6.67, Section(s) 25270.4.5 (a)
Violation Description:	Failure to complete a review and evaluation of the SPCC Plan at least once every five years, document the completion of the review, and sign a statement as to whether the SPCC Plan will be amended.
Violation Notes:	Returned to compliance on 12/16/2022. OBSERVATION: 5 year review was due 5/9/21, and has not been conducted. REQUIRED ACTION: Conduct your 5 year review and evaluation of the SPCC plan and document the amendments if necessary. Submit documentation to the inspector showing that the plan has been reviewed and evaluated.
Violation Division:	San Mateo County Environmental Health
Violation Program:	APSA
Violation Source:	CERS,
Site ID:	150331
Site Name:	SAN BRUNO POLICE
Violation Date:	03-19-2024

SAN BRUNO POLICE (Continued) **S121746381**

Citation:	HSC 6.95 25508.2 - California Health and Safety Code, Chapter 6.95, Section(s) 25508.2
Violation Description:	Failure to annually review and electronically certify that the business plan is complete and accurate on or before the annual due date.
Violation Notes:	Returned to compliance on 04/05/2024.
Violation Division:	San Mateo County Environmental Health
Violation Program:	HMRRP
Violation Source:	CERS,
Site ID:	150331
Site Name:	SAN BRUNO POLICE
Violation Date:	10-13-2015
Citation:	HSC 6.67 25270.4.5(a) - California Health and Safety Code, Chapter 6.67, Section(s) 25270.4.5(a)
Violation Description:	Failure to maintain SPCC plan onsite (applies if facility is manned at least four (4) hours per day).
Violation Notes:	Returned to compliance on 06/09/2016.
Violation Division:	San Mateo County Environmental Health
Violation Program:	APSA
Violation Source:	CERS,
Site ID:	150331
Site Name:	SAN BRUNO POLICE
Violation Date:	07-17-2020
Citation:	HSC 6.95 25505(c) - California Health and Safety Code, Chapter 6.95, Section(s) 25505(c)
Violation Description:	Failure to have a business plan readily available to personnel of the business or the unified program facility with responsibilities for emergency response or training.
Violation Notes:	Returned to compliance on 07/17/2020. OBSERVATION: At time of inspection, Rene Walsh confirmed that he was not able to electronically access the facility HMBP and that a hard copy of the hazardous materials business plan (HMBP) is not kept on site. During the inspection, his SMC Portal password was updated and he confirmed that he will keep a hard copy of the facility HMBP on site. CORRECTIVE ACTION: Continue to ensure that a copy of the facility HMBP is readily available.
Violation Division:	San Mateo County Environmental Health
Violation Program:	HMRRP
Violation Source:	CERS,
Site ID:	150331
Site Name:	SAN BRUNO POLICE
Violation Date:	10-13-2015
Citation:	HSC 6.95 25508(a)(1) - California Health and Safety Code, Chapter 6.95, Section(s) 25508(a)(1)
Violation Description:	Failure to complete and electronically submit a site map with all required content.
Violation Notes:	Returned to compliance on 03/25/2016. Add belly tank on emergency generator.
Violation Division:	San Mateo County Environmental Health
Violation Program:	HMRRP
Violation Source:	CERS,
Site ID:	150331
Site Name:	SAN BRUNO POLICE

SAN BRUNO POLICE (Continued) **S121746381**

Violation Date:	07-17-2020
Citation:	HSC 6.67 25270.4.5(a) - California Health and Safety Code, Chapter 6.67, Section(s) 25270.4.5(a)
Violation Description:	Failure to conduct spill prevention briefing for oil-handling personnel at least once a year to assure adequate understanding of the SPCC Plan.
Violation Notes:	Returned to compliance on 01/19/2021. OBSERVATION: The business did not maintain current records of employee training. 6-25-18 was the most recent HMBP training/SPCC training record. CORRECTIVE ACTION: Conduct spill prevention briefings annually. Provide compliance verification to the SMC CUPA within 30 days.
Violation Division:	San Mateo County Environmental Health
Violation Program:	APSA
Violation Source:	CERS,
Site ID:	150331
Site Name:	SAN BRUNO POLICE
Violation Date:	07-17-2020
Citation:	HSC 6.95 25505(a)(4) - California Health and Safety Code, Chapter 6.95, Section(s) 25505(a)(4)
Violation Description:	Failure to provide initial and annual training to all employees in safety procedures in the event of a release or threatened release of a hazardous material or failure to document and maintain training records for a minimum of three years.
Violation Notes:	Returned to compliance on 01/19/2021. OBSERVATION: The business did not maintain current records of employee training. 6-25-18 was the most recent HMBP training/SPCC training record. CORRECTIVE ACTION: Provide all employees with required training that includes: safe handling hazardous materials, emergency response procedures, and proper use of response equipment. Maintain records of training available for 3 years. Within 30 days, submit a copy of the current training record to the SMC CUPA.
Violation Division:	San Mateo County Environmental Health
Violation Program:	HMRRP
Violation Source:	CERS,
Site ID:	150331
Site Name:	SAN BRUNO POLICE
Violation Date:	12-12-2017
Citation:	HSC 6.95 25508(a)(1) - California Health and Safety Code, Chapter 6.95, Section(s) 25508(a)(1)
Violation Description:	Failure to complete and electronically submit the Business Activities Page and/or Business Owner Operator Identification Page.
Violation Notes:	Returned to compliance on 07/02/2018. The activities page as currently submitted is incorrect and has not yet been accepted. Remove the FA# from the EPA ID box on the activities page. No EPA ID number can be found for this address. If the facility is now generating any quantity of hazardous waste, notify Env. Health immediately, otherwise remove this checkbox affirmation from the activities page. Resubmit HMBP within 30 days.
Violation Division:	San Mateo County Environmental Health
Violation Program:	HMRRP
Violation Source:	CERS,
Site ID:	150331
Site Name:	SAN BRUNO POLICE
Violation Date:	11-27-2013

SAN BRUNO POLICE (Continued) **S121746381**

Citation:	HSC 6.67 25270.4.5(a) - California Health and Safety Code, Chapter 6.67, Section(s) 25270.4.5(a)
Violation Description:	Failure to prepare and implement a Spill Prevention Control and Countermeasure (SPCC) Plan .
Violation Notes:	Returned to compliance on 11/28/2016. 5/13/15 NOV sent
Violation Division:	San Mateo County Environmental Health
Violation Program:	APSA
Violation Source:	CERS,
Site ID:	150331
Site Name:	SAN BRUNO POLICE
Violation Date:	06-29-2018
Citation:	HSC 6.95 25505(c) - California Health and Safety Code, Chapter 6.95, Section(s) 25505(c)
Violation Description:	Failure to have a business plan readily available to personnel of the business or the unified program facility with responsibilities for emergency response or training.
Violation Notes:	Returned to compliance on 10/19/2018. OBSERVATION: The business could not demonstrate that the hazardous material business plan is readily available to personnel of the business or the unified program facility with responsibilities for emergency response or training. CORRECTIVE ACTION: Provide a readily available business plan to personnel of the business or the unified program facility with responsibilities for emergency response or training. Within 30 days submit documentation to the SMC CUPA that the business plan is readily available.
Violation Division:	San Mateo County Environmental Health
Violation Program:	HMRRP
Violation Source:	CERS,
Site ID:	150331
Site Name:	SAN BRUNO POLICE
Violation Date:	12-12-2017
Citation:	HSC 6.95 25508(a)(1) - California Health and Safety Code, Chapter 6.95, Section(s) 25508(a)(1)
Violation Description:	Failure to complete and electronically submit a site map with all required content.
Violation Notes:	Returned to compliance on 10/24/2018. HMBP map contents must include: o north orientation, o loading areas, o internal roads, o adjacent streets, o storm and sewer drains, o access and exit points, o emergency shutoffs, o evacuation staging areas, o hazardous material handling and storage areas, o emergency response equipment, first aid kit, fire extinguisher, spill kit, and fire control equipment (sprinkler controls) Submit the corrected map to Env. Health (HMBP Portal) within 30 days.
Violation Division:	San Mateo County Environmental Health
Violation Program:	HMRRP
Violation Source:	CERS,
Site ID:	150331
Site Name:	SAN BRUNO POLICE
Violation Date:	10-13-2015
Citation:	HSC 6.95 25508(a)(1) - California Health and Safety Code, Chapter 6.95, Section(s) 25508(a)(1)
Violation Description:	Failure to complete and electronically submit hazardous material inventory information for all reportable hazardous materials on site at or above reportable quantities.
Violation Notes:	Returned to compliance on 03/25/2016. Add belly tank on emergency

SAN BRUNO POLICE (Continued) **S121746381**

generator.
Violation Division: San Mateo County Environmental Health
Violation Program: HMRRP
Violation Source: CERS,

Site ID: 150331
Site Name: SAN BRUNO POLICE
Violation Date: 11-27-2013
Citation: HSC 6.95 25503.5(a) - California Health and Safety Code, Chapter 6.95, Section(s) 25503.5(a)
Violation Description: Owner/Operator failed to establish and implement a Hazardous Materials Business Plan when storing hazardous materials at or above the thresholds quantities of 55 gallons/500 lbs/200 cubic feet.
Violation Notes: Returned to compliance on 02/18/2014.
Violation Division: San Mateo County Environmental Health
Violation Program: HMRRP
Violation Source: CERS,

Site ID: 150331
Site Name: SAN BRUNO POLICE
Violation Date: 07-17-2020
Citation: HSC 6.95 25508(a)(1) - California Health and Safety Code, Chapter 6.95, Section(s) 25508(a)(1)
Violation Description: Failure to annually review and electronically certify that the business plan is complete and accurate on or before the annual due date.
Violation Notes: Returned to compliance on 09/14/2020. OBSERVATION: The business has not electronically submitted and certified that the business plan is complete, accurate, and in compliance on or before the annual due date. The most recent submittal is from 05/29/2019. CORRECTIVE ACTION: Electronically submit and certify that the business plan is complete, accurate, and in compliance within 30 days. On an ongoing basis, electronically submit and certify the business plan annually on or before the annual due date, within 12 months of the most recent submittal.
Violation Division: San Mateo County Environmental Health
Violation Program: HMRRP
Violation Source: CERS,

Evaluation:
Eval General Type: Other/Unknown
Eval Date: 03-08-2016
Violations Found: No
Eval Type: Other, not routine, done by local agency
Eval Notes: Not reported
Eval Division: San Mateo County Environmental Health
Eval Program: APSA
Eval Source: CERS,

Eval General Type: Other/Unknown
Eval Date: 06-09-2016
Violations Found: No
Eval Type: Other, not routine, done by local agency
Eval Notes: Not reported
Eval Division: San Mateo County Environmental Health
Eval Program: APSA
Eval Source: CERS,

SAN BRUNO POLICE (Continued) **S121746381**

Eval General Type: Compliance Evaluation Inspection
Eval Date: 06-16-2022
Violations Found: Yes
Eval Type: Routine done by local agency
Eval Notes: Not reported
Eval Division: San Mateo County Environmental Health
Eval Program: APSA
Eval Source: CERS,

Eval General Type: Other/Unknown
Eval Date: 08-24-2018
Violations Found: No
Eval Type: Other, not routine, done by local agency
Eval Notes: Plan was identical, not accepted. Corrections required.
Eval Division: San Mateo County Environmental Health
Eval Program: HMRRP
Eval Source: CERS,

Eval General Type: Other/Unknown
Eval Date: 09-03-2020
Violations Found: No
Eval Type: Other, not routine, done by local agency
Eval Notes: Received the following request: Good Morning Aris, TEC is assisting Rene Walsh with correcting violations found during your inspections on 7/17 at several City of San Bruno Facilities. As such, I am requesting access to the following facilities in the SMCEH submittal portal. - San Bruno Cable 140 Arbor Ct. - San Bruno Cable 398 El Camino Real - San Bruno City Fire 555 El Camino Real - San Bruno City Hall 567 El Camino Real - San Bruno Police 1177 Huntington Ave. My login ID on the portal is rdelossantos@tecaccutite.com . If you have questions, or require additional information, please let me know. Thank you, Robert de los Santos Project Engineer TEC Accutite 262 Michelle Court So. San Francisco, CA 94080 Main: 650.616.1200 Direct: 650.616.1277 Fax: 650.616.1244 Email: rdelossantos@tecaccutite.com Called Amy DeMasi who provided guidance on providing access to "packaged" facilities in SMC Portal. Updated the account in SMC [Truncated]
Eval Division: San Mateo County Environmental Health
Eval Program: APSA
Eval Source: CERS,

Eval General Type: Compliance Evaluation Inspection
Eval Date: 11-27-2013
Violations Found: Yes
Eval Type: Routine done by local agency
Eval Notes: Not reported
Eval Division: San Mateo County Environmental Health
Eval Program: APSA
Eval Source: CERS,

Eval General Type: Other/Unknown
Eval Date: 12-31-2013
Violations Found: No
Eval Type: Other, not routine, done by local agency
Eval Notes: Not reported
Eval Division: San Mateo County Environmental Health
Eval Program: HMRRP
Eval Source: CERS,

SAN BRUNO POLICE (Continued) **S121746381**

Eval General Type: Other/Unknown
Eval Date: 07-06-2018
Violations Found: No
Eval Type: Other, not routine, done by local agency
Eval Notes: Activities page needs additional correction. Plan rejected. Map missing evac assembly point and emergency shut-offs.
Eval Division: San Mateo County Environmental Health
Eval Program: HMRRP
Eval Source: CERS,

Eval General Type: Compliance Evaluation Inspection
Eval Date: 07-17-2020
Violations Found: Yes
Eval Type: Routine done by local agency
Eval Notes: On site to conduct a routine inspection. Facility has the following on site: 2000 gallon diesel AST 204 gallon diesel belly tank for the emergency generator.
Eval Division: San Mateo County Environmental Health
Eval Program: APSA
Eval Source: CERS,

Eval General Type: Other/Unknown
Eval Date: 10-24-2018
Violations Found: No
Eval Type: Other, not routine, done by local agency
Eval Notes: HMBP submittal reviewed and accepted.
Eval Division: San Mateo County Environmental Health
Eval Program: HMRRP
Eval Source: CERS,

Eval General Type: Other/Unknown
Eval Date: 10-29-2021
Violations Found: No
Eval Type: Other, not routine, done by local agency
Eval Notes: Not reported
Eval Division: San Mateo County Environmental Health
Eval Program: HMRRP
Eval Source: CERS,

Eval General Type: Compliance Evaluation Inspection
Eval Date: 11-27-2013
Violations Found: Yes
Eval Type: Routine done by local agency
Eval Notes: Not reported
Eval Division: San Mateo County Environmental Health
Eval Program: HMRRP
Eval Source: CERS,

Eval General Type: Other/Unknown
Eval Date: 12-01-2015
Violations Found: No
Eval Type: Other, not routine, done by local agency
Eval Notes: Not reported
Eval Division: San Mateo County Environmental Health
Eval Program: APSA
Eval Source: CERS,

SAN BRUNO POLICE (Continued) **S121746381**

Eval General Type: Compliance Evaluation Inspection
Eval Date: 12-12-2017
Violations Found: Yes
Eval Type: Routine done by local agency
Eval Notes: Please provide a copy of the annual inspection report from 1/18/17.
Eval Division: San Mateo County Environmental Health
Eval Program: APSA
Eval Source: CERS,

Eval General Type: Other/Unknown
Eval Date: 03-19-2024
Violations Found: Yes
Eval Type: Other, not routine, done by local agency
Eval Notes: Last full HMBP submitted 10/14/22. - Certify/Resubmit electronically at http://cers.calepa.ca.gov/ Violation cited administratively, not onsite.
Eval Division: San Mateo County Environmental Health
Eval Program: HMRRP
Eval Source: CERS,

Eval General Type: Other/Unknown
Eval Date: 05-20-2015
Violations Found: No
Eval Type: Other, not routine, done by local agency
Eval Notes: Not reported
Eval Division: San Mateo County Environmental Health
Eval Program: HMRRP
Eval Source: CERS,

Eval General Type: Compliance Evaluation Inspection
Eval Date: 06-16-2022
Violations Found: No
Eval Type: Routine done by local agency
Eval Notes: Not reported
Eval Division: San Mateo County Environmental Health
Eval Program: HMRRP
Eval Source: CERS,

Eval General Type: Compliance Evaluation Inspection
Eval Date: 06-29-2018
Violations Found: Yes
Eval Type: Routine done by local agency
Eval Notes: On site to conduct a routine hazardous materials inspection. Facility has diesel for the emergency generator.
Eval Division: San Mateo County Environmental Health
Eval Program: HMRRP
Eval Source: CERS,

Eval General Type: Compliance Evaluation Inspection
Eval Date: 07-17-2020
Violations Found: Yes
Eval Type: Routine done by local agency
Eval Notes: On site to conduct a routine inspection. Facility has the following on site: 2000 gallon diesel AST 204 gallon diesel belly tank for the emergency generator. Note: If facility stores reportable quantities of any other hazardous materials, be sure to update the facility HMBP accordingly.

SAN BRUNO POLICE (Continued) **S121746381**

Eval Division: San Mateo County Environmental Health
Eval Program: HMRRP
Eval Source: CERS,

Eval General Type: Other/Unknown
Eval Date: 09-16-2020
Violations Found: No
Eval Type: Other, not routine, done by local agency
Eval Notes: HMBP submittal reviewed and accepted.
Eval Division: San Mateo County Environmental Health
Eval Program: HMRRP
Eval Source: CERS,

Eval General Type: Compliance Evaluation Inspection
Eval Date: 10-13-2015
Violations Found: Yes
Eval Type: Routine done by local agency
Eval Notes: Not reported
Eval Division: San Mateo County Environmental Health
Eval Program: APSA
Eval Source: CERS,

Eval General Type: Other/Unknown
Eval Date: 12-12-2017
Violations Found: Yes
Eval Type: Other, not routine, done by local agency
Eval Notes: Corrections requested in the comments to the HMBP were completed and submitted during the inspection, however, the map is required to be updated with the minimum items.
Eval Division: San Mateo County Environmental Health
Eval Program: HMRRP
Eval Source: CERS,

Eval General Type: Other/Unknown
Eval Date: 12-21-2017
Violations Found: No
Eval Type: Other, not routine, done by local agency
Eval Notes: Not reported
Eval Division: San Mateo County Environmental Health
Eval Program: HMRRP
Eval Source: CERS,

Eval General Type: Other/Unknown
Eval Date: 12-30-2015
Violations Found: No
Eval Type: Other, not routine, done by local agency
Eval Notes: Not reported
Eval Division: San Mateo County Environmental Health
Eval Program: APSA
Eval Source: CERS,

Eval General Type: Other/Unknown
Eval Date: 05-18-2016
Violations Found: No
Eval Type: Other, not routine, done by local agency
Eval Notes: Not reported
Eval Division: San Mateo County Environmental Health

SAN BRUNO POLICE (Continued) **S121746381**

Eval Program: APSA
Eval Source: CERS,

Eval General Type: Other/Unknown
Eval Date: 05-29-2019
Violations Found: No
Eval Type: Other, not routine, done by local agency
Eval Notes: On site with Rene Walsh to assist with updating and submitting the HMBP. HMBP plan reviewed and accepted.
Eval Division: San Mateo County Environmental Health
Eval Program: HMRRP
Eval Source: CERS,

Eval General Type: Compliance Evaluation Inspection
Eval Date: 10-13-2015
Violations Found: Yes
Eval Type: Routine done by local agency
Eval Notes: Not reported
Eval Division: San Mateo County Environmental Health
Eval Program: HMRRP
Eval Source: CERS,

Eval General Type: Other/Unknown
Eval Date: 10-21-2022
Violations Found: No
Eval Type: Other, not routine, done by local agency
Eval Notes: Not reported
Eval Division: San Mateo County Environmental Health
Eval Program: HMRRP
Eval Source: CERS,

Eval General Type: Other/Unknown
Eval Date: 11-01-2021
Violations Found: No
Eval Type: Other, not routine, done by local agency
Eval Notes: Not reported
Eval Division: San Mateo County Environmental Health
Eval Program: HMRRP
Eval Source: CERS,

Eval General Type: Other/Unknown
Eval Date: 12-30-2014
Violations Found: No
Eval Type: Other, not routine, done by local agency
Eval Notes: Not reported
Eval Division: San Mateo County Environmental Health
Eval Program: HMRRP
Eval Source: CERS,

Enforcement Action:
Site ID: 150331
Site Name: SAN BRUNO POLICE
Site Address: 1177 HUNTINGTON AVE
Site City: SAN BRUNO
Site Zip: 94066
Enf Action Date: 01-14-2021
Enf Action Type: Notice of Violation (Unified Program)

SAN BRUNO POLICE (Continued) **S121746381**

Enf Action Description:	Notice of Violation Issued by the Inspector at the Time of Inspection
Enf Action Notes:	2/23/22: No facility violations open in violation dispatch center, NOV resolved .
Enf Action Division:	San Mateo County Environmental Health
Enf Action Program:	APSA
Enf Action Source:	CERS,
Site ID:	150331
Site Name:	SAN BRUNO POLICE
Site Address:	1177 HUNTINGTON AVE
Site City:	SAN BRUNO
Site Zip:	94066
Enf Action Date:	01-14-2021
Enf Action Type:	Notice of Violation (Unified Program)
Enf Action Description:	Notice of Violation Issued by the Inspector at the Time of Inspection
Enf Action Notes:	2/23/22: No facility violations open in violation dispatch center, NOV resolved .
Enf Action Division:	San Mateo County Environmental Health
Enf Action Program:	HMRRP
Enf Action Source:	CERS,
Site ID:	150331
Site Name:	SAN BRUNO POLICE
Site Address:	1177 HUNTINGTON AVE
Site City:	SAN BRUNO
Site Zip:	94066
Enf Action Date:	04-15-2016
Enf Action Type:	Notice of Violation (Unified Program)
Enf Action Description:	Notice of Violation Issued by the Inspector at the Time of Inspection
Enf Action Notes:	1/10/17: Violation letter send 12/19/16, copy located in facility folder.
Enf Action Division:	San Mateo County Environmental Health
Enf Action Program:	APSA
Enf Action Source:	CERS,
Site ID:	150331
Site Name:	SAN BRUNO POLICE
Site Address:	1177 HUNTINGTON AVE
Site City:	SAN BRUNO
Site Zip:	94066
Enf Action Date:	04-15-2016
Enf Action Type:	Notice of Violation (Unified Program)
Enf Action Description:	Notice of Violation Issued by the Inspector at the Time of Inspection
Enf Action Notes:	1/10/17: Violation letter send 12/19/16, copy located in facility folder.
Enf Action Division:	San Mateo County Environmental Health
Enf Action Program:	HMRRP
Enf Action Source:	CERS,
Site ID:	150331
Site Name:	SAN BRUNO POLICE
Site Address:	1177 HUNTINGTON AVE
Site City:	SAN BRUNO
Site Zip:	94066
Enf Action Date:	04-26-2018
Enf Action Type:	Notice of Violation (Unified Program)
Enf Action Description:	Notice of Violation Issued by the Inspector at the Time of Inspection

SAN BRUNO POLICE (Continued) **S121746381**

Enf Action Notes:	1/14/18: FACILITY RTC, no open violations in violation dispatch center.
Enf Action Division:	San Mateo County Environmental Health
Enf Action Program:	APSA
Enf Action Source:	CERS,
Site ID:	150331
Site Name:	SAN BRUNO POLICE
Site Address:	1177 HUNTINGTON AVE
Site City:	SAN BRUNO
Site Zip:	94066
Enf Action Date:	04-26-2018
Enf Action Type:	Notice of Violation (Unified Program)
Enf Action Description:	Notice of Violation Issued by the Inspector at the Time of Inspection
Enf Action Notes:	1/14/18: FACILITY RTC, no open violations in violation dispatch center.
Enf Action Division:	San Mateo County Environmental Health
Enf Action Program:	HMRRP
Enf Action Source:	CERS,
Site ID:	150331
Site Name:	SAN BRUNO POLICE
Site Address:	1177 HUNTINGTON AVE
Site City:	SAN BRUNO
Site Zip:	94066
Enf Action Date:	05-13-2015
Enf Action Type:	Notice of Violation (Unified Program)
Enf Action Description:	Notice of Violation Issued by the Inspector at the Time of Inspection
Enf Action Notes:	HMBP complete, still waiting for SPCC, Rene Walsh is working on it. 3-8-16 Spoke with Jim Burch (650/877-8828) who is taking the lead on SPCC and HMBP compliance for the Police and Fire. See detailed email in attachments. 1/10/17: Violation letter sent 12/16/16 8/18/18: closed violation for training based on record found in APSA program folder 9/19/17: All facility violations have been closed in violation dispatch center.
Enf Action Division:	San Mateo County Environmental Health
Enf Action Program:	APSA
Enf Action Source:	CERS,
Site ID:	150331
Site Name:	SAN BRUNO POLICE
Site Address:	1177 HUNTINGTON AVE
Site City:	SAN BRUNO
Site Zip:	94066
Enf Action Date:	10-05-2018
Enf Action Type:	Notice of Violation (Unified Program)
Enf Action Description:	Notice of Violation Issued by the Inspector at the Time of Inspection
Enf Action Notes:	NOV letter delivered 10/09/2018. 1/14/19: FACILITY RTC: no open violations in violation dispatch center.
Enf Action Division:	San Mateo County Environmental Health
Enf Action Program:	HMRRP
Enf Action Source:	CERS,
Site ID:	150331
Site Name:	SAN BRUNO POLICE
Site Address:	1177 HUNTINGTON AVE
Site City:	SAN BRUNO

SAN BRUNO POLICE (Continued) **S121746381**

Site Zip: 94066
Enf Action Date: 11-27-2013
Enf Action Type: Notice of Violation (Unified Program)
Enf Action Description: Notice of Violation Issued by the Inspector at the Time of Inspection
Enf Action Notes: Not reported
Enf Action Division: San Mateo County Environmental Health
Enf Action Program: APSA
Enf Action Source: CERS,

Site ID: 150331
Site Name: SAN BRUNO POLICE
Site Address: 1177 HUNTINGTON AVE
Site City: SAN BRUNO
Site Zip: 94066
Enf Action Date: 11-27-2013
Enf Action Type: Notice of Violation (Unified Program)
Enf Action Description: Notice of Violation Issued by the Inspector at the Time of Inspection
Enf Action Notes: Not reported
Enf Action Division: San Mateo County Environmental Health
Enf Action Program: HMRRP
Enf Action Source: CERS,

Coordinates:
Site ID: 150331
Facility Name: SAN BRUNO POLICE
Env Int Type Code: HMBP
Program ID: 10069537
Coord Name: Not reported
Ref Point Type Desc: Unknown,
Latitude: 37.639039
Longitude: -122.416785

Affiliation:
Affiliation Type Desc: Facility Mailing Address
Entity Name: Mailing Address
Entity Title: Not reported
Affiliation Address: 567 EL CAMINO REAL
Affiliation City: SAN BRUNO
Affiliation State: CA
Affiliation Country: Not reported
Affiliation Zip: 94066
Affiliation Phone: ,

Affiliation Type Desc: Operator
Entity Name: City Of San Bruno
Entity Title: Not reported
Affiliation Address: Not reported
Affiliation City: Not reported
Affiliation State: Not reported
Affiliation Country: Not reported
Affiliation Zip: Not reported
Affiliation Phone: (650) 616-7180,

Affiliation Type Desc: CUPA District
Entity Name: San Mateo County Environmental Health
Entity Title: Not reported

SAN BRUNO POLICE (Continued) **S121746381**

Affiliation Address:	2000 Alameda de las Pulgas, Suite 100
Affiliation City:	San Mateo
Affiliation State:	CA
Affiliation Country:	Not reported
Affiliation Zip:	94403
Affiliation Phone:	(650) 372-6200,
Affiliation Type Desc:	Document Preparer
Entity Name:	Robert de los Santos
Entity Title:	Not reported
Affiliation Address:	Not reported
Affiliation City:	Not reported
Affiliation State:	Not reported
Affiliation Country:	Not reported
Affiliation Zip:	Not reported
Affiliation Phone:	,
Affiliation Type Desc:	Identification Signer
Entity Name:	Rene Walsh
Entity Title:	Facilities Supervisor
Affiliation Address:	Not reported
Affiliation City:	Not reported
Affiliation State:	Not reported
Affiliation Country:	Not reported
Affiliation Zip:	Not reported
Affiliation Phone:	,
Affiliation Type Desc:	Parent Corporation
Entity Name:	SAN BRUNO POLICE
Entity Title:	Not reported
Affiliation Address:	Not reported
Affiliation City:	Not reported
Affiliation State:	Not reported
Affiliation Country:	Not reported
Affiliation Zip:	Not reported
Affiliation Phone:	,
Affiliation Type Desc:	Environmental Contact
Entity Name:	Rene Walsh
Entity Title:	Not reported
Affiliation Address:	567 El Camino Real
Affiliation City:	San Bruno
Affiliation State:	CA
Affiliation Country:	Not reported
Affiliation Zip:	94066
Affiliation Phone:	,
Affiliation Type Desc:	Legal Owner
Entity Name:	City Of San Bruno
Entity Title:	Not reported
Affiliation Address:	567 EL CAMINO REAL
Affiliation City:	SAN BRUNO
Affiliation State:	CA
Affiliation Country:	United States
Affiliation Zip:	94066
Affiliation Phone:	(650) 616-7180,

E147
ENE
< 1/8
0.019 mi.
101 ft.

SAN BRUNO POLICE
1177 HUNTINGTON AVE
SAN BRUNO, CA 94066

Site 3 of 6 in cluster E

AST **A100424112**
N/A

Relative:
Lower

Actual:
34 ft.

AST:

Name:	SAN BRUNO POLICE
Address:	1177 HUNTINGTON AVE
City/Zip:	SAN BRUNO,94066
Certified Unified Program Agencies:	Not reported
Owner:	CITY OF SAN BRUNO
Total Gallons:	Not reported
CERSID:	10069537
Facility ID:	Not reported
Business Name:	SAN BRUNO POLICE
Phone:	6506167193
Fax:	Not reported
Mailing Address:	567 EL CAMINO REAL
Mailing Address City:	SAN BRUNO
Mailing Address State:	CA
Mailing Address Zip Code:	94066
Operator Name:	City of San Bruno
Operator Phone:	6506167180
Owner Phone:	6506167193
Owner Mail Address:	567 EL CAMINO REAL
Owner State:	CA
Owner Zip Code:	94066
Owner Country:	United States
Property Owner Name:	Not reported
Property Owner Phone:	Not reported
Property Owner Mailing Address:	Not reported
Property Owner City:	Not reported
Property Owner Stat :	Not reported
Property Owner Zip Code:	Not reported
Property Owner Country:	Not reported
EPAID:	Not reported

E148
ENE
< 1/8
0.019 mi.
101 ft.

SAN BRUNO POLICE
1177 HUNTINGTON
SAN BRUNO, CA 94066

Site 4 of 6 in cluster E

San Mateo Co. BI **S107677933**
N/A

Relative:
Lower

Actual:
34 ft.

San Mateo Co. BI:

Name:	SAN BRUNO POLICE
Address:	1177 HUNTINGTON
City,State,Zip:	SAN BRUNO, CA 94066
Region:	SAN MATEO
Facility ID:	FA0029612
Prog Element Code:	STORMWATER ANNUAL INSPECTION FEE
Record Id:	PR0050565
Description:	STORMWATER ANNUAL FEE - INSP FREQ EVERY 2 YRS
Facility Status:	Inactive, non-billable
Program Category:	STORMWATER

Name:	SAN BRUNO POLICE
Address:	1177 HUNTINGTON
City,State,Zip:	SAN BRUNO, CA 94066
Region:	SAN MATEO

SAN BRUNO POLICE (Continued) **S107677933**

Facility ID: FA0029612
Prog Element Code: 2352
Record Id: PR0065710
Description: TIER I: TANK STOR CAP =>1,320 & <5,000 GAL
Facility Status: Active, billable
Program Category: ABOVE GROUND PETROLEUM STORAGE (AST)

Name: SAN BRUNO POLICE
Address: 1177 HUNTINGTON
City,State,Zip: SAN BRUNO, CA 94066
Region: SAN MATEO
Facility ID: FA0029612
Prog Element Code: ABOVE GROUND TANK/SPCC
Record Id: PR0065072
Description: ABOVE GROUND TANK/SPCC
Facility Status: Inactive, non-billable
Program Category: ABOVE GROUND PETROLEUM STORAGE (AST)

Name: SAN BRUNO POLICE
Address: 1177 HUNTINGTON
City,State,Zip: SAN BRUNO, CA 94066
Region: SAN MATEO
Facility ID: FA0029612
Prog Element Code: STORES HAZ MAT <3,499GAL,27,999LB,13,999FT3
Record Id: PR0050564
Description: STORES HAZ MAT <3,499GAL,27,999LB,13,999CF
Facility Status: Active, billable
Program Category: BUSINESS PLAN PROGRAM

E149 **SAN BRUNO POLICE-DISPOSAL PROGRAM** **San Mateo Co. BI** **S123182198**
ENE **1177 HUNTINGTON** **N/A**
< 1/8 **SAN BRUNO, CA 94066**
0.019 mi.
101 ft. **Site 5 of 6 in cluster E**

Relative: San Mateo Co. BI:
Lower
Actual:
34 ft.
Name: SAN BRUNO POLICE-DISPOSAL PROGRAM
Address: 1177 HUNTINGTON
City,State,Zip: SAN BRUNO, CA 94066
Region: SAN MATEO
Facility ID: FA0033580
Prog Element Code: LIMITED MEDICAL WASTE HAULER EXEMPTION
Record Id: PR0052433
Description: SQG WITH TRANSPORT
Facility Status: Inactive, non-billable
Program Category: MEDICAL WASTE

Name: SAN BRUNO POLICE-DISPOSAL PROGRAM
Address: 1177 HUNTINGTON
City,State,Zip: SAN BRUNO, CA 94066
Region: SAN MATEO
Facility ID: FA0033580
Prog Element Code: COMMON STORAGE (1-199 LBS/MO.)
Record Id: PR0051739
Description: SQG COMMON STORAGE AREA FAC (1-199 LB/MO)
Facility Status: Inactive, non-billable
Program Category: MEDICAL WASTE

F150 **SAN BRUNO PET HOSPITAL** **San Mateo Co. BI** **S123181686**
SW **1111 EL CAMINO REAL** **N/A**
< 1/8 **SAN BRUNO, CA 94066**
0.024 mi.
128 ft. **Site 1 of 5 in cluster F**

Relative: San Mateo Co. BI:
Higher

Name:	SAN BRUNO PET HOSPITAL
Address:	1111 EL CAMINO REAL
City,State,Zip:	SAN BRUNO, CA 94066
Region:	SAN MATEO
Facility ID:	FA0027891
Prog Element Code:	4513
Record Id:	PR0051064
Description:	SQG PHOTO WASTE (<100KG/MO)
Facility Status:	Inactive, non-billable
Program Category:	MEDICAL WASTE

Actual:
58 ft.

Name:	SAN BRUNO PET HOSPITAL
Address:	1111 EL CAMINO REAL
City,State,Zip:	SAN BRUNO, CA 94066
Region:	SAN MATEO
Facility ID:	FA0027891
Prog Element Code:	SML QUANTITY GENERATOR(1-199lbs/Mo) OFF-SITE
Record Id:	PR0045294
Description:	SQG OFF-SITE TREATMENT (1-199 LB/MO)
Facility Status:	Inactive, non-billable
Program Category:	MEDICAL WASTE

F151 **SAN BRUNO PET HOSPITAL** **San Mateo Co. BI** **S123184295**
SW **1111 EL CAMINO REAL** **N/A**
< 1/8 **SAN BRUNO, CA 94066**
0.024 mi.
128 ft. **Site 2 of 5 in cluster F**

Relative: San Mateo Co. BI:
Higher

Name:	SAN BRUNO PET HOSPITAL
Address:	1111 EL CAMINO REAL
City,State,Zip:	SAN BRUNO, CA 94066
Region:	SAN MATEO
Facility ID:	FA0062246
Prog Element Code:	SML QUANTITY GENERATOR(1-199lbs/Mo) OFF-SITE
Record Id:	PR0085079
Description:	SQG OFF-SITE TREATMENT (1-199 LB/MO)
Facility Status:	Active, billable
Program Category:	MEDICAL WASTE

Actual:
58 ft.

G152 **TANFORAN SHELL** **EDR Hist Auto** **1022114533**
West **1199 EL CAMINO REAL** **N/A**
< 1/8 **SAN BRUNO, CA 94066**
0.036 mi.
188 ft. **Site 1 of 10 in cluster G**

Relative: EDR Hist Auto
Higher

Actual:
61 ft.

Year:	Name:	Type:
1973	TANFORAN SHELL	Gasoline Service Stations
1974	OYSTER ROBERT MAHLEON	Gasoline Service Stations

TANFORAN SHELL (Continued) **1022114533**

1975	OYSTER ROBERT MAHLEON	Gasoline Service Stations
1976	OYSTER ROBERT MAHLEON	Gasoline Service Stations
1977	OYSTER ROBERT MAHLEON	Gasoline Service Stations
1978	OYSTER ROBERT MAHLEON	Gasoline Service Stations
1979	OYSTER ROBERT MAHLEON	Gasoline Service Stations
1980	OYSTER ROBERT MAHLEON	Gasoline Service Stations
1991	JERAIRS SHELL	Gasoline Service Stations
1992	JERAIRS SHELL	Gasoline Service Stations
1993	JERAIRS SHELL	Gasoline Service Stations
1994	JERAIRS SHELL	Gasoline Service Stations
2001	TANFORAN SHELL	Gasoline Service Stations
2002	TANFORAN SHELL	Gasoline Service Stations
2003	TANFORAN SHELL	Gasoline Service Stations
2004	TANFORAN SHELL	Gasoline Service Stations
2005	TANFORAN SHELL	Gasoline Service Stations
2006	TANFORAN SHELL	Gasoline Service Stations
2007	TANFORAN SHELL	Gasoline Service Stations
2008	TANFORAN SHELL	Gasoline Service Stations
2009	TANFORAN SHELL	Gasoline Service Stations
2010	AMSIA MANAGEMENT CORP	Gasoline Service Stations, NEC
2010	TANFORAN SHELL	Gasoline Service Stations
2011	TANFORAN SHELL	Gasoline Service Stations
2011	AMSIA MANAGEMENT CORP	Gasoline Service Stations, NEC
2012	AMSIA MANAGEMENT CORP	Gasoline Service Stations, NEC
2012	TANFORAN SHELL	Gasoline Service Stations
2013	AMSIA MANAGEMENT CORP	Gasoline Service Stations, NEC
2013	TANFORAN SHELL	Gasoline Service Stations
2014	AMSIA MANAGEMENT CORP	Gasoline Service Stations, NEC

G153 **ROARING KITTEN INC.** **UST** **U004315828**
West **1199 EL CAMINO REAL** **N/A**
< 1/8 **SAN BRUNO, CA 94066**
0.036 mi.
188 ft. **Site 2 of 10 in cluster G**

Relative: **Higher**
Actual: **61 ft.**

UST:

Name:	ROARING KITTEN INC.
Address:	1199 EL CAMINO REAL
City,State,Zip:	SAN BRUNO, CA 94066
Facility ID:	41-000-033380
Permitting Agency:	San Mateo County Environmental Health
CERSID:	10069939
Latitude:	37.6363260
Longitude:	-122.421478
Owner type:	Non-Government
Facility type:	Motor Vehicle Fueling
Num of inuse ust:	3
Num of closed ust:	0
Num of oos ust:	0
Epa region:	9
Tribal lands:	No
Tank owner name:	Be Green Properties , LLC
Tank owner mailing address:	1199 EL CAMINO REAL
Tank owner mailing city:	SAN BRUNO
Tank owner mailing zip:	94066
Tank owner mailing state:	CA
Tank operator name:	Roaring Kitten Inc.
Tank operator mailing address:	1199 EL CAMINO REAL

ROARING KITTEN INC. (Continued) **U004315828**

Tank operator mailing city:	SAN BRUNO
Tank operator mailing zip:	94066
Tank operator mailing state:	CA
Tankidnumber:	6750-0706-SV-1
Tank status:	Confirmed/Updated Information
Tank configuration:	Stand Alone Tank
Tank closure date:	Not reported
Tank installation date:	3/1/1984 12:00:00 AM
Tank num of compartments:	1
Tank contents:	Regular Unleaded
Tank capacity gallons:	12000
Tank type:	Single Wall
Tank pc construction:	Fiberglass
Tank pwpiping construction:	Fiberglass
Tank piping type:	Pressure
Tank piping construction:	Double Walled
Tank sacrificial anode:	No
Tank cp impressed current:	No
Tank cp shutoff:	Yes
Tank alarms:	No
Tank ball float:	No
Tank spill bucket:	Yes

Name:	ROARING KITTEN INC.
Address:	1199 EL CAMINO REAL
City,State,Zip:	SAN BRUNO, CA 94066
Facility ID:	41-000-033380
Permitting Agency:	San Mateo County Environmental Health
CERSID:	10069939
Latitude:	37.6363260
Longitude:	-122.421478
Owner type:	Non-Government
Facility type:	Motor Vehicle Fueling
Num of inuse ust:	3
Num of closed ust:	0
Num of oos ust:	0
Epa region:	9
Tribal lands:	No
Tank owner name:	Be Green Properties , LLC
Tank owner mailing address:	1199 EL CAMINO REAL
Tank owner mailing city:	SAN BRUNO
Tank owner mailing zip:	94066
Tank owner mailing state:	CA
Tank operator name:	Roaring Kitten Inc.
Tank operator mailing address:	1199 EL CAMINO REAL
Tank operator mailing city:	SAN BRUNO
Tank operator mailing zip:	94066
Tank operator mailing state:	CA
Tankidnumber:	6750-0706-SR-1
Tank status:	Confirmed/Updated Information
Tank configuration:	Stand Alone Tank
Tank closure date:	Not reported
Tank installation date:	3/1/1984 12:00:00 AM
Tank num of compartments:	1
Tank contents:	Regular Unleaded
Tank capacity gallons:	15000
Tank type:	Single Wall

ROARING KITTEN INC. (Continued) **U004315828**

Tank pc construction:	Fiberglass
Tank pwpiping construction:	Fiberglass
Tank piping type:	Pressure
Tank piping construction:	Double Walled
Tank sacrificial anode:	No
Tank cp impressed current:	No
Tank cp shutoff:	Yes
Tank alarms:	No
Tank ball float:	No
Tank spill bucket:	Yes

Name:	ROARING KITTEN INC.
Address:	1199 EL CAMINO REAL
City,State,Zip:	SAN BRUNO, CA 94066
Facility ID:	41-000-033380
Permitting Agency:	San Mateo County Environmental Health
CERSID:	10069939
Latitude:	37.6363260
Longitude:	-122.421478
Owner type:	Non-Government
Facility type:	Motor Vehicle Fueling
Num of inuse ust:	3
Num of closed ust:	0
Num of oos ust:	0
Epa region:	9
Tribal lands:	No
Tank owner name:	Be Green Properties , LLC
Tank owner mailing address:	1199 EL CAMINO REAL
Tank owner mailing city:	SAN BRUNO
Tank owner mailing zip:	94066
Tank owner mailing state:	CA
Tank operator name:	Roaring Kitten Inc.
Tank operator mailing address:	1199 EL CAMINO REAL
Tank operator mailing city:	SAN BRUNO
Tank operator mailing zip:	94066
Tank operator mailing state:	CA
Tankidnumber:	6750-0706-RV-1
Tank status:	Confirmed/Updated Information
Tank configuration:	Stand Alone Tank
Tank closure date:	Not reported
Tank installation date:	3/1/1984 12:00:00 AM
Tank num of compartments:	1
Tank contents:	Premium Unleaded
Tank capacity gallons:	15000
Tank type:	Single Wall
Tank pc construction:	Fiberglass
Tank pwpiping construction:	Fiberglass
Tank piping type:	Pressure
Tank piping construction:	Double Walled
Tank sacrificial anode:	No
Tank cp impressed current:	No
Tank cp shutoff:	Yes
Tank alarms:	No
Tank ball float:	No
Tank spill bucket:	Yes

G154 **ROARING KITTEN INC.** **CERS TANKS** **S117976165**
West **1199 EL CAMINO REAL** **San Mateo Co. BI** **N/A**
< 1/8 **SAN BRUNO, CA 94066** **CERS**
0.036 mi.
188 ft. **Site 3 of 10 in cluster G**

Relative:
Higher

Actual:
61 ft.

CERS TANKS:
Name: ROARING KITTEN INC.
Address: 1199 EL CAMINO REAL
City,State,Zip: SAN BRUNO, CA 94066
Site ID: 73819
CERS ID: 10069939
CERS Description: Underground Storage Tank

San Mateo Co. BI:
Name: TANFORAN SHELL #8
Address: 1199 EL CAMINO REAL
City,State,Zip: SAN BRUNO, CA 94066
Region: SAN MATEO
Facility ID: FA0053982
Prog Element Code: STORMWATER ANNUAL INSPECTION FEE
Record Id: PR0074573
Description: STORMWATER ANNUAL FEE - INSP FREQ EVERY 2 YRS
Facility Status: Inactive, non-billable
Program Category: STORMWATER

Name: TANFORAN SHELL #8
Address: 1199 EL CAMINO REAL
City,State,Zip: SAN BRUNO, CA 94066
Region: SAN MATEO
Facility ID: FA0053982
Prog Element Code: UNDERGROUND TANK - GENERAL
Record Id: PR0074574
Description: UNDERGROUND TANK - GENERAL
Facility Status: Inactive, non-billable
Program Category: UNDERGROUND TANK PROGRAM

Name: TANFORAN SHELL #8
Address: 1199 EL CAMINO REAL
City,State,Zip: SAN BRUNO, CA 94066
Region: SAN MATEO
Facility ID: FA0053982
Prog Element Code: STORES MV FUELS OR WASTE ONLY
Record Id: PR0074571
Description: STORES MV FUELS OR WASTE ONLY
Facility Status: Inactive, non-billable
Program Category: BUSINESS PLAN PROGRAM

Name: TANFORAN SHELL #8
Address: 1199 EL CAMINO REAL
City,State,Zip: SAN BRUNO, CA 94066
Region: SAN MATEO
Facility ID: FA0053982
Prog Element Code: GENERATES and RECYCLES WASTE OIL/SOLVENT
Record Id: PR0074572
Description: GENERATES & RECYCLES WASTE OIL/SOLVENT
Facility Status: Inactive, non-billable
Program Category: HAZARDOUS WASTE PROGRAM

ROARING KITTEN INC. (Continued) **S117976165**

CERS:
Name: ROARING KITTEN INC.
Address: 1199 EL CAMINO REAL
City,State,Zip: SAN BRUNO, CA 94066
Site ID: 73819
CERS ID: 10069939
CERS Description: Chemical Storage Facilities

Violations:
Site ID: 73819
Site Name: Roaring Kitten Inc.
Violation Date: 02-19-2020
Citation: HSC 6.7 25284, 25286 - California Health and Safety Code, Chapter 6.7, Section(s) 25284, 25286
Violation Description: Failure to submit a complete and accurate application for a permit to operate a UST, or for renewal of the permit.
Violation Notes: Returned to compliance on 03/12/2020. OBSERVATION: UST tank information are not current in CERS. Tank information was marked Overfill Protection Yes for Audible/Visual Alarms. This should be marked NO . Any change of information must be updated in CERS within 30 days of the change. CORRECTIVE ACTION: Immediately update the required information in CERS at cers.calepa.ca.gov Within 30 days, submit it for review by the CUPA.
Violation Division: San Mateo County Environmental Health
Violation Program: UST
Violation Source: CERS,

Site ID: 73819
Site Name: Roaring Kitten Inc.
Violation Date: 02-17-2015
Citation: Un-Specified
Violation Description: UST Program - Operations/Maintenance - For use of Local Ordinance only.
Violation Notes: Returned to compliance on 02/17/2016. Fuel residue 1/4" in UDC #4 and water in 12K STP sump.
Violation Division: San Mateo County Environmental Health
Violation Program: UST
Violation Source: CERS,

Site ID: 73819
Site Name: Roaring Kitten Inc.
Violation Date: 09-08-2021
Citation: HSC 6.95 25508.2 - California Health and Safety Code, Chapter 6.95, Section(s) 25508.2
Violation Description: Failure to annually review and electronically certify that the business plan is complete and accurate on or before the annual due date.
Violation Notes: Returned to compliance on 12/01/2021. Business plan was last submitted on 3/12/20. This is an annual requirement. Please log into the County Portal/CERS to certify and resubmit your plan.
Violation Division: San Mateo County Environmental Health
Violation Program: HMRRP
Violation Source: CERS,

Site ID: 73819
Site Name: Roaring Kitten Inc.
Violation Date: 02-19-2020

ROARING KITTEN INC. (Continued) **S117976165**

Citation:	23 CCR 16 2716(e) - California Code of Regulations, Title 23, Chapter 16, Section(s) 2716(e)
Violation Description:	For designated operator (DO) monthly inspections conducted before October 1, 2018, failure to comply with one or more of the following requirements: Be performed by an ICC certified DO. Inspect monthly alarm history report, check that alarms are documented and responded to appropriately, and attach a copy. Inspect for the presence of liquid/debris in spill containers. Inspect for the presence of liquid/debris in under dispenser containment (UDC) and ensure that the monitoring equipment is positioned correctly. Inspect for liquid or debris in containment sumps where an alarm occurred with no service visit. Check that all testing and maintenance has been completed and documented. Verify that all facility employees have been trained in accordance with 23 CCR 2715(c). For designated operator (DO) 30 day inspections conducted on and after October 1, 2018, failure to conduct the designated UST operator visual inspection at least once every 30 days.
Violation Notes:	Returned to compliance on 02/19/2020. OBSERVATION: The 1-5-20 designated operator (DO) report was not done within 30 days of the 12-3-19 DO report. The 11-4-19 designated operator (DO) report was not done within 30 days of the 10-1-19 DO report. The 8-5-19 designated operator (DO) report was not done within 30 days of the 7-2-19 DO report. The 5-31-19 designated operator (DO) report was not done within 30 days of the 4-30-19 DO report. The July 2019 DO report was not on site. The 7-2-19 designated operator (DO) report was not done within 30 days of the 5-31-19 DO report. DO inspections conducted after 9/30/2018 must be every 30 days and in accordance with sections 2716(a)-(e). CORRECTIVE ACTION: Continue to ensure that DO is complying with all the requirements noted above.
Violation Division:	San Mateo County Environmental Health
Violation Program:	UST
Violation Source:	CERS,
Site ID:	73819
Site Name:	Roaring Kitten Inc.
Violation Date:	12-01-2017
Citation:	22 CCR 12 66262.12 - California Code of Regulations, Title 22, Chapter 12, Section(s) 66262.12
Violation Description:	Failure to obtain an Identification Number prior to treating, storing, disposing of, transporting or offering for transportation any hazardous waste.
Violation Notes:	Returned to compliance on 12/31/2017. EPA ID# inactive. Activation form filled out at the time of inspection.
Violation Division:	San Mateo County Environmental Health
Violation Program:	HW
Violation Source:	CERS,
Site ID:	73819
Site Name:	Roaring Kitten Inc.
Violation Date:	02-19-2020
Citation:	HSC 6.7 25292.2(a) - California Health and Safety Code, Chapter 6.7, Section(s) 25292.2(a)
Violation Description:	Failure to submit and maintain complete and current Certification of Financial Responsibility or other mechanism of financial assurance.
Violation Notes:	Returned to compliance on 03/12/2020. OBSERVATION: Current financial responsibility documents have not been submitted to the CUPA. Insurance policy submitted is valid until 7-19-19. Letter of chief

ROARING KITTEN INC. (Continued) **S117976165**

financial officer is dated 7-9-18. This mechanism of financial responsibility must be submitted annually (every twelve months). Please upload current financial responsibility documentation at cers.calepa.ca.gov CORRECTIVE ACTION: Complete and submit a copy of the financial responsibility within 30 days.

Violation Division: San Mateo County Environmental Health
Violation Program: UST
Violation Source: CERS,

Site ID: 73819
Site Name: Roaring Kitten Inc.
Violation Date: 02-19-2020
Citation: 23 CCR 16 2643(b)(1) - California Code of Regulations, Title 23, Chapter 16, Section(s) 2643(b)(1)
Violation Description: Failure of the automatic tank gauging (ATG) system to perform valid 0.2 gallon-per-hour leak tests or generate hard-copy test reports at least once every 30 days.
Violation Notes: Returned to compliance on 02/19/2020. OBSERVATION: A hard copy of the 0.2 gph test was not attached to 1-5-20 designated operator report and was not on site for review. CORRECTIVE ACTION: Continue to generate a hard copy of the test results at least once every 30 days.
Violation Division: San Mateo County Environmental Health
Violation Program: UST
Violation Source: CERS,

Site ID: 73819
Site Name: Roaring Kitten Inc.
Violation Date: 02-17-2015
Citation: HSC 6.95 25508.2 - California Health and Safety Code, Chapter 6.95, Section(s) 25508.2
Violation Description: Failure to annually review and electronically certify that the business plan is complete, accurate, and up-to-date.
Violation Notes: Returned to compliance on 03/13/2015. Emergency response portion of HMBP not certified. Remainder in compliance. CERS.
Violation Division: San Mateo County Environmental Health
Violation Program: HMRRP
Violation Source: CERS,

Site ID: 73819
Site Name: Roaring Kitten Inc.
Violation Date: 02-22-2018
Citation: HSC 6.7 25284 - California Health and Safety Code, Chapter 6.7, Section(s) 25284
Violation Description: Failure to obtain a valid permit to operate from the UPA including but not limited to unpaid permit fees.
Violation Notes: OBSERVATION: A permit was issued to the previous business operator AMSIA Management Corporation. According to the manager, AMSIA Management Corporation sold the business to Roaring Kitten, Inc 12-31-15. A permit to operate the UST system has not been issued to the current business owner/operator "Roaring Kitten, Inc." A permit to operate the UST system has not been issued to the current property/tank owner Be Green Properties , LLC. No person may own or operate an UST unless a permit for its operation has been issued by the local agency to the owner or operator of the UST system. CORRECTIVE ACTION: Immediately obtain a permit to operate a UST system from the CUPA. An Operating without a Permit penalty applies.
Violation Division: San Mateo County Environmental Health

ROARING KITTEN INC. (Continued) **S117976165**

Violation Program: UST
Violation Source: CERS,

Site ID: 73819
Site Name: Roaring Kitten Inc.
Violation Date: 02-22-2018
Citation: HSC 6.7 25284, 25286 - California Health and Safety Code, Chapter 6.7, Section(s) 25284, 25286
Violation Description: Failure to submit a complete and accurate application for a permit to operate a UST, or for renewal of the permit.
Violation Notes: OBSERVATION: UST tank information is not current in CERS. Any change of information must be updated in CERS within 30 days of the change. Tank Install date is listed as 1/1/1984. However tanks are listed as single wall fiberglass. According to Title 23 CH 16 definition: Existing UST: means installed prior to January 1, 1984. Since these tanks were installed on or after this date, they are considered new tanks. According to Title 23 and new tanks were required to be double walled tanks. I have looked back in our records and have only located an install date of 1984, see attached. Please look in your records and see if you have any other documentation that these tanks were installed in 1983 or before. Please take a moment to review all the information and make any necessary changes to the electronic forms as necessary as soon as possible CORRECTIVE ACTION: Within 30 days update the install date of the tanks in CERS and submit for review by the CUPA.
Violation Division: San Mateo County Environmental Health
Violation Program: UST
Violation Source: CERS,

Site ID: 73819
Site Name: Roaring Kitten Inc.
Violation Date: 02-22-2018
Citation: 23 CCR 16 2712(i) - California Code of Regulations, Title 23, Chapter 16, Section(s) 2712(i)
Violation Description: Failure to retain a copy of the permit to operate at the facility.
Violation Notes: OBSERVATION: Owner/Operator did not retain a current copy of the permit to operate at the facility. The operating permit on site expired 10-1-17 and was issued to the previous business owner. CORRECTIVE ACTION: Retain a copy of the permit to operate at the facility.
Violation Division: San Mateo County Environmental Health
Violation Program: UST
Violation Source: CERS,

Site ID: 73819
Site Name: Roaring Kitten Inc.
Violation Date: 02-17-2016
Citation: 23 CCR 16 2715 - California Code of Regulations, Title 23, Chapter 16, Section(s) 2715
Violation Description: Failure to comply with one or more of the designated operator monthly inspection requirements: failed to inspect the monthly alarm history report; attach a copy of the alarm history; failed to inspect for the presence of liquid or debris in the spill container/spill bucket and under dispenser containment; failed to inspect the under dispenser containment to ensure that monitoring equipment is placed in the proper position; failure to inspect for liquid or debris in the containment sump where an alarm occurred or for which there is no

ROARING KITTEN INC. (Continued) **S117976165**

	record of a service visit; or failure to check that all testing and maintenance has been completed and documented.
Violation Notes:	Returned to compliance on 06/10/2016. Monthly DO inspection reports are missing the monthly passed CSLD test for each of the 3 tanks for all of the last 12 months. The previous year's data were not observed. Ensure that the DO inspects the alarm history for a passed monthly CSLD test for each tank, prints out the results, and includes them in the monthly reports. Please send the next month's monthly DO report to the inspector.
Violation Division:	San Mateo County Environmental Health
Violation Program:	UST
Violation Source:	CERS,
Site ID:	73819
Site Name:	Roaring Kitten Inc.
Violation Date:	02-12-2024
Citation:	23 CCR 16 2716(e) - California Code of Regulations, Title 23, Chapter 16, Section(s) 2716(e)
Violation Description:	For designated operator (DO) monthly inspections conducted before October 1, 2018, failure to comply with one or more of the following requirements: Be performed by an ICC certified DO. Inspect monthly alarm history report, check that alarms are documented and responded to appropriately, and attach a copy. Inspect for the presence of liquid/debris in spill containers. Inspect for the presence of liquid/debris in under dispenser containment (UDC) and ensure that the monitoring equipment is positioned correctly. Inspect for liquid or debris in containment sumps where an alarm occurred with no service visit. Check that all testing and maintenance has been completed and documented. Verify that all facility employees have been trained in accordance with 23 CCR 2715(c). For designated operator (DO) 30 day inspections conducted on and after October 1, 2018, failure to conduct the designated UST operator visual inspection at least once every 30 days.
Violation Notes:	Returned to compliance on 02/12/2024. Ensure that section 6 is filled out within 72 hours of being provided report from DO.
Violation Division:	San Mateo County Environmental Health
Violation Program:	UST
Violation Source:	CERS,
Site ID:	73819
Site Name:	Roaring Kitten Inc.
Violation Date:	02-17-2015
Citation:	22 CCR 12 66262.34(f) - California Code of Regulations, Title 22, Chapter 12, Section(s) 66262.34(f)
Violation Description:	Failure to properly label hazardous waste accumulation containers with the following requirements: "Hazardous Waste", name and address of the generator, physical and chemical characteristics of the Hazardous Waste, and starting accumulation date.
Violation Notes:	Returned to compliance on 02/17/2015. 20-gallon container of contaminated water labeled during inspection.
Violation Division:	San Mateo County Environmental Health
Violation Program:	HW
Violation Source:	CERS,
Site ID:	73819
Site Name:	Roaring Kitten Inc.
Violation Date:	02-17-2016

ROARING KITTEN INC. (Continued) **S117976165**

Citation: HSC 6.7 25291 - California Health and Safety Code, Chapter 6.7, Section(s) 25291
Violation Description: Failure to maintain under-dispenser containment, sumps, and/or other secondary containment in good condition and/or free of debris/liquid.
Violation Notes: Returned to compliance on 02/17/2016. Small amount of liquid (mostly water) removed during inspection from 12K and premium STP sumps.
Violation Division: San Mateo County Environmental Health
Violation Program: UST
Violation Source: CERS,

Site ID: 73819
Site Name: Roaring Kitten Inc.
Violation Date: 02-17-2015
Citation: 23 CCR 16 2712(i) - California Code of Regulations, Title 23, Chapter 16, Section(s) 2712(i)
Violation Description: Failure to maintain on site an approved monitoring plan.
Violation Notes: Returned to compliance on 10/13/2015. Need to update UDC monitoring to reflect change from Boudreau to 208s and tank monitoring from ATG to CSLD.
Violation Division: San Mateo County Environmental Health
Violation Program: UST
Violation Source: CERS,

Evaluation:
Eval General Type: Compliance Evaluation Inspection
Eval Date: 02-16-2017
Violations Found: No
Eval Type: Routine done by local agency
Eval Notes: Inspection conducted with Monica Banning.
Eval Division: San Mateo County Environmental Health
Eval Program: UST
Eval Source: CERS,

Eval General Type: Other/Unknown
Eval Date: 02-16-2018
Violations Found: No
Eval Type: Other, not routine, done by local agency
Eval Notes: tank info
Eval Division: San Mateo County Environmental Health
Eval Program: UST
Eval Source: CERS,

Eval General Type: Compliance Evaluation Inspection
Eval Date: 02-17-2015
Violations Found: Yes
Eval Type: Routine done by local agency
Eval Notes: Not reported
Eval Division: San Mateo County Environmental Health
Eval Program: HMRRP
Eval Source: CERS,

Eval General Type: Compliance Evaluation Inspection
Eval Date: 02-17-2015
Violations Found: Yes
Eval Type: Routine done by local agency
Eval Notes: Not reported
Eval Division: San Mateo County Environmental Health

ROARING KITTEN INC. (Continued) **S117976165**

Eval Program: HW
Eval Source: CERS,

Eval General Type: Compliance Evaluation Inspection
Eval Date: 02-18-2014
Violations Found: No
Eval Type: Routine done by local agency
Eval Notes: Not reported
Eval Division: San Mateo County Environmental Health
Eval Program: HMRRP
Eval Source: CERS,

Eval General Type: Compliance Evaluation Inspection
Eval Date: 02-18-2014
Violations Found: No
Eval Type: Routine done by local agency
Eval Notes: Not reported
Eval Division: San Mateo County Environmental Health
Eval Program: UST
Eval Source: CERS,

Eval General Type: Other/Unknown
Eval Date: 02-20-2020
Violations Found: No
Eval Type: Other, not routine, done by local agency
Eval Notes: HMBP submittal reviewed and not accepted.
Eval Division: San Mateo County Environmental Health
Eval Program: HMRRP
Eval Source: CERS,

Eval General Type: Compliance Evaluation Inspection
Eval Date: 02-21-2019
Violations Found: No
Eval Type: Routine done by local agency
Eval Notes: Three single walled fiberglass USTs. Double walled piping. Drop tubes are being tested today during the AMC to fulfill the overfill testing requirement. One inch of water in the 91 STP sump. Water was pumped out during inspection. The CERS report indicated the 91 is a 15000 gallon tank. The set up tape indicated it was set up as 108 inch diameter. Upon measurement (after drop tube was removed), it is 92 inch diameter 12000 gallon tank. Please keep this in mind when order fuel and please update the information in CERS. SB989 last conducted in 2/2017.
Eval Division: San Mateo County Environmental Health
Eval Program: UST
Eval Source: CERS,

Eval General Type: Compliance Evaluation Inspection
Eval Date: 02-21-2019
Violations Found: No
Eval Type: Routine done by local agency
Eval Notes: waste generated at the facility: Sludge from car wash activities and waste absorbent. Fuel filters are serviced by Service Station System and are taken off site.
Eval Division: San Mateo County Environmental Health
Eval Program: HW
Eval Source: CERS,

ROARING KITTEN INC. (Continued) **S117976165**

Eval General Type: Other/Unknown
Eval Date: 02-21-2019
Violations Found: No
Eval Type: Other, not routine, done by local agency
Eval Notes: Not reported
Eval Division: San Mateo County Environmental Health
Eval Program: HMRRP
Eval Source: CERS,

Eval General Type: Other/Unknown
Eval Date: 04-07-2020
Violations Found: No
Eval Type: Other, not routine, done by local agency
Eval Notes: HMBP submittal reviewed and accepted.
Eval Division: San Mateo County Environmental Health
Eval Program: HMRRP
Eval Source: CERS,

Eval General Type: Other/Unknown
Eval Date: 04-07-2020
Violations Found: No
Eval Type: Other, not routine, done by local agency
Eval Notes: UST submittal reviewed and accepted.
Eval Division: San Mateo County Environmental Health
Eval Program: UST
Eval Source: CERS,

Eval General Type: Other/Unknown
Eval Date: 05-30-2017
Violations Found: No
Eval Type: Other, not routine, done by local agency
Eval Notes: 9 chemical descriptions. 5/2/2016 Facility Information and Emergency Response and Training Plans accepted. 5/2/2016 Hazardous Materials Inventory not accepted. 7/20/2016 Facility Information accepted.
Eval Division: San Mateo County Environmental Health
Eval Program: HMRRP
Eval Source: CERS,

Eval General Type: Other/Unknown
Eval Date: 08-30-2018
Violations Found: No
Eval Type: Other, not routine, done by local agency
Eval Notes: UST submittal reviewed and accepted. Duplicates not reviewed and not accepted.
Eval Division: San Mateo County Environmental Health
Eval Program: UST
Eval Source: CERS,

Eval General Type: Other/Unknown
Eval Date: 09-19-2019
Violations Found: No
Eval Type: Other, not routine, done by local agency
Eval Notes: Duplicate UST submittal not reviewed and not accepted. Most recent UST submittal reviewed and not accepted.
Eval Division: San Mateo County Environmental Health
Eval Program: UST
Eval Source: CERS,

ROARING KITTEN INC. (Continued) **S117976165**

Eval General Type: Other/Unknown
Eval Date: 12-01-2017
Violations Found: No
Eval Type: Other, not routine, done by local agency
Eval Notes: Not reported
Eval Division: San Mateo County Environmental Health
Eval Program: UST
Eval Source: CERS,

Eval General Type: Compliance Evaluation Inspection
Eval Date: 12-01-2017
Violations Found: Yes
Eval Type: Routine done by local agency
Eval Notes: Facility is not generating hazardous waste. Filters and sump water from testing are taken by contractor.
Eval Division: San Mateo County Environmental Health
Eval Program: HW
Eval Source: CERS,

Eval General Type: Other/Unknown
Eval Date: 01-05-2015
Violations Found: No
Eval Type: Other, not routine, done by local agency
Eval Notes: Not reported
Eval Division: San Mateo County Environmental Health
Eval Program: HMRRP
Eval Source: CERS,

Eval General Type: Compliance Evaluation Inspection
Eval Date: 02-12-2024
Violations Found: Yes
Eval Type: Routine done by local agency
Eval Notes: Onsite to conduct routine inspection during annual monitoring certification. Facility is no longer branded as a Shell station, and according to Station Manager Roberto Gonzalez they have been doing business as The Hangry Planet since Nov 1, 2023. Last documented secondary containment testing was 7/31/23. Last documented Overfill test was 2/21/21. Technicians onsite stated they would be conducting an overfill test today. ATG probes were removed and functionality verified during inspection. -- Documentation onsite indicated that spill buckets were replaced by Service Station Systems 11/29/23. -- Monthly CSLD testing indicated on DO reports. Within last year, only the July 31, 2023 DO report was signed and dated in the owner/operator acknowledgment of section 6. Spoke with station manager about the requirement to sign and date this section within 72 hours of being provided the signed report. -- No facility representative signature was obtained during inspection. -- Please note that ...
Eval Division: San Mateo County Environmental Health
Eval Program: UST
Eval Source: CERS,

Eval General Type: Compliance Evaluation Inspection
Eval Date: 02-17-2015
Violations Found: Yes
Eval Type: Routine done by local agency
Eval Notes: Not reported
Eval Division: San Mateo County Environmental Health

ROARING KITTEN INC. (Continued) **S117976165**

Eval Program: UST
Eval Source: CERS,

Eval General Type: Compliance Evaluation Inspection
Eval Date: 02-17-2016
Violations Found: Yes
Eval Type: Routine done by local agency
Eval Notes: Not reported
Eval Division: San Mateo County Environmental Health
Eval Program: UST
Eval Source: CERS,

Eval General Type: Compliance Evaluation Inspection
Eval Date: 02-17-2021
Violations Found: No
Eval Type: Routine done by local agency
Eval Notes: HMBP submitted on 3/12/2021 via CERS. Facility generates non-hazardous sludges from the car wash system
Eval Division: San Mateo County Environmental Health
Eval Program: HMRRP
Eval Source: CERS,

Eval General Type: Compliance Evaluation Inspection
Eval Date: 02-18-2014
Violations Found: No
Eval Type: Routine done by local agency
Eval Notes: Not reported
Eval Division: San Mateo County Environmental Health
Eval Program: HW
Eval Source: CERS,

Eval General Type: Compliance Evaluation Inspection
Eval Date: 02-22-2018
Violations Found: Yes
Eval Type: Routine done by local agency
Eval Notes: On site to conduct a routine UST inspection and witness the annual monitoring system certification testing.
Eval Division: San Mateo County Environmental Health
Eval Program: UST
Eval Source: CERS,

Eval General Type: Other/Unknown
Eval Date: 03-07-2023
Violations Found: No
Eval Type: Other, not routine, done by local agency
Eval Notes: Not reported
Eval Division: San Mateo County Environmental Health
Eval Program: HMRRP
Eval Source: CERS,

Eval General Type: Other/Unknown
Eval Date: 06-10-2016
Violations Found: No
Eval Type: Other, not routine, done by local agency
Eval Notes: May DO rpt missing
Eval Division: San Mateo County Environmental Health
Eval Program: UST

ROARING KITTEN INC. (Continued) **S117976165**

Eval Source: CERS,

Eval General Type: Other/Unknown
Eval Date: 08-30-2018
Violations Found: No
Eval Type: Other, not routine, done by local agency
Eval Notes: HMBP submittal reviewed and accepted.
Eval Division: San Mateo County Environmental Health
Eval Program: HMRRP
Eval Source: CERS,

Eval General Type: Compliance Evaluation Inspection
Eval Date: 09-04-2013
Violations Found: No
Eval Type: Routine done by local agency
Eval Notes: Not reported
Eval Division: San Mateo County Environmental Health
Eval Program: HW
Eval Source: CERS,

Eval General Type: Other/Unknown
Eval Date: 10-28-2016
Violations Found: No
Eval Type: Other, not routine, done by local agency
Eval Notes: Not reported
Eval Division: San Mateo County Environmental Health
Eval Program: UST
Eval Source: CERS,

Eval General Type: Compliance Evaluation Inspection
Eval Date: 12-01-2017
Violations Found: No
Eval Type: Routine done by local agency
Eval Notes: Materials above threshold include: Gasoline- 42,000 gallons Propane- 60 gallons Car wash chemicals- 330 gallons
Eval Division: San Mateo County Environmental Health
Eval Program: HMRRP
Eval Source: CERS,

Eval General Type: Other/Unknown
Eval Date: 12-14-2017
Violations Found: No
Eval Type: Other, not routine, done by local agency
Eval Notes: Not reported
Eval Division: San Mateo County Environmental Health
Eval Program: HMRRP
Eval Source: CERS,

Eval General Type: Compliance Evaluation Inspection
Eval Date: 02-13-2023
Violations Found: No
Eval Type: Routine done by local agency
Eval Notes: Manager onsite stated that they are aware of the upcoming deadline to remove single wall tanks/components and that they are actively working on their plan for replacing their tanks.
Eval Division: San Mateo County Environmental Health
Eval Program: UST

ROARING KITTEN INC. (Continued) **S117976165**

Eval Source: CERS,

Eval General Type: Compliance Evaluation Inspection
Eval Date: 02-17-2022
Violations Found: No
Eval Type: Routine done by local agency
Eval Notes: Not reported
Eval Division: San Mateo County Environmental Health
Eval Program: UST
Eval Source: CERS,

Eval General Type: Compliance Evaluation Inspection
Eval Date: 02-19-2020
Violations Found: Yes
Eval Type: Routine done by local agency
Eval Notes: On site to conduct the routine inspection and witness the annual monitoring system certification testing.
Eval Division: San Mateo County Environmental Health
Eval Program: UST
Eval Source: CERS,

Eval General Type: Compliance Evaluation Inspection
Eval Date: 02-21-2019
Violations Found: No
Eval Type: Routine done by local agency
Eval Notes: HMBP submitted on 7/9/2108 via CERS. There is a change of ownership : from father to son.
Eval Division: San Mateo County Environmental Health
Eval Program: HMRRP
Eval Source: CERS,

Eval General Type: Other/Unknown
Eval Date: 04-06-2022
Violations Found: No
Eval Type: Other, not routine, done by local agency
Eval Notes: Not reported
Eval Division: San Mateo County Environmental Health
Eval Program: HMRRP
Eval Source: CERS,

Eval General Type: Other/Unknown
Eval Date: 05-20-2016
Violations Found: No
Eval Type: Other, not routine, done by local agency
Eval Notes: return to see latest DO rpts; werent there - called Rick Brachini who returned call and said they'd be there (and correct re CSLD) on Tues
Eval Division: San Mateo County Environmental Health
Eval Program: UST
Eval Source: CERS,

Eval General Type: Other/Unknown
Eval Date: 08-31-2015
Violations Found: No
Eval Type: Other, not routine, done by local agency
Eval Notes: Not reported
Eval Division: San Mateo County Environmental Health
Eval Program: UST

ROARING KITTEN INC. (Continued) **S117976165**

Eval Source: CERS,

Eval General Type: Other/Unknown
Eval Date: 08-31-2015
Violations Found: No
Eval Type: Other, not routine, done by local agency
Eval Notes: on site to witness cold start. Contractor did not show.
Eval Division: San Mateo County Environmental Health
Eval Program: UST
Eval Source: CERS,

Eval General Type: Other/Unknown
Eval Date: 09-19-2019
Violations Found: No
Eval Type: Other, not routine, done by local agency
Eval Notes: HMBP submittal reviewed and accepted with the following comment: Our program records indicate that this facility has active programs for the following: Hazardous Materials, Hazardous Waste, Underground Storage Tanks. However, only yes was marked for hazardous materials and underground storage tanks. Did you want to mark yes for the hazardous waste program also or did you want to inactivate that program with our office? Please confirm.
Eval Division: San Mateo County Environmental Health
Eval Program: HMRRP
Eval Source: CERS,

Eval General Type: Other/Unknown
Eval Date: 12-30-2015
Violations Found: No
Eval Type: Other, not routine, done by local agency
Eval Notes: Not reported
Eval Division: San Mateo County Environmental Health
Eval Program: UST
Eval Source: CERS,

Eval General Type: Compliance Evaluation Inspection
Eval Date: 02-13-2023
Violations Found: No
Eval Type: Routine done by local agency
Eval Notes: Not reported
Eval Division: San Mateo County Environmental Health
Eval Program: HMRRP
Eval Source: CERS,

Eval General Type: Other/Unknown
Eval Date: 02-17-2016
Violations Found: No
Eval Type: Other, not routine, done by local agency
Eval Notes: Not reported
Eval Division: San Mateo County Environmental Health
Eval Program: UST
Eval Source: CERS,

Eval General Type: Compliance Evaluation Inspection
Eval Date: 02-17-2021
Violations Found: No
Eval Type: Routine done by local agency

ROARING KITTEN INC. (Continued) **S117976165**

Eval Notes: The latest UST information was submitted on 3/12/2020 via CERS Three single walled tanks on site. SB989 testing was conducted in June of 2020. Overfill devices (drop tubes) are being tested today.
Eval Division: San Mateo County Environmental Health
Eval Program: UST
Eval Source: CERS,

Eval General Type: Other/Unknown
Eval Date: 02-21-2019
Violations Found: No
Eval Type: Other, not routine, done by local agency
Eval Notes: Not reported
Eval Division: San Mateo County Environmental Health
Eval Program: UST
Eval Source: CERS,

Eval General Type: Other/Unknown
Eval Date: 07-28-2017
Violations Found: No
Eval Type: Other, not routine, done by local agency
Eval Notes: 7/14/2017 1:47PM Facility Information, Hazardous Materials Inventory, and Emergency Response and Training Plans Accepted. 7/13/2017 11:03AM Facility Information, Hazardous Materials Inventory, and Emergency Response and Training Plans not Accepted.
Eval Division: San Mateo County Environmental Health
Eval Program: HMRRP
Eval Source: CERS,

Eval General Type: Other/Unknown
Eval Date: 07-28-2017
Violations Found: No
Eval Type: Other, not routine, done by local agency
Eval Notes: 7/14/2017 1:47PM Underground Storage Tanks Not Accepted. 7/13/2017 11:03AM Underground Storage Tanks Not Accepted.
Eval Division: San Mateo County Environmental Health
Eval Program: UST
Eval Source: CERS,

Eval General Type: Compliance Evaluation Inspection
Eval Date: 09-04-2013
Violations Found: No
Eval Type: Routine done by local agency
Eval Notes: Not reported
Eval Division: San Mateo County Environmental Health
Eval Program: HMRRP
Eval Source: CERS,

Eval General Type: Compliance Evaluation Inspection
Eval Date: 09-04-2013
Violations Found: No
Eval Type: Routine done by local agency
Eval Notes: Not reported
Eval Division: San Mateo County Environmental Health
Eval Program: UST
Eval Source: CERS,

Eval General Type: Other/Unknown

ROARING KITTEN INC. (Continued) **S117976165**

Eval Date: 09-08-2021
Violations Found: Yes
Eval Type: Other, not routine, done by local agency
Eval Notes: Not reported
Eval Division: San Mateo County Environmental Health
Eval Program: HMRRP
Eval Source: CERS,

Eval General Type: Other/Unknown
Eval Date: 10-08-2015
Violations Found: No
Eval Type: Other, not routine, done by local agency
Eval Notes: Not reported
Eval Division: San Mateo County Environmental Health
Eval Program: UST
Eval Source: CERS,

Eval General Type: Other/Unknown
Eval Date: 10-09-2015
Violations Found: No
Eval Type: Other, not routine, done by local agency
Eval Notes: Not reported
Eval Division: San Mateo County Environmental Health
Eval Program: UST
Eval Source: CERS,

Eval General Type: Other/Unknown
Eval Date: 10-20-2017
Violations Found: No
Eval Type: Other, not routine, done by local agency
Eval Notes: UST submittal accepted.
Eval Division: San Mateo County Environmental Health
Eval Program: UST
Eval Source: CERS,

Eval General Type: Other/Unknown
Eval Date: 12-01-2021
Violations Found: No
Eval Type: Other, not routine, done by local agency
Eval Notes: Not reported
Eval Division: San Mateo County Environmental Health
Eval Program: HMRRP
Eval Source: CERS,

Enforcement Action:
Site ID: 73819
Site Name: Roaring Kitten Inc.
Site Address: 1199 EL CAMINO REAL
Site City: SAN BRUNO
Site Zip: 94066
Enf Action Date: 02-17-2015
Enf Action Type: Notice of Violation (Unified Program)
Enf Action Description: Notice of Violation Issued by the Inspector at the Time of Inspection
Enf Action Notes: Not reported
Enf Action Division: San Mateo County Environmental Health
Enf Action Program: HMRRP
Enf Action Source: CERS,

ROARING KITTEN INC. (Continued) **S117976165**

Site ID:	73819
Site Name:	Roaring Kitten Inc.
Site Address:	1199 EL CAMINO REAL
Site City:	SAN BRUNO
Site Zip:	94066
Enf Action Date:	02-17-2015
Enf Action Type:	Notice of Violation (Unified Program)
Enf Action Description:	Notice of Violation Issued by the Inspector at the Time of Inspection
Enf Action Notes:	Not reported
Enf Action Division:	San Mateo County Environmental Health
Enf Action Program:	HW
Enf Action Source:	CERS,

Site ID:	73819
Site Name:	Roaring Kitten Inc.
Site Address:	1199 EL CAMINO REAL
Site City:	SAN BRUNO
Site Zip:	94066
Enf Action Date:	02-17-2015
Enf Action Type:	Notice of Violation (Unified Program)
Enf Action Description:	Notice of Violation Issued by the Inspector at the Time of Inspection
Enf Action Notes:	Not reported
Enf Action Division:	San Mateo County Environmental Health
Enf Action Program:	UST
Enf Action Source:	CERS,

Coordinates:

Site ID:	73819
Facility Name:	Roaring Kitten Inc.
Env Int Type Code:	UST
Program ID:	10069939
Coord Name:	Not reported
Ref Point Type Desc:	Unknown,
Latitude:	37.636264
Longitude:	-122.421447

Affiliation:

Affiliation Type Desc:	CUPA District
Entity Name:	San Mateo County Environmental Health
Entity Title:	Not reported
Affiliation Address:	2000 Alameda de las Pulgas, Suite 100
Affiliation City:	San Mateo
Affiliation State:	CA
Affiliation Country:	Not reported
Affiliation Zip:	94403
Affiliation Phone:	(650) 372-6200,

Affiliation Type Desc:	Document Preparer
Entity Name:	Stantec Consulting Services Inc.
Entity Title:	Not reported
Affiliation Address:	Not reported
Affiliation City:	Not reported
Affiliation State:	Not reported
Affiliation Country:	Not reported
Affiliation Zip:	Not reported
Affiliation Phone:	,

ROARING KITTEN INC. (Continued) **S117976165**

Affiliation Type Desc:	Facility Mailing Address
Entity Name:	Mailing Address
Entity Title:	Not reported
Affiliation Address:	1199 EL CAMINO REAL
Affiliation City:	SAN BRUNO
Affiliation State:	CA
Affiliation Country:	Not reported
Affiliation Zip:	94066
Affiliation Phone:	,

Affiliation Type Desc:	UST Tank Owner
Entity Name:	Be Green Properties , LLC
Entity Title:	Not reported
Affiliation Address:	1199 EL CAMINO REAL
Affiliation City:	SAN BRUNO
Affiliation State:	CA
Affiliation Country:	United States
Affiliation Zip:	94066
Affiliation Phone:	(650) 343-0900,

Affiliation Type Desc:	Identification Signer
Entity Name:	Bobak Bakhiari
Entity Title:	Owner
Affiliation Address:	Not reported
Affiliation City:	Not reported
Affiliation State:	Not reported
Affiliation Country:	Not reported
Affiliation Zip:	Not reported
Affiliation Phone:	,

Affiliation Type Desc:	Property Owner
Entity Name:	Be Green Properties LLC
Entity Title:	Not reported
Affiliation Address:	1199 EL CAMINO REAL
Affiliation City:	SAN BRUNO
Affiliation State:	CA
Affiliation Country:	United States
Affiliation Zip:	94066
Affiliation Phone:	(650) 343-0900,

Affiliation Type Desc:	Parent Corporation
Entity Name:	Roaring Kitten Inc.
Entity Title:	Not reported
Affiliation Address:	Not reported
Affiliation City:	Not reported
Affiliation State:	Not reported
Affiliation Country:	Not reported
Affiliation Zip:	Not reported
Affiliation Phone:	,

Affiliation Type Desc:	Environmental Contact
Entity Name:	Bobak Bakhiari
Entity Title:	Not reported
Affiliation Address:	1199 EL CAMINO REAL
Affiliation City:	SAN BRUNO
Affiliation State:	CA
Affiliation Country:	Not reported

ROARING KITTEN INC. (Continued) **S117976165**

Affiliation Zip:	94066
Affiliation Phone:	,
Affiliation Type Desc:	Legal Owner
Entity Name:	Roaring Kitten Inc.
Entity Title:	Not reported
Affiliation Address:	1199 EL CAMINO REAL
Affiliation City:	SAN BRUNO
Affiliation State:	CA
Affiliation Country:	United States
Affiliation Zip:	94066
Affiliation Phone:	(415) 752-7488,
Affiliation Type Desc:	Operator
Entity Name:	Roaring Kitten Inc.
Entity Title:	Not reported
Affiliation Address:	Not reported
Affiliation City:	Not reported
Affiliation State:	Not reported
Affiliation Country:	Not reported
Affiliation Zip:	Not reported
Affiliation Phone:	(415) 752-7488,
Affiliation Type Desc:	UST Permit Applicant
Entity Name:	Sia Bakhtiari
Entity Title:	Owner
Affiliation Address:	Not reported
Affiliation City:	Not reported
Affiliation State:	Not reported
Affiliation Country:	Not reported
Affiliation Zip:	Not reported
Affiliation Phone:	(650) 343-0900,
Affiliation Type Desc:	UST Property Owner Name
Entity Name:	Be Green Properties , LLC
Entity Title:	Not reported
Affiliation Address:	1199 El Camino Real
Affiliation City:	San Bruno
Affiliation State:	CA
Affiliation Country:	United States
Affiliation Zip:	94066
Affiliation Phone:	(650) 343-0900,
Affiliation Type Desc:	UST Tank Operator
Entity Name:	Roaring Kitten Inc.
Entity Title:	Not reported
Affiliation Address:	1199 EL CAMINO REAL
Affiliation City:	SAN BRUNO
Affiliation State:	CA
Affiliation Country:	United States
Affiliation Zip:	94066
Affiliation Phone:	(415) 752-7488,

G155
West
< 1/8
0.036 mi.
188 ft.

TANFORAN SHELL #8
1199 EL CAMINO REAL
SAN BRUNO, CA 94066

Site 4 of 10 in cluster G

UST **U004262444**
N/A

Relative:
Higher

Actual:
61 ft.

UST:

Name:	TANFORAN SHELL #8
Address:	1199 EL CAMINO REAL
City,State,Zip:	SAN BRUNO, CA 94066
Facility ID:	41-000-033380
Permitting Agency:	San Mateo County Environmental Health
CERSID:	Not reported
Latitude:	37.636326
Longitude:	-122.421478
Owner type:	Not reported
Facility type:	Not reported
Num of inuse ust:	Not reported
Num of closed ust:	Not reported
Num of oos ust:	Not reported
Epa region:	Not reported
Tribal lands:	Not reported
Tank owner name:	Not reported
Tank owner mailing address:	Not reported
Tank owner mailing city:	Not reported
Tank owner mailing zip:	Not reported
Tank owner mailing state:	Not reported
Tank operator name:	Not reported
Tank operator mailing address:	Not reported
Tank operator mailing city:	Not reported
Tank operator mailing zip:	Not reported
Tank operator mailing state:	Not reported
Tankidnumber:	Not reported
Tank status:	Not reported
Tank configuration:	Not reported
Tank closure date:	Not reported
Tank installation date:	Not reported
Tank num of compartments:	Not reported
Tank contents:	Not reported
Tank capacity gallons:	Not reported
Tank type:	Not reported
Tank pc construction:	Not reported
Tank pwpiping construction:	Not reported
Tank piping type:	Not reported
Tank piping construction:	Not reported
Tank sacrificial anode:	Not reported
Tank cp impressed current:	Not reported
Tank cp shutoff:	Not reported
Tank alarms:	Not reported
Tank ball float:	Not reported
Tank spill bucket:	Not reported

G156 **SHELL STATION** **LUST** **U001594629**
West **1199 EL CAMINO REAL** **HIST UST** **N/A**
< 1/8 **SAN BRUNO, CA 94066** **San Mateo Co. BI**
0.036 mi. **Cortese**
188 ft. **Site 5 of 10 in cluster G** **CERS**

Relative:
Higher

Actual:
61 ft.

SAN MATEO CO. LUST:

Name:	SHELL STATION
Address:	1199 EL CAMINO REAL
City,State,Zip:	SAN BRUNO, CA
Region:	SAN MATEO
Facility ID:	880057
Facility Status:	9- Case Closed
Global ID:	T0608182194
APN Number:	020013110
Case Type:	SAN BRUNO, CA
EDR Link ID:	SAN BRUNO, CA

LUST:

Name:	SHELL STATION
Address:	1199 EL CAMINO REAL
City,State,Zip:	SAN BRUNO, CA 94066
Lead Agency:	SAN MATEO COUNTY LOP
Case Type:	LUST Cleanup Site

Geo Track:

Global Id:	T0608182194
Latitude:	37.636381618
Longitude:	-122.421412306
Status:	Completed - Case Closed
Status Date:	05/11/2017
Case Worker:	JM
RB Case Number:	Not reported
Local Agency:	SAN MATEO COUNTY LOP
File Location:	Local Agency
Local Case Number:	880057
Potential Media Affect:	Other Groundwater (uses other than drinking water)
Potential Contaminants of Concern:	Benzene, MTBE / TBA / Other Fuel Oxygenates, Gasoline
EPA Region:	9
Coordinate Source:	* Historical Geocode - Exact Address Match
Cuf Case:	YES
Quantity Released Gallons:	0
Begin Date:	09/05/2002
Leak Reported Date:	09/30/2002
How Discovered:	Groundwater Monitoring, Subsurface Monitoring
How Discovered Description:	Groundwater monitoring wells
Discharge Source:	Not reported
Discharge Cause:	Not reported
Stop Method:	Other Means
Stop Description:	Not reported
No Further Action Date:	05/11/2017
CA Water Watershed Name:	South Bay - San Mateo Bayside (204.40)
Dwr Groundwater Subbasin Name:	Westside (2-035)
Disadvantaged Community:	Not reported
CA Enviroscreen 3 Score:	51-55%
CA Enviroscreen 4 Score:	50-55%
Military DOD Site:	No
Facility Project Subtype:	Not reported
RWQCB Region:	SAN FRANCISCO BAY RWQCB (REGION 2)

SHELL STATION (Continued) **U001594629**

Site History: Can be extracted from most recent report in Geotracker or at San Mateo County offices if submitted prior to 2005, San Mateo County does not take responsibility for the accuracy of the statements made or any professional interpretations made in the referenced report.

LUST:
Global Id: T0608182194
Contact Type: Local Agency Caseworker - Primary Caseworker
Contact Name: JACOB MADDEN
Organization Name: SAN MATEO COUNTY LOP
Address: 2000 ALAMEDA DE LAS PULGAS, Suite 100
City: SAN MATEO
Email: jmadden@smcgov.org
Phone Number: 6503995959

Global Id: T0608182194
Contact Type: Regional Board Caseworker
Contact Name: Regional Water Board
Organization Name: SAN FRANCISCO BAY RWQCB (REGION 2)
Address: 1515 CLAY ST SUITE 1400
City: OAKLAND
Email: Not reported
Phone Number: Not reported

LUST:
Global Id: T0608182194
Action Type: ENFORCEMENT
Date: 09/25/2008
Action: Email Correspondence

Global Id: T0608182194
Action Type: ENFORCEMENT
Date: 02/10/2011
Action: Email Correspondence

Global Id: T0608182194
Action Type: ENFORCEMENT
Date: 04/10/2008
Action: Technical Correspondence / Assistance / Other

Global Id: T0608182194
Action Type: ENFORCEMENT
Date: 02/24/2014
Action: Technical Correspondence / Assistance / Other

Global Id: T0608182194
Action Type: ENFORCEMENT
Date: 02/14/2014
Action: Email Correspondence

Global Id: T0608182194
Action Type: ENFORCEMENT
Date: 03/09/2016
Action: Technical Correspondence / Assistance / Other

Global Id: T0608182194
Action Type: ENFORCEMENT

SHELL STATION (Continued) **U001594629**

Date: 08/12/2003
Action: Technical Correspondence / Assistance / Other

Global Id: T0608182194
Action Type: Other
Date: 09/30/2002
Action: Leak Reported

Global Id: T0608182194
Action Type: RESPONSE
Date: 08/15/2005
Action: Monitoring Report - Quarterly

Global Id: T0608182194
Action Type: RESPONSE
Date: 11/15/2005
Action: Monitoring Report - Quarterly

Global Id: T0608182194
Action Type: RESPONSE
Date: 02/15/2006
Action: Monitoring Report - Quarterly

Global Id: T0608182194
Action Type: RESPONSE
Date: 05/15/2006
Action: Monitoring Report - Quarterly

Global Id: T0608182194
Action Type: RESPONSE
Date: 08/15/2006
Action: Monitoring Report - Quarterly

Global Id: T0608182194
Action Type: RESPONSE
Date: 11/15/2006
Action: Monitoring Report - Quarterly

Global Id: T0608182194
Action Type: RESPONSE
Date: 02/15/2007
Action: Monitoring Report - Quarterly

Global Id: T0608182194
Action Type: RESPONSE
Date: 05/15/2007
Action: Monitoring Report - Quarterly

Global Id: T0608182194
Action Type: RESPONSE
Date: 08/15/2007
Action: Monitoring Report - Quarterly

Global Id: T0608182194
Action Type: RESPONSE
Date: 11/15/2003
Action: Monitoring Report - Quarterly

SHELL STATION (Continued) **U001594629**

Global Id: T0608182194
Action Type: RESPONSE
Date: 02/03/2003
Action: Soil and Water Investigation Report

Global Id: T0608182194
Action Type: RESPONSE
Date: 09/30/2003
Action: Soil and Water Investigation Report

Global Id: T0608182194
Action Type: RESPONSE
Date: 03/19/2004
Action: Soil and Water Investigation Report

Global Id: T0608182194
Action Type: RESPONSE
Date: 01/27/2004
Action: Other Workplan

Global Id: T0608182194
Action Type: RESPONSE
Date: 06/04/2004
Action: Other Report / Document

Global Id: T0608182194
Action Type: RESPONSE
Date: 04/07/2005
Action: Soil and Water Investigation Report

Global Id: T0608182194
Action Type: RESPONSE
Date: 11/22/2005
Action: Soil and Water Investigation Report

Global Id: T0608182194
Action Type: RESPONSE
Date: 08/15/2003
Action: Monitoring Report - Quarterly

Global Id: T0608182194
Action Type: RESPONSE
Date: 02/16/2004
Action: Monitoring Report - Quarterly

Global Id: T0608182194
Action Type: RESPONSE
Date: 08/15/2004
Action: Monitoring Report - Quarterly

Global Id: T0608182194
Action Type: RESPONSE
Date: 11/15/2004
Action: Monitoring Report - Quarterly

Global Id: T0608182194
Action Type: RESPONSE

SHELL STATION (Continued) **U001594629**

Date: 02/15/2005
Action: Monitoring Report - Quarterly

Global Id: T0608182194
Action Type: RESPONSE
Date: 05/15/2005
Action: Monitoring Report - Quarterly

Global Id: T0608182194
Action Type: RESPONSE
Date: 10/21/2015
Action: Correspondence

Global Id: T0608182194
Action Type: ENFORCEMENT
Date: 04/15/2014
Action: Staff Letter - #20140415

Global Id: T0608182194
Action Type: ENFORCEMENT
Date: 02/18/2014
Action: Staff Letter - #20140218

Global Id: T0608182194
Action Type: ENFORCEMENT
Date: 09/08/2016
Action: Staff Letter - #20160908

Global Id: T0608182194
Action Type: ENFORCEMENT
Date: 02/25/2016
Action: Notification - Preclosure - #20160225

Global Id: T0608182194
Action Type: ENFORCEMENT
Date: 05/09/2017
Action: Closure/No Further Action Letter - #20170509

Global Id: T0608182194
Action Type: ENFORCEMENT
Date: 03/09/2009
Action: Technical Correspondence / Assistance / Other

Global Id: T0608182194
Action Type: ENFORCEMENT
Date: 12/28/2015
Action: Technical Correspondence / Assistance / Other

Global Id: T0608182194
Action Type: RESPONSE
Date: 11/15/2012
Action: Monitoring Report - Quarterly

Global Id: T0608182194
Action Type: RESPONSE
Date: 04/23/2014
Action: Correspondence

SHELL STATION (Continued) **U001594629**

Global Id: T0608182194
Action Type: ENFORCEMENT
Date: 02/16/2011
Action: Staff Letter - #20110216

Global Id: T0608182194
Action Type: ENFORCEMENT
Date: 12/30/2008
Action: Staff Letter - #20081230a

Global Id: T0608182194
Action Type: ENFORCEMENT
Date: 12/22/2011
Action: Staff Letter - #20111222

Global Id: T0608182194
Action Type: ENFORCEMENT
Date: 06/05/2013
Action: Staff Letter - #20130605

Global Id: T0608182194
Action Type: ENFORCEMENT
Date: 08/11/2014
Action: Staff Letter - #20140811

Global Id: T0608182194
Action Type: ENFORCEMENT
Date: 05/19/2015
Action: Staff Letter - #20150519

Global Id: T0608182194
Action Type: RESPONSE
Date: 11/15/2009
Action: Monitoring Report - Quarterly

Global Id: T0608182194
Action Type: RESPONSE
Date: 05/15/2009
Action: Monitoring Report - Quarterly

Global Id: T0608182194
Action Type: RESPONSE
Date: 05/15/2010
Action: Monitoring Report - Quarterly

Global Id: T0608182194
Action Type: RESPONSE
Date: 02/15/2010
Action: Monitoring Report - Semi-Annually

Global Id: T0608182194
Action Type: RESPONSE
Date: 02/15/2009
Action: Monitoring Report - Quarterly

Global Id: T0608182194
Action Type: RESPONSE

SHELL STATION (Continued) **U001594629**

Date: 08/15/2009
Action: Monitoring Report - Semi-Annually

Global Id: T0608182194
Action Type: RESPONSE
Date: 05/15/2012
Action: Monitoring Report - Quarterly

Global Id: T0608182194
Action Type: RESPONSE
Date: 08/15/2014
Action: Monitoring Report - Semi-Annually

Global Id: T0608182194
Action Type: RESPONSE
Date: 02/15/2015
Action: Monitoring Report - Semi-Annually

Global Id: T0608182194
Action Type: ENFORCEMENT
Date: 04/01/2003
Action: Staff Letter - #20030401

Global Id: T0608182194
Action Type: ENFORCEMENT
Date: 12/09/2004
Action: Staff Letter - #20041209

Global Id: T0608182194
Action Type: ENFORCEMENT
Date: 12/24/2003
Action: Staff Letter - #20031224

Global Id: T0608182194
Action Type: ENFORCEMENT
Date: 10/28/2003
Action: Staff Letter - #20031028

Global Id: T0608182194
Action Type: ENFORCEMENT
Date: 12/19/2002
Action: Staff Letter - #20021219

Global Id: T0608182194
Action Type: ENFORCEMENT
Date: 03/02/2004
Action: Staff Letter - #20040302

Global Id: T0608182194
Action Type: ENFORCEMENT
Date: 12/24/2002
Action: Notice of Responsibility - #1

Global Id: T0608182194
Action Type: ENFORCEMENT
Date: 07/19/2005
Action: Staff Letter - #20050719

SHELL STATION (Continued) **U001594629**

Global Id: T0608182194
Action Type: ENFORCEMENT
Date: 07/09/2008
Action: Staff Letter - #20080709

Global Id: T0608182194
Action Type: ENFORCEMENT
Date: 11/07/2008
Action: Staff Letter - #20081107

Global Id: T0608182194
Action Type: ENFORCEMENT
Date: 07/02/2009
Action: Staff Letter - #20090702

Global Id: T0608182194
Action Type: ENFORCEMENT
Date: 03/15/2010
Action: Staff Letter - #20100315

Global Id: T0608182194
Action Type: ENFORCEMENT
Date: 05/04/2005
Action: Technical Correspondence / Assistance / Other

Global Id: T0608182194
Action Type: ENFORCEMENT
Date: 05/04/2005
Action: Technical Correspondence / Assistance / Other

Global Id: T0608182194
Action Type: ENFORCEMENT
Date: 01/11/2016
Action: Technical Correspondence / Assistance / Other

Global Id: T0608182194
Action Type: ENFORCEMENT
Date: 06/19/2012
Action: Email Correspondence

Global Id: T0608182194
Action Type: ENFORCEMENT
Date: 01/22/2015
Action: Email Correspondence

Global Id: T0608182194
Action Type: ENFORCEMENT
Date: 02/27/2009
Action: Technical Correspondence / Assistance / Other

Global Id: T0608182194
Action Type: RESPONSE
Date: 09/15/2008
Action: Soil and Water Investigation Workplan

Global Id: T0608182194
Action Type: RESPONSE

SHELL STATION (Continued) **U001594629**

Date: 06/15/2009
Action: Conceptual Site Model

Global Id: T0608182194
Action Type: RESPONSE
Date: 05/15/2004
Action: Monitoring Report - Quarterly

Global Id: T0608182194
Action Type: RESPONSE
Date: 08/15/2011
Action: Monitoring Report - Quarterly

Global Id: T0608182194
Action Type: RESPONSE
Date: 11/15/2011
Action: Monitoring Report - Quarterly

Global Id: T0608182194
Action Type: RESPONSE
Date: 02/15/2012
Action: Monitoring Report - Quarterly

Global Id: T0608182194
Action Type: REMEDIATION
Date: 11/03/2005
Action: Pump & Treat (P&T) Groundwater

Global Id: T0608182194
Action Type: ENFORCEMENT
Date: 02/24/2014
Action: Clean Up Fund - Case Closure Review Summary Report (RSR)

Global Id: T0608182194
Action Type: ENFORCEMENT
Date: 11/01/2006
Action: Technical Correspondence / Assistance / Other

Global Id: T0608182194
Action Type: ENFORCEMENT
Date: 02/11/2014
Action: Technical Correspondence / Assistance / Other

Global Id: T0608182194
Action Type: ENFORCEMENT
Date: 10/23/2008
Action: Staff Letter

Global Id: T0608182194
Action Type: ENFORCEMENT
Date: 06/12/2014
Action: Technical Correspondence / Assistance / Other

Global Id: T0608182194
Action Type: ENFORCEMENT
Date: 11/01/2006
Action: Technical Correspondence / Assistance / Other

SHELL STATION (Continued) **U001594629**

Global Id: T0608182194
Action Type: Other
Date: 09/05/2002
Action: Leak Discovery

Global Id: T0608182194
Action Type: RESPONSE
Date: 11/15/2008
Action: Monitoring Report - Quarterly

Global Id: T0608182194
Action Type: RESPONSE
Date: 08/15/2010
Action: Monitoring Report - Quarterly

Global Id: T0608182194
Action Type: RESPONSE
Date: 11/15/2011
Action: Remedial Progress Report

Global Id: T0608182194
Action Type: RESPONSE
Date: 05/15/2011
Action: Monitoring Report - Quarterly

Global Id: T0608182194
Action Type: RESPONSE
Date: 11/15/2010
Action: Monitoring Report - Quarterly

Global Id: T0608182194
Action Type: RESPONSE
Date: 02/15/2010
Action: Monitoring Report - Quarterly

Global Id: T0608182194
Action Type: RESPONSE
Date: 02/15/2014
Action: Monitoring Report - Semi-Annually

Global Id: T0608182194
Action Type: ENFORCEMENT
Date: 05/11/2016
Action: Staff Letter - #20160511

Global Id: T0608182194
Action Type: RESPONSE
Date: 01/01/2017
Action: Well Destruction Report

Global Id: T0608182194
Action Type: RESPONSE
Date: 11/25/2008
Action: Other Report / Document

Global Id: T0608182194
Action Type: RESPONSE

SHELL STATION (Continued) **U001594629**

Date: 03/24/2006
Action: Other Report / Document

Global Id: T0608182194
Action Type: RESPONSE
Date: 07/29/2010
Action: Conceptual Site Model - Regulator Responded

Global Id: T0608182194
Action Type: RESPONSE
Date: 02/15/2013
Action: Remedial Progress Report - Regulator Responded

Global Id: T0608182194
Action Type: RESPONSE
Date: 08/15/2013
Action: Monitoring Report - Semi-Annually - Regulator Responded

Global Id: T0608182194
Action Type: RESPONSE
Date: 02/12/2013
Action: Request for Closure - Regulator Responded

Global Id: T0608182194
Action Type: RESPONSE
Date: 01/01/2015
Action: Site Assessment Report - Regulator Responded

Global Id: T0608182194
Action Type: RESPONSE
Date: 06/15/2014
Action: Well Installation Workplan - Regulator Responded

Global Id: T0608182194
Action Type: RESPONSE
Date: 03/20/2015
Action: Request for Closure - Regulator Responded

Global Id: T0608182194
Action Type: RESPONSE
Date: 02/14/2014
Action: Request for Closure - Regulator Responded

Global Id: T0608182194
Action Type: RESPONSE
Date: 08/15/2015
Action: Monitoring Report - Semi-Annually - Regulator Responded

Global Id: T0608182194
Action Type: RESPONSE
Date: 08/11/2016
Action: Well Destruction Workplan - Regulator Responded

LUST:
Global Id: T0608182194
Status: Open - Case Begin Date
Status Date: 09/05/2002

SHELL STATION (Continued) **U001594629**

Global Id: T0608182194
Status: Open - Site Assessment
Status Date: 09/05/2002

Global Id: T0608182194
Status: Open - Site Assessment
Status Date: 07/19/2005

Global Id: T0608182194
Status: Open - Remediation
Status Date: 03/15/2010

Global Id: T0608182194
Status: Open - Verification Monitoring
Status Date: 07/27/2010

Global Id: T0608182194
Status: Open - Eligible for Closure
Status Date: 05/19/2015

Global Id: T0608182194
Status: Completed - Case Closed
Status Date: 05/11/2017

HIST UST:
Name: EL CAMINO REAL/SNEATH
Address: 1199 EL CAMINO REAL
City,State,Zip: SAN BRUNO, CA 94066
File Number: 0002c2b5

URL:
Region: STATE
Facility ID: 00000010969
Facility Type: Gas Station
Other Type: Not reported
Contact Name: *= WU'S TRANFORAN SHELL D-1
Telephone: 4158729828
Owner Name: SHELL OIL COMPANY
Owner Address: P.O. BOX 4848
Owner City,St,Zip: ANAHEIM, CA 92803
Total Tanks: 0003

Tank Num: 001
Container Num: 1
Year Installed: 1984
Tank Capacity: 00015000
Tank Used for: PRODUCT
Type of Fuel: UNLEADED
Container Construction Thickness: 1/4
Leak Detection: Stock Inventor, 10

Tank Num: 002
Container Num: 2
Year Installed: 1984
Tank Capacity: 00012000
Tank Used for: PRODUCT

SHELL STATION (Continued) **U001594629**

Type of Fuel: REGULAR
Container Construction Thickness: 1/4
Leak Detection: Stock Inventor, 10

Tank Num: 003
Container Num: 3
Year Installed: 1984
Tank Capacity: 00015000
Tank Used for: PRODUCT
Type of Fuel: PREMIUM
Container Construction Thickness: 1/4
Leak Detection: Stock Inventor, 10

Click here for Geo Tracker PDF:

San Mateo Co. BI:
Name: TANFORAN SHELL #8
Address: 1199 EL CAMINO REAL
City,State,Zip: SAN BRUNO, CA 94066
Region: SAN MATEO
Facility ID: FA0063623
Prog Element Code: UNDERGROUND TANK - GENERAL
Record Id: PR0086455
Description: UNDERGROUND TANK - GENERAL
Facility Status: Active, billable
Program Category: UNDERGROUND TANK PROGRAM

Name: TANFORAN SHELL #8
Address: 1199 EL CAMINO REAL
City,State,Zip: SAN BRUNO, CA 94066
Region: SAN MATEO
Facility ID: FA0063623
Prog Element Code: GENERATES and RECYCLES WASTE OIL/SOLVENT
Record Id: PR0088594
Description: GENERATES & RECYCLES WASTE OIL/SOLVENT
Facility Status: Active, billable
Program Category: HAZARDOUS WASTE PROGRAM

Name: TANFORAN SHELL #8
Address: 1199 EL CAMINO REAL
City,State,Zip: SAN BRUNO, CA 94066
Region: SAN MATEO
Facility ID: FA0063623
Prog Element Code: STORES MV FUELS OR WASTE ONLY
Record Id: PR0086453
Description: STORES MV FUELS OR WASTE ONLY
Facility Status: Active, billable
Program Category: BUSINESS PLAN PROGRAM

Name: TANFORAN SHELL #8
Address: 1199 EL CAMINO REAL
City,State,Zip: SAN BRUNO, CA 94066
Region: SAN MATEO
Facility ID: FA0063623
Prog Element Code: GENERATES and RECYCLES WASTE OIL/SOLVENT
Record Id: PR0086454
Description: GENERATES & RECYCLES WASTE OIL/SOLVENT

SHELL STATION (Continued) **U001594629**

Facility Status: Inactive, non-billable
Program Category: HAZARDOUS WASTE PROGRAM

Name: TANFORAN SHELL #8
Address: 1199 EL CAMINO REAL
City,State,Zip: SAN BRUNO, CA 94066
Region: SAN MATEO
Facility ID: FA0033380
Prog Element Code: STORES MV FUELS OR WASTE ONLY
Record Id: PR0023755
Description: STORES MV FUELS OR WASTE ONLY
Facility Status: Inactive, non-billable
Program Category: BUSINESS PLAN PROGRAM

Name: TANFORAN SHELL #8
Address: 1199 EL CAMINO REAL
City,State,Zip: SAN BRUNO, CA 94066
Region: SAN MATEO
Facility ID: FA0033380
Prog Element Code: UNDERGROUND TANK - GENERAL
Record Id: PR0022949
Description: UNDERGROUND TANK - GENERAL
Facility Status: Inactive, non-billable
Program Category: UNDERGROUND TANK PROGRAM

Name: TANFORAN SHELL #8
Address: 1199 EL CAMINO REAL
City,State,Zip: SAN BRUNO, CA 94066
Region: SAN MATEO
Facility ID: FA0033380
Prog Element Code: STORMWATER ANNUAL INSPECTION FEE
Record Id: PR0043488
Description: STORMWATER ANNUAL FEE - INSP FREQ EVERY 2 YRS
Facility Status: Inactive, non-billable
Program Category: STORMWATER

Name: TANFORAN SHELL #8
Address: 1199 EL CAMINO REAL
City,State,Zip: SAN BRUNO, CA 94066
Region: SAN MATEO
Facility ID: FA0033380
Prog Element Code: GENERATES <27 GAL/YEAR
Record Id: PR0046861
Description: GENERATES <27 GAL/YEAR
Facility Status: Inactive, non-billable
Program Category: HAZARDOUS WASTE PROGRAM

CORTESE:
Name: SHELL STATION
Address: 1199 EL CAMINO REAL
City,State,Zip: SAN BRUNO, CA 94066
Region: CORTESE
Envirostor Id: Not reported
Global ID: T0608182194
Site/Facility Type: LUST CLEANUP SITE
Cleanup Status: COMPLETED - CASE CLOSED
Status Date: Not reported

SHELL STATION (Continued) **U001594629**

Site Code:	Not reported
Latitude:	Not reported
Longitude:	Not reported
Owner:	Not reported
Enf Type:	Not reported
Swat R:	Not reported
Flag:	active
Order No:	Not reported
Waste Discharge System No:	Not reported
Effective Date:	Not reported
Region 2:	Not reported
WID Id:	Not reported
Solid Waste Id No:	Not reported
Waste Management Uit Name:	Not reported
File Name:	Active Open

CERS:

Name:	SHELL STATION
Address:	1199 EL CAMINO REAL
City,State,Zip:	SAN BRUNO, CA 94066
Site ID:	869768
CERS ID:	T0608182194
CERS Description:	Leaking Underground Storage Tank Cleanup Site

Affiliation:

Affiliation Type Desc:	Local Agency Caseworker
Entity Name:	JACOB MADDEN - SAN MATEO COUNTY LOP
Entity Title:	Not reported
Affiliation Address:	2000 ALAMEDA DE LAS PULGAS, Suite 100
Affiliation City:	SAN MATEO
Affiliation State:	CA
Affiliation Country:	Not reported
Affiliation Zip:	Not reported
Affiliation Phone:	6503995959,

G157 **SHELL OIL COMPANY** **UST** **U003879930**
West **1199 EL CAMINO REAL** **N/A**
< 1/8 **SAN BRUNO, CA 94066**
0.036 mi.
188 ft. **Site 6 of 10 in cluster G**

Relative:
Higher

Actual:
61 ft.

UST:

Name:	SHELL OIL COMPANY
Address:	1199 EL CAMINO REAL
City,State,Zip:	SAN BRUNO, CA 94066
Facility ID:	41--018228
Permitting Agency:	SAN MATEO COUNTY
CERSID:	Not reported
Latitude:	37.6376857
Longitude:	-122.4200984
Owner type:	Not reported
Facility type:	Not reported
Num of inuse ust:	Not reported
Num of closed ust:	Not reported
Num of oos ust:	Not reported
Epa region:	Not reported
Tribal lands:	Not reported

SHELL OIL COMPANY (Continued) **U003879930**

Tank owner name:	Not reported
Tank owner mailing address:	Not reported
Tank owner mailing city:	Not reported
Tank owner mailing zip:	Not reported
Tank owner mailing state:	Not reported
Tank operator name:	Not reported
Tank operator mailing address:	Not reported
Tank operator mailing city:	Not reported
Tank operator mailing zip:	Not reported
Tank operator mailing state:	Not reported
Tankidnumber:	Not reported
Tank status:	Not reported
Tank configuration:	Not reported
Tank closure date:	Not reported
Tank installation date:	Not reported
Tank num of compartments:	Not reported
Tank contents:	Not reported
Tank capacity gallons:	Not reported
Tank type:	Not reported
Tank pc construction:	Not reported
Tank pwpiping construction:	Not reported
Tank piping type:	Not reported
Tank piping construction:	Not reported
Tank sacrificial anode:	Not reported
Tank cp impressed current:	Not reported
Tank cp shutoff:	Not reported
Tank alarms:	Not reported
Tank ball float:	Not reported
Tank spill bucket:	Not reported

G158 **SHELL STATION** **UST FINDER RELEASE** **1029106271**
West **1199 EL CAMINO REAL** **N/A**
< 1/8 **SAN BRUNO, CA 94066**
0.036 mi.
188 ft. **Site 7 of 10 in cluster G**

Relative:
Higher

Actual:
61 ft.

UST FINDER RELEASE:

Object ID:	37876
Facility ID:	Not reported
Lust ID:	CAT0608182194
Name:	SHELL STATION
Address:	1199 EL CAMINO REAL
City,State,Zip:	SAN BRUNO, CA 94066
Address Match Type:	PointAddress
Reported Date:	Not reported
Status:	No Further Action
Substance:	Not reported
Population within 1500ft:	530
Domestic Wells within 1500ft:	0
Land Use:	Developed, High Intensity
Within SPA:	No
SPA PWS Facility ID:	Not reported
SPA Water Type:	Not reported
SPA Facility Type:	Not reported
SPA HUC12:	Not reported
Within WHPA:	Yes
WHPA PWS Facility ID:	CA4110009_10185
WHPA Water Type:	GW - Ground water

SHELL STATION (Continued) **1029106271**

WHPA Facility Type:	WL - Well
WHPA HUC12:	180500040903
Within 100yr Floodplain:	No
Tribe:	Not reported
EPA Region:	9
NFA Letter 1:	Not reported
NFA Letter 2:	Not reported
NFA Letter 3:	Not reported
NFA Letter 4:	Not reported
Closed With Residual Contaminate:	Not reported
Coordinate Source:	Geocode
X Coord:	-122.42123
Y Coord:	37.63635
Latitude:	37.63635
Longitude:	-122.421229999999

G159 **TANFORAN SHELL** **SWEEPS UST** **S101594094**
West **1199 EL CAMINO REAL** **CA FID UST** **N/A**
< 1/8 **SAN BRUNO, CA 94066** **EMI**
0.036 mi.
188 ft. **Site 8 of 10 in cluster G**

Relative:
Higher

Actual:
61 ft.

SWEEPS UST:

Name:	TANFORAN SHELL
Address:	1199 EL CAMINO REAL
City:	SAN BRUNO
Status:	Active
Comp Number:	880024
Number:	1
Board Of Equalization:	Not reported
Referral Date:	04-11-94
Action Date:	04-11-94
Created Date:	10-13-88
Owner Tank Id:	6750-0706-RV-1
SWRCB Tank Id:	41-000-880024-000001
Tank Status:	A
Capacity:	15000
Active Date:	04-11-94
Tank Use:	M.V. FUEL
STG:	P
Content:	PRM UNLEADED
Number Of Tanks:	4

Name:	TANFORAN SHELL
Address:	1199 EL CAMINO REAL
City:	SAN BRUNO
Status:	Active
Comp Number:	880024
Number:	1
Board Of Equalization:	Not reported
Referral Date:	04-11-94
Action Date:	04-11-94
Created Date:	10-13-88
Owner Tank Id:	6750-0706-SR-1
SWRCB Tank Id:	41-000-880024-000002
Tank Status:	A
Capacity:	15000
Active Date:	04-11-94

TANFORAN SHELL (Continued) **S101594094**

Tank Use: M.V. FUEL
STG: P
Content: REG UNLEADED
Number Of Tanks: Not reported

Name: TANFORAN SHELL
Address: 1199 EL CAMINO REAL
City: SAN BRUNO
Status: Active
Comp Number: 880024
Number: 1
Board Of Equalization: Not reported
Referral Date: 04-11-94
Action Date: 04-11-94
Created Date: 10-13-88
Owner Tank Id: 6750-0706-SV-1
SWRCB Tank Id: 41-000-880024-000003
Tank Status: A
Capacity: 12000
Active Date: 04-11-94
Tank Use: M.V. FUEL
STG: P
Content: REG UNLEADED
Number Of Tanks: Not reported

Name: TANFORAN SHELL
Address: 1199 EL CAMINO REAL
City: SAN BRUNO
Status: Active
Comp Number: 880024
Number: 1
Board Of Equalization: Not reported
Referral Date: 04-11-94
Action Date: 04-11-94
Created Date: 10-13-88
Owner Tank Id: 67500706-3-RG1
SWRCB Tank Id: 41-000-880024-000004
Tank Status: A
Capacity: 15000
Active Date: 04-11-94
Tank Use: M.V. FUEL
STG: P
Content: LEADED
Number Of Tanks: Not reported

CA FID UST:
Facility ID: 41004980
Regulated By: UTNKA
Regulated ID: Not reported
Cortese Code: Not reported
SIC Code: Not reported
Facility Phone: 4158729828
Mail To: Not reported
Mailing Address: P O BOX
Mailing Address 2: Not reported
Mailing City,St,Zip: SAN BRUNO 94066
Contact: Not reported

TANFORAN SHELL (Continued) **S101594094**

Contact Phone: Not reported
DUNs Number: Not reported
NPDES Number: Not reported
EPA ID: Not reported
Comments: Not reported
Status: Active

EMI:

Name:	TANFORAN SHELL
Address:	1199 EL CAMINO REAL
City,State,Zip:	SAN BRUNO, CA 94066
Year:	2017
County Code:	41
Air Basin:	SF
Facility ID:	109025
Air District Name:	BA
SIC Code:	5411
Air District Name:	BAY AREA AQMD
Community Health Air Pollution Info System:	Not reported
Consolidated Emission Reporting Rule:	Not reported
Total Organic Hydrocarbon Gases Tons/Yr:	0.361074
Reactive Organic Gases Tons/Yr:	0.361074
Carbon Monoxide Emissions Tons/Yr:	Not reported
NOX - Oxides of Nitrogen Tons/Yr:	Not reported
SOX - Oxides of Sulphur Tons/Yr:	Not reported
Particulate Matter Tons/Yr:	Not reported
Part. Matter 10 Micrometers and Smllr Tons/Yr:	Not reported

Name:	TANFORAN SHELL
Address:	1199 EL CAMINO REAL
City,State,Zip:	SAN BRUNO, CA 94066
Year:	2018
County Code:	41
Air Basin:	SF
Facility ID:	109025
Air District Name:	BA
SIC Code:	5541
Air District Name:	BAY AREA AQMD
Community Health Air Pollution Info System:	Not reported
Consolidated Emission Reporting Rule:	Not reported
Total Organic Hydrocarbon Gases Tons/Yr:	0.361074
Reactive Organic Gases Tons/Yr:	0.361074
Carbon Monoxide Emissions Tons/Yr:	Not reported
NOX - Oxides of Nitrogen Tons/Yr:	Not reported
SOX - Oxides of Sulphur Tons/Yr:	Not reported
Particulate Matter Tons/Yr:	Not reported
Part. Matter 10 Micrometers and Smllr Tons/Yr:	Not reported

Name:	TANFORAN SHELL
Address:	1199 EL CAMINO REAL
City,State,Zip:	SAN BRUNO, CA 94066
Year:	2019
County Code:	41
Air Basin:	SF
Facility ID:	109025
Air District Name:	BA
SIC Code:	5541

TANFORAN SHELL (Continued) **S101594094**

Air District Name:	BAY AREA AQMD
Community Health Air Pollution Info System:	Not reported
Consolidated Emission Reporting Rule:	Not reported
Total Organic Hydrocarbon Gases Tons/Yr:	0.366492689
Reactive Organic Gases Tons/Yr:	0.366492689
Carbon Monoxide Emissions Tons/Yr:	Not reported
NOX - Oxides of Nitrogen Tons/Yr:	Not reported
SOX - Oxides of Sulphur Tons/Yr:	Not reported
Particulate Matter Tons/Yr:	Not reported
Part. Matter 10 Micrometers and Smllr Tons/Yr:	Not reported

Name:	TANFORAN SHELL
Address:	1199 EL CAMINO REAL
City,State,Zip:	SAN BRUNO, CA 94066
Year:	2020
County Code:	41
Air Basin:	SF
Facility ID:	109025
Air District Name:	BA
SIC Code:	5541
Air District Name:	BAY AREA AQMD
Community Health Air Pollution Info System:	Not reported
Consolidated Emission Reporting Rule:	Not reported
Total Organic Hydrocarbon Gases Tons/Yr:	0.366492689
Reactive Organic Gases Tons/Yr:	0.366492689
Carbon Monoxide Emissions Tons/Yr:	Not reported
NOX - Oxides of Nitrogen Tons/Yr:	Not reported
SOX - Oxides of Sulphur Tons/Yr:	Not reported
Particulate Matter Tons/Yr:	Not reported
Part. Matter 10 Micrometers and Smllr Tons/Yr:	Not reported

Name:	TANFORAN SHELL
Address:	1199 EL CAMINO REAL
City,State,Zip:	SAN BRUNO, CA 94066
Year:	2021
County Code:	41
Air Basin:	SF
Facility ID:	109025
Air District Name:	BA
SIC Code:	5411
Air District Name:	BAY AREA AQMD
Community Health Air Pollution Info System:	Not reported
Consolidated Emission Reporting Rule:	Not reported
Total Organic Hydrocarbon Gases Tons/Yr:	0.366492689
Reactive Organic Gases Tons/Yr:	0.366492689
Carbon Monoxide Emissions Tons/Yr:	Not reported
NOX - Oxides of Nitrogen Tons/Yr:	Not reported
SOX - Oxides of Sulphur Tons/Yr:	Not reported
Particulate Matter Tons/Yr:	Not reported
Part. Matter 10 Micrometers and Smllr Tons/Yr:	Not reported

Name:	TANFORAN SHELL
Address:	1199 EL CAMINO REAL
City,State,Zip:	SAN BRUNO, CA 94066
Year:	2022
County Code:	41
Air Basin:	SF

TANFORAN SHELL (Continued) **S101594094**

Facility ID:	109025
Air District Name:	BA
SIC Code:	5541
Air District Name:	BAY AREA AQMD
Community Health Air Pollution Info System:	Not reported
Consolidated Emission Reporting Rule:	Not reported
Total Organic Hydrocarbon Gases Tons/Yr:	0.366
Reactive Organic Gases Tons/Yr:	0.366
Carbon Monoxide Emissions Tons/Yr:	Not reported
NOX - Oxides of Nitrogen Tons/Yr:	Not reported
SOX - Oxides of Sulphur Tons/Yr:	Not reported
Particulate Matter Tons/Yr:	Not reported
Part. Matter 10 Micrometers and Smllr Tons/Yr:	Not reported

G160 **ROARING KITTEN INC IS DBA TANFORAN SHELL** **UST FINDER** **1028181620**
West **1199 EL CAMINO REAL** **N/A**
< 1/8 **SAN BRUNO, CA 94066**
0.036 mi.
188 ft. **Site 9 of 10 in cluster G**

Relative: **Higher**

Actual: **61 ft.**

UST FINDER:

Object ID:	725851
Facility ID:	CA10069939
Name:	ROARING KITTEN INC IS DBA TANFORAN SHELL
Address:	1199 EL CAMINO REAL
City,State,Zip:	SAN BRUNO, CA 94066
Address Match Type:	PointAddress
Open USTs:	3
Closed USTs:	Not reported
TOS USTs:	Not reported
Population 1500ft:	538
Private Wells 1500ft:	0
Within 100yr Floodplain:	No
Land Use:	Developed, High Intensity
Within SPA:	Not reported
SPA PWS Facility ID:	Not reported
SPA Water Type:	Not reported
SPA Facility Type:	Not reported
SPA HUC12:	Not reported
Within WHPA:	Yes
WHPA PWS Facility ID:	CA4110009_10185
WHPA Water Type:	GW - Ground water
WHPA Facility Type:	WL - Well
WHPA HUC12:	180500040903
Facility Status:	Open UST(s)
Date of Last Inspection:	Not reported
EPA Region:	9
Tribe:	Not reported
Coordinate Source:	Geocode
X Coord:	-122.421476032
Y Coord:	37.636329018
Latitude:	37.6363290183415
Longitude:	-122.42147603185

UST FINDER:

Object ID:	2243661
Facility ID:	CA10069939
Tank ID:	CA10069939-001_A Stand-alone Tank_1

ROARING KITTEN INC IS DBA TANFORAN SHELL (Continued) **1028181620**

Tank Status:	Open
Installation Date:	1984/03/01 16:00:00+00
Removal Date:	Not reported
Tank Capacity:	15000
Substances:	Premium Unleaded
Tank Wall Type:	Single Wall
Object ID:	2243662
Facility ID:	CA10069939
Tank ID:	CA10069939-002_A Stand-alone Tank_1
Tank Status:	Open
Installation Date:	1984/03/01 16:00:00+00
Removal Date:	Not reported
Tank Capacity:	15000
Substances:	Regular Unleaded
Tank Wall Type:	Single Wall
Object ID:	2243663
Facility ID:	CA10069939
Tank ID:	CA10069939-003_A Stand-alone Tank_1
Tank Status:	Open
Installation Date:	1984/03/01 16:00:00+00
Removal Date:	Not reported
Tank Capacity:	12000
Substances:	Regular Unleaded
Tank Wall Type:	Single Wall

G161 **SHELL SERVICE STATION** **RCRA-SQG** **1005904271**
West **1199 EL CAMINO REAL** **FINDS** **CAR000118760**
< 1/8 **SAN BRUNO, CA 94066** **ECHO**
0.036 mi. **HWTS**
188 ft. **Site 10 of 10 in cluster G** **HAZNET**

Relative: **Higher**
Actual: **61 ft.**

RCRA Listings:

Date Form Received by Agency:	20020604
Handler Name:	Shell Service Station
Handler Address:	1199 El Camino Real
Handler City,State,Zip:	SAN BRUNO, CA 94066
EPA ID:	CAR000118760
Contact Name:	SONDRA BIENVENU
Contact Address:	P O BOX 2648
Contact City,State,Zip:	HOUSTON, TX 77252-2648
Contact Telephone:	713-241-5036
Contact Fax:	Not reported
Contact Email:	Not reported
Contact Title:	Not reported
EPA Region:	09
Land Type:	Private
Federal Waste Generator Description:	Small Quantity Generator
Non-Notifier:	Not reported
Biennial Report Cycle:	Not reported
Accessibility:	Not reported
Active Site Indicator:	Handler Activities
State District Owner:	Not reported
State District:	Not reported
Mailing Address:	P O BOX 2648
Mailing City,State,Zip:	HOUSTON, TX 77252-2648

SHELL SERVICE STATION (Continued) **1005904271**

Owner Name:	Equilon Ent Llc Dba S O P Us
Owner Type:	Private
Operator Name:	Not reported
Operator Type:	Not reported
Short-Term Generator Activity:	No
Importer Activity:	No
Mixed Waste Generator:	No
Transporter Activity:	No
Transfer Facility Activity:	No
Recycler Activity with Storage:	No
Small Quantity On-Site Burner Exemption:	No
Smelting Melting and Refining Furnace Exemption:	No
Underground Injection Control:	No
Off-Site Waste Receipt:	No
Universal Waste Indicator:	No
Universal Waste Destination Facility:	No
Federal Universal Waste:	No
Active Site State-Reg Handler:	---
Federal Facility Indicator:	Not reported
Hazardous Secondary Material Indicator:	N
Sub-Part K Indicator:	Not reported
2018 GPRA Permit Baseline:	Not on the Baseline
2018 GPRA Renewals Baseline:	Not on the Baseline
202 GPRA Corrective Action Baseline:	No
Subject to Corrective Action Universe:	No
Non-TSDFs Where RCRA CA has Been Imposed Universe:	No
Corrective Action Priority Ranking:	No NCAPS ranking
Environmental Control Indicator:	No
Institutional Control Indicator:	No
Human Exposure Controls Indicator:	N/A
Groundwater Controls Indicator:	N/A
Significant Non-Complier Universe:	No
Unaddressed Significant Non-Complier Universe:	No
Addressed Significant Non-Complier Universe:	No
Significant Non-Complier With a Compliance Schedule Universe:	No
Financial Assurance Required:	Not reported
Handler Date of Last Change:	20021007
Recognized Trader-Importer:	No
Recognized Trader-Exporter:	No
Importer of Spent Lead Acid Batteries:	No
Exporter of Spent Lead Acid Batteries:	No
Recycler Activity Without Storage:	No
Manifest Broker:	No
Sub-Part P Indicator:	No

Hazardous Waste Summary:

Waste Code:	D001
Waste Description:	Ignitable Waste

Handler - Owner Operator:

Owner/Operator Indicator:	Owner
Owner/Operator Name:	EQUILON ENT LLC DBA S O P US
Legal Status:	Private
Date Became Current:	Not reported
Date Ended Current:	Not reported

SHELL SERVICE STATION (Continued) **1005904271**

Owner/Operator Address: P O BOX 2648
Owner/Operator City,State,Zip: HOUSTON, TX 77252-2648
Owner/Operator Telephone: 713-241-5036
Owner/Operator Telephone Ext: Not reported
Owner/Operator Fax: Not reported
Owner/Operator Email: Not reported

Historic Generators:
Receive Date: 20020604
Handler Name: SHELL SERVICE STATION
Federal Waste Generator Description: Small Quantity Generator
State District Owner: Not reported
Large Quantity Handler of Universal Waste: No
Recognized Trader Importer: No
Recognized Trader Exporter: No
Spent Lead Acid Battery Importer: No
Spent Lead Acid Battery Exporter: No
Current Record: Yes
Non Storage Recycler Activity: Not reported
Electronic Manifest Broker: Not reported

List of NAICS Codes and Descriptions:
NAICS Codes: No NAICS Codes Found

Facility Has Received Notices of Violations:
Violations: No Violations Found

Evaluation Action Summary:
Evaluations: No Evaluations Found

FINDS:
Registry ID: 110012544498

Click Here for FRS Facility Detail Report:

Environmental Interest/Information System:
The Resource Conservation and Recovery Act Information System (RCRAInfo) is EPA's comprehensive information system in support of the Resource Conservation and Recovery Act (RCRA) of 1976 and the Hazardous and Solid Waste Amendments (HSWA) of 1984. It tracks many types of information about generators, transporters, treaters, storers, and disposers of hazardous waste.
California's Hazardous Waste Tracking System Data Mart (HWTS-DATAMART) provides information on hazardous waste shipments for generators, transporters, and treatment, storage, and disposal facilities.

Click this hyperlink while viewing on your computer to access additional FINDS: detail in the EDR Site Report.

ECHO:
Envid: 1005904271
Registry ID: 110012544498

DFR URL:
Name: SHELL SERVICE STATION

SHELL SERVICE STATION (Continued) **1005904271**

Address: 1199 EL CAMINO REAL
City,State,Zip: SAN BRUNO, CA 94066

HWTS:
Name: SHELL SERVICE STATION
Address: 1199 EL CAMINO REAL S A P 135891
Address 2: Not reported
City,State,Zip: SAN BRUNO, CA 94066
EPA ID: CAR000118760
Inactive Date: 06/30/2021
Create Date: 03/04/2003
Last Act Date: Not reported
Mailing Name: Not reported
Mailing Address: 7180 BROADWAY
Mailing Address 2: Not reported
Mailing City,State,Zip: LEMON GROVE, CA 91945
Owner Name: MILAD PAUL
Owner Address: 7180 BROADWAY
Owner Address 2: Not reported
Owner City,State,Zip: LEMON GROVE, CA 91945
Owner Phone: Not reported
Owner Fax: Not reported
Contact Name: KIM KWOK
Contact Address: 6520 CORPORATE DRIVE
Contact Address 2: Not reported
City,State,Zip: INDIANAPOLIS, IN 462780000
Contact Phone: Not reported
Contact Fax: Not reported
Facility Status: Inactive
Facility Type: PERMANENT
Category: FEDERAL
Latitude: 37.63669
Longitude: -122.421375

NAICS:
EPA ID: CAR000118760
Create Date: 2003-10-23 13:13:52.000
NAICS Code: 44711
NAICS Description: Gasoline Stations with Convenience Stores
Issued EPA ID Date: 2003-03-04 14:25:35.18700
Inactive Date: Not reported
Facility Name: SHELL SERVICE STATION
Facility Address: 1199 EL CAMINO REAL
Facility Address 2: S A P 135891
Facility City: SAN BRUNO
Facility County: Not reported
Facility State: CA
Facility Zip: 94066

HAZNET:
Name: SHELL SERVICE STATION
Address: 1199 EL CAMINO REAL
Address 2: Not reported
City,State,Zip: SAN BRUNO, CA 94066
Contact: Adam Estes
Telephone: 3172917007

SHELL SERVICE STATION (Continued) **1005904271**

Mailing Name: Not reported
Mailing Address: PO BOX 3127

Year: 2013
Gepaid: CAR000118760
TSD EPA ID: TXD055141378
CA Waste Code: 352 - Other organic solids
Disposal Method: H040 - Incineration--Thermal Destruction Other Than Use As A Fuel
Tons: 0.0175

Year: 2013
Gepaid: CAR000118760
TSD EPA ID: CAD028409019
CA Waste Code: 352 - Other organic solids
Disposal Method: H141 - Storage, Bulking, And/Or Transfer Off Site--No Treatment/Reovery (H010-H129) Or (H131-H135)
Tons: 3.5

Year: 2010
Gepaid: CAR000118760
TSD EPA ID: UTD981552177
CA Waste Code: 352 - Other organic solids
Disposal Method: -
Tons: 0.02

Year: 2009
Gepaid: CAR000118760
TSD EPA ID: CAD008302903
CA Waste Code: 352 - Other organic solids
Disposal Method: H141 - Storage, Bulking, And/Or Transfer Off Site--No Treatment/Reovery (H010-H129) Or (H131-H135)
Tons: 0.05

Year: 2009
Gepaid: CAR000118760
TSD EPA ID: CAT080013352
CA Waste Code: 133 - Aqueous solution with total organic residues 10 percent or more
Disposal Method: H039 - Other Recovery Of Reclamation For Reuse Including Acid Regeneration, Organics Recovery Ect
Tons: 0.3336

Year: 2007
Gepaid: CAR000118760
TSD EPA ID: NVT330010000
CA Waste Code: 122 - Alkaline solution without metals pH >= 12.5
Disposal Method: H132 - Landfill Or Surface Impoundment That Will Be Closed As Landfill(To Include On-Site Treatment And/Or Stabilization)
Tons: 0.4587

Year: 2006
Gepaid: CAR000118760
TSD EPA ID: WAD991281767
CA Waste Code: -
Disposal Method: H141 - Storage, Bulking, And/Or Transfer Off Site--No Treatment/Reovery (H010-H129) Or (H131-H135)
Tons: 0.22935

SHELL SERVICE STATION (Continued) **1005904271**

Year:	2005
Gepaid:	CAR000118760
TSD EPA ID:	WAD991281767
CA Waste Code:	352 - Other organic solids
Disposal Method:	R01 - Recycler
Tons:	0.045
Year:	2004
Gepaid:	CAR000118760
TSD EPA ID:	CAD009466392
CA Waste Code:	512 - Other empty containers 30 gallons or more
Disposal Method:	R01 - Recycler
Tons:	2
Year:	2003
Gepaid:	CAR000118760
TSD EPA ID:	CAD982444481
CA Waste Code:	352 - Other organic solids
Disposal Method:	R01 - Recycler
Tons:	0.03

Click this hyperlink while viewing on your computer to access
1 additional CA HAZNET: record(s) in the EDR Site Report.

Additional Information:

Year:	2013
Gen EPA ID:	CAR000118760
Shipment Date:	20130614
Creation Date:	8/15/2013 22:15:17
Receipt Date:	20130620
Manifest ID:	010179941JJK
Trans EPA ID:	CAD982434037
Trans Name:	BRITTELL ENVIRONMENTAL CORP
Trans 2 EPA ID:	CAL000274783
Trans 2 Name:	KM INDUSTRIAL INC
TSDF EPA ID:	CAD028409019
Trans Name:	CROSBY AND OVERTON
TSDF Alt EPA ID:	Not reported
TSDF Alt Name:	Not reported
Waste Code Description:	352 - Other organic solids
RCRA Code:	Not reported
Meth Code:	H141 - Storage, Bulking, And/Or Transfer Off Site--No Treatment/Reovery (H010-H129) Or (H131-H135)
Quantity Tons:	2
Waste Quantity:	4000
Quantity Unit:	P
Additional Code 1:	Not reported
Additional Code 2:	Not reported
Additional Code 3:	Not reported
Additional Code 4:	Not reported
Additional Code 5:	Not reported
Shipment Date:	20130614
Creation Date:	8/15/2013 22:15:17
Receipt Date:	20130620

SHELL SERVICE STATION (Continued) **1005904271**

Manifest ID:	010179941JJK
Trans EPA ID:	CAD982434037
Trans Name:	BRITTELL ENVIRONMENTAL CORP
Trans 2 EPA ID:	CAL000274783
Trans 2 Name:	KM INDUSTRIAL INC
TSDF EPA ID:	CAD028409019
Trans Name:	CROSBY AND OVERTON
TSDF Alt EPA ID:	Not reported
TSDF Alt Name:	Not reported
Waste Code Description:	352 - Other organic solids
RCRA Code:	Not reported
Meth Code:	H141 - Storage, Bulking, And/Or Transfer Off Site--No Treatment/Reovery (H010-H129) Or (H131-H135)
Quantity Tons:	1.5
Waste Quantity:	3000
Quantity Unit:	P
Additional Code 1:	Not reported
Additional Code 2:	Not reported
Additional Code 3:	Not reported
Additional Code 4:	Not reported
Additional Code 5:	Not reported

Shipment Date:	20130328
Creation Date:	8/23/2013 22:15:19
Receipt Date:	20130426
Manifest ID:	007011442JJK
Trans EPA ID:	CAR000148338
Trans Name:	AMERICAN INTEGRATED SERVICES INC
Trans 2 EPA ID:	MAD039322250
Trans 2 Name:	CLEAN HARBORS ENV SVC
TSDF EPA ID:	TXD055141378
Trans Name:	CLEAN HARBORS DEER PARK LP
TSDF Alt EPA ID:	Not reported
TSDF Alt Name:	Not reported
Waste Code Description:	352 - Other organic solids
RCRA Code:	D018
Meth Code:	H040 - Incineration--Thermal Destruction Other Than Use As A Fuel
Quantity Tons:	0.0175
Waste Quantity:	35
Quantity Unit:	P
Additional Code 1:	D001
Additional Code 2:	Not reported
Additional Code 3:	Not reported
Additional Code 4:	Not reported
Additional Code 5:	Not reported

Additional Information:

Year:	2010
Gen EPA ID:	CAR000118760

Shipment Date:	20100518
Creation Date:	5/16/2013 22:15:09
Receipt Date:	Not reported
Manifest ID:	007016502JJK
Trans EPA ID:	CAR000148338
Trans Name:	AMERICAN INTEGRATED SERVICES INC
Trans 2 EPA ID:	MAD039322250

SHELL SERVICE STATION (Continued) **1005904271**

Trans 2 Name:	CLEAN HARBORS
TSDF EPA ID:	UTD981552177
Trans Name:	CLEAN HARBORS ARAGONITE LLC SERVICE
TSDF Alt EPA ID:	Not reported
TSDF Alt Name:	Not reported
Waste Code Description:	352 - Other organic solids
RCRA Code:	D018
Meth Code:	- Not reported
Quantity Tons:	0.02
Waste Quantity:	40
Quantity Unit:	P
Additional Code 1:	D001
Additional Code 2:	Not reported
Additional Code 3:	Not reported
Additional Code 4:	Not reported
Additional Code 5:	Not reported

Additional Information:

Year:	2009
Gen EPA ID:	CAR000118760
Shipment Date:	20090415
Creation Date:	5/29/2009 18:30:32
Receipt Date:	20090416
Manifest ID:	004030462JJK
Trans EPA ID:	CAR000148338
Trans Name:	AMERICAN INTEGRATED SERVICES INC
Trans 2 EPA ID:	Not reported
Trans 2 Name:	Not reported
TSDF EPA ID:	CAT080013352
Trans Name:	DEMENNO KERDOON
TSDF Alt EPA ID:	Not reported
TSDF Alt Name:	Not reported
Waste Code Description:	133 - Aqueous solution with 10% or more total organic residues
RCRA Code:	D018
Meth Code:	H039 - Other Recovery Of Reclamation For Reuse Including Acid Regeneration, Organics Recovery Ect
Quantity Tons:	0.3336
Waste Quantity:	80
Quantity Unit:	G
Additional Code 1:	D001
Additional Code 2:	Not reported
Additional Code 3:	Not reported
Additional Code 4:	Not reported
Additional Code 5:	Not reported
Shipment Date:	20090310
Creation Date:	4/8/2009 18:31:19
Receipt Date:	20090313
Manifest ID:	005588258JJK
Trans EPA ID:	CAR000148338
Trans Name:	AMERICAN INTEGRATED SERVICES INC
Trans 2 EPA ID:	Not reported
Trans 2 Name:	Not reported
TSDF EPA ID:	CAD008302903
Trans Name:	VEOLIA ES TECHNICAL SOLUTIONS
TSDF Alt EPA ID:	Not reported

SHELL SERVICE STATION (Continued) **1005904271**

TSDF Alt Name:	Not reported
Waste Code Description:	352 - Other organic solids
RCRA Code:	D018
Meth Code:	H141 - Storage, Bulking, And/Or Transfer Off Site--No Treatment/Reovery (H010-H129) Or (H131-H135)
Quantity Tons:	0.05
Waste Quantity:	100
Quantity Unit:	P
Additional Code 1:	Not reported
Additional Code 2:	Not reported
Additional Code 3:	Not reported
Additional Code 4:	Not reported
Additional Code 5:	Not reported

Additional Information:

Year:	2007
Gen EPA ID:	CAR000118760
Shipment Date:	20070412
Creation Date:	12/10/2007 18:30:36
Receipt Date:	Not reported
Manifest ID:	000291643JJK
Trans EPA ID:	CAR000148338
Trans Name:	AMERICAN INTEGRATED SERVICES INC
Trans 2 EPA ID:	CAD981412356
Trans 2 Name:	PACIFIC TRANS ENV SERVICES INC
TSDF EPA ID:	NVT330010000
Trans Name:	US ECOLOGY
TSDF Alt EPA ID:	Not reported
TSDF Alt Name:	Not reported
Waste Code Description:	122 - Alkaline solution without metals (pH > 12.5
RCRA Code:	D002
Meth Code:	H132 - Landfill Or Surface Impoundment That Will Be Closed As Landfill(To Include On-Site Treatment And/Or Stabilization)
Quantity Tons:	0.4587
Waste Quantity:	110
Quantity Unit:	G
Additional Code 1:	Not reported
Additional Code 2:	Not reported
Additional Code 3:	Not reported
Additional Code 4:	Not reported
Additional Code 5:	Not reported

Additional Information:

Year:	2006
Gen EPA ID:	CAR000118760
Shipment Date:	20060922
Creation Date:	5/5/2008 18:30:07
Receipt Date:	20061002
Manifest ID:	000929724JJK
Trans EPA ID:	CAR000164012
Trans Name:	21ST CENTURY EMI
Trans 2 EPA ID:	UTR000007708
Trans 2 Name:	SLT EXPRESS
TSDF EPA ID:	WAD991281767

SHELL SERVICE STATION (Continued) **1005904271**

Trans Name:	BURLINGTON ENVIRONMENTAL INC KENT FACILITY
TSDF Alt EPA ID:	Not reported
TSDF Alt Name:	Not reported
Waste Code Description:	- Not reported
RCRA Code:	D002
Meth Code:	H141 - Storage, Bulking, And/Or Transfer Off Site--No Treatment/Reovery (H010-H129) Or (H131-H135)
Quantity Tons:	0.22935
Waste Quantity:	55
Quantity Unit:	G
Additional Code 1:	Not reported
Additional Code 2:	Not reported
Additional Code 3:	Not reported
Additional Code 4:	Not reported
Additional Code 5:	Not reported

Additional Information:

Year:	2005
Gen EPA ID:	CAR000118760
Shipment Date:	20050104
Creation Date:	6/3/2005 18:31:06
Receipt Date:	20050121
Manifest ID:	24147329
Trans EPA ID:	CAR000052803
Trans Name:	PHILIP TRANSPORTATION & REMEDIATION INC
Trans 2 EPA ID:	Not reported
Trans 2 Name:	Not reported
TSDF EPA ID:	WAD991281767
Trans Name:	BURLINGTON ENVIRONMENTAL INC KENT
TSDF Alt EPA ID:	Not reported
TSDF Alt Name:	Not reported
Waste Code Description:	352 - Other organic solids
RCRA Code:	NA
Meth Code:	R01 - Recycler
Quantity Tons:	0.045
Waste Quantity:	90
Quantity Unit:	P
Additional Code 1:	Not reported
Additional Code 2:	Not reported
Additional Code 3:	Not reported
Additional Code 4:	Not reported
Additional Code 5:	Not reported

Additional Information:

Year:	2004
Gen EPA ID:	CAR000118760
Shipment Date:	20041025
Creation Date:	1/10/2005 18:31:02
Receipt Date:	20041025
Manifest ID:	24086971
Trans EPA ID:	CAD982030173
Trans Name:	ECOLOGY CONTROL INDUSTRIES
Trans 2 EPA ID:	Not reported
Trans 2 Name:	Not reported

SHELL SERVICE STATION (Continued) **1005904271**

TSDF EPA ID:	CAD009466392
Trans Name:	ECOLOGY CONTROL INDUSTRIES
TSDF Alt EPA ID:	Not reported
TSDF Alt Name:	Not reported
Waste Code Description:	512 - Other empty containers 30 gallons or more
RCRA Code:	NONE
Meth Code:	R01 - Recycler
Quantity Tons:	2
Waste Quantity:	4000
Quantity Unit:	P
Additional Code 1:	Not reported
Additional Code 2:	Not reported
Additional Code 3:	Not reported
Additional Code 4:	Not reported
Additional Code 5:	Not reported

Additional Information:

Year:	2003
Gen EPA ID:	CAR000118760
Shipment Date:	20030711
Creation Date:	7/26/2004 18:30:41
Receipt Date:	20030723
Manifest ID:	22491623
Trans EPA ID:	CAR000052803
Trans Name:	Not reported
Trans 2 EPA ID:	UTD981552425
Trans 2 Name:	Not reported
TSDF EPA ID:	CAD982444481
Trans Name:	Not reported
TSDF Alt EPA ID:	CAD982444481
TSDF Alt Name:	Not reported
Waste Code Description:	352 - Other organic solids
RCRA Code:	Not reported
Meth Code:	R01 - Recycler
Quantity Tons:	0.03
Waste Quantity:	60
Quantity Unit:	P
Additional Code 1:	Not reported
Additional Code 2:	Not reported
Additional Code 3:	Not reported
Additional Code 4:	Not reported
Additional Code 5:	Not reported

Additional Information:

Year:	2002
Gen EPA ID:	CAR000118760
Shipment Date:	20020620
Creation Date:	9/5/2002 18:30:37
Receipt Date:	20020701
Manifest ID:	21894111
Trans EPA ID:	CAR000006098
Trans Name:	Not reported
Trans 2 EPA ID:	CAD982524480
Trans 2 Name:	Not reported

SHELL SERVICE STATION (Continued) **1005904271**

TSDF EPA ID:	CAD028409019
Trans Name:	Not reported
TSDF Alt EPA ID:	Not reported
TSDF Alt Name:	Not reported
Waste Code Description:	352 - Other organic solids
RCRA Code:	D018
Meth Code:	H01 - Transfer Station
Quantity Tons:	0.015
Waste Quantity:	30
Quantity Unit:	P
Additional Code 1:	Not reported
Additional Code 2:	Not reported
Additional Code 3:	Not reported
Additional Code 4:	Not reported
Additional Code 5:	Not reported

F162 **RUSSO DDS, JOHN J** **San Mateo Co. BI** **S123181862**
SW **1101 EL CAMINO REAL** **N/A**
< 1/8 **SAN BRUNO, CA 94066**
0.037 mi.
197 ft. **Site 3 of 5 in cluster F**

Relative: **Higher**

Actual: **59 ft.**

San Mateo Co. BI:

Name:	RUSSO DDS, JOHN J
Address:	1101 EL CAMINO REAL
City,State,Zip:	SAN BRUNO, CA 94066
Region:	SAN MATEO
Facility ID:	FA0028692
Prog Element Code:	4516
Record Id:	PR0048029
Description:	TIER 1 SQG REGISTRATION
Facility Status:	Temporarily inactive, non-billable
Program Category:	MEDICAL WASTE

Name:	RUSSO DDS, JOHN J
Address:	1101 EL CAMINO REAL
City,State,Zip:	SAN BRUNO, CA 94066
Region:	SAN MATEO
Facility ID:	FA0028692
Prog Element Code:	4513
Record Id:	PR0051066
Description:	SQG PHOTO WASTE (<100KG/MO)
Facility Status:	Inactive, non-billable
Program Category:	MEDICAL WASTE

H163 **BK 6260** **San Mateo Co. BI** **S117684687**
NNW **1278 EL CAMINO REAL** **CERS** **N/A**
< 1/8 **SAN BRUNO, CA 94066**
0.039 mi.
207 ft. **Site 1 of 2 in cluster H**

Relative: **Higher**

Actual: **48 ft.**

San Mateo Co. BI:

Name:	BK 6260
Address:	Not reported
City,State,Zip:	SAN BRUNO, CA 94066
Region:	SAN MATEO

BK 6260 (Continued) **S117684687**

Facility ID: FA0050552
Prog Element Code: STORMWATER ANNUAL INSPECTION FEE
Record Id: PR0070052
Description: STORMWATER ANNUAL FEE - INSP FREQ EVERY 2 YRS
Facility Status: Inactive, non-billable
Program Category: STORMWATER

Name: BK 6260
Address: Not reported
City,State,Zip: SAN BRUNO, CA 94066
Region: SAN MATEO
Facility ID: FA0050552
Prog Element Code: STORES MV FUELS OR WASTE ONLY
Record Id: PR0079527
Description: STORES MV FUELS OR WASTE ONLY
Facility Status: Active, billable
Program Category: BUSINESS PLAN PROGRAM

CERS:
Name: BK 6260
Address: 1278 EL CAMINO REAL
City,State,Zip: SAN BRUNO, CA 94066
Site ID: 368992
CERS ID: 10613608
CERS Description: Chemical Storage Facilities

Violations:
Site ID: 368992
Site Name: BK 6260
Violation Date: 06-22-2022
Citation: HSC 6.95 25508(a)(1) - California Health and Safety Code, Chapter 6.95, Section(s) 25508(a)(1)
Violation Description: Failure to complete and electronically submit a business plan when storing/handling a hazardous material at or above reportable quantities.
Violation Notes: Returned to compliance on 08/26/2022. HMBP last submitted 2/5/21. HMBP must be submitted annually. Resubmit HMBP on the San Mateo County Portal https://ehesubmit.smchealth.org/ .
Violation Division: San Mateo County Environmental Health
Violation Program: HMRRP
Violation Source: CERS,

Site ID: 368992
Site Name: BK 6260
Violation Date: 08-01-2019
Citation: HSC 6.95 25505(c) - California Health and Safety Code, Chapter 6.95, Section(s) 25505(c)
Violation Description: Failure to have a business plan readily available to personnel of the business or the unified program facility with responsibilities for emergency response or training.
Violation Notes: Returned to compliance on 08/06/2019. OBSERVATION: At time of inspection, the business employee could not demonstrate that a copy of the hazardous material business plan is readily available CORRECTIVE ACTION: Within 30 days, submit documentation to the SMC CUPA confirming that the business plan is readily available.
Violation Division: San Mateo County Environmental Health
Violation Program: HMRRP

BK 6260 (Continued) **S117684687**

Violation Source: CERS,

Site ID: 368992
Site Name: BK 6260
Violation Date: 07-13-2017
Citation: HSC 6.95 25508(a)(1) - California Health and Safety Code, Chapter 6.95, Section(s) 25508(a)(1)
Violation Description: Failure to establish and electronically submit an adequate emergency response plan and procedures for a release or threatened release of a hazardous material.
Violation Notes: Returned to compliance on 04/20/2018. OBSERVATION: In the Facility Identification and Operations Overview section of The Consolidated Emergency Response/Contingency Plan where it says This plan covers chemical spills, fires, and earthquakes involving: (Check all that apply) , Hazardous materials should be marked. CORRECTIVE ACTION: Correct immediately by updating the The Consolidated Emergency Response/Contingency Plan to have "hazardous materials marked"
Violation Division: San Mateo County Environmental Health
Violation Program: HMRRP
Violation Source: CERS,

Site ID: 368992
Site Name: BK 6260
Violation Date: 07-13-2017
Citation: HSC 6.95 25505.1 - California Health and Safety Code, Chapter 6.95, Section(s) 25505.1
Violation Description: Failure to notify property owner in writing that the business is subject to the business plan program and has complied with its provisions.
Violation Notes: Returned to compliance on 07/19/2017. OBSERVATION: Facility manager could not verify that the property owner has been notified in writing that the business is subject to the business plan program and has complied with its provisions. CORRECTIVE ACTION: Provide verification to the CUPA that the property owner has been properly notified.
Violation Division: San Mateo County Environmental Health
Violation Program: HMRRP
Violation Source: CERS,

Evaluation:
Eval General Type: Other/Unknown
Eval Date: 03-17-2015
Violations Found: No
Eval Type: Other, not routine, done by local agency
Eval Notes: Not reported
Eval Division: San Mateo County Environmental Health
Eval Program: HMRRP
Eval Source: CERS,

Eval General Type: Other/Unknown
Eval Date: 07-30-2021
Violations Found: No
Eval Type: Other, not routine, done by local agency
Eval Notes: Not reported
Eval Division: San Mateo County Environmental Health
Eval Program: HMRRP
Eval Source: CERS,

BK 6260 (Continued) **S117684687**

Eval General Type: Compliance Evaluation Inspection
Eval Date: 01-12-2022
Violations Found: No
Eval Type: Routine done by local agency
Eval Notes: Hazardous materials above threshold: Carbon dioxide - 47 gallons
email: burgerking6260@gmail.com
Eval Division: San Mateo County Environmental Health
Eval Program: HMRRP
Eval Source: CERS,

Eval General Type: Other/Unknown
Eval Date: 04-20-2018
Violations Found: No
Eval Type: Other, not routine, done by local agency
Eval Notes: HMBP submittal reviewed and accepted.
Eval Division: San Mateo County Environmental Health
Eval Program: HMRRP
Eval Source: CERS,

Eval General Type: Compliance Evaluation Inspection
Eval Date: 08-01-2019
Violations Found: Yes
Eval Type: Routine done by local agency
Eval Notes: On site to conduct a routine inspection. The facility has the following up to: CARBON DIOXIDE, GAS 47.28 Gallons
Eval Division: San Mateo County Environmental Health
Eval Program: HMRRP
Eval Source: CERS,

Eval General Type: Other/Unknown
Eval Date: 03-18-2020
Violations Found: No
Eval Type: Other, not routine, done by local agency
Eval Notes: HMBP submittal reviewed and accepted.
Eval Division: San Mateo County Environmental Health
Eval Program: HMRRP
Eval Source: CERS,

Eval General Type: Other/Unknown
Eval Date: 03-27-2015
Violations Found: No
Eval Type: Other, not routine, done by local agency
Eval Notes: Not reported
Eval Division: San Mateo County Environmental Health
Eval Program: HMRRP
Eval Source: CERS,

Eval General Type: Other/Unknown
Eval Date: 06-22-2022
Violations Found: Yes
Eval Type: Other, not routine, done by local agency
Eval Notes: Not reported
Eval Division: San Mateo County Environmental Health
Eval Program: HMRRP
Eval Source: CERS,

Eval General Type: Other/Unknown

BK 6260 (Continued) **S117684687**

Eval Date: 08-01-2019
Violations Found: No
Eval Type: Other, not routine, done by local agency
Eval Notes: HMBP submittal reviewed and accepted.
Eval Division: San Mateo County Environmental Health
Eval Program: HMRRP
Eval Source: CERS,

Eval General Type: Other/Unknown
Eval Date: 04-11-2018
Violations Found: No
Eval Type: Other, not routine, done by local agency
Eval Notes: HMBP submittal reviewed and not accepted.
Eval Division: San Mateo County Environmental Health
Eval Program: HMRRP
Eval Source: CERS,

Eval General Type: Compliance Evaluation Inspection
Eval Date: 07-13-2017
Violations Found: Yes
Eval Type: Routine done by local agency
Eval Notes: On site to conduct a routine hazardous materials inspection. This facility stores carbon dioxide.
Eval Division: San Mateo County Environmental Health
Eval Program: HMRRP
Eval Source: CERS,

Coordinates:
Site ID: 368992
Facility Name: BK 6260
Env Int Type Code: HMBP
Program ID: 10613608
Coord Name: Not reported
Ref Point Type Desc: Center of a facility or station.,
Latitude: 37.638320
Longitude: -122.420130

Affiliation:
Affiliation Type Desc: Identification Signer
Entity Name: Rebecca Chang
Entity Title: Administrator
Affiliation Address: Not reported
Affiliation City: Not reported
Affiliation State: Not reported
Affiliation Country: Not reported
Affiliation Zip: Not reported
Affiliation Phone: ,

Affiliation Type Desc: Legal Owner
Entity Name: CH&P INC
Entity Title: Not reported
Affiliation Address: 5 ESTATES
Affiliation City: MILLBRAE
Affiliation State: CA
Affiliation Country: United States
Affiliation Zip: 94030

BK 6260 (Continued) **S117684687**

Affiliation Phone: (650) 596-5610,

Affiliation Type Desc: CUPA District
Entity Name: San Mateo County Environmental Health
Entity Title: Not reported
Affiliation Address: 2000 Alameda de las Pulgas, Suite 100
Affiliation City: San Mateo
Affiliation State: CA
Affiliation Country: Not reported
Affiliation Zip: 94403
Affiliation Phone: (650) 372-6200,

Affiliation Type Desc: Document Preparer
Entity Name: Rebecca Chang
Entity Title: Not reported
Affiliation Address: Not reported
Affiliation City: Not reported
Affiliation State: Not reported
Affiliation Country: Not reported
Affiliation Zip: Not reported
Affiliation Phone: ,

Affiliation Type Desc: Operator
Entity Name: C H & P, INC
Entity Title: Not reported
Affiliation Address: Not reported
Affiliation City: Not reported
Affiliation State: Not reported
Affiliation Country: Not reported
Affiliation Zip: Not reported
Affiliation Phone: (650) 992-5894,

Affiliation Type Desc: Parent Corporation
Entity Name: BK 6260
Entity Title: Not reported
Affiliation Address: Not reported
Affiliation City: Not reported
Affiliation State: Not reported
Affiliation Country: Not reported
Affiliation Zip: Not reported
Affiliation Phone: ,

Affiliation Type Desc: Environmental Contact
Entity Name: Rebecca Chang
Entity Title: Not reported
Affiliation Address: 5 Estates Dr
Affiliation City: Millbrae
Affiliation State: CA
Affiliation Country: Not reported
Affiliation Zip: 94030
Affiliation Phone: ,

Affiliation Type Desc: Facility Mailing Address
Entity Name: Mailing Address
Entity Title: Not reported
Affiliation Address: 5 ESTATES DR
Affiliation City: MILLBRAE

BK 6260 (Continued) **S117684687**

Affiliation State: CA
Affiliation Country: Not reported
Affiliation Zip: 94030
Affiliation Phone: ,

H164 **BURGER KING** **San Mateo Co. BI** **S123180101**
NNW **1278 EL CAMINO REAL** **N/A**
< 1/8 **SAN BRUNO, CA 94066**
0.039 mi.
207 ft. **Site 2 of 2 in cluster H**

Relative: **Higher**
Actual: **48 ft.**

San Mateo Co. BI:
Name: BURGER KING
Address: 1278 EL CAMINO REAL
City,State,Zip: SAN BRUNO, CA 94066
Region: SAN MATEO
Facility ID: FA0007821
Prog Element Code: STORMWATER ANNUAL INSPECTION FEE
Record Id: PR0043935
Description: STORMWATER ANNUAL FEE - INSP FREQ EVERY 2 YRS
Facility Status: Inactive, non-billable
Program Category: STORMWATER

I165 **JPMC SAN BRUNO** **RCRA NonGen / NLR** **1027523504**
WNW **1200 EL CAMINO REAL** **E MANIFEST** **CAC003215922**
< 1/8 **SAN BRUNO, CA 94066**
0.044 mi.
234 ft. **Site 1 of 10 in cluster I**

Relative: **Higher**
Actual: **56 ft.**

RCRA Listings:
Date Form Received by Agency: 20230203
Handler Name: Jpmc San Bruno
Handler Address: 1200 El Camino Real
Handler City,State,Zip: SAN BRUNO, CA 94066
EPA ID: CAC003215922
Contact Name: ALEXANDRA RUGGIERO
Contact Address: 875 N MICHIGAN AVE
Contact City,State,Zip: CHICAGO, IL 60611
Contact Telephone: 877-337-9198
Contact Fax: Not reported
Contact Email: ARUGGIERO@SMSASSIST.COM
Contact Title: Not reported
EPA Region: 09
Land Type: Not reported
Federal Waste Generator Description: Not a generator, verified
Non-Notifier: Not reported
Biennial Report Cycle: Not reported
Accessibility: Not reported
Active Site Indicator: Not reported
State District Owner: Not reported
State District: Not reported
Mailing Address: 1200 EL CAMINO REAL
Mailing City,State,Zip: SAN BRUNO, CA 94066
Owner Name: Jpmc San Bruno
Owner Type: Other

JPMC SAN BRUNO (Continued) **1027523504**

Operator Name:	Alexandra Ruggiero
Operator Type:	Other
Short-Term Generator Activity:	No
Importer Activity:	No
Mixed Waste Generator:	No
Transporter Activity:	No
Transfer Facility Activity:	No
Recycler Activity with Storage:	No
Small Quantity On-Site Burner Exemption:	No
Smelting Melting and Refining Furnace Exemption:	No
Underground Injection Control:	No
Off-Site Waste Receipt:	No
Universal Waste Indicator:	No
Universal Waste Destination Facility:	No
Federal Universal Waste:	No
Active Site State-Reg Handler:	---
Federal Facility Indicator:	Not reported
Hazardous Secondary Material Indicator:	N
Sub-Part K Indicator:	Not reported
2018 GPRA Permit Baseline:	Not on the Baseline
2018 GPRA Renewals Baseline:	Not on the Baseline
202 GPRA Corrective Action Baseline:	No
Subject to Corrective Action Universe:	No
Non-TSDFs Where RCRA CA has Been Imposed Universe:	No
Corrective Action Priority Ranking:	No NCAPS ranking
Environmental Control Indicator:	No
Institutional Control Indicator:	No
Human Exposure Controls Indicator:	N/A
Groundwater Controls Indicator:	N/A
Significant Non-Complier Universe:	No
Unaddressed Significant Non-Complier Universe:	No
Addressed Significant Non-Complier Universe:	No
Significant Non-Complier With a Compliance Schedule Universe:	No
Financial Assurance Required:	Not reported
Handler Date of Last Change:	20230203
Recognized Trader-Importer:	No
Recognized Trader-Exporter:	No
Importer of Spent Lead Acid Batteries:	No
Exporter of Spent Lead Acid Batteries:	No
Recycler Activity Without Storage:	No
Manifest Broker:	No
Sub-Part P Indicator:	No

Handler - Owner Operator:

Owner/Operator Indicator:	Operator
Owner/Operator Name: ALEXANDRA RUGGIERO	
Legal Status:	Other
Date Became Current:	Not reported
Date Ended Current:	Not reported
Owner/Operator Address:	875 N MICHIGAN AVE
Owner/Operator City,State,Zip:	CHICAGO, IL 60611
Owner/Operator Telephone:	877-337-9198
Owner/Operator Telephone Ext:	Not reported
Owner/Operator Fax:	Not reported
Owner/Operator Email:	Not reported

JPMC SAN BRUNO (Continued) **1027523504**

Owner/Operator Indicator: Owner
Owner/Operator Name: JPMC SAN BRUNO
Legal Status: Other
Date Became Current: Not reported
Date Ended Current: Not reported
Owner/Operator Address: 1200 EL CAMINO REAL
Owner/Operator City,State,Zip: SAN BRUNO, CA 94066
Owner/Operator Telephone: 877-337-9198
Owner/Operator Telephone Ext: Not reported
Owner/Operator Fax: Not reported
Owner/Operator Email: Not reported

Historic Generators:
Receive Date: 20230203
Handler Name: JPMC SAN BRUNO
Federal Waste Generator Description: Not a generator, verified
State District Owner: Not reported
Large Quantity Handler of Universal Waste: No
Recognized Trader Importer: No
Recognized Trader Exporter: No
Spent Lead Acid Battery Importer: No
Spent Lead Acid Battery Exporter: No
Current Record: Yes
Non Storage Recycler Activity: No
Electronic Manifest Broker: No

List of NAICS Codes and Descriptions:
NAICS Code: 56299
NAICS Description: ALL OTHER WASTE MANAGEMENT SERVICES

Facility Has Received Notices of Violations:
Violations: No Violations Found

Evaluation Action Summary:
Evaluations: No Evaluations Found

E MANIFEST:
Manifest Tracking Number: 023192310JJK
Last Updated Date: 20230221
Shipped Date: 20230206
Received Date: 20230216
Manifest Status: Signed
Submission Type: DataImage5Copy
Origin Type: Web
Generator EPA ID: CAC003215922
Generator Name: Jpmc San Bruno
Generator Location Street Number: Not reported
Generator Location Street 1: 1200 EL CAMINO REAL
Generator Location Street 2: Not reported
Generator Location City: SAN BRUNO
Generator Location State: CA
Generator Location Zip: 94066
Generator Mail Street Number: Not reported
Generator Mail Street 1: 1200 EL CAMINO REAL

JPMC SAN BRUNO (Continued) **1027523504**

Generator Mail Street 2:	Not reported
Generator Mail City:	SAN BRUNO
Generator Mail Zip:	94066
Generator Mail State:	CA
Generator Contact Company Name:	Not reported
Designated Facility EPA ID:	CAL000190080
Designated Facility Name:	Forward Landfill Inc Disposal
Designated Facility Mail Street Number:	9999
Designated Facility Mail Street 1:	Not reported
Designated Facility Mail Street 2:	SOUTH AUSTIN ROAD
Designated Facility Mail City:	MANTECA
Designated Facility Mail Zip:	95336
Designated Facility Mail State:	CA
Designated Facility Location Street Number:	9999
Designated Facility Location Street 1:	SOUTH AUSTIN ROAD
Designated Facility Location Street 2:	Not reported
Designated Facility Location City:	MANTECA
Designated Facility Location Zip:	95366
Designated Facility Location State:	CA
Designated Facility Contact Company Name:	Not reported
Manifest Residue Indicator:	N
Rejection Indicator:	N

State Waste:

Manifest Tracking Number:	023192310JJK
Waste Line Number:	1
State Waste Code Owner:	CA
State Waste Code:	151
State Waste:	Asbestos-containing waste

Transporter:

Manifest Tracking Number:	023192310JJK
Transporter Line Number:	1
Transporter EPA ID:	CAL000374063
Transporter Name:	Ati Restoration Llc

Manifest Tracking Number:	023192310JJK
Transporter Line Number:	2
Transporter EPA ID:	CAR000049064
Transporter Name:	E C T I

Waste Line:

Manifest Tracking Number:	023192310JJK
Waste Line Number:	1
U.S. DOT Hazardous Indicator:	Y
U.S. DOT ID Number:	NA2212
U.S. DOT Description:	Rq, Na2212, Asbestos 9, Pg Iii
Non-Hazardous Waste Description:	Not reported
Number of Containers:	78
Container Type Code:	BA
Container Type Description:	Burlap, cloth, paper, or plastic bags
Waste Quantity:	2
Quantity Unit of Measure Code:	Y
Quantity Unit of Measure Description:	Cubic Yards
Waste Quantity, in Tons:	1.68
Acute Waste Quantity, in Tons:	0

JPMC SAN BRUNO (Continued) **1027523504**

Non-Acute Waste Quantity, in Tons:	1.68
Waste Quantity, in Kilograms:	1523.8104
Acute Waste Quantity, in Kilograms:	0
Non-Acute Waste Quantity, in Kilorgrams:	1523.8104
Management Method Code:	H132
Management Method Description:	LANDFILL (WITH PRIOR TREATMENT AND/OR STABILIZATION)
Waste Residue Indicator:	N
Quantity Discrepancy Indicator:	N
Waste Type Discrepancy Indicator:	N
Waste Density:	Not reported
Waste Density Unit of Measure Code:	Not reported
Waste Density Unit of Measure Description:	Not reported
Form Code:	Not reported
Form Code Description:	Not reported
Source Code:	Not reported
Source Code Description:	Not reported
Waste Minimization Code:	Not reported
Waste Minimization Code Description:	Not reported
Consent Number:	Not reported
EPA Waste Indicator:	N

E166 **ROGER & CRISTINA UGAITAFA** **RCRA NonGen / NLR** **1027695844**
ENE **4 SCOTT STREET #1** **E MANIFEST** **CAC003238670**
< 1/8 **SAN BRUNO, CA 94066**
0.046 mi.
244 ft. **Site 6 of 6 in cluster E**

Relative: **Lower**

Actual: **33 ft.**

RCRA Listings:

Date Form Received by Agency:	20230622
Handler Name:	Roger & Cristina Ugaitafa
Handler Address:	4 Scott Street #1
Handler City,State,Zip:	SAN BRUNO, CA 94066
EPA ID:	CAC003238670
Contact Name:	ROGER & CRISTINA UGAITAFA
Contact Address:	4 SCOTT STREET #1
Contact City,State,Zip:	SAN BRUNO, CA 94066
Contact Telephone:	415-694-8535
Contact Fax:	Not reported
Contact Email:	NICOLE@ENV-REM.COM
Contact Title:	Not reported
EPA Region:	09
Land Type:	Not reported
Federal Waste Generator Description:	Not a generator, verified
Non-Notifier:	Not reported
Biennial Report Cycle:	Not reported
Accessibility:	Not reported
Active Site Indicator:	Not reported
State District Owner:	Not reported
State District:	Not reported
Mailing Address:	4 SCOTT STREET #1
Mailing City,State,Zip:	SAN BRUNO, CA 94066
Owner Name:	Roger & Cristina Ugaitafa
Owner Type:	Other
Operator Name:	Roger & Cristina Ugaitafa
Operator Type:	Other
Short-Term Generator Activity:	No
Importer Activity:	No
Mixed Waste Generator:	No

ROGER & CRISTINA UGAITAFA (Continued) **1027695844**

Transporter Activity:	No
Transfer Facility Activity:	No
Recycler Activity with Storage:	No
Small Quantity On-Site Burner Exemption:	No
Smelting Melting and Refining Furnace Exemption:	No
Underground Injection Control:	No
Off-Site Waste Receipt:	No
Universal Waste Indicator:	No
Universal Waste Destination Facility:	No
Federal Universal Waste:	No
Active Site State-Reg Handler:	---
Federal Facility Indicator:	Not reported
Hazardous Secondary Material Indicator:	N
Sub-Part K Indicator:	Not reported
2018 GPRA Permit Baseline:	Not on the Baseline
2018 GPRA Renewals Baseline:	Not on the Baseline
202 GPRA Corrective Action Baseline:	No
Subject to Corrective Action Universe:	No
Non-TSDFs Where RCRA CA has Been Imposed Universe:	No
Corrective Action Priority Ranking:	No NCAPS ranking
Environmental Control Indicator:	No
Institutional Control Indicator:	No
Human Exposure Controls Indicator:	N/A
Groundwater Controls Indicator:	N/A
Significant Non-Complier Universe:	No
Unaddressed Significant Non-Complier Universe:	No
Addressed Significant Non-Complier Universe:	No
Significant Non-Complier With a Compliance Schedule Universe:	No
Financial Assurance Required:	Not reported
Handler Date of Last Change:	20230623
Recognized Trader-Importer:	No
Recognized Trader-Exporter:	No
Importer of Spent Lead Acid Batteries:	No
Exporter of Spent Lead Acid Batteries:	No
Recycler Activity Without Storage:	No
Manifest Broker:	No
Sub-Part P Indicator:	No

Handler - Owner Operator:

Owner/Operator Indicator:	Owner
Owner/Operator Name: ROGER & CRISTINA UGAITAFA	
Legal Status:	Other
Date Became Current:	Not reported
Date Ended Current:	Not reported
Owner/Operator Address:	4 SCOTT STREET #1
Owner/Operator City,State,Zip:	SAN BRUNO, CA 94066
Owner/Operator Telephone:	415-694-8535
Owner/Operator Telephone Ext:	Not reported
Owner/Operator Fax:	Not reported
Owner/Operator Email:	Not reported

Owner/Operator Indicator:	Operator
Owner/Operator Name: ROGER & CRISTINA UGAITAFA	
Legal Status:	Other
Date Became Current:	Not reported
Date Ended Current:	Not reported

ROGER & CRISTINA UGAITAFA (Continued) **1027695844**

Owner/Operator Address: 4 SCOTT STREET #1
Owner/Operator City,State,Zip: SAN BRUNO, CA 94066
Owner/Operator Telephone: 415-694-8535
Owner/Operator Telephone Ext: Not reported
Owner/Operator Fax: Not reported
Owner/Operator Email: Not reported

Historic Generators:
Receive Date: 20230622
Handler Name: ROGER & CRISTINA UGAITAFA
Federal Waste Generator Description: Not a generator, verified
State District Owner: Not reported
Large Quantity Handler of Universal Waste: No
Recognized Trader Importer: No
Recognized Trader Exporter: No
Spent Lead Acid Battery Importer: No
Spent Lead Acid Battery Exporter: No
Current Record: Yes
Non Storage Recycler Activity: No
Electronic Manifest Broker: No

List of NAICS Codes and Descriptions:
NAICS Code: 56299
NAICS Description: ALL OTHER WASTE MANAGEMENT SERVICES

Facility Has Received Notices of Violations:
Violations: No Violations Found

Evaluation Action Summary:
Evaluations: No Evaluations Found

E MANIFEST:
Manifest Tracking Number: 000467999DAT
Last Updated Date: 20230718
Shipped Date: 20230623
Received Date: 20230705
Manifest Status: Signed
Submission Type: DataImage5Copy
Origin Type: Service
Generator EPA ID: CAC003238670
Generator Name: Roger & Cristina Ugaitafa
Generator Location Street Number: Not reported
Generator Location Street 1: 4 SCOTT STREET #1
Generator Location Street 2: Not reported
Generator Location City: SAN BRUNO
Generator Location State: CA
Generator Location Zip: 94066
Generator Mail Street Number: Not reported
Generator Mail Street 1: 4 SCOTT STREET #1
Generator Mail Street 2: Not reported
Generator Mail City: SAN BRUNO
Generator Mail Zip: 94066
Generator Mail State: CA
Generator Contact Company Name: Not reported

ROGER & CRISTINA UGAITAFA (Continued) **1027695844**

Designated Facility EPA ID:	CAD981382732
Designated Facility Name:	Not reported
Designated Facility Mail Street Number:	10840
Designated Facility Mail Street 1:	Not reported
Designated Facility Mail Street 2:	ALTAMONT PASS RD
Designated Facility Mail City:	LIVERMORE
Designated Facility Mail Zip:	94551
Designated Facility Mail State:	CA
Designated Facility Location Street Number:	10840
Designated Facility Location Street 1:	ALTAMONT PASS RD
Designated Facility Location Street 2:	Not reported
Designated Facility Location City:	LIVERMORE
Designated Facility Location Zip:	94551
Designated Facility Location State:	CA
Designated Facility Contact Company Name:	ALTAMONT LANDFILL & RESOURCE RECOVERY FACILITY
Manifest Residue Indicator:	N
Rejection Indicator:	N

Transporter:

Manifest Tracking Number:	000467999DAT
Transporter Line Number:	1
Transporter EPA ID:	CAL000478579
Transporter Name:	Environmental Remedies Inc

Manifest Tracking Number:	000467999DAT
Transporter Line Number:	2
Transporter EPA ID:	CAR000049064
Transporter Name:	E C T I

Waste Line:

Manifest Tracking Number:	000467999DAT
Waste Line Number:	1
U.S. DOT Hazardous Indicator:	Y
U.S. DOT ID Number:	NA2212
U.S. DOT Description:	Rq Na2212, Asbestos, 9, Pg Iii
Non-Hazardous Waste Description:	Not reported
Number of Containers:	38
Container Type Code:	BA
Container Type Description:	Burlap, cloth, paper, or plastic bags
Waste Quantity:	3
Quantity Unit of Measure Code:	Y
Quantity Unit of Measure Description:	Cubic Yards
Waste Quantity, in Tons:	2.52
Acute Waste Quantity, in Tons:	0
Non-Acute Waste Quantity, in Tons:	2.52
Waste Quantity, in Kilograms:	2285.7156
Acute Waste Quantity, in Kilograms:	0
Non-Acute Waste Quantity, in Kilorgrams:	2285.7156
Management Method Code:	H132
Management Method Description:	LANDFILL (WITH PRIOR TREATMENT AND/OR STABILIZATION)
Waste Residue Indicator:	N
Quantity Discrepancy Indicator:	N
Waste Type Discrepancy Indicator:	N
Waste Density:	Not reported
Waste Density Unit of Measure Code:	Not reported
Waste Density Unit of Measure Description:	Not reported

ROGER & CRISTINA UGAITAFA (Continued) **1027695844**

Form Code:	Not reported
Form Code Description:	Not reported
Source Code:	Not reported
Source Code Description:	Not reported
Waste Minimization Code:	Not reported
Waste Minimization Code Description:	Not reported
Consent Number:	Not reported
EPA Waste Indicator:	N

I167 **FRESH CHOICE** **San Mateo Co. BI** **S123180427**
WNW **1202 EL CAMINO REAL** **N/A**
< 1/8 **SAN BRUNO, CA 94066**
0.051 mi.
270 ft. **Site 2 of 10 in cluster I**

Relative: **Higher**
Actual: **56 ft.**

San Mateo Co. BI:

Name:	FRESH CHOICE
Address:	1202 EL CAMINO REAL
City,State,Zip:	SAN BRUNO, CA 94066
Region:	SAN MATEO
Facility ID:	FA0015330
Prog Element Code:	STORMWATER ANNUAL INSPECTION FEE
Record Id:	PR0043942
Description:	STORMWATER ANNUAL FEE - INSP FREQ EVERY 2 YRS
Facility Status:	Inactive, non-billable
Program Category:	STORMWATER

J168 **BART TANFORAN AVENUE VENTILATION STRUCTURE (TAS)** **San Mateo Co. BI** **S117976190**
NE **1200 HUNTINGTON** **N/A**
< 1/8 **SAN BRUNO, CA 94066**
0.060 mi.
317 ft. **Site 1 of 2 in cluster J**

Relative: **Lower**
Actual: **32 ft.**

San Mateo Co. BI:

Name:	BART TANFORAN AVENUE VENTILATION STRUCTURE (TAS)
Address:	1200 HUNTINGTON
City,State,Zip:	SAN BRUNO, CA 94066
Region:	SAN MATEO
Facility ID:	FA0058012
Prog Element Code:	STORMWATER ANNUAL INSPECTION FEE
Record Id:	PR0082073
Description:	STORMWATER ANNUAL FEE - INSP FREQ EVERY 2 YRS
Facility Status:	Inactive, non-billable
Program Category:	STORMWATER

Name:	BART TANFORAN AVENUE VENTILATION STRUCTURE (TAS)
Address:	1200 HUNTINGTON
City,State,Zip:	SAN BRUNO, CA 94066
Region:	SAN MATEO
Facility ID:	FA0058012
Prog Element Code:	STORES HAZ MAT <1,199GAL,9,999LB,4,799FT3
Record Id:	PR0080481
Description:	STORES HAZ MAT <1,199GAL,9,999LB,4,799CF
Facility Status:	Active, billable
Program Category:	BUSINESS PLAN PROGRAM

169 ESE < 1/8 0.061 mi. 324 ft. **BERRY, MICHAEL**
161 DIAMOND STREET
SAN BRUNO, CA 94066

RCRA NonGen / NLR **1027199934**
E MANIFEST **CAC003163624**

Relative: Lower

Actual: 31 ft.

RCRA Listings:

Date Form Received by Agency:	20220225
Handler Name:	Berry, Michael
Handler Address:	161 Diamond Street
Handler City,State,Zip:	SAN BRUNO, CA 94066
EPA ID:	CAC003163624
Contact Name:	BERRY, MICHAEL
Contact Address:	161 DIAMOND STREET
Contact City,State,Zip:	SAN BRUNO, CA 94066
Contact Telephone:	415-420-8197
Contact Fax:	Not reported
Contact Email:	CRIS@CDREALTY.NET
Contact Title:	Not reported
EPA Region:	09
Land Type:	Not reported
Federal Waste Generator Description:	Not a generator, verified
Non-Notifier:	Not reported
Biennial Report Cycle:	Not reported
Accessibility:	Not reported
Active Site Indicator:	Not reported
State District Owner:	Not reported
State District:	Not reported
Mailing Address:	161 DIAMOND STREET
Mailing City,State,Zip:	SAN BRUNO, CA 94066
Owner Name:	Berry, Michael
Owner Type:	Other
Operator Name:	Berry, Michael
Operator Type:	Other
Short-Term Generator Activity:	No
Importer Activity:	No
Mixed Waste Generator:	No
Transporter Activity:	No
Transfer Facility Activity:	No
Recycler Activity with Storage:	No
Small Quantity On-Site Burner Exemption:	No
Smelting Melting and Refining Furnace Exemption:	No
Underground Injection Control:	No
Off-Site Waste Receipt:	No
Universal Waste Indicator:	No
Universal Waste Destination Facility:	No
Federal Universal Waste:	No
Active Site State-Reg Handler:	---
Federal Facility Indicator:	Not reported
Hazardous Secondary Material Indicator:	N
Sub-Part K Indicator:	Not reported
2018 GPRA Permit Baseline:	Not on the Baseline
2018 GPRA Renewals Baseline:	Not on the Baseline
202 GPRA Corrective Action Baseline:	No
Subject to Corrective Action Universe:	No
Non-TSDFs Where RCRA CA has Been Imposed Universe:	No
Corrective Action Priority Ranking:	No NCAPS ranking
Environmental Control Indicator:	No
Institutional Control Indicator:	No

BERRY, MICHAEL (Continued) **1027199934**

Human Exposure Controls Indicator:	N/A
Groundwater Controls Indicator:	N/A
Significant Non-Complier Universe:	No
Unaddressed Significant Non-Complier Universe:	No
Addressed Significant Non-Complier Universe:	No
Significant Non-Complier With a Compliance Schedule Universe:	No
Financial Assurance Required:	Not reported
Handler Date of Last Change:	20220228
Recognized Trader-Importer:	No
Recognized Trader-Exporter:	No
Importer of Spent Lead Acid Batteries:	No
Exporter of Spent Lead Acid Batteries:	No
Recycler Activity Without Storage:	No
Manifest Broker:	No
Sub-Part P Indicator:	No

Handler - Owner Operator:

Owner/Operator Indicator:	Operator
Owner/Operator Name: BERRY, MICHAEL	
Legal Status:	Other
Date Became Current:	Not reported
Date Ended Current:	Not reported
Owner/Operator Address:	161 DIAMOND STREET
Owner/Operator City,State,Zip:	SAN BRUNO, CA 94066
Owner/Operator Telephone:	415-420-8197
Owner/Operator Telephone Ext:	Not reported
Owner/Operator Fax:	Not reported
Owner/Operator Email:	Not reported

Owner/Operator Indicator:	Owner
Owner/Operator Name: BERRY, MICHAEL	
Legal Status:	Other
Date Became Current:	Not reported
Date Ended Current:	Not reported
Owner/Operator Address:	161 DIAMOND STREET
Owner/Operator City,State,Zip:	SAN BRUNO, CA 94066
Owner/Operator Telephone:	415-420-8197
Owner/Operator Telephone Ext:	Not reported
Owner/Operator Fax:	Not reported
Owner/Operator Email:	Not reported

Historic Generators:

Receive Date:	20220225
Handler Name: BERRY, MICHAEL	
Federal Waste Generator Description:	Not a generator, verified
State District Owner:	Not reported
Large Quantity Handler of Universal Waste:	No
Recognized Trader Importer:	No
Recognized Trader Exporter:	No
Spent Lead Acid Battery Importer:	No
Spent Lead Acid Battery Exporter:	No
Current Record:	Yes
Non Storage Recycler Activity:	No
Electronic Manifest Broker:	No

BERRY, MICHAEL (Continued) **1027199934**

List of NAICS Codes and Descriptions:
NAICS Code: 56299
NAICS Description: ALL OTHER WASTE MANAGEMENT SERVICES

Facility Has Received Notices of Violations:
Violations: No Violations Found

Evaluation Action Summary:
Evaluations: No Evaluations Found

E MANIFEST:

Manifest Tracking Number:	023652126JJK
Last Updated Date:	20220317
Shipped Date:	20220302
Received Date:	20220312
Manifest Status:	Signed
Submission Type:	DataImage5Copy
Origin Type:	Web
Generator EPA ID:	CAC003163624
Generator Name:	Berry, Michael
Generator Location Street Number:	Not reported
Generator Location Street 1:	161 DIAMOND STREET
Generator Location Street 2:	Not reported
Generator Location City:	SAN BRUNO
Generator Location State:	CA
Generator Location Zip:	94066
Generator Mail Street Number:	Not reported
Generator Mail Street 1:	161 DIAMOND STREET
Generator Mail Street 2:	Not reported
Generator Mail City:	SAN BRUNO
Generator Mail Zip:	94066
Generator Mail State:	CA
Generator Contact Company Name:	Not reported
Designated Facility EPA ID:	CAL000190080
Designated Facility Name:	Forward Landfill Inc Disposal
Designated Facility Mail Street Number:	9999
Designated Facility Mail Street 1:	Not reported
Designated Facility Mail Street 2:	SOUTH AUSTIN ROAD
Designated Facility Mail City:	MANTECA
Designated Facility Mail Zip:	95336
Designated Facility Mail State:	CA
Designated Facility Location Street Number:	9999
Designated Facility Location Street 1:	SOUTH AUSTIN ROAD
Designated Facility Location Street 2:	Not reported
Designated Facility Location City:	MANTECA
Designated Facility Location Zip:	95366
Designated Facility Location State:	CA
Designated Facility Contact Company Name:	Not reported
Manifest Residue Indicator:	N
Rejection Indicator:	N

State Waste:

Manifest Tracking Number:	023652126JJK
Waste Line Number:	1

BERRY, MICHAEL (Continued) **1027199934**

State Waste Code Owner: CA
State Waste Code: 151
State Waste: Asbestos-containing waste

Transporter:
Manifest Tracking Number: 023652126JJK
Transporter Line Number: 1
Transporter EPA ID: CAL000160111
Transporter Name: Alliance Evironmental Group

Manifest Tracking Number: 023652126JJK
Transporter Line Number: 2
Transporter EPA ID: CAR000049064
Transporter Name: E C T I

Waste Line:
Manifest Tracking Number: 023652126JJK
Waste Line Number: 1
U.S. DOT Hazardous Indicator: Y
U.S. DOT ID Number: NA2212
U.S. DOT Description: Rq Na2212, Asbestos, 9, Pgiii
Non-Hazardous Waste Description: Not reported
Number of Containers: 7
Container Type Code: BA
Container Type Description: Burlap, cloth, paper, or plastic bags
Waste Quantity: 1
Quantity Unit of Measure Code: Y
Quantity Unit of Measure Description: Cubic Yards
Waste Quantity, in Tons: 0.84
Acute Waste Quantity, in Tons: 0
Non-Acute Waste Quantity, in Tons: 0.84
Waste Quantity, in Kilograms: 761.9052
Acute Waste Quantity, in Kilograms: 0
Non-Acute Waste Quantity, in Kilorgrams: 761.9052
Management Method Code: H132
Management Method Description: LANDFILL (WITH PRIOR TREATMENT AND/OR STABILIZATION)
Waste Residue Indicator: N
Quantity Discrepancy Indicator: N
Waste Type Discrepancy Indicator: N
Waste Density: Not reported
Waste Density Unit of Measure Code: Not reported
Waste Density Unit of Measure Description: Not reported
Form Code: Not reported
Form Code Description: Not reported
Source Code: Not reported
Source Code Description: Not reported
Waste Minimization Code: Not reported
Waste Minimization Code Description: Not reported
Consent Number: Not reported
EPA Waste Indicator: N

F170 **JACK SAN BRUNO** **San Mateo Co. BI** **S123182521**
SW **1050 ADMIRAL** **N/A**
< 1/8 **SAN BRUNO, CA 94066**
0.062 mi.
325 ft. **Site 4 of 5 in cluster F**

Relative:
Higher

Actual:
62 ft.

San Mateo Co. BI:

Name:	JACK SAN BRUNO
Address:	1050 ADMIRAL
City,State,Zip:	SAN BRUNO, CA 94066
Region:	SAN MATEO
Facility ID:	FA0045212
Prog Element Code:	STORMWATER ANNUAL INSPECTION FEE
Record Id:	PR0065849
Description:	STORMWATER ANNUAL FEE - INSP FREQ EVERY 2 YRS
Facility Status:	Inactive, non-billable
Program Category:	STORMWATER

I171 **BLOCKBUSTER ENTERTAINMENT #06159** **San Mateo Co. BI** **S123180179**
WNW **1206 EL CAMINO REAL** **N/A**
< 1/8 **SAN BRUNO, CA 94066**
0.063 mi.
334 ft. **Site 3 of 10 in cluster I**

Relative:
Higher

Actual:
56 ft.

San Mateo Co. BI:

Name:	BLOCKBUSTER ENTERTAINMENT #06159
Address:	1206 EL CAMINO REAL
City,State,Zip:	SAN BRUNO, CA 94066
Region:	SAN MATEO
Facility ID:	FA0009408
Prog Element Code:	STORMWATER ANNUAL INSPECTION FEE
Record Id:	PR0043827
Description:	STORMWATER ANNUAL FEE - INSP FREQ EVERY 2 YRS
Facility Status:	Inactive, non-billable
Program Category:	STORMWATER

F172 **AVALON SAN BRUNO** **San Mateo Co. BI** **S117684701**
SW **1099 ADMIRAL** **N/A**
< 1/8 **SAN BRUNO, CA 94066**
0.069 mi.
366 ft. **Site 5 of 5 in cluster F**

Relative:
Higher

Actual:
64 ft.

San Mateo Co. BI:

Name:	AVALON SAN BRUNO
Address:	1099 ADMIRAL
City,State,Zip:	SAN BRUNO, CA 94066
Region:	SAN MATEO
Facility ID:	FA0057628
Prog Element Code:	STORMWATER ANNUAL INSPECTION FEE
Record Id:	PR0079962
Description:	STORMWATER ANNUAL FEE - INSP FREQ EVERY 2 YRS
Facility Status:	Inactive, non-billable
Program Category:	STORMWATER

Name:	AVALON SAN BRUNO
Address:	1099 ADMIRAL
City,State,Zip:	SAN BRUNO, CA 94066
Region:	SAN MATEO

AVALON SAN BRUNO (Continued) **S117684701**

Facility ID: FA0057628
Prog Element Code: STORES MV FUELS OR WASTE ONLY
Record Id: PR0079961
Description: STORES MV FUELS OR WASTE ONLY
Facility Status: Active, billable
Program Category: BUSINESS PLAN PROGRAM

K173 **JOHN ANTHONY CO** **San Mateo Co. BI** **S117397529**
NNE **40 TANFORAN** **N/A**
< 1/8 **SOUTH SAN FRANCISCO, CA 94080**
0.071 mi.
373 ft. **Site 1 of 13 in cluster K**

Relative: **Lower**
Actual: **31 ft.**

San Mateo Co. BI:
Name: JOHN ANTHONY CO
Address: 40 TANFORAN
City,State,Zip: SOUTH SAN FRANCISCO, CA 94080
Region: SAN MATEO
Facility ID: FA0012736
Prog Element Code: STORES HAZ MAT <219GAL,1,999LB, 879FT3
Record Id: PR0004508
Description: STORES HAZ MAT <219GAL,1,999LB, 879CF
Facility Status: Inactive, non-billable
Program Category: BUSINESS PLAN PROGRAM

K174 **GRANITE EXCAVATION AND DEMOLITION INC** **RCRA NonGen / NLR** **1027201269**
NNE **40 TANFORAN AVE** **CAC003165056**
< 1/8 **SOUTH SAN FRANCISCO, CA 94080**
0.071 mi.
373 ft. **Site 2 of 13 in cluster K**

Relative: **Lower**
Actual: **31 ft.**

RCRA Listings:
Date Form Received by Agency: 20220307
Handler Name: Granite Excavation And Demolition Inc
Handler Address: 40 Tanforan Ave
Handler City,State,Zip: SOUTH SAN FRANCISCO, CA 94080
EPA ID: CAC003165056
Contact Name: ERWIN OTOOLE
Contact Address: 160 S LINDEN AVE, STE 100
Contact City,State,Zip: SOUTH SAN FRANCISCO, CA 94080
Contact Telephone: 415-531-1009
Contact Fax: Not reported
Contact Email: ERWIN@GRANITESF.COM
Contact Title: Not reported
EPA Region: 09
Land Type: Not reported
Federal Waste Generator Description: Not a generator, verified
Non-Notifier: Not reported
Biennial Report Cycle: Not reported
Accessibility: Not reported
Active Site Indicator: Not reported
State District Owner: Not reported
State District: Not reported
Mailing Address: 160 S LINDEN AVE, STE 100
Mailing City,State,Zip: SOUTH SAN FRANCISCO, CA 94080
Owner Name: Granite Excavation And Demo Inc

GRANITE EXCAVATION AND DEMOLITION INC (Continued) **1027201269**

Owner Type:	Other
Operator Name:	Erwin Otoole
Operator Type:	Other
Short-Term Generator Activity:	No
Importer Activity:	No
Mixed Waste Generator:	No
Transporter Activity:	No
Transfer Facility Activity:	No
Recycler Activity with Storage:	No
Small Quantity On-Site Burner Exemption:	No
Smelting Melting and Refining Furnace Exemption:	No
Underground Injection Control:	No
Off-Site Waste Receipt:	No
Universal Waste Indicator:	No
Universal Waste Destination Facility:	No
Federal Universal Waste:	No
Active Site State-Reg Handler:	---
Federal Facility Indicator:	Not reported
Hazardous Secondary Material Indicator:	N
Sub-Part K Indicator:	Not reported
2018 GPRA Permit Baseline:	Not on the Baseline
2018 GPRA Renewals Baseline:	Not on the Baseline
202 GPRA Corrective Action Baseline:	No
Subject to Corrective Action Universe:	No
Non-TSDFs Where RCRA CA has Been Imposed Universe:	No
Corrective Action Priority Ranking:	No NCAPS ranking
Environmental Control Indicator:	No
Institutional Control Indicator:	No
Human Exposure Controls Indicator:	N/A
Groundwater Controls Indicator:	N/A
Significant Non-Complier Universe:	No
Unaddressed Significant Non-Complier Universe:	No
Addressed Significant Non-Complier Universe:	No
Significant Non-Complier With a Compliance Schedule Universe:	No
Financial Assurance Required:	Not reported
Handler Date of Last Change:	20220308
Recognized Trader-Importer:	No
Recognized Trader-Exporter:	No
Importer of Spent Lead Acid Batteries:	No
Exporter of Spent Lead Acid Batteries:	No
Recycler Activity Without Storage:	No
Manifest Broker:	No
Sub-Part P Indicator:	No

Handler - Owner Operator:

Owner/Operator Indicator:	Owner
Owner/Operator Name: GRANITE EXCAVATION AND	DEMO INC
Legal Status:	Other
Date Became Current:	Not reported
Date Ended Current:	Not reported
Owner/Operator Address:	160 S LINDEN AVE, STE 100
Owner/Operator City,State,Zip:	SOUTH SAN FRANCISCO, CA 94080
Owner/Operator Telephone:	650-737-8700
Owner/Operator Telephone Ext:	Not reported
Owner/Operator Fax:	Not reported
Owner/Operator Email:	Not reported

GRANITE EXCAVATION AND DEMOLITION INC (Continued) **1027201269**

Owner/Operator Indicator: Operator
Owner/Operator Name: ERWIN OTOOLE
Legal Status: Other
Date Became Current: Not reported
Date Ended Current: Not reported
Owner/Operator Address: 160 S LINDEN AVE, STE 100
Owner/Operator City,State,Zip: SOUTH SAN FRANCISCO, CA 94080
Owner/Operator Telephone: 415-531-1009
Owner/Operator Telephone Ext: Not reported
Owner/Operator Fax: Not reported
Owner/Operator Email: Not reported

Historic Generators:
Receive Date: 20220307
Handler Name: GRANITE EXCAVATION AND DEMOLITION INC
Federal Waste Generator Description: Not a generator, verified
State District Owner: Not reported
Large Quantity Handler of Universal Waste: No
Recognized Trader Importer: No
Recognized Trader Exporter: No
Spent Lead Acid Battery Importer: No
Spent Lead Acid Battery Exporter: No
Current Record: Yes
Non Storage Recycler Activity: No
Electronic Manifest Broker: No

List of NAICS Codes and Descriptions:
NAICS Code: 238910
NAICS Description: SITE PREPARATION CONTRACTORS

Facility Has Received Notices of Violations:
Violations: No Violations Found

Evaluation Action Summary:
Evaluations: No Evaluations Found

K175 **DENT WIZARD @ SHIFT SAN FRANCISCO** **RCRA NonGen / NLR** **1026170794**
NNE **40 TANFORAN AVE S** **E MANIFEST** **CAL000454362**
< 1/8 **SAN FRANCISCO, CA 94080**
0.071 mi.
373 ft. **Site 3 of 13 in cluster K**

Relative: **Lower**
Actual: **31 ft.**

RCRA Listings:
Date Form Received by Agency: 20200429
Handler Name: Dent Wizard @ Shift San Francisco
Handler Address: 40 Tanforan Ave S
Handler City,State,Zip: SAN FRANCISCO, CA 94080
EPA ID: CAL000454362
Contact Name: DUANE THOMAS
Contact Address: 4710 EARTH CITY EXPY
Contact City,State,Zip: BRIDGETON, MO 63044
Contact Telephone: 510-209-5309
Contact Fax: Not reported
Contact Email: DUANE.THOMAS@DENTWIZARD.COM
Contact Title: Not reported

DENT WIZARD @ SHIFT SAN FRANCISCO (Continued) **1026170794**

EPA Region:	09
Land Type:	Not reported
Federal Waste Generator Description:	Not a generator, verified
Non-Notifier:	Not reported
Biennial Report Cycle:	Not reported
Accessibility:	Not reported
Active Site Indicator:	Not reported
State District Owner:	Not reported
State District:	Not reported
Mailing Address:	4710 EARTH CITY EXPY
Mailing City,State,Zip:	BRIDGETON, MO 63044
Owner Name:	Dent Wizard International
Owner Type:	Other
Operator Name:	Duane Thomas
Operator Type:	Other
Short-Term Generator Activity:	No
Importer Activity:	No
Mixed Waste Generator:	No
Transporter Activity:	No
Transfer Facility Activity:	No
Recycler Activity with Storage:	No
Small Quantity On-Site Burner Exemption:	No
Smelting Melting and Refining Furnace Exemption:	No
Underground Injection Control:	No
Off-Site Waste Receipt:	No
Universal Waste Indicator:	No
Universal Waste Destination Facility:	No
Federal Universal Waste:	No
Active Site State-Reg Handler:	---
Federal Facility Indicator:	Not reported
Hazardous Secondary Material Indicator:	N
Sub-Part K Indicator:	Not reported
2018 GPRA Permit Baseline:	Not on the Baseline
2018 GPRA Renewals Baseline:	Not on the Baseline
202 GPRA Corrective Action Baseline:	No
Subject to Corrective Action Universe:	No
Non-TSDFs Where RCRA CA has Been Imposed Universe:	No
Corrective Action Priority Ranking:	No NCAPS ranking
Environmental Control Indicator:	No
Institutional Control Indicator:	No
Human Exposure Controls Indicator:	N/A
Groundwater Controls Indicator:	N/A
Significant Non-Complier Universe:	No
Unaddressed Significant Non-Complier Universe:	No
Addressed Significant Non-Complier Universe:	No
Significant Non-Complier With a Compliance Schedule Universe:	No
Financial Assurance Required:	Not reported
Handler Date of Last Change:	20200515
Recognized Trader-Importer:	No
Recognized Trader-Exporter:	No
Importer of Spent Lead Acid Batteries:	No
Exporter of Spent Lead Acid Batteries:	No
Recycler Activity Without Storage:	No
Manifest Broker:	No
Sub-Part P Indicator:	No

DENT WIZARD @ SHIFT SAN FRANCISCO (Continued) **1026170794**

Handler - Owner Operator:
Owner/Operator Indicator: Operator
Owner/Operator Name: DUANE THOMAS
Legal Status: Other
Date Became Current: Not reported
Date Ended Current: Not reported
Owner/Operator Address: 4710 EARTH CITY EXPY
Owner/Operator City,State,Zip: BRIDGETON, MO 63044
Owner/Operator Telephone: 510-209-5309
Owner/Operator Telephone Ext: Not reported
Owner/Operator Fax: Not reported
Owner/Operator Email: Not reported

Owner/Operator Indicator: Owner
Owner/Operator Name: DENT WIZARD INTERNATIONAL
Legal Status: Other
Date Became Current: Not reported
Date Ended Current: Not reported
Owner/Operator Address: 4710 EARTH CITY EXPY
Owner/Operator City,State,Zip: BRIDGETON, MO 63044
Owner/Operator Telephone: 314-592-2024
Owner/Operator Telephone Ext: Not reported
Owner/Operator Fax: Not reported
Owner/Operator Email: Not reported

Historic Generators:
Receive Date: 20200429
Handler Name: DENT WIZARD @ SHIFT SAN FRANCISCO
Federal Waste Generator Description: Not a generator, verified
State District Owner: Not reported
Large Quantity Handler of Universal Waste: No
Recognized Trader Importer: No
Recognized Trader Exporter: No
Spent Lead Acid Battery Importer: No
Spent Lead Acid Battery Exporter: No
Current Record: Yes
Non Storage Recycler Activity: Not reported
Electronic Manifest Broker: Not reported

List of NAICS Codes and Descriptions:
NAICS Code: 811121
NAICS Description: AUTOMOTIVE BODY, PAINT, AND INTERIOR REPAIR AND MAINTENANCE

Facility Has Received Notices of Violations:
Violations: No Violations Found

Evaluation Action Summary:
Evaluations: No Evaluations Found

E MANIFEST:
Manifest Tracking Number: 008140498SKS
Last Updated Date: 20211020
Shipped Date: 20210819

DENT WIZARD @ SHIFT SAN FRANCISCO (Continued) **1026170794**

Received Date:	20210923
Manifest Status:	Signed
Submission Type:	DataImage5Copy
Origin Type:	Service
Generator EPA ID:	CAL000454362
Generator Name:	Dent Wizard@ Shift San Fransico
Generator Location Street Number:	Not reported
Generator Location Street 1:	40 TANFORAN AVE
Generator Location Street 2:	Not reported
Generator Location City:	SOUTH SAN FRANCISCO
Generator Location State:	CA
Generator Location Zip:	94080
Generator Mail Street Number:	Not reported
Generator Mail Street 1:	40 Tanforan Ave
Generator Mail Street 2:	Not reported
Generator Mail City:	South San Francisco
Generator Mail Zip:	94080
Generator Mail State:	CA
Generator Contact Company Name:	Dent Wizard@ Shift San Fransico
Designated Facility EPA ID:	UTD991301748
Designated Facility Name:	Clean Harbors Grassy Mountain Llc
Designated Facility Mail Street Number:	Not reported
Designated Facility Mail Street 1:	Not reported
Designated Facility Mail Street 2:	PO Box 22750
Designated Facility Mail City:	Salt Lake City
Designated Facility Mail Zip:	84122
Designated Facility Mail State:	UT
Designated Facility Location Street Number:	Not reported
Designated Facility Location Street 1:	3 Miles East 7 Miles North of Knolls
Designated Facility Location Street 2:	Exit 41 off I-80
Designated Facility Location City:	Grantsville
Designated Facility Location Zip:	84029
Designated Facility Location State:	UT
Designated Facility Contact Company Name:	Not reported
Manifest Residue Indicator:	N
Rejection Indicator:	N

Manifest Tracking Number:	008311047SKS
Last Updated Date:	20220419
Shipped Date:	20220223
Received Date:	20220323
Manifest Status:	Signed
Submission Type:	DataImage5Copy
Origin Type:	Service
Generator EPA ID:	CAL000454362
Generator Name:	Dent Wizard@ Shift San Fransico
Generator Location Street Number:	Not reported
Generator Location Street 1:	40 TANFORAN AVE
Generator Location Street 2:	Not reported
Generator Location City:	SOUTH SAN FRANCISCO
Generator Location State:	CA
Generator Location Zip:	94080
Generator Mail Street Number:	Not reported
Generator Mail Street 1:	40 Tanforan Ave
Generator Mail Street 2:	Not reported
Generator Mail City:	South San Francisco
Generator Mail Zip:	94080

DENT WIZARD @ SHIFT SAN FRANCISCO (Continued) **1026170794**

Generator Mail State:	CA
Generator Contact Company Name:	Dent Wizard@ Shift San Fransico
Designated Facility EPA ID:	UTD991301748
Designated Facility Name:	Clean Harbors Grassy Mountain Llc
Designated Facility Mail Street Number:	Not reported
Designated Facility Mail Street 1:	Not reported
Designated Facility Mail Street 2:	PO Box 22750
Designated Facility Mail City:	Salt Lake City
Designated Facility Mail Zip:	84122
Designated Facility Mail State:	UT
Designated Facility Location Street Number:	Not reported
Designated Facility Location Street 1:	3 Miles East 7 Miles North of Knolls
Designated Facility Location Street 2:	Exit 41 off I-80
Designated Facility Location City:	Grantsville
Designated Facility Location Zip:	84029
Designated Facility Location State:	UT
Designated Facility Contact Company Name:	Not reported
Manifest Residue Indicator:	N
Rejection Indicator:	N

Manifest Tracking Number:	007829783SKS
Last Updated Date:	20210226
Shipped Date:	20201207
Received Date:	20210125
Manifest Status:	Signed
Submission Type:	DataImage5Copy
Origin Type:	Service
Generator EPA ID:	CAL000454362
Generator Name:	Dent Wizard@ Shift San Fransico
Generator Location Street Number:	Not reported
Generator Location Street 1:	40 TANFORAN AVE
Generator Location Street 2:	Not reported
Generator Location City:	SOUTH SAN FRANCISCO
Generator Location State:	CA
Generator Location Zip:	94080
Generator Mail Street Number:	Not reported
Generator Mail Street 1:	40 Tanforan Ave
Generator Mail Street 2:	Not reported
Generator Mail City:	South San Francisco
Generator Mail Zip:	94080
Generator Mail State:	CA
Generator Contact Company Name:	Dent Wizard@ Shift San Fransico
Designated Facility EPA ID:	UTD991301748
Designated Facility Name:	Clean Harbors Grassy Mountain Llc
Designated Facility Mail Street Number:	Not reported
Designated Facility Mail Street 1:	Not reported
Designated Facility Mail Street 2:	PO Box 22750
Designated Facility Mail City:	Salt Lake City
Designated Facility Mail Zip:	84122
Designated Facility Mail State:	UT
Designated Facility Location Street Number:	Not reported
Designated Facility Location Street 1:	3 Miles East 7 Miles North of Knolls
Designated Facility Location Street 2:	Exit 41 off I-80
Designated Facility Location City:	Grantsville
Designated Facility Location Zip:	84029
Designated Facility Location State:	UT
Designated Facility Contact Company Name:	Not reported

DENT WIZARD @ SHIFT SAN FRANCISCO (Continued) **1026170794**

Manifest Residue Indicator:	N
Rejection Indicator:	N
Manifest Tracking Number:	008354037SKS
Last Updated Date:	20220617
Shipped Date:	20220420
Received Date:	20220520
Manifest Status:	Signed
Submission Type:	DataImage5Copy
Origin Type:	Service
Generator EPA ID:	CAL000454362
Generator Name:	Dent Wizard@ Shift San Fransico
Generator Location Street Number:	Not reported
Generator Location Street 1:	40 TANFORAN AVE
Generator Location Street 2:	Not reported
Generator Location City:	SOUTH SAN FRANCISCO
Generator Location State:	CA
Generator Location Zip:	94080
Generator Mail Street Number:	Not reported
Generator Mail Street 1:	40 Tanforan Ave
Generator Mail Street 2:	Not reported
Generator Mail City:	South San Francisco
Generator Mail Zip:	94080
Generator Mail State:	CA
Generator Contact Company Name:	Dent Wizard@ Shift San Fransico
Designated Facility EPA ID:	UTD991301748
Designated Facility Name:	Clean Harbors Grassy Mountain Llc
Designated Facility Mail Street Number:	Not reported
Designated Facility Mail Street 1:	Not reported
Designated Facility Mail Street 2:	PO Box 22750
Designated Facility Mail City:	Salt Lake City
Designated Facility Mail Zip:	84122
Designated Facility Mail State:	UT
Designated Facility Location Street Number:	Not reported
Designated Facility Location Street 1:	3 Miles East 7 Miles North of Knolls
Designated Facility Location Street 2:	Exit 41 off I-80
Designated Facility Location City:	Grantsville
Designated Facility Location Zip:	84029
Designated Facility Location State:	UT
Designated Facility Contact Company Name:	Not reported
Manifest Residue Indicator:	N
Rejection Indicator:	N
Manifest Tracking Number:	007821980SKS
Last Updated Date:	20210304
Shipped Date:	20210122
Received Date:	20210203
Manifest Status:	Signed
Submission Type:	DataImage5Copy
Origin Type:	Service
Generator EPA ID:	CAL000454362
Generator Name:	Dent Wizard@ Shift San Fransico
Generator Location Street Number:	Not reported
Generator Location Street 1:	40 TANFORAN AVE
Generator Location Street 2:	Not reported
Generator Location City:	SOUTH SAN FRANCISCO
Generator Location State:	CA

DENT WIZARD @ SHIFT SAN FRANCISCO (Continued) **1026170794**

Generator Location Zip:	94080
Generator Mail Street Number:	Not reported
Generator Mail Street 1:	40 Tanforan Ave
Generator Mail Street 2:	Not reported
Generator Mail City:	South San Francisco
Generator Mail Zip:	94080
Generator Mail State:	CA
Generator Contact Company Name:	Dent Wizard@ Shift San Fransico
Designated Facility EPA ID:	UTD991301748
Designated Facility Name:	Clean Harbors Grassy Mountain Llc
Designated Facility Mail Street Number:	Not reported
Designated Facility Mail Street 1:	Not reported
Designated Facility Mail Street 2:	PO Box 22750
Designated Facility Mail City:	Salt Lake City
Designated Facility Mail Zip:	84122
Designated Facility Mail State:	UT
Designated Facility Location Street Number:	Not reported
Designated Facility Location Street 1:	3 Miles East 7 Miles North of Knolls
Designated Facility Location Street 2:	Exit 41 off I-80
Designated Facility Location City:	Grantsville
Designated Facility Location Zip:	84029
Designated Facility Location State:	UT
Designated Facility Contact Company Name:	Not reported
Manifest Residue Indicator:	N
Rejection Indicator:	N

Manifest Tracking Number:	007859366SKS
Last Updated Date:	20210421
Shipped Date:	20210302
Received Date:	20210326
Manifest Status:	Signed
Submission Type:	DataImage5Copy
Origin Type:	Service
Generator EPA ID:	CAL000454362
Generator Name:	Dent Wizard@ Shift San Fransico
Generator Location Street Number:	Not reported
Generator Location Street 1:	40 TANFORAN AVE
Generator Location Street 2:	Not reported
Generator Location City:	SOUTH SAN FRANCISCO
Generator Location State:	CA
Generator Location Zip:	94080
Generator Mail Street Number:	Not reported
Generator Mail Street 1:	40 Tanforan Ave
Generator Mail Street 2:	Not reported
Generator Mail City:	South San Francisco
Generator Mail Zip:	94080
Generator Mail State:	CA
Generator Contact Company Name:	Dent Wizard@ Shift San Fransico
Designated Facility EPA ID:	UTD991301748
Designated Facility Name:	Clean Harbors Grassy Mountain Llc
Designated Facility Mail Street Number:	Not reported
Designated Facility Mail Street 1:	Not reported
Designated Facility Mail Street 2:	PO Box 22750
Designated Facility Mail City:	Salt Lake City
Designated Facility Mail Zip:	84122
Designated Facility Mail State:	UT
Designated Facility Location Street Number:	Not reported

DENT WIZARD @ SHIFT SAN FRANCISCO (Continued) **1026170794**

Designated Facility Location Street 1:	3 Miles East 7 Miles North of Knolls
Designated Facility Location Street 2:	Exit 41 off I-80
Designated Facility Location City:	Grantsville
Designated Facility Location Zip:	84029
Designated Facility Location State:	UT
Designated Facility Contact Company Name:	Not reported
Manifest Residue Indicator:	N
Rejection Indicator:	N

Manifest Tracking Number:	008035423SKS
Last Updated Date:	20210607
Shipped Date:	20210505
Received Date:	20210513
Manifest Status:	Signed
Submission Type:	DataImage5Copy
Origin Type:	Service
Generator EPA ID:	CAL000454362
Generator Name:	Dent Wizard@ Shift San Fransico
Generator Location Street Number:	Not reported
Generator Location Street 1:	40 TANFORAN AVE
Generator Location Street 2:	Not reported
Generator Location City:	SOUTH SAN FRANCISCO
Generator Location State:	CA
Generator Location Zip:	94080
Generator Mail Street Number:	Not reported
Generator Mail Street 1:	40 Tanforan Ave
Generator Mail Street 2:	Not reported
Generator Mail City:	South San Francisco
Generator Mail Zip:	94080
Generator Mail State:	CA
Generator Contact Company Name:	Dent Wizard@ Shift San Fransico
Designated Facility EPA ID:	UTD991301748
Designated Facility Name:	Clean Harbors Grassy Mountain Llc
Designated Facility Mail Street Number:	Not reported
Designated Facility Mail Street 1:	Not reported
Designated Facility Mail Street 2:	PO Box 22750
Designated Facility Mail City:	Salt Lake City
Designated Facility Mail Zip:	84122
Designated Facility Mail State:	UT
Designated Facility Location Street Number:	Not reported
Designated Facility Location Street 1:	3 Miles East 7 Miles North of Knolls
Designated Facility Location Street 2:	Exit 41 off I-80
Designated Facility Location City:	Grantsville
Designated Facility Location Zip:	84029
Designated Facility Location State:	UT
Designated Facility Contact Company Name:	Not reported
Manifest Residue Indicator:	N
Rejection Indicator:	N

State Waste:

Manifest Tracking Number:	008035423SKS
Waste Line Number:	1
State Waste Code Owner:	CA
State Waste Code:	352
State Waste:	Other organic solids

Manifest Tracking Number:	008035423SKS

DENT WIZARD @ SHIFT SAN FRANCISCO (Continued) **1026170794**

Waste Line Number: 2
State Waste Code Owner: CA
State Waste Code: 352
State Waste: Other organic solids

Transporter:
Manifest Tracking Number: 008035423SKS
Transporter Line Number: 1
Transporter EPA ID: TXR000081205
Transporter Name: Safety-Kleen Systems, Inc.

Manifest Tracking Number: 008035423SKS
Transporter Line Number: 2
Transporter EPA ID: MAD039322250
Transporter Name: Clean Harbors Environmental Services, Inc.

Manifest Tracking Number: 008035423SKS
Transporter Line Number: 3
Transporter EPA ID: MOD095038998
Transporter Name: Tri State Motor Transit

Waste Line:
Manifest Tracking Number: 008035423SKS
Waste Line Number: 1
U.S. DOT Hazardous Indicator: N
U.S. DOT ID Number: Not reported
U.S. DOT Description: Not reported
Non-Hazardous Waste Description: NONE, NONE, NON-RCRA HAZARDOUS WASTE, SOLIDS ,), N/ (PAPER, TAPE, AND CANS AND PLASTIC CUPS WITH DRIED PAINT), N/A, NONE
Number of Containers: 1
Container Type Code: CF
Container Type Description: Fiber or plastic boxes, cartons, cases
Waste Quantity: 250
Quantity Unit of Measure Code: P
Quantity Unit of Measure Description: Pounds
Waste Quantity, in Tons: 0.125
Acute Waste Quantity, in Tons: 0
Non-Acute Waste Quantity, in Tons: 0.125
Waste Quantity, in Kilograms: 113.37875
Acute Waste Quantity, in Kilograms: 0
Non-Acute Waste Quantity, in Kilorgrams: 113.37875
Management Method Code: H132
Management Method Description: LANDFILL (WITH PRIOR TREATMENT AND/OR STABILIZATION)
Waste Residue Indicator: N
Quantity Discrepancy Indicator: N
Waste Type Discrepancy Indicator: N
Waste Density: Not reported
Waste Density Unit of Measure Code: Not reported
Waste Density Unit of Measure Description: Not reported
Form Code: Not reported
Form Code Description: Not reported
Source Code: Not reported
Source Code Description: Not reported
Waste Minimization Code: Not reported
Waste Minimization Code Description: Not reported
Consent Number: Not reported

DENT WIZARD @ SHIFT SAN FRANCISCO (Continued) **1026170794**

EPA Waste Indicator:	N
Manifest Tracking Number:	008035423SKS
Waste Line Number:	2
U.S. DOT Hazardous Indicator:	N
U.S. DOT ID Number:	Not reported
U.S. DOT Description:	Not reported
Non-Hazardous Waste Description:	NONE, NON-RCRA HAZARDOUS WASTE, SOLIDS, N/A, NONE
Number of Containers:	1
Container Type Code:	DM
Container Type Description:	Metal drums, barrels, kegs
Waste Quantity:	200
Quantity Unit of Measure Code:	P
Quantity Unit of Measure Description:	Pounds
Waste Quantity, in Tons:	0.1
Acute Waste Quantity, in Tons:	0
Non-Acute Waste Quantity, in Tons:	0.1
Waste Quantity, in Kilograms:	90.703
Acute Waste Quantity, in Kilograms:	0
Non-Acute Waste Quantity, in Kilorgrams:	90.703
Management Method Code:	H132
Management Method Description:	LANDFILL (WITH PRIOR TREATMENT AND/OR STABILIZATION)
Waste Residue Indicator:	N
Quantity Discrepancy Indicator:	N
Waste Type Discrepancy Indicator:	N
Waste Density:	Not reported
Waste Density Unit of Measure Code:	Not reported
Waste Density Unit of Measure Description:	Not reported
Form Code:	Not reported
Form Code Description:	Not reported
Source Code:	Not reported
Source Code Description:	Not reported
Waste Minimization Code:	Not reported
Waste Minimization Code Description:	Not reported
Consent Number:	Not reported
EPA Waste Indicator:	N

K176 **LPGS TANFORAN LLC** **RCRA NonGen / NLR** **1027470347**
NNE **40 TANFORAN AVENUE** **E MANIFEST** **CAP000346023**
< 1/8 **SOUTH SAN FRANCISCO, CA 94088**
0.071 mi.
373 ft. **Site 4 of 13 in cluster K**

Relative: **Lower**

Actual: **31 ft.**

RCRA Listings:

Date Form Received by Agency:	20230202
Handler Name:	Southline - Lpgs Tanforan Llc
Handler Address:	Tanforan
Handler City,State,Zip:	SOUTH SAN FRANCISCO, CA 94080
EPA ID:	CAP000346023
Contact Name:	MARCUS GILMOUR
Contact Address:	MENLO PARK AVENUE
Contact City,State,Zip:	MENLO PARK, CA 94025
Contact Telephone:	650-665-7085
Contact Fax:	Not reported
Contact Email:	MARCUS@LANE-PARTNERS.COM
Contact Title:	PRINICIPAL
EPA Region:	09
Land Type:	Private

LPGS TANFORAN LLC (Continued) **1027470347**

Federal Waste Generator Description:	Not a generator, verified
Non-Notifier:	Not reported
Biennial Report Cycle:	Not reported
Accessibility:	Not reported
Active Site Indicator:	Not reported
State District Owner:	Not reported
State District:	Not reported
Mailing Address:	Not reported
Mailing City,State,Zip:	Not reported
Owner Name:	Not reported
Owner Type:	Not reported
Operator Name:	Not reported
Operator Type:	Not reported
Short-Term Generator Activity:	No
Importer Activity:	No
Mixed Waste Generator:	No
Transporter Activity:	No
Transfer Facility Activity:	No
Recycler Activity with Storage:	No
Small Quantity On-Site Burner Exemption:	No
Smelting Melting and Refining Furnace Exemption:	No
Underground Injection Control:	No
Off-Site Waste Receipt:	No
Universal Waste Indicator:	No
Universal Waste Destination Facility:	No
Federal Universal Waste:	No
Active Site State-Reg Handler:	---
Federal Facility Indicator:	Not reported
Hazardous Secondary Material Indicator:	N
Sub-Part K Indicator:	Not reported
2018 GPRA Permit Baseline:	Not on the Baseline
2018 GPRA Renewals Baseline:	Not on the Baseline
202 GPRA Corrective Action Baseline:	No
Subject to Corrective Action Universe:	No
Non-TSDFs Where RCRA CA has Been Imposed Universe:	No
Corrective Action Priority Ranking:	No NCAPS ranking
Environmental Control Indicator:	No
Institutional Control Indicator:	No
Human Exposure Controls Indicator:	N/A
Groundwater Controls Indicator:	N/A
Significant Non-Complier Universe:	No
Unaddressed Significant Non-Complier Universe:	No
Addressed Significant Non-Complier Universe:	No
Significant Non-Complier With a Compliance Schedule Universe:	No
Financial Assurance Required:	Not reported
Handler Date of Last Change:	20240725
Recognized Trader-Importer:	No
Recognized Trader-Exporter:	No
Importer of Spent Lead Acid Batteries:	No
Exporter of Spent Lead Acid Batteries:	No
Recycler Activity Without Storage:	No
Manifest Broker:	No
Sub-Part P Indicator:	No

Hazardous Waste Summary:
Waste Code: D008

LPGS TANFORAN LLC (Continued) **1027470347**

Waste Description: Lead

Handler - Owner Operator:
Owner/Operator Indicator: Operator
Owner/Operator Name: LPGS TANFORAN LLC
Legal Status: Private
Date Became Current: 20221026
Date Ended Current: Not reported
Owner/Operator Address: 644 MENLO PARK AVENUE
Owner/Operator City,State,Zip: MENLO PARK, CA 94025
Owner/Operator Telephone: 650-665-7085
Owner/Operator Telephone Ext: Not reported
Owner/Operator Fax: Not reported
Owner/Operator Email: MARCUS@LANE-PARTNERS.COM

Owner/Operator Indicator: Owner
Owner/Operator Name: LPGS TANFORAN LLC
Legal Status: Private
Date Became Current: 20221026
Date Ended Current: Not reported
Owner/Operator Address: 644 MENLO PARK AVENUE
Owner/Operator City,State,Zip: MENLO PARK, CA 94025
Owner/Operator Telephone: 650-665-7085
Owner/Operator Telephone Ext: Not reported
Owner/Operator Fax: Not reported
Owner/Operator Email: MARCUS@LANE-PARTNERS.COM

Historic Generators:
Receive Date: 20230202
Handler Name: SOUTHLINE - LPGS TANFORAN LLC
Federal Waste Generator Description: Not a generator, verified
State District Owner: Not reported
Large Quantity Handler of Universal Waste: No
Recognized Trader Importer: No
Recognized Trader Exporter: No
Spent Lead Acid Battery Importer: No
Spent Lead Acid Battery Exporter: No
Current Record: Yes
Non Storage Recycler Activity: No
Electronic Manifest Broker: No

Receive Date: 20221026
Handler Name: SOUTHLINE - LPGS TANFORAN LLC
Federal Waste Generator Description: Large Quantity Generator
State District Owner: Not reported
Large Quantity Handler of Universal Waste: No
Recognized Trader Importer: No
Recognized Trader Exporter: No
Spent Lead Acid Battery Importer: No
Spent Lead Acid Battery Exporter: No
Current Record: No
Non Storage Recycler Activity: No
Electronic Manifest Broker: No

List of NAICS Codes and Descriptions:
NAICS Code: 332999

LPGS TANFORAN LLC (Continued) **1027470347**

NAICS Description: ALL OTHER MISCELLANEOUS FABRICATED METAL PRODUCT MANUFACTURING

Facility Has Received Notices of Violations:
Violations: No Violations Found

Evaluation Action Summary:
Evaluations: No Evaluations Found

E MANIFEST:

Manifest Tracking Number:	024372803JJK
Last Updated Date:	20221126
Shipped Date:	20221004
Received Date:	20221027
Manifest Status:	Signed
Submission Type:	DataImage5Copy
Origin Type:	Service
Generator EPA ID:	CAP000346023
Generator Name:	Lpgs Tanforan Llc
Generator Location Street Number:	Not reported
Generator Location Street 1:	40 TANFORAN AVENUE
Generator Location Street 2:	Not reported
Generator Location City:	SOUTH SAN FRANCISCO
Generator Location State:	CA
Generator Location Zip:	94088
Generator Mail Street Number:	Not reported
Generator Mail Street 1:	644 MENLO AVENUE
Generator Mail Street 2:	Not reported
Generator Mail City:	MENLO PARK
Generator Mail Zip:	94025
Generator Mail State:	CA
Generator Contact Company Name:	Not reported
Designated Facility EPA ID:	IDD073114654
Designated Facility Name:	Us Ecology Idaho, Inc.
Designated Facility Mail Street Number:	Not reported
Designated Facility Mail Street 1:	Not reported
Designated Facility Mail Street 2:	20400 LEMLEY ROAD
Designated Facility Mail City:	GRAND VIEW
Designated Facility Mail Zip:	83624
Designated Facility Mail State:	ID
Designated Facility Location Street Number:	Not reported
Designated Facility Location Street 1:	20400 LEMLEY ROAD
Designated Facility Location Street 2:	Not reported
Designated Facility Location City:	GRAND VIEW
Designated Facility Location Zip:	83624
Designated Facility Location State:	ID
Designated Facility Contact Company Name:	Not reported
Manifest Residue Indicator:	N
Rejection Indicator:	N

Manifest Tracking Number:	024372804JJK
Last Updated Date:	20221126
Shipped Date:	20221004
Received Date:	20221027
Manifest Status:	Signed
Submission Type:	DataImage5Copy

LPGS TANFORAN LLC (Continued) **1027470347**

Origin Type:	Service
Generator EPA ID:	CAP000346023
Generator Name:	Lpgs Tanforan Llc
Generator Location Street Number:	Not reported
Generator Location Street 1:	40 TANFORAN AVENUE
Generator Location Street 2:	Not reported
Generator Location City:	SOUTH SAN FRANCISCO
Generator Location State:	CA
Generator Location Zip:	94088
Generator Mail Street Number:	Not reported
Generator Mail Street 1:	644 MENLO AVENUE
Generator Mail Street 2:	Not reported
Generator Mail City:	MENLO PARK
Generator Mail Zip:	94025
Generator Mail State:	CA
Generator Contact Company Name:	Not reported
Designated Facility EPA ID:	IDD073114654
Designated Facility Name:	Us Ecology Idaho, Inc.
Designated Facility Mail Street Number:	Not reported
Designated Facility Mail Street 1:	Not reported
Designated Facility Mail Street 2:	20400 LEMLEY ROAD
Designated Facility Mail City:	GRAND VIEW
Designated Facility Mail Zip:	83624
Designated Facility Mail State:	ID
Designated Facility Location Street Number:	Not reported
Designated Facility Location Street 1:	20400 LEMLEY ROAD
Designated Facility Location Street 2:	Not reported
Designated Facility Location City:	GRAND VIEW
Designated Facility Location Zip:	83624
Designated Facility Location State:	ID
Designated Facility Contact Company Name:	Not reported
Manifest Residue Indicator:	N
Rejection Indicator:	N

Manifest Tracking Number:	024372805JJK
Last Updated Date:	20221105
Shipped Date:	20221004
Received Date:	20221025
Manifest Status:	Signed
Submission Type:	DataImage5Copy
Origin Type:	Service
Generator EPA ID:	CAP000346023
Generator Name:	Lpgs Tanforan Llc
Generator Location Street Number:	Not reported
Generator Location Street 1:	40 TANFORAN AVENUE
Generator Location Street 2:	Not reported
Generator Location City:	SOUTH SAN FRANCISCO
Generator Location State:	CA
Generator Location Zip:	94088
Generator Mail Street Number:	Not reported
Generator Mail Street 1:	644 MENLO AVENUE
Generator Mail Street 2:	Not reported
Generator Mail City:	MENLO PARK
Generator Mail Zip:	94025
Generator Mail State:	CA
Generator Contact Company Name:	Not reported
Designated Facility EPA ID:	IDD073114654

LPGS TANFORAN LLC (Continued) **1027470347**

Designated Facility Name:	Us Ecology Idaho, Inc.
Designated Facility Mail Street Number:	Not reported
Designated Facility Mail Street 1:	Not reported
Designated Facility Mail Street 2:	20400 LEMLEY ROAD
Designated Facility Mail City:	GRAND VIEW
Designated Facility Mail Zip:	83624
Designated Facility Mail State:	ID
Designated Facility Location Street Number:	Not reported
Designated Facility Location Street 1:	20400 LEMLEY ROAD
Designated Facility Location Street 2:	Not reported
Designated Facility Location City:	GRAND VIEW
Designated Facility Location Zip:	83624
Designated Facility Location State:	ID
Designated Facility Contact Company Name:	Not reported
Manifest Residue Indicator:	N
Rejection Indicator:	N

Manifest Tracking Number:	024372806JJK
Last Updated Date:	20221126
Shipped Date:	20221004
Received Date:	20221027
Manifest Status:	Signed
Submission Type:	DataImage5Copy
Origin Type:	Service
Generator EPA ID:	CAP000346023
Generator Name:	Lpgs Tanforan Llc
Generator Location Street Number:	Not reported
Generator Location Street 1:	40 TANFORAN AVENUE
Generator Location Street 2:	Not reported
Generator Location City:	SOUTH SAN FRANCISCO
Generator Location State:	CA
Generator Location Zip:	94088
Generator Mail Street Number:	Not reported
Generator Mail Street 1:	644 MENLO AVENUE
Generator Mail Street 2:	Not reported
Generator Mail City:	MENLO PARK
Generator Mail Zip:	94025
Generator Mail State:	CA
Generator Contact Company Name:	Not reported
Designated Facility EPA ID:	IDD073114654
Designated Facility Name:	Us Ecology Idaho, Inc.
Designated Facility Mail Street Number:	Not reported
Designated Facility Mail Street 1:	Not reported
Designated Facility Mail Street 2:	20400 LEMLEY ROAD
Designated Facility Mail City:	GRAND VIEW
Designated Facility Mail Zip:	83624
Designated Facility Mail State:	ID
Designated Facility Location Street Number:	Not reported
Designated Facility Location Street 1:	20400 LEMLEY ROAD
Designated Facility Location Street 2:	Not reported
Designated Facility Location City:	GRAND VIEW
Designated Facility Location Zip:	83624
Designated Facility Location State:	ID
Designated Facility Contact Company Name:	Not reported
Manifest Residue Indicator:	N
Rejection Indicator:	N

LPGS TANFORAN LLC (Continued) **1027470347**

Manifest Tracking Number:	024372807JJK
Last Updated Date:	20221126
Shipped Date:	20221004
Received Date:	20221027
Manifest Status:	Signed
Submission Type:	DataImage5Copy
Origin Type:	Service
Generator EPA ID:	CAP000346023
Generator Name:	Lpgs Tanforan Llc
Generator Location Street Number:	Not reported
Generator Location Street 1:	40 TANFORAN AVENUE
Generator Location Street 2:	Not reported
Generator Location City:	SOUTH SAN FRANCISCO
Generator Location State:	CA
Generator Location Zip:	94088
Generator Mail Street Number:	Not reported
Generator Mail Street 1:	644 MENLO AVENUE
Generator Mail Street 2:	Not reported
Generator Mail City:	MENLO PARK
Generator Mail Zip:	94025
Generator Mail State:	CA
Generator Contact Company Name:	Not reported
Designated Facility EPA ID:	IDD073114654
Designated Facility Name:	Us Ecology Idaho, Inc.
Designated Facility Mail Street Number:	Not reported
Designated Facility Mail Street 1:	Not reported
Designated Facility Mail Street 2:	20400 LEMLEY ROAD
Designated Facility Mail City:	GRAND VIEW
Designated Facility Mail Zip:	83624
Designated Facility Mail State:	ID
Designated Facility Location Street Number:	Not reported
Designated Facility Location Street 1:	20400 LEMLEY ROAD
Designated Facility Location Street 2:	Not reported
Designated Facility Location City:	GRAND VIEW
Designated Facility Location Zip:	83624
Designated Facility Location State:	ID
Designated Facility Contact Company Name:	Not reported
Manifest Residue Indicator:	N
Rejection Indicator:	N

Manifest Tracking Number:	024372808JJK
Last Updated Date:	20221126
Shipped Date:	20221006
Received Date:	20221027
Manifest Status:	Signed
Submission Type:	DataImage5Copy
Origin Type:	Service
Generator EPA ID:	CAP000346023
Generator Name:	Lpgs Tanforan Llc
Generator Location Street Number:	Not reported
Generator Location Street 1:	40 TANFORAN AVENUE
Generator Location Street 2:	Not reported
Generator Location City:	SOUTH SAN FRANCISCO
Generator Location State:	CA
Generator Location Zip:	94088
Generator Mail Street Number:	Not reported
Generator Mail Street 1:	644 MENLO AVENUE

LPGS TANFORAN LLC (Continued) **1027470347**

Generator Mail Street 2:	Not reported
Generator Mail City:	MENLO PARK
Generator Mail Zip:	94025
Generator Mail State:	CA
Generator Contact Company Name:	Not reported
Designated Facility EPA ID:	IDD073114654
Designated Facility Name:	Us Ecology Idaho, Inc.
Designated Facility Mail Street Number:	Not reported
Designated Facility Mail Street 1:	Not reported
Designated Facility Mail Street 2:	20400 LEMLEY ROAD
Designated Facility Mail City:	GRAND VIEW
Designated Facility Mail Zip:	83624
Designated Facility Mail State:	ID
Designated Facility Location Street Number:	Not reported
Designated Facility Location Street 1:	20400 LEMLEY ROAD
Designated Facility Location Street 2:	Not reported
Designated Facility Location City:	GRAND VIEW
Designated Facility Location Zip:	83624
Designated Facility Location State:	ID
Designated Facility Contact Company Name:	Not reported
Manifest Residue Indicator:	N
Rejection Indicator:	N

Manifest Tracking Number:	024372809JJK
Last Updated Date:	20221126
Shipped Date:	20221004
Received Date:	20221027
Manifest Status:	Signed
Submission Type:	DataImage5Copy
Origin Type:	Service
Generator EPA ID:	CAP000346023
Generator Name:	Lpgs Tanforan Llc
Generator Location Street Number:	Not reported
Generator Location Street 1:	40 TANFORAN AVENUE
Generator Location Street 2:	Not reported
Generator Location City:	SOUTH SAN FRANCISCO
Generator Location State:	CA
Generator Location Zip:	94088
Generator Mail Street Number:	Not reported
Generator Mail Street 1:	644 MENLO AVENUE
Generator Mail Street 2:	Not reported
Generator Mail City:	MENLO PARK
Generator Mail Zip:	94025
Generator Mail State:	CA
Generator Contact Company Name:	Not reported
Designated Facility EPA ID:	IDD073114654
Designated Facility Name:	Us Ecology Idaho, Inc.
Designated Facility Mail Street Number:	Not reported
Designated Facility Mail Street 1:	Not reported
Designated Facility Mail Street 2:	20400 LEMLEY ROAD
Designated Facility Mail City:	GRAND VIEW
Designated Facility Mail Zip:	83624
Designated Facility Mail State:	ID
Designated Facility Location Street Number:	Not reported
Designated Facility Location Street 1:	20400 LEMLEY ROAD
Designated Facility Location Street 2:	Not reported
Designated Facility Location City:	GRAND VIEW

LPGS TANFORAN LLC (Continued) **1027470347**

Designated Facility Location Zip:	83624
Designated Facility Location State:	ID
Designated Facility Contact Company Name:	Not reported
Manifest Residue Indicator:	N
Rejection Indicator:	N
Manifest Tracking Number:	024372810JJK
Last Updated Date:	20221112
Shipped Date:	20221004
Received Date:	20221027
Manifest Status:	Signed
Submission Type:	DataImage5Copy
Origin Type:	Service
Generator EPA ID:	CAP000346023
Generator Name:	Lpgs Tanforan Llc
Generator Location Street Number:	Not reported
Generator Location Street 1:	40 TANFORAN AVENUE
Generator Location Street 2:	Not reported
Generator Location City:	SOUTH SAN FRANCISCO
Generator Location State:	CA
Generator Location Zip:	94088
Generator Mail Street Number:	Not reported
Generator Mail Street 1:	644 MENLO AVENUE
Generator Mail Street 2:	Not reported
Generator Mail City:	MENLO PARK
Generator Mail Zip:	94025
Generator Mail State:	CA
Generator Contact Company Name:	Not reported
Designated Facility EPA ID:	IDD073114654
Designated Facility Name:	Us Ecology Idaho, Inc.
Designated Facility Mail Street Number:	Not reported
Designated Facility Mail Street 1:	Not reported
Designated Facility Mail Street 2:	20400 LEMLEY ROAD
Designated Facility Mail City:	GRAND VIEW
Designated Facility Mail Zip:	83624
Designated Facility Mail State:	ID
Designated Facility Location Street Number:	Not reported
Designated Facility Location Street 1:	20400 LEMLEY ROAD
Designated Facility Location Street 2:	Not reported
Designated Facility Location City:	GRAND VIEW
Designated Facility Location Zip:	83624
Designated Facility Location State:	ID
Designated Facility Contact Company Name:	Not reported
Manifest Residue Indicator:	N
Rejection Indicator:	N
Manifest Tracking Number:	024372811JJK
Last Updated Date:	20221126
Shipped Date:	20221004
Received Date:	20221027
Manifest Status:	Signed
Submission Type:	DataImage5Copy
Origin Type:	Service
Generator EPA ID:	CAP000346023
Generator Name:	Lpgs Tanforan Llc
Generator Location Street Number:	Not reported
Generator Location Street 1:	40 TANFORAN AVENUE

LPGS TANFORAN LLC (Continued) **1027470347**

Generator Location Street 2:	Not reported
Generator Location City:	SOUTH SAN FRANCISCO
Generator Location State:	CA
Generator Location Zip:	94088
Generator Mail Street Number:	Not reported
Generator Mail Street 1:	644 MENLO AVENUE
Generator Mail Street 2:	Not reported
Generator Mail City:	MENLO PARK
Generator Mail Zip:	94025
Generator Mail State:	CA
Generator Contact Company Name:	Not reported
Designated Facility EPA ID:	IDD073114654
Designated Facility Name:	Us Ecology Idaho, Inc.
Designated Facility Mail Street Number:	Not reported
Designated Facility Mail Street 1:	Not reported
Designated Facility Mail Street 2:	20400 LEMLEY ROAD
Designated Facility Mail City:	GRAND VIEW
Designated Facility Mail Zip:	83624
Designated Facility Mail State:	ID
Designated Facility Location Street Number:	Not reported
Designated Facility Location Street 1:	20400 LEMLEY ROAD
Designated Facility Location Street 2:	Not reported
Designated Facility Location City:	GRAND VIEW
Designated Facility Location Zip:	83624
Designated Facility Location State:	ID
Designated Facility Contact Company Name:	Not reported
Manifest Residue Indicator:	N
Rejection Indicator:	N

Manifest Tracking Number:	024372812JJK
Last Updated Date:	20221126
Shipped Date:	20221004
Received Date:	20221027
Manifest Status:	Signed
Submission Type:	DataImage5Copy
Origin Type:	Service
Generator EPA ID:	CAP000346023
Generator Name:	Lpgs Tanforan Llc
Generator Location Street Number:	Not reported
Generator Location Street 1:	40 TANFORAN AVENUE
Generator Location Street 2:	Not reported
Generator Location City:	SOUTH SAN FRANCISCO
Generator Location State:	CA
Generator Location Zip:	94088
Generator Mail Street Number:	Not reported
Generator Mail Street 1:	644 MENLO AVENUE
Generator Mail Street 2:	Not reported
Generator Mail City:	MENLO PARK
Generator Mail Zip:	94025
Generator Mail State:	CA
Generator Contact Company Name:	Not reported
Designated Facility EPA ID:	IDD073114654
Designated Facility Name:	Us Ecology Idaho, Inc.
Designated Facility Mail Street Number:	Not reported
Designated Facility Mail Street 1:	Not reported
Designated Facility Mail Street 2:	20400 LEMLEY ROAD
Designated Facility Mail City:	GRAND VIEW

LPGS TANFORAN LLC (Continued) **1027470347**

Designated Facility Mail Zip:	83624
Designated Facility Mail State:	ID
Designated Facility Location Street Number:	Not reported
Designated Facility Location Street 1:	20400 LEMLEY ROAD
Designated Facility Location Street 2:	Not reported
Designated Facility Location City:	GRAND VIEW
Designated Facility Location Zip:	83624
Designated Facility Location State:	ID
Designated Facility Contact Company Name:	Not reported
Manifest Residue Indicator:	N
Rejection Indicator:	N

Manifest Tracking Number:	024375044JJK
Last Updated Date:	20230120
Shipped Date:	20221213
Received Date:	20221214
Manifest Status:	Signed
Submission Type:	DataImage5Copy
Origin Type:	Service
Generator EPA ID:	CAP000346023
Generator Name:	Lpgs Tanforan Llc
Generator Location Street Number:	Not reported
Generator Location Street 1:	40 TANFORAN AVE
Generator Location Street 2:	Not reported
Generator Location City:	SOUTH SAN FRANCISCO
Generator Location State:	CA
Generator Location Zip:	94080
Generator Mail Street Number:	Not reported
Generator Mail Street 1:	644 MENLO AVE
Generator Mail Street 2:	Not reported
Generator Mail City:	MENLO PARK
Generator Mail Zip:	94025
Generator Mail State:	CA
Generator Contact Company Name:	Not reported
Designated Facility EPA ID:	NVT330010000
Designated Facility Name:	Us Ecology Nevada, Inc.
Designated Facility Mail Street Number:	Not reported
Designated Facility Mail Street 1:	Not reported
Designated Facility Mail Street 2:	HWY 95 11 MILES S. OF BEATTY
Designated Facility Mail City:	BEATTY
Designated Facility Mail Zip:	89003
Designated Facility Mail State:	NV
Designated Facility Location Street Number:	Not reported
Designated Facility Location Street 1:	HWY 95 11 MILES S. OF BEATTY
Designated Facility Location Street 2:	Not reported
Designated Facility Location City:	BEATTY
Designated Facility Location Zip:	89003
Designated Facility Location State:	NV
Designated Facility Contact Company Name:	Not reported
Manifest Residue Indicator:	N
Rejection Indicator:	N

Federal Waste:

Manifest Tracking Number:	017536431FLE
Waste Line Number:	1
Federal Waste Code:	D008
Federal Waste:	LEAD

LPGS TANFORAN LLC (Continued) **1027470347**

State Waste:
- Manifest Tracking Number: 017536431FLE
- Waste Line Number: 1
- State Waste Code Owner: CA
- State Waste Code: 611
- State Waste: Contaminated soil from site clean-ups

Transporter:
- Manifest Tracking Number: 017536431FLE
- Transporter Line Number: 1
- Transporter EPA ID: CAR000183913
- Transporter Name: Belshire Environmental Services

Waste Line:
- Manifest Tracking Number: 017536431FLE
- Waste Line Number: 1
- U.S. DOT Hazardous Indicator: Y
- U.S. DOT ID Number: NA3077
- U.S. DOT Description: Na3077, Hazardous Waste, Solid, N.O.S., (Lead), 9, Pg Iii
- Non-Hazardous Waste Description: Not reported
- Number of Containers: 13
- Container Type Code: DM
- Container Type Description: Metal drums, barrels, kegs
- Waste Quantity: 8000
- Quantity Unit of Measure Code: P
- Quantity Unit of Measure Description: Pounds
- Waste Quantity, in Tons: 4
- Acute Waste Quantity, in Tons: 0
- Non-Acute Waste Quantity, in Tons: 4
- Waste Quantity, in Kilograms: 3628.12
- Acute Waste Quantity, in Kilograms: 0
- Non-Acute Waste Quantity, in Kilorgrams: 3628.12
- Management Method Code: H132
- Management Method Description: LANDFILL (WITH PRIOR TREATMENT AND/OR STABILIZATION)
- Waste Residue Indicator: N
- Quantity Discrepancy Indicator: N
- Waste Type Discrepancy Indicator: N
- Waste Density: Not reported
- Waste Density Unit of Measure Code: Not reported
- Waste Density Unit of Measure Description: Not reported
- Form Code: Not reported
- Form Code Description: Not reported
- Source Code: Not reported
- Source Code Description: Not reported
- Waste Minimization Code: Not reported
- Waste Minimization Code Description: Not reported
- Consent Number: Not reported
- EPA Waste Indicator: Y

Click this hyperlink while viewing on your computer to access
2 additional US EManifest: record(s) in the EDR Site Report.

K177 **SOUTHLINE - LPGS TANFORAN LLC** **FINDS** **1027657058**
NNE **PFAS ECHO** **N/A**
< 1/8 **SOUTH SAN FRANCISCO, CA**
0.071 mi.
373 ft. **Site 5 of 13 in cluster K**

Relative:
Lower

Actual:
31 ft.

FINDS:
Registry ID: 110071380056

Click Here for FRS Facility Detail Report:

Environmental Interest/Information System:
The Resource Conservation and Recovery Act Information System (RCRAInfo) is EPA's comprehensive information system in support of the Resource Conservation and Recovery Act (RCRA) of 1976 and the Hazardous and Solid Waste Amendments (HSWA) of 1984. It tracks many types of information about generators, transporters, treaters, storers, and disposers of hazardous waste.

Click this hyperlink while viewing on your computer to access additional FINDS: detail in the EDR Site Report.

PFAS ECHO:

Name:	Southline - Lpgs Tanforan Llc
Address:	Not reported
City,State,Zip:	SOUTH SAN FRANCISCO, CA
Latitude:	37.639893
Longitude:	-122.415345
Count:	1
County:	SAN MATEO
Status:	Active
Region:	09
Industry:	Metal Machinery Mfg

ECHO Facility Report:

Facility Percent Minority:	71.506
Facility Derived Tribes:	Lytton Rancheria of California - 22 mile(s)
Facility Population:	5090.65
EPA Programs:	RCRA
Federal Facility:	No
Federal Agency:	-
Facility FIPS Code:	06081
Facility Indian Country Flag:	N
Facility Collection Method:	GDT-ADDRESS MATCHING (GEOCODING)
Facility Derived HUC:	18050004
Facility Derived WBD:	180500040903
Facility Derived CD113:	14
Facility Derived CB2010:	060816023001106
Facility Major Flag:	-
Facility Active Flag:	Y
Facility Inspection Count:	0
Facility Date Last Inspection:	-
Facility Days Last Inspection:	-
Facility Informal Count:	0
Facility Date Last Informal Action:	-
Facility Formal Action Count:	0
Facility Date Last Formal Action:	-
Facility Total Penalties:	0
Facility Penalty Count:	-
Facility Date Last Penalty:	-

SOUTHLINE - LPGS TANFORAN LLC (Continued) **1027657058**

Facility Last Penalty AMT:	-
Facility QTRS With NC:	0
Facility Programs With SNC:	0
Facility Compliance Status:	No Violation Identified
Facility SNC Flag:	N
AIR Flag:	N
NPDES Flag:	N
SDWIS Flag:	N
RCRA Flag:	Y
TRI Flag:	N
GHG Flag:	N
AIR IDS:	-
CAA Permit Types:	-
CAA NAICS:	-
CAA SICS:	-
NPDES IDS:	-
CWA Permit Types:	-
CWA NAICS:	-
CWA SICS:	-
RCRA IDS:	CAP000346023
RCRA Permit Types:	LQG
RCRA NAICS:	332999
SDWA IDS:	-
SDWA System Types:	-
SDWA Compliance Status:	-
SDWA SNC Flag:	N
TRI IDS:	-
TRI Releases Transfers:	-
TRI On Site Releases:	-
TRI Off Site Transfers:	-
TRI Reporter:	-
Facility IMP Water Flag:	-
EJSCREEN Flag US:	Y

EJSCREEN Report:

K178 **SHIFT TECHNOLOGIES** **RCRA NonGen / NLR** **1025877678**
NNE **40 TANOFRAN** **E MANIFEST** **CAL000450816**
< 1/8 **SOUTH SAN FRANCISCO, CA 94080**
0.071 mi.
373 ft. **Site 6 of 13 in cluster K**

Relative: **Lower**
Actual: **31 ft.**

RCRA Listings:

Date Form Received by Agency:	20191122
Handler Name:	Shift Technologies
Handler Address:	40 Tanofran Ave
Handler City,State,Zip:	SOUTH SAN FRANCISCO, CA 94080
EPA ID:	CAL000450816
Contact Name:	RICHARD CHAN
Contact Address:	40 TANOFRAN AVE
Contact City,State,Zip:	SOUTH SAN FRANCISCO, CA 94080
Contact Telephone:	408-592-0390
Contact Fax:	Not reported
Contact Email:	RICHARD.CHAN@SHIFT.COM
Contact Title:	Not reported
EPA Region:	09
Land Type:	Not reported
Federal Waste Generator Description:	Not a generator, verified

SHIFT TECHNOLOGIES (Continued) **1025877678**

Non-Notifier:	Not reported
Biennial Report Cycle:	Not reported
Accessibility:	Not reported
Active Site Indicator:	Not reported
State District Owner:	Not reported
State District:	Not reported
Mailing Address:	40 TANOFRAN AVE
Mailing City,State,Zip:	SOUTH SAN FRANCISCO, CA 94080
Owner Name:	Shift Operations Llc
Owner Type:	Other
Operator Name:	Richard Chan
Operator Type:	Other
Short-Term Generator Activity:	No
Importer Activity:	No
Mixed Waste Generator:	No
Transporter Activity:	No
Transfer Facility Activity:	No
Recycler Activity with Storage:	No
Small Quantity On-Site Burner Exemption:	No
Smelting Melting and Refining Furnace Exemption:	No
Underground Injection Control:	No
Off-Site Waste Receipt:	No
Universal Waste Indicator:	No
Universal Waste Destination Facility:	No
Federal Universal Waste:	No
Active Site State-Reg Handler:	---
Federal Facility Indicator:	Not reported
Hazardous Secondary Material Indicator:	N
Sub-Part K Indicator:	Not reported
2018 GPRA Permit Baseline:	Not on the Baseline
2018 GPRA Renewals Baseline:	Not on the Baseline
202 GPRA Corrective Action Baseline:	No
Subject to Corrective Action Universe:	No
Non-TSDFs Where RCRA CA has Been Imposed Universe:	No
Corrective Action Priority Ranking:	No NCAPS ranking
Environmental Control Indicator:	No
Institutional Control Indicator:	No
Human Exposure Controls Indicator:	N/A
Groundwater Controls Indicator:	N/A
Significant Non-Complier Universe:	No
Unaddressed Significant Non-Complier Universe:	No
Addressed Significant Non-Complier Universe:	No
Significant Non-Complier With a Compliance Schedule Universe:	No
Financial Assurance Required:	Not reported
Handler Date of Last Change:	20191122
Recognized Trader-Importer:	No
Recognized Trader-Exporter:	No
Importer of Spent Lead Acid Batteries:	No
Exporter of Spent Lead Acid Batteries:	No
Recycler Activity Without Storage:	No
Manifest Broker:	No
Sub-Part P Indicator:	No

Handler - Owner Operator:
Owner/Operator Indicator: Operator
Owner/Operator Name: RICHARD CHAN

SHIFT TECHNOLOGIES (Continued) **1025877678**

Legal Status:	Other
Date Became Current:	Not reported
Date Ended Current:	Not reported
Owner/Operator Address:	40 TANOFRAN AVE
Owner/Operator City,State,Zip:	SOUTH SAN FRANCISCO, CA 94080
Owner/Operator Telephone:	408-592-0390
Owner/Operator Telephone Ext:	Not reported
Owner/Operator Fax:	Not reported
Owner/Operator Email:	Not reported
Owner/Operator Indicator:	Owner
Owner/Operator Name: SHIFT OPERATIONS LLC	
Legal Status:	Other
Date Became Current:	Not reported
Date Ended Current:	Not reported
Owner/Operator Address:	2525 16TH ST STE 310
Owner/Operator City,State,Zip:	SAN FRANCISCO, CA 94103
Owner/Operator Telephone:	855-744-1445
Owner/Operator Telephone Ext:	Not reported
Owner/Operator Fax:	Not reported
Owner/Operator Email:	Not reported

Historic Generators:

Receive Date:	20191122
Handler Name: SHIFT TECHNOLOGIES	
Federal Waste Generator Description:	Not a generator, verified
State District Owner:	Not reported
Large Quantity Handler of Universal Waste:	No
Recognized Trader Importer:	No
Recognized Trader Exporter:	No
Spent Lead Acid Battery Importer:	No
Spent Lead Acid Battery Exporter:	No
Current Record:	Yes
Non Storage Recycler Activity:	Not reported
Electronic Manifest Broker:	Not reported

List of NAICS Codes and Descriptions:

NAICS Code:	541511
NAICS Description:	CUSTOM COMPUTER PROGRAMMING SERVICES

Facility Has Received Notices of Violations:

Violations:	No Violations Found

Evaluation Action Summary:

Evaluations:	No Evaluations Found

E MANIFEST:

Manifest Tracking Number:	023858910JJK
Last Updated Date:	20220604
Shipped Date:	20220414
Received Date:	20220505
Manifest Status:	Signed
Submission Type:	DataImage5Copy
Origin Type:	Service

SHIFT TECHNOLOGIES (Continued) **1025877678**

Generator EPA ID:	CAL000450816
Generator Name:	Shift Technologies
Generator Location Street Number:	Not reported
Generator Location Street 1:	40 TANFORAN AVENUE
Generator Location Street 2:	Not reported
Generator Location City:	SOUTH SAN FRANCISCO
Generator Location State:	CA
Generator Location Zip:	94080
Generator Mail Street Number:	Not reported
Generator Mail Street 1:	40 TANFORAN AVENUE
Generator Mail Street 2:	Not reported
Generator Mail City:	SOUTH SAN FRANCISCO
Generator Mail Zip:	94080
Generator Mail State:	CA
Generator Contact Company Name:	Not reported
Designated Facility EPA ID:	NVT330010000
Designated Facility Name:	Us Ecology Nevada, Inc.
Designated Facility Mail Street Number:	Not reported
Designated Facility Mail Street 1:	Not reported
Designated Facility Mail Street 2:	HWY 95 11 MILES S. OF BEATTY
Designated Facility Mail City:	BEATTY
Designated Facility Mail Zip:	89003
Designated Facility Mail State:	NV
Designated Facility Location Street Number:	Not reported
Designated Facility Location Street 1:	HWY 95 11 MILES S. OF BEATTY
Designated Facility Location Street 2:	Not reported
Designated Facility Location City:	BEATTY
Designated Facility Location Zip:	89003
Designated Facility Location State:	NV
Designated Facility Contact Company Name:	Not reported
Manifest Residue Indicator:	N
Rejection Indicator:	N

Manifest Tracking Number:	023858910JJK
Last Updated Date:	20220604
Shipped Date:	20220414
Received Date:	20220505
Manifest Status:	Signed
Submission Type:	DataImage5Copy
Origin Type:	Service
Generator EPA ID:	CAL000450816
Generator Name:	Shift Technologies
Generator Location Street Number:	Not reported
Generator Location Street 1:	40 TANFORAN AVENUE
Generator Location Street 2:	Not reported
Generator Location City:	SOUTH SAN FRANCISCO
Generator Location State:	CA
Generator Location Zip:	94080
Generator Mail Street Number:	Not reported
Generator Mail Street 1:	40 TANFORAN AVENUE
Generator Mail Street 2:	Not reported
Generator Mail City:	SOUTH SAN FRANCISCO
Generator Mail Zip:	94080
Generator Mail State:	CA
Generator Contact Company Name:	Not reported
Designated Facility EPA ID:	NVT330010000
Designated Facility Name:	Us Ecology Nevada, Inc.

SHIFT TECHNOLOGIES (Continued) **1025877678**

Designated Facility Mail Street Number:	Not reported
Designated Facility Mail Street 1:	Not reported
Designated Facility Mail Street 2:	HWY 95 11 MILES S. OF BEATTY
Designated Facility Mail City:	BEATTY
Designated Facility Mail Zip:	89003
Designated Facility Mail State:	NV
Designated Facility Location Street Number:	Not reported
Designated Facility Location Street 1:	HWY 95 11 MILES S. OF BEATTY
Designated Facility Location Street 2:	Not reported
Designated Facility Location City:	BEATTY
Designated Facility Location Zip:	89003
Designated Facility Location State:	NV
Designated Facility Contact Company Name:	Not reported
Manifest Residue Indicator:	N
Rejection Indicator:	N

Manifest Tracking Number:	023858911JJK
Last Updated Date:	20220523
Shipped Date:	20220414
Received Date:	20220426
Manifest Status:	Signed
Submission Type:	DataImage5Copy
Origin Type:	Service
Generator EPA ID:	CAL000450816
Generator Name:	Shift Technologies
Generator Location Street Number:	Not reported
Generator Location Street 1:	40 TANOFRAN
Generator Location Street 2:	Not reported
Generator Location City:	SOUTH SAN FRANCISCO
Generator Location State:	CA
Generator Location Zip:	94080
Generator Mail Street Number:	Not reported
Generator Mail Street 1:	40 TANOFRAN
Generator Mail Street 2:	Not reported
Generator Mail City:	SOUTH SAN FRANCISCO
Generator Mail Zip:	94080
Generator Mail State:	CA
Generator Contact Company Name:	Not reported
Designated Facility EPA ID:	CAT080013352
Designated Facility Name:	World Oil Recycling
Designated Facility Mail Street Number:	2000
Designated Facility Mail Street 1:	CA90222 CA037US 2000
Designated Facility Mail Street 2:	N. ALAMEDA STREET
Designated Facility Mail City:	COMPTON
Designated Facility Mail Zip:	90222
Designated Facility Mail State:	CA
Designated Facility Location Street Number:	2000
Designated Facility Location Street 1:	N. ALAMEDA STREET
Designated Facility Location Street 2:	Not reported
Designated Facility Location City:	COMPTON
Designated Facility Location Zip:	90222-0000
Designated Facility Location State:	CA
Designated Facility Contact Company Name:	Not reported
Manifest Residue Indicator:	N
Rejection Indicator:	N

Manifest Tracking Number:	023858912JJK

SHIFT TECHNOLOGIES (Continued) **1025877678**

Last Updated Date:	20220519
Shipped Date:	20220414
Received Date:	20220502
Manifest Status:	Signed
Submission Type:	DataImage5Copy
Origin Type:	Web
Generator EPA ID:	CAL000450816
Generator Name:	Shift Technologies
Generator Location Street Number:	Not reported
Generator Location Street 1:	40 TANOFRAN AVE
Generator Location Street 2:	Not reported
Generator Location City:	SOUTH SAN FRANCISCO
Generator Location State:	CA
Generator Location Zip:	94080
Generator Mail Street Number:	Not reported
Generator Mail Street 1:	40 TANOFRAN AVE
Generator Mail Street 2:	Not reported
Generator Mail City:	SOUTH SAN FRANCISCO
Generator Mail Zip:	94080
Generator Mail State:	CA
Generator Contact Company Name:	Not reported
Designated Facility EPA ID:	CAD008252405
Designated Facility Name:	Pacific Resource Recovery Services Inc
Designated Facility Mail Street Number:	3150
Designated Facility Mail Street 1:	CA90023 CA037US 3150
Designated Facility Mail Street 2:	EAST PICO BLVD
Designated Facility Mail City:	LOS ANGELES
Designated Facility Mail Zip:	90023
Designated Facility Mail State:	CA
Designated Facility Location Street Number:	3150
Designated Facility Location Street 1:	EAST PICO BLVD
Designated Facility Location Street 2:	Not reported
Designated Facility Location City:	LOS ANGELES
Designated Facility Location Zip:	90023-0000
Designated Facility Location State:	CA
Designated Facility Contact Company Name:	Not reported
Manifest Residue Indicator:	N
Rejection Indicator:	N

Manifest Tracking Number:	023858913JJK
Last Updated Date:	20220512
Shipped Date:	20220414
Received Date:	20220429
Manifest Status:	Signed
Submission Type:	DataImage5Copy
Origin Type:	Web
Generator EPA ID:	CAL000450816
Generator Name:	Shift Technologies
Generator Location Street Number:	Not reported
Generator Location Street 1:	40 TANOFRAN AVE
Generator Location Street 2:	Not reported
Generator Location City:	SOUTH SAN FRANCISCO
Generator Location State:	CA
Generator Location Zip:	94080
Generator Mail Street Number:	Not reported
Generator Mail Street 1:	40 TANOFRAN AVE
Generator Mail Street 2:	Not reported

SHIFT TECHNOLOGIES (Continued) **1025877678**

Generator Mail City:	SOUTH SAN FRANCISCO
Generator Mail Zip:	94080
Generator Mail State:	CA
Generator Contact Company Name:	Not reported
Designated Facility EPA ID:	TXD055135388
Designated Facility Name:	Set Environmental
Designated Facility Mail Street Number:	5738
Designated Facility Mail Street 1:	Not reported
Designated Facility Mail Street 2:	5738 CHESWOOD ST
Designated Facility Mail City:	HOUSTON
Designated Facility Mail Zip:	77087-4002
Designated Facility Mail State:	TX
Designated Facility Location Street Number:	5738
Designated Facility Location Street 1:	5738 CHESWOOD ST
Designated Facility Location Street 2:	Not reported
Designated Facility Location City:	HOUSTON
Designated Facility Location Zip:	77087-4002
Designated Facility Location State:	TX
Designated Facility Contact Company Name:	Not reported
Manifest Residue Indicator:	N
Rejection Indicator:	N

Manifest Tracking Number:	015291897FLE
Last Updated Date:	20201006
Shipped Date:	20200904
Received Date:	20200915
Manifest Status:	Signed
Submission Type:	DataImage5Copy
Origin Type:	Service
Generator EPA ID:	CAL000450816
Generator Name:	Shift Technologies
Generator Location Street Number:	Not reported
Generator Location Street 1:	40 TANFORAN AVE
Generator Location Street 2:	Not reported
Generator Location City:	SOUTH SAN FRANCISCO
Generator Location State:	CA
Generator Location Zip:	94080
Generator Mail Street Number:	Not reported
Generator Mail Street 1:	40 TANFORAN AVE
Generator Mail Street 2:	Not reported
Generator Mail City:	SOUTH SAN FRANCISCO
Generator Mail Zip:	94080
Generator Mail State:	CA
Generator Contact Company Name:	Not reported
Designated Facility EPA ID:	CAT080013352
Designated Facility Name:	World Oil Recycling
Designated Facility Mail Street Number:	2000
Designated Facility Mail Street 1:	CA90222 CA037US 2000
Designated Facility Mail Street 2:	N. ALAMEDA STREET
Designated Facility Mail City:	COMPTON
Designated Facility Mail Zip:	90222
Designated Facility Mail State:	CA
Designated Facility Location Street Number:	2000
Designated Facility Location Street 1:	N. ALAMEDA STREET
Designated Facility Location Street 2:	Not reported
Designated Facility Location City:	COMPTON
Designated Facility Location Zip:	90222-0000

SHIFT TECHNOLOGIES (Continued) **1025877678**

Designated Facility Location State:	CA
Designated Facility Contact Company Name:	Not reported
Manifest Residue Indicator:	N
Rejection Indicator:	N
Manifest Tracking Number:	015291957FLE
Last Updated Date:	20201202
Shipped Date:	20201027
Received Date:	20201110
Manifest Status:	Signed
Submission Type:	DataImage5Copy
Origin Type:	Service
Generator EPA ID:	CAL000450816
Generator Name:	Shift Technologies
Generator Location Street Number:	Not reported
Generator Location Street 1:	40 TANOFRAN AVE
Generator Location Street 2:	Not reported
Generator Location City:	SOUTH SAN FRANCISCO
Generator Location State:	CA
Generator Location Zip:	94080
Generator Mail Street Number:	Not reported
Generator Mail Street 1:	40 TANOFRAN AVE
Generator Mail Street 2:	Not reported
Generator Mail City:	SOUTH SAN FRANCISCO
Generator Mail Zip:	94080
Generator Mail State:	CA
Generator Contact Company Name:	Not reported
Designated Facility EPA ID:	CAT080013352
Designated Facility Name:	World Oil Recycling
Designated Facility Mail Street Number:	2000
Designated Facility Mail Street 1:	CA90222 CA037US 2000
Designated Facility Mail Street 2:	N. ALAMEDA STREET
Designated Facility Mail City:	COMPTON
Designated Facility Mail Zip:	90222
Designated Facility Mail State:	CA
Designated Facility Location Street Number:	2000
Designated Facility Location Street 1:	N. ALAMEDA STREET
Designated Facility Location Street 2:	Not reported
Designated Facility Location City:	COMPTON
Designated Facility Location Zip:	90222-0000
Designated Facility Location State:	CA
Designated Facility Contact Company Name:	Not reported
Manifest Residue Indicator:	N
Rejection Indicator:	N
Manifest Tracking Number:	015291999FLE
Last Updated Date:	20201211
Shipped Date:	20201110
Received Date:	20201124
Manifest Status:	Signed
Submission Type:	DataImage5Copy
Origin Type:	Service
Generator EPA ID:	CAL000450816
Generator Name:	Shift Technologies
Generator Location Street Number:	Not reported
Generator Location Street 1:	40 TANOFRAN AVE
Generator Location Street 2:	Not reported

SHIFT TECHNOLOGIES (Continued) **1025877678**

Generator Location City:	SOUTH SAN FRANCISCO
Generator Location State:	CA
Generator Location Zip:	94080
Generator Mail Street Number:	Not reported
Generator Mail Street 1:	40 TANOFRAN AVE
Generator Mail Street 2:	Not reported
Generator Mail City:	SOUTH SAN FRANCISCO
Generator Mail Zip:	94080
Generator Mail State:	CA
Generator Contact Company Name:	Not reported
Designated Facility EPA ID:	CAT080013352
Designated Facility Name:	World Oil Recycling
Designated Facility Mail Street Number:	2000
Designated Facility Mail Street 1:	CA90222 CA037US 2000
Designated Facility Mail Street 2:	N. ALAMEDA STREET
Designated Facility Mail City:	COMPTON
Designated Facility Mail Zip:	90222
Designated Facility Mail State:	CA
Designated Facility Location Street Number:	2000
Designated Facility Location Street 1:	N. ALAMEDA STREET
Designated Facility Location Street 2:	Not reported
Designated Facility Location City:	COMPTON
Designated Facility Location Zip:	90222-0000
Designated Facility Location State:	CA
Designated Facility Contact Company Name:	Not reported
Manifest Residue Indicator:	N
Rejection Indicator:	N

Manifest Tracking Number:	015292045FLE
Last Updated Date:	20201103
Shipped Date:	20200929
Received Date:	20201013
Manifest Status:	Signed
Submission Type:	DataImage5Copy
Origin Type:	Service
Generator EPA ID:	CAL000450816
Generator Name:	Shift Technologies
Generator Location Street Number:	Not reported
Generator Location Street 1:	40 TANOFRAN AVE
Generator Location Street 2:	Not reported
Generator Location City:	SOUTH SAN FRANCISCO
Generator Location State:	CA
Generator Location Zip:	94080
Generator Mail Street Number:	Not reported
Generator Mail Street 1:	40 TANOFRAN AVE
Generator Mail Street 2:	Not reported
Generator Mail City:	SOUTH SAN FRANCISCO
Generator Mail Zip:	94080
Generator Mail State:	CA
Generator Contact Company Name:	Not reported
Designated Facility EPA ID:	CAT080013352
Designated Facility Name:	World Oil Recycling
Designated Facility Mail Street Number:	2000
Designated Facility Mail Street 1:	CA90222 CA037US 2000
Designated Facility Mail Street 2:	N. ALAMEDA STREET
Designated Facility Mail City:	COMPTON
Designated Facility Mail Zip:	90222

SHIFT TECHNOLOGIES (Continued) **1025877678**

Designated Facility Mail State:	CA
Designated Facility Location Street Number:	2000
Designated Facility Location Street 1:	N. ALAMEDA STREET
Designated Facility Location Street 2:	Not reported
Designated Facility Location City:	COMPTON
Designated Facility Location Zip:	90222-0000
Designated Facility Location State:	CA
Designated Facility Contact Company Name:	Not reported
Manifest Residue Indicator:	N
Rejection Indicator:	N

Manifest Tracking Number:	015292059FLE
Last Updated Date:	20201117
Shipped Date:	20201016
Received Date:	20201027
Manifest Status:	Signed
Submission Type:	DataImage5Copy
Origin Type:	Service
Generator EPA ID:	CAL000450816
Generator Name:	Shift Technologies
Generator Location Street Number:	Not reported
Generator Location Street 1:	40 TANOFRAN AVE
Generator Location Street 2:	Not reported
Generator Location City:	SOUTH SAN FRANCISCO
Generator Location State:	CA
Generator Location Zip:	94080
Generator Mail Street Number:	Not reported
Generator Mail Street 1:	40 TANOFRAN AVE
Generator Mail Street 2:	Not reported
Generator Mail City:	SOUTH SAN FRANCISCO
Generator Mail Zip:	94080
Generator Mail State:	CA
Generator Contact Company Name:	Not reported
Designated Facility EPA ID:	CAT080013352
Designated Facility Name:	World Oil Recycling
Designated Facility Mail Street Number:	2000
Designated Facility Mail Street 1:	CA90222 CA037US 2000
Designated Facility Mail Street 2:	N. ALAMEDA STREET
Designated Facility Mail City:	COMPTON
Designated Facility Mail Zip:	90222
Designated Facility Mail State:	CA
Designated Facility Location Street Number:	2000
Designated Facility Location Street 1:	N. ALAMEDA STREET
Designated Facility Location Street 2:	Not reported
Designated Facility Location City:	COMPTON
Designated Facility Location Zip:	90222-0000
Designated Facility Location State:	CA
Designated Facility Contact Company Name:	Not reported
Manifest Residue Indicator:	N
Rejection Indicator:	N

Manifest Tracking Number:	015292110FLE
Last Updated Date:	20210112
Shipped Date:	20201215
Received Date:	20201222
Manifest Status:	Signed
Submission Type:	DataImage5Copy

SHIFT TECHNOLOGIES (Continued) **1025877678**

Origin Type:	Service
Generator EPA ID:	CAL000450816
Generator Name:	Shift Technologies
Generator Location Street Number:	Not reported
Generator Location Street 1:	40 TANFORAN AVE
Generator Location Street 2:	Not reported
Generator Location City:	SOUTH SAN FRANCISCO
Generator Location State:	CA
Generator Location Zip:	94080
Generator Mail Street Number:	Not reported
Generator Mail Street 1:	40 TANFORAN AVE
Generator Mail Street 2:	Not reported
Generator Mail City:	SOUTH SAN FRANCISCO
Generator Mail Zip:	94080
Generator Mail State:	CA
Generator Contact Company Name:	Not reported
Designated Facility EPA ID:	CAT080013352
Designated Facility Name:	World Oil Recycling
Designated Facility Mail Street Number:	2000
Designated Facility Mail Street 1:	CA90222 CA037US 2000
Designated Facility Mail Street 2:	N. ALAMEDA STREET
Designated Facility Mail City:	COMPTON
Designated Facility Mail Zip:	90222
Designated Facility Mail State:	CA
Designated Facility Location Street Number:	2000
Designated Facility Location Street 1:	N. ALAMEDA STREET
Designated Facility Location Street 2:	Not reported
Designated Facility Location City:	COMPTON
Designated Facility Location Zip:	90222-0000
Designated Facility Location State:	CA
Designated Facility Contact Company Name:	Not reported
Manifest Residue Indicator:	N
Rejection Indicator:	N

State Waste:

Manifest Tracking Number:	015292176FLE
Waste Line Number:	1
State Waste Code Owner:	CA
State Waste Code:	221
State Waste:	Waste oil and mixed oil

Manifest Tracking Number:	015292176FLE
Waste Line Number:	2
State Waste Code Owner:	CA
State Waste Code:	343
State Waste:	Unspecified organic liquid mixture

Transporter:

Manifest Tracking Number:	015292176FLE
Transporter Line Number:	1
Transporter EPA ID:	CAR000206086
Transporter Name:	North State Environmental Inc

Waste Line:

Manifest Tracking Number:	015292176FLE
Waste Line Number:	1

SHIFT TECHNOLOGIES (Continued) **1025877678**

U.S. DOT Hazardous Indicator:	N
U.S. DOT ID Number:	Not reported
U.S. DOT Description:	Not reported
Non-Hazardous Waste Description:	NON-RCRA HAZARDOUS WASTE LIQUID (USED OIL)
Number of Containers:	4
Container Type Code:	DM
Container Type Description:	Metal drums, barrels, kegs
Waste Quantity:	220
Quantity Unit of Measure Code:	G
Quantity Unit of Measure Description:	Gallons
Waste Quantity, in Tons:	0.9174312
Acute Waste Quantity, in Tons:	0
Non-Acute Waste Quantity, in Tons:	0.9174312
Waste Quantity, in Kilograms:	832.13763
Acute Waste Quantity, in Kilograms:	0
Non-Acute Waste Quantity, in Kilorgrams:	832.13763
Management Method Code:	H039
Management Method Description:	OTHER RECOVERY OR RECLAMATION FOR REUSE
Waste Residue Indicator:	N
Quantity Discrepancy Indicator:	N
Waste Type Discrepancy Indicator:	N
Waste Density:	Not reported
Waste Density Unit of Measure Code:	Not reported
Waste Density Unit of Measure Description:	Not reported
Form Code:	Not reported
Form Code Description:	Not reported
Source Code:	Not reported
Source Code Description:	Not reported
Waste Minimization Code:	Not reported
Waste Minimization Code Description:	Not reported
Consent Number:	Not reported
EPA Waste Indicator:	N

Manifest Tracking Number:	015292176FLE
Waste Line Number:	2
U.S. DOT Hazardous Indicator:	N
U.S. DOT ID Number:	Not reported
U.S. DOT Description:	Not reported
Non-Hazardous Waste Description:	NON-RCRA HAZARDOUS WASTE LIQUID (USED COOLANT)
Number of Containers:	1
Container Type Code:	DM
Container Type Description:	Metal drums, barrels, kegs
Waste Quantity:	55
Quantity Unit of Measure Code:	G
Quantity Unit of Measure Description:	Gallons
Waste Quantity, in Tons:	0.2293578
Acute Waste Quantity, in Tons:	0
Non-Acute Waste Quantity, in Tons:	0.2293578
Waste Quantity, in Kilograms:	208.03441
Acute Waste Quantity, in Kilograms:	0
Non-Acute Waste Quantity, in Kilorgrams:	208.03441
Management Method Code:	H039
Management Method Description:	OTHER RECOVERY OR RECLAMATION FOR REUSE
Waste Residue Indicator:	N
Quantity Discrepancy Indicator:	N
Waste Type Discrepancy Indicator:	N
Waste Density:	Not reported

SHIFT TECHNOLOGIES (Continued) **1025877678**

Waste Density Unit of Measure Code:	Not reported
Waste Density Unit of Measure Description:	Not reported
Form Code:	Not reported
Form Code Description:	Not reported
Source Code:	Not reported
Source Code Description:	Not reported
Waste Minimization Code:	Not reported
Waste Minimization Code Description:	Not reported
Consent Number:	Not reported
EPA Waste Indicator:	N

Click this hyperlink while viewing on your computer to access
110 additional US EManifest: record(s) in the EDR Site Report.

I179 **RED LOBSTER RESTAURANT #0549** **San Mateo Co. BI** **S123180188**
WNW **1210 EL CAMINO REAL** **N/A**
< 1/8 **SAN BRUNO, CA 94066**
0.075 mi.
397 ft. **Site 4 of 10 in cluster I**

Relative: **Higher**
Actual: **56 ft.**

San Mateo Co. BI:

Name:	RED LOBSTER RESTAURANT #0549
Address:	1210 EL CAMINO REAL
City,State,Zip:	SAN BRUNO, CA 94066
Region:	SAN MATEO
Facility ID:	FA0009788
Prog Element Code:	STORMWATER ANNUAL INSPECTION FEE
Record Id:	PR0043940
Description:	STORMWATER ANNUAL FEE - INSP FREQ EVERY 2 YRS
Facility Status:	Inactive, non-billable
Program Category:	STORMWATER

I180 **RED LOBSTER #549** **San Mateo Co. BI** **S107677925**
WNW **1210 EL CAMINO REAL** **N/A**
< 1/8 **SAN BRUNO, CA 94066**
0.075 mi.
397 ft. **Site 5 of 10 in cluster I**

Relative: **Higher**
Actual: **56 ft.**

San Mateo Co. BI:

Name:	RED LOBSTER 0549
Address:	1210 EL CAMINO REAL
City,State,Zip:	SAN BRUNO, CA 94066
Region:	SAN MATEO
Facility ID:	FA0056020
Prog Element Code:	STORMWATER ANNUAL INSPECTION FEE
Record Id:	PR0077212
Description:	STORMWATER ANNUAL FEE - INSP FREQ EVERY 2 YRS
Facility Status:	Inactive, non-billable
Program Category:	STORMWATER

Name:	RED LOBSTER 0549
Address:	1210 EL CAMINO REAL
City,State,Zip:	SAN BRUNO, CA 94066
Region:	SAN MATEO
Facility ID:	FA0056020
Prog Element Code:	STORES MV FUELS OR WASTE ONLY

RED LOBSTER #549 (Continued) **S107677925**

Record Id:	PR0082001
Description:	STORES MV FUELS OR WASTE ONLY
Facility Status:	Active, billable
Program Category:	BUSINESS PLAN PROGRAM
Name:	RED LOBSTER #549
Address:	1210 EL CAMINO REAL
City,State,Zip:	SAN BRUNO, CA 94066
Region:	SAN MATEO
Facility ID:	FA0029617
Prog Element Code:	STORMWATER ANNUAL INSPECTION FEE
Record Id:	PR0050575
Description:	STORMWATER ANNUAL FEE - INSP FREQ EVERY 2 YRS
Facility Status:	Inactive, non-billable
Program Category:	STORMWATER
Name:	RED LOBSTER #549
Address:	1210 EL CAMINO REAL
City,State,Zip:	SAN BRUNO, CA 94066
Region:	SAN MATEO
Facility ID:	FA0029617
Prog Element Code:	STORES HAZ MAT <219GAL,1,999LB, 879FT3
Record Id:	PR0050574
Description:	STORES HAZ MAT <219GAL,1,999LB, 879CF
Facility Status:	Inactive, non-billable
Program Category:	BUSINESS PLAN PROGRAM

181
SW
< 1/8
0.078 mi.
412 ft.

AVALON SAN BRUNO III
1099 ADMIRAL CT
SAN BRUNO, CA 94066

RCRA NonGen / NLR **1028903340**
CAL000481024

Relative:
Higher

Actual:
65 ft.

RCRA Listings:

Date Form Received by Agency:	20231010
Handler Name:	Avalon San Bruno Iii
Handler Address:	1099 Admiral Ct
Handler City,State,Zip:	SAN BRUNO, CA 94066
EPA ID:	CAL000481024
Contact Name:	JULITO CAYANAN
Contact Address:	1099 ADMIRAL CT
Contact City,State,Zip:	SAN BRUNO, CA 94066
Contact Telephone:	650-515-2773
Contact Fax:	Not reported
Contact Email:	JULITO_CAYANAN@AVALONBAY.COM
Contact Title:	Not reported
EPA Region:	09
Land Type:	Not reported
Federal Waste Generator Description:	Not a generator, verified
Non-Notifier:	Not reported
Biennial Report Cycle:	Not reported
Accessibility:	Not reported
Active Site Indicator:	Not reported
State District Owner:	Not reported
State District:	Not reported
Mailing Address:	4040 WILSON BLVD STE 1000
Mailing City,State,Zip:	ARLINGTON, VA 22203
Owner Name:	Avalonbay Communities Inc

AVALON SAN BRUNO III (Continued) **1028903340**

Owner Type:	Other
Operator Name:	Julito Cayanan
Operator Type:	Other
Short-Term Generator Activity:	No
Importer Activity:	No
Mixed Waste Generator:	No
Transporter Activity:	No
Transfer Facility Activity:	No
Recycler Activity with Storage:	No
Small Quantity On-Site Burner Exemption:	No
Smelting Melting and Refining Furnace Exemption:	No
Underground Injection Control:	No
Off-Site Waste Receipt:	No
Universal Waste Indicator:	No
Universal Waste Destination Facility:	No
Federal Universal Waste:	No
Active Site State-Reg Handler:	---
Federal Facility Indicator:	Not reported
Hazardous Secondary Material Indicator:	N
Sub-Part K Indicator:	Not reported
2018 GPRA Permit Baseline:	Not on the Baseline
2018 GPRA Renewals Baseline:	Not on the Baseline
202 GPRA Corrective Action Baseline:	No
Subject to Corrective Action Universe:	No
Non-TSDFs Where RCRA CA has Been Imposed Universe:	No
Corrective Action Priority Ranking:	No NCAPS ranking
Environmental Control Indicator:	No
Institutional Control Indicator:	No
Human Exposure Controls Indicator:	N/A
Groundwater Controls Indicator:	N/A
Significant Non-Complier Universe:	No
Unaddressed Significant Non-Complier Universe:	No
Addressed Significant Non-Complier Universe:	No
Significant Non-Complier With a Compliance Schedule Universe:	No
Financial Assurance Required:	Not reported
Handler Date of Last Change:	20231013
Recognized Trader-Importer:	No
Recognized Trader-Exporter:	No
Importer of Spent Lead Acid Batteries:	No
Exporter of Spent Lead Acid Batteries:	No
Recycler Activity Without Storage:	No
Manifest Broker:	No
Sub-Part P Indicator:	No

Handler - Owner Operator:

Owner/Operator Indicator:	Operator
Owner/Operator Name: JULITO CAYANAN	
Legal Status:	Other
Date Became Current:	Not reported
Date Ended Current:	Not reported
Owner/Operator Address:	1099 ADMIRAL CT
Owner/Operator City,State,Zip:	SAN BRUNO, CA 94066
Owner/Operator Telephone:	650-515-2773
Owner/Operator Telephone Ext:	Not reported
Owner/Operator Fax:	Not reported
Owner/Operator Email:	Not reported

AVALON SAN BRUNO III (Continued) **1028903340**

Owner/Operator Indicator: Owner
Owner/Operator Name: AVALONBAY COMMUNITIES INC
Legal Status: Other
Date Became Current: Not reported
Date Ended Current: Not reported
Owner/Operator Address: 4040 WILSON BLVD STE 1000
Owner/Operator City,State,Zip: ARLINGTON, VA 22203
Owner/Operator Telephone: 703-329-6300
Owner/Operator Telephone Ext: Not reported
Owner/Operator Fax: Not reported
Owner/Operator Email: Not reported

Historic Generators:
Receive Date: 20231010
Handler Name: AVALON SAN BRUNO III
Federal Waste Generator Description: Not a generator, verified
State District Owner: Not reported
Large Quantity Handler of Universal Waste: No
Recognized Trader Importer: No
Recognized Trader Exporter: No
Spent Lead Acid Battery Importer: No
Spent Lead Acid Battery Exporter: No
Current Record: Yes
Non Storage Recycler Activity: No
Electronic Manifest Broker: No

List of NAICS Codes and Descriptions:
NAICS Code: 531110
NAICS Description: LESSORS OF RESIDENTIAL BUILDINGS AND DWELLINGS

Facility Has Received Notices of Violations:
Violations: No Violations Found

Evaluation Action Summary:
Evaluations: No Evaluations Found

---

182 ESE < 1/8 0.080 mi. 420 ft. **BART HERMAN STREET VENTILATION STRUCTURE (HSS)** **San Mateo Co. BI** **S117976192**
1001 HERMAN **N/A**
SAN BRUNO, CA 94066

Relative: Lower
Actual: 32 ft.

San Mateo Co. BI:
Name: BART HERMAN STREET VENTILATION STRUCTURE (HSS)
Address: 1001 HERMAN
City,State,Zip: SAN BRUNO, CA 94066
Region: SAN MATEO
Facility ID: FA0058014
Prog Element Code: STORMWATER ANNUAL INSPECTION FEE
Record Id: PR0082072
Description: STORMWATER ANNUAL FEE - INSP FREQ EVERY 2 YRS
Facility Status: Inactive, non-billable
Program Category: STORMWATER

Name: BART HERMAN STREET VENTILATION STRUCTURE (HSS)

BART HERMAN STREET VENTILATION STRUCTURE (HSS) (Continued) **S117976192**

Address: 1001 HERMAN
City,State,Zip: SAN BRUNO, CA 94066
Region: SAN MATEO
Facility ID: FA0058014
Prog Element Code: STORES HAZ MAT <219GAL,1,999LB, 879FT3
Record Id: PR0080485
Description: STORES HAZ MAT <219GAL,1,999LB, 879CF
Facility Status: Active, billable
Program Category: BUSINESS PLAN PROGRAM

L183 **LOWES #1019** **San Mateo Co. BI** **S113117890**
NNW **1340 EL CAMINO REAL** **HWTS** **N/A**
< 1/8 **SAN BRUNO, CA 94066** **HAZNET**
0.080 mi.
425 ft. **Site 1 of 4 in cluster L**

Relative: Higher
Actual: 47 ft.

San Mateo Co. BI:
Name: LOWE'S #1019
Address: 1340 EL CAMINO REAL
City,State,Zip: SAN BRUNO, CA 94066
Region: SAN MATEO
Facility ID: FA0028701
Prog Element Code: STORMWATER ANNUAL INSPECTION FEE
Record Id: PR0048063
Description: STORMWATER ANNUAL FEE - INSP FREQ EVERY 2 YRS
Facility Status: Inactive, non-billable
Program Category: STORMWATER

Name: LOWE'S #1019
Address: 1340 EL CAMINO REAL
City,State,Zip: SAN BRUNO, CA 94066
Region: SAN MATEO
Facility ID: FA0028701
Prog Element Code: GEN <1 TONS HAZ WASTE/YR
Record Id: PR0048062
Description: GEN <1 TONS HAZ WASTE/YR
Facility Status: Active, billable
Program Category: HAZARDOUS WASTE PROGRAM

Name: LOWE'S #1019
Address: 1340 EL CAMINO REAL
City,State,Zip: SAN BRUNO, CA 94066
Region: SAN MATEO
Facility ID: FA0028701
Prog Element Code: STORES HAZ MAT <1,199GAL,9,999LB,4,799FT3
Record Id: PR0048061
Description: STORES HAZ MAT <1,199GAL,9,999LB,4,799CF
Facility Status: Active, billable
Program Category: BUSINESS PLAN PROGRAM

Name: LOWE'S #1019
Address: 1340 EL CAMINO REAL
City,State,Zip: SAN BRUNO, CA 94066
Region: SAN MATEO
Facility ID: FA0028701
Prog Element Code: 2352
Record Id: PR0080396
Description: TIER I: TANK STOR CAP =>1,320 & <5,000 GAL

LOWES #1019 (Continued) **S113117890**

Facility Status: Active, billable
Program Category: ABOVE GROUND PETROLEUM STORAGE (AST)

HWTS:
Name: LOWES #1019
Address: 1340 EL CAMINO REAL
Address 2: Not reported
City,State,Zip: SAN BRUNO, CA 94066
EPA ID: CAL000244919
Inactive Date: 01/25/2018
Create Date: 02/19/2002
Last Act Date: Not reported
Mailing Name: Not reported
Mailing Address: 1000 LOWE'S BLVD
Mailing Address 2: Not reported
Mailing City,State,Zip: MOORESVILLE, NC 281170000
Owner Name: LOWES HOME CENTERS, LLC
Owner Address: 1000 LOWE'S BLVD
Owner Address 2: Not reported
Owner City,State,Zip: MOORESVILLE, NC 281170000
Owner Phone: Not reported
Owner Fax: Not reported
Contact Name: ROB GASS
Contact Address: 1000 LOWE'S BLVD
Contact Address 2: Not reported
City,State,Zip: MOORESVILLE, NC 28117
Contact Phone: Not reported
Contact Fax: Not reported
Facility Status: Inactive
Facility Type: PERMANENT
Category: STATE
Latitude: 37.637165
Longitude: -122.421411

NAICS:
EPA ID: CAL000244919
Create Date: 2005-03-08 14:50:00.000
NAICS Code: 44419
NAICS Description: Other Building Material Dealers
Issued EPA ID Date: 2002-02-19 00:00:00
Inactive Date: 2018-01-25 00:00:00
Facility Name: LOWES #1019
Facility Address: 1340 EL CAMINO REAL
Facility Address 2: Not reported
Facility City: SAN BRUNO
Facility County: Not reported
Facility State: CA
Facility Zip: 940660000

HAZNET:
Name: LOWES #1019
Address: 1340 EL CAMINO REAL
Address 2: Not reported
City,State,Zip: SAN BRUNO, CA 281170000
Contact: ROB GASS
Telephone: 7047586033

LOWES #1019 (Continued) **S113117890**

Mailing Name:	Not reported
Mailing Address:	1000 LOWE'S BLVD
Year:	2018
Gepaid:	CAL000244919
TSD EPA ID:	CAD008364432
CA Waste Code:	214 - Unspecified solvent mixture
Disposal Method:	H141 - Storage, Bulking, And/Or Transfer Off Site--No Treatment/Reovery (H010-H129) Or (H131-H135)
Tons:	0.00900
Year:	2018
Gepaid:	CAL000244919
TSD EPA ID:	CAD008364432
CA Waste Code:	331 - Off-specification, aged or surplus organics
Disposal Method:	H141 - Storage, Bulking, And/Or Transfer Off Site--No Treatment/Reovery (H010-H129) Or (H131-H135)
Tons:	0.26350
Year:	2017
Gepaid:	CAL000244919
TSD EPA ID:	CAD008364432
CA Waste Code:	122 - Alkaline solution without metals pH >= 12.5
Disposal Method:	H141 - Storage, Bulking, And/Or Transfer Off Site--No Treatment/Reovery (H010-H129) Or (H131-H135)
Tons:	0.093
Year:	2017
Gepaid:	CAL000244919
TSD EPA ID:	CAD008364432
CA Waste Code:	331 - Off-specification, aged or surplus organics
Disposal Method:	H141 - Storage, Bulking, And/Or Transfer Off Site--No Treatment/Reovery (H010-H129) Or (H131-H135)
Tons:	0.2835
Year:	2017
Gepaid:	CAL000244919
TSD EPA ID:	NVD980895338
CA Waste Code:	331 - Off-specification, aged or surplus organics
Disposal Method:	H141 - Storage, Bulking, And/Or Transfer Off Site--No Treatment/Reovery (H010-H129) Or (H131-H135)
Tons:	0.66
Year:	2017
Gepaid:	CAL000244919
TSD EPA ID:	NVD980895338
CA Waste Code:	791 - Liquids with pH <= 2
Disposal Method:	H121 - Neutralization Only
Tons:	0.073
Year:	2016
Gepaid:	CAL000244919
TSD EPA ID:	NVD980895338
CA Waste Code:	214 - Unspecified solvent mixture
Disposal Method:	H141 - Storage, Bulking, And/Or Transfer Off Site--No Treatment/Reovery (H010-H129) Or (H131-H135)
Tons:	0.0165

LOWES #1019 (Continued) **S113117890**

Year:	2016
Gepaid:	CAL000244919
TSD EPA ID:	NVD980895338
CA Waste Code:	331 - Off-specification, aged or surplus organics
Disposal Method:	H141 - Storage, Bulking, And/Or Transfer Off Site--No Treatment/Reovery (H010-H129) Or (H131-H135)
Tons:	0.8495

Year:	2015
Gepaid:	CAL000244919
TSD EPA ID:	NVD980895338
CA Waste Code:	352 - Other organic solids
Disposal Method:	H141 - Storage, Bulking, And/Or Transfer Off Site--No Treatment/Reovery (H010-H129) Or (H131-H135)
Tons:	0.0875

Year:	2015
Gepaid:	CAL000244919
TSD EPA ID:	NVD980895338
CA Waste Code:	331 - Off-specification, aged or surplus organics
Disposal Method:	H141 - Storage, Bulking, And/Or Transfer Off Site--No Treatment/Reovery (H010-H129) Or (H131-H135)
Tons:	1.306

Click this hyperlink while viewing on your computer to access
72 additional CA HAZNET: record(s) in the EDR Site Report.

Additional Information:

Year:	2018
EM Manifest ID:	001648429PSC20170831_D_1
Shipment Date:	8/31/2017
Shipment Date:	8/31/2017
Receipt Date:	9/8/2017
Manifest Number:	001648429PSC
Generator EPA ID:	CAL000244919
Name:	LOWES COMPANIES INC
Address:	Not reported
Address 2:	Not reported
City,State,Zip:	Not reported
Telephone:	Not reported
Contact:	Not reported
Contact Telephone:	Not reported
Contact Email:	Not reported
Transporter 1 EPA ID:	MNS000110924
Transporter Name:	Not reported
Transporter 1 Emergency Number:	Not reported
Transporter 2 EPA ID:	NED986382133
Transporter Name 2:	Not reported
Transporter 2 Emergency Number:	Not reported
TSDF EPA ID:	NVD980895338
TSDF Name:	21ST CENTURY ENVIRONMENTAL MANAGEMENT OF NEVADA LLC
TSDF Address 1:	Not reported
TSDF Address 2:	Not reported
TSDF City,State,Zip:	Not reported
TSDF Telephone:	Not reported
TSDFA EPA ID:	Not reported

LOWES #1019 (Continued) **S113117890**

Waste Code Description: - Not reported
RCRA Code: Not reported
Meth Code: - Not reported
Quantity Tons: Not reported
Waste Quantity: Not reported
Quantity Unit: Not reported

Federal:
Year: 2018
EM Manifest ID: 001648429PSC20170831_D_1
Generator EPA ID: CAL000244919
Shipment Date: 2017-08-31
Manifest Number: 001648429PSC
Line Number: 1
Method Code: H141
Quantity Tons: 0.04750
Quantity Waste: 95.000000
Quantity Unit: P
Number of Containers: 1
Type of Container: NULL
Quantity Type: NULL
Federal Code: D001

Year: 2018
EM Manifest ID: 001648429PSC20170831_D_1
Generator EPA ID: CAL000244919
Shipment Date: 2017-08-31
Manifest Number: 001648429PSC
Line Number: 1
Method Code: H141
Quantity Tons: 0.04750
Quantity Waste: 95.000000
Quantity Unit: P
Number of Containers: 1
Type of Container: NULL
Quantity Type: NULL
Federal Code: D005

Year: 2018
EM Manifest ID: 001648429PSC20170831_D_1
Generator EPA ID: CAL000244919
Shipment Date: 2017-08-31
Manifest Number: 001648429PSC
Line Number: 1
Method Code: H141
Quantity Tons: 0.04750
Quantity Waste: 95.000000
Quantity Unit: P
Number of Containers: 1
Type of Container: NULL
Quantity Type: NULL
Federal Code: D007

Year: 2018
EM Manifest ID: 001648429PSC20170831_D_1
Generator EPA ID: CAL000244919
Shipment Date: 2017-08-31
Manifest Number: 001648429PSC

LOWES #1019 (Continued) **S113117890**

Line Number:	1
Method Code:	H141
Quantity Tons:	0.04750
Quantity Waste:	95.000000
Quantity Unit:	P
Number of Containers:	1
Type of Container:	NULL
Quantity Type:	NULL
Federal Code:	D035
Year:	2018
EM Manifest ID:	001648429PSC20170831_D_1
Generator EPA ID:	CAL000244919
Shipment Date:	2017-08-31
Manifest Number:	001648429PSC
Line Number:	2
Method Code:	H141
Quantity Tons:	0.06350
Quantity Waste:	127.000000
Quantity Unit:	P
Number of Containers:	1
Type of Container:	NULL
Quantity Type:	NULL
Federal Code:	D001
Year:	2018
EM Manifest ID:	001648429PSC20170831_D_1
Generator EPA ID:	CAL000244919
Shipment Date:	2017-08-31
Manifest Number:	001648429PSC
Line Number:	2
Method Code:	H141
Quantity Tons:	0.06350
Quantity Waste:	127.000000
Quantity Unit:	P
Number of Containers:	1
Type of Container:	NULL
Quantity Type:	NULL
Federal Code:	D005
Year:	2018
EM Manifest ID:	001648429PSC20170831_D_1
Generator EPA ID:	CAL000244919
Shipment Date:	2017-08-31
Manifest Number:	001648429PSC
Line Number:	2
Method Code:	H141
Quantity Tons:	0.06350
Quantity Waste:	127.000000
Quantity Unit:	P
Number of Containers:	1
Type of Container:	NULL
Quantity Type:	NULL
Federal Code:	D007
Year:	2018
EM Manifest ID:	001648429PSC20170831_D_1

LOWES #1019 (Continued) **S113117890**

Generator EPA ID:	CAL000244919
Shipment Date:	2017-08-31
Manifest Number:	001648429PSC
Line Number:	2
Method Code:	H141
Quantity Tons:	0.06350
Quantity Waste:	127.000000
Quantity Unit:	P
Number of Containers:	1
Type of Container:	NULL
Quantity Type:	NULL
Federal Code:	D018

Year:	2018
EM Manifest ID:	001648429PSC20170831_D_1
Generator EPA ID:	CAL000244919
Shipment Date:	2017-08-31
Manifest Number:	001648429PSC
Line Number:	2
Method Code:	H141
Quantity Tons:	0.06350
Quantity Waste:	127.000000
Quantity Unit:	P
Number of Containers:	1
Type of Container:	NULL
Quantity Type:	NULL
Federal Code:	D035

Year:	2018
EM Manifest ID:	001648429PSC20170831_D_1
Generator EPA ID:	CAL000244919
Shipment Date:	2017-08-31
Manifest Number:	001648429PSC
Line Number:	3
Method Code:	H141
Quantity Tons:	0.10350
Quantity Waste:	207.000000
Quantity Unit:	P
Number of Containers:	2
Type of Container:	NULL
Quantity Type:	NULL
Federal Code:	D006

Year:	2018
EM Manifest ID:	001648429PSC20170831_D_1
Generator EPA ID:	CAL000244919
Shipment Date:	2017-08-31
Manifest Number:	001648429PSC
Line Number:	3
Method Code:	H141
Quantity Tons:	0.10350
Quantity Waste:	207.000000
Quantity Unit:	P
Number of Containers:	2
Type of Container:	NULL
Quantity Type:	NULL
Federal Code:	D008

LOWES #1019 (Continued) **S113117890**

Year:	2018
EM Manifest ID:	001648429PSC20170831_D_1
Generator EPA ID:	CAL000244919
Shipment Date:	2017-08-31
Manifest Number:	001648429PSC
Line Number:	3
Method Code:	H141
Quantity Tons:	0.10350
Quantity Waste:	207.000000
Quantity Unit:	P
Number of Containers:	2
Type of Container:	NULL
Quantity Type:	NULL
Federal Code:	D011

Year:	2018
EM Manifest ID:	001648429PSC20170831_D_1
Generator EPA ID:	CAL000244919
Shipment Date:	2017-08-31
Manifest Number:	001648429PSC
Line Number:	3
Method Code:	H141
Quantity Tons:	0.10350
Quantity Waste:	207.000000
Quantity Unit:	P
Number of Containers:	2
Type of Container:	NULL
Quantity Type:	NULL
Federal Code:	D016

Year:	2018
EM Manifest ID:	001648429PSC20170831_D_1
Generator EPA ID:	CAL000244919
Shipment Date:	2017-08-31
Manifest Number:	001648429PSC
Line Number:	4
Method Code:	H121
Quantity Tons:	0.00300
Quantity Waste:	6.000000
Quantity Unit:	P
Number of Containers:	1
Type of Container:	NULL
Quantity Type:	NULL
Federal Code:	D002

Year:	2018
EM Manifest ID:	001648429PSC20170831_D_1
Generator EPA ID:	CAL000244919
Shipment Date:	2017-08-31
Manifest Number:	001648429PSC
Line Number:	5
Method Code:	H121
Quantity Tons:	0.00850
Quantity Waste:	17.000000
Quantity Unit:	P
Number of Containers:	1
Type of Container:	NULL

LOWES #1019 (Continued) **S113117890**

Quantity Type:	NULL
Federal Code:	D002

State:

Year:	2018
EM Manifest ID:	001648429PSC20170831_D_1
Generator EPA ID:	CAL000244919
Shipment Date:	2017-08-31
Manifest Number:	001648429PSC
Line Number:	1
Method Code:	H141
Quantity Tons:	0.04750
Quantity Waste:	95.000000
Quantity Unit:	P
Number of Containers:	1
Type of Container:	NULL
Quantity Type:	NULL
State Code:	331

Year:	2018
EM Manifest ID:	001648429PSC20170831_D_1
Generator EPA ID:	CAL000244919
Shipment Date:	2017-08-31
Manifest Number:	001648429PSC
Line Number:	2
Method Code:	H141
Quantity Tons:	0.06350
Quantity Waste:	127.000000
Quantity Unit:	P
Number of Containers:	1
Type of Container:	NULL
Quantity Type:	NULL
State Code:	331

Year:	2018
EM Manifest ID:	001648429PSC20170831_D_1
Generator EPA ID:	CAL000244919
Shipment Date:	2017-08-31
Manifest Number:	001648429PSC
Line Number:	3
Method Code:	H141
Quantity Tons:	0.10350
Quantity Waste:	207.000000
Quantity Unit:	P
Number of Containers:	2
Type of Container:	NULL
Quantity Type:	NULL
State Code:	331

Year:	2018
EM Manifest ID:	001648429PSC20170831_D_1
Generator EPA ID:	CAL000244919
Shipment Date:	2017-08-31
Manifest Number:	001648429PSC
Line Number:	4
Method Code:	H121
Quantity Tons:	0.00300

LOWES #1019 (Continued) **S113117890**

Quantity Waste:	6.000000
Quantity Unit:	P
Number of Containers:	1
Type of Container:	NULL
Quantity Type:	NULL
State Code:	791
Year:	2018
EM Manifest ID:	001648429PSC20170831_D_1
Generator EPA ID:	CAL000244919
Shipment Date:	2017-08-31
Manifest Number:	001648429PSC
Line Number:	5
Method Code:	H121
Quantity Tons:	0.00850
Quantity Waste:	17.000000
Quantity Unit:	P
Number of Containers:	1
Type of Container:	NULL
Quantity Type:	NULL
State Code:	122
Year:	2018
EM Manifest ID:	001648429PSC20170831_D_1
Generator EPA ID:	CAL000244919
Shipment Date:	2017-08-31
Manifest Number:	001648429PSC
Line Number:	6
Method Code:	H141
Quantity Tons:	0.17300
Quantity Waste:	346.000000
Quantity Unit:	P
Number of Containers:	3
Type of Container:	NULL
Quantity Type:	NULL
State Code:	331
Year:	2018
EM Manifest ID:	001648429PSC20170831_D_1
Generator EPA ID:	CAL000244919
Shipment Date:	2017-08-31
Manifest Number:	001648429PSC
Line Number:	7
Method Code:	H141
Quantity Tons:	0.32500
Quantity Waste:	650.000000
Quantity Unit:	P
Number of Containers:	3
Type of Container:	NULL
Quantity Type:	NULL
State Code:	352
Year:	2018
EM Manifest ID:	001561566PSC20170605_D_1
Shipment Date:	6/5/2017
Shipment Date:	6/5/2017

LOWES #1019 (Continued) **S113117890**

Receipt Date:	6/12/2017
Manifest Number:	001561566PSC
Generator EPA ID:	CAL000244919
Name:	LOWES COMPANIES INC
Address:	Not reported
Address 2:	Not reported
City,State,Zip:	Not reported
Telephone:	Not reported
Contact:	Not reported
Contact Telephone:	Not reported
Contact Email:	Not reported
Transporter 1 EPA ID:	MNS000110924
Transporter Name:	Not reported
Transporter 1 Emergency Number:	Not reported
Transporter 2 EPA ID:	NED986382133
Transporter Name 2:	Not reported
Transporter 2 Emergency Number:	Not reported
TSDF EPA ID:	NVD980895338
TSDF Name:	21ST CENTURY ENVIRONMENTAL MANAGEMENT OF NEVADA LLC
TSDF Address 1:	Not reported
TSDF Address 2:	Not reported
TSDF City,State,Zip:	Not reported
TSDF Telephone:	Not reported
TSDFA EPA ID:	Not reported
Waste Code Description:	- Not reported
RCRA Code:	Not reported
Meth Code:	- Not reported
Quantity Tons:	Not reported
Waste Quantity:	Not reported
Quantity Unit:	Not reported

Federal:

Year:	2018
EM Manifest ID:	001561566PSC20170605_D_1
Generator EPA ID:	CAL000244919
Shipment Date:	2017-06-05
Manifest Number:	001561566PSC
Line Number:	1
Method Code:	H141
Quantity Tons:	0.07750
Quantity Waste:	155.000000
Quantity Unit:	P
Number of Containers:	1
Type of Container:	NULL
Quantity Type:	NULL
Federal Code:	D001

Year:	2018
EM Manifest ID:	001561566PSC20170605_D_1
Generator EPA ID:	CAL000244919
Shipment Date:	2017-06-05
Manifest Number:	001561566PSC
Line Number:	1
Method Code:	H141
Quantity Tons:	0.07750
Quantity Waste:	155.000000
Quantity Unit:	P
Number of Containers:	1

LOWES #1019 (Continued) **S113117890**

Type of Container:	NULL
Quantity Type:	NULL
Federal Code:	D005
Year:	2018
EM Manifest ID:	001561566PSC20170605_D_1
Generator EPA ID:	CAL000244919
Shipment Date:	2017-06-05
Manifest Number:	001561566PSC
Line Number:	1
Method Code:	H141
Quantity Tons:	0.07750
Quantity Waste:	155.000000
Quantity Unit:	P
Number of Containers:	1
Type of Container:	NULL
Quantity Type:	NULL
Federal Code:	D007
Year:	2018
EM Manifest ID:	001561566PSC20170605_D_1
Generator EPA ID:	CAL000244919
Shipment Date:	2017-06-05
Manifest Number:	001561566PSC
Line Number:	1
Method Code:	H141
Quantity Tons:	0.07750
Quantity Waste:	155.000000
Quantity Unit:	P
Number of Containers:	1
Type of Container:	NULL
Quantity Type:	NULL
Federal Code:	D035
Year:	2018
EM Manifest ID:	001561566PSC20170605_D_1
Generator EPA ID:	CAL000244919
Shipment Date:	2017-06-05
Manifest Number:	001561566PSC
Line Number:	2
Method Code:	H141
Quantity Tons:	0.00950
Quantity Waste:	19.000000
Quantity Unit:	P
Number of Containers:	1
Type of Container:	NULL
Quantity Type:	NULL
Federal Code:	D001
Year:	2018
EM Manifest ID:	001561566PSC20170605_D_1
Generator EPA ID:	CAL000244919
Shipment Date:	2017-06-05
Manifest Number:	001561566PSC
Line Number:	2
Method Code:	H141
Quantity Tons:	0.00950

LOWES #1019 (Continued) **S113117890**

Quantity Waste:	19.000000
Quantity Unit:	P
Number of Containers:	1
Type of Container:	NULL
Quantity Type:	NULL
Federal Code:	D005
Year:	2018
EM Manifest ID:	001561566PSC20170605_D_1
Generator EPA ID:	CAL000244919
Shipment Date:	2017-06-05
Manifest Number:	001561566PSC
Line Number:	2
Method Code:	H141
Quantity Tons:	0.00950
Quantity Waste:	19.000000
Quantity Unit:	P
Number of Containers:	1
Type of Container:	NULL
Quantity Type:	NULL
Federal Code:	D007
Year:	2018
EM Manifest ID:	001561566PSC20170605_D_1
Generator EPA ID:	CAL000244919
Shipment Date:	2017-06-05
Manifest Number:	001561566PSC
Line Number:	2
Method Code:	H141
Quantity Tons:	0.00950
Quantity Waste:	19.000000
Quantity Unit:	P
Number of Containers:	1
Type of Container:	NULL
Quantity Type:	NULL
Federal Code:	D035
Year:	2018
EM Manifest ID:	001561566PSC20170605_D_1
Generator EPA ID:	CAL000244919
Shipment Date:	2017-06-05
Manifest Number:	001561566PSC
Line Number:	3
Method Code:	H141
Quantity Tons:	0.04400
Quantity Waste:	88.000000
Quantity Unit:	P
Number of Containers:	1
Type of Container:	NULL
Quantity Type:	NULL
Federal Code:	D001
Year:	2018
EM Manifest ID:	001561566PSC20170605_D_1
Generator EPA ID:	CAL000244919
Shipment Date:	2017-06-05
Manifest Number:	001561566PSC

LOWES #1019 (Continued) **S113117890**

Line Number:	3
Method Code:	H141
Quantity Tons:	0.04400
Quantity Waste:	88.000000
Quantity Unit:	P
Number of Containers:	1
Type of Container:	NULL
Quantity Type:	NULL
Federal Code:	D005
Year:	2018
EM Manifest ID:	001561566PSC20170605_D_1
Generator EPA ID:	CAL000244919
Shipment Date:	2017-06-05
Manifest Number:	001561566PSC
Line Number:	3
Method Code:	H141
Quantity Tons:	0.04400
Quantity Waste:	88.000000
Quantity Unit:	P
Number of Containers:	1
Type of Container:	NULL
Quantity Type:	NULL
Federal Code:	D007
Year:	2018
EM Manifest ID:	001561566PSC20170605_D_1
Generator EPA ID:	CAL000244919
Shipment Date:	2017-06-05
Manifest Number:	001561566PSC
Line Number:	3
Method Code:	H141
Quantity Tons:	0.04400
Quantity Waste:	88.000000
Quantity Unit:	P
Number of Containers:	1
Type of Container:	NULL
Quantity Type:	NULL
Federal Code:	D018
Year:	2018
EM Manifest ID:	001561566PSC20170605_D_1
Generator EPA ID:	CAL000244919
Shipment Date:	2017-06-05
Manifest Number:	001561566PSC
Line Number:	3
Method Code:	H141
Quantity Tons:	0.04400
Quantity Waste:	88.000000
Quantity Unit:	P
Number of Containers:	1
Type of Container:	NULL
Quantity Type:	NULL
Federal Code:	D035
Year:	2018
EM Manifest ID:	001561566PSC20170605_D_1

LOWES #1019 (Continued) **S113117890**

Generator EPA ID:	CAL000244919
Shipment Date:	2017-06-05
Manifest Number:	001561566PSC
Line Number:	4
Method Code:	H141
Quantity Tons:	0.07850
Quantity Waste:	157.000000
Quantity Unit:	P
Number of Containers:	1
Type of Container:	NULL
Quantity Type:	NULL
Federal Code:	D001

Year:	2018
EM Manifest ID:	001561566PSC20170605_D_1
Generator EPA ID:	CAL000244919
Shipment Date:	2017-06-05
Manifest Number:	001561566PSC
Line Number:	4
Method Code:	H141
Quantity Tons:	0.07850
Quantity Waste:	157.000000
Quantity Unit:	P
Number of Containers:	1
Type of Container:	NULL
Quantity Type:	NULL
Federal Code:	D005

Year:	2018
EM Manifest ID:	001561566PSC20170605_D_1
Generator EPA ID:	CAL000244919
Shipment Date:	2017-06-05
Manifest Number:	001561566PSC
Line Number:	4
Method Code:	H141
Quantity Tons:	0.07850
Quantity Waste:	157.000000
Quantity Unit:	P
Number of Containers:	1
Type of Container:	NULL
Quantity Type:	NULL
Federal Code:	D007

Year:	2018
EM Manifest ID:	001561566PSC20170605_D_1
Generator EPA ID:	CAL000244919
Shipment Date:	2017-06-05
Manifest Number:	001561566PSC
Line Number:	4
Method Code:	H141
Quantity Tons:	0.07850
Quantity Waste:	157.000000
Quantity Unit:	P
Number of Containers:	1
Type of Container:	NULL
Quantity Type:	NULL
Federal Code:	D018

LOWES #1019 (Continued) **S113117890**

Year:	2018
EM Manifest ID:	001561566PSC20170605_D_1
Generator EPA ID:	CAL000244919
Shipment Date:	2017-06-05
Manifest Number:	001561566PSC
Line Number:	4
Method Code:	H141
Quantity Tons:	0.07850
Quantity Waste:	157.000000
Quantity Unit:	P
Number of Containers:	1
Type of Container:	NULL
Quantity Type:	NULL
Federal Code:	D035

Year:	2018
EM Manifest ID:	001561566PSC20170605_D_1
Generator EPA ID:	CAL000244919
Shipment Date:	2017-06-05
Manifest Number:	001561566PSC
Line Number:	5
Method Code:	H070
Quantity Tons:	0.00550
Quantity Waste:	11.000000
Quantity Unit:	P
Number of Containers:	1
Type of Container:	NULL
Quantity Type:	NULL
Federal Code:	D001

Year:	2018
EM Manifest ID:	001561566PSC20170605_D_1
Generator EPA ID:	CAL000244919
Shipment Date:	2017-06-05
Manifest Number:	001561566PSC
Line Number:	5
Method Code:	H070
Quantity Tons:	0.00550
Quantity Waste:	11.000000
Quantity Unit:	P
Number of Containers:	1
Type of Container:	NULL
Quantity Type:	NULL
Federal Code:	D002

Year:	2018
EM Manifest ID:	001561566PSC20170605_D_1
Generator EPA ID:	CAL000244919
Shipment Date:	2017-06-05
Manifest Number:	001561566PSC
Line Number:	6
Method Code:	H141
Quantity Tons:	0.11400
Quantity Waste:	228.000000
Quantity Unit:	P
Number of Containers:	1
Type of Container:	NULL

LOWES #1019 (Continued) **S113117890**

Quantity Type:	NULL
Federal Code:	D006
Year:	2018
EM Manifest ID:	001561566PSC20170605_D_1
Generator EPA ID:	CAL000244919
Shipment Date:	2017-06-05
Manifest Number:	001561566PSC
Line Number:	6
Method Code:	H141
Quantity Tons:	0.11400
Quantity Waste:	228.000000
Quantity Unit:	P
Number of Containers:	1
Type of Container:	NULL
Quantity Type:	NULL
Federal Code:	D008
Year:	2018
EM Manifest ID:	001561566PSC20170605_D_1
Generator EPA ID:	CAL000244919
Shipment Date:	2017-06-05
Manifest Number:	001561566PSC
Line Number:	6
Method Code:	H141
Quantity Tons:	0.11400
Quantity Waste:	228.000000
Quantity Unit:	P
Number of Containers:	1
Type of Container:	NULL
Quantity Type:	NULL
Federal Code:	D011
Year:	2018
EM Manifest ID:	001561566PSC20170605_D_1
Generator EPA ID:	CAL000244919
Shipment Date:	2017-06-05
Manifest Number:	001561566PSC
Line Number:	6
Method Code:	H141
Quantity Tons:	0.11400
Quantity Waste:	228.000000
Quantity Unit:	P
Number of Containers:	1
Type of Container:	NULL
Quantity Type:	NULL
Federal Code:	D016
Year:	2018
EM Manifest ID:	001561566PSC20170605_D_1
Generator EPA ID:	CAL000244919
Shipment Date:	2017-06-05
Manifest Number:	001561566PSC
Line Number:	7
Method Code:	H141
Quantity Tons:	0.02000
Quantity Waste:	40.000000

LOWES #1019 (Continued) **S113117890**

Quantity Unit:	P
Number of Containers:	1
Type of Container:	NULL
Quantity Type:	NULL
Federal Code:	D006
Year:	2018
EM Manifest ID:	001561566PSC20170605_D_1
Generator EPA ID:	CAL000244919
Shipment Date:	2017-06-05
Manifest Number:	001561566PSC
Line Number:	7
Method Code:	H141
Quantity Tons:	0.02000
Quantity Waste:	40.000000
Quantity Unit:	P
Number of Containers:	1
Type of Container:	NULL
Quantity Type:	NULL
Federal Code:	D008
Year:	2018
EM Manifest ID:	001561566PSC20170605_D_1
Generator EPA ID:	CAL000244919
Shipment Date:	2017-06-05
Manifest Number:	001561566PSC
Line Number:	7
Method Code:	H141
Quantity Tons:	0.02000
Quantity Waste:	40.000000
Quantity Unit:	P
Number of Containers:	1
Type of Container:	NULL
Quantity Type:	NULL
Federal Code:	D011
Year:	2018
EM Manifest ID:	001561566PSC20170605_D_1
Generator EPA ID:	CAL000244919
Shipment Date:	2017-06-05
Manifest Number:	001561566PSC
Line Number:	7
Method Code:	H141
Quantity Tons:	0.02000
Quantity Waste:	40.000000
Quantity Unit:	P
Number of Containers:	1
Type of Container:	NULL
Quantity Type:	NULL
Federal Code:	D016
Year:	2018
EM Manifest ID:	001561566PSC20170605_D_1
Generator EPA ID:	CAL000244919
Shipment Date:	2017-06-05
Manifest Number:	001561566PSC
Line Number:	8

LOWES #1019 (Continued) **S113117890**

Method Code:	H121
Quantity Tons:	0.07200
Quantity Waste:	144.000000
Quantity Unit:	P
Number of Containers:	1
Type of Container:	NULL
Quantity Type:	NULL
Federal Code:	D002
Year:	2018
EM Manifest ID:	001561566PSC20170605_D_1
Generator EPA ID:	CAL000244919
Shipment Date:	2017-06-05
Manifest Number:	001561566PSC
Line Number:	9
Method Code:	H121
Quantity Tons:	0.08650
Quantity Waste:	173.000000
Quantity Unit:	P
Number of Containers:	1
Type of Container:	NULL
Quantity Type:	NULL
Federal Code:	D002

State:

Year:	2018
EM Manifest ID:	001561566PSC20170605_D_1
Generator EPA ID:	CAL000244919
Shipment Date:	2017-06-05
Manifest Number:	001561566PSC
Line Number:	1
Method Code:	H141
Quantity Tons:	0.07750
Quantity Waste:	155.000000
Quantity Unit:	P
Number of Containers:	1
Type of Container:	NULL
Quantity Type:	NULL
State Code:	331
Year:	2018
EM Manifest ID:	001561566PSC20170605_D_1
Generator EPA ID:	CAL000244919
Shipment Date:	2017-06-05
Manifest Number:	001561566PSC
Line Number:	2
Method Code:	H141
Quantity Tons:	0.00950
Quantity Waste:	19.000000
Quantity Unit:	P
Number of Containers:	1
Type of Container:	NULL
Quantity Type:	NULL
State Code:	331
Year:	2018
EM Manifest ID:	001561566PSC20170605_D_1

LOWES #1019 (Continued) **S113117890**

Generator EPA ID:	CAL000244919
Shipment Date:	2017-06-05
Manifest Number:	001561566PSC
Line Number:	3
Method Code:	H141
Quantity Tons:	0.04400
Quantity Waste:	88.000000
Quantity Unit:	P
Number of Containers:	1
Type of Container:	NULL
Quantity Type:	NULL
State Code:	331
Year:	2018
EM Manifest ID:	001561566PSC20170605_D_1
Generator EPA ID:	CAL000244919
Shipment Date:	2017-06-05
Manifest Number:	001561566PSC
Line Number:	4
Method Code:	H141
Quantity Tons:	0.07850
Quantity Waste:	157.000000
Quantity Unit:	P
Number of Containers:	1
Type of Container:	NULL
Quantity Type:	NULL
State Code:	331
Year:	2018
EM Manifest ID:	001561566PSC20170605_D_1
Generator EPA ID:	CAL000244919
Shipment Date:	2017-06-05
Manifest Number:	001561566PSC
Line Number:	5
Method Code:	H070
Quantity Tons:	0.00550
Quantity Waste:	11.000000
Quantity Unit:	P
Number of Containers:	1
Type of Container:	NULL
Quantity Type:	NULL
State Code:	122
Year:	2018
EM Manifest ID:	001561566PSC20170605_D_1
Generator EPA ID:	CAL000244919
Shipment Date:	2017-06-05
Manifest Number:	001561566PSC
Line Number:	6
Method Code:	H141
Quantity Tons:	0.11400
Quantity Waste:	228.000000
Quantity Unit:	P
Number of Containers:	1
Type of Container:	NULL
Quantity Type:	NULL
State Code:	331

LOWES #1019 (Continued) **S113117890**

Year:	2018
EM Manifest ID:	001561566PSC20170605_D_1
Generator EPA ID:	CAL000244919
Shipment Date:	2017-06-05
Manifest Number:	001561566PSC
Line Number:	7
Method Code:	H141
Quantity Tons:	0.02000
Quantity Waste:	40.000000
Quantity Unit:	P
Number of Containers:	1
Type of Container:	NULL
Quantity Type:	NULL
State Code:	331

Year:	2018
EM Manifest ID:	001561566PSC20170605_D_1
Generator EPA ID:	CAL000244919
Shipment Date:	2017-06-05
Manifest Number:	001561566PSC
Line Number:	8
Method Code:	H121
Quantity Tons:	0.07200
Quantity Waste:	144.000000
Quantity Unit:	P
Number of Containers:	1
Type of Container:	NULL
Quantity Type:	NULL
State Code:	791

Year:	2018
EM Manifest ID:	001561566PSC20170605_D_1
Generator EPA ID:	CAL000244919
Shipment Date:	2017-06-05
Manifest Number:	001561566PSC
Line Number:	9
Method Code:	H121
Quantity Tons:	0.08650
Quantity Waste:	173.000000
Quantity Unit:	P
Number of Containers:	1
Type of Container:	NULL
Quantity Type:	NULL
State Code:	122

Year:	2018
EM Manifest ID:	001561566PSC20170605_D_1
Generator EPA ID:	CAL000244919
Shipment Date:	2017-06-05
Manifest Number:	001561566PSC
Line Number:	10
Method Code:	H141
Quantity Tons:	0.43400
Quantity Waste:	868.000000
Quantity Unit:	P
Number of Containers:	5
Type of Container:	NULL

LOWES #1019 (Continued) **S113117890**

Quantity Type:	NULL
State Code:	331
Year:	2018
EM Manifest ID:	001561566PSC20170605_D_1
Generator EPA ID:	CAL000244919
Shipment Date:	2017-06-05
Manifest Number:	001561566PSC
Line Number:	11
Method Code:	H141
Quantity Tons:	0.16550
Quantity Waste:	331.000000
Quantity Unit:	P
Number of Containers:	3
Type of Container:	NULL
Quantity Type:	NULL
State Code:	352
Year:	2018
EM Manifest ID:	001561566PSC20170605_D_1
Generator EPA ID:	CAL000244919
Shipment Date:	2017-06-05
Manifest Number:	001561566PSC
Line Number:	12
Method Code:	H141
Quantity Tons:	0.06050
Quantity Waste:	121.000000
Quantity Unit:	P
Number of Containers:	1
Type of Container:	NULL
Quantity Type:	NULL
State Code:	331
Year:	2018
EM Manifest ID:	001789052PSC20180305_D_1
Shipment Date:	3/5/2018
Shipment Date:	3/5/2018
Receipt Date:	4/9/2018
Manifest Number:	001789052PSC
Generator EPA ID:	CAL000244919
Name:	LOWES COMPANIES INC
Address:	Not reported
Address 2:	Not reported
City,State,Zip:	Not reported
Telephone:	Not reported
Contact:	Not reported
Contact Telephone:	Not reported
Contact Email:	Not reported
Transporter 1 EPA ID:	MNS000110924
Transporter Name:	Not reported
Transporter 1 Emergency Number:	Not reported
Transporter 2 EPA ID:	NED986382133
Transporter Name 2:	Not reported
Transporter 2 Emergency Number:	Not reported
TSDF EPA ID:	CAD008364432
TSDF Name:	RHO CHEM LLC

LOWES #1019 (Continued) **S113117890**

TSDF Address 1:	Not reported
TSDF Address 2:	Not reported
TSDF City,State,Zip:	Not reported
TSDF Telephone:	Not reported
TSDFA EPA ID:	Not reported
Waste Code Description:	- Not reported
RCRA Code:	Not reported
Meth Code:	- Not reported
Quantity Tons:	Not reported
Waste Quantity:	Not reported
Quantity Unit:	Not reported

Federal:

Year:	2018
EM Manifest ID:	001789052PSC20180305_D_1
Generator EPA ID:	CAL000244919
Shipment Date:	2018-03-05
Manifest Number:	001789052PSC
Line Number:	1
Method Code:	H141
Quantity Tons:	0.07950
Quantity Waste:	159.000000
Quantity Unit:	P
Number of Containers:	2
Type of Container:	NULL
Quantity Type:	NULL
Federal Code:	D001

Year:	2018
EM Manifest ID:	001789052PSC20180305_D_1
Generator EPA ID:	CAL000244919
Shipment Date:	2018-03-05
Manifest Number:	001789052PSC
Line Number:	1
Method Code:	H141
Quantity Tons:	0.07950
Quantity Waste:	159.000000
Quantity Unit:	P
Number of Containers:	2
Type of Container:	NULL
Quantity Type:	NULL
Federal Code:	D005

Year:	2018
EM Manifest ID:	001789052PSC20180305_D_1
Generator EPA ID:	CAL000244919
Shipment Date:	2018-03-05
Manifest Number:	001789052PSC
Line Number:	1
Method Code:	H141
Quantity Tons:	0.07950
Quantity Waste:	159.000000
Quantity Unit:	P
Number of Containers:	2
Type of Container:	NULL
Quantity Type:	NULL
Federal Code:	D007

LOWES #1019 (Continued) **S113117890**

Year:	2018
EM Manifest ID:	001789052PSC20180305_D_1
Generator EPA ID:	CAL000244919
Shipment Date:	2018-03-05
Manifest Number:	001789052PSC
Line Number:	1
Method Code:	H141
Quantity Tons:	0.07950
Quantity Waste:	159.000000
Quantity Unit:	P
Number of Containers:	2
Type of Container:	NULL
Quantity Type:	NULL
Federal Code:	D035

Year:	2018
EM Manifest ID:	001789052PSC20180305_D_1
Generator EPA ID:	CAL000244919
Shipment Date:	2018-03-05
Manifest Number:	001789052PSC
Line Number:	2
Method Code:	H141
Quantity Tons:	0.09000
Quantity Waste:	180.000000
Quantity Unit:	P
Number of Containers:	1
Type of Container:	NULL
Quantity Type:	NULL
Federal Code:	D001

Year:	2018
EM Manifest ID:	001789052PSC20180305_D_1
Generator EPA ID:	CAL000244919
Shipment Date:	2018-03-05
Manifest Number:	001789052PSC
Line Number:	2
Method Code:	H141
Quantity Tons:	0.09000
Quantity Waste:	180.000000
Quantity Unit:	P
Number of Containers:	1
Type of Container:	NULL
Quantity Type:	NULL
Federal Code:	D005

Year:	2018
EM Manifest ID:	001789052PSC20180305_D_1
Generator EPA ID:	CAL000244919
Shipment Date:	2018-03-05
Manifest Number:	001789052PSC
Line Number:	2
Method Code:	H141
Quantity Tons:	0.09000
Quantity Waste:	180.000000
Quantity Unit:	P
Number of Containers:	1
Type of Container:	NULL

LOWES #1019 (Continued) **S113117890**

Quantity Type:	NULL
Federal Code:	D007
Year:	2018
EM Manifest ID:	001789052PSC20180305_D_1
Generator EPA ID:	CAL000244919
Shipment Date:	2018-03-05
Manifest Number:	001789052PSC
Line Number:	2
Method Code:	H141
Quantity Tons:	0.09000
Quantity Waste:	180.000000
Quantity Unit:	P
Number of Containers:	1
Type of Container:	NULL
Quantity Type:	NULL
Federal Code:	D018
Year:	2018
EM Manifest ID:	001789052PSC20180305_D_1
Generator EPA ID:	CAL000244919
Shipment Date:	2018-03-05
Manifest Number:	001789052PSC
Line Number:	2
Method Code:	H141
Quantity Tons:	0.09000
Quantity Waste:	180.000000
Quantity Unit:	P
Number of Containers:	1
Type of Container:	NULL
Quantity Type:	NULL
Federal Code:	D035
Year:	2018
EM Manifest ID:	001789052PSC20180305_D_1
Generator EPA ID:	CAL000244919
Shipment Date:	2018-03-05
Manifest Number:	001789052PSC
Line Number:	3
Method Code:	H141
Quantity Tons:	0.00900
Quantity Waste:	18.000000
Quantity Unit:	P
Number of Containers:	1
Type of Container:	NULL
Quantity Type:	NULL
Federal Code:	D001
Year:	2018
EM Manifest ID:	001789052PSC20180305_D_1
Generator EPA ID:	CAL000244919
Shipment Date:	2018-03-05
Manifest Number:	001789052PSC
Line Number:	3
Method Code:	H141
Quantity Tons:	0.00900
Quantity Waste:	18.000000

LOWES #1019 (Continued) **S113117890**

Quantity Unit:	P
Number of Containers:	1
Type of Container:	NULL
Quantity Type:	NULL
Federal Code:	D018
Year:	2018
EM Manifest ID:	001789052PSC20180305_D_1
Generator EPA ID:	CAL000244919
Shipment Date:	2018-03-05
Manifest Number:	001789052PSC
Line Number:	4
Method Code:	H141
Quantity Tons:	0.09400
Quantity Waste:	188.000000
Quantity Unit:	P
Number of Containers:	1
Type of Container:	NULL
Quantity Type:	NULL
Federal Code:	D006
Year:	2018
EM Manifest ID:	001789052PSC20180305_D_1
Generator EPA ID:	CAL000244919
Shipment Date:	2018-03-05
Manifest Number:	001789052PSC
Line Number:	4
Method Code:	H141
Quantity Tons:	0.09400
Quantity Waste:	188.000000
Quantity Unit:	P
Number of Containers:	1
Type of Container:	NULL
Quantity Type:	NULL
Federal Code:	D008
Year:	2018
EM Manifest ID:	001789052PSC20180305_D_1
Generator EPA ID:	CAL000244919
Shipment Date:	2018-03-05
Manifest Number:	001789052PSC
Line Number:	4
Method Code:	H141
Quantity Tons:	0.09400
Quantity Waste:	188.000000
Quantity Unit:	P
Number of Containers:	1
Type of Container:	NULL
Quantity Type:	NULL
Federal Code:	D011
Year:	2018
EM Manifest ID:	001789052PSC20180305_D_1
Generator EPA ID:	CAL000244919
Shipment Date:	2018-03-05
Manifest Number:	001789052PSC
Line Number:	4

LOWES #1019 (Continued) **S113117890**

Method Code:	H141
Quantity Tons:	0.09400
Quantity Waste:	188.000000
Quantity Unit:	P
Number of Containers:	1
Type of Container:	NULL
Quantity Type:	NULL
Federal Code:	D016
Year:	2018
EM Manifest ID:	001789052PSC20180305_D_1
Generator EPA ID:	CAL000244919
Shipment Date:	2018-03-05
Manifest Number:	001789052PSC
Line Number:	5
Method Code:	H122
Quantity Tons:	0.02950
Quantity Waste:	59.000000
Quantity Unit:	P
Number of Containers:	1
Type of Container:	NULL
Quantity Type:	NULL
Federal Code:	D002
Year:	2018
EM Manifest ID:	001789052PSC20180305_D_1
Generator EPA ID:	CAL000244919
Shipment Date:	2018-03-05
Manifest Number:	001789052PSC
Line Number:	6
Method Code:	H141
Quantity Tons:	0.04050
Quantity Waste:	81.000000
Quantity Unit:	P
Number of Containers:	1
Type of Container:	NULL
Quantity Type:	NULL
Federal Code:	D002
Year:	2018
EM Manifest ID:	001789052PSC20180305_D_1
Generator EPA ID:	CAL000244919
Shipment Date:	2018-03-05
Manifest Number:	001789052PSC
Line Number:	7
Method Code:	H141
Quantity Tons:	0.01300
Quantity Waste:	26.000000
Quantity Unit:	P
Number of Containers:	1
Type of Container:	NULL
Quantity Type:	NULL
Federal Code:	D001
Year:	2018
EM Manifest ID:	001789052PSC20180305_D_1
Generator EPA ID:	CAL000244919

LOWES #1019 (Continued) **S113117890**

Shipment Date:	2018-03-05
Manifest Number:	001789052PSC
Line Number:	7
Method Code:	H141
Quantity Tons:	0.01300
Quantity Waste:	26.000000
Quantity Unit:	P
Number of Containers:	1
Type of Container:	NULL
Quantity Type:	NULL
Federal Code:	D002

State:

Year:	2018
EM Manifest ID:	001789052PSC20180305_D_1
Generator EPA ID:	CAL000244919
Shipment Date:	2018-03-05
Manifest Number:	001789052PSC
Line Number:	1
Method Code:	H141
Quantity Tons:	0.07950
Quantity Waste:	159.000000
Quantity Unit:	P
Number of Containers:	2
Type of Container:	NULL
Quantity Type:	NULL
State Code:	331

Year:	2018
EM Manifest ID:	001789052PSC20180305_D_1
Generator EPA ID:	CAL000244919
Shipment Date:	2018-03-05
Manifest Number:	001789052PSC
Line Number:	2
Method Code:	H141
Quantity Tons:	0.09000
Quantity Waste:	180.000000
Quantity Unit:	P
Number of Containers:	1
Type of Container:	NULL
Quantity Type:	NULL
State Code:	331

Year:	2018
EM Manifest ID:	001789052PSC20180305_D_1
Generator EPA ID:	CAL000244919
Shipment Date:	2018-03-05
Manifest Number:	001789052PSC
Line Number:	3
Method Code:	H141
Quantity Tons:	0.00900
Quantity Waste:	18.000000
Quantity Unit:	P
Number of Containers:	1
Type of Container:	NULL
Quantity Type:	NULL
State Code:	214

LOWES #1019 (Continued) **S113117890**

Year:	2018
EM Manifest ID:	001789052PSC20180305_D_1
Generator EPA ID:	CAL000244919
Shipment Date:	2018-03-05
Manifest Number:	001789052PSC
Line Number:	4
Method Code:	H141
Quantity Tons:	0.09400
Quantity Waste:	188.000000
Quantity Unit:	P
Number of Containers:	1
Type of Container:	NULL
Quantity Type:	NULL
State Code:	331

Year:	2018
EM Manifest ID:	001789052PSC20180305_D_1
Generator EPA ID:	CAL000244919
Shipment Date:	2018-03-05
Manifest Number:	001789052PSC
Line Number:	5
Method Code:	H122
Quantity Tons:	0.02950
Quantity Waste:	59.000000
Quantity Unit:	P
Number of Containers:	1
Type of Container:	NULL
Quantity Type:	NULL
State Code:	791

Year:	2018
EM Manifest ID:	001789052PSC20180305_D_1
Generator EPA ID:	CAL000244919
Shipment Date:	2018-03-05
Manifest Number:	001789052PSC
Line Number:	6
Method Code:	H141
Quantity Tons:	0.04050
Quantity Waste:	81.000000
Quantity Unit:	P
Number of Containers:	1
Type of Container:	NULL
Quantity Type:	NULL
State Code:	122

Year:	2018
EM Manifest ID:	001789052PSC20180305_D_1
Generator EPA ID:	CAL000244919
Shipment Date:	2018-03-05
Manifest Number:	001789052PSC
Line Number:	7
Method Code:	H141
Quantity Tons:	0.01300
Quantity Waste:	26.000000
Quantity Unit:	P
Number of Containers:	1
Type of Container:	NULL

LOWES #1019 (Continued) **S113117890**

Quantity Type:	NULL
State Code:	122
Year:	2018
EM Manifest ID:	001789052PSC20180305_D_1
Generator EPA ID:	CAL000244919
Shipment Date:	2018-03-05
Manifest Number:	001789052PSC
Line Number:	8
Method Code:	H141
Quantity Tons:	0.17500
Quantity Waste:	350.000000
Quantity Unit:	P
Number of Containers:	2
Type of Container:	NULL
Quantity Type:	NULL
State Code:	352
Year:	2018
EM Manifest ID:	001789052PSC20180305_D_1
Generator EPA ID:	CAL000244919
Shipment Date:	2018-03-05
Manifest Number:	001789052PSC
Line Number:	9
Method Code:	H141
Quantity Tons:	0.49850
Quantity Waste:	997.000000
Quantity Unit:	P
Number of Containers:	9
Type of Container:	NULL
Quantity Type:	NULL
State Code:	331
Year:	2018
EM Manifest ID:	001484122PSC20170214_D_1
Shipment Date:	2/14/2017
Shipment Date:	2/14/2017
Receipt Date:	2/23/2017
Manifest Number:	001484122PSC
Generator EPA ID:	CAL000244919
Name:	LOWES COMPANIES INC
Address:	Not reported
Address 2:	Not reported
City,State,Zip:	Not reported
Telephone:	Not reported
Contact:	Not reported
Contact Telephone:	Not reported
Contact Email:	Not reported
Transporter 1 EPA ID:	MNS000110924
Transporter Name:	Not reported
Transporter 1 Emergency Number:	Not reported
Transporter 2 EPA ID:	NED986382133
Transporter Name 2:	Not reported
Transporter 2 Emergency Number:	Not reported
TSDF EPA ID:	NVD980895338
TSDF Name:	21ST CENTURY ENVIRONMENTAL MANAGEMENT OF NEVADA LLC

LOWES #1019 (Continued) **S113117890**

TSDF Address 1:	Not reported
TSDF Address 2:	Not reported
TSDF City,State,Zip:	Not reported
TSDF Telephone:	Not reported
TSDFA EPA ID:	Not reported
Waste Code Description:	- Not reported
RCRA Code:	Not reported
Meth Code:	- Not reported
Quantity Tons:	Not reported
Waste Quantity:	Not reported
Quantity Unit:	Not reported

Federal:

Year:	2018
EM Manifest ID:	001484122PSC20170214_D_1
Generator EPA ID:	CAL000244919
Shipment Date:	2017-02-14
Manifest Number:	001484122PSC
Line Number:	2
Method Code:	H141
Quantity Tons:	0.13150
Quantity Waste:	263.000000
Quantity Unit:	P
Number of Containers:	2
Type of Container:	NULL
Quantity Type:	NULL
Federal Code:	D001

Year:	2018
EM Manifest ID:	001484122PSC20170214_D_1
Generator EPA ID:	CAL000244919
Shipment Date:	2017-02-14
Manifest Number:	001484122PSC
Line Number:	2
Method Code:	H141
Quantity Tons:	0.13150
Quantity Waste:	263.000000
Quantity Unit:	P
Number of Containers:	2
Type of Container:	NULL
Quantity Type:	NULL
Federal Code:	D005

Year:	2018
EM Manifest ID:	001484122PSC20170214_D_1
Generator EPA ID:	CAL000244919
Shipment Date:	2017-02-14
Manifest Number:	001484122PSC
Line Number:	2
Method Code:	H141
Quantity Tons:	0.13150
Quantity Waste:	263.000000
Quantity Unit:	P
Number of Containers:	2
Type of Container:	NULL
Quantity Type:	NULL
Federal Code:	D007

LOWES #1019 (Continued) **S113117890**

Year:	2018
EM Manifest ID:	001484122PSC20170214_D_1
Generator EPA ID:	CAL000244919
Shipment Date:	2017-02-14
Manifest Number:	001484122PSC
Line Number:	2
Method Code:	H141
Quantity Tons:	0.13150
Quantity Waste:	263.000000
Quantity Unit:	P
Number of Containers:	2
Type of Container:	NULL
Quantity Type:	NULL
Federal Code:	D018

Year:	2018
EM Manifest ID:	001484122PSC20170214_D_1
Generator EPA ID:	CAL000244919
Shipment Date:	2017-02-14
Manifest Number:	001484122PSC
Line Number:	2
Method Code:	H141
Quantity Tons:	0.13150
Quantity Waste:	263.000000
Quantity Unit:	P
Number of Containers:	2
Type of Container:	NULL
Quantity Type:	NULL
Federal Code:	D035

Year:	2018
EM Manifest ID:	001484122PSC20170214_D_1
Generator EPA ID:	CAL000244919
Shipment Date:	2017-02-14
Manifest Number:	001484122PSC
Line Number:	3
Method Code:	H141
Quantity Tons:	0.09250
Quantity Waste:	185.000000
Quantity Unit:	P
Number of Containers:	2
Type of Container:	NULL
Quantity Type:	NULL
Federal Code:	D001

Year:	2018
EM Manifest ID:	001484122PSC20170214_D_1
Generator EPA ID:	CAL000244919
Shipment Date:	2017-02-14
Manifest Number:	001484122PSC
Line Number:	3
Method Code:	H141
Quantity Tons:	0.09250
Quantity Waste:	185.000000
Quantity Unit:	P
Number of Containers:	2
Type of Container:	NULL

LOWES #1019 (Continued) **S113117890**

Quantity Type:	NULL
Federal Code:	D005
Year:	2018
EM Manifest ID:	001484122PSC20170214_D_1
Generator EPA ID:	CAL000244919
Shipment Date:	2017-02-14
Manifest Number:	001484122PSC
Line Number:	3
Method Code:	H141
Quantity Tons:	0.09250
Quantity Waste:	185.000000
Quantity Unit:	P
Number of Containers:	2
Type of Container:	NULL
Quantity Type:	NULL
Federal Code:	D007
Year:	2018
EM Manifest ID:	001484122PSC20170214_D_1
Generator EPA ID:	CAL000244919
Shipment Date:	2017-02-14
Manifest Number:	001484122PSC
Line Number:	3
Method Code:	H141
Quantity Tons:	0.09250
Quantity Waste:	185.000000
Quantity Unit:	P
Number of Containers:	2
Type of Container:	NULL
Quantity Type:	NULL
Federal Code:	D035
Year:	2018
EM Manifest ID:	001484122PSC20170214_D_1
Generator EPA ID:	CAL000244919
Shipment Date:	2017-02-14
Manifest Number:	001484122PSC
Line Number:	4
Method Code:	H121
Quantity Tons:	0.07300
Quantity Waste:	146.000000
Quantity Unit:	P
Number of Containers:	1
Type of Container:	NULL
Quantity Type:	NULL
Federal Code:	D002
Year:	2018
EM Manifest ID:	001484122PSC20170214_D_1
Generator EPA ID:	CAL000244919
Shipment Date:	2017-02-14
Manifest Number:	001484122PSC
Line Number:	5
Method Code:	H141
Quantity Tons:	0.13700
Quantity Waste:	274.000000

LOWES #1019 (Continued) **S113117890**

Quantity Unit: P
Number of Containers: 2
Type of Container: NULL
Quantity Type: NULL
Federal Code: D006

Year: 2018
EM Manifest ID: 001484122PSC20170214_D_1
Generator EPA ID: CAL000244919
Shipment Date: 2017-02-14
Manifest Number: 001484122PSC
Line Number: 5
Method Code: H141
Quantity Tons: 0.13700
Quantity Waste: 274.000000
Quantity Unit: P
Number of Containers: 2
Type of Container: NULL
Quantity Type: NULL
Federal Code: D008

Year: 2018
EM Manifest ID: 001484122PSC20170214_D_1
Generator EPA ID: CAL000244919
Shipment Date: 2017-02-14
Manifest Number: 001484122PSC
Line Number: 5
Method Code: H141
Quantity Tons: 0.13700
Quantity Waste: 274.000000
Quantity Unit: P
Number of Containers: 2
Type of Container: NULL
Quantity Type: NULL
Federal Code: D011

Year: 2018
EM Manifest ID: 001484122PSC20170214_D_1
Generator EPA ID: CAL000244919
Shipment Date: 2017-02-14
Manifest Number: 001484122PSC
Line Number: 5
Method Code: H141
Quantity Tons: 0.13700
Quantity Waste: 274.000000
Quantity Unit: P
Number of Containers: 2
Type of Container: NULL
Quantity Type: NULL
Federal Code: D016

State:
Year: 2018
EM Manifest ID: 001484122PSC20170214_D_1
Generator EPA ID: CAL000244919
Shipment Date: 2017-02-14
Manifest Number: 001484122PSC

LOWES #1019 (Continued) **S113117890**

Line Number:	1
Method Code:	H141
Quantity Tons:	0.43600
Quantity Waste:	872.000000
Quantity Unit:	P
Number of Containers:	6
Type of Container:	NULL
Quantity Type:	NULL
State Code:	331
Year:	2018
EM Manifest ID:	001484122PSC20170214_D_1
Generator EPA ID:	CAL000244919
Shipment Date:	2017-02-14
Manifest Number:	001484122PSC
Line Number:	2
Method Code:	H141
Quantity Tons:	0.13150
Quantity Waste:	263.000000
Quantity Unit:	P
Number of Containers:	2
Type of Container:	NULL
Quantity Type:	NULL
State Code:	331
Year:	2018
EM Manifest ID:	001484122PSC20170214_D_1
Generator EPA ID:	CAL000244919
Shipment Date:	2017-02-14
Manifest Number:	001484122PSC
Line Number:	3
Method Code:	H141
Quantity Tons:	0.09250
Quantity Waste:	185.000000
Quantity Unit:	P
Number of Containers:	2
Type of Container:	NULL
Quantity Type:	NULL
State Code:	331
Year:	2018
EM Manifest ID:	001484122PSC20170214_D_1
Generator EPA ID:	CAL000244919
Shipment Date:	2017-02-14
Manifest Number:	001484122PSC
Line Number:	4
Method Code:	H121
Quantity Tons:	0.07300
Quantity Waste:	146.000000
Quantity Unit:	P
Number of Containers:	1
Type of Container:	NULL
Quantity Type:	NULL
State Code:	791
Year:	2018
EM Manifest ID:	001484122PSC20170214_D_1

LOWES #1019 (Continued) **S113117890**

Generator EPA ID:	CAL000244919
Shipment Date:	2017-02-14
Manifest Number:	001484122PSC
Line Number:	5
Method Code:	H141
Quantity Tons:	0.13700
Quantity Waste:	274.000000
Quantity Unit:	P
Number of Containers:	2
Type of Container:	NULL
Quantity Type:	NULL
State Code:	331

Year:	2018
EM Manifest ID:	001484122PSC20170214_D_1
Generator EPA ID:	CAL000244919
Shipment Date:	2017-02-14
Manifest Number:	001484122PSC
Line Number:	6
Method Code:	H141
Quantity Tons:	0.12000
Quantity Waste:	240.000000
Quantity Unit:	P
Number of Containers:	2
Type of Container:	NULL
Quantity Type:	NULL
State Code:	352

Year:	2018
EM Manifest ID:	001720491PSC20171207_D_1
Shipment Date:	12/7/2017
Shipment Date:	12/7/2017
Receipt Date:	1/18/2018
Manifest Number:	001720491PSC
Generator EPA ID:	CAL000244919
Name:	LOWES COMPANIES INC
Address:	Not reported
Address 2:	Not reported
City,State,Zip:	Not reported
Telephone:	Not reported
Contact:	Not reported
Contact Telephone:	Not reported
Contact Email:	Not reported
Transporter 1 EPA ID:	MNS000110924
Transporter Name:	Not reported
Transporter 1 Emergency Number:	Not reported
Transporter 2 EPA ID:	NED986382133
Transporter Name 2:	Not reported
Transporter 2 Emergency Number:	Not reported
TSDF EPA ID:	CAD008364432
TSDF Name:	RHO CHEM LLC
TSDF Address 1:	Not reported
TSDF Address 2:	Not reported
TSDF City,State,Zip:	Not reported
TSDF Telephone:	Not reported
TSDFA EPA ID:	Not reported

LOWES #1019 (Continued) **S113117890**

Waste Code Description: - Not reported
RCRA Code: Not reported
Meth Code: - Not reported
Quantity Tons: Not reported
Waste Quantity: Not reported
Quantity Unit: Not reported

Federal:
Year: 2018
EM Manifest ID: 001720491PSC20171207_D_1
Generator EPA ID: CAL000244919
Shipment Date: 2017-12-07
Manifest Number: 001720491PSC
Line Number: 1
Method Code: H141
Quantity Tons: 0.07600
Quantity Waste: 152.000000
Quantity Unit: P
Number of Containers: 2
Type of Container: NULL
Quantity Type: NULL
Federal Code: D001

Year: 2018
EM Manifest ID: 001720491PSC20171207_D_1
Generator EPA ID: CAL000244919
Shipment Date: 2017-12-07
Manifest Number: 001720491PSC
Line Number: 1
Method Code: H141
Quantity Tons: 0.07600
Quantity Waste: 152.000000
Quantity Unit: P
Number of Containers: 2
Type of Container: NULL
Quantity Type: NULL
Federal Code: D005

Year: 2018
EM Manifest ID: 001720491PSC20171207_D_1
Generator EPA ID: CAL000244919
Shipment Date: 2017-12-07
Manifest Number: 001720491PSC
Line Number: 1
Method Code: H141
Quantity Tons: 0.07600
Quantity Waste: 152.000000
Quantity Unit: P
Number of Containers: 2
Type of Container: NULL
Quantity Type: NULL
Federal Code: D007

Year: 2018
EM Manifest ID: 001720491PSC20171207_D_1
Generator EPA ID: CAL000244919
Shipment Date: 2017-12-07
Manifest Number: 001720491PSC

LOWES #1019 (Continued) **S113117890**

Line Number:	1
Method Code:	H141
Quantity Tons:	0.07600
Quantity Waste:	152.000000
Quantity Unit:	P
Number of Containers:	2
Type of Container:	NULL
Quantity Type:	NULL
Federal Code:	D035
Year:	2018
EM Manifest ID:	001720491PSC20171207_D_1
Generator EPA ID:	CAL000244919
Shipment Date:	2017-12-07
Manifest Number:	001720491PSC
Line Number:	2
Method Code:	H141
Quantity Tons:	0.13100
Quantity Waste:	262.000000
Quantity Unit:	P
Number of Containers:	2
Type of Container:	NULL
Quantity Type:	NULL
Federal Code:	D001
Year:	2018
EM Manifest ID:	001720491PSC20171207_D_1
Generator EPA ID:	CAL000244919
Shipment Date:	2017-12-07
Manifest Number:	001720491PSC
Line Number:	2
Method Code:	H141
Quantity Tons:	0.13100
Quantity Waste:	262.000000
Quantity Unit:	P
Number of Containers:	2
Type of Container:	NULL
Quantity Type:	NULL
Federal Code:	D005
Year:	2018
EM Manifest ID:	001720491PSC20171207_D_1
Generator EPA ID:	CAL000244919
Shipment Date:	2017-12-07
Manifest Number:	001720491PSC
Line Number:	2
Method Code:	H141
Quantity Tons:	0.13100
Quantity Waste:	262.000000
Quantity Unit:	P
Number of Containers:	2
Type of Container:	NULL
Quantity Type:	NULL
Federal Code:	D007
Year:	2018
EM Manifest ID:	001720491PSC20171207_D_1

LOWES #1019 (Continued) **S113117890**

Generator EPA ID:	CAL000244919
Shipment Date:	2017-12-07
Manifest Number:	001720491PSC
Line Number:	2
Method Code:	H141
Quantity Tons:	0.13100
Quantity Waste:	262.000000
Quantity Unit:	P
Number of Containers:	2
Type of Container:	NULL
Quantity Type:	NULL
Federal Code:	D018

Year:	2018
EM Manifest ID:	001720491PSC20171207_D_1
Generator EPA ID:	CAL000244919
Shipment Date:	2017-12-07
Manifest Number:	001720491PSC
Line Number:	2
Method Code:	H141
Quantity Tons:	0.13100
Quantity Waste:	262.000000
Quantity Unit:	P
Number of Containers:	2
Type of Container:	NULL
Quantity Type:	NULL
Federal Code:	D035

Year:	2018
EM Manifest ID:	001720491PSC20171207_D_1
Generator EPA ID:	CAL000244919
Shipment Date:	2017-12-07
Manifest Number:	001720491PSC
Line Number:	3
Method Code:	H141
Quantity Tons:	0.07650
Quantity Waste:	153.000000
Quantity Unit:	P
Number of Containers:	1
Type of Container:	NULL
Quantity Type:	NULL
Federal Code:	D006

Year:	2018
EM Manifest ID:	001720491PSC20171207_D_1
Generator EPA ID:	CAL000244919
Shipment Date:	2017-12-07
Manifest Number:	001720491PSC
Line Number:	3
Method Code:	H141
Quantity Tons:	0.07650
Quantity Waste:	153.000000
Quantity Unit:	P
Number of Containers:	1
Type of Container:	NULL
Quantity Type:	NULL
Federal Code:	D008

LOWES #1019 (Continued) **S113117890**

Year:	2018
EM Manifest ID:	001720491PSC20171207_D_1
Generator EPA ID:	CAL000244919
Shipment Date:	2017-12-07
Manifest Number:	001720491PSC
Line Number:	3
Method Code:	H141
Quantity Tons:	0.07650
Quantity Waste:	153.000000
Quantity Unit:	P
Number of Containers:	1
Type of Container:	NULL
Quantity Type:	NULL
Federal Code:	D011

Year:	2018
EM Manifest ID:	001720491PSC20171207_D_1
Generator EPA ID:	CAL000244919
Shipment Date:	2017-12-07
Manifest Number:	001720491PSC
Line Number:	3
Method Code:	H141
Quantity Tons:	0.07650
Quantity Waste:	153.000000
Quantity Unit:	P
Number of Containers:	1
Type of Container:	NULL
Quantity Type:	NULL
Federal Code:	D016

Year:	2018
EM Manifest ID:	001720491PSC20171207_D_1
Generator EPA ID:	CAL000244919
Shipment Date:	2017-12-07
Manifest Number:	001720491PSC
Line Number:	4
Method Code:	H141
Quantity Tons:	0.09300
Quantity Waste:	186.000000
Quantity Unit:	P
Number of Containers:	1
Type of Container:	NULL
Quantity Type:	NULL
Federal Code:	D002

Year:	2018
EM Manifest ID:	001720491PSC20171207_D_1
Generator EPA ID:	CAL000244919
Shipment Date:	2017-12-07
Manifest Number:	001720491PSC
Line Number:	5
Method Code:	H122
Quantity Tons:	0.00950
Quantity Waste:	19.000000
Quantity Unit:	P
Number of Containers:	1
Type of Container:	NULL

LOWES #1019 (Continued) **S113117890**

Quantity Type:	NULL
Federal Code:	D002
Year:	2018
EM Manifest ID:	001720491PSC20171207_D_1
Generator EPA ID:	CAL000244919
Shipment Date:	2017-12-07
Manifest Number:	001720491PSC
Line Number:	6
Method Code:	H141
Quantity Tons:	0.00150
Quantity Waste:	3.000000
Quantity Unit:	P
Number of Containers:	1
Type of Container:	NULL
Quantity Type:	NULL
Federal Code:	D001
Year:	2018
EM Manifest ID:	001720491PSC20171207_D_1
Generator EPA ID:	CAL000244919
Shipment Date:	2017-12-07
Manifest Number:	001720491PSC
Line Number:	8
Method Code:	H122
Quantity Tons:	0.00950
Quantity Waste:	19.000000
Quantity Unit:	P
Number of Containers:	1
Type of Container:	NULL
Quantity Type:	NULL
Federal Code:	D002
Year:	2018
EM Manifest ID:	001720491PSC20171207_D_1
Generator EPA ID:	CAL000244919
Shipment Date:	2017-12-07
Manifest Number:	001720491PSC
Line Number:	9
Method Code:	H141
Quantity Tons:	0.00150
Quantity Waste:	3.000000
Quantity Unit:	P
Number of Containers:	1
Type of Container:	NULL
Quantity Type:	NULL
Federal Code:	D001
Year:	2018
EM Manifest ID:	001720491PSC20171207_D_1
Generator EPA ID:	CAL000244919
Shipment Date:	2017-12-07
Manifest Number:	001720491PSC
Line Number:	11
Method Code:	H122
Quantity Tons:	0.00950
Quantity Waste:	19.000000

LOWES #1019 (Continued) **S113117890**

Quantity Unit: P
Number of Containers: 1
Type of Container: NULL
Quantity Type: NULL
Federal Code: D002

Year: 2018
EM Manifest ID: 001720491PSC20171207_D_1
Generator EPA ID: CAL000244919
Shipment Date: 2017-12-07
Manifest Number: 001720491PSC
Line Number: 12
Method Code: H141
Quantity Tons: 0.00150
Quantity Waste: 3.000000
Quantity Unit: P
Number of Containers: 1
Type of Container: NULL
Quantity Type: NULL
Federal Code: D001

State:
Year: 2018
EM Manifest ID: 001720491PSC20171207_D_1
Generator EPA ID: CAL000244919
Shipment Date: 2017-12-07
Manifest Number: 001720491PSC
Line Number: 1
Method Code: H141
Quantity Tons: 0.07600
Quantity Waste: 152.000000
Quantity Unit: P
Number of Containers: 2
Type of Container: NULL
Quantity Type: NULL
State Code: 331

Year: 2018
EM Manifest ID: 001720491PSC20171207_D_1
Generator EPA ID: CAL000244919
Shipment Date: 2017-12-07
Manifest Number: 001720491PSC
Line Number: 2
Method Code: H141
Quantity Tons: 0.13100
Quantity Waste: 262.000000
Quantity Unit: P
Number of Containers: 2
Type of Container: NULL
Quantity Type: NULL
State Code: 331

Year: 2018
EM Manifest ID: 001720491PSC20171207_D_1
Generator EPA ID: CAL000244919
Shipment Date: 2017-12-07
Manifest Number: 001720491PSC

LOWES #1019 (Continued) **S113117890**

Line Number:	3
Method Code:	H141
Quantity Tons:	0.07650
Quantity Waste:	153.000000
Quantity Unit:	P
Number of Containers:	1
Type of Container:	NULL
Quantity Type:	NULL
State Code:	331
Year:	2018
EM Manifest ID:	001720491PSC20171207_D_1
Generator EPA ID:	CAL000244919
Shipment Date:	2017-12-07
Manifest Number:	001720491PSC
Line Number:	4
Method Code:	H141
Quantity Tons:	0.09300
Quantity Waste:	186.000000
Quantity Unit:	P
Number of Containers:	1
Type of Container:	NULL
Quantity Type:	NULL
State Code:	122
Year:	2018
EM Manifest ID:	001720491PSC20171207_D_1
Generator EPA ID:	CAL000244919
Shipment Date:	2017-12-07
Manifest Number:	001720491PSC
Line Number:	5
Method Code:	H122
Quantity Tons:	0.00950
Quantity Waste:	19.000000
Quantity Unit:	P
Number of Containers:	1
Type of Container:	NULL
Quantity Type:	NULL
State Code:	791
Year:	2018
EM Manifest ID:	001720491PSC20171207_D_1
Generator EPA ID:	CAL000244919
Shipment Date:	2017-12-07
Manifest Number:	001720491PSC
Line Number:	6
Method Code:	H141
Quantity Tons:	0.00150
Quantity Waste:	3.000000
Quantity Unit:	P
Number of Containers:	1
Type of Container:	NULL
Quantity Type:	NULL
State Code:	214
Year:	2018
EM Manifest ID:	001720491PSC20171207_D_1

LOWES #1019 (Continued) **S113117890**

Generator EPA ID:	CAL000244919
Shipment Date:	2017-12-07
Manifest Number:	001720491PSC
Line Number:	7
Method Code:	H141
Quantity Tons:	0.70600
Quantity Waste:	1412.000000
Quantity Unit:	P
Number of Containers:	10
Type of Container:	NULL
Quantity Type:	NULL
State Code:	331

Year:	2018
EM Manifest ID:	001720491PSC20171207_D_1
Generator EPA ID:	CAL000244919
Shipment Date:	2017-12-07
Manifest Number:	001720491PSC
Line Number:	8
Method Code:	H122
Quantity Tons:	0.00950
Quantity Waste:	19.000000
Quantity Unit:	P
Number of Containers:	1
Type of Container:	NULL
Quantity Type:	NULL
State Code:	791

Year:	2018
EM Manifest ID:	001720491PSC20171207_D_1
Generator EPA ID:	CAL000244919
Shipment Date:	2017-12-07
Manifest Number:	001720491PSC
Line Number:	9
Method Code:	H141
Quantity Tons:	0.00150
Quantity Waste:	3.000000
Quantity Unit:	P
Number of Containers:	1
Type of Container:	NULL
Quantity Type:	NULL
State Code:	214

Year:	2018
EM Manifest ID:	001720491PSC20171207_D_1
Generator EPA ID:	CAL000244919
Shipment Date:	2017-12-07
Manifest Number:	001720491PSC
Line Number:	10
Method Code:	H141
Quantity Tons:	0.70600
Quantity Waste:	1412.000000
Quantity Unit:	P
Number of Containers:	10
Type of Container:	NULL
Quantity Type:	NULL
State Code:	331

LOWES #1019 (Continued) **S113117890**

Year:	2018
EM Manifest ID:	001720491PSC20171207_D_1
Generator EPA ID:	CAL000244919
Shipment Date:	2017-12-07
Manifest Number:	001720491PSC
Line Number:	11
Method Code:	H122
Quantity Tons:	0.00950
Quantity Waste:	19.000000
Quantity Unit:	P
Number of Containers:	1
Type of Container:	NULL
Quantity Type:	NULL
State Code:	791

Year:	2018
EM Manifest ID:	001720491PSC20171207_D_1
Generator EPA ID:	CAL000244919
Shipment Date:	2017-12-07
Manifest Number:	001720491PSC
Line Number:	12
Method Code:	H141
Quantity Tons:	0.00150
Quantity Waste:	3.000000
Quantity Unit:	P
Number of Containers:	1
Type of Container:	NULL
Quantity Type:	NULL
State Code:	214

Year:	2018
EM Manifest ID:	001720491PSC20171207_D_1
Generator EPA ID:	CAL000244919
Shipment Date:	2017-12-07
Manifest Number:	001720491PSC
Line Number:	13
Method Code:	H141
Quantity Tons:	0.70600
Quantity Waste:	1412.000000
Quantity Unit:	P
Number of Containers:	10
Type of Container:	NULL
Quantity Type:	NULL
State Code:	331

Additional Information:

Year:	2017
Gen EPA ID:	CAL000244919
Shipment Date:	20171207
Creation Date:	8/27/2018 18:30:21
Receipt Date:	20180118
Manifest ID:	001720491PSC
Trans EPA ID:	MNS000110924
Trans Name:	STERICYCLE SPECIALTY WASTE SOLUTIONS INC
Trans 2 EPA ID:	NED986382133

LOWES #1019 (Continued) **S113117890**

Trans 2 Name:	SMITH SYSTEMS
TSDF EPA ID:	CAD008364432
Trans Name:	RHO CHEM LLC
TSDF Alt EPA ID:	Not reported
TSDF Alt Name:	Not reported
Waste Code Description:	331 - Off-specification, aged, or surplus organics
RCRA Code:	D016
Meth Code:	H141 - Storage, Bulking, And/Or Transfer Off Site--No Treatment/Reovery (H010-H129) Or (H131-H135)
Quantity Tons:	0.0765
Waste Quantity:	153
Quantity Unit:	P
Additional Code 1:	D011
Additional Code 2:	D008
Additional Code 3:	D006
Additional Code 4:	Not reported
Additional Code 5:	Not reported
Shipment Date:	20171207
Creation Date:	8/27/2018 18:30:21
Receipt Date:	20180118
Manifest ID:	001720491PSC
Trans EPA ID:	MNS000110924
Trans Name:	STERICYCLE SPECIALTY WASTE SOLUTIONS INC
Trans 2 EPA ID:	NED986382133
Trans 2 Name:	SMITH SYSTEMS
TSDF EPA ID:	CAD008364432
Trans Name:	RHO CHEM LLC
TSDF Alt EPA ID:	Not reported
TSDF Alt Name:	Not reported
Waste Code Description:	331 - Off-specification, aged, or surplus organics
RCRA Code:	D035
Meth Code:	H141 - Storage, Bulking, And/Or Transfer Off Site--No Treatment/Reovery (H010-H129) Or (H131-H135)
Quantity Tons:	0.131
Waste Quantity:	262
Quantity Unit:	P
Additional Code 1:	D018
Additional Code 2:	D007
Additional Code 3:	D005
Additional Code 4:	D001
Additional Code 5:	Not reported
Shipment Date:	20171207
Creation Date:	8/27/2018 18:30:21
Receipt Date:	20180118
Manifest ID:	001720491PSC
Trans EPA ID:	MNS000110924
Trans Name:	STERICYCLE SPECIALTY WASTE SOLUTIONS INC
Trans 2 EPA ID:	NED986382133
Trans 2 Name:	SMITH SYSTEMS
TSDF EPA ID:	CAD008364432
Trans Name:	RHO CHEM LLC
TSDF Alt EPA ID:	Not reported
TSDF Alt Name:	Not reported
Waste Code Description:	331 - Off-specification, aged, or surplus organics
RCRA Code:	D035

LOWES #1019 (Continued) **S113117890**

Meth Code:	H141 - Storage, Bulking, And/Or Transfer Off Site--No Treatment/Reovery (H010-H129) Or (H131-H135)
Quantity Tons:	0.076
Waste Quantity:	152
Quantity Unit:	P
Additional Code 1:	D007
Additional Code 2:	D005
Additional Code 3:	D001
Additional Code 4:	Not reported
Additional Code 5:	Not reported
Shipment Date:	20171207
Creation Date:	Not reported
Receipt Date:	Not reported
Manifest ID:	001720491PSC
Trans EPA ID:	MNS000110924
Trans Name:	STERICYCLE SPECIALTY WASTE SOLUTIONS INC
Trans 2 EPA ID:	NED986382133
Trans 2 Name:	SMITH SYSTEMS
TSDF EPA ID:	CAD008364432
Trans Name:	RHO CHEM LLC
TSDF Alt EPA ID:	Not reported
TSDF Alt Name:	Not reported
Waste Code Description:	331 - Off-specification, aged, or surplus organics
RCRA Code:	Not reported
Meth Code:	H141 - Storage, Bulking, And/Or Transfer Off Site--No Treatment/Reovery (H010-H129) Or (H131-H135)
Quantity Tons:	0.706
Waste Quantity:	1412
Quantity Unit:	P
Additional Code 1:	Not reported
Additional Code 2:	Not reported
Additional Code 3:	Not reported
Additional Code 4:	Not reported
Additional Code 5:	Not reported
Shipment Date:	20171207
Creation Date:	Not reported
Receipt Date:	Not reported
Manifest ID:	001720491PSC
Trans EPA ID:	MNS000110924
Trans Name:	STERICYCLE SPECIALTY WASTE SOLUTIONS INC
Trans 2 EPA ID:	NED986382133
Trans 2 Name:	SMITH SYSTEMS
TSDF EPA ID:	CAD008364432
Trans Name:	RHO CHEM LLC
TSDF Alt EPA ID:	Not reported
TSDF Alt Name:	Not reported
Waste Code Description:	331 - Off-specification, aged, or surplus organics
RCRA Code:	Not reported
Meth Code:	H141 - Storage, Bulking, And/Or Transfer Off Site--No Treatment/Reovery (H010-H129) Or (H131-H135)
Quantity Tons:	0.706
Waste Quantity:	1412
Quantity Unit:	P
Additional Code 1:	Not reported
Additional Code 2:	Not reported

LOWES #1019 (Continued) **S113117890**

Additional Code 3:	Not reported
Additional Code 4:	Not reported
Additional Code 5:	Not reported
Shipment Date:	20171207
Creation Date:	Not reported
Receipt Date:	Not reported
Manifest ID:	001720491PSC
Trans EPA ID:	MNS000110924
Trans Name:	STERICYCLE SPECIALTY WASTE SOLUTIONS INC
Trans 2 EPA ID:	NED986382133
Trans 2 Name:	SMITH SYSTEMS
TSDF EPA ID:	CAD008364432
Trans Name:	RHO CHEM LLC
TSDF Alt EPA ID:	Not reported
TSDF Alt Name:	Not reported
Waste Code Description:	791 - Liquids with pH < 2 792 Liquids with pH < 2 with metals
RCRA Code:	D002
Meth Code:	H122 - Evaporation
Quantity Tons:	0.0095
Waste Quantity:	19
Quantity Unit:	P
Additional Code 1:	Not reported
Additional Code 2:	Not reported
Additional Code 3:	Not reported
Additional Code 4:	Not reported
Additional Code 5:	Not reported
Shipment Date:	20171207
Creation Date:	8/27/2018 18:30:21
Receipt Date:	20180118
Manifest ID:	001720491PSC
Trans EPA ID:	MNS000110924
Trans Name:	STERICYCLE SPECIALTY WASTE SOLUTIONS INC
Trans 2 EPA ID:	NED986382133
Trans 2 Name:	SMITH SYSTEMS
TSDF EPA ID:	CAD008364432
Trans Name:	RHO CHEM LLC
TSDF Alt EPA ID:	Not reported
TSDF Alt Name:	Not reported
Waste Code Description:	122 - Alkaline solution without metals (pH > 12.5
RCRA Code:	D002
Meth Code:	H141 - Storage, Bulking, And/Or Transfer Off Site--No Treatment/Reovery (H010-H129) Or (H131-H135)
Quantity Tons:	0.093
Waste Quantity:	186
Quantity Unit:	P
Additional Code 1:	Not reported
Additional Code 2:	Not reported
Additional Code 3:	Not reported
Additional Code 4:	Not reported
Additional Code 5:	Not reported
Shipment Date:	20171207
Creation Date:	Not reported
Receipt Date:	Not reported
Manifest ID:	001720491PSC

LOWES #1019 (Continued) **S113117890**

Trans EPA ID:	MNS000110924
Trans Name:	STERICYCLE SPECIALTY WASTE SOLUTIONS INC
Trans 2 EPA ID:	NED986382133
Trans 2 Name:	SMITH SYSTEMS
TSDF EPA ID:	CAD008364432
Trans Name:	RHO CHEM LLC
TSDF Alt EPA ID:	Not reported
TSDF Alt Name:	Not reported
Waste Code Description:	791 - Liquids with pH < 2 792 Liquids with pH < 2 with metals
RCRA Code:	D002
Meth Code:	H122 - Evaporation
Quantity Tons:	0.0095
Waste Quantity:	19
Quantity Unit:	P
Additional Code 1:	Not reported
Additional Code 2:	Not reported
Additional Code 3:	Not reported
Additional Code 4:	Not reported
Additional Code 5:	Not reported

Shipment Date:	20171207
Creation Date:	Not reported
Receipt Date:	Not reported
Manifest ID:	001720491PSC
Trans EPA ID:	MNS000110924
Trans Name:	STERICYCLE SPECIALTY WASTE SOLUTIONS INC
Trans 2 EPA ID:	NED986382133
Trans 2 Name:	SMITH SYSTEMS
TSDF EPA ID:	CAD008364432
Trans Name:	RHO CHEM LLC
TSDF Alt EPA ID:	Not reported
TSDF Alt Name:	Not reported
Waste Code Description:	214 - Unspecified solvent mixture
RCRA Code:	D001
Meth Code:	H141 - Storage, Bulking, And/Or Transfer Off Site--No Treatment/Reovery (H010-H129) Or (H131-H135)
Quantity Tons:	0.0015
Waste Quantity:	3
Quantity Unit:	P
Additional Code 1:	Not reported
Additional Code 2:	Not reported
Additional Code 3:	Not reported
Additional Code 4:	Not reported
Additional Code 5:	Not reported

Shipment Date:	20171207
Creation Date:	Not reported
Receipt Date:	Not reported
Manifest ID:	001720491PSC
Trans EPA ID:	MNS000110924
Trans Name:	STERICYCLE SPECIALTY WASTE SOLUTIONS INC
Trans 2 EPA ID:	NED986382133
Trans 2 Name:	SMITH SYSTEMS
TSDF EPA ID:	CAD008364432
Trans Name:	RHO CHEM LLC
TSDF Alt EPA ID:	Not reported
TSDF Alt Name:	Not reported

LOWES #1019 (Continued) **S113117890**

Waste Code Description:	214 - Unspecified solvent mixture
RCRA Code:	D001
Meth Code:	H141 - Storage, Bulking, And/Or Transfer Off Site--No Treatment/Reovery (H010-H129) Or (H131-H135)
Quantity Tons:	0.0015
Waste Quantity:	3
Quantity Unit:	P
Additional Code 1:	Not reported
Additional Code 2:	Not reported
Additional Code 3:	Not reported
Additional Code 4:	Not reported
Additional Code 5:	Not reported

Additional Information:

Year:	2016
Gen EPA ID:	CAL000244919
Shipment Date:	20151207
Creation Date:	9/29/2016 18:33:11
Receipt Date:	20151215
Manifest ID:	001165942PSC
Trans EPA ID:	MNS000110924
Trans Name:	STERICYCLE SPECIALTY WASTE SOLUTIONS
Trans 2 EPA ID:	NED986382133
Trans 2 Name:	SMITH SYS TRANS
TSDF EPA ID:	NVD980895338
Trans Name:	21ST CENTURY ENVIRONMENTAL MANAGEMENT OF NEVADA LLC
TSDF Alt EPA ID:	Not reported
TSDF Alt Name:	Not reported
Waste Code Description:	331 - Off-specification, aged, or surplus organics
RCRA Code:	D016
Meth Code:	H141 - Storage, Bulking, And/Or Transfer Off Site--No Treatment/Reovery (H010-H129) Or (H131-H135)
Quantity Tons:	0.0155
Waste Quantity:	31
Quantity Unit:	P
Additional Code 1:	D011
Additional Code 2:	D008
Additional Code 3:	D006
Additional Code 4:	Not reported
Additional Code 5:	Not reported
Shipment Date:	20151207
Creation Date:	9/29/2016 18:33:11
Receipt Date:	20151215
Manifest ID:	001165942PSC
Trans EPA ID:	MNS000110924
Trans Name:	STERICYCLE SPECIALTY WASTE SOLUTIONS
Trans 2 EPA ID:	NED986382133
Trans 2 Name:	SMITH SYS TRANS
TSDF EPA ID:	NVD980895338
Trans Name:	21ST CENTURY ENVIRONMENTAL MANAGEMENT OF NEVADA LLC
TSDF Alt EPA ID:	Not reported
TSDF Alt Name:	Not reported
Waste Code Description:	331 - Off-specification, aged, or surplus organics
RCRA Code:	D035
Meth Code:	H141 - Storage, Bulking, And/Or Transfer Off Site--No

LOWES #1019 (Continued) **S113117890**

	Treatment/Reovery (H010-H129) Or (H131-H135)
Quantity Tons:	0.052
Waste Quantity:	104
Quantity Unit:	P
Additional Code 1:	D018
Additional Code 2:	D007
Additional Code 3:	D005
Additional Code 4:	D001
Additional Code 5:	Not reported
Shipment Date:	20151207
Creation Date:	9/29/2016 18:33:11
Receipt Date:	20151215
Manifest ID:	001165942PSC
Trans EPA ID:	MNS000110924
Trans Name:	STERICYCLE SPECIALTY WASTE SOLUTIONS
Trans 2 EPA ID:	NED986382133
Trans 2 Name:	SMITH SYS TRANS
TSDF EPA ID:	NVD980895338
Trans Name:	21ST CENTURY ENVIRONMENTAL MANAGEMENT OF NEVADA LLC
TSDF Alt EPA ID:	Not reported
TSDF Alt Name:	Not reported
Waste Code Description:	791 - Liquids with pH < 2 792 Liquids with pH < 2 with metals
RCRA Code:	D002
Meth Code:	H121 - Neutralization Only
Quantity Tons:	0.0155
Waste Quantity:	31
Quantity Unit:	P
Additional Code 1:	Not reported
Additional Code 2:	Not reported
Additional Code 3:	Not reported
Additional Code 4:	Not reported
Additional Code 5:	Not reported
Shipment Date:	20151207
Creation Date:	Not reported
Receipt Date:	Not reported
Manifest ID:	001165942PSC
Trans EPA ID:	MNS000110924
Trans Name:	STERICYCLE SPECIALTY WASTE SOLUTIONS
Trans 2 EPA ID:	NED986382133
Trans 2 Name:	SMITH SYS TRANS
TSDF EPA ID:	NVD980895338
Trans Name:	21ST CENTURY ENVIRONMENTAL MANAGEMENT OF NEVADA LLC
TSDF Alt EPA ID:	Not reported
TSDF Alt Name:	Not reported
Waste Code Description:	352 - Other organic solids
RCRA Code:	Not reported
Meth Code:	H141 - Storage, Bulking, And/Or Transfer Off Site--No Treatment/Reovery (H010-H129) Or (H131-H135)
Quantity Tons:	0.0625
Waste Quantity:	125
Quantity Unit:	P
Additional Code 1:	Not reported
Additional Code 2:	Not reported
Additional Code 3:	Not reported
Additional Code 4:	Not reported

LOWES #1019 (Continued) **S113117890**

Additional Code 5:	Not reported
Shipment Date:	20151207
Creation Date:	9/29/2016 18:33:11
Receipt Date:	20151215
Manifest ID:	001165942PSC
Trans EPA ID:	MNS000110924
Trans Name:	STERICYCLE SPECIALTY WASTE SOLUTIONS
Trans 2 EPA ID:	NED986382133
Trans 2 Name:	SMITH SYS TRANS
TSDF EPA ID:	NVD980895338
Trans Name:	21ST CENTURY ENVIRONMENTAL MANAGEMENT OF NEVADA LLC
TSDF Alt EPA ID:	Not reported
TSDF Alt Name:	Not reported
Waste Code Description:	331 - Off-specification, aged, or surplus organics
RCRA Code:	D035
Meth Code:	H141 - Storage, Bulking, And/Or Transfer Off Site--No Treatment/Reovery (H010-H129) Or (H131-H135)
Quantity Tons:	0.0265
Waste Quantity:	53
Quantity Unit:	P
Additional Code 1:	D007
Additional Code 2:	D005
Additional Code 3:	D001
Additional Code 4:	Not reported
Additional Code 5:	Not reported
Shipment Date:	20151207
Creation Date:	Not reported
Receipt Date:	Not reported
Manifest ID:	001165942PSC
Trans EPA ID:	MNS000110924
Trans Name:	STERICYCLE SPECIALTY WASTE SOLUTIONS
Trans 2 EPA ID:	NED986382133
Trans 2 Name:	SMITH SYS TRANS
TSDF EPA ID:	NVD980895338
Trans Name:	21ST CENTURY ENVIRONMENTAL MANAGEMENT OF NEVADA LLC
TSDF Alt EPA ID:	Not reported
TSDF Alt Name:	Not reported
Waste Code Description:	331 - Off-specification, aged, or surplus organics
RCRA Code:	Not reported
Meth Code:	H141 - Storage, Bulking, And/Or Transfer Off Site--No Treatment/Reovery (H010-H129) Or (H131-H135)
Quantity Tons:	0.041
Waste Quantity:	82
Quantity Unit:	P
Additional Code 1:	Not reported
Additional Code 2:	Not reported
Additional Code 3:	Not reported
Additional Code 4:	Not reported
Additional Code 5:	Not reported
Shipment Date:	20151102
Creation Date:	6/10/2016 18:32:50
Receipt Date:	20151111
Manifest ID:	001141023PSC
Trans EPA ID:	MNS000110924

LOWES #1019 (Continued) **S113117890**

Trans Name:	STERICYCLE SPECIALTY WASTE SOLUTIONS
Trans 2 EPA ID:	NED986382133
Trans 2 Name:	SMITH SYS
TSDF EPA ID:	NVD980895338
Trans Name:	21ST CENTURY ENVIRONMENTAL MANAGEMENT OF NEVADA LLC
TSDF Alt EPA ID:	Not reported
TSDF Alt Name:	Not reported
Waste Code Description:	331 - Off-specification, aged, or surplus organics
RCRA Code:	D016
Meth Code:	H141 - Storage, Bulking, And/Or Transfer Off Site--No Treatment/Reovery (H010-H129) Or (H131-H135)
Quantity Tons:	0.0245
Waste Quantity:	49
Quantity Unit:	P
Additional Code 1:	D011
Additional Code 2:	D008
Additional Code 3:	D006
Additional Code 4:	Not reported
Additional Code 5:	Not reported

Shipment Date:	20151102
Creation Date:	6/10/2016 18:32:50
Receipt Date:	20151111
Manifest ID:	001141023PSC
Trans EPA ID:	MNS000110924
Trans Name:	STERICYCLE SPECIALTY WASTE SOLUTIONS
Trans 2 EPA ID:	NED986382133
Trans 2 Name:	SMITH SYS
TSDF EPA ID:	NVD980895338
Trans Name:	21ST CENTURY ENVIRONMENTAL MANAGEMENT OF NEVADA LLC
TSDF Alt EPA ID:	Not reported
TSDF Alt Name:	Not reported
Waste Code Description:	791 - Liquids with pH < 2 792 Liquids with pH < 2 with metals
RCRA Code:	D002
Meth Code:	H121 - Neutralization Only
Quantity Tons:	0.025
Waste Quantity:	50
Quantity Unit:	P
Additional Code 1:	Not reported
Additional Code 2:	Not reported
Additional Code 3:	Not reported
Additional Code 4:	Not reported
Additional Code 5:	Not reported

Shipment Date:	20151102
Creation Date:	6/10/2016 18:32:50
Receipt Date:	20151111
Manifest ID:	001141023PSC
Trans EPA ID:	MNS000110924
Trans Name:	STERICYCLE SPECIALTY WASTE SOLUTIONS
Trans 2 EPA ID:	NED986382133
Trans 2 Name:	SMITH SYS
TSDF EPA ID:	NVD980895338
Trans Name:	21ST CENTURY ENVIRONMENTAL MANAGEMENT OF NEVADA LLC
TSDF Alt EPA ID:	Not reported
TSDF Alt Name:	Not reported
Waste Code Description:	331 - Off-specification, aged, or surplus organics

LOWES #1019 (Continued) **S113117890**

RCRA Code:	D035
Meth Code:	H141 - Storage, Bulking, And/Or Transfer Off Site--No Treatment/Reovery (H010-H129) Or (H131-H135)
Quantity Tons:	0.0475
Waste Quantity:	95
Quantity Unit:	P
Additional Code 1:	D007
Additional Code 2:	D005
Additional Code 3:	D001
Additional Code 4:	Not reported
Additional Code 5:	Not reported
Shipment Date:	20151102
Creation Date:	6/10/2016 18:32:50
Receipt Date:	20151111
Manifest ID:	001141023PSC
Trans EPA ID:	MNS000110924
Trans Name:	STERICYCLE SPECIALTY WASTE SOLUTIONS
Trans 2 EPA ID:	NED986382133
Trans 2 Name:	SMITH SYS
TSDF EPA ID:	NVD980895338
Trans Name:	21ST CENTURY ENVIRONMENTAL MANAGEMENT OF NEVADA LLC
TSDF Alt EPA ID:	Not reported
TSDF Alt Name:	Not reported
Waste Code Description:	- Not reported
RCRA Code:	Not reported
Meth Code:	H141 - Storage, Bulking, And/Or Transfer Off Site--No Treatment/Reovery (H010-H129) Or (H131-H135)
Quantity Tons:	Not reported
Waste Quantity:	Not reported
Quantity Unit:	Not reported
Additional Code 1:	Not reported
Additional Code 2:	Not reported
Additional Code 3:	Not reported
Additional Code 4:	Not reported
Additional Code 5:	Not reported

Additional Information:

Year:	2015
Gen EPA ID:	CAL000244919
Shipment Date:	20151207
Creation Date:	9/29/2016 18:33:11
Receipt Date:	20151215
Manifest ID:	001165942PSC
Trans EPA ID:	MNS000110924
Trans Name:	STERICYCLE SPECIALTY WASTE SOLUTIONS
Trans 2 EPA ID:	NED986382133
Trans 2 Name:	SMITH SYS TRANS
TSDF EPA ID:	NVD980895338
Trans Name:	21ST CENTURY ENVIRONMENTAL MANAGEMENT OF NEVADA LLC
TSDF Alt EPA ID:	Not reported
TSDF Alt Name:	Not reported
Waste Code Description:	791 - Liquids with pH < 2 792 Liquids with pH < 2 with metals
RCRA Code:	D002
Meth Code:	H121 - Neutralization Only
Quantity Tons:	0.0155

LOWES #1019 (Continued) **S113117890**

Waste Quantity:	31
Quantity Unit:	P
Additional Code 1:	Not reported
Additional Code 2:	Not reported
Additional Code 3:	Not reported
Additional Code 4:	Not reported
Additional Code 5:	Not reported
Shipment Date:	20151207
Creation Date:	9/29/2016 18:33:11
Receipt Date:	20151215
Manifest ID:	001165942PSC
Trans EPA ID:	MNS000110924
Trans Name:	STERICYCLE SPECIALTY WASTE SOLUTIONS
Trans 2 EPA ID:	NED986382133
Trans 2 Name:	SMITH SYS TRANS
TSDF EPA ID:	NVD980895338
Trans Name:	21ST CENTURY ENVIRONMENTAL MANAGEMENT OF NEVADA LLC
TSDF Alt EPA ID:	Not reported
TSDF Alt Name:	Not reported
Waste Code Description:	331 - Off-specification, aged, or surplus organics
RCRA Code:	D016
Meth Code:	H141 - Storage, Bulking, And/Or Transfer Off Site--No Treatment/Reovery (H010-H129) Or (H131-H135)
Quantity Tons:	0.0155
Waste Quantity:	31
Quantity Unit:	P
Additional Code 1:	D011
Additional Code 2:	D008
Additional Code 3:	D006
Additional Code 4:	Not reported
Additional Code 5:	Not reported
Shipment Date:	20151207
Creation Date:	9/29/2016 18:33:11
Receipt Date:	20151215
Manifest ID:	001165942PSC
Trans EPA ID:	MNS000110924
Trans Name:	STERICYCLE SPECIALTY WASTE SOLUTIONS
Trans 2 EPA ID:	NED986382133
Trans 2 Name:	SMITH SYS TRANS
TSDF EPA ID:	NVD980895338
Trans Name:	21ST CENTURY ENVIRONMENTAL MANAGEMENT OF NEVADA LLC
TSDF Alt EPA ID:	Not reported
TSDF Alt Name:	Not reported
Waste Code Description:	331 - Off-specification, aged, or surplus organics
RCRA Code:	D035
Meth Code:	H141 - Storage, Bulking, And/Or Transfer Off Site--No Treatment/Reovery (H010-H129) Or (H131-H135)
Quantity Tons:	0.052
Waste Quantity:	104
Quantity Unit:	P
Additional Code 1:	D018
Additional Code 2:	D007
Additional Code 3:	D005
Additional Code 4:	D001
Additional Code 5:	Not reported

LOWES #1019 (Continued) **S113117890**

Shipment Date:	20151207
Creation Date:	9/29/2016 18:33:11
Receipt Date:	20151215
Manifest ID:	001165942PSC
Trans EPA ID:	MNS000110924
Trans Name:	STERICYCLE SPECIALTY WASTE SOLUTIONS
Trans 2 EPA ID:	NED986382133
Trans 2 Name:	SMITH SYS TRANS
TSDF EPA ID:	NVD980895338
Trans Name:	21ST CENTURY ENVIRONMENTAL MANAGEMENT OF NEVADA LLC
TSDF Alt EPA ID:	Not reported
TSDF Alt Name:	Not reported
Waste Code Description:	331 - Off-specification, aged, or surplus organics
RCRA Code:	D035
Meth Code:	H141 - Storage, Bulking, And/Or Transfer Off Site--No Treatment/Reovery (H010-H129) Or (H131-H135)
Quantity Tons:	0.0265
Waste Quantity:	53
Quantity Unit:	P
Additional Code 1:	D007
Additional Code 2:	D005
Additional Code 3:	D001
Additional Code 4:	Not reported
Additional Code 5:	Not reported

Shipment Date:	20151207
Creation Date:	Not reported
Receipt Date:	Not reported
Manifest ID:	001165942PSC
Trans EPA ID:	MNS000110924
Trans Name:	STERICYCLE SPECIALTY WASTE SOLUTIONS
Trans 2 EPA ID:	NED986382133
Trans 2 Name:	SMITH SYS TRANS
TSDF EPA ID:	NVD980895338
Trans Name:	21ST CENTURY ENVIRONMENTAL MANAGEMENT OF NEVADA LLC
TSDF Alt EPA ID:	Not reported
TSDF Alt Name:	Not reported
Waste Code Description:	331 - Off-specification, aged, or surplus organics
RCRA Code:	Not reported
Meth Code:	H141 - Storage, Bulking, And/Or Transfer Off Site--No Treatment/Reovery (H010-H129) Or (H131-H135)
Quantity Tons:	0.041
Waste Quantity:	82
Quantity Unit:	P
Additional Code 1:	Not reported
Additional Code 2:	Not reported
Additional Code 3:	Not reported
Additional Code 4:	Not reported
Additional Code 5:	Not reported

Shipment Date:	20151207
Creation Date:	Not reported
Receipt Date:	Not reported
Manifest ID:	001165942PSC
Trans EPA ID:	MNS000110924
Trans Name:	STERICYCLE SPECIALTY WASTE SOLUTIONS
Trans 2 EPA ID:	NED986382133

LOWES #1019 (Continued) **S113117890**

Trans 2 Name:	SMITH SYS TRANS
TSDF EPA ID:	NVD980895338
Trans Name:	21ST CENTURY ENVIRONMENTAL MANAGEMENT OF NEVADA LLC
TSDF Alt EPA ID:	Not reported
TSDF Alt Name:	Not reported
Waste Code Description:	352 - Other organic solids
RCRA Code:	Not reported
Meth Code:	H141 - Storage, Bulking, And/Or Transfer Off Site--No Treatment/Reovery (H010-H129) Or (H131-H135)
Quantity Tons:	0.0625
Waste Quantity:	125
Quantity Unit:	P
Additional Code 1:	Not reported
Additional Code 2:	Not reported
Additional Code 3:	Not reported
Additional Code 4:	Not reported
Additional Code 5:	Not reported
Shipment Date:	20151102
Creation Date:	6/10/2016 18:32:50
Receipt Date:	20151111
Manifest ID:	001141023PSC
Trans EPA ID:	MNS000110924
Trans Name:	STERICYCLE SPECIALTY WASTE SOLUTIONS
Trans 2 EPA ID:	NED986382133
Trans 2 Name:	SMITH SYS
TSDF EPA ID:	NVD980895338
Trans Name:	21ST CENTURY ENVIRONMENTAL MANAGEMENT OF NEVADA LLC
TSDF Alt EPA ID:	Not reported
TSDF Alt Name:	Not reported
Waste Code Description:	331 - Off-specification, aged, or surplus organics
RCRA Code:	D035
Meth Code:	H141 - Storage, Bulking, And/Or Transfer Off Site--No Treatment/Reovery (H010-H129) Or (H131-H135)
Quantity Tons:	0.0475
Waste Quantity:	95
Quantity Unit:	P
Additional Code 1:	D007
Additional Code 2:	D005
Additional Code 3:	D001
Additional Code 4:	Not reported
Additional Code 5:	Not reported
Shipment Date:	20151102
Creation Date:	6/10/2016 18:32:50
Receipt Date:	20151111
Manifest ID:	001141023PSC
Trans EPA ID:	MNS000110924
Trans Name:	STERICYCLE SPECIALTY WASTE SOLUTIONS
Trans 2 EPA ID:	NED986382133
Trans 2 Name:	SMITH SYS
TSDF EPA ID:	NVD980895338
Trans Name:	21ST CENTURY ENVIRONMENTAL MANAGEMENT OF NEVADA LLC
TSDF Alt EPA ID:	Not reported
TSDF Alt Name:	Not reported
Waste Code Description:	- Not reported
RCRA Code:	Not reported

LOWES #1019 (Continued) **S113117890**

Meth Code:	H141 - Storage, Bulking, And/Or Transfer Off Site--No Treatment/Reovery (H010-H129) Or (H131-H135)
Quantity Tons:	Not reported
Waste Quantity:	Not reported
Quantity Unit:	Not reported
Additional Code 1:	Not reported
Additional Code 2:	Not reported
Additional Code 3:	Not reported
Additional Code 4:	Not reported
Additional Code 5:	Not reported
Shipment Date:	20151102
Creation Date:	6/10/2016 18:32:50
Receipt Date:	20151111
Manifest ID:	001141023PSC
Trans EPA ID:	MNS000110924
Trans Name:	STERICYCLE SPECIALTY WASTE SOLUTIONS
Trans 2 EPA ID:	NED986382133
Trans 2 Name:	SMITH SYS
TSDF EPA ID:	NVD980895338
Trans Name:	21ST CENTURY ENVIRONMENTAL MANAGEMENT OF NEVADA LLC
TSDF Alt EPA ID:	Not reported
TSDF Alt Name:	Not reported
Waste Code Description:	331 - Off-specification, aged, or surplus organics
RCRA Code:	D016
Meth Code:	H141 - Storage, Bulking, And/Or Transfer Off Site--No Treatment/Reovery (H010-H129) Or (H131-H135)
Quantity Tons:	0.0245
Waste Quantity:	49
Quantity Unit:	P
Additional Code 1:	D011
Additional Code 2:	D008
Additional Code 3:	D006
Additional Code 4:	Not reported
Additional Code 5:	Not reported
Shipment Date:	20151102
Creation Date:	6/10/2016 18:32:50
Receipt Date:	20151111
Manifest ID:	001141023PSC
Trans EPA ID:	MNS000110924
Trans Name:	STERICYCLE SPECIALTY WASTE SOLUTIONS
Trans 2 EPA ID:	NED986382133
Trans 2 Name:	SMITH SYS
TSDF EPA ID:	NVD980895338
Trans Name:	21ST CENTURY ENVIRONMENTAL MANAGEMENT OF NEVADA LLC
TSDF Alt EPA ID:	Not reported
TSDF Alt Name:	Not reported
Waste Code Description:	791 - Liquids with pH < 2 792 Liquids with pH < 2 with metals
RCRA Code:	D002
Meth Code:	H121 - Neutralization Only
Quantity Tons:	0.025
Waste Quantity:	50
Quantity Unit:	P
Additional Code 1:	Not reported
Additional Code 2:	Not reported
Additional Code 3:	Not reported

LOWES #1019 (Continued) **S113117890**

Additional Code 4:	Not reported
Additional Code 5:	Not reported

Additional Information:

Year:	2014
Gen EPA ID:	CAL000244919
Shipment Date:	20141023
Creation Date:	Not reported
Receipt Date:	Not reported
Manifest ID:	000875068PSC
Trans EPA ID:	MNS000110924
Trans Name:	STERICYCLE SPECIALTY WASTE SOLUTIONS
Trans 2 EPA ID:	Not reported
Trans 2 Name:	Not reported
TSDF EPA ID:	NVD980895338
Trans Name:	21ST CENTURY ENVIRONMENTAL MANAGEMENT OF NEVADA LLC
TSDF Alt EPA ID:	Not reported
TSDF Alt Name:	Not reported
Waste Code Description:	- Not reported
RCRA Code:	Not reported
Meth Code:	H141 - Storage, Bulking, And/Or Transfer Off Site--No Treatment/Reovery (H010-H129) Or (H131-H135)
Quantity Tons:	0.0035
Waste Quantity:	7
Quantity Unit:	P
Additional Code 1:	Not reported
Additional Code 2:	Not reported
Additional Code 3:	Not reported
Additional Code 4:	Not reported
Additional Code 5:	Not reported
Shipment Date:	20141023
Creation Date:	Not reported
Receipt Date:	Not reported
Manifest ID:	000875068PSC
Trans EPA ID:	MNS000110924
Trans Name:	STERICYCLE SPECIALTY WASTE SOLUTIONS
Trans 2 EPA ID:	Not reported
Trans 2 Name:	Not reported
TSDF EPA ID:	NVD980895338
Trans Name:	21ST CENTURY ENVIRONMENTAL MANAGEMENT OF NEVADA LLC
TSDF Alt EPA ID:	Not reported
TSDF Alt Name:	Not reported
Waste Code Description:	181 - Other inorganic solid waste Organics
RCRA Code:	Not reported
Meth Code:	H141 - Storage, Bulking, And/Or Transfer Off Site--No Treatment/Reovery (H010-H129) Or (H131-H135)
Quantity Tons:	0.019
Waste Quantity:	38
Quantity Unit:	P
Additional Code 1:	Not reported
Additional Code 2:	Not reported
Additional Code 3:	Not reported
Additional Code 4:	Not reported
Additional Code 5:	Not reported

LOWES #1019 (Continued) **S113117890**

Shipment Date:	20141023
Creation Date:	Not reported
Receipt Date:	Not reported
Manifest ID:	000875068PSC
Trans EPA ID:	MNS000110924
Trans Name:	STERICYCLE SPECIALTY WASTE SOLUTIONS
Trans 2 EPA ID:	Not reported
Trans 2 Name:	Not reported
TSDF EPA ID:	NVD980895338
Trans Name:	21ST CENTURY ENVIRONMENTAL MANAGEMENT OF NEVADA LLC
TSDF Alt EPA ID:	Not reported
TSDF Alt Name:	Not reported
Waste Code Description:	791 - Liquids with pH < 2 792 Liquids with pH < 2 with metals
RCRA Code:	D002
Meth Code:	H121 - Neutralization Only
Quantity Tons:	0.075
Waste Quantity:	150
Quantity Unit:	P
Additional Code 1:	Not reported
Additional Code 2:	Not reported
Additional Code 3:	Not reported
Additional Code 4:	Not reported
Additional Code 5:	Not reported

Shipment Date:	20141023
Creation Date:	Not reported
Receipt Date:	Not reported
Manifest ID:	000875068PSC
Trans EPA ID:	MNS000110924
Trans Name:	STERICYCLE SPECIALTY WASTE SOLUTIONS
Trans 2 EPA ID:	Not reported
Trans 2 Name:	Not reported
TSDF EPA ID:	NVD980895338
Trans Name:	21ST CENTURY ENVIRONMENTAL MANAGEMENT OF NEVADA LLC
TSDF Alt EPA ID:	Not reported
TSDF Alt Name:	Not reported
Waste Code Description:	- Not reported
RCRA Code:	Not reported
Meth Code:	H141 - Storage, Bulking, And/Or Transfer Off Site--No Treatment/Reovery (H010-H129) Or (H131-H135)
Quantity Tons:	0.011
Waste Quantity:	22
Quantity Unit:	P
Additional Code 1:	Not reported
Additional Code 2:	Not reported
Additional Code 3:	Not reported
Additional Code 4:	Not reported
Additional Code 5:	Not reported

Shipment Date:	20141023
Creation Date:	Not reported
Receipt Date:	Not reported
Manifest ID:	000875068PSC
Trans EPA ID:	MNS000110924
Trans Name:	STERICYCLE SPECIALTY WASTE SOLUTIONS
Trans 2 EPA ID:	Not reported
Trans 2 Name:	Not reported

LOWES #1019 (Continued) **S113117890**

TSDF EPA ID:	NVD980895338
Trans Name:	21ST CENTURY ENVIRONMENTAL MANAGEMENT OF NEVADA LLC
TSDF Alt EPA ID:	Not reported
TSDF Alt Name:	Not reported
Waste Code Description:	331 - Off-specification, aged, or surplus organics
RCRA Code:	Not reported
Meth Code:	H141 - Storage, Bulking, And/Or Transfer Off Site--No Treatment/Reovery (H010-H129) Or (H131-H135)
Quantity Tons:	0.327
Waste Quantity:	654
Quantity Unit:	P
Additional Code 1:	Not reported
Additional Code 2:	Not reported
Additional Code 3:	Not reported
Additional Code 4:	Not reported
Additional Code 5:	Not reported
Shipment Date:	20141023
Creation Date:	Not reported
Receipt Date:	Not reported
Manifest ID:	000875068PSC
Trans EPA ID:	MNS000110924
Trans Name:	STERICYCLE SPECIALTY WASTE SOLUTIONS
Trans 2 EPA ID:	Not reported
Trans 2 Name:	Not reported
TSDF EPA ID:	NVD980895338
Trans Name:	21ST CENTURY ENVIRONMENTAL MANAGEMENT OF NEVADA LLC
TSDF Alt EPA ID:	Not reported
TSDF Alt Name:	Not reported
Waste Code Description:	352 - Other organic solids
RCRA Code:	Not reported
Meth Code:	H141 - Storage, Bulking, And/Or Transfer Off Site--No Treatment/Reovery (H010-H129) Or (H131-H135)
Quantity Tons:	0.2
Waste Quantity:	400
Quantity Unit:	P
Additional Code 1:	Not reported
Additional Code 2:	Not reported
Additional Code 3:	Not reported
Additional Code 4:	Not reported
Additional Code 5:	Not reported
Shipment Date:	20141023
Creation Date:	4/1/2015 22:15:06
Receipt Date:	20141028
Manifest ID:	000875068PSC
Trans EPA ID:	MNS000110924
Trans Name:	STERICYCLE SPECIALTY WASTE SOLUTIONS
Trans 2 EPA ID:	Not reported
Trans 2 Name:	Not reported
TSDF EPA ID:	NVD980895338
Trans Name:	21ST CENTURY ENVIRONMENTAL MANAGEMENT OF NEVADA LLC
TSDF Alt EPA ID:	Not reported
TSDF Alt Name:	Not reported
Waste Code Description:	331 - Off-specification, aged, or surplus organics
RCRA Code:	D016
Meth Code:	H121 - Neutralization Only

LOWES #1019 (Continued) **S113117890**

Quantity Tons:	0.0735
Waste Quantity:	147
Quantity Unit:	P
Additional Code 1:	D011
Additional Code 2:	D008
Additional Code 3:	D006
Additional Code 4:	Not reported
Additional Code 5:	Not reported
Shipment Date:	20141023
Creation Date:	4/1/2015 22:15:06
Receipt Date:	20141028
Manifest ID:	000875068PSC
Trans EPA ID:	MNS000110924
Trans Name:	STERICYCLE SPECIALTY WASTE SOLUTIONS
Trans 2 EPA ID:	Not reported
Trans 2 Name:	Not reported
TSDF EPA ID:	NVD980895338
Trans Name:	21ST CENTURY ENVIRONMENTAL MANAGEMENT OF NEVADA LLC
TSDF Alt EPA ID:	Not reported
TSDF Alt Name:	Not reported
Waste Code Description:	214 - Unspecified solvent mixture
RCRA Code:	D018
Meth Code:	H141 - Storage, Bulking, And/Or Transfer Off Site--No Treatment/Reovery (H010-H129) Or (H131-H135)
Quantity Tons:	0.0735
Waste Quantity:	147
Quantity Unit:	P
Additional Code 1:	D001
Additional Code 2:	Not reported
Additional Code 3:	Not reported
Additional Code 4:	Not reported
Additional Code 5:	Not reported
Shipment Date:	20141023
Creation Date:	4/1/2015 22:15:06
Receipt Date:	20141028
Manifest ID:	000875068PSC
Trans EPA ID:	MNS000110924
Trans Name:	STERICYCLE SPECIALTY WASTE SOLUTIONS
Trans 2 EPA ID:	Not reported
Trans 2 Name:	Not reported
TSDF EPA ID:	NVD980895338
Trans Name:	21ST CENTURY ENVIRONMENTAL MANAGEMENT OF NEVADA LLC
TSDF Alt EPA ID:	Not reported
TSDF Alt Name:	Not reported
Waste Code Description:	331 - Off-specification, aged, or surplus organics
RCRA Code:	D035
Meth Code:	H141 - Storage, Bulking, And/Or Transfer Off Site--No Treatment/Reovery (H010-H129) Or (H131-H135)
Quantity Tons:	0.038
Waste Quantity:	76
Quantity Unit:	P
Additional Code 1:	D018
Additional Code 2:	D007
Additional Code 3:	D005
Additional Code 4:	D001

LOWES #1019 (Continued) **S113117890**

Additional Code 5:	Not reported
Shipment Date:	20141023
Creation Date:	4/1/2015 22:15:06
Receipt Date:	20141028
Manifest ID:	000875068PSC
Trans EPA ID:	MNS000110924
Trans Name:	STERICYCLE SPECIALTY WASTE SOLUTIONS
Trans 2 EPA ID:	Not reported
Trans 2 Name:	Not reported
TSDF EPA ID:	NVD980895338
Trans Name:	21ST CENTURY ENVIRONMENTAL MANAGEMENT OF NEVADA LLC
TSDF Alt EPA ID:	Not reported
TSDF Alt Name:	Not reported
Waste Code Description:	331 - Off-specification, aged, or surplus organics
RCRA Code:	D035
Meth Code:	H141 - Storage, Bulking, And/Or Transfer Off Site--No Treatment/Reovery (H010-H129) Or (H131-H135)
Quantity Tons:	0.069
Waste Quantity:	138
Quantity Unit:	P
Additional Code 1:	D007
Additional Code 2:	D005
Additional Code 3:	D001
Additional Code 4:	Not reported
Additional Code 5:	Not reported

Additional Information:

Year:	2013
Gen EPA ID:	CAL000244919
Shipment Date:	20131011
Creation Date:	3/18/2014 22:15:12
Receipt Date:	20131022
Manifest ID:	000617229PSC
Trans EPA ID:	CAR000210617
Trans Name:	21ST CENTURY ENVIRONMENTAL MANAGEMENT OF CALIFORNIA LP
Trans 2 EPA ID:	NVD980895338
Trans 2 Name:	21ST CENTURY ENVIRONMENTAL MANAGEMENT OF NEVADA LLC
TSDF EPA ID:	NVD980895338
Trans Name:	21ST CENTURY ENVIRONMENTAL MANAGEMENT OF NEVADA LLC
TSDF Alt EPA ID:	Not reported
TSDF Alt Name:	Not reported
Waste Code Description:	214 - Unspecified solvent mixture
RCRA Code:	D035
Meth Code:	H141 - Storage, Bulking, And/Or Transfer Off Site--No Treatment/Reovery (H010-H129) Or (H131-H135)
Quantity Tons:	0.073
Waste Quantity:	146
Quantity Unit:	P
Additional Code 1:	D007
Additional Code 2:	D005
Additional Code 3:	D001
Additional Code 4:	Not reported
Additional Code 5:	Not reported
Shipment Date:	20131011

LOWES #1019 (Continued) **S113117890**

Creation Date:	3/18/2014 22:15:12
Receipt Date:	20131022
Manifest ID:	000617229PSC
Trans EPA ID:	CAR000210617
Trans Name:	21ST CENTURY ENVIRONMENTAL MANAGEMENT OF CALIFORNIA LP
Trans 2 EPA ID:	NVD980895338
Trans 2 Name:	21ST CENTURY ENVIRONMENTAL MANAGEMENT OF NEVADA LLC
TSDF EPA ID:	NVD980895338
Trans Name:	21ST CENTURY ENVIRONMENTAL MANAGEMENT OF NEVADA LLC
TSDF Alt EPA ID:	Not reported
TSDF Alt Name:	Not reported
Waste Code Description:	331 - Off-specification, aged, or surplus organics
RCRA Code:	D035
Meth Code:	H141 - Storage, Bulking, And/Or Transfer Off Site--No Treatment/Reovery (H010-H129) Or (H131-H135)
Quantity Tons:	0.0395
Waste Quantity:	79
Quantity Unit:	P
Additional Code 1:	D018
Additional Code 2:	D007
Additional Code 3:	D005
Additional Code 4:	D001
Additional Code 5:	Not reported

Shipment Date:	20131011
Creation Date:	3/18/2014 22:15:12
Receipt Date:	20131022
Manifest ID:	000617229PSC
Trans EPA ID:	CAR000210617
Trans Name:	21ST CENTURY ENVIRONMENTAL MANAGEMENT OF CALIFORNIA LP
Trans 2 EPA ID:	NVD980895338
Trans 2 Name:	21ST CENTURY ENVIRONMENTAL MANAGEMENT OF NEVADA LLC
TSDF EPA ID:	NVD980895338
Trans Name:	21ST CENTURY ENVIRONMENTAL MANAGEMENT OF NEVADA LLC
TSDF Alt EPA ID:	Not reported
TSDF Alt Name:	Not reported
Waste Code Description:	331 - Off-specification, aged, or surplus organics
RCRA Code:	D016
Meth Code:	H141 - Storage, Bulking, And/Or Transfer Off Site--No Treatment/Reovery (H010-H129) Or (H131-H135)
Quantity Tons:	0.0315
Waste Quantity:	63
Quantity Unit:	P
Additional Code 1:	D011
Additional Code 2:	D008
Additional Code 3:	D006
Additional Code 4:	Not reported
Additional Code 5:	Not reported

Shipment Date:	20131011
Creation Date:	3/18/2014 22:15:12
Receipt Date:	20131022
Manifest ID:	000617229PSC
Trans EPA ID:	CAR000210617
Trans Name:	21ST CENTURY ENVIRONMENTAL MANAGEMENT OF CALIFORNIA LP
Trans 2 EPA ID:	NVD980895338
Trans 2 Name:	21ST CENTURY ENVIRONMENTAL MANAGEMENT OF NEVADA LLC

LOWES #1019 (Continued) **S113117890**

TSDF EPA ID:	NVD980895338
Trans Name:	21ST CENTURY ENVIRONMENTAL MANAGEMENT OF NEVADA LLC
TSDF Alt EPA ID:	Not reported
TSDF Alt Name:	Not reported
Waste Code Description:	791 - Liquids with pH < 2 792 Liquids with pH < 2 with metals
RCRA Code:	D002
Meth Code:	H121 - Neutralization Only
Quantity Tons:	0.034
Waste Quantity:	68
Quantity Unit:	P
Additional Code 1:	Not reported
Additional Code 2:	Not reported
Additional Code 3:	Not reported
Additional Code 4:	Not reported
Additional Code 5:	Not reported
Shipment Date:	20131011
Creation Date:	Not reported
Receipt Date:	Not reported
Manifest ID:	000617229PSC
Trans EPA ID:	CAR000210617
Trans Name:	21ST CENTURY ENVIRONMENTAL MANAGEMENT OF CALIFORNIA LP
Trans 2 EPA ID:	NVD980895338
Trans 2 Name:	21ST CENTURY ENVIRONMENTAL MANAGEMENT OF NEVADA LLC
TSDF EPA ID:	NVD980895338
Trans Name:	21ST CENTURY ENVIRONMENTAL MANAGEMENT OF NEVADA LLC
TSDF Alt EPA ID:	Not reported
TSDF Alt Name:	Not reported
Waste Code Description:	352 - Other organic solids
RCRA Code:	Not reported
Meth Code:	H141 - Storage, Bulking, And/Or Transfer Off Site--No Treatment/Reovery (H010-H129) Or (H131-H135)
Quantity Tons:	0.175
Waste Quantity:	350
Quantity Unit:	P
Additional Code 1:	Not reported
Additional Code 2:	Not reported
Additional Code 3:	Not reported
Additional Code 4:	Not reported
Additional Code 5:	Not reported
Shipment Date:	20131011
Creation Date:	Not reported
Receipt Date:	Not reported
Manifest ID:	000617229PSC
Trans EPA ID:	CAR000210617
Trans Name:	21ST CENTURY ENVIRONMENTAL MANAGEMENT OF CALIFORNIA LP
Trans 2 EPA ID:	NVD980895338
Trans 2 Name:	21ST CENTURY ENVIRONMENTAL MANAGEMENT OF NEVADA LLC
TSDF EPA ID:	NVD980895338
Trans Name:	21ST CENTURY ENVIRONMENTAL MANAGEMENT OF NEVADA LLC
TSDF Alt EPA ID:	Not reported
TSDF Alt Name:	Not reported
Waste Code Description:	- Not reported
RCRA Code:	Not reported
Meth Code:	H141 - Storage, Bulking, And/Or Transfer Off Site--No Treatment/Reovery (H010-H129) Or (H131-H135)

LOWES #1019 (Continued) **S113117890**

Quantity Tons:	0.1195
Waste Quantity:	239
Quantity Unit:	P
Additional Code 1:	Not reported
Additional Code 2:	Not reported
Additional Code 3:	Not reported
Additional Code 4:	Not reported
Additional Code 5:	Not reported
Shipment Date:	20131011
Creation Date:	Not reported
Receipt Date:	Not reported
Manifest ID:	000617229PSC
Trans EPA ID:	CAR000210617
Trans Name:	21ST CENTURY ENVIRONMENTAL MANAGEMENT OF CALIFORNIA LP
Trans 2 EPA ID:	NVD980895338
Trans 2 Name:	21ST CENTURY ENVIRONMENTAL MANAGEMENT OF NEVADA LLC
TSDF EPA ID:	NVD980895338
Trans Name:	21ST CENTURY ENVIRONMENTAL MANAGEMENT OF NEVADA LLC
TSDF Alt EPA ID:	Not reported
TSDF Alt Name:	Not reported
Waste Code Description:	331 - Off-specification, aged, or surplus organics
RCRA Code:	Not reported
Meth Code:	H141 - Storage, Bulking, And/Or Transfer Off Site--No Treatment/Reovery (H010-H129) Or (H131-H135)
Quantity Tons:	0.3075
Waste Quantity:	615
Quantity Unit:	P
Additional Code 1:	Not reported
Additional Code 2:	Not reported
Additional Code 3:	Not reported
Additional Code 4:	Not reported
Additional Code 5:	Not reported
Shipment Date:	20131011
Creation Date:	Not reported
Receipt Date:	Not reported
Manifest ID:	000617229PSC
Trans EPA ID:	CAR000210617
Trans Name:	21ST CENTURY ENVIRONMENTAL MANAGEMENT OF CALIFORNIA LP
Trans 2 EPA ID:	NVD980895338
Trans 2 Name:	21ST CENTURY ENVIRONMENTAL MANAGEMENT OF NEVADA LLC
TSDF EPA ID:	NVD980895338
Trans Name:	21ST CENTURY ENVIRONMENTAL MANAGEMENT OF NEVADA LLC
TSDF Alt EPA ID:	Not reported
TSDF Alt Name:	Not reported
Waste Code Description:	331 - Off-specification, aged, or surplus organics
RCRA Code:	Not reported
Meth Code:	H141 - Storage, Bulking, And/Or Transfer Off Site--No Treatment/Reovery (H010-H129) Or (H131-H135)
Quantity Tons:	0.1005
Waste Quantity:	201
Quantity Unit:	P
Additional Code 1:	Not reported
Additional Code 2:	Not reported
Additional Code 3:	Not reported
Additional Code 4:	Not reported

LOWES #1019 (Continued) **S113117890**

Additional Code 5:	Not reported
Shipment Date:	20131011
Creation Date:	Not reported
Receipt Date:	Not reported
Manifest ID:	000617229PSC
Trans EPA ID:	CAR000210617
Trans Name:	21ST CENTURY ENVIRONMENTAL MANAGEMENT OF CALIFORNIA LP
Trans 2 EPA ID:	NVD980895338
Trans 2 Name:	21ST CENTURY ENVIRONMENTAL MANAGEMENT OF NEVADA LLC
TSDF EPA ID:	NVD980895338
Trans Name:	21ST CENTURY ENVIRONMENTAL MANAGEMENT OF NEVADA LLC
TSDF Alt EPA ID:	Not reported
TSDF Alt Name:	Not reported
Waste Code Description:	122 - Alkaline solution without metals (pH > 12.5
RCRA Code:	D002
Meth Code:	H121 - Neutralization Only
Quantity Tons:	0.0955
Waste Quantity:	191
Quantity Unit:	P
Additional Code 1:	Not reported
Additional Code 2:	Not reported
Additional Code 3:	Not reported
Additional Code 4:	Not reported
Additional Code 5:	Not reported
Shipment Date:	20130815
Creation Date:	1/11/2014 22:15:06
Receipt Date:	20130827
Manifest ID:	000581184PSC
Trans EPA ID:	CAR000210617
Trans Name:	21ST CENTURY ENVIRONMENTAL MANAGEMENT OF CALIFORNIA LP
Trans 2 EPA ID:	NVR000087361
Trans 2 Name:	SJC LIMITED
TSDF EPA ID:	NVD980895338
Trans Name:	21ST CENTURY ENVIRONMENTAL MANAGEMENT OF NEVADA LLC
TSDF Alt EPA ID:	Not reported
TSDF Alt Name:	Not reported
Waste Code Description:	331 - Off-specification, aged, or surplus organics
RCRA Code:	D001
Meth Code:	H141 - Storage, Bulking, And/Or Transfer Off Site--No Treatment/Reovery (H010-H129) Or (H131-H135)
Quantity Tons:	0.034
Waste Quantity:	68
Quantity Unit:	P
Additional Code 1:	Not reported
Additional Code 2:	Not reported
Additional Code 3:	Not reported
Additional Code 4:	Not reported
Additional Code 5:	Not reported

Additional Information:

Year:	2012
Gen EPA ID:	CAL000244919
Shipment Date:	20121116
Creation Date:	Not reported

LOWES #1019 (Continued) **S113117890**

Receipt Date:	Not reported
Manifest ID:	000064512DAT
Trans EPA ID:	CAR000210617
Trans Name:	21ST CENTURY ENVIRONMENTAL MANAGEMENT OF CALIFORNIA LP
Trans 2 EPA ID:	NVD980895338
Trans 2 Name:	21ST CENTURY ENVIRONMENTAL MANAGEMENT OF NEVADA LLC
TSDF EPA ID:	NVD980895338
Trans Name:	21ST CENTURY ENVIRONMENTAL MANAGEMENT OF NEVADA LLC
TSDF Alt EPA ID:	CAD008364432
TSDF Alt Name:	RHO CHEM LLC
Waste Code Description:	791 - Liquids with pH < 2 792 Liquids with pH < 2 with metals
RCRA Code:	D002
Meth Code:	H077 - Other Chemical Precipitation With Or Without Pre-Treatment
Quantity Tons:	Not reported
Waste Quantity:	Not reported
Quantity Unit:	P
Additional Code 1:	Not reported
Additional Code 2:	Not reported
Additional Code 3:	Not reported
Additional Code 4:	Not reported
Additional Code 5:	Not reported

Shipment Date:	20121116
Creation Date:	3/1/2013 22:15:08
Receipt Date:	20121205
Manifest ID:	000064512DAT
Trans EPA ID:	CAR000210617
Trans Name:	21ST CENTURY ENVIRONMENTAL MANAGEMENT OF CALIFORNIA LP
Trans 2 EPA ID:	NVD980895338
Trans 2 Name:	21ST CENTURY ENVIRONMENTAL MANAGEMENT OF NEVADA LLC
TSDF EPA ID:	NVD980895338
Trans Name:	21ST CENTURY ENVIRONMENTAL MANAGEMENT OF NEVADA LLC
TSDF Alt EPA ID:	CAD008364432
TSDF Alt Name:	RHO CHEM LLC
Waste Code Description:	331 - Off-specification, aged, or surplus organics
RCRA Code:	D016
Meth Code:	H141 - Storage, Bulking, And/Or Transfer Off Site--No Treatment/Reovery (H010-H129) Or (H131-H135)
Quantity Tons:	Not reported
Waste Quantity:	Not reported
Quantity Unit:	P
Additional Code 1:	D011
Additional Code 2:	D008
Additional Code 3:	D006
Additional Code 4:	Not reported
Additional Code 5:	Not reported

Shipment Date:	20121116
Creation Date:	3/1/2013 22:15:08
Receipt Date:	20121205
Manifest ID:	000064512DAT
Trans EPA ID:	CAR000210617
Trans Name:	21ST CENTURY ENVIRONMENTAL MANAGEMENT OF CALIFORNIA LP
Trans 2 EPA ID:	NVD980895338
Trans 2 Name:	21ST CENTURY ENVIRONMENTAL MANAGEMENT OF NEVADA LLC
TSDF EPA ID:	NVD980895338
Trans Name:	21ST CENTURY ENVIRONMENTAL MANAGEMENT OF NEVADA LLC

LOWES #1019 (Continued) **S113117890**

TSDF Alt EPA ID:	CAD008364432
TSDF Alt Name:	RHO CHEM LLC
Waste Code Description:	122 - Alkaline solution without metals (pH > 12.5
RCRA Code:	D002
Meth Code:	H141 - Storage, Bulking, And/Or Transfer Off Site--No Treatment/Reovery (H010-H129) Or (H131-H135)
Quantity Tons:	Not reported
Waste Quantity:	Not reported
Quantity Unit:	P
Additional Code 1:	D001
Additional Code 2:	Not reported
Additional Code 3:	Not reported
Additional Code 4:	Not reported
Additional Code 5:	Not reported
Shipment Date:	20121116
Creation Date:	3/1/2013 22:15:08
Receipt Date:	20121205
Manifest ID:	000064512DAT
Trans EPA ID:	CAR000210617
Trans Name:	21ST CENTURY ENVIRONMENTAL MANAGEMENT OF CALIFORNIA LP
Trans 2 EPA ID:	NVD980895338
Trans 2 Name:	21ST CENTURY ENVIRONMENTAL MANAGEMENT OF NEVADA LLC
TSDF EPA ID:	NVD980895338
Trans Name:	21ST CENTURY ENVIRONMENTAL MANAGEMENT OF NEVADA LLC
TSDF Alt EPA ID:	CAD008364432
TSDF Alt Name:	RHO CHEM LLC
Waste Code Description:	331 - Off-specification, aged, or surplus organics
RCRA Code:	D035
Meth Code:	H141 - Storage, Bulking, And/Or Transfer Off Site--No Treatment/Reovery (H010-H129) Or (H131-H135)
Quantity Tons:	Not reported
Waste Quantity:	Not reported
Quantity Unit:	P
Additional Code 1:	D018
Additional Code 2:	D007
Additional Code 3:	D005
Additional Code 4:	D001
Additional Code 5:	Not reported
Shipment Date:	20121116
Creation Date:	3/1/2013 22:15:08
Receipt Date:	20121205
Manifest ID:	000064512DAT
Trans EPA ID:	CAR000210617
Trans Name:	21ST CENTURY ENVIRONMENTAL MANAGEMENT OF CALIFORNIA LP
Trans 2 EPA ID:	NVD980895338
Trans 2 Name:	21ST CENTURY ENVIRONMENTAL MANAGEMENT OF NEVADA LLC
TSDF EPA ID:	NVD980895338
Trans Name:	21ST CENTURY ENVIRONMENTAL MANAGEMENT OF NEVADA LLC
TSDF Alt EPA ID:	CAD008364432
TSDF Alt Name:	RHO CHEM LLC
Waste Code Description:	214 - Unspecified solvent mixture
RCRA Code:	D035
Meth Code:	H141 - Storage, Bulking, And/Or Transfer Off Site--No Treatment/Reovery (H010-H129) Or (H131-H135)
Quantity Tons:	Not reported

LOWES #1019 (Continued) **S113117890**

Waste Quantity:	Not reported
Quantity Unit:	P
Additional Code 1:	D007
Additional Code 2:	D005
Additional Code 3:	D001
Additional Code 4:	Not reported
Additional Code 5:	Not reported
Shipment Date:	20121116
Creation Date:	Not reported
Receipt Date:	Not reported
Manifest ID:	000064512DAT
Trans EPA ID:	CAR000210617
Trans Name:	21ST CENTURY ENVIRONMENTAL MANAGEMENT OF CALIFORNIA LP
Trans 2 EPA ID:	NVD980895338
Trans 2 Name:	21ST CENTURY ENVIRONMENTAL MANAGEMENT OF NEVADA LLC
TSDF EPA ID:	NVD980895338
Trans Name:	21ST CENTURY ENVIRONMENTAL MANAGEMENT OF NEVADA LLC
TSDF Alt EPA ID:	CAD008364432
TSDF Alt Name:	RHO CHEM LLC
Waste Code Description:	122 - Alkaline solution without metals (pH > 12.5
RCRA Code:	D002
Meth Code:	H077 - Other Chemical Precipitation With Or Without Pre-Treatment
Quantity Tons:	Not reported
Waste Quantity:	Not reported
Quantity Unit:	P
Additional Code 1:	Not reported
Additional Code 2:	Not reported
Additional Code 3:	Not reported
Additional Code 4:	Not reported
Additional Code 5:	Not reported
Shipment Date:	20121116
Creation Date:	Not reported
Receipt Date:	Not reported
Manifest ID:	000064512DAT
Trans EPA ID:	CAR000210617
Trans Name:	21ST CENTURY ENVIRONMENTAL MANAGEMENT OF CALIFORNIA LP
Trans 2 EPA ID:	NVD980895338
Trans 2 Name:	21ST CENTURY ENVIRONMENTAL MANAGEMENT OF NEVADA LLC
TSDF EPA ID:	NVD980895338
Trans Name:	21ST CENTURY ENVIRONMENTAL MANAGEMENT OF NEVADA LLC
TSDF Alt EPA ID:	CAD008364432
TSDF Alt Name:	RHO CHEM LLC
Waste Code Description:	- Not reported
RCRA Code:	Not reported
Meth Code:	H141 - Storage, Bulking, And/Or Transfer Off Site--No Treatment/Reovery (H010-H129) Or (H131-H135)
Quantity Tons:	0.05
Waste Quantity:	100
Quantity Unit:	P
Additional Code 1:	Not reported
Additional Code 2:	Not reported
Additional Code 3:	Not reported
Additional Code 4:	Not reported
Additional Code 5:	Not reported

LOWES #1019 (Continued) **S113117890**

Shipment Date:	20121116
Creation Date:	Not reported
Receipt Date:	Not reported
Manifest ID:	000064512DAT
Trans EPA ID:	CAR000210617
Trans Name:	21ST CENTURY ENVIRONMENTAL MANAGEMENT OF CALIFORNIA LP
Trans 2 EPA ID:	NVD980895338
Trans 2 Name:	21ST CENTURY ENVIRONMENTAL MANAGEMENT OF NEVADA LLC
TSDF EPA ID:	NVD980895338
Trans Name:	21ST CENTURY ENVIRONMENTAL MANAGEMENT OF NEVADA LLC
TSDF Alt EPA ID:	CAD008364432
TSDF Alt Name:	RHO CHEM LLC
Waste Code Description:	331 - Off-specification, aged, or surplus organics
RCRA Code:	Not reported
Meth Code:	H141 - Storage, Bulking, And/Or Transfer Off Site--No Treatment/Reovery (H010-H129) Or (H131-H135)
Quantity Tons:	0.5
Waste Quantity:	1000
Quantity Unit:	P
Additional Code 1:	Not reported
Additional Code 2:	Not reported
Additional Code 3:	Not reported
Additional Code 4:	Not reported
Additional Code 5:	Not reported

Shipment Date:	20121116
Creation Date:	Not reported
Receipt Date:	Not reported
Manifest ID:	000064512DAT
Trans EPA ID:	CAR000210617
Trans Name:	21ST CENTURY ENVIRONMENTAL MANAGEMENT OF CALIFORNIA LP
Trans 2 EPA ID:	NVD980895338
Trans 2 Name:	21ST CENTURY ENVIRONMENTAL MANAGEMENT OF NEVADA LLC
TSDF EPA ID:	NVD980895338
Trans Name:	21ST CENTURY ENVIRONMENTAL MANAGEMENT OF NEVADA LLC
TSDF Alt EPA ID:	CAD008364432
TSDF Alt Name:	RHO CHEM LLC
Waste Code Description:	141 - Off-specification, aged, or surplus inorganics
RCRA Code:	Not reported
Meth Code:	H141 - Storage, Bulking, And/Or Transfer Off Site--No Treatment/Reovery (H010-H129) Or (H131-H135)
Quantity Tons:	Not reported
Waste Quantity:	Not reported
Quantity Unit:	P
Additional Code 1:	Not reported
Additional Code 2:	Not reported
Additional Code 3:	Not reported
Additional Code 4:	Not reported
Additional Code 5:	Not reported

Shipment Date:	20121116
Creation Date:	Not reported
Receipt Date:	Not reported
Manifest ID:	000064512DAT
Trans EPA ID:	CAR000210617
Trans Name:	21ST CENTURY ENVIRONMENTAL MANAGEMENT OF CALIFORNIA LP
Trans 2 EPA ID:	NVD980895338

LOWES #1019 (Continued) **S113117890**

Trans 2 Name: 21ST CENTURY ENVIRONMENTAL MANAGEMENT OF NEVADA LLC
TSDF EPA ID: NVD980895338
Trans Name: 21ST CENTURY ENVIRONMENTAL MANAGEMENT OF NEVADA LLC
TSDF Alt EPA ID: CAD008364432
TSDF Alt Name: RHO CHEM LLC
Waste Code Description: 181 - Other inorganic solid waste Organics
RCRA Code: D009
Meth Code: H141 - Storage, Bulking, And/Or Transfer Off Site--No Treatment/Reovery (H010-H129) Or (H131-H135)
Quantity Tons: Not reported
Waste Quantity: Not reported
Quantity Unit: P
Additional Code 1: Not reported
Additional Code 2: Not reported
Additional Code 3: Not reported
Additional Code 4: Not reported
Additional Code 5: Not reported

Additional Information:
Year: 2011
Gen EPA ID: CAL000244919

Shipment Date: 20111104
Creation Date: 7/19/2012 22:00:18
Receipt Date: 20111118
Manifest ID: 000034253DAT
Trans EPA ID: CAR000210617
Trans Name: 21ST CENTURY ENVIRONMENTAL MANAGEMENT OF CALIFORNIA LP
Trans 2 EPA ID: Not reported
Trans 2 Name: Not reported
TSDF EPA ID: CAD980884183
Trans Name: GENERAL ENVIRONMENTAL MGT LLC DBA PSC ENVIRONMENTAL SERVICES
TSDF Alt EPA ID: Not reported
TSDF Alt Name: Not reported
Waste Code Description: - Not reported
RCRA Code: Not reported
Meth Code: H141 - Storage, Bulking, And/Or Transfer Off Site--No Treatment/Reovery (H010-H129) Or (H131-H135)
Quantity Tons: Not reported
Waste Quantity: Not reported
Quantity Unit: Not reported
Additional Code 1: Not reported
Additional Code 2: Not reported
Additional Code 3: Not reported
Additional Code 4: Not reported
Additional Code 5: Not reported

Shipment Date: 20111104
Creation Date: 7/19/2012 22:00:18
Receipt Date: 20111118
Manifest ID: 000034253DAT
Trans EPA ID: CAR000210617
Trans Name: 21ST CENTURY ENVIRONMENTAL MANAGEMENT OF CALIFORNIA LP
Trans 2 EPA ID: Not reported
Trans 2 Name: Not reported
TSDF EPA ID: CAD980884183
Trans Name: GENERAL ENVIRONMENTAL MGT LLC DBA PSC ENVIRONMENTAL SERVICES

LOWES #1019 (Continued) **S113117890**

TSDF Alt EPA ID:	Not reported
TSDF Alt Name:	Not reported
Waste Code Description:	214 - Unspecified solvent mixture
RCRA Code:	D018
Meth Code:	H141 - Storage, Bulking, And/Or Transfer Off Site--No Treatment/Reovery (H010-H129) Or (H131-H135)
Quantity Tons:	0.036
Waste Quantity:	10
Quantity Unit:	G
Additional Code 1:	D001
Additional Code 2:	Not reported
Additional Code 3:	Not reported
Additional Code 4:	Not reported
Additional Code 5:	Not reported
Shipment Date:	20111104
Creation Date:	7/19/2012 22:00:18
Receipt Date:	20111118
Manifest ID:	000034253DAT
Trans EPA ID:	CAR000210617
Trans Name:	21ST CENTURY ENVIRONMENTAL MANAGEMENT OF CALIFORNIA LP
Trans 2 EPA ID:	Not reported
Trans 2 Name:	Not reported
TSDF EPA ID:	CAD980884183
Trans Name:	GENERAL ENVIRONMENTAL MGT LLC DBA PSC ENVIRONMENTAL SERVICES
TSDF Alt EPA ID:	Not reported
TSDF Alt Name:	Not reported
Waste Code Description:	331 - Off-specification, aged, or surplus organics
RCRA Code:	D035
Meth Code:	H141 - Storage, Bulking, And/Or Transfer Off Site--No Treatment/Reovery (H010-H129) Or (H131-H135)
Quantity Tons:	0.011
Waste Quantity:	22
Quantity Unit:	P
Additional Code 1:	D007
Additional Code 2:	D005
Additional Code 3:	D001
Additional Code 4:	Not reported
Additional Code 5:	Not reported
Shipment Date:	20111104
Creation Date:	Not reported
Receipt Date:	Not reported
Manifest ID:	000034253DAT
Trans EPA ID:	CAR000210617
Trans Name:	21ST CENTURY ENVIRONMENTAL MANAGEMENT OF CALIFORNIA LP
Trans 2 EPA ID:	Not reported
Trans 2 Name:	Not reported
TSDF EPA ID:	CAD980884183
Trans Name:	GENERAL ENVIRONMENTAL MGT LLC DBA PSC ENVIRONMENTAL SERVICES
TSDF Alt EPA ID:	Not reported
TSDF Alt Name:	Not reported
Waste Code Description:	331 - Off-specification, aged, or surplus organics
RCRA Code:	Not reported
Meth Code:	H141 - Storage, Bulking, And/Or Transfer Off Site--No Treatment/Reovery (H010-H129) Or (H131-H135)
Quantity Tons:	0.0685

LOWES #1019 (Continued) **S113117890**

Waste Quantity:	137
Quantity Unit:	P
Additional Code 1:	Not reported
Additional Code 2:	Not reported
Additional Code 3:	Not reported
Additional Code 4:	Not reported
Additional Code 5:	Not reported
Shipment Date:	20111104
Creation Date:	Not reported
Receipt Date:	Not reported
Manifest ID:	000034253DAT
Trans EPA ID:	CAR000210617
Trans Name:	21ST CENTURY ENVIRONMENTAL MANAGEMENT OF CALIFORNIA LP
Trans 2 EPA ID:	Not reported
Trans 2 Name:	Not reported
TSDF EPA ID:	CAD980884183
Trans Name:	GENERAL ENVIRONMENTAL MGT LLC DBA PSC ENVIRONMENTAL SERVICES
TSDF Alt EPA ID:	Not reported
TSDF Alt Name:	Not reported
Waste Code Description:	122 - Alkaline solution without metals (pH > 12.5
RCRA Code:	D002
Meth Code:	H141 - Storage, Bulking, And/Or Transfer Off Site--No Treatment/Reovery (H010-H129) Or (H131-H135)
Quantity Tons:	0.0165
Waste Quantity:	33
Quantity Unit:	P
Additional Code 1:	Not reported
Additional Code 2:	Not reported
Additional Code 3:	Not reported
Additional Code 4:	Not reported
Additional Code 5:	Not reported
Shipment Date:	20111104
Creation Date:	7/19/2012 22:00:18
Receipt Date:	20111118
Manifest ID:	000034253DAT
Trans EPA ID:	CAR000210617
Trans Name:	21ST CENTURY ENVIRONMENTAL MANAGEMENT OF CALIFORNIA LP
Trans 2 EPA ID:	Not reported
Trans 2 Name:	Not reported
TSDF EPA ID:	CAD980884183
Trans Name:	GENERAL ENVIRONMENTAL MGT LLC DBA PSC ENVIRONMENTAL SERVICES
TSDF Alt EPA ID:	Not reported
TSDF Alt Name:	Not reported
Waste Code Description:	- Not reported
RCRA Code:	Not reported
Meth Code:	H141 - Storage, Bulking, And/Or Transfer Off Site--No Treatment/Reovery (H010-H129) Or (H131-H135)
Quantity Tons:	Not reported
Waste Quantity:	Not reported
Quantity Unit:	Not reported
Additional Code 1:	Not reported
Additional Code 2:	Not reported
Additional Code 3:	Not reported
Additional Code 4:	Not reported
Additional Code 5:	Not reported

LOWES #1019 (Continued) **S113117890**

Shipment Date:	20110728
Creation Date:	7/25/2012 18:30:17
Receipt Date:	20110815
Manifest ID:	000032573DAT
Trans EPA ID:	CAR000210617
Trans Name:	21ST CENTURY ENVIRONMENTAL MANAGEMENT OF CALIFORNIA LP
Trans 2 EPA ID:	CAR000179382
Trans 2 Name:	ENV ENVIRONMENTAL INTERNATIONAL INC
TSDF EPA ID:	CAD980884183
Trans Name:	GENERAL ENVIRONMENTAL MGT LLC DBA PSC ENVIRONMENTAL SERVICES
TSDF Alt EPA ID:	Not reported
TSDF Alt Name:	Not reported
Waste Code Description:	331 - Off-specification, aged, or surplus organics
RCRA Code:	D035
Meth Code:	H141 - Storage, Bulking, And/Or Transfer Off Site--No Treatment/Reovery (H010-H129) Or (H131-H135)
Quantity Tons:	0.2105
Waste Quantity:	421
Quantity Unit:	P
Additional Code 1:	D018
Additional Code 2:	D007
Additional Code 3:	D005
Additional Code 4:	D001
Additional Code 5:	Not reported

Shipment Date:	20110728
Creation Date:	7/25/2012 18:30:17
Receipt Date:	20110815
Manifest ID:	000032573DAT
Trans EPA ID:	CAR000210617
Trans Name:	21ST CENTURY ENVIRONMENTAL MANAGEMENT OF CALIFORNIA LP
Trans 2 EPA ID:	CAR000179382
Trans 2 Name:	ENV ENVIRONMENTAL INTERNATIONAL INC
TSDF EPA ID:	CAD980884183
Trans Name:	GENERAL ENVIRONMENTAL MGT LLC DBA PSC ENVIRONMENTAL SERVICES
TSDF Alt EPA ID:	Not reported
TSDF Alt Name:	Not reported
Waste Code Description:	- Not reported
RCRA Code:	Not reported
Meth Code:	H141 - Storage, Bulking, And/Or Transfer Off Site--No Treatment/Reovery (H010-H129) Or (H131-H135)
Quantity Tons:	Not reported
Waste Quantity:	Not reported
Quantity Unit:	Not reported
Additional Code 1:	Not reported
Additional Code 2:	Not reported
Additional Code 3:	Not reported
Additional Code 4:	Not reported
Additional Code 5:	Not reported

Shipment Date:	20110728
Creation Date:	7/25/2012 18:30:17
Receipt Date:	20110815
Manifest ID:	000032573DAT
Trans EPA ID:	CAR000210617
Trans Name:	21ST CENTURY ENVIRONMENTAL MANAGEMENT OF CALIFORNIA LP
Trans 2 EPA ID:	CAR000179382

LOWES #1019 (Continued) **S113117890**

Trans 2 Name:	ENV ENVIRONMENTAL INTERNATIONAL INC
TSDF EPA ID:	CAD980884183
Trans Name:	GENERAL ENVIRONMENTAL MGT LLC DBA PSC ENVIRONMENTAL SERVICES
TSDF Alt EPA ID:	Not reported
TSDF Alt Name:	Not reported
Waste Code Description:	331 - Off-specification, aged, or surplus organics
RCRA Code:	D035
Meth Code:	H141 - Storage, Bulking, And/Or Transfer Off Site--No Treatment/Reovery (H010-H129) Or (H131-H135)
Quantity Tons:	0.0315
Waste Quantity:	63
Quantity Unit:	P
Additional Code 1:	D007
Additional Code 2:	D005
Additional Code 3:	D001
Additional Code 4:	Not reported
Additional Code 5:	Not reported
Shipment Date:	20110728
Creation Date:	Not reported
Receipt Date:	Not reported
Manifest ID:	000032573DAT
Trans EPA ID:	CAR000210617
Trans Name:	21ST CENTURY ENVIRONMENTAL MANAGEMENT OF CALIFORNIA LP
Trans 2 EPA ID:	CAR000179382
Trans 2 Name:	ENV ENVIRONMENTAL INTERNATIONAL INC
TSDF EPA ID:	CAD980884183
Trans Name:	GENERAL ENVIRONMENTAL MGT LLC DBA PSC ENVIRONMENTAL SERVICES
TSDF Alt EPA ID:	Not reported
TSDF Alt Name:	Not reported
Waste Code Description:	331 - Off-specification, aged, or surplus organics
RCRA Code:	Not reported
Meth Code:	H141 - Storage, Bulking, And/Or Transfer Off Site--No Treatment/Reovery (H010-H129) Or (H131-H135)
Quantity Tons:	0.0755
Waste Quantity:	151
Quantity Unit:	P
Additional Code 1:	Not reported
Additional Code 2:	Not reported
Additional Code 3:	Not reported
Additional Code 4:	Not reported
Additional Code 5:	Not reported

Additional Information:

Year:	2010
Gen EPA ID:	CAL000244919
Shipment Date:	20101203
Creation Date:	2/8/2011 18:30:30
Receipt Date:	20101208
Manifest ID:	007751636JJK
Trans EPA ID:	NVD980895338
Trans Name:	21ST CENTURY ENVIRONMENTAL MANAGEMENT OF NEVADA LLC
Trans 2 EPA ID:	CAR000179382
Trans 2 Name:	ENV ENVIRONMENTAL
TSDF EPA ID:	CAD980884183
Trans Name:	GENERAL ENVIRONMENTAL MGT LLC DBA PSC ENVIRONMENTAL SERVICES

LOWES #1019 (Continued) **S113117890**

TSDF Alt EPA ID:	Not reported
TSDF Alt Name:	Not reported
Waste Code Description:	- Not reported
RCRA Code:	D016
Meth Code:	H141 - Storage, Bulking, And/Or Transfer Off Site--No Treatment/Reovery (H010-H129) Or (H131-H135)
Quantity Tons:	0.064
Waste Quantity:	128
Quantity Unit:	P
Additional Code 1:	D011
Additional Code 2:	D008
Additional Code 3:	D006
Additional Code 4:	Not reported
Additional Code 5:	Not reported
Shipment Date:	20101203
Creation Date:	2/8/2011 18:30:30
Receipt Date:	20101208
Manifest ID:	007751636JJK
Trans EPA ID:	NVD980895338
Trans Name:	21ST CENTURY ENVIRONMENTAL MANAGEMENT OF NEVADA LLC
Trans 2 EPA ID:	CAR000179382
Trans 2 Name:	ENV ENVIRONMENTAL
TSDF EPA ID:	CAD980884183
Trans Name:	GENERAL ENVIRONMENTAL MGT LLC DBA PSC ENVIRONMENTAL SERVICES
TSDF Alt EPA ID:	Not reported
TSDF Alt Name:	Not reported
Waste Code Description:	352 - Other organic solids
RCRA Code:	D035
Meth Code:	H141 - Storage, Bulking, And/Or Transfer Off Site--No Treatment/Reovery (H010-H129) Or (H131-H135)
Quantity Tons:	0.025
Waste Quantity:	50
Quantity Unit:	P
Additional Code 1:	D007
Additional Code 2:	D005
Additional Code 3:	D001
Additional Code 4:	Not reported
Additional Code 5:	Not reported
Shipment Date:	20101203
Creation Date:	2/8/2011 18:30:30
Receipt Date:	20101208
Manifest ID:	007751636JJK
Trans EPA ID:	NVD980895338
Trans Name:	21ST CENTURY ENVIRONMENTAL MANAGEMENT OF NEVADA LLC
Trans 2 EPA ID:	CAR000179382
Trans 2 Name:	ENV ENVIRONMENTAL
TSDF EPA ID:	CAD980884183
Trans Name:	GENERAL ENVIRONMENTAL MGT LLC DBA PSC ENVIRONMENTAL SERVICES
TSDF Alt EPA ID:	Not reported
TSDF Alt Name:	Not reported
Waste Code Description:	331 - Off-specification, aged, or surplus organics
RCRA Code:	Not reported
Meth Code:	H141 - Storage, Bulking, And/Or Transfer Off Site--No Treatment/Reovery (H010-H129) Or (H131-H135)
Quantity Tons:	0.195

LOWES #1019 (Continued) **S113117890**

Waste Quantity:	390
Quantity Unit:	P
Additional Code 1:	Not reported
Additional Code 2:	Not reported
Additional Code 3:	Not reported
Additional Code 4:	Not reported
Additional Code 5:	Not reported
Shipment Date:	20101203
Creation Date:	2/8/2011 18:30:30
Receipt Date:	20101208
Manifest ID:	007751636JJK
Trans EPA ID:	NVD980895338
Trans Name:	21ST CENTURY ENVIRONMENTAL MANAGEMENT OF NEVADA LLC
Trans 2 EPA ID:	CAR000179382
Trans 2 Name:	ENV ENVIRONMENTAL
TSDF EPA ID:	CAD980884183
Trans Name:	GENERAL ENVIRONMENTAL MGT LLC DBA PSC ENVIRONMENTAL SERVICES
TSDF Alt EPA ID:	Not reported
TSDF Alt Name:	Not reported
Waste Code Description:	331 - Off-specification, aged, or surplus organics
RCRA Code:	D018
Meth Code:	H141 - Storage, Bulking, And/Or Transfer Off Site--No Treatment/Reovery (H010-H129) Or (H131-H135)
Quantity Tons:	0.0595
Waste Quantity:	119
Quantity Unit:	P
Additional Code 1:	D007
Additional Code 2:	D005
Additional Code 3:	D001
Additional Code 4:	Not reported
Additional Code 5:	Not reported
Shipment Date:	20100624
Creation Date:	8/30/2010 18:30:29
Receipt Date:	20100702
Manifest ID:	007103689JJK
Trans EPA ID:	CAR000164012
Trans Name:	21ST CENTURY ENVIRONMENTAL MANAGEMENT OF NEVADA LLC
Trans 2 EPA ID:	CAR000179382
Trans 2 Name:	ENV ENVIRONMENTAL
TSDF EPA ID:	CAD980884183
Trans Name:	GENERAL ENVIRONMENTAL MGT LLC DBA PSC ENVIRONMENTAL SERVICES
TSDF Alt EPA ID:	Not reported
TSDF Alt Name:	Not reported
Waste Code Description:	331 - Off-specification, aged, or surplus organics
RCRA Code:	Not reported
Meth Code:	H141 - Storage, Bulking, And/Or Transfer Off Site--No Treatment/Reovery (H010-H129) Or (H131-H135)
Quantity Tons:	0.1
Waste Quantity:	200
Quantity Unit:	P
Additional Code 1:	Not reported
Additional Code 2:	Not reported
Additional Code 3:	Not reported
Additional Code 4:	Not reported
Additional Code 5:	Not reported

LOWES #1019 (Continued) **S113117890**

Shipment Date:	20100624
Creation Date:	8/30/2010 18:30:29
Receipt Date:	20100702
Manifest ID:	007103689JJK
Trans EPA ID:	CAR000164012
Trans Name:	21ST CENTURY ENVIRONMENTAL MANAGEMENT OF NEVADA LLC
Trans 2 EPA ID:	CAR000179382
Trans 2 Name:	ENV ENVIRONMENTAL
TSDF EPA ID:	CAD980884183
Trans Name:	GENERAL ENVIRONMENTAL MGT LLC DBA PSC ENVIRONMENTAL SERVICES
TSDF Alt EPA ID:	Not reported
TSDF Alt Name:	Not reported
Waste Code Description:	352 - Other organic solids
RCRA Code:	D035
Meth Code:	H141 - Storage, Bulking, And/Or Transfer Off Site--No Treatment/Reovery (H010-H129) Or (H131-H135)
Quantity Tons:	0.0145
Waste Quantity:	29
Quantity Unit:	P
Additional Code 1:	D007
Additional Code 2:	D005
Additional Code 3:	D001
Additional Code 4:	Not reported
Additional Code 5:	Not reported

Shipment Date:	20100624
Creation Date:	8/30/2010 18:30:29
Receipt Date:	20100702
Manifest ID:	007103689JJK
Trans EPA ID:	CAR000164012
Trans Name:	21ST CENTURY ENVIRONMENTAL MANAGEMENT OF NEVADA LLC
Trans 2 EPA ID:	CAR000179382
Trans 2 Name:	ENV ENVIRONMENTAL
TSDF EPA ID:	CAD980884183
Trans Name:	GENERAL ENVIRONMENTAL MGT LLC DBA PSC ENVIRONMENTAL SERVICES
TSDF Alt EPA ID:	Not reported
TSDF Alt Name:	Not reported
Waste Code Description:	791 - Liquids with pH < 2 792 Liquids with pH < 2 with metals
RCRA Code:	D002
Meth Code:	H077 - Other Chemical Precipitation With Or Without Pre-Treatment
Quantity Tons:	0.003
Waste Quantity:	6
Quantity Unit:	P
Additional Code 1:	Not reported
Additional Code 2:	Not reported
Additional Code 3:	Not reported
Additional Code 4:	Not reported
Additional Code 5:	Not reported

Shipment Date:	20100128
Creation Date:	11/3/2010 18:30:37
Receipt Date:	20100203
Manifest ID:	006431125JJK
Trans EPA ID:	CAR000164012
Trans Name:	21ST CENTURY ENVIRONMENTAL MANAGEMENT OF NEVADA LLC
Trans 2 EPA ID:	AZR000508515
Trans 2 Name:	SLT EXPRESS

LOWES #1019 (Continued) **S113117890**

TSDF EPA ID:	NVD980895338
Trans Name:	21ST CENTURY ENVIRONMENTAL MANAGEMENT OF NEVADA LLC
TSDF Alt EPA ID:	Not reported
TSDF Alt Name:	Not reported
Waste Code Description:	331 - Off-specification, aged, or surplus organics
RCRA Code:	D001
Meth Code:	H141 - Storage, Bulking, And/Or Transfer Off Site--No Treatment/Reovery (H010-H129) Or (H131-H135)
Quantity Tons:	0.015
Waste Quantity:	30
Quantity Unit:	P
Additional Code 1:	Not reported
Additional Code 2:	Not reported
Additional Code 3:	Not reported
Additional Code 4:	Not reported
Additional Code 5:	Not reported
Shipment Date:	20100119
Creation Date:	10/26/2010 18:30:08
Receipt Date:	20100129
Manifest ID:	006431286JJK
Trans EPA ID:	CAR000164012
Trans Name:	21ST CENTURY ENVIRONMENTAL MANAGEMENT OF NEVADA LLC
Trans 2 EPA ID:	AZR000508515
Trans 2 Name:	SLT EXPRESS
TSDF EPA ID:	WAD991281767
Trans Name:	BURLINGTON ENVIRONMENTAL LLC KENT FACILITY
TSDF Alt EPA ID:	Not reported
TSDF Alt Name:	Not reported
Waste Code Description:	331 - Off-specification, aged, or surplus organics
RCRA Code:	Not reported
Meth Code:	- Not reported
Quantity Tons:	Not reported
Waste Quantity:	240
Quantity Unit:	Not reported
Additional Code 1:	Not reported
Additional Code 2:	Not reported
Additional Code 3:	Not reported
Additional Code 4:	Not reported
Additional Code 5:	Not reported
Shipment Date:	20100119
Creation Date:	10/26/2010 18:30:08
Receipt Date:	20100129
Manifest ID:	006431286JJK
Trans EPA ID:	CAR000164012
Trans Name:	21ST CENTURY ENVIRONMENTAL MANAGEMENT OF NEVADA LLC
Trans 2 EPA ID:	AZR000508515
Trans 2 Name:	SLT EXPRESS
TSDF EPA ID:	WAD991281767
Trans Name:	BURLINGTON ENVIRONMENTAL LLC KENT FACILITY
TSDF Alt EPA ID:	Not reported
TSDF Alt Name:	Not reported
Waste Code Description:	- Not reported
RCRA Code:	Not reported
Meth Code:	H141 - Storage, Bulking, And/Or Transfer Off Site--No Treatment/Reovery (H010-H129) Or (H131-H135)

LOWES #1019 (Continued) **S113117890**

Quantity Tons:	Not reported
Waste Quantity:	Not reported
Quantity Unit:	Not reported
Additional Code 1:	Not reported
Additional Code 2:	Not reported
Additional Code 3:	Not reported
Additional Code 4:	Not reported
Additional Code 5:	Not reported

Additional Information:

Year:	2009
Gen EPA ID:	CAL000244919
Shipment Date:	20090820
Creation Date:	3/5/2010 18:30:08
Receipt Date:	20090826
Manifest ID:	000750257JJK
Trans EPA ID:	CAR000164012
Trans Name:	21ST CENTURY ENVIRONMENTAL MANAGEMENT OF NEVADA LLC
Trans 2 EPA ID:	UTR000007708
Trans 2 Name:	SLT EXPRESS
TSDF EPA ID:	NVD980895338
Trans Name:	21ST CENTURY ENVIRONMENTAL MANAGEMENT OF NEVADA LLC
TSDF Alt EPA ID:	Not reported
TSDF Alt Name:	Not reported
Waste Code Description:	331 - Off-specification, aged, or surplus organics
RCRA Code:	Not reported
Meth Code:	H141 - Storage, Bulking, And/Or Transfer Off Site--No Treatment/Reovery (H010-H129) Or (H131-H135)
Quantity Tons:	0.053
Waste Quantity:	106
Quantity Unit:	P
Additional Code 1:	Not reported
Additional Code 2:	Not reported
Additional Code 3:	Not reported
Additional Code 4:	Not reported
Additional Code 5:	Not reported
Shipment Date:	20090820
Creation Date:	3/5/2010 18:30:08
Receipt Date:	20090826
Manifest ID:	000750257JJK
Trans EPA ID:	CAR000164012
Trans Name:	21ST CENTURY ENVIRONMENTAL MANAGEMENT OF NEVADA LLC
Trans 2 EPA ID:	UTR000007708
Trans 2 Name:	SLT EXPRESS
TSDF EPA ID:	NVD980895338
Trans Name:	21ST CENTURY ENVIRONMENTAL MANAGEMENT OF NEVADA LLC
TSDF Alt EPA ID:	Not reported
TSDF Alt Name:	Not reported
Waste Code Description:	352 - Other organic solids
RCRA Code:	D035
Meth Code:	H141 - Storage, Bulking, And/Or Transfer Off Site--No Treatment/Reovery (H010-H129) Or (H131-H135)
Quantity Tons:	0.038
Waste Quantity:	76
Quantity Unit:	P

LOWES #1019 (Continued) **S113117890**

Additional Code 1:	D007
Additional Code 2:	D005
Additional Code 3:	D001
Additional Code 4:	Not reported
Additional Code 5:	Not reported
Shipment Date:	20090820
Creation Date:	3/5/2010 18:30:08
Receipt Date:	20090826
Manifest ID:	000750257JJK
Trans EPA ID:	CAR000164012
Trans Name:	21ST CENTURY ENVIRONMENTAL MANAGEMENT OF NEVADA LLC
Trans 2 EPA ID:	UTR000007708
Trans 2 Name:	SLT EXPRESS
TSDF EPA ID:	NVD980895338
Trans Name:	21ST CENTURY ENVIRONMENTAL MANAGEMENT OF NEVADA LLC
TSDF Alt EPA ID:	Not reported
TSDF Alt Name:	Not reported
Waste Code Description:	331 - Off-specification, aged, or surplus organics
RCRA Code:	Not reported
Meth Code:	H141 - Storage, Bulking, And/Or Transfer Off Site--No Treatment/Reovery (H010-H129) Or (H131-H135)
Quantity Tons:	0.059
Waste Quantity:	118
Quantity Unit:	P
Additional Code 1:	Not reported
Additional Code 2:	Not reported
Additional Code 3:	Not reported
Additional Code 4:	Not reported
Additional Code 5:	Not reported
Shipment Date:	20090107
Creation Date:	5/12/2009 18:30:08
Receipt Date:	20090112
Manifest ID:	005043353JJK
Trans EPA ID:	CAR000164012
Trans Name:	21ST CENTURY ENVIRONMENTAL MANAGEMENT OF NEVADA LLC
Trans 2 EPA ID:	UTR000007708
Trans 2 Name:	SLT EXPRESS
TSDF EPA ID:	NVD980895338
Trans Name:	21ST CENTURY ENVIRONMENTAL MANAGEMENT OF NEVADA LLC
TSDF Alt EPA ID:	Not reported
TSDF Alt Name:	Not reported
Waste Code Description:	331 - Off-specification, aged, or surplus organics
RCRA Code:	D035
Meth Code:	H141 - Storage, Bulking, And/Or Transfer Off Site--No Treatment/Reovery (H010-H129) Or (H131-H135)
Quantity Tons:	0.175
Waste Quantity:	350
Quantity Unit:	P
Additional Code 1:	D018
Additional Code 2:	D007
Additional Code 3:	D005
Additional Code 4:	D001
Additional Code 5:	Not reported
Shipment Date:	20090107

LOWES #1019 (Continued) **S113117890**

Creation Date:	5/12/2009 18:30:08
Receipt Date:	20090112
Manifest ID:	005043353JJK
Trans EPA ID:	CAR000164012
Trans Name:	21ST CENTURY ENVIRONMENTAL MANAGEMENT OF NEVADA LLC
Trans 2 EPA ID:	UTR000007708
Trans 2 Name:	SLT EXPRESS
TSDF EPA ID:	NVD980895338
Trans Name:	21ST CENTURY ENVIRONMENTAL MANAGEMENT OF NEVADA LLC
TSDF Alt EPA ID:	Not reported
TSDF Alt Name:	Not reported
Waste Code Description:	352 - Other organic solids
RCRA Code:	D035
Meth Code:	H141 - Storage, Bulking, And/Or Transfer Off Site--No Treatment/Reovery (H010-H129) Or (H131-H135)
Quantity Tons:	0.075
Waste Quantity:	150
Quantity Unit:	P
Additional Code 1:	D007
Additional Code 2:	D005
Additional Code 3:	D001
Additional Code 4:	Not reported
Additional Code 5:	Not reported

Shipment Date:	20090107
Creation Date:	5/12/2009 18:30:08
Receipt Date:	20090112
Manifest ID:	005043353JJK
Trans EPA ID:	CAR000164012
Trans Name:	21ST CENTURY ENVIRONMENTAL MANAGEMENT OF NEVADA LLC
Trans 2 EPA ID:	UTR000007708
Trans 2 Name:	SLT EXPRESS
TSDF EPA ID:	NVD980895338
Trans Name:	21ST CENTURY ENVIRONMENTAL MANAGEMENT OF NEVADA LLC
TSDF Alt EPA ID:	Not reported
TSDF Alt Name:	Not reported
Waste Code Description:	331 - Off-specification, aged, or surplus organics
RCRA Code:	Not reported
Meth Code:	H141 - Storage, Bulking, And/Or Transfer Off Site--No Treatment/Reovery (H010-H129) Or (H131-H135)
Quantity Tons:	0.4
Waste Quantity:	800
Quantity Unit:	P
Additional Code 1:	Not reported
Additional Code 2:	Not reported
Additional Code 3:	Not reported
Additional Code 4:	Not reported
Additional Code 5:	Not reported

L184 **LOWE'S #1019** **AST** **A100421958**
NNW **1340 EL CAMINO REAL** **N/A**
< 1/8 **SAN BRUNO, CA 94066**
0.080 mi.
425 ft. **Site 2 of 4 in cluster L**

Relative: **Higher**
Actual: **47 ft.**

AST:

Name:	LOWE'S #1019
Address:	1340 EL CAMINO REAL
City/Zip:	SAN BRUNO,94066
Certified Unified Program Agencies:	Not reported
Owner:	LOWE'S HIW, INC.
Total Gallons:	Not reported
CERSID:	10069066
Facility ID:	41-000-028701
Business Name:	Lowe's HIW, Inc.
Phone:	(888) 429-6281
Fax:	(650) 616-7813
Mailing Address:	1000 Lowe's Boulevard
Mailing Address City:	Mooresville
Mailing Address State:	NC
Mailing Address Zip Code:	28117
Operator Name:	LOWE'S HIW, INC.
Operator Phone:	(650) 616-7800
Owner Phone:	(206) 242-8570
Owner Mail Address:	101 ANDOVER PARK E Ste 200 c/o Mailcode A2ELP
Owner State:	WA
Owner Zip Code:	98188
Owner Country:	United States
Property Owner Name:	Not reported
Property Owner Phone:	Not reported
Property Owner Mailing Address:	Not reported
Property Owner City:	Not reported
Property Owner Stat :	Not reported
Property Owner Zip Code:	Not reported
Property Owner Country:	Not reported
EPAID:	CAL000244919

L185 **LOWES HIW - SAN BRUNO #1019** **RCRA-SQG** **1024089887**
NNW **1340 EL CAMINO REAL** **E MANIFEST** **CAR000279430**
< 1/8 **SAN BRUNO, CA 94066**
0.080 mi.
425 ft. **Site 3 of 4 in cluster L**

Relative: **Higher**
Actual: **47 ft.**

RCRA Listings:

Date Form Received by Agency:	20240826
Handler Name:	Lowe'S Of San Bruno #1019
Handler Address:	El Camino Real
Handler City,State,Zip:	SAN BRUNO, CA 94066
EPA ID:	CAR000279430
Contact Name:	BRIAN MULLEN
Contact Address:	LOWES BLVD., LPH28
Contact City,State,Zip:	MOORESVILLE, NC 28117
Contact Telephone:	704-993-1564
Contact Fax:	Not reported
Contact Email:	HAZMAT@LOWES.COM
Contact Title:	ENVIRONMENTAL COMPLIANCE MANAGER
EPA Region:	09
Land Type:	Private
Federal Waste Generator Description:	Small Quantity Generator

LOWES HIW - SAN BRUNO #1019 (Continued) **1024089887**

Non-Notifier:	Not reported
Biennial Report Cycle:	Not reported
Accessibility:	Not reported
Active Site Indicator:	Handler Activities
State District Owner:	Not reported
State District:	Not reported
Mailing Address:	LOWES BLVD., LPH28
Mailing City,State,Zip:	MOORESVILLE, NC 28117
Owner Name:	Lowe'S Home Centers, Llc
Owner Type:	Private
Operator Name:	Lowe'S Home Centers, Llc
Operator Type:	Private
Short-Term Generator Activity:	No
Importer Activity:	No
Mixed Waste Generator:	No
Transporter Activity:	No
Transfer Facility Activity:	No
Recycler Activity with Storage:	No
Small Quantity On-Site Burner Exemption:	No
Smelting Melting and Refining Furnace Exemption:	No
Underground Injection Control:	No
Off-Site Waste Receipt:	No
Universal Waste Indicator:	No
Universal Waste Destination Facility:	No
Federal Universal Waste:	No
Active Site State-Reg Handler:	---
Federal Facility Indicator:	Not reported
Hazardous Secondary Material Indicator:	N
Sub-Part K Indicator:	Not reported
2018 GPRA Permit Baseline:	Not on the Baseline
2018 GPRA Renewals Baseline:	Not on the Baseline
202 GPRA Corrective Action Baseline:	No
Subject to Corrective Action Universe:	No
Non-TSDFs Where RCRA CA has Been Imposed Universe:	No
Corrective Action Priority Ranking:	No NCAPS ranking
Environmental Control Indicator:	No
Institutional Control Indicator:	No
Human Exposure Controls Indicator:	N/A
Groundwater Controls Indicator:	N/A
Significant Non-Complier Universe:	No
Unaddressed Significant Non-Complier Universe:	No
Addressed Significant Non-Complier Universe:	No
Significant Non-Complier With a Compliance Schedule Universe:	No
Financial Assurance Required:	Not reported
Handler Date of Last Change:	20240912
Recognized Trader-Importer:	No
Recognized Trader-Exporter:	No
Importer of Spent Lead Acid Batteries:	No
Exporter of Spent Lead Acid Batteries:	No
Recycler Activity Without Storage:	No
Manifest Broker:	No
Sub-Part P Indicator:	No

Hazardous Waste Summary:

Waste Code:	D001
Waste Description:	Ignitable Waste

LOWES HIW - SAN BRUNO #1019 (Continued) **1024089887**

Waste Code:	D002
Waste Description:	Corrosive Waste
Waste Code:	D003
Waste Description:	Reactive Waste
Waste Code:	D004
Waste Description:	Arsenic
Waste Code:	D005
Waste Description:	Barium
Waste Code:	D006
Waste Description:	Cadmium
Waste Code:	D007
Waste Description:	Chromium
Waste Code:	D008
Waste Description:	Lead
Waste Code:	D009
Waste Description:	Mercury
Waste Code:	D010
Waste Description:	Selenium
Waste Code:	D011
Waste Description:	Silver
Waste Code:	D016
Waste Description:	2,4-D (2,4-Dichlorophenoxyacetic Acid)
Waste Code:	D018
Waste Description:	Benzene
Waste Code:	D027
Waste Description:	1,4-Dichlorobenzene
Waste Code:	D035
Waste Description:	Methyl Ethyl Ketone
Waste Code:	D039
Waste Description:	Tetrachloroethylene
Waste Code:	U002
Waste Description:	2-Propanone (I) (Or) Acetone (I)
Waste Code:	U072
Waste Description:	Benzene, 1,4-Dichloro- (Or) P-Dichlorobenzene
Waste Code:	U134
Waste Description:	Hydrofluoric Acid (C,T) (Or) Hydrogen Fluoride (C,T)
Waste Code:	U154
Waste Description:	Methanol (I) (Or) Methyl Alcohol (I)

LOWES HIW - SAN BRUNO #1019 (Continued) **1024089887**

Waste Code: U159
Waste Description: 2-Butanone (I,T) (Or) Methyl Ethyl Ketone (Mek) (I,T)

Waste Code: U165
Waste Description: Naphthalene

Waste Code: U210
Waste Description: Ethene, Tetrachloro- (Or) Tetrachloroethylene

Waste Code: U240
Waste Description: 2,4-D, Salts & Esters (Or) Acetic Acid, (2,4-Dichlorophenoxy)-, Salts & Esters (Or) Dichlorophenoxyacetic Acid 2,4-D

Waste Code: U249
Waste Description: Zinc Phosphide Zn3p2, When Present At Concentrations Of 10% Or Less

Waste Code: U279
Waste Description: U279

Waste Code: U411
Waste Description: U411

Handler - Owner Operator:
Owner/Operator Indicator: Operator
Owner/Operator Name: LOWE'S HOME CENTERS, LLC
Legal Status: Private
Date Became Current: 20010727
Date Ended Current: Not reported
Owner/Operator Address: 1000 LOWES BLVD.
Owner/Operator City,State,Zip: MOORESVILLE, NC 28117
Owner/Operator Telephone: 704-758-6033
Owner/Operator Telephone Ext: Not reported
Owner/Operator Fax: 877-658-9885
Owner/Operator Email: HAZMAT@LOWES.COM

Owner/Operator Indicator: Owner
Owner/Operator Name: LOWE'S HOME CENTERS, LLC
Legal Status: Private
Date Became Current: 20010727
Date Ended Current: Not reported
Owner/Operator Address: 1000 LOWES BLVD.
Owner/Operator City,State,Zip: MOORESVILLE, NC 28117
Owner/Operator Telephone: 704-993-1564
Owner/Operator Telephone Ext: Not reported
Owner/Operator Fax: 877-658-9885
Owner/Operator Email: BOBBI.L.TENBORG@LOWES.COM

Owner/Operator Indicator: Owner
Owner/Operator Name: LOWE'S HOME CENTERS, LLC
Legal Status: Private
Date Became Current: 20010727
Date Ended Current: Not reported
Owner/Operator Address: 1000 LOWES BLVD.
Owner/Operator City,State,Zip: MOORESVILLE, NC 28117
Owner/Operator Telephone: 704-993-1564
Owner/Operator Telephone Ext: Not reported
Owner/Operator Fax: 877-658-9885

LOWES HIW - SAN BRUNO #1019 (Continued) **1024089887**

Owner/Operator Email: BOBBI.L.TENBORG@LOWES.COM

Owner/Operator Indicator: Operator
Owner/Operator Name: LOWE'S HOME CENTERS, LLC
Legal Status: Private
Date Became Current: 20010727
Date Ended Current: Not reported
Owner/Operator Address: 1000 LOWES BLVD.
Owner/Operator City,State,Zip: MOORESVILLE, NC 28117
Owner/Operator Telephone: 704-993-1564
Owner/Operator Telephone Ext: Not reported
Owner/Operator Fax: 877-658-9885
Owner/Operator Email: BOBBI.L.TENBORG@LOWES.COM

Owner/Operator Indicator: Operator
Owner/Operator Name: LOWE'S HOME CENTERS, LLC
Legal Status: Private
Date Became Current: 20010727
Date Ended Current: Not reported
Owner/Operator Address: 1000 LOWES BLVD.
Owner/Operator City,State,Zip: MOORESVILLE, NC 28117
Owner/Operator Telephone: 704-758-2955
Owner/Operator Telephone Ext: Not reported
Owner/Operator Fax: 877-658-9885
Owner/Operator Email: BOBBI.L.TENBORG@LOWES.COM

Owner/Operator Indicator: Owner
Owner/Operator Name: LOWE'S HOME CENTERS, LLC
Legal Status: Private
Date Became Current: 20010727
Date Ended Current: Not reported
Owner/Operator Address: 1605 CURTIS BRIDGE RD
Owner/Operator City,State,Zip: WILKESBORO, NC 28697
Owner/Operator Telephone: 704-758-2955
Owner/Operator Telephone Ext: Not reported
Owner/Operator Fax: 877-658-9885
Owner/Operator Email: BOBBI.L.TENBORG@LOWES.COM

Owner/Operator Indicator: Operator
Owner/Operator Name: LOWE'S HOME CENTERS, LLC
Legal Status: Private
Date Became Current: 20010727
Date Ended Current: Not reported
Owner/Operator Address: 1605 CURTIS BRIDGE RD
Owner/Operator City,State,Zip: WILKESBORO, NC 28697
Owner/Operator Telephone: 704-758-2955
Owner/Operator Telephone Ext: Not reported
Owner/Operator Fax: 877-658-9885
Owner/Operator Email: BOBBI.L.TENBORG@LOWES.COM

Owner/Operator Indicator: Owner
Owner/Operator Name: LOWE'S HOME CENTERS, LLC
Legal Status: Private
Date Became Current: 20010727
Date Ended Current: Not reported
Owner/Operator Address: 1000 LOWES BLVD., LPH28
Owner/Operator City,State,Zip: MOORESVILLE, NC 28117

LOWES HIW - SAN BRUNO #1019 (Continued) **1024089887**

Owner/Operator Telephone: 704-993-1564
Owner/Operator Telephone Ext: Not reported
Owner/Operator Fax: Not reported
Owner/Operator Email: HAZMAT@LOWES.COM

Owner/Operator Indicator: Operator
Owner/Operator Name: LOWE'S HOME CENTERS, LLC
Legal Status: Private
Date Became Current: 20010727
Date Ended Current: Not reported
Owner/Operator Address: 1000 LOWES BLVD., LPH28
Owner/Operator City,State,Zip: MOORESVILLE, NC 28117
Owner/Operator Telephone: 704-993-1564
Owner/Operator Telephone Ext: Not reported
Owner/Operator Fax: Not reported
Owner/Operator Email: HAZMAT@LOWES.COM

Owner/Operator Indicator: Owner
Owner/Operator Name: LOWE'S HOME CENTERS, LLC
Legal Status: Private
Date Became Current: 20010727
Date Ended Current: Not reported
Owner/Operator Address: 1000 LOWES BLVD.
Owner/Operator City,State,Zip: MOORESVILLE, NC 28117
Owner/Operator Telephone: 704-758-2955
Owner/Operator Telephone Ext: Not reported
Owner/Operator Fax: 877-658-9885
Owner/Operator Email: BOBBI.L.TENBORG@LOWES.COM

Owner/Operator Indicator: Operator
Owner/Operator Name: LOWE'S HOME CENTERS, LLC
Legal Status: Private
Date Became Current: 20010727
Date Ended Current: Not reported
Owner/Operator Address: 1000 LOWES BLVD.
Owner/Operator City,State,Zip: MOORESVILLE, NC 28117
Owner/Operator Telephone: 704-993-1564
Owner/Operator Telephone Ext: Not reported
Owner/Operator Fax: 877-658-9885
Owner/Operator Email: BOBBI.L.TENBORG@LOWES.COM

Owner/Operator Indicator: Owner
Owner/Operator Name: LOWE'S HOME CENTERS, LLC
Legal Status: Private
Date Became Current: 20010727
Date Ended Current: Not reported
Owner/Operator Address: 1000 LOWES BLVD.
Owner/Operator City,State,Zip: MOORESVILLE, NC 28117
Owner/Operator Telephone: 704-758-6033
Owner/Operator Telephone Ext: Not reported
Owner/Operator Fax: 877-658-9885
Owner/Operator Email: HAZMAT@LOWES.COM

Historic Generators:
Receive Date: 20171226
Handler Name: LOWE'S OF SAN BRUNO #1019
Federal Waste Generator Description: Small Quantity Generator

LOWES HIW - SAN BRUNO #1019 (Continued) **1024089887**

State District Owner: Not reported
Large Quantity Handler of Universal Waste: No
Recognized Trader Importer: No
Recognized Trader Exporter: No
Spent Lead Acid Battery Importer: No
Spent Lead Acid Battery Exporter: No
Current Record: No
Non Storage Recycler Activity: No
Electronic Manifest Broker: No

Receive Date: 20201104
Handler Name: LOWE'S OF SAN BRUNO #1019
Federal Waste Generator Description: Small Quantity Generator
State District Owner: Not reported
Large Quantity Handler of Universal Waste: No
Recognized Trader Importer: No
Recognized Trader Exporter: No
Spent Lead Acid Battery Importer: No
Spent Lead Acid Battery Exporter: No
Current Record: No
Non Storage Recycler Activity: No
Electronic Manifest Broker: No

Receive Date: 20220629
Handler Name: LOWE'S OF SAN BRUNO #1019
Federal Waste Generator Description: Small Quantity Generator
State District Owner: Not reported
Large Quantity Handler of Universal Waste: No
Recognized Trader Importer: No
Recognized Trader Exporter: No
Spent Lead Acid Battery Importer: No
Spent Lead Acid Battery Exporter: No
Current Record: No
Non Storage Recycler Activity: No
Electronic Manifest Broker: No

Receive Date: 20230506
Handler Name: LOWE'S OF SAN BRUNO #1019
Federal Waste Generator Description: Small Quantity Generator
State District Owner: Not reported
Large Quantity Handler of Universal Waste: No
Recognized Trader Importer: No
Recognized Trader Exporter: No
Spent Lead Acid Battery Importer: No
Spent Lead Acid Battery Exporter: No
Current Record: No
Non Storage Recycler Activity: No
Electronic Manifest Broker: No

Receive Date: 20231006
Handler Name: LOWE'S OF SAN BRUNO #1019
Federal Waste Generator Description: Small Quantity Generator
State District Owner: Not reported
Large Quantity Handler of Universal Waste: No
Recognized Trader Importer: No
Recognized Trader Exporter: No
Spent Lead Acid Battery Importer: No

LOWES HIW - SAN BRUNO #1019 (Continued) **1024089887**

Spent Lead Acid Battery Exporter: No
Current Record: No
Non Storage Recycler Activity: No
Electronic Manifest Broker: No

Receive Date: 20240826
Handler Name: LOWE'S OF SAN BRUNO #1019
Federal Waste Generator Description: Small Quantity Generator
State District Owner: Not reported
Large Quantity Handler of Universal Waste: No
Recognized Trader Importer: No
Recognized Trader Exporter: No
Spent Lead Acid Battery Importer: No
Spent Lead Acid Battery Exporter: No
Current Record: Yes
Non Storage Recycler Activity: No
Electronic Manifest Broker: No

List of NAICS Codes and Descriptions:
NAICS Code: 444110
NAICS Description: HOME CENTERS

Facility Has Received Notices of Violations:
Violations: No Violations Found

Evaluation Action Summary:
Evaluations: No Evaluations Found

E MANIFEST:
Manifest Tracking Number: 002332534PSC
Last Updated Date: 20190801
Shipped Date: 20190530
Received Date: 20190617
Manifest Status: Signed
Submission Type: DataImage5Copy
Origin Type: Service
Generator EPA ID: CAR000279430
Generator Name: Lowes Hiw - San Bruno #1019
Generator Location Street Number: Not reported
Generator Location Street 1: 1340 EL CAMINO REAL
Generator Location Street 2: Not reported
Generator Location City: SAN BRUNO
Generator Location State: CA
Generator Location Zip: 94066
Generator Mail Street Number: Not reported
Generator Mail Street 1: 1000 LOWES BLVD A2ELP
Generator Mail Street 2: Not reported
Generator Mail City: MOORSEVILLE
Generator Mail Zip: 28117
Generator Mail State: NC
Generator Contact Company Name: Not reported
Designated Facility EPA ID: CAD008364432
Designated Facility Name: Not reported
Designated Facility Mail Street Number: Not reported

LOWES HIW - SAN BRUNO #1019 (Continued) **1024089887**

Designated Facility Mail Street 1:	Not reported
Designated Facility Mail Street 2:	425 Isis Ave.
Designated Facility Mail City:	Inglewood
Designated Facility Mail Zip:	90301
Designated Facility Mail State:	CA
Designated Facility Location Street Number:	Not reported
Designated Facility Location Street 1:	425 Isis Ave.
Designated Facility Location Street 2:	Not reported
Designated Facility Location City:	Inglewood
Designated Facility Location Zip:	90301
Designated Facility Location State:	CA
Designated Facility Contact Company Name:	Rho Chem LLC
Manifest Residue Indicator:	N
Rejection Indicator:	N

Manifest Tracking Number:	002448057PSC
Last Updated Date:	20200106
Shipped Date:	20190823
Received Date:	20190904
Manifest Status:	Signed
Submission Type:	DataImage5Copy
Origin Type:	Service
Generator EPA ID:	CAR000279430
Generator Name:	Lowes Hiw - San Bruno #1019
Generator Location Street Number:	Not reported
Generator Location Street 1:	1340 EL CAMINO REAL
Generator Location Street 2:	Not reported
Generator Location City:	SAN BRUNO
Generator Location State:	CA
Generator Location Zip:	94066
Generator Mail Street Number:	Not reported
Generator Mail Street 1:	1000 LOWES BLVD A2ELP
Generator Mail Street 2:	Not reported
Generator Mail City:	MOORSEVILLE
Generator Mail Zip:	28117
Generator Mail State:	NC
Generator Contact Company Name:	Not reported
Designated Facility EPA ID:	CAD008364432
Designated Facility Name:	Not reported
Designated Facility Mail Street Number:	Not reported
Designated Facility Mail Street 1:	Not reported
Designated Facility Mail Street 2:	425 Isis Ave.
Designated Facility Mail City:	Inglewood
Designated Facility Mail Zip:	90301
Designated Facility Mail State:	CA
Designated Facility Location Street Number:	Not reported
Designated Facility Location Street 1:	425 Isis Ave.
Designated Facility Location Street 2:	Not reported
Designated Facility Location City:	Inglewood
Designated Facility Location Zip:	90301
Designated Facility Location State:	CA
Designated Facility Contact Company Name:	Rho Chem LLC
Manifest Residue Indicator:	N
Rejection Indicator:	N

Manifest Tracking Number:	001948943PSC
Last Updated Date:	20181217

LOWES HIW - SAN BRUNO #1019 (Continued) **1024089887**

Shipped Date:	20180831
Received Date:	20181001
Manifest Status:	Signed
Submission Type:	DataImage5Copy
Origin Type:	Service
Generator EPA ID:	CAR000279430
Generator Name:	Lowes # 1019
Generator Location Street Number:	Not reported
Generator Location Street 1:	1340 EL CAMINO REAL
Generator Location Street 2:	Not reported
Generator Location City:	SAN BRUNO
Generator Location State:	CA
Generator Location Zip:	94066
Generator Mail Street Number:	Not reported
Generator Mail Street 1:	1000 Lowe's Blvd.
Generator Mail Street 2:	Not reported
Generator Mail City:	MOORESVILLE
Generator Mail Zip:	28117
Generator Mail State:	NC
Generator Contact Company Name:	Not reported
Designated Facility EPA ID:	CAD008364432
Designated Facility Name:	Not reported
Designated Facility Mail Street Number:	Not reported
Designated Facility Mail Street 1:	Not reported
Designated Facility Mail Street 2:	425 Isis Ave.
Designated Facility Mail City:	Inglewood
Designated Facility Mail Zip:	90301
Designated Facility Mail State:	CA
Designated Facility Location Street Number:	Not reported
Designated Facility Location Street 1:	425 Isis Ave.
Designated Facility Location Street 2:	Not reported
Designated Facility Location City:	Inglewood
Designated Facility Location Zip:	90301
Designated Facility Location State:	CA
Designated Facility Contact Company Name:	Rho Chem LLC
Manifest Residue Indicator:	N
Rejection Indicator:	N

Manifest Tracking Number:	002117136PSC
Last Updated Date:	20190411
Shipped Date:	20190206
Received Date:	20190228
Manifest Status:	Signed
Submission Type:	DataImage5Copy
Origin Type:	Service
Generator EPA ID:	CAR000279430
Generator Name:	Lowes Hiw - San Bruno #1019
Generator Location Street Number:	Not reported
Generator Location Street 1:	1340 EL CAMINO REAL
Generator Location Street 2:	Not reported
Generator Location City:	SAN BRUNO
Generator Location State:	CA
Generator Location Zip:	94066
Generator Mail Street Number:	Not reported
Generator Mail Street 1:	1000 LOWES BLVD A2ELP
Generator Mail Street 2:	Not reported
Generator Mail City:	MOORSEVILLE

LOWES HIW - SAN BRUNO #1019 (Continued) **1024089887**

Generator Mail Zip:	28117
Generator Mail State:	NC
Generator Contact Company Name:	Not reported
Designated Facility EPA ID:	CAD008364432
Designated Facility Name:	Not reported
Designated Facility Mail Street Number:	Not reported
Designated Facility Mail Street 1:	Not reported
Designated Facility Mail Street 2:	425 Isis Ave.
Designated Facility Mail City:	Inglewood
Designated Facility Mail Zip:	90301
Designated Facility Mail State:	CA
Designated Facility Location Street Number:	Not reported
Designated Facility Location Street 1:	425 Isis Ave.
Designated Facility Location Street 2:	Not reported
Designated Facility Location City:	Inglewood
Designated Facility Location Zip:	90301
Designated Facility Location State:	CA
Designated Facility Contact Company Name:	Rho Chem LLC
Manifest Residue Indicator:	N
Rejection Indicator:	N

Manifest Tracking Number:	022795088JJK
Last Updated Date:	20210802
Shipped Date:	20210623
Received Date:	20210715
Manifest Status:	Signed
Submission Type:	DataImage5Copy
Origin Type:	Service
Generator EPA ID:	CAR000279430
Generator Name:	Lowes Of San Bruno, Ca #1019
Generator Location Street Number:	Not reported
Generator Location Street 1:	1340 EL CAMINO REAL
Generator Location Street 2:	Not reported
Generator Location City:	SAN BRUNO
Generator Location State:	CA
Generator Location Zip:	94066-1304
Generator Mail Street Number:	Not reported
Generator Mail Street 1:	1000 LOWES BLVD, LPH 28
Generator Mail Street 2:	Not reported
Generator Mail City:	MOORESVILLE
Generator Mail Zip:	28117
Generator Mail State:	NC
Generator Contact Company Name:	Not reported
Designated Facility EPA ID:	NVT330010000
Designated Facility Name:	Us Ecology, Inc
Designated Facility Mail Street Number:	Not reported
Designated Facility Mail Street 1:	Not reported
Designated Facility Mail Street 2:	HIGHWAY 95, 11 MILES SOUTH OF BEATTY
Designated Facility Mail City:	BEATTY
Designated Facility Mail Zip:	89003
Designated Facility Mail State:	NV
Designated Facility Location Street Number:	Not reported
Designated Facility Location Street 1:	HIGHWAY 95, 11 MILES SOUTH OF BEATTY
Designated Facility Location Street 2:	Not reported
Designated Facility Location City:	BEATTY
Designated Facility Location Zip:	89003
Designated Facility Location State:	NV

LOWES HIW - SAN BRUNO #1019 (Continued) **1024089887**

Designated Facility Contact Company Name:	Not reported
Manifest Residue Indicator:	N
Rejection Indicator:	N
Manifest Tracking Number:	022795310JJK
Last Updated Date:	20211101
Shipped Date:	20211004
Received Date:	20211013
Manifest Status:	Signed
Submission Type:	DataImage5Copy
Origin Type:	Service
Generator EPA ID:	CAR000279430
Generator Name:	Lowes Of San Bruno, Ca #1019
Generator Location Street Number:	Not reported
Generator Location Street 1:	1340 EL CAMINO REAL
Generator Location Street 2:	Not reported
Generator Location City:	SAN BRUNO
Generator Location State:	CA
Generator Location Zip:	94066-1304
Generator Mail Street Number:	Not reported
Generator Mail Street 1:	1000 LOWES BLVD, LPH 28
Generator Mail Street 2:	Not reported
Generator Mail City:	MOORESVILLE
Generator Mail Zip:	28117
Generator Mail State:	NC
Generator Contact Company Name:	Not reported
Designated Facility EPA ID:	NVT330010000
Designated Facility Name:	Us Ecology, Inc
Designated Facility Mail Street Number:	Not reported
Designated Facility Mail Street 1:	Not reported
Designated Facility Mail Street 2:	HIGHWAY 95, 11 MILES SOUTH OF BEATTY
Designated Facility Mail City:	BEATTY
Designated Facility Mail Zip:	89003
Designated Facility Mail State:	NV
Designated Facility Location Street Number:	Not reported
Designated Facility Location Street 1:	HIGHWAY 95, 11 MILES SOUTH OF BEATTY
Designated Facility Location Street 2:	Not reported
Designated Facility Location City:	BEATTY
Designated Facility Location Zip:	89003
Designated Facility Location State:	NV
Designated Facility Contact Company Name:	Not reported
Manifest Residue Indicator:	N
Rejection Indicator:	N
Manifest Tracking Number:	022653926JJK
Last Updated Date:	20210430
Shipped Date:	20210405
Received Date:	20210414
Manifest Status:	Signed
Submission Type:	DataImage5Copy
Origin Type:	Service
Generator EPA ID:	CAR000279430
Generator Name:	Lowes Of San Bruno, Ca #1019
Generator Location Street Number:	Not reported
Generator Location Street 1:	1340 EL CAMINO REAL
Generator Location Street 2:	Not reported
Generator Location City:	SAN BRUNO

LOWES HIW - SAN BRUNO #1019 (Continued) **1024089887**

Generator Location State:	CA
Generator Location Zip:	94066-1304
Generator Mail Street Number:	Not reported
Generator Mail Street 1:	1000 LOWES BLVD, LPH 28
Generator Mail Street 2:	Not reported
Generator Mail City:	MOORESVILLE
Generator Mail Zip:	28117
Generator Mail State:	NC
Generator Contact Company Name:	Not reported
Designated Facility EPA ID:	IDD073114654
Designated Facility Name:	Us Ecology Idaho
Designated Facility Mail Street Number:	Not reported
Designated Facility Mail Street 1:	Not reported
Designated Facility Mail Street 2:	20400 LEMLEY ROAD
Designated Facility Mail City:	GRAND VIEW
Designated Facility Mail Zip:	83624
Designated Facility Mail State:	ID
Designated Facility Location Street Number:	Not reported
Designated Facility Location Street 1:	20400 LEMLEY ROAD
Designated Facility Location Street 2:	Not reported
Designated Facility Location City:	GRAND VIEW
Designated Facility Location Zip:	83624
Designated Facility Location State:	ID
Designated Facility Contact Company Name:	Not reported
Manifest Residue Indicator:	N
Rejection Indicator:	N

Manifest Tracking Number:	023797573JJK
Last Updated Date:	20220429
Shipped Date:	20220407
Received Date:	20220421
Manifest Status:	Signed
Submission Type:	DataImage5Copy
Origin Type:	Service
Generator EPA ID:	CAR000279430
Generator Name:	Lowes Of San Bruno, Ca #1019
Generator Location Street Number:	Not reported
Generator Location Street 1:	1340 EL CAMINO REAL
Generator Location Street 2:	Not reported
Generator Location City:	SAN BRUNO
Generator Location State:	CA
Generator Location Zip:	94066-1304
Generator Mail Street Number:	Not reported
Generator Mail Street 1:	1000 LOWES BLVD, LPH 28
Generator Mail Street 2:	Not reported
Generator Mail City:	MOORESVILLE
Generator Mail Zip:	28117
Generator Mail State:	NC
Generator Contact Company Name:	Not reported
Designated Facility EPA ID:	NVT330010000
Designated Facility Name:	Us Ecology, Inc
Designated Facility Mail Street Number:	Not reported
Designated Facility Mail Street 1:	Not reported
Designated Facility Mail Street 2:	HIGHWAY 95, 11 MILES SOUTH OF BEATTY
Designated Facility Mail City:	BEATTY
Designated Facility Mail Zip:	89003
Designated Facility Mail State:	NV

LOWES HIW - SAN BRUNO #1019 (Continued) **1024089887**

Designated Facility Location Street Number:	Not reported
Designated Facility Location Street 1:	HIGHWAY 95, 11 MILES SOUTH OF BEATTY
Designated Facility Location Street 2:	Not reported
Designated Facility Location City:	BEATTY
Designated Facility Location Zip:	89003
Designated Facility Location State:	NV
Designated Facility Contact Company Name:	Not reported
Manifest Residue Indicator:	N
Rejection Indicator:	N

Manifest Tracking Number:	002031719PSC
Last Updated Date:	20181210
Shipped Date:	20181116
Received Date:	20181204
Manifest Status:	Signed
Submission Type:	DataImage5Copy
Origin Type:	Service
Generator EPA ID:	CAR000279430
Generator Name:	Lowes # 1019
Generator Location Street Number:	Not reported
Generator Location Street 1:	1340 EL CAMINO REAL
Generator Location Street 2:	Not reported
Generator Location City:	SAN BRUNO
Generator Location State:	CA
Generator Location Zip:	94066
Generator Mail Street Number:	Not reported
Generator Mail Street 1:	1000 Lowe’s Blvd.
Generator Mail Street 2:	Not reported
Generator Mail City:	MOORESVILLE
Generator Mail Zip:	28117
Generator Mail State:	NC
Generator Contact Company Name:	Not reported
Designated Facility EPA ID:	CAD008364432
Designated Facility Name:	Not reported
Designated Facility Mail Street Number:	Not reported
Designated Facility Mail Street 1:	Not reported
Designated Facility Mail Street 2:	425 Isis Ave.
Designated Facility Mail City:	Inglewood
Designated Facility Mail Zip:	90301
Designated Facility Mail State:	CA
Designated Facility Location Street Number:	Not reported
Designated Facility Location Street 1:	425 Isis Ave.
Designated Facility Location Street 2:	Not reported
Designated Facility Location City:	Inglewood
Designated Facility Location Zip:	90301
Designated Facility Location State:	CA
Designated Facility Contact Company Name:	Rho Chem LLC
Manifest Residue Indicator:	N
Rejection Indicator:	N

Manifest Tracking Number:	024610628JJK
Last Updated Date:	20230601
Shipped Date:	20230329
Received Date:	20230403
Manifest Status:	Corrected
Submission Type:	DataImage5Copy
Origin Type:	Service

LOWES HIW - SAN BRUNO #1019 (Continued) **1024089887**

Generator EPA ID:	CAR000279430
Generator Name:	Lowes Of San Bruno, Ca #1019
Generator Location Street Number:	Not reported
Generator Location Street 1:	1340 EL CAMINO REAL
Generator Location Street 2:	Not reported
Generator Location City:	SAN BRUNO
Generator Location State:	CA
Generator Location Zip:	94066-1304
Generator Mail Street Number:	Not reported
Generator Mail Street 1:	1000 LOWES BLVD, LPH 28
Generator Mail Street 2:	Not reported
Generator Mail City:	MOORESVILLE
Generator Mail Zip:	28117
Generator Mail State:	NC
Generator Contact Company Name:	Not reported
Designated Facility EPA ID:	NVT330010000
Designated Facility Name:	Us Ecology, Inc
Designated Facility Mail Street Number:	Not reported
Designated Facility Mail Street 1:	Not reported
Designated Facility Mail Street 2:	HIGHWAY 95, 11 MILES SOUTH OF BEATTY
Designated Facility Mail City:	BEATTY
Designated Facility Mail Zip:	89003
Designated Facility Mail State:	NV
Designated Facility Location Street Number:	Not reported
Designated Facility Location Street 1:	HIGHWAY 95, 11 MILES SOUTH OF BEATTY
Designated Facility Location Street 2:	Not reported
Designated Facility Location City:	BEATTY
Designated Facility Location Zip:	89003
Designated Facility Location State:	NV
Designated Facility Contact Company Name:	Not reported
Manifest Residue Indicator:	N
Rejection Indicator:	N

Manifest Tracking Number:	024611481JJK
Last Updated Date:	20230125
Shipped Date:	20230109
Received Date:	20230117
Manifest Status:	Signed
Submission Type:	DataImage5Copy
Origin Type:	Service
Generator EPA ID:	CAR000279430
Generator Name:	Lowes Of San Bruno, Ca #1019
Generator Location Street Number:	Not reported
Generator Location Street 1:	1340 EL CAMINO REAL
Generator Location Street 2:	Not reported
Generator Location City:	SAN BRUNO
Generator Location State:	CA
Generator Location Zip:	94066-1304
Generator Mail Street Number:	Not reported
Generator Mail Street 1:	1000 LOWES BLVD, LPH 28
Generator Mail Street 2:	Not reported
Generator Mail City:	MOORESVILLE
Generator Mail Zip:	28117
Generator Mail State:	NC
Generator Contact Company Name:	Not reported
Designated Facility EPA ID:	NVT330010000
Designated Facility Name:	Us Ecology, Inc

LOWES HIW - SAN BRUNO #1019 (Continued) **1024089887**

Designated Facility Mail Street Number:	Not reported
Designated Facility Mail Street 1:	Not reported
Designated Facility Mail Street 2:	HIGHWAY 95, 11 MILES SOUTH OF BEATTY
Designated Facility Mail City:	BEATTY
Designated Facility Mail Zip:	89003
Designated Facility Mail State:	NV
Designated Facility Location Street Number:	Not reported
Designated Facility Location Street 1:	HIGHWAY 95, 11 MILES SOUTH OF BEATTY
Designated Facility Location Street 2:	Not reported
Designated Facility Location City:	BEATTY
Designated Facility Location Zip:	89003
Designated Facility Location State:	NV
Designated Facility Contact Company Name:	Not reported
Manifest Residue Indicator:	N
Rejection Indicator:	N

State Waste:

Manifest Tracking Number:	024611482JJK
Waste Line Number:	1
State Waste Code Owner:	CA
State Waste Code:	331
State Waste:	Off-specification, aged, or surplus organics

Transporter:

Manifest Tracking Number:	024611482JJK
Transporter Line Number:	1
Transporter EPA ID:	MIK593743838
Transporter Name:	Us Ecology Transportation Solutions, Inc
Manifest Tracking Number:	024611482JJK
Transporter Line Number:	2
Transporter EPA ID:	CAR000030114
Transporter Name:	Nrc Environmental Services Inc
Manifest Tracking Number:	024611482JJK
Transporter Line Number:	3
Transporter EPA ID:	MIK593743838
Transporter Name:	Us Ecology Transportation Solutions, Inc
Manifest Tracking Number:	024611482JJK
Transporter Line Number:	4
Transporter EPA ID:	MIK593743838
Transporter Name:	Us Ecology Transportation Solutions, Inc

Waste Line:

Manifest Tracking Number:	024611482JJK
Waste Line Number:	1
U.S. DOT Hazardous Indicator:	Y
U.S. DOT ID Number:	UN1978
U.S. DOT Description:	Un1978, Propane, 2.1, Erg#115
Non-Hazardous Waste Description:	Not reported
Number of Containers:	1
Container Type Code:	CF
Container Type Description:	Fiber or plastic boxes, cartons, cases
Waste Quantity:	12
Quantity Unit of Measure Code:	P

LOWES HIW - SAN BRUNO #1019 (Continued) **1024089887**

Quantity Unit of Measure Description:	Pounds
Waste Quantity, in Tons:	0.006
Acute Waste Quantity, in Tons:	0
Non-Acute Waste Quantity, in Tons:	0.006
Waste Quantity, in Kilograms:	5.44218
Acute Waste Quantity, in Kilograms:	0
Non-Acute Waste Quantity, in Kilorgrams:	5.44218
Management Method Code:	H141
Management Method Description:	STORAGE, BULKING AND/OR TRANSFER OFF SITE
Waste Residue Indicator:	N
Quantity Discrepancy Indicator:	N
Waste Type Discrepancy Indicator:	N
Waste Density:	Not reported
Waste Density Unit of Measure Code:	Not reported
Waste Density Unit of Measure Description:	Not reported
Form Code:	Not reported
Form Code Description:	Not reported
Source Code:	Not reported
Source Code Description:	Not reported
Waste Minimization Code:	Not reported
Waste Minimization Code Description:	Not reported
Consent Number:	Not reported
EPA Waste Indicator:	N

Click this hyperlink while viewing on your computer to access
23 additional US EManifest: record(s) in the EDR Site Report.

L186 **LOWE'S #1019** **CERS HAZ WASTE** **S121742728**
NNW **1340 EL CAMINO REAL** **CERS TANKS** **N/A**
< 1/8 **SAN BRUNO, CA 94066** **CERS**
0.080 mi.
425 ft. **Site 4 of 4 in cluster L**

Relative:
Higher

Actual:
47 ft.

CERS HAZ WASTE:

Name:	LOWE'S #1019
Address:	1340 EL CAMINO REAL
City,State,Zip:	SAN BRUNO, CA 94066
Site ID:	131539
CERS ID:	10069066
CERS Description:	Hazardous Waste Generator

CERS TANKS:

Name:	LOWE'S #1019
Address:	1340 EL CAMINO REAL
City,State,Zip:	SAN BRUNO, CA 94066
Site ID:	131539
CERS ID:	10069066
CERS Description:	Aboveground Petroleum Storage

CERS:

Name:	LOWE'S #1019
Address:	1340 EL CAMINO REAL
City,State,Zip:	SAN BRUNO, CA 94066
Site ID:	131539
CERS ID:	10069066
CERS Description:	Chemical Storage Facilities

LOWE'S #1019 (Continued) **S121742728**

Violations:

Site ID:	131539
Site Name:	LOWE'S #1019
Violation Date:	06-21-2019
Citation:	HSC 6.95 25505(a)(4) - California Health and Safety Code, Chapter 6.95, Section(s) 25505(a)(4)
Violation Description:	Failure to provide initial and annual training to all employees in safety procedures in the event of a release or threatened release of a hazardous material or failure to document and maintain training records for a minimum of three years.
Violation Notes:	Returned to compliance on 07/19/2019. OBSERVATION: The business did not provide one or more of the following: initial employee training, adequate employee training, annual employee training and/or maintain records of employee training. CORRECTIVE ACTION: Provide all employees with required training that includes: safe handling hazardous materials, emergency response procedures, and proper use of response quipment. Maintain records of training available for 3 years. Demonstrate proof of employee training for Hazardous Materials Business Plan.
Violation Division:	San Mateo County Environmental Health
Violation Program:	HMRRP
Violation Source:	CERS,

Site ID:	131539
Site Name:	LOWE'S #1019
Violation Date:	06-21-2019
Citation:	HSC 6.67 25270.4.5(a) - California Health and Safety Code, Chapter 6.67, Section(s) 25270.4.5(a)
Violation Description:	Failure to provide the following training to all oil-handling personnel: 1. Operation and maintenance of equipment to prevent discharges. 2. Discharge procedure protocols. 3. Applicable pollution control laws, rules, and regulations. 4. General facility operations. 5. Contents of the SPCC Plan.
Violation Notes:	Returned to compliance on 07/19/2019. OBSERVATION: Failure to provide training to all oil-handling personnel regarding one or more of the following: 1. The operation and maintenance of equipment to prevent discharges. 2. Discharge procedure protocols. 3. Applicable pollution control laws, rules, and regulations. 4. General facility operations. AND 5. The contents of the SPCC Plan. CORRECTIVE ACTION: Provide training in: 1. The operation and maintenance of equipment to prevent discharges. 2. Discharge procedure protocols. 3. Applicable pollution control laws, rules, and regulations. 4. General facility operations. AND 5. The contents of the SPCC Plan.
Violation Division:	San Mateo County Environmental Health
Violation Program:	APSA
Violation Source:	CERS,

Site ID:	131539
Site Name:	LOWE'S #1019
Violation Date:	05-10-2023
Citation:	22 CCR 12 66262.40(a) - California Code of Regulations, Title 22, Chapter 12, Section(s) 66262.40(a)
Violation Description:	Failure to keep a copy of each properly signed manifest for at least three years from the date the waste was accepted by the initial transporter. The manifest signed at the time the waste was accepted for transport shall be kept until receiving a signed copy from the designated facility which received the waste.

LOWE'S #1019 (Continued) **S121742728**

Violation Notes:	Returned to compliance on 05/15/2023. OBSERVATION: Facility was able to provide copies of 'generator initial copy' manifests, however did not have any final signed manifests available at the time of the inspection. REQUIRED ACTION: Provide copies of all signed final uniform hazardous waste manifests from the last two years to your inspector. Ensure that these are retained for a minimum of three years.
Violation Division:	San Mateo County Environmental Health
Violation Program:	HW
Violation Source:	CERS,
Site ID:	131539
Site Name:	LOWE'S #1019
Violation Date:	06-21-2019
Citation:	HSC 6.67 25270.4.5(a) - California Health and Safety Code, Chapter 6.67, Section(s) 25270.4.5(a)
Violation Description:	Failure to conduct spill prevention briefing for oil-handling personnel at least once a year to assure adequate understanding of the SPCC Plan.
Violation Notes:	Returned to compliance on 07/19/2019. OBSERVATION: Failure to schedule and conduct spill prevention briefings at least once a year. CORRECTIVE ACTION: Conduct spill prevention briefings annually. Provide compliance verification.
Violation Division:	San Mateo County Environmental Health
Violation Program:	APSA
Violation Source:	CERS,
Site ID:	131539
Site Name:	LOWE'S #1019
Violation Date:	06-04-2017
Citation:	HSC 6.5 25160(b)(3) - California Health and Safety Code, Chapter 6.5, Section(s) 25160(b)(3)
Violation Description:	Failure to determine the status of any hazardous waste if a signed copy of the manifest isn t received within 35 days of the date the waste was accepted by the initial transporter and/or to submit an Exception Report to DTSC if a signed copy of the manifest isn t received within 45 days of the date the waste was accepted by the initial transporter.
Violation Notes:	Returned to compliance on 12/28/2017. OBSERVATION: Manifest number(s) 001484122PSC from 2-14-17, 001409562PSC from 11-8-16, 001044703PSC from 6-25-15, and 001106660PSC from 9-23-15 were found without a signed off copy from the destination facility. Hazardous waste generators shall retain copies of all manifests signed off by the destination facility on site for three years and have them readily available for review. If the generator did not receive a copy of the manifest with the handwritten signature of the owner or operator of the facility to which the generator s waste was submitted within 35 days of the date the waste was accepted by the initial transporter, the generator shall contact the transporter and/or the owner or operator of the designated facility to determine the status of the waste. If the generator did not receive a copy of the signed off copy of the manifest within 60 days of the date that the waste was accepted by the initial transporter, the generator shall submit an Exception Report that [Truncated]
Violation Division:	San Mateo County Environmental Health
Violation Program:	HW
Violation Source:	CERS,

LOWE'S #1019 (Continued) **S121742728**

Site ID:	131539
Site Name:	LOWE'S #1019
Violation Date:	06-04-2017
Citation:	22 CCR 12 66262.34(d) - California Code of Regulations, Title 22, Chapter 12, Section(s) 66262.34(d)
Violation Description:	Failure to send hazardous waste offsite for treatment, storage, or disposal within 180 days (or 270 days if waste is transported over 200 miles) for a generator who generates less than 1000 kilogram per month if all of the following conditions are met: (1) The quantity of hazardous waste accumulated onsite never exceeds 6,000 kilograms. (2) The generator complies with the requirements of 40 Code of Federal Regulations section 262.34(d), (e) and (f). (3) The generator does not hold acutely hazardous waste or extremely hazardous waste in an amount greater than one kilogram for more than 90 days.
Violation Notes:	Returned to compliance on 01/11/2018. OBSERVATION: The blue poly drum of hazardous waste alkaline products has an accumulation start date of 8-24-16. The 55 gallon drum of hazardous waste pesticide and fertilizer has an accumulation start date of 8-24-16. The 55 gallon drum of hazardous waste flammable liquid had an accumulation start date of 11-11-16. The 5 gallon metal can of hazardous waste gasoline has an accumulation start date of 5-25-16. The two 55 gallon drums of hazardous waste miscellaneous products have an accumulation start date of 9-6-16 and 11-11-16. The 55 gallon drum of hazardous waste flammable aerosols has an accumulation start date of 11-9-16. These wastes has been on site longer than 180 days. CORRECTIVE ACTION: Immediately contact a licensed hazardous waste hauler to dispose of this waste under manifest and submit a copy of the manifest to theSMC CUPA within 30 days.
Violation Division:	San Mateo County Environmental Health
Violation Program:	HW
Violation Source:	CERS,

Site ID:	131539
Site Name:	LOWE'S #1019
Violation Date:	06-04-2017
Citation:	HSC 6.67 25270.4.5(a) - California Health and Safety Code, Chapter 6.67, Section(s) 25270.4.5(a)
Violation Description:	Failure to include in the SPCC Plan an adequate facility diagram, or no facility diagram included. The facility diagram is not required on a Tier I qualified facility SPCC Plan.
Violation Notes:	Returned to compliance on 12/28/2017. OBSERVATION: The facility diagram needs to be enlarged in order to be completely legible. CORRECTIVE ACTION: Include an adequate facility diagram in the SPCC plan.
Violation Division:	San Mateo County Environmental Health
Violation Program:	APSA
Violation Source:	CERS,

Site ID:	131539
Site Name:	LOWE'S #1019
Violation Date:	06-04-2017
Citation:	22 CCR 12 66262.34(f) - California Code of Regulations, Title 22, Chapter 12, Section(s) 66262.34(f)
Violation Description:	Failure to properly label hazardous waste accumulation containers and portable tanks with the following requirements: "Hazardous Waste", name and address of the generator, physical and chemical characteristics of the Hazardous Waste, and starting accumulation

LOWE'S #1019 (Continued) **S121742728**

	date.
Violation Notes:	Returned to compliance on 06/04/2017. OBSERVATION: The blue poly drum of hazardous waste batteries lacked a physical state. The blue poly drum of hazardous waste acidic product was illegible for company name and address and physical state. During the inspection, the required information was marked on the containers of hazardous waste. CORRECTIVE ACTION: Continue to ensure that all hazardous waste containers are marked with all the required information.
Violation Division:	San Mateo County Environmental Health
Violation Program:	HW
Violation Source:	CERS,
Site ID:	131539
Site Name:	LOWE'S #1019
Violation Date:	07-01-2021
Citation:	22 CCR 12 66262.34(f) - California Code of Regulations, Title 22, Chapter 12, Section(s) 66262.34(f)
Violation Description:	Failure to properly label hazardous waste accumulation containers and portable tanks with the following requirements: "Hazardous Waste", name and address of the generator, physical and chemical characteristics of the Hazardous Waste, and starting accumulation date.
Violation Notes:	Returned to compliance on 07/01/2021. OBSERVATION: The two 5 gallon containers of waste gasoline in the hazardous waste cage were not properly labeled. This was corrected during the inspection, and labels were affixed to the containers. Ensure that all containers holding hazardous waste are labeled with the following requirements: "Hazardous Waste", name and address of the generator, composition and physical state, hazardous properties, and the accumulation start date.
Violation Division:	San Mateo County Environmental Health
Violation Program:	HW
Violation Source:	CERS,
Site ID:	131539
Site Name:	LOWE'S #1019
Violation Date:	06-04-2017
Citation:	HSC 6.67 25270.4.5(a) - California Health and Safety Code, Chapter 6.67, Section(s) 25270.4.5(a)
Violation Description:	Failure to comply with one or more of the following requirements: 1. Have record of inspections and integrity tests signed by the appropriate supervisor or inspector. 2. Keep written procedures and records of inspections and integrity tests for at least three years. 3. Keep comparison records.
Violation Notes:	Returned to compliance on 12/28/2017. OBSERVATION: Page 4 of the SPCC plan indicates the following: An outside contractor checks the interstitial monitoring and alarm system once per year. Records for the annual check were not available. The emergency generator and AST also received preventative maintenance twice per year by an outside contractor. Records for the twice per year preventative maintenance were not available. A visual inspection of the diesel fuel AST, electric transformer and handling area shall be conducted monthly. All inspections are conducted in accordance with the procedures presented in Appendix D. The inspection records are filed electronically by the inspector into Lowe s computer system and are maintained for a period of three years. The monthly inspection reports do not include the electrical transformer as required in Appendix D of the SPCC plan. CORRECTIVE ACTION: Conduct tests/inspections in accordance with

LOWE'S #1019 (Continued) **S121742728**

written procedures and maintain records for 3 years.
Violation Division: San Mateo County Environmental Health
Violation Program: APSA
Violation Source: CERS,

Site ID: 131539
Site Name: LOWE'S #1019
Violation Date: 06-04-2017
Citation: HSC 6.95 25508(a)(1) - California Health and Safety Code, Chapter 6.95, Section(s) 25508(a)(1)
Violation Description: Failure to complete and electronically submit hazardous material inventory information for all reportable hazardous materials on site at or above reportable quantities.
Violation Notes: Returned to compliance on 06/19/2017. OBSERVATION: Waste Flammable Solids was listed as a solid. Units should be listed in pounds. Waste Aerosols Storage Pressure should be listed as above ambient. CORRECTIVE ACTION: Update and submit the Hazardous Materials Inventory Chemical Description page for Waste Flammable Solids electronically in the California Environmental Reporting System (CERS) at http://cers.calepa.ca.gov/
Violation Division: San Mateo County Environmental Health
Violation Program: HMRRP
Violation Source: CERS,

Site ID: 131539
Site Name: LOWE'S #1019
Violation Date: 06-04-2017
Citation: 22 CCR 12 66262.40(a) - California Code of Regulations, Title 22, Chapter 12, Section(s) 66262.40(a)
Violation Description: Failure to keep a copy of each properly signed manifest for at least three years from the date the waste was accepted by the initial transporter. The manifest signed at the time the waste was accepted for transport shall be kept until receiving a signed copy from the designated facility which received the waste.
Violation Notes: Returned to compliance on 12/28/2017. OBSERVATION: Copies of hazardous waste disposal records for 001340713PSC from 8-24-16 was not found on site. Hazardous waste generators shall retain copies of all manifests signed off by the disposal facility and all receipts used in a consolidated manifesting procedure on site for three years and have them readily available for review. CORRECTIVE ACTION: Immediately locate a copy of this manifest. Maintain receipts for the last three years on site, and submit copies to the SMC CUPA within 30 days.
Violation Division: San Mateo County Environmental Health
Violation Program: HW
Violation Source: CERS,

Site ID: 131539
Site Name: LOWE'S #1019
Violation Date: 04-29-2015
Citation: HSC 6.95 25508(a)(1) - California Health and Safety Code, Chapter 6.95, Section(s) 25508(a)(1)
Violation Description: Failure to complete and electronically submit a site map with all required content.
Violation Notes: Returned to compliance on 06/01/2015. Map scale too fine to see detail. Needs to show all inventoried hazmat and hazwaste storage. Needs evac assembly area. See CERS.
Violation Division: San Mateo County Environmental Health

LOWE'S #1019 (Continued) **S121742728**

Violation Program:	HMRRP
Violation Source:	CERS,
Site ID:	131539
Site Name:	LOWE'S #1019
Violation Date:	06-21-2019
Citation:	HSC 6.67 25270.4.5(a) - California Health and Safety Code, Chapter 6.67, Section(s) 25270.4.5(a)
Violation Description:	Failure to comply with one or more of the following requirements: 1. Have record of inspections and integrity tests signed by the appropriate supervisor or inspector. 2. Keep written procedures and records of inspections and integrity tests for at least three years. 3. Keep comparison records.
Violation Notes:	Returned to compliance on 07/19/2019. OBSERVATION: Failure to comply with one or more of the following requirements: 1. Have record of inspections and integrity tests signed by the appropriate supervisor or inspector. 2. Keep written procedures and records of inspections and integrity tests for at least three years. 3. Keep comparison records. CORRECTIVE ACTION: Keep written inspection procedures, records of inspections and integrity testing, signed by appropriate supervisor/inspector, for at least 3 years.
Violation Division:	San Mateo County Environmental Health
Violation Program:	APSA
Violation Source:	CERS,
Site ID:	131539
Site Name:	LOWE'S #1019
Violation Date:	06-04-2017
Citation:	40 CFR 1 265.33 - U.S. Code of Federal Regulations, Title 40, Chapter 1, Section(s) 265.33
Violation Description:	Failure to test and maintain as necessary all facility communications or alarm systems, fire protection equipment, spill control equipment, and decontamination equipment to assure its proper operation in time of emergency.
Violation Notes:	Returned to compliance on 12/28/2017. OBSERVATION: The emergency eyewash station near the restroom has an expiration date of 12-2016. The inspection tag indicates that it was last inspected in 2015. CORRECTIVE ACTION: Ensure the practice of maintaining this decontamination equipment.
Violation Division:	San Mateo County Environmental Health
Violation Program:	HW
Violation Source:	CERS,
Site ID:	131539
Site Name:	LOWE'S #1019
Violation Date:	05-10-2023
Citation:	22 CCR 12 66262.34(f) - California Code of Regulations, Title 22, Chapter 12, Section(s) 66262.34(f)
Violation Description:	Failure to properly label hazardous waste accumulation containers and portable tanks with the following requirements: "Hazardous Waste", name and address of the generator, physical and chemical characteristics of the Hazardous Waste, and starting accumulation date.
Violation Notes:	Returned to compliance on 06/02/2023. OBSERVATION: The container holding bags of used contaminated absorbent was not labeled. There were three containers labeled as holding class 9 materials. One of these containers did not have an accumulation start date or

LOWE'S #1019 (Continued) **S121742728**

physical/hazard categories identified on the label despite having waste in the drum. REQUIRED ACTION: Ensure that all containers holding hazardous waste are labeled with the following requirements: "Hazardous Waste", name and address of the generator, composition and physical state, hazardous properties, and the accumulation start date. Provide documentation to the inspector that both of the containers identified above have been properly labeled.

Violation Division: San Mateo County Environmental Health
Violation Program: HW
Violation Source: CERS,

Evaluation:

Eval General Type: Other/Unknown
Eval Date: 02-21-2023
Violations Found: No
Eval Type: Other, not routine, done by local agency
Eval Notes: Not reported
Eval Division: San Mateo County Environmental Health
Eval Program: HMRRP
Eval Source: CERS,

Eval General Type: Other/Unknown
Eval Date: 03-24-2020
Violations Found: No
Eval Type: Other, not routine, done by local agency
Eval Notes: HMBP submittal reviewed and not accepted.
Eval Division: San Mateo County Environmental Health
Eval Program: HMRRP
Eval Source: CERS,

Eval General Type: Other/Unknown
Eval Date: 04-17-2020
Violations Found: No
Eval Type: Other, not routine, done by local agency
Eval Notes: HMBP submittal comments updated.
Eval Division: San Mateo County Environmental Health
Eval Program: HMRRP
Eval Source: CERS,

Eval General Type: Other/Unknown
Eval Date: 04-29-2015
Violations Found: No
Eval Type: Other, not routine, done by local agency
Eval Notes: Not reported
Eval Division: San Mateo County Environmental Health
Eval Program: HMRRP
Eval Source: CERS,

Eval General Type: Other/Unknown
Eval Date: 05-06-2020
Violations Found: No
Eval Type: Other, not routine, done by local agency
Eval Notes: CERs facility information submittal reviewed and accepted.
Eval Division: San Mateo County Environmental Health
Eval Program: HMRRP
Eval Source: CERS,

LOWE'S #1019 (Continued) **S121742728**

Eval General Type: Other/Unknown
Eval Date: 06-01-2018
Violations Found: No
Eval Type: Other, not routine, done by local agency
Eval Notes: HMBP submittal reviewed and accepted.
Eval Division: San Mateo County Environmental Health
Eval Program: HMRRP
Eval Source: CERS,

Eval General Type: Compliance Evaluation Inspection
Eval Date: 06-04-2017
Violations Found: Yes
Eval Type: Routine done by local agency
Eval Notes: On site to conduct a routine hazardous materials inspection. Facility has reported the following hazardous materials: Diesel Fuel Non RCRA Hazardous Waste, Solid Lead Acid Batteries Propane Non-RCRA Hazardous Waste Liquid Lab-packed Waste Aerosol Retail Products Lab-packed Waste Corrosive (Acidic) Retail Products Lab-packed Waste Corrosive (Basic) Retail Products Lab-packed Waste Flammable Retail Products Waste Flammable Liquids, N.O.S. Waste Oxidizing Liquids Lab-packed Waste Toxic Retail Products
Eval Division: San Mateo County Environmental Health
Eval Program: HMRRP
Eval Source: CERS,

Eval General Type: Other/Unknown
Eval Date: 06-23-2017
Violations Found: No
Eval Type: Other, not routine, done by local agency
Eval Notes: 6/19/2017 12:57PM Facility Information and Hazardous Materials Inventory Accepted.
Eval Division: San Mateo County Environmental Health
Eval Program: HMRRP
Eval Source: CERS,

Eval General Type: Compliance Evaluation Inspection
Eval Date: 04-29-2015
Violations Found: No
Eval Type: Routine done by local agency
Eval Notes: Not reported
Eval Division: San Mateo County Environmental Health
Eval Program: HW
Eval Source: CERS,

Eval General Type: Compliance Evaluation Inspection
Eval Date: 05-10-2023
Violations Found: No
Eval Type: Routine done by local agency
Eval Notes: Not reported
Eval Division: San Mateo County Environmental Health
Eval Program: APSA
Eval Source: CERS,

Eval General Type: Compliance Evaluation Inspection
Eval Date: 05-10-2023
Violations Found: Yes
Eval Type: Routine done by local agency

LOWE'S #1019 (Continued) **S121742728**

Eval Notes: Facility accepts ewaste, lamps, and batteries from the public, as well as generating hazardous waste through breakage/returns.
Eval Division: San Mateo County Environmental Health
Eval Program: HW
Eval Source: CERS,

Eval General Type: Other/Unknown
Eval Date: 06-01-2018
Violations Found: No
Eval Type: Other, not routine, done by local agency
Eval Notes: AST submittal reviewed and accepted.
Eval Division: San Mateo County Environmental Health
Eval Program: APSA
Eval Source: CERS,

Eval General Type: Other/Unknown
Eval Date: 06-02-2015
Violations Found: No
Eval Type: Other, not routine, done by local agency
Eval Notes: Not reported
Eval Division: San Mateo County Environmental Health
Eval Program: HMRRP
Eval Source: CERS,

Eval General Type: Compliance Evaluation Inspection
Eval Date: 06-04-2017
Violations Found: Yes
Eval Type: Routine done by local agency
Eval Notes: On site to conduct a routine hazardous waste inspection. The following wastes were picked up on 2-14-17: 872 pounds of non-rcra hazardous waste liquid (consumer products) 263 pounds of waste flammable liquids (mineral spirits, petroleum hydrocarbons) 185 pounds of waste aerosols, flammable 146 pounds of waste corrosive liquid, acidic, inorganic (sulfuric acid, hydrochloric acid) 274 pounds of waste toxic, liquids, organic (2,4-D, Lead) 240 pounds of non-rcra hazardous waste, solid (empty containers last containing tint)
Eval Division: San Mateo County Environmental Health
Eval Program: HW
Eval Source: CERS,

Eval General Type: Other/Unknown
Eval Date: 03-24-2020
Violations Found: No
Eval Type: Other, not routine, done by local agency
Eval Notes: CERS AST submittal reviewed and not accepted.
Eval Division: San Mateo County Environmental Health
Eval Program: APSA
Eval Source: CERS,

Eval General Type: Other/Unknown
Eval Date: 04-29-2015
Violations Found: No
Eval Type: Other, not routine, done by local agency
Eval Notes: Not reported
Eval Division: San Mateo County Environmental Health
Eval Program: HW
Eval Source: CERS,

LOWE'S #1019 (Continued) **S121742728**

Eval General Type: Compliance Evaluation Inspection
Eval Date: 04-29-2015
Violations Found: Yes
Eval Type: Routine done by local agency
Eval Notes: Not reported
Eval Division: San Mateo County Environmental Health
Eval Program: HMRRP
Eval Source: CERS,

Eval General Type: Compliance Evaluation Inspection
Eval Date: 05-10-2023
Violations Found: No
Eval Type: Routine done by local agency
Eval Notes: Not reported
Eval Division: San Mateo County Environmental Health
Eval Program: HMRRP
Eval Source: CERS,

Eval General Type: Other/Unknown
Eval Date: 05-21-2020
Violations Found: No
Eval Type: Other, not routine, done by local agency
Eval Notes: HMBP submittal reviewed and accepted.
Eval Division: San Mateo County Environmental Health
Eval Program: HMRRP
Eval Source: CERS,

Eval General Type: Compliance Evaluation Inspection
Eval Date: 06-04-2017
Violations Found: Yes
Eval Type: Routine done by local agency
Eval Notes: On site to conduct a routine aboveground storage tank inspection.
Eval Division: San Mateo County Environmental Health
Eval Program: APSA
Eval Source: CERS,

Eval General Type: Compliance Evaluation Inspection
Eval Date: 06-21-2019
Violations Found: No
Eval Type: Routine done by local agency
Eval Notes: This site generates unversal watse and houshold type of hazardous waste.
Eval Division: San Mateo County Environmental Health
Eval Program: HW
Eval Source: CERS,

Eval General Type: Compliance Evaluation Inspection
Eval Date: 06-21-2019
Violations Found: Yes
Eval Type: Routine done by local agency
Eval Notes: Not reported
Eval Division: San Mateo County Environmental Health
Eval Program: APSA
Eval Source: CERS,

Eval General Type: Compliance Evaluation Inspection
Eval Date: 07-01-2021

LOWE'S #1019 (Continued) **S121742728**

Violations Found: No
Eval Type: Routine done by local agency
Eval Notes: Not reported
Eval Division: San Mateo County Environmental Health
Eval Program: HMRRP
Eval Source: CERS,

Eval General Type: Other/Unknown
Eval Date: 02-06-2014
Violations Found: No
Eval Type: Other, not routine, done by local agency
Eval Notes: Not reported
Eval Division: San Mateo County Environmental Health
Eval Program: HMRRP
Eval Source: CERS,

Eval General Type: Other/Unknown
Eval Date: 02-18-2022
Violations Found: No
Eval Type: Other, not routine, done by local agency
Eval Notes: Not reported
Eval Division: San Mateo County Environmental Health
Eval Program: HMRRP
Eval Source: CERS,

Eval General Type: Other/Unknown
Eval Date: 03-08-2021
Violations Found: No
Eval Type: Other, not routine, done by local agency
Eval Notes: Not reported
Eval Division: San Mateo County Environmental Health
Eval Program: HMRRP
Eval Source: CERS,

Eval General Type: Other/Unknown
Eval Date: 05-21-2020
Violations Found: No
Eval Type: Other, not routine, done by local agency
Eval Notes: APSA submittal reviewed and accepted.
Eval Division: San Mateo County Environmental Health
Eval Program: APSA
Eval Source: CERS,

Eval General Type: Other/Unknown
Eval Date: 05-30-2017
Violations Found: No
Eval Type: Other, not routine, done by local agency
Eval Notes: 12 chemical descriptions. 2/27/2017 Facility Information and Emergency Response and Training Plans accepted. 2/27/2017 Hazardous Materials Inventory and Aboveground Petroleum Storage Act not accepted. 4/11/2016 Facility Information not accepted. 2/29/2016 Facility Information, Emergency Response and Training Plans, Hazardous Materials Inventory, and Aboveground Petroleum Storage Act not accepted.
Eval Division: San Mateo County Environmental Health
Eval Program: HMRRP
Eval Source: CERS,

LOWE'S #1019 (Continued) **S121742728**

Eval General Type: Compliance Evaluation Inspection
Eval Date: 06-21-2019
Violations Found: Yes
Eval Type: Routine done by local agency
Eval Notes: Not reported
Eval Division: San Mateo County Environmental Health
Eval Program: HMRRP
Eval Source: CERS,

Eval General Type: Other/Unknown
Eval Date: 06-23-2017
Violations Found: No
Eval Type: Other, not routine, done by local agency
Eval Notes: 6/19/2017 12:57PM Aboveground Petroleum Storage Act Accepted.
Eval Division: San Mateo County Environmental Health
Eval Program: APSA
Eval Source: CERS,

Eval General Type: Other/Unknown
Eval Date: 06-24-2019
Violations Found: No
Eval Type: Other, not routine, done by local agency
Eval Notes: Reviewed SPCC Plan
Eval Division: San Mateo County Environmental Health
Eval Program: APSA
Eval Source: CERS,

Eval General Type: Compliance Evaluation Inspection
Eval Date: 07-01-2021
Violations Found: No
Eval Type: Routine done by local agency
Eval Notes: Not reported
Eval Division: San Mateo County Environmental Health
Eval Program: APSA
Eval Source: CERS,

Eval General Type: Compliance Evaluation Inspection
Eval Date: 07-01-2021
Violations Found: Yes
Eval Type: Routine done by local agency
Eval Notes: Facility accepts ewaste, lamps, and batteries from the public, as well as generating hazardous waste through breakage/returns.
Eval Division: San Mateo County Environmental Health
Eval Program: HW
Eval Source: CERS,

Enforcement Action:
Site ID: 131539
Site Name: LOWE'S #1019
Site Address: 1340 EL CAMINO REAL
Site City: SAN BRUNO
Site Zip: 94066
Enf Action Date: 04-29-2015
Enf Action Type: Notice of Violation (Unified Program)
Enf Action Description: Notice of Violation Issued by the Inspector at the Time of Inspection
Enf Action Notes: Not reported
Enf Action Division: San Mateo County Environmental Health

LOWE'S #1019 (Continued) **S121742728**

Enf Action Program: HMRRP
Enf Action Source: CERS,

Site ID: 131539
Site Name: LOWE'S #1019
Site Address: 1340 EL CAMINO REAL
Site City: SAN BRUNO
Site Zip: 94066
Enf Action Date: 12-13-2017
Enf Action Type: Notice of Violation (Unified Program)
Enf Action Description: Notice of Violation Issued by the Inspector at the Time of Inspection
Enf Action Notes: 1/11/18: facility violations are still open 1/31/18- facility violations have been marked complied in dispatch center .
Enf Action Division: San Mateo County Environmental Health
Enf Action Program: APSA
Enf Action Source: CERS,

Site ID: 131539
Site Name: LOWE'S #1019
Site Address: 1340 EL CAMINO REAL
Site City: SAN BRUNO
Site Zip: 94066
Enf Action Date: 12-13-2017
Enf Action Type: Notice of Violation (Unified Program)
Enf Action Description: Notice of Violation Issued by the Inspector at the Time of Inspection
Enf Action Notes: 1/11/18: facility violations are still open 1/31/18- facility violations have been marked complied in dispatch center .
Enf Action Division: San Mateo County Environmental Health
Enf Action Program: HMRRP
Enf Action Source: CERS,

Site ID: 131539
Site Name: LOWE'S #1019
Site Address: 1340 EL CAMINO REAL
Site City: SAN BRUNO
Site Zip: 94066
Enf Action Date: 12-13-2017
Enf Action Type: Notice of Violation (Unified Program)
Enf Action Description: Notice of Violation Issued by the Inspector at the Time of Inspection
Enf Action Notes: 1/11/18: facility violations are still open 1/31/18- facility violations have been marked complied in dispatch center .
Enf Action Division: San Mateo County Environmental Health
Enf Action Program: HW
Enf Action Source: CERS,

Coordinates:
Site ID: 131539
Facility Name: LOWE'S #1019
Env Int Type Code: HWG
Program ID: 10069066
Coord Name: Not reported
Ref Point Type Desc: Unknown,
Latitude: 37.640499
Longitude: -122.421310

Affiliation:

LOWE'S #1019 (Continued) **S121742728**

Affiliation Type Desc:	Environmental Contact
Entity Name:	Bryan Gadberry
Entity Title:	Not reported
Affiliation Address:	1000 Lowe's Blvd., LPH28
Affiliation City:	Mooresville
Affiliation State:	NC
Affiliation Country:	Not reported
Affiliation Zip:	28117
Affiliation Phone:	,

Affiliation Type Desc:	CUPA District
Entity Name:	San Mateo County Environmental Health
Entity Title:	Not reported
Affiliation Address:	2000 Alameda de las Pulgas, Suite 100
Affiliation City:	San Mateo
Affiliation State:	CA
Affiliation Country:	Not reported
Affiliation Zip:	94403
Affiliation Phone:	(650) 372-6200,

Affiliation Type Desc:	Operator
Entity Name:	LOWE'S Home Centers, LLC
Entity Title:	Not reported
Affiliation Address:	Not reported
Affiliation City:	Not reported
Affiliation State:	Not reported
Affiliation Country:	Not reported
Affiliation Zip:	Not reported
Affiliation Phone:	(650) 616-7800,

Affiliation Type Desc:	Document Preparer
Entity Name:	APTIM
Entity Title:	Not reported
Affiliation Address:	Not reported
Affiliation City:	Not reported
Affiliation State:	Not reported
Affiliation Country:	Not reported
Affiliation Zip:	Not reported
Affiliation Phone:	,

Affiliation Type Desc:	Facility Mailing Address
Entity Name:	Mailing Address
Entity Title:	Not reported
Affiliation Address:	1000 Lowe's Blvd., LPH28
Affiliation City:	Mooresville
Affiliation State:	NC
Affiliation Country:	Not reported
Affiliation Zip:	28117
Affiliation Phone:	,

Affiliation Type Desc:	Identification Signer
Entity Name:	Bryan Gadberry
Entity Title:	Environmental Operations Compliance
Affiliation Address:	Not reported
Affiliation City:	Not reported
Affiliation State:	Not reported
Affiliation Country:	Not reported

LOWE'S #1019 (Continued) **S121742728**

Affiliation Zip:	Not reported
Affiliation Phone:	,
Affiliation Type Desc:	Legal Owner
Entity Name:	LOWE'S Home Centers, LLC
Entity Title:	Not reported
Affiliation Address:	1000 Lowe's Blvd., LPH28
Affiliation City:	Mooresville
Affiliation State:	NC
Affiliation Country:	United States
Affiliation Zip:	28117
Affiliation Phone:	(704) 758-6033,
Affiliation Type Desc:	Parent Corporation
Entity Name:	LOWE'S Home Centers, LLC
Entity Title:	Not reported
Affiliation Address:	Not reported
Affiliation City:	Not reported
Affiliation State:	Not reported
Affiliation Country:	Not reported
Affiliation Zip:	Not reported
Affiliation Phone:	,
Affiliation Type Desc:	Property Owner
Entity Name:	Lowe's Home Centers, LLC
Entity Title:	Not reported
Affiliation Address:	1000 Lowe's Blvd., LPH28
Affiliation City:	Mooresville
Affiliation State:	NC
Affiliation Country:	United States
Affiliation Zip:	28117
Affiliation Phone:	(704) 758-6033,

I187 **STARBUCKS COFFEE CO** **San Mateo Co. BI** **S123181324**
NW **1212 EL CAMINO REAL** **N/A**
< 1/8 **SAN BRUNO, CA 94066**
0.081 mi.
429 ft. **Site 6 of 10 in cluster I**

Relative:
Higher

Actual:
56 ft.

San Mateo Co. BI:

Name:	STARBUCKS COFFEE CO
Address:	1212 EL CAMINO REAL
City,State,Zip:	SAN BRUNO, CA 94066
Region:	SAN MATEO
Facility ID:	FA0026470
Prog Element Code:	STORMWATER ANNUAL INSPECTION FEE
Record Id:	PR0043905
Description:	STORMWATER ANNUAL FEE - INSP FREQ EVERY 2 YRS
Facility Status:	Inactive, non-billable
Program Category:	STORMWATER

I188 **DICKEYS BBQ PIT** **San Mateo Co. BI** **S123184183**
NW **1212 EL CAMINO REAL** **N/A**
< 1/8 **SAN BRUNO, CA 94066**
0.081 mi.
429 ft. **Site 7 of 10 in cluster I**

Relative: San Mateo Co. BI:
Higher
Actual: Name: DICKEYS BBQ PIT
56 ft. Address: 1212 EL CAMINO REAL
City,State,Zip: SAN BRUNO, CA 94066
Region: SAN MATEO
Facility ID: FA0061278
Prog Element Code: STORMWATER ANNUAL INSPECTION FEE
Record Id: PR0083981
Description: STORMWATER ANNUAL FEE - INSP FREQ EVERY 2 YRS
Facility Status: Inactive, non-billable
Program Category: STORMWATER

I189 **QUICKLY** **San Mateo Co. BI** **S123182589**
NW **1212 EL CAMINO REAL** **N/A**
< 1/8 **SAN BRUNO, CA 94066**
0.081 mi.
429 ft. **Site 8 of 10 in cluster I**

Relative: San Mateo Co. BI:
Higher
Actual: Name: QUICKLY
56 ft. Address: 1212 EL CAMINO REAL
City,State,Zip: SAN BRUNO, CA 94066
Region: SAN MATEO
Facility ID: FA0045784
Prog Element Code: STORMWATER ANNUAL INSPECTION FEE
Record Id: PR0060977
Description: STORMWATER ANNUAL FEE - INSP FREQ EVERY 2 YRS
Facility Status: Inactive, non-billable
Program Category: STORMWATER

I190 **DICKYS BARBEQUE** **San Mateo Co. BI** **S123183239**
NW **1212 EL CAMINO REAL** **N/A**
< 1/8 **SAN BRUNO, CA 94066**
0.081 mi.
429 ft. **Site 9 of 10 in cluster I**

Relative: San Mateo Co. BI:
Higher
Actual: Name: DICKYS BARBEQUE
56 ft. Address: 1212 EL CAMINO REAL
City,State,Zip: SAN BRUNO, CA 94066
Region: SAN MATEO
Facility ID: FA0052080
Prog Element Code: STORMWATER ANNUAL INSPECTION FEE
Record Id: PR0073078
Description: STORMWATER ANNUAL FEE - INSP FREQ EVERY 2 YRS
Facility Status: Inactive, non-billable
Program Category: STORMWATER

I191 **QUICKLY** **San Mateo Co. BI** **S123181745**
NW **1212 EL CAMINO REAL** **N/A**
< 1/8 **SAN BRUNO, CA 94066**
0.081 mi.
429 ft. **Site 10 of 10 in cluster I**

Relative: **Higher**
Actual: **56 ft.**

San Mateo Co. BI:

Name:	QUICKLY
Address:	1212 EL CAMINO REAL
City,State,Zip:	SAN BRUNO, CA 94066
Region:	SAN MATEO
Facility ID:	FA0028173
Prog Element Code:	STORMWATER ANNUAL INSPECTION FEE
Record Id:	PR0047245
Description:	STORMWATER ANNUAL FEE - INSP FREQ EVERY 2 YRS
Facility Status:	Inactive, non-billable
Program Category:	STORMWATER

M192 **CAMP TANFORAN** **ENVIROSTOR** **S107736068**
NNW **N/A**
< 1/8 **SAN BRUNO, CA**
0.086 mi.
454 ft. **Site 1 of 2 in cluster M**

Relative: **Higher**
Actual: **48 ft.**

ENVIROSTOR:

Name:	CAMP TANFORAN
Address:	Not reported
City,State,Zip:	SAN BRUNO, CA
Facility ID:	80000381
Status:	No Further Action
Status Date:	09/13/2012
Site Code:	Not reported
Site Type:	Military Evaluation
Site Type Detailed:	FUDS
Acres:	118
NPL:	NO
Regulatory Agencies:	SMBRP
Lead Agency:	SMBRP
Program Manager:	Not reported
Supervisor:	* Carrie Tatoian-Cain
Division Branch:	Cleanup Sacramento
Assembly:	21
Senate:	13
Special Program:	Not reported
Restricted Use:	NO
Site Mgmt Req:	NONE SPECIFIED
Funding:	DERA
Latitude:	37.63944
Longitude:	-122.4202
APN:	NONE SPECIFIED
Past Use:	NONE SPECIFIED
Potential COC:	NONE SPECIFIED
Confirmed COC:	NONE SPECIFIED
Potential Description:	NONE SPECIFIED
Alias Name:	CA99799F571500
Alias Type:	Federal Facility ID
Alias Name:	J09CA0774
Alias Type:	INPR
Alias Name:	80000381
Alias Type:	Envirostor ID Number

CAMP TANFORAN (Continued) **S107736068**

Completed Info:
- Completed Area Name: PROJECT WIDE
- Completed Sub Area Name: Not reported
- Completed Document Type: No Department of Defense Action Indicated (NDAI)
- Completed Date: 09/13/2012
- Comments: This determination is based on information in DTSC s and the Water Boards possession at this time concerning Department of Defense (DoD) activities on the sites listed above. DTSC and the Water Boards reserve the right to address any appropriate environmental or human health related issue, should additional information concerning the environmental condition of these sites become available in the future. Not reported

- Future Area Name: Not reported
- Future Sub Area Name: Not reported
- Future Document Type: Not reported
- Future Due Date: Not reported
- Schedule Area Name: Not reported
- Schedule Sub Area Name: Not reported
- Schedule Document Type: Not reported
- Schedule Due Date: Not reported
- Schedule Revised Date: Not reported

M193 **CAMP TANFORAN** **FUDS** **1024903722**
NNW **N/A**
< 1/8 **SAN BRUNO, CA**
0.090 mi.
473 ft. **Site 2 of 2 in cluster M**

Relative:
Higher

Actual:
48 ft.

FUDS:
- EPA Region: 09
- Installation ID: CA99799F571500
- Congressional District Number: 15
- Name: CAMP TANFORAN
- FUDS Number: J09CA0774
- City: SAN BRUNO
- State: CA
- County: SAN MATEO
- Object ID: 8024
- USACE Division: SPD
- USACE District: Sacramento District (SPK)
- Status: Properties without projects
- Current Owner: OTHER: OTHER Site is currently the Tanforan Park Shopping Center with major stores.

EMS Map Link:
- Eligibility: Eligible
- Has Projects: No
- NPL Status: Not reported
- Project Required: No
- Feature Description: Prior To Dod Use, The Site Was The Tanforan Race Track, Primarily Used For Horse Races. Around 1911, It Was Briefly Used As An Airfield. During World War I, The Site Was Used As A Military Training Center. In 1942, Former Camp Tanforan Was Acquired For Use As A Temporary Assembly Center For Persons Of Japanese Ancestry Shortly Following The Bombing Of Pearl Harbor In December 1941. The U.S. Army Took Possession Of The Property On 3 April 1942, And Initial Construction

CAMP TANFORAN (Continued) **1024903722**

Was Completed On 25 April 1942. The Camp Was Constructed To House 7,900 People. The First Group Of Japanese Internees Arrived On 28 April 1942, And The Site Reached A Maximum Capacity Of 7,893 Internees. Internees Were Housed In Newly Constructed Barracks As Well As The Existing Horse Stables At The Site. Mess Halls, Recreation Buildings, Latrines, Showers, And Infirmaries Were Constructed To Accommodate The Internees. By 13 October 1942, The Last Of The Internees Were Sent To A More Permanent Relocation Center Further Inland. The Site Closed As An Assembly Center On 26 October 1942. Between November 1942 And March 1944, Various Branches Of The Dod Temporarily Used The Site For Housing Troops. The Site Officially Transferred From The Department Of The Army To The Department Of The Navy On 1 March 1944. Under The U.S. Navy, The Site Was Known As The Naval Advance Personnel Depot San Bruno. Additional Buildings Constructed By The U.S. Navy Included A Boiler House, Paint Locker, Rifle Range Building, And Incinerator. The Lease To The Property Was Scheduled To Terminate On 30 June 1946. An Aerial Photograph Dated 29 July 1946 Shows That All Dod-Constructed Buildings Except One Former Barracks And One Mess Hall Were Removed. The Lease Termination Documents For The Property Were Not Found During Research. Following Dod Use, The Site Reopened As A Race Track Until The Early 1960s, And It Was Destroyed By A Fire In 1964. In 1971, A Commercial Mall Known As The Tanforan Park Shopping Center Was Constructed At The Location. Additional Commercial Developments

Latitude: 37.63944444
Longitude: -122.42027778

N194 **STAY BRIDGE SUITES** **San Mateo Co. BI** **S123180120**
North **1350 HUNTINGTON** **N/A**
< 1/8 **SAN BRUNO, CA 94066**
0.090 mi.
473 ft. **Site 1 of 2 in cluster N**

Relative: San Mateo Co. BI:
Lower
Actual: Name: STAY BRIDGE SUITES
33 ft. Address: 1350 HUNTINGTON
City,State,Zip: SAN BRUNO, CA 94066
Region: SAN MATEO
Facility ID: FA0008200
Prog Element Code: STORMWATER ANNUAL INSPECTION FEE
Record Id: PR0043882
Description: STORMWATER ANNUAL FEE - INSP FREQ EVERY 2 YRS
Facility Status: Inactive, non-billable
Program Category: STORMWATER

K195 **MALASPINA PROPERTY** **CPS-SLIC** **S113755848**
NNE **30 TANFORAN AVENUE** **CERS** **N/A**
< 1/8 **SOUTH SAN FRANCISCO, CA 94080**
0.093 mi.
490 ft. **Site 7 of 13 in cluster K**

Relative: CPS-SLIC:
Lower
Actual: Name: MALASPINA PROPERTY
30 ft. Address: 30 TANFORAN AVENUE
City,State,Zip: SOUTH SAN FRANCISCO, CA 94080
Region: STATE

MALASPINA PROPERTY (Continued) **S113755848**

Facility Status:	**Completed - Case Closed**
Status Date:	12/04/2017
Global Id:	T10000005669
Lead Agency:	SAN MATEO COUNTY LOP
Lead Agency Case Number:	559213
Latitude:	37.640689
Longitude:	-122.416322
Case Type:	Cleanup Program Site
Case Worker:	JM
Local Agency:	SAN MATEO COUNTY LOP
RB Case Number:	Not reported
File Location:	Not reported
Potential Media Affected:	Aquifer used for drinking water supply, Soil
Potential Contaminants of Concern:	Dichloroethane (DCA), Nickel, Benzene, Gasoline, MTBE / TBA / Other Fuel Oxygenates
EPA Region:	9
Coordinate Source:	Not reported
Cuf Case:	NO
Quantity Released Gallons:	Not reported
Begin Date:	08/13/2013
Leak Reported Date:	01/08/2014
How Discovered:	Not reported
How Discovered Description:	Not reported
Discharge Source:	Not reported
Discharge Cause:	Not reported
Stop Method:	Not reported
Stop Description:	Not reported
No Further Action Date:	12/04/2017
CA Water Watershed Name:	South Bay - San Mateo Bayside (204.40)
Dwr Groundwater Subbasin Name:	Westside (2-035)
Disadvantaged Community:	Not reported
CA Enviroscreen 3 Score:	81-85%
CA Enviroscreen 4 Score:	80-85%
Military DOD Site:	No
Facility Project Subtype:	Not reported
RWQCB Region:	SAN FRANCISCO BAY RWQCB (REGION 2)
Site History:	Site opened 2/19/2014

Click here to access the California GeoTracker records for this facility:

CERS:

Name:	MALASPINA PROPERTY
Address:	30 TANFORAN AVENUE
City,State,Zip:	SOUTH SAN FRANCISCO, CA 94080
Site ID:	857047
CERS ID:	T10000005669
CERS Description:	Cleanup Program Site

Affiliation:

Affiliation Type Desc:	Local Agency Caseworker
Entity Name:	JACOB MADDEN - SAN MATEO COUNTY LOP
Entity Title:	Not reported
Affiliation Address:	2000 ALAMEDA DE LAS PULGAS, Suite 100
Affiliation City:	SAN MATEO
Affiliation State:	CA
Affiliation Country:	Not reported
Affiliation Zip:	Not reported

MALASPINA PROPERTY (Continued) **S113755848**

Affiliation Phone: 6503995959,

Affiliation Type Desc: Regional Board Caseworker
Entity Name: Regional Water Board - SAN FRANCISCO BAY RWQCB (REGION 2)
Entity Title: Not reported
Affiliation Address: 1515 CLAY ST SUITE 1400
Affiliation City: OAKLAND
Affiliation State: CA
Affiliation Country: Not reported
Affiliation Zip: Not reported
Affiliation Phone: ,

K196 **LGPS TANFORAN LLC** **RCRA NonGen / NLR** **1027451351**
NNE **30 - 54 TANFORAN AVENUE** **E MANIFEST** **CAC003189260**
< 1/8 **SOUTH SAN FRANCISCO, CA 94080**
0.093 mi.
490 ft. **Site 8 of 13 in cluster K**

Relative: **Lower**

Actual: **30 ft.**

RCRA Listings:

Date Form Received by Agency:	20220810
Handler Name:	Lgps Tanforan Llc
Handler Address:	30 - 54 Tanforan Avenue
Handler City,State,Zip:	SOUTH SAN FRANCISCO, CA 94080
EPA ID:	CAC003189260
Contact Name:	MARCUS GILMOUR
Contact Address:	644 MENLO AVENUE
Contact City,State,Zip:	MENLO PARK, CA 94025
Contact Telephone:	650-665-7085
Contact Fax:	Not reported
Contact Email:	MARCUS@LANE-PARTNERS.COM
Contact Title:	Not reported
EPA Region:	09
Land Type:	Not reported
Federal Waste Generator Description:	Not a generator, verified
Non-Notifier:	Not reported
Biennial Report Cycle:	Not reported
Accessibility:	Not reported
Active Site Indicator:	Not reported
State District Owner:	Not reported
State District:	Not reported
Mailing Address:	644 MENLO AVENUE
Mailing City,State,Zip:	MENLO PARK, CA 94025
Owner Name:	Lpgs Tanforan Llc
Owner Type:	Other
Operator Name:	Marcus Gilmour
Operator Type:	Other
Short-Term Generator Activity:	No
Importer Activity:	No
Mixed Waste Generator:	No
Transporter Activity:	No
Transfer Facility Activity:	No
Recycler Activity with Storage:	No
Small Quantity On-Site Burner Exemption:	No
Smelting Melting and Refining Furnace Exemption:	No
Underground Injection Control:	No
Off-Site Waste Receipt:	No
Universal Waste Indicator:	No

LGPS TANFORAN LLC (Continued) **1027451351**

Universal Waste Destination Facility:	No
Federal Universal Waste:	No
Active Site State-Reg Handler:	---
Federal Facility Indicator:	Not reported
Hazardous Secondary Material Indicator:	N
Sub-Part K Indicator:	Not reported
2018 GPRA Permit Baseline:	Not on the Baseline
2018 GPRA Renewals Baseline:	Not on the Baseline
202 GPRA Corrective Action Baseline:	No
Subject to Corrective Action Universe:	No
Non-TSDFs Where RCRA CA has Been Imposed Universe:	No
Corrective Action Priority Ranking:	No NCAPS ranking
Environmental Control Indicator:	No
Institutional Control Indicator:	No
Human Exposure Controls Indicator:	N/A
Groundwater Controls Indicator:	N/A
Significant Non-Complier Universe:	No
Unaddressed Significant Non-Complier Universe:	No
Addressed Significant Non-Complier Universe:	No
Significant Non-Complier With a Compliance Schedule Universe:	No
Financial Assurance Required:	Not reported
Handler Date of Last Change:	20220811
Recognized Trader-Importer:	No
Recognized Trader-Exporter:	No
Importer of Spent Lead Acid Batteries:	No
Exporter of Spent Lead Acid Batteries:	No
Recycler Activity Without Storage:	No
Manifest Broker:	No
Sub-Part P Indicator:	No

Handler - Owner Operator:

Owner/Operator Indicator:	Operator
Owner/Operator Name: MARCUS GILMOUR	
Legal Status:	Other
Date Became Current:	Not reported
Date Ended Current:	Not reported
Owner/Operator Address:	644 MENLO AVENUE
Owner/Operator City,State,Zip:	MENLO PARK, CA 94025
Owner/Operator Telephone:	650-665-7085
Owner/Operator Telephone Ext:	Not reported
Owner/Operator Fax:	Not reported
Owner/Operator Email:	Not reported

Owner/Operator Indicator:	Owner
Owner/Operator Name: LPGS TANFORAN LLC	
Legal Status:	Other
Date Became Current:	Not reported
Date Ended Current:	Not reported
Owner/Operator Address:	644 MENLO AVENUE
Owner/Operator City,State,Zip:	MENLO PARK, CA 94025
Owner/Operator Telephone:	650-665-7085
Owner/Operator Telephone Ext:	Not reported
Owner/Operator Fax:	Not reported
Owner/Operator Email:	Not reported

LGPS TANFORAN LLC (Continued) **1027451351**

Historic Generators:
Receive Date: 20220810
Handler Name: LGPS TANFORAN LLC
Federal Waste Generator Description: Not a generator, verified
State District Owner: Not reported
Large Quantity Handler of Universal Waste: No
Recognized Trader Importer: No
Recognized Trader Exporter: No
Spent Lead Acid Battery Importer: No
Spent Lead Acid Battery Exporter: No
Current Record: Yes
Non Storage Recycler Activity: No
Electronic Manifest Broker: No

List of NAICS Codes and Descriptions:
NAICS Code: 237210
NAICS Description: LAND SUBDIVISION

Facility Has Received Notices of Violations:
Violations: No Violations Found

Evaluation Action Summary:
Evaluations: No Evaluations Found

E MANIFEST:
Manifest Tracking Number: 024371904JJK
Last Updated Date: 20230210
Shipped Date: 20221004
Received Date: 20221013
Manifest Status: Corrected
Submission Type: DataImage5Copy
Origin Type: Web
Generator EPA ID: CAC003189260
Generator Name: Lgps Tanforan Llc
Generator Location Street Number: Not reported
Generator Location Street 1: 30 - 54 TANFORAN AVENUE
Generator Location Street 2: Not reported
Generator Location City: SOUTH SAN FRANCISCO
Generator Location State: CA
Generator Location Zip: 94080
Generator Mail Street Number: Not reported
Generator Mail Street 1: 644 MENLO AVENUE
Generator Mail Street 2: Not reported
Generator Mail City: MENLO PARK
Generator Mail Zip: 94025
Generator Mail State: CA
Generator Contact Company Name: Not reported
Designated Facility EPA ID: UTR000000687
Designated Facility Name: Ecdc Environmental L.C.
Designated Facility Mail Street Number: Not reported
Designated Facility Mail Street 1: Not reported
Designated Facility Mail Street 2: P.O. BOX 69
Designated Facility Mail City: EAST CARBON
Designated Facility Mail Zip: 84520-0069

LGPS TANFORAN LLC (Continued) **1027451351**

Designated Facility Mail State:	UT
Designated Facility Location Street Number:	1111
Designated Facility Location Street 1:	WEST HIGHWAY 123
Designated Facility Location Street 2:	Not reported
Designated Facility Location City:	EAST CARBON
Designated Facility Location Zip:	84520-0069
Designated Facility Location State:	UT
Designated Facility Contact Company Name:	Not reported
Manifest Residue Indicator:	N
Rejection Indicator:	N

Manifest Tracking Number:	024371905JJK
Last Updated Date:	20230210
Shipped Date:	20221004
Received Date:	20221013
Manifest Status:	Corrected
Submission Type:	DataImage5Copy
Origin Type:	Web
Generator EPA ID:	CAC003189260
Generator Name:	Lgps Tanforan Llc
Generator Location Street Number:	Not reported
Generator Location Street 1:	30 - 54 TANFORAN AVENUE
Generator Location Street 2:	Not reported
Generator Location City:	SOUTH SAN FRANCISCO
Generator Location State:	CA
Generator Location Zip:	94080
Generator Mail Street Number:	Not reported
Generator Mail Street 1:	644 MENLO AVENUE
Generator Mail Street 2:	Not reported
Generator Mail City:	MENLO PARK
Generator Mail Zip:	94025
Generator Mail State:	CA
Generator Contact Company Name:	Not reported
Designated Facility EPA ID:	UTR000000687
Designated Facility Name:	Ecdc Environmental L.C.
Designated Facility Mail Street Number:	Not reported
Designated Facility Mail Street 1:	Not reported
Designated Facility Mail Street 2:	P.O. BOX 69
Designated Facility Mail City:	EAST CARBON
Designated Facility Mail Zip:	84520-0069
Designated Facility Mail State:	UT
Designated Facility Location Street Number:	1111
Designated Facility Location Street 1:	WEST HIGHWAY 123
Designated Facility Location Street 2:	Not reported
Designated Facility Location City:	EAST CARBON
Designated Facility Location Zip:	84520-0069
Designated Facility Location State:	UT
Designated Facility Contact Company Name:	Not reported
Manifest Residue Indicator:	N
Rejection Indicator:	N

Manifest Tracking Number:	024371906JJK
Last Updated Date:	20230210
Shipped Date:	20221004
Received Date:	20221013
Manifest Status:	Corrected
Submission Type:	DataImage5Copy

LGPS TANFORAN LLC (Continued) **1027451351**

Origin Type:	Web
Generator EPA ID:	CAC003189260
Generator Name:	Lgps Tanforan Llc
Generator Location Street Number:	Not reported
Generator Location Street 1:	30 - 54 TANFORAN AVENUE
Generator Location Street 2:	Not reported
Generator Location City:	SOUTH SAN FRANCISCO
Generator Location State:	CA
Generator Location Zip:	94080
Generator Mail Street Number:	Not reported
Generator Mail Street 1:	644 MENLO AVENUE
Generator Mail Street 2:	Not reported
Generator Mail City:	MENLO PARK
Generator Mail Zip:	94025
Generator Mail State:	CA
Generator Contact Company Name:	Not reported
Designated Facility EPA ID:	UTR000000687
Designated Facility Name:	Ecdc Environmental L.C.
Designated Facility Mail Street Number:	Not reported
Designated Facility Mail Street 1:	Not reported
Designated Facility Mail Street 2:	P.O. BOX 69
Designated Facility Mail City:	EAST CARBON
Designated Facility Mail Zip:	84520-0069
Designated Facility Mail State:	UT
Designated Facility Location Street Number:	1111
Designated Facility Location Street 1:	WEST HIGHWAY 123
Designated Facility Location Street 2:	Not reported
Designated Facility Location City:	EAST CARBON
Designated Facility Location Zip:	84520-0069
Designated Facility Location State:	UT
Designated Facility Contact Company Name:	Not reported
Manifest Residue Indicator:	N
Rejection Indicator:	N

Manifest Tracking Number:	024371907JJK
Last Updated Date:	20230210
Shipped Date:	20221004
Received Date:	20221013
Manifest Status:	Corrected
Submission Type:	DataImage5Copy
Origin Type:	Web
Generator EPA ID:	CAC003189260
Generator Name:	Lgps Tanforan Llc
Generator Location Street Number:	Not reported
Generator Location Street 1:	30 - 54 TANFORAN AVENUE
Generator Location Street 2:	Not reported
Generator Location City:	SOUTH SAN FRANCISCO
Generator Location State:	CA
Generator Location Zip:	94080
Generator Mail Street Number:	Not reported
Generator Mail Street 1:	644 MENLO AVENUE
Generator Mail Street 2:	Not reported
Generator Mail City:	MENLO PARK
Generator Mail Zip:	94025
Generator Mail State:	CA
Generator Contact Company Name:	Not reported
Designated Facility EPA ID:	UTR000000687

LGPS TANFORAN LLC (Continued) **1027451351**

Designated Facility Name:	Ecdc Environmental L.C.
Designated Facility Mail Street Number:	Not reported
Designated Facility Mail Street 1:	Not reported
Designated Facility Mail Street 2:	P.O. BOX 69
Designated Facility Mail City:	EAST CARBON
Designated Facility Mail Zip:	84520-0069
Designated Facility Mail State:	UT
Designated Facility Location Street Number:	1111
Designated Facility Location Street 1:	WEST HIGHWAY 123
Designated Facility Location Street 2:	Not reported
Designated Facility Location City:	EAST CARBON
Designated Facility Location Zip:	84520-0069
Designated Facility Location State:	UT
Designated Facility Contact Company Name:	Not reported
Manifest Residue Indicator:	N
Rejection Indicator:	N

Manifest Tracking Number:	024371908JJK
Last Updated Date:	20230210
Shipped Date:	20221004
Received Date:	20221013
Manifest Status:	Corrected
Submission Type:	DataImage5Copy
Origin Type:	Web
Generator EPA ID:	CAC003189260
Generator Name:	Lgps Tanforan Llc
Generator Location Street Number:	Not reported
Generator Location Street 1:	30 - 54 TANFORAN AVENUE
Generator Location Street 2:	Not reported
Generator Location City:	SOUTH SAN FRANCISCO
Generator Location State:	CA
Generator Location Zip:	94080
Generator Mail Street Number:	Not reported
Generator Mail Street 1:	644 MENLO AVENUE
Generator Mail Street 2:	Not reported
Generator Mail City:	MENLO PARK
Generator Mail Zip:	94025
Generator Mail State:	CA
Generator Contact Company Name:	Not reported
Designated Facility EPA ID:	UTR000000687
Designated Facility Name:	Ecdc Environmental L.C.
Designated Facility Mail Street Number:	Not reported
Designated Facility Mail Street 1:	Not reported
Designated Facility Mail Street 2:	P.O. BOX 69
Designated Facility Mail City:	EAST CARBON
Designated Facility Mail Zip:	84520-0069
Designated Facility Mail State:	UT
Designated Facility Location Street Number:	1111
Designated Facility Location Street 1:	WEST HIGHWAY 123
Designated Facility Location Street 2:	Not reported
Designated Facility Location City:	EAST CARBON
Designated Facility Location Zip:	84520-0069
Designated Facility Location State:	UT
Designated Facility Contact Company Name:	Not reported
Manifest Residue Indicator:	N
Rejection Indicator:	N

LGPS TANFORAN LLC (Continued) **1027451351**

Manifest Tracking Number:	024371909JJK
Last Updated Date:	20230210
Shipped Date:	20221004
Received Date:	20221013
Manifest Status:	Corrected
Submission Type:	DataImage5Copy
Origin Type:	Web
Generator EPA ID:	CAC003189260
Generator Name:	Lgps Tanforan Llc
Generator Location Street Number:	Not reported
Generator Location Street 1:	30 - 54 TANFORAN AVENUE
Generator Location Street 2:	Not reported
Generator Location City:	SOUTH SAN FRANCISCO
Generator Location State:	CA
Generator Location Zip:	94080
Generator Mail Street Number:	Not reported
Generator Mail Street 1:	644 MENLO AVENUE
Generator Mail Street 2:	Not reported
Generator Mail City:	MENLO PARK
Generator Mail Zip:	94025
Generator Mail State:	CA
Generator Contact Company Name:	Not reported
Designated Facility EPA ID:	UTR000000687
Designated Facility Name:	Ecdc Environmental L.C.
Designated Facility Mail Street Number:	Not reported
Designated Facility Mail Street 1:	Not reported
Designated Facility Mail Street 2:	P.O. BOX 69
Designated Facility Mail City:	EAST CARBON
Designated Facility Mail Zip:	84520-0069
Designated Facility Mail State:	UT
Designated Facility Location Street Number:	1111
Designated Facility Location Street 1:	WEST HIGHWAY 123
Designated Facility Location Street 2:	Not reported
Designated Facility Location City:	EAST CARBON
Designated Facility Location Zip:	84520-0069
Designated Facility Location State:	UT
Designated Facility Contact Company Name:	Not reported
Manifest Residue Indicator:	N
Rejection Indicator:	N

Manifest Tracking Number:	024371910JJK
Last Updated Date:	20230210
Shipped Date:	20221004
Received Date:	20221013
Manifest Status:	Corrected
Submission Type:	DataImage5Copy
Origin Type:	Web
Generator EPA ID:	CAC003189260
Generator Name:	Lgps Tanforan Llc
Generator Location Street Number:	Not reported
Generator Location Street 1:	30 - 54 TANFORAN AVENUE
Generator Location Street 2:	Not reported
Generator Location City:	SOUTH SAN FRANCISCO
Generator Location State:	CA
Generator Location Zip:	94080
Generator Mail Street Number:	Not reported
Generator Mail Street 1:	644 MENLO AVENUE

LGPS TANFORAN LLC (Continued) **1027451351**

Generator Mail Street 2:	Not reported
Generator Mail City:	MENLO PARK
Generator Mail Zip:	94025
Generator Mail State:	CA
Generator Contact Company Name:	Not reported
Designated Facility EPA ID:	UTR000000687
Designated Facility Name:	Ecdc Environmental L.C.
Designated Facility Mail Street Number:	Not reported
Designated Facility Mail Street 1:	Not reported
Designated Facility Mail Street 2:	P.O. BOX 69
Designated Facility Mail City:	EAST CARBON
Designated Facility Mail Zip:	84520-0069
Designated Facility Mail State:	UT
Designated Facility Location Street Number:	1111
Designated Facility Location Street 1:	WEST HIGHWAY 123
Designated Facility Location Street 2:	Not reported
Designated Facility Location City:	EAST CARBON
Designated Facility Location Zip:	84520-0069
Designated Facility Location State:	UT
Designated Facility Contact Company Name:	Not reported
Manifest Residue Indicator:	N
Rejection Indicator:	N

Manifest Tracking Number:	024371911JJK
Last Updated Date:	20230210
Shipped Date:	20221004
Received Date:	20221013
Manifest Status:	Corrected
Submission Type:	DataImage5Copy
Origin Type:	Web
Generator EPA ID:	CAC003189260
Generator Name:	Lgps Tanforan Llc
Generator Location Street Number:	Not reported
Generator Location Street 1:	30 - 54 TANFORAN AVENUE
Generator Location Street 2:	Not reported
Generator Location City:	SOUTH SAN FRANCISCO
Generator Location State:	CA
Generator Location Zip:	94080
Generator Mail Street Number:	Not reported
Generator Mail Street 1:	644 MENLO AVENUE
Generator Mail Street 2:	Not reported
Generator Mail City:	MENLO PARK
Generator Mail Zip:	94025
Generator Mail State:	CA
Generator Contact Company Name:	Not reported
Designated Facility EPA ID:	UTR000000687
Designated Facility Name:	Ecdc Environmental L.C.
Designated Facility Mail Street Number:	Not reported
Designated Facility Mail Street 1:	Not reported
Designated Facility Mail Street 2:	P.O. BOX 69
Designated Facility Mail City:	EAST CARBON
Designated Facility Mail Zip:	84520-0069
Designated Facility Mail State:	UT
Designated Facility Location Street Number:	1111
Designated Facility Location Street 1:	WEST HIGHWAY 123
Designated Facility Location Street 2:	Not reported
Designated Facility Location City:	EAST CARBON

LGPS TANFORAN LLC (Continued) **1027451351**

Designated Facility Location Zip:	84520-0069
Designated Facility Location State:	UT
Designated Facility Contact Company Name:	Not reported
Manifest Residue Indicator:	N
Rejection Indicator:	N
Manifest Tracking Number:	024371992JJK
Last Updated Date:	20230210
Shipped Date:	20221104
Received Date:	20221116
Manifest Status:	Corrected
Submission Type:	DataImage5Copy
Origin Type:	Web
Generator EPA ID:	CAC003189260
Generator Name:	Lgps Tanforan Llc
Generator Location Street Number:	Not reported
Generator Location Street 1:	30 - 54 TANFORAN AVENUE
Generator Location Street 2:	Not reported
Generator Location City:	SOUTH SAN FRANCISCO
Generator Location State:	CA
Generator Location Zip:	94080
Generator Mail Street Number:	Not reported
Generator Mail Street 1:	644 MENLO AVENUE
Generator Mail Street 2:	Not reported
Generator Mail City:	MENLO PARK
Generator Mail Zip:	94025
Generator Mail State:	CA
Generator Contact Company Name:	Not reported
Designated Facility EPA ID:	UTR000000687
Designated Facility Name:	Ecdc Environmental L.C.
Designated Facility Mail Street Number:	Not reported
Designated Facility Mail Street 1:	Not reported
Designated Facility Mail Street 2:	P.O. BOX 69
Designated Facility Mail City:	EAST CARBON
Designated Facility Mail Zip:	84520-0069
Designated Facility Mail State:	UT
Designated Facility Location Street Number:	1111
Designated Facility Location Street 1:	WEST HIGHWAY 123
Designated Facility Location Street 2:	Not reported
Designated Facility Location City:	EAST CARBON
Designated Facility Location Zip:	84520-0069
Designated Facility Location State:	UT
Designated Facility Contact Company Name:	Not reported
Manifest Residue Indicator:	N
Rejection Indicator:	N
Manifest Tracking Number:	024371993JJK
Last Updated Date:	20230210
Shipped Date:	20221104
Received Date:	20221116
Manifest Status:	Corrected
Submission Type:	DataImage5Copy
Origin Type:	Web
Generator EPA ID:	CAC003189260
Generator Name:	Lgps Tanforan Llc
Generator Location Street Number:	Not reported
Generator Location Street 1:	30 - 54 TANFORAN AVENUE

LGPS TANFORAN LLC (Continued) **1027451351**

Generator Location Street 2:	Not reported
Generator Location City:	SOUTH SAN FRANCISCO
Generator Location State:	CA
Generator Location Zip:	94080
Generator Mail Street Number:	Not reported
Generator Mail Street 1:	644 MENLO AVENUE
Generator Mail Street 2:	Not reported
Generator Mail City:	MENLO PARK
Generator Mail Zip:	94025
Generator Mail State:	CA
Generator Contact Company Name:	Not reported
Designated Facility EPA ID:	UTR000000687
Designated Facility Name:	Ecdc Environmental L.C.
Designated Facility Mail Street Number:	Not reported
Designated Facility Mail Street 1:	Not reported
Designated Facility Mail Street 2:	P.O. BOX 69
Designated Facility Mail City:	EAST CARBON
Designated Facility Mail Zip:	84520-0069
Designated Facility Mail State:	UT
Designated Facility Location Street Number:	1111
Designated Facility Location Street 1:	WEST HIGHWAY 123
Designated Facility Location Street 2:	Not reported
Designated Facility Location City:	EAST CARBON
Designated Facility Location Zip:	84520-0069
Designated Facility Location State:	UT
Designated Facility Contact Company Name:	Not reported
Manifest Residue Indicator:	N
Rejection Indicator:	N

Manifest Tracking Number:	024371994JJK
Last Updated Date:	20230210
Shipped Date:	20221104
Received Date:	20221116
Manifest Status:	Corrected
Submission Type:	DataImage5Copy
Origin Type:	Web
Generator EPA ID:	CAC003189260
Generator Name:	Lgps Tanforan Llc
Generator Location Street Number:	Not reported
Generator Location Street 1:	30 - 54 TANFORAN AVENUE
Generator Location Street 2:	Not reported
Generator Location City:	SOUTH SAN FRANCISCO
Generator Location State:	CA
Generator Location Zip:	94080
Generator Mail Street Number:	Not reported
Generator Mail Street 1:	644 MENLO AVENUE
Generator Mail Street 2:	Not reported
Generator Mail City:	MENLO PARK
Generator Mail Zip:	94025
Generator Mail State:	CA
Generator Contact Company Name:	Not reported
Designated Facility EPA ID:	UTR000000687
Designated Facility Name:	Ecdc Environmental L.C.
Designated Facility Mail Street Number:	Not reported
Designated Facility Mail Street 1:	Not reported
Designated Facility Mail Street 2:	P.O. BOX 69
Designated Facility Mail City:	EAST CARBON

LGPS TANFORAN LLC (Continued) **1027451351**

Designated Facility Mail Zip: 84520-0069
Designated Facility Mail State: UT
Designated Facility Location Street Number: 1111
Designated Facility Location Street 1: WEST HIGHWAY 123
Designated Facility Location Street 2: Not reported
Designated Facility Location City: EAST CARBON
Designated Facility Location Zip: 84520-0069
Designated Facility Location State: UT
Designated Facility Contact Company Name: Not reported
Manifest Residue Indicator: N
Rejection Indicator: N

State Waste:
Manifest Tracking Number: 024371997JJK
Waste Line Number: 1
State Waste Code Owner: CA
State Waste Code: 611
State Waste: Contaminated soil from site clean-ups

Transporter:
Manifest Tracking Number: 024371997JJK
Transporter Line Number: 1
Transporter EPA ID: CAL000472796
Transporter Name: J&C Trucking

Manifest Tracking Number: 024371997JJK
Transporter Line Number: 2
Transporter EPA ID: NED001792910
Transporter Name: Union Pacific Railroad Company

Waste Line:
Manifest Tracking Number: 024371997JJK
Waste Line Number: 1
U.S. DOT Hazardous Indicator: N
U.S. DOT ID Number: Not reported
U.S. DOT Description: Not reported
Non-Hazardous Waste Description: NON-RCRA HAZARDOUS WASTE SOLID (NON_DOT REGULATED)
Number of Containers: 1
Container Type Code: CM
Container Type Description: Metal boxes, cartons, cases (including roll offs)
Waste Quantity: 16
Quantity Unit of Measure Code: Y
Quantity Unit of Measure Description: Cubic Yards
Waste Quantity, in Tons: 13.44
Acute Waste Quantity, in Tons: 0
Non-Acute Waste Quantity, in Tons: 13.44
Waste Quantity, in Kilograms: 12190.483
Acute Waste Quantity, in Kilograms: 0
Non-Acute Waste Quantity, in Kilorgrams: 12190.483
Management Method Code: H132
Management Method Description: LANDFILL (WITH PRIOR TREATMENT AND/OR STABILIZATION)
Waste Residue Indicator: N
Quantity Discrepancy Indicator: N
Waste Type Discrepancy Indicator: N
Waste Density: Not reported
Waste Density Unit of Measure Code: Not reported

LGPS TANFORAN LLC (Continued) **1027451351**

Waste Density Unit of Measure Description:	Not reported
Form Code:	Not reported
Form Code Description:	Not reported
Source Code:	Not reported
Source Code Description:	Not reported
Waste Minimization Code:	Not reported
Waste Minimization Code Description:	Not reported
Consent Number:	Not reported
EPA Waste Indicator:	N

Click this hyperlink while viewing on your computer to access
69 additional US EManifest: record(s) in the EDR Site Report.

K197 **MALASPINA PROPERTY (UST)** **UST FINDER RELEASE** **1029017922**
NNE **30 TANFORAN AVENUE** **N/A**
< 1/8 **SOUTH SAN FRANCISCO, CA 94080**
0.093 mi.
490 ft. **Site 9 of 13 in cluster K**

Relative: **Lower**

Actual: **30 ft.**

UST FINDER RELEASE:

Object ID:	38177
Facility ID:	Not reported
Lust ID:	CAT10000006543
Name:	MALASPINA PROPERTY (UST)
Address:	30 TANFORAN AVENUE
City,State,Zip:	SOUTH SAN FRANCISCO, CA 94080
Address Match Type:	PointAddress
Reported Date:	Not reported
Status:	No Further Action
Substance:	Not reported
Population within 1500ft:	775
Domestic Wells within 1500ft:	0
Land Use:	Developed, High Intensity
Within SPA:	No
SPA PWS Facility ID:	Not reported
SPA Water Type:	Not reported
SPA Facility Type:	Not reported
SPA HUC12:	Not reported
Within WHPA:	Yes
WHPA PWS Facility ID:	CA4110009_10185
WHPA Water Type:	GW - Ground water
WHPA Facility Type:	WL - Well
WHPA HUC12:	180500040903
Within 100yr Floodplain:	No
Tribe:	Not reported
EPA Region:	9
NFA Letter 1:	Not reported
NFA Letter 2:	Not reported
NFA Letter 3:	Not reported
NFA Letter 4:	Not reported
Closed With Residual Contaminate:	Not reported
Coordinate Source:	Geocode
X Coord:	-122.41577
Y Coord:	37.6397000000001
Latitude:	37.6396999999999
Longitude:	-122.415769999999

K198 **ALL WEST CONTAINERS CORP** **LUST** **S117397526**
NNE **30 TANFORAN** **San Mateo Co. BI** **N/A**
< 1/8 **SOUTH SAN FRANCISCO, CA 94080** **Cortese**
0.093 mi. **CERS**
490 ft. **Site 10 of 13 in cluster K**

Relative:
Lower

Actual:
30 ft.

SAN MATEO CO. LUST:

Name:	MALASPINA PROPERTY (UST)
Address:	30 TANFORAN AVE
City,State,Zip:	SOUTH SAN FRANCISCO, CA
Region:	SAN MATEO
Facility ID:	550218
Facility Status:	9- Case Closed
Global ID:	T10000006543
APN Number:	014250090
Case Type:	SOUTH SAN FRANCISCO, CA
EDR Link ID:	SOUTH SAN FRANCISCO, CA

LUST:

Name:	MALASPINA PROPERTY (UST)
Address:	30 TANFORAN AVENUE
City,State,Zip:	SOUTH SAN FRANCISCO, CA 94080
Lead Agency:	SAN MATEO COUNTY LOP
Case Type:	LUST Cleanup Site

Geo Track:

Global Id:	T10000006543
Latitude:	37.640689
Longitude:	-122.416322
Status:	Completed - Case Closed
Status Date:	12/04/2017
Case Worker:	JM
RB Case Number:	Not reported
Local Agency:	SAN MATEO COUNTY LOP
File Location:	Not reported
Local Case Number:	550218
Potential Media Affect:	Not reported
Potential Contaminants of Concern:	Gasoline
EPA Region:	9
Coordinate Source:	Not reported
Cuf Case:	NO
Quantity Released Gallons:	Not reported
Begin Date:	01/18/2014
Leak Reported Date:	12/17/2014
How Discovered:	Not reported
How Discovered Description:	Not reported
Discharge Source:	Tank
Discharge Cause:	Unknown
Stop Method:	Not reported
Stop Description:	Not reported
No Further Action Date:	12/04/2017
CA Water Watershed Name:	South Bay - San Mateo Bayside (204.40)
Dwr Groundwater Subbasin Name:	Westside (2-035)
Disadvantaged Community:	Not reported
CA Enviroscreen 3 Score:	81-85%
CA Enviroscreen 4 Score:	80-85%
Military DOD Site:	No
Facility Project Subtype:	Not reported
RWQCB Region:	SAN FRANCISCO BAY RWQCB (REGION 2)

ALL WEST CONTAINERS CORP (Continued) **S117397526**

Site History: Case opened 3/11/2015

LUST:
Global Id: T10000006543
Contact Type: Local Agency Caseworker - Primary Caseworker
Contact Name: JACOB MADDEN
Organization Name: SAN MATEO COUNTY LOP
Address: 2000 ALAMEDA DE LAS PULGAS, Suite 100
City: SAN MATEO
Email: jmadden@smcgov.org
Phone Number: 6503995959

Global Id: T10000006543
Contact Type: Regional Board Caseworker
Contact Name: Regional Water Board
Organization Name: SAN FRANCISCO BAY RWQCB (REGION 2)
Address: 1515 CLAY ST SUITE 1400
City: OAKLAND
Email: Not reported
Phone Number: Not reported

LUST:
Global Id: T10000006543
Action Type: ENFORCEMENT
Date: 12/04/2017
Action: Letter - Notice

Global Id: T10000006543
Action Type: ENFORCEMENT
Date: 09/20/2015
Action: Notice of Violation

Global Id: T10000006543
Action Type: RESPONSE
Date: 12/08/2014
Action: Tank Removal Report / UST Sampling Report

Global Id: T10000006543
Action Type: ENFORCEMENT
Date: 03/11/2015
Action: Staff Letter - #20150311

Global Id: T10000006543
Action Type: ENFORCEMENT
Date: 12/16/2016
Action: Staff Letter - #20161216

Global Id: T10000006543
Action Type: ENFORCEMENT
Date: 09/30/2015
Action: Notice of Violation - #2015/09/30

Global Id: T10000006543
Action Type: ENFORCEMENT
Date: 05/04/2016
Action: Notice of Violation - #20160504

ALL WEST CONTAINERS CORP (Continued) **S117397526**

Global Id: T10000006543
Action Type: ENFORCEMENT
Date: 11/03/2017
Action: Staff Letter - #20171103

Global Id: T10000006543
Action Type: Other
Date: 01/18/2014
Action: Leak Discovery

Global Id: T10000006543
Action Type: ENFORCEMENT
Date: 09/01/2017
Action: Notification - Public Notice of Case Closure - #20170901

Global Id: T10000006543
Action Type: ENFORCEMENT
Date: 12/04/2017
Action: Closure/No Further Action Letter - #20171204

Global Id: T10000006543
Action Type: ENFORCEMENT
Date: 05/04/2015
Action: Notice of Responsibility

Global Id: T10000006543
Action Type: ENFORCEMENT
Date: 08/09/2017
Action: Technical Correspondence / Assistance / Other

Global Id: T10000006543
Action Type: Other
Date: 12/17/2014
Action: Leak Reported

Global Id: T10000006543
Action Type: RESPONSE
Date: 04/17/2015
Action: Preliminary Site Assessment Workplan - Regulator Responded

Global Id: T10000006543
Action Type: RESPONSE
Date: 10/12/2017
Action: Other Workplan - Regulator Responded

Global Id: T10000006543
Action Type: RESPONSE
Date: 04/07/2017
Action: Site Assessment Report - Regulator Responded

LUST:
Global Id: T10000006543
Status: Open - Case Begin Date
Status Date: 01/18/2014

Global Id: T10000006543
Status: Open - Site Assessment

ALL WEST CONTAINERS CORP (Continued) **S117397526**

Status Date: 03/11/2015

Global Id: T10000006543
Status: Open - Eligible for Closure
Status Date: 09/01/2017

Global Id: T10000006543
Status: Completed - Case Closed
Status Date: 12/04/2017

San Mateo Co. BI:
Name: ALL WEST CONTAINERS CORP
Address: 30 TANFORAN
City,State,Zip: SOUTH SAN FRANCISCO, CA 94080
Region: SAN MATEO
Facility ID: FA0012727
Prog Element Code: GENERATES and RECYCLES WASTE OIL/SOLVENT
Record Id: PR0011732
Description: GENERATES & RECYCLES WASTE OIL/SOLVENT
Facility Status: Inactive, non-billable
Program Category: HAZARDOUS WASTE PROGRAM

Name: ALL WEST CONTAINERS CORP
Address: 30 TANFORAN
City,State,Zip: SOUTH SAN FRANCISCO, CA 94080
Region: SAN MATEO
Facility ID: FA0012727
Prog Element Code: STORES HAZ MAT <3,499GAL,27,999LB,13,999FT3
Record Id: PR0004510
Description: STORES HAZ MAT <3,499GAL,27,999LB,13,999CF
Facility Status: Inactive, non-billable
Program Category: BUSINESS PLAN PROGRAM

Name: UST SITE
Address: 30 TANFORAN
City,State,Zip: SOUTH SAN FRANCISCO, CA 94080
Region: SAN MATEO
Facility ID: FA0056771
Prog Element Code: UNDERGROUND TANK - GENERAL
Record Id: PR0078775
Description: UNDERGROUND TANK - GENERAL
Facility Status: Inactive, non-billable
Program Category: UNDERGROUND TANK PROGRAM

CORTESE:
Name: MALASPINA PROPERTY (UST)
Address: 30 TANFORAN AVENUE
City,State,Zip: SOUTH SAN FRANCISCO, CA 94080
Region: CORTESE
Envirostor Id: Not reported
Global ID: T10000006543
Site/Facility Type: LUST CLEANUP SITE
Cleanup Status: COMPLETED - CASE CLOSED
Status Date: Not reported
Site Code: Not reported

ALL WEST CONTAINERS CORP (Continued) **S117397526**

Latitude:	Not reported
Longitude:	Not reported
Owner:	Not reported
Enf Type:	Not reported
Swat R:	Not reported
Flag:	active
Order No:	Not reported
Waste Discharge System No:	Not reported
Effective Date:	Not reported
Region 2:	Not reported
WID Id:	Not reported
Solid Waste Id No:	Not reported
Waste Management Uit Name:	Not reported
File Name:	Active Open

CERS:

Name:	MALASPINA PROPERTY (UST)
Address:	30 TANFORAN AVENUE
City,State,Zip:	SOUTH SAN FRANCISCO, CA 94080
Site ID:	869783
CERS ID:	T10000006543
CERS Description:	Leaking Underground Storage Tank Cleanup Site

Affiliation:

Affiliation Type Desc:	Local Agency Caseworker
Entity Name:	JACOB MADDEN - SAN MATEO COUNTY LOP
Entity Title:	Not reported
Affiliation Address:	2000 ALAMEDA DE LAS PULGAS, Suite 100
Affiliation City:	SAN MATEO
Affiliation State:	CA
Affiliation Country:	Not reported
Affiliation Zip:	Not reported
Affiliation Phone:	6503995959,

Affiliation Type Desc:	Regional Board Caseworker
Entity Name:	Regional Water Board - SAN FRANCISCO BAY RWQCB (REGION 2)
Entity Title:	Not reported
Affiliation Address:	1515 CLAY ST SUITE 1400
Affiliation City:	OAKLAND
Affiliation State:	CA
Affiliation Country:	Not reported
Affiliation Zip:	Not reported
Affiliation Phone:	,

K199 **LPGS TANFORAN, LLC** **RCRA NonGen / NLR** **1031055074**
NNE **30 TANFORAN** **E MANIFEST** **CAC003282644**
< 1/8 **SOUTH SAN FRANCISCO, CA 94080**
0.093 mi.
490 ft. **Site 11 of 13 in cluster K**

Relative: **Lower**
Actual: **30 ft.**

RCRA Listings:

Date Form Received by Agency:	20240412
Handler Name:	Lpgs Tanforan, Llc
Handler Address:	30 Tanforan
Handler City,State,Zip:	SOUTH SAN FRANCISCO, CA 94080
EPA ID:	CAC003282644
Contact Name:	MARCUS GILMORE

LPGS TANFORAN, LLC (Continued) **1031055074**

Contact Address:	644 MENLO AVENUE SECOND FLOOR
Contact City,State,Zip:	MENLO PARK, CA 94025
Contact Telephone:	310-874-9009
Contact Fax:	Not reported
Contact Email:	MARCUS@LANE-PARTNERS.COM
Contact Title:	Not reported
EPA Region:	09
Land Type:	Not reported
Federal Waste Generator Description:	Not a generator, verified
Non-Notifier:	Not reported
Biennial Report Cycle:	Not reported
Accessibility:	Not reported
Active Site Indicator:	Not reported
State District Owner:	Not reported
State District:	Not reported
Mailing Address:	644 MENLO AVENUE SECOND FLOOR
Mailing City,State,Zip:	MENLO PARK, CA 94025
Owner Name:	Lpgs Tanforan Llc
Owner Type:	Other
Operator Name:	Marcus Gilmore
Operator Type:	Other
Short-Term Generator Activity:	No
Importer Activity:	No
Mixed Waste Generator:	No
Transporter Activity:	No
Transfer Facility Activity:	No
Recycler Activity with Storage:	No
Small Quantity On-Site Burner Exemption:	No
Smelting Melting and Refining Furnace Exemption:	No
Underground Injection Control:	No
Off-Site Waste Receipt:	No
Universal Waste Indicator:	No
Universal Waste Destination Facility:	No
Federal Universal Waste:	No
Active Site State-Reg Handler:	---
Federal Facility Indicator:	Not reported
Hazardous Secondary Material Indicator:	N
Sub-Part K Indicator:	Not reported
2018 GPRA Permit Baseline:	Not on the Baseline
2018 GPRA Renewals Baseline:	Not on the Baseline
202 GPRA Corrective Action Baseline:	No
Subject to Corrective Action Universe:	No
Non-TSDFs Where RCRA CA has Been Imposed Universe:	No
Corrective Action Priority Ranking:	No NCAPS ranking
Environmental Control Indicator:	No
Institutional Control Indicator:	No
Human Exposure Controls Indicator:	N/A
Groundwater Controls Indicator:	N/A
Significant Non-Complier Universe:	No
Unaddressed Significant Non-Complier Universe:	No
Addressed Significant Non-Complier Universe:	No
Significant Non-Complier With a Compliance Schedule Universe:	No
Financial Assurance Required:	Not reported
Handler Date of Last Change:	20240413
Recognized Trader-Importer:	No
Recognized Trader-Exporter:	No
Importer of Spent Lead Acid Batteries:	No

LPGS TANFORAN, LLC (Continued) **1031055074**

Exporter of Spent Lead Acid Batteries:	No
Recycler Activity Without Storage:	No
Manifest Broker:	No
Sub-Part P Indicator:	No

Handler - Owner Operator:

Owner/Operator Indicator:	Owner
Owner/Operator Name: LPGS TANFORAN LLC	
Legal Status:	Other
Date Became Current:	Not reported
Date Ended Current:	Not reported
Owner/Operator Address:	644 MENLO AVENUE SECOND FLOOR
Owner/Operator City,State,Zip:	MENLO PARK, CA 94025
Owner/Operator Telephone:	310-874-9009
Owner/Operator Telephone Ext:	Not reported
Owner/Operator Fax:	Not reported
Owner/Operator Email:	Not reported

Owner/Operator Indicator:	Operator
Owner/Operator Name: MARCUS GILMORE	
Legal Status:	Other
Date Became Current:	Not reported
Date Ended Current:	Not reported
Owner/Operator Address:	644 MENLO AVENUE SECOND FLOOR
Owner/Operator City,State,Zip:	MENLO PARK, CA 94025
Owner/Operator Telephone:	310-874-9009
Owner/Operator Telephone Ext:	Not reported
Owner/Operator Fax:	Not reported
Owner/Operator Email:	Not reported

Historic Generators:

Receive Date:	20240412
Handler Name: LPGS TANFORAN, LLC	
Federal Waste Generator Description:	Not a generator, verified
State District Owner:	Not reported
Large Quantity Handler of Universal Waste:	No
Recognized Trader Importer:	No
Recognized Trader Exporter:	No
Spent Lead Acid Battery Importer:	No
Spent Lead Acid Battery Exporter:	No
Current Record:	Yes
Non Storage Recycler Activity:	No
Electronic Manifest Broker:	No

List of NAICS Codes and Descriptions:

NAICS Code:	561312
NAICS Description:	EXECUTIVE SEARCH SERVICES

Facility Has Received Notices of Violations:

Violations:	No Violations Found

Evaluation Action Summary:

Evaluations:	No Evaluations Found

LPGS TANFORAN, LLC (Continued) **1031055074**

E MANIFEST:

Manifest Tracking Number:	025533460JJK
Last Updated Date:	20240626
Shipped Date:	20240502
Received Date:	20240514
Manifest Status:	Signed
Submission Type:	DataImage5Copy
Origin Type:	Web
Generator EPA ID:	CAC003282644
Generator Name:	Lpgs Tanforan, Llc
Generator Location Street Number:	Not reported
Generator Location Street 1:	30 TANFORAN
Generator Location Street 2:	Not reported
Generator Location City:	SOUTH SAN FRANCISCO
Generator Location State:	CA
Generator Location Zip:	94080
Generator Mail Street Number:	Not reported
Generator Mail Street 1:	644 MENLO AVENUE SECOND FLOOR
Generator Mail Street 2:	Not reported
Generator Mail City:	MENLO PARK
Generator Mail Zip:	94025
Generator Mail State:	CA
Generator Contact Company Name:	Not reported
Designated Facility EPA ID:	UTR000000687
Designated Facility Name:	Ecdc Environmental L.C.
Designated Facility Mail Street Number:	Not reported
Designated Facility Mail Street 1:	Not reported
Designated Facility Mail Street 2:	P.O. BOX 69
Designated Facility Mail City:	EAST CARBON
Designated Facility Mail Zip:	84520-0069
Designated Facility Mail State:	UT
Designated Facility Location Street Number:	1111
Designated Facility Location Street 1:	WEST HIGHWAY 123
Designated Facility Location Street 2:	Not reported
Designated Facility Location City:	EAST CARBON
Designated Facility Location Zip:	84520-0069
Designated Facility Location State:	UT
Designated Facility Contact Company Name:	Not reported
Manifest Residue Indicator:	N
Rejection Indicator:	N

Manifest Tracking Number:	025533451JJK
Last Updated Date:	20240627
Shipped Date:	20240502
Received Date:	20240514
Manifest Status:	Signed
Submission Type:	DataImage5Copy
Origin Type:	Web
Generator EPA ID:	CAC003282644
Generator Name:	Lpgs Tanforan, Llc
Generator Location Street Number:	Not reported
Generator Location Street 1:	30 TANFORAN
Generator Location Street 2:	Not reported
Generator Location City:	SOUTH SAN FRANCISCO
Generator Location State:	CA
Generator Location Zip:	94080
Generator Mail Street Number:	Not reported

LPGS TANFORAN, LLC (Continued) **1031055074**

Generator Mail Street 1:	644 MENLO AVENUE SECOND FLOOR
Generator Mail Street 2:	Not reported
Generator Mail City:	MENLO PARK
Generator Mail Zip:	94025
Generator Mail State:	CA
Generator Contact Company Name:	Not reported
Designated Facility EPA ID:	UTR000000687
Designated Facility Name:	Ecdc Environmental L.C.
Designated Facility Mail Street Number:	Not reported
Designated Facility Mail Street 1:	Not reported
Designated Facility Mail Street 2:	P.O. BOX 69
Designated Facility Mail City:	EAST CARBON
Designated Facility Mail Zip:	84520-0069
Designated Facility Mail State:	UT
Designated Facility Location Street Number:	1111
Designated Facility Location Street 1:	WEST HIGHWAY 123
Designated Facility Location Street 2:	Not reported
Designated Facility Location City:	EAST CARBON
Designated Facility Location Zip:	84520-0069
Designated Facility Location State:	UT
Designated Facility Contact Company Name:	Not reported
Manifest Residue Indicator:	N
Rejection Indicator:	N

Manifest Tracking Number:	025533453JJK
Last Updated Date:	20240627
Shipped Date:	20240502
Received Date:	20240514
Manifest Status:	Signed
Submission Type:	DataImage5Copy
Origin Type:	Web
Generator EPA ID:	CAC003282644
Generator Name:	Lpgs Tanforan, Llc
Generator Location Street Number:	Not reported
Generator Location Street 1:	30 TANFORAN
Generator Location Street 2:	Not reported
Generator Location City:	SOUTH SAN FRANCISCO
Generator Location State:	CA
Generator Location Zip:	94080
Generator Mail Street Number:	Not reported
Generator Mail Street 1:	644 MENLO AVENUE SECOND FLOOR
Generator Mail Street 2:	Not reported
Generator Mail City:	MENLO PARK
Generator Mail Zip:	94025
Generator Mail State:	CA
Generator Contact Company Name:	Not reported
Designated Facility EPA ID:	UTR000000687
Designated Facility Name:	Ecdc Environmental L.C.
Designated Facility Mail Street Number:	Not reported
Designated Facility Mail Street 1:	Not reported
Designated Facility Mail Street 2:	P.O. BOX 69
Designated Facility Mail City:	EAST CARBON
Designated Facility Mail Zip:	84520-0069
Designated Facility Mail State:	UT
Designated Facility Location Street Number:	1111
Designated Facility Location Street 1:	WEST HIGHWAY 123
Designated Facility Location Street 2:	Not reported

LPGS TANFORAN, LLC (Continued) **1031055074**

Designated Facility Location City:	EAST CARBON
Designated Facility Location Zip:	84520-0069
Designated Facility Location State:	UT
Designated Facility Contact Company Name:	Not reported
Manifest Residue Indicator:	N
Rejection Indicator:	N

Manifest Tracking Number:	025533455JJK
Last Updated Date:	20240627
Shipped Date:	20240502
Received Date:	20240514
Manifest Status:	Signed
Submission Type:	DataImage5Copy
Origin Type:	Web
Generator EPA ID:	CAC003282644
Generator Name:	Lpgs Tanforan, Llc
Generator Location Street Number:	Not reported
Generator Location Street 1:	30 TANFORAN
Generator Location Street 2:	Not reported
Generator Location City:	SOUTH SAN FRANCISCO
Generator Location State:	CA
Generator Location Zip:	94080
Generator Mail Street Number:	Not reported
Generator Mail Street 1:	644 MENLO AVENUE SECOND FLOOR
Generator Mail Street 2:	Not reported
Generator Mail City:	MENLO PARK
Generator Mail Zip:	94025
Generator Mail State:	CA
Generator Contact Company Name:	Not reported
Designated Facility EPA ID:	UTR000000687
Designated Facility Name:	Ecdc Environmental L.C.
Designated Facility Mail Street Number:	Not reported
Designated Facility Mail Street 1:	Not reported
Designated Facility Mail Street 2:	P.O. BOX 69
Designated Facility Mail City:	EAST CARBON
Designated Facility Mail Zip:	84520-0069
Designated Facility Mail State:	UT
Designated Facility Location Street Number:	1111
Designated Facility Location Street 1:	WEST HIGHWAY 123
Designated Facility Location Street 2:	Not reported
Designated Facility Location City:	EAST CARBON
Designated Facility Location Zip:	84520-0069
Designated Facility Location State:	UT
Designated Facility Contact Company Name:	Not reported
Manifest Residue Indicator:	N
Rejection Indicator:	N

Manifest Tracking Number:	025533456JJK
Last Updated Date:	20240627
Shipped Date:	20240502
Received Date:	20240514
Manifest Status:	Signed
Submission Type:	DataImage5Copy
Origin Type:	Web
Generator EPA ID:	CAC003282644
Generator Name:	Lpgs Tanforan, Llc
Generator Location Street Number:	Not reported

LPGS TANFORAN, LLC (Continued) **1031055074**

Generator Location Street 1:	30 TANFORAN
Generator Location Street 2:	Not reported
Generator Location City:	SOUTH SAN FRANCISCO
Generator Location State:	CA
Generator Location Zip:	94080
Generator Mail Street Number:	Not reported
Generator Mail Street 1:	644 MENLO AVENUE SECOND FLOOR
Generator Mail Street 2:	Not reported
Generator Mail City:	MENLO PARK
Generator Mail Zip:	94025
Generator Mail State:	CA
Generator Contact Company Name:	Not reported
Designated Facility EPA ID:	UTR000000687
Designated Facility Name:	Ecdc Environmental L.C.
Designated Facility Mail Street Number:	Not reported
Designated Facility Mail Street 1:	Not reported
Designated Facility Mail Street 2:	P.O. BOX 69
Designated Facility Mail City:	EAST CARBON
Designated Facility Mail Zip:	84520-0069
Designated Facility Mail State:	UT
Designated Facility Location Street Number:	1111
Designated Facility Location Street 1:	WEST HIGHWAY 123
Designated Facility Location Street 2:	Not reported
Designated Facility Location City:	EAST CARBON
Designated Facility Location Zip:	84520-0069
Designated Facility Location State:	UT
Designated Facility Contact Company Name:	Not reported
Manifest Residue Indicator:	N
Rejection Indicator:	N

Manifest Tracking Number:	025533458JJK
Last Updated Date:	20240626
Shipped Date:	20240502
Received Date:	20240514
Manifest Status:	Signed
Submission Type:	DataImage5Copy
Origin Type:	Web
Generator EPA ID:	CAC003282644
Generator Name:	Lpgs Tanforan, Llc
Generator Location Street Number:	Not reported
Generator Location Street 1:	30 TANFORAN
Generator Location Street 2:	Not reported
Generator Location City:	SOUTH SAN FRANCISCO
Generator Location State:	CA
Generator Location Zip:	94080
Generator Mail Street Number:	Not reported
Generator Mail Street 1:	644 MENLO AVENUE SECOND FLOOR
Generator Mail Street 2:	Not reported
Generator Mail City:	MENLO PARK
Generator Mail Zip:	94025
Generator Mail State:	CA
Generator Contact Company Name:	Not reported
Designated Facility EPA ID:	UTR000000687
Designated Facility Name:	Ecdc Environmental L.C.
Designated Facility Mail Street Number:	Not reported
Designated Facility Mail Street 1:	Not reported
Designated Facility Mail Street 2:	P.O. BOX 69

LPGS TANFORAN, LLC (Continued) **1031055074**

Designated Facility Mail City:	EAST CARBON
Designated Facility Mail Zip:	84520-0069
Designated Facility Mail State:	UT
Designated Facility Location Street Number:	1111
Designated Facility Location Street 1:	WEST HIGHWAY 123
Designated Facility Location Street 2:	Not reported
Designated Facility Location City:	EAST CARBON
Designated Facility Location Zip:	84520-0069
Designated Facility Location State:	UT
Designated Facility Contact Company Name:	Not reported
Manifest Residue Indicator:	N
Rejection Indicator:	N

Manifest Tracking Number:	025533459JJK
Last Updated Date:	20240626
Shipped Date:	20240502
Received Date:	20240514
Manifest Status:	Signed
Submission Type:	DataImage5Copy
Origin Type:	Web
Generator EPA ID:	CAC003282644
Generator Name:	Lpgs Tanforan, Llc
Generator Location Street Number:	Not reported
Generator Location Street 1:	30 TANFORAN
Generator Location Street 2:	Not reported
Generator Location City:	SOUTH SAN FRANCISCO
Generator Location State:	CA
Generator Location Zip:	94080
Generator Mail Street Number:	Not reported
Generator Mail Street 1:	644 MENLO AVENUE SECOND FLOOR
Generator Mail Street 2:	Not reported
Generator Mail City:	MENLO PARK
Generator Mail Zip:	94025
Generator Mail State:	CA
Generator Contact Company Name:	Not reported
Designated Facility EPA ID:	UTR000000687
Designated Facility Name:	Ecdc Environmental L.C.
Designated Facility Mail Street Number:	Not reported
Designated Facility Mail Street 1:	Not reported
Designated Facility Mail Street 2:	P.O. BOX 69
Designated Facility Mail City:	EAST CARBON
Designated Facility Mail Zip:	84520-0069
Designated Facility Mail State:	UT
Designated Facility Location Street Number:	1111
Designated Facility Location Street 1:	WEST HIGHWAY 123
Designated Facility Location Street 2:	Not reported
Designated Facility Location City:	EAST CARBON
Designated Facility Location Zip:	84520-0069
Designated Facility Location State:	UT
Designated Facility Contact Company Name:	Not reported
Manifest Residue Indicator:	N
Rejection Indicator:	N

Manifest Tracking Number:	025533461JJK
Last Updated Date:	20240626
Shipped Date:	20240502
Received Date:	20240514

LPGS TANFORAN, LLC (Continued) **1031055074**

Manifest Status:	Signed
Submission Type:	DataImage5Copy
Origin Type:	Web
Generator EPA ID:	CAC003282644
Generator Name:	Lpgs Tanforan, Llc
Generator Location Street Number:	Not reported
Generator Location Street 1:	30 TANFORAN
Generator Location Street 2:	Not reported
Generator Location City:	SOUTH SAN FRANCISCO
Generator Location State:	CA
Generator Location Zip:	94080
Generator Mail Street Number:	Not reported
Generator Mail Street 1:	644 MENLO AVENUE SECOND FLOOR
Generator Mail Street 2:	Not reported
Generator Mail City:	MENLO PARK
Generator Mail Zip:	94025
Generator Mail State:	CA
Generator Contact Company Name:	Not reported
Designated Facility EPA ID:	UTR000000687
Designated Facility Name:	Ecdc Environmental L.C.
Designated Facility Mail Street Number:	Not reported
Designated Facility Mail Street 1:	Not reported
Designated Facility Mail Street 2:	P.O. BOX 69
Designated Facility Mail City:	EAST CARBON
Designated Facility Mail Zip:	84520-0069
Designated Facility Mail State:	UT
Designated Facility Location Street Number:	1111
Designated Facility Location Street 1:	WEST HIGHWAY 123
Designated Facility Location Street 2:	Not reported
Designated Facility Location City:	EAST CARBON
Designated Facility Location Zip:	84520-0069
Designated Facility Location State:	UT
Designated Facility Contact Company Name:	Not reported
Manifest Residue Indicator:	N
Rejection Indicator:	N

Manifest Tracking Number:	025533462JJK
Last Updated Date:	20240626
Shipped Date:	20240502
Received Date:	20240514
Manifest Status:	Signed
Submission Type:	DataImage5Copy
Origin Type:	Web
Generator EPA ID:	CAC003282644
Generator Name:	Lpgs Tanforan, Llc
Generator Location Street Number:	Not reported
Generator Location Street 1:	30 TANFORAN
Generator Location Street 2:	Not reported
Generator Location City:	SOUTH SAN FRANCISCO
Generator Location State:	CA
Generator Location Zip:	94080
Generator Mail Street Number:	Not reported
Generator Mail Street 1:	644 MENLO AVENUE SECOND FLOOR
Generator Mail Street 2:	Not reported
Generator Mail City:	MENLO PARK
Generator Mail Zip:	94025
Generator Mail State:	CA

LPGS TANFORAN, LLC (Continued) **1031055074**

Generator Contact Company Name:	Not reported
Designated Facility EPA ID:	UTR000000687
Designated Facility Name:	Ecdc Environmental L.C.
Designated Facility Mail Street Number:	Not reported
Designated Facility Mail Street 1:	Not reported
Designated Facility Mail Street 2:	P.O. BOX 69
Designated Facility Mail City:	EAST CARBON
Designated Facility Mail Zip:	84520-0069
Designated Facility Mail State:	UT
Designated Facility Location Street Number:	1111
Designated Facility Location Street 1:	WEST HIGHWAY 123
Designated Facility Location Street 2:	Not reported
Designated Facility Location City:	EAST CARBON
Designated Facility Location Zip:	84520-0069
Designated Facility Location State:	UT
Designated Facility Contact Company Name:	Not reported
Manifest Residue Indicator:	N
Rejection Indicator:	N

Manifest Tracking Number:	025533463JJK
Last Updated Date:	20240626
Shipped Date:	20240502
Received Date:	20240514
Manifest Status:	Signed
Submission Type:	DataImage5Copy
Origin Type:	Web
Generator EPA ID:	CAC003282644
Generator Name:	Lpgs Tanforan, Llc
Generator Location Street Number:	Not reported
Generator Location Street 1:	30 TANFORAN
Generator Location Street 2:	Not reported
Generator Location City:	SOUTH SAN FRANCISCO
Generator Location State:	CA
Generator Location Zip:	94080
Generator Mail Street Number:	Not reported
Generator Mail Street 1:	644 MENLO AVENUE SECOND FLOOR
Generator Mail Street 2:	Not reported
Generator Mail City:	MENLO PARK
Generator Mail Zip:	94025
Generator Mail State:	CA
Generator Contact Company Name:	Not reported
Designated Facility EPA ID:	UTR000000687
Designated Facility Name:	Ecdc Environmental L.C.
Designated Facility Mail Street Number:	Not reported
Designated Facility Mail Street 1:	Not reported
Designated Facility Mail Street 2:	P.O. BOX 69
Designated Facility Mail City:	EAST CARBON
Designated Facility Mail Zip:	84520-0069
Designated Facility Mail State:	UT
Designated Facility Location Street Number:	1111
Designated Facility Location Street 1:	WEST HIGHWAY 123
Designated Facility Location Street 2:	Not reported
Designated Facility Location City:	EAST CARBON
Designated Facility Location Zip:	84520-0069
Designated Facility Location State:	UT
Designated Facility Contact Company Name:	Not reported
Manifest Residue Indicator:	N

LPGS TANFORAN, LLC (Continued) **1031055074**

Rejection Indicator:	N
Manifest Tracking Number:	025533464JJK
Last Updated Date:	20240626
Shipped Date:	20240502
Received Date:	20240514
Manifest Status:	Signed
Submission Type:	DataImage5Copy
Origin Type:	Web
Generator EPA ID:	CAC003282644
Generator Name:	Lpgs Tanforan, Llc
Generator Location Street Number:	Not reported
Generator Location Street 1:	30 TANFORAN
Generator Location Street 2:	Not reported
Generator Location City:	SOUTH SAN FRANCISCO
Generator Location State:	CA
Generator Location Zip:	94080
Generator Mail Street Number:	Not reported
Generator Mail Street 1:	644 MENLO AVENUE SECOND FLOOR
Generator Mail Street 2:	Not reported
Generator Mail City:	MENLO PARK
Generator Mail Zip:	94025
Generator Mail State:	CA
Generator Contact Company Name:	Not reported
Designated Facility EPA ID:	UTR000000687
Designated Facility Name:	Ecdc Environmental L.C.
Designated Facility Mail Street Number:	Not reported
Designated Facility Mail Street 1:	Not reported
Designated Facility Mail Street 2:	P.O. BOX 69
Designated Facility Mail City:	EAST CARBON
Designated Facility Mail Zip:	84520-0069
Designated Facility Mail State:	UT
Designated Facility Location Street Number:	1111
Designated Facility Location Street 1:	WEST HIGHWAY 123
Designated Facility Location Street 2:	Not reported
Designated Facility Location City:	EAST CARBON
Designated Facility Location Zip:	84520-0069
Designated Facility Location State:	UT
Designated Facility Contact Company Name:	Not reported
Manifest Residue Indicator:	N
Rejection Indicator:	N

Transporter:

Manifest Tracking Number:	025533465JJK
Transporter Line Number:	1
Transporter EPA ID:	CAR000171769
Transporter Name:	Mcd Trucking Llc
Manifest Tracking Number:	025533465JJK
Transporter Line Number:	2
Transporter EPA ID:	NED001792910
Transporter Name:	Union Pacific Railroad Company

Waste Line:

Manifest Tracking Number:	025533465JJK
Waste Line Number:	1

LPGS TANFORAN, LLC (Continued) **1031055074**

U.S. DOT Hazardous Indicator:	N
U.S. DOT ID Number:	Not reported
U.S. DOT Description:	Not reported
Non-Hazardous Waste Description:	NON-RCRA HAZARDOUS WASTE SOLID (NON_DOT REGULATED)
Number of Containers:	1
Container Type Code:	CM
Container Type Description:	Metal boxes, cartons, cases (including roll offs)
Waste Quantity:	16
Quantity Unit of Measure Code:	Y
Quantity Unit of Measure Description:	Cubic Yards
Waste Quantity, in Tons:	13.44
Acute Waste Quantity, in Tons:	0
Non-Acute Waste Quantity, in Tons:	13.44
Waste Quantity, in Kilograms:	12190.4832
Acute Waste Quantity, in Kilograms:	0
Non-Acute Waste Quantity, in Kilorgrams:	12190.4832
Management Method Code:	H132
Management Method Description:	LANDFILL (WITH PRIOR TREATMENT AND/OR STABILIZATION)
Waste Residue Indicator:	N
Quantity Discrepancy Indicator:	N
Waste Type Discrepancy Indicator:	N
Waste Density:	Not reported
Waste Density Unit of Measure Code:	Not reported
Waste Density Unit of Measure Description:	Not reported
Form Code:	Not reported
Form Code Description:	Not reported
Source Code:	Not reported
Source Code Description:	Not reported
Waste Minimization Code:	Not reported
Waste Minimization Code Description:	Not reported
Consent Number:	Not reported
EPA Waste Indicator:	N

Click this hyperlink while viewing on your computer to access
6 additional US EManifest: record(s) in the EDR Site Report.

K200 **LPGS TANFORAN LLC** **RCRA NonGen / NLR** **1031278755**
NNE **30 TANFORAN** **CAC003303972**
< 1/8 **SOUTH SAN FRANCISCO, CA 94080**
0.093 mi.
490 ft. **Site 12 of 13 in cluster K**

Relative: RCRA Listings:
Lower

Actual:
30 ft.

Date Form Received by Agency:	20240904
Handler Name:	Lpgs Tanforan Llc
Handler Address:	30 Tanforan
Handler City,State,Zip:	SOUTH SAN FRANCISCO, CA 94080
EPA ID:	CAC003303972
Contact Name:	MARCUS GILMORE
Contact Address:	644 MENLO AVENUE
Contact City,State,Zip:	MENLO PARK, CA 94025
Contact Telephone:	310-874-9009
Contact Fax:	Not reported
Contact Email:	MARCUS@LANE-PARTNERS.COM
Contact Title:	Not reported
EPA Region:	09
Land Type:	Not reported
Federal Waste Generator Description:	Not a generator, verified

LPGS TANFORAN LLC (Continued) **1031278755**

Non-Notifier:	Not reported
Biennial Report Cycle:	Not reported
Accessibility:	Not reported
Active Site Indicator:	Not reported
State District Owner:	Not reported
State District:	Not reported
Mailing Address:	644 MENLO AVENUE
Mailing City,State,Zip:	MENLO PARK, CA 94025
Owner Name:	Lpgs Tanforan Llc
Owner Type:	Other
Operator Name:	Marcus Gilmore
Operator Type:	Other
Short-Term Generator Activity:	No
Importer Activity:	No
Mixed Waste Generator:	No
Transporter Activity:	No
Transfer Facility Activity:	No
Recycler Activity with Storage:	No
Small Quantity On-Site Burner Exemption:	No
Smelting Melting and Refining Furnace Exemption:	No
Underground Injection Control:	No
Off-Site Waste Receipt:	No
Universal Waste Indicator:	No
Universal Waste Destination Facility:	No
Federal Universal Waste:	No
Active Site State-Reg Handler:	---
Federal Facility Indicator:	Not reported
Hazardous Secondary Material Indicator:	N
Sub-Part K Indicator:	Not reported
2018 GPRA Permit Baseline:	Not on the Baseline
2018 GPRA Renewals Baseline:	Not on the Baseline
202 GPRA Corrective Action Baseline:	No
Subject to Corrective Action Universe:	No
Non-TSDFs Where RCRA CA has Been Imposed Universe:	No
Corrective Action Priority Ranking:	No NCAPS ranking
Environmental Control Indicator:	No
Institutional Control Indicator:	No
Human Exposure Controls Indicator:	N/A
Groundwater Controls Indicator:	N/A
Significant Non-Complier Universe:	No
Unaddressed Significant Non-Complier Universe:	No
Addressed Significant Non-Complier Universe:	No
Significant Non-Complier With a Compliance Schedule Universe:	No
Financial Assurance Required:	Not reported
Handler Date of Last Change:	20240907
Recognized Trader-Importer:	No
Recognized Trader-Exporter:	No
Importer of Spent Lead Acid Batteries:	No
Exporter of Spent Lead Acid Batteries:	No
Recycler Activity Without Storage:	No
Manifest Broker:	No
Sub-Part P Indicator:	No

Handler - Owner Operator:
Owner/Operator Indicator: Owner
Owner/Operator Name: LPGS TANFORAN LLC

LPGS TANFORAN LLC (Continued) **1031278755**

Legal Status:	Other
Date Became Current:	Not reported
Date Ended Current:	Not reported
Owner/Operator Address:	644 MENLO AVENUE
Owner/Operator City,State,Zip:	MENLO PARK, CA 94025
Owner/Operator Telephone:	310-874-9009
Owner/Operator Telephone Ext:	Not reported
Owner/Operator Fax:	Not reported
Owner/Operator Email:	Not reported
Owner/Operator Indicator:	Operator
Owner/Operator Name: MARCUS GILMORE	
Legal Status:	Other
Date Became Current:	Not reported
Date Ended Current:	Not reported
Owner/Operator Address:	644 MENLO AVENUE
Owner/Operator City,State,Zip:	MENLO PARK, CA 94025
Owner/Operator Telephone:	310-874-9009
Owner/Operator Telephone Ext:	Not reported
Owner/Operator Fax:	Not reported
Owner/Operator Email:	Not reported

Historic Generators:

Receive Date:	20240904
Handler Name: LPGS TANFORAN LLC	
Federal Waste Generator Description:	Not a generator, verified
State District Owner:	Not reported
Large Quantity Handler of Universal Waste:	No
Recognized Trader Importer:	No
Recognized Trader Exporter:	No
Spent Lead Acid Battery Importer:	No
Spent Lead Acid Battery Exporter:	No
Current Record:	Yes
Non Storage Recycler Activity:	No
Electronic Manifest Broker:	No

List of NAICS Codes and Descriptions:

NAICS Code:	237210
NAICS Description:	LAND SUBDIVISION

Facility Has Received Notices of Violations:

Violations:	No Violations Found

Evaluation Action Summary:

Evaluations:	No Evaluations Found

K201 **MALASPINA PROPERTY** **LUST** **S116680386**
NNE **30 TANFORAN AVE** **N/A**
< 1/8 **SOUTH SAN FRANCISCO, CA**
0.093 mi.
490 ft. **Site 13 of 13 in cluster K**

Relative: SAN MATEO CO. LUST:
Lower

Name:	MALASPINA PROPERTY
Address:	30 TANFORAN AVE
City,State,Zip:	SOUTH SAN FRANCISCO, CA
Region:	SAN MATEO
Facility ID:	559213
Facility Status:	9- Case Closed
Global ID:	T10000005669
APN Number:	014250090
Case Type:	SOUTH SAN FRANCISCO, CA
EDR Link ID:	SOUTH SAN FRANCISCO, CA

Actual:
30 ft.

J202 **RAJEN SINGH** **RCRA NonGen / NLR** **1027519459**
NE **17 PACIFIC AVENUE** **E MANIFEST** **CAC003211574**
< 1/8 **SAN BRUNO, CA 94066**
0.100 mi.
526 ft. **Site 2 of 2 in cluster J**

Relative: RCRA Listings:
Lower

Date Form Received by Agency:	20230109
Handler Name:	Rajen Singh
Handler Address:	17 Pacific Avenue
Handler City,State,Zip:	SAN BRUNO, CA 94066
EPA ID:	CAC003211574
Contact Name:	RAJEN SINGH
Contact Address:	17 PACIFIC AVENUE
Contact City,State,Zip:	SAN BRUNO, CA 94066
Contact Telephone:	415-802-3193
Contact Fax:	Not reported
Contact Email:	LILIAN.RAMOS@SYNERGYCOMPANIES.ORG
Contact Title:	Not reported
EPA Region:	09
Land Type:	Not reported
Federal Waste Generator Description:	Not a generator, verified
Non-Notifier:	Not reported
Biennial Report Cycle:	Not reported
Accessibility:	Not reported
Active Site Indicator:	Not reported
State District Owner:	Not reported
State District:	Not reported
Mailing Address:	17 PACIFIC AVENUE
Mailing City,State,Zip:	SAN BRUNO, CA 94066
Owner Name:	Rajen Singh
Owner Type:	Other
Operator Name:	Rajen Singh
Operator Type:	Other
Short-Term Generator Activity:	No
Importer Activity:	No
Mixed Waste Generator:	No
Transporter Activity:	No
Transfer Facility Activity:	No
Recycler Activity with Storage:	No
Small Quantity On-Site Burner Exemption:	No
Smelting Melting and Refining Furnace Exemption:	No

Actual:
29 ft.

RAJEN SINGH (Continued) **1027519459**

Underground Injection Control:	No
Off-Site Waste Receipt:	No
Universal Waste Indicator:	No
Universal Waste Destination Facility:	No
Federal Universal Waste:	No
Active Site State-Reg Handler:	---
Federal Facility Indicator:	Not reported
Hazardous Secondary Material Indicator:	N
Sub-Part K Indicator:	Not reported
2018 GPRA Permit Baseline:	Not on the Baseline
2018 GPRA Renewals Baseline:	Not on the Baseline
202 GPRA Corrective Action Baseline:	No
Subject to Corrective Action Universe:	No
Non-TSDFs Where RCRA CA has Been Imposed Universe:	No
Corrective Action Priority Ranking:	No NCAPS ranking
Environmental Control Indicator:	No
Institutional Control Indicator:	No
Human Exposure Controls Indicator:	N/A
Groundwater Controls Indicator:	N/A
Significant Non-Complier Universe:	No
Unaddressed Significant Non-Complier Universe:	No
Addressed Significant Non-Complier Universe:	No
Significant Non-Complier With a Compliance Schedule Universe:	No
Financial Assurance Required:	Not reported
Handler Date of Last Change:	20230109
Recognized Trader-Importer:	No
Recognized Trader-Exporter:	No
Importer of Spent Lead Acid Batteries:	No
Exporter of Spent Lead Acid Batteries:	No
Recycler Activity Without Storage:	No
Manifest Broker:	No
Sub-Part P Indicator:	No

Handler - Owner Operator:

Owner/Operator Indicator:	Operator
Owner/Operator Name: RAJEN SINGH	
Legal Status:	Other
Date Became Current:	Not reported
Date Ended Current:	Not reported
Owner/Operator Address:	17 PACIFIC AVENUE
Owner/Operator City,State,Zip:	SAN BRUNO, CA 94066
Owner/Operator Telephone:	415-802-3193
Owner/Operator Telephone Ext:	Not reported
Owner/Operator Fax:	Not reported
Owner/Operator Email:	Not reported

Owner/Operator Indicator:	Owner
Owner/Operator Name: RAJEN SINGH	
Legal Status:	Other
Date Became Current:	Not reported
Date Ended Current:	Not reported
Owner/Operator Address:	17 PACIFIC AVENUE
Owner/Operator City,State,Zip:	SAN BRUNO, CA 94066
Owner/Operator Telephone:	415-802-3193
Owner/Operator Telephone Ext:	Not reported
Owner/Operator Fax:	Not reported

RAJEN SINGH (Continued) **1027519459**

Owner/Operator Email: Not reported

Historic Generators:
Receive Date: 20230109
Handler Name: RAJEN SINGH
Federal Waste Generator Description: Not a generator, verified
State District Owner: Not reported
Large Quantity Handler of Universal Waste: No
Recognized Trader Importer: No
Recognized Trader Exporter: No
Spent Lead Acid Battery Importer: No
Spent Lead Acid Battery Exporter: No
Current Record: Yes
Non Storage Recycler Activity: No
Electronic Manifest Broker: No

List of NAICS Codes and Descriptions:
NAICS Code: 56299
NAICS Description: ALL OTHER WASTE MANAGEMENT SERVICES

Facility Has Received Notices of Violations:
Violations: No Violations Found

Evaluation Action Summary:
Evaluations: No Evaluations Found

E MANIFEST:
Manifest Tracking Number: 023606932JJK
Last Updated Date: 20230120
Shipped Date: 20230110
Received Date: 20230112
Manifest Status: Signed
Submission Type: DataImage5Copy
Origin Type: Service
Generator EPA ID: CAC003211574
Generator Name: Rajen Singh
Generator Location Street Number: Not reported
Generator Location Street 1: 17 PACIFIC AVENUE
Generator Location Street 2: Not reported
Generator Location City: SAN BRUNO
Generator Location State: CA
Generator Location Zip: 94066
Generator Mail Street Number: Not reported
Generator Mail Street 1: 17 PACIFIC AVENUE
Generator Mail Street 2: Not reported
Generator Mail City: SAN BRUNO
Generator Mail Zip: 94066
Generator Mail State: CA
Generator Contact Company Name: Not reported
Designated Facility EPA ID: CAD981382732
Designated Facility Name: Altamont Landfill & Resource Recovery Facility
Designated Facility Mail Street Number: 10840
Designated Facility Mail Street 1: Not reported
Designated Facility Mail Street 2: ALTAMONT PASS RD

RAJEN SINGH (Continued) **1027519459**

Designated Facility Mail City:	LIVERMORE
Designated Facility Mail Zip:	94551
Designated Facility Mail State:	CA
Designated Facility Location Street Number:	10840
Designated Facility Location Street 1:	ALTAMONT PASS RD
Designated Facility Location Street 2:	Not reported
Designated Facility Location City:	LIVERMORE
Designated Facility Location Zip:	94551
Designated Facility Location State:	CA
Designated Facility Contact Company Name:	Not reported
Manifest Residue Indicator:	N
Rejection Indicator:	N

State Waste:

Manifest Tracking Number:	023606932JJK
Waste Line Number:	1
State Waste Code Owner:	CA
State Waste Code:	151
State Waste:	Asbestos-containing waste

Transporter:

Manifest Tracking Number:	023606932JJK
Transporter Line Number:	1
Transporter EPA ID:	CAL000438487
Transporter Name:	Synergy Ee Inc

Manifest Tracking Number:	023606932JJK
Transporter Line Number:	2
Transporter EPA ID:	CAR000070540
Transporter Name:	Advanced Chemical Transport Inc. Dba Actenviro

Waste Line:

Manifest Tracking Number:	023606932JJK
Waste Line Number:	1
U.S. DOT Hazardous Indicator:	Y
U.S. DOT ID Number:	NA2212
U.S. DOT Description:	Na2212, Asbestos, 9, Pg Iii, Rq
Non-Hazardous Waste Description:	Not reported
Number of Containers:	6
Container Type Code:	BA
Container Type Description:	Burlap, cloth, paper, or plastic bags
Waste Quantity:	1
Quantity Unit of Measure Code:	Y
Quantity Unit of Measure Description:	Cubic Yards
Waste Quantity, in Tons:	0.84
Acute Waste Quantity, in Tons:	0
Non-Acute Waste Quantity, in Tons:	0.84
Waste Quantity, in Kilograms:	761.9052
Acute Waste Quantity, in Kilograms:	0
Non-Acute Waste Quantity, in Kilorgrams:	761.9052
Management Method Code:	H132
Management Method Description:	LANDFILL (WITH PRIOR TREATMENT AND/OR STABILIZATION)
Waste Residue Indicator:	N
Quantity Discrepancy Indicator:	N
Waste Type Discrepancy Indicator:	N
Waste Density:	Not reported

RAJEN SINGH (Continued) **1027519459**

Waste Density Unit of Measure Code:	Not reported
Waste Density Unit of Measure Description:	Not reported
Form Code:	Not reported
Form Code Description:	Not reported
Source Code:	Not reported
Source Code Description:	Not reported
Waste Minimization Code:	Not reported
Waste Minimization Code Description:	Not reported
Consent Number:	Not reported
EPA Waste Indicator:	N

O203 **B METAL FRABRICATION INC** **RCRA NonGen / NLR** **1024831743**
North **318 S MAPLE AVE** **CAL000369064**
< 1/8 **SOUTH SAN FRANCISCO, CA 94080**
0.100 mi.
530 ft. **Site 1 of 13 in cluster O**

Relative: **Lower**
Actual: **28 ft.**

RCRA Listings:

Date Form Received by Agency:	20111117
Handler Name:	B Metal Frabrication Inc
Handler Address:	318 S Maple Ave
Handler City,State,Zip:	SOUTH SAN FRANCISCO, CA 94080-6306
EPA ID:	CAL000369064
Contact Name:	BARBARA BLUNDELL
Contact Address:	318 S MAPLE AVE
Contact City,State,Zip:	SOUTH SAN FRANCISCO, CA 94080
Contact Telephone:	650-615-7705
Contact Fax:	650-952-1001
Contact Email:	BARBARAB@BMETALFABRICATION.COM
Contact Title:	Not reported
EPA Region:	09
Land Type:	Not reported
Federal Waste Generator Description:	Not a generator, verified
Non-Notifier:	Not reported
Biennial Report Cycle:	Not reported
Accessibility:	Not reported
Active Site Indicator:	Handler Activities
State District Owner:	Not reported
State District:	Not reported
Mailing Address:	318 S MAPLE AVE
Mailing City,State,Zip:	SOUTH SAN FRANCISCO, CA 94080-6306
Owner Name:	B Metal Frabrication Inc
Owner Type:	Other
Operator Name:	Barbara Blundell
Operator Type:	Other
Short-Term Generator Activity:	No
Importer Activity:	No
Mixed Waste Generator:	No
Transporter Activity:	No
Transfer Facility Activity:	No
Recycler Activity with Storage:	No
Small Quantity On-Site Burner Exemption:	No
Smelting Melting and Refining Furnace Exemption:	No
Underground Injection Control:	No
Off-Site Waste Receipt:	No
Universal Waste Indicator:	Yes
Universal Waste Destination Facility:	Yes
Federal Universal Waste:	No

B METAL FRABRICATION INC (Continued) **1024831743**

Active Site State-Reg Handler:	---
Federal Facility Indicator:	Not reported
Hazardous Secondary Material Indicator:	N
Sub-Part K Indicator:	Not reported
2018 GPRA Permit Baseline:	Not on the Baseline
2018 GPRA Renewals Baseline:	Not on the Baseline
202 GPRA Corrective Action Baseline:	No
Subject to Corrective Action Universe:	No
Non-TSDFs Where RCRA CA has Been Imposed Universe:	No
Corrective Action Priority Ranking:	No NCAPS ranking
Environmental Control Indicator:	No
Institutional Control Indicator:	No
Human Exposure Controls Indicator:	N/A
Groundwater Controls Indicator:	N/A
Significant Non-Complier Universe:	No
Unaddressed Significant Non-Complier Universe:	No
Addressed Significant Non-Complier Universe:	No
Significant Non-Complier With a Compliance Schedule Universe:	No
Financial Assurance Required:	Not reported
Handler Date of Last Change:	20180906
Recognized Trader-Importer:	No
Recognized Trader-Exporter:	No
Importer of Spent Lead Acid Batteries:	No
Exporter of Spent Lead Acid Batteries:	No
Recycler Activity Without Storage:	No
Manifest Broker:	No
Sub-Part P Indicator:	No

Handler - Owner Operator:

Owner/Operator Indicator:	Owner
Owner/Operator Name: B METAL FRABRICATION INC	
Legal Status:	Other
Date Became Current:	Not reported
Date Ended Current:	Not reported
Owner/Operator Address:	318 S MAPLE AVE
Owner/Operator City,State,Zip:	SOUTH SAN FRANCISCO, CA 94080-0000
Owner/Operator Telephone:	650-615-7705
Owner/Operator Telephone Ext:	Not reported
Owner/Operator Fax:	Not reported
Owner/Operator Email:	Not reported

Owner/Operator Indicator:	Operator
Owner/Operator Name: BARBARA BLUNDELL	
Legal Status:	Other
Date Became Current:	Not reported
Date Ended Current:	Not reported
Owner/Operator Address:	318 S MAPLE AVE
Owner/Operator City,State,Zip:	SOUTH SAN FRANCISCO, CA 94080
Owner/Operator Telephone:	650-615-7705
Owner/Operator Telephone Ext:	Not reported
Owner/Operator Fax:	Not reported
Owner/Operator Email:	Not reported

Historic Generators:

Receive Date:	20111117

B METAL FRABRICATION INC (Continued) **1024831743**

Handler Name: B METAL FRABRICATION INC
Federal Waste Generator Description: Not a generator, verified
State District Owner: Not reported
Large Quantity Handler of Universal Waste: No
Recognized Trader Importer: No
Recognized Trader Exporter: No
Spent Lead Acid Battery Importer: No
Spent Lead Acid Battery Exporter: No
Current Record: Yes
Non Storage Recycler Activity: Not reported
Electronic Manifest Broker: Not reported

List of NAICS Codes and Descriptions:
NAICS Code: 333414
NAICS Description: HEATING EQUIPMENT (EXCEPT WARM AIR FURNACES) MANUFACTURING

Facility Has Received Notices of Violations:
Violations: No Violations Found

Evaluation Action Summary:
Evaluations: No Evaluations Found

P204 **SALLY BEAUTY SUPPLIES #1027** **RCRA NonGen / NLR** **1024852368**
NW **1252 EL CAMINO REAL STE A** **E MANIFEST** **CAL000411428**
< 1/8 **SAN BRUNO, CA 94066**
0.103 mi.
542 ft. **Site 1 of 23 in cluster P**

Relative: **Higher**
Actual: **56 ft.**

RCRA Listings:
Date Form Received by Agency: 20200727
Handler Name: Sally Beauty Supplies #1027
Handler Address: 1252 El Camino Real Ste A
Handler City,State,Zip: SAN BRUNO, CA 94066-1303
EPA ID: CAL000411428
Contact Name: DEBBIE MIDDLETON
Contact Address: 3001 COLORADO BLVD
Contact City,State,Zip: DENTON, TX 76210
Contact Telephone: 940-297-4964
Contact Fax: Not reported
Contact Email: DMIDDLETON@SALLYBEAUTY.COM
Contact Title: Not reported
EPA Region: 09
Land Type: Not reported
Federal Waste Generator Description: Not a generator, verified
Non-Notifier: Not reported
Biennial Report Cycle: Not reported
Accessibility: Not reported
Active Site Indicator: Not reported
State District Owner: Not reported
State District: Not reported
Mailing Address: GREY HAWK CT STE 200
Mailing City,State,Zip: CARLSBAD, CA 92010
Owner Name: Not reported
Owner Type: Not reported
Operator Name: Sally Beauty Holding Llc

SALLY BEAUTY SUPPLIES #1027 (Continued) **1024852368**

Operator Type:	Other
Short-Term Generator Activity:	No
Importer Activity:	No
Mixed Waste Generator:	No
Transporter Activity:	No
Transfer Facility Activity:	No
Recycler Activity with Storage:	No
Small Quantity On-Site Burner Exemption:	No
Smelting Melting and Refining Furnace Exemption:	No
Underground Injection Control:	No
Off-Site Waste Receipt:	No
Universal Waste Indicator:	No
Universal Waste Destination Facility:	No
Federal Universal Waste:	No
Active Site State-Reg Handler:	---
Federal Facility Indicator:	Not reported
Hazardous Secondary Material Indicator:	N
Sub-Part K Indicator:	Not reported
2018 GPRA Permit Baseline:	Not on the Baseline
2018 GPRA Renewals Baseline:	Not on the Baseline
202 GPRA Corrective Action Baseline:	No
Subject to Corrective Action Universe:	No
Non-TSDFs Where RCRA CA has Been Imposed Universe:	No
Corrective Action Priority Ranking:	No NCAPS ranking
Environmental Control Indicator:	No
Institutional Control Indicator:	No
Human Exposure Controls Indicator:	N/A
Groundwater Controls Indicator:	N/A
Significant Non-Complier Universe:	No
Unaddressed Significant Non-Complier Universe:	No
Addressed Significant Non-Complier Universe:	No
Significant Non-Complier With a Compliance Schedule Universe:	No
Financial Assurance Required:	Not reported
Handler Date of Last Change:	20200804
Recognized Trader-Importer:	No
Recognized Trader-Exporter:	No
Importer of Spent Lead Acid Batteries:	No
Exporter of Spent Lead Acid Batteries:	No
Recycler Activity Without Storage:	No
Manifest Broker:	No
Sub-Part P Indicator:	No

Handler - Owner Operator:

Owner/Operator Indicator:	Operator
Owner/Operator Name: SALLY BEAUTY HOLDING LLC	
Legal Status:	Other
Date Became Current:	Not reported
Date Ended Current:	Not reported
Owner/Operator Address:	3001 COLORADO BLVD
Owner/Operator City,State,Zip:	DENTON, TX 76210
Owner/Operator Telephone:	940-898-7500
Owner/Operator Telephone Ext:	Not reported
Owner/Operator Fax:	Not reported
Owner/Operator Email:	Not reported

Owner/Operator Indicator:	Operator

SALLY BEAUTY SUPPLIES #1027 (Continued) **1024852368**

Owner/Operator Name: RANDY GOSS
Legal Status: Other
Date Became Current: Not reported
Date Ended Current: Not reported
Owner/Operator Address: 3001 COLORADO BLVD
Owner/Operator City,State,Zip: DENTON, TX 76210
Owner/Operator Telephone: 940-898-7500
Owner/Operator Telephone Ext: Not reported
Owner/Operator Fax: Not reported
Owner/Operator Email: Not reported

Owner/Operator Indicator: Operator
Owner/Operator Name: SALLY HOLDINGS LLC
Legal Status: Other
Date Became Current: Not reported
Date Ended Current: Not reported
Owner/Operator Address: 3001 COLORADO BLVD
Owner/Operator City,State,Zip: DENTON, TX 76210
Owner/Operator Telephone: 940-898-7500
Owner/Operator Telephone Ext: Not reported
Owner/Operator Fax: Not reported
Owner/Operator Email: Not reported

Owner/Operator Indicator: Owner
Owner/Operator Name: SALLY BEAUTY HOLDING LLC
Legal Status: Other
Date Became Current: Not reported
Date Ended Current: Not reported
Owner/Operator Address: 3001 COLORADO BLVD
Owner/Operator City,State,Zip: DENTON, TX 76210
Owner/Operator Telephone: 940-898-7500
Owner/Operator Telephone Ext: Not reported
Owner/Operator Fax: Not reported
Owner/Operator Email: Not reported

Historic Generators:
Receive Date: 20151021
Handler Name: SALLY BEAUTY SUPPLIES
Federal Waste Generator Description: Not a generator, verified
State District Owner: Not reported
Large Quantity Handler of Universal Waste: No
Recognized Trader Importer: No
Recognized Trader Exporter: No
Spent Lead Acid Battery Importer: No
Spent Lead Acid Battery Exporter: No
Current Record: No
Non Storage Recycler Activity: Not reported
Electronic Manifest Broker: Not reported

Receive Date: 20200727
Handler Name: SALLY BEAUTY SUPPLIES #1027
Federal Waste Generator Description: Not a generator, verified
State District Owner: Not reported
Large Quantity Handler of Universal Waste: No
Recognized Trader Importer: No
Recognized Trader Exporter: No
Spent Lead Acid Battery Importer: No

SALLY BEAUTY SUPPLIES #1027 (Continued) **1024852368**

Spent Lead Acid Battery Exporter: No
Current Record: Yes
Non Storage Recycler Activity: No
Electronic Manifest Broker: No

Receive Date: 20210611
Handler Name: SALLY BEAUTY SUPPLY #1027
Federal Waste Generator Description: Not a generator, verified
State District Owner: Not reported
Large Quantity Handler of Universal Waste: No
Recognized Trader Importer: No
Recognized Trader Exporter: No
Spent Lead Acid Battery Importer: No
Spent Lead Acid Battery Exporter: No
Current Record: No
Non Storage Recycler Activity: No
Electronic Manifest Broker: No

List of NAICS Codes and Descriptions:
NAICS Code: 44612
NAICS Description: COSMETICS, BEAUTY SUPPLIES, AND PERFUME STORES

Facility Has Received Notices of Violations:
Violations: No Violations Found

Evaluation Action Summary:
Evaluations: No Evaluations Found

E MANIFEST:
Manifest Tracking Number: 022825376JJK
Last Updated Date: 20220112
Shipped Date: 20211206
Received Date: 20211222
Manifest Status: Signed
Submission Type: DataImage5Copy
Origin Type: Service
Generator EPA ID: CAL000411428
Generator Name: Sally Beauty 1027
Generator Location Street Number: Not reported
Generator Location Street 1: 1252 EL CAMINO REAL STE A
Generator Location Street 2: Not reported
Generator Location City: SAN BRUNO
Generator Location State: CA
Generator Location Zip: 94066
Generator Mail Street Number: Not reported
Generator Mail Street 1: STORE MANAGER
Generator Mail Street 2: 1252 EL CAMINO REAL STE A
Generator Mail City: SAN BRUNO
Generator Mail Zip: 94066
Generator Mail State: CA
Generator Contact Company Name: Not reported
Designated Facility EPA ID: NVT330010000
Designated Facility Name: Us Ecology, Inc
Designated Facility Mail Street Number: Not reported

SALLY BEAUTY SUPPLIES #1027 (Continued) **1024852368**

Designated Facility Mail Street 1:	Not reported
Designated Facility Mail Street 2:	HIGHWAY 95, 11 MILES SOUTH OF BEATTY
Designated Facility Mail City:	BEATTY
Designated Facility Mail Zip:	89003
Designated Facility Mail State:	NV
Designated Facility Location Street Number:	Not reported
Designated Facility Location Street 1:	HIGHWAY 95, 11 MILES SOUTH OF BEATTY
Designated Facility Location Street 2:	Not reported
Designated Facility Location City:	BEATTY
Designated Facility Location Zip:	89003
Designated Facility Location State:	NV
Designated Facility Contact Company Name:	Not reported
Manifest Residue Indicator:	N
Rejection Indicator:	N

Manifest Tracking Number:	022795090JJK
Last Updated Date:	20210805
Shipped Date:	20210624
Received Date:	20210715
Manifest Status:	Signed
Submission Type:	DataImage5Copy
Origin Type:	Service
Generator EPA ID:	CAL000411428
Generator Name:	Sally Beauty 1027
Generator Location Street Number:	Not reported
Generator Location Street 1:	1252 EL CAMINO REAL STE A
Generator Location Street 2:	Not reported
Generator Location City:	SAN BRUNO
Generator Location State:	CA
Generator Location Zip:	94066
Generator Mail Street Number:	Not reported
Generator Mail Street 1:	STORE MANAGER
Generator Mail Street 2:	1252 EL CAMINO REAL STE A
Generator Mail City:	SAN BRUNO
Generator Mail Zip:	94066
Generator Mail State:	CA
Generator Contact Company Name:	Not reported
Designated Facility EPA ID:	NVT330010000
Designated Facility Name:	Us Ecology, Inc
Designated Facility Mail Street Number:	Not reported
Designated Facility Mail Street 1:	Not reported
Designated Facility Mail Street 2:	HIGHWAY 95, 11 MILES SOUTH OF BEATTY
Designated Facility Mail City:	BEATTY
Designated Facility Mail Zip:	89003
Designated Facility Mail State:	NV
Designated Facility Location Street Number:	Not reported
Designated Facility Location Street 1:	HIGHWAY 95, 11 MILES SOUTH OF BEATTY
Designated Facility Location Street 2:	Not reported
Designated Facility Location City:	BEATTY
Designated Facility Location Zip:	89003
Designated Facility Location State:	NV
Designated Facility Contact Company Name:	Not reported
Manifest Residue Indicator:	N
Rejection Indicator:	N

Manifest Tracking Number:	022795280JJK
Last Updated Date:	20211029

SALLY BEAUTY SUPPLIES #1027 (Continued) **1024852368**

Shipped Date:	20210924
Received Date:	20211014
Manifest Status:	Signed
Submission Type:	DataImage5Copy
Origin Type:	Service
Generator EPA ID:	CAL000411428
Generator Name:	Sally Beauty 1027
Generator Location Street Number:	Not reported
Generator Location Street 1:	1252 EL CAMINO REAL STE A
Generator Location Street 2:	Not reported
Generator Location City:	SAN BRUNO
Generator Location State:	CA
Generator Location Zip:	94066
Generator Mail Street Number:	Not reported
Generator Mail Street 1:	STORE MANAGER
Generator Mail Street 2:	1252 EL CAMINO REAL STE A
Generator Mail City:	SAN BRUNO
Generator Mail Zip:	94066
Generator Mail State:	CA
Generator Contact Company Name:	Not reported
Designated Facility EPA ID:	NVT330010000
Designated Facility Name:	Us Ecology, Inc
Designated Facility Mail Street Number:	Not reported
Designated Facility Mail Street 1:	Not reported
Designated Facility Mail Street 2:	HIGHWAY 95, 11 MILES SOUTH OF BEATTY
Designated Facility Mail City:	BEATTY
Designated Facility Mail Zip:	89003
Designated Facility Mail State:	NV
Designated Facility Location Street Number:	Not reported
Designated Facility Location Street 1:	HIGHWAY 95, 11 MILES SOUTH OF BEATTY
Designated Facility Location Street 2:	Not reported
Designated Facility Location City:	BEATTY
Designated Facility Location Zip:	89003
Designated Facility Location State:	NV
Designated Facility Contact Company Name:	Not reported
Manifest Residue Indicator:	N
Rejection Indicator:	N

Manifest Tracking Number:	022653035JJK
Last Updated Date:	20210117
Shipped Date:	20201229
Received Date:	20210108
Manifest Status:	Signed
Submission Type:	DataImage5Copy
Origin Type:	Service
Generator EPA ID:	CAL000411428
Generator Name:	Sally Beauty Supplies #1027
Generator Location Street Number:	Not reported
Generator Location Street 1:	1252 EL CAMINO REAL STE A
Generator Location Street 2:	Not reported
Generator Location City:	SAN BRUNO
Generator Location State:	CA
Generator Location Zip:	94066-1303
Generator Mail Street Number:	3207
Generator Mail Street 1:	GREY HAWK CT STE 200
Generator Mail Street 2:	Not reported
Generator Mail City:	CARLSBAD

SALLY BEAUTY SUPPLIES #1027 (Continued) **1024852368**

Generator Mail Zip:	92010
Generator Mail State:	CA
Generator Contact Company Name:	Not reported
Designated Facility EPA ID:	IDD073114654
Designated Facility Name:	Us Ecology Idaho Inc Site B
Designated Facility Mail Street Number:	Not reported
Designated Facility Mail Street 1:	Not reported
Designated Facility Mail Street 2:	PO BOX 400
Designated Facility Mail City:	GRAND VIEW
Designated Facility Mail Zip:	83624
Designated Facility Mail State:	ID
Designated Facility Location Street Number:	20400
Designated Facility Location Street 1:	LEMLEY RD
Designated Facility Location Street 2:	Not reported
Designated Facility Location City:	GRAND VIEW
Designated Facility Location Zip:	83624
Designated Facility Location State:	ID
Designated Facility Contact Company Name:	Not reported
Manifest Residue Indicator:	N
Rejection Indicator:	N

Manifest Tracking Number:	022653308JJK
Last Updated Date:	20210419
Shipped Date:	20210323
Received Date:	20210405
Manifest Status:	Signed
Submission Type:	DataImage5Copy
Origin Type:	Service
Generator EPA ID:	CAL000411428
Generator Name:	Sally Beauty 1027
Generator Location Street Number:	Not reported
Generator Location Street 1:	1252 EL CAMINO REAL STE A
Generator Location Street 2:	Not reported
Generator Location City:	SAN BRUNO
Generator Location State:	CA
Generator Location Zip:	94066
Generator Mail Street Number:	Not reported
Generator Mail Street 1:	STORE MANAGER
Generator Mail Street 2:	1252 EL CAMINO REAL STE A
Generator Mail City:	SAN BRUNO
Generator Mail Zip:	94066
Generator Mail State:	CA
Generator Contact Company Name:	Not reported
Designated Facility EPA ID:	IDD073114654
Designated Facility Name:	Us Ecology Idaho
Designated Facility Mail Street Number:	Not reported
Designated Facility Mail Street 1:	Not reported
Designated Facility Mail Street 2:	20400 LEMLEY ROAD
Designated Facility Mail City:	GRAND VIEW
Designated Facility Mail Zip:	83624
Designated Facility Mail State:	ID
Designated Facility Location Street Number:	Not reported
Designated Facility Location Street 1:	20400 LEMLEY ROAD
Designated Facility Location Street 2:	Not reported
Designated Facility Location City:	GRAND VIEW
Designated Facility Location Zip:	83624
Designated Facility Location State:	ID

SALLY BEAUTY SUPPLIES #1027 (Continued) **1024852368**

Designated Facility Contact Company Name:	Not reported
Manifest Residue Indicator:	N
Rejection Indicator:	N
Manifest Tracking Number:	023798000JJK
Last Updated Date:	20220625
Shipped Date:	20220523
Received Date:	20220606
Manifest Status:	Signed
Submission Type:	DataImage5Copy
Origin Type:	Service
Generator EPA ID:	CAL000411428
Generator Name:	Sally Beauty 1027
Generator Location Street Number:	Not reported
Generator Location Street 1:	1252 EL CAMINO REAL STE A
Generator Location Street 2:	Not reported
Generator Location City:	SAN BRUNO
Generator Location State:	CA
Generator Location Zip:	94066
Generator Mail Street Number:	Not reported
Generator Mail Street 1:	STORE MANAGER
Generator Mail Street 2:	1252 EL CAMINO REAL STE A
Generator Mail City:	SAN BRUNO
Generator Mail Zip:	94066
Generator Mail State:	CA
Generator Contact Company Name:	Not reported
Designated Facility EPA ID:	NVT330010000
Designated Facility Name:	Us Ecology, Inc
Designated Facility Mail Street Number:	Not reported
Designated Facility Mail Street 1:	Not reported
Designated Facility Mail Street 2:	HIGHWAY 95, 11 MILES SOUTH OF BEATTY
Designated Facility Mail City:	BEATTY
Designated Facility Mail Zip:	89003
Designated Facility Mail State:	NV
Designated Facility Location Street Number:	Not reported
Designated Facility Location Street 1:	HIGHWAY 95, 11 MILES SOUTH OF BEATTY
Designated Facility Location Street 2:	Not reported
Designated Facility Location City:	BEATTY
Designated Facility Location Zip:	89003
Designated Facility Location State:	NV
Designated Facility Contact Company Name:	Not reported
Manifest Residue Indicator:	N
Rejection Indicator:	N
Manifest Tracking Number:	024611305JJK
Last Updated Date:	20221219
Shipped Date:	20221129
Received Date:	20221206
Manifest Status:	Signed
Submission Type:	DataImage5Copy
Origin Type:	Service
Generator EPA ID:	CAL000411428
Generator Name:	Sally Beauty 1027
Generator Location Street Number:	Not reported
Generator Location Street 1:	1252 EL CAMINO REAL STE A
Generator Location Street 2:	Not reported
Generator Location City:	SAN BRUNO

SALLY BEAUTY SUPPLIES #1027 (Continued) **1024852368**

Generator Location State:	CA
Generator Location Zip:	94066
Generator Mail Street Number:	Not reported
Generator Mail Street 1:	STORE MANAGER
Generator Mail Street 2:	1252 EL CAMINO REAL STE A
Generator Mail City:	SAN BRUNO
Generator Mail Zip:	94066
Generator Mail State:	CA
Generator Contact Company Name:	Not reported
Designated Facility EPA ID:	NVT330010000
Designated Facility Name:	Us Ecology, Inc
Designated Facility Mail Street Number:	Not reported
Designated Facility Mail Street 1:	Not reported
Designated Facility Mail Street 2:	HIGHWAY 95, 11 MILES SOUTH OF BEATTY
Designated Facility Mail City:	BEATTY
Designated Facility Mail Zip:	89003
Designated Facility Mail State:	NV
Designated Facility Location Street Number:	Not reported
Designated Facility Location Street 1:	HIGHWAY 95, 11 MILES SOUTH OF BEATTY
Designated Facility Location Street 2:	Not reported
Designated Facility Location City:	BEATTY
Designated Facility Location Zip:	89003
Designated Facility Location State:	NV
Designated Facility Contact Company Name:	Not reported
Manifest Residue Indicator:	N
Rejection Indicator:	N

Manifest Tracking Number:	021911685JJK
Last Updated Date:	20201026
Shipped Date:	20200930
Received Date:	20201012
Manifest Status:	Signed
Submission Type:	DataImage5Copy
Origin Type:	Service
Generator EPA ID:	CAL000411428
Generator Name:	Sally Beauty Supplies #1027
Generator Location Street Number:	Not reported
Generator Location Street 1:	1252 EL CAMINO REAL STE A
Generator Location Street 2:	Not reported
Generator Location City:	SAN BRUNO
Generator Location State:	CA
Generator Location Zip:	94066-1303
Generator Mail Street Number:	3207
Generator Mail Street 1:	GREY HAWK CT STE 200
Generator Mail Street 2:	Not reported
Generator Mail City:	CARLSBAD
Generator Mail Zip:	92010
Generator Mail State:	CA
Generator Contact Company Name:	Not reported
Designated Facility EPA ID:	IDD073114654
Designated Facility Name:	Us Ecology Idaho Inc Site B
Designated Facility Mail Street Number:	Not reported
Designated Facility Mail Street 1:	Not reported
Designated Facility Mail Street 2:	PO BOX 400
Designated Facility Mail City:	GRAND VIEW
Designated Facility Mail Zip:	83624
Designated Facility Mail State:	ID

SALLY BEAUTY SUPPLIES #1027 (Continued) **1024852368**

Designated Facility Location Street Number:	20400
Designated Facility Location Street 1:	LEMLEY RD
Designated Facility Location Street 2:	Not reported
Designated Facility Location City:	GRAND VIEW
Designated Facility Location Zip:	83624
Designated Facility Location State:	ID
Designated Facility Contact Company Name:	Not reported
Manifest Residue Indicator:	N
Rejection Indicator:	N
Manifest Tracking Number:	024896270JJK
Last Updated Date:	20230821
Shipped Date:	20230727
Received Date:	20230804
Manifest Status:	Signed
Submission Type:	DataImage5Copy
Origin Type:	Service
Generator EPA ID:	CAL000411428
Generator Name:	Sally Beauty 1027
Generator Location Street Number:	Not reported
Generator Location Street 1:	1252 EL CAMINO REAL STE A
Generator Location Street 2:	Not reported
Generator Location City:	SAN BRUNO
Generator Location State:	CA
Generator Location Zip:	94066
Generator Mail Street Number:	Not reported
Generator Mail Street 1:	STORE MANAGER
Generator Mail Street 2:	1252 EL CAMINO REAL STE A
Generator Mail City:	SAN BRUNO
Generator Mail Zip:	94066
Generator Mail State:	CA
Generator Contact Company Name:	Not reported
Designated Facility EPA ID:	NVT330010000
Designated Facility Name:	Us Ecology, Inc
Designated Facility Mail Street Number:	Not reported
Designated Facility Mail Street 1:	Not reported
Designated Facility Mail Street 2:	HIGHWAY 95, 11 MILES SOUTH OF BEATTY
Designated Facility Mail City:	BEATTY
Designated Facility Mail Zip:	89003
Designated Facility Mail State:	NV
Designated Facility Location Street Number:	Not reported
Designated Facility Location Street 1:	HIGHWAY 95, 11 MILES SOUTH OF BEATTY
Designated Facility Location Street 2:	Not reported
Designated Facility Location City:	BEATTY
Designated Facility Location Zip:	89003
Designated Facility Location State:	NV
Designated Facility Contact Company Name:	Not reported
Manifest Residue Indicator:	N
Rejection Indicator:	N
Manifest Tracking Number:	024896438JJK
Last Updated Date:	20231114
Shipped Date:	20231009
Received Date:	20231024
Manifest Status:	Signed
Submission Type:	DataImage5Copy
Origin Type:	Service

SALLY BEAUTY SUPPLIES #1027 (Continued) **1024852368**

Generator EPA ID:	CAL000411428
Generator Name:	Sally Beauty 1027
Generator Location Street Number:	Not reported
Generator Location Street 1:	1252 EL CAMINO REAL STE A
Generator Location Street 2:	Not reported
Generator Location City:	SAN BRUNO
Generator Location State:	CA
Generator Location Zip:	94066
Generator Mail Street Number:	3207
Generator Mail Street 1:	STORE MANAGER
Generator Mail Street 2:	1252 EL CAMINO REAL STE A
Generator Mail City:	SAN BRUNO
Generator Mail Zip:	94066
Generator Mail State:	CA
Generator Contact Company Name:	Not reported
Designated Facility EPA ID:	NVT330010000
Designated Facility Name:	Us Ecology, Inc
Designated Facility Mail Street Number:	Not reported
Designated Facility Mail Street 1:	Not reported
Designated Facility Mail Street 2:	HIGHWAY 95, 11 MILES SOUTH OF BEATTY
Designated Facility Mail City:	BEATTY
Designated Facility Mail Zip:	89003
Designated Facility Mail State:	NV
Designated Facility Location Street Number:	Not reported
Designated Facility Location Street 1:	HIGHWAY 95, 11 MILES SOUTH OF BEATTY
Designated Facility Location Street 2:	Not reported
Designated Facility Location City:	BEATTY
Designated Facility Location Zip:	89003
Designated Facility Location State:	NV
Designated Facility Contact Company Name:	Not reported
Manifest Residue Indicator:	N
Rejection Indicator:	N

Manifest Tracking Number:	024897786JJK
Last Updated Date:	20240405
Shipped Date:	20240314
Received Date:	20240322
Manifest Status:	Signed
Submission Type:	DataImage5Copy
Origin Type:	Service
Generator EPA ID:	CAL000411428
Generator Name:	Sally Beauty 1027
Generator Location Street Number:	Not reported
Generator Location Street 1:	1252 EL CAMINO REAL STE A
Generator Location Street 2:	Not reported
Generator Location City:	SAN BRUNO
Generator Location State:	CA
Generator Location Zip:	94066
Generator Mail Street Number:	3207
Generator Mail Street 1:	STORE MANAGER
Generator Mail Street 2:	1252 EL CAMINO REAL STE A
Generator Mail City:	SAN BRUNO
Generator Mail Zip:	94066
Generator Mail State:	CA
Generator Contact Company Name:	Not reported
Designated Facility EPA ID:	NVT330010000
Designated Facility Name:	Us Ecology, Inc

SALLY BEAUTY SUPPLIES #1027 (Continued) **1024852368**

Designated Facility Mail Street Number:	Not reported
Designated Facility Mail Street 1:	Not reported
Designated Facility Mail Street 2:	HIGHWAY 95, 11 MILES SOUTH OF BEATTY
Designated Facility Mail City:	BEATTY
Designated Facility Mail Zip:	89003
Designated Facility Mail State:	NV
Designated Facility Location Street Number:	Not reported
Designated Facility Location Street 1:	HIGHWAY 95, 11 MILES SOUTH OF BEATTY
Designated Facility Location Street 2:	Not reported
Designated Facility Location City:	BEATTY
Designated Facility Location Zip:	89003
Designated Facility Location State:	NV
Designated Facility Contact Company Name:	Not reported
Manifest Residue Indicator:	N
Rejection Indicator:	N

Federal Waste:

Manifest Tracking Number:	024657658JJK
Waste Line Number:	1
Federal Waste Code:	D001
Federal Waste:	IGNITABLE WASTE

Manifest Tracking Number:	024657658JJK
Waste Line Number:	2
Federal Waste Code:	D001
Federal Waste:	IGNITABLE WASTE

Manifest Tracking Number:	024657658JJK
Waste Line Number:	2
Federal Waste Code:	D002
Federal Waste:	CORROSIVE WASTE

State Waste:

Manifest Tracking Number:	024657658JJK
Waste Line Number:	1
State Waste Code Owner:	CA
State Waste Code:	331
State Waste:	Off-specification, aged, or surplus organics

Manifest Tracking Number:	024657658JJK
Waste Line Number:	2
State Waste Code Owner:	CA
State Waste Code:	131
State Waste:	Aqueous solution (2 < pH < 12.5) containing reactive anions (azide, bromate, chlorate, cyanide, fluoride, hypochlorite, nitrite, perchlorate, and sulfide anions

Manifest Tracking Number:	024657658JJK
Waste Line Number:	3
State Waste Code Owner:	CA
State Waste Code:	331
State Waste:	Off-specification, aged, or surplus organics

Transporter:

Manifest Tracking Number:	024657658JJK
Transporter Line Number:	1

SALLY BEAUTY SUPPLIES #1027 (Continued) **1024852368**

Transporter EPA ID: MIK593743838
Transporter Name: Us Ecology Transportation Solutions, Inc

Waste Line:
Manifest Tracking Number: 024657658JJK
Waste Line Number: 1
U.S. DOT Hazardous Indicator: Y
U.S. DOT ID Number: UN1950
U.S. DOT Description: Rq, Un1950, Waste Aerosols, 2.1, (Rq: D001), Erg#126
Non-Hazardous Waste Description: Not reported
Number of Containers: 1
Container Type Code: CF
Container Type Description: Fiber or plastic boxes, cartons, cases
Waste Quantity: 8
Quantity Unit of Measure Code: P
Quantity Unit of Measure Description: Pounds
Waste Quantity, in Tons: 0.004
Acute Waste Quantity, in Tons: 0
Non-Acute Waste Quantity, in Tons: 0.004
Waste Quantity, in Kilograms: 3.6281202
Acute Waste Quantity, in Kilograms: 0
Non-Acute Waste Quantity, in Kilorgrams: 3.6281202
Management Method Code: H039
Management Method Description: OTHER RECOVERY OR RECLAMATION FOR REUSE
Waste Residue Indicator: N
Quantity Discrepancy Indicator: N
Waste Type Discrepancy Indicator: N
Waste Density: Not reported
Waste Density Unit of Measure Code: Not reported
Waste Density Unit of Measure Description: Not reported
Form Code: Not reported
Form Code Description: Not reported
Source Code: Not reported
Source Code Description: Not reported
Waste Minimization Code: Not reported
Waste Minimization Code Description: Not reported
Consent Number: Not reported
EPA Waste Indicator: Y

Manifest Tracking Number: 024657658JJK
Waste Line Number: 2
U.S. DOT Hazardous Indicator: Y
U.S. DOT ID Number: UN3098
U.S. DOT Description: Rq, Un3098, Waste Oxidizing Liquid, Corrosive, N.O.S., 5.1(8), Pgii, (Rq: D001), Erg#140
Non-Hazardous Waste Description: Not reported
Number of Containers: 1
Container Type Code: CF
Container Type Description: Fiber or plastic boxes, cartons, cases
Waste Quantity: 3
Quantity Unit of Measure Code: P
Quantity Unit of Measure Description: Pounds
Waste Quantity, in Tons: 0.0015
Acute Waste Quantity, in Tons: 0
Non-Acute Waste Quantity, in Tons: 0.0015
Waste Quantity, in Kilograms: 1.360545
Acute Waste Quantity, in Kilograms: 0

SALLY BEAUTY SUPPLIES #1027 (Continued) **1024852368**

Non-Acute Waste Quantity, in Kilorgrams:	1.360545
Management Method Code:	H132
Management Method Description:	LANDFILL (WITH PRIOR TREATMENT AND/OR STABILIZATION)
Waste Residue Indicator:	N
Quantity Discrepancy Indicator:	N
Waste Type Discrepancy Indicator:	N
Waste Density:	Not reported
Waste Density Unit of Measure Code:	Not reported
Waste Density Unit of Measure Description:	Not reported
Form Code:	Not reported
Form Code Description:	Not reported
Source Code:	Not reported
Source Code Description:	Not reported
Waste Minimization Code:	Not reported
Waste Minimization Code Description:	Not reported
Consent Number:	Not reported
EPA Waste Indicator:	Y

Manifest Tracking Number:	024657658JJK
Waste Line Number:	3
U.S. DOT Hazardous Indicator:	N
U.S. DOT ID Number:	Not reported
U.S. DOT Description:	Not reported
Non-Hazardous Waste Description:	Non Hazardous Liquid
Number of Containers:	1
Container Type Code:	CF
Container Type Description:	Fiber or plastic boxes, cartons, cases
Waste Quantity:	20
Quantity Unit of Measure Code:	P
Quantity Unit of Measure Description:	Pounds
Waste Quantity, in Tons:	0.01
Acute Waste Quantity, in Tons:	0
Non-Acute Waste Quantity, in Tons:	0.01
Waste Quantity, in Kilograms:	9.0703
Acute Waste Quantity, in Kilograms:	0
Non-Acute Waste Quantity, in Kilorgrams:	9.0703
Management Method Code:	H039
Management Method Description:	OTHER RECOVERY OR RECLAMATION FOR REUSE
Waste Residue Indicator:	N
Quantity Discrepancy Indicator:	N
Waste Type Discrepancy Indicator:	N
Waste Density:	Not reported
Waste Density Unit of Measure Code:	Not reported
Waste Density Unit of Measure Description:	Not reported
Form Code:	Not reported
Form Code Description:	Not reported
Source Code:	Not reported
Source Code Description:	Not reported
Waste Minimization Code:	Not reported
Waste Minimization Code Description:	Not reported
Consent Number:	Not reported
EPA Waste Indicator:	N

Click this hyperlink while viewing on your computer to access
8 additional US EManifest: record(s) in the EDR Site Report.

P205 **SALLY BEAUTY SUPPLY** **San Mateo Co. BI** **S118584937**
NW **1252 EL CAMINO REAL** **N/A**
< 1/8 **SAN BRUNO, CA 94066**
0.103 mi.
542 ft. **Site 2 of 23 in cluster P**

Relative: **Higher**
Actual: **56 ft.**

San Mateo Co. BI:

Name:	SALLY BEAUTY SUPPLY
Address:	1252 EL CAMINO REAL
City,State,Zip:	SAN BRUNO, CA 94066
Region:	SAN MATEO
Facility ID:	FA0060305
Prog Element Code:	STORMWATER ANNUAL INSPECTION FEE
Record Id:	PR0082807
Description:	STORMWATER ANNUAL FEE - INSP FREQ EVERY 2 YRS
Facility Status:	Inactive, non-billable
Program Category:	STORMWATER

Name:	SALLY BEAUTY SUPPLY
Address:	1252 EL CAMINO REAL
City,State,Zip:	SAN BRUNO, CA 94066
Region:	SAN MATEO
Facility ID:	FA0060305
Prog Element Code:	GENERATES <27 GAL/YEAR
Record Id:	PR0082806
Description:	GENERATES <27 GAL/YEAR
Facility Status:	Active, billable
Program Category:	HAZARDOUS WASTE PROGRAM

P206 **SALLY BEAUTY SUPPLY #1027** **CERS HAZ WASTE** **S126137926**
NW **1252 EL CAMINO REAL STE A** **HWTS** **N/A**
< 1/8 **SAN BRUNO, CA 94066** **HAZNET**
0.103 mi.
542 ft. **Site 3 of 23 in cluster P**

Relative: **Higher**
Actual: **56 ft.**

CERS HAZ WASTE:

Name:	SALLY BEAUTY SUPPLY #1027
Address:	1252 EL CAMINO REAL STE A
City,State,Zip:	SAN BRUNO, CA 94066
Site ID:	367556
CERS ID:	10665853
CERS Description:	Hazardous Waste Generator

Violations:

Site ID:	367556
Site Name:	SALLY BEAUTY SUPPLY #1027
Violation Date:	05-13-2016
Citation:	40 CFR 1 265.35 - U.S. Code of Federal Regulations, Title 40, Chapter 1, Section(s) 265.35
Violation Description:	Failure to maintain aisle space to allow the unobstructed movement of personnel, fire protection, spill control equipment, and decontamination equipment to any area of facility operation in an emergency, unless it can be demonstrated to the Department that aisle space is not needed for any of these purposes.
Violation Notes:	Returned to compliance on 05/24/2018. Ensure all materials other than hazardous waste and spill cleanup equipment are removed from hazardous waste storage area. Use yellow tape on floor to delineate area to be kept free of any other than hazardous waste and related equipment. Provide photos in 30 days.
Violation Division:	San Mateo County Environmental Health

SALLY BEAUTY SUPPLY #1027 (Continued) **S126137926**

Violation Program:	HW
Violation Source:	CERS,
Site ID:	367556
Site Name:	SALLY BEAUTY SUPPLY #1027
Violation Date:	05-25-2018
Citation:	40 CFR 1 265.35 - U.S. Code of Federal Regulations, Title 40, Chapter 1, Section(s) 265.35
Violation Description:	Failure to maintain aisle space to allow the unobstructed movement of personnel, fire protection equipment, spill control equipment, and decontamination equipment to any area of facility operation in an emergency, unless aisle space is not needed for any of these purposes.
Violation Notes:	Returned to compliance on 05/25/2018. OBSERVATION: The hazardous waste storage area located in the office did not have adequate aisle space allowing for unobstructed movement. The boxes of new product shipment were stacked in front of the hazardous waste bins. The bins could not be inspected without moving the boxes of shipment. During the inspection, the boxes blocking access to the hazardous waste containers were moved to provide adequate aisle space. CORRECTIVE ACTION: Continue to maintain adequate aisle space.
Violation Division:	San Mateo County Environmental Health
Violation Program:	HW
Violation Source:	CERS,
Site ID:	367556
Site Name:	SALLY BEAUTY SUPPLY #1027
Violation Date:	05-25-2018
Citation:	40 CFR 1 262.34(d)(5)(ii) - U.S. Code of Federal Regulations, Title 40, Chapter 1, Section(s) 262.34(d)(5)(ii)
Violation Description:	Failure to post the following information next to the telephone: (A) The name and telephone number of the emergency coordinator; (B) Location of fire extinguishers and spill control material, and, if present, fire alarm; and (C) The telephone number of the fire department, unless the facility has a direct alarm.
Violation Notes:	Returned to compliance on 05/25/2018. OBSERVATION: 'Emergency Coordinator" information was not posted next to the telephone. During the inspection, the provided template was completed and posted in the office. CORRECTIVE ACTION: Continue to post all required emergency information next to the telephone.
Violation Division:	San Mateo County Environmental Health
Violation Program:	HW
Violation Source:	CERS,
Site ID:	367556
Site Name:	SALLY BEAUTY SUPPLY #1027
Violation Date:	06-21-2021
Citation:	40 CFR 1 262.34(d)(5)(iii) - U.S. Code of Federal Regulations, Title 40, Chapter 1, Section(s) 262.34(d)(5)(iii)
Violation Description:	Failure to ensure that all employees are thoroughly familiar with proper waste handling and emergency procedures, relevant to their responsibilities during normal facility operations and emergencies.
Violation Notes:	Returned to compliance on 06/21/2021. Facility has not had training within the past 12 months. Manager stated that now that they are getting back to a normal schedule, they have scheduled a training for next week for all employees to cover potential risks.
Violation Division:	San Mateo County Environmental Health
Violation Program:	HW

SALLY BEAUTY SUPPLY #1027 (Continued) **S126137926**

Violation Source: CERS,

Site ID: 367556
Site Name: SALLY BEAUTY SUPPLY #1027
Violation Date: 05-13-2016
Citation: 22 CCR 12 66262.34(f) - California Code of Regulations, Title 22, Chapter 12, Section(s) 66262.34(f)
Violation Description: Failure to properly label hazardous waste accumulation containers with the following requirements: "Hazardous Waste", name and address of the generator, physical and chemical characteristics of the Hazardous Waste, and starting accumulation date.
Violation Notes: Returned to compliance on 05/13/2016. Accumulation start date missing from all bins. Corrected during inspection.
Violation Division: San Mateo County Environmental Health
Violation Program: HW
Violation Source: CERS,

Evaluation:
Eval General Type: Compliance Evaluation Inspection
Eval Date: 05-13-2016
Violations Found: Yes
Eval Type: Routine done by local agency
Eval Notes: Not reported
Eval Division: San Mateo County Environmental Health
Eval Program: HW
Eval Source: CERS,

Eval General Type: Compliance Evaluation Inspection
Eval Date: 06-06-2023
Violations Found: No
Eval Type: Routine done by local agency
Eval Notes: Today I met with Able Reyna on-site and performed the routine hazardous waste inspection. The facility generates the following waste: - Waste Aerosols - Waste flammable liquids - Waste corrosive/ oxidizing liquids
Eval Division: San Mateo County Environmental Health
Eval Program: HW
Eval Source: CERS,

Eval General Type: Other/Unknown
Eval Date: 08-05-2021
Violations Found: No
Eval Type: Other, not routine, done by local agency
Eval Notes: Not reported
Eval Division: San Mateo County Environmental Health
Eval Program: HW
Eval Source: CERS,

Eval General Type: Other/Unknown
Eval Date: 11-22-2019
Violations Found: No
Eval Type: Other, not routine, done by local agency
Eval Notes: Reviewed the CERS submittal. Spoke to David Epstein for clarification. Marked the CERS submittal as not accepted.
Eval Division: San Mateo County Environmental Health
Eval Program: HW
Eval Source: CERS,

SALLY BEAUTY SUPPLY #1027 (Continued) **S126137926**

Eval General Type: Other/Unknown
Eval Date: 02-06-2019
Violations Found: No
Eval Type: Other, not routine, done by local agency
Eval Notes: HMBP submittal reviewed and not accepted.
Eval Division: San Mateo County Environmental Health
Eval Program: HW
Eval Source: CERS,

Eval General Type: Other/Unknown
Eval Date: 05-13-2016
Violations Found: No
Eval Type: Other, not routine, done by local agency
Eval Notes: Not reported
Eval Division: San Mateo County Environmental Health
Eval Program: HW
Eval Source: CERS,

Eval General Type: Compliance Evaluation Inspection
Eval Date: 06-21-2021
Violations Found: Yes
Eval Type: Routine done by local agency
Eval Notes: The waste bins were in good shape and properly segregated, labeled and dated. AllClean picks up waste every 3 months for Tamarry Recycling. Manifests are kept in the training binder. All staff to recieve annual training next week.
Eval Division: San Mateo County Environmental Health
Eval Program: HW
Eval Source: CERS,

Eval General Type: Other/Unknown
Eval Date: 02-27-2018
Violations Found: No
Eval Type: Other, not routine, done by local agency
Eval Notes: Not reported
Eval Division: San Mateo County Environmental Health
Eval Program: HW
Eval Source: CERS,

Eval General Type: Other/Unknown
Eval Date: 03-24-2020
Violations Found: No
Eval Type: Other, not routine, done by local agency
Eval Notes: HMBP submittal reviewed and not accepted.
Eval Division: San Mateo County Environmental Health
Eval Program: HW
Eval Source: CERS,

Eval General Type: Other/Unknown
Eval Date: 03-25-2020
Violations Found: No
Eval Type: Other, not routine, done by local agency
Eval Notes: CERS facility information submittal reviewed and accepted.
Eval Division: San Mateo County Environmental Health
Eval Program: HW
Eval Source: CERS,

SALLY BEAUTY SUPPLY #1027 (Continued) **S126137926**

Eval General Type: Compliance Evaluation Inspection
Eval Date: 05-25-2018
Violations Found: Yes
Eval Type: Routine done by local agency
Eval Notes: On site to conduct a routine hazardous waste inspection. The following have been picked up: On 4-30-18: 8 lbs. of waste aerosols 17 lbs. of waste flammable liquids (acetone isopropanol) 37 lbs. of waste oxidizing solids (potassium persulfate, sodium persulfate) 88 lbs. of non RCRA hazardous waste liquids (detergents, glycols) On 2-9-18: 16 lbs. of waste aerosols 10 lbs. of waste flammable liquids (acetone isopropanol) 11 lbs. of waste oxidizing solids (potassium persulfate, sodium persulfate) 42 lbs. of non RCRA hazardous waste liquids (detergents, glycols) On 12-15-17: 11 lbs. of waste aerosols 16 lbs. of waste flammable liquids (acetone isopropanol) 46 lbs. of waste oxidizing solids (potassium persulfate, sodium persulfate) 58 lbs. of non RCRA hazardous waste liquids (detergents, glycols)
Eval Division: San Mateo County Environmental Health
Eval Program: HW
Eval Source: CERS,

Affiliation:
Affiliation Type Desc: Parent Corporation
Entity Name: Sally Holdings LLC
Entity Title: Not reported
Affiliation Address: Not reported
Affiliation City: Not reported
Affiliation State: Not reported
Affiliation Country: Not reported
Affiliation Zip: Not reported
Affiliation Phone: ,

Affiliation Type Desc: Document Preparer
Entity Name: Karina Romero, Agent for Sally Holdings LLC
Entity Title: Not reported
Affiliation Address: Not reported
Affiliation City: Not reported
Affiliation State: Not reported
Affiliation Country: Not reported
Affiliation Zip: Not reported
Affiliation Phone: ,

Affiliation Type Desc: Environmental Contact
Entity Name: DEBBIE MIDDLETON
Entity Title: Not reported
Affiliation Address: 3001 Colorado Blvd
Affiliation City: Denton
Affiliation State: TX
Affiliation Country: Not reported
Affiliation Zip: 76210
Affiliation Phone: ,

Affiliation Type Desc: Legal Owner
Entity Name: Sally Holdings LLC
Entity Title: Not reported
Affiliation Address: 3001 Colorado Blvd
Affiliation City: Denton
Affiliation State: TX

SALLY BEAUTY SUPPLY #1027 (Continued) **S126137926**

Affiliation Country: United States
Affiliation Zip: 76210
Affiliation Phone: (940) 898-7500,

Affiliation Type Desc: Operator
Entity Name: Sally Beauty Supply LLC
Entity Title: Not reported
Affiliation Address: Not reported
Affiliation City: Not reported
Affiliation State: Not reported
Affiliation Country: Not reported
Affiliation Zip: Not reported
Affiliation Phone: (940) 898-7500,

Affiliation Type Desc: CUPA District
Entity Name: San Mateo County Environmental Health
Entity Title: Not reported
Affiliation Address: 2000 Alameda de las Pulgas, Suite 100
Affiliation City: San Mateo
Affiliation State: CA
Affiliation Country: Not reported
Affiliation Zip: 94403
Affiliation Phone: (650) 372-6200,

Affiliation Type Desc: Identification Signer
Entity Name: Karina Romero, Agent for Sally Holdings LLC
Entity Title: Regulatory Compliance Specialist, 3E
Affiliation Address: Not reported
Affiliation City: Not reported
Affiliation State: Not reported
Affiliation Country: Not reported
Affiliation Zip: Not reported
Affiliation Phone: ,

Affiliation Type Desc: Facility Mailing Address
Entity Name: Mailing Address
Entity Title: Not reported
Affiliation Address: 3207 Grey Hawk Ct, Ste 200
Affiliation City: Carlsbad
Affiliation State: CA
Affiliation Country: Not reported
Affiliation Zip: 92010-6664
Affiliation Phone: ,

HWTS:
Name: SALLY BEAUTY SUPPLY #1027
Address: 1252 EL CAMINO REAL STE A
Address 2: Not reported
City,State,Zip: SAN BRUNO, CA 94066
EPA ID: CAL000411428
Inactive Date: Not reported
Create Date: 10/21/2015
Last Act Date: Not reported
Mailing Name: Not reported
Mailing Address: 3207 GREY HAWK CT, SUITE 200
Mailing Address 2: Not reported

SALLY BEAUTY SUPPLY #1027 (Continued) **S126137926**

Mailing City,State,Zip:	CARLSBAD, CA 92010
Owner Name:	SALLY HOLDINGS LLC
Owner Address:	3001 COLORADO BLVD
Owner Address 2:	Not reported
Owner City,State,Zip:	DENTON, TX 76210
Owner Phone:	Not reported
Owner Fax:	Not reported
Contact Name:	DEBBIE MIDDLETON
Contact Address:	3001 COLORADO BLVD
Contact Address 2:	Not reported
City,State,Zip:	DENTON, TX 762100000
Contact Phone:	Not reported
Contact Fax:	Not reported
Facility Status:	Active
Facility Type:	PERMANENT
Category:	STATE
Latitude:	37.639062
Longitude:	-122.4204795

NAICS:

EPA ID:	CAL000411428
Create Date:	2015-10-21 13:27:54.823
NAICS Code:	44612
NAICS Description:	Cosmetics, Beauty Supplies, and Perfume Stores
Issued EPA ID Date:	2015-10-21 13:27:54.82000
Inactive Date:	Not reported
Facility Name:	SALLY BEAUTY SUPPLY #1027
Facility Address:	1252 EL CAMINO REAL STE A
Facility Address 2:	Not reported
Facility City:	SAN BRUNO
Facility County:	Not reported
Facility State:	CA
Facility Zip:	940661303

HAZNET:

Name:	SALLY BEAUTY SUPPLY #1027
Address:	1252 EL CAMINO REAL STE A
Address 2:	Not reported
City,State,Zip:	SAN BRUNO, CA 940661303
Contact:	DEBBIE MIDDLETON
Telephone:	9402974964
Mailing Name:	Not reported
Mailing Address:	3207 GREY HAWK CT SUITE 200
Year:	2021
Gepaid:	CAL000411428
TSD EPA ID:	IDD073114654
CA Waste Code:	331 - Off-specification, aged or surplus organics
Disposal Method:	H141 - Storage, Bulking, And/Or Transfer Off Site--No Treatment/Reovery (H010-H129) Or (H131-H135)
Tons:	0.0055
Year:	2021
Gepaid:	CAL000411428
TSD EPA ID:	NVT330010000
CA Waste Code:	331 - Off-specification, aged or surplus organics

SALLY BEAUTY SUPPLY #1027 (Continued) **S126137926**

Disposal Method: H039 - Other Recovery Of Reclamation For Reuse Including Acid Regeneration, Organics Recovery Ect
Tons: 0.094

Year: 2021
Gepaid: CAL000411428
TSD EPA ID: NVT330010000
CA Waste Code: 131 - Aqueous solution (2 < pH < 12.5) containing reactive anions ...
Disposal Method: H132 - Landfill Or Surface Impoundment That Will Be Closed As Landfill(To Include On-Site Treatment And/Or Stabilization)
Tons: 0.0035

Year: 2021
Gepaid: CAL000411428
TSD EPA ID: IDD073114654
CA Waste Code: 131 - Aqueous solution (2 < pH < 12.5) containing reactive anions ...
Disposal Method: H132 - Landfill Or Surface Impoundment That Will Be Closed As Landfill(To Include On-Site Treatment And/Or Stabilization)
Tons: 0.0055

Year: 2021
Gepaid: CAL000411428
TSD EPA ID: NVT330010000
CA Waste Code: 331 - Off-specification, aged or surplus organics
Disposal Method: H141 - Storage, Bulking, And/Or Transfer Off Site--No Treatment/Reovery (H010-H129) Or (H131-H135)
Tons: 0.008

Year: 2021
Gepaid: CAL000411428
TSD EPA ID: IDD073114654
CA Waste Code: 331 - Off-specification, aged or surplus organics
Disposal Method: H132 - Landfill Or Surface Impoundment That Will Be Closed As Landfill(To Include On-Site Treatment And/Or Stabilization)
Tons: 0.0145

Year: 2020
Gepaid: CAL000411428
TSD EPA ID: IDD073114654
CA Waste Code: 131 - Aqueous solution (2 < pH < 12.5) containing reactive anions ...
Disposal Method: H132 - Landfill Or Surface Impoundment That Will Be Closed As Landfill(To Include On-Site Treatment And/Or Stabilization)
Tons: 0.0105

Year: 2020
Gepaid: CAL000411428
TSD EPA ID: IDD073114654
CA Waste Code: 122 - Alkaline solution without metals pH >= 12.5
Disposal Method: H132 - Landfill Or Surface Impoundment That Will Be Closed As Landfill(To Include On-Site Treatment And/Or Stabilization)
Tons: 0.0015

Year: 2020
Gepaid: CAL000411428
TSD EPA ID: IDD073114654
CA Waste Code: 331 - Off-specification, aged or surplus organics
Disposal Method: H141 - Storage, Bulking, And/Or Transfer Off Site--No

SALLY BEAUTY SUPPLY #1027 (Continued) **S126137926**

	Treatment/Reovery (H010-H129) Or (H131-H135)
Tons:	0.0215
Year:	2020
Gepaid:	CAL000411428
TSD EPA ID:	IDD073114654
CA Waste Code:	791 - Liquids with pH <= 2
Disposal Method:	H132 - Landfill Or Surface Impoundment That Will Be Closed As Landfill(To Include On-Site Treatment And/Or Stabilization)
Tons:	0.0005

Click this hyperlink while viewing on your computer to access
2 additional CA HAZNET: record(s) in the EDR Site Report.

Additional Information:

Year:	2021
EM Manifest ID:	Not reported
Shipment Date:	9/30/2020
Shipment Date:	9/30/2020
Receipt Date:	10/12/2020
Manifest Number:	021911685JJK
Generator EPA ID:	CAL000411428
Name:	SALLY BEAUTY SUPPLIES #1027
Address:	1252 EL CAMINO REAL STE A
Address 2:	Not reported
City,State,Zip:	SAN BRUNO, CA
Telephone:	Not reported
Contact:	Not reported
Contact Telephone:	800-451-8346
Contact Email:	DMIDDLETON@SALLYBEAUTY.COM
Transporter 1 EPA ID:	MIK435642742
Transporter Name:	EQ INDUSTRIAL SERVICES INC
Transporter 1 Emergency Number:	Not reported
Transporter 2 EPA ID:	MOD095038998
Transporter Name 2:	BED ROCK INC DBA TRI STATE MOTOR TRANSIT CO
Transporter 2 Emergency Number:	Not reported
TSDF EPA ID:	IDD073114654
TSDF Name:	US ECOLOGY IDAHO INC SITE B
TSDF Address 1:	LEMLEY RD
TSDF Address 2:	Not reported
TSDF City,State,Zip:	GRAND VIEW, ID 83624
TSDF Telephone:	Not reported
TSDFA EPA ID:	Not reported
Waste Code Description:	331 - Not reported
RCRA Code:	D001
Meth Code:	H141 - Not reported
Quantity Tons:	0.0015
Waste Quantity:	3
Quantity Unit:	P
Year:	2021
EM Manifest ID:	Not reported
Shipment Date:	9/30/2020
Shipment Date:	9/30/2020
Receipt Date:	10/12/2020
Manifest Number:	021911685JJK

SALLY BEAUTY SUPPLY #1027 (Continued) **S126137926**

Generator EPA ID:	CAL000411428
Name:	SALLY BEAUTY SUPPLIES #1027
Address:	1252 EL CAMINO REAL STE A
Address 2:	Not reported
City,State,Zip:	SAN BRUNO, CA
Telephone:	Not reported
Contact:	Not reported
Contact Telephone:	800-451-8346
Contact Email:	DMIDDLETON@SALLYBEAUTY.COM
Transporter 1 EPA ID:	MIK435642742
Transporter Name:	EQ INDUSTRIAL SERVICES INC
Transporter 1 Emergency Number:	Not reported
Transporter 2 EPA ID:	MOD095038998
Transporter Name 2:	BED ROCK INC DBA TRI STATE MOTOR TRANSIT CO
Transporter 2 Emergency Number:	Not reported
TSDF EPA ID:	IDD073114654
TSDF Name:	US ECOLOGY IDAHO INC SITE B
TSDF Address 1:	LEMLEY RD
TSDF Address 2:	Not reported
TSDF City,State,Zip:	GRAND VIEW, ID 83624
TSDF Telephone:	Not reported
TSDFA EPA ID:	Not reported
Waste Code Description:	331 - Not reported
RCRA Code:	Not reported
Meth Code:	H132 - Not reported
Quantity Tons:	0.0275
Waste Quantity:	55
Quantity Unit:	P

Year:	2021
EM Manifest ID:	Not reported
Shipment Date:	9/30/2020
Shipment Date:	9/30/2020
Receipt Date:	10/12/2020
Manifest Number:	021911685JJK
Generator EPA ID:	CAL000411428
Name:	SALLY BEAUTY SUPPLIES #1027
Address:	1252 EL CAMINO REAL STE A
Address 2:	Not reported
City,State,Zip:	SAN BRUNO, CA
Telephone:	Not reported
Contact:	Not reported
Contact Telephone:	800-451-8346
Contact Email:	DMIDDLETON@SALLYBEAUTY.COM
Transporter 1 EPA ID:	MIK435642742
Transporter Name:	EQ INDUSTRIAL SERVICES INC
Transporter 1 Emergency Number:	Not reported
Transporter 2 EPA ID:	MOD095038998
Transporter Name 2:	BED ROCK INC DBA TRI STATE MOTOR TRANSIT CO
Transporter 2 Emergency Number:	Not reported
TSDF EPA ID:	IDD073114654
TSDF Name:	US ECOLOGY IDAHO INC SITE B
TSDF Address 1:	LEMLEY RD
TSDF Address 2:	Not reported
TSDF City,State,Zip:	GRAND VIEW, ID 83624
TSDF Telephone:	Not reported
TSDFA EPA ID:	Not reported

SALLY BEAUTY SUPPLY #1027 (Continued) **S126137926**

Waste Code Description:	141 - Not reported
RCRA Code:	D001
Meth Code:	H132 - Not reported
Quantity Tons:	0.0005
Waste Quantity:	1
Quantity Unit:	P
Year:	2021
EM Manifest ID:	Not reported
Shipment Date:	9/30/2020
Shipment Date:	9/30/2020
Receipt Date:	10/12/2020
Manifest Number:	021911685JJK
Generator EPA ID:	CAL000411428
Name:	SALLY BEAUTY SUPPLIES #1027
Address:	1252 EL CAMINO REAL STE A
Address 2:	Not reported
City,State,Zip:	SAN BRUNO, CA
Telephone:	Not reported
Contact:	Not reported
Contact Telephone:	800-451-8346
Contact Email:	DMIDDLETON@SALLYBEAUTY.COM
Transporter 1 EPA ID:	MIK435642742
Transporter Name:	EQ INDUSTRIAL SERVICES INC
Transporter 1 Emergency Number:	Not reported
Transporter 2 EPA ID:	MOD095038998
Transporter Name 2:	BED ROCK INC DBA TRI STATE MOTOR TRANSIT CO
Transporter 2 Emergency Number:	Not reported
TSDF EPA ID:	IDD073114654
TSDF Name:	US ECOLOGY IDAHO INC SITE B
TSDF Address 1:	LEMLEY RD
TSDF Address 2:	Not reported
TSDF City,State,Zip:	GRAND VIEW, ID 83624
TSDF Telephone:	Not reported
TSDFA EPA ID:	Not reported
Waste Code Description:	131 - Not reported
RCRA Code:	D001,D002
Meth Code:	H132 - Not reported
Quantity Tons:	0.002
Waste Quantity:	4
Quantity Unit:	P
Year:	2021
EM Manifest ID:	Not reported
Shipment Date:	9/30/2020
Shipment Date:	9/30/2020
Receipt Date:	10/12/2020
Manifest Number:	021911685JJK
Generator EPA ID:	CAL000411428
Name:	SALLY BEAUTY SUPPLIES #1027
Address:	1252 EL CAMINO REAL STE A
Address 2:	Not reported
City,State,Zip:	SAN BRUNO, CA
Telephone:	Not reported
Contact:	Not reported
Contact Telephone:	800-451-8346
Contact Email:	DMIDDLETON@SALLYBEAUTY.COM

SALLY BEAUTY SUPPLY #1027 (Continued) **S126137926**

Transporter 1 EPA ID:	MIK435642742
Transporter Name:	EQ INDUSTRIAL SERVICES INC
Transporter 1 Emergency Number:	Not reported
Transporter 2 EPA ID:	MOD095038998
Transporter Name 2:	BED ROCK INC DBA TRI STATE MOTOR TRANSIT CO
Transporter 2 Emergency Number:	Not reported
TSDF EPA ID:	IDD073114654
TSDF Name:	US ECOLOGY IDAHO INC SITE B
TSDF Address 1:	LEMLEY RD
TSDF Address 2:	Not reported
TSDF City,State,Zip:	GRAND VIEW, ID 83624
TSDF Telephone:	Not reported
TSDFA EPA ID:	Not reported
Waste Code Description:	331 - Not reported
RCRA Code:	D001,D018,D035,
Meth Code:	H141 - Not reported
Quantity Tons:	0.0015
Waste Quantity:	3
Quantity Unit:	P

Year:	2021
EM Manifest ID:	Not reported
Shipment Date:	7/6/2020
Shipment Date:	7/6/2020
Receipt Date:	7/17/2020
Manifest Number:	021921355JJK
Generator EPA ID:	CAL000411428
Name:	SALLY BEAUTY SUPPLIES
Address:	1252 EL CAMINO REAL STE A
Address 2:	Not reported
City,State,Zip:	SAN BRUNO, CA 94066-1303
Telephone:	Not reported
Contact:	Not reported
Contact Telephone:	800-451-8346
Contact Email:	RGOSS@SALLYBEAUTY.COM
Transporter 1 EPA ID:	MIK435642742
Transporter Name:	EQ INDUSTRIAL SERVICES INC
Transporter 1 Emergency Number:	Not reported
Transporter 2 EPA ID:	MOD095038998
Transporter Name 2:	BED ROCK INC DBA TRI STATE MOTOR TRANSIT CO
Transporter 2 Emergency Number:	Not reported
TSDF EPA ID:	IDD073114654
TSDF Name:	US ECOLOGY IDAHO INC SITE B
TSDF Address 1:	LEMLEY RD
TSDF Address 2:	Not reported
TSDF City,State,Zip:	GRAND VIEW, ID 83624
TSDF Telephone:	Not reported
TSDFA EPA ID:	Not reported
Waste Code Description:	131 - Not reported
RCRA Code:	D001,D002
Meth Code:	H132 - Not reported
Quantity Tons:	0.003
Waste Quantity:	6
Quantity Unit:	P

Year:	2021
EM Manifest ID:	Not reported

SALLY BEAUTY SUPPLY #1027 (Continued) **S126137926**

Shipment Date:	7/6/2020
Shipment Date:	7/6/2020
Receipt Date:	7/17/2020
Manifest Number:	021921355JJK
Generator EPA ID:	CAL000411428
Name:	SALLY BEAUTY SUPPLIES
Address:	1252 EL CAMINO REAL STE A
Address 2:	Not reported
City,State,Zip:	SAN BRUNO, CA 94066-1303
Telephone:	Not reported
Contact:	Not reported
Contact Telephone:	800-451-8346
Contact Email:	RGOSS@SALLYBEAUTY.COM
Transporter 1 EPA ID:	MIK435642742
Transporter Name:	EQ INDUSTRIAL SERVICES INC
Transporter 1 Emergency Number:	Not reported
Transporter 2 EPA ID:	MOD095038998
Transporter Name 2:	BED ROCK INC DBA TRI STATE MOTOR TRANSIT CO
Transporter 2 Emergency Number:	Not reported
TSDF EPA ID:	IDD073114654
TSDF Name:	US ECOLOGY IDAHO INC SITE B
TSDF Address 1:	LEMLEY RD
TSDF Address 2:	Not reported
TSDF City,State,Zip:	GRAND VIEW, ID 83624
TSDF Telephone:	Not reported
TSDFA EPA ID:	Not reported
Waste Code Description:	331 - Not reported
RCRA Code:	Not reported
Meth Code:	H132 - Not reported
Quantity Tons:	0.047
Waste Quantity:	94
Quantity Unit:	P

Year:	2021
EM Manifest ID:	Not reported
Shipment Date:	7/6/2020
Shipment Date:	7/6/2020
Receipt Date:	7/17/2020
Manifest Number:	021921355JJK
Generator EPA ID:	CAL000411428
Name:	SALLY BEAUTY SUPPLIES
Address:	1252 EL CAMINO REAL STE A
Address 2:	Not reported
City,State,Zip:	SAN BRUNO, CA 94066-1303
Telephone:	Not reported
Contact:	Not reported
Contact Telephone:	800-451-8346
Contact Email:	RGOSS@SALLYBEAUTY.COM
Transporter 1 EPA ID:	MIK435642742
Transporter Name:	EQ INDUSTRIAL SERVICES INC
Transporter 1 Emergency Number:	Not reported
Transporter 2 EPA ID:	MOD095038998
Transporter Name 2:	BED ROCK INC DBA TRI STATE MOTOR TRANSIT CO
Transporter 2 Emergency Number:	Not reported
TSDF EPA ID:	IDD073114654
TSDF Name:	US ECOLOGY IDAHO INC SITE B
TSDF Address 1:	LEMLEY RD

SALLY BEAUTY SUPPLY #1027 (Continued) **S126137926**

TSDF Address 2:	Not reported
TSDF City,State,Zip:	GRAND VIEW, ID 83624
TSDF Telephone:	Not reported
TSDFA EPA ID:	Not reported
Waste Code Description:	331 - Not reported
RCRA Code:	D001,D018,D035,
Meth Code:	H141 - Not reported
Quantity Tons:	0.013
Waste Quantity:	26
Quantity Unit:	P

Year:	2021
EM Manifest ID:	Not reported
Shipment Date:	12/29/2020
Shipment Date:	12/29/2020
Receipt Date:	1/8/2021
Manifest Number:	022653035JJK
Generator EPA ID:	CAL000411428
Name:	SALLY BEAUTY SUPPLIES #1027
Address:	1252 EL CAMINO REAL STE A
Address 2:	Not reported
City,State,Zip:	SAN BRUNO, CA 94066-1303
Telephone:	Not reported
Contact:	Not reported
Contact Telephone:	800-451-8346
Contact Email:	DMIDDLETON@SALLYBEAUTY.COM
Transporter 1 EPA ID:	MIK435642742
Transporter Name:	EQ INDUSTRIAL SERVICES INC
Transporter 1 Emergency Number:	Not reported
Transporter 2 EPA ID:	MOD095038998
Transporter Name 2:	BED ROCK INC DBA TRI STATE MOTOR TRANSIT CO
Transporter 2 Emergency Number:	Not reported
TSDF EPA ID:	IDD073114654
TSDF Name:	US ECOLOGY IDAHO INC SITE B
TSDF Address 1:	LEMLEY RD
TSDF Address 2:	Not reported
TSDF City,State,Zip:	GRAND VIEW, ID 83624
TSDF Telephone:	Not reported
TSDFA EPA ID:	Not reported
Waste Code Description:	331 - Not reported
RCRA Code:	D001,D018,D035,
Meth Code:	H141 - Not reported
Quantity Tons:	0.003
Waste Quantity:	6
Quantity Unit:	P

Year:	2021
EM Manifest ID:	Not reported
Shipment Date:	12/29/2020
Shipment Date:	12/29/2020
Receipt Date:	1/8/2021
Manifest Number:	022653035JJK
Generator EPA ID:	CAL000411428
Name:	SALLY BEAUTY SUPPLIES #1027
Address:	1252 EL CAMINO REAL STE A
Address 2:	Not reported
City,State,Zip:	SAN BRUNO, CA 94066-1303

SALLY BEAUTY SUPPLY #1027 (Continued) **S126137926**

Telephone:	Not reported
Contact:	Not reported
Contact Telephone:	800-451-8346
Contact Email:	DMIDDLETON@SALLYBEAUTY.COM
Transporter 1 EPA ID:	MIK435642742
Transporter Name:	EQ INDUSTRIAL SERVICES INC
Transporter 1 Emergency Number:	Not reported
Transporter 2 EPA ID:	MOD095038998
Transporter Name 2:	BED ROCK INC DBA TRI STATE MOTOR TRANSIT CO
Transporter 2 Emergency Number:	Not reported
TSDF EPA ID:	IDD073114654
TSDF Name:	US ECOLOGY IDAHO INC SITE B
TSDF Address 1:	LEMLEY RD
TSDF Address 2:	Not reported
TSDF City,State,Zip:	GRAND VIEW, ID 83624
TSDF Telephone:	Not reported
TSDFA EPA ID:	Not reported
Waste Code Description:	122 - Not reported
RCRA Code:	D002
Meth Code:	H132 - Not reported
Quantity Tons:	0.0015
Waste Quantity:	3
Quantity Unit:	P

Additional Information:

Year:	2020
EM Manifest ID:	Not reported
Shipment Date:	9/30/2020
Shipment Date:	9/30/2020
Receipt Date:	10/12/2020
Manifest Number:	021911685JJK
Generator EPA ID:	CAL000411428
Name:	SALLY BEAUTY SUPPLIES #1027
Address:	1252 EL CAMINO REAL STE A
Address 2:	Not reported
City,State,Zip:	SAN BRUNO, CA
Telephone:	Not reported
Contact:	Not reported
Contact Telephone:	800-451-8346
Contact Email:	DMIDDLETON@SALLYBEAUTY.COM
Transporter 1 EPA ID:	MIK435642742
Transporter Name:	EQ INDUSTRIAL SERVICES INC
Transporter 1 Emergency Number:	Not reported
Transporter 2 EPA ID:	MOD095038998
Transporter Name 2:	BED ROCK INC DBA TRI STATE MOTOR TRANSIT CO
Transporter 2 Emergency Number:	Not reported
TSDF EPA ID:	IDD073114654
TSDF Name:	US ECOLOGY IDAHO INC SITE B
TSDF Address 1:	LEMLEY RD
TSDF Address 2:	Not reported
TSDF City,State,Zip:	GRAND VIEW, ID 83624
TSDF Telephone:	Not reported
TSDFA EPA ID:	Not reported
Waste Code Description:	331 - Not reported
RCRA Code:	D001
Meth Code:	H141 - Not reported
Quantity Tons:	0.0015

SALLY BEAUTY SUPPLY #1027 (Continued) **S126137926**

Waste Quantity:	3
Quantity Unit:	P
Year:	2020
EM Manifest ID:	Not reported
Shipment Date:	9/30/2020
Shipment Date:	9/30/2020
Receipt Date:	10/12/2020
Manifest Number:	021911685JJK
Generator EPA ID:	CAL000411428
Name:	SALLY BEAUTY SUPPLIES #1027
Address:	1252 EL CAMINO REAL STE A
Address 2:	Not reported
City,State,Zip:	SAN BRUNO, CA
Telephone:	Not reported
Contact:	Not reported
Contact Telephone:	800-451-8346
Contact Email:	DMIDDLETON@SALLYBEAUTY.COM
Transporter 1 EPA ID:	MIK435642742
Transporter Name:	EQ INDUSTRIAL SERVICES INC
Transporter 1 Emergency Number:	Not reported
Transporter 2 EPA ID:	MOD095038998
Transporter Name 2:	BED ROCK INC DBA TRI STATE MOTOR TRANSIT CO
Transporter 2 Emergency Number:	Not reported
TSDF EPA ID:	IDD073114654
TSDF Name:	US ECOLOGY IDAHO INC SITE B
TSDF Address 1:	LEMLEY RD
TSDF Address 2:	Not reported
TSDF City,State,Zip:	GRAND VIEW, ID 83624
TSDF Telephone:	Not reported
TSDFA EPA ID:	Not reported
Waste Code Description:	141 - Not reported
RCRA Code:	D001
Meth Code:	H132 - Not reported
Quantity Tons:	0.0005
Waste Quantity:	1
Quantity Unit:	P
Year:	2020
EM Manifest ID:	Not reported
Shipment Date:	9/30/2020
Shipment Date:	9/30/2020
Receipt Date:	10/12/2020
Manifest Number:	021911685JJK
Generator EPA ID:	CAL000411428
Name:	SALLY BEAUTY SUPPLIES #1027
Address:	1252 EL CAMINO REAL STE A
Address 2:	Not reported
City,State,Zip:	SAN BRUNO, CA
Telephone:	Not reported
Contact:	Not reported
Contact Telephone:	800-451-8346
Contact Email:	DMIDDLETON@SALLYBEAUTY.COM
Transporter 1 EPA ID:	MIK435642742
Transporter Name:	EQ INDUSTRIAL SERVICES INC
Transporter 1 Emergency Number:	Not reported
Transporter 2 EPA ID:	MOD095038998

SALLY BEAUTY SUPPLY #1027 (Continued) **S126137926**

Transporter Name 2:	BED ROCK INC DBA TRI STATE MOTOR TRANSIT CO
Transporter 2 Emergency Number:	Not reported
TSDF EPA ID:	IDD073114654
TSDF Name:	US ECOLOGY IDAHO INC SITE B
TSDF Address 1:	LEMLEY RD
TSDF Address 2:	Not reported
TSDF City,State,Zip:	GRAND VIEW, ID 83624
TSDF Telephone:	Not reported
TSDFA EPA ID:	Not reported
Waste Code Description:	131 - Not reported
RCRA Code:	D001,D002
Meth Code:	H132 - Not reported
Quantity Tons:	0.002
Waste Quantity:	4
Quantity Unit:	P

Year:	2020
EM Manifest ID:	Not reported
Shipment Date:	9/30/2020
Shipment Date:	9/30/2020
Receipt Date:	10/12/2020
Manifest Number:	021911685JJK
Generator EPA ID:	CAL000411428
Name:	SALLY BEAUTY SUPPLIES #1027
Address:	1252 EL CAMINO REAL STE A
Address 2:	Not reported
City,State,Zip:	SAN BRUNO, CA
Telephone:	Not reported
Contact:	Not reported
Contact Telephone:	800-451-8346
Contact Email:	DMIDDLETON@SALLYBEAUTY.COM
Transporter 1 EPA ID:	MIK435642742
Transporter Name:	EQ INDUSTRIAL SERVICES INC
Transporter 1 Emergency Number:	Not reported
Transporter 2 EPA ID:	MOD095038998
Transporter Name 2:	BED ROCK INC DBA TRI STATE MOTOR TRANSIT CO
Transporter 2 Emergency Number:	Not reported
TSDF EPA ID:	IDD073114654
TSDF Name:	US ECOLOGY IDAHO INC SITE B
TSDF Address 1:	LEMLEY RD
TSDF Address 2:	Not reported
TSDF City,State,Zip:	GRAND VIEW, ID 83624
TSDF Telephone:	Not reported
TSDFA EPA ID:	Not reported
Waste Code Description:	331 - Not reported
RCRA Code:	D001,D018,D035,
Meth Code:	H141 - Not reported
Quantity Tons:	0.0015
Waste Quantity:	3
Quantity Unit:	P

Year:	2020
EM Manifest ID:	Not reported
Shipment Date:	9/30/2020
Shipment Date:	9/30/2020
Receipt Date:	10/12/2020
Manifest Number:	021911685JJK

SALLY BEAUTY SUPPLY #1027 (Continued) **S126137926**

Generator EPA ID:	CAL000411428
Name:	SALLY BEAUTY SUPPLIES #1027
Address:	1252 EL CAMINO REAL STE A
Address 2:	Not reported
City,State,Zip:	SAN BRUNO, CA
Telephone:	Not reported
Contact:	Not reported
Contact Telephone:	800-451-8346
Contact Email:	DMIDDLETON@SALLYBEAUTY.COM
Transporter 1 EPA ID:	MIK435642742
Transporter Name:	EQ INDUSTRIAL SERVICES INC
Transporter 1 Emergency Number:	Not reported
Transporter 2 EPA ID:	MOD095038998
Transporter Name 2:	BED ROCK INC DBA TRI STATE MOTOR TRANSIT CO
Transporter 2 Emergency Number:	Not reported
TSDF EPA ID:	IDD073114654
TSDF Name:	US ECOLOGY IDAHO INC SITE B
TSDF Address 1:	LEMLEY RD
TSDF Address 2:	Not reported
TSDF City,State,Zip:	GRAND VIEW, ID 83624
TSDF Telephone:	Not reported
TSDFA EPA ID:	Not reported
Waste Code Description:	331 - Not reported
RCRA Code:	Not reported
Meth Code:	H132 - Not reported
Quantity Tons:	0.0275
Waste Quantity:	55
Quantity Unit:	P

Year:	2020
EM Manifest ID:	Not reported
Shipment Date:	7/6/2020
Shipment Date:	7/6/2020
Receipt Date:	7/17/2020
Manifest Number:	021921355JJK
Generator EPA ID:	CAL000411428
Name:	SALLY BEAUTY SUPPLIES
Address:	1252 EL CAMINO REAL STE A
Address 2:	Not reported
City,State,Zip:	SAN BRUNO, CA 94066-1303
Telephone:	Not reported
Contact:	Not reported
Contact Telephone:	800-451-8346
Contact Email:	RGOSS@SALLYBEAUTY.COM
Transporter 1 EPA ID:	MIK435642742
Transporter Name:	EQ INDUSTRIAL SERVICES INC
Transporter 1 Emergency Number:	Not reported
Transporter 2 EPA ID:	MOD095038998
Transporter Name 2:	BED ROCK INC DBA TRI STATE MOTOR TRANSIT CO
Transporter 2 Emergency Number:	Not reported
TSDF EPA ID:	IDD073114654
TSDF Name:	US ECOLOGY IDAHO INC SITE B
TSDF Address 1:	LEMLEY RD
TSDF Address 2:	Not reported
TSDF City,State,Zip:	GRAND VIEW, ID 83624
TSDF Telephone:	Not reported
TSDFA EPA ID:	Not reported

SALLY BEAUTY SUPPLY #1027 (Continued) **S126137926**

Waste Code Description:	331 - Not reported
RCRA Code:	D001,D018,D035,
Meth Code:	H141 - Not reported
Quantity Tons:	0.013
Waste Quantity:	26
Quantity Unit:	P
Year:	2020
EM Manifest ID:	Not reported
Shipment Date:	7/6/2020
Shipment Date:	7/6/2020
Receipt Date:	7/17/2020
Manifest Number:	021921355JJK
Generator EPA ID:	CAL000411428
Name:	SALLY BEAUTY SUPPLIES
Address:	1252 EL CAMINO REAL STE A
Address 2:	Not reported
City,State,Zip:	SAN BRUNO, CA 94066-1303
Telephone:	Not reported
Contact:	Not reported
Contact Telephone:	800-451-8346
Contact Email:	RGOSS@SALLYBEAUTY.COM
Transporter 1 EPA ID:	MIK435642742
Transporter Name:	EQ INDUSTRIAL SERVICES INC
Transporter 1 Emergency Number:	Not reported
Transporter 2 EPA ID:	MOD095038998
Transporter Name 2:	BED ROCK INC DBA TRI STATE MOTOR TRANSIT CO
Transporter 2 Emergency Number:	Not reported
TSDF EPA ID:	IDD073114654
TSDF Name:	US ECOLOGY IDAHO INC SITE B
TSDF Address 1:	LEMLEY RD
TSDF Address 2:	Not reported
TSDF City,State,Zip:	GRAND VIEW, ID 83624
TSDF Telephone:	Not reported
TSDFA EPA ID:	Not reported
Waste Code Description:	331 - Not reported
RCRA Code:	Not reported
Meth Code:	H132 - Not reported
Quantity Tons:	0.047
Waste Quantity:	94
Quantity Unit:	P
Year:	2020
EM Manifest ID:	Not reported
Shipment Date:	7/6/2020
Shipment Date:	7/6/2020
Receipt Date:	7/17/2020
Manifest Number:	021921355JJK
Generator EPA ID:	CAL000411428
Name:	SALLY BEAUTY SUPPLIES
Address:	1252 EL CAMINO REAL STE A
Address 2:	Not reported
City,State,Zip:	SAN BRUNO, CA 94066-1303
Telephone:	Not reported
Contact:	Not reported
Contact Telephone:	800-451-8346
Contact Email:	RGOSS@SALLYBEAUTY.COM

SALLY BEAUTY SUPPLY #1027 (Continued) **S126137926**

Transporter 1 EPA ID:	MIK435642742
Transporter Name:	EQ INDUSTRIAL SERVICES INC
Transporter 1 Emergency Number:	Not reported
Transporter 2 EPA ID:	MOD095038998
Transporter Name 2:	BED ROCK INC DBA TRI STATE MOTOR TRANSIT CO
Transporter 2 Emergency Number:	Not reported
TSDF EPA ID:	IDD073114654
TSDF Name:	US ECOLOGY IDAHO INC SITE B
TSDF Address 1:	LEMLEY RD
TSDF Address 2:	Not reported
TSDF City,State,Zip:	GRAND VIEW, ID 83624
TSDF Telephone:	Not reported
TSDFA EPA ID:	Not reported
Waste Code Description:	131 - Not reported
RCRA Code:	D001,D002
Meth Code:	H132 - Not reported
Quantity Tons:	0.003
Waste Quantity:	6
Quantity Unit:	P

Year:	2020
EM Manifest ID:	Not reported
Shipment Date:	12/29/2020
Shipment Date:	12/29/2020
Receipt Date:	1/8/2021
Manifest Number:	022653035JJK
Generator EPA ID:	CAL000411428
Name:	SALLY BEAUTY SUPPLIES #1027
Address:	1252 EL CAMINO REAL STE A
Address 2:	Not reported
City,State,Zip:	SAN BRUNO, CA 94066-1303
Telephone:	Not reported
Contact:	Not reported
Contact Telephone:	800-451-8346
Contact Email:	DMIDDLETON@SALLYBEAUTY.COM
Transporter 1 EPA ID:	MIK435642742
Transporter Name:	EQ INDUSTRIAL SERVICES INC
Transporter 1 Emergency Number:	Not reported
Transporter 2 EPA ID:	MOD095038998
Transporter Name 2:	BED ROCK INC DBA TRI STATE MOTOR TRANSIT CO
Transporter 2 Emergency Number:	Not reported
TSDF EPA ID:	IDD073114654
TSDF Name:	US ECOLOGY IDAHO INC SITE B
TSDF Address 1:	LEMLEY RD
TSDF Address 2:	Not reported
TSDF City,State,Zip:	GRAND VIEW, ID 83624
TSDF Telephone:	Not reported
TSDFA EPA ID:	Not reported
Waste Code Description:	331 - Not reported
RCRA Code:	D001,D018,D035,
Meth Code:	H141 - Not reported
Quantity Tons:	0.003
Waste Quantity:	6
Quantity Unit:	P

Year:	2020
EM Manifest ID:	Not reported

SALLY BEAUTY SUPPLY #1027 (Continued) **S126137926**

Shipment Date:	12/29/2020
Shipment Date:	12/29/2020
Receipt Date:	1/8/2021
Manifest Number:	022653035JJK
Generator EPA ID:	CAL000411428
Name:	SALLY BEAUTY SUPPLIES #1027
Address:	1252 EL CAMINO REAL STE A
Address 2:	Not reported
City,State,Zip:	SAN BRUNO, CA 94066-1303
Telephone:	Not reported
Contact:	Not reported
Contact Telephone:	800-451-8346
Contact Email:	DMIDDLETON@SALLYBEAUTY.COM
Transporter 1 EPA ID:	MIK435642742
Transporter Name:	EQ INDUSTRIAL SERVICES INC
Transporter 1 Emergency Number:	Not reported
Transporter 2 EPA ID:	MOD095038998
Transporter Name 2:	BED ROCK INC DBA TRI STATE MOTOR TRANSIT CO
Transporter 2 Emergency Number:	Not reported
TSDF EPA ID:	IDD073114654
TSDF Name:	US ECOLOGY IDAHO INC SITE B
TSDF Address 1:	LEMLEY RD
TSDF Address 2:	Not reported
TSDF City,State,Zip:	GRAND VIEW, ID 83624
TSDF Telephone:	Not reported
TSDFA EPA ID:	Not reported
Waste Code Description:	331 - Not reported
RCRA Code:	D001
Meth Code:	H141 - Not reported
Quantity Tons:	0.0025
Waste Quantity:	5
Quantity Unit:	P

O207 **LPGS TANFORAN LLC** **RCRA NonGen / NLR** **1027526793**
North **325 SOUTH MAPLE** **E MANIFEST** **CAC003219432**
< 1/8 **SOUTH SAN FRANCISCO, CA 94080**
0.109 mi.
573 ft. **Site 2 of 13 in cluster O**

Relative: **Lower**

Actual: **28 ft.**

RCRA Listings:

Date Form Received by Agency:	20230223
Handler Name:	Lpgs Tanforan Llc
Handler Address:	325 South Maple
Handler City,State,Zip:	SOUTH SAN FRANCISCO, CA 94080
EPA ID:	CAC003219432
Contact Name:	MARCUS GILMOUR
Contact Address:	644 MENLO AVENUE SECOND FLOOR
Contact City,State,Zip:	MENLO PARK, CA 94025
Contact Telephone:	650-665-7085
Contact Fax:	Not reported
Contact Email:	MARCUS@LANE-PARTNERS.COM
Contact Title:	Not reported
EPA Region:	09
Land Type:	Not reported
Federal Waste Generator Description:	Not a generator, verified
Non-Notifier:	Not reported
Biennial Report Cycle:	Not reported
Accessibility:	Not reported

LPGS TANFORAN LLC (Continued) **1027526793**

Active Site Indicator:	Not reported
State District Owner:	Not reported
State District:	Not reported
Mailing Address:	644 MENLO AVENUE SECOND FLOOR
Mailing City,State,Zip:	MENLO PARK, CA 94025
Owner Name:	Lpgs Tanforan Llc
Owner Type:	Other
Operator Name:	Marcus Gilmour
Operator Type:	Other
Short-Term Generator Activity:	No
Importer Activity:	No
Mixed Waste Generator:	No
Transporter Activity:	No
Transfer Facility Activity:	No
Recycler Activity with Storage:	No
Small Quantity On-Site Burner Exemption:	No
Smelting Melting and Refining Furnace Exemption:	No
Underground Injection Control:	No
Off-Site Waste Receipt:	No
Universal Waste Indicator:	No
Universal Waste Destination Facility:	No
Federal Universal Waste:	No
Active Site State-Reg Handler:	---
Federal Facility Indicator:	Not reported
Hazardous Secondary Material Indicator:	N
Sub-Part K Indicator:	Not reported
2018 GPRA Permit Baseline:	Not on the Baseline
2018 GPRA Renewals Baseline:	Not on the Baseline
202 GPRA Corrective Action Baseline:	No
Subject to Corrective Action Universe:	No
Non-TSDFs Where RCRA CA has Been Imposed Universe:	No
Corrective Action Priority Ranking:	No NCAPS ranking
Environmental Control Indicator:	No
Institutional Control Indicator:	No
Human Exposure Controls Indicator:	N/A
Groundwater Controls Indicator:	N/A
Significant Non-Complier Universe:	No
Unaddressed Significant Non-Complier Universe:	No
Addressed Significant Non-Complier Universe:	No
Significant Non-Complier With a Compliance Schedule Universe:	No
Financial Assurance Required:	Not reported
Handler Date of Last Change:	20230223
Recognized Trader-Importer:	No
Recognized Trader-Exporter:	No
Importer of Spent Lead Acid Batteries:	No
Exporter of Spent Lead Acid Batteries:	No
Recycler Activity Without Storage:	No
Manifest Broker:	No
Sub-Part P Indicator:	No

Handler - Owner Operator:

Owner/Operator Indicator:	Operator
Owner/Operator Name: MARCUS GILMOUR	
Legal Status:	Other
Date Became Current:	Not reported
Date Ended Current:	Not reported

LPGS TANFORAN LLC (Continued) **1027526793**

Owner/Operator Address: 644 MENLO AVENUE SECOND FLOOR
Owner/Operator City,State,Zip: MENLO PARK, CA 94025
Owner/Operator Telephone: 650-665-7085
Owner/Operator Telephone Ext: Not reported
Owner/Operator Fax: Not reported
Owner/Operator Email: Not reported

Owner/Operator Indicator: Owner
Owner/Operator Name: LPGS TANFORAN LLC
Legal Status: Other
Date Became Current: Not reported
Date Ended Current: Not reported
Owner/Operator Address: 644 MENLO AVENUE SECOND FLOOR
Owner/Operator City,State,Zip: MENLO PARK, CA 94025
Owner/Operator Telephone: 650-665-7085
Owner/Operator Telephone Ext: Not reported
Owner/Operator Fax: Not reported
Owner/Operator Email: Not reported

Historic Generators:
Receive Date: 20230223
Handler Name: LPGS TANFORAN LLC
Federal Waste Generator Description: Not a generator, verified
State District Owner: Not reported
Large Quantity Handler of Universal Waste: No
Recognized Trader Importer: No
Recognized Trader Exporter: No
Spent Lead Acid Battery Importer: No
Spent Lead Acid Battery Exporter: No
Current Record: Yes
Non Storage Recycler Activity: No
Electronic Manifest Broker: No

List of NAICS Codes and Descriptions:
NAICS Code: 423830
NAICS Description: INDUSTRIAL MACHINERY AND EQUIPMENT MERCHANT WHOLESALERS

Facility Has Received Notices of Violations:
Violations: No Violations Found

Evaluation Action Summary:
Evaluations: No Evaluations Found

E MANIFEST:
Manifest Tracking Number: 024375845JJK
Last Updated Date: 20230929
Shipped Date: 20230301
Received Date: 20230321
Manifest Status: Corrected
Submission Type: DataImage5Copy
Origin Type: Web
Generator EPA ID: CAC003219432
Generator Name: Lpgs Tanforan Llc
Generator Location Street Number: Not reported

LPGS TANFORAN LLC (Continued) **1027526793**

Generator Location Street 1:	325 SOUTH MAPLE
Generator Location Street 2:	Not reported
Generator Location City:	SOUTH SAN FRANCISCO
Generator Location State:	CA
Generator Location Zip:	94080
Generator Mail Street Number:	Not reported
Generator Mail Street 1:	644 MENLO AVENUE SECOND FLOOR
Generator Mail Street 2:	Not reported
Generator Mail City:	MENLO PARK
Generator Mail Zip:	94025
Generator Mail State:	CA
Generator Contact Company Name:	Not reported
Designated Facility EPA ID:	UTR000000687
Designated Facility Name:	Ecdc Environmental L.C.
Designated Facility Mail Street Number:	Not reported
Designated Facility Mail Street 1:	Not reported
Designated Facility Mail Street 2:	P.O. BOX 69
Designated Facility Mail City:	EAST CARBON
Designated Facility Mail Zip:	84520-0069
Designated Facility Mail State:	UT
Designated Facility Location Street Number:	1111
Designated Facility Location Street 1:	WEST HIGHWAY 123
Designated Facility Location Street 2:	Not reported
Designated Facility Location City:	EAST CARBON
Designated Facility Location Zip:	84520-0069
Designated Facility Location State:	UT
Designated Facility Contact Company Name:	Not reported
Manifest Residue Indicator:	N
Rejection Indicator:	N

Transporter:

Manifest Tracking Number:	024375845JJK
Transporter Line Number:	1
Transporter EPA ID:	CAR000216630
Transporter Name:	Mag Trucking Inc

Manifest Tracking Number:	024375845JJK
Transporter Line Number:	2
Transporter EPA ID:	NED001792910
Transporter Name:	Union Pacific Railroad Company

Waste Line:

Manifest Tracking Number:	024375845JJK
Waste Line Number:	1
U.S. DOT Hazardous Indicator:	N
U.S. DOT ID Number:	Not reported
U.S. DOT Description:	Not reported
Non-Hazardous Waste Description:	NON-RCRA HAZARDOUS WASTE SOLID (NON_DOT REGULATED)
Number of Containers:	1
Container Type Code:	CM
Container Type Description:	Metal boxes, cartons, cases (including roll offs)
Waste Quantity:	16
Quantity Unit of Measure Code:	Y
Quantity Unit of Measure Description:	Cubic Yards
Waste Quantity, in Tons:	13.44
Acute Waste Quantity, in Tons:	0

LPGS TANFORAN LLC (Continued) **1027526793**

Non-Acute Waste Quantity, in Tons:	13.44
Waste Quantity, in Kilograms:	12190.483
Acute Waste Quantity, in Kilograms:	0
Non-Acute Waste Quantity, in Kilorgrams:	12190.483
Management Method Code:	H132
Management Method Description:	LANDFILL (WITH PRIOR TREATMENT AND/OR STABILIZATION)
Waste Residue Indicator:	N
Quantity Discrepancy Indicator:	N
Waste Type Discrepancy Indicator:	N
Waste Density:	Not reported
Waste Density Unit of Measure Code:	Not reported
Waste Density Unit of Measure Description:	Not reported
Form Code:	Not reported
Form Code Description:	Not reported
Source Code:	Not reported
Source Code Description:	Not reported
Waste Minimization Code:	Not reported
Waste Minimization Code Description:	Not reported
Consent Number:	Not reported
EPA Waste Indicator:	N

O208 **POETSCH PETERSON TANNERS** **CPS-SLIC S106855442**
North **325 SOUTH MAPLE AVE** **CERS N/A**
< 1/8 **SOUTH SAN FRANCISCO, CA**
0.109 mi.
573 ft. **Site 3 of 13 in cluster O**

Relative: **Lower**

Actual: **28 ft.**

CPS-SLIC:

Name:	POETSCH PETERSON TANNERS
Address:	325 SOUTH MAPLE AVE
City,State,Zip:	SOUTH SAN FRANCISCO, CA
Region:	STATE
Facility Status:	**Completed - Case Closed**
Status Date:	01/01/1970
Global Id:	SLT2O330220
Lead Agency:	SAN FRANCISCO BAY RWQCB (REGION 2)
Lead Agency Case Number:	Not reported
Latitude:	37.642368
Longitude:	-122.416974
Case Type:	Cleanup Program Site
Case Worker:	UUU
Local Agency:	Not reported
RB Case Number:	41S0005
File Location:	Regional Board
Potential Media Affected:	Not reported
Potential Contaminants of Concern:	Not reported
EPA Region:	9
Coordinate Source:	Google Geocode
Cuf Case:	NO
Quantity Released Gallons:	Not reported
Begin Date:	01/01/1970
Leak Reported Date:	Not reported
How Discovered:	Not reported
How Discovered Description:	Not reported
Discharge Source:	Not reported
Discharge Cause:	Not reported
Stop Method:	Not reported
Stop Description:	Not reported

POETSCH PETERSON TANNERS (Continued) **S106855442**

No Further Action Date:	01/01/1970
CA Water Watershed Name:	South Bay - San Mateo Bayside (204.40)
Dwr Groundwater Subbasin Name:	Westside (2-035)
Disadvantaged Community:	Not reported
CA Enviroscreen 3 Score:	71-75%
CA Enviroscreen 4 Score:	80-85%
Military DOD Site:	No
Facility Project Subtype:	Not reported
RWQCB Region:	SAN FRANCISCO BAY RWQCB (REGION 2)
Site History:	Not reported

Click here to access the California GeoTracker records for this facility:

CERS:

Name:	POETSCH PETERSON TANNERS
Address:	325 SOUTH MAPLE AVE
City,State,Zip:	SOUTH SAN FRANCISCO, CA
Site ID:	880926
CERS ID:	SLT2O330220
CERS Description:	Cleanup Program Site

Affiliation:

Affiliation Type Desc:	Regional Board Caseworker
Entity Name:	Regional Water Board - SAN FRANCISCO BAY RWQCB (REGION 2)
Entity Title:	Not reported
Affiliation Address:	1515 CLAY ST SUITE 1400
Affiliation City:	OAKLAND
Affiliation State:	CA
Affiliation Country:	Not reported
Affiliation Zip:	Not reported
Affiliation Phone:	,

Name:	325 SOUTH MAPLE AVENUE
Address:	325 SOUTH MAPLE AVENUE
City,State,Zip:	SOUTH SAN FRANCISCO, CA
Site ID:	889774
CERS ID:	T10000014210
CERS Description:	Cleanup Program Site

Affiliation:

Affiliation Type Desc:	Local Agency Caseworker
Entity Name:	JACOB MADDEN - SAN MATEO COUNTY LOP
Entity Title:	Not reported
Affiliation Address:	2000 ALAMEDA DE LAS PULGAS, Suite 100
Affiliation City:	SAN MATEO
Affiliation State:	CA
Affiliation Country:	Not reported
Affiliation Zip:	Not reported
Affiliation Phone:	6503995959,

O209 **BARBARA BUTLER ARTIST-BUILDER INC** **RCRA NonGen / NLR** **1025868678**
North **325 S MAPLE AVE STE 37** **CAL000380067**
< 1/8 **S SAN FRAN, CA 94080**
0.109 mi.
573 ft. **Site 4 of 13 in cluster O**

Relative: **Lower**

Actual: **28 ft.**

RCRA Listings:

Date Form Received by Agency:	20121114
Handler Name:	Barbara Butler Artist-Builder Inc
Handler Address:	325 S Maple Ave Ste 37
Handler City,State,Zip:	S SAN FRAN, CA 94080-6318
EPA ID:	CAL000380067
Contact Name:	BARBARA BUTLER
Contact Address:	325 SOUTH MAPLE AVENUE
Contact City,State,Zip:	SOUTH SAN FRANCISCO, CA 94080
Contact Telephone:	650-877-7227
Contact Fax:	Not reported
Contact Email:	BARBARA@BARBARABUTLER.COM
Contact Title:	Not reported
EPA Region:	09
Land Type:	Not reported
Federal Waste Generator Description:	Not a generator, verified
Non-Notifier:	Not reported
Biennial Report Cycle:	Not reported
Accessibility:	Not reported
Active Site Indicator:	Handler Activities
State District Owner:	Not reported
State District:	Not reported
Mailing Address:	325 S MAPLE AVE STE 37
Mailing City,State,Zip:	S SAN FRAN, CA 94080-6318
Owner Name:	Barbara Butler Artist-Builder Inc
Owner Type:	Other
Operator Name:	Barbara Butler
Operator Type:	Other
Short-Term Generator Activity:	No
Importer Activity:	No
Mixed Waste Generator:	No
Transporter Activity:	No
Transfer Facility Activity:	No
Recycler Activity with Storage:	Yes
Small Quantity On-Site Burner Exemption:	No
Smelting Melting and Refining Furnace Exemption:	No
Underground Injection Control:	No
Off-Site Waste Receipt:	No
Universal Waste Indicator:	Yes
Universal Waste Destination Facility:	Yes
Federal Universal Waste:	No
Active Site State-Reg Handler:	---
Federal Facility Indicator:	Not reported
Hazardous Secondary Material Indicator:	N
Sub-Part K Indicator:	Not reported
2018 GPRA Permit Baseline:	Not on the Baseline
2018 GPRA Renewals Baseline:	Not on the Baseline
202 GPRA Corrective Action Baseline:	No
Subject to Corrective Action Universe:	No
Non-TSDFs Where RCRA CA has Been Imposed Universe:	No
Corrective Action Priority Ranking:	No NCAPS ranking
Environmental Control Indicator:	No
Institutional Control Indicator:	No

BARBARA BUTLER ARTIST-BUILDER INC (Continued) **1025868678**

Human Exposure Controls Indicator:	N/A
Groundwater Controls Indicator:	N/A
Significant Non-Complier Universe:	No
Unaddressed Significant Non-Complier Universe:	No
Addressed Significant Non-Complier Universe:	No
Significant Non-Complier With a Compliance Schedule Universe:	No
Financial Assurance Required:	Not reported
Handler Date of Last Change:	20190628
Recognized Trader-Importer:	No
Recognized Trader-Exporter:	No
Importer of Spent Lead Acid Batteries:	No
Exporter of Spent Lead Acid Batteries:	No
Recycler Activity Without Storage:	No
Manifest Broker:	No
Sub-Part P Indicator:	No

Handler - Owner Operator:

Owner/Operator Indicator:	Owner
Owner/Operator Name:	BARBARA BUTLER ARTIST-BUILDER INC
Legal Status:	Other
Date Became Current:	Not reported
Date Ended Current:	Not reported
Owner/Operator Address:	325 S MAPLE AVE STE 37
Owner/Operator City,State,Zip:	S SAN FRAN, CA 94080-6318
Owner/Operator Telephone:	650-877-7227
Owner/Operator Telephone Ext:	Not reported
Owner/Operator Fax:	Not reported
Owner/Operator Email:	Not reported

Owner/Operator Indicator:	Operator
Owner/Operator Name:	BARBARA BUTLER
Legal Status:	Other
Date Became Current:	Not reported
Date Ended Current:	Not reported
Owner/Operator Address:	325 SOUTH MAPLE AVENUE
Owner/Operator City,State,Zip:	SOUTH SAN FRANCISCO, CA 94080
Owner/Operator Telephone:	650-877-7227
Owner/Operator Telephone Ext:	Not reported
Owner/Operator Fax:	Not reported
Owner/Operator Email:	Not reported

Historic Generators:

Receive Date:	20121114
Handler Name:	BARBARA BUTLER ARTIST-BUILDER INC
Federal Waste Generator Description:	Not a generator, verified
State District Owner:	Not reported
Large Quantity Handler of Universal Waste:	No
Recognized Trader Importer:	Not reported
Recognized Trader Exporter:	Not reported
Spent Lead Acid Battery Importer:	Not reported
Spent Lead Acid Battery Exporter:	Not reported
Current Record:	Yes
Non Storage Recycler Activity:	Not reported
Electronic Manifest Broker:	Not reported

BARBARA BUTLER ARTIST-BUILDER INC (Continued) **1025868678**

List of NAICS Codes and Descriptions:
NAICS Code: 321992
NAICS Description: PREFABRICATED WOOD BUILDING MANUFACTURING

Facility Has Received Notices of Violations:
Violations: No Violations Found

Evaluation Action Summary:
Evaluations: No Evaluations Found

O210 **LP GS (TANFORAN), LLC** **RCRA NonGen / NLR** **1026717697**
North **325 S MAPLE AVENUE** **E MANIFEST** **CAC003106240**
< 1/8 **SOUTH SAN FRANCISCO, CA 94080**
0.109 mi.
573 ft. **Site 5 of 13 in cluster O**

Relative: **Lower**
Actual: **28 ft.**

RCRA Listings:

Date Form Received by Agency:	20210218
Handler Name:	Lp Gs (Tanforan), Llc
Handler Address:	325 S Maple Avenue
Handler City,State,Zip:	SOUTH SAN FRANCISCO, CA 94080
EPA ID:	CAC003106240
Contact Name:	MARCUS GILMOUR
Contact Address:	644 MENLO AVENUE, 2ND FLOOR
Contact City,State,Zip:	MENLO PARK, CA 94025
Contact Telephone:	650-665-7085
Contact Fax:	Not reported
Contact Email:	MARCUS@LANE-PARTNERS.COM
Contact Title:	Not reported
EPA Region:	09
Land Type:	Not reported
Federal Waste Generator Description:	Not a generator, verified
Non-Notifier:	Not reported
Biennial Report Cycle:	Not reported
Accessibility:	Not reported
Active Site Indicator:	Not reported
State District Owner:	Not reported
State District:	Not reported
Mailing Address:	644 MENLO AVENUE, 2ND FLOOR
Mailing City,State,Zip:	MENLO PARK, CA 94025
Owner Name:	Lp Gs (Tanforan), Llc
Owner Type:	Other
Operator Name:	Marcus Gilmour
Operator Type:	Other
Short-Term Generator Activity:	No
Importer Activity:	No
Mixed Waste Generator:	No
Transporter Activity:	No
Transfer Facility Activity:	No
Recycler Activity with Storage:	No
Small Quantity On-Site Burner Exemption:	No
Smelting Melting and Refining Furnace Exemption:	No
Underground Injection Control:	No
Off-Site Waste Receipt:	No
Universal Waste Indicator:	No

LP GS (TANFORAN), LLC (Continued) **1026717697**

Universal Waste Destination Facility:	No
Federal Universal Waste:	No
Active Site State-Reg Handler:	---
Federal Facility Indicator:	Not reported
Hazardous Secondary Material Indicator:	N
Sub-Part K Indicator:	Not reported
2018 GPRA Permit Baseline:	Not on the Baseline
2018 GPRA Renewals Baseline:	Not on the Baseline
202 GPRA Corrective Action Baseline:	No
Subject to Corrective Action Universe:	No
Non-TSDFs Where RCRA CA has Been Imposed Universe:	No
Corrective Action Priority Ranking:	No NCAPS ranking
Environmental Control Indicator:	No
Institutional Control Indicator:	No
Human Exposure Controls Indicator:	N/A
Groundwater Controls Indicator:	N/A
Significant Non-Complier Universe:	No
Unaddressed Significant Non-Complier Universe:	No
Addressed Significant Non-Complier Universe:	No
Significant Non-Complier With a Compliance Schedule Universe:	No
Financial Assurance Required:	Not reported
Handler Date of Last Change:	20210226
Recognized Trader-Importer:	No
Recognized Trader-Exporter:	No
Importer of Spent Lead Acid Batteries:	No
Exporter of Spent Lead Acid Batteries:	No
Recycler Activity Without Storage:	No
Manifest Broker:	No
Sub-Part P Indicator:	No

Handler - Owner Operator:

Owner/Operator Indicator:	Operator
Owner/Operator Name: MARCUS GILMOUR	
Legal Status:	Other
Date Became Current:	Not reported
Date Ended Current:	Not reported
Owner/Operator Address:	644 MENLO AVENUE, 2ND FLOOR
Owner/Operator City,State,Zip:	MENLO PARK, CA 94025
Owner/Operator Telephone:	650-665-7085
Owner/Operator Telephone Ext:	Not reported
Owner/Operator Fax:	Not reported
Owner/Operator Email:	Not reported

Owner/Operator Indicator:	Owner
Owner/Operator Name: LP GS (TANFORAN), LLC	
Legal Status:	Other
Date Became Current:	Not reported
Date Ended Current:	Not reported
Owner/Operator Address:	644 MENLO AVENUE, 2ND FLOOR
Owner/Operator City,State,Zip:	MENLO PARK, CA 94025
Owner/Operator Telephone:	650-665-7085
Owner/Operator Telephone Ext:	Not reported
Owner/Operator Fax:	Not reported
Owner/Operator Email:	Not reported

LP GS (TANFORAN), LLC (Continued) **1026717697**

Historic Generators:
- Receive Date: 20210218
- Handler Name: LP GS (TANFORAN), LLC
- Federal Waste Generator Description: Not a generator, verified
- State District Owner: Not reported
- Large Quantity Handler of Universal Waste: No
- Recognized Trader Importer: No
- Recognized Trader Exporter: No
- Spent Lead Acid Battery Importer: No
- Spent Lead Acid Battery Exporter: No
- Current Record: Yes
- Non Storage Recycler Activity: No
- Electronic Manifest Broker: No

List of NAICS Codes and Descriptions:
- NAICS Code: 237210
- NAICS Description: LAND SUBDIVISION

Facility Has Received Notices of Violations:
- Violations: No Violations Found

Evaluation Action Summary:
- Evaluations: No Evaluations Found

E MANIFEST:
- Manifest Tracking Number: 021324325JJK
- Last Updated Date: 20210402
- Shipped Date: 20210227
- Received Date: 20210312
- Manifest Status: Signed
- Submission Type: DataImage5Copy
- Origin Type: Web
- Generator EPA ID: CAC003106240
- Generator Name: Lp Gs (Tanforan), Llc
- Generator Location Street Number: Not reported
- Generator Location Street 1: 325 S MAPLE AVENUE
- Generator Location Street 2: Not reported
- Generator Location City: SOUTH SAN FRANCISCO
- Generator Location State: CA
- Generator Location Zip: 94080
- Generator Mail Street Number: Not reported
- Generator Mail Street 1: 644 MENLO AVENUE, 2ND FLOOR
- Generator Mail Street 2: Not reported
- Generator Mail City: MENLO PARK
- Generator Mail Zip: 94025
- Generator Mail State: CA
- Generator Contact Company Name: Not reported
- Designated Facility EPA ID: CAD028409019
- Designated Facility Name: Crosby & Overton
- Designated Facility Mail Street Number: 1630
- Designated Facility Mail Street 1: CA90813 CA037US 1630
- Designated Facility Mail Street 2: W. 17TH STREET
- Designated Facility Mail City: LONG BEACH
- Designated Facility Mail Zip: 90813

LP GS (TANFORAN), LLC (Continued) **1026717697**

Designated Facility Mail State:	CA
Designated Facility Location Street Number:	1630
Designated Facility Location Street 1:	W. 17TH STREET
Designated Facility Location Street 2:	Not reported
Designated Facility Location City:	LONG BEACH
Designated Facility Location Zip:	90813-0000
Designated Facility Location State:	CA
Designated Facility Contact Company Name:	Not reported
Manifest Residue Indicator:	N
Rejection Indicator:	N

State Waste:

Manifest Tracking Number:	021324325JJK
Waste Line Number:	1
State Waste Code Owner:	CA
State Waste Code:	611
State Waste:	Contaminated soil from site clean-ups

Transporter:

Manifest Tracking Number:	021324325JJK
Transporter Line Number:	1
Transporter EPA ID:	CAR000148338
Transporter Name:	American Integrated Services Inc

Manifest Tracking Number:	021324325JJK
Transporter Line Number:	2
Transporter EPA ID:	CAD028409019
Transporter Name:	Crosby & Overton

Waste Line:

Manifest Tracking Number:	021324325JJK
Waste Line Number:	1
U.S. DOT Hazardous Indicator:	N
U.S. DOT ID Number:	Not reported
U.S. DOT Description:	Not reported
Non-Hazardous Waste Description:	NON RCRA HAZARDOUS WASTE SOLID
Number of Containers:	2
Container Type Code:	DM
Container Type Description:	Metal drums, barrels, kegs
Waste Quantity:	1000
Quantity Unit of Measure Code:	P
Quantity Unit of Measure Description:	Pounds
Waste Quantity, in Tons:	0.5
Acute Waste Quantity, in Tons:	0
Non-Acute Waste Quantity, in Tons:	0.5
Waste Quantity, in Kilograms:	453.515
Acute Waste Quantity, in Kilograms:	0
Non-Acute Waste Quantity, in Kilorgrams:	453.515
Management Method Code:	H141
Management Method Description:	STORAGE, BULKING AND/OR TRANSFER OFF SITE
Waste Residue Indicator:	N
Quantity Discrepancy Indicator:	N
Waste Type Discrepancy Indicator:	N
Waste Density:	Not reported
Waste Density Unit of Measure Code:	Not reported
Waste Density Unit of Measure Description:	Not reported

LP GS (TANFORAN), LLC (Continued) **1026717697**

Form Code:	Not reported
Form Code Description:	Not reported
Source Code:	Not reported
Source Code Description:	Not reported
Waste Minimization Code:	Not reported
Waste Minimization Code Description:	Not reported
Consent Number:	Not reported
EPA Waste Indicator:	N

O211 **BARBARA BUTLER ARTIST-BUILDER INC** **CPS-SLIC S124932291**
North **325 S MAPLE AVE #37** **PFAS N/A**
< 1/8 **SOUTH SAN FRANCISCO, CA 94080** **HWTS**
0.109 mi.
573 ft. **Site 6 of 13 in cluster O**

Relative: **Lower**

Actual: **28 ft.**

CPS-SLIC:

Name:	325 SOUTH MAPLE AVENUE
Address:	325 SOUTH MAPLE AVENUE
City,State,Zip:	SOUTH SAN FRANCISCO, CA
Region:	STATE
Facility Status:	**Completed - Case Closed**
Status Date:	01/18/2023
Global Id:	T10000014210
Lead Agency:	SAN MATEO COUNTY LOP
Lead Agency Case Number:	559232
Latitude:	37.64203
Longitude:	-122.41708
Case Type:	Cleanup Program Site
Case Worker:	JM
Local Agency:	SAN MATEO COUNTY LOP
RB Case Number:	Not reported
File Location:	Not reported
Potential Media Affected:	Not reported
Potential Contaminants of Concern:	Not reported
EPA Region:	9
Coordinate Source:	Not reported
Cuf Case:	NO
Quantity Released Gallons:	Not reported
Begin Date:	03/19/2020
Leak Reported Date:	03/19/2020
How Discovered:	Not reported
How Discovered Description:	Not reported
Discharge Source:	Not reported
Discharge Cause:	Not reported
Stop Method:	Not reported
Stop Description:	Not reported
No Further Action Date:	01/18/2023
CA Water Watershed Name:	South Bay - San Mateo Bayside (204.40)
Dwr Groundwater Subbasin Name:	Westside (2-035)
Disadvantaged Community:	Not reported
CA Enviroscreen 3 Score:	81-85%
CA Enviroscreen 4 Score:	80-85%
Military DOD Site:	No
Facility Project Subtype:	Not reported
RWQCB Region:	SAN FRANCISCO BAY RWQCB (REGION 2)
Site History:	Not reported

BARBARA BUTLER ARTIST-BUILDER INC (Continued) **S124932291**

Click here to access the California GeoTracker records for this facility:

PFAS:

Name:	325 SOUTH MAPLE AVENUE
Address:	325 SOUTH MAPLE AVENUE
City,State,Zip:	SOUTH SAN FRANCISCO, CA
Envirostor ID:	Not reported
Program Type:	Not reported
Status:	Not reported
Status Date:	Not reported
Enviroscreen Score:	Not reported
Site Code:	Not reported
Global ID:	T10000014210
Facility Region:	SAN FRANCISCO BAY RWQCB (REGION 2)
Lead Agency:	Not reported
Case worker:	Not reported
Local Agency:	Not reported
Location Case Number:	Not reported
File Location:	Not reported
Potential Contaminants of Concern:	Not reported
Potential Media Affected:	Not reported
Site History:	Not reported
Begin Date:	Not reported
RB Case Number:	Not reported
source_type:	All PFAS Chemicals
Location ID:	MW-325-5
Matrix:	Liquid
Chemical:	Perfluorooctadecanoic acid
Qualifier:	ND
Value:	0
Reporting Limit:	4.2
Detection Limit:	4.2
Lab Notes:	Not reported
Quarterly Running Annual Average:	0
Units:	NG/L
Date:	4/29/2022
Field Pt Class:	MW
Site Use:	Cleanup Program Site
Site Type:	Cleanup Program Site
Latitude:	37.64203
Longitude:	-122.41708

Geo Tracker URL:

Name:	325 SOUTH MAPLE AVENUE
Address:	325 SOUTH MAPLE AVENUE
City,State,Zip:	SOUTH SAN FRANCISCO, CA
Envirostor ID:	Not reported
Program Type:	Not reported
Status:	Not reported
Status Date:	Not reported
Enviroscreen Score:	Not reported
Site Code:	Not reported
Global ID:	T10000014210
Facility Region:	SAN FRANCISCO BAY RWQCB (REGION 2)

BARBARA BUTLER ARTIST-BUILDER INC (Continued) **S124932291**

Lead Agency:	Not reported
Case worker:	Not reported
Local Agency:	Not reported
Location Case Number:	Not reported
File Location:	Not reported
Potential Contaminants of Concern:	Not reported
Potential Media Affected:	Not reported
Site History:	Not reported
Begin Date:	Not reported
RB Case Number:	Not reported
source_type:	All PFAS Chemicals
Location ID:	MW-325-5
Matrix:	Liquid
Chemical:	Perfluorooctane sulfonamide
Qualifier:	ND
Value:	0
Reporting Limit:	4.2
Detection Limit:	4.2
Lab Notes:	Not reported
Quarterly Running Annual Average:	0
Units:	NG/L
Date:	4/29/2022
Field Pt Class:	MW
Site Use:	Cleanup Program Site
Site Type:	Cleanup Program Site
Latitude:	37.64203
Longitude:	-122.41708

Geo Tracker URL:

Name:	325 SOUTH MAPLE AVENUE
Address:	325 SOUTH MAPLE AVENUE
City,State,Zip:	SOUTH SAN FRANCISCO, CA
Envirostor ID:	Not reported
Program Type:	Not reported
Status:	Not reported
Status Date:	Not reported
Enviroscreen Score:	Not reported
Site Code:	Not reported
Global ID:	T10000014210
Facility Region:	SAN FRANCISCO BAY RWQCB (REGION 2)
Lead Agency:	Not reported
Case worker:	Not reported
Local Agency:	Not reported
Location Case Number:	Not reported
File Location:	Not reported
Potential Contaminants of Concern:	Not reported
Potential Media Affected:	Not reported
Site History:	Not reported
Begin Date:	Not reported
RB Case Number:	Not reported
source_type:	All PFAS Chemicals
Location ID:	MW-325-5
Matrix:	Liquid
Chemical:	Perfluorooctane sulfonic acid (PFOS)

BARBARA BUTLER ARTIST-BUILDER INC (Continued) **S124932291**

Qualifier:	ND
Value:	0
Reporting Limit:	4.2
Detection Limit:	4.2
Lab Notes:	Not reported
Quarterly Running Annual Average:	0
Units:	NG/L
Date:	4/29/2022
Field Pt Class:	MW
Site Use:	Cleanup Program Site
Site Type:	Cleanup Program Site
Latitude:	37.64203
Longitude:	-122.41708

Geo Tracker URL:

Name:	325 SOUTH MAPLE AVENUE
Address:	325 SOUTH MAPLE AVENUE
City,State,Zip:	SOUTH SAN FRANCISCO, CA
Envirostor ID:	Not reported
Program Type:	Not reported
Status:	Not reported
Status Date:	Not reported
Enviroscreen Score:	Not reported
Site Code:	Not reported
Global ID:	T10000014210
Facility Region:	SAN FRANCISCO BAY RWQCB (REGION 2)
Lead Agency:	Not reported
Case worker:	Not reported
Local Agency:	Not reported
Location Case Number:	Not reported
File Location:	Not reported
Potential Contaminants of Concern:	Not reported
Potential Media Affected:	Not reported
Site History:	Not reported

Begin Date:	Not reported
RB Case Number:	Not reported
source_type:	All PFAS Chemicals
Location ID:	MW-325-5
Matrix:	Liquid
Chemical:	Perfluorooctanoic acid
Qualifier:	ND
Value:	0
Reporting Limit:	4.2
Detection Limit:	4.2
Lab Notes:	Not reported
Quarterly Running Annual Average:	0
Units:	NG/L
Date:	4/29/2022
Field Pt Class:	MW
Site Use:	Cleanup Program Site
Site Type:	Cleanup Program Site
Latitude:	37.64203
Longitude:	-122.41708

BARBARA BUTLER ARTIST-BUILDER INC (Continued) **S124932291**

Geo Tracker URL:

Name:	325 SOUTH MAPLE AVENUE
Address:	325 SOUTH MAPLE AVENUE
City,State,Zip:	SOUTH SAN FRANCISCO, CA
Envirostor ID:	Not reported
Program Type:	Not reported
Status:	Not reported
Status Date:	Not reported
Enviroscreen Score:	Not reported
Site Code:	Not reported
Global ID:	T10000014210
Facility Region:	SAN FRANCISCO BAY RWQCB (REGION 2)
Lead Agency:	Not reported
Case worker:	Not reported
Local Agency:	Not reported
Location Case Number:	Not reported
File Location:	Not reported
Potential Contaminants of Concern:	Not reported
Potential Media Affected:	Not reported
Site History:	Not reported

Begin Date:	Not reported
RB Case Number:	Not reported
source_type:	All PFAS Chemicals
Location ID:	MW-325-5
Matrix:	Liquid
Chemical:	Perfluoropentane sulfonoic acid
Qualifier:	ND
Value:	0
Reporting Limit:	4.2
Detection Limit:	4.2
Lab Notes:	Not reported
Quarterly Running Annual Average:	0
Units:	NG/L
Date:	4/29/2022
Field Pt Class:	MW
Site Use:	Cleanup Program Site
Site Type:	Cleanup Program Site
Latitude:	37.64203
Longitude:	-122.41708

Geo Tracker URL:

Name:	325 SOUTH MAPLE AVENUE
Address:	325 SOUTH MAPLE AVENUE
City,State,Zip:	SOUTH SAN FRANCISCO, CA
Envirostor ID:	Not reported
Program Type:	Not reported
Status:	Not reported
Status Date:	Not reported
Enviroscreen Score:	Not reported
Site Code:	Not reported
Global ID:	T10000014210
Facility Region:	SAN FRANCISCO BAY RWQCB (REGION 2)
Lead Agency:	Not reported

BARBARA BUTLER ARTIST-BUILDER INC (Continued) **S124932291**

Case worker:	Not reported
Local Agency:	Not reported
Location Case Number:	Not reported
File Location:	Not reported
Potential Contaminants of Concern:	Not reported
Potential Media Affected:	Not reported
Site History:	Not reported
Begin Date:	Not reported
RB Case Number:	Not reported
source_type:	All PFAS Chemicals
Location ID:	MW-325-5
Matrix:	Liquid
Chemical:	Perfluoropentanoic acid
Qualifier:	=
Value:	9.18
Reporting Limit:	4.2
Detection Limit:	4.2
Lab Notes:	Not reported
Quarterly Running Annual Average:	0
Units:	NG/L
Date:	4/29/2022
Field Pt Class:	MW
Site Use:	Cleanup Program Site
Site Type:	Cleanup Program Site
Latitude:	37.64203
Longitude:	-122.41708

Geo Tracker URL:

Name:	325 SOUTH MAPLE AVENUE
Address:	325 SOUTH MAPLE AVENUE
City,State,Zip:	SOUTH SAN FRANCISCO, CA
Envirostor ID:	Not reported
Program Type:	Not reported
Status:	Not reported
Status Date:	Not reported
Enviroscreen Score:	Not reported
Site Code:	Not reported
Global ID:	T10000014210
Facility Region:	SAN FRANCISCO BAY RWQCB (REGION 2)
Lead Agency:	Not reported
Case worker:	Not reported
Local Agency:	Not reported
Location Case Number:	Not reported
File Location:	Not reported
Potential Contaminants of Concern:	Not reported
Potential Media Affected:	Not reported
Site History:	Not reported
Begin Date:	Not reported
RB Case Number:	Not reported
source_type:	All PFAS Chemicals
Location ID:	MW-325-5
Matrix:	Liquid
Chemical:	Perfluorotetradecanoic acid
Qualifier:	ND

BARBARA BUTLER ARTIST-BUILDER INC (Continued) **S124932291**

Value:	0
Reporting Limit:	4.2
Detection Limit:	4.2
Lab Notes:	Not reported
Quarterly Running Annual Average:	0
Units:	NG/L
Date:	4/29/2022
Field Pt Class:	MW
Site Use:	Cleanup Program Site
Site Type:	Cleanup Program Site
Latitude:	37.64203
Longitude:	-122.41708

Geo Tracker URL:

Name:	325 SOUTH MAPLE AVENUE
Address:	325 SOUTH MAPLE AVENUE
City,State,Zip:	SOUTH SAN FRANCISCO, CA
Envirostor ID:	Not reported
Program Type:	Not reported
Status:	Not reported
Status Date:	Not reported
Enviroscreen Score:	Not reported
Site Code:	Not reported
Global ID:	T10000014210
Facility Region:	SAN FRANCISCO BAY RWQCB (REGION 2)
Lead Agency:	Not reported
Case worker:	Not reported
Local Agency:	Not reported
Location Case Number:	Not reported
File Location:	Not reported
Potential Contaminants of Concern:	Not reported
Potential Media Affected:	Not reported
Site History:	Not reported

Begin Date:	Not reported
RB Case Number:	Not reported
source_type:	All PFAS Chemicals
Location ID:	MW-325-5
Matrix:	Liquid
Chemical:	Perfluorotridecanoic acid
Qualifier:	ND
Value:	0
Reporting Limit:	4.2
Detection Limit:	4.2
Lab Notes:	Not reported
Quarterly Running Annual Average:	0
Units:	NG/L
Date:	4/29/2022
Field Pt Class:	MW
Site Use:	Cleanup Program Site
Site Type:	Cleanup Program Site
Latitude:	37.64203
Longitude:	-122.41708

Geo Tracker URL:

BARBARA BUTLER ARTIST-BUILDER INC (Continued) **S124932291**

Name:	325 SOUTH MAPLE AVENUE
Address:	325 SOUTH MAPLE AVENUE
City,State,Zip:	SOUTH SAN FRANCISCO, CA
Envirostor ID:	Not reported
Program Type:	Not reported
Status:	Not reported
Status Date:	Not reported
Enviroscreen Score:	Not reported
Site Code:	Not reported
Global ID:	T10000014210
Facility Region:	SAN FRANCISCO BAY RWQCB (REGION 2)
Lead Agency:	Not reported
Case worker:	Not reported
Local Agency:	Not reported
Location Case Number:	Not reported
File Location:	Not reported
Potential Contaminants of Concern:	Not reported
Potential Media Affected:	Not reported
Site History:	Not reported

Begin Date:	Not reported
RB Case Number:	Not reported
source_type:	All PFAS Chemicals
Location ID:	MW-325-5
Matrix:	Liquid
Chemical:	Perfluoroundecanoic acid
Qualifier:	ND
Value:	0
Reporting Limit:	4.2
Detection Limit:	4.2
Lab Notes:	Not reported
Quarterly Running Annual Average:	0
Units:	NG/L
Date:	4/29/2022
Field Pt Class:	MW
Site Use:	Cleanup Program Site
Site Type:	Cleanup Program Site
Latitude:	37.64203
Longitude:	-122.41708

Geo Tracker URL:

Name:	325 SOUTH MAPLE AVENUE
Address:	325 SOUTH MAPLE AVENUE
City,State,Zip:	SOUTH SAN FRANCISCO, CA
Envirostor ID:	Not reported
Program Type:	Not reported
Status:	Not reported
Status Date:	Not reported
Enviroscreen Score:	Not reported
Site Code:	Not reported
Global ID:	T10000014210
Facility Region:	SAN FRANCISCO BAY RWQCB (REGION 2)
Lead Agency:	Not reported
Case worker:	Not reported
Local Agency:	Not reported
Location Case Number:	Not reported

BARBARA BUTLER ARTIST-BUILDER INC (Continued) **S124932291**

File Location: Not reported
Potential Contaminants of Concern: Not reported
Potential Media Affected: Not reported
Site History: Not reported

Begin Date: Not reported
RB Case Number: Not reported
source_type: All PFAS Chemicals
Location ID: MW-325-1
Matrix: Liquid
Chemical: 10:2 Fluorotelomer sulfonic acid (1H, 1H, 2H, 2H-perfluorododecane sulfonic acid)
Qualifier: ND
Value: 0
Reporting Limit: 4
Detection Limit: 4
Lab Notes: Not reported
Quarterly Running Annual Average: 0
Units: NG/L
Date: 4/29/2022
Field Pt Class: MW
Site Use: Cleanup Program Site
Site Type: Cleanup Program Site
Latitude: 37.64203
Longitude: -122.41708

Geo Tracker URL:

Name: 325 SOUTH MAPLE AVENUE
Address: 325 SOUTH MAPLE AVENUE
City,State,Zip: SOUTH SAN FRANCISCO, CA
Envirostor ID: Not reported
Program Type: Not reported
Status: Not reported
Status Date: Not reported
Enviroscreen Score: Not reported
Site Code: Not reported
Global ID: T10000014210
Facility Region: SAN FRANCISCO BAY RWQCB (REGION 2)
Lead Agency: Not reported
Case worker: Not reported
Local Agency: Not reported
Location Case Number: Not reported
File Location: Not reported
Potential Contaminants of Concern: Not reported
Potential Media Affected: Not reported
Site History: Not reported

Begin Date: Not reported
RB Case Number: Not reported
source_type: All PFAS Chemicals
Location ID: MW-325-1
Matrix: Liquid
Chemical: 11-Chloroeicosafluoro-3-oxaundecane-1-sulfonic acid
Qualifier: ND
Value: 0
Reporting Limit: 4

BARBARA BUTLER ARTIST-BUILDER INC (Continued) **S124932291**

Detection Limit:	4
Lab Notes:	Not reported
Quarterly Running Annual Average:	0
Units:	NG/L
Date:	4/29/2022
Field Pt Class:	MW
Site Use:	Cleanup Program Site
Site Type:	Cleanup Program Site
Latitude:	37.64203
Longitude:	-122.41708

Geo Tracker URL:

Click this hyperlink while viewing on your computer to access
150 additional CA PFAS: record(s) in the EDR Site Report.

HWTS:

Name:	BARBARA BUTLER ARTIST-BUILDER INC
Address:	325 S MAPLE AVE #37
Address 2:	Not reported
City,State,Zip:	SOUTH SAN FRANCISCO, CA 94080
EPA ID:	CAL000446897
Inactive Date:	06/30/2019
Create Date:	06/25/2019
Last Act Date:	Not reported
Mailing Name:	Not reported
Mailing Address:	325 S MAPLE AVE STE 37
Mailing Address 2:	Not reported
Mailing City,State,Zip:	S SAN FRAN, CA 940806318
Owner Name:	BARBARA BUTLER ARTIST-BUILDER INC
Owner Address:	325 S MAPLE AVE STE 37
Owner Address 2:	Not reported
Owner City,State,Zip:	S SAN FRAN, CA 940806318
Owner Phone:	Not reported
Owner Fax:	Not reported
Contact Name:	BARBARA BUTLER
Contact Address:	325 SOUTH MAPLE AVENUE
Contact Address 2:	Not reported
City,State,Zip:	SOUTH SAN FRANCISCO, CA 94080
Contact Phone:	Not reported
Contact Fax:	Not reported
Facility Status:	Inactive
Facility Type:	PERMANENT
Category:	STATE
Latitude:	37.641926
Longitude:	-122.417662

NAICS:

EPA ID:	CAL000446897
Create Date:	2019-06-25 08:24:36.333
NAICS Code:	321992
NAICS Description:	Prefabricated Wood Building Manufacturing
Issued EPA ID Date:	2019-06-25 08:24:36.33300
Inactive Date:	2019-06-30 00:00:00
Facility Name:	BARBARA BUTLER ARTIST-BUILDER INC
Facility Address:	325 S MAPLE AVE #37
Facility Address 2:	Not reported

BARBARA BUTLER ARTIST-BUILDER INC (Continued) **S124932291**

Facility City:	SOUTH SAN FRANCISCO
Facility County:	Not reported
Facility State:	CA
Facility Zip:	94080

O212 **BARBARA BUTLER ARTIST-BUILDER INC** **RCRA NonGen / NLR** **1025873770**
North **325 S MAPLE AVE #37** **CAL000446897**
< 1/8 **SOUTH SAN FRANCISCO, CA 94080**
0.109 mi.
573 ft. **Site 7 of 13 in cluster O**

Relative: **Lower**
Actual: **28 ft.**

RCRA Listings:

Date Form Received by Agency:	20190625
Handler Name:	Barbara Butler Artist-Builder Inc
Handler Address:	325 S Maple Ave #37
Handler City,State,Zip:	SOUTH SAN FRANCISCO, CA 94080
EPA ID:	CAL000446897
Contact Name:	BARBARA BUTLER
Contact Address:	325 S MAPLE AVE #37
Contact City,State,Zip:	SOUTH SAN FRANCISCO, CA 94080
Contact Telephone:	650-333-6953
Contact Fax:	Not reported
Contact Email:	BARBARA@BARBARABUTLER.COM
Contact Title:	Not reported
EPA Region:	09
Land Type:	Not reported
Federal Waste Generator Description:	Not a generator, verified
Non-Notifier:	Not reported
Biennial Report Cycle:	Not reported
Accessibility:	Not reported
Active Site Indicator:	Handler Activities
State District Owner:	Not reported
State District:	Not reported
Mailing Address:	325 S MAPLE AVE #37
Mailing City,State,Zip:	SOUTH SAN FRANCISCO, CA 94080
Owner Name:	Barbara Butler Artist-Builder Inc
Owner Type:	Other
Operator Name:	Barbara Butler
Operator Type:	Other
Short-Term Generator Activity:	No
Importer Activity:	No
Mixed Waste Generator:	No
Transporter Activity:	No
Transfer Facility Activity:	No
Recycler Activity with Storage:	No
Small Quantity On-Site Burner Exemption:	No
Smelting Melting and Refining Furnace Exemption:	No
Underground Injection Control:	No
Off-Site Waste Receipt:	No
Universal Waste Indicator:	Yes
Universal Waste Destination Facility:	Yes
Federal Universal Waste:	No
Active Site State-Reg Handler:	---
Federal Facility Indicator:	Not reported
Hazardous Secondary Material Indicator:	N
Sub-Part K Indicator:	Not reported
2018 GPRA Permit Baseline:	Not on the Baseline

BARBARA BUTLER ARTIST-BUILDER INC (Continued) **1025873770**

2018 GPRA Renewals Baseline:	Not on the Baseline
202 GPRA Corrective Action Baseline:	No
Subject to Corrective Action Universe:	No
Non-TSDFs Where RCRA CA has Been Imposed Universe:	No
Corrective Action Priority Ranking:	No NCAPS ranking
Environmental Control Indicator:	No
Institutional Control Indicator:	No
Human Exposure Controls Indicator:	N/A
Groundwater Controls Indicator:	N/A
Significant Non-Complier Universe:	No
Unaddressed Significant Non-Complier Universe:	No
Addressed Significant Non-Complier Universe:	No
Significant Non-Complier With a Compliance Schedule Universe:	No
Financial Assurance Required:	Not reported
Handler Date of Last Change:	20190729
Recognized Trader-Importer:	No
Recognized Trader-Exporter:	No
Importer of Spent Lead Acid Batteries:	No
Exporter of Spent Lead Acid Batteries:	No
Recycler Activity Without Storage:	No
Manifest Broker:	No
Sub-Part P Indicator:	No

Handler - Owner Operator:

Owner/Operator Indicator:	Owner
Owner/Operator Name:	BARBARA BUTLER ARTIST-BUILDER INC
Legal Status:	Other
Date Became Current:	Not reported
Date Ended Current:	Not reported
Owner/Operator Address:	325 S MAPLE AVE #37
Owner/Operator City,State,Zip:	SOUTH SAN FRANCISCO, CA 94080
Owner/Operator Telephone:	650-877-7227
Owner/Operator Telephone Ext:	Not reported
Owner/Operator Fax:	Not reported
Owner/Operator Email:	Not reported

Owner/Operator Indicator:	Operator
Owner/Operator Name:	BARBARA BUTLER
Legal Status:	Other
Date Became Current:	Not reported
Date Ended Current:	Not reported
Owner/Operator Address:	325 S MAPLE AVE #37
Owner/Operator City,State,Zip:	SOUTH SAN FRANCISCO, CA 94080
Owner/Operator Telephone:	650-333-6953
Owner/Operator Telephone Ext:	Not reported
Owner/Operator Fax:	Not reported
Owner/Operator Email:	Not reported

Historic Generators:

Receive Date:	20190625
Handler Name:	BARBARA BUTLER ARTIST-BUILDER INC
Federal Waste Generator Description:	Not a generator, verified
State District Owner:	Not reported
Large Quantity Handler of Universal Waste:	No
Recognized Trader Importer:	No

BARBARA BUTLER ARTIST-BUILDER INC (Continued) **1025873770**

Recognized Trader Exporter: No
Spent Lead Acid Battery Importer: No
Spent Lead Acid Battery Exporter: No
Current Record: Yes
Non Storage Recycler Activity: Not reported
Electronic Manifest Broker: Not reported

List of NAICS Codes and Descriptions:
NAICS Code: 321992
NAICS Description: PREFABRICATED WOOD BUILDING MANUFACTURING

Facility Has Received Notices of Violations:
Violations: No Violations Found

Evaluation Action Summary:
Evaluations: No Evaluations Found

O213 **ACCUFLEET INC** **EDR Hist Cleaner** **1019920524**
North **325 S MAPLE AVE UNIT 20** **N/A**
< 1/8 **SOUTH SAN FRANCISCO, CA 94080**
0.109 mi.
573 ft. **Site 8 of 13 in cluster O**

Relative: EDR Hist Cleaner
Lower

Actual: **28 ft.**

Year:	Name:	Type:
1998	ACCUFLEET INC	Drycleaning Plants, Except Rugs
1999	ACCUFLEET INC	Drycleaning Plants, Except Rugs
2000	ACCUFLEET INC	Drycleaning Plants, Except Rugs
2001	ACCUFLEET INC	Drycleaning Plants, Except Rugs
2002	ACCUFLEET INC	Drycleaning Plants, Except Rugs
2003	ACCUFLEET INC	Drycleaning Plants, Except Rugs
2004	ACCUFLEET INC	Drycleaning Plants, Except Rugs

O214 **POETSCH & PETERSON#** **RCRA-SQG** **1000420902**
North **325 S MAPLE AVE** **HIST UST** **CAD009109034**
< 1/8 **SOUTH SAN FRANCISCO, CA 94080** **FINDS**
0.109 mi. **ECHO**
573 ft. **Site 9 of 13 in cluster O**

Relative: RCRA Listings:
Lower

Actual: **28 ft.**

Date Form Received by Agency: 19960901
Handler Name: Poetsch & Peterson#
Handler Address: S Maple Ave
Handler City,State,Zip: SOUTH SAN FRANCISCO, CA 94080
EPA ID: CAD009109034
Contact Name: Not reported
Contact Address: Not reported
Contact City,State,Zip: Not reported
Contact Telephone: Not reported
Contact Fax: Not reported
Contact Email: Not reported
Contact Title: Not reported
EPA Region: 09

POETSCH & PETERSON# (Continued) **1000420902**

Land Type:	Not reported
Federal Waste Generator Description:	Small Quantity Generator
Non-Notifier:	Not reported
Biennial Report Cycle:	Not reported
Accessibility:	Not reported
Active Site Indicator:	Handler Activities
State District Owner:	Ca
State District:	2
Mailing Address:	S MAPLE AVE
Mailing City,State,Zip:	SOUTH SAN FRANCISCO, CA 94080
Owner Name:	Poetsch & Peterson
Owner Type:	Private
Operator Name:	Not Required
Operator Type:	Private
Short-Term Generator Activity:	No
Importer Activity:	No
Mixed Waste Generator:	No
Transporter Activity:	No
Transfer Facility Activity:	No
Recycler Activity with Storage:	No
Small Quantity On-Site Burner Exemption:	No
Smelting Melting and Refining Furnace Exemption:	No
Underground Injection Control:	No
Off-Site Waste Receipt:	No
Universal Waste Indicator:	No
Universal Waste Destination Facility:	No
Federal Universal Waste:	No
Active Site State-Reg Handler:	---
Federal Facility Indicator:	Not reported
Hazardous Secondary Material Indicator:	N
Sub-Part K Indicator:	Not reported
2018 GPRA Permit Baseline:	Not on the Baseline
2018 GPRA Renewals Baseline:	Not on the Baseline
202 GPRA Corrective Action Baseline:	No
Subject to Corrective Action Universe:	No
Non-TSDFs Where RCRA CA has Been Imposed Universe:	No
Corrective Action Priority Ranking:	No NCAPS ranking
Environmental Control Indicator:	No
Institutional Control Indicator:	No
Human Exposure Controls Indicator:	N/A
Groundwater Controls Indicator:	N/A
Significant Non-Complier Universe:	No
Unaddressed Significant Non-Complier Universe:	No
Addressed Significant Non-Complier Universe:	No
Significant Non-Complier With a Compliance Schedule Universe:	No
Financial Assurance Required:	Not reported
Handler Date of Last Change:	20000915
Recognized Trader-Importer:	No
Recognized Trader-Exporter:	No
Importer of Spent Lead Acid Batteries:	No
Exporter of Spent Lead Acid Batteries:	No
Recycler Activity Without Storage:	No
Manifest Broker:	No
Sub-Part P Indicator:	No

POETSCH & PETERSON# (Continued) **1000420902**

Handler - Owner Operator:

Owner/Operator Indicator:	Operator
Owner/Operator Name: NOT REQUIRED	
Legal Status:	Private
Date Became Current:	Not reported
Date Ended Current:	Not reported
Owner/Operator Address:	NOT REQUIRED
Owner/Operator City,State,Zip:	NOT REQUIRED, ME 99999
Owner/Operator Telephone:	415-555-1212
Owner/Operator Telephone Ext:	Not reported
Owner/Operator Fax:	Not reported
Owner/Operator Email:	Not reported

Owner/Operator Indicator:	Owner
Owner/Operator Name: POETSCH & PETERSON	
Legal Status:	Private
Date Became Current:	Not reported
Date Ended Current:	Not reported
Owner/Operator Address:	NOT REQUIRED
Owner/Operator City,State,Zip:	NOT REQUIRED, ME 99999
Owner/Operator Telephone:	415-555-1212
Owner/Operator Telephone Ext:	Not reported
Owner/Operator Fax:	Not reported
Owner/Operator Email:	Not reported

Historic Generators:

Receive Date:	19960901
Handler Name: POETSCH & PETERSON#	
Federal Waste Generator Description:	Small Quantity Generator
State District Owner:	Ca
Large Quantity Handler of Universal Waste:	No
Recognized Trader Importer:	No
Recognized Trader Exporter:	No
Spent Lead Acid Battery Importer:	No
Spent Lead Acid Battery Exporter:	No
Current Record:	Yes
Non Storage Recycler Activity:	Not reported
Electronic Manifest Broker:	Not reported

List of NAICS Codes and Descriptions:

NAICS Code:	31611
NAICS Description:	LEATHER AND HIDE TANNING AND FINISHING

Has the Facility Received Notices of Violations:

Found Violation:	No
Agency Which Determined Violation:	Not reported
Violation Short Description:	Not reported
Date Violation was Determined:	Not reported
Actual Return to Compliance Date:	Not reported
Return to Compliance Qualifier:	Not reported
Violation Responsible Agency:	Not reported
Scheduled Compliance Date:	Not reported
Enforcement Identifier:	Not reported
Date of Enforcement Action:	Not reported
Enforcement Responsible Agency:	Not reported

POETSCH & PETERSON# (Continued) **1000420902**

Enforcement Docket Number:	Not reported
Enforcement Attorney:	Not reported
Corrective Action Component:	Not reported
Appeal Initiated Date:	Not reported
Appeal Resolution Date:	Not reported
Disposition Status Date:	Not reported
Disposition Status:	Not reported
Disposition Status Description:	Not reported
Consent/Final Order Sequence Number:	Not reported
Consent/Final Order Respondent Name:	Not reported
Consent/Final Order Lead Agency:	Not reported
Enforcement Type:	Not reported
Enforcement Responsible Person:	Not reported
Enforcement Responsible Sub-Organization:	Not reported
SEP Sequence Number:	Not reported
SEP Expenditure Amount:	Not reported
SEP Scheduled Completion Date:	Not reported
SEP Actual Date:	Not reported
SEP Defaulted Date:	Not reported
SEP Type:	Not reported
SEP Type Description:	Not reported
Proposed Amount:	Not reported
Final Monetary Amount:	Not reported
Paid Amount:	Not reported
Final Count:	Not reported
Final Amount:	Not reported

Evaluation Action Summary:

Evaluation Date:	19851108
Evaluation Responsible Agency:	State
Found Violation:	No
Evaluation Type Description:	FOCUSED COMPLIANCE INSPECTION
Evaluation Responsible Person Identifier:	R9
Evaluation Responsible Sub-Organization:	Not reported
Actual Return to Compliance Date:	Not reported
Scheduled Compliance Date:	Not reported
Date of Request:	Not reported
Date Response Received:	Not reported
Request Agency:	Not reported
Former Citation:	Not reported

HIST UST:

Name:	POETSCH AND PETERSON
Address:	325 SO MAPLE AVE
City,State,Zip:	SOUTH SAN FRANCISCO, CA 94080
File Number:	0002c187

URL:

Region:	STATE
Facility ID:	00000006131
Facility Type:	Other
Other Type:	TANNERY
Contact Name:	WILLIAM A. WAGNER
Telephone:	4157611995
Owner Name:	POETSCH & PETERSON

POETSCH & PETERSON# (Continued) **1000420902**

Owner Address: 325 SO. MAPLE AVE.
Owner City,St,Zip: SOUTH SAN FRANCISCO, CA 94080
Total Tanks: 0001

Tank Num: 001
Container Num: 1
Year Installed: 1959
Tank Capacity: 00300000
Tank Used for: WASTE
Type of Fuel: Not reported
Container Construction Thickness: Not reported
Leak Detection: Groundwater Monitoring Well

Click here for Geo Tracker PDF:

FINDS:
Registry ID: 110002634873

Click Here for FRS Facility Detail Report:

Environmental Interest/Information System:
The Resource Conservation and Recovery Act Information System (RCRAInfo) is EPA's comprehensive information system in support of the Resource Conservation and Recovery Act (RCRA) of 1976 and the Hazardous and Solid Waste Amendments (HSWA) of 1984. It tracks many types of information about generators, transporters, treaters, storers, and disposers of hazardous waste.

Click this hyperlink while viewing on your computer to access additional FINDS: detail in the EDR Site Report.

ECHO:
Envid: 1000420902
Registry ID: 110002634873

DFR URL:
Name: POETSCH & PETERSON#
Address: 325 S MAPLE AVE
City,State,Zip: SOUTH SAN FRANCISCO, CA 94080

O215 **POETSCH AND PETERSON TANNERS** **ENVIROSTOR** **S106798271**
North **325 SOUTH MAPLE AVENUE** **N/A**
< 1/8 **S SAN FRANCISCO, CA 94080**
0.109 mi.
573 ft. **Site 10 of 13 in cluster O**

Relative:
Lower

Actual:
28 ft.

ENVIROSTOR:
Name: POETSCH AND PETERSON TANNERS
Address: 325 SOUTH MAPLE AVENUE
City,State,Zip: S SAN FRANCISCO, CA 94080
Facility ID: 41310004
Status: Refer: RWQCB
Status Date: 06/08/1994
Site Code: Not reported
Site Type: Historical
Site Type Detailed: * Historical
Acres: Not reported
NPL: NO

POETSCH AND PETERSON TANNERS (Continued) **S106798271**

Regulatory Agencies:	NONE SPECIFIED
Lead Agency:	NONE SPECIFIED
Program Manager:	Not reported
Supervisor:	Referred - Not Assigned
Division Branch:	Cleanup Berkeley
Assembly:	21
Senate:	13
Special Program:	Not reported
Restricted Use:	NO
Site Mgmt Req:	NONE SPECIFIED
Funding:	Not reported
Latitude:	37.64202
Longitude:	-122.4170
APN:	014232030
Past Use:	NONE SPECIFIED
Potential COC:	* Metals - Sludge
Confirmed COC:	NONE SPECIFIED
Potential Description:	NONE SPECIFIED
Alias Name:	014232030
Alias Type:	APN
Alias Name:	41310004
Alias Type:	Envirostor ID Number

Completed Info:

Completed Area Name:	PROJECT WIDE
Completed Sub Area Name:	Not reported
Completed Document Type:	* Discovery
Completed Date:	08/01/1980
Comments:	FACILITY IDENTIFIED ACTIVE SITE I.D.'D IND. OF DRIVE BY
Future Area Name:	Not reported
Future Sub Area Name:	Not reported
Future Document Type:	Not reported
Future Due Date:	Not reported
Schedule Area Name:	Not reported
Schedule Sub Area Name:	Not reported
Schedule Document Type:	Not reported
Schedule Due Date:	Not reported
Schedule Revised Date:	Not reported

Q216 **TRIPLE 'R' AUTO BODY,INC** **San Mateo Co. BI** **S103620410**
ESE **1013 MONTGOMERY AVE** **EMI** **N/A**
< 1/8 **SAN BRUNO, CA 94066**
0.116 mi.
611 ft. **Site 1 of 11 in cluster Q**

Relative: **Lower**
Actual: **28 ft.**

San Mateo Co. BI:

Name:	TRIPLE R AUTO BODY
Address:	1013 MONTGOMERY
City,State,Zip:	SAN BRUNO, CA 94066
Region:	SAN MATEO
Facility ID:	FA0005193
Prog Element Code:	GENERATES and RECYCLES WASTE OIL/SOLVENT
Record Id:	PR0024448
Description:	GENERATES & RECYCLES WASTE OIL/SOLVENT
Facility Status:	Inactive, non-billable
Program Category:	HAZARDOUS WASTE PROGRAM

TRIPLE 'R' AUTO BODY,INC (Continued) **S103620410**

Name: TRIPLE R AUTO BODY
Address: 1013 MONTGOMERY
City,State,Zip: SAN BRUNO, CA 94066
Region: SAN MATEO
Facility ID: FA0005193
Prog Element Code: STORES HAZ MAT <219GAL,1,999LB, 879FT3
Record Id: PR0024449
Description: STORES HAZ MAT <219GAL,1,999LB, 879CF
Facility Status: Inactive, non-billable
Program Category: BUSINESS PLAN PROGRAM

Name: MOBILL RESTORATION
Address: 1013 MONTGOMERY
City,State,Zip: SAN BRUNO, CA 94066
Region: SAN MATEO
Facility ID: FA0046244
Prog Element Code: STORMWATER ANNUAL INSPECTION FEE
Record Id: PR0062598
Description: STORMWATER ANNUAL FEE - INSP FREQ EVERY 2 YRS
Facility Status: Inactive, non-billable
Program Category: STORMWATER

Name: MOBILL RESTORATION
Address: 1013 MONTGOMERY
City,State,Zip: SAN BRUNO, CA 94066
Region: SAN MATEO
Facility ID: FA0046244
Prog Element Code: STORES MV FUELS OR WASTE ONLY
Record Id: PR0062596
Description: STORES MV FUELS OR WASTE ONLY
Facility Status: Active, billable
Program Category: BUSINESS PLAN PROGRAM

Name: MOBILL RESTORATION
Address: 1013 MONTGOMERY
City,State,Zip: SAN BRUNO, CA 94066
Region: SAN MATEO
Facility ID: FA0046244
Prog Element Code: GENERATES and RECYCLES WASTE OIL/SOLVENT
Record Id: PR0062597
Description: GENERATES & RECYCLES WASTE OIL/SOLVENT
Facility Status: Active, billable
Program Category: HAZARDOUS WASTE PROGRAM

Name: SOUTH CITY AUTO BODY & REPAIR
Address: 1013 MONTGOMERY
City,State,Zip: SAN BRUNO, CA 94066
Region: SAN MATEO
Facility ID: FA0026165
Prog Element Code: STORES MV FUELS OR WASTE ONLY
Record Id: PR0037743
Description: STORES MV FUELS OR WASTE ONLY
Facility Status: Inactive, non-billable
Program Category: BUSINESS PLAN PROGRAM

Name: SOUTH CITY AUTO BODY & REPAIR
Address: 1013 MONTGOMERY

TRIPLE 'R' AUTO BODY,INC (Continued) **S103620410**

City,State,Zip: SAN BRUNO, CA 94066
Region: SAN MATEO
Facility ID: FA0026165
Prog Element Code: GENERATES and RECYCLES WASTE OIL/SOLVENT
Record Id: PR0037744
Description: GENERATES & RECYCLES WASTE OIL/SOLVENT
Facility Status: Inactive, non-billable
Program Category: HAZARDOUS WASTE PROGRAM

Name: SOUTH CITY AUTO BODY & REPAIR
Address: 1013 MONTGOMERY
City,State,Zip: SAN BRUNO, CA 94066
Region: SAN MATEO
Facility ID: FA0026165
Prog Element Code: STORMWATER ANNUAL INSPECTION FEE
Record Id: PR0043499
Description: STORMWATER ANNUAL FEE - INSP FREQ EVERY 2 YRS
Facility Status: Inactive, non-billable
Program Category: STORMWATER

Name: RS AUTO CENTER
Address: 1013 MONTGOMERY
City,State,Zip: SAN BRUNO, CA 94066
Region: SAN MATEO
Facility ID: FA0028447
Prog Element Code: GENERATES and RECYCLES WASTE OIL/SOLVENT
Record Id: PR0047274
Description: GENERATES & RECYCLES WASTE OIL/SOLVENT
Facility Status: Inactive, non-billable
Program Category: HAZARDOUS WASTE PROGRAM

Name: RS AUTO CENTER
Address: 1013 MONTGOMERY
City,State,Zip: SAN BRUNO, CA 94066
Region: SAN MATEO
Facility ID: FA0028447
Prog Element Code: STORMWATER ANNUAL INSPECTION FEE
Record Id: PR0047275
Description: STORMWATER ANNUAL FEE - INSP FREQ EVERY 2 YRS
Facility Status: Inactive, non-billable
Program Category: STORMWATER

Name: RS AUTO CENTER
Address: 1013 MONTGOMERY
City,State,Zip: SAN BRUNO, CA 94066
Region: SAN MATEO
Facility ID: FA0028447
Prog Element Code: STORES HAZ MAT <219GAL,1,999LB, 879FT3
Record Id: PR0047273
Description: STORES HAZ MAT <219GAL,1,999LB, 879CF
Facility Status: Inactive, non-billable
Program Category: BUSINESS PLAN PROGRAM

EMI:
Name: TRIPLE 'R' AUTO BODY,INC
Address: 1013 MONTGOMERY AVE
City,State,Zip: SAN BRUNO, CA 940660000

TRIPLE 'R' AUTO BODY,INC (Continued) **S103620410**

Year:	1996
County Code:	41
Air Basin:	SF
Facility ID:	10243
Air District Name:	BA
SIC Code:	7532
Air District Name:	BAY AREA AQMD
Community Health Air Pollution Info System:	Not reported
Consolidated Emission Reporting Rule:	Not reported
Total Organic Hydrocarbon Gases Tons/Yr:	0
Reactive Organic Gases Tons/Yr:	0
Carbon Monoxide Emissions Tons/Yr:	0
NOX - Oxides of Nitrogen Tons/Yr:	0
SOX - Oxides of Sulphur Tons/Yr:	0
Particulate Matter Tons/Yr:	0
Part. Matter 10 Micrometers and Smllr Tons/Yr:	0

Name:	TRIPLE 'R' AUTO BODY,INC
Address:	1013 MONTGOMERY AVE
City,State,Zip:	SAN BRUNO, CA 940660000
Year:	1997
County Code:	41
Air Basin:	SF
Facility ID:	10243
Air District Name:	BA
SIC Code:	7532
Air District Name:	BAY AREA AQMD
Community Health Air Pollution Info System:	Not reported
Consolidated Emission Reporting Rule:	Not reported
Total Organic Hydrocarbon Gases Tons/Yr:	0
Reactive Organic Gases Tons/Yr:	0
Carbon Monoxide Emissions Tons/Yr:	0
NOX - Oxides of Nitrogen Tons/Yr:	0
SOX - Oxides of Sulphur Tons/Yr:	0
Particulate Matter Tons/Yr:	0
Part. Matter 10 Micrometers and Smllr Tons/Yr:	0

Name:	TRIPLE 'R' AUTO BODY,INC
Address:	1013 MONTGOMERY AVE
City,State,Zip:	SAN BRUNO, CA 940660000
Year:	1998
County Code:	41
Air Basin:	SF
Facility ID:	10243
Air District Name:	BA
SIC Code:	7532
Air District Name:	BAY AREA AQMD
Community Health Air Pollution Info System:	Not reported
Consolidated Emission Reporting Rule:	Not reported
Total Organic Hydrocarbon Gases Tons/Yr:	0
Reactive Organic Gases Tons/Yr:	0
Carbon Monoxide Emissions Tons/Yr:	0
NOX - Oxides of Nitrogen Tons/Yr:	0
SOX - Oxides of Sulphur Tons/Yr:	0
Particulate Matter Tons/Yr:	0
Part. Matter 10 Micrometers and Smllr Tons/Yr:	0

TRIPLE 'R' AUTO BODY,INC (Continued) **S103620410**

Name:	TRIPLE R AUTO BODY,INC
Address:	1013 MONTGOMERY AVE
City,State,Zip:	SAN BRUNO, CA 940660000
Year:	1999
County Code:	41
Air Basin:	SF
Facility ID:	10243
Air District Name:	BA
SIC Code:	7532
Air District Name:	BAY AREA AQMD
Community Health Air Pollution Info System:	Not reported
Consolidated Emission Reporting Rule:	Not reported
Total Organic Hydrocarbon Gases Tons/Yr:	0
Reactive Organic Gases Tons/Yr:	0
Carbon Monoxide Emissions Tons/Yr:	0
NOX - Oxides of Nitrogen Tons/Yr:	0
SOX - Oxides of Sulphur Tons/Yr:	0
Particulate Matter Tons/Yr:	0
Part. Matter 10 Micrometers and Smllr Tons/Yr:	0

Name:	TRIPLE R AUTO BODY,INC
Address:	1013 MONTGOMERY AVE
City,State,Zip:	SAN BRUNO, CA 940660000
Year:	2000
County Code:	41
Air Basin:	SF
Facility ID:	10243
Air District Name:	BA
SIC Code:	7532
Air District Name:	BAY AREA AQMD
Community Health Air Pollution Info System:	Not reported
Consolidated Emission Reporting Rule:	Not reported
Total Organic Hydrocarbon Gases Tons/Yr:	0
Reactive Organic Gases Tons/Yr:	0
Carbon Monoxide Emissions Tons/Yr:	0
NOX - Oxides of Nitrogen Tons/Yr:	0
SOX - Oxides of Sulphur Tons/Yr:	0
Particulate Matter Tons/Yr:	0
Part. Matter 10 Micrometers and Smllr Tons/Yr:	0

Q217 **MCCULLOCH MACHINE SHOP** **RCRA-SQG 1000425523**
ESE **1013 MONTGOMERY STREET** **FINDS CAD982472037**
< 1/8 **SAN BRUNO, CA 94066** **ECHO**
0.116 mi.
611 ft. **Site 2 of 11 in cluster Q**

Relative: **Lower**
Actual: **28 ft.**

RCRA Listings:

Date Form Received by Agency:	19880523
Handler Name:	Mcculloch Machine Shop
Handler Address:	Montgomery St
Handler City,State,Zip:	SAN BRUNO, CA 94066
EPA ID:	CAD982472037
Contact Name:	ENVIRONMENTAL MANAGER
Contact Address:	1013 MONTGOMERY ST
Contact City,State,Zip:	SAN BRUNO, CA 94066
Contact Telephone:	415-583-9100
Contact Fax:	Not reported
Contact Email:	Not reported

MCCULLOCH MACHINE SHOP (Continued) **1000425523**

Contact Title:	Not reported
EPA Region:	09
Land Type:	Not reported
Federal Waste Generator Description:	Small Quantity Generator
Non-Notifier:	Not reported
Biennial Report Cycle:	Not reported
Accessibility:	Not reported
Active Site Indicator:	Handler Activities
State District Owner:	Ca
State District:	2
Mailing Address:	MONTGOMERY ST
Mailing City,State,Zip:	SAN BRUNO, CA 94066
Owner Name:	Peter Nave
Owner Type:	Private
Operator Name:	Not Required
Operator Type:	Private
Short-Term Generator Activity:	No
Importer Activity:	No
Mixed Waste Generator:	No
Transporter Activity:	No
Transfer Facility Activity:	No
Recycler Activity with Storage:	No
Small Quantity On-Site Burner Exemption:	No
Smelting Melting and Refining Furnace Exemption:	No
Underground Injection Control:	No
Off-Site Waste Receipt:	No
Universal Waste Indicator:	No
Universal Waste Destination Facility:	No
Federal Universal Waste:	No
Active Site State-Reg Handler:	---
Federal Facility Indicator:	Not reported
Hazardous Secondary Material Indicator:	N
Sub-Part K Indicator:	Not reported
2018 GPRA Permit Baseline:	Not on the Baseline
2018 GPRA Renewals Baseline:	Not on the Baseline
202 GPRA Corrective Action Baseline:	No
Subject to Corrective Action Universe:	No
Non-TSDFs Where RCRA CA has Been Imposed Universe:	No
Corrective Action Priority Ranking:	No NCAPS ranking
Environmental Control Indicator:	No
Institutional Control Indicator:	No
Human Exposure Controls Indicator:	N/A
Groundwater Controls Indicator:	N/A
Significant Non-Complier Universe:	No
Unaddressed Significant Non-Complier Universe:	No
Addressed Significant Non-Complier Universe:	No
Significant Non-Complier With a Compliance Schedule Universe:	No
Financial Assurance Required:	Not reported
Handler Date of Last Change:	20000915
Recognized Trader-Importer:	No
Recognized Trader-Exporter:	No
Importer of Spent Lead Acid Batteries:	No
Exporter of Spent Lead Acid Batteries:	No
Recycler Activity Without Storage:	No
Manifest Broker:	No
Sub-Part P Indicator:	No

MCCULLOCH MACHINE SHOP (Continued) **1000425523**

Handler - Owner Operator:
Owner/Operator Indicator: Operator
Owner/Operator Name: NOT REQUIRED
Legal Status: Private
Date Became Current: Not reported
Date Ended Current: Not reported
Owner/Operator Address: NOT REQUIRED
Owner/Operator City,State,Zip: NOT REQUIRED, ME 99999
Owner/Operator Telephone: 415-555-1212
Owner/Operator Telephone Ext: Not reported
Owner/Operator Fax: Not reported
Owner/Operator Email: Not reported

Owner/Operator Indicator: Owner
Owner/Operator Name: PETER NAVE
Legal Status: Private
Date Became Current: Not reported
Date Ended Current: Not reported
Owner/Operator Address: NOT REQUIRED
Owner/Operator City,State,Zip: NOT REQUIRED, ME 99999
Owner/Operator Telephone: 415-555-1212
Owner/Operator Telephone Ext: Not reported
Owner/Operator Fax: Not reported
Owner/Operator Email: Not reported

Historic Generators:
Receive Date: 19880523
Handler Name: MCCULLOCH MACHINE SHOP
Federal Waste Generator Description: Small Quantity Generator
State District Owner: Ca
Large Quantity Handler of Universal Waste: No
Recognized Trader Importer: No
Recognized Trader Exporter: No
Spent Lead Acid Battery Importer: No
Spent Lead Acid Battery Exporter: No
Current Record: Yes
Non Storage Recycler Activity: Not reported
Electronic Manifest Broker: Not reported

List of NAICS Codes and Descriptions:
NAICS Codes: No NAICS Codes Found

Facility Has Received Notices of Violations:
Violations: No Violations Found

Evaluation Action Summary:
Evaluations: No Evaluations Found

FINDS:
Registry ID: 110009545867

Click Here for FRS Facility Detail Report:

MCCULLOCH MACHINE SHOP (Continued) **1000425523**

Environmental Interest/Information System:
THE EMISSION INVENTORY SYSTEM (EIS) MAINTAINS AN INVENTORY OF LARGE STATIONARY SOURCES AND VOLUNTARILY-REPORTED SMALLER SOURCES OF AIR POINT POLLUTANT EMITTERS. IT CONTAINS INFORMATION ABOUT FACILITY SITES AND THEIR PHYSICAL LOCATION, EMISSIONS UNITS, EMISSIONS PROCESSES, RELEASE POINTS, CONTROL APPROACHES, AND REGULATIONS. FACILITY INVENTORY DATA ARE KEPT SEPARATE FROM THE EMISSIONS DATA AND HAVE STABLE IDENTIFIERS TO IMPROVE CONTINUITY FROM YEAR TO YEAR AND TO HELP IDENTIFY DUPLICATE OR MISSING FACILITIES
The Resource Conservation and Recovery Act Information System (RCRAInfo) is EPA's comprehensive information system in support of the Resource Conservation and Recovery Act (RCRA) of 1976 and the Hazardous and Solid Waste Amendments (HSWA) of 1984. It tracks many types of information about generators, transporters, treaters, storers, and disposers of hazardous waste.

Click this hyperlink while viewing on your computer to access additional FINDS: detail in the EDR Site Report.

ECHO:
Envid: 1000425523
Registry ID: 110009545867

DFR URL:
Name: MCCULLOCH MACHINE SHOP
Address: 1013 MONTGOMERY STREET
City,State,Zip: SAN BRUNO, CA 94066

Q218 **MOBILL RESTORATION** **CERS HAZ WASTE** **S121743534**
ESE **1013 MONTGOMERY AVE** **CERS** **N/A**
< 1/8 **SAN BRUNO, CA 94066**
0.116 mi.
611 ft. **Site 3 of 11 in cluster Q**

Relative:
Lower

Actual:
28 ft.

CERS HAZ WASTE:
Name: MOBILL RESTORATION
Address: 1013 MONTGOMERY AVE
City,State,Zip: SAN BRUNO, CA 94066
Site ID: 135824
CERS ID: 10068889
CERS Description: Hazardous Waste Generator

CERS:
Name: MOBILL RESTORATION
Address: 1013 MONTGOMERY AVE
City,State,Zip: SAN BRUNO, CA 94066
Site ID: 135824
CERS ID: 10068889
CERS Description: Chemical Storage Facilities

Violations:
Site ID: 135824
Site Name: MOBILL RESTORATION
Violation Date: 10-22-2019
Citation: 22 CCR 12 66262.34(f) - California Code of Regulations, Title 22, Chapter 12, Section(s) 66262.34(f)
Violation Description: Failure to properly label hazardous waste accumulation containers and portable tanks with the following requirements: "Hazardous Waste",

MOBILL RESTORATION (Continued) **S121743534**

	name and address of the generator, physical and chemical characteristics of the Hazardous Waste, and starting accumulation date.
Violation Notes:	Returned to compliance on 10/22/2019. OBSERVATION: Illegible labels were affixed to the partially full black 55 gallon drum and partially full 30 gallon poly drum of used oil. During the inspection, the provided labels were completed and affixed to the drums. CORRECTIVE ACTION: Continue to ensure that all containers of hazardous waste are properly labeled.
Violation Division:	San Mateo County Environmental Health
Violation Program:	HW
Violation Source:	CERS,
Site ID:	135824
Site Name:	MOBILL RESTORATION
Violation Date:	10-22-2019
Citation:	HSC 6.95 25505(a)(4) - California Health and Safety Code, Chapter 6.95, Section(s) 25505(a)(4)
Violation Description:	Failure to provide initial and annual training to all employees in safety procedures in the event of a release or threatened release of a hazardous material or failure to document and maintain training records for a minimum of three years.
Violation Notes:	Returned to compliance on 12/24/2019. OBSERVATION: During the inspection, the business did not provide records of employee training for review. CORRECTIVE ACTION: Provide all employees with required training that includes: safe handling hazardous materials, emergency response procedures, and proper use of response equipment. Maintain records of training available for 3 years. Within 30 days, submit a copy of the current employee HMBP training record.
Violation Division:	San Mateo County Environmental Health
Violation Program:	HMRRP
Violation Source:	CERS,
Site ID:	135824
Site Name:	MOBILL RESTORATION
Violation Date:	09-30-2015
Citation:	22 CCR 12 66262.34(f) - California Code of Regulations, Title 22, Chapter 12, Section(s) 66262.34(f)
Violation Description:	Failure to properly label hazardous waste accumulation containers with the following requirements: "Hazardous Waste", name and address of the generator, physical and chemical characteristics of the Hazardous Waste, and starting accumulation date.
Violation Notes:	Returned to compliance on 11/09/2015. Incomplete label. Maintain completely filled in labels. Send photo to inspector after next pickup (10 days).
Violation Division:	San Mateo County Environmental Health
Violation Program:	HW
Violation Source:	CERS,
Site ID:	135824
Site Name:	MOBILL RESTORATION
Violation Date:	10-11-2017
Citation:	22 CCR 12 66262.12 - California Code of Regulations, Title 22, Chapter 12, Section(s) 66262.12
Violation Description:	Failure to obtain an Identification Number prior to treating, storing, disposing of, transporting or offering for transportation any hazardous waste.

MOBILL RESTORATION (Continued) **S121743534**

Violation Notes:	Returned to compliance on 08/01/2018. OBSERVATION: This facility s EPA ID number is inactive. CORRECTIVE ACTION: Immediately contact DTSC and reactivate your EPA ID number and submit evidence to the SMC CUPA within 30 days.
Violation Division:	San Mateo County Environmental Health
Violation Program:	HW
Violation Source:	CERS,
Site ID:	135824
Site Name:	MOBILL RESTORATION
Violation Date:	09-30-2015
Citation:	22 CCR 12 66262.12 - California Code of Regulations, Title 22, Chapter 12, Section(s) 66262.12
Violation Description:	Failure to obtain and/or maintain an Active EPA ID.
Violation Notes:	Returned to compliance on 10/21/2015. EPA ID # inactive (CAL000352137). Reactivate within 10 days.
Violation Division:	San Mateo County Environmental Health
Violation Program:	HW
Violation Source:	CERS,
Site ID:	135824
Site Name:	MOBILL RESTORATION
Violation Date:	10-22-2019
Citation:	HSC 6.95 25508(a)(1) - California Health and Safety Code, Chapter 6.95, Section(s) 25508(a)(1)
Violation Description:	Failure to annually review and electronically certify that the business plan is complete and accurate on or before the annual due date.
Violation Notes:	Returned to compliance on 10/22/2019. OBSERVATION: The facility HMBP was submitted on 7/18/2019, 6/21/2018, 12/13/2017, 11/08/2017, 10/27/2017, 05/06/2017, 5/19/2016, 04/23/2016, and 04/20/2015. The 7-18-19 HMBP was not submitted before the annual due date (within 12 months of the previous submittal on 6-21-18). CORRECTIVE ACTION: Continue an ongoing basis to electronically submit and certify the business plan annually on or before the annual due date (within 12 months of the previous submittal).
Violation Division:	San Mateo County Environmental Health
Violation Program:	HMRRP
Violation Source:	CERS,
Site ID:	135824
Site Name:	MOBILL RESTORATION
Violation Date:	11-04-2021
Citation:	22 CCR 12 66262.12 - California Code of Regulations, Title 22, Chapter 12, Section(s) 66262.12
Violation Description:	Failure to obtain an Identification Number prior to treating, storing, disposing of, transporting or offering for transportation any hazardous waste.
Violation Notes:	Returned to compliance on 10/13/2022. OBSERVATION: EPA ID number expired on 6/30/20. Business owner filled out his EVQ questionnaire during the inspection. If your ID number is not reactivated by this within 2 weeks, please contact the State DTSC to reactivate your number.
Violation Division:	San Mateo County Environmental Health
Violation Program:	HW
Violation Source:	CERS,

MOBILL RESTORATION (Continued) **S121743534**

Site ID:	135824
Site Name:	MOBILL RESTORATION
Violation Date:	10-11-2017
Citation:	HSC 6.95 25505.1 - California Health and Safety Code, Chapter 6.95, Section(s) 25505.1
Violation Description:	Failure to notify property owner in writing that the business is subject to the business plan program and has complied with its provisions.
Violation Notes:	Returned to compliance on 06/19/2018. OBSERVATION: The business operator could not demonstrate that the property owner has been notified in writing that this business is subject to the business plan program and has complied with its provisions. CORRECTIVE ACTION: Provide verification to the SMC CUPA that the property owner has been properly notified.
Violation Division:	San Mateo County Environmental Health
Violation Program:	HMRRP
Violation Source:	CERS,

Site ID:	135824
Site Name:	MOBILL RESTORATION
Violation Date:	10-11-2017
Citation:	40 CFR 1 265.31 - U.S. Code of Federal Regulations, Title 40, Chapter 1, Section(s) 265.31
Violation Description:	Failure to maintain and operate the facility to minimize the possibility of a fire, explosion, or any unplanned sudden or non-sudden release of hazardous waste or hazardous waste constituents to air, soil, or surface water which could threaten human health or the environment.
Violation Notes:	Returned to compliance on 06/19/2018. OBSERVATION: Oil has leaked from a vehicle part onto the shop floor near the gas cylinders. A broken fluorescent lamp was found on the shop floor near the gas cylinders. CORRECTIVE ACTION: Immediately clean up the spilled vehicle fluid and broken fluorescent lamp and properly dispose of any waste generated from the clean up.
Violation Division:	San Mateo County Environmental Health
Violation Program:	HW
Violation Source:	CERS,

Site ID:	135824
Site Name:	MOBILL RESTORATION
Violation Date:	11-04-2021
Citation:	HSC 6.95 25508.2 - California Health and Safety Code, Chapter 6.95, Section(s) 25508.2
Violation Description:	Failure to annually review and electronically certify that the business plan is complete and accurate on or before the annual due date.
Violation Notes:	Returned to compliance on 11/04/2021. OBSERVATION: The hazardous material business plan was last updated on 10/23/20. This was updated during the inspection. Ensure that the hmbp is updated annually.
Violation Division:	San Mateo County Environmental Health
Violation Program:	HMRRP
Violation Source:	CERS,

Site ID:	135824
Site Name:	MOBILL RESTORATION
Violation Date:	09-30-2015
Citation:	40 CFR 1 265.173 - U.S. Code of Federal Regulations, Title 40, Chapter

MOBILL RESTORATION (Continued) **S121743534**

1, Section(s) 265.173
Violation Description: Failure to properly close hazardous waste containers when not in active use.
Violation Notes: Returned to compliance on 01/08/2016. Keep all hazardous waste containers closed if not adding waste. Send photos to inspector.
Violation Division: San Mateo County Environmental Health
Violation Program: HW
Violation Source: CERS,

Site ID: 135824
Site Name: MOBILL RESTORATION
Violation Date: 09-30-2015
Citation: 40 CFR 1 265.174 - U.S. Code of Federal Regulations, Title 40, Chapter 1, Section(s) 265.174
Violation Description: Failure to inspect hazardous waste storage areas at least weekly.
Violation Notes: Returned to compliance on 10/15/2015. Inspect hazardous waste storage area weekly for complete label, closed condition, no leaks, no liquids in secondary. Send completed inspection form to inspector.
Violation Division: San Mateo County Environmental Health
Violation Program: HW
Violation Source: CERS,

Site ID: 135824
Site Name: MOBILL RESTORATION
Violation Date: 10-22-2019
Citation: 40 CFR 1 265.31 - U.S. Code of Federal Regulations, Title 40, Chapter 1, Section(s) 265.31
Violation Description: Failure to maintain and operate the facility to minimize the possibility of a fire, explosion, or any unplanned sudden or non-sudden release of hazardous waste or hazardous waste constituents to air, soil, or surface water which could threaten human health or the environment.
Violation Notes: Returned to compliance on 12/24/2019. OBSERVATION: Dark oil stains and oily debris observed on the shop floor next to the Blue insta-clean parts washer. CORRECTIVE ACTION: Within 30 days, submit documentation to the SMC CUPA confirming that darks oil stains and oily debris have been properly removed and managed.
Violation Division: San Mateo County Environmental Health
Violation Program: HW
Violation Source: CERS,

Site ID: 135824
Site Name: MOBILL RESTORATION
Violation Date: 10-11-2017
Citation: 22 CCR 12 66262.34(f) - California Code of Regulations, Title 22, Chapter 12, Section(s) 66262.34(f)
Violation Description: Failure to properly label hazardous waste accumulation containers and portable tanks with the following requirements: "Hazardous Waste", name and address of the generator, physical and chemical characteristics of the Hazardous Waste, and starting accumulation date.
Violation Notes: Returned to compliance on 06/19/2018. OBSERVATION: An open and partially full red oil caddie was only labeled as used oil. An open partially full, white, and unlabeled poly container of oily liquid was observed behind the shop outside at the parts storage area. The partially full 55 gallon used oil drum in the shop lacked the accumulation start date. CORRECTIVE ACTION: Immediately label these

MOBILL RESTORATION (Continued) **S121743534**

containers and ensure that all hazardous waste containers are marked with all the required information.
Violation Division: San Mateo County Environmental Health
Violation Program: HW
Violation Source: CERS,

Site ID: 135824
Site Name: MOBILL RESTORATION
Violation Date: 10-22-2019
Citation: HSC 6.5 25250.19(c) - California Health and Safety Code, Chapter 6.5, Section(s) 25250.19(c)
Violation Description: "Failure to record in an operating log and retain for three years the following information for each shipment of recycled or exempted oil: 1) The name and address of the used oil recycling facility or generator claiming the oil meets the requirements of HSC 6.5 25250.1. 2) The name and address of the facility receiving the shipment. 3) The quantity of oil delivered. 4) The date of shipment or delivery. 5) A cross-reference to the records and documentation required under HSC 6.5 25250.1."
Violation Notes: Returned to compliance on 12/24/2019. OBSERVATION: Disposal records from 2018 and 2019 were not provided for review. CORRECTIVE ACTION: Within 30 days, submit copies of the 2018 and 2019 used oil disposal records to the SMC CUPA.
Violation Division: San Mateo County Environmental Health
Violation Program: HW
Violation Source: CERS,

Site ID: 135824
Site Name: MOBILL RESTORATION
Violation Date: 09-30-2015
Citation: 40 CFR 1 265.171 - U.S. Code of Federal Regulations, Title 40, Chapter 1, Section(s) 265.171
Violation Description: Failure to accumulate hazardous waste in a container that is in good condition.
Violation Notes: Returned to compliance on 10/15/2015. Many containers with waste oil on the floor near the waste oil drum, which is overfull. Either get another drum or ensure 6-month pickup. Have secondary containment under drum pumped out and maintain free of liquid and solid debris.
Violation Division: San Mateo County Environmental Health
Violation Program: HW
Violation Source: CERS,

Site ID: 135824
Site Name: MOBILL RESTORATION
Violation Date: 10-11-2017
Citation: HSC 6.95 25505(a)(4) - California Health and Safety Code, Chapter 6.95, Section(s) 25505(a)(4)
Violation Description: Failure to provide initial and annual training to all employees in safety procedures in the event of a release or threatened release of a hazardous material or failure to document and maintain training records for a minimum of three years.
Violation Notes: Returned to compliance on 06/19/2018. OBSERVATION: Annual training documentation for all applicable employees was not available. CORRECTIVE ACTION: Submit documentation to the SMC CUPA demonstrating that employees have received training on safe handling of hazardous materials and the Emergency Response Plan.
Violation Division: San Mateo County Environmental Health

MOBILL RESTORATION (Continued) **S121743534**

Violation Program:	HMRRP
Violation Source:	CERS,
Site ID:	135824
Site Name:	MOBILL RESTORATION
Violation Date:	09-30-2015
Citation:	22 CCR 12 66262.34(d) - California Code of Regulations, Title 22, Chapter 12, Section(s) 66262.34(d)
Violation Description:	Failure to dispose of hazardous waste within 180 days (or 270 if waste is transported over 200 miles) for the generator who generates less than 1000 kilogram per month, but more than 100 kilograms per month.
Violation Notes:	Returned to compliance on 10/15/2015. Exceeded disposal threshold of 6 months. Devise way of ensuring 6 month disposal of waste oil.
Violation Division:	San Mateo County Environmental Health
Violation Program:	HW
Violation Source:	CERS,
Site ID:	135824
Site Name:	MOBILL RESTORATION
Violation Date:	09-30-2015
Citation:	40 CFR 1 265.32 - U.S. Code of Federal Regulations, Title 40, Chapter 1, Section(s) 265.32
Violation Description:	Failure of the facility to maintain the following emergency equipment or equivalents: 1) An internal communications or alarm system capable of providing immediate emergency instruction (voice or signal) to facility personnel; 2) A device, such as a telephone (immediately available at the scene of Operations/ Maintenance) or a hand-held two-way radio, capable of summoning emergency assistance from local police departments, fire departments, or State or local emergency response teams; 3) Portable fire extinguishers, fire control equipment (including special extinguishing equipment, such as that using foam, inert gas, or dry chemicals), spill control equipment, and decontamination equipment; and 4) Water at adequate volume and pressure to supply water hose streams, or foam producing equipment, or automatic sprinklers, or water spray systems.
Violation Notes:	Returned to compliance on 10/15/2015. Fire extinguishers dated May 2015. Have them serviced within 10 days.
Violation Division:	San Mateo County Environmental Health
Violation Program:	HW
Violation Source:	CERS,
Site ID:	135824
Site Name:	MOBILL RESTORATION
Violation Date:	10-11-2017
Citation:	40 CFR 1 265.173 - U.S. Code of Federal Regulations, Title 40, Chapter 1, Section(s) 265.173
Violation Description:	Failure to meet the following container management requirements: (a) A container holding hazardous waste must always be closed during storage, except when it is necessary to add or remove waste. (b) A container holding hazardous waste must not be opened, handled, or stored in a manner which may rupture the container or cause it to leak.
Violation Notes:	Returned to compliance on 10/18/2017. OBSERVATION: An open and partially full red oil caddie and an open partially full white poly container of oily liquid was observed behind the shop outside at the parts storage area. CORRECTIVE ACTION: Immediately close these containers and ensure all hazardous waste containers are closed when

MOBILL RESTORATION (Continued) **S121743534**

	not adding or removing waste.
Violation Division:	San Mateo County Environmental Health
Violation Program:	HW
Violation Source:	CERS,
Site ID:	135824
Site Name:	MOBILL RESTORATION
Violation Date:	10-22-2019
Citation:	HSC 6.5 25250.22 - California Health and Safety Code, Chapter 6.5, Section(s) 25250.22
Violation Description:	Failure to properly manage used oil and/or fuel filters in accordance with the requirements.
Violation Notes:	Returned to compliance on 12/24/2019. OBSERVATION: 2018 and 2019 Bills of lading for used oil filters were not provided for review at the time of inspection. CORRECTIVE ACTION: Obtain copies of all bills of lading for used oil filters from 2018 and 2019. Within 30 days, submit copies to the SMC CUPA. OBSERVATION: The 55 gallon drum of drained used oil filters was not marked with an accumulation start date. During the inspection, the provided label was completed and affixed to the drum. CORRECTIVE ACTION: Continue to ensure that all containers of drained used oil filters are properly labeled.
Violation Division:	San Mateo County Environmental Health
Violation Program:	HW
Violation Source:	CERS,
Site ID:	135824
Site Name:	MOBILL RESTORATION
Violation Date:	10-11-2017
Citation:	HSC 6.95 25508(a)(1) - California Health and Safety Code, Chapter 6.95, Section(s) 25508(a)(1)
Violation Description:	Failure to complete and electronically submit a site map with all required content.
Violation Notes:	Returned to compliance on 11/12/2017. OBSERVATION: The annotated site map submitted to the CUPA does not include the following: Adjacent streets Storm drains, catch basins and sewers Location of nearest fire hydrant, fire pumps, risers, fire department connections and any other emergency response equipment Electrical panel, natural gas and water shut-off Evacuation staging areas CORRECTIVE ACTION: Revise the annotated Site Map to include all required content and submit electronically in the SMC Portal at https://ehesubmit.smchealth.org/
Violation Division:	San Mateo County Environmental Health
Violation Program:	HMRRP
Violation Source:	CERS,
Site ID:	135824
Site Name:	MOBILL RESTORATION
Violation Date:	10-11-2017
Citation:	40 CFR 1 262.34(d)(5)(ii) - U.S. Code of Federal Regulations, Title 40, Chapter 1, Section(s) 262.34(d)(5)(ii)
Violation Description:	Failure to post the following information next to the telephone: (A) The name and telephone number of the emergency coordinator; (B) Location of fire extinguishers and spill control material, and, if present, fire alarm; and (C) The telephone number of the fire department, unless the facility has a direct alarm.
Violation Notes:	Returned to compliance on 06/19/2018. OBSERVATION: Generator failed to post, next to the telephone, Emergency Information (SQG) containing the contact names and numbers of the "Emergency Coordinator".

MOBILL RESTORATION (Continued) **S121743534**

CORRECTIVE ACTION: Owner/Operator shall immediately post, next to the telephone, emergency information that contains the contact names and numbers of the "Emergency Coordinator".
Violation Division: San Mateo County Environmental Health
Violation Program: HW
Violation Source: CERS,

Evaluation:
Eval General Type: Other/Unknown
Eval Date: 04-03-2014
Violations Found: No
Eval Type: Other, not routine, done by local agency
Eval Notes: Not reported
Eval Division: San Mateo County Environmental Health
Eval Program: HMRRP
Eval Source: CERS,

Eval General Type: Other/Unknown
Eval Date: 04-11-2017
Violations Found: No
Eval Type: Other, not routine, done by local agency
Eval Notes: Not reported
Eval Division: San Mateo County Environmental Health
Eval Program: HMRRP
Eval Source: CERS,

Eval General Type: Compliance Evaluation Inspection
Eval Date: 09-30-2015
Violations Found: No
Eval Type: Routine done by local agency
Eval Notes: Not reported
Eval Division: San Mateo County Environmental Health
Eval Program: HMRRP
Eval Source: CERS,

Eval General Type: Compliance Evaluation Inspection
Eval Date: 09-30-2015
Violations Found: Yes
Eval Type: Routine done by local agency
Eval Notes: Not reported
Eval Division: San Mateo County Environmental Health
Eval Program: HW
Eval Source: CERS,

Eval General Type: Compliance Evaluation Inspection
Eval Date: 10-22-2019
Violations Found: Yes
Eval Type: Routine done by local agency
Eval Notes: On site to conduct a routine inspection. The facility had the following pick ups: On 8-8-17, 50 gallons of used oil. On 4-3-17, 55 gallons of used oil. On 10-28-16, 80 gallons of used oil. On 9-20-16, 1 drum of drained used oil filters. On 4-5-16, 70 gallons of used oil.
Eval Division: San Mateo County Environmental Health
Eval Program: HW
Eval Source: CERS,

Eval General Type: Compliance Evaluation Inspection

MOBILL RESTORATION (Continued) **S121743534**

Eval Date: 11-04-2021
Violations Found: Yes
Eval Type: Routine done by local agency
Eval Notes: Facility generates waste oil and filters, 1-2 pickups per year.
Eval Division: San Mateo County Environmental Health
Eval Program: HW
Eval Source: CERS,

Eval General Type: Other/Unknown
Eval Date: 04-28-2015
Violations Found: No
Eval Type: Other, not routine, done by local agency
Eval Notes: Not reported
Eval Division: San Mateo County Environmental Health
Eval Program: HMRRP
Eval Source: CERS,

Eval General Type: Other/Unknown
Eval Date: 06-02-2023
Violations Found: No
Eval Type: Other, not routine, done by local agency
Eval Notes: Not reported
Eval Division: San Mateo County Environmental Health
Eval Program: HMRRP
Eval Source: CERS,

Eval General Type: Other/Unknown
Eval Date: 06-14-2016
Violations Found: No
Eval Type: Other, not routine, done by local agency
Eval Notes: Not reported
Eval Division: San Mateo County Environmental Health
Eval Program: HW
Eval Source: CERS,

Eval General Type: Other/Unknown
Eval Date: 07-06-2016
Violations Found: No
Eval Type: Other, not routine, done by local agency
Eval Notes: Not reported
Eval Division: San Mateo County Environmental Health
Eval Program: HW
Eval Source: CERS,

Eval General Type: Other/Unknown
Eval Date: 08-20-2020
Violations Found: No
Eval Type: Other, not routine, done by local agency
Eval Notes: Received a the following complaint CO0039321: DESCRIPTION: RP states that an owner of a mechanic shop is disposing of oil into the sink of the shop. The RP asked if the oil is disposed of properly and they were advised that "everyone does this". Unknown who will conduct cleanup. Discussed the complaint with Marjorie Terrell. Left a voice mail for Bill Pappas about the complaint and to call me back. Emailed him the following message: Good Afternoon Bill, I received the following complaint: DESCRIPTION: RP states that an owner of a mechanic shop is disposing of oil into the sink of the shop. The RP

MOBILL RESTORATION (Continued) **S121743534**

asked if the oil is disposed of properly and they were advised that "everyone does this". Unknown who will conduct cleanup. INCIDENT LOCATION: 1013 Montgomery; Mobill Restorations CITY: San Bruno COUNTY: San Mateo County

INCIDENT DESCRIPTION: a. DATE: 8/20/2020 | b. [Truncated]

Eval Division: San Mateo County Environmental Health
Eval Program: HW
Eval Source: CERS,

Eval General Type: Compliance Evaluation Inspection
Eval Date: 09-03-2013
Violations Found: No
Eval Type: Routine done by local agency
Eval Notes: Not reported
Eval Division: San Mateo County Environmental Health
Eval Program: HMRRP
Eval Source: CERS,

Eval General Type: Other/Unknown
Eval Date: 09-29-2020
Violations Found: No
Eval Type: Other, not routine, done by local agency
Eval Notes: HMBP submittal reviewed and not accepted.
Eval Division: San Mateo County Environmental Health
Eval Program: HMRRP
Eval Source: CERS,

Eval General Type: Compliance Evaluation Inspection
Eval Date: 10-11-2017
Violations Found: Yes
Eval Type: Routine done by local agency
Eval Notes: On site to conduct a routine hazardous waste inspection. 55 gallons of used oil was picked up on 8-8-17. One 55 gallon drum of drained used oil filters was picked up on 9-20-16.
Eval Division: San Mateo County Environmental Health
Eval Program: HW
Eval Source: CERS,

Eval General Type: Compliance Evaluation Inspection
Eval Date: 10-22-2019
Violations Found: Yes
Eval Type: Routine done by local agency
Eval Notes: On site to conduct a routine inspection. The facility stores the following up to: Used oil up to 55 gallons.
Eval Division: San Mateo County Environmental Health
Eval Program: HMRRP
Eval Source: CERS,

Eval General Type: Compliance Evaluation Inspection
Eval Date: 11-04-2021
Violations Found: Yes
Eval Type: Routine done by local agency
Eval Notes: Not reported
Eval Division: San Mateo County Environmental Health
Eval Program: HMRRP
Eval Source: CERS,

MOBILL RESTORATION (Continued) **S121743534**

Eval General Type: Other/Unknown
Eval Date: 12-18-2017
Violations Found: No
Eval Type: Other, not routine, done by local agency
Eval Notes: Not reported
Eval Division: San Mateo County Environmental Health
Eval Program: HMRRP
Eval Source: CERS,

Eval General Type: Other/Unknown
Eval Date: 12-24-2019
Violations Found: No
Eval Type: Other, not routine, done by local agency
Eval Notes: On site for a follow up inspection. Reviewed the HMBP employee training records from 12-1-19.
Eval Division: San Mateo County Environmental Health
Eval Program: HMRRP
Eval Source: CERS,

Eval General Type: Other/Unknown
Eval Date: 01-07-2016
Violations Found: No
Eval Type: Other, not routine, done by local agency
Eval Notes: Not reported
Eval Division: San Mateo County Environmental Health
Eval Program: HW
Eval Source: CERS,

Eval General Type: Other/Unknown
Eval Date: 07-19-2017
Violations Found: No
Eval Type: Other, not routine, done by local agency
Eval Notes: Not reported
Eval Division: San Mateo County Environmental Health
Eval Program: HMRRP
Eval Source: CERS,

Eval General Type: Other/Unknown
Eval Date: 08-21-2020
Violations Found: No
Eval Type: Other, not routine, done by local agency
Eval Notes: Received on 8-20-20 the following complaint Cal OES CNTRL #:20-4547: DESCRIPTION: Reporting Party (RP) states that an owner of a mechanic shop is disposing of oil into the sink of the shop. The RP asked if the oil is disposed of properly and they were advised that "everyone does this". Unknown who will conduct cleanup. INCIDENT LOCATION: 1013 Montgomery; Mobill Restorations CITY: San Bruno COUNTY: San Mateo County 8-21-20 On site to verify the complaint. Met with the business owner Bill Pappas. On site to inspect the main shop sink and bathroom sinks. Did not observe any evidence of oil being spilled in the sink. Bill confirmed for me that the used oil is placed into the hazardous waste drum and not the sinks. Bill provided a copy of his 1-15-20 used oil pick up receipt for 70 gallons. Continue to make hazardous waste determinations and properly dispose of any hazardous waste per Title 22 California Hazardous Waste Regulations.
Eval Division: San Mateo County Environmental Health
Eval Program: HW

MOBILL RESTORATION (Continued) **S121743534**

Eval Source: CERS,

Eval General Type: Other/Unknown
Eval Date: 05-02-2018
Violations Found: No
Eval Type: Other, not routine, done by local agency
Eval Notes: HMBP submittal reviewed and not accepted.
Eval Division: San Mateo County Environmental Health
Eval Program: HMRRP
Eval Source: CERS,

Eval General Type: Other/Unknown
Eval Date: 06-21-2018
Violations Found: No
Eval Type: Other, not routine, done by local agency
Eval Notes: HMBP submittal reviewed and accepted.
Eval Division: San Mateo County Environmental Health
Eval Program: HMRRP
Eval Source: CERS,

Eval General Type: Other/Unknown
Eval Date: 07-18-2019
Violations Found: No
Eval Type: Other, not routine, done by local agency
Eval Notes: On site to assist with updating and submitting the HMBP. Reviewed and accepted it.
Eval Division: San Mateo County Environmental Health
Eval Program: HMRRP
Eval Source: CERS,

Eval General Type: Compliance Evaluation Inspection
Eval Date: 09-03-2013
Violations Found: No
Eval Type: Routine done by local agency
Eval Notes: Not reported
Eval Division: San Mateo County Environmental Health
Eval Program: HW
Eval Source: CERS,

Eval General Type: Other/Unknown
Eval Date: 09-17-2020
Violations Found: No
Eval Type: Other, not routine, done by local agency
Eval Notes: HMBP submittal reviewed and accepted.
Eval Division: San Mateo County Environmental Health
Eval Program: HMRRP
Eval Source: CERS,

Eval General Type: Other/Unknown
Eval Date: 09-29-2015
Violations Found: No
Eval Type: Other, not routine, done by local agency
Eval Notes: Not reported
Eval Division: San Mateo County Environmental Health
Eval Program: HW
Eval Source: CERS,

MOBILL RESTORATION (Continued) **S121743534**

Eval General Type: Other/Unknown
Eval Date: 09-30-2015
Violations Found: No
Eval Type: Other, not routine, done by local agency
Eval Notes: Not reported
Eval Division: San Mateo County Environmental Health
Eval Program: HW
Eval Source: CERS,

Eval General Type: Compliance Evaluation Inspection
Eval Date: 10-11-2017
Violations Found: Yes
Eval Type: Routine done by local agency
Eval Notes: On site to conduct a routine hazardous materials inspection. This facility has used oil.
Eval Division: San Mateo County Environmental Health
Eval Program: HMRRP
Eval Source: CERS,

Eval General Type: Other/Unknown
Eval Date: 11-03-2017
Violations Found: No
Eval Type: Other, not routine, done by local agency
Eval Notes: HMBP not accepted.
Eval Division: San Mateo County Environmental Health
Eval Program: HMRRP
Eval Source: CERS,

Eval General Type: Other/Unknown
Eval Date: 11-09-2015
Violations Found: No
Eval Type: Other, not routine, done by local agency
Eval Notes: Not reported
Eval Division: San Mateo County Environmental Health
Eval Program: HW
Eval Source: CERS,

Eval General Type: Other/Unknown
Eval Date: 12-24-2019
Violations Found: No
Eval Type: Other, not routine, done by local agency
Eval Notes: On site to conduct a follow up inspection. Reviewed disposal records for the following: On 10-24-19, 70 gallons of used oil. On 4-22-19, 55 gallons of used oil. On 11-14-18, one 55 gallon drum of used oil filters. Verified that the dark oil stains and oily debris observed on the shop floor next to the Blue insta-clean parts washer has been properly removed waste generated from the clean up has been placed into the hazardous waste drum on site.
Eval Division: San Mateo County Environmental Health
Eval Program: HW
Eval Source: CERS,

Eval General Type: Other/Unknown
Eval Date: 09-13-2022
Violations Found: No
Eval Type: Other, not routine, done by local agency
Eval Notes: Onsite twice today to follow up on last inspections remaining open

MOBILL RESTORATION (Continued) **S121743534**

violations. Spoke with DTSC with business owner to help resolve issues with reactivating EPAID. Helped Bill fill out his EVQ questionaire
Eval Division: San Mateo County Environmental Health
Eval Program: HW
Eval Source: CERS,

Eval General Type: Other/Unknown
Eval Date: 09-29-2015
Violations Found: No
Eval Type: Other, not routine, done by local agency
Eval Notes: Not reported
Eval Division: San Mateo County Environmental Health
Eval Program: HMRRP
Eval Source: CERS,

Eval General Type: Other/Unknown
Eval Date: 10-08-2015
Violations Found: No
Eval Type: Other, not routine, done by local agency
Eval Notes: cleaned up stg but no EPA ID# yet so no pickup yet
Eval Division: San Mateo County Environmental Health
Eval Program: HW
Eval Source: CERS,

Eval General Type: Other/Unknown
Eval Date: 10-23-2020
Violations Found: No
Eval Type: Other, not routine, done by local agency
Eval Notes: HMBP submittal reviewed and accepted.
Eval Division: San Mateo County Environmental Health
Eval Program: HMRRP
Eval Source: CERS,

Eval General Type: Other/Unknown
Eval Date: 11-04-2021
Violations Found: No
Eval Type: Other, not routine, done by local agency
Eval Notes: Not reported
Eval Division: San Mateo County Environmental Health
Eval Program: HMRRP
Eval Source: CERS,

Enforcement Action:
Site ID: 135824
Site Name: MOBILL RESTORATION
Site Address: 1013 MONTGOMERY AVE
Site City: SAN BRUNO
Site Zip: 94066
Enf Action Date: 02-04-2022
Enf Action Type: Notice of Violation (Unified Program)
Enf Action Description: Notice of Violation Issued by the Inspector at the Time of Inspection
Enf Action Notes: 4/26/22: 1 violation open for EPA ID 10/18/22: No violations open, NOV resolved .
Enf Action Division: San Mateo County Environmental Health
Enf Action Program: HW
Enf Action Source: CERS,

MOBILL RESTORATION (Continued) **S121743534**

Site ID: 135824
Site Name: MOBILL RESTORATION
Site Address: 1013 MONTGOMERY AVE
Site City: SAN BRUNO
Site Zip: 94066
Enf Action Date: 02-04-2022
Enf Action Type: Notice of Violation (Unified Program)
Enf Action Description: Notice of Violation Issued by the Inspector at the Time of Inspection
Enf Action Notes: 4/26/22: 1 violation open for EPA ID 10/18/22: No violations open, NOV resolved.
Enf Action Division: San Mateo County Environmental Health
Enf Action Program: HW
Enf Action Source: CERS,

Site ID: 135824
Site Name: MOBILL RESTORATION
Site Address: 1013 MONTGOMERY AVE
Site City: SAN BRUNO
Site Zip: 94066
Enf Action Date: 12-10-2019
Enf Action Type: Notice of Violation (Unified Program)
Enf Action Description: Notice of Violation Issued by the Inspector at the Time of Inspection
Enf Action Notes: Certified NOV letter delivered to business on Dec 13, 2019. 4/22/20: NO VIOLATIONS OPEN IN VIOLATION DISPATCH CENTER, NOV RESOLVED .
Enf Action Division: San Mateo County Environmental Health
Enf Action Program: HMRRP
Enf Action Source: CERS,

Site ID: 135824
Site Name: MOBILL RESTORATION
Site Address: 1013 MONTGOMERY AVE
Site City: SAN BRUNO
Site Zip: 94066
Enf Action Date: 12-10-2019
Enf Action Type: Notice of Violation (Unified Program)
Enf Action Description: Notice of Violation Issued by the Inspector at the Time of Inspection
Enf Action Notes: Certified NOV letter delivered to business on Dec 13, 2019. 4/22/20: NO VIOLATIONS OPEN IN VIOLATION DISPATCH CENTER, NOV RESOLVED .
Enf Action Division: San Mateo County Environmental Health
Enf Action Program: HW
Enf Action Source: CERS,

Site ID: 135824
Site Name: MOBILL RESTORATION
Site Address: 1013 MONTGOMERY AVE
Site City: SAN BRUNO
Site Zip: 94066
Enf Action Date: 12-13-2017
Enf Action Type: Notice of Violation (Unified Program)
Enf Action Description: Notice of Violation Issued by the Inspector at the Time of Inspection
Enf Action Notes: 1/11/18: Facility violations are still open. 1/31/18: Facility violations are still open. 4/23/18: Site map revised Dec 2017, still awaiting corrective actions for remaining violations 8/1/18: EPA ID active.
Enf Action Division: San Mateo County Environmental Health
Enf Action Program: HMRRP
Enf Action Source: CERS,

MOBILL RESTORATION (Continued) **S121743534**

Site ID:	135824
Site Name:	MOBILL RESTORATION
Site Address:	1013 MONTGOMERY AVE
Site City:	SAN BRUNO
Site Zip:	94066
Enf Action Date:	12-13-2017
Enf Action Type:	Notice of Violation (Unified Program)
Enf Action Description:	Notice of Violation Issued by the Inspector at the Time of Inspection
Enf Action Notes:	1/11/18: Facility violations are still open. 1/31/18: Facility violations are still open. 4/23/18: Site map revised Dec 2017, still awaiting corrective actions for remaining violations 8/1/18: EPA ID active.
Enf Action Division:	San Mateo County Environmental Health
Enf Action Program:	HW
Enf Action Source:	CERS,

Coordinates:

Site ID:	135824
Facility Name:	MOBILL RESTORATION
Env Int Type Code:	HWG
Program ID:	10068889
Coord Name:	Not reported
Ref Point Type Desc:	Unknown,
Latitude:	37.634647
Longitude:	-122.412598

Affiliation:

Affiliation Type Desc:	Environmental Contact
Entity Name:	Bill Pappas
Entity Title:	Not reported
Affiliation Address:	1013 Montgomery Ave
Affiliation City:	San Bruno
Affiliation State:	CA
Affiliation Country:	Not reported
Affiliation Zip:	94066
Affiliation Phone:	,

Affiliation Type Desc:	Identification Signer
Entity Name:	Bill Pappas
Entity Title:	Owner
Affiliation Address:	Not reported
Affiliation City:	Not reported
Affiliation State:	Not reported
Affiliation Country:	Not reported
Affiliation Zip:	Not reported
Affiliation Phone:	,

Affiliation Type Desc:	Property Owner
Entity Name:	Welch Family Partnership,LLC
Entity Title:	Not reported
Affiliation Address:	383 W.San Bruno Ave
Affiliation City:	San Bruno
Affiliation State:	CA
Affiliation Country:	United States
Affiliation Zip:	94066
Affiliation Phone:	(650) 589-1262,

MOBILL RESTORATION (Continued) **S121743534**

Affiliation Type Desc:	Document Preparer
Entity Name:	Bill Pappas
Entity Title:	Not reported
Affiliation Address:	Not reported
Affiliation City:	Not reported
Affiliation State:	Not reported
Affiliation Country:	Not reported
Affiliation Zip:	Not reported
Affiliation Phone:	,

Affiliation Type Desc:	Operator
Entity Name:	Bill Pappas
Entity Title:	Not reported
Affiliation Address:	Not reported
Affiliation City:	Not reported
Affiliation State:	Not reported
Affiliation Country:	Not reported
Affiliation Zip:	Not reported
Affiliation Phone:	(415) 377-5160,

Affiliation Type Desc:	Facility Mailing Address
Entity Name:	Mailing Address
Entity Title:	Not reported
Affiliation Address:	1013 MONTGOMERY AVE
Affiliation City:	SAN BRUNO
Affiliation State:	CA
Affiliation Country:	Not reported
Affiliation Zip:	94066
Affiliation Phone:	,

Affiliation Type Desc:	Legal Owner
Entity Name:	PAPPAS, BILL
Entity Title:	Not reported
Affiliation Address:	1013 MONTGOMERY
Affiliation City:	SAN BRUNO
Affiliation State:	CA
Affiliation Country:	United States
Affiliation Zip:	94066
Affiliation Phone:	(415) 377-5160,

Affiliation Type Desc:	CUPA District
Entity Name:	San Mateo County Environmental Health
Entity Title:	Not reported
Affiliation Address:	2000 Alameda de las Pulgas, Suite 100
Affiliation City:	San Mateo
Affiliation State:	CA
Affiliation Country:	Not reported
Affiliation Zip:	94403
Affiliation Phone:	(650) 372-6200,

Affiliation Type Desc:	Parent Corporation
Entity Name:	RS AUTO CENTER
Entity Title:	Not reported
Affiliation Address:	Not reported
Affiliation City:	Not reported
Affiliation State:	Not reported
Affiliation Country:	Not reported

MOBILL RESTORATION (Continued) **S121743534**

Affiliation Zip: Not reported
Affiliation Phone: ,

Q219 **MOBIL RESTORATION** **RCRA NonGen / NLR** **1024825764**
ESE **1013 MONTGOMERY AVE** **CAL000352137**
< 1/8 **SAN BRUNO, CA 94066**
0.116 mi.
611 ft. **Site 4 of 11 in cluster Q**

Relative: **Lower**
Actual: **28 ft.**

RCRA Listings:

Date Form Received by Agency:	20100430
Handler Name:	Mobil Restoration
Handler Address:	1013 Montgomery Ave
Handler City,State,Zip:	SAN BRUNO, CA 94066-1517
EPA ID:	CAL000352137
Contact Name:	BILL PAPPAS
Contact Address:	2418 45TH AVE
Contact City,State,Zip:	SAN FRANCISCO, CA 94116-2005
Contact Telephone:	415-377-5160
Contact Fax:	650-872-0911
Contact Email:	BILLPAPPAS7930@SBCGLOBAL.NET
Contact Title:	Not reported
EPA Region:	09
Land Type:	Not reported
Federal Waste Generator Description:	Not a generator, verified
Non-Notifier:	Not reported
Biennial Report Cycle:	Not reported
Accessibility:	Not reported
Active Site Indicator:	Handler Activities
State District Owner:	Not reported
State District:	Not reported
Mailing Address:	1013 MONTGOMERY AVE
Mailing City,State,Zip:	SAN BRUNO, CA 94066-1517
Owner Name:	Bill Pappas
Owner Type:	Other
Operator Name:	Bill Pappas
Operator Type:	Other
Short-Term Generator Activity:	No
Importer Activity:	No
Mixed Waste Generator:	No
Transporter Activity:	No
Transfer Facility Activity:	No
Recycler Activity with Storage:	No
Small Quantity On-Site Burner Exemption:	No
Smelting Melting and Refining Furnace Exemption:	No
Underground Injection Control:	No
Off-Site Waste Receipt:	No
Universal Waste Indicator:	Yes
Universal Waste Destination Facility:	Yes
Federal Universal Waste:	No
Active Site State-Reg Handler:	---
Federal Facility Indicator:	Not reported
Hazardous Secondary Material Indicator:	N
Sub-Part K Indicator:	Not reported
2018 GPRA Permit Baseline:	Not on the Baseline
2018 GPRA Renewals Baseline:	Not on the Baseline
202 GPRA Corrective Action Baseline:	No

MOBIL RESTORATION (Continued) **1024825764**

Subject to Corrective Action Universe:	No
Non-TSDFs Where RCRA CA has Been Imposed Universe:	No
Corrective Action Priority Ranking:	No NCAPS ranking
Environmental Control Indicator:	No
Institutional Control Indicator:	No
Human Exposure Controls Indicator:	N/A
Groundwater Controls Indicator:	N/A
Significant Non-Complier Universe:	No
Unaddressed Significant Non-Complier Universe:	No
Addressed Significant Non-Complier Universe:	No
Significant Non-Complier With a Compliance Schedule Universe:	No
Financial Assurance Required:	Not reported
Handler Date of Last Change:	20180905
Recognized Trader-Importer:	No
Recognized Trader-Exporter:	No
Importer of Spent Lead Acid Batteries:	No
Exporter of Spent Lead Acid Batteries:	No
Recycler Activity Without Storage:	No
Manifest Broker:	No
Sub-Part P Indicator:	No

Handler - Owner Operator:

Owner/Operator Indicator:	Owner
Owner/Operator Name: BILL PAPPAS	
Legal Status:	Other
Date Became Current:	Not reported
Date Ended Current:	Not reported
Owner/Operator Address:	2418 45TH AVE
Owner/Operator City,State,Zip:	SAN FRANCISCO, CA 94116-2005
Owner/Operator Telephone:	415-377-5160
Owner/Operator Telephone Ext:	Not reported
Owner/Operator Fax:	Not reported
Owner/Operator Email:	Not reported

Owner/Operator Indicator:	Operator
Owner/Operator Name: BILL PAPPAS	
Legal Status:	Other
Date Became Current:	Not reported
Date Ended Current:	Not reported
Owner/Operator Address:	2418 45TH AVE
Owner/Operator City,State,Zip:	SAN FRANCISCO, CA 94116-2005
Owner/Operator Telephone:	415-377-5160
Owner/Operator Telephone Ext:	Not reported
Owner/Operator Fax:	Not reported
Owner/Operator Email:	Not reported

Historic Generators:

Receive Date:	20100430
Handler Name: MOBIL RESTORATION	
Federal Waste Generator Description:	Not a generator, verified
State District Owner:	Not reported
Large Quantity Handler of Universal Waste:	No
Recognized Trader Importer:	No
Recognized Trader Exporter:	No
Spent Lead Acid Battery Importer:	No

MOBIL RESTORATION (Continued) **1024825764**

Spent Lead Acid Battery Exporter: No
Current Record: Yes
Non Storage Recycler Activity: Not reported
Electronic Manifest Broker: Not reported

List of NAICS Codes and Descriptions:
NAICS Code: 811111
NAICS Description: GENERAL AUTOMOTIVE REPAIR

NAICS Code: 811118
NAICS Description: OTHER AUTOMOTIVE MECHANICAL AND ELECTRICAL REPAIR AND MAINTENANCE

Facility Has Received Notices of Violations:
Violations: No Violations Found

Evaluation Action Summary:
Evaluations: No Evaluations Found

P220 **MARSHALLS #492** **San Mateo Co. BI** **S123180545**
NW **1268 EL CAMINO REAL** **N/A**
< 1/8 **SAN BRUNO, CA 94066**
0.118 mi.
621 ft. **Site 4 of 23 in cluster P**

Relative: Higher
Actual: 56 ft.

San Mateo Co. BI:
Name: MARSHALLS #492
Address: 1268 EL CAMINO REAL
City,State,Zip: SAN BRUNO, CA 94066
Region: SAN MATEO
Facility ID: FA0022220
Prog Element Code: STORMWATER ANNUAL INSPECTION FEE
Record Id: PR0043828
Description: STORMWATER ANNUAL FEE - INSP FREQ EVERY 2 YRS
Facility Status: Inactive, non-billable
Program Category: STORMWATER

P221 **MARSHALLS 0492** **CERS HAZ WASTE** **S117976171**
NW **1268 EL CAMINO REAL** **San Mateo Co. BI** **N/A**
< 1/8 **SAN BRUNO, CA 94066** **HWTS**
0.118 mi. **HAZNET**
621 ft. **Site 5 of 23 in cluster P**

Relative: Higher
Actual: 56 ft.

CERS HAZ WASTE:
Name: MARSHALLS 0492
Address: 1268 EL CAMINO REAL
City,State,Zip: SAN BRUNO, CA 94066
Site ID: 133111
CERS ID: 10496716
CERS Description: Hazardous Waste Generator

Violations:
Site ID: 133111
Site Name: Marshalls 0492
Violation Date: 04-29-2014

MARSHALLS 0492 (Continued) **S117976171**

Citation:	22 CCR 23 66273.34 - California Code of Regulations, Title 22, Chapter 23, Section(s) 66273.34
Violation Description:	Failure to properly label the following categories of universal waste as: 1) Each batteries or the container in which the batteries are contained as "Universal Waste-Battery(ies)". 2) Each mercury-containing equipment or the container in which the mercury-containing equipment is contained as "Universal Waste -Mercury-Containing Equipment". 3) Each Florescent lamp or the container or package in which the lamps are contained as "Universal Waste-Lamp(s)". 4) Each electronic devices or the container or pallet in or on which the electronic devices are contained as "Universal Waste-Electronic Device(s)". 5) Each CRTs or the container or pallet in or on which the CRTs are contained as "Universal Waste-CRT(s)". 6) A container of CRT glass shall be labeled or marked clearly with the following phrase: "Universal Waste-CRT glass". 7) In lieu of labeling individual electronic devices, CRTs, and/or containers of CRT glass pursuant to subsections d) through f) of this section, a universal waste handler may combine, package, and accumulate those universal wastes in appropriate containers or within a designated area demarcated by boundaries that are clearly labeled with the applicable portion(s) of the following phrase: "Universal Waste-Electronic Device(s)/Universal Waste - CRT(s)/Universal Waste-CRT Glass".
Violation Notes:	Returned to compliance on 04/28/2015. Box with fluorescent tubes wasn't label. Box labeled during inspection 4-28-2015.
Violation Division:	San Mateo County Environmental Health
Violation Program:	HW
Violation Source:	CERS,
Site ID:	133111
Site Name:	Marshalls 0492
Violation Date:	09-11-2019
Citation:	40 CFR 1 262.34(d)(5)(ii) - U.S. Code of Federal Regulations, Title 40, Chapter 1, Section(s) 262.34(d)(5)(ii)
Violation Description:	Failure to post the following information next to the telephone: (A) The name and telephone number of the emergency coordinator; (B) Location of fire extinguishers and spill control material, and, if present, fire alarm; and (C) The telephone number of the fire department, unless the facility has a direct alarm.
Violation Notes:	Returned to compliance on 09/11/2019. OBSERVATION: Generator did not have posted next to the telephone, Emergency Information (SQG) containing the contact names and numbers of the "Emergency Coordinator". During the inspection, the provided template was completed and posted in the store. CORRECTIVE ACTION: Continue to keep the required information posted.
Violation Division:	San Mateo County Environmental Health
Violation Program:	HW
Violation Source:	CERS,
Site ID:	133111
Site Name:	Marshalls 0492
Violation Date:	09-05-2017
Citation:	22 CCR 12 66262.40(a) - California Code of Regulations, Title 22, Chapter 12, Section(s) 66262.40(a)
Violation Description:	Failure to keep a copy of each properly signed manifest for at least three years from the date the waste was accepted by the initial transporter. The manifest signed at the time the waste was accepted for transport shall be kept until receiving a signed copy from the

MARSHALLS 0492 (Continued) **S117976171**

	designated facility which received the waste.
Violation Notes:	Returned to compliance on 09/05/2017. OBSERVATION: Disposal facility signed copy of manifest 008663629FLE was not found on site or available for review during the inspection. During the inspection a copy was obtained from the hazardous waste tracking system database and provided to the facility. CORRECTIVE ACTION: Continue to maintain copies of manifests and receipts for the last three year.
Violation Division:	San Mateo County Environmental Health
Violation Program:	HW
Violation Source:	CERS,
Site ID:	133111
Site Name:	Marshalls 0492
Violation Date:	04-29-2014
Citation:	22 CCR 15 66265.32 - California Code of Regulations, Title 22, Chapter 15, Section(s) 66265.32
Violation Description:	Failure of the facility to maintain the following emergency equipment or equivalents: 1) An internal communications or alarm system capable of providing immediate emergency instruction (voice or signal) to facility personnel; 2) A device, such as a telephone (immediately available at the scene of Operations/ Maintenance) or a hand-held two-way radio, capable of summoning emergency assistance from local police departments, fire departments, or State or local emergency response teams; 3) Portable fire extinguishers, fire control equipment (including special extinguishing equipment, such as that using foam, inert gas, or dry chemicals), spill control equipment, and decontamination equipment; and 4) Water at adequate volume and pressure to supply water hose streams, or foam producing equipment, or automatic sprinklers, or water spray systems.
Violation Notes:	Returned to compliance on 04/28/2015. Emergency Equipment is not accessible. Fire extinguishers were accessible during inspection 4-28-2015.
Violation Division:	San Mateo County Environmental Health
Violation Program:	HW
Violation Source:	CERS,
Site ID:	133111
Site Name:	Marshalls 0492
Violation Date:	09-05-2017
Citation:	40 CFR 1 262.34(d)(5)(ii) - U.S. Code of Federal Regulations, Title 40, Chapter 1, Section(s) 262.34(d)(5)(ii)
Violation Description:	Failure to post the following information next to the telephone: (A) The name and telephone number of the emergency coordinator; (B) Location of fire extinguishers and spill control material, and, if present, fire alarm; and (C) The telephone number of the fire department, unless the facility has a direct alarm.
Violation Notes:	Returned to compliance on 09/05/2017. OBSERVATION: Generator failed to post, next to the telephone, Emergency Information (SQG) containing the contact names and numbers of the "Emergency Coordinator". During the inspection, the provided form was completed and posted. CORRECTIVE ACTION: Continue to keep the required information posted.
Violation Division:	San Mateo County Environmental Health
Violation Program:	HW
Violation Source:	CERS,
Site ID:	133111
Site Name:	Marshalls 0492

MARSHALLS 0492 (Continued) **S117976171**

Violation Date: 04-29-2014
Citation: 22 CCR 15 66265.16 - California Code of Regulations, Title 22, Chapter 15, Section(s) 66265.16
Violation Description: Failure to provide employees within the first six months after the date of their employment, or assignment to the facility, or to work unsupervised, or to a new position at a facility with hazardous waste training to ensure employees are competent in the following areas: hazardous waste management procedures (including contingency plan implementation) relevant to the positions in which they are employed, emergency response and emergency equipment, and procedures for using, inspecting, repairing, and replacing facility emergency and monitoring equipment. In addition, the owner/operator shall ensure facility personnel take part in an annual review of the initial training and training records training records on current personnel shall be kept until closure of the facility. Training records on former employees shall be kept for at least three years from the date the employee last worked at the facility. The records shall include the following: the job title for each position at the facility related to hazardous waste management, and the name of the employee filling each job; a written job description for each position, duties of facility personnel assigned to each position, and a written description of the type and amount of both introductory and continuing training that will be given to each person filling a position.
Violation Notes: Returned to compliance on 05/11/2014. Training notes and roster dated 5-11-14 observed during inspection 4-28-2015.
Violation Division: San Mateo County Environmental Health
Violation Program: HW
Violation Source: CERS,

Site ID: 133111
Site Name: Marshalls 0492
Violation Date: 09-11-2019
Citation: 22 CCR 12 66262.34(f) - California Code of Regulations, Title 22, Chapter 12, Section(s) 66262.34(f)
Violation Description: Failure to properly label hazardous waste accumulation containers and portable tanks with the following requirements: "Hazardous Waste", name and address of the generator, physical and chemical characteristics of the Hazardous Waste, and starting accumulation date.
Violation Notes: Returned to compliance on 09/11/2019. OBSERVATION: In the hazardous waste storage area is one partially full container of hazardous waste consumer products (lotions, creams, etc.) that was not labeled. During the inspection, the container was labeled with the required information. CORRECTIVE ACTION: Continue to ensure that all hazardous waste containers are marked with all the required information.
Violation Division: San Mateo County Environmental Health
Violation Program: HW
Violation Source: CERS,

Site ID: 133111
Site Name: Marshalls 0492
Violation Date: 04-29-2014
Citation: 22 CCR 12 66262.34(f) - California Code of Regulations, Title 22, Chapter 12, Section(s) 66262.34(f)
Violation Description: Failure to properly label hazardous waste accumulation containers with the following requirements: "Hazardous Waste", name and address of the generator, physical and chemical characteristics of the Hazardous

MARSHALLS 0492 (Continued) **S117976171**

	Waste, and starting accumulation date.
Violation Notes:	Returned to compliance on 04/28/2015. Labels didn't indicate Waste composition and hazardous waste properties. Hazardous Waste at the receiving area didn't indicate the accumulation start date. Proper documentation observed during 4-28-2015 inspection.
Violation Division:	San Mateo County Environmental Health
Violation Program:	HW
Violation Source:	CERS,
Site ID:	133111
Site Name:	Marshalls 0492
Violation Date:	04-29-2014
Citation:	22 CCR 15 66265.177 - California Code of Regulations, Title 22, Chapter 15, Section(s) 66265.177
Violation Description:	Failure to ensure incompatible waste and/or materials are not placed or stored in the same container or nearby or into an unwashed container, which previously contained incompatible waste and/or materials, so that it does not potentially result in the following: 1) Generate extreme heat or pressure, fire or explosion, or violent reaction; 2) Produce uncontrolled toxic mists, fumes, dusts, or gases in sufficient quantities to threaten human health or the environment; 3) Produce uncontrolled flammable fumes or gases in sufficient quantities to pose a risk of fire or explosions; 4) Damage the structural integrity of the device or facility containing the waste; or 5) Through other like means threaten human health or the environment.
Violation Notes:	Returned to compliance on 04/28/2015. Generator must demonstrate that plastic bags are compatible with flammable liquids.
Violation Division:	San Mateo County Environmental Health
Violation Program:	HW
Violation Source:	CERS,
Site ID:	133111
Site Name:	Marshalls 0492
Violation Date:	04-29-2014
Citation:	22 CCR 15 66265.173 - California Code of Regulations, Title 22, Chapter 15, Section(s) 66265.173
Violation Description:	Failure to properly close hazardous waste containers when not in active use.
Violation Notes:	Returned to compliance on 04/28/2015. Plastic bags containing hazardous waste at the receiving area were open. Observed during inspection 4/28/2015.
Violation Division:	San Mateo County Environmental Health
Violation Program:	HW
Violation Source:	CERS,
Site ID:	133111
Site Name:	Marshalls 0492
Violation Date:	04-29-2014
Citation:	22 CCR 15 66265.35 - California Code of Regulations, Title 22, Chapter 15, Section(s) 66265.35
Violation Description:	Failure to maintain aisle space to allow the unobstructed movement of personnel, fire protection, spill control equipment, and decontamination equipment to any area of facility operation in an emergency, unless it can be demonstrated to the Department that aisle space is not needed for any of these purposes.
Violation Notes:	Returned to compliance on 04/29/2015. Hazardous Waste containers were

MARSHALLS 0492 (Continued) **S117976171**

blocked with boxes.
Violation Division: San Mateo County Environmental Health
Violation Program: HW
Violation Source: CERS,

Site ID: 133111
Site Name: Marshalls 0492
Violation Date: 09-11-2019
Citation: 22 CCR 12 66262.40(a) - California Code of Regulations, Title 22, Chapter 12, Section(s) 66262.40(a)
Violation Description: Failure to keep a copy of each properly signed manifest for at least three years from the date the waste was accepted by the initial transporter. The manifest signed at the time the waste was accepted for transport shall be kept until receiving a signed copy from the designated facility which received the waste.
Violation Notes: Returned to compliance on 09/13/2019. OBSERVATION: Only the generator signed copy of the following Uniform Hazardous Waste Manifest(s) were found on site: 013416511FLE from 6-24-19. 010768366FLE from 7-4-18. 010768367FLE from 7-4-18. CORRECTIVE ACTION: Locate a destination signed copy of these manifests and submit copies to the SMC CUPA within 30 days.
Violation Division: San Mateo County Environmental Health
Violation Program: HW
Violation Source: CERS,

Site ID: 133111
Site Name: Marshalls 0492
Violation Date: 04-29-2014
Citation: 22 CCR 12 66262.34(d) - California Code of Regulations, Title 22, Chapter 12, Section(s) 66262.34(d)
Violation Description: Failure to dispose of hazardous waste within 180 days (or 270 if waste is transported over 200 miles) for the generator who generates less than 1000 kilogram per month, but more than 100 kilograms per month.
Violation Notes: Returned to compliance on 07/23/2014. Bin with Flammable liquids has an initial accumulation date of July 2013. Observed manifest dated 7-23-14 and January 2015 during inspection 4-28-2015. Also see HWTS.
Violation Division: San Mateo County Environmental Health
Violation Program: HW
Violation Source: CERS,

Site ID: 133111
Site Name: Marshalls 0492
Violation Date: 09-11-2019
Citation: HSC 6.5 25123.3(h)(2) - California Health and Safety Code, Chapter 6.5, Section(s) 25123.3(h)(2)
Violation Description: Failure to determine the status of any hazardous waste if a signed copy of the manifest isn t received within 35 days of the date the waste was accepted by the initial transporter and/or to submit an Exception Report to DTSC if a signed copy of the manifest isn t received within 60 days of the date the waste was accepted by the initial transporter.
Violation Notes: Returned to compliance on 09/13/2019. Observation: Only the generator signed copy of the following Uniform Hazardous Waste Manifest(s) were found on site: 013416511FLE from 6-24-19. 010768366FLE from 7-4-18. 010768367FLE from 7-4-18. The generator did not demonstrate that a determination of the status had been made of a uniform hazardous waste manifested shipment within 35 days from the date the waste was

MARSHALLS 0492 (Continued) **S117976171**

shipped. CORRECTIVE ACTION: Within 30 days, submit documentation to the SMC CUPA demonstrating that the generator has determined the status of the hazardous waste manifest shipment for the above listed manifests or submit destination signed copies of the above listed manifests. OBSERVATION: Only the generator signed copy of the following Uniform Hazardous Waste Manifest(s) were found on site: 013416511FLE from 6-24-19. 010768366FLE from 7-4-18. 010768367FLE from 7-4-18. The generator did not demonstrate that an exception report has been filed with the DTSC after not receiving a destination [Truncated]

Violation Division: San Mateo County Environmental Health
Violation Program: HW
Violation Source: CERS,

Site ID: 133111
Site Name: Marshalls 0492
Violation Date: 09-05-2017
Citation: 22 CCR 12 66262.34(f) - California Code of Regulations, Title 22, Chapter 12, Section(s) 66262.34(f)
Violation Description: Failure to properly label hazardous waste accumulation containers and portable tanks with the following requirements: "Hazardous Waste", name and address of the generator, physical and chemical characteristics of the Hazardous Waste, and starting accumulation date.
Violation Notes: Returned to compliance on 09/05/2017. OBSERVATION: The partially full containers of hazardous waste aerosols, batteries, and electronics were not marked with the hazardous properties and physical state. During the inspection the physical state and hazardous property were added to each container. CORRECTIVE ACTION: Continue to ensure that all hazardous waste containers are marked with all the required information.
Violation Division: San Mateo County Environmental Health
Violation Program: HW
Violation Source: CERS,

Site ID: 133111
Site Name: Marshalls 0492
Violation Date: 04-29-2014
Citation: 22 CCR 15 66265.174 - California Code of Regulations, Title 22, Chapter 15, Section(s) 66265.174
Violation Description: Failure to inspect hazardous waste storage areas at least weekly.
Violation Notes: Returned to compliance on 07/05/2015.
Violation Division: San Mateo County Environmental Health
Violation Program: HW
Violation Source: CERS,

Evaluation:
Eval General Type: Other/Unknown
Eval Date: 04-28-2015
Violations Found: No
Eval Type: Other, not routine, done by local agency
Eval Notes: Not reported
Eval Division: San Mateo County Environmental Health
Eval Program: HW
Eval Source: CERS,

Eval General Type: Other/Unknown
Eval Date: 03-16-2021

MARSHALLS 0492 (Continued) **S117976171**

Violations Found: No
Eval Type: Other, not routine, done by local agency
Eval Notes: Not reported
Eval Division: San Mateo County Environmental Health
Eval Program: HW
Eval Source: CERS,

Eval General Type: Other/Unknown
Eval Date: 08-23-2019
Violations Found: No
Eval Type: Other, not routine, done by local agency
Eval Notes: Facility information reviewed and accepted.
Eval Division: San Mateo County Environmental Health
Eval Program: HW
Eval Source: CERS,

Eval General Type: Other/Unknown
Eval Date: 01-05-2015
Violations Found: No
Eval Type: Other, not routine, done by local agency
Eval Notes: Not reported
Eval Division: San Mateo County Environmental Health
Eval Program: HW
Eval Source: CERS,

Eval General Type: Compliance Evaluation Inspection
Eval Date: 02-28-2022
Violations Found: No
Eval Type: Routine done by local agency
Eval Notes: Date of inspection: 2/28/22 Date of Report: 3/3/22 Met with Elosia and Humberto. Hazardous waste on site: (all haz. waste generated at facility come from non sell able retain products) Corrosive Bases Corrosive Acids Oxidizers Aerosols Toxics 2x bins (approx 5 gallon container) Batteries and E waste Flammables -Waste was picked up recently so many of the bins empty. -Containers are kept with item guides for employee’s to ensure proper placement of waste categories. Spot checked and everything was in the correct place. -Trash compactor out back limited ability to check dumpster. Small bins were checked and no issues found.
Eval Division: San Mateo County Environmental Health
Eval Program: HW
Eval Source: CERS,

Eval General Type: Other/Unknown
Eval Date: 03-08-2023
Violations Found: No
Eval Type: Other, not routine, done by local agency
Eval Notes: Not reported
Eval Division: San Mateo County Environmental Health
Eval Program: HW
Eval Source: CERS,

Eval General Type: Other/Unknown
Eval Date: 03-24-2020
Violations Found: No
Eval Type: Other, not routine, done by local agency
Eval Notes: CERs facility information submittal reviewed and accepted.

MARSHALLS 0492 (Continued) **S117976171**

Eval Division: San Mateo County Environmental Health
Eval Program: HW
Eval Source: CERS,

Eval General Type: Other/Unknown
Eval Date: 08-04-2015
Violations Found: No
Eval Type: Other, not routine, done by local agency
Eval Notes: Not reported
Eval Division: San Mateo County Environmental Health
Eval Program: HW
Eval Source: CERS,

Eval General Type: Compliance Evaluation Inspection
Eval Date: 08-06-2015
Violations Found: No
Eval Type: Routine done by local agency
Eval Notes: Not reported
Eval Division: San Mateo County Environmental Health
Eval Program: HW
Eval Source: CERS,

Eval General Type: Compliance Evaluation Inspection
Eval Date: 09-05-2017
Violations Found: Yes
Eval Type: Routine done by local agency
Eval Notes: On site to conduct a routine hazardous waste inspection. This facility had picks ups on 5-15-17 for the following wastes: 20 pounds of waste batteries, 5 pounds of waste aerosols, 17 pounds of waste flammable liquids (alcohol, methyl ethyl ketone), 55 pounds of non-RCRA hazardous waste liquid, (Consumer Products), and 55 pounds of non-RCRA hazardous waste liquid, (Consumer Products)
Eval Division: San Mateo County Environmental Health
Eval Program: HW
Eval Source: CERS,

Eval General Type: Compliance Evaluation Inspection
Eval Date: 04-29-2014
Violations Found: Yes
Eval Type: Routine done by local agency
Eval Notes: Not reported
Eval Division: San Mateo County Environmental Health
Eval Program: HW
Eval Source: CERS,

Eval General Type: Other/Unknown
Eval Date: 08-17-2018
Violations Found: No
Eval Type: Other, not routine, done by local agency
Eval Notes: CERS submittal reviewed and accepted.
Eval Division: San Mateo County Environmental Health
Eval Program: HW
Eval Source: CERS,

Eval General Type: Compliance Evaluation Inspection
Eval Date: 09-11-2019
Violations Found: Yes

MARSHALLS 0492 (Continued) **S117976171**

Eval Type: Routine done by local agency
Eval Notes: On site to conduct a routine inspection. The facility has had the following pick ups: On 6-24-19: 523 pounds of UW electronics. 20 pounds of UW lamps. 14 pounds of UW batteries. 359 pounds of waste flammable liquids. 29 pounds of waste aerosols. On 12-28-18: 85 pounds of non-RCRA HW liquid (consumer products). On 7-4-18: 15 pounds of waste aerosols. 27 pounds of waste flammable liquids. 1 pound of non-RCRA HW solids (consumer products). 50 pounds of non-RCRA HW liquids (consumer products).
Eval Division: San Mateo County Environmental Health
Eval Program: HW
Eval Source: CERS,

Enforcement Action:
Site ID: 133111
Site Name: Marshalls 0492
Site Address: 1268 EL CAMINO REAL
Site City: SAN BRUNO
Site Zip: 94066
Enf Action Date: 04-29-2014
Enf Action Type: Notice of Violation (Unified Program)
Enf Action Description: Notice of Violation Issued by the Inspector at the Time of Inspection
Enf Action Notes: Not reported
Enf Action Division: San Mateo County Environmental Health
Enf Action Program: HW
Enf Action Source: CERS,

Coordinates:
Site ID: 133111
Facility Name: Marshalls 0492
Env Int Type Code: HWG
Program ID: 10496716
Coord Name: Not reported
Ref Point Type Desc: Center of a facility or station.,
Latitude: 37.638090
Longitude: -122.421920

Affiliation:
Affiliation Type Desc: Parent Corporation
Entity Name: The TJX Companies, Inc.
Entity Title: Not reported
Affiliation Address: Not reported
Affiliation City: Not reported
Affiliation State: Not reported
Affiliation Country: Not reported
Affiliation Zip: Not reported
Affiliation Phone: ,

Affiliation Type Desc: Identification Signer
Entity Name: Paul Kangas
Entity Title: SVP, Chief Compliance Officer
Affiliation Address: Not reported
Affiliation City: Not reported
Affiliation State: Not reported
Affiliation Country: Not reported
Affiliation Zip: Not reported

MARSHALLS 0492 (Continued) **S117976171**

Affiliation Phone:	,
Affiliation Type Desc:	CUPA District
Entity Name:	San Mateo County Environmental Health
Entity Title:	Not reported
Affiliation Address:	2000 Alameda de las Pulgas, Suite 100
Affiliation City:	San Mateo
Affiliation State:	CA
Affiliation Country:	Not reported
Affiliation Zip:	94403
Affiliation Phone:	(650) 372-6200,
Affiliation Type Desc:	Document Preparer
Entity Name:	Susan Allen
Entity Title:	Not reported
Affiliation Address:	Not reported
Affiliation City:	Not reported
Affiliation State:	Not reported
Affiliation Country:	Not reported
Affiliation Zip:	Not reported
Affiliation Phone:	,
Affiliation Type Desc:	Environmental Contact
Entity Name:	Paul Kangas
Entity Title:	Not reported
Affiliation Address:	770 Cochituate Road
Affiliation City:	Framingham
Affiliation State:	MA
Affiliation Country:	Not reported
Affiliation Zip:	1701
Affiliation Phone:	,
Affiliation Type Desc:	Facility Mailing Address
Entity Name:	Mailing Address
Entity Title:	Not reported
Affiliation Address:	9950 Chemical Road/Attn: Ashley Campbell
Affiliation City:	Pasadena
Affiliation State:	TX
Affiliation Country:	Not reported
Affiliation Zip:	77507
Affiliation Phone:	,
Affiliation Type Desc:	Legal Owner
Entity Name:	Marshalls of CA, LLC
Entity Title:	Not reported
Affiliation Address:	770 Cochituate Road
Affiliation City:	Framingham
Affiliation State:	MA
Affiliation Country:	United States
Affiliation Zip:	1701
Affiliation Phone:	(774) 308-3651,
Affiliation Type Desc:	Operator
Entity Name:	Marshalls
Entity Title:	Not reported
Affiliation Address:	Not reported
Affiliation City:	Not reported

MARSHALLS 0492 (Continued) **S117976171**

Affiliation State: Not reported
Affiliation Country: Not reported
Affiliation Zip: Not reported
Affiliation Phone: (774) 308-3651,

San Mateo Co. BI:
Name: MARSHALLS 0492
Address: 1268 EL CAMINO REAL
City,State,Zip: SAN BRUNO, CA 94066
Region: SAN MATEO
Facility ID: FA0055423
Prog Element Code: GENERATES <27 GAL/YEAR
Record Id: PR0076405
Description: GENERATES <27 GAL/YEAR
Facility Status: Active, billable
Program Category: HAZARDOUS WASTE PROGRAM

HWTS:
Name: MARSHALLS 0492
Address: 1268 EL CAMINO REAL
Address 2: Not reported
City,State,Zip: SAN BRUNO, CA 94066
EPA ID: CAL000401871
Inactive Date: Not reported
Create Date: 11/04/2014
Last Act Date: Not reported
Mailing Name: Not reported
Mailing Address: 770 COCHITUATE RD
Mailing Address 2: Not reported
Mailing City,State,Zip: FRAMINGHAM, MA 1701
Owner Name: MARSHALLS OF CA LLC
Owner Address: 770 COCHITUATE RD
Owner Address 2: Not reported
Owner City,State,Zip: FRAMINGHAM, MA 1701
Owner Phone: Not reported
Owner Fax: Not reported
Contact Name: PAUL KANGAS
Contact Address: 770 COCHITUATE RD
Contact Address 2: Not reported
City,State,Zip: FRAMINGHAM, MA 1701
Contact Phone: Not reported
Contact Fax: Not reported
Facility Status: Active
Facility Type: PERMANENT
Category: STATE
Latitude: 37.63759218
Longitude: -122.4216167

NAICS:
EPA ID: CAL000401871
Create Date: 2014-11-04 15:04:07.587
NAICS Code: 44814
NAICS Description: Family Clothing Stores
Issued EPA ID Date: 2014-11-04 15:04:07.58300
Inactive Date: Not reported
Facility Name: MARSHALLS 0492

MARSHALLS 0492 (Continued) **S117976171**

Facility Address: 1268 EL CAMINO REAL
Facility Address 2: Not reported
Facility City: SAN BRUNO
Facility County: Not reported
Facility State: CA
Facility Zip: 94066

HAZNET:
Name: MARSHALLS 0492
Address: 1268 EL CAMINO REAL
Address 2: Not reported
City,State,Zip: SAN BRUNO, CA 94066
Contact: PAUL KANGAS
Telephone: 7743083651
Mailing Name: Not reported
Mailing Address: 770 COCHITUATE RD

Year: 2021
Gepaid: CAL000401871
TSD EPA ID: NVD980895338
CA Waste Code: 791 - Liquids with pH <= 2
Disposal Method: H121 - Neutralization Only
Tons: 0.0005

Year: 2021
Gepaid: CAL000401871
TSD EPA ID: AZR000515924
CA Waste Code: 331 - Off-specification, aged or surplus organics
Disposal Method: H141 - Storage, Bulking, And/Or Transfer Off Site--No Treatment/Reovery (H010-H129) Or (H131-H135)
Tons: 0.5775

Year: 2021
Gepaid: CAL000401871
TSD EPA ID: NVD980895338
CA Waste Code: 122 - Alkaline solution without metals pH >= 12.5
Disposal Method: H121 - Neutralization Only
Tons: 0.008

Year: 2021
Gepaid: CAL000401871
TSD EPA ID: CAD980884183
CA Waste Code: 331 - Off-specification, aged or surplus organics
Disposal Method: H141 - Storage, Bulking, And/Or Transfer Off Site--No Treatment/Reovery (H010-H129) Or (H131-H135)
Tons: 0.013

Year: 2021
Gepaid: CAL000401871
TSD EPA ID: NVD980895338
CA Waste Code: 331 - Off-specification, aged or surplus organics
Disposal Method: H141 - Storage, Bulking, And/Or Transfer Off Site--No Treatment/Reovery (H010-H129) Or (H131-H135)
Tons: 0.057

Year: 2021

MARSHALLS 0492 (Continued) **S117976171**

Gepaid:	CAL000401871
TSD EPA ID:	CAD008364432
CA Waste Code:	331 - Off-specification, aged or surplus organics
Disposal Method:	H141 - Storage, Bulking, And/Or Transfer Off Site--No Treatment/Reovery (H010-H129) Or (H131-H135)
Tons:	0.002
Year:	2020
Gepaid:	CAL000401871
TSD EPA ID:	NVD980895338
CA Waste Code:	122 - Alkaline solution without metals pH >= 12.5
Disposal Method:	H121 - Neutralization Only
Tons:	0.001
Year:	2020
Gepaid:	CAL000401871
TSD EPA ID:	AZR000515924
CA Waste Code:	331 - Off-specification, aged or surplus organics
Disposal Method:	H141 - Storage, Bulking, And/Or Transfer Off Site--No Treatment/Reovery (H010-H129) Or (H131-H135)
Tons:	0.153
Year:	2020
Gepaid:	CAL000401871
TSD EPA ID:	NVD980895338
CA Waste Code:	791 - Liquids with pH <= 2
Disposal Method:	H121 - Neutralization Only
Tons:	0.001
Year:	2020
Gepaid:	CAL000401871
TSD EPA ID:	CAD980884183
CA Waste Code:	331 - Off-specification, aged or surplus organics
Disposal Method:	H141 - Storage, Bulking, And/Or Transfer Off Site--No Treatment/Reovery (H010-H129) Or (H131-H135)
Tons:	0.279

Click this hyperlink while viewing on your computer to access
12 additional CA HAZNET: record(s) in the EDR Site Report.

Additional Information:

Year:	2021
EM Manifest ID:	Not reported
Shipment Date:	9/16/2020
Shipment Date:	9/16/2020
Receipt Date:	9/30/2020
Manifest Number:	015081008FLE
Generator EPA ID:	CAL000401871
Name:	MARSHALLS
Address:	1268 EL CAMINO REAL
Address 2:	Not reported
City,State,Zip:	SAN BRUNO, CA 94066
Telephone:	Not reported
Contact:	Not reported
Contact Telephone:	916-351-0980
Contact Email:	Not reported

MARSHALLS 0492 (Continued) **S117976171**

Transporter 1 EPA ID:	MNS000110924
Transporter Name:	Stericycle Specialty Waste Solutions Inc
Transporter 1 Emergency Number:	Not reported
Transporter 2 EPA ID:	Not reported
Transporter Name 2:	Not reported
Transporter 2 Emergency Number:	Not reported
TSDF EPA ID:	CAD980884183
TSDF Name:	GEM Rancho Cordova LLC
TSDF Address 1:	11855 White Rock Road
TSDF Address 2:	Not reported
TSDF City,State,Zip:	Rancho Cordova, CA 95742
TSDF Telephone:	Not reported
TSDFA EPA ID:	Not reported
Waste Code Description:	331 - Not reported
RCRA Code:	Not reported
Meth Code:	H141 - Not reported
Quantity Tons:	0.1895
Waste Quantity:	379
Quantity Unit:	P

Year:	2021
EM Manifest ID:	Not reported
Shipment Date:	7/15/2020
Shipment Date:	7/15/2020
Receipt Date:	8/6/2020
Manifest Number:	014921086FLE
Generator EPA ID:	CAL000401871
Name:	MARSHALLS
Address:	1268 EL CAMINO REAL
Address 2:	Not reported
City,State,Zip:	SAN BRUNO, CA 94066
Telephone:	Not reported
Contact:	Not reported
Contact Telephone:	775-575-2760
Contact Email:	Not reported
Transporter 1 EPA ID:	MNS000110924
Transporter Name:	Stericycle Specialty Waste Solutions Inc
Transporter 1 Emergency Number:	Not reported
Transporter 2 EPA ID:	MNS000110924
Transporter Name 2:	Stericycle Specialty Waste Solutions Inc
Transporter 2 Emergency Number:	Not reported
TSDF EPA ID:	NVD980895338
TSDF Name:	21st Century Environmental Management of Nevada, LLC
TSDF Address 1:	2095 Newlands Drive East
TSDF Address 2:	Not reported
TSDF City,State,Zip:	Fernley, NV 89408
TSDF Telephone:	Not reported
TSDFA EPA ID:	Not reported
Waste Code Description:	791 - Not reported
RCRA Code:	D002
Meth Code:	H121 - Not reported
Quantity Tons:	0.001
Waste Quantity:	2
Quantity Unit:	P

Year:	2021
EM Manifest ID:	Not reported

MARSHALLS 0492 (Continued) **S117976171**

Shipment Date:	7/15/2020
Shipment Date:	7/15/2020
Receipt Date:	8/6/2020
Manifest Number:	014921086FLE
Generator EPA ID:	CAL000401871
Name:	MARSHALLS
Address:	1268 EL CAMINO REAL
Address 2:	Not reported
City,State,Zip:	SAN BRUNO, CA 94066
Telephone:	Not reported
Contact:	Not reported
Contact Telephone:	775-575-2760
Contact Email:	Not reported
Transporter 1 EPA ID:	MNS000110924
Transporter Name:	Stericycle Specialty Waste Solutions Inc
Transporter 1 Emergency Number:	Not reported
Transporter 2 EPA ID:	MNS000110924
Transporter Name 2:	Stericycle Specialty Waste Solutions Inc
Transporter 2 Emergency Number:	Not reported
TSDF EPA ID:	NVD980895338
TSDF Name:	21st Century Environmental Management of Nevada, LLC
TSDF Address 1:	2095 Newlands Drive East
TSDF Address 2:	Not reported
TSDF City,State,Zip:	Fernley, NV 89408
TSDF Telephone:	Not reported
TSDFA EPA ID:	Not reported
Waste Code Description:	331 - Not reported
RCRA Code:	D001,D035
Meth Code:	H141 - Not reported
Quantity Tons:	0.0425
Waste Quantity:	85
Quantity Unit:	P

Year:	2021
EM Manifest ID:	Not reported
Shipment Date:	7/15/2020
Shipment Date:	7/15/2020
Receipt Date:	7/31/2020
Manifest Number:	014921085FLE
Generator EPA ID:	CAL000401871
Name:	MARSHALLS
Address:	1268 EL CAMINO REAL
Address 2:	Not reported
City,State,Zip:	SAN BRUNO, CA 94066
Telephone:	Not reported
Contact:	Not reported
Contact Telephone:	916-351-0980
Contact Email:	Not reported
Transporter 1 EPA ID:	MNS000110924
Transporter Name:	Stericycle Specialty Waste Solutions Inc
Transporter 1 Emergency Number:	Not reported
Transporter 2 EPA ID:	MNS000110924
Transporter Name 2:	Stericycle Specialty Waste Solutions Inc
Transporter 2 Emergency Number:	Not reported
TSDF EPA ID:	CAD980884183
TSDF Name:	GEM Rancho Cordova LLC
TSDF Address 1:	11855 White Rock Road

MARSHALLS 0492 (Continued) **S117976171**

TSDF Address 2:	Not reported
TSDF City,State,Zip:	Rancho Cordova, CA 95742
TSDF Telephone:	Not reported
TSDFA EPA ID:	Not reported
Waste Code Description:	331 - Not reported
RCRA Code:	D001
Meth Code:	H141 - Not reported
Quantity Tons:	0.0045
Waste Quantity:	9
Quantity Unit:	P

Year:	2021
EM Manifest ID:	Not reported
Shipment Date:	7/15/2020
Shipment Date:	7/15/2020
Receipt Date:	7/31/2020
Manifest Number:	014921085FLE
Generator EPA ID:	CAL000401871
Name:	MARSHALLS
Address:	1268 EL CAMINO REAL
Address 2:	Not reported
City,State,Zip:	SAN BRUNO, CA 94066
Telephone:	Not reported
Contact:	Not reported
Contact Telephone:	916-351-0980
Contact Email:	Not reported
Transporter 1 EPA ID:	MNS000110924
Transporter Name:	Stericycle Specialty Waste Solutions Inc
Transporter 1 Emergency Number:	Not reported
Transporter 2 EPA ID:	MNS000110924
Transporter Name 2:	Stericycle Specialty Waste Solutions Inc
Transporter 2 Emergency Number:	Not reported
TSDF EPA ID:	CAD980884183
TSDF Name:	GEM Rancho Cordova LLC
TSDF Address 1:	11855 White Rock Road
TSDF Address 2:	Not reported
TSDF City,State,Zip:	Rancho Cordova, CA 95742
TSDF Telephone:	Not reported
TSDFA EPA ID:	Not reported
Waste Code Description:	331 - Not reported
RCRA Code:	Not reported
Meth Code:	H141 - Not reported
Quantity Tons:	0.082
Waste Quantity:	164
Quantity Unit:	P

Year:	2021
EM Manifest ID:	Not reported
Shipment Date:	10/29/2020
Shipment Date:	10/29/2020
Receipt Date:	11/13/2020
Manifest Number:	015082123FLE
Generator EPA ID:	CAL000401871
Name:	MARSHALLS 0492
Address:	1268 EL CAMINO REAL
Address 2:	Not reported
City,State,Zip:	SAN BRUNO, CA 94066

MARSHALLS 0492 (Continued) **S117976171**

Telephone:	Not reported
Contact:	Not reported
Contact Telephone:	650-873-9244
Contact Email:	Not reported
Transporter 1 EPA ID:	MNS000110924
Transporter Name:	CLEAN EARTH SPECIALTY WASTE SOLUTIONS, INC.
Transporter 1 Emergency Number:	Not reported
Transporter 2 EPA ID:	CAR000175422
Transporter Name 2:	WORLDWIDE RECOVERY SYSTEM INC
Transporter 2 Emergency Number:	Not reported
TSDF EPA ID:	AZR000515924
TSDF Name:	YUMA YES WASTE TRANSFER FACILITY
TSDF Address 1:	2730 E 13TH ST
TSDF Address 2:	Not reported
TSDF City,State,Zip:	YUMA, AZ 85365
TSDF Telephone:	Not reported
TSDFA EPA ID:	Not reported
Waste Code Description:	331 - Not reported
RCRA Code:	Not reported
Meth Code:	H141 - Not reported
Quantity Tons:	0.036
Waste Quantity:	72
Quantity Unit:	P

Year:	2021
EM Manifest ID:	Not reported
Shipment Date:	10/29/2020
Shipment Date:	10/29/2020
Receipt Date:	11/30/2020
Manifest Number:	015082122FLE
Generator EPA ID:	CAL000401871
Name:	MARSHALLS
Address:	1268 EL CAMINO REAL
Address 2:	Not reported
City,State,Zip:	SAN BRUNO, CA 94066
Telephone:	Not reported
Contact:	Not reported
Contact Telephone:	775-575-2760
Contact Email:	Not reported
Transporter 1 EPA ID:	MNS000110924
Transporter Name:	Stericycle Specialty Waste Solutions Inc
Transporter 1 Emergency Number:	Not reported
Transporter 2 EPA ID:	Not reported
Transporter Name 2:	Not reported
Transporter 2 Emergency Number:	Not reported
TSDF EPA ID:	NVD980895338
TSDF Name:	21st Century Environmental Management of Nevada, LLC
TSDF Address 1:	2095 Newlands Drive East
TSDF Address 2:	Not reported
TSDF City,State,Zip:	Fernley, NV 89408
TSDF Telephone:	Not reported
TSDFA EPA ID:	Not reported
Waste Code Description:	122 - Not reported
RCRA Code:	D002
Meth Code:	H121 - Not reported
Quantity Tons:	0.001
Waste Quantity:	2

MARSHALLS 0492 (Continued) **S117976171**

Quantity Unit:	P
Year:	2021
EM Manifest ID:	Not reported
Shipment Date:	10/29/2020
Shipment Date:	10/29/2020
Receipt Date:	11/30/2020
Manifest Number:	015082122FLE
Generator EPA ID:	CAL000401871
Name:	MARSHALLS
Address:	1268 EL CAMINO REAL
Address 2:	Not reported
City,State,Zip:	SAN BRUNO, CA 94066
Telephone:	Not reported
Contact:	Not reported
Contact Telephone:	775-575-2760
Contact Email:	Not reported
Transporter 1 EPA ID:	MNS000110924
Transporter Name:	Stericycle Specialty Waste Solutions Inc
Transporter 1 Emergency Number:	Not reported
Transporter 2 EPA ID:	Not reported
Transporter Name 2:	Not reported
Transporter 2 Emergency Number:	Not reported
TSDF EPA ID:	NVD980895338
TSDF Name:	21st Century Environmental Management of Nevada, LLC
TSDF Address 1:	2095 Newlands Drive East
TSDF Address 2:	Not reported
TSDF City,State,Zip:	Fernley, NV 89408
TSDF Telephone:	Not reported
TSDFA EPA ID:	Not reported
Waste Code Description:	331 - Not reported
RCRA Code:	D001,D035
Meth Code:	H141 - Not reported
Quantity Tons:	0.003
Waste Quantity:	6
Quantity Unit:	P
Year:	2021
EM Manifest ID:	Not reported
Shipment Date:	10/29/2020
Shipment Date:	10/29/2020
Receipt Date:	11/11/2020
Manifest Number:	015082121FLE
Generator EPA ID:	CAL000401871
Name:	MARSHALLS
Address:	1268 EL CAMINO REAL
Address 2:	Not reported
City,State,Zip:	SAN BRUNO, CA 94066
Telephone:	Not reported
Contact:	Not reported
Contact Telephone:	916-351-0980
Contact Email:	Not reported
Transporter 1 EPA ID:	MNS000110924
Transporter Name:	Stericycle Specialty Waste Solutions Inc
Transporter 1 Emergency Number:	Not reported
Transporter 2 EPA ID:	Not reported
Transporter Name 2:	Not reported

MARSHALLS 0492 (Continued) **S117976171**

Transporter 2 Emergency Number:	Not reported
TSDF EPA ID:	CAD980884183
TSDF Name:	GEM Rancho Cordova LLC
TSDF Address 1:	11855 White Rock Road
TSDF Address 2:	Not reported
TSDF City,State,Zip:	Rancho Cordova, CA 95742
TSDF Telephone:	Not reported
TSDFA EPA ID:	Not reported
Waste Code Description:	331 - Not reported
RCRA Code:	D001
Meth Code:	H141 - Not reported
Quantity Tons:	0.003
Waste Quantity:	6
Quantity Unit:	P

Year:	2021
EM Manifest ID:	Not reported
Shipment Date:	10/29/2020
Shipment Date:	10/29/2020
Receipt Date:	11/13/2020
Manifest Number:	015082123FLE
Generator EPA ID:	CAL000401871
Name:	MARSHALLS 0492
Address:	1268 EL CAMINO REAL
Address 2:	Not reported
City,State,Zip:	SAN BRUNO, CA 94066
Telephone:	Not reported
Contact:	Not reported
Contact Telephone:	650-873-9244
Contact Email:	Not reported
Transporter 1 EPA ID:	MNS000110924
Transporter Name:	CLEAN EARTH SPECIALTY WASTE SOLUTIONS, INC.
Transporter 1 Emergency Number:	Not reported
Transporter 2 EPA ID:	CAR000175422
Transporter Name 2:	WORLDWIDE RECOVERY SYSTEM INC
Transporter 2 Emergency Number:	Not reported
TSDF EPA ID:	AZR000515924
TSDF Name:	YUMA YES WASTE TRANSFER FACILITY
TSDF Address 1:	2730 E 13TH ST
TSDF Address 2:	Not reported
TSDF City,State,Zip:	YUMA, AZ 85365
TSDF Telephone:	Not reported
TSDFA EPA ID:	Not reported
Waste Code Description:	331 - Not reported
RCRA Code:	Not reported
Meth Code:	H141 - Not reported
Quantity Tons:	0.117
Waste Quantity:	234
Quantity Unit:	P

Additional Information:

Year:	2020
EM Manifest ID:	Not reported
Shipment Date:	9/16/2020
Shipment Date:	9/16/2020
Receipt Date:	9/30/2020
Manifest Number:	015081008FLE

MARSHALLS 0492 (Continued) **S117976171**

Generator EPA ID:	CAL000401871
Name:	MARSHALLS
Address:	1268 EL CAMINO REAL
Address 2:	Not reported
City,State,Zip:	SAN BRUNO, CA 94066
Telephone:	Not reported
Contact:	Not reported
Contact Telephone:	916-351-0980
Contact Email:	Not reported
Transporter 1 EPA ID:	MNS000110924
Transporter Name:	Stericycle Specialty Waste Solutions Inc
Transporter 1 Emergency Number:	Not reported
Transporter 2 EPA ID:	Not reported
Transporter Name 2:	Not reported
Transporter 2 Emergency Number:	Not reported
TSDF EPA ID:	CAD980884183
TSDF Name:	GEM Rancho Cordova LLC
TSDF Address 1:	11855 White Rock Road
TSDF Address 2:	Not reported
TSDF City,State,Zip:	Rancho Cordova, CA 95742
TSDF Telephone:	Not reported
TSDFA EPA ID:	Not reported
Waste Code Description:	331 - Not reported
RCRA Code:	Not reported
Meth Code:	H141 - Not reported
Quantity Tons:	0.1895
Waste Quantity:	379
Quantity Unit:	P

Year:	2020
EM Manifest ID:	Not reported
Shipment Date:	7/15/2020
Shipment Date:	7/15/2020
Receipt Date:	8/6/2020
Manifest Number:	014921086FLE
Generator EPA ID:	CAL000401871
Name:	MARSHALLS
Address:	1268 EL CAMINO REAL
Address 2:	Not reported
City,State,Zip:	SAN BRUNO, CA 94066
Telephone:	Not reported
Contact:	Not reported
Contact Telephone:	775-575-2760
Contact Email:	Not reported
Transporter 1 EPA ID:	MNS000110924
Transporter Name:	Stericycle Specialty Waste Solutions Inc
Transporter 1 Emergency Number:	Not reported
Transporter 2 EPA ID:	MNS000110924
Transporter Name 2:	Stericycle Specialty Waste Solutions Inc
Transporter 2 Emergency Number:	Not reported
TSDF EPA ID:	NVD980895338
TSDF Name:	21st Century Environmental Management of Nevada, LLC
TSDF Address 1:	2095 Newlands Drive East
TSDF Address 2:	Not reported
TSDF City,State,Zip:	Fernley, NV 89408
TSDF Telephone:	Not reported
TSDFA EPA ID:	Not reported

MARSHALLS 0492 (Continued) **S117976171**

Waste Code Description:	791 - Not reported
RCRA Code:	D002
Meth Code:	H121 - Not reported
Quantity Tons:	0.001
Waste Quantity:	2
Quantity Unit:	P
Year:	2020
EM Manifest ID:	Not reported
Shipment Date:	7/15/2020
Shipment Date:	7/15/2020
Receipt Date:	8/6/2020
Manifest Number:	014921086FLE
Generator EPA ID:	CAL000401871
Name:	MARSHALLS
Address:	1268 EL CAMINO REAL
Address 2:	Not reported
City,State,Zip:	SAN BRUNO, CA 94066
Telephone:	Not reported
Contact:	Not reported
Contact Telephone:	775-575-2760
Contact Email:	Not reported
Transporter 1 EPA ID:	MNS000110924
Transporter Name:	Stericycle Specialty Waste Solutions Inc
Transporter 1 Emergency Number:	Not reported
Transporter 2 EPA ID:	MNS000110924
Transporter Name 2:	Stericycle Specialty Waste Solutions Inc
Transporter 2 Emergency Number:	Not reported
TSDF EPA ID:	NVD980895338
TSDF Name:	21st Century Environmental Management of Nevada, LLC
TSDF Address 1:	2095 Newlands Drive East
TSDF Address 2:	Not reported
TSDF City,State,Zip:	Fernley, NV 89408
TSDF Telephone:	Not reported
TSDFA EPA ID:	Not reported
Waste Code Description:	331 - Not reported
RCRA Code:	D001,D035
Meth Code:	H141 - Not reported
Quantity Tons:	0.0425
Waste Quantity:	85
Quantity Unit:	P
Year:	2020
EM Manifest ID:	Not reported
Shipment Date:	7/15/2020
Shipment Date:	7/15/2020
Receipt Date:	7/31/2020
Manifest Number:	014921085FLE
Generator EPA ID:	CAL000401871
Name:	MARSHALLS
Address:	1268 EL CAMINO REAL
Address 2:	Not reported
City,State,Zip:	SAN BRUNO, CA 94066
Telephone:	Not reported
Contact:	Not reported
Contact Telephone:	916-351-0980
Contact Email:	Not reported

MARSHALLS 0492 (Continued) **S117976171**

Transporter 1 EPA ID:	MNS000110924
Transporter Name:	Stericycle Specialty Waste Solutions Inc
Transporter 1 Emergency Number:	Not reported
Transporter 2 EPA ID:	MNS000110924
Transporter Name 2:	Stericycle Specialty Waste Solutions Inc
Transporter 2 Emergency Number:	Not reported
TSDF EPA ID:	CAD980884183
TSDF Name:	GEM Rancho Cordova LLC
TSDF Address 1:	11855 White Rock Road
TSDF Address 2:	Not reported
TSDF City,State,Zip:	Rancho Cordova, CA 95742
TSDF Telephone:	Not reported
TSDFA EPA ID:	Not reported
Waste Code Description:	331 - Not reported
RCRA Code:	D001
Meth Code:	H141 - Not reported
Quantity Tons:	0.0045
Waste Quantity:	9
Quantity Unit:	P

Year:	2020
EM Manifest ID:	Not reported
Shipment Date:	7/15/2020
Shipment Date:	7/15/2020
Receipt Date:	7/31/2020
Manifest Number:	014921085FLE
Generator EPA ID:	CAL000401871
Name:	MARSHALLS
Address:	1268 EL CAMINO REAL
Address 2:	Not reported
City,State,Zip:	SAN BRUNO, CA 94066
Telephone:	Not reported
Contact:	Not reported
Contact Telephone:	916-351-0980
Contact Email:	Not reported
Transporter 1 EPA ID:	MNS000110924
Transporter Name:	Stericycle Specialty Waste Solutions Inc
Transporter 1 Emergency Number:	Not reported
Transporter 2 EPA ID:	MNS000110924
Transporter Name 2:	Stericycle Specialty Waste Solutions Inc
Transporter 2 Emergency Number:	Not reported
TSDF EPA ID:	CAD980884183
TSDF Name:	GEM Rancho Cordova LLC
TSDF Address 1:	11855 White Rock Road
TSDF Address 2:	Not reported
TSDF City,State,Zip:	Rancho Cordova, CA 95742
TSDF Telephone:	Not reported
TSDFA EPA ID:	Not reported
Waste Code Description:	331 - Not reported
RCRA Code:	Not reported
Meth Code:	H141 - Not reported
Quantity Tons:	0.082
Waste Quantity:	164
Quantity Unit:	P

Year:	2020
EM Manifest ID:	Not reported

MARSHALLS 0492 (Continued) **S117976171**

Shipment Date:	10/29/2020
Shipment Date:	10/29/2020
Receipt Date:	11/13/2020
Manifest Number:	015082123FLE
Generator EPA ID:	CAL000401871
Name:	MARSHALLS 0492
Address:	1268 EL CAMINO REAL
Address 2:	Not reported
City,State,Zip:	SAN BRUNO, CA 94066
Telephone:	Not reported
Contact:	Not reported
Contact Telephone:	650-873-9244
Contact Email:	Not reported
Transporter 1 EPA ID:	MNS000110924
Transporter Name:	CLEAN EARTH SPECIALTY WASTE SOLUTIONS, INC.
Transporter 1 Emergency Number:	Not reported
Transporter 2 EPA ID:	CAR000175422
Transporter Name 2:	WORLDWIDE RECOVERY SYSTEM INC
Transporter 2 Emergency Number:	Not reported
TSDF EPA ID:	AZR000515924
TSDF Name:	YUMA YES WASTE TRANSFER FACILITY
TSDF Address 1:	2730 E 13TH ST
TSDF Address 2:	Not reported
TSDF City,State,Zip:	YUMA, AZ 85365
TSDF Telephone:	Not reported
TSDFA EPA ID:	Not reported
Waste Code Description:	331 - Not reported
RCRA Code:	Not reported
Meth Code:	H141 - Not reported
Quantity Tons:	0.036
Waste Quantity:	72
Quantity Unit:	P

Year:	2020
EM Manifest ID:	Not reported
Shipment Date:	10/29/2020
Shipment Date:	10/29/2020
Receipt Date:	11/30/2020
Manifest Number:	015082122FLE
Generator EPA ID:	CAL000401871
Name:	MARSHALLS
Address:	1268 EL CAMINO REAL
Address 2:	Not reported
City,State,Zip:	SAN BRUNO, CA 94066
Telephone:	Not reported
Contact:	Not reported
Contact Telephone:	775-575-2760
Contact Email:	Not reported
Transporter 1 EPA ID:	MNS000110924
Transporter Name:	Stericycle Specialty Waste Solutions Inc
Transporter 1 Emergency Number:	Not reported
Transporter 2 EPA ID:	Not reported
Transporter Name 2:	Not reported
Transporter 2 Emergency Number:	Not reported
TSDF EPA ID:	NVD980895338
TSDF Name:	21st Century Environmental Management of Nevada, LLC
TSDF Address 1:	2095 Newlands Drive East

MARSHALLS 0492 (Continued) **S117976171**

TSDF Address 2:	Not reported
TSDF City,State,Zip:	Fernley, NV 89408
TSDF Telephone:	Not reported
TSDFA EPA ID:	Not reported
Waste Code Description:	122 - Not reported
RCRA Code:	D002
Meth Code:	H121 - Not reported
Quantity Tons:	0.001
Waste Quantity:	2
Quantity Unit:	P
Year:	2020
EM Manifest ID:	Not reported
Shipment Date:	10/29/2020
Shipment Date:	10/29/2020
Receipt Date:	11/30/2020
Manifest Number:	015082122FLE
Generator EPA ID:	CAL000401871
Name:	MARSHALLS
Address:	1268 EL CAMINO REAL
Address 2:	Not reported
City,State,Zip:	SAN BRUNO, CA 94066
Telephone:	Not reported
Contact:	Not reported
Contact Telephone:	775-575-2760
Contact Email:	Not reported
Transporter 1 EPA ID:	MNS000110924
Transporter Name:	Stericycle Specialty Waste Solutions Inc
Transporter 1 Emergency Number:	Not reported
Transporter 2 EPA ID:	Not reported
Transporter Name 2:	Not reported
Transporter 2 Emergency Number:	Not reported
TSDF EPA ID:	NVD980895338
TSDF Name:	21st Century Environmental Management of Nevada, LLC
TSDF Address 1:	2095 Newlands Drive East
TSDF Address 2:	Not reported
TSDF City,State,Zip:	Fernley, NV 89408
TSDF Telephone:	Not reported
TSDFA EPA ID:	Not reported
Waste Code Description:	331 - Not reported
RCRA Code:	D001,D035
Meth Code:	H141 - Not reported
Quantity Tons:	0.003
Waste Quantity:	6
Quantity Unit:	P
Year:	2020
EM Manifest ID:	Not reported
Shipment Date:	10/29/2020
Shipment Date:	10/29/2020
Receipt Date:	11/11/2020
Manifest Number:	015082121FLE
Generator EPA ID:	CAL000401871
Name:	MARSHALLS
Address:	1268 EL CAMINO REAL
Address 2:	Not reported
City,State,Zip:	SAN BRUNO, CA 94066

MARSHALLS 0492 (Continued) **S117976171**

Telephone:	Not reported
Contact:	Not reported
Contact Telephone:	916-351-0980
Contact Email:	Not reported
Transporter 1 EPA ID:	MNS000110924
Transporter Name:	Stericycle Specialty Waste Solutions Inc
Transporter 1 Emergency Number:	Not reported
Transporter 2 EPA ID:	Not reported
Transporter Name 2:	Not reported
Transporter 2 Emergency Number:	Not reported
TSDF EPA ID:	CAD980884183
TSDF Name:	GEM Rancho Cordova LLC
TSDF Address 1:	11855 White Rock Road
TSDF Address 2:	Not reported
TSDF City,State,Zip:	Rancho Cordova, CA 95742
TSDF Telephone:	Not reported
TSDFA EPA ID:	Not reported
Waste Code Description:	331 - Not reported
RCRA Code:	D001
Meth Code:	H141 - Not reported
Quantity Tons:	0.003
Waste Quantity:	6
Quantity Unit:	P

Year:	2020
EM Manifest ID:	Not reported
Shipment Date:	10/29/2020
Shipment Date:	10/29/2020
Receipt Date:	11/13/2020
Manifest Number:	015082123FLE
Generator EPA ID:	CAL000401871
Name:	MARSHALLS 0492
Address:	1268 EL CAMINO REAL
Address 2:	Not reported
City,State,Zip:	SAN BRUNO, CA 94066
Telephone:	Not reported
Contact:	Not reported
Contact Telephone:	650-873-9244
Contact Email:	Not reported
Transporter 1 EPA ID:	MNS000110924
Transporter Name:	CLEAN EARTH SPECIALTY WASTE SOLUTIONS, INC.
Transporter 1 Emergency Number:	Not reported
Transporter 2 EPA ID:	CAR000175422
Transporter Name 2:	WORLDWIDE RECOVERY SYSTEM INC
Transporter 2 Emergency Number:	Not reported
TSDF EPA ID:	AZR000515924
TSDF Name:	YUMA YES WASTE TRANSFER FACILITY
TSDF Address 1:	2730 E 13TH ST
TSDF Address 2:	Not reported
TSDF City,State,Zip:	YUMA, AZ 85365
TSDF Telephone:	Not reported
TSDFA EPA ID:	Not reported
Waste Code Description:	331 - Not reported
RCRA Code:	Not reported
Meth Code:	H141 - Not reported
Quantity Tons:	0.117
Waste Quantity:	234

MARSHALLS 0492 (Continued) **S117976171**

Quantity Unit: P

Additional Information:

Year:	2019
EM Manifest ID:	550646
Shipment Date:	7/4/2018
Shipment Date:	7/4/2018
Receipt Date:	7/31/2018
Manifest Number:	010768367FLE
Generator EPA ID:	CAL000401871
Name:	MARSHALLS 0492
Address:	1268 EL CAMINO REAL
Address 2:	Not reported
City,State,Zip:	SAN BRUNO 94066
Telephone:	877-577-2669
Contact:	Not reported
Contact Telephone:	774-308-3651
Contact Email:	Not reported
Transporter 1 EPA ID:	MNS000110924
Transporter Name:	Not reported
Transporter 1 Emergency Number:	Not reported
Transporter 2 EPA ID:	CAR000175422
Transporter Name 2:	Not reported
Transporter 2 Emergency Number:	Not reported
TSDF EPA ID:	AZR000515924
TSDF Name:	YUMA YES WASTE TRANSFER FACILITY
TSDF Address 1:	2730 E 13TH ST
TSDF Address 2:	Not reported
TSDF City,State,Zip:	YUMA 85365-1901
TSDF Telephone:	Not reported
TSDFA EPA ID:	Not reported
Waste Code Description:	- Not reported
RCRA Code:	Not reported
Meth Code:	- Not reported
Quantity Tons:	Not reported
Waste Quantity:	Not reported
Quantity Unit:	Not reported

State:

Year:	2019
EM Manifest ID:	550646
Generator EPA ID:	CAL000401871
Shipment Date:	2018-07-04
Manifest Number:	010768367FLE
Line Number:	1
Method Code:	H141
Quantity Tons:	0.00050
Quantity Waste:	1.000000
Quantity Unit:	P
Number of Containers:	1
Type of Container:	Fiber or plastic boxes, cartons, cases
Quantity Type:	Pounds
State Code:	331

Year:	2019
EM Manifest ID:	550646
Generator EPA ID:	CAL000401871

MARSHALLS 0492 (Continued) **S117976171**

Shipment Date:	2018-07-04
Manifest Number:	010768367FLE
Line Number:	2
Method Code:	H141
Quantity Tons:	0.02500
Quantity Waste:	50.000000
Quantity Unit:	P
Number of Containers:	2
Type of Container:	Fiber or plastic boxes, cartons, cases
Quantity Type:	Pounds
State Code:	331

Year:	2019
EM Manifest ID:	440741
Shipment Date:	6/24/2019
Shipment Date:	6/24/2019
Receipt Date:	7/15/2019
Manifest Number:	013416511FLE
Generator EPA ID:	CAL000401871
Name:	MARSHALLS
Address:	1268 EL CAMINO REAL
Address 2:	Not reported
City,State,Zip:	SAN BRUNO 94066
Telephone:	877-577-2669
Contact:	Not reported
Contact Telephone:	775-575-2760
Contact Email:	Not reported
Transporter 1 EPA ID:	MNS000110924
Transporter Name:	Not reported
Transporter 1 Emergency Number:	Not reported
Transporter 2 EPA ID:	MNS000110924
Transporter Name 2:	Not reported
Transporter 2 Emergency Number:	Not reported
TSDF EPA ID:	NVD980895338
TSDF Name:	21st Century Environmental Management of Nevada, LLC
TSDF Address 1:	2095 Newlands Drive East
TSDF Address 2:	Not reported
TSDF City,State,Zip:	Fernley 89408
TSDF Telephone:	Not reported
TSDFA EPA ID:	Not reported
Waste Code Description:	- Not reported
RCRA Code:	Not reported
Meth Code:	- Not reported
Quantity Tons:	Not reported
Waste Quantity:	Not reported
Quantity Unit:	Not reported

Federal:

Year:	2019
EM Manifest ID:	440741
Generator EPA ID:	CAL000401871
Shipment Date:	2019-06-24
Manifest Number:	013416511FLE
Line Number:	1
Method Code:	H141
Quantity Tons:	0.17950
Quantity Waste:	359.000000

MARSHALLS 0492 (Continued) **S117976171**

Quantity Unit: P
Number of Containers: 2
Type of Container: Fiberboard or plastic drums, barrels, kegs
Quantity Type: Pounds
Federal Code: D001

Year: 2019
EM Manifest ID: 440741
Generator EPA ID: CAL000401871
Shipment Date: 2019-06-24
Manifest Number: 013416511FLE
Line Number: 1
Method Code: H141
Quantity Tons: 0.17950
Quantity Waste: 359.000000
Quantity Unit: P
Number of Containers: 2
Type of Container: Fiberboard or plastic drums, barrels, kegs
Quantity Type: Pounds
Federal Code: D035

Year: 2019
EM Manifest ID: 440741
Generator EPA ID: CAL000401871
Shipment Date: 2019-06-24
Manifest Number: 013416511FLE
Line Number: 2
Method Code: H141
Quantity Tons: 0.01450
Quantity Waste: 29.000000
Quantity Unit: P
Number of Containers: 1
Type of Container: Fiber or plastic boxes, cartons, cases
Quantity Type: Pounds
Federal Code: D001

State:
Year: 2019
EM Manifest ID: 440741
Generator EPA ID: CAL000401871
Shipment Date: 2019-06-24
Manifest Number: 013416511FLE
Line Number: 1
Method Code: H141
Quantity Tons: 0.17950
Quantity Waste: 359.000000
Quantity Unit: P
Number of Containers: 2
Type of Container: Fiberboard or plastic drums, barrels, kegs
Quantity Type: Pounds
State Code: 331

Year: 2019
EM Manifest ID: 440741
Generator EPA ID: CAL000401871
Shipment Date: 2019-06-24
Manifest Number: 013416511FLE

MARSHALLS 0492 (Continued) **S117976171**

Line Number:	2
Method Code:	H141
Quantity Tons:	0.01450
Quantity Waste:	29.000000
Quantity Unit:	P
Number of Containers:	1
Type of Container:	Fiber or plastic boxes, cartons, cases
Quantity Type:	Pounds
State Code:	331

Year:	2019
EM Manifest ID:	248053
Shipment Date:	12/28/2018
Shipment Date:	12/28/2018
Receipt Date:	1/28/2019
Manifest Number:	012416184FLE
Generator EPA ID:	CAL000401871
Name:	MARSHALLS
Address:	1268 EL CAMINO REAL
Address 2:	Not reported
City,State,Zip:	SAN BRUNO 94066
Telephone:	877-577-2669
Contact:	Not reported
Contact Telephone:	775-575-2760
Contact Email:	Not reported
Transporter 1 EPA ID:	MNS000110924
Transporter Name:	Not reported
Transporter 1 Emergency Number:	Not reported
Transporter 2 EPA ID:	MNS000110924
Transporter Name 2:	Not reported
Transporter 2 Emergency Number:	Not reported
TSDF EPA ID:	NVD980895338
TSDF Name:	21st Century Environmental Management of Nevada, LLC
TSDF Address 1:	2095 Newlands Drive East
TSDF Address 2:	Not reported
TSDF City,State,Zip:	Fernley 89408
TSDF Telephone:	Not reported
TSDFA EPA ID:	Not reported
Waste Code Description:	- Not reported
RCRA Code:	Not reported
Meth Code:	- Not reported
Quantity Tons:	Not reported
Waste Quantity:	Not reported
Quantity Unit:	Not reported

Federal:

Year:	2019
EM Manifest ID:	248053
Generator EPA ID:	CAL000401871
Shipment Date:	2018-12-28
Manifest Number:	012416184FLE
Line Number:	1
Method Code:	H141
Quantity Tons:	0.00600
Quantity Waste:	12.000000
Quantity Unit:	P
Number of Containers:	1

MARSHALLS 0492 (Continued) **S117976171**

Type of Container: Fiber or plastic boxes, cartons, cases
Quantity Type: Pounds
Federal Code: D001

Year: 2019
EM Manifest ID: 248053
Generator EPA ID: CAL000401871
Shipment Date: 2018-12-28
Manifest Number: 012416184FLE
Line Number: 1
Method Code: H141
Quantity Tons: 0.00600
Quantity Waste: 12.000000
Quantity Unit: P
Number of Containers: 1
Type of Container: Fiber or plastic boxes, cartons, cases
Quantity Type: Pounds
Federal Code: D035

Year: 2019
EM Manifest ID: 248053
Generator EPA ID: CAL000401871
Shipment Date: 2018-12-28
Manifest Number: 012416184FLE
Line Number: 2
Method Code: H141
Quantity Tons: 0.01550
Quantity Waste: 31.000000
Quantity Unit: P
Number of Containers: 2
Type of Container: Fiber or plastic boxes, cartons, cases
Quantity Type: Pounds
Federal Code: D001

State:
Year: 2019
EM Manifest ID: 248053
Generator EPA ID: CAL000401871
Shipment Date: 2018-12-28
Manifest Number: 012416184FLE
Line Number: 1
Method Code: H141
Quantity Tons: 0.00600
Quantity Waste: 12.000000
Quantity Unit: P
Number of Containers: 1
Type of Container: Fiber or plastic boxes, cartons, cases
Quantity Type: Pounds
State Code: 331

Year: 2019
EM Manifest ID: 248053
Generator EPA ID: CAL000401871
Shipment Date: 2018-12-28
Manifest Number: 012416184FLE
Line Number: 2
Method Code: H141

MARSHALLS 0492 (Continued) **S117976171**

Quantity Tons:	0.01550
Quantity Waste:	31.000000
Quantity Unit:	P
Number of Containers:	2
Type of Container:	Fiber or plastic boxes, cartons, cases
Quantity Type:	Pounds
State Code:	331

Year:	2019
EM Manifest ID:	255340
Shipment Date:	12/28/2018
Shipment Date:	12/28/2018
Receipt Date:	1/16/2019
Manifest Number:	012416185FLE
Generator EPA ID:	CAL000401871
Name:	MARSHALLS 0492
Address:	1268 EL CAMINO REAL
Address 2:	Not reported
City,State,Zip:	SAN BRUNO 94066
Telephone:	877-577-2669
Contact:	Not reported
Contact Telephone:	650-873-9244
Contact Email:	Not reported
Transporter 1 EPA ID:	MNS000110924
Transporter Name:	Not reported
Transporter 1 Emergency Number:	Not reported
Transporter 2 EPA ID:	CAR000175422
Transporter Name 2:	Not reported
Transporter 2 Emergency Number:	Not reported
TSDF EPA ID:	AZR000515924
TSDF Name:	YUMA YES WASTE TRANSFER FACILITY
TSDF Address 1:	2730 E 13TH ST
TSDF Address 2:	Not reported
TSDF City,State,Zip:	YUMA 85365-1901
TSDF Telephone:	Not reported
TSDFA EPA ID:	Not reported
Waste Code Description:	- Not reported
RCRA Code:	Not reported
Meth Code:	- Not reported
Quantity Tons:	Not reported
Waste Quantity:	Not reported
Quantity Unit:	Not reported

State:

Year:	2019
EM Manifest ID:	255340
Generator EPA ID:	CAL000401871
Shipment Date:	2018-12-28
Manifest Number:	012416185FLE
Line Number:	1
Method Code:	H141
Quantity Tons:	0.04250
Quantity Waste:	85.000000
Quantity Unit:	P
Number of Containers:	1
Type of Container:	Fiberboard or plastic drums, barrels, kegs
Quantity Type:	Pounds

MARSHALLS 0492 (Continued) **S117976171**

State Code: 331

Additional Information:

Year:	2018
EM Manifest ID:	010058903FLE20161118_D_1
Shipment Date:	11/18/2016
Shipment Date:	11/18/2016
Receipt Date:	11/29/2016
Manifest Number:	010058903FLE
Generator EPA ID:	CAL000401871
Name:	MARSHALLS #M0492
Address:	Not reported
Address 2:	Not reported
City,State,Zip:	Not reported
Telephone:	Not reported
Contact:	Not reported
Contact Telephone:	Not reported
Contact Email:	Not reported
Transporter 1 EPA ID:	MNS000110924
Transporter Name:	Not reported
Transporter 1 Emergency Number:	Not reported
Transporter 2 EPA ID:	NED986382133
Transporter Name 2:	Not reported
Transporter 2 Emergency Number:	Not reported
TSDF EPA ID:	NVD980895338
TSDF Name:	21ST CENTURY EMN LLC
TSDF Address 1:	Not reported
TSDF Address 2:	Not reported
TSDF City,State,Zip:	Not reported
TSDF Telephone:	Not reported
TSDFA EPA ID:	Not reported
Waste Code Description:	- Not reported
RCRA Code:	Not reported
Meth Code:	- Not reported
Quantity Tons:	Not reported
Waste Quantity:	Not reported
Quantity Unit:	Not reported

Federal:

Year:	2018
EM Manifest ID:	010058903FLE20161118_D_1
Generator EPA ID:	CAL000401871
Shipment Date:	2016-11-18
Manifest Number:	010058903FLE
Line Number:	1
Method Code:	H141
Quantity Tons:	0.00150
Quantity Waste:	3.000000
Quantity Unit:	P
Number of Containers:	1
Type of Container:	NULL
Quantity Type:	NULL
Federal Code:	D001

Year:	2018
EM Manifest ID:	010058903FLE20161118_D_1

MARSHALLS 0492 (Continued) **S117976171**

Generator EPA ID: CAL000401871
Shipment Date: 2016-11-18
Manifest Number: 010058903FLE
Line Number: 1
Method Code: H141
Quantity Tons: 0.00150
Quantity Waste: 3.000000
Quantity Unit: P
Number of Containers: 1
Type of Container: NULL
Quantity Type: NULL
Federal Code: D035

Year: 2018
EM Manifest ID: 010058903FLE20161118_D_1
Generator EPA ID: CAL000401871
Shipment Date: 2016-11-18
Manifest Number: 010058903FLE
Line Number: 2
Method Code: H141
Quantity Tons: 0.00250
Quantity Waste: 5.000000
Quantity Unit: P
Number of Containers: 1
Type of Container: NULL
Quantity Type: NULL
Federal Code: D001

State:
Year: 2018
EM Manifest ID: 010058903FLE20161118_D_1
Generator EPA ID: CAL000401871
Shipment Date: 2016-11-18
Manifest Number: 010058903FLE
Line Number: 1
Method Code: H141
Quantity Tons: 0.00150
Quantity Waste: 3.000000
Quantity Unit: P
Number of Containers: 1
Type of Container: NULL
Quantity Type: NULL
State Code: 331

Year: 2018
EM Manifest ID: 010058903FLE20161118_D_1
Generator EPA ID: CAL000401871
Shipment Date: 2016-11-18
Manifest Number: 010058903FLE
Line Number: 2
Method Code: H141
Quantity Tons: 0.00250
Quantity Waste: 5.000000
Quantity Unit: P
Number of Containers: 1
Type of Container: NULL
Quantity Type: NULL

MARSHALLS 0492 (Continued) **S117976171**

State Code: 331

Year: 2018
EM Manifest ID: 010058903FLE20161118_D_1
Generator EPA ID: CAL000401871
Shipment Date: 2016-11-18
Manifest Number: 010058903FLE
Line Number: 4
Method Code: H141
Quantity Tons: 0.00300
Quantity Waste: 6.000000
Quantity Unit: P
Number of Containers: 1
Type of Container: NULL
Quantity Type: NULL
State Code: 331

Year: 2018
EM Manifest ID: 010058903FLE20161118_D_1
Generator EPA ID: CAL000401871
Shipment Date: 2016-11-18
Manifest Number: 010058903FLE
Line Number: 5
Method Code: H141
Quantity Tons: 0.01800
Quantity Waste: 36.000000
Quantity Unit: P
Number of Containers: 2
Type of Container: NULL
Quantity Type: NULL
State Code: 331

Year: 2018
EM Manifest ID: 010733573FLE20180102_D_1
Shipment Date: 1/2/2018
Shipment Date: 1/2/2018
Receipt Date: 1/23/2018
Manifest Number: 010733573FLE
Generator EPA ID: CAL000401871
Name: MARSHALLS #M0492
Address: Not reported
Address 2: Not reported
City,State,Zip: Not reported
Telephone: Not reported
Contact: Not reported
Contact Telephone: Not reported
Contact Email: Not reported
Transporter 1 EPA ID: MNS000110924
Transporter Name: Not reported
Transporter 1 Emergency Number: Not reported
Transporter 2 EPA ID: CAR000175422
Transporter Name 2: Not reported
Transporter 2 Emergency Number: Not reported
TSDF EPA ID: AZR000515924
TSDF Name: YUMA YES LLC
TSDF Address 1: Not reported

MARSHALLS 0492 (Continued) **S117976171**

TSDF Address 2:	Not reported
TSDF City,State,Zip:	Not reported
TSDF Telephone:	Not reported
TSDFA EPA ID:	Not reported
Waste Code Description:	- Not reported
RCRA Code:	Not reported
Meth Code:	- Not reported
Quantity Tons:	Not reported
Waste Quantity:	Not reported
Quantity Unit:	Not reported

State:

Year:	2018
EM Manifest ID:	010733573FLE20180102_D_1
Generator EPA ID:	CAL000401871
Shipment Date:	2018-01-02
Manifest Number:	010733573FLE
Line Number:	1
Method Code:	H141
Quantity Tons:	0.07600
Quantity Waste:	152.000000
Quantity Unit:	P
Number of Containers:	1
Type of Container:	NULL
Quantity Type:	NULL
State Code:	331

Year:	2018
EM Manifest ID:	010733572FLE20180102_D_1
Shipment Date:	1/2/2018
Shipment Date:	1/2/2018
Receipt Date:	2/7/2018
Manifest Number:	010733572FLE
Generator EPA ID:	CAL000401871
Name:	MARSHALLS #M0492
Address:	Not reported
Address 2:	Not reported
City,State,Zip:	Not reported
Telephone:	Not reported
Contact:	Not reported
Contact Telephone:	Not reported
Contact Email:	Not reported
Transporter 1 EPA ID:	MNS000110924
Transporter Name:	Not reported
Transporter 1 Emergency Number:	Not reported
Transporter 2 EPA ID:	NED986382133
Transporter Name 2:	Not reported
Transporter 2 Emergency Number:	Not reported
TSDF EPA ID:	CAD008364432
TSDF Name:	RHO CHEM LLC
TSDF Address 1:	Not reported
TSDF Address 2:	Not reported
TSDF City,State,Zip:	Not reported
TSDF Telephone:	Not reported
TSDFA EPA ID:	Not reported
Waste Code Description:	- Not reported
RCRA Code:	Not reported

MARSHALLS 0492 (Continued) **S117976171**

Meth Code: - Not reported
Quantity Tons: Not reported
Waste Quantity: Not reported
Quantity Unit: Not reported

Federal:
Year: 2018
EM Manifest ID: 010733572FLE20180102_D_1
Generator EPA ID: CAL000401871
Shipment Date: 2018-01-02
Manifest Number: 010733572FLE
Line Number: 1
Method Code: H141
Quantity Tons: 0.00550
Quantity Waste: 11.000000
Quantity Unit: P
Number of Containers: 1
Type of Container: NULL
Quantity Type: NULL
Federal Code: D001

Year: 2018
EM Manifest ID: 010733572FLE20180102_D_1
Generator EPA ID: CAL000401871
Shipment Date: 2018-01-02
Manifest Number: 010733572FLE
Line Number: 2
Method Code: H141
Quantity Tons: 0.00950
Quantity Waste: 19.000000
Quantity Unit: P
Number of Containers: 1
Type of Container: NULL
Quantity Type: NULL
Federal Code: D001

Year: 2018
EM Manifest ID: 010733572FLE20180102_D_1
Generator EPA ID: CAL000401871
Shipment Date: 2018-01-02
Manifest Number: 010733572FLE
Line Number: 2
Method Code: H141
Quantity Tons: 0.00950
Quantity Waste: 19.000000
Quantity Unit: P
Number of Containers: 1
Type of Container: NULL
Quantity Type: NULL
Federal Code: D035

State:
Year: 2018
EM Manifest ID: 010733572FLE20180102_D_1
Generator EPA ID: CAL000401871
Shipment Date: 2018-01-02
Manifest Number: 010733572FLE

MARSHALLS 0492 (Continued) **S117976171**

Line Number: 1
Method Code: H141
Quantity Tons: 0.00550
Quantity Waste: 11.000000
Quantity Unit: P
Number of Containers: 1
Type of Container: NULL
Quantity Type: NULL
State Code: 331

Year: 2018
EM Manifest ID: 010733572FLE20180102_D_1
Generator EPA ID: CAL000401871
Shipment Date: 2018-01-02
Manifest Number: 010733572FLE
Line Number: 2
Method Code: H141
Quantity Tons: 0.00950
Quantity Waste: 19.000000
Quantity Unit: P
Number of Containers: 1
Type of Container: NULL
Quantity Type: NULL
State Code: 331

Additional Information:
Year: 2016
Gen EPA ID: CAL000401871

Shipment Date: 20151118
Creation Date: 3/2/2016 22:15:14
Receipt Date: 20151208
Manifest ID: 008667509FLE
Trans EPA ID: MNS000110924
Trans Name: STERICYCLE SPECIALTY WASTE SOLUTIONS INC
Trans 2 EPA ID: CAR000210617
Trans 2 Name: 21ST CENTURY ENVIRONMENTAL OF CALIFORNIA
TSDF EPA ID: CAD980884183
Trans Name: GENERAL ENVIRONMENTAL MGT LLC
TSDF Alt EPA ID: Not reported
TSDF Alt Name: Not reported
Waste Code Description: 331 - Off-specification, aged, or surplus organics
RCRA Code: D035
Meth Code: H141 - Storage, Bulking, And/Or Transfer Off Site--No Treatment/Reovery (H010-H129) Or (H131-H135)
Quantity Tons: 0.0015
Waste Quantity: 3
Quantity Unit: P
Additional Code 1: D001
Additional Code 2: Not reported
Additional Code 3: Not reported
Additional Code 4: Not reported
Additional Code 5: Not reported

Shipment Date: 20151118
Creation Date: 3/2/2016 22:15:14

MARSHALLS 0492 (Continued) **S117976171**

Receipt Date:	20151208
Manifest ID:	008667509FLE
Trans EPA ID:	MNS000110924
Trans Name:	STERICYCLE SPECIALTY WASTE SOLUTIONS INC
Trans 2 EPA ID:	CAR000210617
Trans 2 Name:	21ST CENTURY ENVIRONMENTAL OF CALIFORNIA
TSDF EPA ID:	CAD980884183
Trans Name:	GENERAL ENVIRONMENTAL MGT LLC
TSDF Alt EPA ID:	Not reported
TSDF Alt Name:	Not reported
Waste Code Description:	331 - Off-specification, aged, or surplus organics
RCRA Code:	D001
Meth Code:	H141 - Storage, Bulking, And/Or Transfer Off Site--No Treatment/Reovery (H010-H129) Or (H131-H135)
Quantity Tons:	0.001
Waste Quantity:	2
Quantity Unit:	P
Additional Code 1:	Not reported
Additional Code 2:	Not reported
Additional Code 3:	Not reported
Additional Code 4:	Not reported
Additional Code 5:	Not reported

Shipment Date:	20151118
Creation Date:	Not reported
Receipt Date:	Not reported
Manifest ID:	008667509FLE
Trans EPA ID:	MNS000110924
Trans Name:	STERICYCLE SPECIALTY WASTE SOLUTIONS INC
Trans 2 EPA ID:	CAR000210617
Trans 2 Name:	21ST CENTURY ENVIRONMENTAL OF CALIFORNIA
TSDF EPA ID:	CAD980884183
Trans Name:	GENERAL ENVIRONMENTAL MGT LLC
TSDF Alt EPA ID:	Not reported
TSDF Alt Name:	Not reported
Waste Code Description:	181 - Other inorganic solid waste Organics
RCRA Code:	Not reported
Meth Code:	H141 - Storage, Bulking, And/Or Transfer Off Site--No Treatment/Reovery (H010-H129) Or (H131-H135)
Quantity Tons:	0.001
Waste Quantity:	2
Quantity Unit:	P
Additional Code 1:	Not reported
Additional Code 2:	Not reported
Additional Code 3:	Not reported
Additional Code 4:	Not reported
Additional Code 5:	Not reported

Shipment Date:	20151118
Creation Date:	Not reported
Receipt Date:	Not reported
Manifest ID:	008667509FLE
Trans EPA ID:	MNS000110924
Trans Name:	STERICYCLE SPECIALTY WASTE SOLUTIONS INC
Trans 2 EPA ID:	CAR000210617
Trans 2 Name:	21ST CENTURY ENVIRONMENTAL OF CALIFORNIA
TSDF EPA ID:	CAD980884183

MARSHALLS 0492 (Continued) **S117976171**

Trans Name:	GENERAL ENVIRONMENTAL MGT LLC
TSDF Alt EPA ID:	Not reported
TSDF Alt Name:	Not reported
Waste Code Description:	331 - Off-specification, aged, or surplus organics
RCRA Code:	Not reported
Meth Code:	H141 - Storage, Bulking, And/Or Transfer Off Site--No Treatment/Reovery (H010-H129) Or (H131-H135)
Quantity Tons:	0.0015
Waste Quantity:	3
Quantity Unit:	P
Additional Code 1:	Not reported
Additional Code 2:	Not reported
Additional Code 3:	Not reported
Additional Code 4:	Not reported
Additional Code 5:	Not reported
Shipment Date:	20151118
Creation Date:	3/2/2016 22:15:14
Receipt Date:	20151208
Manifest ID:	008667509FLE
Trans EPA ID:	MNS000110924
Trans Name:	STERICYCLE SPECIALTY WASTE SOLUTIONS INC
Trans 2 EPA ID:	CAR000210617
Trans 2 Name:	21ST CENTURY ENVIRONMENTAL OF CALIFORNIA
TSDF EPA ID:	CAD980884183
Trans Name:	GENERAL ENVIRONMENTAL MGT LLC
TSDF Alt EPA ID:	Not reported
TSDF Alt Name:	Not reported
Waste Code Description:	331 - Off-specification, aged, or surplus organics
RCRA Code:	Not reported
Meth Code:	H141 - Storage, Bulking, And/Or Transfer Off Site--No Treatment/Reovery (H010-H129) Or (H131-H135)
Quantity Tons:	0.02
Waste Quantity:	40
Quantity Unit:	P
Additional Code 1:	Not reported
Additional Code 2:	Not reported
Additional Code 3:	Not reported
Additional Code 4:	Not reported
Additional Code 5:	Not reported
Shipment Date:	20151118
Creation Date:	3/2/2016 22:15:14
Receipt Date:	20151208
Manifest ID:	008667509FLE
Trans EPA ID:	MNS000110924
Trans Name:	STERICYCLE SPECIALTY WASTE SOLUTIONS INC
Trans 2 EPA ID:	CAR000210617
Trans 2 Name:	21ST CENTURY ENVIRONMENTAL OF CALIFORNIA
TSDF EPA ID:	CAD980884183
Trans Name:	GENERAL ENVIRONMENTAL MGT LLC
TSDF Alt EPA ID:	Not reported
TSDF Alt Name:	Not reported
Waste Code Description:	181 - Other inorganic solid waste Organics
RCRA Code:	Not reported
Meth Code:	H141 - Storage, Bulking, And/Or Transfer Off Site--No Treatment/Reovery (H010-H129) Or (H131-H135)

MARSHALLS 0492 (Continued) **S117976171**

Quantity Tons:	0.0125
Waste Quantity:	25
Quantity Unit:	P
Additional Code 1:	Not reported
Additional Code 2:	Not reported
Additional Code 3:	Not reported
Additional Code 4:	Not reported
Additional Code 5:	Not reported
Shipment Date:	20150713
Creation Date:	1/23/2016 22:15:12
Receipt Date:	20150721
Manifest ID:	008473763FLE
Trans EPA ID:	MNS000110924
Trans Name:	STERICYCLE SPECIALTY WASTE SOLUTIONS INC
Trans 2 EPA ID:	NED986382133
Trans 2 Name:	SMITH SYSTEMS TRANSPORTATION INC
TSDF EPA ID:	NVD980895338
Trans Name:	21ST CENTURY EMN LLC
TSDF Alt EPA ID:	Not reported
TSDF Alt Name:	Not reported
Waste Code Description:	181 - Other inorganic solid waste Organics
RCRA Code:	Not reported
Meth Code:	H141 - Storage, Bulking, And/Or Transfer Off Site--No Treatment/Reovery (H010-H129) Or (H131-H135)
Quantity Tons:	0.02
Waste Quantity:	40
Quantity Unit:	P
Additional Code 1:	Not reported
Additional Code 2:	Not reported
Additional Code 3:	Not reported
Additional Code 4:	Not reported
Additional Code 5:	Not reported
Shipment Date:	20150713
Creation Date:	1/23/2016 22:15:12
Receipt Date:	20150721
Manifest ID:	008473763FLE
Trans EPA ID:	MNS000110924
Trans Name:	STERICYCLE SPECIALTY WASTE SOLUTIONS INC
Trans 2 EPA ID:	NED986382133
Trans 2 Name:	SMITH SYSTEMS TRANSPORTATION INC
TSDF EPA ID:	NVD980895338
Trans Name:	21ST CENTURY EMN LLC
TSDF Alt EPA ID:	Not reported
TSDF Alt Name:	Not reported
Waste Code Description:	331 - Off-specification, aged, or surplus organics
RCRA Code:	D035
Meth Code:	H141 - Storage, Bulking, And/Or Transfer Off Site--No Treatment/Reovery (H010-H129) Or (H131-H135)
Quantity Tons:	0.0275
Waste Quantity:	55
Quantity Unit:	P
Additional Code 1:	D001
Additional Code 2:	Not reported
Additional Code 3:	Not reported
Additional Code 4:	Not reported

MARSHALLS 0492 (Continued) **S117976171**

Additional Code 5:	Not reported
Shipment Date:	20150713
Creation Date:	1/23/2016 22:15:12
Receipt Date:	20150721
Manifest ID:	008473763FLE
Trans EPA ID:	MNS000110924
Trans Name:	STERICYCLE SPECIALTY WASTE SOLUTIONS INC
Trans 2 EPA ID:	NED986382133
Trans 2 Name:	SMITH SYSTEMS TRANSPORTATION INC
TSDF EPA ID:	NVD980895338
Trans Name:	21ST CENTURY EMN LLC
TSDF Alt EPA ID:	Not reported
TSDF Alt Name:	Not reported
Waste Code Description:	331 - Off-specification, aged, or surplus organics
RCRA Code:	D001
Meth Code:	H141 - Storage, Bulking, And/Or Transfer Off Site--No Treatment/Reovery (H010-H129) Or (H131-H135)
Quantity Tons:	0.006
Waste Quantity:	12
Quantity Unit:	P
Additional Code 1:	Not reported
Additional Code 2:	Not reported
Additional Code 3:	Not reported
Additional Code 4:	Not reported
Additional Code 5:	Not reported
Shipment Date:	20150114
Creation Date:	6/25/2015 22:15:19
Receipt Date:	20150123
Manifest ID:	006240619FLE
Trans EPA ID:	MNS000110924
Trans Name:	STERICYCLE SPECIALTY WASTE SOLUTIONS INC
Trans 2 EPA ID:	NED986382133
Trans 2 Name:	SMITH SYSTEMS TRANSPORTATION INC
TSDF EPA ID:	NVD980895338
Trans Name:	21ST CENTURY EMN LLC
TSDF Alt EPA ID:	Not reported
TSDF Alt Name:	Not reported
Waste Code Description:	- Not reported
RCRA Code:	Not reported
Meth Code:	H141 - Storage, Bulking, And/Or Transfer Off Site--No Treatment/Reovery (H010-H129) Or (H131-H135)
Quantity Tons:	0.0365
Waste Quantity:	73
Quantity Unit:	P
Additional Code 1:	Not reported
Additional Code 2:	Not reported
Additional Code 3:	Not reported
Additional Code 4:	Not reported
Additional Code 5:	Not reported

Additional Information:

Year:	2015
Gen EPA ID:	CAL000401871
Shipment Date:	20151118

MARSHALLS 0492 (Continued) **S117976171**

Creation Date:	Not reported
Receipt Date:	Not reported
Manifest ID:	008667509FLE
Trans EPA ID:	MNS000110924
Trans Name:	STERICYCLE SPECIALTY WASTE SOLUTIONS INC
Trans 2 EPA ID:	CAR000210617
Trans 2 Name:	21ST CENTURY ENVIRONMENTAL OF CALIFORNIA
TSDF EPA ID:	CAD980884183
Trans Name:	GENERAL ENVIRONMENTAL MGT LLC
TSDF Alt EPA ID:	Not reported
TSDF Alt Name:	Not reported
Waste Code Description:	331 - Off-specification, aged, or surplus organics
RCRA Code:	Not reported
Meth Code:	H141 - Storage, Bulking, And/Or Transfer Off Site--No Treatment/Reovery (H010-H129) Or (H131-H135)
Quantity Tons:	0.0015
Waste Quantity:	3
Quantity Unit:	P
Additional Code 1:	Not reported
Additional Code 2:	Not reported
Additional Code 3:	Not reported
Additional Code 4:	Not reported
Additional Code 5:	Not reported

Shipment Date:	20151118
Creation Date:	3/2/2016 22:15:14
Receipt Date:	20151208
Manifest ID:	008667509FLE
Trans EPA ID:	MNS000110924
Trans Name:	STERICYCLE SPECIALTY WASTE SOLUTIONS INC
Trans 2 EPA ID:	CAR000210617
Trans 2 Name:	21ST CENTURY ENVIRONMENTAL OF CALIFORNIA
TSDF EPA ID:	CAD980884183
Trans Name:	GENERAL ENVIRONMENTAL MGT LLC
TSDF Alt EPA ID:	Not reported
TSDF Alt Name:	Not reported
Waste Code Description:	331 - Off-specification, aged, or surplus organics
RCRA Code:	Not reported
Meth Code:	H141 - Storage, Bulking, And/Or Transfer Off Site--No Treatment/Reovery (H010-H129) Or (H131-H135)
Quantity Tons:	0.02
Waste Quantity:	40
Quantity Unit:	P
Additional Code 1:	Not reported
Additional Code 2:	Not reported
Additional Code 3:	Not reported
Additional Code 4:	Not reported
Additional Code 5:	Not reported

Shipment Date:	20151118
Creation Date:	Not reported
Receipt Date:	Not reported
Manifest ID:	008667509FLE
Trans EPA ID:	MNS000110924
Trans Name:	STERICYCLE SPECIALTY WASTE SOLUTIONS INC
Trans 2 EPA ID:	CAR000210617
Trans 2 Name:	21ST CENTURY ENVIRONMENTAL OF CALIFORNIA

MARSHALLS 0492 (Continued) **S117976171**

TSDF EPA ID:	CAD980884183
Trans Name:	GENERAL ENVIRONMENTAL MGT LLC
TSDF Alt EPA ID:	Not reported
TSDF Alt Name:	Not reported
Waste Code Description:	181 - Other inorganic solid waste Organics
RCRA Code:	Not reported
Meth Code:	H141 - Storage, Bulking, And/Or Transfer Off Site--No Treatment/Reovery (H010-H129) Or (H131-H135)
Quantity Tons:	0.001
Waste Quantity:	2
Quantity Unit:	P
Additional Code 1:	Not reported
Additional Code 2:	Not reported
Additional Code 3:	Not reported
Additional Code 4:	Not reported
Additional Code 5:	Not reported
Shipment Date:	20151118
Creation Date:	3/2/2016 22:15:14
Receipt Date:	20151208
Manifest ID:	008667509FLE
Trans EPA ID:	MNS000110924
Trans Name:	STERICYCLE SPECIALTY WASTE SOLUTIONS INC
Trans 2 EPA ID:	CAR000210617
Trans 2 Name:	21ST CENTURY ENVIRONMENTAL OF CALIFORNIA
TSDF EPA ID:	CAD980884183
Trans Name:	GENERAL ENVIRONMENTAL MGT LLC
TSDF Alt EPA ID:	Not reported
TSDF Alt Name:	Not reported
Waste Code Description:	181 - Other inorganic solid waste Organics
RCRA Code:	Not reported
Meth Code:	H141 - Storage, Bulking, And/Or Transfer Off Site--No Treatment/Reovery (H010-H129) Or (H131-H135)
Quantity Tons:	0.0125
Waste Quantity:	25
Quantity Unit:	P
Additional Code 1:	Not reported
Additional Code 2:	Not reported
Additional Code 3:	Not reported
Additional Code 4:	Not reported
Additional Code 5:	Not reported
Shipment Date:	20151118
Creation Date:	3/2/2016 22:15:14
Receipt Date:	20151208
Manifest ID:	008667509FLE
Trans EPA ID:	MNS000110924
Trans Name:	STERICYCLE SPECIALTY WASTE SOLUTIONS INC
Trans 2 EPA ID:	CAR000210617
Trans 2 Name:	21ST CENTURY ENVIRONMENTAL OF CALIFORNIA
TSDF EPA ID:	CAD980884183
Trans Name:	GENERAL ENVIRONMENTAL MGT LLC
TSDF Alt EPA ID:	Not reported
TSDF Alt Name:	Not reported
Waste Code Description:	331 - Off-specification, aged, or surplus organics
RCRA Code:	D001
Meth Code:	H141 - Storage, Bulking, And/Or Transfer Off Site--No

MARSHALLS 0492 (Continued) **S117976171**

	Treatment/Reovery (H010-H129) Or (H131-H135)
Quantity Tons:	0.001
Waste Quantity:	2
Quantity Unit:	P
Additional Code 1:	Not reported
Additional Code 2:	Not reported
Additional Code 3:	Not reported
Additional Code 4:	Not reported
Additional Code 5:	Not reported
Shipment Date:	20151118
Creation Date:	3/2/2016 22:15:14
Receipt Date:	20151208
Manifest ID:	008667509FLE
Trans EPA ID:	MNS000110924
Trans Name:	STERICYCLE SPECIALTY WASTE SOLUTIONS INC
Trans 2 EPA ID:	CAR000210617
Trans 2 Name:	21ST CENTURY ENVIRONMENTAL OF CALIFORNIA
TSDF EPA ID:	CAD980884183
Trans Name:	GENERAL ENVIRONMENTAL MGT LLC
TSDF Alt EPA ID:	Not reported
TSDF Alt Name:	Not reported
Waste Code Description:	331 - Off-specification, aged, or surplus organics
RCRA Code:	D035
Meth Code:	H141 - Storage, Bulking, And/Or Transfer Off Site--No Treatment/Reovery (H010-H129) Or (H131-H135)
Quantity Tons:	0.0015
Waste Quantity:	3
Quantity Unit:	P
Additional Code 1:	D001
Additional Code 2:	Not reported
Additional Code 3:	Not reported
Additional Code 4:	Not reported
Additional Code 5:	Not reported
Shipment Date:	20150713
Creation Date:	1/23/2016 22:15:12
Receipt Date:	20150721
Manifest ID:	008473763FLE
Trans EPA ID:	MNS000110924
Trans Name:	STERICYCLE SPECIALTY WASTE SOLUTIONS INC
Trans 2 EPA ID:	NED986382133
Trans 2 Name:	SMITH SYSTEMS TRANSPORTATION INC
TSDF EPA ID:	NVD980895338
Trans Name:	21ST CENTURY EMN LLC
TSDF Alt EPA ID:	Not reported
TSDF Alt Name:	Not reported
Waste Code Description:	331 - Off-specification, aged, or surplus organics
RCRA Code:	D035
Meth Code:	H141 - Storage, Bulking, And/Or Transfer Off Site--No Treatment/Reovery (H010-H129) Or (H131-H135)
Quantity Tons:	0.0275
Waste Quantity:	55
Quantity Unit:	P
Additional Code 1:	D001
Additional Code 2:	Not reported
Additional Code 3:	Not reported

MARSHALLS 0492 (Continued) **S117976171**

Additional Code 4:	Not reported
Additional Code 5:	Not reported
Shipment Date:	20150713
Creation Date:	1/23/2016 22:15:12
Receipt Date:	20150721
Manifest ID:	008473763FLE
Trans EPA ID:	MNS000110924
Trans Name:	STERICYCLE SPECIALTY WASTE SOLUTIONS INC
Trans 2 EPA ID:	NED986382133
Trans 2 Name:	SMITH SYSTEMS TRANSPORTATION INC
TSDF EPA ID:	NVD980895338
Trans Name:	21ST CENTURY EMN LLC
TSDF Alt EPA ID:	Not reported
TSDF Alt Name:	Not reported
Waste Code Description:	181 - Other inorganic solid waste Organics
RCRA Code:	Not reported
Meth Code:	H141 - Storage, Bulking, And/Or Transfer Off Site--No Treatment/Reovery (H010-H129) Or (H131-H135)
Quantity Tons:	0.02
Waste Quantity:	40
Quantity Unit:	P
Additional Code 1:	Not reported
Additional Code 2:	Not reported
Additional Code 3:	Not reported
Additional Code 4:	Not reported
Additional Code 5:	Not reported
Shipment Date:	20150713
Creation Date:	1/23/2016 22:15:12
Receipt Date:	20150721
Manifest ID:	008473763FLE
Trans EPA ID:	MNS000110924
Trans Name:	STERICYCLE SPECIALTY WASTE SOLUTIONS INC
Trans 2 EPA ID:	NED986382133
Trans 2 Name:	SMITH SYSTEMS TRANSPORTATION INC
TSDF EPA ID:	NVD980895338
Trans Name:	21ST CENTURY EMN LLC
TSDF Alt EPA ID:	Not reported
TSDF Alt Name:	Not reported
Waste Code Description:	331 - Off-specification, aged, or surplus organics
RCRA Code:	D001
Meth Code:	H141 - Storage, Bulking, And/Or Transfer Off Site--No Treatment/Reovery (H010-H129) Or (H131-H135)
Quantity Tons:	0.006
Waste Quantity:	12
Quantity Unit:	P
Additional Code 1:	Not reported
Additional Code 2:	Not reported
Additional Code 3:	Not reported
Additional Code 4:	Not reported
Additional Code 5:	Not reported
Shipment Date:	20150114
Creation Date:	6/25/2015 22:15:19
Receipt Date:	20150123
Manifest ID:	006240619FLE

MARSHALLS 0492 (Continued) **S117976171**

Trans EPA ID:	MNS000110924
Trans Name:	STERICYCLE SPECIALTY WASTE SOLUTIONS INC
Trans 2 EPA ID:	NED986382133
Trans 2 Name:	SMITH SYSTEMS TRANSPORTATION INC
TSDF EPA ID:	NVD980895338
Trans Name:	21ST CENTURY EMN LLC
TSDF Alt EPA ID:	Not reported
TSDF Alt Name:	Not reported
Waste Code Description:	331 - Off-specification, aged, or surplus organics
RCRA Code:	Not reported
Meth Code:	H141 - Storage, Bulking, And/Or Transfer Off Site--No Treatment/Reovery (H010-H129) Or (H131-H135)
Quantity Tons:	0.0755
Waste Quantity:	151
Quantity Unit:	P
Additional Code 1:	Not reported
Additional Code 2:	Not reported
Additional Code 3:	Not reported
Additional Code 4:	Not reported
Additional Code 5:	Not reported

P222 **MARSHALLS #M0492** **RCRA NonGen / NLR** **1024847179**
NW **1268 EL CAMINO REAL** **E MANIFEST** **CAL000401871**
< 1/8 **SAN BRUNO, CA 94066**
0.118 mi.
621 ft. **Site 6 of 23 in cluster P**

Relative: **Higher**
Actual: **56 ft.**

RCRA Listings:

Date Form Received by Agency:	20141104
Handler Name:	Marshalls 0492
Handler Address:	1268 El Camino Real
Handler City,State,Zip:	SAN BRUNO, CA 94066
EPA ID:	CAL000401871
Contact Name:	PAUL KANGAS
Contact Address:	770 COCHITUATE RD
Contact City,State,Zip:	FRAMINGHAM, MA 01701
Contact Telephone:	774-308-3651
Contact Fax:	774-308-3635
Contact Email:	PAUL_KANGAS@TJX.COM
Contact Title:	Not reported
EPA Region:	09
Land Type:	Not reported
Federal Waste Generator Description:	Not a generator, verified
Non-Notifier:	Not reported
Biennial Report Cycle:	Not reported
Accessibility:	Not reported
Active Site Indicator:	Handler Activities
State District Owner:	Not reported
State District:	Not reported
Mailing Address:	770 COCHITUATE RD
Mailing City,State,Zip:	FRAMINGHAM, MA 01701
Owner Name:	Marshalls Of Ca Llc
Owner Type:	Other
Operator Name:	Paul Kangas
Operator Type:	Other
Short-Term Generator Activity:	No
Importer Activity:	No
Mixed Waste Generator:	No

MARSHALLS #M0492 (Continued) **1024847179**

Transporter Activity:	No
Transfer Facility Activity:	No
Recycler Activity with Storage:	No
Small Quantity On-Site Burner Exemption:	No
Smelting Melting and Refining Furnace Exemption:	No
Underground Injection Control:	No
Off-Site Waste Receipt:	No
Universal Waste Indicator:	Yes
Universal Waste Destination Facility:	Yes
Federal Universal Waste:	No
Active Site State-Reg Handler:	---
Federal Facility Indicator:	Not reported
Hazardous Secondary Material Indicator:	N
Sub-Part K Indicator:	Not reported
2018 GPRA Permit Baseline:	Not on the Baseline
2018 GPRA Renewals Baseline:	Not on the Baseline
202 GPRA Corrective Action Baseline:	No
Subject to Corrective Action Universe:	No
Non-TSDFs Where RCRA CA has Been Imposed Universe:	No
Corrective Action Priority Ranking:	No NCAPS ranking
Environmental Control Indicator:	No
Institutional Control Indicator:	No
Human Exposure Controls Indicator:	N/A
Groundwater Controls Indicator:	N/A
Significant Non-Complier Universe:	No
Unaddressed Significant Non-Complier Universe:	No
Addressed Significant Non-Complier Universe:	No
Significant Non-Complier With a Compliance Schedule Universe:	No
Financial Assurance Required:	Not reported
Handler Date of Last Change:	20180906
Recognized Trader-Importer:	No
Recognized Trader-Exporter:	No
Importer of Spent Lead Acid Batteries:	No
Exporter of Spent Lead Acid Batteries:	No
Recycler Activity Without Storage:	No
Manifest Broker:	No
Sub-Part P Indicator:	No

Handler - Owner Operator:

Owner/Operator Indicator:	Owner
Owner/Operator Name: MARSHALLS OF CA LLC	
Legal Status:	Other
Date Became Current:	Not reported
Date Ended Current:	Not reported
Owner/Operator Address:	770 COCHITUATE RD
Owner/Operator City,State,Zip:	FRAMINGHAM, MA 01701
Owner/Operator Telephone:	774-308-3651
Owner/Operator Telephone Ext:	Not reported
Owner/Operator Fax:	Not reported
Owner/Operator Email:	Not reported

Owner/Operator Indicator:	Operator
Owner/Operator Name: PAUL KANGAS	
Legal Status:	Other
Date Became Current:	Not reported
Date Ended Current:	Not reported

MARSHALLS #M0492 (Continued) **1024847179**

Owner/Operator Address: 770 COCHITUATE RD
Owner/Operator City,State,Zip: FRAMINGHAM, MA 01701
Owner/Operator Telephone: 774-308-3651
Owner/Operator Telephone Ext: Not reported
Owner/Operator Fax: Not reported
Owner/Operator Email: Not reported

Historic Generators:
Receive Date: 20141104
Handler Name: MARSHALLS 0492
Federal Waste Generator Description: Not a generator, verified
State District Owner: Not reported
Large Quantity Handler of Universal Waste: No
Recognized Trader Importer: No
Recognized Trader Exporter: No
Spent Lead Acid Battery Importer: No
Spent Lead Acid Battery Exporter: No
Current Record: Yes
Non Storage Recycler Activity: Not reported
Electronic Manifest Broker: Not reported

List of NAICS Codes and Descriptions:
NAICS Code: 44814
NAICS Description: FAMILY CLOTHING STORES

Facility Has Received Notices of Violations:
Violations: No Violations Found

Evaluation Action Summary:
Evaluations: No Evaluations Found

E MANIFEST:
Manifest Tracking Number: 200560095CLE
Last Updated Date: 20230919
Shipped Date: 20230829
Received Date: 20230907
Manifest Status: Signed
Submission Type: DataImage5Copy
Origin Type: Service
Generator EPA ID: CAC003191974
Generator Name: Marshalls
Generator Location Street Number: Not reported
Generator Location Street 1: 1268 EL CAMINO REAL
Generator Location Street 2: Not reported
Generator Location City: SAN BRUNO
Generator Location State: CA
Generator Location Zip: 94066
Generator Mail Street Number: Not reported
Generator Mail Street 1: 12310 San Mateo Road
Generator Mail Street 2: Not reported
Generator Mail City: Half Moon Bay
Generator Mail Zip: 94019
Generator Mail State: CA
Generator Contact Company Name: Not reported

MARSHALLS #M0492 (Continued) **1024847179**

Designated Facility EPA ID:	NVD980895338
Designated Facility Name:	21st Century Environmental Management Of Nevada, Llc
Designated Facility Mail Street Number:	Not reported
Designated Facility Mail Street 1:	Not reported
Designated Facility Mail Street 2:	2095 Newlands Drive East
Designated Facility Mail City:	Fernley
Designated Facility Mail Zip:	89408
Designated Facility Mail State:	NV
Designated Facility Location Street Number:	Not reported
Designated Facility Location Street 1:	2095 Newlands Drive East
Designated Facility Location Street 2:	Not reported
Designated Facility Location City:	Fernley
Designated Facility Location Zip:	89408
Designated Facility Location State:	NV
Designated Facility Contact Company Name:	Not reported
Manifest Residue Indicator:	N
Rejection Indicator:	N

Manifest Tracking Number:	200560096CLE
Last Updated Date:	20231102
Shipped Date:	20230829
Received Date:	20230912
Manifest Status:	Signed
Submission Type:	DataImage5Copy
Origin Type:	Service
Generator EPA ID:	CAC003191974
Generator Name:	Marshalls
Generator Location Street Number:	Not reported
Generator Location Street 1:	1268 EL CAMINO REAL
Generator Location Street 2:	Not reported
Generator Location City:	SAN BRUNO
Generator Location State:	CA
Generator Location Zip:	94066
Generator Mail Street Number:	Not reported
Generator Mail Street 1:	12310 San Mateo Road
Generator Mail Street 2:	Not reported
Generator Mail City:	Half Moon Bay
Generator Mail Zip:	94019
Generator Mail State:	CA
Generator Contact Company Name:	Not reported
Designated Facility EPA ID:	AZR000527028
Designated Facility Name:	Clean Earth Solutions, Inc.
Designated Facility Mail Street Number:	Not reported
Designated Facility Mail Street 1:	Not reported
Designated Facility Mail Street 2:	19105 SOUTH AVENUE B
Designated Facility Mail City:	SOMERTON
Designated Facility Mail Zip:	85350
Designated Facility Mail State:	AZ
Designated Facility Location Street Number:	Not reported
Designated Facility Location Street 1:	19105 SOUTH AVENUE B
Designated Facility Location Street 2:	Not reported
Designated Facility Location City:	SOMERTON
Designated Facility Location Zip:	85350
Designated Facility Location State:	AZ
Designated Facility Contact Company Name:	Not reported
Manifest Residue Indicator:	N
Rejection Indicator:	N

MARSHALLS #M0492 (Continued) **1024847179**

Manifest Tracking Number:	200500551CLE
Last Updated Date:	20230724
Shipped Date:	20230627
Received Date:	20230710
Manifest Status:	Signed
Submission Type:	DataImage5Copy
Origin Type:	Service
Generator EPA ID:	CAC003191974
Generator Name:	Marshalls
Generator Location Street Number:	Not reported
Generator Location Street 1:	1268 EL CAMINO REAL
Generator Location Street 2:	Not reported
Generator Location City:	SAN BRUNO
Generator Location State:	CA
Generator Location Zip:	94066
Generator Mail Street Number:	Not reported
Generator Mail Street 1:	12310 San Mateo Road
Generator Mail Street 2:	Not reported
Generator Mail City:	Half Moon Bay
Generator Mail Zip:	94019
Generator Mail State:	CA
Generator Contact Company Name:	Not reported
Designated Facility EPA ID:	NVD980895338
Designated Facility Name:	21st Century Environmental Management Of Nevada, Llc
Designated Facility Mail Street Number:	Not reported
Designated Facility Mail Street 1:	Not reported
Designated Facility Mail Street 2:	2095 Newlands Drive East
Designated Facility Mail City:	Fernley
Designated Facility Mail Zip:	89408
Designated Facility Mail State:	NV
Designated Facility Location Street Number:	Not reported
Designated Facility Location Street 1:	2095 Newlands Drive East
Designated Facility Location Street 2:	Not reported
Designated Facility Location City:	Fernley
Designated Facility Location Zip:	89408
Designated Facility Location State:	NV
Designated Facility Contact Company Name:	Not reported
Manifest Residue Indicator:	N
Rejection Indicator:	N

Manifest Tracking Number:	200500552CLE
Last Updated Date:	20231102
Shipped Date:	20230627
Received Date:	20230711
Manifest Status:	Signed
Submission Type:	DataImage5Copy
Origin Type:	Service
Generator EPA ID:	CAC003191974
Generator Name:	Marshalls
Generator Location Street Number:	Not reported
Generator Location Street 1:	1268 EL CAMINO REAL
Generator Location Street 2:	Not reported
Generator Location City:	SAN BRUNO
Generator Location State:	CA
Generator Location Zip:	94066
Generator Mail Street Number:	Not reported
Generator Mail Street 1:	12310 San Mateo Road

MARSHALLS #M0492 (Continued) **1024847179**

Generator Mail Street 2:	Not reported
Generator Mail City:	Half Moon Bay
Generator Mail Zip:	94019
Generator Mail State:	CA
Generator Contact Company Name:	Not reported
Designated Facility EPA ID:	AZR000527028
Designated Facility Name:	Clean Earth Solutions, Inc.
Designated Facility Mail Street Number:	Not reported
Designated Facility Mail Street 1:	Not reported
Designated Facility Mail Street 2:	19105 SOUTH AVENUE B
Designated Facility Mail City:	SOMERTON
Designated Facility Mail Zip:	85350
Designated Facility Mail State:	AZ
Designated Facility Location Street Number:	Not reported
Designated Facility Location Street 1:	19105 SOUTH AVENUE B
Designated Facility Location Street 2:	Not reported
Designated Facility Location City:	SOMERTON
Designated Facility Location Zip:	85350
Designated Facility Location State:	AZ
Designated Facility Contact Company Name:	Not reported
Manifest Residue Indicator:	N
Rejection Indicator:	N

Manifest Tracking Number:	200589820CLE
Last Updated Date:	20231022
Shipped Date:	20231002
Received Date:	20231011
Manifest Status:	Signed
Submission Type:	DataImage5Copy
Origin Type:	Service
Generator EPA ID:	CAC003191974
Generator Name:	Marshalls
Generator Location Street Number:	Not reported
Generator Location Street 1:	1268 EL CAMINO REAL
Generator Location Street 2:	Not reported
Generator Location City:	SAN BRUNO
Generator Location State:	CA
Generator Location Zip:	94066
Generator Mail Street Number:	Not reported
Generator Mail Street 1:	12310 San Mateo Road
Generator Mail Street 2:	Not reported
Generator Mail City:	Half Moon Bay
Generator Mail Zip:	94019
Generator Mail State:	CA
Generator Contact Company Name:	Not reported
Designated Facility EPA ID:	NVD980895338
Designated Facility Name:	21st Century Environmental Management Of Nevada, Llc
Designated Facility Mail Street Number:	Not reported
Designated Facility Mail Street 1:	Not reported
Designated Facility Mail Street 2:	2095 Newlands Drive East
Designated Facility Mail City:	Fernley
Designated Facility Mail Zip:	89408
Designated Facility Mail State:	NV
Designated Facility Location Street Number:	Not reported
Designated Facility Location Street 1:	2095 Newlands Drive East
Designated Facility Location Street 2:	Not reported
Designated Facility Location City:	Fernley

MARSHALLS #M0492 (Continued) **1024847179**

Designated Facility Location Zip:	89408
Designated Facility Location State:	NV
Designated Facility Contact Company Name:	Not reported
Manifest Residue Indicator:	N
Rejection Indicator:	N
Manifest Tracking Number:	200589821CLE
Last Updated Date:	20231102
Shipped Date:	20231002
Received Date:	20231011
Manifest Status:	Signed
Submission Type:	DataImage5Copy
Origin Type:	Service
Generator EPA ID:	CAC003191974
Generator Name:	Marshalls
Generator Location Street Number:	Not reported
Generator Location Street 1:	1268 EL CAMINO REAL
Generator Location Street 2:	Not reported
Generator Location City:	SAN BRUNO
Generator Location State:	CA
Generator Location Zip:	94066
Generator Mail Street Number:	Not reported
Generator Mail Street 1:	12310 San Mateo Road
Generator Mail Street 2:	Not reported
Generator Mail City:	Half Moon Bay
Generator Mail Zip:	94019
Generator Mail State:	CA
Generator Contact Company Name:	Not reported
Designated Facility EPA ID:	AZR000527028
Designated Facility Name:	Clean Earth Solutions, Inc.
Designated Facility Mail Street Number:	Not reported
Designated Facility Mail Street 1:	Not reported
Designated Facility Mail Street 2:	19105 SOUTH AVENUE B
Designated Facility Mail City:	SOMERTON
Designated Facility Mail Zip:	85350
Designated Facility Mail State:	AZ
Designated Facility Location Street Number:	Not reported
Designated Facility Location Street 1:	19105 SOUTH AVENUE B
Designated Facility Location Street 2:	Not reported
Designated Facility Location City:	SOMERTON
Designated Facility Location Zip:	85350
Designated Facility Location State:	AZ
Designated Facility Contact Company Name:	Not reported
Manifest Residue Indicator:	N
Rejection Indicator:	N
Manifest Tracking Number:	015081008FLE
Last Updated Date:	20201006
Shipped Date:	20200916
Received Date:	20200930
Manifest Status:	Signed
Submission Type:	DataImage5Copy
Origin Type:	Service
Generator EPA ID:	CAL000401871
Generator Name:	Marshalls
Generator Location Street Number:	Not reported
Generator Location Street 1:	1268 EL CAMINO REAL

MARSHALLS #M0492 (Continued) **1024847179**

Generator Location Street 2:	Not reported
Generator Location City:	SAN BRUNO
Generator Location State:	CA
Generator Location Zip:	94066
Generator Mail Street Number:	Not reported
Generator Mail Street 1:	1268 El Camino Real
Generator Mail Street 2:	Not reported
Generator Mail City:	San Bruno
Generator Mail Zip:	94066
Generator Mail State:	CA
Generator Contact Company Name:	Not reported
Designated Facility EPA ID:	CAD980884183
Designated Facility Name:	Gem Rancho Cordova Llc
Designated Facility Mail Street Number:	Not reported
Designated Facility Mail Street 1:	Not reported
Designated Facility Mail Street 2:	11855 White Rock Road
Designated Facility Mail City:	Rancho Cordova
Designated Facility Mail Zip:	95742
Designated Facility Mail State:	CA
Designated Facility Location Street Number:	Not reported
Designated Facility Location Street 1:	11855 White Rock Road
Designated Facility Location Street 2:	Not reported
Designated Facility Location City:	Rancho Cordova
Designated Facility Location Zip:	95742
Designated Facility Location State:	CA
Designated Facility Contact Company Name:	Not reported
Manifest Residue Indicator:	N
Rejection Indicator:	N

Manifest Tracking Number:	015082121FLE
Last Updated Date:	20210111
Shipped Date:	20201029
Received Date:	20201111
Manifest Status:	Signed
Submission Type:	DataImage5Copy
Origin Type:	Service
Generator EPA ID:	CAL000401871
Generator Name:	Marshalls
Generator Location Street Number:	Not reported
Generator Location Street 1:	1268 EL CAMINO REAL
Generator Location Street 2:	Not reported
Generator Location City:	SAN BRUNO
Generator Location State:	CA
Generator Location Zip:	94066
Generator Mail Street Number:	Not reported
Generator Mail Street 1:	1268 El Camino Real
Generator Mail Street 2:	Not reported
Generator Mail City:	San Bruno
Generator Mail Zip:	94066
Generator Mail State:	CA
Generator Contact Company Name:	Not reported
Designated Facility EPA ID:	CAD980884183
Designated Facility Name:	Gem Rancho Cordova Llc
Designated Facility Mail Street Number:	Not reported
Designated Facility Mail Street 1:	Not reported
Designated Facility Mail Street 2:	11855 White Rock Road
Designated Facility Mail City:	Rancho Cordova

MARSHALLS #M0492 (Continued) **1024847179**

Designated Facility Mail Zip:	95742
Designated Facility Mail State:	CA
Designated Facility Location Street Number:	Not reported
Designated Facility Location Street 1:	11855 White Rock Road
Designated Facility Location Street 2:	Not reported
Designated Facility Location City:	Rancho Cordova
Designated Facility Location Zip:	95742
Designated Facility Location State:	CA
Designated Facility Contact Company Name:	Not reported
Manifest Residue Indicator:	N
Rejection Indicator:	N

Manifest Tracking Number:	015082122FLE
Last Updated Date:	20201214
Shipped Date:	20201029
Received Date:	20201130
Manifest Status:	Signed
Submission Type:	DataImage5Copy
Origin Type:	Service
Generator EPA ID:	CAL000401871
Generator Name:	Marshalls
Generator Location Street Number:	Not reported
Generator Location Street 1:	1268 EL CAMINO REAL
Generator Location Street 2:	Not reported
Generator Location City:	SAN BRUNO
Generator Location State:	CA
Generator Location Zip:	94066
Generator Mail Street Number:	Not reported
Generator Mail Street 1:	1268 El Camino Real
Generator Mail Street 2:	Not reported
Generator Mail City:	San Bruno
Generator Mail Zip:	94066
Generator Mail State:	CA
Generator Contact Company Name:	Not reported
Designated Facility EPA ID:	NVD980895338
Designated Facility Name:	21st Century Environmental Management Of Nevada, Llc
Designated Facility Mail Street Number:	Not reported
Designated Facility Mail Street 1:	Not reported
Designated Facility Mail Street 2:	2095 Newlands Drive East
Designated Facility Mail City:	Fernley
Designated Facility Mail Zip:	89408
Designated Facility Mail State:	NV
Designated Facility Location Street Number:	Not reported
Designated Facility Location Street 1:	2095 Newlands Drive East
Designated Facility Location Street 2:	Not reported
Designated Facility Location City:	Fernley
Designated Facility Location Zip:	89408
Designated Facility Location State:	NV
Designated Facility Contact Company Name:	Not reported
Manifest Residue Indicator:	N
Rejection Indicator:	N

Manifest Tracking Number:	015082123FLE
Last Updated Date:	20201207
Shipped Date:	20201029
Received Date:	20201113
Manifest Status:	Signed

MARSHALLS #M0492 (Continued) **1024847179**

Submission Type:	DataImage5Copy
Origin Type:	Service
Generator EPA ID:	CAL000401871
Generator Name:	Marshalls 0492
Generator Location Street Number:	Not reported
Generator Location Street 1:	1268 EL CAMINO REAL
Generator Location Street 2:	Not reported
Generator Location City:	SAN BRUNO
Generator Location State:	CA
Generator Location Zip:	94066
Generator Mail Street Number:	Not reported
Generator Mail Street 1:	1268 EL CAMINO REAL
Generator Mail Street 2:	Not reported
Generator Mail City:	SAN BRUNO
Generator Mail Zip:	94066
Generator Mail State:	CA
Generator Contact Company Name:	Not reported
Designated Facility EPA ID:	AZR000515924
Designated Facility Name:	Yuma Yes Waste Transfer Facility
Designated Facility Mail Street Number:	Not reported
Designated Facility Mail Street 1:	Not reported
Designated Facility Mail Street 2:	2730 E. 13TH ST.
Designated Facility Mail City:	YUMA
Designated Facility Mail Zip:	85365
Designated Facility Mail State:	AZ
Designated Facility Location Street Number:	Not reported
Designated Facility Location Street 1:	2730 E 13TH ST
Designated Facility Location Street 2:	Not reported
Designated Facility Location City:	YUMA
Designated Facility Location Zip:	85365
Designated Facility Location State:	AZ
Designated Facility Contact Company Name:	Not reported
Manifest Residue Indicator:	N
Rejection Indicator:	N

Manifest Tracking Number:	016267776FLE
Last Updated Date:	20211214
Shipped Date:	20211104
Received Date:	20211209
Manifest Status:	Signed
Submission Type:	DataImage5Copy
Origin Type:	Service
Generator EPA ID:	CAL000401871
Generator Name:	Marshalls
Generator Location Street Number:	Not reported
Generator Location Street 1:	1268 EL CAMINO REAL
Generator Location Street 2:	Not reported
Generator Location City:	SAN BRUNO
Generator Location State:	CA
Generator Location Zip:	94066
Generator Mail Street Number:	Not reported
Generator Mail Street 1:	1268 El Camino Real
Generator Mail Street 2:	Not reported
Generator Mail City:	San Bruno
Generator Mail Zip:	94066
Generator Mail State:	CA
Generator Contact Company Name:	Not reported

MARSHALLS #M0492 (Continued) **1024847179**

Designated Facility EPA ID: CAD008364432
Designated Facility Name: Rho Chem Llc
Designated Facility Mail Street Number: Not reported
Designated Facility Mail Street 1: Not reported
Designated Facility Mail Street 2: 425 Isis Ave.
Designated Facility Mail City: Inglewood
Designated Facility Mail Zip: 90301
Designated Facility Mail State: CA
Designated Facility Location Street Number: Not reported
Designated Facility Location Street 1: 425 Isis Ave.
Designated Facility Location Street 2: Not reported
Designated Facility Location City: Inglewood
Designated Facility Location Zip: 90301
Designated Facility Location State: CA
Designated Facility Contact Company Name: Not reported
Manifest Residue Indicator: N
Rejection Indicator: N

Federal Waste:
Manifest Tracking Number: 016267777FLE
Waste Line Number: 1
Federal Waste Code: D001
Federal Waste: IGNITABLE WASTE

Manifest Tracking Number: 016267777FLE
Waste Line Number: 1
Federal Waste Code: D035
Federal Waste: METHYL ETHYL KETONE

Manifest Tracking Number: 016267777FLE
Waste Line Number: 2
Federal Waste Code: D002
Federal Waste: CORROSIVE WASTE

State Waste:
Manifest Tracking Number: 016267777FLE
Waste Line Number: 1
State Waste Code Owner: CA
State Waste Code: 331
State Waste: Off-specification, aged, or surplus organics

Manifest Tracking Number: 016267777FLE
Waste Line Number: 2
State Waste Code Owner: CA
State Waste Code: 122
State Waste: Alkaline solution without metals (pH > 12.5

Transporter:
Manifest Tracking Number: 016267777FLE
Transporter Line Number: 1
Transporter EPA ID: MNS000110924
Transporter Name: Clean Earth Specialty Waste Solutions

Waste Line:
Manifest Tracking Number: 016267777FLE

MARSHALLS #M0492 (Continued) **1024847179**

Waste Line Number:	1
U.S. DOT Hazardous Indicator:	Y
U.S. DOT ID Number:	UN1993
U.S. DOT Description:	Un1993, Waste Flammable Liquids, N.O.S. (Alcohol, Acetone), 3, Pg Ii, Erg#128
Non-Hazardous Waste Description:	Not reported
Number of Containers:	1
Container Type Code:	CF
Container Type Description:	Fiber or plastic boxes, cartons, cases
Waste Quantity:	7
Quantity Unit of Measure Code:	P
Quantity Unit of Measure Description:	Pounds
Waste Quantity, in Tons:	0.0035
Acute Waste Quantity, in Tons:	0
Non-Acute Waste Quantity, in Tons:	0.0035
Waste Quantity, in Kilograms:	3.1746051
Acute Waste Quantity, in Kilograms:	0
Non-Acute Waste Quantity, in Kilorgrams:	3.1746051
Management Method Code:	H141
Management Method Description:	STORAGE, BULKING AND/OR TRANSFER OFF SITE
Waste Residue Indicator:	N
Quantity Discrepancy Indicator:	N
Waste Type Discrepancy Indicator:	N
Waste Density:	Not reported
Waste Density Unit of Measure Code:	Not reported
Waste Density Unit of Measure Description:	Not reported
Form Code:	Not reported
Form Code Description:	Not reported
Source Code:	Not reported
Source Code Description:	Not reported
Waste Minimization Code:	Not reported
Waste Minimization Code Description:	Not reported
Consent Number:	Not reported
EPA Waste Indicator:	Y

Manifest Tracking Number:	016267777FLE
Waste Line Number:	2
U.S. DOT Hazardous Indicator:	Y
U.S. DOT ID Number:	UN3266
U.S. DOT Description:	Un3266, Waste Corrosive Liquid, Basic, Inorganic, N.O.S. (Sodium Hydroxide), 8, Pg Ii, Erg#154
Non-Hazardous Waste Description:	Not reported
Number of Containers:	1
Container Type Code:	CF
Container Type Description:	Fiber or plastic boxes, cartons, cases
Waste Quantity:	5
Quantity Unit of Measure Code:	P
Quantity Unit of Measure Description:	Pounds
Waste Quantity, in Tons:	0.0025
Acute Waste Quantity, in Tons:	0
Non-Acute Waste Quantity, in Tons:	0.0025
Waste Quantity, in Kilograms:	2.267575
Acute Waste Quantity, in Kilograms:	0
Non-Acute Waste Quantity, in Kilorgrams:	2.267575
Management Method Code:	H121
Management Method Description:	NEUTRALIZATION ONLY
Waste Residue Indicator:	N

MARSHALLS #M0492 (Continued) **1024847179**

Quantity Discrepancy Indicator:	N
Waste Type Discrepancy Indicator:	N
Waste Density:	Not reported
Waste Density Unit of Measure Code:	Not reported
Waste Density Unit of Measure Description:	Not reported
Form Code:	Not reported
Form Code Description:	Not reported
Source Code:	Not reported
Source Code Description:	Not reported
Waste Minimization Code:	Not reported
Waste Minimization Code Description:	Not reported
Consent Number:	Not reported
EPA Waste Indicator:	Y

Click this hyperlink while viewing on your computer to access
69 additional US EManifest: record(s) in the EDR Site Report.

P223 **CHUCK E CHEESE** **San Mateo Co. BI** **S118584896**
NW **1270 EL CAMINO REAL** **N/A**
< 1/8 **SAN BRUNO, CA 94066**
0.119 mi.
629 ft. **Site 7 of 23 in cluster P**

Relative: **Higher**
Actual: **56 ft.**

San Mateo Co. BI:

Name:	CHUCK E CHEESE
Address:	1270 EL CAMINO REAL
City,State,Zip:	SAN BRUNO, CA 94066
Region:	SAN MATEO
Facility ID:	FA0015237
Prog Element Code:	STORMWATER ANNUAL INSPECTION FEE
Record Id:	PR0043941
Description:	STORMWATER ANNUAL FEE - INSP FREQ EVERY 2 YRS
Facility Status:	Inactive, non-billable
Program Category:	STORMWATER

Name:	CHUCK E CHEESE
Address:	1270 EL CAMINO REAL
City,State,Zip:	SAN BRUNO, CA 94066
Region:	SAN MATEO
Facility ID:	FA0015237
Prog Element Code:	STORES MV FUELS OR WASTE ONLY
Record Id:	PR0082016
Description:	STORES MV FUELS OR WASTE ONLY
Facility Status:	Active, billable
Program Category:	BUSINESS PLAN PROGRAM

Q224 **A&W AUTO BODY** **RCRA NonGen / NLR** **1024815284**
ESE **1045 MONTGOMERY AVE** **E MANIFEST** **CAL000312736**
< 1/8 **SAN BRUNO, CA 94066**
0.120 mi.
631 ft. **Site 5 of 11 in cluster Q**

Relative: **Lower**
Actual: **28 ft.**

RCRA Listings:

Date Form Received by Agency:	20061019
Handler Name:	A&W Auto Body
Handler Address:	1045 Montgomery Ave

A&W AUTO BODY (Continued) **1024815284**

Handler City,State,Zip:	SAN BRUNO, CA 94066
EPA ID:	CAL000312736
Contact Name:	MUHAMMAD ANWAR
Contact Address:	1045 MONTGOMERY AVE
Contact City,State,Zip:	SAN BRUNO, CA 94066
Contact Telephone:	650-615-0393
Contact Fax:	650-615-9135
Contact Email:	AWAUTO786@YAHOO.COM
Contact Title:	Not reported
EPA Region:	09
Land Type:	Not reported
Federal Waste Generator Description:	Not a generator, verified
Non-Notifier:	Not reported
Biennial Report Cycle:	Not reported
Accessibility:	Not reported
Active Site Indicator:	Handler Activities
State District Owner:	Not reported
State District:	Not reported
Mailing Address:	1045 MONTGOMERY AVE
Mailing City,State,Zip:	SAN BRUNO, CA 94066-0000
Owner Name:	Muhammad Anwar
Owner Type:	Other
Operator Name:	Muhammad Anwar
Operator Type:	Other
Short-Term Generator Activity:	No
Importer Activity:	No
Mixed Waste Generator:	No
Transporter Activity:	No
Transfer Facility Activity:	No
Recycler Activity with Storage:	No
Small Quantity On-Site Burner Exemption:	No
Smelting Melting and Refining Furnace Exemption:	No
Underground Injection Control:	No
Off-Site Waste Receipt:	No
Universal Waste Indicator:	Yes
Universal Waste Destination Facility:	Yes
Federal Universal Waste:	No
Active Site State-Reg Handler:	---
Federal Facility Indicator:	Not reported
Hazardous Secondary Material Indicator:	N
Sub-Part K Indicator:	Not reported
2018 GPRA Permit Baseline:	Not on the Baseline
2018 GPRA Renewals Baseline:	Not on the Baseline
202 GPRA Corrective Action Baseline:	No
Subject to Corrective Action Universe:	No
Non-TSDFs Where RCRA CA has Been Imposed Universe:	No
Corrective Action Priority Ranking:	No NCAPS ranking
Environmental Control Indicator:	No
Institutional Control Indicator:	No
Human Exposure Controls Indicator:	N/A
Groundwater Controls Indicator:	N/A
Significant Non-Complier Universe:	No
Unaddressed Significant Non-Complier Universe:	No
Addressed Significant Non-Complier Universe:	No
Significant Non-Complier With a Compliance Schedule Universe:	No
Financial Assurance Required:	Not reported
Handler Date of Last Change:	20180905

A&W AUTO BODY (Continued) **1024815284**

Recognized Trader-Importer:	No
Recognized Trader-Exporter:	No
Importer of Spent Lead Acid Batteries:	No
Exporter of Spent Lead Acid Batteries:	No
Recycler Activity Without Storage:	No
Manifest Broker:	No
Sub-Part P Indicator:	No

Handler - Owner Operator:

Owner/Operator Indicator:	Owner
Owner/Operator Name: MUHAMMAD ANWAR	
Legal Status:	Other
Date Became Current:	Not reported
Date Ended Current:	Not reported
Owner/Operator Address:	1045 MONTGOMERY AVE.
Owner/Operator City,State,Zip:	SAN BRUNO, CA 94066-0000
Owner/Operator Telephone:	650-255-8977
Owner/Operator Telephone Ext:	Not reported
Owner/Operator Fax:	Not reported
Owner/Operator Email:	Not reported

Owner/Operator Indicator:	Operator
Owner/Operator Name: MUHAMMAD ANWAR	
Legal Status:	Other
Date Became Current:	Not reported
Date Ended Current:	Not reported
Owner/Operator Address:	1045 MONTGOMERY AVE
Owner/Operator City,State,Zip:	SAN BRUNO, CA 94066
Owner/Operator Telephone:	650-615-0393
Owner/Operator Telephone Ext:	Not reported
Owner/Operator Fax:	Not reported
Owner/Operator Email:	Not reported

Historic Generators:

Receive Date:	20061019
Handler Name: A&W AUTO BODY	
Federal Waste Generator Description:	Not a generator, verified
State District Owner:	Not reported
Large Quantity Handler of Universal Waste:	No
Recognized Trader Importer:	No
Recognized Trader Exporter:	No
Spent Lead Acid Battery Importer:	No
Spent Lead Acid Battery Exporter:	No
Current Record:	Yes
Non Storage Recycler Activity:	Not reported
Electronic Manifest Broker:	Not reported

List of NAICS Codes and Descriptions:

NAICS Code:	811111
NAICS Description:	GENERAL AUTOMOTIVE REPAIR

Facility Has Received Notices of Violations:

Violations:	No Violations Found

A&W AUTO BODY (Continued) **1024815284**

Evaluation Action Summary:
Evaluations: No Evaluations Found

E MANIFEST:

Manifest Tracking Number:	013941672FLE
Last Updated Date:	20201118
Shipped Date:	20201030
Received Date:	20201109
Manifest Status:	Signed
Submission Type:	DataImage5Copy
Origin Type:	Web
Generator EPA ID:	CAL000312736
Generator Name:	A&W Auto Body
Generator Location Street Number:	Not reported
Generator Location Street 1:	1045 MONTGOMERY AVE
Generator Location Street 2:	Not reported
Generator Location City:	SAN BRUNO
Generator Location State:	CA
Generator Location Zip:	94066
Generator Mail Street Number:	Not reported
Generator Mail Street 1:	1045 MONTGOMERY AVE
Generator Mail Street 2:	Not reported
Generator Mail City:	SAN BRUNO
Generator Mail Zip:	94066-0000
Generator Mail State:	CA
Generator Contact Company Name:	Not reported
Designated Facility EPA ID:	CAD008252405
Designated Facility Name:	Pacific Resource Recovery Services Inc
Designated Facility Mail Street Number:	3150
Designated Facility Mail Street 1:	CA90023 CA037US 3150
Designated Facility Mail Street 2:	EAST PICO BLVD
Designated Facility Mail City:	LOS ANGELES
Designated Facility Mail Zip:	90023
Designated Facility Mail State:	CA
Designated Facility Location Street Number:	3150
Designated Facility Location Street 1:	EAST PICO BLVD
Designated Facility Location Street 2:	Not reported
Designated Facility Location City:	LOS ANGELES
Designated Facility Location Zip:	90023-0000
Designated Facility Location State:	CA
Designated Facility Contact Company Name:	Not reported
Manifest Residue Indicator:	N
Rejection Indicator:	N

Manifest Tracking Number:	018520959FLE
Last Updated Date:	20240118
Shipped Date:	20231221
Received Date:	20240102
Manifest Status:	Signed
Submission Type:	DataImage5Copy
Origin Type:	Web
Generator EPA ID:	CAL000312736
Generator Name:	A&W Auto Body
Generator Location Street Number:	Not reported
Generator Location Street 1:	1045 MONTGOMERY AVE

A&W AUTO BODY (Continued) **1024815284**

Generator Location Street 2:	Not reported
Generator Location City:	SAN BRUNO
Generator Location State:	CA
Generator Location Zip:	94066
Generator Mail Street Number:	Not reported
Generator Mail Street 1:	1045 MONTGOMERY AVE
Generator Mail Street 2:	Not reported
Generator Mail City:	SAN BRUNO
Generator Mail Zip:	94066-0000
Generator Mail State:	CA
Generator Contact Company Name:	Not reported
Designated Facility EPA ID:	CAD008252405
Designated Facility Name:	Pacific Resource Recovery Services Inc
Designated Facility Mail Street Number:	3150
Designated Facility Mail Street 1:	CA90023 CA037US 3150
Designated Facility Mail Street 2:	EAST PICO BLVD
Designated Facility Mail City:	LOS ANGELES
Designated Facility Mail Zip:	90023
Designated Facility Mail State:	CA
Designated Facility Location Street Number:	3150
Designated Facility Location Street 1:	EAST PICO BLVD
Designated Facility Location Street 2:	Not reported
Designated Facility Location City:	LOS ANGELES
Designated Facility Location Zip:	90023-0000
Designated Facility Location State:	CA
Designated Facility Contact Company Name:	Not reported
Manifest Residue Indicator:	N
Rejection Indicator:	N

Manifest Tracking Number:	017979807FLE
Last Updated Date:	20230118
Shipped Date:	20221202
Received Date:	20221212
Manifest Status:	Signed
Submission Type:	DataImage5Copy
Origin Type:	Web
Generator EPA ID:	CAL000312736
Generator Name:	A&W Auto Body
Generator Location Street Number:	Not reported
Generator Location Street 1:	1045 MONTGOMERY AVE
Generator Location Street 2:	Not reported
Generator Location City:	SAN BRUNO
Generator Location State:	CA
Generator Location Zip:	94066
Generator Mail Street Number:	Not reported
Generator Mail Street 1:	1045 MONTGOMERY AVE
Generator Mail Street 2:	Not reported
Generator Mail City:	SAN BRUNO
Generator Mail Zip:	94066-0000
Generator Mail State:	CA
Generator Contact Company Name:	Not reported
Designated Facility EPA ID:	CAD008252405
Designated Facility Name:	Pacific Resource Recovery Services Inc
Designated Facility Mail Street Number:	3150
Designated Facility Mail Street 1:	CA90023 CA037US 3150
Designated Facility Mail Street 2:	EAST PICO BLVD
Designated Facility Mail City:	LOS ANGELES

A&W AUTO BODY (Continued) **1024815284**

Designated Facility Mail Zip:	90023
Designated Facility Mail State:	CA
Designated Facility Location Street Number:	3150
Designated Facility Location Street 1:	EAST PICO BLVD
Designated Facility Location Street 2:	Not reported
Designated Facility Location City:	LOS ANGELES
Designated Facility Location Zip:	90023-0000
Designated Facility Location State:	CA
Designated Facility Contact Company Name:	Not reported
Manifest Residue Indicator:	N
Rejection Indicator:	N

Manifest Tracking Number:	026408776JJK
Last Updated Date:	20240702
Shipped Date:	20240521
Received Date:	20240603
Manifest Status:	Signed
Submission Type:	DataImage5Copy
Origin Type:	Service
Generator EPA ID:	CAL000312736
Generator Name:	A&W Auto Body
Generator Location Street Number:	Not reported
Generator Location Street 1:	1045 MONTGOMERY AVE
Generator Location Street 2:	Not reported
Generator Location City:	SAN BRUNO
Generator Location State:	CA
Generator Location Zip:	94066
Generator Mail Street Number:	Not reported
Generator Mail Street 1:	1045 MONTGOMERY AVE
Generator Mail Street 2:	Not reported
Generator Mail City:	SAN BRUNO
Generator Mail Zip:	94066-0000
Generator Mail State:	CA
Generator Contact Company Name:	Not reported
Designated Facility EPA ID:	AZR000521146
Designated Facility Name:	Yuma Yes 2 Waste Transfer Station
Designated Facility Mail Street Number:	Not reported
Designated Facility Mail Street 1:	Not reported
Designated Facility Mail Street 2:	2730 E 13TH ST
Designated Facility Mail City:	YUMA
Designated Facility Mail Zip:	85365
Designated Facility Mail State:	AZ
Designated Facility Location Street Number:	Not reported
Designated Facility Location Street 1:	6500 S US HIGHWAY 95
Designated Facility Location Street 2:	Not reported
Designated Facility Location City:	YUMA
Designated Facility Location Zip:	85365
Designated Facility Location State:	AZ
Designated Facility Contact Company Name:	Not reported
Manifest Residue Indicator:	N
Rejection Indicator:	N

Manifest Tracking Number:	015362767FLE
Last Updated Date:	20211216
Shipped Date:	20211105
Received Date:	20211122
Manifest Status:	Signed

A&W AUTO BODY (Continued) **1024815284**

Submission Type:	DataImage5Copy
Origin Type:	Web
Generator EPA ID:	CAL000312736
Generator Name:	A&W Auto Body
Generator Location Street Number:	Not reported
Generator Location Street 1:	1045 MONTGOMERY AVE
Generator Location Street 2:	Not reported
Generator Location City:	SAN BRUNO
Generator Location State:	CA
Generator Location Zip:	94066
Generator Mail Street Number:	Not reported
Generator Mail Street 1:	1045 MONTGOMERY AVE
Generator Mail Street 2:	Not reported
Generator Mail City:	SAN BRUNO
Generator Mail Zip:	94066-0000
Generator Mail State:	CA
Generator Contact Company Name:	Not reported
Designated Facility EPA ID:	CAD008252405
Designated Facility Name:	Pacific Resource Recovery Services Inc
Designated Facility Mail Street Number:	3150
Designated Facility Mail Street 1:	CA90023 CA037US 3150
Designated Facility Mail Street 2:	EAST PICO BLVD
Designated Facility Mail City:	LOS ANGELES
Designated Facility Mail Zip:	90023
Designated Facility Mail State:	CA
Designated Facility Location Street Number:	3150
Designated Facility Location Street 1:	EAST PICO BLVD
Designated Facility Location Street 2:	Not reported
Designated Facility Location City:	LOS ANGELES
Designated Facility Location Zip:	90023-0000
Designated Facility Location State:	CA
Designated Facility Contact Company Name:	Not reported
Manifest Residue Indicator:	N
Rejection Indicator:	N

Federal Waste:

Manifest Tracking Number:	015362767FLE
Waste Line Number:	1
Federal Waste Code:	D001
Federal Waste:	IGNITABLE WASTE

Manifest Tracking Number:	015362767FLE
Waste Line Number:	1
Federal Waste Code:	F003
Federal Waste:	THE FOLLOWING SPENT NONHALOGENATED SOLVENTS: XYLENE, ACETONE, ETHYL ACETATE, ETHYL BENZENE, ETHYL ETHER, METHYL ISOBUTYL KETONE, N-BUTYL ALCOHOL, CYCLOHEXANONE, AND METHANOL; ALL SPENT SOLVENT MIXTURES/BLENDS CONTAINING, BEFORE USE, ONLY THE ABOVE SPENT NONHALOGENATED SOLVENTS; AND ALL SPENT SOLVENT MIXTURES/BLENDS CONTAINING, BEFORE USE, ONE OR MORE OF THE ABOVE NONHALOGENATED SOLVENTS, AND A TOTAL OF TEN PERCENT OR MORE (BY VOLUME) OF ONE OR MORE OF THOSE SOLVENTS LISTED IN F001, F002, F004, AND F005; AND STILL BOTTOMS FROM THE RECOVERY OF THESE SPENT SOLVENTS AND SPENT SOLVENT MIXTURES.

Manifest Tracking Number:	015362767FLE
Waste Line Number:	1

A&W AUTO BODY (Continued) **1024815284**

Federal Waste Code: F005
Federal Waste: THE FOLLOWING SPENT NONHALOGENATED SOLVENTS: TOLUENE, METHYL ETHYL KETONE, CARBON DISULFIDE, ISOBUTANOL, PYRIDINE, BENZENE, 2-ETHOXYETHANOL, AND 2-NITROPROPANE; ALL SPENT SOLVENT MIXTURES/BLENDS CONTAINING, BEFORE USE, A TOTAL OF TEN PERCENT OR MORE (BY VOLUME) OF ONE OR MORE OF THE ABOVE NONHALOGENATED SOLVENTS OR THOSE SOLVENTS LISTED IN F001, F002, OR F004; AND STILL BOTTOMS FROM THE RECOVERY OF THESE SPENT SOLVENTS AND SPENT SOLVENT MIXTURES.

State Waste:
Manifest Tracking Number: 015362767FLE
Waste Line Number: 1
State Waste Code Owner: CA
State Waste Code: 214
State Waste: Unspecified solvent mixture

Manifest Tracking Number: 015362767FLE
Waste Line Number: 2
State Waste Code Owner: CA
State Waste Code: 223
State Waste: Unspecified oil-containing waste

Transporter:
Manifest Tracking Number: 015362767FLE
Transporter Line Number: 1
Transporter EPA ID: CAR000245050
Transporter Name: Ecotrans Llc

Manifest Tracking Number: 015362767FLE
Transporter Line Number: 2
Transporter EPA ID: CAR000187922
Transporter Name: Rust And Sons Trucking Inc

Manifest Tracking Number: 015362767FLE
Transporter Line Number: 3
Transporter EPA ID: CAR000206086
Transporter Name: North State Environmental Inc

Waste Line:
Manifest Tracking Number: 015362767FLE
Waste Line Number: 1
U.S. DOT Hazardous Indicator: Y
U.S. DOT ID Number: UN1263
U.S. DOT Description: Un1263, Waste Paint Related Material, 3, Pgii Rq (D001)
Non-Hazardous Waste Description: Not reported
Number of Containers: 1
Container Type Code: DM
Container Type Description: Metal drums, barrels, kegs
Waste Quantity: 30
Quantity Unit of Measure Code: G
Quantity Unit of Measure Description: Gallons
Waste Quantity, in Tons: 0.12510425
Acute Waste Quantity, in Tons: 0
Non-Acute Waste Quantity, in Tons: 0.12510425
Waste Quantity, in Kilograms: 113.47331
Acute Waste Quantity, in Kilograms: 0

A&W AUTO BODY (Continued) **1024815284**

Non-Acute Waste Quantity, in Kilorgrams:	113.47331
Management Method Code:	H061
Management Method Description:	FUEL BLENDING
Waste Residue Indicator:	N
Quantity Discrepancy Indicator:	N
Waste Type Discrepancy Indicator:	N
Waste Density:	Not reported
Waste Density Unit of Measure Code:	Not reported
Waste Density Unit of Measure Description:	Not reported
Form Code:	Not reported
Form Code Description:	Not reported
Source Code:	Not reported
Source Code Description:	Not reported
Waste Minimization Code:	Not reported
Waste Minimization Code Description:	Not reported
Consent Number:	Not reported
EPA Waste Indicator:	Y

Manifest Tracking Number:	015362767FLE
Waste Line Number:	2
U.S. DOT Hazardous Indicator:	N
U.S. DOT ID Number:	Not reported
U.S. DOT Description:	Not reported
Non-Hazardous Waste Description:	NON RCRA HAZARDOUS WASTE LIQUID (OIL)
Number of Containers:	1
Container Type Code:	DM
Container Type Description:	Metal drums, barrels, kegs
Waste Quantity:	30
Quantity Unit of Measure Code:	G
Quantity Unit of Measure Description:	Gallons
Waste Quantity, in Tons:	0.12510425
Acute Waste Quantity, in Tons:	0
Non-Acute Waste Quantity, in Tons:	0.12510425
Waste Quantity, in Kilograms:	113.47331
Acute Waste Quantity, in Kilograms:	0
Non-Acute Waste Quantity, in Kilorgrams:	113.47331
Management Method Code:	H141
Management Method Description:	STORAGE, BULKING AND/OR TRANSFER OFF SITE
Waste Residue Indicator:	N
Quantity Discrepancy Indicator:	N
Waste Type Discrepancy Indicator:	N
Waste Density:	Not reported
Waste Density Unit of Measure Code:	Not reported
Waste Density Unit of Measure Description:	Not reported
Form Code:	Not reported
Form Code Description:	Not reported
Source Code:	Not reported
Source Code Description:	Not reported
Waste Minimization Code:	Not reported
Waste Minimization Code Description:	Not reported
Consent Number:	Not reported
EPA Waste Indicator:	N

Q225 **A & W AUTO BODY** **San Mateo Co. BI** **S108054548**
ESE **1045 MONTGOMERY** **N/A**
< 1/8 **SAN BRUNO, CA 94066**
0.120 mi.
631 ft. **Site 6 of 11 in cluster Q**

Relative: **Lower**
Actual: **28 ft.**

San Mateo Co. BI:

Name:	A & W AUTO BODY
Address:	1045 MONTGOMERY
City,State,Zip:	SAN BRUNO, CA 94066
Region:	SAN MATEO
Facility ID:	FA0029681
Prog Element Code:	GENERATES and RECYCLES WASTE OIL/SOLVENT
Record Id:	PR0050740
Description:	GENERATES & RECYCLES WASTE OIL/SOLVENT
Facility Status:	Active, billable
Program Category:	HAZARDOUS WASTE PROGRAM

Name:	A & W AUTO BODY
Address:	1045 MONTGOMERY
City,State,Zip:	SAN BRUNO, CA 94066
Region:	SAN MATEO
Facility ID:	FA0029681
Prog Element Code:	STORES HAZ MAT <219GAL,1,999LB, 879FT3
Record Id:	PR0050739
Description:	STORES HAZ MAT <219GAL,1,999LB, 879CF
Facility Status:	Inactive, non-billable
Program Category:	BUSINESS PLAN PROGRAM

Name:	A & W AUTO BODY
Address:	1045 MONTGOMERY
City,State,Zip:	SAN BRUNO, CA 94066
Region:	SAN MATEO
Facility ID:	FA0029681
Prog Element Code:	STORMWATER ANNUAL INSPECTION FEE
Record Id:	PR0050741
Description:	STORMWATER ANNUAL FEE - INSP FREQ EVERY 2 YRS
Facility Status:	Inactive, non-billable
Program Category:	STORMWATER

R226 **KEITH FUNKHOUSER** **RCRA NonGen / NLR** **1026717470**
SSE **985 GREEN AVENUE** **E MANIFEST** **CAC003106006**
< 1/8 **SAN BRUNO, CA 94066**
0.120 mi.
632 ft. **Site 1 of 2 in cluster R**

Relative: **Higher**
Actual: **50 ft.**

RCRA Listings:

Date Form Received by Agency:	20210217
Handler Name:	Keith Funkhouser
Handler Address:	985 Green Avenue
Handler City,State,Zip:	SAN BRUNO, CA 94066
EPA ID:	CAC003106006
Contact Name:	KEITH FUNKHOUSER
Contact Address:	2440 WHITMAN WAY
Contact City,State,Zip:	SAN BRUNO, CA 94066
Contact Telephone:	650-871-6809
Contact Fax:	Not reported
Contact Email:	NICOLE@ENV-REM.COM
Contact Title:	Not reported
EPA Region:	09

KEITH FUNKHOUSER (Continued) **1026717470**

Land Type:	Not reported
Federal Waste Generator Description:	Not a generator, verified
Non-Notifier:	Not reported
Biennial Report Cycle:	Not reported
Accessibility:	Not reported
Active Site Indicator:	Not reported
State District Owner:	Not reported
State District:	Not reported
Mailing Address:	2440 WHITMAN WAY
Mailing City,State,Zip:	SAN BRUNO, CA 94066
Owner Name:	Keith Funkhouser
Owner Type:	Other
Operator Name:	Keith Funkhouser
Operator Type:	Other
Short-Term Generator Activity:	No
Importer Activity:	No
Mixed Waste Generator:	No
Transporter Activity:	No
Transfer Facility Activity:	No
Recycler Activity with Storage:	No
Small Quantity On-Site Burner Exemption:	No
Smelting Melting and Refining Furnace Exemption:	No
Underground Injection Control:	No
Off-Site Waste Receipt:	No
Universal Waste Indicator:	No
Universal Waste Destination Facility:	No
Federal Universal Waste:	No
Active Site State-Reg Handler:	---
Federal Facility Indicator:	Not reported
Hazardous Secondary Material Indicator:	N
Sub-Part K Indicator:	Not reported
2018 GPRA Permit Baseline:	Not on the Baseline
2018 GPRA Renewals Baseline:	Not on the Baseline
202 GPRA Corrective Action Baseline:	No
Subject to Corrective Action Universe:	No
Non-TSDFs Where RCRA CA has Been Imposed Universe:	No
Corrective Action Priority Ranking:	No NCAPS ranking
Environmental Control Indicator:	No
Institutional Control Indicator:	No
Human Exposure Controls Indicator:	N/A
Groundwater Controls Indicator:	N/A
Significant Non-Complier Universe:	No
Unaddressed Significant Non-Complier Universe:	No
Addressed Significant Non-Complier Universe:	No
Significant Non-Complier With a Compliance Schedule Universe:	No
Financial Assurance Required:	Not reported
Handler Date of Last Change:	20210226
Recognized Trader-Importer:	No
Recognized Trader-Exporter:	No
Importer of Spent Lead Acid Batteries:	No
Exporter of Spent Lead Acid Batteries:	No
Recycler Activity Without Storage:	No
Manifest Broker:	No
Sub-Part P Indicator:	No

KEITH FUNKHOUSER (Continued) **1026717470**

Handler - Owner Operator:

Owner/Operator Indicator:	Owner
Owner/Operator Name: KEITH FUNKHOUSER	
Legal Status:	Other
Date Became Current:	Not reported
Date Ended Current:	Not reported
Owner/Operator Address:	2440 WHITMAN WAY
Owner/Operator City,State,Zip:	SAN BRUNO, CA 94066
Owner/Operator Telephone:	650-871-6809
Owner/Operator Telephone Ext:	Not reported
Owner/Operator Fax:	Not reported
Owner/Operator Email:	Not reported

Owner/Operator Indicator:	Operator
Owner/Operator Name: KEITH FUNKHOUSER	
Legal Status:	Other
Date Became Current:	Not reported
Date Ended Current:	Not reported
Owner/Operator Address:	2440 WHITMAN WAY
Owner/Operator City,State,Zip:	SAN BRUNO, CA 94066
Owner/Operator Telephone:	650-871-6809
Owner/Operator Telephone Ext:	Not reported
Owner/Operator Fax:	Not reported
Owner/Operator Email:	Not reported

Historic Generators:

Receive Date:	20210217
Handler Name: KEITH FUNKHOUSER	
Federal Waste Generator Description:	Not a generator, verified
State District Owner:	Not reported
Large Quantity Handler of Universal Waste:	No
Recognized Trader Importer:	No
Recognized Trader Exporter:	No
Spent Lead Acid Battery Importer:	No
Spent Lead Acid Battery Exporter:	No
Current Record:	Yes
Non Storage Recycler Activity:	No
Electronic Manifest Broker:	No

List of NAICS Codes and Descriptions:

NAICS Code:	56299
NAICS Description:	ALL OTHER WASTE MANAGEMENT SERVICES

Facility Has Received Notices of Violations:

Violations:	No Violations Found

Evaluation Action Summary:

Evaluations:	No Evaluations Found

E MANIFEST:

Manifest Tracking Number:	000310495DAT
Last Updated Date:	20210318
Shipped Date:	20210226

KEITH FUNKHOUSER (Continued) **1026717470**

Received Date:	20210226
Manifest Status:	Signed
Submission Type:	DataImage5Copy
Origin Type:	Mail
Generator EPA ID:	CAC003106006
Generator Name:	Keith Funkhouser
Generator Location Street Number:	Not reported
Generator Location Street 1:	985 GREEN AVENUE
Generator Location Street 2:	Not reported
Generator Location City:	SAN BRUNO
Generator Location State:	CA
Generator Location Zip:	94066
Generator Mail Street Number:	Not reported
Generator Mail Street 1:	2440 WHITMAN WAY
Generator Mail Street 2:	Not reported
Generator Mail City:	SAN BRUNO
Generator Mail Zip:	94066
Generator Mail State:	CA
Generator Contact Company Name:	Not reported
Designated Facility EPA ID:	CAD982042475
Designated Facility Name:	Not reported
Designated Facility Mail Street Number:	235
Designated Facility Mail Street 1:	Not reported
Designated Facility Mail Street 2:	N FIRST ST
Designated Facility Mail City:	DIXON
Designated Facility Mail Zip:	95620
Designated Facility Mail State:	CA
Designated Facility Location Street Number:	6426
Designated Facility Location Street 1:	HAY RD
Designated Facility Location Street 2:	Not reported
Designated Facility Location City:	VACAVILLE
Designated Facility Location Zip:	95687
Designated Facility Location State:	CA
Designated Facility Contact Company Name:	RECOLOGY HAY ROAD
Manifest Residue Indicator:	N
Rejection Indicator:	N

State Waste:

Manifest Tracking Number:	000310495DAT
Waste Line Number:	1
State Waste Code Owner:	CA
State Waste Code:	151
State Waste:	Asbestos-containing waste

Transporter:

Manifest Tracking Number:	000310495DAT
Transporter Line Number:	1
Transporter EPA ID:	CAR000272773
Transporter Name:	Uni Waste Llc

Waste Line:

Manifest Tracking Number:	000310495DAT
Waste Line Number:	1
U.S. DOT Hazardous Indicator:	Y
U.S. DOT ID Number:	NA2212
U.S. DOT Description:	Na 2212, Asbestos, 9, Pg Iii

KEITH FUNKHOUSER (Continued) **1026717470**

Non-Hazardous Waste Description:	Not reported
Number of Containers:	1
Container Type Code:	CM
Container Type Description:	Metal boxes, cartons, cases (including roll offs)
Waste Quantity:	25
Quantity Unit of Measure Code:	Y
Quantity Unit of Measure Description:	Cubic Yards
Waste Quantity, in Tons:	21
Acute Waste Quantity, in Tons:	0
Non-Acute Waste Quantity, in Tons:	21
Waste Quantity, in Kilograms:	19047.63
Acute Waste Quantity, in Kilograms:	0
Non-Acute Waste Quantity, in Kilorgrams:	19047.63
Management Method Code:	H132
Management Method Description:	LANDFILL (WITH PRIOR TREATMENT AND/OR STABILIZATION)
Waste Residue Indicator:	N
Quantity Discrepancy Indicator:	N
Waste Type Discrepancy Indicator:	N
Waste Density:	Not reported
Waste Density Unit of Measure Code:	Not reported
Waste Density Unit of Measure Description:	Not reported
Form Code:	Not reported
Form Code Description:	Not reported
Source Code:	Not reported
Source Code Description:	Not reported
Waste Minimization Code:	Not reported
Waste Minimization Code Description:	Not reported
Consent Number:	Not reported
EPA Waste Indicator:	N

S227 **SAN BRUNO OFFICE PARK ASSOCIATES, LLC** **RCRA NonGen / NLR** **1024780882**
West **901 SNEATH LN** **E MANIFEST** **CAC003000847**
< 1/8 **SAN BRUNO, CA 94066**
0.121 mi.
637 ft. **Site 1 of 3 in cluster S**

Relative: **Higher**

Actual: **77 ft.**

RCRA Listings:

Date Form Received by Agency:	20190212
Handler Name:	San Bruno Office Association Llc
Handler Address:	881 Sneath Lane
Handler City,State,Zip:	SAN BRUNO, CA 94066
EPA ID:	CAC003000847
Contact Name:	MAYRA ALCARAZ
Contact Address:	881 SNEATH LANE
Contact City,State,Zip:	SAN BRUNO, CA 94066
Contact Telephone:	408-984-8400
Contact Fax:	408-984-8346
Contact Email:	MALCARAZ@WRES.COM
Contact Title:	Not reported
EPA Region:	09
Land Type:	Not reported
Federal Waste Generator Description:	Not a generator, verified
Non-Notifier:	Not reported
Biennial Report Cycle:	Not reported
Accessibility:	Not reported
Active Site Indicator:	Handler Activities
State District Owner:	Not reported
State District:	Not reported

SAN BRUNO OFFICE PARK ASSOCIATES, LLC (Continued) **1024780882**

Mailing Address:	881 SNEATH LANE
Mailing City,State,Zip:	SAN BRUNO, CA 94066
Owner Name:	San Bruno Office Association Lane
Owner Type:	Other
Operator Name:	Mayra Alcaraz
Operator Type:	Other
Short-Term Generator Activity:	No
Importer Activity:	No
Mixed Waste Generator:	No
Transporter Activity:	No
Transfer Facility Activity:	No
Recycler Activity with Storage:	No
Small Quantity On-Site Burner Exemption:	No
Smelting Melting and Refining Furnace Exemption:	No
Underground Injection Control:	No
Off-Site Waste Receipt:	No
Universal Waste Indicator:	Yes
Universal Waste Destination Facility:	Yes
Federal Universal Waste:	No
Active Site State-Reg Handler:	---
Federal Facility Indicator:	Not reported
Hazardous Secondary Material Indicator:	N
Sub-Part K Indicator:	Not reported
2018 GPRA Permit Baseline:	Not on the Baseline
2018 GPRA Renewals Baseline:	Not on the Baseline
202 GPRA Corrective Action Baseline:	No
Subject to Corrective Action Universe:	No
Non-TSDFs Where RCRA CA has Been Imposed Universe:	No
Corrective Action Priority Ranking:	No NCAPS ranking
Environmental Control Indicator:	No
Institutional Control Indicator:	No
Human Exposure Controls Indicator:	N/A
Groundwater Controls Indicator:	N/A
Significant Non-Complier Universe:	No
Unaddressed Significant Non-Complier Universe:	No
Addressed Significant Non-Complier Universe:	No
Significant Non-Complier With a Compliance Schedule Universe:	No
Financial Assurance Required:	Not reported
Handler Date of Last Change:	20190222
Recognized Trader-Importer:	No
Recognized Trader-Exporter:	No
Importer of Spent Lead Acid Batteries:	No
Exporter of Spent Lead Acid Batteries:	No
Recycler Activity Without Storage:	No
Manifest Broker:	No
Sub-Part P Indicator:	No

Handler - Owner Operator:

Owner/Operator Indicator:	Operator
Owner/Operator Name: MAYRA ALCARAZ	
Legal Status:	Other
Date Became Current:	Not reported
Date Ended Current:	Not reported
Owner/Operator Address:	881 SNEATH LANE
Owner/Operator City,State,Zip:	SAN BRUNO, CA 94066
Owner/Operator Telephone:	408-984-8400

SAN BRUNO OFFICE PARK ASSOCIATES, LLC (Continued) **1024780882**

Owner/Operator Telephone Ext: Not reported
Owner/Operator Fax: Not reported
Owner/Operator Email: Not reported

Owner/Operator Indicator: Owner
Owner/Operator Name: SAN BRUNO OFFICE ASSOCIATION LANE
Legal Status: Other
Date Became Current: Not reported
Date Ended Current: Not reported
Owner/Operator Address: 881 SNEATH LANE
Owner/Operator City,State,Zip: SAN BRUNO, CA 94066
Owner/Operator Telephone: 408-984-8400
Owner/Operator Telephone Ext: Not reported
Owner/Operator Fax: Not reported
Owner/Operator Email: Not reported

Historic Generators:
Receive Date: 20190212
Handler Name: SAN BRUNO OFFICE ASSOCIATION LLC
Federal Waste Generator Description: Not a generator, verified
State District Owner: Not reported
Large Quantity Handler of Universal Waste: No
Recognized Trader Importer: No
Recognized Trader Exporter: No
Spent Lead Acid Battery Importer: No
Spent Lead Acid Battery Exporter: No
Current Record: Yes
Non Storage Recycler Activity: Not reported
Electronic Manifest Broker: Not reported

List of NAICS Codes and Descriptions:
NAICS Code: 56299
NAICS Description: ALL OTHER WASTE MANAGEMENT SERVICES

Facility Has Received Notices of Violations:
Violations: No Violations Found

Evaluation Action Summary:
Evaluations: No Evaluations Found

E MANIFEST:
Manifest Tracking Number: 019351571JJK
Last Updated Date: 20190318
Shipped Date: 20190227
Received Date: 20190227
Manifest Status: Signed
Submission Type: DataImage5Copy
Origin Type: Service
Generator EPA ID: CAC003000847
Generator Name: San Bruno Office Park Associates, Llc
Generator Location Street Number: Not reported
Generator Location Street 1: 901 SNEATH LN
Generator Location Street 2: PROJECT #18 0697
Generator Location City: SAN BRUNO

SAN BRUNO OFFICE PARK ASSOCIATES, LLC (Continued) **1024780882**

Generator Location State:	CA
Generator Location Zip:	94066
Generator Mail Street Number:	Not reported
Generator Mail Street 1:	881 Sneath Ln
Generator Mail Street 2:	Not reported
Generator Mail City:	San Bruno
Generator Mail Zip:	94066
Generator Mail State:	CA
Generator Contact Company Name:	Not reported
Designated Facility EPA ID:	CAD981382732
Designated Facility Name:	Altamont Landfill & Resource Recovery Facility
Designated Facility Mail Street Number:	10840
Designated Facility Mail Street 1:	Not reported
Designated Facility Mail Street 2:	10840 ALTAMONT PASS RD
Designated Facility Mail City:	LIVERMORE
Designated Facility Mail Zip:	94551
Designated Facility Mail State:	CA
Designated Facility Location Street Number:	10840
Designated Facility Location Street 1:	10840 ALTAMONT PASS RD
Designated Facility Location Street 2:	Not reported
Designated Facility Location City:	LIVERMORE
Designated Facility Location Zip:	94551
Designated Facility Location State:	CA
Designated Facility Contact Company Name:	Not reported
Manifest Residue Indicator:	N
Rejection Indicator:	N

State Waste:

Manifest Tracking Number:	019351571JJK
Waste Line Number:	1
State Waste Code Owner:	CA
State Waste Code:	151
State Waste:	Asbestos-containing waste

Transporter:

Manifest Tracking Number:	019351571JJK
Transporter Line Number:	1
Transporter EPA ID:	CAR000192229
Transporter Name:	Bluewater Environmental Services Inc

Waste Line:

Manifest Tracking Number:	019351571JJK
Waste Line Number:	1
U.S. DOT Hazardous Indicator:	Y
U.S. DOT ID Number:	NA2212
U.S. DOT Description:	Rq, Na2212, Asbestos, 9, Pg Iii
Non-Hazardous Waste Description:	Not reported
Number of Containers:	1
Container Type Code:	BA
Container Type Description:	Burlap, cloth, paper, or plastic bags
Waste Quantity:	1
Quantity Unit of Measure Code:	Y
Quantity Unit of Measure Description:	Cubic Yards
Waste Quantity, in Tons:	0.84
Acute Waste Quantity, in Tons:	0
Non-Acute Waste Quantity, in Tons:	0.84

SAN BRUNO OFFICE PARK ASSOCIATES, LLC (Continued) **1024780882**

Waste Quantity, in Kilograms:	761.9052
Acute Waste Quantity, in Kilograms:	0
Non-Acute Waste Quantity, in Kilorgrams:	761.9052
Management Method Code:	H132
Management Method Description:	LANDFILL (WITH PRIOR TREATMENT AND/OR STABILIZATION)
Waste Residue Indicator:	N
Quantity Discrepancy Indicator:	N
Waste Type Discrepancy Indicator:	N
Waste Density:	Not reported
Waste Density Unit of Measure Code:	Not reported
Waste Density Unit of Measure Description:	Not reported
Form Code:	Not reported
Form Code Description:	Not reported
Source Code:	Not reported
Source Code Description:	Not reported
Waste Minimization Code:	Not reported
Waste Minimization Code Description:	Not reported
Consent Number:	Not reported
EPA Waste Indicator:	N

T228 **MOBILE TECH AUTO INC** **San Mateo Co. BI** **S106869374**
East **1051 MONTGOMERY** **N/A**
< 1/8 **SAN BRUNO, CA 94066**
0.122 mi.
644 ft. **Site 1 of 24 in cluster T**

Relative: **Lower**

Actual: **28 ft.**

San Mateo Co. BI:

Name:	MOBILE TECH AUTO INC
Address:	1051 MONTGOMERY
City,State,Zip:	SAN BRUNO, CA 94066
Region:	SAN MATEO
Facility ID:	FA0022238
Prog Element Code:	GENERATES and RECYCLES WASTE OIL/SOLVENT
Record Id:	PR0023617
Description:	GENERATES & RECYCLES WASTE OIL/SOLVENT
Facility Status:	Inactive, non-billable
Program Category:	HAZARDOUS WASTE PROGRAM

Name:	MOBILE TECH AUTO INC
Address:	1051 MONTGOMERY
City,State,Zip:	SAN BRUNO, CA 94066
Region:	SAN MATEO
Facility ID:	FA0022238
Prog Element Code:	STORES MV FUELS OR WASTE ONLY
Record Id:	PR0023618
Description:	STORES MV FUELS OR WASTE ONLY
Facility Status:	Inactive, non-billable
Program Category:	BUSINESS PLAN PROGRAM

Name:	RIZZETTO
Address:	1051 MONTGOMERY
City,State,Zip:	SAN BRUNO, CA 94066
Region:	SAN MATEO
Facility ID:	FA0026274
Prog Element Code:	STORES HAZ MAT <219GAL,1,999LB, 879FT3
Record Id:	PR0037922
Description:	STORES HAZ MAT <219GAL,1,999LB, 879CF
Facility Status:	Inactive, non-billable

MOBILE TECH AUTO INC (Continued) **S106869374**

Program Category: BUSINESS PLAN PROGRAM

Name: TANFORAN TRANSMISSION
Address: 1051 MONTGOMERY
City,State,Zip: SAN BRUNO, CA 94066
Region: SAN MATEO
Facility ID: FA0026912
Prog Element Code: STORMWATER ANNUAL INSPECTION FEE
Record Id: PR0043543
Description: STORMWATER ANNUAL FEE - INSP FREQ EVERY 2 YRS
Facility Status: Inactive, non-billable
Program Category: STORMWATER

Name: TANFORAN TRANSMISSION
Address: 1051 MONTGOMERY
City,State,Zip: SAN BRUNO, CA 94066
Region: SAN MATEO
Facility ID: FA0026912
Prog Element Code: STORES MV FUELS OR WASTE ONLY
Record Id: PR0039985
Description: STORES MV FUELS OR WASTE ONLY
Facility Status: Inactive, non-billable
Program Category: BUSINESS PLAN PROGRAM

Name: TANFORAN TRANSMISSION
Address: 1051 MONTGOMERY
City,State,Zip: SAN BRUNO, CA 94066
Region: SAN MATEO
Facility ID: FA0026912
Prog Element Code: GENERATES and RECYCLES WASTE OIL/SOLVENT
Record Id: PR0039986
Description: GENERATES & RECYCLES WASTE OIL/SOLVENT
Facility Status: Inactive, non-billable
Program Category: HAZARDOUS WASTE PROGRAM

Name: AUTO PLUS BODY SHOP
Address: 1051 MONTGOMERY
City,State,Zip: SAN BRUNO, CA 94066
Region: SAN MATEO
Facility ID: FA0028958
Prog Element Code: GENERATES and RECYCLES WASTE OIL/SOLVENT
Record Id: PR0048891
Description: GENERATES & RECYCLES WASTE OIL/SOLVENT
Facility Status: Active, billable
Program Category: HAZARDOUS WASTE PROGRAM

Name: AUTO PLUS BODY SHOP
Address: 1051 MONTGOMERY
City,State,Zip: SAN BRUNO, CA 94066
Region: SAN MATEO
Facility ID: FA0028958
Prog Element Code: STORES HAZ MAT <219GAL,1,999LB, 879FT3
Record Id: PR0048890
Description: STORES HAZ MAT <219GAL,1,999LB, 879CF
Facility Status: Inactive, non-billable
Program Category: BUSINESS PLAN PROGRAM

MOBILE TECH AUTO INC (Continued) **S106869374**

Name:	AUTO PLUS BODY SHOP
Address:	1051 MONTGOMERY
City,State,Zip:	SAN BRUNO, CA 94066
Region:	SAN MATEO
Facility ID:	FA0028958
Prog Element Code:	STORMWATER ANNUAL INSPECTION FEE
Record Id:	PR0055904
Description:	STORMWATER ANNUAL FEE - INSP FREQ EVERY 2 YRS
Facility Status:	Inactive, non-billable
Program Category:	STORMWATER

T229 **AUTO PLUS BODY SHOP & PAINT** **RCRA NonGen / NLR 1024811326**
East **1051 MONTGOMERY AVE** **E MANIFEST CAL000294484**
< 1/8 **SAN BRUNO, CA 94066**
0.122 mi.
644 ft. **Site 2 of 24 in cluster T**

Relative: **Lower**
Actual: **28 ft.**

RCRA Listings:

Date Form Received by Agency:	20050524
Handler Name:	Auto Plus Body Shop & Paint
Handler Address:	1051 Montgomery Ave
Handler City,State,Zip:	SAN BRUNO, CA 94066-1517
EPA ID:	CAL000294484
Contact Name:	ADOLFO NARREA
Contact Address:	1051 MONTGOMERY AVE
Contact City,State,Zip:	SAN BRUNO, CA 94066
Contact Telephone:	650-873-2065
Contact Fax:	000-000-0000
Contact Email:	AUTOPLUS650@SBCGLOBAL.NET
Contact Title:	Not reported
EPA Region:	09
Land Type:	Not reported
Federal Waste Generator Description:	Not a generator, verified
Non-Notifier:	Not reported
Biennial Report Cycle:	Not reported
Accessibility:	Not reported
Active Site Indicator:	Handler Activities
State District Owner:	Not reported
State District:	Not reported
Mailing Address:	1051 MONTGOMERY AVE
Mailing City,State,Zip:	SAN BRUNO, CA 94066-1517
Owner Name:	Juan A Narrea
Owner Type:	Other
Operator Name:	Adolfo Narrea
Operator Type:	Other
Short-Term Generator Activity:	No
Importer Activity:	No
Mixed Waste Generator:	No
Transporter Activity:	No
Transfer Facility Activity:	No
Recycler Activity with Storage:	No
Small Quantity On-Site Burner Exemption:	No
Smelting Melting and Refining Furnace Exemption:	No
Underground Injection Control:	No
Off-Site Waste Receipt:	No
Universal Waste Indicator:	Yes
Universal Waste Destination Facility:	Yes
Federal Universal Waste:	No

AUTO PLUS BODY SHOP & PAINT (Continued) **1024811326**

Active Site State-Reg Handler:	---
Federal Facility Indicator:	Not reported
Hazardous Secondary Material Indicator:	N
Sub-Part K Indicator:	Not reported
2018 GPRA Permit Baseline:	Not on the Baseline
2018 GPRA Renewals Baseline:	Not on the Baseline
202 GPRA Corrective Action Baseline:	No
Subject to Corrective Action Universe:	No
Non-TSDFs Where RCRA CA has Been Imposed Universe:	No
Corrective Action Priority Ranking:	No NCAPS ranking
Environmental Control Indicator:	No
Institutional Control Indicator:	No
Human Exposure Controls Indicator:	N/A
Groundwater Controls Indicator:	N/A
Significant Non-Complier Universe:	No
Unaddressed Significant Non-Complier Universe:	No
Addressed Significant Non-Complier Universe:	No
Significant Non-Complier With a Compliance Schedule Universe:	No
Financial Assurance Required:	Not reported
Handler Date of Last Change:	20180905
Recognized Trader-Importer:	No
Recognized Trader-Exporter:	No
Importer of Spent Lead Acid Batteries:	No
Exporter of Spent Lead Acid Batteries:	No
Recycler Activity Without Storage:	No
Manifest Broker:	No
Sub-Part P Indicator:	No

Handler - Owner Operator:

Owner/Operator Indicator:	Operator
Owner/Operator Name: ADOLFO NARREA	
Legal Status:	Other
Date Became Current:	Not reported
Date Ended Current:	Not reported
Owner/Operator Address:	1051 MONTGOMERY AVE
Owner/Operator City,State,Zip:	SAN BRUNO, CA 94066
Owner/Operator Telephone:	650-873-2065
Owner/Operator Telephone Ext:	Not reported
Owner/Operator Fax:	Not reported
Owner/Operator Email:	Not reported

Owner/Operator Indicator:	Owner
Owner/Operator Name: JUAN A NARREA	
Legal Status:	Other
Date Became Current:	Not reported
Date Ended Current:	Not reported
Owner/Operator Address:	2709 HOSMER ST
Owner/Operator City,State,Zip:	SAN MATEO, CA 94403-0000
Owner/Operator Telephone:	650-270-1474
Owner/Operator Telephone Ext:	Not reported
Owner/Operator Fax:	Not reported
Owner/Operator Email:	Not reported

Historic Generators:

Receive Date:	20050524

AUTO PLUS BODY SHOP & PAINT (Continued) **1024811326**

Handler Name: AUTO PLUS BODY SHOP & PAINT
Federal Waste Generator Description: Not a generator, verified
State District Owner: Not reported
Large Quantity Handler of Universal Waste: No
Recognized Trader Importer: No
Recognized Trader Exporter: No
Spent Lead Acid Battery Importer: No
Spent Lead Acid Battery Exporter: No
Current Record: Yes
Non Storage Recycler Activity: Not reported
Electronic Manifest Broker: Not reported

List of NAICS Codes and Descriptions:
NAICS Code: 811121
NAICS Description: AUTOMOTIVE BODY, PAINT, AND INTERIOR REPAIR AND MAINTENANCE

Facility Has Received Notices of Violations:
Violations: No Violations Found

Evaluation Action Summary:
Evaluations: No Evaluations Found

E MANIFEST:
Manifest Tracking Number: 013189041FLE
Last Updated Date: 20200317
Shipped Date: 20200214
Received Date: 20200224
Manifest Status: Signed
Submission Type: DataImage5Copy
Origin Type: Web
Generator EPA ID: CAL000294484
Generator Name: Auto Plus Body Shop & Paint
Generator Location Street Number: Not reported
Generator Location Street 1: 1051 MONTGOMERY AVE
Generator Location Street 2: Not reported
Generator Location City: SAN BRUNO
Generator Location State: CA
Generator Location Zip: 94066-1517
Generator Mail Street Number: Not reported
Generator Mail Street 1: 1051 MONTGOMERY AVE
Generator Mail Street 2: Not reported
Generator Mail City: SAN BRUNO
Generator Mail Zip: 94066-1517
Generator Mail State: CA
Generator Contact Company Name: Not reported
Designated Facility EPA ID: CAD008252405
Designated Facility Name: Pacific Resource Recovery Services Inc
Designated Facility Mail Street Number: 3150
Designated Facility Mail Street 1: CA90023 CA037US 3150
Designated Facility Mail Street 2: EAST PICO BLVD
Designated Facility Mail City: LOS ANGELES
Designated Facility Mail Zip: 90023
Designated Facility Mail State: CA
Designated Facility Location Street Number: 3150

AUTO PLUS BODY SHOP & PAINT (Continued) **1024811326**

Designated Facility Location Street 1: EAST PICO BLVD
Designated Facility Location Street 2: Not reported
Designated Facility Location City: LOS ANGELES
Designated Facility Location Zip: 90023-0000
Designated Facility Location State: CA
Designated Facility Contact Company Name: Not reported
Manifest Residue Indicator: N
Rejection Indicator: N

Federal Waste:
Manifest Tracking Number: 013189041FLE
Waste Line Number: 1
Federal Waste Code: D001
Federal Waste: IGNITABLE WASTE

Manifest Tracking Number: 013189041FLE
Waste Line Number: 1
Federal Waste Code: F003
Federal Waste: THE FOLLOWING SPENT NONHALOGENATED SOLVENTS: XYLENE, ACETONE, ETHYL ACETATE, ETHYL BENZENE, ETHYL ETHER, METHYL ISOBUTYL KETONE, N-BUTYL ALCOHOL, CYCLOHEXANONE, AND METHANOL; ALL SPENT SOLVENT MIXTURES/BLENDS CONTAINING, BEFORE USE, ONLY THE ABOVE SPENT NONHALOGENATED SOLVENTS; AND ALL SPENT SOLVENT MIXTURES/BLENDS CONTAINING, BEFORE USE, ONE OR MORE OF THE ABOVE NONHALOGENATED SOLVENTS, AND A TOTAL OF TEN PERCENT OR MORE (BY VOLUME) OF ONE OR MORE OF THOSE SOLVENTS LISTED IN F001, F002, F004, AND F005; AND STILL BOTTOMS FROM THE RECOVERY OF THESE SPENT SOLVENTS AND SPENT SOLVENT MIXTURES.

Manifest Tracking Number: 013189041FLE
Waste Line Number: 1
Federal Waste Code: F005
Federal Waste: THE FOLLOWING SPENT NONHALOGENATED SOLVENTS: TOLUENE, METHYL ETHYL KETONE, CARBON DISULFIDE, ISOBUTANOL, PYRIDINE, BENZENE, 2-ETHOXYETHANOL, AND 2-NITROPROPANE; ALL SPENT SOLVENT MIXTURES/BLENDS CONTAINING, BEFORE USE, A TOTAL OF TEN PERCENT OR MORE (BY VOLUME) OF ONE OR MORE OF THE ABOVE NONHALOGENATED SOLVENTS OR THOSE SOLVENTS LISTED IN F001, F002, OR F004; AND STILL BOTTOMS FROM THE RECOVERY OF THESE SPENT SOLVENTS AND SPENT SOLVENT MIXTURES.

State Waste:
Manifest Tracking Number: 013189041FLE
Waste Line Number: 1
State Waste Code Owner: CA
State Waste Code: 214
State Waste: Unspecified solvent mixture

Transporter:
Manifest Tracking Number: 013189041FLE
Transporter Line Number: 1
Transporter EPA ID: CAR000245050
Transporter Name: Ecotrans Llc

Manifest Tracking Number: 013189041FLE
Transporter Line Number: 2
Transporter EPA ID: CAR000187922

AUTO PLUS BODY SHOP & PAINT (Continued) **1024811326**

Transporter Name: Rust And Sons Trucking Inc

Manifest Tracking Number: 013189041FLE
Transporter Line Number: 3
Transporter EPA ID: CAR000206086
Transporter Name: North State Environmental Inc

Waste Line:
Manifest Tracking Number: 013189041FLE
Waste Line Number: 1
U.S. DOT Hazardous Indicator: Y
U.S. DOT ID Number: UN1263
U.S. DOT Description: Un1263,Waste Paint Related Material, 3, Pgii Rq(D001)
Non-Hazardous Waste Description: Not reported
Number of Containers: 1
Container Type Code: DM
Container Type Description: Metal drums, barrels, kegs
Waste Quantity: 30
Quantity Unit of Measure Code: G
Quantity Unit of Measure Description: Gallons
Waste Quantity, in Tons: 0.12510425
Acute Waste Quantity, in Tons: 0
Non-Acute Waste Quantity, in Tons: 0.12510425
Waste Quantity, in Kilograms: 113.47331
Acute Waste Quantity, in Kilograms: 0
Non-Acute Waste Quantity, in Kilorgrams: 113.47331
Management Method Code: H061
Management Method Description: FUEL BLENDING
Waste Residue Indicator: N
Quantity Discrepancy Indicator: N
Waste Type Discrepancy Indicator: N
Waste Density: Not reported
Waste Density Unit of Measure Code: Not reported
Waste Density Unit of Measure Description: Not reported
Form Code: Not reported
Form Code Description: Not reported
Source Code: Not reported
Source Code Description: Not reported
Waste Minimization Code: Not reported
Waste Minimization Code Description: Not reported
Consent Number: Not reported
EPA Waste Indicator: Y

T230 **KIRKS AUTO COSMETICS** **EDR Hist Auto** **1021754057**
East **1051 MONTGOMERY AVE** **N/A**
< 1/8 **SAN BRUNO, CA 94066**
0.122 mi.
644 ft. **Site 3 of 24 in cluster T**

Relative: EDR Hist Auto
Lower

Actual:
28 ft.

Year:	Name:	Type:
1983	KIRKS AUTO COSMETICS	Not reported
1985	KIRKS AUTO COSMETICS	Not reported
1986	KIRKS AUTO COSMETICS	Not reported
1987	KIRKS AUTO COSMETICS	Not reported
1988	KIRKS AUTO COSMETICS	Not reported

KIRKS AUTO COSMETICS (Continued) **1021754057**

1989	KIRKS AUTO COSMETICS	Exterior Repair Services
1990	KIRKS AUTO COSMETICS	Exterior Repair Services
1991	KIRKS AUTO COSMETICS	Exterior Repair Services
1992	KIRKS AUTO COSMETICS	Exterior Repair Services
1993	KIRKS AUTO COSMETICS	Exterior Repair Services
1996	CLASSIC CARS FRAME BODY PAINT	General Automotive Repair Shops
1997	CLASSIC CARS FRAME BODY PAINT	General Automotive Repair Shops
1999	MOBILE TECH AUTOMOTIVE IN	General Automotive Repair Shops
2002	TANFORAN TRANSMISSIONS	Automotive Transmission Repair Shops
2003	TANFORAN TRANSMISSIONS	Automotive Transmission Repair Shops
2004	TANFORAN TRANSMISSIONS	Automotive Transmission Repair Shops

---

T231 **VILLARREAL AUTO REPAIR & BODY SHOP** **RCRA NonGen / NLR** **1027094001**
East **1051 MONTGOMERY AVE** **CAL000467572**
< 1/8 **SAN BRUNO, CA 94066**
0.122 mi.
644 ft. **Site 4 of 24 in cluster T**

Relative: **Lower**

Actual: **28 ft.**

RCRA Listings:

Date Form Received by Agency:	20211227
Handler Name:	Villarreal Auto Repair & Body Shop
Handler Address:	1051 Montgomery Ave
Handler City,State,Zip:	SAN BRUNO, CA 94066
EPA ID:	CAL000467572
Contact Name:	HERMENEGILDO VILLARREAL
Contact Address:	574 SWEENEY ST
Contact City,State,Zip:	SAN FRANCISCO, CA 94134
Contact Telephone:	415-730-1497
Contact Fax:	Not reported
Contact Email:	EANDEAUTOBODY2@GMAIL.COM
Contact Title:	Not reported
EPA Region:	09
Land Type:	Not reported
Federal Waste Generator Description:	Not a generator, verified
Non-Notifier:	Not reported
Biennial Report Cycle:	Not reported
Accessibility:	Not reported
Active Site Indicator:	Not reported
State District Owner:	Not reported
State District:	Not reported
Mailing Address:	1051 MONTGOMERY AVE
Mailing City,State,Zip:	SAN BRUNO, CA 94066
Owner Name:	David Villarreal
Owner Type:	Other
Operator Name:	Hermenegildo Villarreal
Operator Type:	Other
Short-Term Generator Activity:	No
Importer Activity:	No
Mixed Waste Generator:	No
Transporter Activity:	No
Transfer Facility Activity:	No
Recycler Activity with Storage:	No
Small Quantity On-Site Burner Exemption:	No
Smelting Melting and Refining Furnace Exemption:	No
Underground Injection Control:	No
Off-Site Waste Receipt:	No
Universal Waste Indicator:	No
Universal Waste Destination Facility:	No

VILLARREAL AUTO REPAIR & BODY SHOP (Continued) **1027094001**

Federal Universal Waste:	No
Active Site State-Reg Handler:	---
Federal Facility Indicator:	Not reported
Hazardous Secondary Material Indicator:	N
Sub-Part K Indicator:	Not reported
2018 GPRA Permit Baseline:	Not on the Baseline
2018 GPRA Renewals Baseline:	Not on the Baseline
202 GPRA Corrective Action Baseline:	No
Subject to Corrective Action Universe:	No
Non-TSDFs Where RCRA CA has Been Imposed Universe:	No
Corrective Action Priority Ranking:	No NCAPS ranking
Environmental Control Indicator:	No
Institutional Control Indicator:	No
Human Exposure Controls Indicator:	N/A
Groundwater Controls Indicator:	N/A
Significant Non-Complier Universe:	No
Unaddressed Significant Non-Complier Universe:	No
Addressed Significant Non-Complier Universe:	No
Significant Non-Complier With a Compliance Schedule Universe:	No
Financial Assurance Required:	Not reported
Handler Date of Last Change:	20211227
Recognized Trader-Importer:	No
Recognized Trader-Exporter:	No
Importer of Spent Lead Acid Batteries:	No
Exporter of Spent Lead Acid Batteries:	No
Recycler Activity Without Storage:	No
Manifest Broker:	No
Sub-Part P Indicator:	No

Handler - Owner Operator:

Owner/Operator Indicator:	Owner
Owner/Operator Name: DAVID VILLARREAL	
Legal Status:	Other
Date Became Current:	Not reported
Date Ended Current:	Not reported
Owner/Operator Address:	574 SWEENEY ST
Owner/Operator City,State,Zip:	SAN FRANCISCO, CA 94134
Owner/Operator Telephone:	415-716-9068
Owner/Operator Telephone Ext:	Not reported
Owner/Operator Fax:	Not reported
Owner/Operator Email:	Not reported

Owner/Operator Indicator:	Operator
Owner/Operator Name: HERMENEGILDO VILLARREAL	
Legal Status:	Other
Date Became Current:	Not reported
Date Ended Current:	Not reported
Owner/Operator Address:	574 SWEENEY ST
Owner/Operator City,State,Zip:	SAN FRANCISCO, CA 94134
Owner/Operator Telephone:	415-730-1497
Owner/Operator Telephone Ext:	Not reported
Owner/Operator Fax:	Not reported
Owner/Operator Email:	Not reported

Historic Generators:

VILLARREAL AUTO REPAIR & BODY SHOP (Continued) **1027094001**

Receive Date: 20211227
Handler Name: VILLARREAL AUTO REPAIR & BODY SHOP
Federal Waste Generator Description: Not a generator, verified
State District Owner: Not reported
Large Quantity Handler of Universal Waste: No
Recognized Trader Importer: No
Recognized Trader Exporter: No
Spent Lead Acid Battery Importer: No
Spent Lead Acid Battery Exporter: No
Current Record: Yes
Non Storage Recycler Activity: No
Electronic Manifest Broker: No

List of NAICS Codes and Descriptions:
NAICS Code: 811121
NAICS Description: AUTOMOTIVE BODY, PAINT, AND INTERIOR REPAIR AND MAINTENANCE

Facility Has Received Notices of Violations:
Violations: No Violations Found

Evaluation Action Summary:
Evaluations: No Evaluations Found

P232 **RED ROBIN #193 (SAN BRUNO)** **San Mateo Co. BI** **S118584893**
NW **1274 EL CAMINO REAL** **CERS** **N/A**
< 1/8 **SAN BRUNO, CA 94066**
0.123 mi.
648 ft. **Site 8 of 23 in cluster P**

Relative: Higher
Actual: 56 ft.

San Mateo Co. BI:
Name: RED ROBIN #193 (SAN BRUNO)
Address: 1274 EL CAMINO REAL
City,State,Zip: SAN BRUNO, CA 94066
Region: SAN MATEO
Facility ID: FA0012743
Prog Element Code: STORMWATER ANNUAL INSPECTION FEE
Record Id: PR0043921
Description: STORMWATER ANNUAL FEE - INSP FREQ EVERY 2 YRS
Facility Status: Inactive, non-billable
Program Category: STORMWATER

Name: RED ROBIN #193 (SAN BRUNO)
Address: 1274 EL CAMINO REAL
City,State,Zip: SAN BRUNO, CA 94066
Region: SAN MATEO
Facility ID: FA0012743
Prog Element Code: STORES MV FUELS OR WASTE ONLY
Record Id: PR0081999
Description: STORES MV FUELS OR WASTE ONLY
Facility Status: Active, billable
Program Category: BUSINESS PLAN PROGRAM

CERS:
Name: RED ROBIN #193 (SAN BRUNO)
Address: 1274 EL CAMINO REAL

RED ROBIN #193 (SAN BRUNO) (Continued) **S118584893**

City,State,Zip: SAN BRUNO, CA 94066
Site ID: 368105
CERS ID: 10656019
CERS Description: Chemical Storage Facilities

Violations:
Site ID: 368105
Site Name: Red Robin #193 (San Bruno)
Violation Date: 03-30-2018
Citation: HSC 6.95 25507 - California Health and Safety Code, Chapter 6.95, Section(s) 25507
Violation Description: Failure to adequately establish and implement a business plan when storing/handling a hazardous material at or above reportable quantities.
Violation Notes: Returned to compliance on 05/01/2018. OBSERVATION: The business did not demonstrate that it has established and implemented a business plan when handling hazardous materials at or above the reportable threshold quantities. CORRECTIVE ACTION: Establish and implement a business plan for the facility at the California Environmental Reporting system at https://cers.calepa.ca.gov/ or The San Mateo County Portal at https://ehesubmit.smchealth.org/ Within 30 days submit documentation of correction to the unified program agency.
Violation Division: San Mateo County Environmental Health
Violation Program: HMRRP
Violation Source: CERS,

Site ID: 368105
Site Name: Red Robin #193 (San Bruno)
Violation Date: 12-21-2022
Citation: HSC 6.95 25508(a)(3) - California Health and Safety Code, Chapter 6.95, Section(s) 25508(a)(3)
Violation Description: Failure to complete and electronically submit hazardous material inventory information for all reportable hazardous materials on site at or above reportable quantities.
Violation Notes: OBSERVATION: There was one cryogenci dewer, and two cylinders of carbon dioxide, as well as four cylinders of compressed nitrogen. REQUIRED ACTION: Update your hazardous material inventory in CERS to accurately reflect current storage amounts of hazardous materials onsite. Please ensure that the cryogenic liquid CO2 is reported separately from the compressed gas cylinders of CO2.
Violation Division: San Mateo County Environmental Health
Violation Program: HMRRP
Violation Source: CERS,

Site ID: 368105
Site Name: Red Robin #193 (San Bruno)
Violation Date: 01-06-2021
Citation: HSC 6.95 25505(a)(4) - California Health and Safety Code, Chapter 6.95, Section(s) 25505(a)(4)
Violation Description: Failure to provide initial and annual training to all employees in safety procedures in the event of a release or threatened release of a hazardous material or failure to document and maintain training records for a minimum of three years.
Violation Notes: Returned to compliance on 01/26/2021. OBSERVATION: At time of inspection, the business did not demonstrate that it has provided initial and annual training to all employees in safety procedures in the event of a release or threatened release of a hazardous materials and did not demonstrate that it documents and maintains training

RED ROBIN #193 (SAN BRUNO) (Continued) **S118584893**

records for a minimum of three years. CORRECTIVE ACTION: Within 30 days, submit documentation to the unified program agency demonstrating appropriate personnel have received initial training. Maintain annual training records for a minimum of three years.

Violation Division: San Mateo County Environmental Health
Violation Program: HMRRP
Violation Source: CERS,

Site ID: 368105
Site Name: Red Robin #193 (San Bruno)
Violation Date: 12-21-2022
Citation: HSC 6.95 25505(a)(4) - California Health and Safety Code, Chapter 6.95, Section(s) 25505(a)(4)
Violation Description: Failure to provide initial and annual training to all employees in safety procedures in the event of a release or threatened release of a hazardous material or failure to document and maintain training records for a minimum of three years.
Violation Notes: OBSERVATION: Training records for all applicable employees were not available at the time of the inspection. REQUIRED ACTION: Perform safety training for all employees, at a minimum including emergency response plans and procedures in the event of a release or threatened release of a hazardous material, notification procedures of appropriate parties and emergency response personnel, procedures for mitigation of a release or threatened release, and evacuation plans and procedures for the business site. Submit documentation to the Inspector demonstrating that all employees have received training. Ensure that initial and annual refresher training records for all employees are retained for a minimum of three years.
Violation Division: San Mateo County Environmental Health
Violation Program: HMRRP
Violation Source: CERS,

Site ID: 368105
Site Name: Red Robin #193 (San Bruno)
Violation Date: 02-17-2016
Citation: HSC 6.95 25505(a)(4) - California Health and Safety Code, Chapter 6.95, Section(s) 25505(a)(4)
Violation Description: Failure to provide initial and annual training to all employees in safety procedures in the event of a release or threatened release of a hazardous material or failure to document and maintain training records for a minimum of three years.
Violation Notes: Returned to compliance on 05/07/2018. Training documentation for all applicable employees was not available. In 10 days, submit documentation to the CUPA demonstrating that employees have received training on safe handling of hazardous materials, particularly CO2, and the Emergency Response Plan.
Violation Division: San Mateo County Environmental Health
Violation Program: HMRRP
Violation Source: CERS,

Site ID: 368105
Site Name: Red Robin #193 (San Bruno)
Violation Date: 03-30-2018
Citation: HSC 6.95 25505(a)(4) - California Health and Safety Code, Chapter 6.95, Section(s) 25505(a)(4)
Violation Description: Failure to provide initial and annual training to all employees in safety procedures in the event of a release or threatened release of a

RED ROBIN #193 (SAN BRUNO) (Continued) **S118584893**

	hazardous material or failure to document and maintain training records for a minimum of three years.
Violation Notes:	Returned to compliance on 05/07/2018. OBSERVATION: The business could not demonstrate that it has provided initial and annual training to all employees in safety procedures in the event of a release or threatened release of a hazardous materials and could not demonstrate that it documents and maintains training records for a minimum of three years. CORRECTIVE ACTION: Establish and electronically submit an employee training program containing provisions for training applicable staff in release reporting procedures. Within 30 days submit documentation to the unified program agency demonstrating appropriate personnel have received initial training and maintain ongoing annual training records for a minimum of three years.
Violation Division:	San Mateo County Environmental Health
Violation Program:	HMRRP
Violation Source:	CERS,
Site ID:	368105
Site Name:	Red Robin #193 (San Bruno)
Violation Date:	03-30-2018
Citation:	HSC 6.95 25505.1 - California Health and Safety Code, Chapter 6.95, Section(s) 25505.1
Violation Description:	Failure to notify property owner in writing that the business is subject to the business plan program and has complied with its provisions.
Violation Notes:	Returned to compliance on 04/30/2018. OBSERVATION: The business could not demonstrate that the property owner has been notified in writing that the business is subject to the business plan program and has complied with its provisions. CORRECTIVE ACTION: Notify the property owner in writing that the business is subject to the business plan program and has complied with its provisions. Within 30 days submit documentation of correction to the unified program agency.
Violation Division:	San Mateo County Environmental Health
Violation Program:	HMRRP
Violation Source:	CERS,
Site ID:	368105
Site Name:	Red Robin #193 (San Bruno)
Violation Date:	01-06-2021
Citation:	HSC 6.95 25505(c) - California Health and Safety Code, Chapter 6.95, Section(s) 25505(c)
Violation Description:	Failure to have a business plan readily available to personnel of the business or the unified program facility with responsibilities for emergency response or training.
Violation Notes:	Returned to compliance on 01/26/2021. OBSERVATION: At time of inspection, the business representative did not demonstrate that the hazardous material business plan is readily available to personnel of the business. CORRECTIVE ACTION: Provide a readily available business plan to personnel of the business. Within 30 days, submit documentation to this office confirming that the hazardous materials business plan is readily available to personnel of the business.
Violation Division:	San Mateo County Environmental Health
Violation Program:	HMRRP
Violation Source:	CERS,
Site ID:	368105
Site Name:	Red Robin #193 (San Bruno)

RED ROBIN #193 (SAN BRUNO) (Continued) **S118584893**

Violation Date: 03-30-2018
Citation: HSC 6.95 25508(a)(1) - California Health and Safety Code, Chapter 6.95, Section(s) 25508(a)(1)
Violation Description: Failure to complete and electronically submit a business plan when storing/handling a hazardous material at or above reportable quantities.
Violation Notes: Returned to compliance on 05/01/2018. OBSERVATION: The business did not demonstrate that it has completed and electronically submitted a business plan when handling hazardous materials at or above the reportable threshold quantities. CORRECTIVE ACTION: Complete and electronically submit a business plan for the facility at the California Environmental Reporting system at https://cers.calepa.ca.gov/ or The San Mateo County Portal at https://ehesubmit.smchealth.org/ Within 30 days submit documentation of correction to the unified program agency.
Violation Division: San Mateo County Environmental Health
Violation Program: HMRRP
Violation Source: CERS,

Site ID: 368105
Site Name: Red Robin #193 (San Bruno)
Violation Date: 03-30-2018
Citation: HSC 6.95 25505(c) - California Health and Safety Code, Chapter 6.95, Section(s) 25505(c)
Violation Description: Failure to have a business plan readily available to personnel of the business or the unified program facility with responsibilities for emergency response or training.
Violation Notes: Returned to compliance on 05/07/2018. OBSERVATION: The business does not have the hazardous material business plan readily available to personnel of the business or the unified program facility with responsibilities for emergency response or training. CORRECTIVE ACTION: Provide a readily available business plan to personnel of the business or the unified program facility with responsibilities for emergency response or training. Within 30 days submit documentation of how this was corrected.
Violation Division: San Mateo County Environmental Health
Violation Program: HMRRP
Violation Source: CERS,

Evaluation:
Eval General Type: Other/Unknown
Eval Date: 05-08-2018
Violations Found: No
Eval Type: Other, not routine, done by local agency
Eval Notes: HMBP submittal reviewed and accepted.
Eval Division: San Mateo County Environmental Health
Eval Program: HMRRP
Eval Source: CERS,

Eval General Type: Other/Unknown
Eval Date: 09-26-2016
Violations Found: No
Eval Type: Other, not routine, done by local agency
Eval Notes: Not reported
Eval Division: San Mateo County Environmental Health
Eval Program: HMRRP
Eval Source: CERS,

RED ROBIN #193 (SAN BRUNO) (Continued) **S118584893**

Eval General Type: Other/Unknown
Eval Date: 10-20-2017
Violations Found: No
Eval Type: Other, not routine, done by local agency
Eval Notes: HMBP submittal not accepted.
Eval Division: San Mateo County Environmental Health
Eval Program: HMRRP
Eval Source: CERS,

Eval General Type: Other/Unknown
Eval Date: 01-31-2023
Violations Found: No
Eval Type: Other, not routine, done by local agency
Eval Notes: Not reported
Eval Division: San Mateo County Environmental Health
Eval Program: HMRRP
Eval Source: CERS,

Eval General Type: Other/Unknown
Eval Date: 04-06-2022
Violations Found: No
Eval Type: Other, not routine, done by local agency
Eval Notes: Not reported
Eval Division: San Mateo County Environmental Health
Eval Program: HMRRP
Eval Source: CERS,

Eval General Type: Other/Unknown
Eval Date: 04-25-2023
Violations Found: No
Eval Type: Other, not routine, done by local agency
Eval Notes: Not reported
Eval Division: San Mateo County Environmental Health
Eval Program: HMRRP
Eval Source: CERS,

Eval General Type: Other/Unknown
Eval Date: 05-01-2018
Violations Found: No
Eval Type: Other, not routine, done by local agency
Eval Notes: HMBP submittal reviewed and accepted.
Eval Division: San Mateo County Environmental Health
Eval Program: HMRRP
Eval Source: CERS,

Eval General Type: Compliance Evaluation Inspection
Eval Date: 02-17-2016
Violations Found: Yes
Eval Type: Routine done by local agency
Eval Notes: Not reported
Eval Division: San Mateo County Environmental Health
Eval Program: HMRRP
Eval Source: CERS,

Eval General Type: Other/Unknown
Eval Date: 03-10-2021
Violations Found: No

RED ROBIN #193 (SAN BRUNO) (Continued) **S118584893**

Eval Type: Other, not routine, done by local agency
Eval Notes: Not reported
Eval Division: San Mateo County Environmental Health
Eval Program: HMRRP
Eval Source: CERS,

Eval General Type: Compliance Evaluation Inspection
Eval Date: 03-30-2018
Violations Found: Yes
Eval Type: Routine done by local agency
Eval Notes: On site to conduct a routine hazardous materials inspection. The following was stored on site: 500 pound dewar of Carbon Dioxide Ten cylinders of Carbon Dioxide (239 cubic feet each)
Eval Division: San Mateo County Environmental Health
Eval Program: HMRRP
Eval Source: CERS,

Eval General Type: Other/Unknown
Eval Date: 08-23-2019
Violations Found: No
Eval Type: Other, not routine, done by local agency
Eval Notes: HMBP submittal reviewed and accepted.
Eval Division: San Mateo County Environmental Health
Eval Program: HMRRP
Eval Source: CERS,

Eval General Type: Compliance Evaluation Inspection
Eval Date: 01-06-2021
Violations Found: Yes
Eval Type: Routine done by local agency
Eval Notes: On site to conduct a routine inspection. Facility stores the following up to: Nitrogen Gas 263 cubic feet Carbon Dioxide 47 gallons
Eval Division: San Mateo County Environmental Health
Eval Program: HMRRP
Eval Source: CERS,

Eval General Type: Other/Unknown
Eval Date: 03-24-2020
Violations Found: No
Eval Type: Other, not routine, done by local agency
Eval Notes: HMBP submittal reviewed and accepted.
Eval Division: San Mateo County Environmental Health
Eval Program: HMRRP
Eval Source: CERS,

Eval General Type: Other/Unknown
Eval Date: 10-26-2017
Violations Found: No
Eval Type: Other, not routine, done by local agency
Eval Notes: HMBP submittal accepted.
Eval Division: San Mateo County Environmental Health
Eval Program: HMRRP
Eval Source: CERS,

Eval General Type: Compliance Evaluation Inspection
Eval Date: 12-21-2022
Violations Found: Yes

RED ROBIN #193 (SAN BRUNO) (Continued) **S118584893**

Eval Type: Routine done by local agency
Eval Notes: Not reported
Eval Division: San Mateo County Environmental Health
Eval Program: HMRRP
Eval Source: CERS,

Enforcement Action:
Site ID: 368105
Site Name: Red Robin #193 (San Bruno)
Site Address: 1274 EL CAMINO REAL
Site City: SAN BRUNO
Site Zip: 94066
Enf Action Date: 03-16-2023
Enf Action Type: Notice of Violation (Unified Program)
Enf Action Description: Notice of Violation Issued by the Inspector at the Time of Inspection
Enf Action Notes: Not reported
Enf Action Division: San Mateo County Environmental Health
Enf Action Program: HMRRP
Enf Action Source: CERS,

Affiliation:
Affiliation Type Desc: CUPA District
Entity Name: San Mateo County Environmental Health
Entity Title: Not reported
Affiliation Address: 2000 Alameda de las Pulgas, Suite 100
Affiliation City: San Mateo
Affiliation State: CA
Affiliation Country: Not reported
Affiliation Zip: 94403
Affiliation Phone: (650) 372-6200,

Affiliation Type Desc: Facility Mailing Address
Entity Name: Mailing Address
Entity Title: Not reported
Affiliation Address: 10000 E. Geddes Ave Ste 500
Affiliation City: Englewood
Affiliation State: CO
Affiliation Country: Not reported
Affiliation Zip: 80112
Affiliation Phone: ,

Affiliation Type Desc: Operator
Entity Name: RED ROBIN INTERNATIONAL, INC.
Entity Title: Not reported
Affiliation Address: Not reported
Affiliation City: Not reported
Affiliation State: Not reported
Affiliation Country: Not reported
Affiliation Zip: Not reported
Affiliation Phone: (303) 846-6000,

Affiliation Type Desc: Parent Corporation
Entity Name: RED ROBIN INTERNATIONAL, INC.
Entity Title: Not reported
Affiliation Address: Not reported
Affiliation City: Not reported

RED ROBIN #193 (SAN BRUNO) (Continued) **S118584893**

Affiliation State:	Not reported
Affiliation Country:	Not reported
Affiliation Zip:	Not reported
Affiliation Phone:	,
Affiliation Type Desc:	Property Owner
Entity Name:	Shop Towne Center, Inc. c/o Shelter Bay Retail Group
Entity Title:	Not reported
Affiliation Address:	655 Redwood Highway Ste 177
Affiliation City:	Mill Valley
Affiliation State:	CA
Affiliation Country:	United States
Affiliation Zip:	94941
Affiliation Phone:	(415) 388-4460,
Affiliation Type Desc:	Document Preparer
Entity Name:	Barbara Armstrong
Entity Title:	Not reported
Affiliation Address:	Not reported
Affiliation City:	Not reported
Affiliation State:	Not reported
Affiliation Country:	Not reported
Affiliation Zip:	Not reported
Affiliation Phone:	,
Affiliation Type Desc:	Environmental Contact
Entity Name:	Licensing Department
Entity Title:	Not reported
Affiliation Address:	10000 E. Geddes Ave Ste 500
Affiliation City:	Englewood
Affiliation State:	CO
Affiliation Country:	Not reported
Affiliation Zip:	80112
Affiliation Phone:	,
Affiliation Type Desc:	Identification Signer
Entity Name:	Barbara Armstrong
Entity Title:	Licensing Manager
Affiliation Address:	Not reported
Affiliation City:	Not reported
Affiliation State:	Not reported
Affiliation Country:	Not reported
Affiliation Zip:	Not reported
Affiliation Phone:	,
Affiliation Type Desc:	Legal Owner
Entity Name:	RED ROBIN INTERNATIONAL, INC.
Entity Title:	Not reported
Affiliation Address:	10000 E. Geddes Ave Ste 500
Affiliation City:	Englewood
Affiliation State:	CO
Affiliation Country:	United States
Affiliation Zip:	80112
Affiliation Phone:	(805) 642-1959,

S233 **UNITED LIQUID WASTE INC** **CUPA Listings** **S117663980**
West **883 SNEATH LN** **N/A**
< 1/8 **SAN BRUNO, CA**
0.124 mi.
657 ft. **Site 2 of 3 in cluster S**

Relative: CUPA MONTEREY:
Higher

Name:	UNITED LIQUID WASTE INC
Address:	883 SNEATH LN
City,State,Zip:	SAN BRUNO, CA
Facility Id:	FA0825623
Region:	MONTEREY
Program/Element Code:	5040
Program/Element:	5040 - BASE FEE-HAZARDOUS MATERIALS REGISTRATION
Billing Status:	02 - INACTIVE, NON-BILLABLE
EDR Link ID:	FA0825623
Mailing Address:	SALINAS CA
Mailing Address Care Of:	Not reported
Mailing City State Zip:	SALINAS CA
Program Identifier:	Not reported
Owner ID:	OW0809981
Last Billing Date:	Not reported
Last Payment Date:	Not reported
Last Payment Amount:	0.00
Total Fee Amount:	0.00
Total Amount Paid:	Not reported
Units:	Not reported
Financial Status:	(none)
Phone:	Not reported
Last Activity Date:	Not reported
Prior Inspection Date:	Not reported
Current Inspection Date:	Not reported
Record ID:	PR0632199
Email:	Not reported

Actual:
78 ft.

S234 **ORTHO WORKS DENTAL GROUP** **San Mateo Co. BI** **S123181349**
West **883 SNEATH** **N/A**
< 1/8 **SAN BRUNO, CA 94066**
0.124 mi.
657 ft. **Site 3 of 3 in cluster S**

Relative: San Mateo Co. BI:
Higher

Name:	ORTHO WORKS DENTAL GROUP
Address:	883 SNEATH
City,State,Zip:	SAN BRUNO, CA 94066
Region:	SAN MATEO
Facility ID:	FA0026527
Prog Element Code:	4516
Record Id:	PR0038477
Description:	TIER 1 SQG REGISTRATION
Facility Status:	Temporarily inactive, non-billable
Program Category:	MEDICAL WASTE

Name:	ORTHO WORKS DENTAL GROUP
Address:	883 SNEATH
City,State,Zip:	SAN BRUNO, CA 94066
Region:	SAN MATEO
Facility ID:	FA0026527
Prog Element Code:	4513
Record Id:	PR0050920

Actual:
78 ft.

ORTHO WORKS DENTAL GROUP (Continued) **S123181349**

Description: SQG PHOTO WASTE (<100KG/MO)
Facility Status: Inactive, non-billable
Program Category: MEDICAL WASTE

N235 **AT & T- SAN FRANCISCO** **RCRA NonGen / NLR** **1027214072**
North **NOON AVE & HUNTINGTON AVE** **E MANIFEST** **CAC003178691**
1/8-1/4 **SAN FRANCISCO, CA 94080**
0.126 mi.
664 ft. **Site 2 of 2 in cluster N**

Relative: **Lower**
Actual: **38 ft.**

RCRA Listings:

Date Form Received by Agency:	20220601
Handler Name:	At&T
Handler Address:	Noor Ave & Huntington Ave
Handler City,State,Zip:	SAN FRANCISCO, CA 94066
EPA ID:	CAC003178691
Contact Name:	AT&T ENVIRONMENTAL MANAGER
Contact Address:	9874 MAIN ST
Contact City,State,Zip:	WOODSTOCK, GA 30188
Contact Telephone:	770-639-7775
Contact Fax:	Not reported
Contact Email:	ROBERT.HUFNAL@PATRIOTENVIRONMENTAL.COM
Contact Title:	Not reported
EPA Region:	09
Land Type:	Not reported
Federal Waste Generator Description:	Not a generator, verified
Non-Notifier:	Not reported
Biennial Report Cycle:	Not reported
Accessibility:	Not reported
Active Site Indicator:	Not reported
State District Owner:	Not reported
State District:	Not reported
Mailing Address:	9874 MAIN ST
Mailing City,State,Zip:	WOODSTOCK, GA 30188
Owner Name:	At&T Barr
Owner Type:	Other
Operator Name:	At&T Environmental Manager
Operator Type:	Other
Short-Term Generator Activity:	No
Importer Activity:	No
Mixed Waste Generator:	No
Transporter Activity:	No
Transfer Facility Activity:	No
Recycler Activity with Storage:	No
Small Quantity On-Site Burner Exemption:	No
Smelting Melting and Refining Furnace Exemption:	No
Underground Injection Control:	No
Off-Site Waste Receipt:	No
Universal Waste Indicator:	No
Universal Waste Destination Facility:	No
Federal Universal Waste:	No
Active Site State-Reg Handler:	---
Federal Facility Indicator:	Not reported
Hazardous Secondary Material Indicator:	N
Sub-Part K Indicator:	Not reported
2018 GPRA Permit Baseline:	Not on the Baseline
2018 GPRA Renewals Baseline:	Not on the Baseline
202 GPRA Corrective Action Baseline:	No

AT & T- SAN FRANCISCO (Continued) **1027214072**

Subject to Corrective Action Universe:	No
Non-TSDFs Where RCRA CA has Been Imposed Universe:	No
Corrective Action Priority Ranking:	No NCAPS ranking
Environmental Control Indicator:	No
Institutional Control Indicator:	No
Human Exposure Controls Indicator:	N/A
Groundwater Controls Indicator:	N/A
Significant Non-Complier Universe:	No
Unaddressed Significant Non-Complier Universe:	No
Addressed Significant Non-Complier Universe:	No
Significant Non-Complier With a Compliance Schedule Universe:	No
Financial Assurance Required:	Not reported
Handler Date of Last Change:	20220606
Recognized Trader-Importer:	No
Recognized Trader-Exporter:	No
Importer of Spent Lead Acid Batteries:	No
Exporter of Spent Lead Acid Batteries:	No
Recycler Activity Without Storage:	No
Manifest Broker:	No
Sub-Part P Indicator:	No

Handler - Owner Operator:

Owner/Operator Indicator:	Owner
Owner/Operator Name: AT&T BARR	
Legal Status:	Other
Date Became Current:	Not reported
Date Ended Current:	Not reported
Owner/Operator Address:	9874 MAIN ST
Owner/Operator City,State,Zip:	WOODSTOCK, GA 30188
Owner/Operator Telephone:	770-639-7775
Owner/Operator Telephone Ext:	Not reported
Owner/Operator Fax:	Not reported
Owner/Operator Email:	Not reported

Owner/Operator Indicator:	Operator
Owner/Operator Name: AT&T ENVIRONMENTAL MANAGER	
Legal Status:	Other
Date Became Current:	Not reported
Date Ended Current:	Not reported
Owner/Operator Address:	9874 MAIN ST
Owner/Operator City,State,Zip:	WOODSTOCK, GA 30188
Owner/Operator Telephone:	770-639-7775
Owner/Operator Telephone Ext:	Not reported
Owner/Operator Fax:	Not reported
Owner/Operator Email:	Not reported

Historic Generators:

Receive Date:	20220601
Handler Name: AT&T	
Federal Waste Generator Description:	Not a generator, verified
State District Owner:	Not reported
Large Quantity Handler of Universal Waste:	No
Recognized Trader Importer:	No
Recognized Trader Exporter:	No
Spent Lead Acid Battery Importer:	No

AT & T- SAN FRANCISCO (Continued) **1027214072**

Spent Lead Acid Battery Exporter: No
Current Record: Yes
Non Storage Recycler Activity: No
Electronic Manifest Broker: No

List of NAICS Codes and Descriptions:
NAICS Code: 56299
NAICS Description: ALL OTHER WASTE MANAGEMENT SERVICES

Facility Has Received Notices of Violations:
Violations: No Violations Found

Evaluation Action Summary:
Evaluations: No Evaluations Found

E MANIFEST:
Manifest Tracking Number: 018486294JJK
Last Updated Date: 20220627
Shipped Date: 20220528
Received Date: 20220610
Manifest Status: Signed
Submission Type: DataImage5Copy
Origin Type: Service
Generator EPA ID: CAC003178691
Generator Name: At & T- San Francisco
Generator Location Street Number: Not reported
Generator Location Street 1: NOON AVE & HUNTINGTON AVE
Generator Location Street 2: Not reported
Generator Location City: SAN FRANCISCO
Generator Location State: CA
Generator Location Zip: 94080
Generator Mail Street Number: Not reported
Generator Mail Street 1: 9874 MAIN ST STE 100
Generator Mail Street 2: Not reported
Generator Mail City: WOODSTOCK
Generator Mail Zip: 30188
Generator Mail State: GA
Generator Contact Company Name: Not reported
Designated Facility EPA ID: CAD028409019
Designated Facility Name: Crosby & Overton
Designated Facility Mail Street Number: Not reported
Designated Facility Mail Street 1: Not reported
Designated Facility Mail Street 2: 1630 W. 17TH STREET
Designated Facility Mail City: LONG BEACH
Designated Facility Mail Zip: 90813
Designated Facility Mail State: CA
Designated Facility Location Street Number: Not reported
Designated Facility Location Street 1: 1630 W. 17TH STREET
Designated Facility Location Street 2: Not reported
Designated Facility Location City: LONG BEACH
Designated Facility Location Zip: 90813
Designated Facility Location State: CA
Designated Facility Contact Company Name: Not reported
Manifest Residue Indicator: N

AT & T- SAN FRANCISCO (Continued) **1027214072**

Rejection Indicator: N

State Waste:
Manifest Tracking Number: 018486294JJK
Waste Line Number: 1
State Waste Code Owner: CA
State Waste Code: 343
State Waste: Unspecified organic liquid mixture

Transporter:
Manifest Tracking Number: 018486294JJK
Transporter Line Number: 1
Transporter EPA ID: CAD053866794
Transporter Name: Patriot Environmental Services

Manifest Tracking Number: 018486294JJK
Transporter Line Number: 2
Transporter EPA ID: CAD028409019
Transporter Name: Crosby & Overton

Waste Line:
Manifest Tracking Number: 018486294JJK
Waste Line Number: 1
U.S. DOT Hazardous Indicator: N
U.S. DOT ID Number: Not reported
U.S. DOT Description: Not reported
Non-Hazardous Waste Description: NON RCRA HAZARDOUS WASTE LIQUID
Number of Containers: 4
Container Type Code: DM
Container Type Description: Metal drums, barrels, kegs
Waste Quantity: 175
Quantity Unit of Measure Code: G
Quantity Unit of Measure Description: Gallons
Waste Quantity, in Tons: 0.72977483
Acute Waste Quantity, in Tons: 0
Non-Acute Waste Quantity, in Tons: 0.72977483
Waste Quantity, in Kilograms: 661.9277
Acute Waste Quantity, in Kilograms: 0
Non-Acute Waste Quantity, in Kilorgrams: 661.9277
Management Method Code: H135
Management Method Description: DISCHARGE TO SEWER/POTW OR NPDES
Waste Residue Indicator: N
Quantity Discrepancy Indicator: N
Waste Type Discrepancy Indicator: N
Waste Density: Not reported
Waste Density Unit of Measure Code: Not reported
Waste Density Unit of Measure Description: Not reported
Form Code: Not reported
Form Code Description: Not reported
Source Code: Not reported
Source Code Description: Not reported
Waste Minimization Code: Not reported
Waste Minimization Code Description: Not reported
Consent Number: Not reported
EPA Waste Indicator: N

R236 **CAROLYN DIXON** **RCRA NonGen / NLR** **1026717545**
SSE **977 GREEN AVE.** **E MANIFEST** **CAC003106085**
1/8-1/4 **SAN BRUNO, CA 94066**
0.127 mi.
669 ft. **Site 2 of 2 in cluster R**

Relative: **Higher**

Actual: **50 ft.**

RCRA Listings:

Date Form Received by Agency:	20210217
Handler Name:	Carolyn Dixon
Handler Address:	977 Green Ave.
Handler City,State,Zip:	SAN BRUNO, CA 94066
EPA ID:	CAC003106085
Contact Name:	CAROLYN DIXON
Contact Address:	977 GREEN AVE.
Contact City,State,Zip:	SAN BRUNO, CA 94066
Contact Telephone:	650-784-1516
Contact Fax:	Not reported
Contact Email:	DIXONCN@HOTMAIL.COM
Contact Title:	Not reported
EPA Region:	09
Land Type:	Not reported
Federal Waste Generator Description:	Not a generator, verified
Non-Notifier:	Not reported
Biennial Report Cycle:	Not reported
Accessibility:	Not reported
Active Site Indicator:	Not reported
State District Owner:	Not reported
State District:	Not reported
Mailing Address:	977 GREEN AVE.
Mailing City,State,Zip:	SAN BRUNO, CA 94066
Owner Name:	Carolyn Dixon
Owner Type:	Other
Operator Name:	Carolyn Dixon
Operator Type:	Other
Short-Term Generator Activity:	No
Importer Activity:	No
Mixed Waste Generator:	No
Transporter Activity:	No
Transfer Facility Activity:	No
Recycler Activity with Storage:	No
Small Quantity On-Site Burner Exemption:	No
Smelting Melting and Refining Furnace Exemption:	No
Underground Injection Control:	No
Off-Site Waste Receipt:	No
Universal Waste Indicator:	No
Universal Waste Destination Facility:	No
Federal Universal Waste:	No
Active Site State-Reg Handler:	---
Federal Facility Indicator:	Not reported
Hazardous Secondary Material Indicator:	N
Sub-Part K Indicator:	Not reported
2018 GPRA Permit Baseline:	Not on the Baseline
2018 GPRA Renewals Baseline:	Not on the Baseline
202 GPRA Corrective Action Baseline:	No
Subject to Corrective Action Universe:	No
Non-TSDFs Where RCRA CA has Been Imposed Universe:	No
Corrective Action Priority Ranking:	No NCAPS ranking
Environmental Control Indicator:	No
Institutional Control Indicator:	No

CAROLYN DIXON (Continued) **1026717545**

Human Exposure Controls Indicator:	N/A
Groundwater Controls Indicator:	N/A
Significant Non-Complier Universe:	No
Unaddressed Significant Non-Complier Universe:	No
Addressed Significant Non-Complier Universe:	No
Significant Non-Complier With a Compliance Schedule Universe:	No
Financial Assurance Required:	Not reported
Handler Date of Last Change:	20210226
Recognized Trader-Importer:	No
Recognized Trader-Exporter:	No
Importer of Spent Lead Acid Batteries:	No
Exporter of Spent Lead Acid Batteries:	No
Recycler Activity Without Storage:	No
Manifest Broker:	No
Sub-Part P Indicator:	No

Handler - Owner Operator:

Owner/Operator Indicator:	Owner
Owner/Operator Name: CAROLYN DIXON	
Legal Status:	Other
Date Became Current:	Not reported
Date Ended Current:	Not reported
Owner/Operator Address:	977 GREEN AVE.
Owner/Operator City,State,Zip:	SAN BRUNO, CA 94066
Owner/Operator Telephone:	650-784-1516
Owner/Operator Telephone Ext:	Not reported
Owner/Operator Fax:	Not reported
Owner/Operator Email:	Not reported

Owner/Operator Indicator:	Operator
Owner/Operator Name: CAROLYN DIXON	
Legal Status:	Other
Date Became Current:	Not reported
Date Ended Current:	Not reported
Owner/Operator Address:	977 GREEN AVE.
Owner/Operator City,State,Zip:	SAN BRUNO, CA 94066
Owner/Operator Telephone:	650-784-1516
Owner/Operator Telephone Ext:	Not reported
Owner/Operator Fax:	Not reported
Owner/Operator Email:	Not reported

Historic Generators:

Receive Date:	20210217
Handler Name: CAROLYN DIXON	
Federal Waste Generator Description:	Not a generator, verified
State District Owner:	Not reported
Large Quantity Handler of Universal Waste:	No
Recognized Trader Importer:	No
Recognized Trader Exporter:	No
Spent Lead Acid Battery Importer:	No
Spent Lead Acid Battery Exporter:	No
Current Record:	Yes
Non Storage Recycler Activity:	No
Electronic Manifest Broker:	No

CAROLYN DIXON (Continued) **1026717545**

List of NAICS Codes and Descriptions:
NAICS Code: 56299
NAICS Description: ALL OTHER WASTE MANAGEMENT SERVICES

Facility Has Received Notices of Violations:
Violations: No Violations Found

Evaluation Action Summary:
Evaluations: No Evaluations Found

E MANIFEST:

Manifest Tracking Number:	021763227JJK
Last Updated Date:	20210325
Shipped Date:	20210308
Received Date:	20210308
Manifest Status:	Signed
Submission Type:	DataImage5Copy
Origin Type:	Mail
Generator EPA ID:	CAC003106085
Generator Name:	Carolyn Dixon
Generator Location Street Number:	Not reported
Generator Location Street 1:	977 GREEN AVE.
Generator Location Street 2:	Not reported
Generator Location City:	SAN BRUNO
Generator Location State:	CA
Generator Location Zip:	94066
Generator Mail Street Number:	Not reported
Generator Mail Street 1:	977 GREEN AVE.
Generator Mail Street 2:	Not reported
Generator Mail City:	SAN BRUNO
Generator Mail Zip:	94066
Generator Mail State:	CA
Generator Contact Company Name:	Not reported
Designated Facility EPA ID:	CAD982042475
Designated Facility Name:	Recology Hay Road
Designated Facility Mail Street Number:	235
Designated Facility Mail Street 1:	Not reported
Designated Facility Mail Street 2:	N FIRST ST
Designated Facility Mail City:	DIXON
Designated Facility Mail Zip:	95620
Designated Facility Mail State:	CA
Designated Facility Location Street Number:	6426
Designated Facility Location Street 1:	HAY RD
Designated Facility Location Street 2:	Not reported
Designated Facility Location City:	VACAVILLE
Designated Facility Location Zip:	95687
Designated Facility Location State:	CA
Designated Facility Contact Company Name:	Not reported
Manifest Residue Indicator:	N
Rejection Indicator:	N

State Waste:

Manifest Tracking Number:	021763227JJK
Waste Line Number:	1

CAROLYN DIXON (Continued) **1026717545**

State Waste Code Owner: CA
State Waste Code: 151
State Waste: Asbestos-containing waste

Transporter:
Manifest Tracking Number: 021763227JJK
Transporter Line Number: 1
Transporter EPA ID: CAR000272773
Transporter Name: Uni Waste Llc

Waste Line:
Manifest Tracking Number: 021763227JJK
Waste Line Number: 1
U.S. DOT Hazardous Indicator: Y
U.S. DOT ID Number: NA2212
U.S. DOT Description: Rq, Na2212, Asbestos, 9, Pgiii
Non-Hazardous Waste Description: Not reported
Number of Containers: 1
Container Type Code: CM
Container Type Description: Metal boxes, cartons, cases (including roll offs)
Waste Quantity: 30
Quantity Unit of Measure Code: Y
Quantity Unit of Measure Description: Cubic Yards
Waste Quantity, in Tons: 25.199999
Acute Waste Quantity, in Tons: 0
Non-Acute Waste Quantity, in Tons: 25.199999
Waste Quantity, in Kilograms: 22857.156
Acute Waste Quantity, in Kilograms: 0
Non-Acute Waste Quantity, in Kilorgrams: 22857.156
Management Method Code: H132
Management Method Description: LANDFILL (WITH PRIOR TREATMENT AND/OR STABILIZATION)
Waste Residue Indicator: N
Quantity Discrepancy Indicator: N
Waste Type Discrepancy Indicator: N
Waste Density: Not reported
Waste Density Unit of Measure Code: Not reported
Waste Density Unit of Measure Description: Not reported
Form Code: Not reported
Form Code Description: Not reported
Source Code: Not reported
Source Code Description: Not reported
Waste Minimization Code: Not reported
Waste Minimization Code Description: Not reported
Consent Number: Not reported
EPA Waste Indicator: Y

P237 **MIJOURI SUSHI BUNE** **San Mateo Co. BI** **S123180058**
NW **1230 EL CAMINO REAL** **N/A**
1/8-1/4 **SAN BRUNO, CA 94066**
0.134 mi.
710 ft. **Site 9 of 23 in cluster P**

Relative: **Higher**
Actual: **56 ft.**

San Mateo Co. BI:
Name: MIJOURI SUSHI BUNE
Address: 1230 EL CAMINO REAL
City,State,Zip: SAN BRUNO, CA 94066
Region: SAN MATEO

MIJOURI SUSHI BUNE (Continued) **S123180058**

Facility ID: FA0006487
Prog Element Code: STORMWATER ANNUAL INSPECTION FEE
Record Id: PR0043877
Description: STORMWATER ANNUAL FEE - INSP FREQ EVERY 2 YRS
Facility Status: Inactive, non-billable
Program Category: STORMWATER

P238 **PHO DO INC** **San Mateo Co. BI** **S123183748**
NW **1230 EL CAMINO REAL** **N/A**
1/8-1/4 **SAN BRUNO, CA 94066**
0.134 mi.
710 ft. **Site 10 of 23 in cluster P**

Relative: **Higher**
Actual: **56 ft.**

San Mateo Co. BI:
Name: PHO DO INC
Address: 1230 EL CAMINO REAL
City,State,Zip: SAN BRUNO, CA 94066
Region: SAN MATEO
Facility ID: FA0055944
Prog Element Code: STORMWATER ANNUAL INSPECTION FEE
Record Id: PR0077105
Description: STORMWATER ANNUAL FEE - INSP FREQ EVERY 2 YRS
Facility Status: Inactive, non-billable
Program Category: STORMWATER

P239 **LA SALSA # 73** **San Mateo Co. BI** **S123182731**
NW **1230 EL CAMINO REAL** **N/A**
1/8-1/4 **SAN BRUNO, CA 94066**
0.134 mi.
710 ft. **Site 11 of 23 in cluster P**

Relative: **Higher**
Actual: **56 ft.**

San Mateo Co. BI:
Name: LA SALSA # 73
Address: 1230 EL CAMINO REAL
City,State,Zip: SAN BRUNO, CA 94066
Region: SAN MATEO
Facility ID: FA0046998
Prog Element Code: STORMWATER ANNUAL INSPECTION FEE
Record Id: PR0064232
Description: STORMWATER ANNUAL FEE - INSP FREQ EVERY 2 YRS
Facility Status: Inactive, non-billable
Program Category: STORMWATER

P240 **GOT PHO** **San Mateo Co. BI** **S123184216**
NW **1230 EL CAMINO REAL** **N/A**
1/8-1/4 **SAN BRUNO, CA 94066**
0.134 mi.
710 ft. **Site 12 of 23 in cluster P**

Relative: **Higher**
Actual: **56 ft.**

San Mateo Co. BI:
Name: GOT PHO
Address: 1230 EL CAMINO REAL
City,State,Zip: SAN BRUNO, CA 94066
Region: SAN MATEO
Facility ID: FA0061633

GOT PHO (Continued) **S123184216**

Prog Element Code: STORMWATER ANNUAL INSPECTION FEE
Record Id: PR0084316
Description: STORMWATER ANNUAL FEE - INSP FREQ EVERY 2 YRS
Facility Status: Inactive, non-billable
Program Category: STORMWATER

P241 **JIM RESTAURANT** **San Mateo Co. BI** **S123182536**
NW **1230 EL CAMINO REAL** **N/A**
1/8-1/4 **SAN BRUNO, CA 94066**
0.134 mi.
710 ft. **Site 13 of 23 in cluster P**

Relative: **Higher**
Actual: **56 ft.**

San Mateo Co. BI:
Name: JIM RESTAURANT
Address: 1230 EL CAMINO REAL
City,State,Zip: SAN BRUNO, CA 94066
Region: SAN MATEO
Facility ID: FA0045389
Prog Element Code: STORMWATER ANNUAL INSPECTION FEE
Record Id: PR0059462
Description: STORMWATER ANNUAL FEE - INSP FREQ EVERY 2 YRS
Facility Status: Inactive, non-billable
Program Category: STORMWATER

P242 **RED RIBBON BAKESHOP** **San Mateo Co. BI** **S123181284**
NW **1230 EL CAMINO REAL** **N/A**
1/8-1/4 **SAN BRUNO, CA 94066**
0.134 mi.
710 ft. **Site 14 of 23 in cluster P**

Relative: **Higher**
Actual: **56 ft.**

San Mateo Co. BI:
Name: RED RIBBON BAKESHOP
Address: 1230 EL CAMINO REAL
City,State,Zip: SAN BRUNO, CA 94066
Region: SAN MATEO
Facility ID: FA0026410
Prog Element Code: STORMWATER ANNUAL INSPECTION FEE
Record Id: PR0043959
Description: STORMWATER ANNUAL FEE - INSP FREQ EVERY 2 YRS
Facility Status: Inactive, non-billable
Program Category: STORMWATER

P243 **LA SALSA #73** **San Mateo Co. BI** **S123180086**
NW **1230 EL CAMINO REAL** **N/A**
1/8-1/4 **SAN BRUNO, CA 94066**
0.134 mi.
710 ft. **Site 15 of 23 in cluster P**

Relative: **Higher**
Actual: **56 ft.**

San Mateo Co. BI:
Name: LA SALSA #73
Address: 1230 EL CAMINO REAL
City,State,Zip: SAN BRUNO, CA 94066
Region: SAN MATEO
Facility ID: FA0007375
Prog Element Code: STORMWATER ANNUAL INSPECTION FEE

LA SALSA #73 (Continued) **S123180086**

Record Id: PR0043880
Description: STORMWATER ANNUAL FEE - INSP FREQ EVERY 2 YRS
Facility Status: Inactive, non-billable
Program Category: STORMWATER

P244 **JENNY CRAIG WEIGHT LOSS CTR #3019** **San Mateo Co. BI** **S123180080**
NW **1230 EL CAMINO REAL** **N/A**
1/8-1/4 **SAN BRUNO, CA 94066**
0.134 mi.
710 ft. **Site 16 of 23 in cluster P**

Relative: **Higher**
Actual: **56 ft.**

San Mateo Co. BI:
Name: JENNY CRAIG WEIGHT LOSS CTR #3019
Address: 1230 EL CAMINO REAL
City,State,Zip: SAN BRUNO, CA 94066
Region: SAN MATEO
Facility ID: FA0007248
Prog Element Code: STORMWATER ANNUAL INSPECTION FEE
Record Id: PR0043960
Description: STORMWATER ANNUAL FEE - INSP FREQ EVERY 2 YRS
Facility Status: Inactive, non-billable
Program Category: STORMWATER

P245 **LA SALSA FRESH MEXICAN GRILL** **San Mateo Co. BI** **S123183013**
NW **1230 EL CAMINO REAL** **N/A**
1/8-1/4 **SAN BRUNO, CA 94066**
0.134 mi.
710 ft. **Site 17 of 23 in cluster P**

Relative: **Higher**
Actual: **56 ft.**

San Mateo Co. BI:
Name: LA SALSA FRESH MEXICAN GRILL
Address: 1230 EL CAMINO REAL
City,State,Zip: SAN BRUNO, CA 94066
Region: SAN MATEO
Facility ID: FA0050317
Prog Element Code: STORMWATER ANNUAL INSPECTION FEE
Record Id: PR0069203
Description: STORMWATER ANNUAL FEE - INSP FREQ EVERY 2 YRS
Facility Status: Inactive, non-billable
Program Category: STORMWATER

P246 **EUGENE V ESPIRITU DMD & ASSOC** **San Mateo Co. BI** **S123182593**
NW **1230 EL CAMINO REAL** **N/A**
1/8-1/4 **SAN BRUNO, CA 94066**
0.134 mi.
710 ft. **Site 18 of 23 in cluster P**

Relative: **Higher**
Actual: **56 ft.**

San Mateo Co. BI:
Name: EUGENE V ESPIRITU DMD & ASSOC
Address: 1230 EL CAMINO REAL
City,State,Zip: SAN BRUNO, CA 94066
Region: SAN MATEO
Facility ID: FA0045795
Prog Element Code: 4516
Record Id: PR0060999

EUGENE V ESPIRITU DMD & ASSOC (Continued) **S123182593**

Description: TIER 1 SQG REGISTRATION
Facility Status: Temporarily inactive, non-billable
Program Category: MEDICAL WASTE

P247 **MANILA BAY CUISINE** **San Mateo Co. BI** **S123180083**
NW **1230 EL CAMINO REAL** **N/A**
1/8-1/4 **SAN BRUNO, CA 94066**
0.134 mi.
710 ft. **Site 19 of 23 in cluster P**

Relative: San Mateo Co. BI:
Higher
Name: MANILA BAY CUISINE
Actual: Address: 1230 EL CAMINO REAL
56 ft. City,State,Zip: SAN BRUNO, CA 94066
Region: SAN MATEO
Facility ID: FA0007289
Prog Element Code: STORMWATER ANNUAL INSPECTION FEE
Record Id: PR0043878
Description: STORMWATER ANNUAL FEE - INSP FREQ EVERY 2 YRS
Facility Status: Inactive, non-billable
Program Category: STORMWATER

P248 **LA SALSA MEXICAN GRILL SAN BRUNO** **San Mateo Co. BI** **S123183847**
NW **1230 EL CAMINO REAL** **N/A**
1/8-1/4 **SAN BRUNO, CA 94066**
0.134 mi.
710 ft. **Site 20 of 23 in cluster P**

Relative: San Mateo Co. BI:
Higher
Name: LA SALSA MEXICAN GRILL SAN BRUNO
Actual: Address: 1230 EL CAMINO REAL
56 ft. City,State,Zip: SAN BRUNO, CA 94066
Region: SAN MATEO
Facility ID: FA0057234
Prog Element Code: STORMWATER ANNUAL INSPECTION FEE
Record Id: PR0079418
Description: STORMWATER ANNUAL FEE - INSP FREQ EVERY 2 YRS
Facility Status: Inactive, non-billable
Program Category: STORMWATER

P249 **QUICK SHOT 1 HR PHOTO INC** **San Mateo Co. BI** **S106981913**
NW **1230 EL CAMINO REAL** **N/A**
1/8-1/4 **SAN BRUNO, CA 94066**
0.134 mi.
710 ft. **Site 21 of 23 in cluster P**

Relative: San Mateo Co. BI:
Higher
Name: QUICK SHOT 1 HR PHOTO INC
Actual: Address: 1230 EL CAMINO REAL
56 ft. City,State,Zip: SAN BRUNO, CA 94066
Region: SAN MATEO
Facility ID: FA0024581
Prog Element Code: GENERATES and RECYCLES WASTE OIL/SOLVENT
Record Id: PR0029385
Description: GENERATES & RECYCLES WASTE OIL/SOLVENT

QUICK SHOT 1 HR PHOTO INC (Continued) **S106981913**

Facility Status: Inactive, non-billable
Program Category: HAZARDOUS WASTE PROGRAM

Name: QUICK SHOT 1 HR PHOTO INC
Address: 1230 EL CAMINO REAL
City,State,Zip: SAN BRUNO, CA 94066
Region: SAN MATEO
Facility ID: FA0024581
Prog Element Code: STORES MV FUELS OR WASTE ONLY
Record Id: PR0029386
Description: STORES MV FUELS OR WASTE ONLY
Facility Status: Inactive, non-billable
Program Category: BUSINESS PLAN PROGRAM

P250 **RICKSHAW** **San Mateo Co. BI** **S123180092**
NW **1230 EL CAMINO REAL** **N/A**
1/8-1/4 **SAN BRUNO, CA 94066**
0.134 mi.
710 ft. **Site 22 of 23 in cluster P**

Relative: San Mateo Co. BI:
Higher
Actual: Name: RICKSHAW
56 ft. Address: 1230 EL CAMINO REAL
City,State,Zip: SAN BRUNO, CA 94066
Region: SAN MATEO
Facility ID: FA0007512
Prog Element Code: STORMWATER ANNUAL INSPECTION FEE
Record Id: PR0043881
Description: STORMWATER ANNUAL FEE - INSP FREQ EVERY 2 YRS
Facility Status: Inactive, non-billable
Program Category: STORMWATER

P251 **RED CIRCLE HOT PAN** **San Mateo Co. BI** **S123184276**
NW **1230 EL CAMINO REAL** **N/A**
1/8-1/4 **SAN BRUNO, CA 94066**
0.134 mi.
710 ft. **Site 23 of 23 in cluster P**

Relative: San Mateo Co. BI:
Higher
Actual: Name: RED CIRCLE HOT PAN
56 ft. Address: 1230 EL CAMINO REAL
City,State,Zip: SAN BRUNO, CA 94066
Region: SAN MATEO
Facility ID: FA0062146
Prog Element Code: STORMWATER ANNUAL INSPECTION FEE
Record Id: PR0084975
Description: STORMWATER ANNUAL FEE - INSP FREQ EVERY 2 YRS
Facility Status: Inactive, non-billable
Program Category: STORMWATER

T252 **VINCE'S SHELLFISH CO** **Cortese** **S113141767**
East **1063 MONTGOMERY AVE** **HWTS** **N/A**
1/8-1/4 **SAN BRUNO, CA 94066** **HAZNET**
0.135 mi.
713 ft. **Site 5 of 24 in cluster T**

Relative:
Lower

Actual:
27 ft.

CORTESE:

Name:	VINCE'S SHELLFISH
Address:	1063 MONTGOMERY
City,State,Zip:	SAN BRUNO, CA 94066
Region:	CORTESE
Envirostor Id:	Not reported
Global ID:	T0608100990
Site/Facility Type:	LUST CLEANUP SITE
Cleanup Status:	COMPLETED - CASE CLOSED
Status Date:	Not reported
Site Code:	Not reported
Latitude:	Not reported
Longitude:	Not reported
Owner:	Not reported
Enf Type:	Not reported
Swat R:	Not reported
Flag:	active
Order No:	Not reported
Waste Discharge System No:	Not reported
Effective Date:	Not reported
Region 2:	Not reported
WID Id:	Not reported
Solid Waste Id No:	Not reported
Waste Management Uit Name:	Not reported
File Name:	Active Open

HWTS:

Name:	VINCE'S SHELLFISH CO
Address:	1063 MONTGOMERY AVE
Address 2:	Not reported
City,State,Zip:	SAN BRUNO, CA 94066
EPA ID:	CAL000305067
Inactive Date:	06/30/2008
Create Date:	04/03/2006
Last Act Date:	Not reported
Mailing Name:	Not reported
Mailing Address:	PO BOX 326
Mailing Address 2:	Not reported
Mailing City,State,Zip:	SAN BRUNO, CA 940660000
Owner Name:	VINCENT SVEDISE
Owner Address:	1063 MONTGOMERY AVE
Owner Address 2:	Not reported
Owner City,State,Zip:	SAN BRUNO, CA 940660000
Owner Phone:	Not reported
Owner Fax:	Not reported
Contact Name:	TIM WIELAND
Contact Address:	PO BOX 326
Contact Address 2:	Not reported
City,State,Zip:	SAN BRUNO, CA 940660000
Contact Phone:	Not reported
Contact Fax:	Not reported
Facility Status:	Inactive
Facility Type:	PERMANENT

VINCE'S SHELLFISH CO (Continued) **S113141767**

Category:	STATE
Latitude:	37.636221
Longitude:	-122.412485

NAICS:

EPA ID:	CAL000305067
Create Date:	2006-04-03 13:37:29.450
NAICS Code:	99999
NAICS Description:	Not Otherwise Specified
Issued EPA ID Date:	2006-04-03 13:37:29.40300
Inactive Date:	2008-06-30 00:00:00
Facility Name:	VINCE'S SHELLFISH CO
Facility Address:	1063 MONTGOMERY AVE
Facility Address 2:	Not reported
Facility City:	SAN BRUNO
Facility County:	Not reported
Facility State:	CA
Facility Zip:	94066

HAZNET:

Name:	VINCE'S SHELLFISH CO
Address:	1063 MONTGOMERY AVE
Address 2:	Not reported
City,State,Zip:	SAN BRUNO, CA 94066
Contact:	TIM WIELAND
Telephone:	6505895385
Mailing Name:	Not reported
Mailing Address:	PO BOX 326
Year:	2007
Gepaid:	CAL000305067
TSD EPA ID:	TXD055135388
CA Waste Code:	-
Disposal Method:	H141 - Storage, Bulking, And/Or Transfer Off Site--No Treatment/Reovery (H010-H129) Or (H131-H135)
Tons:	0.35445
Year:	2007
Gepaid:	CAL000305067
TSD EPA ID:	TXD982560294
CA Waste Code:	551 - Laboratory waste chemicals
Disposal Method:	H040 - Incineration--Thermal Destruction Other Than Use As A Fuel
Tons:	0.03
Year:	2007
Gepaid:	CAL000305067
TSD EPA ID:	TXD982560294
CA Waste Code:	551 - Laboratory waste chemicals
Disposal Method:	-
Tons:	0.0075
Year:	2007
Gepaid:	CAL000305067
TSD EPA ID:	TXD982560294
CA Waste Code:	-
Disposal Method:	-

VINCE'S SHELLFISH CO (Continued) **S113141767**

Tons: 0.06

Year: 2007
Gepaid: CAL000305067
TSD EPA ID: TXD982560294
CA Waste Code: -
Disposal Method: H040 - Incineration--Thermal Destruction Other Than Use As A Fuel
Tons: 0.2677

Year: 2007
Gepaid: CAL000305067
TSD EPA ID: TXD982560294
CA Waste Code: 181 - Other inorganic solid waste
Disposal Method: -
Tons: 0.003

Year: 2007
Gepaid: CAL000305067
TSD EPA ID: CAD008252405
CA Waste Code: 221 - Waste oil and mixed oil
Disposal Method: H061 - Fuel Blending Prior To Energy Recovery At Another Site
Tons: 0.019

Year: 2006
Gepaid: CAL000305067
TSD EPA ID: TXD982560294
CA Waste Code: -
Disposal Method: H040 - Incineration--Thermal Destruction Other Than Use As A Fuel
Tons: 0.1726

Year: 2006
Gepaid: CAL000305067
TSD EPA ID: TXD982560294
CA Waste Code: -
Disposal Method: -
Tons: 0.0205

Year: 2006
Gepaid: CAL000305067
TSD EPA ID: CAL000161743
CA Waste Code: 223 - Unspecified oil-containing waste
Disposal Method: R01 - Recycler
Tons: 0.39615

Click this hyperlink while viewing on your computer to access
5 additional CA HAZNET: record(s) in the EDR Site Report.

Additional Information:
Year: 2007
Gen EPA ID: CAL000305067

Shipment Date: 20070221
Creation Date: 7/22/2008 18:30:07
Receipt Date: 20070309
Manifest ID: 000117748FLE
Trans EPA ID: CAR000159459

VINCE'S SHELLFISH CO (Continued) **S113141767**

Trans Name:	NORTH STATE ENVIRONMENTAL
Trans 2 EPA ID:	CAL000203444
Trans 2 Name:	RUST AND SONS TRUCKING
TSDF EPA ID:	TXD982560294
Trans Name:	NSSI/RECOVERY SERVICES INC
TSDF Alt EPA ID:	Not reported
TSDF Alt Name:	Not reported
Waste Code Description:	181 - Other inorganic solid waste Organics
RCRA Code:	U151
Meth Code:	- Not reported
Quantity Tons:	0.003
Waste Quantity:	6
Quantity Unit:	P
Additional Code 1:	D009
Additional Code 2:	Not reported
Additional Code 3:	Not reported
Additional Code 4:	Not reported
Additional Code 5:	Not reported

Shipment Date:	20070221
Creation Date:	Not reported
Receipt Date:	Not reported
Manifest ID:	000117748FLE
Trans EPA ID:	CAR000159459
Trans Name:	NORTH STATE ENVIRONMENTAL
Trans 2 EPA ID:	CAL000203444
Trans 2 Name:	RUST AND SONS TRUCKING
TSDF EPA ID:	TXD982560294
Trans Name:	NSSI/RECOVERY SERVICES INC
TSDF Alt EPA ID:	Not reported
TSDF Alt Name:	Not reported
Waste Code Description:	551 - Laboratory waste chemicals 561 Detergent and soap
RCRA Code:	Not reported
Meth Code:	- Not reported
Quantity Tons:	0.01
Waste Quantity:	20
Quantity Unit:	P
Additional Code 1:	Not reported
Additional Code 2:	Not reported
Additional Code 3:	Not reported
Additional Code 4:	Not reported
Additional Code 5:	Not reported

Shipment Date:	20070221
Creation Date:	Not reported
Receipt Date:	Not reported
Manifest ID:	000117748FLE
Trans EPA ID:	CAR000159459
Trans Name:	NORTH STATE ENVIRONMENTAL
Trans 2 EPA ID:	CAL000203444
Trans 2 Name:	RUST AND SONS TRUCKING
TSDF EPA ID:	TXD982560294
Trans Name:	NSSI/RECOVERY SERVICES INC
TSDF Alt EPA ID:	Not reported
TSDF Alt Name:	Not reported
Waste Code Description:	551 - Laboratory waste chemicals 561 Detergent and soap
RCRA Code:	Not reported

VINCE'S SHELLFISH CO (Continued) **S113141767**

Meth Code:	- Not reported
Quantity Tons:	0.04
Waste Quantity:	80
Quantity Unit:	P
Additional Code 1:	Not reported
Additional Code 2:	Not reported
Additional Code 3:	Not reported
Additional Code 4:	Not reported
Additional Code 5:	Not reported
Shipment Date:	20070221
Creation Date:	Not reported
Receipt Date:	Not reported
Manifest ID:	000117748FLE
Trans EPA ID:	CAR000159459
Trans Name:	NORTH STATE ENVIRONMENTAL
Trans 2 EPA ID:	CAL000203444
Trans 2 Name:	RUST AND SONS TRUCKING
TSDF EPA ID:	TXD982560294
Trans Name:	NSSI/RECOVERY SERVICES INC
TSDF Alt EPA ID:	Not reported
TSDF Alt Name:	Not reported
Waste Code Description:	551 - Laboratory waste chemicals 561 Detergent and soap
RCRA Code:	D011
Meth Code:	- Not reported
Quantity Tons:	0.004
Waste Quantity:	8
Quantity Unit:	P
Additional Code 1:	Not reported
Additional Code 2:	Not reported
Additional Code 3:	Not reported
Additional Code 4:	Not reported
Additional Code 5:	Not reported
Shipment Date:	20070221
Creation Date:	Not reported
Receipt Date:	Not reported
Manifest ID:	000117748FLE
Trans EPA ID:	CAR000159459
Trans Name:	NORTH STATE ENVIRONMENTAL
Trans 2 EPA ID:	CAL000203444
Trans 2 Name:	RUST AND SONS TRUCKING
TSDF EPA ID:	TXD982560294
Trans Name:	NSSI/RECOVERY SERVICES INC
TSDF Alt EPA ID:	Not reported
TSDF Alt Name:	Not reported
Waste Code Description:	551 - Laboratory waste chemicals 561 Detergent and soap
RCRA Code:	Not reported
Meth Code:	- Not reported
Quantity Tons:	0.003
Waste Quantity:	6
Quantity Unit:	P
Additional Code 1:	Not reported
Additional Code 2:	Not reported
Additional Code 3:	Not reported
Additional Code 4:	Not reported
Additional Code 5:	Not reported

VINCE'S SHELLFISH CO (Continued) **S113141767**

Shipment Date:	20070221
Creation Date:	Not reported
Receipt Date:	Not reported
Manifest ID:	000117748FLE
Trans EPA ID:	CAR000159459
Trans Name:	NORTH STATE ENVIRONMENTAL
Trans 2 EPA ID:	CAL000203444
Trans 2 Name:	RUST AND SONS TRUCKING
TSDF EPA ID:	TXD982560294
Trans Name:	NSSI/RECOVERY SERVICES INC
TSDF Alt EPA ID:	Not reported
TSDF Alt Name:	Not reported
Waste Code Description:	551 - Laboratory waste chemicals 561 Detergent and soap
RCRA Code:	D001
Meth Code:	- Not reported
Quantity Tons:	0.002
Waste Quantity:	4
Quantity Unit:	P
Additional Code 1:	Not reported
Additional Code 2:	Not reported
Additional Code 3:	Not reported
Additional Code 4:	Not reported
Additional Code 5:	Not reported

Shipment Date:	20070221
Creation Date:	7/22/2008 18:30:07
Receipt Date:	20070309
Manifest ID:	000117748FLE
Trans EPA ID:	CAR000159459
Trans Name:	NORTH STATE ENVIRONMENTAL
Trans 2 EPA ID:	CAL000203444
Trans 2 Name:	RUST AND SONS TRUCKING
TSDF EPA ID:	TXD982560294
Trans Name:	NSSI/RECOVERY SERVICES INC
TSDF Alt EPA ID:	Not reported
TSDF Alt Name:	Not reported
Waste Code Description:	551 - Laboratory waste chemicals 561 Detergent and soap
RCRA Code:	D001
Meth Code:	- Not reported
Quantity Tons:	0.0035
Waste Quantity:	7
Quantity Unit:	P
Additional Code 1:	Not reported
Additional Code 2:	Not reported
Additional Code 3:	Not reported
Additional Code 4:	Not reported
Additional Code 5:	Not reported

Shipment Date:	20070221
Creation Date:	9/20/2007 18:30:07
Receipt Date:	20070306
Manifest ID:	000117749FLE
Trans EPA ID:	CAR000159459
Trans Name:	NORTH STATE ENVIRONMENTAL
Trans 2 EPA ID:	CAL000203444
Trans 2 Name:	RUST AND SONS TRUCKING
TSDF EPA ID:	CAD008252405

VINCE'S SHELLFISH CO (Continued) **S113141767**

Trans Name:	PACIFIC RESOURCE RECOVERY
TSDF Alt EPA ID:	Not reported
TSDF Alt Name:	Not reported
Waste Code Description:	221 - Waste oil and mixed oil
RCRA Code:	Not reported
Meth Code:	H061 - Fuel Blending Prior To Energy Recovery At Another Site
Quantity Tons:	0.019
Waste Quantity:	5
Quantity Unit:	G
Additional Code 1:	Not reported
Additional Code 2:	Not reported
Additional Code 3:	Not reported
Additional Code 4:	Not reported
Additional Code 5:	Not reported
Shipment Date:	20070221
Creation Date:	8/28/2007 18:30:20
Receipt Date:	20070309
Manifest ID:	000117739FLE
Trans EPA ID:	CAR000159459
Trans Name:	NORTH STATE ENVIRONMENTAL
Trans 2 EPA ID:	CAL000203444
Trans 2 Name:	RUST AND SONS TRUCKING
TSDF EPA ID:	TXD055135388
Trans Name:	SET ENVIRONMENTAL
TSDF Alt EPA ID:	Not reported
TSDF Alt Name:	Not reported
Waste Code Description:	- Not reported
RCRA Code:	Not reported
Meth Code:	H141 - Storage, Bulking, And/Or Transfer Off Site--No Treatment/Reovery (H010-H129) Or (H131-H135)
Quantity Tons:	0.22935
Waste Quantity:	55
Quantity Unit:	G
Additional Code 1:	Not reported
Additional Code 2:	Not reported
Additional Code 3:	Not reported
Additional Code 4:	Not reported
Additional Code 5:	Not reported
Shipment Date:	20070221
Creation Date:	8/28/2007 18:30:20
Receipt Date:	20070309
Manifest ID:	000117739FLE
Trans EPA ID:	CAR000159459
Trans Name:	NORTH STATE ENVIRONMENTAL
Trans 2 EPA ID:	CAL000203444
Trans 2 Name:	RUST AND SONS TRUCKING
TSDF EPA ID:	TXD055135388
Trans Name:	SET ENVIRONMENTAL
TSDF Alt EPA ID:	Not reported
TSDF Alt Name:	Not reported
Waste Code Description:	- Not reported
RCRA Code:	Not reported
Meth Code:	H141 - Storage, Bulking, And/Or Transfer Off Site--No Treatment/Reovery (H010-H129) Or (H131-H135)
Quantity Tons:	0.1251

VINCE'S SHELLFISH CO (Continued) **S113141767**

Waste Quantity:	30
Quantity Unit:	G
Additional Code 1:	Not reported
Additional Code 2:	Not reported
Additional Code 3:	Not reported
Additional Code 4:	Not reported
Additional Code 5:	Not reported

Additional Information:

Year:	2006
Gen EPA ID:	CAL000305067
Shipment Date:	20061129
Creation Date:	10/24/2007 18:30:14
Receipt Date:	20061215
Manifest ID:	000118302FLE
Trans EPA ID:	CAR000159459
Trans Name:	NORTH STATE ENVIRONMENTAL
Trans 2 EPA ID:	CAL000203444
Trans 2 Name:	RUST AND SONS TRUCKING
TSDF EPA ID:	TXD055135388
Trans Name:	SET ENVIRONMENTAL
TSDF Alt EPA ID:	Not reported
TSDF Alt Name:	Not reported
Waste Code Description:	- Not reported
RCRA Code:	Not reported
Meth Code:	H141 - Storage, Bulking, And/Or Transfer Off Site--No Treatment/Reovery (H010-H129) Or (H131-H135)
Quantity Tons:	0.02085
Waste Quantity:	5
Quantity Unit:	G
Additional Code 1:	Not reported
Additional Code 2:	Not reported
Additional Code 3:	Not reported
Additional Code 4:	Not reported
Additional Code 5:	Not reported
Shipment Date:	20061129
Creation Date:	10/24/2007 18:30:14
Receipt Date:	20061215
Manifest ID:	000118302FLE
Trans EPA ID:	CAR000159459
Trans Name:	NORTH STATE ENVIRONMENTAL
Trans 2 EPA ID:	CAL000203444
Trans 2 Name:	RUST AND SONS TRUCKING
TSDF EPA ID:	TXD055135388
Trans Name:	SET ENVIRONMENTAL
TSDF Alt EPA ID:	Not reported
TSDF Alt Name:	Not reported
Waste Code Description:	- Not reported
RCRA Code:	D011
Meth Code:	H061 - Fuel Blending Prior To Energy Recovery At Another Site
Quantity Tons:	0.1251
Waste Quantity:	30
Quantity Unit:	G
Additional Code 1:	D001
Additional Code 2:	Not reported

VINCE'S SHELLFISH CO (Continued) **S113141767**

Additional Code 3:	Not reported
Additional Code 4:	Not reported
Additional Code 5:	Not reported
Shipment Date:	20061101
Creation Date:	7/6/2007 18:30:05
Receipt Date:	20061117
Manifest ID:	000118679FLE
Trans EPA ID:	CAR000159459
Trans Name:	NORTH STATE ENVIRONMENTAL
Trans 2 EPA ID:	CAL000203444
Trans 2 Name:	RUST AND SONS TRUCKING
TSDF EPA ID:	TXD055135388
Trans Name:	SET ENVIRONMENTAL
TSDF Alt EPA ID:	Not reported
TSDF Alt Name:	Not reported
Waste Code Description:	- Not reported
RCRA Code:	Not reported
Meth Code:	H141 - Storage, Bulking, And/Or Transfer Off Site--No Treatment/Reovery (H010-H129) Or (H131-H135)
Quantity Tons:	0.22935
Waste Quantity:	55
Quantity Unit:	G
Additional Code 1:	Not reported
Additional Code 2:	Not reported
Additional Code 3:	Not reported
Additional Code 4:	Not reported
Additional Code 5:	Not reported
Shipment Date:	20061023
Creation Date:	7/6/2007 18:30:05
Receipt Date:	20061103
Manifest ID:	000118411FLE
Trans EPA ID:	CAR000159459
Trans Name:	NORTH STATE ENVIRONMENTAL
Trans 2 EPA ID:	CAL000203444
Trans 2 Name:	RUST AND SONS TRUCKING
TSDF EPA ID:	TXD982560294
Trans Name:	NSSI/RECOVERY SERVICES INC
TSDF Alt EPA ID:	Not reported
TSDF Alt Name:	Not reported
Waste Code Description:	- Not reported
RCRA Code:	D011
Meth Code:	H040 - Incineration--Thermal Destruction Other Than Use As A Fuel
Quantity Tons:	0.025
Waste Quantity:	50
Quantity Unit:	P
Additional Code 1:	D001
Additional Code 2:	Not reported
Additional Code 3:	Not reported
Additional Code 4:	Not reported
Additional Code 5:	Not reported
Shipment Date:	20060920
Creation Date:	6/29/2007 18:30:33
Receipt Date:	20061006
Manifest ID:	000118724FLE

VINCE'S SHELLFISH CO (Continued) **S113141767**

Trans EPA ID:	CAR000159459
Trans Name:	NORTH STATE ENVIRONMENTAL
Trans 2 EPA ID:	CAL000203444
Trans 2 Name:	RUST AND SONS TRUCKING
TSDF EPA ID:	TXD982560294
Trans Name:	NSSI/RECOVERY SERVICES INC
TSDF Alt EPA ID:	Not reported
TSDF Alt Name:	Not reported
Waste Code Description:	- Not reported
RCRA Code:	Not reported
Meth Code:	H040 - Incineration--Thermal Destruction Other Than Use As A Fuel
Quantity Tons:	0.1251
Waste Quantity:	30
Quantity Unit:	G
Additional Code 1:	Not reported
Additional Code 2:	Not reported
Additional Code 3:	Not reported
Additional Code 4:	Not reported
Additional Code 5:	Not reported

Shipment Date:	20060913
Creation Date:	Not reported
Receipt Date:	Not reported
Manifest ID:	000118741FLE
Trans EPA ID:	CAR000159459
Trans Name:	NORTH STATE ENVIRONMENTAL
Trans 2 EPA ID:	CAL000203444
Trans 2 Name:	RUST AND SONS TRUCKING
TSDF EPA ID:	TXD982560294
Trans Name:	NSSI/RECOVERY SERVICES INC
TSDF Alt EPA ID:	Not reported
TSDF Alt Name:	Not reported
Waste Code Description:	- Not reported
RCRA Code:	D009
Meth Code:	- Not reported
Quantity Tons:	0.01
Waste Quantity:	20
Quantity Unit:	P
Additional Code 1:	Not reported
Additional Code 2:	Not reported
Additional Code 3:	Not reported
Additional Code 4:	Not reported
Additional Code 5:	Not reported

Shipment Date:	20060913
Creation Date:	5/6/2008 18:30:08
Receipt Date:	20060922
Manifest ID:	000118741FLE
Trans EPA ID:	CAR000159459
Trans Name:	NORTH STATE ENVIRONMENTAL
Trans 2 EPA ID:	CAL000203444
Trans 2 Name:	RUST AND SONS TRUCKING
TSDF EPA ID:	TXD982560294
Trans Name:	NSSI/RECOVERY SERVICES INC
TSDF Alt EPA ID:	Not reported
TSDF Alt Name:	Not reported
Waste Code Description:	- Not reported

VINCE'S SHELLFISH CO (Continued) **S113141767**

RCRA Code:	D001
Meth Code:	H040 - Incineration--Thermal Destruction Other Than Use As A Fuel
Quantity Tons:	0.0225
Waste Quantity:	45
Quantity Unit:	P
Additional Code 1:	Not reported
Additional Code 2:	Not reported
Additional Code 3:	Not reported
Additional Code 4:	Not reported
Additional Code 5:	Not reported
Shipment Date:	20060913
Creation Date:	5/6/2008 18:30:08
Receipt Date:	20060922
Manifest ID:	000118741FLE
Trans EPA ID:	CAR000159459
Trans Name:	NORTH STATE ENVIRONMENTAL
Trans 2 EPA ID:	CAL000203444
Trans 2 Name:	RUST AND SONS TRUCKING
TSDF EPA ID:	TXD982560294
Trans Name:	NSSI/RECOVERY SERVICES INC
TSDF Alt EPA ID:	Not reported
TSDF Alt Name:	Not reported
Waste Code Description:	- Not reported
RCRA Code:	D002
Meth Code:	- Not reported
Quantity Tons:	0.0065
Waste Quantity:	13
Quantity Unit:	P
Additional Code 1:	Not reported
Additional Code 2:	Not reported
Additional Code 3:	Not reported
Additional Code 4:	Not reported
Additional Code 5:	Not reported
Shipment Date:	20060913
Creation Date:	5/6/2008 18:30:08
Receipt Date:	20060922
Manifest ID:	000118741FLE
Trans EPA ID:	CAR000159459
Trans Name:	NORTH STATE ENVIRONMENTAL
Trans 2 EPA ID:	CAL000203444
Trans 2 Name:	RUST AND SONS TRUCKING
TSDF EPA ID:	TXD982560294
Trans Name:	NSSI/RECOVERY SERVICES INC
TSDF Alt EPA ID:	Not reported
TSDF Alt Name:	Not reported
Waste Code Description:	- Not reported
RCRA Code:	D002
Meth Code:	- Not reported
Quantity Tons:	0.008
Waste Quantity:	16
Quantity Unit:	P
Additional Code 1:	Not reported
Additional Code 2:	Not reported
Additional Code 3:	Not reported
Additional Code 4:	Not reported

VINCE'S SHELLFISH CO (Continued) **S113141767**

Additional Code 5:	Not reported
Shipment Date:	20060913
Creation Date:	7/13/2007 18:30:17
Receipt Date:	20060922
Manifest ID:	000118775FLE
Trans EPA ID:	CAR000159459
Trans Name:	NORTH STATE ENVIRONMENTAL
Trans 2 EPA ID:	CAL000203444
Trans 2 Name:	RUST AND SONS TRUCKING
TSDF EPA ID:	TXD055135388
Trans Name:	SET ENVIRONMENTAL
TSDF Alt EPA ID:	Not reported
TSDF Alt Name:	Not reported
Waste Code Description:	- Not reported
RCRA Code:	D011
Meth Code:	H061 - Fuel Blending Prior To Energy Recovery At Another Site
Quantity Tons:	0.1251
Waste Quantity:	30
Quantity Unit:	G
Additional Code 1:	D001
Additional Code 2:	Not reported
Additional Code 3:	Not reported
Additional Code 4:	Not reported
Additional Code 5:	Not reported

Additional Information:

Year:	2004
Gen EPA ID:	CAL000305067
Shipment Date:	20040312
Creation Date:	10/14/2004 7:35:58
Receipt Date:	20040323
Manifest ID:	22862930
Trans EPA ID:	CAD000603738
Trans Name:	NORTH STATE ENVIRONMENTAL
Trans 2 EPA ID:	CAD981634116
Trans 2 Name:	RUST AND SONS TRUCKING
TSDF EPA ID:	CAD008252405
Trans Name:	PACIFIC RESOURCE RECOVERY
TSDF Alt EPA ID:	CAD008252405
TSDF Alt Name:	Not reported
Waste Code Description:	352 - Other organic solids
RCRA Code:	D001
Meth Code:	H01 - Transfer Station
Quantity Tons:	0.1375
Waste Quantity:	275
Quantity Unit:	P
Additional Code 1:	Not reported
Additional Code 2:	Not reported
Additional Code 3:	Not reported
Additional Code 4:	Not reported
Additional Code 5:	Not reported

T253 **VINCE'S SHELLFISH** **UST FINDER RELEASE** **1029127514**
East **1063 MONTGOMERY** **N/A**
1/8-1/4 **SAN BRUNO, CA 94066**
0.135 mi.
713 ft. **Site 6 of 24 in cluster T**

Relative: **Lower**
Actual: **27 ft.**

UST FINDER RELEASE:

Object ID:	38365
Facility ID:	Not reported
Lust ID:	CAT0608100990
Name:	VINCE'S SHELLFISH
Address:	1063 MONTGOMERY
City,State,Zip:	SAN BRUNO, CA 94066
Address Match Type:	StreetAddress
Reported Date:	Not reported
Status:	No Further Action
Substance:	Not reported
Population within 1500ft:	1461
Domestic Wells within 1500ft:	0
Land Use:	Developed, High Intensity
Within SPA:	No
SPA PWS Facility ID:	Not reported
SPA Water Type:	Not reported
SPA Facility Type:	Not reported
SPA HUC12:	Not reported
Within WHPA:	Yes
WHPA PWS Facility ID:	CA4110009_10185
WHPA Water Type:	GW - Ground water
WHPA Facility Type:	WL - Well
WHPA HUC12:	180500040903
Within 100yr Floodplain:	No
Tribe:	Not reported
EPA Region:	9
NFA Letter 1:	Not reported
NFA Letter 2:	Not reported
NFA Letter 3:	Not reported
NFA Letter 4:	Not reported
Closed With Residual Contaminate:	Not reported
Coordinate Source:	Geocode
X Coord:	-122.4124
Y Coord:	37.6362
Latitude:	37.6362
Longitude:	-122.4124

T254 **VINCE'S SHELLFISH** **LUST** **S104494348**
East **1063 MONTGOMERY** **N/A**
1/8-1/4 **SAN BRUNO, CA 94066**
0.135 mi.
713 ft. **Site 7 of 24 in cluster T**

Relative: **Lower**
Actual: **27 ft.**

LUST REG 2:

Region:	2
Facility Id:	Not reported
Facility Status:	Case Closed
Case Number:	880045
How Discovered:	OM
Leak Cause:	Unknown
Leak Source:	Unknown
Date Leak Confirmed:	Not reported
Oversight Program:	LUST

VINCE'S SHELLFISH (Continued) **S104494348**

Prelim. Site Assesment Wokplan Submitted:	Not reported
Preliminary Site Assesment Began:	Not reported
Pollution Characterization Began:	Not reported
Pollution Remediation Plan Submitted:	Not reported
Date Remediation Action Underway:	Not reported
Date Post Remedial Action Monitoring Began:	Not reported

T255 **VINCE'S SHELL FISH COMPANY** **SWEEPS UST** **S101623099**
East **1063 MONTGOMERY AVE** **CA FID UST** **N/A**
1/8-1/4 **SAN BRUNO, CA 94066**
0.135 mi.
713 ft. **Site 8 of 24 in cluster T**

Relative: **Lower**

Actual: **27 ft.**

SWEEPS UST:

Name:	VINCE'S SHELL FISH COMPANY
Address:	1063 MONTGOMERY AVE
City:	SAN BRUNO
Status:	Active
Comp Number:	880006
Number:	1
Board Of Equalization:	44-025374
Referral Date:	04-11-94
Action Date:	04-11-94
Created Date:	10-13-88
Owner Tank Id:	1
SWRCB Tank Id:	41-000-880006-000001
Tank Status:	A
Capacity:	1000
Active Date:	04-11-94
Tank Use:	M.V. FUEL
STG:	P
Content:	DIESEL
Number Of Tanks:	3

Name:	VINCE'S SHELL FISH COMPANY
Address:	1063 MONTGOMERY AVE
City:	SAN BRUNO
Status:	Active
Comp Number:	880006
Number:	1
Board Of Equalization:	44-025374
Referral Date:	04-11-94
Action Date:	04-11-94
Created Date:	10-13-88
Owner Tank Id:	2
SWRCB Tank Id:	41-000-880006-000002
Tank Status:	A
Capacity:	1000
Active Date:	04-11-94
Tank Use:	M.V. FUEL
STG:	P
Content:	DIESEL
Number Of Tanks:	Not reported

Name:	VINCE'S SHELL FISH COMPANY
Address:	1063 MONTGOMERY AVE
City:	SAN BRUNO
Status:	Active

VINCE'S SHELL FISH COMPANY (Continued) **S101623099**

Comp Number: 880006
Number: 1
Board Of Equalization: 44-025374
Referral Date: 04-11-94
Action Date: 04-11-94
Created Date: 10-13-88
Owner Tank Id: 3
SWRCB Tank Id: 41-000-880006-000003
Tank Status: A
Capacity: 1000
Active Date: 04-11-94
Tank Use: M.V. FUEL
STG: P
Content: DIESEL
Number Of Tanks: Not reported

CA FID UST:
Facility ID: 41004975
Regulated By: UTNKA
Regulated ID: Not reported
Cortese Code: Not reported
SIC Code: Not reported
Facility Phone: Not reported
Mail To: Not reported
Mailing Address: P O BOX
Mailing Address 2: Not reported
Mailing City,St,Zip: SAN BRUNO 94066
Contact: Not reported
Contact Phone: Not reported
DUNs Number: Not reported
NPDES Number: Not reported
EPA ID: Not reported
Comments: Not reported
Status: Active

T256 **VINCES SHELL FISH CO** **HIST UST** **U001594665**
East **1063 MONTGOMERY AVE** **N/A**
1/8-1/4 **SAN BRUNO, CA 94066**
0.135 mi.
713 ft. **Site 9 of 24 in cluster T**

Relative: **Lower**

Actual: **27 ft.**

HIST UST:
Name: VINCES SHELL FISH CO
Address: 1063 MONTGOMERY AVE
City,State,Zip: SAN BRUNO, CA 94066
File Number: 0002c43d

URL:
Region: STATE
Facility ID: 00000010179
Facility Type: Other
Other Type: WHOLESALE FISH
Contact Name: VINCE SVEDISE
Telephone: 4155891465
Owner Name: VINCES SHELL FISH CO
Owner Address: 1063 MONTGOMERY AVE
Owner City,St,Zip: SAN BRUNO, CA 94066

VINCES SHELL FISH CO (Continued) **U001594665**

Total Tanks: 0003

Tank Num: 001
Container Num: 3
Year Installed: Not reported
Tank Capacity: 00001000
Tank Used for: PRODUCT
Type of Fuel: UNLEADED
Container Construction Thickness: Not reported
Leak Detection: None

Tank Num: 002
Container Num: 2
Year Installed: Not reported
Tank Capacity: 00001000
Tank Used for: PRODUCT
Type of Fuel: UNLEADED
Container Construction Thickness: Not reported
Leak Detection: None

Tank Num: 003
Container Num: 1
Year Installed: Not reported
Tank Capacity: 00001000
Tank Used for: PRODUCT
Type of Fuel: UNLEADED
Container Construction Thickness: Not reported
Leak Detection: None

Click here for Geo Tracker PDF:

T257 **VINCE'S SHELLFISH** **LUST** **S102269916**
East **1063 MONTGOMERY** **San Mateo Co. Bl** **N/A**
1/8-1/4 **SAN BRUNO, CA 94066** **HIST CORTESE**
0.135 mi.
713 ft. **Site 10 of 24 in cluster T**

Relative:
Lower

Actual:
27 ft.

SAN MATEO CO. LUST:
Name: VINCE'S SHELLFISH
Address: 1063 MONTGOMERY AVE
City,State,Zip: SAN BRUNO, CA
Region: SAN MATEO
Facility ID: 880045
Facility Status: 9- Case Closed
Global ID: T0608100990
APN Number: Not reported
Case Type: SAN BRUNO, CA
EDR Link ID: SAN BRUNO, CA

LUST:
Name: VINCE'S SHELLFISH
Address: 1063 MONTGOMERY
City,State,Zip: SAN BRUNO, CA 94066
Lead Agency: SAN MATEO COUNTY LOP
Case Type: LUST Cleanup Site

VINCE'S SHELLFISH (Continued) **S102269916**

Geo Track:

Global Id:	T0608100990
Latitude:	37.6359215902608
Longitude:	-122.412542343586
Status:	Completed - Case Closed
Status Date:	01/01/2002
Case Worker:	JM
RB Case Number:	41-1079
Local Agency:	SAN MATEO COUNTY LOP
File Location:	Local Agency
Local Case Number:	880045
Potential Media Affect:	Other Groundwater (uses other than drinking water)
Potential Contaminants of Concern:	Diesel
EPA Region:	9
Coordinate Source:	Google Map Move
Cuf Case:	YES
Quantity Released Gallons:	0
Begin Date:	01/20/1998
Leak Reported Date:	01/20/1998
How Discovered:	Other Means
How Discovered Description:	Not reported
Discharge Source:	Not reported
Discharge Cause:	Not reported
Stop Method:	Other Means
Stop Description:	Not reported
No Further Action Date:	01/01/2002
CA Water Watershed Name:	South Bay - San Mateo Bayside (204.40)
Dwr Groundwater Subbasin Name:	Westside (2-035)
Disadvantaged Community:	Not reported
CA Enviroscreen 3 Score:	76-80%
CA Enviroscreen 4 Score:	65-70%
Military DOD Site:	No
Facility Project Subtype:	Not reported
RWQCB Region:	SAN FRANCISCO BAY RWQCB (REGION 2)
Site History:	Not reported

LUST:

Global Id:	T0608100990
Contact Type:	Local Agency Caseworker - Primary Caseworker
Contact Name:	JACOB MADDEN
Organization Name:	SAN MATEO COUNTY LOP
Address:	2000 ALAMEDA DE LAS PULGAS, Suite 100
City:	SAN MATEO
Email:	jmadden@smcgov.org
Phone Number:	6503995959

Global Id:	T0608100990
Contact Type:	Regional Board Caseworker
Contact Name:	Regional Water Board
Organization Name:	SAN FRANCISCO BAY RWQCB (REGION 2)
Address:	1515 CLAY ST SUITE 1400
City:	OAKLAND
Email:	Not reported
Phone Number:	Not reported

Global Id:	T0608100990
Contact Type:	Regional Board Caseworker

VINCE'S SHELLFISH (Continued) **S102269916**

Contact Name: UUU
Organization Name: SAN FRANCISCO BAY RWQCB (REGION 2)
Address: 1515 CLAY ST SUITE 1400
City: OAKLAND
Email: Not reported
Phone Number: Not reported

LUST:
Global Id: T0608100990
Action Type: Other
Date: 01/20/1998
Action: Leak Reported

Global Id: T0608100990
Action Type: ENFORCEMENT
Date: 02/13/1998
Action: Notice of Responsibility - #1

LUST:
Global Id: T0608100990
Status: Open - Case Begin Date
Status Date: 01/20/1998

Global Id: T0608100990
Status: Completed - Case Closed
Status Date: 01/01/2002

San Mateo Co. BI:
Name: VINCES SHELL FISH COMPANY
Address: 1063 MONTGOMERY
City,State,Zip: SAN BRUNO, CA 94066
Region: SAN MATEO
Facility ID: FA0018210
Prog Element Code: STORES MV FUELS OR WASTE ONLY
Record Id: PR0023746
Description: STORES MV FUELS OR WASTE ONLY
Facility Status: Inactive, non-billable
Program Category: BUSINESS PLAN PROGRAM

Name: VINCES SHELL FISH COMPANY
Address: 1063 MONTGOMERY
City,State,Zip: SAN BRUNO, CA 94066
Region: SAN MATEO
Facility ID: FA0018210
Prog Element Code: UNDERGROUND TANK - GENERAL
Record Id: PR0022936
Description: UNDERGROUND TANK - GENERAL
Facility Status: Inactive, non-billable
Program Category: UNDERGROUND TANK PROGRAM

Name: VINCES SHELL FISH COMPANY
Address: 1063 MONTGOMERY
City,State,Zip: SAN BRUNO, CA 94066
Region: SAN MATEO
Facility ID: FA0018210

VINCE'S SHELLFISH (Continued) **S102269916**

Prog Element Code: STORMWATER ANNUAL INSPECTION FEE
Record Id: PR0043486
Description: STORMWATER ANNUAL FEE - INSP FREQ EVERY 2 YRS
Facility Status: Inactive, non-billable
Program Category: STORMWATER

Name: VINCES SHELL FISH COMPANY
Address: 1063 MONTGOMERY
City,State,Zip: SAN BRUNO, CA 94066
Region: SAN MATEO
Facility ID: FA0018210
Prog Element Code: GENERATES <27 GAL/YEAR
Record Id: PR0050588
Description: GENERATES <27 GAL/YEAR
Facility Status: Inactive, non-billable
Program Category: HAZARDOUS WASTE PROGRAM

Name: VINCES SHELLFISH CO INC
Address: 1063 MONTGOMERY
City,State,Zip: SAN BRUNO, CA 94066
Region: SAN MATEO
Facility ID: FA0052087
Prog Element Code: STORMWATER ANNUAL INSPECTION FEE
Record Id: PR0072240
Description: STORMWATER ANNUAL FEE - INSP FREQ EVERY 2 YRS
Facility Status: Inactive, non-billable
Program Category: STORMWATER

Name: VINCES SHELLFISH CO INC
Address: 1063 MONTGOMERY
City,State,Zip: SAN BRUNO, CA 94066
Region: SAN MATEO
Facility ID: FA0052087
Prog Element Code: STORES MV FUELS OR WASTE ONLY
Record Id: PR0072239
Description: STORES MV FUELS OR WASTE ONLY
Facility Status: Active, billable
Program Category: BUSINESS PLAN PROGRAM

HIST CORTESE:
edr_fname: VINCE'S SHELLFISH
edr_fadd1: 1063 MONTGOMERY
City,State,Zip: SAN BRUNO, CA 94066
Region: CORTESE
Facility County Code: 41
Reg By: LTNKA
Reg Id: 41-1079

258
South
1/8-1/4
0.135 mi.
713 ft.

SENIORES PIZZA
992 EL CAMINO REAL
SAN BRUNO, CA 94066

San Mateo Co. BI

S123179939
N/A

Relative:
Higher

Actual:
54 ft.

San Mateo Co. BI:

Name:	SENIORES PIZZA
Address:	992 EL CAMINO REAL
City,State,Zip:	SAN BRUNO, CA 94066
Region:	SAN MATEO
Facility ID:	FA0004158
Prog Element Code:	STORMWATER ANNUAL INSPECTION FEE
Record Id:	PR0054617
Description:	STORMWATER ANNUAL FEE - INSP FREQ EVERY 2 YRS
Facility Status:	Inactive, non-billable
Program Category:	STORMWATER

O259
North
1/8-1/4
0.139 mi.
734 ft.

HOFFMAN BROTHERS
306 SOUTH MAPLE AVENUE
SOUTH SAN FRANCISCO, CA 94080

Site 11 of 13 in cluster O

UST FINDER RELEASE

1028976428
N/A

Relative:
Lower

Actual:
27 ft.

UST FINDER RELEASE:

Object ID:	38064
Facility ID:	Not reported
Lust ID:	CAT0608100261
Name:	HOFFMAN BROTHERS
Address:	306 SOUTH MAPLE AVENUE
City,State,Zip:	SOUTH SAN FRANCISCO, CA 94080
Address Match Type:	PointAddress
Reported Date:	Not reported
Status:	No Further Action
Substance:	Not reported
Population within 1500ft:	216
Domestic Wells within 1500ft:	0
Land Use:	Developed, High Intensity
Within SPA:	No
SPA PWS Facility ID:	Not reported
SPA Water Type:	Not reported
SPA Facility Type:	Not reported
SPA HUC12:	Not reported
Within WHPA:	Yes
WHPA PWS Facility ID:	CA4110009_10185
WHPA Water Type:	GW - Ground water
WHPA Facility Type:	WL - Well
WHPA HUC12:	180500040903
Within 100yr Floodplain:	No
Tribe:	Not reported
EPA Region:	9
NFA Letter 1:	Not reported
NFA Letter 2:	Not reported
NFA Letter 3:	Not reported
NFA Letter 4:	Not reported
Closed With Residual Contaminate:	Not reported
Coordinate Source:	Geocode
X Coord:	-122.41767
Y Coord:	37.6425300000001
Latitude:	37.64253

HOFFMAN BROTHERS (Continued) **1028976428**

Longitude: -122.41767

O260 **HOFFMAN BROS** **SWEEPS UST** **S101593726**
North **306 S MAPLE AVE** **CA FID UST** **N/A**
1/8-1/4 **S SAN FRANCISCO, CA 94080**
0.139 mi.
734 ft. **Site 12 of 13 in cluster O**

Relative: **Lower**

Actual: **27 ft.**

SWEEPS UST:

Name:	HOFFMAN BROS
Address:	306 S MAPLE AVE
City:	S SAN FRANCISCO
Status:	Not reported
Comp Number:	550175
Number:	Not reported
Board Of Equalization:	Not reported
Referral Date:	Not reported
Action Date:	Not reported
Created Date:	Not reported
Owner Tank Id:	Not reported
SWRCB Tank Id:	41-000-550175-000001
Tank Status:	Not reported
Capacity:	1000
Active Date:	Not reported
Tank Use:	Not reported
STG:	PRODUCT
Content:	Not reported
Number Of Tanks:	2

Name:	HOFFMAN BROS
Address:	306 S MAPLE AVE
City:	S SAN FRANCISCO
Status:	Not reported
Comp Number:	550175
Number:	Not reported
Board Of Equalization:	Not reported
Referral Date:	Not reported
Action Date:	Not reported
Created Date:	Not reported
Owner Tank Id:	Not reported
SWRCB Tank Id:	41-000-550175-000002
Tank Status:	Not reported
Capacity:	1000
Active Date:	Not reported
Tank Use:	M.V. FUEL
STG:	PRODUCT
Content:	LEADED
Number Of Tanks:	Not reported

Name:	HOFFMAN BROS
Address:	306 S MAPLE AVE
City:	S SAN FRANCISCO
Status:	Active
Comp Number:	550175
Number:	1
Board Of Equalization:	Not reported
Referral Date:	11-04-93
Action Date:	11-04-93

HOFFMAN BROS (Continued) **S101593726**

Created Date:	06-15-90
Owner Tank Id:	Not reported
SWRCB Tank Id:	Not reported
Tank Status:	Not reported
Capacity:	Not reported
Active Date:	Not reported
Tank Use:	Not reported
STG:	Not reported
Content:	Not reported
Number Of Tanks:	Not reported

CA FID UST:

Facility ID:	41000280
Regulated By:	UTNKA
Regulated ID:	Not reported
Cortese Code:	Not reported
SIC Code:	Not reported
Facility Phone:	Not reported
Mail To:	Not reported
Mailing Address:	306 S MAPLE AVE
Mailing Address 2:	Not reported
Mailing City,St,Zip:	S SAN FRANCISCO 94080
Contact:	Not reported
Contact Phone:	Not reported
DUNs Number:	Not reported
NPDES Number:	Not reported
EPA ID:	Not reported
Comments:	Not reported
Status:	Active

O261 **HOFFMAN BROTHERS** **LUST** **S101303292**
North **306 MAPLE** **San Mateo Co. BI** **N/A**
1/8-1/4 **S SAN FRANCISCO, CA 94080** **Cortese**
0.139 mi. **HIST CORTESE**
734 ft. **Site 13 of 13 in cluster O** **CERS**

Relative:
Lower

Actual:
27 ft.

SAN MATEO CO. LUST:

Name:	HOFFMAN BROTHERS
Address:	306 S MAPLE AVE
City,State,Zip:	SOUTH SAN FRANCISCO, CA
Region:	SAN MATEO
Facility ID:	550071
Facility Status:	9- Case Closed
Global ID:	T0608100261
APN Number:	014231080
Case Type:	SOUTH SAN FRANCISCO, CA
EDR Link ID:	SOUTH SAN FRANCISCO, CA

LUST:

Name:	HOFFMAN BROTHERS
Address:	306 SOUTH MAPLE AVENUE
City,State,Zip:	SOUTH SAN FRANCISCO, CA 94080
Lead Agency:	SAN MATEO COUNTY LOP
Case Type:	LUST Cleanup Site

Geo Track:
Global Id: T0608100261

HOFFMAN BROTHERS (Continued) **S101303292**

Latitude:	37.642596
Longitude:	-122.417986
Status:	Completed - Case Closed
Status Date:	04/18/2000
Case Worker:	JM
RB Case Number:	41-0274
Local Agency:	SAN MATEO COUNTY LOP
File Location:	Local Agency Warehouse
Local Case Number:	550071
Potential Media Affect:	Other Groundwater (uses other than drinking water)
Potential Contaminants of Concern:	Gasoline
EPA Region:	9
Coordinate Source:	Google Geocode
Cuf Case:	YES
Quantity Released Gallons:	0
Begin Date:	06/29/1990
Leak Reported Date:	06/29/1990
How Discovered:	Other Means
How Discovered Description:	Not reported
Discharge Source:	Not reported
Discharge Cause:	Not reported
Stop Method:	Other Means
Stop Description:	Not reported
No Further Action Date:	04/18/2000
CA Water Watershed Name:	South Bay - San Mateo Bayside (204.40)
Dwr Groundwater Subbasin Name:	Westside (2-035)
Disadvantaged Community:	Not reported
CA Enviroscreen 3 Score:	71-75%
CA Enviroscreen 4 Score:	80-85%
Military DOD Site:	No
Facility Project Subtype:	Not reported
RWQCB Region:	SAN FRANCISCO BAY RWQCB (REGION 2)
Site History:	Not reported

LUST:

Global Id:	T0608100261
Contact Type:	Local Agency Caseworker - Primary Caseworker
Contact Name:	JACOB MADDEN
Organization Name:	SAN MATEO COUNTY LOP
Address:	2000 ALAMEDA DE LAS PULGAS, Suite 100
City:	SAN MATEO
Email:	jmadden@smcgov.org
Phone Number:	6503995959

Global Id:	T0608100261
Contact Type:	Regional Board Caseworker
Contact Name:	Regional Water Board
Organization Name:	SAN FRANCISCO BAY RWQCB (REGION 2)
Address:	1515 CLAY ST SUITE 1400
City:	OAKLAND
Email:	Not reported
Phone Number:	Not reported

Global Id:	T0608100261
Contact Type:	Regional Board Caseworker
Contact Name:	UUU
Organization Name:	SAN FRANCISCO BAY RWQCB (REGION 2)
Address:	1515 CLAY ST SUITE 1400

HOFFMAN BROTHERS (Continued) **S101303292**

City: OAKLAND
Email: Not reported
Phone Number: Not reported

LUST:
Global Id: T0608100261
Action Type: ENFORCEMENT
Date: 11/01/2006
Action: Technical Correspondence / Assistance / Other

Global Id: T0608100261
Action Type: ENFORCEMENT
Date: 11/01/2006
Action: Technical Correspondence / Assistance / Other

Global Id: T0608100261
Action Type: Other
Date: 03/20/1992
Action: Leak Discovery

Global Id: T0608100261
Action Type: Other
Date: 06/29/1990
Action: Leak Reported

Global Id: T0608100261
Action Type: ENFORCEMENT
Date: 11/01/2006
Action: Technical Correspondence / Assistance / Other

Global Id: T0608100261
Action Type: ENFORCEMENT
Date: 07/24/1990
Action: Notice of Responsibility - #1

Global Id: T0608100261
Action Type: RESPONSE
Date: 11/01/2006
Action: Other Report / Document

LUST:
Global Id: T0608100261
Status: Open - Case Begin Date
Status Date: 06/29/1990

Global Id: T0608100261
Status: Completed - Case Closed
Status Date: 04/18/2000

LUST REG 2:
Region: 2
Facility Id: Not reported
Facility Status: Case Closed
Case Number: 550071
How Discovered: OM

HOFFMAN BROTHERS (Continued) **S101303292**

Leak Cause: Unknown
Leak Source: Unknown
Date Leak Confirmed: Not reported
Oversight Program: LUST
Prelim. Site Assesment Wokplan Submitted: Not reported
Preliminary Site Assesment Began: Not reported
Pollution Characterization Began: Not reported
Pollution Remediation Plan Submitted: Not reported
Date Remediation Action Underway: Not reported
Date Post Remedial Action Monitoring Began: Not reported

San Mateo Co. BI:
Name: FAR EAST RESTAURANT EQUIP MFG
Address: 306 MAPLE
City,State,Zip: SOUTH SAN FRANCISCO, CA 94080
Region: SAN MATEO
Facility ID: FA0011759
Prog Element Code: UNDERGROUND TANK - GENERAL
Record Id: PR0025863
Description: UNDERGROUND TANK - GENERAL
Facility Status: Inactive, non-billable
Program Category: UNDERGROUND TANK PROGRAM

Name: FAR EAST RESTAURANT EQUIP MFG
Address: 306 MAPLE
City,State,Zip: SOUTH SAN FRANCISCO, CA 94080
Region: SAN MATEO
Facility ID: FA0011759
Prog Element Code: STORES MV FUELS OR WASTE ONLY
Record Id: PR0046090
Description: STORES MV FUELS OR WASTE ONLY
Facility Status: Inactive, non-billable
Program Category: BUSINESS PLAN PROGRAM

Name: FAR EAST RESTAURANT EQUIP MFG
Address: 306 MAPLE
City,State,Zip: SOUTH SAN FRANCISCO, CA 94080
Region: SAN MATEO
Facility ID: FA0011759
Prog Element Code: GENERATES <27 GAL/YEAR
Record Id: PR0046089
Description: GENERATES <27 GAL/YEAR
Facility Status: Inactive, non-billable
Program Category: HAZARDOUS WASTE PROGRAM

CORTESE:
Name: HOFFMAN BROTHERS
Address: 306 SOUTH MAPLE AVENUE
City,State,Zip: SOUTH SAN FRANCISCO, CA 94080
Region: CORTESE
Envirostor Id: Not reported
Global ID: T0608100261
Site/Facility Type: LUST CLEANUP SITE
Cleanup Status: COMPLETED - CASE CLOSED
Status Date: Not reported
Site Code: Not reported

HOFFMAN BROTHERS (Continued) **S101303292**

Latitude:	Not reported
Longitude:	Not reported
Owner:	Not reported
Enf Type:	Not reported
Swat R:	Not reported
Flag:	active
Order No:	Not reported
Waste Discharge System No:	Not reported
Effective Date:	Not reported
Region 2:	Not reported
WID Id:	Not reported
Solid Waste Id No:	Not reported
Waste Management Uit Name:	Not reported
File Name:	Active Open

HIST CORTESE:

edr_fname:	HOFFMAN BROTHERS
edr_fadd1:	306 MAPLE
City,State,Zip:	SOUTH SAN FRANCISCO, CA 94080
Region:	CORTESE
Facility County Code:	41
Reg By:	LTNKA
Reg Id:	41-0274

CERS:

Name:	HOFFMAN BROTHERS
Address:	306 SOUTH MAPLE AVENUE
City,State,Zip:	SOUTH SAN FRANCISCO, CA 94080
Site ID:	866757
CERS ID:	T0608100261
CERS Description:	Leaking Underground Storage Tank Cleanup Site

Affiliation:

Affiliation Type Desc:	Local Agency Caseworker
Entity Name:	JACOB MADDEN - SAN MATEO COUNTY LOP
Entity Title:	Not reported
Affiliation Address:	2000 ALAMEDA DE LAS PULGAS, Suite 100
Affiliation City:	SAN MATEO
Affiliation State:	CA
Affiliation Country:	Not reported
Affiliation Zip:	Not reported
Affiliation Phone:	6503995959,

Affiliation Type Desc:	Regional Board Caseworker
Entity Name:	UUU - SAN FRANCISCO BAY RWQCB (REGION 2)
Entity Title:	Not reported
Affiliation Address:	1515 CLAY ST SUITE 1400
Affiliation City:	OAKLAND
Affiliation State:	CA
Affiliation Country:	Not reported
Affiliation Zip:	Not reported
Affiliation Phone:	,

Affiliation Type Desc:	Regional Board Caseworker
Entity Name:	Regional Water Board - SAN FRANCISCO BAY RWQCB (REGION 2)
Entity Title:	Not reported
Affiliation Address:	1515 CLAY ST SUITE 1400

HOFFMAN BROTHERS (Continued) **S101303292**

Affiliation City: OAKLAND
Affiliation State: CA
Affiliation Country: Not reported
Affiliation Zip: Not reported
Affiliation Phone: ,

Q262 **PRECISION AUTO SVC** **San Mateo Co. BI** **S109280325**
ESE **1018 MONTGOMERY** **N/A**
1/8-1/4 **SAN BRUNO, CA 94066**
0.141 mi.
747 ft. **Site 7 of 11 in cluster Q**

Relative: San Mateo Co. BI:
Lower

Actual: Name: PRECISION AUTO SVC
27 ft. Address: 1018 MONTGOMERY
City,State,Zip: SAN BRUNO, CA 94066
Region: SAN MATEO
Facility ID: FA0039518
Prog Element Code: STORMWATER ANNUAL INSPECTION FEE
Record Id: PR0055548
Description: STORMWATER ANNUAL FEE - INSP FREQ EVERY 2 YRS
Facility Status: Inactive, non-billable
Program Category: STORMWATER

Name: PRECISION AUTO SVC
Address: 1018 MONTGOMERY
City,State,Zip: SAN BRUNO, CA 94066
Region: SAN MATEO
Facility ID: FA0039518
Prog Element Code: GENERATES <27 GAL/YEAR
Record Id: PR0055547
Description: GENERATES <27 GAL/YEAR
Facility Status: Active, billable
Program Category: HAZARDOUS WASTE PROGRAM

Name: PRECISION AUTO SVC
Address: 1018 MONTGOMERY
City,State,Zip: SAN BRUNO, CA 94066
Region: SAN MATEO
Facility ID: FA0039518
Prog Element Code: STORES MV FUELS OR WASTE ONLY
Record Id: PR0055574
Description: STORES MV FUELS OR WASTE ONLY
Facility Status: Active, billable
Program Category: BUSINESS PLAN PROGRAM

Q263 **A TAM & ASSOCIATES DBA PRECISION AUTO SERVICE** **RCRA NonGen / NLR** **1024821304**
ESE **1018 MONTGOMERY AVE** **CAL000336721**
1/8-1/4 **SAN BRUNO, CA 94066**
0.141 mi.
747 ft. **Site 8 of 11 in cluster Q**

Relative: **Lower**

Actual: **27 ft.**

RCRA Listings:

Date Form Received by Agency:	20080925
Handler Name:	A Tam & Associates Dba Precision Auto Service
Handler Address:	1018 Montgomery Ave
Handler City,State,Zip:	SAN BRUNO, CA 94066
EPA ID:	CAL000336721
Contact Name:	ALAN TAM
Contact Address:	1018 MONTGOMERY AVE
Contact City,State,Zip:	SAN BRUNO, CA 94066-1518
Contact Telephone:	650-589-5529
Contact Fax:	650-589-4820
Contact Email:	AL.MUSCLECAR@YAHOO.COM
Contact Title:	Not reported
EPA Region:	09
Land Type:	Not reported
Federal Waste Generator Description:	Not a generator, verified
Non-Notifier:	Not reported
Biennial Report Cycle:	Not reported
Accessibility:	Not reported
Active Site Indicator:	Handler Activities
State District Owner:	Not reported
State District:	Not reported
Mailing Address:	1018 MONTGOMERY AVE
Mailing City,State,Zip:	SAN BRUNO, CA 94066-1518
Owner Name:	Alan Tam
Owner Type:	Other
Operator Name:	Alan Tam
Operator Type:	Other
Short-Term Generator Activity:	No
Importer Activity:	No
Mixed Waste Generator:	No
Transporter Activity:	No
Transfer Facility Activity:	No
Recycler Activity with Storage:	No
Small Quantity On-Site Burner Exemption:	No
Smelting Melting and Refining Furnace Exemption:	No
Underground Injection Control:	No
Off-Site Waste Receipt:	No
Universal Waste Indicator:	Yes
Universal Waste Destination Facility:	Yes
Federal Universal Waste:	No
Active Site State-Reg Handler:	---
Federal Facility Indicator:	Not reported
Hazardous Secondary Material Indicator:	N
Sub-Part K Indicator:	Not reported
2018 GPRA Permit Baseline:	Not on the Baseline
2018 GPRA Renewals Baseline:	Not on the Baseline
202 GPRA Corrective Action Baseline:	No
Subject to Corrective Action Universe:	No
Non-TSDFs Where RCRA CA has Been Imposed Universe:	No
Corrective Action Priority Ranking:	No NCAPS ranking
Environmental Control Indicator:	No
Institutional Control Indicator:	No

A TAM & ASSOCIATES DBA PRECISION AUTO SERVICE (Continued) **1024821304**

Human Exposure Controls Indicator:	N/A
Groundwater Controls Indicator:	N/A
Significant Non-Complier Universe:	No
Unaddressed Significant Non-Complier Universe:	No
Addressed Significant Non-Complier Universe:	No
Significant Non-Complier With a Compliance Schedule Universe:	No
Financial Assurance Required:	Not reported
Handler Date of Last Change:	20180905
Recognized Trader-Importer:	No
Recognized Trader-Exporter:	No
Importer of Spent Lead Acid Batteries:	No
Exporter of Spent Lead Acid Batteries:	No
Recycler Activity Without Storage:	No
Manifest Broker:	No
Sub-Part P Indicator:	No

Handler - Owner Operator:

Owner/Operator Indicator:	Owner
Owner/Operator Name: ALAN TAM	
Legal Status:	Other
Date Became Current:	Not reported
Date Ended Current:	Not reported
Owner/Operator Address:	1176 HELEN DR
Owner/Operator City,State,Zip:	MILLBRAE, CA 94030-1016
Owner/Operator Telephone:	650-952-1132
Owner/Operator Telephone Ext:	Not reported
Owner/Operator Fax:	Not reported
Owner/Operator Email:	Not reported

Owner/Operator Indicator:	Operator
Owner/Operator Name: ALAN TAM	
Legal Status:	Other
Date Became Current:	Not reported
Date Ended Current:	Not reported
Owner/Operator Address:	1018 MONTGOMERY AVE
Owner/Operator City,State,Zip:	SAN BRUNO, CA 94066-1518
Owner/Operator Telephone:	650-589-5529
Owner/Operator Telephone Ext:	Not reported
Owner/Operator Fax:	Not reported
Owner/Operator Email:	Not reported

Historic Generators:

Receive Date:	20080925
Handler Name:	A TAM & ASSOCIATES DBA PRECISION AUTO SERVICE
Federal Waste Generator Description:	Not a generator, verified
State District Owner:	Not reported
Large Quantity Handler of Universal Waste:	No
Recognized Trader Importer:	No
Recognized Trader Exporter:	No
Spent Lead Acid Battery Importer:	No
Spent Lead Acid Battery Exporter:	No
Current Record:	Yes
Non Storage Recycler Activity:	Not reported
Electronic Manifest Broker:	Not reported

A TAM & ASSOCIATES DBA PRECISION AUTO SERVICE (Continued) **1024821304**

List of NAICS Codes and Descriptions:
NAICS Code: 811118
NAICS Description: OTHER AUTOMOTIVE MECHANICAL AND ELECTRICAL REPAIR AND MAINTENANCE

Facility Has Received Notices of Violations:
Violations: No Violations Found

Evaluation Action Summary:
Evaluations: No Evaluations Found

Q264 **MONTGOMERY PLUS AUTO CLINC INC** **RCRA NonGen / NLR** **1024819169**
ESE **1014 MONTGOMERY AVE** **CAL000328484**
1/8-1/4 **SAN BRUNO, CA 94066**
0.142 mi.
752 ft. **Site 9 of 11 in cluster Q**

Relative: **Lower**
Actual: **27 ft.**

RCRA Listings:

Date Form Received by Agency:	20080107
Handler Name:	Montgomery Plus Auto Clinc Inc
Handler Address:	1014 Montgomery Ave
Handler City,State,Zip:	SAN BRUNO, CA 94066
EPA ID:	CAL000328484
Contact Name:	LUIS F GULARTE
Contact Address:	1014 MONTGOMERY AVE
Contact City,State,Zip:	SAN BRUNO, CA 94066
Contact Telephone:	650-444-1946
Contact Fax:	Not reported
Contact Email:	LGULARTE@SANBRUNOCABLE.COM
Contact Title:	Not reported
EPA Region:	09
Land Type:	Not reported
Federal Waste Generator Description:	Not a generator, verified
Non-Notifier:	Not reported
Biennial Report Cycle:	Not reported
Accessibility:	Not reported
Active Site Indicator:	Handler Activities
State District Owner:	Not reported
State District:	Not reported
Mailing Address:	1014 MONTGOMERY AVE
Mailing City,State,Zip:	SAN BRUNO, CA 94066-0000
Owner Name:	Montgomery Plus Auto Clinc Inc
Owner Type:	Other
Operator Name:	Luis F Gularte
Operator Type:	Other
Short-Term Generator Activity:	No
Importer Activity:	No
Mixed Waste Generator:	No
Transporter Activity:	No
Transfer Facility Activity:	No
Recycler Activity with Storage:	No
Small Quantity On-Site Burner Exemption:	No
Smelting Melting and Refining Furnace Exemption:	No
Underground Injection Control:	No
Off-Site Waste Receipt:	No
Universal Waste Indicator:	Yes

MONTGOMERY PLUS AUTO CLINC INC (Continued) **1024819169**

Universal Waste Destination Facility:	Yes
Federal Universal Waste:	No
Active Site State-Reg Handler:	---
Federal Facility Indicator:	Not reported
Hazardous Secondary Material Indicator:	N
Sub-Part K Indicator:	Not reported
2018 GPRA Permit Baseline:	Not on the Baseline
2018 GPRA Renewals Baseline:	Not on the Baseline
202 GPRA Corrective Action Baseline:	No
Subject to Corrective Action Universe:	No
Non-TSDFs Where RCRA CA has Been Imposed Universe:	No
Corrective Action Priority Ranking:	No NCAPS ranking
Environmental Control Indicator:	No
Institutional Control Indicator:	No
Human Exposure Controls Indicator:	N/A
Groundwater Controls Indicator:	N/A
Significant Non-Complier Universe:	No
Unaddressed Significant Non-Complier Universe:	No
Addressed Significant Non-Complier Universe:	No
Significant Non-Complier With a Compliance Schedule Universe:	No
Financial Assurance Required:	Not reported
Handler Date of Last Change:	20180905
Recognized Trader-Importer:	No
Recognized Trader-Exporter:	No
Importer of Spent Lead Acid Batteries:	No
Exporter of Spent Lead Acid Batteries:	No
Recycler Activity Without Storage:	No
Manifest Broker:	No
Sub-Part P Indicator:	No

Handler - Owner Operator:

Owner/Operator Indicator:	Owner
Owner/Operator Name: MONTGOMERY PLUS AUTO CLINC INC	
Legal Status:	Other
Date Became Current:	Not reported
Date Ended Current:	Not reported
Owner/Operator Address:	76 WEST CAVOUR
Owner/Operator City,State,Zip:	DALY CITY, CA 94589-1501
Owner/Operator Telephone:	650-873-8164
Owner/Operator Telephone Ext:	Not reported
Owner/Operator Fax:	Not reported
Owner/Operator Email:	Not reported

Owner/Operator Indicator:	Operator
Owner/Operator Name: LUIS F GULARTE	
Legal Status:	Other
Date Became Current:	Not reported
Date Ended Current:	Not reported
Owner/Operator Address:	1014 MONTGOMERY AVE
Owner/Operator City,State,Zip:	SAN BRUNO, CA 94066
Owner/Operator Telephone:	650-444-1946
Owner/Operator Telephone Ext:	Not reported
Owner/Operator Fax:	Not reported
Owner/Operator Email:	Not reported

MONTGOMERY PLUS AUTO CLINC INC (Continued) **1024819169**

Historic Generators:
Receive Date: 20080107
Handler Name: MONTGOMERY PLUS AUTO CLINC INC
Federal Waste Generator Description: Not a generator, verified
State District Owner: Not reported
Large Quantity Handler of Universal Waste: No
Recognized Trader Importer: No
Recognized Trader Exporter: No
Spent Lead Acid Battery Importer: No
Spent Lead Acid Battery Exporter: No
Current Record: Yes
Non Storage Recycler Activity: Not reported
Electronic Manifest Broker: Not reported

List of NAICS Codes and Descriptions:
NAICS Code: 811111
NAICS Description: GENERAL AUTOMOTIVE REPAIR

Facility Has Received Notices of Violations:
Violations: No Violations Found

Evaluation Action Summary:
Evaluations: No Evaluations Found

Q265 **MONTGOMERY PLUS AUTO CLINIC** **San Mateo Co. BI** **S104973361**
ESE **1014 MONTGOMERY** **N/A**
1/8-1/4 **SAN BRUNO, CA 94066**
0.142 mi.
752 ft. **Site 10 of 11 in cluster Q**

Relative: **Lower**

Actual: **27 ft.**

San Mateo Co. BI:
Name: MONTGOMERY PLUS AUTO CLINIC
Address: 1014 MONTGOMERY
City,State,Zip: SAN BRUNO, CA 94066
Region: SAN MATEO
Facility ID: FA0001970
Prog Element Code: STORES MV FUELS OR WASTE ONLY
Record Id: PR0004990
Description: STORES MV FUELS OR WASTE ONLY
Facility Status: Active, billable
Program Category: BUSINESS PLAN PROGRAM

Name: MONTGOMERY PLUS AUTO CLINIC
Address: 1014 MONTGOMERY
City,State,Zip: SAN BRUNO, CA 94066
Region: SAN MATEO
Facility ID: FA0001970
Prog Element Code: GENERATES and RECYCLES WASTE OIL/SOLVENT
Record Id: PR0012222
Description: GENERATES & RECYCLES WASTE OIL/SOLVENT
Facility Status: Active, billable
Program Category: HAZARDOUS WASTE PROGRAM

Name: MONTGOMERY PLUS AUTO CLINIC
Address: 1014 MONTGOMERY

MONTGOMERY PLUS AUTO CLINIC (Continued) **S104973361**

City,State,Zip:	SAN BRUNO, CA 94066
Region:	SAN MATEO
Facility ID:	FA0001970
Prog Element Code:	STORMWATER ANNUAL INSPECTION FEE
Record Id:	PR0043505
Description:	STORMWATER ANNUAL FEE - INSP FREQ EVERY 2 YRS
Facility Status:	Inactive, non-billable
Program Category:	STORMWATER

T266 **PENINSULA TOW SERVICE** **HIST CORTESE** **S101438391**
East **1071 MONTGOMERY** **N/A**
1/8-1/4 **SAN BRUNO, CA**
0.143 mi.
755 ft. **Site 11 of 24 in cluster T**

Relative: **Lower**
Actual: **26 ft.**

HIST CORTESE:

edr_fname:	PENINSULA TOW SERVICE
edr_fadd1:	1071 MONTGOMERY
City,State,Zip:	SAN BRUNO, CA
Region:	CORTESE
Facility County Code:	41
Reg By:	LTNKA
Reg Id:	41-0410

T267 **TRIPLE M BODY SHOP** **RCRA NonGen / NLR** **1024842748**
East **1071 MONTGOMERY AVE** **E MANIFEST** **CAL000393408**
1/8-1/4 **SAN BRUNO, CA 94066**
0.143 mi.
755 ft. **Site 12 of 24 in cluster T**

Relative: **Lower**
Actual: **26 ft.**

RCRA Listings:

Date Form Received by Agency:	20220707
Handler Name:	Triple M Body Shop
Handler Address:	1071 Montgomery Ave
Handler City,State,Zip:	SAN BRUNO, CA 94066
EPA ID:	CAL000393408
Contact Name:	MIKEY BITANGA
Contact Address:	1071 MONTGOMERY AVE
Contact City,State,Zip:	SAN BRUNO, CA 94066
Contact Telephone:	415-745-0737
Contact Fax:	Not reported
Contact Email:	TRIPLEMAUTOBODYSHOP@YAHOO.COM
Contact Title:	Not reported
EPA Region:	09
Land Type:	Not reported
Federal Waste Generator Description:	Not a generator, verified
Non-Notifier:	Not reported
Biennial Report Cycle:	Not reported
Accessibility:	Not reported
Active Site Indicator:	Handler Activities
State District Owner:	Not reported
State District:	Not reported
Mailing Address:	1071 MONTGOMERY AVE
Mailing City,State,Zip:	SAN BRUNO, CA 94066-0000
Owner Name:	Not reported
Owner Type:	Not reported

TRIPLE M BODY SHOP (Continued) **1024842748**

Operator Name:	Bilal Abugharib
Operator Type:	Other
Short-Term Generator Activity:	No
Importer Activity:	No
Mixed Waste Generator:	No
Transporter Activity:	No
Transfer Facility Activity:	No
Recycler Activity with Storage:	No
Small Quantity On-Site Burner Exemption:	No
Smelting Melting and Refining Furnace Exemption:	No
Underground Injection Control:	No
Off-Site Waste Receipt:	No
Universal Waste Indicator:	Yes
Universal Waste Destination Facility:	Yes
Federal Universal Waste:	No
Active Site State-Reg Handler:	---
Federal Facility Indicator:	Not reported
Hazardous Secondary Material Indicator:	N
Sub-Part K Indicator:	Not reported
2018 GPRA Permit Baseline:	Not on the Baseline
2018 GPRA Renewals Baseline:	Not on the Baseline
202 GPRA Corrective Action Baseline:	No
Subject to Corrective Action Universe:	No
Non-TSDFs Where RCRA CA has Been Imposed Universe:	No
Corrective Action Priority Ranking:	No NCAPS ranking
Environmental Control Indicator:	No
Institutional Control Indicator:	No
Human Exposure Controls Indicator:	N/A
Groundwater Controls Indicator:	N/A
Significant Non-Complier Universe:	No
Unaddressed Significant Non-Complier Universe:	No
Addressed Significant Non-Complier Universe:	No
Significant Non-Complier With a Compliance Schedule Universe:	No
Financial Assurance Required:	Not reported
Handler Date of Last Change:	20220708
Recognized Trader-Importer:	No
Recognized Trader-Exporter:	No
Importer of Spent Lead Acid Batteries:	No
Exporter of Spent Lead Acid Batteries:	No
Recycler Activity Without Storage:	No
Manifest Broker:	No
Sub-Part P Indicator:	No

Handler - Owner Operator:

Owner/Operator Indicator:	Operator
Owner/Operator Name: BILAL ABUGHARIB	
Legal Status:	Other
Date Became Current:	Not reported
Date Ended Current:	Not reported
Owner/Operator Address:	1071 MONTGOMERY AVE
Owner/Operator City,State,Zip:	SAN BRUNO, CA 94066
Owner/Operator Telephone:	650-898-5113
Owner/Operator Telephone Ext:	Not reported
Owner/Operator Fax:	Not reported
Owner/Operator Email:	Not reported

TRIPLE M BODY SHOP (Continued) **1024842748**

Owner/Operator Indicator: Owner
Owner/Operator Name: BILAL ISMAIL ABUGHARIB
Legal Status: Other
Date Became Current: Not reported
Date Ended Current: Not reported
Owner/Operator Address: 1071 MONTGOMERY AVE
Owner/Operator City,State,Zip: SAN BRUNO, CA 94066-0000
Owner/Operator Telephone: 650-588-8622
Owner/Operator Telephone Ext: Not reported
Owner/Operator Fax: Not reported
Owner/Operator Email: Not reported

Owner/Operator Indicator: Operator
Owner/Operator Name: BILAL ISMAIL ABUGHARIB
Legal Status: Other
Date Became Current: Not reported
Date Ended Current: Not reported
Owner/Operator Address: 1071 MONTGOMERY AVE
Owner/Operator City,State,Zip: SAN BRUNO, CA 94066
Owner/Operator Telephone: 415-666-5346
Owner/Operator Telephone Ext: Not reported
Owner/Operator Fax: Not reported
Owner/Operator Email: Not reported

Historic Generators:
Receive Date: 20140123
Handler Name: TRIPLE M BODY SHOP
Federal Waste Generator Description: Not a generator, verified
State District Owner: Not reported
Large Quantity Handler of Universal Waste: No
Recognized Trader Importer: No
Recognized Trader Exporter: No
Spent Lead Acid Battery Importer: No
Spent Lead Acid Battery Exporter: No
Current Record: No
Non Storage Recycler Activity: Not reported
Electronic Manifest Broker: Not reported

Receive Date: 20220707
Handler Name: TRIPLE M BODY SHOP
Federal Waste Generator Description: Not a generator, verified
State District Owner: Not reported
Large Quantity Handler of Universal Waste: No
Recognized Trader Importer: No
Recognized Trader Exporter: No
Spent Lead Acid Battery Importer: No
Spent Lead Acid Battery Exporter: No
Current Record: Yes
Non Storage Recycler Activity: No
Electronic Manifest Broker: No

List of NAICS Codes and Descriptions:
NAICS Code: 56299
NAICS Description: ALL OTHER WASTE MANAGEMENT SERVICES

TRIPLE M BODY SHOP (Continued) **1024842748**

Facility Has Received Notices of Violations:
Violations: No Violations Found

Evaluation Action Summary:
Evaluations: No Evaluations Found

E MANIFEST:

Manifest Tracking Number:	016730123FLE
Last Updated Date:	20220901
Shipped Date:	20220719
Received Date:	20220801
Manifest Status:	Signed
Submission Type:	DataImage5Copy
Origin Type:	Web
Generator EPA ID:	CAL000393408
Generator Name:	Triple M Body Shop
Generator Location Street Number:	Not reported
Generator Location Street 1:	1071 MONTGOMERY AVE
Generator Location Street 2:	Not reported
Generator Location City:	SAN BRUNO
Generator Location State:	CA
Generator Location Zip:	94066
Generator Mail Street Number:	Not reported
Generator Mail Street 1:	1071 MONTGOMERY AVE
Generator Mail Street 2:	Not reported
Generator Mail City:	SAN BRUNO
Generator Mail Zip:	94066-0000
Generator Mail State:	CA
Generator Contact Company Name:	Not reported
Designated Facility EPA ID:	CAD008252405
Designated Facility Name:	Pacific Resource Recovery Services Inc
Designated Facility Mail Street Number:	3150
Designated Facility Mail Street 1:	CA90023 CA037US 3150
Designated Facility Mail Street 2:	EAST PICO BLVD
Designated Facility Mail City:	LOS ANGELES
Designated Facility Mail Zip:	90023
Designated Facility Mail State:	CA
Designated Facility Location Street Number:	3150
Designated Facility Location Street 1:	EAST PICO BLVD
Designated Facility Location Street 2:	Not reported
Designated Facility Location City:	LOS ANGELES
Designated Facility Location Zip:	90023-0000
Designated Facility Location State:	CA
Designated Facility Contact Company Name:	Not reported
Manifest Residue Indicator:	N
Rejection Indicator:	N

Federal Waste:

Manifest Tracking Number:	016730123FLE
Waste Line Number:	1
Federal Waste Code:	D001
Federal Waste:	IGNITABLE WASTE

Manifest Tracking Number:	016730123FLE

TRIPLE M BODY SHOP (Continued) **1024842748**

Waste Line Number: 1
Federal Waste Code: F003
Federal Waste: THE FOLLOWING SPENT NONHALOGENATED SOLVENTS: XYLENE, ACETONE, ETHYL ACETATE, ETHYL BENZENE, ETHYL ETHER, METHYL ISOBUTYL KETONE, N-BUTYL ALCOHOL, CYCLOHEXANONE, AND METHANOL; ALL SPENT SOLVENT MIXTURES/BLENDS CONTAINING, BEFORE USE, ONLY THE ABOVE SPENT NONHALOGENATED SOLVENTS; AND ALL SPENT SOLVENT MIXTURES/BLENDS CONTAINING, BEFORE USE, ONE OR MORE OF THE ABOVE NONHALOGENATED SOLVENTS, AND A TOTAL OF TEN PERCENT OR MORE (BY VOLUME) OF ONE OR MORE OF THOSE SOLVENTS LISTED IN F001, F002, F004, AND F005; AND STILL BOTTOMS FROM THE RECOVERY OF THESE SPENT SOLVENTS AND SPENT SOLVENT MIXTURES.

Manifest Tracking Number: 016730123FLE
Waste Line Number: 1
Federal Waste Code: F005
Federal Waste: THE FOLLOWING SPENT NONHALOGENATED SOLVENTS: TOLUENE, METHYL ETHYL KETONE, CARBON DISULFIDE, ISOBUTANOL, PYRIDINE, BENZENE, 2-ETHOXYETHANOL, AND 2-NITROPROPANE; ALL SPENT SOLVENT MIXTURES/BLENDS CONTAINING, BEFORE USE, A TOTAL OF TEN PERCENT OR MORE (BY VOLUME) OF ONE OR MORE OF THE ABOVE NONHALOGENATED SOLVENTS OR THOSE SOLVENTS LISTED IN F001, F002, OR F004; AND STILL BOTTOMS FROM THE RECOVERY OF THESE SPENT SOLVENTS AND SPENT SOLVENT MIXTURES.

State Waste:
Manifest Tracking Number: 016730123FLE
Waste Line Number: 1
State Waste Code Owner: CA
State Waste Code: 214
State Waste: Unspecified solvent mixture

Transporter:
Manifest Tracking Number: 016730123FLE
Transporter Line Number: 1
Transporter EPA ID: CAR000245050
Transporter Name: Ecotrans Llc

Manifest Tracking Number: 016730123FLE
Transporter Line Number: 2
Transporter EPA ID: CAR000187922
Transporter Name: Rust And Sons Trucking Inc

Manifest Tracking Number: 016730123FLE
Transporter Line Number: 3
Transporter EPA ID: CAR000206086
Transporter Name: North State Environmental Inc

Waste Line:
Manifest Tracking Number: 016730123FLE
Waste Line Number: 1
U.S. DOT Hazardous Indicator: Y
U.S. DOT ID Number: UN1263
U.S. DOT Description: Un1263, Waste Paint Related Material, 3, Pgii Rq (D001)
Non-Hazardous Waste Description: Not reported
Number of Containers: 1
Container Type Code: DM

TRIPLE M BODY SHOP (Continued) **1024842748**

Container Type Description:	Metal drums, barrels, kegs
Waste Quantity:	55
Quantity Unit of Measure Code:	G
Quantity Unit of Measure Description:	Gallons
Waste Quantity, in Tons:	0.2293578
Acute Waste Quantity, in Tons:	0
Non-Acute Waste Quantity, in Tons:	0.2293578
Waste Quantity, in Kilograms:	208.03441
Acute Waste Quantity, in Kilograms:	0
Non-Acute Waste Quantity, in Kilorgrams:	208.03441
Management Method Code:	H061
Management Method Description:	FUEL BLENDING
Waste Residue Indicator:	N
Quantity Discrepancy Indicator:	N
Waste Type Discrepancy Indicator:	N
Waste Density:	Not reported
Waste Density Unit of Measure Code:	Not reported
Waste Density Unit of Measure Description:	Not reported
Form Code:	Not reported
Form Code Description:	Not reported
Source Code:	Not reported
Source Code Description:	Not reported
Waste Minimization Code:	Not reported
Waste Minimization Code Description:	Not reported
Consent Number:	Not reported
EPA Waste Indicator:	Y

T268 **PENINSULA TOW SERVICE** **UST FINDER RELEASE** **1029090276**
East **1071 MONTGOMERY** **N/A**
1/8-1/4 **SAN BRUNO, CA 94066**
0.143 mi.
755 ft. **Site 13 of 24 in cluster T**

Relative: **Lower**

Actual: **26 ft.**

UST FINDER RELEASE:

Object ID:	38367
Facility ID:	Not reported
Lust ID:	CAT0608100391
Name:	PENINSULA TOW SERVICE
Address:	1071 MONTGOMERY
City,State,Zip:	SAN BRUNO, CA 94066
Address Match Type:	PointAddress
Reported Date:	Not reported
Status:	No Further Action
Substance:	Not reported
Population within 1500ft:	1453
Domestic Wells within 1500ft:	0
Land Use:	Developed, High Intensity
Within SPA:	No
SPA PWS Facility ID:	Not reported
SPA Water Type:	Not reported
SPA Facility Type:	Not reported
SPA HUC12:	Not reported
Within WHPA:	Yes
WHPA PWS Facility ID:	CA4110009_10185
WHPA Water Type:	GW - Ground water
WHPA Facility Type:	WL - Well
WHPA HUC12:	180500040903
Within 100yr Floodplain:	No

PENINSULA TOW SERVICE (Continued) **1029090276**

Tribe:	Not reported
EPA Region:	9
NFA Letter 1:	Not reported
NFA Letter 2:	Not reported
NFA Letter 3:	Not reported
NFA Letter 4:	Not reported
Closed With Residual Contaminate:	Not reported
Coordinate Source:	Geocode
X Coord:	-122.41238
Y Coord:	37.6362300000001
Latitude:	37.6362299999999
Longitude:	-122.412379999999

T269 **PENINSULA TOW SERVICE** **LUST** **S101308701**
East **1071 MONTGOMERY** **San Mateo Co. BI** **N/A**
1/8-1/4 **SAN BRUNO, CA 94066** **Cortese**
0.143 mi. **CERS**
755 ft. **Site 14 of 24 in cluster T**

Relative: **Lower**

Actual: **26 ft.**

SAN MATEO CO. LUST:

Name:	PENINSULA TOW SERVICE
Address:	1071 MONTGOMERY AVE
City,State,Zip:	SAN BRUNO, CA
Region:	SAN MATEO
Facility ID:	880009
Facility Status:	9- Case Closed
Global ID:	T0608100391
APN Number:	014275090
Case Type:	SAN BRUNO, CA
EDR Link ID:	SAN BRUNO, CA

LUST:

Name:	PENINSULA TOW SERVICE
Address:	1071 MONTGOMERY
City,State,Zip:	SAN BRUNO, CA 94066
Lead Agency:	SAN MATEO COUNTY LOP
Case Type:	LUST Cleanup Site

Geo Track:

Global Id:	T0608100391
Latitude:	37.6362510532638
Longitude:	-122.412693714294
Status:	Completed - Case Closed
Status Date:	06/13/2002
Case Worker:	JM
RB Case Number:	41-0410
Local Agency:	SAN MATEO COUNTY LOP
File Location:	Local Agency
Local Case Number:	880009
Potential Media Affect:	Soil
Potential Contaminants of Concern:	Gasoline
EPA Region:	9
Coordinate Source:	Google Map Move
Cuf Case:	NO
Quantity Released Gallons:	0
Begin Date:	12/19/1986
Leak Reported Date:	12/19/1986

PENINSULA TOW SERVICE (Continued) **S101308701**

How Discovered: Other Means
How Discovered Description: Not reported
Discharge Source: Not reported
Discharge Cause: Not reported
Stop Method: Other Means
Stop Description: Not reported
No Further Action Date: 06/13/2002
CA Water Watershed Name: South Bay - San Mateo Bayside (204.40)
Dwr Groundwater Subbasin Name: Westside (2-035)
Disadvantaged Community: Not reported
CA Enviroscreen 3 Score: 56-60%
CA Enviroscreen 4 Score: 65-70%
Military DOD Site: No
Facility Project Subtype: Not reported
RWQCB Region: SAN FRANCISCO BAY RWQCB (REGION 2)
Site History: Not reported

LUST:
Global Id: T0608100391
Contact Type: Local Agency Caseworker - Primary Caseworker
Contact Name: JACOB MADDEN
Organization Name: SAN MATEO COUNTY LOP
Address: 2000 ALAMEDA DE LAS PULGAS, Suite 100
City: SAN MATEO
Email: jmadden@smcgov.org
Phone Number: 6503995959

Global Id: T0608100391
Contact Type: Regional Board Caseworker
Contact Name: Regional Water Board
Organization Name: SAN FRANCISCO BAY RWQCB (REGION 2)
Address: 1515 CLAY ST SUITE 1400
City: OAKLAND
Email: Not reported
Phone Number: Not reported

Global Id: T0608100391
Contact Type: Regional Board Caseworker
Contact Name: UUU
Organization Name: SAN FRANCISCO BAY RWQCB (REGION 2)
Address: 1515 CLAY ST SUITE 1400
City: OAKLAND
Email: Not reported
Phone Number: Not reported

LUST:
Global Id: T0608100391
Action Type: ENFORCEMENT
Date: 11/01/2006
Action: Technical Correspondence / Assistance / Other

Global Id: T0608100391
Action Type: ENFORCEMENT
Date: 11/01/2006
Action: Technical Correspondence / Assistance / Other

Global Id: T0608100391

PENINSULA TOW SERVICE (Continued) **S101308701**

Action Type: ENFORCEMENT
Date: 11/01/2006
Action: Technical Correspondence / Assistance / Other

Global Id: T0608100391
Action Type: Other
Date: 12/19/1986
Action: Leak Discovery

Global Id: T0608100391
Action Type: Other
Date: 12/19/1986
Action: Leak Reported

Global Id: T0608100391
Action Type: ENFORCEMENT
Date: 01/27/1989
Action: Notice of Responsibility - #1

Global Id: T0608100391
Action Type: ENFORCEMENT
Date: 11/01/2006
Action: Technical Correspondence / Assistance / Other

Global Id: T0608100391
Action Type: RESPONSE
Date: 11/01/2006
Action: Other Report / Document

LUST:
Global Id: T0608100391
Status: Open - Case Begin Date
Status Date: 12/19/1986

Global Id: T0608100391
Status: Completed - Case Closed
Status Date: 06/13/2002

LUST REG 2:
Region: 2
Facility Id: Not reported
Facility Status: Case Closed
Case Number: 880009
How Discovered: OM
Leak Cause: Unknown
Leak Source: Unknown
Date Leak Confirmed: Not reported
Oversight Program: LUST
Prelim. Site Assesment Wokplan Submitted: Not reported
Preliminary Site Assesment Began: Not reported
Pollution Characterization Began: Not reported
Pollution Remediation Plan Submitted: Not reported
Date Remediation Action Underway: Not reported
Date Post Remedial Action Monitoring Began: Not reported

PENINSULA TOW SERVICE (Continued) **S101308701**

San Mateo Co. BI:

Name:	PENINSULA TOW SERVICE INC
Address:	1071 MONTGOMERY
City,State,Zip:	SAN BRUNO, CA 94066
Region:	SAN MATEO
Facility ID:	FA0018261
Prog Element Code:	GENERATES and RECYCLES WASTE OIL/SOLVENT
Record Id:	PR0012179
Description:	GENERATES & RECYCLES WASTE OIL/SOLVENT
Facility Status:	Inactive, non-billable
Program Category:	HAZARDOUS WASTE PROGRAM

Name:	PENINSULA TOW SERVICE INC
Address:	1071 MONTGOMERY
City,State,Zip:	SAN BRUNO, CA 94066
Region:	SAN MATEO
Facility ID:	FA0018261
Prog Element Code:	STORES HAZ MAT <219GAL,1,999LB, 879FT3
Record Id:	PR0004981
Description:	STORES HAZ MAT <219GAL,1,999LB, 879CF
Facility Status:	Inactive, non-billable
Program Category:	BUSINESS PLAN PROGRAM

Name:	TRIPLE M BODY SHOP
Address:	1071 MONTGOMERY
City,State,Zip:	SAN BRUNO, CA 94066
Region:	SAN MATEO
Facility ID:	FA0053519
Prog Element Code:	STORMWATER ANNUAL INSPECTION FEE
Record Id:	PR0073972
Description:	STORMWATER ANNUAL FEE - INSP FREQ EVERY 2 YRS
Facility Status:	Inactive, non-billable
Program Category:	STORMWATER

Name:	TRIPLE M BODY SHOP
Address:	1071 MONTGOMERY
City,State,Zip:	SAN BRUNO, CA 94066
Region:	SAN MATEO
Facility ID:	FA0053519
Prog Element Code:	GENERATES <27 GAL/YEAR
Record Id:	PR0073971
Description:	GENERATES <27 GAL/YEAR
Facility Status:	Active, billable
Program Category:	HAZARDOUS WASTE PROGRAM

Name:	BAY AREA LIMOUSINE REPAIR
Address:	1071 MONTGOMERY
City,State,Zip:	SAN BRUNO, CA 94066
Region:	SAN MATEO
Facility ID:	FA0047430
Prog Element Code:	STORMWATER ANNUAL INSPECTION FEE
Record Id:	PR0064702
Description:	STORMWATER ANNUAL FEE - INSP FREQ EVERY 2 YRS
Facility Status:	Inactive, non-billable
Program Category:	STORMWATER

Name: BAY AREA LIMOUSINE REPAIR

PENINSULA TOW SERVICE (Continued) **S101308701**

Address: 1071 MONTGOMERY
City,State,Zip: SAN BRUNO, CA 94066
Region: SAN MATEO
Facility ID: FA0047430
Prog Element Code: GENERATES <27 GAL/YEAR
Record Id: PR0064701
Description: GENERATES <27 GAL/YEAR
Facility Status: Inactive, non-billable
Program Category: HAZARDOUS WASTE PROGRAM

Name: MC COS AUTO BODY SHOP
Address: 1071 MONTGOMERY
City,State,Zip: SAN BRUNO, CA 94066
Region: SAN MATEO
Facility ID: FA0026960
Prog Element Code: STORMWATER ANNUAL INSPECTION FEE
Record Id: PR0043544
Description: STORMWATER ANNUAL FEE - INSP FREQ EVERY 2 YRS
Facility Status: Inactive, non-billable
Program Category: STORMWATER

Name: MC COS AUTO BODY SHOP
Address: 1071 MONTGOMERY
City,State,Zip: SAN BRUNO, CA 94066
Region: SAN MATEO
Facility ID: FA0026960
Prog Element Code: STORES HAZ MAT <219GAL,1,999LB, 879FT3
Record Id: PR0040058
Description: STORES HAZ MAT <219GAL,1,999LB, 879CF
Facility Status: Inactive, non-billable
Program Category: BUSINESS PLAN PROGRAM

Name: MC COS AUTO BODY SHOP
Address: 1071 MONTGOMERY
City,State,Zip: SAN BRUNO, CA 94066
Region: SAN MATEO
Facility ID: FA0026960
Prog Element Code: GENERATES and RECYCLES WASTE OIL/SOLVENT
Record Id: PR0040059
Description: GENERATES & RECYCLES WASTE OIL/SOLVENT
Facility Status: Inactive, non-billable
Program Category: HAZARDOUS WASTE PROGRAM

CORTESE:
Name: PENINSULA TOW SERVICE
Address: 1071 MONTGOMERY
City,State,Zip: SAN BRUNO, CA 94066
Region: CORTESE
Envirostor Id: Not reported
Global ID: T0608100391
Site/Facility Type: LUST CLEANUP SITE
Cleanup Status: COMPLETED - CASE CLOSED
Status Date: Not reported
Site Code: Not reported
Latitude: Not reported
Longitude: Not reported
Owner: Not reported

PENINSULA TOW SERVICE (Continued) **S101308701**

Enf Type:	Not reported
Swat R:	Not reported
Flag:	active
Order No:	Not reported
Waste Discharge System No:	Not reported
Effective Date:	Not reported
Region 2:	Not reported
WID Id:	Not reported
Solid Waste Id No:	Not reported
Waste Management Uit Name:	Not reported
File Name:	Active Open

CERS:

Name:	PENINSULA TOW SERVICE
Address:	1071 MONTGOMERY
City,State,Zip:	SAN BRUNO, CA 94066
Site ID:	879584
CERS ID:	T0608100391
CERS Description:	Leaking Underground Storage Tank Cleanup Site

Affiliation:

Affiliation Type Desc:	Local Agency Caseworker
Entity Name:	JACOB MADDEN - SAN MATEO COUNTY LOP
Entity Title:	Not reported
Affiliation Address:	2000 ALAMEDA DE LAS PULGAS, Suite 100
Affiliation City:	SAN MATEO
Affiliation State:	CA
Affiliation Country:	Not reported
Affiliation Zip:	Not reported
Affiliation Phone:	6503995959,

Affiliation Type Desc:	Regional Board Caseworker
Entity Name:	UUU - SAN FRANCISCO BAY RWQCB (REGION 2)
Entity Title:	Not reported
Affiliation Address:	1515 CLAY ST SUITE 1400
Affiliation City:	OAKLAND
Affiliation State:	CA
Affiliation Country:	Not reported
Affiliation Zip:	Not reported
Affiliation Phone:	,

Affiliation Type Desc:	Regional Board Caseworker
Entity Name:	Regional Water Board - SAN FRANCISCO BAY RWQCB (REGION 2)
Entity Title:	Not reported
Affiliation Address:	1515 CLAY ST SUITE 1400
Affiliation City:	OAKLAND
Affiliation State:	CA
Affiliation Country:	Not reported
Affiliation Zip:	Not reported
Affiliation Phone:	,

U270 **C K AUTO REPAIR** **San Mateo Co. BI** **S109048805**
East **1075 MONTGOMERY** **N/A**
1/8-1/4 **SAN BRUNO, CA 94066**
0.146 mi.
771 ft. **Site 1 of 16 in cluster U**

Relative: San Mateo Co. BI:
Lower

Actual:
26 ft.

Name:	C K AUTO REPAIR
Address:	1075 MONTGOMERY
City,State,Zip:	SAN BRUNO, CA 94066
Region:	SAN MATEO
Facility ID:	FA0022114
Prog Element Code:	GENERATES and RECYCLES WASTE OIL/SOLVENT
Record Id:	PR0023162
Description:	GENERATES & RECYCLES WASTE OIL/SOLVENT
Facility Status:	Inactive, non-billable
Program Category:	HAZARDOUS WASTE PROGRAM

Name:	C K AUTO REPAIR
Address:	1075 MONTGOMERY
City,State,Zip:	SAN BRUNO, CA 94066
Region:	SAN MATEO
Facility ID:	FA0022114
Prog Element Code:	STORES HAZ MAT <219GAL,1,999LB, 879FT3
Record Id:	PR0023163
Description:	STORES HAZ MAT <219GAL,1,999LB, 879CF
Facility Status:	Inactive, non-billable
Program Category:	BUSINESS PLAN PROGRAM

Name:	S AND D AUTO REPAIR
Address:	1075 MONTGOMERY
City,State,Zip:	SAN BRUNO, CA 94066
Region:	SAN MATEO
Facility ID:	FA0037123
Prog Element Code:	STORMWATER ANNUAL INSPECTION FEE
Record Id:	PR0054029
Description:	STORMWATER ANNUAL FEE - INSP FREQ EVERY 2 YRS
Facility Status:	Inactive, non-billable
Program Category:	STORMWATER

Name:	S AND D AUTO REPAIR
Address:	1075 MONTGOMERY
City,State,Zip:	SAN BRUNO, CA 94066
Region:	SAN MATEO
Facility ID:	FA0037123
Prog Element Code:	STORES MV FUELS OR WASTE ONLY
Record Id:	PR0054027
Description:	STORES MV FUELS OR WASTE ONLY
Facility Status:	Inactive, non-billable
Program Category:	BUSINESS PLAN PROGRAM

Name:	S AND D AUTO REPAIR
Address:	1075 MONTGOMERY
City,State,Zip:	SAN BRUNO, CA 94066
Region:	SAN MATEO
Facility ID:	FA0037123
Prog Element Code:	GENERATES and RECYCLES WASTE OIL/SOLVENT
Record Id:	PR0054028
Description:	GENERATES & RECYCLES WASTE OIL/SOLVENT

C K AUTO REPAIR (Continued) **S109048805**

Facility Status: Inactive, non-billable
Program Category: HAZARDOUS WASTE PROGRAM

Name: ATC AUTO PAINT & SUPPLY
Address: 1075 MONTGOMERY
City,State,Zip: SAN BRUNO, CA 94066
Region: SAN MATEO
Facility ID: FA0046455
Prog Element Code: STORES HAZ MAT <219GAL,1,999LB, 879FT3
Record Id: PR0063188
Description: STORES HAZ MAT <219GAL,1,999LB, 879CF
Facility Status: Inactive, non-billable
Program Category: BUSINESS PLAN PROGRAM

Name: ATC AUTO PAINT & SUPPLY
Address: 1075 MONTGOMERY
City,State,Zip: SAN BRUNO, CA 94066
Region: SAN MATEO
Facility ID: FA0046455
Prog Element Code: STORMWATER ANNUAL INSPECTION FEE
Record Id: PR0063189
Description: STORMWATER ANNUAL FEE - INSP FREQ EVERY 2 YRS
Facility Status: Inactive, non-billable
Program Category: STORMWATER

V271 **LORI SABATINI** **RCRA NonGen / NLR** **1026468540**
NE **50 TANFORAN AVENUE** **E MANIFEST** **CAC003073957**
1/8-1/4 **SOUTH SAN FRANCISCO, CA 94080**
0.148 mi.
781 ft. **Site 1 of 15 in cluster V**

Relative: **Lower**
Actual: **26 ft.**

RCRA Listings:
Date Form Received by Agency: 20200708
Handler Name: Lori Sabatini
Handler Address: 50 Tanforan Avenue
Handler City,State,Zip: SOUTH SAN FRANCISCO, CA 94080
EPA ID: CAC003073957
Contact Name: MAINFREIGHT INC.
Contact Address: 50 TANFORAN AVENUE
Contact City,State,Zip: SOUTH SAN FRANCISCO, CA 94080
Contact Telephone: 650-871-3810
Contact Fax: Not reported
Contact Email: SBEPCSADMINISTRATION@ZEISS.COM
Contact Title: Not reported
EPA Region: 09
Land Type: Not reported
Federal Waste Generator Description: Not a generator, verified
Non-Notifier: Not reported
Biennial Report Cycle: Not reported
Accessibility: Not reported
Active Site Indicator: Not reported
State District Owner: Not reported
State District: Not reported
Mailing Address: 50 TANFORAN AVENUE
Mailing City,State,Zip: SOUTH SAN FRANCISCO, CA 94080
Owner Name: Mainfreight Inc.
Owner Type: Other
Operator Name: Mainfreight Inc.

LORI SABATINI (Continued) **1026468540**

Operator Type:	Other
Short-Term Generator Activity:	No
Importer Activity:	No
Mixed Waste Generator:	No
Transporter Activity:	No
Transfer Facility Activity:	No
Recycler Activity with Storage:	No
Small Quantity On-Site Burner Exemption:	No
Smelting Melting and Refining Furnace Exemption:	No
Underground Injection Control:	No
Off-Site Waste Receipt:	No
Universal Waste Indicator:	No
Universal Waste Destination Facility:	No
Federal Universal Waste:	No
Active Site State-Reg Handler:	---
Federal Facility Indicator:	Not reported
Hazardous Secondary Material Indicator:	N
Sub-Part K Indicator:	Not reported
2018 GPRA Permit Baseline:	Not on the Baseline
2018 GPRA Renewals Baseline:	Not on the Baseline
202 GPRA Corrective Action Baseline:	No
Subject to Corrective Action Universe:	No
Non-TSDFs Where RCRA CA has Been Imposed Universe:	No
Corrective Action Priority Ranking:	No NCAPS ranking
Environmental Control Indicator:	No
Institutional Control Indicator:	No
Human Exposure Controls Indicator:	N/A
Groundwater Controls Indicator:	N/A
Significant Non-Complier Universe:	No
Unaddressed Significant Non-Complier Universe:	No
Addressed Significant Non-Complier Universe:	No
Significant Non-Complier With a Compliance Schedule Universe:	No
Financial Assurance Required:	Not reported
Handler Date of Last Change:	20200710
Recognized Trader-Importer:	No
Recognized Trader-Exporter:	No
Importer of Spent Lead Acid Batteries:	No
Exporter of Spent Lead Acid Batteries:	No
Recycler Activity Without Storage:	No
Manifest Broker:	No
Sub-Part P Indicator:	No

Handler - Owner Operator:

Owner/Operator Indicator:	Owner
Owner/Operator Name: MAINFREIGHT INC.	
Legal Status:	Other
Date Became Current:	Not reported
Date Ended Current:	Not reported
Owner/Operator Address:	50 TANFORAN AVENUE
Owner/Operator City,State,Zip:	SOUTH SAN FRANCISCO, CA 94080
Owner/Operator Telephone:	650-871-3810
Owner/Operator Telephone Ext:	Not reported
Owner/Operator Fax:	Not reported
Owner/Operator Email:	Not reported

Owner/Operator Indicator:	Operator

LORI SABATINI (Continued) **1026468540**

Owner/Operator Name: MAINFREIGHT INC.
Legal Status: Other
Date Became Current: Not reported
Date Ended Current: Not reported
Owner/Operator Address: 50 TANFORAN AVENUE
Owner/Operator City,State,Zip: SOUTH SAN FRANCISCO, CA 94080
Owner/Operator Telephone: 650-871-3810
Owner/Operator Telephone Ext: Not reported
Owner/Operator Fax: Not reported
Owner/Operator Email: Not reported

Historic Generators:
Receive Date: 20200708
Handler Name: LORI SABATINI
Federal Waste Generator Description: Not a generator, verified
State District Owner: Not reported
Large Quantity Handler of Universal Waste: No
Recognized Trader Importer: No
Recognized Trader Exporter: No
Spent Lead Acid Battery Importer: No
Spent Lead Acid Battery Exporter: No
Current Record: Yes
Non Storage Recycler Activity: Not reported
Electronic Manifest Broker: Not reported

List of NAICS Codes and Descriptions:
NAICS Code: 711510
NAICS Description: INDEPENDENT ARTISTS, WRITERS, AND PERFORMERS

Facility Has Received Notices of Violations:
Violations: No Violations Found

Evaluation Action Summary:
Evaluations: No Evaluations Found

E MANIFEST:
Manifest Tracking Number: 014448565FLE
Last Updated Date: 20200921
Shipped Date: 20200818
Received Date: 20200901
Manifest Status: Signed
Submission Type: DataImage5Copy
Origin Type: Service
Generator EPA ID: CAC003073957
Generator Name: Carl Zeiss Sbe, Llc
Generator Location Street Number: Not reported
Generator Location Street 1: 50 TANFORAN AVE
Generator Location Street 2: Not reported
Generator Location City: SOUTH SAN FRANCISCO
Generator Location State: CA
Generator Location Zip: 94080
Generator Mail Street Number: Not reported
Generator Mail Street 1: 50 Tanforan Ave
Generator Mail Street 2: Not reported

LORI SABATINI (Continued) **1026468540**

Generator Mail City:	South San Francisco
Generator Mail Zip:	94080
Generator Mail State:	CA
Generator Contact Company Name:	Carl Zeiss SBE, LLC
Designated Facility EPA ID:	UTD981552177
Designated Facility Name:	Clean Harbors Aragonite Llc
Designated Facility Mail Street Number:	Not reported
Designated Facility Mail Street 1:	Not reported
Designated Facility Mail Street 2:	PO Box 1339
Designated Facility Mail City:	Grantsville
Designated Facility Mail Zip:	84029
Designated Facility Mail State:	UT
Designated Facility Location Street Number:	Not reported
Designated Facility Location Street 1:	11600 North Aptus Road
Designated Facility Location Street 2:	Not reported
Designated Facility Location City:	Grantsville
Designated Facility Location Zip:	84029
Designated Facility Location State:	UT
Designated Facility Contact Company Name:	Not reported
Manifest Residue Indicator:	N
Rejection Indicator:	N

Federal Waste:

Manifest Tracking Number:	014448565FLE
Waste Line Number:	1
Federal Waste Code:	D001
Federal Waste:	IGNITABLE WASTE

Manifest Tracking Number:	014448565FLE
Waste Line Number:	2
Federal Waste Code:	D001
Federal Waste:	IGNITABLE WASTE

Manifest Tracking Number:	014448565FLE
Waste Line Number:	2
Federal Waste Code:	D002
Federal Waste:	CORROSIVE WASTE

State Waste:

Manifest Tracking Number:	014448565FLE
Waste Line Number:	1
State Waste Code Owner:	CA
State Waste Code:	331
State Waste:	Off-specification, aged, or surplus organics

Manifest Tracking Number:	014448565FLE
Waste Line Number:	2
State Waste Code Owner:	CA
State Waste Code:	331
State Waste:	Off-specification, aged, or surplus organics

Manifest Tracking Number:	014448565FLE
Waste Line Number:	3
State Waste Code Owner:	CA
State Waste Code:	331
State Waste:	Off-specification, aged, or surplus organics

LORI SABATINI (Continued) **1026468540**

Transporter:
Manifest Tracking Number: 014448565FLE
Transporter Line Number: 1
Transporter EPA ID: MAD039322250
Transporter Name: Clean Harbors Environmental Services, Inc.

Manifest Tracking Number: 014448565FLE
Transporter Line Number: 2
Transporter EPA ID: MAD039322250
Transporter Name: Clean Harbors Environmental Services, Inc.

Waste Line:
Manifest Tracking Number: 014448565FLE
Waste Line Number: 1
U.S. DOT Hazardous Indicator: Y
U.S. DOT ID Number: UN1993
U.S. DOT Description: Un1993, Waste Flammable Liquids, N.O.S. (2,4,6,8, 10-Pentamethylcyclopentasiloxane), 3, Pg Iii
Non-Hazardous Waste Description: Not reported
Number of Containers: 1
Container Type Code: DF
Container Type Description: Fiberboard or plastic drums, barrels, kegs
Waste Quantity: 3
Quantity Unit of Measure Code: P
Quantity Unit of Measure Description: Pounds
Waste Quantity, in Tons: 0.0015
Acute Waste Quantity, in Tons: 0
Non-Acute Waste Quantity, in Tons: 0.0015
Waste Quantity, in Kilograms: 1.360545
Acute Waste Quantity, in Kilograms: 0
Non-Acute Waste Quantity, in Kilorgrams: 1.360545
Management Method Code: H040
Management Method Description: INCINERATION
Waste Residue Indicator: N
Quantity Discrepancy Indicator: N
Waste Type Discrepancy Indicator: N
Waste Density: Not reported
Waste Density Unit of Measure Code: Not reported
Waste Density Unit of Measure Description: Not reported
Form Code: Not reported
Form Code Description: Not reported
Source Code: Not reported
Source Code Description: Not reported
Waste Minimization Code: Not reported
Waste Minimization Code Description: Not reported
Consent Number: Not reported
EPA Waste Indicator: Y

Manifest Tracking Number: 014448565FLE
Waste Line Number: 2
U.S. DOT Hazardous Indicator: Y
U.S. DOT ID Number: UN3085
U.S. DOT Description: Un3085, Waste Oxidizing Solid, Corrosive, N.O.S. (Xenon Difluoride), 5.1, (8), Pg Ii
Non-Hazardous Waste Description: Not reported
Number of Containers: 1

LORI SABATINI (Continued) **1026468540**

Container Type Code:	DF
Container Type Description:	Fiberboard or plastic drums, barrels, kegs
Waste Quantity:	3
Quantity Unit of Measure Code:	P
Quantity Unit of Measure Description:	Pounds
Waste Quantity, in Tons:	0.0015
Acute Waste Quantity, in Tons:	0
Non-Acute Waste Quantity, in Tons:	0.0015
Waste Quantity, in Kilograms:	1.360545
Acute Waste Quantity, in Kilograms:	0
Non-Acute Waste Quantity, in Kilorgrams:	1.360545
Management Method Code:	H040
Management Method Description:	INCINERATION
Waste Residue Indicator:	N
Quantity Discrepancy Indicator:	N
Waste Type Discrepancy Indicator:	N
Waste Density:	Not reported
Waste Density Unit of Measure Code:	Not reported
Waste Density Unit of Measure Description:	Not reported
Form Code:	Not reported
Form Code Description:	Not reported
Source Code:	Not reported
Source Code Description:	Not reported
Waste Minimization Code:	Not reported
Waste Minimization Code Description:	Not reported
Consent Number:	Not reported
EPA Waste Indicator:	Y
Manifest Tracking Number:	014448565FLE
Waste Line Number:	3
U.S. DOT Hazardous Indicator:	Y
U.S. DOT ID Number:	UN2811
U.S. DOT Description:	Un2811, Toxic Solids, Organic, N.O.S. (Hexacarbonyl Tungsten), 6.1, Pg Iii
Non-Hazardous Waste Description:	Not reported
Number of Containers:	1
Container Type Code:	DF
Container Type Description:	Fiberboard or plastic drums, barrels, kegs
Waste Quantity:	3
Quantity Unit of Measure Code:	P
Quantity Unit of Measure Description:	Pounds
Waste Quantity, in Tons:	0.0015
Acute Waste Quantity, in Tons:	0
Non-Acute Waste Quantity, in Tons:	0.0015
Waste Quantity, in Kilograms:	1.360545
Acute Waste Quantity, in Kilograms:	0
Non-Acute Waste Quantity, in Kilorgrams:	1.360545
Management Method Code:	H040
Management Method Description:	INCINERATION
Waste Residue Indicator:	N
Quantity Discrepancy Indicator:	N
Waste Type Discrepancy Indicator:	N
Waste Density:	Not reported
Waste Density Unit of Measure Code:	Not reported
Waste Density Unit of Measure Description:	Not reported
Form Code:	Not reported
Form Code Description:	Not reported

LORI SABATINI (Continued) **1026468540**

Source Code:	Not reported
Source Code Description:	Not reported
Waste Minimization Code:	Not reported
Waste Minimization Code Description:	Not reported
Consent Number:	Not reported
EPA Waste Indicator:	N

V272 **WATCHPOINT LOGISTICS, INC.** **RCRA NonGen / NLR** **1026810813**
NE **50 TANFORAN AE** **CAC003123246**
1/8-1/4 **SOUTH SAN FRANCISCO, CA 94080**
0.148 mi.
781 ft. **Site 2 of 15 in cluster V**

Relative: **Lower**
Actual: **26 ft.**

RCRA Listings:

Date Form Received by Agency:	20210607
Handler Name:	Watchpoint Logistics, Inc.
Handler Address:	50 Tanforan Ae
Handler City,State,Zip:	SOUTH SAN FRANCISCO, CA 94080
EPA ID:	CAC003123246
Contact Name:	LORI SABATINI
Contact Address:	PO BOX 28235
Contact City,State,Zip:	NEW YORK, NY 10087
Contact Telephone:	914-334-1522
Contact Fax:	Not reported
Contact Email:	ALEMAN.MARIBEL@CLEANHARBORS.COM
Contact Title:	Not reported
EPA Region:	09
Land Type:	Not reported
Federal Waste Generator Description:	Not a generator, verified
Non-Notifier:	Not reported
Biennial Report Cycle:	Not reported
Accessibility:	Not reported
Active Site Indicator:	Not reported
State District Owner:	Not reported
State District:	Not reported
Mailing Address:	PO BOX 28235
Mailing City,State,Zip:	NEW YORK, NY 10087
Owner Name:	Carl Zeiss Sbe, Llc
Owner Type:	Other
Operator Name:	Lori Sabatini
Operator Type:	Other
Short-Term Generator Activity:	No
Importer Activity:	No
Mixed Waste Generator:	No
Transporter Activity:	No
Transfer Facility Activity:	No
Recycler Activity with Storage:	No
Small Quantity On-Site Burner Exemption:	No
Smelting Melting and Refining Furnace Exemption:	No
Underground Injection Control:	No
Off-Site Waste Receipt:	No
Universal Waste Indicator:	No
Universal Waste Destination Facility:	No
Federal Universal Waste:	No
Active Site State-Reg Handler:	---
Federal Facility Indicator:	Not reported
Hazardous Secondary Material Indicator:	N
Sub-Part K Indicator:	Not reported

WATCHPOINT LOGISTICS, INC. (Continued) **1026810813**

2018 GPRA Permit Baseline:	Not on the Baseline
2018 GPRA Renewals Baseline:	Not on the Baseline
202 GPRA Corrective Action Baseline:	No
Subject to Corrective Action Universe:	No
Non-TSDFs Where RCRA CA has Been Imposed Universe:	No
Corrective Action Priority Ranking:	No NCAPS ranking
Environmental Control Indicator:	No
Institutional Control Indicator:	No
Human Exposure Controls Indicator:	N/A
Groundwater Controls Indicator:	N/A
Significant Non-Complier Universe:	No
Unaddressed Significant Non-Complier Universe:	No
Addressed Significant Non-Complier Universe:	No
Significant Non-Complier With a Compliance Schedule Universe:	No
Financial Assurance Required:	Not reported
Handler Date of Last Change:	20210618
Recognized Trader-Importer:	No
Recognized Trader-Exporter:	No
Importer of Spent Lead Acid Batteries:	No
Exporter of Spent Lead Acid Batteries:	No
Recycler Activity Without Storage:	No
Manifest Broker:	No
Sub-Part P Indicator:	No

Handler - Owner Operator:

Owner/Operator Indicator:	Operator
Owner/Operator Name: LORI SABATINI	
Legal Status:	Other
Date Became Current:	Not reported
Date Ended Current:	Not reported
Owner/Operator Address:	PO BOX 28235
Owner/Operator City,State,Zip:	NEW YORK, NY 10087
Owner/Operator Telephone:	914-334-1522
Owner/Operator Telephone Ext:	Not reported
Owner/Operator Fax:	Not reported
Owner/Operator Email:	Not reported

Owner/Operator Indicator:	Owner
Owner/Operator Name: CARL ZEISS SBE, LLC	
Legal Status:	Other
Date Became Current:	Not reported
Date Ended Current:	Not reported
Owner/Operator Address:	PO BOX 28235
Owner/Operator City,State,Zip:	NEW YORK, NY 10087
Owner/Operator Telephone:	914-334-1522
Owner/Operator Telephone Ext:	Not reported
Owner/Operator Fax:	Not reported
Owner/Operator Email:	Not reported

Historic Generators:

Receive Date:	20210607
Handler Name: WATCHPOINT LOGISTICS, INC.	
Federal Waste Generator Description:	Not a generator, verified
State District Owner:	Not reported
Large Quantity Handler of Universal Waste:	No

WATCHPOINT LOGISTICS, INC. (Continued) **1026810813**

Recognized Trader Importer:	No
Recognized Trader Exporter:	No
Spent Lead Acid Battery Importer:	No
Spent Lead Acid Battery Exporter:	No
Current Record:	Yes
Non Storage Recycler Activity:	No
Electronic Manifest Broker:	No

List of NAICS Codes and Descriptions:

NAICS Code:	334515
NAICS Description:	INSTRUMENT MANUFACTURING FOR MEASURING AND TESTING ELECTRICITY AND ELECTRICAL SIGNALS

Facility Has Received Notices of Violations:

Violations:	No Violations Found

Evaluation Action Summary:

Evaluations:	No Evaluations Found

V273 **DUKEE DRAYAGE CO. INC.** **HIST UST** **U001594754**
NE **50 TANFORAN AVE** **N/A**
1/8-1/4 **SOUTH SAN FRANCISCO, CA 94080**
0.148 mi.
781 ft. **Site 3 of 15 in cluster V**

Relative: **Lower**
Actual: **26 ft.**

HIST UST:

Name:	DUKEE DRAYAGE CO. INC.
Address:	50 TANFORAN AVE
City,State,Zip:	SOUTH SAN FRANCISCO, CA 94080
File Number:	Not reported
URL:	Not reported
Region:	STATE
Facility ID:	00000050316
Facility Type:	Other
Other Type:	TRUCKING
Contact Name:	JEFF FENTON
Telephone:	4159520550
Owner Name:	DUKEE DRAYAGE CO. INC.
Owner Address:	50 TANFORAN AVE.
Owner City,St,Zip:	SOUTH SAN FRANCISCO, CA 94080
Total Tanks:	0001
Tank Num:	001
Container Num:	1
Year Installed:	Not reported
Tank Capacity:	00010000
Tank Used for:	PRODUCT
Type of Fuel:	REGULAR
Container Construction Thickness:	Not reported
Leak Detection:	Visual

V274 **EFL TRANSPORTATION** **UST FINDER RELEASE** **1028952179**
NE **50 TANFORAN** **N/A**
1/8-1/4 **SOUTH SAN FRANCISCO, CA 94080**
0.148 mi.
781 ft. **Site 4 of 15 in cluster V**

Relative: **Lower**
Actual: **26 ft.**

UST FINDER RELEASE:

Object ID:	38246
Facility ID:	Not reported
Lust ID:	CAT0608100760
Name:	EFL TRANSPORTATION
Address:	50 TANFORAN
City,State,Zip:	SOUTH SAN FRANCISCO, CA 94080
Address Match Type:	PointAddress
Reported Date:	Not reported
Status:	No Further Action
Substance:	Not reported
Population within 1500ft:	764
Domestic Wells within 1500ft:	0
Land Use:	Developed, High Intensity
Within SPA:	No
SPA PWS Facility ID:	Not reported
SPA Water Type:	Not reported
SPA Facility Type:	Not reported
SPA HUC12:	Not reported
Within WHPA:	Yes
WHPA PWS Facility ID:	CA4110009_10185
WHPA Water Type:	GW - Ground water
WHPA Facility Type:	WL - Well
WHPA HUC12:	180500040903
Within 100yr Floodplain:	No
Tribe:	Not reported
EPA Region:	9
NFA Letter 1:	Not reported
NFA Letter 2:	Not reported
NFA Letter 3:	Not reported
NFA Letter 4:	Not reported
Closed With Residual Contaminate:	Not reported
Coordinate Source:	Geocode
X Coord:	-122.41481
Y Coord:	37.6400400000001
Latitude:	37.6400399999999
Longitude:	-122.41481

V275 **VERILY LIFE SCIENCES** **RCRA NonGen / NLR** **1027071799**
NE **50 TANFORAN AVE** **E MANIFEST** **CAC003143341**
1/8-1/4 **SOUTH SAN FRANCISCO, CA 94080**
0.148 mi.
781 ft. **Site 5 of 15 in cluster V**

Relative: **Lower**
Actual: **26 ft.**

RCRA Listings:

Date Form Received by Agency:	20211013
Handler Name:	Verily Life Sciences
Handler Address:	50 Tanforan Ave
Handler City,State,Zip:	SOUTH SAN FRANCISCO, CA 94080
EPA ID:	CAC003143341
Contact Name:	AARON YOUNG
Contact Address:	50 TANFORAN AVE
Contact City,State,Zip:	SOUTH SAN FRANCISCO, CA 94080
Contact Telephone:	650-208-7937

VERILY LIFE SCIENCES (Continued) **1027071799**

Contact Fax:	Not reported
Contact Email:	AARON.YOUNG@WATCHPOINTLOGISTICS.COM
Contact Title:	Not reported
EPA Region:	09
Land Type:	Not reported
Federal Waste Generator Description:	Not a generator, verified
Non-Notifier:	Not reported
Biennial Report Cycle:	Not reported
Accessibility:	Not reported
Active Site Indicator:	Not reported
State District Owner:	Not reported
State District:	Not reported
Mailing Address:	50 TANFORAN AVE
Mailing City,State,Zip:	SOUTH SAN FRANCISCO, CA 94080
Owner Name:	Verily Life Sciences
Owner Type:	Other
Operator Name:	Aaron Young
Operator Type:	Other
Short-Term Generator Activity:	No
Importer Activity:	No
Mixed Waste Generator:	No
Transporter Activity:	No
Transfer Facility Activity:	No
Recycler Activity with Storage:	No
Small Quantity On-Site Burner Exemption:	No
Smelting Melting and Refining Furnace Exemption:	No
Underground Injection Control:	No
Off-Site Waste Receipt:	No
Universal Waste Indicator:	No
Universal Waste Destination Facility:	No
Federal Universal Waste:	No
Active Site State-Reg Handler:	---
Federal Facility Indicator:	Not reported
Hazardous Secondary Material Indicator:	N
Sub-Part K Indicator:	Not reported
2018 GPRA Permit Baseline:	Not on the Baseline
2018 GPRA Renewals Baseline:	Not on the Baseline
202 GPRA Corrective Action Baseline:	No
Subject to Corrective Action Universe:	No
Non-TSDFs Where RCRA CA has Been Imposed Universe:	No
Corrective Action Priority Ranking:	No NCAPS ranking
Environmental Control Indicator:	No
Institutional Control Indicator:	No
Human Exposure Controls Indicator:	N/A
Groundwater Controls Indicator:	N/A
Significant Non-Complier Universe:	No
Unaddressed Significant Non-Complier Universe:	No
Addressed Significant Non-Complier Universe:	No
Significant Non-Complier With a Compliance Schedule Universe:	No
Financial Assurance Required:	Not reported
Handler Date of Last Change:	20211013
Recognized Trader-Importer:	No
Recognized Trader-Exporter:	No
Importer of Spent Lead Acid Batteries:	No
Exporter of Spent Lead Acid Batteries:	No
Recycler Activity Without Storage:	No
Manifest Broker:	No

VERILY LIFE SCIENCES (Continued) **1027071799**

Sub-Part P Indicator: No

Handler - Owner Operator:
Owner/Operator Indicator: Operator
Owner/Operator Name: AARON YOUNG
Legal Status: Other
Date Became Current: Not reported
Date Ended Current: Not reported
Owner/Operator Address: 50 TANFORAN AVE
Owner/Operator City,State,Zip: SOUTH SAN FRANCISCO, CA 94080
Owner/Operator Telephone: 650-208-7937
Owner/Operator Telephone Ext: Not reported
Owner/Operator Fax: Not reported
Owner/Operator Email: Not reported

Owner/Operator Indicator: Owner
Owner/Operator Name: VERILY LIFE SCIENCES
Legal Status: Other
Date Became Current: Not reported
Date Ended Current: Not reported
Owner/Operator Address: 269 EAST GRAND AVE
Owner/Operator City,State,Zip: SOUTH SAN FRANCISCO, CA 94080
Owner/Operator Telephone: 650-253-0000
Owner/Operator Telephone Ext: Not reported
Owner/Operator Fax: Not reported
Owner/Operator Email: Not reported

Historic Generators:
Receive Date: 20211013
Handler Name: VERILY LIFE SCIENCES
Federal Waste Generator Description: Not a generator, verified
State District Owner: Not reported
Large Quantity Handler of Universal Waste: No
Recognized Trader Importer: No
Recognized Trader Exporter: No
Spent Lead Acid Battery Importer: No
Spent Lead Acid Battery Exporter: No
Current Record: Yes
Non Storage Recycler Activity: No
Electronic Manifest Broker: No

List of NAICS Codes and Descriptions:
NAICS Code: 54199
NAICS Description: ALL OTHER PROFESSIONAL, SCIENTIFIC, AND TECHNICAL SERVICES

Facility Has Received Notices of Violations:
Violations: No Violations Found

Evaluation Action Summary:
Evaluations: No Evaluations Found

E MANIFEST:

VERILY LIFE SCIENCES (Continued) **1027071799**

Manifest Tracking Number:	017019325FLE
Last Updated Date:	20220424
Shipped Date:	20220310
Received Date:	20220325
Manifest Status:	Signed
Submission Type:	DataImage5Copy
Origin Type:	Service
Generator EPA ID:	CAC003143341
Generator Name:	Verily Life Sciences
Generator Location Street Number:	Not reported
Generator Location Street 1:	50 TANFORAN AVE
Generator Location Street 2:	Not reported
Generator Location City:	SOUTH SAN FRANCISCO
Generator Location State:	CA
Generator Location Zip:	94080
Generator Mail Street Number:	Not reported
Generator Mail Street 1:	50 Tanforan Ave
Generator Mail Street 2:	Not reported
Generator Mail City:	South San Francisco
Generator Mail Zip:	94080
Generator Mail State:	CA
Generator Contact Company Name:	Verily Life Sciences
Designated Facility EPA ID:	CAD980675276
Designated Facility Name:	Clean Harbors Buttonwillow Llc
Designated Facility Mail Street Number:	Not reported
Designated Facility Mail Street 1:	Not reported
Designated Facility Mail Street 2:	PO Box 787
Designated Facility Mail City:	Buttonwillow
Designated Facility Mail Zip:	93206
Designated Facility Mail State:	CA
Designated Facility Location Street Number:	Not reported
Designated Facility Location Street 1:	2500 West Lokern Road
Designated Facility Location Street 2:	Not reported
Designated Facility Location City:	Buttonwillow
Designated Facility Location Zip:	93206
Designated Facility Location State:	CA
Designated Facility Contact Company Name:	Not reported
Manifest Residue Indicator:	N
Rejection Indicator:	N

Manifest Tracking Number:	017008756FLE
Last Updated Date:	20220127
Shipped Date:	20220104
Received Date:	20220105
Manifest Status:	Signed
Submission Type:	DataImage5Copy
Origin Type:	Service
Generator EPA ID:	CAC003143341
Generator Name:	Verily Life Sciences
Generator Location Street Number:	Not reported
Generator Location Street 1:	50 TANFORAN AVE
Generator Location Street 2:	Not reported
Generator Location City:	SOUTH SAN FRANCISCO
Generator Location State:	CA
Generator Location Zip:	94080
Generator Mail Street Number:	Not reported
Generator Mail Street 1:	50 Tanforan Ave

VERILY LIFE SCIENCES (Continued) **1027071799**

Generator Mail Street 2:	Not reported
Generator Mail City:	South San Francisco
Generator Mail Zip:	94080
Generator Mail State:	CA
Generator Contact Company Name:	Verily Life Sciences
Designated Facility EPA ID:	CAD980675276
Designated Facility Name:	Clean Harbors Buttonwillow Llc
Designated Facility Mail Street Number:	Not reported
Designated Facility Mail Street 1:	Not reported
Designated Facility Mail Street 2:	PO Box 787
Designated Facility Mail City:	Buttonwillow
Designated Facility Mail Zip:	93206
Designated Facility Mail State:	CA
Designated Facility Location Street Number:	Not reported
Designated Facility Location Street 1:	2500 West Lokern Road
Designated Facility Location Street 2:	Not reported
Designated Facility Location City:	Buttonwillow
Designated Facility Location Zip:	93206
Designated Facility Location State:	CA
Designated Facility Contact Company Name:	Not reported
Manifest Residue Indicator:	N
Rejection Indicator:	N

State Waste:

Manifest Tracking Number:	017008756FLE
Waste Line Number:	1
State Waste Code Owner:	CA
State Waste Code:	352
State Waste:	Other organic solids

Transporter:

Manifest Tracking Number:	017008756FLE
Transporter Line Number:	1
Transporter EPA ID:	MAD039322250
Transporter Name:	Clean Harbors Environmental Services, Inc.

Waste Line:

Manifest Tracking Number:	017008756FLE
Waste Line Number:	1
U.S. DOT Hazardous Indicator:	N
U.S. DOT ID Number:	Not reported
U.S. DOT Description:	Not reported
Non-Hazardous Waste Description:	NONE, NON-RCRA HAZARDOUS WASTE, SOLID (MEDIA, TEST KITS), N/A, NONE
Number of Containers:	46
Container Type Code:	CF
Container Type Description:	Fiber or plastic boxes, cartons, cases
Waste Quantity:	10500
Quantity Unit of Measure Code:	P
Quantity Unit of Measure Description:	Pounds
Waste Quantity, in Tons:	5.25
Acute Waste Quantity, in Tons:	0
Non-Acute Waste Quantity, in Tons:	5.25
Waste Quantity, in Kilograms:	4761.9077
Acute Waste Quantity, in Kilograms:	0
Non-Acute Waste Quantity, in Kilorgrams:	4761.9077
Management Method Code:	H132

VERILY LIFE SCIENCES (Continued) **1027071799**

Management Method Description:	LANDFILL (WITH PRIOR TREATMENT AND/OR STABILIZATION)
Waste Residue Indicator:	N
Quantity Discrepancy Indicator:	N
Waste Type Discrepancy Indicator:	N
Waste Density:	Not reported
Waste Density Unit of Measure Code:	Not reported
Waste Density Unit of Measure Description:	Not reported
Form Code:	Not reported
Form Code Description:	Not reported
Source Code:	Not reported
Source Code Description:	Not reported
Waste Minimization Code:	Not reported
Waste Minimization Code Description:	Not reported
Consent Number:	Not reported
EPA Waste Indicator:	N

V276 **EFL TRANSPORTATION** **LUST** **S102269847**
NE **50 TANFORAN** **SWEEPS UST** **N/A**
1/8-1/4 **S SAN FRANCISCO, CA 94080** **HIST UST**
0.148 mi. **San Mateo Co. BI**
781 ft. **Site 6 of 15 in cluster V** **Cortese**
HIST CORTESE
Relative: **CERS**
Lower

Actual: **26 ft.**

SAN MATEO CO. LUST:

Name:	EFL TRANSPORTATION
Address:	50 TANFORAN AVE
City,State,Zip:	SOUTH SAN FRANCISCO, CA
Region:	SAN MATEO
Facility ID:	550133
Facility Status:	9- Case Closed
Global ID:	T0608100760
APN Number:	014250080
Case Type:	SOUTH SAN FRANCISCO, CA
EDR Link ID:	SOUTH SAN FRANCISCO, CA

LUST:

Name:	EFL TRANSPORTATION
Address:	50 TANFORAN
City,State,Zip:	SOUTH SAN FRANCISCO, CA 94080
Lead Agency:	SAN MATEO COUNTY LOP
Case Type:	LUST Cleanup Site

Geo Track:

Global Id:	T0608100760
Latitude:	37.640588
Longitude:	-122.41512
Status:	Completed - Case Closed
Status Date:	12/03/1996
Case Worker:	JM
RB Case Number:	41-0806
Local Agency:	SAN MATEO COUNTY LOP
File Location:	Local Agency
Local Case Number:	550133
Potential Media Affect:	Other Groundwater (uses other than drinking water)
Potential Contaminants of Concern:	Diesel
EPA Region:	9

EFL TRANSPORTATION (Continued) **S102269847**

Coordinate Source:	Google Map Move
Cuf Case:	YES
Quantity Released Gallons:	0
Begin Date:	05/02/1994
Leak Reported Date:	05/02/1994
How Discovered:	Other Means
How Discovered Description:	Not reported
Discharge Source:	Not reported
Discharge Cause:	Not reported
Stop Method:	Other Means
Stop Description:	Not reported
No Further Action Date:	12/03/1996
CA Water Watershed Name:	South Bay - San Mateo Bayside (204.40)
Dwr Groundwater Subbasin Name:	Westside (2-035)
Disadvantaged Community:	Not reported
CA Enviroscreen 3 Score:	71-75%
CA Enviroscreen 4 Score:	80-85%
Military DOD Site:	No
Facility Project Subtype:	Not reported
RWQCB Region:	SAN FRANCISCO BAY RWQCB (REGION 2)
Site History:	Not reported

LUST:

Global Id:	T0608100760
Contact Type:	Local Agency Caseworker - Primary Caseworker
Contact Name:	JACOB MADDEN
Organization Name:	SAN MATEO COUNTY LOP
Address:	2000 ALAMEDA DE LAS PULGAS, Suite 100
City:	SAN MATEO
Email:	jmadden@smcgov.org
Phone Number:	6503995959

Global Id:	T0608100760
Contact Type:	Regional Board Caseworker
Contact Name:	Regional Water Board
Organization Name:	SAN FRANCISCO BAY RWQCB (REGION 2)
Address:	1515 CLAY ST SUITE 1400
City:	OAKLAND
Email:	Not reported
Phone Number:	Not reported

Global Id:	T0608100760
Contact Type:	Regional Board Caseworker
Contact Name:	UUU
Organization Name:	SAN FRANCISCO BAY RWQCB (REGION 2)
Address:	1515 CLAY ST SUITE 1400
City:	OAKLAND
Email:	Not reported
Phone Number:	Not reported

LUST:

Global Id:	T0608100760
Action Type:	Other
Date:	05/02/1994
Action:	Leak Reported

Global Id:	T0608100760

EFL TRANSPORTATION (Continued) **S102269847**

Action Type: ENFORCEMENT
Date: 08/15/1994
Action: Notice of Responsibility - #1

Global Id: T0608100760
Action Type: REMEDIATION
Date: 02/14/1995
Action: Excavation

Global Id: T0608100760
Action Type: REMEDIATION
Date: 02/14/1995
Action: Pump & Treat (P&T) Groundwater

Global Id: T0608100760
Action Type: RESPONSE
Date: 12/02/1996
Action: Other Report / Document

LUST:
Global Id: T0608100760
Status: Open - Case Begin Date
Status Date: 05/02/1994

Global Id: T0608100760
Status: Completed - Case Closed
Status Date: 12/03/1996

LUST REG 2:
Region: 2
Facility Id: Not reported
Facility Status: Case Closed
Case Number: 550133
How Discovered: OM
Leak Cause: Unknown
Leak Source: Unknown
Date Leak Confirmed: Not reported
Oversight Program: LUST
Prelim. Site Assesment Wokplan Submitted: Not reported
Preliminary Site Assesment Began: Not reported
Pollution Characterization Began: Not reported
Pollution Remediation Plan Submitted: Not reported
Date Remediation Action Underway: Not reported
Date Post Remedial Action Monitoring Began: Not reported

SWEEPS UST:
Name: EFL TRANSPORTATION INC
Address: 50 TANFORAN AVE
City: S SAN FRANCISCO
Status: Not reported
Comp Number: 550189
Number: Not reported
Board Of Equalization: Not reported
Referral Date: Not reported
Action Date: Not reported

EFL TRANSPORTATION (Continued) **S102269847**

Created Date: Not reported
Owner Tank Id: Not reported
SWRCB Tank Id: 41-000-550189-000001
Tank Status: Not reported
Capacity: 10000
Active Date: Not reported
Tank Use: M.V. FUEL
STG: PRODUCT
Content: DIESEL
Number Of Tanks: 1

HIST UST:
Name: DUKKEE DRAYAGE CO INC
Address: 50 TANFORAN AVE
City,State,Zip: SOUTH SAN FRANCISCO, CA 94080
File Number: 0002be3f

URL:
Region: Not reported
Facility ID: Not reported
Facility Type: Not reported
Other Type: Not reported
Contact Name: Not reported
Telephone: Not reported
Owner Name: Not reported
Owner Address: Not reported
Owner City,St,Zip: Not reported
Total Tanks: Not reported

Tank Num: Not reported
Container Num: Not reported
Year Installed: Not reported
Tank Capacity: Not reported
Tank Used for: Not reported
Type of Fuel: Not reported
Container Construction Thickness: Not reported
Leak Detection: Not reported

Click here for Geo Tracker PDF:

San Mateo Co. BI:
Name: EFL TRANSPORTATION
Address: 50 TANFORAN
City,State,Zip: SOUTH SAN FRANCISCO, CA 94080
Region: SAN MATEO
Facility ID: FA0012141
Prog Element Code: STORES MV FUELS OR WASTE ONLY
Record Id: PR0004419
Description: STORES MV FUELS OR WASTE ONLY
Facility Status: Inactive, non-billable
Program Category: BUSINESS PLAN PROGRAM

Name: EFL TRANSPORTATION
Address: 50 TANFORAN
City,State,Zip: SOUTH SAN FRANCISCO, CA 94080
Region: SAN MATEO

EFL TRANSPORTATION (Continued) **S102269847**

Facility ID: FA0012141
Prog Element Code: GENERATES and RECYCLES WASTE OIL/SOLVENT
Record Id: PR0023725
Description: GENERATES & RECYCLES WASTE OIL/SOLVENT
Facility Status: Inactive, non-billable
Program Category: HAZARDOUS WASTE PROGRAM

Name: EFL TRANSPORTATION
Address: 50 TANFORAN
City,State,Zip: SOUTH SAN FRANCISCO, CA 94080
Region: SAN MATEO
Facility ID: FA0012141
Prog Element Code: UNDERGROUND TANK - GENERAL
Record Id: PR0022685
Description: UNDERGROUND TANK - GENERAL
Facility Status: Inactive, non-billable
Program Category: UNDERGROUND TANK PROGRAM

CORTESE:
Name: EFL TRANSPORTATION
Address: 50 TANFORAN
City,State,Zip: SOUTH SAN FRANCISCO, CA 94080
Region: CORTESE
Envirostor Id: Not reported
Global ID: T0608100760
Site/Facility Type: LUST CLEANUP SITE
Cleanup Status: COMPLETED - CASE CLOSED
Status Date: Not reported
Site Code: Not reported
Latitude: Not reported
Longitude: Not reported
Owner: Not reported
Enf Type: Not reported
Swat R: Not reported
Flag: active
Order No: Not reported
Waste Discharge System No: Not reported
Effective Date: Not reported
Region 2: Not reported
WID Id: Not reported
Solid Waste Id No: Not reported
Waste Management Uit Name: Not reported
File Name: Active Open

HIST CORTESE:
edr_fname: EFL TRANSPORTATION
edr_fadd1: 50 TANFORAN
City,State,Zip: SOUTH SAN FRANCISCO, CA 94080
Region: CORTESE
Facility County Code: 41
Reg By: LTNKA
Reg Id: 41-0806

CERS:
Name: EFL TRANSPORTATION
Address: 50 TANFORAN

EFL TRANSPORTATION (Continued) **S102269847**

City,State,Zip: SOUTH SAN FRANCISCO, CA 94080
Site ID: 885507
CERS ID: T0608100760
CERS Description: Leaking Underground Storage Tank Cleanup Site

Affiliation:
Affiliation Type Desc: Local Agency Caseworker
Entity Name: JACOB MADDEN - SAN MATEO COUNTY LOP
Entity Title: Not reported
Affiliation Address: 2000 ALAMEDA DE LAS PULGAS, Suite 100
Affiliation City: SAN MATEO
Affiliation State: CA
Affiliation Country: Not reported
Affiliation Zip: Not reported
Affiliation Phone: 6503995959,

Affiliation Type Desc: Regional Board Caseworker
Entity Name: Regional Water Board - SAN FRANCISCO BAY RWQCB (REGION 2)
Entity Title: Not reported
Affiliation Address: 1515 CLAY ST SUITE 1400
Affiliation City: OAKLAND
Affiliation State: CA
Affiliation Country: Not reported
Affiliation Zip: Not reported
Affiliation Phone: ,

Affiliation Type Desc: Regional Board Caseworker
Entity Name: UUU - SAN FRANCISCO BAY RWQCB (REGION 2)
Entity Title: Not reported
Affiliation Address: 1515 CLAY ST SUITE 1400
Affiliation City: OAKLAND
Affiliation State: CA
Affiliation Country: Not reported
Affiliation Zip: Not reported
Affiliation Phone: ,

W277 **ARCHSTONE APARTMENTS** **San Mateo Co. BI** **S112191835**
SW **853 COMMODORE** **N/A**
1/8-1/4 **SAN BRUNO, CA 94066**
0.150 mi.
790 ft. **Site 1 of 2 in cluster W**

Relative: **Higher**
Actual: **73 ft.**

San Mateo Co. BI:
Name: ARCHSTONE APARTMENTS
Address: 853 COMMODORE
City,State,Zip: SAN BRUNO, CA 94066
Region: SAN MATEO
Facility ID: FA0052135
Prog Element Code: STORMWATER ANNUAL INSPECTION FEE
Record Id: PR0072320
Description: STORMWATER ANNUAL FEE - INSP FREQ EVERY 2 YRS
Facility Status: Inactive, non-billable
Program Category: STORMWATER

Name: ARCHSTONE APARTMENTS
Address: 853 COMMODORE
City,State,Zip: SAN BRUNO, CA 94066

ARCHSTONE APARTMENTS (Continued) **S112191835**

Region: SAN MATEO
Facility ID: FA0052135
Prog Element Code: STORES MV FUELS OR WASTE ONLY
Record Id: PR0072319
Description: STORES MV FUELS OR WASTE ONLY
Facility Status: Inactive, non-billable
Program Category: BUSINESS PLAN PROGRAM

U278 **BUDGET FORKLIFT** **San Mateo Co. BI** **S102269924**
East **1079 MONTGOMERY** **N/A**
1/8-1/4 **SAN BRUNO, CA 94066**
0.151 mi.
798 ft. **Site 2 of 16 in cluster U**

Relative: San Mateo Co. BI:
Lower
Actual: Name: BUDGET FORKLIFT
26 ft. Address: 1079 MONTGOMERY
City,State,Zip: SAN BRUNO, CA 94066
Region: SAN MATEO
Facility ID: FA0018297
Prog Element Code: STORES MV FUELS OR WASTE ONLY
Record Id: PR0024464
Description: STORES MV FUELS OR WASTE ONLY
Facility Status: Inactive, non-billable
Program Category: BUSINESS PLAN PROGRAM

Name: BUDGET FORKLIFT
Address: 1079 MONTGOMERY
City,State,Zip: SAN BRUNO, CA 94066
Region: SAN MATEO
Facility ID: FA0018297
Prog Element Code: GENERATES and RECYCLES WASTE OIL/SOLVENT
Record Id: PR0024465
Description: GENERATES & RECYCLES WASTE OIL/SOLVENT
Facility Status: Inactive, non-billable
Program Category: HAZARDOUS WASTE PROGRAM

Name: BUDGET FORKLIFT
Address: 1079 MONTGOMERY
City,State,Zip: SAN BRUNO, CA 94066
Region: SAN MATEO
Facility ID: FA0018297
Prog Element Code: STORMWATER ANNUAL INSPECTION FEE
Record Id: PR0043581
Description: STORMWATER ANNUAL FEE - INSP FREQ EVERY 2 YRS
Facility Status: Inactive, non-billable
Program Category: STORMWATER

Name: A & Z AUTO BODY SHOP
Address: 1079 MONTGOMERY
City,State,Zip: SAN BRUNO, CA 94066
Region: SAN MATEO
Facility ID: FA0048262
Prog Element Code: STORMWATER ANNUAL INSPECTION FEE
Record Id: PR0066053
Description: STORMWATER ANNUAL FEE - INSP FREQ EVERY 2 YRS
Facility Status: Inactive, non-billable
Program Category: STORMWATER

BUDGET FORKLIFT (Continued) **S102269924**

Name:	A & Z AUTO BODY SHOP
Address:	1079 MONTGOMERY
City,State,Zip:	SAN BRUNO, CA 94066
Region:	SAN MATEO
Facility ID:	FA0048262
Prog Element Code:	GENERATES <27 GAL/YEAR
Record Id:	PR0066052
Description:	GENERATES <27 GAL/YEAR
Facility Status:	Active, billable
Program Category:	HAZARDOUS WASTE PROGRAM

U279 **A&Z AUTO BODY SHOP, INC.** **RCRA NonGen / NLR** **1024829533**
East **1079 MONTGOMERY AVE** **CAL000362915**
1/8-1/4 **SAN BRUNO, CA 94066**
0.151 mi.
798 ft. **Site 3 of 16 in cluster U**

Relative: **Lower**
Actual: **26 ft.**

RCRA Listings:

Date Form Received by Agency:	20110414
Handler Name:	A&Z Auto Body Shop, Inc.
Handler Address:	1079 Montgomery Ave
Handler City,State,Zip:	SAN BRUNO, CA 94066-1517
EPA ID:	CAL000362915
Contact Name:	MOHAMMAD ARSHAD/PRES
Contact Address:	1079 MONTGOMERY AVE
Contact City,State,Zip:	SAN BRUNO, CA 94066
Contact Telephone:	650-872-3098
Contact Fax:	650-872-1090
Contact Email:	AZAUTOBODYSHOP@GMAIL.COM
Contact Title:	Not reported
EPA Region:	09
Land Type:	Not reported
Federal Waste Generator Description:	Not a generator, verified
Non-Notifier:	Not reported
Biennial Report Cycle:	Not reported
Accessibility:	Not reported
Active Site Indicator:	Handler Activities
State District Owner:	Not reported
State District:	Not reported
Mailing Address:	1079 MONTGOMERY AVE
Mailing City,State,Zip:	SAN BRUNO, CA 94066-1517
Owner Name:	Mohammad Arshad
Owner Type:	Other
Operator Name:	Mohammad Arshad/Pres
Operator Type:	Other
Short-Term Generator Activity:	No
Importer Activity:	No
Mixed Waste Generator:	No
Transporter Activity:	No
Transfer Facility Activity:	No
Recycler Activity with Storage:	No
Small Quantity On-Site Burner Exemption:	No
Smelting Melting and Refining Furnace Exemption:	No
Underground Injection Control:	No
Off-Site Waste Receipt:	No
Universal Waste Indicator:	Yes
Universal Waste Destination Facility:	Yes
Federal Universal Waste:	No

A&Z AUTO BODY SHOP, INC. (Continued) **1024829533**

Active Site State-Reg Handler:	---
Federal Facility Indicator:	Not reported
Hazardous Secondary Material Indicator:	N
Sub-Part K Indicator:	Not reported
2018 GPRA Permit Baseline:	Not on the Baseline
2018 GPRA Renewals Baseline:	Not on the Baseline
202 GPRA Corrective Action Baseline:	No
Subject to Corrective Action Universe:	No
Non-TSDFs Where RCRA CA has Been Imposed Universe:	No
Corrective Action Priority Ranking:	No NCAPS ranking
Environmental Control Indicator:	No
Institutional Control Indicator:	No
Human Exposure Controls Indicator:	N/A
Groundwater Controls Indicator:	N/A
Significant Non-Complier Universe:	No
Unaddressed Significant Non-Complier Universe:	No
Addressed Significant Non-Complier Universe:	No
Significant Non-Complier With a Compliance Schedule Universe:	No
Financial Assurance Required:	Not reported
Handler Date of Last Change:	20180905
Recognized Trader-Importer:	No
Recognized Trader-Exporter:	No
Importer of Spent Lead Acid Batteries:	No
Exporter of Spent Lead Acid Batteries:	No
Recycler Activity Without Storage:	No
Manifest Broker:	No
Sub-Part P Indicator:	No

Handler - Owner Operator:

Owner/Operator Indicator:	Owner
Owner/Operator Name: MOHAMMAD ARSHAD	
Legal Status:	Other
Date Became Current:	Not reported
Date Ended Current:	Not reported
Owner/Operator Address:	1079 MONTGOMERY AVE
Owner/Operator City,State,Zip:	SAN BRUNO, CA 94066-1517
Owner/Operator Telephone:	650-438-5712
Owner/Operator Telephone Ext:	Not reported
Owner/Operator Fax:	Not reported
Owner/Operator Email:	Not reported

Owner/Operator Indicator:	Operator
Owner/Operator Name: MOHAMMAD ARSHAD/PRES	
Legal Status:	Other
Date Became Current:	Not reported
Date Ended Current:	Not reported
Owner/Operator Address:	1079 MONTGOMERY AVE
Owner/Operator City,State,Zip:	SAN BRUNO, CA 94066
Owner/Operator Telephone:	650-872-3098
Owner/Operator Telephone Ext:	Not reported
Owner/Operator Fax:	Not reported
Owner/Operator Email:	Not reported

Historic Generators:

Receive Date:	20110414

A&Z AUTO BODY SHOP, INC. (Continued) **1024829533**

Handler Name: A&Z AUTO BODY SHOP, INC.
Federal Waste Generator Description: Not a generator, verified
State District Owner: Not reported
Large Quantity Handler of Universal Waste: No
Recognized Trader Importer: No
Recognized Trader Exporter: No
Spent Lead Acid Battery Importer: No
Spent Lead Acid Battery Exporter: No
Current Record: Yes
Non Storage Recycler Activity: Not reported
Electronic Manifest Broker: Not reported

List of NAICS Codes and Descriptions:
NAICS Code: 56299
NAICS Description: ALL OTHER WASTE MANAGEMENT SERVICES

Facility Has Received Notices of Violations:
Violations: No Violations Found

Evaluation Action Summary:
Evaluations: No Evaluations Found

X280 **MARCEL & HENRI** **San Mateo Co. BI** **S117397519**
North **415 BROWNING** **N/A**
1/8-1/4 **SOUTH SAN FRANCISCO, CA 94080**
0.154 mi.
812 ft. **Site 1 of 7 in cluster X**

Relative: **Lower**
Actual: **28 ft.**

San Mateo Co. BI:
Name: MARCEL & HENRI
Address: 415 BROWNING
City,State,Zip: SOUTH SAN FRANCISCO, CA 94080
Region: SAN MATEO
Facility ID: FA0012620
Prog Element Code: STORES MV FUELS OR WASTE ONLY
Record Id: PR0004505
Description: STORES MV FUELS OR WASTE ONLY
Facility Status: Inactive, non-billable
Program Category: BUSINESS PLAN PROGRAM

Name: MARCEL & HENRI
Address: 415 BROWNING
City,State,Zip: SOUTH SAN FRANCISCO, CA 94080
Region: SAN MATEO
Facility ID: FA0012620
Prog Element Code: GENERATES and RECYCLES WASTE OIL/SOLVENT
Record Id: PR0011729
Description: GENERATES & RECYCLES WASTE OIL/SOLVENT
Facility Status: Inactive, non-billable
Program Category: HAZARDOUS WASTE PROGRAM

U281 **MARY APOLINAR** **RCRA NonGen / NLR** **1025859439**
East **1083 MONTGOMERY ST** **E MANIFEST** **CAC003040003**
1/8-1/4 **SAN BRUNO, CA 94066**
0.154 mi.
814 ft. **Site 4 of 16 in cluster U**

Relative: **Lower**
Actual: **26 ft.**

RCRA Listings:

Date Form Received by Agency:	20191023
Handler Name:	Mary Apolinar
Handler Address:	1083 Montgomery St
Handler City,State,Zip:	SAN BRUNO, CA 94066
EPA ID:	CAC003040003
Contact Name:	MARY APOLINAR
Contact Address:	1083 MONTGOMERY ST
Contact City,State,Zip:	SAN BRUNO, CA 94066
Contact Telephone:	480-921-4079
Contact Fax:	Not reported
Contact Email:	RUTH.DELGADILLO@SYNERGYCOMPANIES.ORG
Contact Title:	Not reported
EPA Region:	09
Land Type:	Not reported
Federal Waste Generator Description:	Not a generator, verified
Non-Notifier:	Not reported
Biennial Report Cycle:	Not reported
Accessibility:	Not reported
Active Site Indicator:	Not reported
State District Owner:	Not reported
State District:	Not reported
Mailing Address:	1083 MONTGOMERY ST
Mailing City,State,Zip:	SAN BRUNO, CA 94066
Owner Name:	Mary Apolinar
Owner Type:	Other
Operator Name:	Mary Apolinar
Operator Type:	Other
Short-Term Generator Activity:	No
Importer Activity:	No
Mixed Waste Generator:	No
Transporter Activity:	No
Transfer Facility Activity:	No
Recycler Activity with Storage:	No
Small Quantity On-Site Burner Exemption:	No
Smelting Melting and Refining Furnace Exemption:	No
Underground Injection Control:	No
Off-Site Waste Receipt:	No
Universal Waste Indicator:	No
Universal Waste Destination Facility:	No
Federal Universal Waste:	No
Active Site State-Reg Handler:	---
Federal Facility Indicator:	Not reported
Hazardous Secondary Material Indicator:	N
Sub-Part K Indicator:	Not reported
2018 GPRA Permit Baseline:	Not on the Baseline
2018 GPRA Renewals Baseline:	Not on the Baseline
202 GPRA Corrective Action Baseline:	No
Subject to Corrective Action Universe:	No
Non-TSDFs Where RCRA CA has Been Imposed Universe:	No
Corrective Action Priority Ranking:	No NCAPS ranking
Environmental Control Indicator:	No
Institutional Control Indicator:	No

MARY APOLINAR (Continued) **1025859439**

Human Exposure Controls Indicator:	N/A
Groundwater Controls Indicator:	N/A
Significant Non-Complier Universe:	No
Unaddressed Significant Non-Complier Universe:	No
Addressed Significant Non-Complier Universe:	No
Significant Non-Complier With a Compliance Schedule Universe:	No
Financial Assurance Required:	Not reported
Handler Date of Last Change:	20191025
Recognized Trader-Importer:	No
Recognized Trader-Exporter:	No
Importer of Spent Lead Acid Batteries:	No
Exporter of Spent Lead Acid Batteries:	No
Recycler Activity Without Storage:	No
Manifest Broker:	No
Sub-Part P Indicator:	No

Handler - Owner Operator:

Owner/Operator Indicator:	Operator
Owner/Operator Name: MARY APOLINAR	
Legal Status:	Other
Date Became Current:	Not reported
Date Ended Current:	Not reported
Owner/Operator Address:	1083 MONTGOMERY ST
Owner/Operator City,State,Zip:	SAN BRUNO, CA 94066
Owner/Operator Telephone:	480-921-4079
Owner/Operator Telephone Ext:	Not reported
Owner/Operator Fax:	Not reported
Owner/Operator Email:	Not reported

Owner/Operator Indicator:	Owner
Owner/Operator Name: MARY APOLINAR	
Legal Status:	Other
Date Became Current:	Not reported
Date Ended Current:	Not reported
Owner/Operator Address:	1083 MONTGOMERY ST
Owner/Operator City,State,Zip:	SAN BRUNO, CA 94066
Owner/Operator Telephone:	408-921-4079
Owner/Operator Telephone Ext:	Not reported
Owner/Operator Fax:	Not reported
Owner/Operator Email:	Not reported

Historic Generators:

Receive Date:	20191023
Handler Name: MARY APOLINAR	
Federal Waste Generator Description:	Not a generator, verified
State District Owner:	Not reported
Large Quantity Handler of Universal Waste:	No
Recognized Trader Importer:	No
Recognized Trader Exporter:	No
Spent Lead Acid Battery Importer:	No
Spent Lead Acid Battery Exporter:	No
Current Record:	Yes
Non Storage Recycler Activity:	Not reported
Electronic Manifest Broker:	Not reported

MARY APOLINAR (Continued) **1025859439**

List of NAICS Codes and Descriptions:
NAICS Code: 56299
NAICS Description: ALL OTHER WASTE MANAGEMENT SERVICES

Facility Has Received Notices of Violations:
Violations: No Violations Found

Evaluation Action Summary:
Evaluations: No Evaluations Found

E MANIFEST:

Manifest Tracking Number:	020136060JJK
Last Updated Date:	20191108
Shipped Date:	20191024
Received Date:	20191025
Manifest Status:	Signed
Submission Type:	DataImage5Copy
Origin Type:	Service
Generator EPA ID:	CAC003040003
Generator Name:	Mary Apolinar Sr79501
Generator Location Street Number:	Not reported
Generator Location Street 1:	1083 MONTGOMERY ST
Generator Location Street 2:	Not reported
Generator Location City:	SAN BRUNO
Generator Location State:	CA
Generator Location Zip:	94066
Generator Mail Street Number:	Not reported
Generator Mail Street 1:	1083 MONTGOMERY ST
Generator Mail Street 2:	Not reported
Generator Mail City:	SAN BRUNO
Generator Mail Zip:	94066
Generator Mail State:	CA
Generator Contact Company Name:	Not reported
Designated Facility EPA ID:	CAD981382732
Designated Facility Name:	Altamont Landfill & Resource Recovery Facility
Designated Facility Mail Street Number:	10840
Designated Facility Mail Street 1:	Not reported
Designated Facility Mail Street 2:	10840 ALTAMONT PASS RD
Designated Facility Mail City:	LIVERMORE
Designated Facility Mail Zip:	94551
Designated Facility Mail State:	CA
Designated Facility Location Street Number:	10840
Designated Facility Location Street 1:	10840 ALTAMONT PASS RD
Designated Facility Location Street 2:	Not reported
Designated Facility Location City:	LIVERMORE
Designated Facility Location Zip:	94551
Designated Facility Location State:	CA
Designated Facility Contact Company Name:	Not reported
Manifest Residue Indicator:	N
Rejection Indicator:	N

State Waste:

Manifest Tracking Number:	020136060JJK
Waste Line Number:	1

MARY APOLINAR (Continued) **1025859439**

State Waste Code Owner: CA
State Waste Code: 151
State Waste: Asbestos-containing waste

Transporter:
Manifest Tracking Number: 020136060JJK
Transporter Line Number: 1
Transporter EPA ID: CAL000291177
Transporter Name: Synergy Enterprises Inc

Manifest Tracking Number: 020136060JJK
Transporter Line Number: 2
Transporter EPA ID: CAR000272773
Transporter Name: Uni Waste Llc

Waste Line:
Manifest Tracking Number: 020136060JJK
Waste Line Number: 1
U.S. DOT Hazardous Indicator: Y
U.S. DOT ID Number: NA2212
U.S. DOT Description: Na2212, Asbestos, 9, Pg Iii, Rq
Non-Hazardous Waste Description: Not reported
Number of Containers: 10
Container Type Code: BA
Container Type Description: Burlap, cloth, paper, or plastic bags
Waste Quantity: 1
Quantity Unit of Measure Code: Y
Quantity Unit of Measure Description: Cubic Yards
Waste Quantity, in Tons: 0.84
Acute Waste Quantity, in Tons: 0
Non-Acute Waste Quantity, in Tons: 0.84
Waste Quantity, in Kilograms: 761.9052
Acute Waste Quantity, in Kilograms: 0
Non-Acute Waste Quantity, in Kilorgrams: 761.9052
Management Method Code: H132
Management Method Description: LANDFILL (WITH PRIOR TREATMENT AND/OR STABILIZATION)
Waste Residue Indicator: N
Quantity Discrepancy Indicator: N
Waste Type Discrepancy Indicator: N
Waste Density: Not reported
Waste Density Unit of Measure Code: Not reported
Waste Density Unit of Measure Description: Not reported
Form Code: Not reported
Form Code Description: Not reported
Source Code: Not reported
Source Code Description: Not reported
Waste Minimization Code: Not reported
Waste Minimization Code Description: Not reported
Consent Number: Not reported
EPA Waste Indicator: N

282
SE
1/8-1/4
0.158 mi.
836 ft.

CHRISTINA YANG
929 MILLS AVE.
SAN BRUNO, CA 94066

RCRA NonGen / NLR

1026046701
CAC003053194

Relative:
Lower

Actual:
35 ft.

RCRA Listings:

Date Form Received by Agency:	20200128
Handler Name:	Christina Yang
Handler Address:	929 Mills Ave.
Handler City,State,Zip:	SAN BRUNO, CA 94066
EPA ID:	CAC003053194
Contact Name:	CHRISTINA YANG
Contact Address:	929 MILLS AVE.
Contact City,State,Zip:	SAN BRUNO, CA 94066
Contact Telephone:	310-571-8223
Contact Fax:	Not reported
Contact Email:	HAYWARD.RECEPTIONIST@SYNERGYCOMPANIES.OR
Contact Title:	Not reported
EPA Region:	09
Land Type:	Not reported
Federal Waste Generator Description:	Not a generator, verified
Non-Notifier:	Not reported
Biennial Report Cycle:	Not reported
Accessibility:	Not reported
Active Site Indicator:	Not reported
State District Owner:	Not reported
State District:	Not reported
Mailing Address:	929 MILLS AVE.
Mailing City,State,Zip:	SAN BRUNO, CA 94066
Owner Name:	Christina Yang
Owner Type:	Other
Operator Name:	Christina Yang
Operator Type:	Other
Short-Term Generator Activity:	No
Importer Activity:	No
Mixed Waste Generator:	No
Transporter Activity:	No
Transfer Facility Activity:	No
Recycler Activity with Storage:	No
Small Quantity On-Site Burner Exemption:	No
Smelting Melting and Refining Furnace Exemption:	No
Underground Injection Control:	No
Off-Site Waste Receipt:	No
Universal Waste Indicator:	No
Universal Waste Destination Facility:	No
Federal Universal Waste:	No
Active Site State-Reg Handler:	---
Federal Facility Indicator:	Not reported
Hazardous Secondary Material Indicator:	N
Sub-Part K Indicator:	Not reported
2018 GPRA Permit Baseline:	Not on the Baseline
2018 GPRA Renewals Baseline:	Not on the Baseline
202 GPRA Corrective Action Baseline:	No
Subject to Corrective Action Universe:	No
Non-TSDFs Where RCRA CA has Been Imposed Universe:	No
Corrective Action Priority Ranking:	No NCAPS ranking
Environmental Control Indicator:	No
Institutional Control Indicator:	No

CHRISTINA YANG (Continued) **1026046701**

Human Exposure Controls Indicator:	N/A
Groundwater Controls Indicator:	N/A
Significant Non-Complier Universe:	No
Unaddressed Significant Non-Complier Universe:	No
Addressed Significant Non-Complier Universe:	No
Significant Non-Complier With a Compliance Schedule Universe:	No
Financial Assurance Required:	Not reported
Handler Date of Last Change:	20200210
Recognized Trader-Importer:	No
Recognized Trader-Exporter:	No
Importer of Spent Lead Acid Batteries:	No
Exporter of Spent Lead Acid Batteries:	No
Recycler Activity Without Storage:	No
Manifest Broker:	No
Sub-Part P Indicator:	No

Handler - Owner Operator:

Owner/Operator Indicator:	Operator
Owner/Operator Name: CHRISTINA YANG	
Legal Status:	Other
Date Became Current:	Not reported
Date Ended Current:	Not reported
Owner/Operator Address:	929 MILLS AVE.
Owner/Operator City,State,Zip:	SAN BRUNO, CA 94066
Owner/Operator Telephone:	310-571-8223
Owner/Operator Telephone Ext:	Not reported
Owner/Operator Fax:	Not reported
Owner/Operator Email:	Not reported

Owner/Operator Indicator:	Owner
Owner/Operator Name: CHRISTINA YANG	
Legal Status:	Other
Date Became Current:	Not reported
Date Ended Current:	Not reported
Owner/Operator Address:	929 MILLS AVE.
Owner/Operator City,State,Zip:	SAN BRUNO, CA 94066
Owner/Operator Telephone:	310-571-8223
Owner/Operator Telephone Ext:	Not reported
Owner/Operator Fax:	Not reported
Owner/Operator Email:	Not reported

Historic Generators:

Receive Date:	20200128
Handler Name: CHRISTINA YANG	
Federal Waste Generator Description:	Not a generator, verified
State District Owner:	Not reported
Large Quantity Handler of Universal Waste:	No
Recognized Trader Importer:	No
Recognized Trader Exporter:	No
Spent Lead Acid Battery Importer:	No
Spent Lead Acid Battery Exporter:	No
Current Record:	Yes
Non Storage Recycler Activity:	Not reported
Electronic Manifest Broker:	Not reported

CHRISTINA YANG (Continued) **1026046701**

List of NAICS Codes and Descriptions:
NAICS Code: 56299
NAICS Description: ALL OTHER WASTE MANAGEMENT SERVICES

Facility Has Received Notices of Violations:
Violations: No Violations Found

Evaluation Action Summary:
Evaluations: No Evaluations Found

T283 **PERFORMANCE TOW** **San Mateo Co. BI** **S109466270**
East **1068 MONTGOMERY** **N/A**
1/8-1/4 **SAN BRUNO, CA 94066**
0.158 mi.
836 ft. **Site 15 of 24 in cluster T**

Relative: **Lower**
Actual: **25 ft.**

San Mateo Co. BI:
Name: PERFORMANCE TOW
Address: 1068 MONTGOMERY
City,State,Zip: SAN BRUNO, CA 94066
Region: SAN MATEO
Facility ID: FA0040302
Prog Element Code: STORMWATER ANNUAL INSPECTION FEE
Record Id: PR0056341
Description: STORMWATER ANNUAL FEE - INSP FREQ EVERY 2 YRS
Facility Status: Inactive, non-billable
Program Category: STORMWATER

Name: PERFORMANCE TOW
Address: 1068 MONTGOMERY
City,State,Zip: SAN BRUNO, CA 94066
Region: SAN MATEO
Facility ID: FA0040302
Prog Element Code: STORES MV FUELS OR WASTE ONLY
Record Id: PR0056339
Description: STORES MV FUELS OR WASTE ONLY
Facility Status: Inactive, non-billable
Program Category: BUSINESS PLAN PROGRAM

Name: PERFORMANCE TOW
Address: 1068 MONTGOMERY
City,State,Zip: SAN BRUNO, CA 94066
Region: SAN MATEO
Facility ID: FA0040302
Prog Element Code: GENERATES and RECYCLES WASTE OIL/SOLVENT
Record Id: PR0056340
Description: GENERATES & RECYCLES WASTE OIL/SOLVENT
Facility Status: Inactive, non-billable
Program Category: HAZARDOUS WASTE PROGRAM

U284 **V H AUTOMOTIVE** **San Mateo Co. BI** **S110071854**
East **1089 MONTGOMERY** **N/A**
1/8-1/4 **SAN BRUNO, CA 94066**
0.161 mi.
852 ft. **Site 5 of 16 in cluster U**

Relative: San Mateo Co. BI:
Lower

Actual:
26 ft.

Name:	V H AUTOMOTIVE
Address:	1089 MONTGOMERY
City,State,Zip:	SAN BRUNO, CA 94066
Region:	SAN MATEO
Facility ID:	FA0024383
Prog Element Code:	GENERATES and RECYCLES WASTE OIL/SOLVENT
Record Id:	PR0029029
Description:	GENERATES & RECYCLES WASTE OIL/SOLVENT
Facility Status:	Inactive, non-billable
Program Category:	HAZARDOUS WASTE PROGRAM

Name:	V H AUTOMOTIVE
Address:	1089 MONTGOMERY
City,State,Zip:	SAN BRUNO, CA 94066
Region:	SAN MATEO
Facility ID:	FA0024383
Prog Element Code:	STORMWATER ANNUAL INSPECTION FEE
Record Id:	PR0043472
Description:	STORMWATER ANNUAL FEE - INSP FREQ EVERY 2 YRS
Facility Status:	Inactive, non-billable
Program Category:	STORMWATER

Name:	V H AUTOMOTIVE
Address:	1089 MONTGOMERY
City,State,Zip:	SAN BRUNO, CA 94066
Region:	SAN MATEO
Facility ID:	FA0024383
Prog Element Code:	STORES HAZ MAT <219GAL,1,999LB, 879FT3
Record Id:	PR0029030
Description:	STORES HAZ MAT <219GAL,1,999LB, 879CF
Facility Status:	Inactive, non-billable
Program Category:	BUSINESS PLAN PROGRAM

Name:	3-D AUTO REPAIR
Address:	1089 MONTGOMERY
City,State,Zip:	SAN BRUNO, CA 94066
Region:	SAN MATEO
Facility ID:	FA0053922
Prog Element Code:	STORMWATER ANNUAL INSPECTION FEE
Record Id:	PR0074497
Description:	STORMWATER ANNUAL FEE - INSP FREQ EVERY 2 YRS
Facility Status:	Inactive, non-billable
Program Category:	STORMWATER

Name:	3-D AUTO REPAIR
Address:	1089 MONTGOMERY
City,State,Zip:	SAN BRUNO, CA 94066
Region:	SAN MATEO
Facility ID:	FA0053922
Prog Element Code:	STORES MV FUELS OR WASTE ONLY
Record Id:	PR0074495
Description:	STORES MV FUELS OR WASTE ONLY

V H AUTOMOTIVE (Continued) **S110071854**

Facility Status: Inactive, non-billable
Program Category: BUSINESS PLAN PROGRAM

Name: 3-D AUTO REPAIR
Address: 1089 MONTGOMERY
City,State,Zip: SAN BRUNO, CA 94066
Region: SAN MATEO
Facility ID: FA0053922
Prog Element Code: GENERATES and RECYCLES WASTE OIL/SOLVENT
Record Id: PR0074496
Description: GENERATES & RECYCLES WASTE OIL/SOLVENT
Facility Status: Inactive, non-billable
Program Category: HAZARDOUS WASTE PROGRAM

Name: SHARMA AUTO REPAIR CORP
Address: 1089 MONTGOMERY
City,State,Zip: SAN BRUNO, CA 94066
Region: SAN MATEO
Facility ID: FA0039560
Prog Element Code: STORMWATER ANNUAL INSPECTION FEE
Record Id: PR0055583
Description: STORMWATER ANNUAL FEE - INSP FREQ EVERY 2 YRS
Facility Status: Inactive, non-billable
Program Category: STORMWATER

Name: SHARMA AUTO REPAIR CORP
Address: 1089 MONTGOMERY
City,State,Zip: SAN BRUNO, CA 94066
Region: SAN MATEO
Facility ID: FA0039560
Prog Element Code: STORES MV FUELS OR WASTE ONLY
Record Id: PR0055581
Description: STORES MV FUELS OR WASTE ONLY
Facility Status: Inactive, non-billable
Program Category: BUSINESS PLAN PROGRAM

Name: SHARMA AUTO REPAIR CORP
Address: 1089 MONTGOMERY
City,State,Zip: SAN BRUNO, CA 94066
Region: SAN MATEO
Facility ID: FA0039560
Prog Element Code: GENERATES and RECYCLES WASTE OIL/SOLVENT
Record Id: PR0055582
Description: GENERATES & RECYCLES WASTE OIL/SOLVENT
Facility Status: Inactive, non-billable
Program Category: HAZARDOUS WASTE PROGRAM

Name: BAY AREA LIMOUSINE REPAIR
Address: 1089 MONTGOMERY
City,State,Zip: SAN BRUNO, CA 94066
Region: SAN MATEO
Facility ID: FA0045524
Prog Element Code: STORMWATER ANNUAL INSPECTION FEE
Record Id: PR0059778
Description: STORMWATER ANNUAL FEE - INSP FREQ EVERY 2 YRS
Facility Status: Inactive, non-billable
Program Category: STORMWATER

V H AUTOMOTIVE (Continued) **S110071854**

Name: BAY AREA LIMOUSINE REPAIR
Address: 1089 MONTGOMERY
City,State,Zip: SAN BRUNO, CA 94066
Region: SAN MATEO
Facility ID: FA0045524
Prog Element Code: STORES MV FUELS OR WASTE ONLY
Record Id: PR0059776
Description: STORES MV FUELS OR WASTE ONLY
Facility Status: Inactive, non-billable
Program Category: BUSINESS PLAN PROGRAM

Name: BAY AREA LIMOUSINE REPAIR
Address: 1089 MONTGOMERY
City,State,Zip: SAN BRUNO, CA 94066
Region: SAN MATEO
Facility ID: FA0045524
Prog Element Code: GENERATES and RECYCLES WASTE OIL/SOLVENT
Record Id: PR0059777
Description: GENERATES & RECYCLES WASTE OIL/SOLVENT
Facility Status: Inactive, non-billable
Program Category: HAZARDOUS WASTE PROGRAM

Name: COLLISION REPAIR CENTER
Address: 1089 MONTGOMERY
City,State,Zip: SAN BRUNO, CA 94066
Region: SAN MATEO
Facility ID: FA0028960
Prog Element Code: GENERATES and RECYCLES WASTE OIL/SOLVENT
Record Id: PR0048897
Description: GENERATES & RECYCLES WASTE OIL/SOLVENT
Facility Status: Inactive, non-billable
Program Category: HAZARDOUS WASTE PROGRAM

Name: COLLISION REPAIR CENTER
Address: 1089 MONTGOMERY
City,State,Zip: SAN BRUNO, CA 94066
Region: SAN MATEO
Facility ID: FA0028960
Prog Element Code: STORES HAZ MAT <219GAL,1,999LB, 879FT3
Record Id: PR0048896
Description: STORES HAZ MAT <219GAL,1,999LB, 879CF
Facility Status: Inactive, non-billable
Program Category: BUSINESS PLAN PROGRAM

U285 **1089 MONTGOMERY AVE SAN BRUNO** **ENVIROSTOR** **S118353727**
East **1089 MONTGOMERY AVENUE** **N/A**
1/8-1/4 **SAN BRUNO, CA 94066**
0.161 mi.
852 ft. **Site 6 of 16 in cluster U**

Relative: ENVIROSTOR:
Lower
Name: 1089 MONTGOMERY AVE SAN BRUNO
Actual: Address: 1089 MONTGOMERY AVENUE
26 ft. City,State,Zip: SAN BRUNO, CA 94066
Facility ID: 60002242
Status: Inactive - Needs Evaluation
Status Date: 10/02/2018
Site Code: 202362

1089 MONTGOMERY AVE SAN BRUNO (Continued) **S118353727**

Site Type:	Evaluation
Site Type Detailed:	Evaluation
Acres:	0.5
NPL:	NO
Regulatory Agencies:	SMBRP
Lead Agency:	SMBRP
Program Manager:	Marienel Basiga
Supervisor:	Karina Navarro
Division Branch:	Cleanup Berkeley
Assembly:	21
Senate:	13
Special Program:	EPA - PASI
Restricted Use:	NO
Site Mgmt Req:	NONE SPECIFIED
Funding:	Not Applicable
Latitude:	37.63685
Longitude:	-122.4126
APN:	NONE SPECIFIED
Past Use:	METAL PLATING - CHROME, METAL PLATING - OTHER, UNKNOWN
Potential COC:	Under Investigation
Confirmed COC:	31001-NO
Potential Description:	SOIL
Alias Name:	202362
Alias Type:	Project Code (Site Code)
Alias Name:	60002242
Alias Type:	Envirostor ID Number

Completed Info:

Completed Area Name:	PROJECT WIDE
Completed Sub Area Name:	Not reported
Completed Document Type:	Site Screening
Completed Date:	11/03/2015
Comments:	DTSC's Site Screening for the property at 1089 Montgomery Avenue, San Bruno, CA
Completed Area Name:	PROJECT WIDE
Completed Sub Area Name:	Not reported
Completed Document Type:	Site Screening
Completed Date:	02/25/2021
Comments:	PA/SI submitted to EPA.
Future Area Name:	Not reported
Future Sub Area Name:	Not reported
Future Document Type:	Not reported
Future Due Date:	Not reported
Schedule Area Name:	Not reported
Schedule Sub Area Name:	Not reported
Schedule Document Type:	Not reported
Schedule Due Date:	Not reported
Schedule Revised Date:	Not reported

U286 **AUTO PRECISION REPAIR** **RCRA NonGen / NLR** **1025875660**
East **1089 MONTGOMERY AVE** **CAL000448795**
1/8-1/4 **SAN BRUNO, CA 94066**
0.161 mi.
852 ft. **Site 7 of 16 in cluster U**

Relative: **Lower**

Actual: **26 ft.**

RCRA Listings:

Date Form Received by Agency:	20190913
Handler Name:	Auto Precision Repair
Handler Address:	1089 Montgomery Ave
Handler City,State,Zip:	SAN BRUNO, CA 94066
EPA ID:	CAL000448795
Contact Name:	JULIUS RAVAZ
Contact Address:	1089 MONTGOMERY AVE
Contact City,State,Zip:	SAN BRUNO, CA 94066
Contact Telephone:	650-636-4718
Contact Fax:	Not reported
Contact Email:	AUYTOPRECISIONREPAIR@YAHOO.COM
Contact Title:	Not reported
EPA Region:	09
Land Type:	Not reported
Federal Waste Generator Description:	Not a generator, verified
Non-Notifier:	Not reported
Biennial Report Cycle:	Not reported
Accessibility:	Not reported
Active Site Indicator:	Not reported
State District Owner:	Not reported
State District:	Not reported
Mailing Address:	1089 MONTGOMERY AVE
Mailing City,State,Zip:	SAN BRUNO, CA 94066
Owner Name:	Lorena Ravaz
Owner Type:	Other
Operator Name:	Julius Ravaz
Operator Type:	Other
Short-Term Generator Activity:	No
Importer Activity:	No
Mixed Waste Generator:	No
Transporter Activity:	No
Transfer Facility Activity:	No
Recycler Activity with Storage:	No
Small Quantity On-Site Burner Exemption:	No
Smelting Melting and Refining Furnace Exemption:	No
Underground Injection Control:	No
Off-Site Waste Receipt:	No
Universal Waste Indicator:	No
Universal Waste Destination Facility:	No
Federal Universal Waste:	No
Active Site State-Reg Handler:	---
Federal Facility Indicator:	Not reported
Hazardous Secondary Material Indicator:	N
Sub-Part K Indicator:	Not reported
2018 GPRA Permit Baseline:	Not on the Baseline
2018 GPRA Renewals Baseline:	Not on the Baseline
202 GPRA Corrective Action Baseline:	No
Subject to Corrective Action Universe:	No
Non-TSDFs Where RCRA CA has Been Imposed Universe:	No
Corrective Action Priority Ranking:	No NCAPS ranking
Environmental Control Indicator:	No
Institutional Control Indicator:	No

AUTO PRECISION REPAIR (Continued) **1025875660**

Human Exposure Controls Indicator:	N/A
Groundwater Controls Indicator:	N/A
Significant Non-Complier Universe:	No
Unaddressed Significant Non-Complier Universe:	No
Addressed Significant Non-Complier Universe:	No
Significant Non-Complier With a Compliance Schedule Universe:	No
Financial Assurance Required:	Not reported
Handler Date of Last Change:	20190927
Recognized Trader-Importer:	No
Recognized Trader-Exporter:	No
Importer of Spent Lead Acid Batteries:	No
Exporter of Spent Lead Acid Batteries:	No
Recycler Activity Without Storage:	No
Manifest Broker:	No
Sub-Part P Indicator:	No

Handler - Owner Operator:

Owner/Operator Indicator:	Owner
Owner/Operator Name: LORENA RAVAZ	
Legal Status:	Other
Date Became Current:	Not reported
Date Ended Current:	Not reported
Owner/Operator Address:	1089 MONTGOMERY AVE
Owner/Operator City,State,Zip:	SAN BRUNO, CA 94066
Owner/Operator Telephone:	650-722-1625
Owner/Operator Telephone Ext:	Not reported
Owner/Operator Fax:	Not reported
Owner/Operator Email:	Not reported

Owner/Operator Indicator:	Operator
Owner/Operator Name: JULIUS RAVAZ	
Legal Status:	Other
Date Became Current:	Not reported
Date Ended Current:	Not reported
Owner/Operator Address:	1089 MONTGOMERY AVE
Owner/Operator City,State,Zip:	SAN BRUNO, CA 94066
Owner/Operator Telephone:	650-636-4718
Owner/Operator Telephone Ext:	Not reported
Owner/Operator Fax:	Not reported
Owner/Operator Email:	Not reported

Historic Generators:

Receive Date:	20190913
Handler Name: AUTO PRECISION REPAIR	
Federal Waste Generator Description:	Not a generator, verified
State District Owner:	Not reported
Large Quantity Handler of Universal Waste:	No
Recognized Trader Importer:	No
Recognized Trader Exporter:	No
Spent Lead Acid Battery Importer:	No
Spent Lead Acid Battery Exporter:	No
Current Record:	Yes
Non Storage Recycler Activity:	Not reported
Electronic Manifest Broker:	Not reported

AUTO PRECISION REPAIR (Continued) **1025875660**

List of NAICS Codes and Descriptions:
NAICS Code: 811198
NAICS Description: ALL OTHER AUTOMOTIVE REPAIR AND MAINTENANCE

Facility Has Received Notices of Violations:
Violations: No Violations Found

Evaluation Action Summary:
Evaluations: No Evaluations Found

U287 **AUTO PRECISION REPAIR INC** **San Mateo Co. BI** **S125911096**
East **1089 MONTGOMERY** **N/A**
1/8-1/4 **SAN BRUNO, CA 94066**
0.161 mi.
852 ft. **Site 8 of 16 in cluster U**

Relative: San Mateo Co. BI:
Lower
Name: AUTO PRECISION REPAIR INC
Actual: Address: 1089 MONTGOMERY
26 ft. City,State,Zip: SAN BRUNO, CA 94066
Region: SAN MATEO
Facility ID: FA0067283
Prog Element Code: STORES MV FUELS OR WASTE ONLY
Record Id: PR0090515
Description: STORES MV FUELS OR WASTE ONLY
Facility Status: Active, billable
Program Category: BUSINESS PLAN PROGRAM

Name: AUTO PRECISION REPAIR INC
Address: 1089 MONTGOMERY
City,State,Zip: SAN BRUNO, CA 94066
Region: SAN MATEO
Facility ID: FA0067283
Prog Element Code: GENERATES <27 GAL/YEAR
Record Id: PR0090516
Description: GENERATES <27 GAL/YEAR
Facility Status: Active, billable
Program Category: HAZARDOUS WASTE PROGRAM

U288 **BAYAREA LIMOUSINE REPAIR** **CERS HAZ WASTE** **S124878643**
East **1089 MONTGOMERY AVE** **HWTS** **N/A**
1/8-1/4 **SAN BRUNO, CA 94066** **CERS**
0.161 mi.
852 ft. **Site 9 of 16 in cluster U**

Relative: CERS HAZ WASTE:
Lower
Name: AUTO PRECISION REPAIR INC
Actual: Address: 1089 MONTGOMERY AVE
26 ft. City,State,Zip: SAN BRUNO, CA 94066
Site ID: 567935
CERS ID: 10833838
CERS Description: Hazardous Waste Generator

BAYAREA LIMOUSINE REPAIR (Continued) **S124878643**

HWTS:

Name:	AUTO TECHNIQUES
Address:	1089 MONTGOMERY AVE
Address 2:	Not reported
City,State,Zip:	SAN BRUNO, CA 94066
EPA ID:	CAL000420159
Inactive Date:	09/06/2017
Create Date:	09/13/2016
Last Act Date:	Not reported
Mailing Name:	Not reported
Mailing Address:	1089 MONTGOMERY AVE
Mailing Address 2:	Not reported
Mailing City,State,Zip:	SAN BRUNO, CA 94066
Owner Name:	CHENG LAU
Owner Address:	4073 MISSION ST
Owner Address 2:	Not reported
Owner City,State,Zip:	SAN FRANCISCO, CA 94112
Owner Phone:	Not reported
Owner Fax:	Not reported
Contact Name:	CHENG LAU
Contact Address:	4073 MISSION ST
Contact Address 2:	Not reported
City,State,Zip:	SAN FRANCISCO, CA 94112
Contact Phone:	Not reported
Contact Fax:	Not reported
Facility Status:	Inactive
Facility Type:	PERMANENT
Category:	STATE
Latitude:	-90
Longitude:	180

NAICS:

EPA ID:	CAL000420159
Create Date:	2016-09-13 11:51:53.677
NAICS Code:	811111
NAICS Description:	General Automotive Repair
Issued EPA ID Date:	2016-09-13 11:51:53.48000
Inactive Date:	2017-09-06 00:00:00
Facility Name:	AUTO TECHNIQUES
Facility Address:	1089 MONTGOMERY AVE
Facility Address 2:	Not reported
Facility City:	SAN BRUNO
Facility County:	Not reported
Facility State:	CA
Facility Zip:	94066

Name:	BAYAREA LIMOUSINE REPAIR
Address:	1089 MONTGOMERY AVE
Address 2:	Not reported
City,State,Zip:	SAN BRUNO, CA 94066
EPA ID:	CAL000347226
Inactive Date:	04/08/2013
Create Date:	10/20/2009
Last Act Date:	Not reported
Mailing Name:	Not reported
Mailing Address:	429 HEMLOCK AVE

BAYAREA LIMOUSINE REPAIR (Continued) **S124878643**

Mailing Address 2:	Not reported
Mailing City,State,Zip:	SOUTH SAN FRANCISCO, CA 940801605
Owner Name:	SHALINI CHAND
Owner Address:	429 HEMLOCK AVE
Owner Address 2:	Not reported
Owner City,State,Zip:	SOUTH SAN FRANCISCO, CA 940801605
Owner Phone:	Not reported
Owner Fax:	Not reported
Contact Name:	HARISH DEO
Contact Address:	1089 MONTGOMERY AVE
Contact Address 2:	Not reported
City,State,Zip:	SAN BRUNO, CA 940661517
Contact Phone:	Not reported
Contact Fax:	Not reported
Facility Status:	Inactive
Facility Type:	PERMANENT
Category:	STATE
Latitude:	37.636937
Longitude:	-122.412376

NAICS:

EPA ID:	CAL000347226
Create Date:	2009-10-20 09:27:42.517
NAICS Code:	811111
NAICS Description:	General Automotive Repair
Issued EPA ID Date:	2009-10-20 09:27:42.47000
Inactive Date:	2013-04-08 00:00:00
Facility Name:	BAYAREA LIMOUSINE REPAIR
Facility Address:	1089 MONTGOMERY AVE
Facility Address 2:	Not reported
Facility City:	SAN BRUNO
Facility County:	Not reported
Facility State:	CA
Facility Zip:	940661517

CERS:

Name:	AUTO PRECISION REPAIR INC
Address:	1089 MONTGOMERY AVE
City,State,Zip:	SAN BRUNO, CA 94066
Site ID:	567935
CERS ID:	10833838
CERS Description:	Chemical Storage Facilities

Violations:

Site ID:	567935
Site Name:	AUTO PRECISION REPAIR INC
Violation Date:	02-11-2020
Citation:	HSC 6.95 25505(a)(4) - California Health and Safety Code, Chapter 6.95, Section(s) 25505(a)(4)
Violation Description:	Failure to provide initial and annual training to all employees in safety procedures in the event of a release or threatened release of a hazardous material or failure to document and maintain training records for a minimum of three years.
Violation Notes:	Returned to compliance on 02/12/2020. OBSERVATION: The business did not demonstrate that records of employee HMBP training have been maintained. CORRECTIVE ACTION: Provide all employees with required training that includes: safe handling hazardous materials, emergency

BAYAREA LIMOUSINE REPAIR (Continued) **S124878643**

	response procedures, and proper use of response equipment. Maintain records of training available for 3 years. Within 30 days, submit a copy of the employee HMBP training log.
Violation Division:	San Mateo County Environmental Health
Violation Program:	HMRRP
Violation Source:	CERS,
Site ID:	567935
Site Name:	AUTO PRECISION REPAIR INC
Violation Date:	02-24-2022
Citation:	22 CCR 12 66262.12 - California Code of Regulations, Title 22, Chapter 12, Section(s) 66262.12
Violation Description:	Failure to obtain an Identification Number prior to treating, storing, disposing of, transporting or offering for transportation any hazardous waste.
Violation Notes:	Returned to compliance on 03/02/2022. OBSERVATION: EPA ID number expired on 6/30/20. REQUIRED ACTION: Re-activate EPA ID number by using one of the two options found at https://dtsc.ca.gov/reactivate-epa-id-number/
Violation Division:	San Mateo County Environmental Health
Violation Program:	HW
Violation Source:	CERS,
Site ID:	567935
Site Name:	AUTO PRECISION REPAIR INC
Violation Date:	02-11-2020
Citation:	22 CCR 12 66262.34(f) - California Code of Regulations, Title 22, Chapter 12, Section(s) 66262.34(f)
Violation Description:	Failure to properly label hazardous waste accumulation containers and portable tanks with the following requirements: "Hazardous Waste", name and address of the generator, physical and chemical characteristics of the Hazardous Waste, and starting accumulation date.
Violation Notes:	Returned to compliance on 02/11/2020. OBSERVATION: Four used oil caddies were observed without a hazardous waste label. During the inspection, the provided labels were completed and affixed to the caddies. CORRECTIVE ACTION: Continue to ensure that all containers of hazardous waste are properly labeled.
Violation Division:	San Mateo County Environmental Health
Violation Program:	HW
Violation Source:	CERS,
Site ID:	567935
Site Name:	AUTO PRECISION REPAIR INC
Violation Date:	02-11-2020
Citation:	HSC 6.95 25508(a)(1) - California Health and Safety Code, Chapter 6.95, Section(s) 25508(a)(1)
Violation Description:	Failure to complete and electronically submit a site map with all required content.
Violation Notes:	Returned to compliance on 02/11/2020. OBSERVATION: The business site map did not indicate adjacent streets and the water shut off location. During the inspection, the site map was updated and resubmitted. CORRECTIVE ACTION: Continue to ensure that a site map with all required content has been submitted.
Violation Division:	San Mateo County Environmental Health
Violation Program:	HMRRP
Violation Source:	CERS,

BAYAREA LIMOUSINE REPAIR (Continued) **S124878643**

Site ID:	567935
Site Name:	AUTO PRECISION REPAIR INC
Violation Date:	03-18-2024
Citation:	HSC 6.95 25508(a)(1) - California Health and Safety Code, Chapter 6.95, Section(s) 25508(a)(1)
Violation Description:	Failure to complete and electronically submit a business plan when storing/handling a hazardous material at or above reportable quantities.
Violation Notes:	HMBP Last submitted 3/18/22.
Violation Division:	San Mateo County Environmental Health
Violation Program:	HMRRP
Violation Source:	CERS,

Site ID:	567935
Site Name:	AUTO PRECISION REPAIR INC
Violation Date:	02-24-2022
Citation:	HSC 6.95 25508(a)(3) - California Health and Safety Code, Chapter 6.95, Section(s) 25508(a)(3)
Violation Description:	Failure to complete and electronically submit hazardous material inventory information for all reportable hazardous materials on site at or above reportable quantities.
Violation Notes:	Returned to compliance on 03/18/2022. OBSERVATION: Facility has dramatically increased hazardous material storage capacity since last inspection. Exact amount could not be determined at the time of the inspection as the measurements of the two new tanks were not available. REQUIRED ACTION: Update your chemical inventory of the business plan electronically in the San Mateo County Portal at https://ehesubmit.smchealth.org/ to accurately reflect current onsite storage. Volumetric measurements of the two tanks can be used if needed to determine their storage quantity. Please note if current oil storage maximum capacity exceeds 1320 gallons, additional permitting requirements may apply.
Violation Division:	San Mateo County Environmental Health
Violation Program:	HMRRP
Violation Source:	CERS,

Site ID:	567935
Site Name:	AUTO PRECISION REPAIR INC
Violation Date:	02-24-2022
Citation:	22 CCR 12 66262.34(f) - California Code of Regulations, Title 22, Chapter 12, Section(s) 66262.34(f)
Violation Description:	Failure to properly label hazardous waste accumulation containers and portable tanks with the following requirements: "Hazardous Waste", name and address of the generator, physical and chemical characteristics of the Hazardous Waste, and starting accumulation date.
Violation Notes:	Returned to compliance on 04/14/2022. OBSERVATION: The three used oil drums, did not have any observable hazardous waste labels on them at the time of the inspection. REQUIRED ACTION: Ensure that all containers holding hazardous waste are labeled with the following requirements: "Hazardous Waste", name and address of the generator, composition and physical state, hazardous properties, and the accumulation start date. Submit documentation to the inspector showing this has been accomplished.
Violation Division:	San Mateo County Environmental Health
Violation Program:	HW
Violation Source:	CERS,

BAYAREA LIMOUSINE REPAIR (Continued) **S124878643**

Site ID: 567935
Site Name: AUTO PRECISION REPAIR INC
Violation Date: 02-24-2022
Citation: 22 CCR 12 66262.34(f) - California Code of Regulations, Title 22, Chapter 12, Section(s) 66262.34(f)
Violation Description: Failure to label stationary hazardous waste tanks as "hazardous waste" and mark with an accumulation start date.
Violation Notes: Returned to compliance on 04/14/2022. OBSERVATION: The two waste oil tanks were not labeled as "Hazardous waste" with an accumulation start date. REQUIRED ACTION: Ensure that hazardous waste tanks are labeled as "Hazardous Waste" with an accumulation start date. Submit documentation to the inspector that this has been accomplished.
Violation Division: San Mateo County Environmental Health
Violation Program: HW
Violation Source: CERS,

Site ID: 567935
Site Name: AUTO PRECISION REPAIR INC
Violation Date: 02-11-2020
Citation: HSC 6.5 25250.22 - California Health and Safety Code, Chapter 6.5, Section(s) 25250.22
Violation Description: Failure to properly manage used oil and/or fuel filters in accordance with the requirements.
Violation Notes: Returned to compliance on 03/12/2020. OBSERVATION: The partially full 55 gallon drum of drained used oil filters does not have a lid. The owner confirmed he would obtain a lid for this drum and keep it closed unless adding or removing filters. CORRECTIVE ACTION: Within 30 days, submit documentation to this office confirming that a lid for this drum has been obtained and that the drum will be kept closed unless adding or removing filters.
Violation Division: San Mateo County Environmental Health
Violation Program: HW
Violation Source: CERS,

Evaluation:
Eval General Type: Compliance Evaluation Inspection
Eval Date: 02-11-2020
Violations Found: Yes
Eval Type: Routine done by local agency
Eval Notes: The facility stores the following up to: PETROLEUM MOTOR OIL IN THE SHOP 240.0 Gallons TRANSMISSION FLUID IN THE SHOP 55.0 Gallons Waste ANTIFREEZE IN THE SHOP 55.0 Gallons WASTE OIL IN THE SHOP 240.0 Gallons
Eval Division: San Mateo County Environmental Health
Eval Program: HMRRP
Eval Source: CERS,

Eval General Type: Other/Unknown
Eval Date: 02-24-2022
Violations Found: No
Eval Type: Other, not routine, done by local agency
Eval Notes: Not reported
Eval Division: San Mateo County Environmental Health
Eval Program: HMRRP
Eval Source: CERS,

Eval General Type: Other/Unknown

BAYAREA LIMOUSINE REPAIR (Continued) **S124878643**

Eval Date: 03-14-2022
Violations Found: No
Eval Type: Other, not routine, done by local agency
Eval Notes: Not reported
Eval Division: San Mateo County Environmental Health
Eval Program: HMRRP
Eval Source: CERS,

Eval General Type: Other/Unknown
Eval Date: 03-18-2024
Violations Found: Yes
Eval Type: Other, not routine, done by local agency
Eval Notes: Violation cited administratively, not onsite.
Eval Division: San Mateo County Environmental Health
Eval Program: HMRRP
Eval Source: CERS,

Eval General Type: Other/Unknown
Eval Date: 01-30-2020
Violations Found: No
Eval Type: Other, not routine, done by local agency
Eval Notes: HMBP submittal reviewed and not accepted.
Eval Division: San Mateo County Environmental Health
Eval Program: HMRRP
Eval Source: CERS,

Eval General Type: Other/Unknown
Eval Date: 02-11-2020
Violations Found: No
Eval Type: Other, not routine, done by local agency
Eval Notes: HMBP submittal reviewed and not accepted. Assisted with updating and resubmitting the HMBP. Updated HMBP reviewed and accepted. Received a copy of the HMBP property owner notification. Saved a copy in the program record.
Eval Division: San Mateo County Environmental Health
Eval Program: HMRRP
Eval Source: CERS,

Eval General Type: Compliance Evaluation Inspection
Eval Date: 02-24-2022
Violations Found: Yes
Eval Type: Routine done by local agency
Eval Notes: Facility generates waste oil, filters, and small quantities of waste antifreeze and parts washer fluid.
Eval Division: San Mateo County Environmental Health
Eval Program: HW
Eval Source: CERS,

Eval General Type: Other/Unknown
Eval Date: 03-18-2022
Violations Found: No
Eval Type: Other, not routine, done by local agency
Eval Notes: Not reported
Eval Division: San Mateo County Environmental Health
Eval Program: HMRRP
Eval Source: CERS,

BAYAREA LIMOUSINE REPAIR (Continued) **S124878643**

Eval General Type: Other/Unknown
Eval Date: 03-22-2021
Violations Found: No
Eval Type: Other, not routine, done by local agency
Eval Notes: Not reported
Eval Division: San Mateo County Environmental Health
Eval Program: HMRRP
Eval Source: CERS,

Eval General Type: Compliance Evaluation Inspection
Eval Date: 02-11-2020
Violations Found: Yes
Eval Type: Routine done by local agency
Eval Notes: On site to conduct a routine inspection. The following has been picked up: On 12-10-19, 150 gallons of used oil. On 12-18-19, 1 drum of drained used oil filters. On 9-20-19, 240 gallons of used oil.
Eval Division: San Mateo County Environmental Health
Eval Program: HW
Eval Source: CERS,

Eval General Type: Other/Unknown
Eval Date: 01-31-2020
Violations Found: No
Eval Type: Other, not routine, done by local agency
Eval Notes: HMBP submittal reviewed and not accepted. Provided technical support over the phone.
Eval Division: San Mateo County Environmental Health
Eval Program: HMRRP
Eval Source: CERS,

Eval General Type: Compliance Evaluation Inspection
Eval Date: 02-24-2022
Violations Found: Yes
Eval Type: Routine done by local agency
Eval Notes: Not reported
Eval Division: San Mateo County Environmental Health
Eval Program: HMRRP
Eval Source: CERS,

Affiliation:
Affiliation Type Desc: Identification Signer
Entity Name: Eleno Raval
Entity Title: Owner
Affiliation Address: Not reported
Affiliation City: Not reported
Affiliation State: Not reported
Affiliation Country: Not reported
Affiliation Zip: Not reported
Affiliation Phone: ,

Affiliation Type Desc: CUPA District
Entity Name: San Mateo County Environmental Health
Entity Title: Not reported
Affiliation Address: 2000 Alameda de las Pulgas, Suite 100
Affiliation City: San Mateo
Affiliation State: CA
Affiliation Country: Not reported

BAYAREA LIMOUSINE REPAIR (Continued) **S124878643**

Affiliation Zip:	94403
Affiliation Phone:	(650) 372-6200,
Affiliation Type Desc:	Document Preparer
Entity Name:	Eleno Raval
Entity Title:	Not reported
Affiliation Address:	Not reported
Affiliation City:	Not reported
Affiliation State:	Not reported
Affiliation Country:	Not reported
Affiliation Zip:	Not reported
Affiliation Phone:	,
Affiliation Type Desc:	Environmental Contact
Entity Name:	Eleno Raval
Entity Title:	Not reported
Affiliation Address:	140 south linden ave STE A
Affiliation City:	south san francisco
Affiliation State:	CA
Affiliation Country:	Not reported
Affiliation Zip:	94080
Affiliation Phone:	,
Affiliation Type Desc:	Facility Mailing Address
Entity Name:	Mailing Address
Entity Title:	Not reported
Affiliation Address:	1089 MONTGOMERY AVE
Affiliation City:	SAN BRUNO
Affiliation State:	CA
Affiliation Country:	Not reported
Affiliation Zip:	94066
Affiliation Phone:	,
Affiliation Type Desc:	Legal Owner
Entity Name:	RAVAL, LORENA
Entity Title:	Not reported
Affiliation Address:	140 SOUTH LINDEN AVE #A
Affiliation City:	South San Francisco
Affiliation State:	CA
Affiliation Country:	United States
Affiliation Zip:	94080
Affiliation Phone:	(650) 877-7711,
Affiliation Type Desc:	Operator
Entity Name:	Eleno Raval
Entity Title:	Not reported
Affiliation Address:	Not reported
Affiliation City:	Not reported
Affiliation State:	Not reported
Affiliation Country:	Not reported
Affiliation Zip:	Not reported
Affiliation Phone:	(650) 877-7711,
Affiliation Type Desc:	Parent Corporation
Entity Name:	AUTO PRECISION REPAIR INC
Entity Title:	Not reported
Affiliation Address:	Not reported

BAYAREA LIMOUSINE REPAIR (Continued) **S124878643**

Affiliation City:	Not reported
Affiliation State:	Not reported
Affiliation Country:	Not reported
Affiliation Zip:	Not reported
Affiliation Phone:	,
Affiliation Type Desc:	Property Owner
Entity Name:	Joseph Welch Jr , Investors
Entity Title:	Not reported
Affiliation Address:	383 San Bruno Ave
Affiliation City:	SAN BRUNO
Affiliation State:	CA
Affiliation Country:	United States
Affiliation Zip:	94066
Affiliation Phone:	(650) 589-1262,

U289 **ARMANDO EXPRESS AUTO REPAIR** **San Mateo Co. BI** **S117398864**
East **1089 MONTGOMERY** **N/A**
1/8-1/4 **SAN BRUNO, CA 94066**
0.161 mi.
852 ft. **Site 10 of 16 in cluster U**

Relative: **Lower**
Actual: **26 ft.**

San Mateo Co. BI:

Name:	ARMANDO EXPRESS AUTO REPAIR
Address:	1089 MONTGOMERY
City,State,Zip:	SAN BRUNO, CA 94066
Region:	SAN MATEO
Facility ID:	FA0056995
Prog Element Code:	STORMWATER ANNUAL INSPECTION FEE
Record Id:	PR0079002
Description:	STORMWATER ANNUAL FEE - INSP FREQ EVERY 2 YRS
Facility Status:	Inactive, non-billable
Program Category:	STORMWATER
Name:	ARMANDO EXPRESS AUTO REPAIR
Address:	1089 MONTGOMERY
City,State,Zip:	SAN BRUNO, CA 94066
Region:	SAN MATEO
Facility ID:	FA0056995
Prog Element Code:	STORES MV FUELS OR WASTE ONLY
Record Id:	PR0079000
Description:	STORES MV FUELS OR WASTE ONLY
Facility Status:	Inactive, non-billable
Program Category:	BUSINESS PLAN PROGRAM
Name:	ARMANDO EXPRESS AUTO REPAIR
Address:	1089 MONTGOMERY
City,State,Zip:	SAN BRUNO, CA 94066
Region:	SAN MATEO
Facility ID:	FA0056995
Prog Element Code:	GENERATES and RECYCLES WASTE OIL/SOLVENT
Record Id:	PR0079001
Description:	GENERATES & RECYCLES WASTE OIL/SOLVENT
Facility Status:	Inactive, non-billable
Program Category:	HAZARDOUS WASTE PROGRAM

Y290 **BEST BUY #1896** **San Mateo Co. BI** **S122412304**
NW **1250 EL CAMINO REAL** **N/A**
1/8-1/4 **SAN BRUNO, CA 94066**
0.163 mi.
861 ft. **Site 1 of 3 in cluster Y**

Relative:
Higher

Actual:
59 ft.

San Mateo Co. BI:

Name:	BEST BUY #1896
Address:	1250 EL CAMINO REAL
City,State,Zip:	SAN BRUNO, CA 94066
Region:	SAN MATEO
Facility ID:	FA0063808
Prog Element Code:	GENERATES <27 GAL/YEAR
Record Id:	PR0086676
Description:	GENERATES <27 GAL/YEAR
Facility Status:	Active, billable
Program Category:	HAZARDOUS WASTE PROGRAM

Y291 **BEST BUY STORE #1896** **RCRA NonGen / NLR** **1024860519**
NW **1250 EL CAMINO REAL** **E MANIFEST** **CAL000428963**
1/8-1/4 **SAN BRUNO, CA 94066**
0.163 mi.
861 ft. **Site 2 of 3 in cluster Y**

Relative:
Higher

Actual:
59 ft.

RCRA Listings:

Date Form Received by Agency:	20170706
Handler Name:	Best Buy Store #1896
Handler Address:	1250 El Camino Real
Handler City,State,Zip:	SAN BRUNO, CA 94066
EPA ID:	CAL000428963
Contact Name:	TIM DUNN
Contact Address:	7601 PENN AVENUE SOUTH
Contact City,State,Zip:	RICHFIELD, MN 55423
Contact Telephone:	612-291-3406
Contact Fax:	952-430-6708
Contact Email:	TIMOTHY.DUNN@BESTBUY.COM
Contact Title:	Not reported
EPA Region:	09
Land Type:	Not reported
Federal Waste Generator Description:	Not a generator, verified
Non-Notifier:	Not reported
Biennial Report Cycle:	Not reported
Accessibility:	Not reported
Active Site Indicator:	Handler Activities
State District Owner:	Not reported
State District:	Not reported
Mailing Address:	7601 PENN AVE S BLDG B5
Mailing City,State,Zip:	RICHFIELD, MN 55423
Owner Name:	Best Buy Co Inc
Owner Type:	Other
Operator Name:	Tim Dunn
Operator Type:	Other
Short-Term Generator Activity:	No
Importer Activity:	No
Mixed Waste Generator:	No
Transporter Activity:	No
Transfer Facility Activity:	No
Recycler Activity with Storage:	No
Small Quantity On-Site Burner Exemption:	No
Smelting Melting and Refining Furnace Exemption:	No

BEST BUY STORE #1896 (Continued) **1024860519**

Underground Injection Control:	No
Off-Site Waste Receipt:	No
Universal Waste Indicator:	Yes
Universal Waste Destination Facility:	Yes
Federal Universal Waste:	No
Active Site State-Reg Handler:	---
Federal Facility Indicator:	Not reported
Hazardous Secondary Material Indicator:	N
Sub-Part K Indicator:	Not reported
2018 GPRA Permit Baseline:	Not on the Baseline
2018 GPRA Renewals Baseline:	Not on the Baseline
202 GPRA Corrective Action Baseline:	No
Subject to Corrective Action Universe:	No
Non-TSDFs Where RCRA CA has Been Imposed Universe:	No
Corrective Action Priority Ranking:	No NCAPS ranking
Environmental Control Indicator:	No
Institutional Control Indicator:	No
Human Exposure Controls Indicator:	N/A
Groundwater Controls Indicator:	N/A
Significant Non-Complier Universe:	No
Unaddressed Significant Non-Complier Universe:	No
Addressed Significant Non-Complier Universe:	No
Significant Non-Complier With a Compliance Schedule Universe:	No
Financial Assurance Required:	Not reported
Handler Date of Last Change:	20180907
Recognized Trader-Importer:	No
Recognized Trader-Exporter:	No
Importer of Spent Lead Acid Batteries:	No
Exporter of Spent Lead Acid Batteries:	No
Recycler Activity Without Storage:	No
Manifest Broker:	No
Sub-Part P Indicator:	No

Handler - Owner Operator:

Owner/Operator Indicator:	Owner
Owner/Operator Name: BEST BUY CO INC	
Legal Status:	Other
Date Became Current:	Not reported
Date Ended Current:	Not reported
Owner/Operator Address:	7601 PENN AVE S
Owner/Operator City,State,Zip:	RICHFIELD, MN 55423
Owner/Operator Telephone:	612-291-6251
Owner/Operator Telephone Ext:	Not reported
Owner/Operator Fax:	Not reported
Owner/Operator Email:	Not reported

Owner/Operator Indicator:	Operator
Owner/Operator Name: TIM DUNN	
Legal Status:	Other
Date Became Current:	Not reported
Date Ended Current:	Not reported
Owner/Operator Address:	7601 PENN AVENUE SOUTH
Owner/Operator City,State,Zip:	RICHFIELD, MN 55423
Owner/Operator Telephone:	612-291-3406
Owner/Operator Telephone Ext:	Not reported
Owner/Operator Fax:	Not reported

BEST BUY STORE #1896 (Continued) **1024860519**

Owner/Operator Email: Not reported

Historic Generators:
Receive Date: 20170706
Handler Name: BEST BUY STORE #1896
Federal Waste Generator Description: Not a generator, verified
State District Owner: Not reported
Large Quantity Handler of Universal Waste: No
Recognized Trader Importer: No
Recognized Trader Exporter: No
Spent Lead Acid Battery Importer: No
Spent Lead Acid Battery Exporter: No
Current Record: Yes
Non Storage Recycler Activity: Not reported
Electronic Manifest Broker: Not reported

List of NAICS Codes and Descriptions:
NAICS Code: 56299
NAICS Description: ALL OTHER WASTE MANAGEMENT SERVICES

Facility Has Received Notices of Violations:
Violations: No Violations Found

Evaluation Action Summary:
Evaluations: No Evaluations Found

E MANIFEST:
Manifest Tracking Number: 015081320FLE
Last Updated Date: 20210108
Shipped Date: 20201106
Received Date: 20201118
Manifest Status: Signed
Submission Type: DataImage5Copy
Origin Type: Service
Generator EPA ID: CAL000428963
Generator Name: Best Buy
Generator Location Street Number: Not reported
Generator Location Street 1: 1250 EL CAMINO REAL
Generator Location Street 2: Not reported
Generator Location City: SAN BRUNO
Generator Location State: CA
Generator Location Zip: 94066-1303
Generator Mail Street Number: Not reported
Generator Mail Street 1: 1250 El Camino Real
Generator Mail Street 2: Not reported
Generator Mail City: San Bruno
Generator Mail Zip: 94066-1303
Generator Mail State: CA
Generator Contact Company Name: Not reported
Designated Facility EPA ID: CAD980884183
Designated Facility Name: Gem Rancho Cordova Llc
Designated Facility Mail Street Number: Not reported
Designated Facility Mail Street 1: Not reported
Designated Facility Mail Street 2: 11855 White Rock Road

BEST BUY STORE #1896 (Continued) **1024860519**

Designated Facility Mail City:	Rancho Cordova
Designated Facility Mail Zip:	95742
Designated Facility Mail State:	CA
Designated Facility Location Street Number:	Not reported
Designated Facility Location Street 1:	11855 White Rock Road
Designated Facility Location Street 2:	Not reported
Designated Facility Location City:	Rancho Cordova
Designated Facility Location Zip:	95742
Designated Facility Location State:	CA
Designated Facility Contact Company Name:	Not reported
Manifest Residue Indicator:	N
Rejection Indicator:	N

Manifest Tracking Number:	015081321FLE
Last Updated Date:	20201204
Shipped Date:	20201106
Received Date:	20201130
Manifest Status:	Signed
Submission Type:	DataImage5Copy
Origin Type:	Service
Generator EPA ID:	CAL000428963
Generator Name:	Best Buy
Generator Location Street Number:	Not reported
Generator Location Street 1:	1250 EL CAMINO REAL
Generator Location Street 2:	Not reported
Generator Location City:	SAN BRUNO
Generator Location State:	CA
Generator Location Zip:	94066-1303
Generator Mail Street Number:	Not reported
Generator Mail Street 1:	1250 El Camino Real
Generator Mail Street 2:	Not reported
Generator Mail City:	San Bruno
Generator Mail Zip:	94066-1303
Generator Mail State:	CA
Generator Contact Company Name:	Not reported
Designated Facility EPA ID:	NVD980895338
Designated Facility Name:	21st Century Environmental Management Of Nevada, Llc
Designated Facility Mail Street Number:	Not reported
Designated Facility Mail Street 1:	Not reported
Designated Facility Mail Street 2:	2095 Newlands Drive East
Designated Facility Mail City:	Fernley
Designated Facility Mail Zip:	89408
Designated Facility Mail State:	NV
Designated Facility Location Street Number:	Not reported
Designated Facility Location Street 1:	2095 Newlands Drive East
Designated Facility Location Street 2:	Not reported
Designated Facility Location City:	Fernley
Designated Facility Location Zip:	89408
Designated Facility Location State:	NV
Designated Facility Contact Company Name:	Not reported
Manifest Residue Indicator:	N
Rejection Indicator:	N

Manifest Tracking Number:	015081322FLE
Last Updated Date:	20201221
Shipped Date:	20201106
Received Date:	20201120

BEST BUY STORE #1896 (Continued) **1024860519**

Manifest Status:	Signed
Submission Type:	DataImage5Copy
Origin Type:	Service
Generator EPA ID:	CAL000428963
Generator Name:	Best Buy Store #1896
Generator Location Street Number:	Not reported
Generator Location Street 1:	1250 EL CAMINO REAL
Generator Location Street 2:	Not reported
Generator Location City:	SAN BRUNO
Generator Location State:	CA
Generator Location Zip:	94066-1303
Generator Mail Street Number:	Not reported
Generator Mail Street 1:	1250 El Camino Real
Generator Mail Street 2:	Not reported
Generator Mail City:	San Bruno
Generator Mail Zip:	94066-1303
Generator Mail State:	CA
Generator Contact Company Name:	Not reported
Designated Facility EPA ID:	AZR000515924
Designated Facility Name:	Yuma Yes Waste Transfer Facility
Designated Facility Mail Street Number:	Not reported
Designated Facility Mail Street 1:	Not reported
Designated Facility Mail Street 2:	2730 E. 13TH ST.
Designated Facility Mail City:	YUMA
Designated Facility Mail Zip:	85365
Designated Facility Mail State:	AZ
Designated Facility Location Street Number:	Not reported
Designated Facility Location Street 1:	2730 E 13TH ST
Designated Facility Location Street 2:	Not reported
Designated Facility Location City:	YUMA
Designated Facility Location Zip:	85365
Designated Facility Location State:	AZ
Designated Facility Contact Company Name:	Not reported
Manifest Residue Indicator:	N
Rejection Indicator:	N

Manifest Tracking Number:	014396889FLE
Last Updated Date:	20200720
Shipped Date:	20200615
Received Date:	20200706
Manifest Status:	Signed
Submission Type:	DataImage5Copy
Origin Type:	Service
Generator EPA ID:	CAL000428963
Generator Name:	Best Buy
Generator Location Street Number:	Not reported
Generator Location Street 1:	1250 EL CAMINO REAL
Generator Location Street 2:	Not reported
Generator Location City:	SAN BRUNO
Generator Location State:	CA
Generator Location Zip:	94066-1303
Generator Mail Street Number:	Not reported
Generator Mail Street 1:	1250 El Camino Real
Generator Mail Street 2:	Not reported
Generator Mail City:	San Bruno
Generator Mail Zip:	94066-1303
Generator Mail State:	CA

BEST BUY STORE #1896 (Continued) **1024860519**

Generator Contact Company Name:	Not reported
Designated Facility EPA ID:	NVD980895338
Designated Facility Name:	21st Century Environmental Management Of Nevada, Llc
Designated Facility Mail Street Number:	Not reported
Designated Facility Mail Street 1:	Not reported
Designated Facility Mail Street 2:	2095 Newlands Drive East
Designated Facility Mail City:	Fernley
Designated Facility Mail Zip:	89408
Designated Facility Mail State:	NV
Designated Facility Location Street Number:	Not reported
Designated Facility Location Street 1:	2095 Newlands Drive East
Designated Facility Location Street 2:	Not reported
Designated Facility Location City:	Fernley
Designated Facility Location Zip:	89408
Designated Facility Location State:	NV
Designated Facility Contact Company Name:	Not reported
Manifest Residue Indicator:	N
Rejection Indicator:	N

Manifest Tracking Number:	010768448FLE
Last Updated Date:	20180920
Shipped Date:	20180713
Received Date:	20180824
Manifest Status:	Signed
Submission Type:	DataImage5Copy
Origin Type:	Service
Generator EPA ID:	CAL000428963
Generator Name:	Best Buy
Generator Location Street Number:	Not reported
Generator Location Street 1:	1250 EL CAMINO REAL
Generator Location Street 2:	Not reported
Generator Location City:	SAN BRUNO
Generator Location State:	CA
Generator Location Zip:	94066-1303
Generator Mail Street Number:	Not reported
Generator Mail Street 1:	7601 Penn Avenue South
Generator Mail Street 2:	Not reported
Generator Mail City:	Richfield
Generator Mail Zip:	55423
Generator Mail State:	MN
Generator Contact Company Name:	Not reported
Designated Facility EPA ID:	CAD008364432
Designated Facility Name:	Rho Chem Llc
Designated Facility Mail Street Number:	Not reported
Designated Facility Mail Street 1:	Not reported
Designated Facility Mail Street 2:	425 Isis Ave.
Designated Facility Mail City:	Inglewood
Designated Facility Mail Zip:	90301
Designated Facility Mail State:	CA
Designated Facility Location Street Number:	Not reported
Designated Facility Location Street 1:	425 Isis Ave.
Designated Facility Location Street 2:	Not reported
Designated Facility Location City:	Inglewood
Designated Facility Location Zip:	90301
Designated Facility Location State:	CA
Designated Facility Contact Company Name:	Not reported
Manifest Residue Indicator:	N

BEST BUY STORE #1896 (Continued) **1024860519**

Rejection Indicator:	N
Manifest Tracking Number:	010768449FLE
Last Updated Date:	20180911
Shipped Date:	20180713
Received Date:	20180829
Manifest Status:	Signed
Submission Type:	DataImage5Copy
Origin Type:	Service
Generator EPA ID:	CAL000428963
Generator Name:	Best Buy
Generator Location Street Number:	Not reported
Generator Location Street 1:	1250 EL CAMINO REAL
Generator Location Street 2:	Not reported
Generator Location City:	SAN BRUNO
Generator Location State:	CA
Generator Location Zip:	94066-1303
Generator Mail Street Number:	Not reported
Generator Mail Street 1:	7601 Penn Avenue South
Generator Mail Street 2:	Not reported
Generator Mail City:	Richfield
Generator Mail Zip:	55423
Generator Mail State:	MN
Generator Contact Company Name:	Not reported
Designated Facility EPA ID:	NVD980895338
Designated Facility Name:	21st Century Environmental Management Of Nevada, Llc
Designated Facility Mail Street Number:	Not reported
Designated Facility Mail Street 1:	Not reported
Designated Facility Mail Street 2:	2095 Newlands Drive East
Designated Facility Mail City:	Fernley
Designated Facility Mail Zip:	89408
Designated Facility Mail State:	NV
Designated Facility Location Street Number:	Not reported
Designated Facility Location Street 1:	2095 Newlands Drive East
Designated Facility Location Street 2:	Not reported
Designated Facility Location City:	Fernley
Designated Facility Location Zip:	89408
Designated Facility Location State:	NV
Designated Facility Contact Company Name:	Not reported
Manifest Residue Indicator:	N
Rejection Indicator:	N
Manifest Tracking Number:	015048043FLE
Last Updated Date:	20201019
Shipped Date:	20200903
Received Date:	20201002
Manifest Status:	Signed
Submission Type:	DataImage5Copy
Origin Type:	Service
Generator EPA ID:	CAL000428963
Generator Name:	Best Buy
Generator Location Street Number:	Not reported
Generator Location Street 1:	1250 EL CAMINO REAL
Generator Location Street 2:	Not reported
Generator Location City:	SAN BRUNO
Generator Location State:	CA
Generator Location Zip:	94066-1303

BEST BUY STORE #1896 (Continued) **1024860519**

Generator Mail Street Number:	Not reported
Generator Mail Street 1:	1250 El Camino Real
Generator Mail Street 2:	Not reported
Generator Mail City:	San Bruno
Generator Mail Zip:	94066-1303
Generator Mail State:	CA
Generator Contact Company Name:	Not reported
Designated Facility EPA ID:	NVD980895338
Designated Facility Name:	21st Century Environmental Management Of Nevada, Llc
Designated Facility Mail Street Number:	Not reported
Designated Facility Mail Street 1:	Not reported
Designated Facility Mail Street 2:	2095 Newlands Drive East
Designated Facility Mail City:	Fernley
Designated Facility Mail Zip:	89408
Designated Facility Mail State:	NV
Designated Facility Location Street Number:	Not reported
Designated Facility Location Street 1:	2095 Newlands Drive East
Designated Facility Location Street 2:	Not reported
Designated Facility Location City:	Fernley
Designated Facility Location Zip:	89408
Designated Facility Location State:	NV
Designated Facility Contact Company Name:	Not reported
Manifest Residue Indicator:	N
Rejection Indicator:	N

State Waste:

Manifest Tracking Number:	015048043FLE
Waste Line Number:	1
State Waste Code Owner:	CA
State Waste Code:	291
State Waste:	Latex waste

Transporter:

Manifest Tracking Number:	015048043FLE
Transporter Line Number:	1
Transporter EPA ID:	MNS000110924
Transporter Name:	Stericycle Specialty Waste Solutions Inc

Waste Line:

Manifest Tracking Number:	015048043FLE
Waste Line Number:	1
U.S. DOT Hazardous Indicator:	N
U.S. DOT ID Number:	Not reported
U.S. DOT Description:	Not reported
Non-Hazardous Waste Description:	Non RCRA hazardous waste, liquid (Water-Based Paint),
Number of Containers:	1
Container Type Code:	CF
Container Type Description:	Fiber or plastic boxes, cartons, cases
Waste Quantity:	38
Quantity Unit of Measure Code:	P
Quantity Unit of Measure Description:	Pounds
Waste Quantity, in Tons:	0.019
Acute Waste Quantity, in Tons:	0
Non-Acute Waste Quantity, in Tons:	0.019
Waste Quantity, in Kilograms:	17.23357
Acute Waste Quantity, in Kilograms:	0

BEST BUY STORE #1896 (Continued) **1024860519**

Non-Acute Waste Quantity, in Kilorgrams:	17.23357
Management Method Code:	H141
Management Method Description:	STORAGE, BULKING AND/OR TRANSFER OFF SITE
Waste Residue Indicator:	N
Quantity Discrepancy Indicator:	N
Waste Type Discrepancy Indicator:	N
Waste Density:	Not reported
Waste Density Unit of Measure Code:	Not reported
Waste Density Unit of Measure Description:	Not reported
Form Code:	Not reported
Form Code Description:	Not reported
Source Code:	Not reported
Source Code Description:	Not reported
Waste Minimization Code:	Not reported
Waste Minimization Code Description:	Not reported
Consent Number:	Not reported
EPA Waste Indicator:	N

T292 **TAQUERIA SAN BRUNO** **San Mateo Co. BI** **S123180735**
East **1045 SAN MATEO** **N/A**
1/8-1/4 **SAN BRUNO, CA 94066**
0.163 mi.
862 ft. **Site 16 of 24 in cluster T**

Relative: **Lower**
Actual: **27 ft.**

San Mateo Co. BI:

Name:	TAQUERIA SAN BRUNO
Address:	1045 SAN MATEO
City,State,Zip:	SAN BRUNO, CA 94066
Region:	SAN MATEO
Facility ID:	FA0023898
Prog Element Code:	STORMWATER ANNUAL INSPECTION FEE
Record Id:	PR0043897
Description:	STORMWATER ANNUAL FEE - INSP FREQ EVERY 2 YRS
Facility Status:	Inactive, non-billable
Program Category:	STORMWATER

T293 **LIMITLESS MOTORSPORTS LLC** **San Mateo Co. BI** **S102269975**
East **1049 SAN MATEO AVE** **HWTS** **N/A**
1/8-1/4 **SAN BRUNO, CA 94066** **HAZNET**
0.164 mi.
865 ft. **Site 17 of 24 in cluster T**

Relative: **Lower**
Actual: **26 ft.**

San Mateo Co. BI:

Name:	PRECISION AUTO SVC
Address:	1049 SAN MATEO
City,State,Zip:	SAN BRUNO, CA 94066
Region:	SAN MATEO
Facility ID:	FA0018283
Prog Element Code:	GENERATES and RECYCLES WASTE OIL/SOLVENT
Record Id:	PR0012197
Description:	GENERATES & RECYCLES WASTE OIL/SOLVENT
Facility Status:	Inactive, non-billable
Program Category:	HAZARDOUS WASTE PROGRAM

Name:	PRECISION AUTO SVC
Address:	1049 SAN MATEO

LIMITLESS MOTORSPORTS LLC (Continued) **S102269975**

City,State,Zip: SAN BRUNO, CA 94066
Region: SAN MATEO
Facility ID: FA0018283
Prog Element Code: STORMWATER ANNUAL INSPECTION FEE
Record Id: PR0043578
Description: STORMWATER ANNUAL FEE - INSP FREQ EVERY 2 YRS
Facility Status: Inactive, non-billable
Program Category: STORMWATER

Name: LIMITLESS MOTORSPORTS
Address: 1049 SAN MATEO AVE
City,State,Zip: SAN BRUNO, CA 94066
Region: SAN MATEO
Facility ID: FA0051772
Prog Element Code: STORES MV FUELS OR WASTE ONLY
Record Id: PR0071757
Description: STORES MV FUELS OR WASTE ONLY
Facility Status: Inactive, non-billable
Program Category: BUSINESS PLAN PROGRAM

Name: LIMITLESS MOTORSPORTS
Address: 1049 SAN MATEO AVE
City,State,Zip: SAN BRUNO, CA 94066
Region: SAN MATEO
Facility ID: FA0051772
Prog Element Code: GENERATES and RECYCLES WASTE OIL/SOLVENT
Record Id: PR0071758
Description: GENERATES & RECYCLES WASTE OIL/SOLVENT
Facility Status: Inactive, non-billable
Program Category: HAZARDOUS WASTE PROGRAM

Name: LIMITLESS MOTORSPORTS
Address: 1049 SAN MATEO AVE
City,State,Zip: SAN BRUNO, CA 94066
Region: SAN MATEO
Facility ID: FA0051772
Prog Element Code: STORMWATER ANNUAL INSPECTION FEE
Record Id: PR0071760
Description: STORMWATER ANNUAL FEE - INSP FREQ EVERY 2 YRS
Facility Status: Inactive, non-billable
Program Category: STORMWATER

Name: LIMITLESS MOTORSPORTS
Address: 1049 SAN MATEO
City,State,Zip: SAN BRUNO, CA 94066
Region: SAN MATEO
Facility ID: FA0046265
Prog Element Code: STORMWATER ANNUAL INSPECTION FEE
Record Id: PR0062636
Description: STORMWATER ANNUAL FEE - INSP FREQ EVERY 2 YRS
Facility Status: Inactive, non-billable
Program Category: STORMWATER

Name: LIMITLESS MOTORSPORTS
Address: 1049 SAN MATEO
City,State,Zip: SAN BRUNO, CA 94066
Region: SAN MATEO

LIMITLESS MOTORSPORTS LLC (Continued) **S102269975**

Facility ID: FA0046265
Prog Element Code: STORES MV FUELS OR WASTE ONLY
Record Id: PR0062634
Description: STORES MV FUELS OR WASTE ONLY
Facility Status: Inactive, non-billable
Program Category: BUSINESS PLAN PROGRAM

Name: LIMITLESS MOTORSPORTS
Address: 1049 SAN MATEO
City,State,Zip: SAN BRUNO, CA 94066
Region: SAN MATEO
Facility ID: FA0046265
Prog Element Code: GENERATES and RECYCLES WASTE OIL/SOLVENT
Record Id: PR0062635
Description: GENERATES & RECYCLES WASTE OIL/SOLVENT
Facility Status: Inactive, non-billable
Program Category: HAZARDOUS WASTE PROGRAM

HWTS:
Name: LIMITLESS MOTORSPORTS LLC
Address: 1049 SAN MATEO AVE
Address 2: Not reported
City,State,Zip: SAN BRUNO, CA 94066
EPA ID: CAL000375738
Inactive Date: 06/30/2016
Create Date: 06/26/2012
Last Act Date: Not reported
Mailing Name: Not reported
Mailing Address: 1049 SAN MATEO AVE
Mailing Address 2: Not reported
Mailing City,State,Zip: SAN BRUNO, CA 940661525
Owner Name: LIMITLESS MOTORSPORTS LLC
Owner Address: 1049 SAN MATEO AVE
Owner Address 2: Not reported
Owner City,State,Zip: SAN BRUNO, CA 940661525
Owner Phone: Not reported
Owner Fax: Not reported
Contact Name: ALEXANDER HSIEH
Contact Address: 1049 SAN MATEO AVE.
Contact Address 2: Not reported
City,State,Zip: SAN BRUNO, CA 940661525
Contact Phone: Not reported
Contact Fax: Not reported
Facility Status: Inactive
Facility Type: PERMANENT
Category: STATE
Latitude: 37.6354
Longitude: -122.41173

NAICS:
EPA ID: CAL000375738
Create Date: 2012-06-26 12:40:10.700
NAICS Code: 811111
NAICS Description: General Automotive Repair
Issued EPA ID Date: 2012-06-26 12:40:10.67000
Inactive Date: 2016-06-30 00:00:00
Facility Name: LIMITLESS MOTORSPORTS LLC

LIMITLESS MOTORSPORTS LLC (Continued) **S102269975**

Facility Address:	1049 SAN MATEO AVE
Facility Address 2:	Not reported
Facility City:	SAN BRUNO
Facility County:	Not reported
Facility State:	CA
Facility Zip:	94066

Name:	LIMITLESS MOTORSPORTS
Address:	1049 SAN MATEO AVE
Address 2:	Not reported
City,State,Zip:	SAN BRUNO, CA 94066
EPA ID:	CAL000336777
Inactive Date:	06/30/2012
Create Date:	09/26/2008
Last Act Date:	Not reported
Mailing Name:	Not reported
Mailing Address:	1049 SAN MATEO AVE
Mailing Address 2:	Not reported
Mailing City,State,Zip:	SAN BRUNO, CA 940661529
Owner Name:	SHANE CHENG
Owner Address:	473 S 22ND ST
Owner Address 2:	Not reported
Owner City,State,Zip:	SAN JOSE, CA 951163128
Owner Phone:	Not reported
Owner Fax:	Not reported
Contact Name:	SHANE CHENG
Contact Address:	1049 SAN MATEO AVE
Contact Address 2:	Not reported
City,State,Zip:	SAN BRUNO, CA 940660000
Contact Phone:	Not reported
Contact Fax:	Not reported
Facility Status:	Inactive
Facility Type:	PERMANENT
Category:	STATE
Latitude:	37.635487
Longitude:	-122.411584

NAICS:

EPA ID:	CAL000336777
Create Date:	2008-09-26 14:44:28.790
NAICS Code:	811111
NAICS Description:	General Automotive Repair
Issued EPA ID Date:	2008-09-26 14:44:28.76000
Inactive Date:	2012-06-30 00:00:00
Facility Name:	LIMITLESS MOTORSPORTS
Facility Address:	1049 SAN MATEO AVE
Facility Address 2:	Not reported
Facility City:	SAN BRUNO
Facility County:	Not reported
Facility State:	CA
Facility Zip:	940661529

HAZNET:

Name:	LIMITLESS MOTORSPORTS LLC
Address:	1049 SAN MATEO AVE

LIMITLESS MOTORSPORTS LLC (Continued) **S102269975**

Address 2:	Not reported
City,State,Zip:	SAN BRUNO, CA 94066
Contact:	ALEXANDER HSIEH
Telephone:	6505895495
Mailing Name:	Not reported
Mailing Address:	1049 SAN MATEO AVE
Year:	2015
Gepaid:	CAL000375738
TSD EPA ID:	CAT080012602
CA Waste Code:	223 - Unspecified oil-containing waste
Disposal Method:	H141 - Storage, Bulking, And/Or Transfer Off Site--No Treatment/Reovery (H010-H129) Or (H131-H135)
Tons:	0.0417

Additional Information:

Year:	2015
Gen EPA ID:	CAL000375738
Shipment Date:	20150225
Creation Date:	5/18/2015 22:15:34
Receipt Date:	20150225
Manifest ID:	013804594JJK
Trans EPA ID:	CAD028277036
Trans Name:	ASBURY ENVIRONMENTAL SERVICES
Trans 2 EPA ID:	Not reported
Trans 2 Name:	Not reported
TSDF EPA ID:	CAT080012602
Trans Name:	DK DIXON
TSDF Alt EPA ID:	Not reported
TSDF Alt Name:	Not reported
Waste Code Description:	223 - Unspecified oil-containing waste
RCRA Code:	Not reported
Meth Code:	H141 - Storage, Bulking, And/Or Transfer Off Site--No Treatment/Reovery (H010-H129) Or (H131-H135)
Quantity Tons:	0.0417
Waste Quantity:	10
Quantity Unit:	G
Additional Code 1:	Not reported
Additional Code 2:	Not reported
Additional Code 3:	Not reported
Additional Code 4:	Not reported
Additional Code 5:	Not reported

T294 **TECHNIC AUTO REPAIR** **RCRA NonGen / NLR** **1024801529**
East **1501 SAN MATEO AVE** **E MANIFEST** **CAL000231506**
1/8-1/4 **SAN BRUNO, CA 94066**
0.165 mi.
870 ft. **Site 18 of 24 in cluster T**

Relative: **Lower**
Actual: **26 ft.**

RCRA Listings:

Date Form Received by Agency:	20230411
Handler Name:	Technic Auto Repair
Handler Address:	San Mateo Ave
Handler City,State,Zip:	SAN BRUNO, CA 94066
EPA ID:	CAL000231506

TECHNIC AUTO REPAIR (Continued) **1024801529**

Contact Name:	WAYNE LEUNG
Contact Address:	SAN MATEO AVE
Contact City,State,Zip:	SAN BRUNO, CA 94066
Contact Telephone:	650-589-3888
Contact Fax:	Not reported
Contact Email:	MR2RACERS@YAHOO.COM
Contact Title:	Not reported
EPA Region:	09
Land Type:	Other
Federal Waste Generator Description:	Not a generator, verified
Non-Notifier:	Not reported
Biennial Report Cycle:	Not reported
Accessibility:	Not reported
Active Site Indicator:	Handler Activities
State District Owner:	Not reported
State District:	Not reported
Mailing Address:	SAN MATEO AVE
Mailing City,State,Zip:	SAN BRUNO, CA 94066
Owner Name:	Wayne Leung
Owner Type:	Other
Operator Name:	Wayne Leung
Operator Type:	Other
Short-Term Generator Activity:	No
Importer Activity:	No
Mixed Waste Generator:	No
Transporter Activity:	No
Transfer Facility Activity:	No
Recycler Activity with Storage:	No
Small Quantity On-Site Burner Exemption:	No
Smelting Melting and Refining Furnace Exemption:	No
Underground Injection Control:	No
Off-Site Waste Receipt:	No
Universal Waste Indicator:	Yes
Universal Waste Destination Facility:	Yes
Federal Universal Waste:	No
Active Site State-Reg Handler:	---
Federal Facility Indicator:	Not reported
Hazardous Secondary Material Indicator:	N
Sub-Part K Indicator:	Not reported
2018 GPRA Permit Baseline:	Not on the Baseline
2018 GPRA Renewals Baseline:	Not on the Baseline
202 GPRA Corrective Action Baseline:	No
Subject to Corrective Action Universe:	No
Non-TSDFs Where RCRA CA has Been Imposed Universe:	No
Corrective Action Priority Ranking:	No NCAPS ranking
Environmental Control Indicator:	No
Institutional Control Indicator:	No
Human Exposure Controls Indicator:	N/A
Groundwater Controls Indicator:	N/A
Significant Non-Complier Universe:	No
Unaddressed Significant Non-Complier Universe:	No
Addressed Significant Non-Complier Universe:	No
Significant Non-Complier With a Compliance Schedule Universe:	No
Financial Assurance Required:	Not reported
Handler Date of Last Change:	20230420
Recognized Trader-Importer:	No
Recognized Trader-Exporter:	No

TECHNIC AUTO REPAIR (Continued) **1024801529**

Importer of Spent Lead Acid Batteries:	No
Exporter of Spent Lead Acid Batteries:	No
Recycler Activity Without Storage:	No
Manifest Broker:	No
Sub-Part P Indicator:	No

Handler - Owner Operator:

Owner/Operator Indicator:	Operator
Owner/Operator Name: WAYNE LEUNG/OWNER	
Legal Status:	Other
Date Became Current:	Not reported
Date Ended Current:	Not reported
Owner/Operator Address:	1051 SAN MATEO AVE
Owner/Operator City,State,Zip:	SAN BRUNO, CA 94066
Owner/Operator Telephone:	650-589-3888
Owner/Operator Telephone Ext:	Not reported
Owner/Operator Fax:	Not reported
Owner/Operator Email:	Not reported

Owner/Operator Indicator:	Owner
Owner/Operator Name: WAYNE LEUNG	
Legal Status:	Other
Date Became Current:	Not reported
Date Ended Current:	Not reported
Owner/Operator Address:	1051 SAN MATEO AVE
Owner/Operator City,State,Zip:	SAN BRUNO, CA 94066-0000
Owner/Operator Telephone:	650-589-3888
Owner/Operator Telephone Ext:	Not reported
Owner/Operator Fax:	Not reported
Owner/Operator Email:	Not reported

Owner/Operator Indicator:	Owner
Owner/Operator Name: WAYNE LEUNG	
Legal Status:	Other
Date Became Current:	Not reported
Date Ended Current:	Not reported
Owner/Operator Address:	1501 SAN MATEO AVE
Owner/Operator City,State,Zip:	SAN BRUNO, CA 94066
Owner/Operator Telephone:	650-291-0123
Owner/Operator Telephone Ext:	Not reported
Owner/Operator Fax:	Not reported
Owner/Operator Email:	Not reported

Owner/Operator Indicator:	Operator
Owner/Operator Name: WAYNE LEUNG	
Legal Status:	Other
Date Became Current:	Not reported
Date Ended Current:	Not reported
Owner/Operator Address:	1501 SAN MATEO AVE
Owner/Operator City,State,Zip:	SAN BRUNO, CA 94066
Owner/Operator Telephone:	650-291-0123
Owner/Operator Telephone Ext:	Not reported
Owner/Operator Fax:	Not reported
Owner/Operator Email:	Not reported

TECHNIC AUTO REPAIR (Continued) **1024801529**

Historic Generators:

Receive Date:		20010918
Handler Name:	TECHNIC AUTO REPAIR	
Federal Waste Generator Description:		Not a generator, verified
State District Owner:		Not reported
Large Quantity Handler of Universal Waste:		No
Recognized Trader Importer:		Not reported
Recognized Trader Exporter:		Not reported
Spent Lead Acid Battery Importer:		Not reported
Spent Lead Acid Battery Exporter:		Not reported
Current Record:		No
Non Storage Recycler Activity:		Not reported
Electronic Manifest Broker:		Not reported

Receive Date:		20230411
Handler Name:	TECHNIC AUTO REPAIR	
Federal Waste Generator Description:		Not a generator, verified
State District Owner:		Not reported
Large Quantity Handler of Universal Waste:		No
Recognized Trader Importer:		No
Recognized Trader Exporter:		No
Spent Lead Acid Battery Importer:		No
Spent Lead Acid Battery Exporter:		No
Current Record:		Yes
Non Storage Recycler Activity:		No
Electronic Manifest Broker:		No

List of NAICS Codes and Descriptions:

NAICS Code:	811111
NAICS Description:	GENERAL AUTOMOTIVE REPAIR

Facility Has Received Notices of Violations:

Violations:	No Violations Found

Evaluation Action Summary:

Evaluations:	No Evaluations Found

E MANIFEST:

Manifest Tracking Number:	030070301WAS
Last Updated Date:	20230803
Shipped Date:	20230719
Received Date:	20230728
Manifest Status:	Signed
Submission Type:	DataImage5Copy
Origin Type:	Web
Generator EPA ID:	CAL000231506
Generator Name:	Technic Auto Repair
Generator Location Street Number:	1501
Generator Location Street 1:	1501 SAN MATEO AVE
Generator Location Street 2:	Not reported
Generator Location City:	SAN BRUNO
Generator Location State:	CA
Generator Location Zip:	94066
Generator Mail Street Number:	1501

TECHNIC AUTO REPAIR (Continued) **1024801529**

Generator Mail Street 1:	SAN MATEO AVE
Generator Mail Street 2:	Not reported
Generator Mail City:	SAN BRUNO
Generator Mail Zip:	94066
Generator Mail State:	CA
Generator Contact Company Name:	Not reported
Designated Facility EPA ID:	CAL000330453
Designated Facility Name:	Agritec Int Dba Cleantech Environmental
Designated Facility Mail Street Number:	5820
Designated Facility Mail Street 1:	Not reported
Designated Facility Mail Street 2:	MARTIN ROAD
Designated Facility Mail City:	IRWINDALE
Designated Facility Mail Zip:	91706
Designated Facility Mail State:	CA
Designated Facility Location Street Number:	5820
Designated Facility Location Street 1:	MARTIN ROAD
Designated Facility Location Street 2:	Not reported
Designated Facility Location City:	IRWINDALE
Designated Facility Location Zip:	91706
Designated Facility Location State:	CA
Designated Facility Contact Company Name:	Not reported
Manifest Residue Indicator:	N
Rejection Indicator:	N

Transporter:

Manifest Tracking Number:	030070301WAS
Transporter Line Number:	1
Transporter EPA ID:	CAR000330019
Transporter Name:	Cleantech Environmental, Inc

Waste Line:

Manifest Tracking Number:	030070301WAS
Waste Line Number:	1
U.S. DOT Hazardous Indicator:	N
U.S. DOT ID Number:	Not reported
U.S. DOT Description:	Not reported
Non-Hazardous Waste Description:	NON-RCRA HAZARDOUS WASTE SOLID (OILY SOLID WASTE/USED METAL OIL FILTERS)
Number of Containers:	1
Container Type Code:	DM
Container Type Description:	Metal drums, barrels, kegs
Waste Quantity:	200
Quantity Unit of Measure Code:	P
Quantity Unit of Measure Description:	Pounds
Waste Quantity, in Tons:	0.1
Acute Waste Quantity, in Tons:	0
Non-Acute Waste Quantity, in Tons:	0.1
Waste Quantity, in Kilograms:	90.703
Acute Waste Quantity, in Kilograms:	0
Non-Acute Waste Quantity, in Kilorgrams:	90.703
Management Method Code:	H010
Management Method Description:	METALS RECOVERY
Waste Residue Indicator:	N
Quantity Discrepancy Indicator:	N
Waste Type Discrepancy Indicator:	N
Waste Density:	Not reported

TECHNIC AUTO REPAIR (Continued) **1024801529**

Waste Density Unit of Measure Code:	Not reported
Waste Density Unit of Measure Description:	Not reported
Form Code:	Not reported
Form Code Description:	Not reported
Source Code:	Not reported
Source Code Description:	Not reported
Waste Minimization Code:	Not reported
Waste Minimization Code Description:	Not reported
Consent Number:	Not reported
EPA Waste Indicator:	N

T295 **TECHNIC AUTO REPAIR** **CERS HAZ WASTE** **S121791390**
East **1051 SAN MATEO AVE** **HWTS** **N/A**
1/8-1/4 **SAN BRUNO, CA 94066** **CERS**
0.165 mi.
870 ft. **Site 19 of 24 in cluster T**

Relative: **Lower**
Actual: **26 ft.**

CERS HAZ WASTE:

Name:	TECHNIC AUTO REPAIR
Address:	1051 SAN MATEO AVE
City,State,Zip:	SAN BRUNO, CA 94066
Site ID:	74150
CERS ID:	10067983
CERS Description:	Hazardous Waste Generator

HWTS:

Name:	TECHNIC AUTO REPAIR
Address:	1051 SAN MATEO AVE
Address 2:	Not reported
City,State,Zip:	SAN BRUNO, CA 94066
EPA ID:	CAL000231506
Inactive Date:	06/30/2020
Create Date:	09/18/2001
Last Act Date:	Not reported
Mailing Name:	Not reported
Mailing Address:	1051 SAN MATEO AVE
Mailing Address 2:	Not reported
Mailing City,State,Zip:	SAN BRUNO, CA 940660000
Owner Name:	WAYNE LEUNG
Owner Address:	1051 SAN MATEO AVE
Owner Address 2:	Not reported
Owner City,State,Zip:	SAN BRUNO, CA 940660000
Owner Phone:	Not reported
Owner Fax:	Not reported
Contact Name:	WAYNE LEUNG/OWNER
Contact Address:	1051 SAN MATEO AVE
Contact Address 2:	Not reported
City,State,Zip:	SAN BRUNO, CA 94066
Contact Phone:	Not reported
Contact Fax:	Not reported
Facility Status:	Inactive
Facility Type:	PERMANENT
Category:	STATE
Latitude:	37.635551
Longitude:	-122.411459

NAICS:

EPA ID:	CAL000231506

TECHNIC AUTO REPAIR (Continued) **S121791390**

Create Date:	2011-04-05 10:18:11.997
NAICS Code:	811111
NAICS Description:	General Automotive Repair
Issued EPA ID Date:	2001-09-18 00:00:00
Inactive Date:	2020-06-30 00:00:00
Facility Name:	TECHNIC AUTO REPAIR
Facility Address:	1051 SAN MATEO AVE
Facility Address 2:	Not reported
Facility City:	SAN BRUNO
Facility County:	Not reported
Facility State:	CA
Facility Zip:	940660000

CERS:

Name:	TECHNIC AUTO REPAIR
Address:	1051 SAN MATEO AVE
City,State,Zip:	SAN BRUNO, CA 94066
Site ID:	74150
CERS ID:	10067983
CERS Description:	Chemical Storage Facilities

Violations:

Site ID:	74150
Site Name:	TECHNIC AUTO REPAIR
Violation Date:	06-22-2022
Citation:	HSC 6.95 25508.2 - California Health and Safety Code, Chapter 6.95, Section(s) 25508.2
Violation Description:	Failure to annually review and electronically certify that the business plan is complete and accurate on or before the annual due date.
Violation Notes:	Returned to compliance on 11/04/2022. Facility last submitted their hmbp on 11/13/20. This is an annual requirement. Update your business plan electronically in the California Environmental Reporting system (CERS) at http://cers.calepa.ca.gov/ immediately.
Violation Division:	San Mateo County Environmental Health
Violation Program:	HMRRP
Violation Source:	CERS,

Site ID:	74150
Site Name:	TECHNIC AUTO REPAIR
Violation Date:	11-09-2016
Citation:	HSC 6.95 25508(a)(1) - California Health and Safety Code, Chapter 6.95, Section(s) 25508(a)(1)
Violation Description:	Failure to complete and electronically submit hazardous material inventory information for all reportable hazardous materials on site at or above reportable quantities.
Violation Notes:	Returned to compliance on 09/28/2018. Within 30 days, review the inventory submitted with your hazardous materials business plan and update to the correct volumes.
Violation Division:	San Mateo County Environmental Health
Violation Program:	HMRRP
Violation Source:	CERS,

Site ID:	74150
Site Name:	TECHNIC AUTO REPAIR
Violation Date:	11-09-2016

TECHNIC AUTO REPAIR (Continued) **S121791390**

Citation:	HSC 6.95 25505.1 - California Health and Safety Code, Chapter 6.95, Section(s) 25505.1
Violation Description:	Failure to notify property owner in writing that the business is subject to the business plan program and has complied with its provisions.
Violation Notes:	Returned to compliance on 09/28/2018. Within 30 days, send the property owner notification that your business is regulated by the CUPA and a business plan has been completed. Send a copy of this notice to the County within 30 days. A sample letter is provided with the inspection report.
Violation Division:	San Mateo County Environmental Health
Violation Program:	HMRRP
Violation Source:	CERS,
Site ID:	74150
Site Name:	TECHNIC AUTO REPAIR
Violation Date:	11-09-2016
Citation:	40 CFR 1 262.34(d)(5)(iii) - U.S. Code of Federal Regulations, Title 40, Chapter 1, Section(s) 262.34(d)(5)(iii)
Violation Description:	Failure to ensure that all employees are thoroughly familiar with proper waste handling and emergency procedures, relevant to their responsibilities during normal facility operations and emergencies.
Violation Notes:	Returned to compliance on 09/28/2018. OBSERVATION: At the time of inspection, it could not be demonstrated that employees who handle hazardous waste were properly trained. Facility was not maintained in a manner indicating employees had been properly trained and not documentation was available. The generator must ensure that all employees who handle hazardous waste are thoroughly familiar with proper waste handling and emergency procedures. CORRECTIVE ACTION: Immediately provide training to all employees who handle hazardous waste and submit a copy of the training records to the CUPA by FRIDAY, DECEMBER 9,2016.
Violation Division:	San Mateo County Environmental Health
Violation Program:	HW
Violation Source:	CERS,
Site ID:	74150
Site Name:	TECHNIC AUTO REPAIR
Violation Date:	09-28-2018
Citation:	22 CCR 12 66262.12 - California Code of Regulations, Title 22, Chapter 12, Section(s) 66262.12
Violation Description:	Failure to obtain an Identification Number prior to treating, storing, disposing of, transporting or offering for transportation any hazardous waste.
Violation Notes:	Returned to compliance on 10/10/2018. OBSERVATION: The generator's EPA ID number is inactive. A hazardous waste generator shall not treat, store, dispose of, transport or offer for transportation, hazardous waste without an active EPA ID number. CORRECTIVE ACTION: Within 30 days, submit documentation to the SMC CUPA demonstrating that you have reactivated the facility's EPA ID number.
Violation Division:	San Mateo County Environmental Health
Violation Program:	HW
Violation Source:	CERS,
Site ID:	74150
Site Name:	TECHNIC AUTO REPAIR
Violation Date:	11-03-2022

TECHNIC AUTO REPAIR (Continued) **S121791390**

Citation:	HSC 6.95 25508.2 - California Health and Safety Code, Chapter 6.95, Section(s) 25508.2
Violation Description:	Failure to annually review and electronically certify that the business plan is complete and accurate on or before the annual due date.
Violation Notes:	Returned to compliance on 11/03/2022. OBSERVATION: The last hmbp submittal for this site was 11/13/2020. This is an annual requirement. A submission was completed during the inspection to correct this issue.
Violation Division:	San Mateo County Environmental Health
Violation Program:	HMRRP
Violation Source:	CERS,
Site ID:	74150
Site Name:	TECHNIC AUTO REPAIR
Violation Date:	09-28-2018
Citation:	40 CFR 1 265.33 - U.S. Code of Federal Regulations, Title 40, Chapter 1, Section(s) 265.33
Violation Description:	Failure to test and maintain as necessary all facility communications or alarm systems, fire protection equipment, spill control equipment, and decontamination equipment to assure its proper operation in time of emergency.
Violation Notes:	Returned to compliance on 10/02/2018. OBSERVATION: The fire extinguishers have not been certified within the past twelve months. CORRECTIVE ACTION: Within 30 days, submit documentation to the SMC CUPA demonstrating that the fire extinguishers have been properly tested or maintained.
Violation Division:	San Mateo County Environmental Health
Violation Program:	HW
Violation Source:	CERS,
Site ID:	74150
Site Name:	TECHNIC AUTO REPAIR
Violation Date:	11-09-2016
Citation:	40 CFR 1 265.35 - U.S. Code of Federal Regulations, Title 40, Chapter 1, Section(s) 265.35
Violation Description:	Failure to maintain aisle space to allow the unobstructed movement of personnel, fire protection equipment, spill control equipment, and decontamination equipment to any area of facility operation in an emergency, unless aisle space is not needed for any of these purposes.
Violation Notes:	Returned to compliance on 09/28/2018. Four 55 gallon drums were stored in an area that was blocked by non-functioning equipment. Within 30 days, send photos to mjordan@smcgov.org showing that the area has been cleared and access restored.
Violation Division:	San Mateo County Environmental Health
Violation Program:	HW
Violation Source:	CERS,
Site ID:	74150
Site Name:	TECHNIC AUTO REPAIR
Violation Date:	11-09-2016
Citation:	HSC 6.95 25508(a)(1) - California Health and Safety Code, Chapter 6.95, Section(s) 25508(a)(1)
Violation Description:	Failure to establish and electronically submit an adequate training program in safety procedures in the event of a release or threatened release of a hazardous material.
Violation Notes:	Returned to compliance on 09/28/2018. Accepted HMBP indicates facility

TECHNIC AUTO REPAIR (Continued) **S121791390**

	has no employees. The facility does have employees and is therefore required to provide training. Update the HMBP within 30 days to include a training plan.
Violation Division:	San Mateo County Environmental Health
Violation Program:	HMRRP
Violation Source:	CERS,
Site ID:	74150
Site Name:	TECHNIC AUTO REPAIR
Violation Date:	11-13-2020
Citation:	22 CCR 12 66262.34(f) - California Code of Regulations, Title 22, Chapter 12, Section(s) 66262.34(f)
Violation Description:	Failure to label stationary hazardous waste tanks as "hazardous waste" and mark with an accumulation start date.
Violation Notes:	Returned to compliance on 11/13/2020. OBSERVATION: The partially full hazardous waste oil tank was observed without the accumulation start date. During the inspection, the accumulation start date was added. CORRECTIVE ACTION: Continue to ensure that all containers and tanks of hazardous waste are properly labeled.
Violation Division:	San Mateo County Environmental Health
Violation Program:	HW
Violation Source:	CERS,
Site ID:	74150
Site Name:	TECHNIC AUTO REPAIR
Violation Date:	11-09-2016
Citation:	22 CCR 12 66262.12 - California Code of Regulations, Title 22, Chapter 12, Section(s) 66262.12
Violation Description:	Failure to obtain an Identification Number prior to treating, storing, disposing of, transporting or offering for transportation any hazardous waste.
Violation Notes:	Returned to compliance on 10/10/2018. Your EPA ID number is inactive. Complete the provided form and send to DTSC within 30 days, with a copy to San Mateo County.
Violation Division:	San Mateo County Environmental Health
Violation Program:	HW
Violation Source:	CERS,
Site ID:	74150
Site Name:	TECHNIC AUTO REPAIR
Violation Date:	11-13-2020
Citation:	HSC 6.5 25250.22 - California Health and Safety Code, Chapter 6.5, Section(s) 25250.22
Violation Description:	Failure to properly manage used oil and/or fuel filters in accordance with the requirements.
Violation Notes:	Returned to compliance on 11/13/2020. OBSERVATION: The partially full 55 gallon drum of drained used oil filters was not marked with the accumulation start date. During the inspection, the accumulation start date was added to this container. CORRECTIVE ACTION: Continue to ensure that all containers of drained used oil filters are properly labeled.
Violation Division:	San Mateo County Environmental Health
Violation Program:	HW
Violation Source:	CERS,
Site ID:	74150
Site Name:	TECHNIC AUTO REPAIR

TECHNIC AUTO REPAIR (Continued) **S121791390**

Violation Date: 09-28-2018
Citation: HSC 6.5 25250.22 - California Health and Safety Code, Chapter 6.5, Section(s) 25250.22
Violation Description: Failure to properly manage used oil and/or fuel filters in accordance with the requirements.
Violation Notes: Returned to compliance on 09/28/2018. OBSERVATION: Bills of lading for used oil and fuel filters from the past three years were not available at the time of inspection. Wayne Leung stated that he remembers having a used oil filter pick up in 2016. CORRECTIVE ACTION: Obtain copies of all bills of lading for used oil and fuel filters for the past three years and submit copies to the SMC CUPA within 30 days. OBSERVATION: The partially full 55 gallon drum of drained used oil filters was not labeled. During the inspection, the provided label was completed and affixed to the drum. CORRECTIVE ACTION: Continue to ensure that all containers of drained used oil filters are properly managed and labeled.
Violation Division: San Mateo County Environmental Health
Violation Program: HW
Violation Source: CERS,

Site ID: 74150
Site Name: TECHNIC AUTO REPAIR
Violation Date: 11-13-2020
Citation: 40 CFR 1 265.31 - U.S. Code of Federal Regulations, Title 40, Chapter 1, Section(s) 265.31
Violation Description: Failure to maintain and operate the facility to minimize the possibility of a fire, explosion, or any unplanned sudden or non-sudden release of hazardous waste or hazardous waste constituents to air, soil, or surface water which could threaten human health or the environment.
Violation Notes: Returned to compliance on 11/13/2020. OBSERVATION: Dark and wet oil stains were observed on the shop floor. During the inspection, the operator cleaned up the dark and wet oil stains. CORRECTIVE ACTION: Continue to minimize the release of any hazardous waste. Continue to clean up any vehicle fluid spills and properly manage any waste generated from the clean up.
Violation Division: San Mateo County Environmental Health
Violation Program: HW
Violation Source: CERS,

Site ID: 74150
Site Name: TECHNIC AUTO REPAIR
Violation Date: 05-20-2014
Citation: 19 CCR 4 2729.5 - California Code of Regulations, Title 19, Chapter 4, Section(s) 2729.5
Violation Description: Failure to submit inventory reports (Activities, Owner/Operator, Hazardous Materials Descriptions and Map pages, if required. Documentation must be resubmitted (for facilities which exceed EPCRA thresholds) or re-certified (for facilities which do not exceed EPCRA thresholds) by March 1.
Violation Notes: Returned to compliance on 12/04/2014.
Violation Division: San Mateo County Environmental Health
Violation Program: HMRRP
Violation Source: CERS,

Site ID: 74150
Site Name: TECHNIC AUTO REPAIR

TECHNIC AUTO REPAIR (Continued) **S121791390**

Violation Date:	11-09-2016
Citation:	40 CFR 1 262.34(d)(5)(ii) - U.S. Code of Federal Regulations, Title 40, Chapter 1, Section(s) 262.34(d)(5)(ii)
Violation Description:	Failure to post the following information next to the telephone: (A) The name and telephone number of the emergency coordinator; (B) Location of fire extinguishers and spill control material, and, if present, fire alarm; and (C) The telephone number of the fire department, unless the facility has a direct alarm.
Violation Notes:	Returned to compliance on 11/09/2016. Generator failed to post, next to the telephone, Emergency Information (SQG) containing the location of emergency equipment, contact names and numbers. Sample poster was provided with inspection report. Complete the poster and post it. Send photo documenting compliance within 30 days to mjordan@smcgov.org.
Violation Division:	San Mateo County Environmental Health
Violation Program:	HW
Violation Source:	CERS,
Site ID:	74150
Site Name:	TECHNIC AUTO REPAIR
Violation Date:	11-09-2016
Citation:	40 CFR 1 265.32 - U.S. Code of Federal Regulations, Title 40, Chapter 1, Section(s) 265.32
Violation Description:	Failure of the facility to maintain the following emergency equipment or equivalents: 1) An internal communications or alarm system; 2) A device, such as a telephone (immediately available at the scene of Operations/ Maintenance) or a hand-held two-way radio, capable of summoning emergency assistance from local police departments, fire departments, or State or local emergency response teams; 3) Portable fire extinguishers, fire control equipment, spill control equipment, and decontamination equipment; and 4) Water at adequate volume and pressure to supply water hose streams, or foam producing equipment, or automatic sprinklers, or water spray systems.
Violation Notes:	Returned to compliance on 09/28/2018. Fire extinguisher was blocked. Within 30 days, send photos to mjordan@smcgov.org showing all fire extinguishers with clear access.
Violation Division:	San Mateo County Environmental Health
Violation Program:	HW
Violation Source:	CERS,
Site ID:	74150
Site Name:	TECHNIC AUTO REPAIR
Violation Date:	11-09-2016
Citation:	HSC 6.95 25508(a)(1) - California Health and Safety Code, Chapter 6.95, Section(s) 25508(a)(1)
Violation Description:	Failure to annually review and electronically certify that the business plan is complete and accurate on or before the annual due date.
Violation Notes:	Returned to compliance on 09/28/2018. HMBP was last submitted in December 2014. You are required to resubmit annually. Within 30 days, login to the County Portal and certify the Business Plan. If you need assistance contact our office.
Violation Division:	San Mateo County Environmental Health
Violation Program:	HMRRP
Violation Source:	CERS,
Site ID:	74150
Site Name:	TECHNIC AUTO REPAIR

TECHNIC AUTO REPAIR (Continued) **S121791390**

Violation Date:	11-09-2016
Citation:	HSC 6.95 25505(a)(4) - California Health and Safety Code, Chapter 6.95, Section(s) 25505(a)(4)
Violation Description:	Failure to provide initial and annual training to all employees in safety procedures in the event of a release or threatened release of a hazardous material or failure to document and maintain training records for a minimum of three years.
Violation Notes:	Returned to compliance on 09/28/2018. Within 30 days, submit documentation that employees have received training on hazardous materials handling, spill response and emergency response.
Violation Division:	San Mateo County Environmental Health
Violation Program:	HMRRP
Violation Source:	CERS,
Site ID:	74150
Site Name:	TECHNIC AUTO REPAIR
Violation Date:	09-28-2018
Citation:	40 CFR 1 262.34(d)(5)(ii) - U.S. Code of Federal Regulations, Title 40, Chapter 1, Section(s) 262.34(d)(5)(ii)
Violation Description:	Failure to post the following information next to the telephone: (A) The name and telephone number of the emergency coordinator; (B) Location of fire extinguishers and spill control material, and, if present, fire alarm; and (C) The telephone number of the fire department, unless the facility has a direct alarm.
Violation Notes:	Returned to compliance on 09/28/2018. OBSERVATION: Emergency information is not posted next to the telephone. During the inspection, the provided template was completed and posted in the office. CORRECTIVE ACTION: Continue to post all required emergency information next to the telephone.
Violation Division:	San Mateo County Environmental Health
Violation Program:	HW
Violation Source:	CERS,
Site ID:	74150
Site Name:	TECHNIC AUTO REPAIR
Violation Date:	11-03-2022
Citation:	22 CCR 12 66262.12 - California Code of Regulations, Title 22, Chapter 12, Section(s) 66262.12
Violation Description:	Failure to obtain an Identification Number prior to treating, storing, disposing of, transporting or offering for transportation any hazardous waste.
Violation Notes:	Returned to compliance on 04/20/2023. OBSERVATION: EPA ID number expired on 6/30/20. REQUIRED ACTION: Re-activate EPA ID number by using one of the two options found at https://dtsc.ca.gov/reactivate-epa-id-number/ For assistance call the State Hazardous Waste ID Help Line: 800-618-6942
Violation Division:	San Mateo County Environmental Health
Violation Program:	HW
Violation Source:	CERS,
Site ID:	74150
Site Name:	TECHNIC AUTO REPAIR
Violation Date:	11-09-2016
Citation:	40 CFR 1 265.31 - U.S. Code of Federal Regulations, Title 40, Chapter 1, Section(s) 265.31
Violation Description:	Failure to maintain and operate the facility to minimize the possibility of a fire, explosion, or any unplanned sudden or

TECHNIC AUTO REPAIR (Continued) **S121791390**

	non-sudden release of hazardous waste or hazardous waste constituents to air, soil, or surface water which could threaten human health or the environment.
Violation Notes:	Returned to compliance on 09/28/2018. OBSERVATION: Generator failed to maintain and operate the facility to minimize the possibility of a fire, explosion, or any unplanned sudden or non-sudden release of hazardous waste or hazardous waste constituents to the air, soil, or surface water which could threaten human health or the environment. [enter specific observations] CORRECTIVE ACTION: Owner/Operator shall immediatly maintin the facility to minimize the possibility of a fire, explosion, or any unplanned sudden or non-sudden release of hazardous waste or hazardous waste constituents to the air, soil, or surface water which could threaten human health or the environment. The Owner/Operator shall develop procedures to operate the facility in such a manner to minimize the possibility of a fire, explosion, or any unplanned sudden or non-sudden release of hazardous waste or hazardous waste constituents to the air, soil, or surface water which could threaten human health or the environment. Owner/Operator shall [Truncated]
Violation Division:	San Mateo County Environmental Health
Violation Program:	HW
Violation Source:	CERS,
Site ID:	74150
Site Name:	TECHNIC AUTO REPAIR
Violation Date:	11-03-2022
Citation:	HSC 6.5 25250.22 - California Health and Safety Code, Chapter 6.5, Section(s) 25250.22
Violation Description:	Failure to properly manage used oil and/or fuel filters in accordance with the requirements.
Violation Notes:	Returned to compliance on 10/23/2023. OBSERVATION: The 55 gallon drum of used filters in the back of the shop did not have a label. The cooler by the waste oil tank full of filters was not closed or labeled. Facility could not demonstrated that waste filters had been disposed of within the last 6 months. REQUIRED ACTION: Schedule a pick up for the waste filters with a registered hazardous waste hauler within 30 days and provide copies of the manifest to your inspector.
Violation Division:	San Mateo County Environmental Health
Violation Program:	HW
Violation Source:	CERS,
Site ID:	74150
Site Name:	TECHNIC AUTO REPAIR
Violation Date:	11-13-2020
Citation:	HSC 6.95 25508.2 - California Health and Safety Code, Chapter 6.95, Section(s) 25508.2
Violation Description:	Failure to annually review and electronically certify that the business plan is complete and accurate on or before the annual due date.
Violation Notes:	Returned to compliance on 11/13/2020. OBSERVATION: The facility HMBP was submitted on 11/13/2020, 09/28/2018, and 12/04/2014. The 11-13-20 HMBP was not submitted within 12 months of the 9-28-18 HMBP submittal. During the inspection, the HMBP was updated and submitted. CORRECTIVE ACTION: On an ongoing basis, electronically submit and certify the business plan annually on or before the annual due date(within 12 months of the previous submittal).
Violation Division:	San Mateo County Environmental Health

TECHNIC AUTO REPAIR (Continued) **S121791390**

Violation Program: HMRRP
Violation Source: CERS,

Site ID: 74150
Site Name: TECHNIC AUTO REPAIR
Violation Date: 11-09-2016
Citation: 22 CCR 12 66262.34(f) - California Code of Regulations, Title 22, Chapter 12, Section(s) 66262.34(f)
Violation Description: Failure to properly label hazardous waste accumulation containers and portable tanks with the following requirements: "Hazardous Waste", name and address of the generator, physical and chemical characteristics of the Hazardous Waste, and starting accumulation date.
Violation Notes: Returned to compliance on 11/09/2016. Oil drums were not labeled. Ensure complete hazardous waste labels are placed on each drum. Corrected during inspection.
Violation Division: San Mateo County Environmental Health
Violation Program: HW
Violation Source: CERS,

Evaluation:
Eval General Type: Other/Unknown
Eval Date: 03-30-2016
Violations Found: No
Eval Type: Other, not routine, done by local agency
Eval Notes: Not reported
Eval Division: San Mateo County Environmental Health
Eval Program: HW
Eval Source: CERS,

Eval General Type: Other/Unknown
Eval Date: 07-18-2014
Violations Found: No
Eval Type: Other, not routine, done by local agency
Eval Notes: Not reported
Eval Division: San Mateo County Environmental Health
Eval Program: HWRecycler
Eval Source: CERS,

Eval General Type: Compliance Evaluation Inspection
Eval Date: 09-28-2018
Violations Found: No
Eval Type: Routine done by local agency
Eval Notes: On site to conduct a routine hazardous materials inspection: This site has the following: Up to 165 gallons of used oil. Up to 55 gallons of good oil. Drum of drained used oil filters.
Eval Division: San Mateo County Environmental Health
Eval Program: HMRRP
Eval Source: CERS,

Eval General Type: Other/Unknown
Eval Date: 09-28-2018
Violations Found: No
Eval Type: Other, not routine, done by local agency
Eval Notes: On site to conduct a follow up hazardous materials inspection. Verified that Wayne Leung is the property owner. 2018 HMBP submittal has been updated and submitted. Verified that the access to the fire

TECHNIC AUTO REPAIR (Continued) **S121791390**

extinguishers has been maintained. Verified that an adequate HMBP training plan has been submitted. Currently the facility has no employees. Wayne Leung confirmed that he is a single owner operator.

Eval Division: San Mateo County Environmental Health
Eval Program: HMRRP
Eval Source: CERS,

Eval General Type: Other/Unknown
Eval Date: 09-28-2018
Violations Found: No
Eval Type: Other, not routine, done by local agency
Eval Notes: On site to conduct a follow up hazardous waste inspection. Verified that the access to the fire extinguishers has been maintained. Verified that there is adequate aisle space to the hazardous waste drums. Verified that the facility is being maintained to minimize the release of a hazardous waste. No spills were observed at time of inspection. At time of inspection, it was verified that the facility EPA ID number CAL000231506 is not active. Correct immediately by submitting a completed EPA ID number application form to the Department of Toxic Substances Control to obtain an active EPA ID number.

Eval Division: San Mateo County Environmental Health
Eval Program: HW
Eval Source: CERS,

Eval General Type: Compliance Evaluation Inspection
Eval Date: 11-09-2016
Violations Found: Yes
Eval Type: Routine done by local agency
Eval Notes: CORRECT ALL VIOLATIONS ON OR BEFORE FRIDAY DECEMBER 9, 2016. SUBMIT ANY PHOTOGRAPHIC EVIDENCE OF CORRECTION /ABATEMENT TO MJORDAN@SMCGOV.ORG

Eval Division: San Mateo County Environmental Health
Eval Program: HW
Eval Source: CERS,

Eval General Type: Other/Unknown
Eval Date: 11-13-2020
Violations Found: No
Eval Type: Other, not routine, done by local agency
Eval Notes: HMBP submittal reviewed and accepted.

Eval Division: San Mateo County Environmental Health
Eval Program: HMRRP
Eval Source: CERS,

Eval General Type: Compliance Evaluation Inspection
Eval Date: 11-13-2020
Violations Found: Yes
Eval Type: Routine done by local agency
Eval Notes: On site to conduct a routine inspection. The following has been picked up: On 10-29-20, 165 gallons of used oil. On 2-6-20, 150 gallons of used oil. On 10-18-19, 180 gallons of used oil On 5-24-19, 140 gallons of used oil. On 8-8-19, 1 drum of drained used oil filters.

Eval Division: San Mateo County Environmental Health
Eval Program: HW
Eval Source: CERS,

TECHNIC AUTO REPAIR (Continued) **S121791390**

Eval General Type: Other/Unknown
Eval Date: 12-23-2014
Violations Found: No
Eval Type: Other, not routine, done by local agency
Eval Notes: Not reported
Eval Division: San Mateo County Environmental Health
Eval Program: HW
Eval Source: CERS,

Eval General Type: Compliance Evaluation Inspection
Eval Date: 03-30-2016
Violations Found: No
Eval Type: Routine done by local agency
Eval Notes: Not reported
Eval Division: San Mateo County Environmental Health
Eval Program: HW
Eval Source: CERS,

Eval General Type: Other/Unknown
Eval Date: 03-30-2016
Violations Found: No
Eval Type: Other, not routine, done by local agency
Eval Notes: Not reported
Eval Division: San Mateo County Environmental Health
Eval Program: HMRRP
Eval Source: CERS,

Eval General Type: Compliance Evaluation Inspection
Eval Date: 05-20-2014
Violations Found: Yes
Eval Type: Routine done by local agency
Eval Notes: Not reported
Eval Division: San Mateo County Environmental Health
Eval Program: HMRRP
Eval Source: CERS,

Eval General Type: Other/Unknown
Eval Date: 06-22-2022
Violations Found: Yes
Eval Type: Other, not routine, done by local agency
Eval Notes: Facility last submitted their hmbp on 11/13/20. This is an annual requirement. Update your business plan electronically in the California Environmental Reporting system (CERS) at http://cers.calepa.ca.gov/ immediately.
Eval Division: San Mateo County Environmental Health
Eval Program: HMRRP
Eval Source: CERS,

Eval General Type: Compliance Evaluation Inspection
Eval Date: 11-03-2022
Violations Found: Yes
Eval Type: Routine done by local agency
Eval Notes: Facility generates waste oil Pick ups required twice per year. Recycles waste antifreeze onsite.
Eval Division: San Mateo County Environmental Health
Eval Program: HW
Eval Source: CERS,

TECHNIC AUTO REPAIR (Continued) **S121791390**

Eval General Type: Compliance Evaluation Inspection
Eval Date: 11-09-2016
Violations Found: Yes
Eval Type: Routine done by local agency
Eval Notes: YOU MUST CORRECT ALL OF THE OUTSTANDING VIOLATIONS FOR THIS FACILITY WITHIN 30 DAYS.
Eval Division: San Mateo County Environmental Health
Eval Program: HMRRP
Eval Source: CERS,

Eval General Type: Other/Unknown
Eval Date: 12-31-2014
Violations Found: No
Eval Type: Other, not routine, done by local agency
Eval Notes: Not reported
Eval Division: San Mateo County Environmental Health
Eval Program: HMRRP
Eval Source: CERS,

Eval General Type: Other/Unknown
Eval Date: 07-24-2014
Violations Found: No
Eval Type: Other, not routine, done by local agency
Eval Notes: Not reported
Eval Division: San Mateo County Environmental Health
Eval Program: HMRRP
Eval Source: CERS,

Eval General Type: Other/Unknown
Eval Date: 09-28-2018
Violations Found: No
Eval Type: Other, not routine, done by local agency
Eval Notes: On site to assist Wayne Leung update and submit his HMBP information. HMBP submittal reviewed and accepted.
Eval Division: San Mateo County Environmental Health
Eval Program: HMRRP
Eval Source: CERS,

Eval General Type: Compliance Evaluation Inspection
Eval Date: 09-28-2018
Violations Found: Yes
Eval Type: Routine done by local agency
Eval Notes: On site to conduct a routine hazardous waste inspection: The following were picked up: On 9-4-18: 165 gallons of used oil. On 5-18-18: 165 gallons of used oil. On 1-29-18: 175 gallons of used oil. On 6-27-18: 170 gallons of used oil. On 1-29-15: 1 drum of drained used oil filters. On 8-21-14: 1 drum of drained used oil filters.
Eval Division: San Mateo County Environmental Health
Eval Program: HW
Eval Source: CERS,

Eval General Type: Compliance Evaluation Inspection
Eval Date: 11-03-2022
Violations Found: Yes
Eval Type: Routine done by local agency
Eval Notes: Not reported
Eval Division: San Mateo County Environmental Health

TECHNIC AUTO REPAIR (Continued) **S121791390**

Eval Program: HMRRP
Eval Source: CERS,

Eval General Type: Compliance Evaluation Inspection
Eval Date: 03-30-2016
Violations Found: No
Eval Type: Routine done by local agency
Eval Notes: Not reported
Eval Division: San Mateo County Environmental Health
Eval Program: HMRRP
Eval Source: CERS,

Eval General Type: Other/Unknown
Eval Date: 10-03-2018
Violations Found: No
Eval Type: Other, not routine, done by local agency
Eval Notes: On site for a follow up inspection. Verified that the fire extinguishers have been recertified. Provided a copy of the EPA ID number application and emailed it to DTSC after the operator completed it.
Eval Division: San Mateo County Environmental Health
Eval Program: HW
Eval Source: CERS,

Eval General Type: Other/Unknown
Eval Date: 11-04-2022
Violations Found: No
Eval Type: Other, not routine, done by local agency
Eval Notes: Not reported
Eval Division: San Mateo County Environmental Health
Eval Program: HMRRP
Eval Source: CERS,

Eval General Type: Compliance Evaluation Inspection
Eval Date: 11-13-2020
Violations Found: Yes
Eval Type: Routine done by local agency
Eval Notes: On site to conduct a routine inspection. The facility stores the following up to: coolant 5.0 Gallons motor oil 55.0 Gallons coolant 25.0 Gallons used oil 165.0 Gallons
Eval Division: San Mateo County Environmental Health
Eval Program: HMRRP
Eval Source: CERS,

Enforcement Action:
Site ID: 74150
Site Name: TECHNIC AUTO REPAIR
Site Address: 1051 SAN MATEO AVE
Site City: SAN BRUNO
Site Zip: 94066
Enf Action Date: 05-20-2014
Enf Action Type: Notice of Violation (Unified Program)
Enf Action Description: Notice of Violation Issued by the Inspector at the Time of Inspection
Enf Action Notes: Not reported
Enf Action Division: San Mateo County Environmental Health
Enf Action Program: HMRRP
Enf Action Source: CERS,

TECHNIC AUTO REPAIR (Continued) **S121791390**

Site ID:	74150
Site Name:	TECHNIC AUTO REPAIR
Site Address:	1051 SAN MATEO AVE
Site City:	SAN BRUNO
Site Zip:	94066
Enf Action Date:	09-09-2022
Enf Action Type:	Notice of Violation (Unified Program)
Enf Action Description:	Notice of Violation Issued by the Inspector at the Time of Inspection
Enf Action Notes:	Not reported
Enf Action Division:	San Mateo County Environmental Health
Enf Action Program:	HMRRP
Enf Action Source:	CERS,

Site ID:	74150
Site Name:	TECHNIC AUTO REPAIR
Site Address:	1051 SAN MATEO AVE
Site City:	SAN BRUNO
Site Zip:	94066
Enf Action Date:	10-05-2018
Enf Action Type:	Notice of Violation (Unified Program)
Enf Action Description:	Notice of Violation Issued by the Inspector at the Time of Inspection
Enf Action Notes:	11/5/18: EPA ID ACTIVATED 10/10/18 NOV letter returned to EH 11/05/2018 - 'Return to sender/vacant/unable to forward'.
Enf Action Division:	San Mateo County Environmental Health
Enf Action Program:	HW
Enf Action Source:	CERS,

Coordinates:

Site ID:	74150
Facility Name:	TECHNIC AUTO REPAIR
Env Int Type Code:	HWG
Program ID:	10067983
Coord Name:	Not reported
Ref Point Type Desc:	Unknown,
Latitude:	37.635464
Longitude:	-122.411751

Affiliation:

Affiliation Type Desc:	Environmental Contact
Entity Name:	Wayne Leung
Entity Title:	Not reported
Affiliation Address:	1051 SAN MATEO AVE
Affiliation City:	SAN BRUNO
Affiliation State:	CA
Affiliation Country:	Not reported
Affiliation Zip:	94066
Affiliation Phone:	,

Affiliation Type Desc:	Parent Corporation
Entity Name:	TECHNICS AUTO REPAIR
Entity Title:	Not reported
Affiliation Address:	Not reported
Affiliation City:	Not reported
Affiliation State:	Not reported
Affiliation Country:	Not reported
Affiliation Zip:	Not reported

TECHNIC AUTO REPAIR (Continued) **S121791390**

Affiliation Phone:	,
Affiliation Type Desc:	Document Preparer
Entity Name:	Wanye Leung
Entity Title:	Not reported
Affiliation Address:	Not reported
Affiliation City:	Not reported
Affiliation State:	Not reported
Affiliation Country:	Not reported
Affiliation Zip:	Not reported
Affiliation Phone:	,
Affiliation Type Desc:	Facility Mailing Address
Entity Name:	Mailing Address
Entity Title:	Not reported
Affiliation Address:	1051 SAN MATEO AVE
Affiliation City:	SAN BRUNO
Affiliation State:	CA
Affiliation Country:	Not reported
Affiliation Zip:	94066
Affiliation Phone:	,
Affiliation Type Desc:	Identification Signer
Entity Name:	Wayne Leung
Entity Title:	Owner
Affiliation Address:	Not reported
Affiliation City:	Not reported
Affiliation State:	Not reported
Affiliation Country:	Not reported
Affiliation Zip:	Not reported
Affiliation Phone:	,
Affiliation Type Desc:	Legal Owner
Entity Name:	LEUNG, WAYNE
Entity Title:	Not reported
Affiliation Address:	1051 SAN MATEO
Affiliation City:	SAN BRUNO
Affiliation State:	CA
Affiliation Country:	United States
Affiliation Zip:	94066
Affiliation Phone:	(650) 589-3888,
Affiliation Type Desc:	Operator
Entity Name:	Wayne Leung
Entity Title:	Not reported
Affiliation Address:	Not reported
Affiliation City:	Not reported
Affiliation State:	Not reported
Affiliation Country:	Not reported
Affiliation Zip:	Not reported
Affiliation Phone:	(650) 589-3888,
Affiliation Type Desc:	CUPA District
Entity Name:	San Mateo County Environmental Health
Entity Title:	Not reported
Affiliation Address:	2000 Alameda de las Pulgas, Suite 100
Affiliation City:	San Mateo

TECHNIC AUTO REPAIR (Continued) **S121791390**

Affiliation State: CA
Affiliation Country: Not reported
Affiliation Zip: 94403
Affiliation Phone: (650) 372-6200,

T296 **TECHNIC AUTO REPAIR** **San Mateo Co. BI** **S104973376**
East **1051 SAN MATEO** **N/A**
1/8-1/4 **SAN BRUNO, CA 94066**
0.165 mi.
870 ft. **Site 20 of 24 in cluster T**

Relative: San Mateo Co. BI:
Lower
Name: TECHNIC AUTO REPAIR
Actual: Address: 1051 SAN MATEO
26 ft. City,State,Zip: SAN BRUNO, CA 94066
Region: SAN MATEO
Facility ID: FA0026978
Prog Element Code: STORMWATER ANNUAL INSPECTION FEE
Record Id: PR0043545
Description: STORMWATER ANNUAL FEE - INSP FREQ EVERY 2 YRS
Facility Status: Inactive, non-billable
Program Category: STORMWATER

Name: TECHNIC AUTO REPAIR
Address: 1051 SAN MATEO
City,State,Zip: SAN BRUNO, CA 94066
Region: SAN MATEO
Facility ID: FA0026978
Prog Element Code: STORES MV FUELS OR WASTE ONLY
Record Id: PR0040101
Description: STORES MV FUELS OR WASTE ONLY
Facility Status: Active, billable
Program Category: BUSINESS PLAN PROGRAM

Name: TECHNIC AUTO REPAIR
Address: 1051 SAN MATEO
City,State,Zip: SAN BRUNO, CA 94066
Region: SAN MATEO
Facility ID: FA0026978
Prog Element Code: GENERATES and RECYCLES WASTE OIL/SOLVENT
Record Id: PR0076680
Description: GENERATES & RECYCLES WASTE OIL/SOLVENT
Facility Status: Active, billable
Program Category: HAZARDOUS WASTE PROGRAM

T297 **TECHNIC AUTO REPAIR** **RCRA NonGen / NLR** **1031054533**
East **1051 SAN MATEO AVE** **CAC003282062**
1/8-1/4 **SAN MATEO, CA 94066**
0.165 mi.
870 ft. **Site 21 of 24 in cluster T**

Relative: RCRA Listings:
Lower
Date Form Received by Agency: 20240409
Actual: Handler Name: Technic Auto Repair
26 ft. Handler Address: 1051 San Mateo Ave

TECHNIC AUTO REPAIR (Continued) **1031054533**

Handler City,State,Zip:	SAN MATEO, CA 94066
EPA ID:	CAC003282062
Contact Name:	WAYNE LEUNG
Contact Address:	1051 SAN MATEO AVE
Contact City,State,Zip:	SAN BRUNO, CA 94066
Contact Telephone:	650-589-3888
Contact Fax:	Not reported
Contact Email:	TECHNICAUTOREPAIR@YAHOO.COM
Contact Title:	Not reported
EPA Region:	09
Land Type:	Not reported
Federal Waste Generator Description:	Not a generator, verified
Non-Notifier:	Not reported
Biennial Report Cycle:	Not reported
Accessibility:	Not reported
Active Site Indicator:	Not reported
State District Owner:	Not reported
State District:	Not reported
Mailing Address:	1051 SAN MATEO AVE
Mailing City,State,Zip:	SAN BRUNO, CA 94066
Owner Name:	Wayne Leung
Owner Type:	Other
Operator Name:	Wayne Leung
Operator Type:	Other
Short-Term Generator Activity:	No
Importer Activity:	No
Mixed Waste Generator:	No
Transporter Activity:	No
Transfer Facility Activity:	No
Recycler Activity with Storage:	No
Small Quantity On-Site Burner Exemption:	No
Smelting Melting and Refining Furnace Exemption:	No
Underground Injection Control:	No
Off-Site Waste Receipt:	No
Universal Waste Indicator:	No
Universal Waste Destination Facility:	No
Federal Universal Waste:	No
Active Site State-Reg Handler:	---
Federal Facility Indicator:	Not reported
Hazardous Secondary Material Indicator:	N
Sub-Part K Indicator:	Not reported
2018 GPRA Permit Baseline:	Not on the Baseline
2018 GPRA Renewals Baseline:	Not on the Baseline
202 GPRA Corrective Action Baseline:	No
Subject to Corrective Action Universe:	No
Non-TSDFs Where RCRA CA has Been Imposed Universe:	No
Corrective Action Priority Ranking:	No NCAPS ranking
Environmental Control Indicator:	No
Institutional Control Indicator:	No
Human Exposure Controls Indicator:	N/A
Groundwater Controls Indicator:	N/A
Significant Non-Complier Universe:	No
Unaddressed Significant Non-Complier Universe:	No
Addressed Significant Non-Complier Universe:	No
Significant Non-Complier With a Compliance Schedule Universe:	No
Financial Assurance Required:	Not reported
Handler Date of Last Change:	20240410

TECHNIC AUTO REPAIR (Continued) **1031054533**

Recognized Trader-Importer:	No
Recognized Trader-Exporter:	No
Importer of Spent Lead Acid Batteries:	No
Exporter of Spent Lead Acid Batteries:	No
Recycler Activity Without Storage:	No
Manifest Broker:	No
Sub-Part P Indicator:	No

Handler - Owner Operator:

Owner/Operator Indicator:	Operator
Owner/Operator Name: WAYNE LEUNG	
Legal Status:	Other
Date Became Current:	Not reported
Date Ended Current:	Not reported
Owner/Operator Address:	1051 SAN MATEO AVE
Owner/Operator City,State,Zip:	SAN BRUNO, CA 94066
Owner/Operator Telephone:	650-589-3888
Owner/Operator Telephone Ext:	Not reported
Owner/Operator Fax:	Not reported
Owner/Operator Email:	Not reported

Owner/Operator Indicator:	Owner
Owner/Operator Name: WAYNE LEUNG	
Legal Status:	Other
Date Became Current:	Not reported
Date Ended Current:	Not reported
Owner/Operator Address:	1051 SAN MATEO AVE
Owner/Operator City,State,Zip:	SAN BRUNO, CA 94066
Owner/Operator Telephone:	650-589-3888
Owner/Operator Telephone Ext:	Not reported
Owner/Operator Fax:	Not reported
Owner/Operator Email:	Not reported

Historic Generators:

Receive Date:	20240409
Handler Name: TECHNIC AUTO REPAIR	
Federal Waste Generator Description:	Not a generator, verified
State District Owner:	Not reported
Large Quantity Handler of Universal Waste:	No
Recognized Trader Importer:	No
Recognized Trader Exporter:	No
Spent Lead Acid Battery Importer:	No
Spent Lead Acid Battery Exporter:	No
Current Record:	Yes
Non Storage Recycler Activity:	No
Electronic Manifest Broker:	No

List of NAICS Codes and Descriptions:

NAICS Code:	811111
NAICS Description:	GENERAL AUTOMOTIVE REPAIR

Facility Has Received Notices of Violations:

Violations:	No Violations Found

TECHNIC AUTO REPAIR (Continued) **1031054533**

Evaluation Action Summary:
Evaluations: No Evaluations Found

Z298 **WEST COAST AUTO REPAIR** **RCRA NonGen / NLR** **1028897559**
ESE **1029 SAN MATEO** **CAC003259153**
1/8-1/4 **SAN BRUNO, CA 93066**
0.165 mi.
871 ft. **Site 1 of 13 in cluster Z**

Relative: **Lower**

Actual: **26 ft.**

RCRA Listings:

Date Form Received by Agency:	20231101
Handler Name:	West Coast Auto Repair
Handler Address:	1029 San Mateo
Handler City,State,Zip:	SAN BRUNO, CA 93066
EPA ID:	CAC003259153
Contact Name:	RENEE AGUILAR
Contact Address:	1029 SAN MATEO
Contact City,State,Zip:	SAN BRUNO, CA 93066
Contact Telephone:	415-602-2479
Contact Fax:	Not reported
Contact Email:	MICHAEL.AMARAL@SAFETY-KLEEN.COM
Contact Title:	Not reported
EPA Region:	09
Land Type:	Not reported
Federal Waste Generator Description:	Not a generator, verified
Non-Notifier:	Not reported
Biennial Report Cycle:	Not reported
Accessibility:	Not reported
Active Site Indicator:	Not reported
State District Owner:	Not reported
State District:	Not reported
Mailing Address:	1029 SAN MATEO
Mailing City,State,Zip:	SAN BRUNO, CA 93066
Owner Name:	Renee Aguilar
Owner Type:	Other
Operator Name:	Renee Aguilar
Operator Type:	Other
Short-Term Generator Activity:	No
Importer Activity:	No
Mixed Waste Generator:	No
Transporter Activity:	No
Transfer Facility Activity:	No
Recycler Activity with Storage:	No
Small Quantity On-Site Burner Exemption:	No
Smelting Melting and Refining Furnace Exemption:	No
Underground Injection Control:	No
Off-Site Waste Receipt:	No
Universal Waste Indicator:	No
Universal Waste Destination Facility:	No
Federal Universal Waste:	No
Active Site State-Reg Handler:	---
Federal Facility Indicator:	Not reported
Hazardous Secondary Material Indicator:	N
Sub-Part K Indicator:	Not reported
2018 GPRA Permit Baseline:	Not on the Baseline
2018 GPRA Renewals Baseline:	Not on the Baseline

WEST COAST AUTO REPAIR (Continued) **1028897559**

202 GPRA Corrective Action Baseline:	No
Subject to Corrective Action Universe:	No
Non-TSDFs Where RCRA CA has Been Imposed Universe:	No
Corrective Action Priority Ranking:	No NCAPS ranking
Environmental Control Indicator:	No
Institutional Control Indicator:	No
Human Exposure Controls Indicator:	N/A
Groundwater Controls Indicator:	N/A
Significant Non-Complier Universe:	No
Unaddressed Significant Non-Complier Universe:	No
Addressed Significant Non-Complier Universe:	No
Significant Non-Complier With a Compliance Schedule Universe:	No
Financial Assurance Required:	Not reported
Handler Date of Last Change:	20231101
Recognized Trader-Importer:	No
Recognized Trader-Exporter:	No
Importer of Spent Lead Acid Batteries:	No
Exporter of Spent Lead Acid Batteries:	No
Recycler Activity Without Storage:	No
Manifest Broker:	No
Sub-Part P Indicator:	No

Handler - Owner Operator:

Owner/Operator Indicator:	Operator
Owner/Operator Name: RENEE AGUILAR	
Legal Status:	Other
Date Became Current:	Not reported
Date Ended Current:	Not reported
Owner/Operator Address:	1029 SAN MATEO
Owner/Operator City,State,Zip:	SAN BRUNO, CA 93066
Owner/Operator Telephone:	415-602-2479
Owner/Operator Telephone Ext:	Not reported
Owner/Operator Fax:	Not reported
Owner/Operator Email:	Not reported

Owner/Operator Indicator:	Owner
Owner/Operator Name: RENEE AGUILAR	
Legal Status:	Other
Date Became Current:	Not reported
Date Ended Current:	Not reported
Owner/Operator Address:	1029 SAN MATEO
Owner/Operator City,State,Zip:	SAN BRUNO, CA 93066
Owner/Operator Telephone:	415-602-2479
Owner/Operator Telephone Ext:	Not reported
Owner/Operator Fax:	Not reported
Owner/Operator Email:	Not reported

Historic Generators:

Receive Date:	20231101
Handler Name: WEST COAST AUTO REPAIR	
Federal Waste Generator Description:	Not a generator, verified
State District Owner:	Not reported
Large Quantity Handler of Universal Waste:	No
Recognized Trader Importer:	No
Recognized Trader Exporter:	No

WEST COAST AUTO REPAIR (Continued) **1028897559**

Spent Lead Acid Battery Importer: No
Spent Lead Acid Battery Exporter: No
Current Record: Yes
Non Storage Recycler Activity: No
Electronic Manifest Broker: No

List of NAICS Codes and Descriptions:
NAICS Code: 811114
NAICS Description: SPECIALIZED AUTOMOTIVE REPAIR

Facility Has Received Notices of Violations:
Violations: No Violations Found

Evaluation Action Summary:
Evaluations: No Evaluations Found

Z299 **WEST COAST AUTO REPAIR** **RCRA NonGen / NLR** **1024845139**
ESE **1029 SAN MATEO AVE** **E MANIFEST** **CAL000459927**
1/8-1/4 **SAN BRUNO, CA 94066**
0.165 mi.
871 ft. **Site 2 of 13 in cluster Z**

Relative: **Lower**
Actual: **26 ft.**

RCRA Listings:
Date Form Received by Agency: 20140618
Handler Name: West Coast Auto Repair
Handler Address: 1029 San Mateo Ave
Handler City,State,Zip: SAN BRUNO, CA 94066
EPA ID: CAL000397980
Contact Name: HASSEL GONZALEZ
Contact Address: 1029 SAN MATEO AVE
Contact City,State,Zip: SAN BRUNO, CA 94066
Contact Telephone: 415-571-0394
Contact Fax: 650-239-2758
Contact Email: WESTCOASTAUTOREPAIR1@GMAIL.COM
Contact Title: Not reported
EPA Region: 09
Land Type: Not reported
Federal Waste Generator Description: Not a generator, verified
Non-Notifier: Not reported
Biennial Report Cycle: Not reported
Accessibility: Not reported
Active Site Indicator: Handler Activities
State District Owner: Not reported
State District: Not reported
Mailing Address: 1029 SAN MATEO AVE
Mailing City,State,Zip: SAN BRUNO, CA 94066-0000
Owner Name: Hassel Gonzalez
Owner Type: Other
Operator Name: Hassel Gonzalez
Operator Type: Other
Short-Term Generator Activity: No
Importer Activity: No
Mixed Waste Generator: No
Transporter Activity: No
Transfer Facility Activity: No

WEST COAST AUTO REPAIR (Continued) **1024845139**

Recycler Activity with Storage:	No
Small Quantity On-Site Burner Exemption:	No
Smelting Melting and Refining Furnace Exemption:	No
Underground Injection Control:	No
Off-Site Waste Receipt:	No
Universal Waste Indicator:	Yes
Universal Waste Destination Facility:	Yes
Federal Universal Waste:	No
Active Site State-Reg Handler:	---
Federal Facility Indicator:	Not reported
Hazardous Secondary Material Indicator:	N
Sub-Part K Indicator:	Not reported
2018 GPRA Permit Baseline:	Not on the Baseline
2018 GPRA Renewals Baseline:	Not on the Baseline
202 GPRA Corrective Action Baseline:	No
Subject to Corrective Action Universe:	No
Non-TSDFs Where RCRA CA has Been Imposed Universe:	No
Corrective Action Priority Ranking:	No NCAPS ranking
Environmental Control Indicator:	No
Institutional Control Indicator:	No
Human Exposure Controls Indicator:	N/A
Groundwater Controls Indicator:	N/A
Significant Non-Complier Universe:	No
Unaddressed Significant Non-Complier Universe:	No
Addressed Significant Non-Complier Universe:	No
Significant Non-Complier With a Compliance Schedule Universe:	No
Financial Assurance Required:	Not reported
Handler Date of Last Change:	20180906
Recognized Trader-Importer:	No
Recognized Trader-Exporter:	No
Importer of Spent Lead Acid Batteries:	No
Exporter of Spent Lead Acid Batteries:	No
Recycler Activity Without Storage:	No
Manifest Broker:	No
Sub-Part P Indicator:	No

Handler - Owner Operator:

Owner/Operator Indicator:	Operator
Owner/Operator Name: HASSEL GONZALEZ	
Legal Status:	Other
Date Became Current:	Not reported
Date Ended Current:	Not reported
Owner/Operator Address:	1029 SAN MATEO AVE
Owner/Operator City,State,Zip:	SAN BRUNO, CA 94066
Owner/Operator Telephone:	415-571-0394
Owner/Operator Telephone Ext:	Not reported
Owner/Operator Fax:	Not reported
Owner/Operator Email:	Not reported

Owner/Operator Indicator:	Owner
Owner/Operator Name: HASSEL GONZALEZ	
Legal Status:	Other
Date Became Current:	Not reported
Date Ended Current:	Not reported
Owner/Operator Address:	223 CAPITOL AVE
Owner/Operator City,State,Zip:	SAN FRANCISCO, CA 94112

WEST COAST AUTO REPAIR (Continued) **1024845139**

Owner/Operator Telephone: 415-571-0694
Owner/Operator Telephone Ext: Not reported
Owner/Operator Fax: Not reported
Owner/Operator Email: Not reported

Historic Generators:
Receive Date: 20140618
Handler Name: WEST COAST AUTO REPAIR
Federal Waste Generator Description: Not a generator, verified
State District Owner: Not reported
Large Quantity Handler of Universal Waste: No
Recognized Trader Importer: No
Recognized Trader Exporter: No
Spent Lead Acid Battery Importer: No
Spent Lead Acid Battery Exporter: No
Current Record: Yes
Non Storage Recycler Activity: Not reported
Electronic Manifest Broker: Not reported

List of NAICS Codes and Descriptions:
NAICS Code: 56299
NAICS Description: ALL OTHER WASTE MANAGEMENT SERVICES

Facility Has Received Notices of Violations:
Violations: No Violations Found

Evaluation Action Summary:
Evaluations: No Evaluations Found

E MANIFEST:
Manifest Tracking Number: 030064093WAS
Last Updated Date: 20231120
Shipped Date: 20231101
Received Date: 20231110
Manifest Status: Signed
Submission Type: DataImage5Copy
Origin Type: Web
Generator EPA ID: CAL000459927
Generator Name: West Coast Auto Repair
Generator Location Street Number: Not reported
Generator Location Street 1: 1029 SAN MATEO AVE
Generator Location Street 2: Not reported
Generator Location City: SAN BRUNO
Generator Location State: CA
Generator Location Zip: 94066
Generator Mail Street Number: Not reported
Generator Mail Street 1: 1029 SAN MATEO AVE
Generator Mail Street 2: Not reported
Generator Mail City: SAN BRUNO
Generator Mail Zip: 94066
Generator Mail State: CA
Generator Contact Company Name: Not reported
Designated Facility EPA ID: CAL000330453
Designated Facility Name: Agritec Int Dba Cleantech Environmental

WEST COAST AUTO REPAIR (Continued) **1024845139**

Designated Facility Mail Street Number:	5820
Designated Facility Mail Street 1:	Not reported
Designated Facility Mail Street 2:	MARTIN ROAD
Designated Facility Mail City:	IRWINDALE
Designated Facility Mail Zip:	91706
Designated Facility Mail State:	CA
Designated Facility Location Street Number:	5820
Designated Facility Location Street 1:	MARTIN ROAD
Designated Facility Location Street 2:	Not reported
Designated Facility Location City:	IRWINDALE
Designated Facility Location Zip:	91706
Designated Facility Location State:	CA
Designated Facility Contact Company Name:	Not reported
Manifest Residue Indicator:	N
Rejection Indicator:	N

Manifest Tracking Number:	030069886WAS
Last Updated Date:	20230317
Shipped Date:	20230301
Received Date:	20230309
Manifest Status:	Signed
Submission Type:	DataImage5Copy
Origin Type:	Web
Generator EPA ID:	CAL000459927
Generator Name:	West Coast Auto Repair
Generator Location Street Number:	Not reported
Generator Location Street 1:	1029 SAN MATEO AVE
Generator Location Street 2:	Not reported
Generator Location City:	SAN BRUNO
Generator Location State:	CA
Generator Location Zip:	94066
Generator Mail Street Number:	Not reported
Generator Mail Street 1:	1029 SAN MATEO AVE
Generator Mail Street 2:	Not reported
Generator Mail City:	SAN BRUNO
Generator Mail Zip:	94066
Generator Mail State:	CA
Generator Contact Company Name:	Not reported
Designated Facility EPA ID:	CAL000330453
Designated Facility Name:	Agritec Int Dba Cleantech Environmental
Designated Facility Mail Street Number:	5820
Designated Facility Mail Street 1:	Not reported
Designated Facility Mail Street 2:	MARTIN ROAD
Designated Facility Mail City:	IRWINDALE
Designated Facility Mail Zip:	91706
Designated Facility Mail State:	CA
Designated Facility Location Street Number:	5820
Designated Facility Location Street 1:	MARTIN ROAD
Designated Facility Location Street 2:	Not reported
Designated Facility Location City:	IRWINDALE
Designated Facility Location Zip:	91706
Designated Facility Location State:	CA
Designated Facility Contact Company Name:	Not reported
Manifest Residue Indicator:	N
Rejection Indicator:	N

Manifest Tracking Number:	030012962WAS

WEST COAST AUTO REPAIR (Continued) **1024845139**

Last Updated Date:	20221220
Shipped Date:	20221130
Received Date:	20221209
Manifest Status:	Signed
Submission Type:	DataImage5Copy
Origin Type:	Web
Generator EPA ID:	CAL000459927
Generator Name:	West Coast Auto Repair
Generator Location Street Number:	Not reported
Generator Location Street 1:	1029 SAN MATEO AVE
Generator Location Street 2:	Not reported
Generator Location City:	SAN BRUNO
Generator Location State:	CA
Generator Location Zip:	94066
Generator Mail Street Number:	Not reported
Generator Mail Street 1:	1029 SAN MATEO AVE
Generator Mail Street 2:	Not reported
Generator Mail City:	SAN BRUNO
Generator Mail Zip:	94066
Generator Mail State:	CA
Generator Contact Company Name:	Not reported
Designated Facility EPA ID:	CAL000330453
Designated Facility Name:	Agritec Int Dba Cleantech Environmental
Designated Facility Mail Street Number:	5820
Designated Facility Mail Street 1:	Not reported
Designated Facility Mail Street 2:	MARTIN ROAD
Designated Facility Mail City:	IRWINDALE
Designated Facility Mail Zip:	91706
Designated Facility Mail State:	CA
Designated Facility Location Street Number:	5820
Designated Facility Location Street 1:	MARTIN ROAD
Designated Facility Location Street 2:	Not reported
Designated Facility Location City:	IRWINDALE
Designated Facility Location Zip:	91706
Designated Facility Location State:	CA
Designated Facility Contact Company Name:	Not reported
Manifest Residue Indicator:	N
Rejection Indicator:	N

Manifest Tracking Number:	030048758WAS
Last Updated Date:	20220907
Shipped Date:	20220621
Received Date:	20220624
Manifest Status:	Signed
Submission Type:	DataImage5Copy
Origin Type:	Web
Generator EPA ID:	CAL000459927
Generator Name:	West Coast Auto Repair
Generator Location Street Number:	Not reported
Generator Location Street 1:	1029 SAN MATEO AVE
Generator Location Street 2:	Not reported
Generator Location City:	SAN BRUNO
Generator Location State:	CA
Generator Location Zip:	94066
Generator Mail Street Number:	Not reported
Generator Mail Street 1:	1029 SAN MATEO AVE
Generator Mail Street 2:	Not reported

WEST COAST AUTO REPAIR (Continued) **1024845139**

Generator Mail City:	SAN BRUNO
Generator Mail Zip:	94066
Generator Mail State:	CA
Generator Contact Company Name:	Not reported
Designated Facility EPA ID:	CAL000330453
Designated Facility Name:	Agritec Int Dba Cleantech Environmental
Designated Facility Mail Street Number:	5820
Designated Facility Mail Street 1:	Not reported
Designated Facility Mail Street 2:	MARTIN ROAD
Designated Facility Mail City:	IRWINDALE
Designated Facility Mail Zip:	91706
Designated Facility Mail State:	CA
Designated Facility Location Street Number:	5820
Designated Facility Location Street 1:	MARTIN ROAD
Designated Facility Location Street 2:	Not reported
Designated Facility Location City:	IRWINDALE
Designated Facility Location Zip:	91706
Designated Facility Location State:	CA
Designated Facility Contact Company Name:	Not reported
Manifest Residue Indicator:	N
Rejection Indicator:	N

State Waste:

Manifest Tracking Number:	030048758WAS
Waste Line Number:	1
State Waste Code Owner:	CA
State Waste Code:	352
State Waste:	Other organic solids

Transporter:

Manifest Tracking Number:	030048758WAS
Transporter Line Number:	1
Transporter EPA ID:	CAR000330019
Transporter Name:	Cleantech Environmental, Inc

Waste Line:

Manifest Tracking Number:	030048758WAS
Waste Line Number:	1
U.S. DOT Hazardous Indicator:	N
U.S. DOT ID Number:	Not reported
U.S. DOT Description:	Not reported
Non-Hazardous Waste Description:	NON-RCRA HAZARDOUS WASTE SOLID (ABSORBENT/PAPER FILTGER MEDIA)
Number of Containers:	1
Container Type Code:	DM
Container Type Description:	Metal drums, barrels, kegs
Waste Quantity:	200
Quantity Unit of Measure Code:	P
Quantity Unit of Measure Description:	Pounds
Waste Quantity, in Tons:	0.1
Acute Waste Quantity, in Tons:	0
Non-Acute Waste Quantity, in Tons:	0.1
Waste Quantity, in Kilograms:	90.703
Acute Waste Quantity, in Kilograms:	0
Non-Acute Waste Quantity, in Kilorgrams:	90.703
Management Method Code:	H010
Management Method Description:	METALS RECOVERY

WEST COAST AUTO REPAIR (Continued) **1024845139**

Waste Residue Indicator:	N
Quantity Discrepancy Indicator:	N
Waste Type Discrepancy Indicator:	N
Waste Density:	Not reported
Waste Density Unit of Measure Code:	Not reported
Waste Density Unit of Measure Description:	Not reported
Form Code:	Not reported
Form Code Description:	Not reported
Source Code:	Not reported
Source Code Description:	Not reported
Waste Minimization Code:	Not reported
Waste Minimization Code Description:	Not reported
Consent Number:	Not reported
EPA Waste Indicator:	N

Z300 **RODS 2 RIDES** **San Mateo Co. BI** **S106034741**
ESE **1029 SAN MATEO** **HWTS** **N/A**
1/8-1/4 **SAN BRUNO, CA 94066**
0.165 mi.
871 ft. **Site 3 of 13 in cluster Z**

Relative: **Lower**
Actual: **26 ft.**

San Mateo Co. BI:

Name:	RODS 2 RIDES
Address:	1029 SAN MATEO
City,State,Zip:	SAN BRUNO, CA 94066
Region:	SAN MATEO
Facility ID:	FA0018278
Prog Element Code:	GENERATES and RECYCLES WASTE OIL/SOLVENT
Record Id:	PR0012192
Description:	GENERATES & RECYCLES WASTE OIL/SOLVENT
Facility Status:	Inactive, non-billable
Program Category:	HAZARDOUS WASTE PROGRAM

Name:	RODS 2 RIDES
Address:	1029 SAN MATEO
City,State,Zip:	SAN BRUNO, CA 94066
Region:	SAN MATEO
Facility ID:	FA0018278
Prog Element Code:	STORMWATER ANNUAL INSPECTION FEE
Record Id:	PR0043523
Description:	STORMWATER ANNUAL FEE - INSP FREQ EVERY 2 YRS
Facility Status:	Inactive, non-billable
Program Category:	STORMWATER

Name:	G & P AUTO SERVICE
Address:	1029 SAN MATEO
City,State,Zip:	SAN BRUNO, CA 94066
Region:	SAN MATEO
Facility ID:	FA0050858
Prog Element Code:	STORMWATER ANNUAL INSPECTION FEE
Record Id:	PR0070604
Description:	STORMWATER ANNUAL FEE - INSP FREQ EVERY 2 YRS
Facility Status:	Inactive, non-billable
Program Category:	STORMWATER

Name:	G & P AUTO SERVICE
Address:	1029 SAN MATEO
City,State,Zip:	SAN BRUNO, CA 94066

RODS 2 RIDES (Continued) **S106034741**

Region: SAN MATEO
Facility ID: FA0050858
Prog Element Code: STORES MV FUELS OR WASTE ONLY
Record Id: PR0070602
Description: STORES MV FUELS OR WASTE ONLY
Facility Status: Inactive, non-billable
Program Category: BUSINESS PLAN PROGRAM

Name: G & P AUTO SERVICE
Address: 1029 SAN MATEO
City,State,Zip: SAN BRUNO, CA 94066
Region: SAN MATEO
Facility ID: FA0050858
Prog Element Code: GENERATES and RECYCLES WASTE OIL/SOLVENT
Record Id: PR0070603
Description: GENERATES & RECYCLES WASTE OIL/SOLVENT
Facility Status: Inactive, non-billable
Program Category: HAZARDOUS WASTE PROGRAM

Name: WEST COAST AUTO REPAIR
Address: 1029 SAN MATEO
City,State,Zip: SAN BRUNO, CA 94066
Region: SAN MATEO
Facility ID: FA0055683
Prog Element Code: STORMWATER ANNUAL INSPECTION FEE
Record Id: PR0076750
Description: STORMWATER ANNUAL FEE - INSP FREQ EVERY 2 YRS
Facility Status: Inactive, non-billable
Program Category: STORMWATER

Name: WEST COAST AUTO REPAIR
Address: 1029 SAN MATEO
City,State,Zip: SAN BRUNO, CA 94066
Region: SAN MATEO
Facility ID: FA0055683
Prog Element Code: STORES MV FUELS OR WASTE ONLY
Record Id: PR0076748
Description: STORES MV FUELS OR WASTE ONLY
Facility Status: Active, billable
Program Category: BUSINESS PLAN PROGRAM

Name: WEST COAST AUTO REPAIR
Address: 1029 SAN MATEO
City,State,Zip: SAN BRUNO, CA 94066
Region: SAN MATEO
Facility ID: FA0055683
Prog Element Code: GENERATES and RECYCLES WASTE OIL/SOLVENT
Record Id: PR0076749
Description: GENERATES & RECYCLES WASTE OIL/SOLVENT
Facility Status: Active, billable
Program Category: HAZARDOUS WASTE PROGRAM

Name: MORALES AUTO SERVICE
Address: 1029 SAN MATEO
City,State,Zip: SAN BRUNO, CA 94066
Region: SAN MATEO
Facility ID: FA0046240

RODS 2 RIDES (Continued) **S106034741**

Prog Element Code: STORMWATER ANNUAL INSPECTION FEE
Record Id: PR0062583
Description: STORMWATER ANNUAL FEE - INSP FREQ EVERY 2 YRS
Facility Status: Inactive, non-billable
Program Category: STORMWATER

Name: MORALES AUTO SERVICE
Address: 1029 SAN MATEO
City,State,Zip: SAN BRUNO, CA 94066
Region: SAN MATEO
Facility ID: FA0046240
Prog Element Code: STORES MV FUELS OR WASTE ONLY
Record Id: PR0062581
Description: STORES MV FUELS OR WASTE ONLY
Facility Status: Inactive, non-billable
Program Category: BUSINESS PLAN PROGRAM

Name: MORALES AUTO SERVICE
Address: 1029 SAN MATEO
City,State,Zip: SAN BRUNO, CA 94066
Region: SAN MATEO
Facility ID: FA0046240
Prog Element Code: GENERATES and RECYCLES WASTE OIL/SOLVENT
Record Id: PR0062582
Description: GENERATES & RECYCLES WASTE OIL/SOLVENT
Facility Status: Inactive, non-billable
Program Category: HAZARDOUS WASTE PROGRAM

HWTS:
Name: WEST COAST AUTO REPAIR
Address: 1029 SAN MATEO
Address 2: Not reported
City,State,Zip: SAN BRUNO, CA 93066
EPA ID: CAC003259153
Inactive Date: 01/31/2024
Create Date: 11/01/2023
Last Act Date: Not reported
Mailing Name: Not reported
Mailing Address: 1029 SAN MATEO
Mailing Address 2: Not reported
Mailing City,State,Zip: SAN BRUNO, CA 93066
Owner Name: RENEE AGUILAR
Owner Address: 1029 SAN MATEO
Owner Address 2: Not reported
Owner City,State,Zip: SAN BRUNO, CA 93066
Owner Phone: Not reported
Owner Fax: Not reported
Contact Name: RENEE AGUILAR
Contact Address: 1029 SAN MATEO
Contact Address 2: Not reported
City,State,Zip: SAN BRUNO, CA 93066
Contact Phone: Not reported
Contact Fax: Not reported
Facility Status: Inactive
Facility Type: Temporary
Category: State
Latitude: 37.634985110000002

RODS 2 RIDES (Continued) **S106034741**

Longitude: -122.41149394

Z301 **WEST COAST AUTO REPAIR** **CERS HAZ WASTE** **S118937823**
ESE **1029 SAN MATEO AVE** **HWTS** **N/A**
1/8-1/4 **SAN BRUNO, CA 94066** **HAZNET**
0.165 mi. **CERS**
871 ft. **Site 4 of 13 in cluster Z**

Relative:
Lower

Actual:
26 ft.

CERS HAZ WASTE:

Name:	WEST COAST AUTO REPAIR
Address:	1029 SAN MATEO AVE
City,State,Zip:	SAN BRUNO, CA 94066
Site ID:	370430
CERS ID:	10864690
CERS Description:	Hazardous Waste Generator

HWTS:

Name:	WEST COAST AUTO REPAIR
Address:	1029 SAN MATEO AVE
Address 2:	Not reported
City,State,Zip:	SAN BRUNO, CA 94066
EPA ID:	CAL000459927
Inactive Date:	Not reported
Create Date:	02/05/2021
Last Act Date:	Not reported
Mailing Name:	Not reported
Mailing Address:	1029 SAN MATEO AVE
Mailing Address 2:	Not reported
Mailing City,State,Zip:	SAN BRUNO, CA 94066
Owner Name:	RENE AGUILAR
Owner Address:	1029 SAN MATEO AVE
Owner Address 2:	Not reported
Owner City,State,Zip:	SAN BRUNO, CA 94066
Owner Phone:	Not reported
Owner Fax:	Not reported
Contact Name:	RENE AGUILAR
Contact Address:	1029 SAN MATEO AVE
Contact Address 2:	Not reported
City,State,Zip:	SAN BRUNO, CA 94066
Contact Phone:	Not reported
Contact Fax:	Not reported
Facility Status:	Active
Facility Type:	PERMANENT
Category:	STATE
Latitude:	37.63498699
Longitude:	-122.411726

NAICS:

EPA ID:	CAL000459927
Create Date:	2021-02-05 13:31:38.640
NAICS Code:	811111
NAICS Description:	General Automotive Repair
Issued EPA ID Date:	2021-02-05 13:31:38.63700
Inactive Date:	Not reported
Facility Name:	WEST COAST AUTO REPAIR
Facility Address:	1029 SAN MATEO AVE
Facility Address 2:	Not reported
Facility City:	SAN BRUNO

WEST COAST AUTO REPAIR (Continued) **S118937823**

Facility County: Not reported
Facility State: CA
Facility Zip: 94066

Name: WEST COAST AUTO REPAIR
Address: 1029 SAN MATEO AVE
Address 2: Not reported
City,State,Zip: SAN BRUNO, CA 94066
EPA ID: CAL000397980
Inactive Date: 06/30/2020
Create Date: 06/18/2014
Last Act Date: Not reported
Mailing Name: Not reported
Mailing Address: 1029 SAN MATEO AVE
Mailing Address 2: Not reported
Mailing City,State,Zip: SAN BRUNO, CA 940660000
Owner Name: HASSEL GONZALEZ
Owner Address: 223 CAPITOL AVE
Owner Address 2: Not reported
Owner City,State,Zip: SAN FRANCISCO, CA 94112
Owner Phone: Not reported
Owner Fax: Not reported
Contact Name: HASSEL GONZALEZ
Contact Address: 1029 SAN MATEO AVE
Contact Address 2: Not reported
City,State,Zip: SAN BRUNO, CA 94066
Contact Phone: Not reported
Contact Fax: Not reported
Facility Status: Inactive
Facility Type: PERMANENT
Category: STATE
Latitude: 37.634985
Longitude: -122.411727

NAICS:

EPA ID: CAL000397980
Create Date: 2014-06-18 11:35:27.873
NAICS Code: 99999
NAICS Description: Not Otherwise Specified
Issued EPA ID Date: 2014-06-18 11:35:27.85700
Inactive Date: 2020-06-30 00:00:00
Facility Name: WEST COAST AUTO REPAIR
Facility Address: 1029 SAN MATEO AVE
Facility Address 2: Not reported
Facility City: SAN BRUNO
Facility County: Not reported
Facility State: CA
Facility Zip: 94066

HAZNET:

Name: WEST COAST AUTO REPAIR
Address: 1029 SAN MATEO AVE
Address 2: Not reported
City,State,Zip: SAN BRUNO, CA 94066
Contact: HASSEL GONZALEZ

WEST COAST AUTO REPAIR (Continued) **S118937823**

Telephone:	6508731410
Mailing Name:	Not reported
Mailing Address:	1029 SAN MATEO AVE
Year:	2015
Gepaid:	CAL000397980
TSD EPA ID:	NED981723513
CA Waste Code:	331 - Off-specification, aged or surplus organics
Disposal Method:	H040 - Incineration--Thermal Destruction Other Than Use As A Fuel
Tons:	0.005

Additional Information:

Year:	2015
Gen EPA ID:	CAL000397980
Shipment Date:	20150223
Creation Date:	8/5/2015 22:15:22
Receipt Date:	20150316
Manifest ID:	004696548SKS
Trans EPA ID:	TXR000081205
Trans Name:	SAFETY-KLEEN SYSTEMS INC
Trans 2 EPA ID:	AZR000513770
Trans 2 Name:	SLT
TSDF EPA ID:	NED981723513
Trans Name:	CLEAN HARBORS ENVIRONMENTAL SERVICES IN
TSDF Alt EPA ID:	Not reported
TSDF Alt Name:	Not reported
Waste Code Description:	331 - Off-specification, aged, or surplus organics
RCRA Code:	D008
Meth Code:	H040 - Incineration--Thermal Destruction Other Than Use As A Fuel
Quantity Tons:	0.005
Waste Quantity:	10
Quantity Unit:	P
Additional Code 1:	D007
Additional Code 2:	D006
Additional Code 3:	D005
Additional Code 4:	D001
Additional Code 5:	Not reported

CERS:

Name:	WEST COAST AUTO REPAIR
Address:	1029 SAN MATEO AVE
City,State,Zip:	SAN BRUNO, CA 94066
Site ID:	370430
CERS ID:	10864690
CERS Description:	Chemical Storage Facilities

Violations:

Site ID:	370430
Site Name:	WEST COAST AUTO REPAIR
Violation Date:	01-29-2021
Citation:	HSC 6.95 25508(a)(1) - California Health and Safety Code, Chapter 6.95, Section(s) 25508(a)(1)
Violation Description:	Failure to complete and electronically submit a business plan when storing/handling a hazardous material at or above reportable quantities.

WEST COAST AUTO REPAIR (Continued) **S118937823**

Violation Notes:	Returned to compliance on 02/16/2021. OBSERVATION: Facility changed owners last year and has failed to submit a HMBP. CORRECTIVE ACTION: Complete an electronic submission of the HMBP. The owner has been giving access to the County Portal.
Violation Division:	San Mateo County Environmental Health
Violation Program:	HMRRP
Violation Source:	CERS,
Site ID:	370430
Site Name:	WEST COAST AUTO REPAIR
Violation Date:	01-29-2021
Citation:	22 CCR 12 66262.12 - California Code of Regulations, Title 22, Chapter 12, Section(s) 66262.12
Violation Description:	Failure to obtain an Identification Number prior to treating, storing, disposing of, transporting or offering for transportation any hazardous waste.
Violation Notes:	Returned to compliance on 12/09/2021. New owner needs to obtain an ID number for the current operation. Application form was provided to the owner.
Violation Division:	San Mateo County Environmental Health
Violation Program:	HW
Violation Source:	CERS,
Site ID:	370430
Site Name:	WEST COAST AUTO REPAIR
Violation Date:	01-29-2021
Citation:	HSC 6.95 25505(a)(4) - California Health and Safety Code, Chapter 6.95, Section(s) 25505(a)(4)
Violation Description:	Failure to provide initial and annual training to all employees in safety procedures in the event of a release or threatened release of a hazardous material or failure to document and maintain training records for a minimum of three years.
Violation Notes:	Returned to compliance on 02/15/2021. OBSERVATION: Upon request during the inspection, the business operator did not demonstrate that annual training records have been maintained for all employees in safety procedures in the event of a release or threatened release of a hazardous material including familiarity with the emergency response plan. During the inspection, a template log was provided to document annual employee training. CORRECTIVE ACTION: Ensure annual training for all employees in safety procedures in the event of a release or threatened release of a hazardous material and document and maintain training records for a minimum of three years. Within 30 days, submit a copy of the 2020 HMBP employee training log to this office.
Violation Division:	San Mateo County Environmental Health
Violation Program:	HMRRP
Violation Source:	CERS,
Site ID:	370430
Site Name:	WEST COAST AUTO REPAIR
Violation Date:	01-17-2023
Citation:	40 CFR 1 262.34(d)(5)(ii) - U.S. Code of Federal Regulations, Title 40, Chapter 1, Section(s) 262.34(d)(5)(ii)
Violation Description:	Failure to post the following information next to the telephone: (A) The name and telephone number of the emergency coordinator; (B) Location of fire extinguishers and spill control material, and, if present, fire alarm; and (C) The telephone number of the fire department, unless the facility has a direct alarm.

WEST COAST AUTO REPAIR (Continued) **S118937823**

Violation Notes: Returned to compliance on 01/17/2023. OBSERVATION: Emergency information including the name and telephone number of the emergency coordinator, the local fire department, the location of fire extinguishers and spill control material, and if present, fire alarm, have not been posted A template was provided to correct this during the inspection.
Violation Division: San Mateo County Environmental Health
Violation Program: HW
Violation Source: CERS,

Evaluation:
Eval General Type: Compliance Evaluation Inspection
Eval Date: 01-17-2023
Violations Found: Yes
Eval Type: Routine done by local agency
Eval Notes: Facility generates waste oil, approx 250 gallons per month, and waste filters(55 gal), picked up at least twice per year.
Eval Division: San Mateo County Environmental Health
Eval Program: HW
Eval Source: CERS,

Eval General Type: Other/Unknown
Eval Date: 01-13-2023
Violations Found: No
Eval Type: Other, not routine, done by local agency
Eval Notes: Not reported
Eval Division: San Mateo County Environmental Health
Eval Program: HMRRP
Eval Source: CERS,

Eval General Type: Other/Unknown
Eval Date: 02-16-2021
Violations Found: No
Eval Type: Other, not routine, done by local agency
Eval Notes: Not reported
Eval Division: San Mateo County Environmental Health
Eval Program: HMRRP
Eval Source: CERS,

Eval General Type: Compliance Evaluation Inspection
Eval Date: 01-29-2021
Violations Found: Yes
Eval Type: Routine done by local agency
Eval Notes: The facility was inspected on 11/20/20 under the previous permit. This inspection records the observation from 11/20/20 and the records review conducted after a permit for the current owner was issued. The facility stores the following up to: ANTIFREEZE 55.0 Gallons MOTOR OIL 55.0 Gallons USED ANTIFREEZE 55.0 Gallons USED OIL 250.0 Gallons
Eval Division: San Mateo County Environmental Health
Eval Program: HMRRP
Eval Source: CERS,

Eval General Type: Compliance Evaluation Inspection
Eval Date: 01-29-2021
Violations Found: Yes
Eval Type: Routine done by local agency
Eval Notes: The facility was inspected on 11/20/20 under the previous permit. This

WEST COAST AUTO REPAIR (Continued) **S118937823**

inspection records the observation from 11/20/20 and the records review conducted after a permit for the current owner was issued. The following was picked up: On 11-19-20, 225 gallons of used oil. On 10-13-20, 280 gallons of used oil. On 9-21-20, 1 drum of drained used oil filters. On 9-14-20, 275 gallons of used oil. On 8-17-20, 240 gallons of used oil. On 7-28-20, 275 gallons of used oil. On 7-7-20, 285 gallons of used oil.

Eval Division: San Mateo County Environmental Health
Eval Program: HW
Eval Source: CERS,

Eval General Type: Other/Unknown
Eval Date: 03-07-2022
Violations Found: No
Eval Type: Other, not routine, done by local agency
Eval Notes: Not reported
Eval Division: San Mateo County Environmental Health
Eval Program: HMRRP
Eval Source: CERS,

Eval General Type: Other/Unknown
Eval Date: 05-05-2021
Violations Found: No
Eval Type: Other, not routine, done by local agency
Eval Notes: HMBP submittal reviewed and accepted.
Eval Division: San Mateo County Environmental Health
Eval Program: HMRRP
Eval Source: CERS,

Affiliation:
Affiliation Type Desc: Facility Mailing Address
Entity Name: Mailing Address
Entity Title: Not reported
Affiliation Address: 1029 SAN MATEO AVE
Affiliation City: SAN BRUNO
Affiliation State: CA
Affiliation Country: Not reported
Affiliation Zip: 94066
Affiliation Phone: ,

Affiliation Type Desc: Operator
Entity Name: RENE AGUILAR
Entity Title: Not reported
Affiliation Address: Not reported
Affiliation City: Not reported
Affiliation State: Not reported
Affiliation Country: Not reported
Affiliation Zip: Not reported
Affiliation Phone: (650) 873-1410,

Affiliation Type Desc: Environmental Contact
Entity Name: RENE A AGUILAR
Entity Title: Not reported
Affiliation Address: 1029 SAN MATEO AVE
Affiliation City: SAN BRUNO
Affiliation State: CA
Affiliation Country: Not reported

WEST COAST AUTO REPAIR (Continued) **S118937823**

Affiliation Zip:	94066
Affiliation Phone:	,
Affiliation Type Desc:	Identification Signer
Entity Name:	RENE AGUILAR
Entity Title:	MR
Affiliation Address:	Not reported
Affiliation City:	Not reported
Affiliation State:	Not reported
Affiliation Country:	Not reported
Affiliation Zip:	Not reported
Affiliation Phone:	,
Affiliation Type Desc:	Property Owner
Entity Name:	RENE A AGUILAR
Entity Title:	Not reported
Affiliation Address:	1029 SAN MATEO AVE
Affiliation City:	SAN BRUNO
Affiliation State:	CA
Affiliation Country:	United States
Affiliation Zip:	94066
Affiliation Phone:	(415) 602-2479,
Affiliation Type Desc:	Parent Corporation
Entity Name:	West Coast Auto Repair
Entity Title:	Not reported
Affiliation Address:	Not reported
Affiliation City:	Not reported
Affiliation State:	Not reported
Affiliation Country:	Not reported
Affiliation Zip:	Not reported
Affiliation Phone:	,
Affiliation Type Desc:	CUPA District
Entity Name:	San Mateo County Environmental Health
Entity Title:	Not reported
Affiliation Address:	2000 Alameda de las Pulgas, Suite 100
Affiliation City:	San Mateo
Affiliation State:	CA
Affiliation Country:	Not reported
Affiliation Zip:	94403
Affiliation Phone:	(650) 372-6200,
Affiliation Type Desc:	Document Preparer
Entity Name:	Rene Aguilar
Entity Title:	Not reported
Affiliation Address:	Not reported
Affiliation City:	Not reported
Affiliation State:	Not reported
Affiliation Country:	Not reported
Affiliation Zip:	Not reported
Affiliation Phone:	,
Affiliation Type Desc:	Legal Owner
Entity Name:	AGUILAR, RENE A
Entity Title:	Not reported
Affiliation Address:	1029 SAN MATEO AVE

WEST COAST AUTO REPAIR (Continued) **S118937823**

Affiliation City:	SAN BRUNO
Affiliation State:	CA
Affiliation Country:	United States
Affiliation Zip:	94066
Affiliation Phone:	(415) 602-2479,

Z302 **WEST COAT AUTO REPAIR** **RCRA NonGen / NLR** **1031047335**
ESE **1029 SAN MATEO AVE** **CAC003274300**
1/8-1/4 **SAN BRUNO, CA 94066**
0.165 mi.
871 ft. **Site 5 of 13 in cluster Z**

Relative: **Lower**

Actual: **26 ft.**

RCRA Listings:

Date Form Received by Agency:	20240220
Handler Name:	West Coat Auto Repair
Handler Address:	1029 San Mateo Ave
Handler City,State,Zip:	SAN BRUNO, CA 94066
EPA ID:	CAC003274300
Contact Name:	RENE AGUILAR
Contact Address:	1029 SAN MATEO AVE
Contact City,State,Zip:	SAN BRUNO, CA 94066
Contact Telephone:	415-602-2479
Contact Fax:	Not reported
Contact Email:	RENEE.AGUILAR82@GMAIL.COM
Contact Title:	Not reported
EPA Region:	09
Land Type:	Not reported
Federal Waste Generator Description:	Not a generator, verified
Non-Notifier:	Not reported
Biennial Report Cycle:	Not reported
Accessibility:	Not reported
Active Site Indicator:	Not reported
State District Owner:	Not reported
State District:	Not reported
Mailing Address:	1029 SAN MATEO AVE
Mailing City,State,Zip:	SAN BRUNO, CA 94066
Owner Name:	Rene Aguilar
Owner Type:	Other
Operator Name:	Rene Aguilar
Operator Type:	Other
Short-Term Generator Activity:	No
Importer Activity:	No
Mixed Waste Generator:	No
Transporter Activity:	No
Transfer Facility Activity:	No
Recycler Activity with Storage:	No
Small Quantity On-Site Burner Exemption:	No
Smelting Melting and Refining Furnace Exemption:	No
Underground Injection Control:	No
Off-Site Waste Receipt:	No
Universal Waste Indicator:	No
Universal Waste Destination Facility:	No
Federal Universal Waste:	No
Active Site State-Reg Handler:	---
Federal Facility Indicator:	Not reported
Hazardous Secondary Material Indicator:	N
Sub-Part K Indicator:	Not reported

WEST COAT AUTO REPAIR (Continued) **1031047335**

2018 GPRA Permit Baseline:	Not on the Baseline
2018 GPRA Renewals Baseline:	Not on the Baseline
202 GPRA Corrective Action Baseline:	No
Subject to Corrective Action Universe:	No
Non-TSDFs Where RCRA CA has Been Imposed Universe:	No
Corrective Action Priority Ranking:	No NCAPS ranking
Environmental Control Indicator:	No
Institutional Control Indicator:	No
Human Exposure Controls Indicator:	N/A
Groundwater Controls Indicator:	N/A
Significant Non-Complier Universe:	No
Unaddressed Significant Non-Complier Universe:	No
Addressed Significant Non-Complier Universe:	No
Significant Non-Complier With a Compliance Schedule Universe:	No
Financial Assurance Required:	Not reported
Handler Date of Last Change:	20240222
Recognized Trader-Importer:	No
Recognized Trader-Exporter:	No
Importer of Spent Lead Acid Batteries:	No
Exporter of Spent Lead Acid Batteries:	No
Recycler Activity Without Storage:	No
Manifest Broker:	No
Sub-Part P Indicator:	No

Handler - Owner Operator:

Owner/Operator Indicator:	Owner
Owner/Operator Name: RENE AGUILAR	
Legal Status:	Other
Date Became Current:	Not reported
Date Ended Current:	Not reported
Owner/Operator Address:	1029 SAN MATEO AVE
Owner/Operator City,State,Zip:	SAN BRUNO, CA 94066
Owner/Operator Telephone:	415-602-2479
Owner/Operator Telephone Ext:	Not reported
Owner/Operator Fax:	Not reported
Owner/Operator Email:	Not reported

Owner/Operator Indicator:	Operator
Owner/Operator Name: RENE AGUILAR	
Legal Status:	Other
Date Became Current:	Not reported
Date Ended Current:	Not reported
Owner/Operator Address:	1029 SAN MATEO AVE
Owner/Operator City,State,Zip:	SAN BRUNO, CA 94066
Owner/Operator Telephone:	415-602-2479
Owner/Operator Telephone Ext:	Not reported
Owner/Operator Fax:	Not reported
Owner/Operator Email:	Not reported

Historic Generators:

Receive Date:	20240220
Handler Name: WEST COAT AUTO REPAIR	
Federal Waste Generator Description:	Not a generator, verified
State District Owner:	Not reported
Large Quantity Handler of Universal Waste:	No

WEST COAT AUTO REPAIR (Continued) **1031047335**

Recognized Trader Importer:	No
Recognized Trader Exporter:	No
Spent Lead Acid Battery Importer:	No
Spent Lead Acid Battery Exporter:	No
Current Record:	Yes
Non Storage Recycler Activity:	No
Electronic Manifest Broker:	No

List of NAICS Codes and Descriptions:

NAICS Code:	56299
NAICS Description:	ALL OTHER WASTE MANAGEMENT SERVICES

Facility Has Received Notices of Violations:

Violations:	No Violations Found

Evaluation Action Summary:

Evaluations:	No Evaluations Found

Z303 **FOUR SEAS AUTO SERVICE** **San Mateo Co. BI** **S103990455**
ESE **1037 SAN MATEO** **N/A**
1/8-1/4 **SAN BRUNO, CA 94066**
0.165 mi.
872 ft. **Site 6 of 13 in cluster Z**

Relative: **Lower**

Actual: **26 ft.**

San Mateo Co. BI:

Name:	FOUR SEAS AUTO SERVICE
Address:	1037 SAN MATEO
City,State,Zip:	SAN BRUNO, CA 94066
Region:	SAN MATEO
Facility ID:	FA0026600
Prog Element Code:	GENERATES and RECYCLES WASTE OIL/SOLVENT
Record Id:	PR0038587
Description:	GENERATES & RECYCLES WASTE OIL/SOLVENT
Facility Status:	Active, billable
Program Category:	HAZARDOUS WASTE PROGRAM

Name:	FOUR SEAS AUTO SERVICE
Address:	1037 SAN MATEO
City,State,Zip:	SAN BRUNO, CA 94066
Region:	SAN MATEO
Facility ID:	FA0026600
Prog Element Code:	STORMWATER ANNUAL INSPECTION FEE
Record Id:	PR0043542
Description:	STORMWATER ANNUAL FEE - INSP FREQ EVERY 2 YRS
Facility Status:	Inactive, non-billable
Program Category:	STORMWATER

Name:	FOUR SEAS AUTO SERVICE
Address:	1037 SAN MATEO
City,State,Zip:	SAN BRUNO, CA 94066
Region:	SAN MATEO
Facility ID:	FA0026600
Prog Element Code:	STORES HAZ MAT <219GAL,1,999LB, 879FT3
Record Id:	PR0038586
Description:	STORES HAZ MAT <219GAL,1,999LB, 879CF

FOUR SEAS AUTO SERVICE (Continued) **S103990455**

Facility Status: Active, billable
Program Category: BUSINESS PLAN PROGRAM

Z304 **FOUR SEAS AUTO SERVICE** **RCRA NonGen / NLR** **1024798671**
ESE **1037 SAN MATEO AVENUE** **E MANIFEST** **CAL000205163**
1/8-1/4 **SAN BRUNO, CA 94066**
0.165 mi.
872 ft. **Site 7 of 13 in cluster Z**

Relative: **Lower**

Actual: **26 ft.**

RCRA Listings:

Date Form Received by Agency:	20000920
Handler Name:	Four Seas Auto Service
Handler Address:	1037 San Mateo Avenue
Handler City,State,Zip:	SAN BRUNO, CA 94066-0000
EPA ID:	CAL000205163
Contact Name:	BRENDA YUEN/SEC
Contact Address:	1115 PARK PACIFIC AVE
Contact City,State,Zip:	PACIFICA, CA 94044
Contact Telephone:	415-699-5560
Contact Fax:	000-000-0000
Contact Email:	BWYUEN@HOTMAIL.COM
Contact Title:	Not reported
EPA Region:	09
Land Type:	Not reported
Federal Waste Generator Description:	Not a generator, verified
Non-Notifier:	Not reported
Biennial Report Cycle:	Not reported
Accessibility:	Not reported
Active Site Indicator:	Handler Activities
State District Owner:	Not reported
State District:	Not reported
Mailing Address:	1037 SAN MATEO AVE
Mailing City,State,Zip:	SAN BRUNO, CA 94066-0000
Owner Name:	David Yuen
Owner Type:	Other
Operator Name:	Brenda Yuen/Sec
Operator Type:	Other
Short-Term Generator Activity:	No
Importer Activity:	No
Mixed Waste Generator:	No
Transporter Activity:	No
Transfer Facility Activity:	No
Recycler Activity with Storage:	No
Small Quantity On-Site Burner Exemption:	No
Smelting Melting and Refining Furnace Exemption:	No
Underground Injection Control:	No
Off-Site Waste Receipt:	No
Universal Waste Indicator:	Yes
Universal Waste Destination Facility:	Yes
Federal Universal Waste:	No
Active Site State-Reg Handler:	---
Federal Facility Indicator:	Not reported
Hazardous Secondary Material Indicator:	N
Sub-Part K Indicator:	Not reported
2018 GPRA Permit Baseline:	Not on the Baseline
2018 GPRA Renewals Baseline:	Not on the Baseline
202 GPRA Corrective Action Baseline:	No
Subject to Corrective Action Universe:	No

FOUR SEAS AUTO SERVICE (Continued) **1024798671**

Non-TSDFs Where RCRA CA has Been Imposed Universe:	No
Corrective Action Priority Ranking:	No NCAPS ranking
Environmental Control Indicator:	No
Institutional Control Indicator:	No
Human Exposure Controls Indicator:	N/A
Groundwater Controls Indicator:	N/A
Significant Non-Complier Universe:	No
Unaddressed Significant Non-Complier Universe:	No
Addressed Significant Non-Complier Universe:	No
Significant Non-Complier With a Compliance Schedule Universe:	No
Financial Assurance Required:	Not reported
Handler Date of Last Change:	20180905
Recognized Trader-Importer:	No
Recognized Trader-Exporter:	No
Importer of Spent Lead Acid Batteries:	No
Exporter of Spent Lead Acid Batteries:	No
Recycler Activity Without Storage:	No
Manifest Broker:	No
Sub-Part P Indicator:	No

Handler - Owner Operator:

Owner/Operator Indicator:	Operator
Owner/Operator Name: BRENDA YUEN/SEC	
Legal Status:	Other
Date Became Current:	Not reported
Date Ended Current:	Not reported
Owner/Operator Address:	1115 PARK PACIFIC AVE
Owner/Operator City,State,Zip:	PACIFICA, CA 94044
Owner/Operator Telephone:	415-699-5560
Owner/Operator Telephone Ext:	Not reported
Owner/Operator Fax:	Not reported
Owner/Operator Email:	Not reported

Owner/Operator Indicator:	Owner
Owner/Operator Name: DAVID YUEN	
Legal Status:	Other
Date Became Current:	Not reported
Date Ended Current:	Not reported
Owner/Operator Address:	1115 PARK PACIFIC AVE
Owner/Operator City,State,Zip:	PACIFICA, CA 94044
Owner/Operator Telephone:	650-355-1333
Owner/Operator Telephone Ext:	Not reported
Owner/Operator Fax:	Not reported
Owner/Operator Email:	Not reported

Historic Generators:

Receive Date:	20000920
Handler Name: FOUR SEAS AUTO SERVICE	
Federal Waste Generator Description:	Not a generator, verified
State District Owner:	Not reported
Large Quantity Handler of Universal Waste:	No
Recognized Trader Importer:	No
Recognized Trader Exporter:	No
Spent Lead Acid Battery Importer:	No
Spent Lead Acid Battery Exporter:	No

FOUR SEAS AUTO SERVICE (Continued) **1024798671**

Current Record: Yes
Non Storage Recycler Activity: Not reported
Electronic Manifest Broker: Not reported

List of NAICS Codes and Descriptions:
NAICS Code: 811111
NAICS Description: GENERAL AUTOMOTIVE REPAIR

Facility Has Received Notices of Violations:
Violations: No Violations Found

Evaluation Action Summary:
Evaluations: No Evaluations Found

E MANIFEST:

Manifest Tracking Number:	030005184WAS
Last Updated Date:	20191220
Shipped Date:	20190813
Received Date:	20190815
Manifest Status:	Signed
Submission Type:	DataImage5Copy
Origin Type:	Web
Generator EPA ID:	CAL000205163
Generator Name:	Four Seas Auto Service
Generator Location Street Number:	Not reported
Generator Location Street 1:	1037 SAN MATEO AVENUE
Generator Location Street 2:	Not reported
Generator Location City:	SAN BRUNO
Generator Location State:	CA
Generator Location Zip:	94066-0000
Generator Mail Street Number:	Not reported
Generator Mail Street 1:	1037 SAN MATEO AVE
Generator Mail Street 2:	Not reported
Generator Mail City:	SAN BRUNO
Generator Mail Zip:	94066-0000
Generator Mail State:	CA
Generator Contact Company Name:	Not reported
Designated Facility EPA ID:	CAL000330453
Designated Facility Name:	Agritec Int Dba Cleantech Environmental
Designated Facility Mail Street Number:	Not reported
Designated Facility Mail Street 1:	Not reported
Designated Facility Mail Street 2:	5820 MARTIN RD
Designated Facility Mail City:	IRWINDALE
Designated Facility Mail Zip:	91706
Designated Facility Mail State:	CA
Designated Facility Location Street Number:	Not reported
Designated Facility Location Street 1:	5820 MARTIN RD
Designated Facility Location Street 2:	Not reported
Designated Facility Location City:	IRWINDALE
Designated Facility Location Zip:	91706
Designated Facility Location State:	CA
Designated Facility Contact Company Name:	Not reported
Manifest Residue Indicator:	N
Rejection Indicator:	N

FOUR SEAS AUTO SERVICE (Continued) **1024798671**

Manifest Tracking Number:	030012907WAS
Last Updated Date:	20220303
Shipped Date:	20220221
Received Date:	20220227
Manifest Status:	Signed
Submission Type:	DataImage5Copy
Origin Type:	Web
Generator EPA ID:	CAL000205163
Generator Name:	Four Seas Auto Service
Generator Location Street Number:	Not reported
Generator Location Street 1:	1037 SAN MATEO AVENUE
Generator Location Street 2:	Not reported
Generator Location City:	SAN BRUNO
Generator Location State:	CA
Generator Location Zip:	94066-0000
Generator Mail Street Number:	Not reported
Generator Mail Street 1:	1037 SAN MATEO AVE
Generator Mail Street 2:	Not reported
Generator Mail City:	SAN BRUNO
Generator Mail Zip:	94066-0000
Generator Mail State:	CA
Generator Contact Company Name:	Not reported
Designated Facility EPA ID:	CAL000330453
Designated Facility Name:	Agritec Int Dba Cleantech Environmental
Designated Facility Mail Street Number:	5820
Designated Facility Mail Street 1:	Not reported
Designated Facility Mail Street 2:	MARTIN ROAD
Designated Facility Mail City:	IRWINDALE
Designated Facility Mail Zip:	91706
Designated Facility Mail State:	CA
Designated Facility Location Street Number:	5820
Designated Facility Location Street 1:	MARTIN ROAD
Designated Facility Location Street 2:	Not reported
Designated Facility Location City:	IRWINDALE
Designated Facility Location Zip:	91706
Designated Facility Location State:	CA
Designated Facility Contact Company Name:	Not reported
Manifest Residue Indicator:	N
Rejection Indicator:	N

State Waste:

Manifest Tracking Number:	030012907WAS
Waste Line Number:	1
State Waste Code Owner:	CA
State Waste Code:	352
State Waste:	Other organic solids

Manifest Tracking Number:	030012907WAS
Waste Line Number:	2
State Waste Code Owner:	CA
State Waste Code:	352
State Waste:	Other organic solids

Transporter:

Manifest Tracking Number:	030012907WAS
Transporter Line Number:	1

FOUR SEAS AUTO SERVICE (Continued) **1024798671**

Transporter EPA ID: CAR000330019
Transporter Name: Cleantech Environmental, Inc

Waste Line:
Manifest Tracking Number: 030012907WAS
Waste Line Number: 1
U.S. DOT Hazardous Indicator: N
U.S. DOT ID Number: Not reported
U.S. DOT Description: Not reported
Non-Hazardous Waste Description: NON-RCRA HAZARDOUS WASTE SOLID (ABSORBENT/PAPER FILTER MEDIA)
Number of Containers: 1
Container Type Code: DM
Container Type Description: Metal drums, barrels, kegs
Waste Quantity: 180
Quantity Unit of Measure Code: P
Quantity Unit of Measure Description: Pounds
Waste Quantity, in Tons: 0.09
Acute Waste Quantity, in Tons: 0
Non-Acute Waste Quantity, in Tons: 0.09
Waste Quantity, in Kilograms: 81.632706
Acute Waste Quantity, in Kilograms: 0
Non-Acute Waste Quantity, in Kilorgrams: 81.632706
Management Method Code: H141
Management Method Description: STORAGE, BULKING AND/OR TRANSFER OFF SITE
Waste Residue Indicator: N
Quantity Discrepancy Indicator: N
Waste Type Discrepancy Indicator: N
Waste Density: Not reported
Waste Density Unit of Measure Code: Not reported
Waste Density Unit of Measure Description: Not reported
Form Code: Not reported
Form Code Description: Not reported
Source Code: Not reported
Source Code Description: Not reported
Waste Minimization Code: Not reported
Waste Minimization Code Description: Not reported
Consent Number: Not reported
EPA Waste Indicator: N

Manifest Tracking Number: 030012907WAS
Waste Line Number: 2
U.S. DOT Hazardous Indicator: N
U.S. DOT ID Number: Not reported
U.S. DOT Description: Not reported
Non-Hazardous Waste Description: NON-RCRA HAZARDOUS WASTE SOLID(OILY SOLID WASTE/USED METAL OIL FITERS)
Number of Containers: 1
Container Type Code: DM
Container Type Description: Metal drums, barrels, kegs
Waste Quantity: 200
Quantity Unit of Measure Code: P
Quantity Unit of Measure Description: Pounds
Waste Quantity, in Tons: 0.1
Acute Waste Quantity, in Tons: 0
Non-Acute Waste Quantity, in Tons: 0.1
Waste Quantity, in Kilograms: 90.703
Acute Waste Quantity, in Kilograms: 0
Non-Acute Waste Quantity, in Kilorgrams: 90.703

FOUR SEAS AUTO SERVICE (Continued) **1024798671**

Management Method Code:	H010
Management Method Description:	METALS RECOVERY
Waste Residue Indicator:	N
Quantity Discrepancy Indicator:	N
Waste Type Discrepancy Indicator:	N
Waste Density:	Not reported
Waste Density Unit of Measure Code:	Not reported
Waste Density Unit of Measure Description:	Not reported
Form Code:	Not reported
Form Code Description:	Not reported
Source Code:	Not reported
Source Code Description:	Not reported
Waste Minimization Code:	Not reported
Waste Minimization Code Description:	Not reported
Consent Number:	Not reported
EPA Waste Indicator:	N

T305 **EXPRESS AUTO REPAIR** **CERS HAZ WASTE** **S121759847**
ESE **1041 SAN MATEO AVE** **HWTS** **N/A**
1/8-1/4 **SAN BRUNO, CA 94066** **HAZNET**
0.166 mi. **CERS**
876 ft. **Site 22 of 24 in cluster T**

Relative: **Lower**
Actual: **26 ft.**

CERS HAZ WASTE:

Name:	EXPRESS AUTO REPAIR
Address:	1041 SAN MATEO AVE
City,State,Zip:	SAN BRUNO, CA 94066
Site ID:	29147
CERS ID:	10070131
CERS Description:	Hazardous Waste Generator

HWTS:

Name:	EXPRESS AUTO REPAIR
Address:	1041 SAN MATEO AVE
Address 2:	Not reported
City,State,Zip:	SAN BRUNO, CA 94066
EPA ID:	CAL000326137
Inactive Date:	Not reported
Create Date:	10/25/2007
Last Act Date:	Not reported
Mailing Name:	Not reported
Mailing Address:	1041 SAN MATEO AVE
Mailing Address 2:	Not reported
Mailing City,State,Zip:	SAN BRUNO, CA 940661525
Owner Name:	HANI & MAYY YASER
Owner Address:	1280 CLARK AVE
Owner Address 2:	Not reported
Owner City,State,Zip:	SAN BRUNO, CA 940664214
Owner Phone:	Not reported
Owner Fax:	Not reported
Contact Name:	MAYY YASER
Contact Address:	1041 SAN MATEO AVE
Contact Address 2:	Not reported
City,State,Zip:	SAN BRUNO, CA 94066
Contact Phone:	Not reported
Contact Fax:	Not reported
Facility Status:	Active

EXPRESS AUTO REPAIR (Continued) **S121759847**

Facility Type: PERMANENT
Category: STATE
Latitude: 37.635306
Longitude: -122.411453

NAICS:
EPA ID: CAL000326137
Create Date: 2007-10-25 14:35:16.503
NAICS Code: 811111
NAICS Description: General Automotive Repair
Issued EPA ID Date: 2007-10-25 14:35:16.50300
Inactive Date: Not reported
Facility Name: EXPRESS AUTO REPAIR
Facility Address: 1041 SAN MATEO AVE
Facility Address 2: Not reported
Facility City: SAN BRUNO
Facility County: Not reported
Facility State: CA
Facility Zip: 940661525

HAZNET:
Name: EXPRESS AUTO REPAIR
Address: 1041 SAN MATEO AVE
Address 2: Not reported
City,State,Zip: SAN BRUNO, CA 940661525
Contact: MAYY YASER
Telephone: 6505889199
Mailing Name: Not reported
Mailing Address: 1041 SAN MATEO AVE

Year: 2021
Gepaid: CAL000326137
TSD EPA ID: CAL000330453
CA Waste Code: 352 - Other organic solids
Disposal Method: H010 - Metals Recovery Including Retoring,Smelting,Chemicals,Ect
Tons: 0.1

CERS:
Name: EXPRESS AUTO REPAIR
Address: 1041 SAN MATEO AVE
City,State,Zip: SAN BRUNO, CA 94066
Site ID: 29147
CERS ID: 10070131
CERS Description: Chemical Storage Facilities

Violations:
Site ID: 29147
Site Name: EXPRESS AUTO REPAIR
Violation Date: 01-31-2019
Citation: HSC 6.5 25160.2 - California Health and Safety Code, Chapter 6.5, Section(s) 25160.2
Violation Description: Failure of a generator of hazardous waste that meets the conditions to be transported on a consolidated manifest to comply with one or more of the required consolidated manifesting procedures and retain copies of receipts for three years.

EXPRESS AUTO REPAIR (Continued) **S121759847**

Violation Notes:	Returned to compliance on 03/06/2019. OBSERVATION: On 1-17-19, 225 gallons of used oil. This CleanTech Environmental Inc. receipt 171772 was completed with EPA ID# CAL000304641. On 10-29-18, 156 gallons of used oil. This CleanTech Environmental Inc. receipt 159924 was completed with EPA ID# CAL000304641. This EPA ID number is for an old business location at 701 SAN MATEO AVE. CORRECTIVE ACTION: Ensure that hazardous waste manifests are completed with this business location's current EPA ID# CAL 000326137. Within 30 days, submit documentation to the SMC CUPA indicating that all consolidated manifest receipts will be properly completed in the future.
Violation Division:	San Mateo County Environmental Health
Violation Program:	HW
Violation Source:	CERS,
Site ID:	29147
Site Name:	EXPRESS AUTO REPAIR
Violation Date:	01-27-2017
Citation:	22 CCR 16 66266.81(b) - California Code of Regulations, Title 22, Chapter 16, Section(s) 66266.81(b)
Violation Description:	Failure to properly store damaged lead acid batteries in a nonreactive, structurally secure, closed container, and/or failure to label damaged lead acid battery with the date that the first battery in the container was placed there with ink, paint or other weather-resistant material so as to minimize the release of acid and lead.
Violation Notes:	Returned to compliance on 01/27/2017. 9 batteries were observed on-site stored on the ground. 3 of them had leaked, leaving a powdery residue. During inspection, batteries were placed in secondary containment.
Violation Division:	San Mateo County Environmental Health
Violation Program:	HW
Violation Source:	CERS,
Site ID:	29147
Site Name:	EXPRESS AUTO REPAIR
Violation Date:	01-27-2017
Citation:	40 CFR 1 265.32 - U.S. Code of Federal Regulations, Title 40, Chapter 1, Section(s) 265.32
Violation Description:	Failure of the facility to maintain the following emergency equipment or equivalents: 1) An internal communications or alarm system; 2) A device, such as a telephone (immediately available at the scene of Operations/ Maintenance) or a hand-held two-way radio, capable of summoning emergency assistance from local police departments, fire departments, or State or local emergency response teams; 3) Portable fire extinguishers, fire control equipment, spill control equipment, and decontamination equipment; and 4) Water at adequate volume and pressure to supply water hose streams, or foam producing equipment, or automatic sprinklers, or water spray systems.
Violation Notes:	Returned to compliance on 01/27/2017. Fire extinguisher in waste area is blocked by oil crusher - extinguisher has been relocated away from crusher.
Violation Division:	San Mateo County Environmental Health
Violation Program:	HW
Violation Source:	CERS,
Site ID:	29147
Site Name:	EXPRESS AUTO REPAIR

EXPRESS AUTO REPAIR (Continued) **S121759847**

Violation Date:	01-27-2017
Citation:	22 CCR 12 66262.12 - California Code of Regulations, Title 22, Chapter 12, Section(s) 66262.12
Violation Description:	Failure to obtain an Identification Number prior to treating, storing, disposing of, transporting or offering for transportation any hazardous waste.
Violation Notes:	Returned to compliance on 02/08/2017. EPA ID number is inactive. Inspection report will be e-mailed with a form to submit to DTSC to reactivate the ID number. Submit form to DTSC and San Mateo County within 30 days.
Violation Division:	San Mateo County Environmental Health
Violation Program:	HW
Violation Source:	CERS,
Site ID:	29147
Site Name:	EXPRESS AUTO REPAIR
Violation Date:	01-31-2019
Citation:	HSC 6.95 25505(a)(4) - California Health and Safety Code, Chapter 6.95, Section(s) 25505(a)(4)
Violation Description:	Failure to provide initial and annual training to all employees in safety procedures in the event of a release or threatened release of a hazardous material or failure to document and maintain training records for a minimum of three years.
Violation Notes:	Returned to compliance on 02/11/2019. OBSERVATION: The most recent HMBP employee training on site was dated 1-23-17. Facility was not able to provide a more recent documentation of employee training within the past 12 months. CORRECTIVE ACTION: Within 30 days, submit a copy of the HMBP employee training within the past 12 months.
Violation Division:	San Mateo County Environmental Health
Violation Program:	HMRRP
Violation Source:	CERS,
Site ID:	29147
Site Name:	EXPRESS AUTO REPAIR
Violation Date:	01-27-2017
Citation:	40 CFR 1 262.34(d)(5)(ii) - U.S. Code of Federal Regulations, Title 40, Chapter 1, Section(s) 262.34(d)(5)(ii)
Violation Description:	Failure to post the following information next to the telephone: (A) The name and telephone number of the emergency coordinator; (B) Location of fire extinguishers and spill control material, and, if present, fire alarm; and (C) The telephone number of the fire department, unless the facility has a direct alarm.
Violation Notes:	Returned to compliance on 05/16/2017. Copy of emergency poster will be emailed with the inspection report. Complete the poster and post in the office or near hazardous waste area.
Violation Division:	San Mateo County Environmental Health
Violation Program:	HW
Violation Source:	CERS,
Site ID:	29147
Site Name:	EXPRESS AUTO REPAIR
Violation Date:	03-04-2021
Citation:	22 CCR 12 66262.34(f) - California Code of Regulations, Title 22, Chapter 12, Section(s) 66262.34(f)
Violation Description:	Failure to properly label hazardous waste accumulation containers and portable tanks with the following requirements: "Hazardous Waste", name and address of the generator, physical and chemical

EXPRESS AUTO REPAIR (Continued) **S121759847**

	characteristics of the Hazardous Waste, and starting accumulation date.
Violation Notes:	Returned to compliance on 03/04/2021. OBSERVATION: The 55 gallon drum of used antifreeze was not labeled. A label for this drum was filled out during the inspection. Ensure that all containers holding hazardous waste are labeled with the following requirements: "Hazardous Waste", name and address of the generator, composition and physical state, hazardous properties, and the accumulation start date.
Violation Division:	San Mateo County Environmental Health
Violation Program:	HW
Violation Source:	CERS,
Site ID:	29147
Site Name:	EXPRESS AUTO REPAIR
Violation Date:	08-26-2014
Citation:	HSC 6.95 25508(a)(1) - California Health and Safety Code, Chapter 6.95, Section(s) 25508(a)(1)
Violation Description:	Failure to complete and electronically submit a site map with all required content.
Violation Notes:	Returned to compliance on 03/30/2015. Revise map to be consistent with Fire Department assessment of rear "exits" (they are not exits).
Violation Division:	San Mateo County Environmental Health
Violation Program:	HMRRP
Violation Source:	CERS,
Site ID:	29147
Site Name:	EXPRESS AUTO REPAIR
Violation Date:	01-31-2019
Citation:	22 CCR 12 66262.34(f) - California Code of Regulations, Title 22, Chapter 12, Section(s) 66262.34(f)
Violation Description:	Failure to label stationary hazardous waste tanks as "hazardous waste" and mark with an accumulation start date.
Violation Notes:	Returned to compliance on 01/31/2019. OBSERVATION: The hazardous waste used oil tank did not have the hazardous waste labeling information affixed to it. During the inspection, the provided label was completed and affixed to the used oil hazardous waste tank. CORRECTIVE ACTION: Continue to ensure that the hazardous waste tank is properly labeled.
Violation Division:	San Mateo County Environmental Health
Violation Program:	HW
Violation Source:	CERS,
Site ID:	29147
Site Name:	EXPRESS AUTO REPAIR
Violation Date:	08-26-2014
Citation:	22 CCR 16 66266.130 - California Code of Regulations, Title 22, Chapter 16, Section(s) 66266.130
Violation Description:	Failure to properly handle, manage, label, and recycle used oil and fuel filters.
Violation Notes:	Returned to compliance on 08/26/2014. Used oil label corrected during the inspection.
Violation Division:	San Mateo County Environmental Health
Violation Program:	HW
Violation Source:	CERS,
Site ID:	29147
Site Name:	EXPRESS AUTO REPAIR
Violation Date:	01-31-2019

EXPRESS AUTO REPAIR (Continued) **S121759847**

Citation: 22 CCR 12 66262.34(f) - California Code of Regulations, Title 22, Chapter 12, Section(s) 66262.34(f)
Violation Description: Failure to properly label hazardous waste accumulation containers and portable tanks with the following requirements: "Hazardous Waste", name and address of the generator, physical and chemical characteristics of the Hazardous Waste, and starting accumulation date.
Violation Notes: Returned to compliance on 01/31/2019. OBSERVATION: The used oil caddie was labeled as drained used oil filter. The drum for collection of oil from crushed used oil filters. During the inspection, the provided hazardous waste label was completed and affixed to these containers. CORRECTIVE ACTION: Continue to ensure that the hazardous waste containers are properly labeled.
Violation Division: San Mateo County Environmental Health
Violation Program: HW
Violation Source: CERS,

Site ID: 29147
Site Name: EXPRESS AUTO REPAIR
Violation Date: 01-27-2017
Citation: 22 CCR 12 66262.34(f) - California Code of Regulations, Title 22, Chapter 12, Section(s) 66262.34(f)
Violation Description: Failure to properly label hazardous waste accumulation containers and portable tanks with the following requirements: "Hazardous Waste", name and address of the generator, physical and chemical characteristics of the Hazardous Waste, and starting accumulation date.
Violation Notes: Returned to compliance on 01/27/2017. 55 gallon white poly drum contains used oil drained from oil filters prior and during crushing. Drum was unlabeled, but was labeled during inspection. 55 gallon green metal drum used for waste coolant was unlabeled. Drum was labeled during inspection.
Violation Division: San Mateo County Environmental Health
Violation Program: HW
Violation Source: CERS,

Evaluation:
Eval General Type: Other/Unknown
Eval Date: 03-14-2023
Violations Found: No
Eval Type: Other, not routine, done by local agency
Eval Notes: Not reported
Eval Division: San Mateo County Environmental Health
Eval Program: HMRRP
Eval Source: CERS,

Eval General Type: Other/Unknown
Eval Date: 05-17-2017
Violations Found: No
Eval Type: Other, not routine, done by local agency
Eval Notes: Not reported
Eval Division: San Mateo County Environmental Health
Eval Program: HMRRP
Eval Source: CERS,

Eval General Type: Compliance Evaluation Inspection
Eval Date: 07-06-2023

EXPRESS AUTO REPAIR (Continued) **S121759847**

Violations Found: No
Eval Type: Routine done by local agency
Eval Notes: Not reported
Eval Division: San Mateo County Environmental Health
Eval Program: HMRRP
Eval Source: CERS,

Eval General Type: Compliance Evaluation Inspection
Eval Date: 01-27-2017
Violations Found: Yes
Eval Type: Routine done by local agency
Eval Notes: used oil - 200 gallons/5-6 weeks, Sacramento Waste Oil, 12/02/16 filters - 1 drum/year, Sacramento Waste Oil, 8/12/16 No universal waste observed during inspection
Eval Division: San Mateo County Environmental Health
Eval Program: HW
Eval Source: CERS,

Eval General Type: Other/Unknown
Eval Date: 04-27-2017
Violations Found: No
Eval Type: Other, not routine, done by local agency
Eval Notes: Not reported
Eval Division: San Mateo County Environmental Health
Eval Program: HMRRP
Eval Source: CERS,

Eval General Type: Other/Unknown
Eval Date: 07-03-2020
Violations Found: No
Eval Type: Other, not routine, done by local agency
Eval Notes: HMBP submittal reviewed and accepted.
Eval Division: San Mateo County Environmental Health
Eval Program: HMRRP
Eval Source: CERS,

Eval General Type: Other/Unknown
Eval Date: 08-14-2018
Violations Found: No
Eval Type: Other, not routine, done by local agency
Eval Notes: Received a voice mail from Mayy Yaser 650-678-8455 concerning her HMBP submittal. Reviewed it and accepted it.
Eval Division: San Mateo County Environmental Health
Eval Program: HMRRP
Eval Source: CERS,

Eval General Type: Other/Unknown
Eval Date: 08-08-2018
Violations Found: No
Eval Type: Other, not routine, done by local agency
Eval Notes: HMBP submittal reviewed and not accepted.
Eval Division: San Mateo County Environmental Health
Eval Program: HMRRP
Eval Source: CERS,

Eval General Type: Other/Unknown
Eval Date: 08-22-2014

EXPRESS AUTO REPAIR (Continued) **S121759847**

Violations Found: No
Eval Type: Other, not routine, done by local agency
Eval Notes: Not reported
Eval Division: San Mateo County Environmental Health
Eval Program: HW
Eval Source: CERS,

Eval General Type: Compliance Evaluation Inspection
Eval Date: 01-31-2019
Violations Found: Yes
Eval Type: Routine done by local agency
Eval Notes: On site to conduct a routine inspection. The following were picked up: On 1-17-19, 225 gallons of used oil. This CleanTech Environmental Inc. receipt 171772 was completed with EPA ID# CAL000304641. On 10-29-18, 156 gallons of used oil. This CleanTech Environmental Inc. receipt 159924 was completed with EPA ID# CAL000304641. This EPA ID number is for an old business location at 701 SAN MATEO AVE. On 9-6-18, one 55 gallon drum of drained used oil filters. On 8-13-18, 160 gallons of used oil.
Eval Division: San Mateo County Environmental Health
Eval Program: HW
Eval Source: CERS,

Eval General Type: Compliance Evaluation Inspection
Eval Date: 03-04-2021
Violations Found: No
Eval Type: Routine done by local agency
Eval Notes: Not reported
Eval Division: San Mateo County Environmental Health
Eval Program: HMRRP
Eval Source: CERS,

Eval General Type: Compliance Evaluation Inspection
Eval Date: 03-04-2021
Violations Found: Yes
Eval Type: Routine done by local agency
Eval Notes: Facility generates used oil, used antifreeze, used filters. Last hazardous waste pick up was in February 2021.
Eval Division: San Mateo County Environmental Health
Eval Program: HW
Eval Source: CERS,

Eval General Type: Other/Unknown
Eval Date: 05-10-2018
Violations Found: No
Eval Type: Other, not routine, done by local agency
Eval Notes: HMBP submittal reviewed and not accepted.
Eval Division: San Mateo County Environmental Health
Eval Program: HMRRP
Eval Source: CERS,

Eval General Type: Other/Unknown
Eval Date: 08-22-2014
Violations Found: No
Eval Type: Other, not routine, done by local agency
Eval Notes: Not reported
Eval Division: San Mateo County Environmental Health

EXPRESS AUTO REPAIR (Continued) **S121759847**

Eval Program: HMRRP
Eval Source: CERS,

Eval General Type: Compliance Evaluation Inspection
Eval Date: 08-26-2014
Violations Found: Yes
Eval Type: Routine done by local agency
Eval Notes: Not reported
Eval Division: San Mateo County Environmental Health
Eval Program: HW
Eval Source: CERS,

Eval General Type: Other/Unknown
Eval Date: 02-24-2022
Violations Found: No
Eval Type: Other, not routine, done by local agency
Eval Notes: Not reported
Eval Division: San Mateo County Environmental Health
Eval Program: HMRRP
Eval Source: CERS,

Eval General Type: Other/Unknown
Eval Date: 03-17-2021
Violations Found: No
Eval Type: Other, not routine, done by local agency
Eval Notes: Not reported
Eval Division: San Mateo County Environmental Health
Eval Program: HMRRP
Eval Source: CERS,

Eval General Type: Other/Unknown
Eval Date: 06-13-2018
Violations Found: No
Eval Type: Other, not routine, done by local agency
Eval Notes: HMBP submittal reviewed and not accepted.
Eval Division: San Mateo County Environmental Health
Eval Program: HMRRP
Eval Source: CERS,

Eval General Type: Compliance Evaluation Inspection
Eval Date: 07-06-2023
Violations Found: No
Eval Type: Routine done by local agency
Eval Notes: Facility generates waste oil, antifreeze, and filters.
Eval Division: San Mateo County Environmental Health
Eval Program: HW
Eval Source: CERS,

Eval General Type: Other/Unknown
Eval Date: 08-02-2019
Violations Found: No
Eval Type: Other, not routine, done by local agency
Eval Notes: HMBP submittal reviewed and accepted.
Eval Division: San Mateo County Environmental Health
Eval Program: HMRRP
Eval Source: CERS,

EXPRESS AUTO REPAIR (Continued) **S121759847**

Eval General Type: Other/Unknown
Eval Date: 08-08-2014
Violations Found: No
Eval Type: Other, not routine, done by local agency
Eval Notes: Not reported
Eval Division: San Mateo County Environmental Health
Eval Program: HMRRP
Eval Source: CERS,

Eval General Type: Compliance Evaluation Inspection
Eval Date: 08-26-2014
Violations Found: Yes
Eval Type: Routine done by local agency
Eval Notes: Not reported
Eval Division: San Mateo County Environmental Health
Eval Program: HMRRP
Eval Source: CERS,

Eval General Type: Compliance Evaluation Inspection
Eval Date: 01-27-2017
Violations Found: No
Eval Type: Routine done by local agency
Eval Notes: HMBP reported quantities: waste coolant 55, 250 new oil, 250 waste oil, certified 6/16 55 atf, 55 10w30, 5w30 synth, plus 1 other, observed on-site, in addition to 250 waste oil and 55 waste coolant
Eval Division: San Mateo County Environmental Health
Eval Program: HMRRP
Eval Source: CERS,

Eval General Type: Compliance Evaluation Inspection
Eval Date: 01-31-2019
Violations Found: Yes
Eval Type: Routine done by local agency
Eval Notes: On site to conduct a routine inspection. Facility has the following on site: 240 gallon used oil tank. Less than 55 10w30 blend. Less than 55 10w30 conventional. Less than 55 ATF. Less than 5w20.
Eval Division: San Mateo County Environmental Health
Eval Program: HMRRP
Eval Source: CERS,

Eval General Type: Other/Unknown
Eval Date: 02-19-2019
Violations Found: No
Eval Type: Other, not routine, done by local agency
Eval Notes: Not reported
Eval Division: San Mateo County Environmental Health
Eval Program: HW
Eval Source: CERS,

Enforcement Action:
Site ID: 29147
Site Name: EXPRESS AUTO REPAIR
Site Address: 1041 SAN MATEO AVE
Site City: SAN BRUNO
Site Zip: 94066
Enf Action Date: 08-26-2014
Enf Action Type: Notice of Violation (Unified Program)

EXPRESS AUTO REPAIR (Continued) **S121759847**

Enf Action Description:	Notice of Violation Issued by the Inspector at the Time of Inspection
Enf Action Notes:	Not reported
Enf Action Division:	San Mateo County Environmental Health
Enf Action Program:	HMRRP
Enf Action Source:	CERS,
Site ID:	29147
Site Name:	EXPRESS AUTO REPAIR
Site Address:	1041 SAN MATEO AVE
Site City:	SAN BRUNO
Site Zip:	94066
Enf Action Date:	08-26-2014
Enf Action Type:	Notice of Violation (Unified Program)
Enf Action Description:	Notice of Violation Issued by the Inspector at the Time of Inspection
Enf Action Notes:	Not reported
Enf Action Division:	San Mateo County Environmental Health
Enf Action Program:	HW
Enf Action Source:	CERS,

Coordinates:

Site ID:	29147
Facility Name:	EXPRESS AUTO REPAIR
Env Int Type Code:	HWG
Program ID:	10070131
Coord Name:	Not reported
Ref Point Type Desc:	Unknown,
Latitude:	37.635220
Longitude:	-122.411740

Affiliation:

Affiliation Type Desc:	Document Preparer
Entity Name:	mayy yaser
Entity Title:	Not reported
Affiliation Address:	Not reported
Affiliation City:	Not reported
Affiliation State:	Not reported
Affiliation Country:	Not reported
Affiliation Zip:	Not reported
Affiliation Phone:	,
Affiliation Type Desc:	Environmental Contact
Entity Name:	Mayy Yaser
Entity Title:	Not reported
Affiliation Address:	1041 San Mateo Ave
Affiliation City:	San Bruno
Affiliation State:	CA
Affiliation Country:	Not reported
Affiliation Zip:	94066
Affiliation Phone:	,
Affiliation Type Desc:	Facility Mailing Address
Entity Name:	Mailing Address
Entity Title:	Not reported
Affiliation Address:	1041 SAN MATEO AVE
Affiliation City:	SAN BRUNO
Affiliation State:	CA

EXPRESS AUTO REPAIR (Continued) **S121759847**

Affiliation Country:	Not reported
Affiliation Zip:	94066-4214
Affiliation Phone:	,
Affiliation Type Desc:	CUPA District
Entity Name:	San Mateo County Environmental Health
Entity Title:	Not reported
Affiliation Address:	2000 Alameda de las Pulgas, Suite 100
Affiliation City:	San Mateo
Affiliation State:	CA
Affiliation Country:	Not reported
Affiliation Zip:	94403
Affiliation Phone:	(650) 372-6200,
Affiliation Type Desc:	Property Owner
Entity Name:	Hani and Mayy Yaser
Entity Title:	Not reported
Affiliation Address:	1041 SAN MATEO AVE
Affiliation City:	SAN BRUNO
Affiliation State:	CA
Affiliation Country:	United States
Affiliation Zip:	94066
Affiliation Phone:	(650) 678-8455,
Affiliation Type Desc:	Identification Signer
Entity Name:	Mayy Yaser
Entity Title:	Secretary
Affiliation Address:	Not reported
Affiliation City:	Not reported
Affiliation State:	Not reported
Affiliation Country:	Not reported
Affiliation Zip:	Not reported
Affiliation Phone:	,
Affiliation Type Desc:	Legal Owner
Entity Name:	YASER, HANI & MAYY
Entity Title:	Not reported
Affiliation Address:	1041 SAN MATEO AVE
Affiliation City:	SAN BRUNO
Affiliation State:	CA
Affiliation Country:	United States
Affiliation Zip:	94066-4214
Affiliation Phone:	(650) 588-9199,
Affiliation Type Desc:	Operator
Entity Name:	EXPRESS AUTO REPAIR
Entity Title:	Not reported
Affiliation Address:	Not reported
Affiliation City:	Not reported
Affiliation State:	Not reported
Affiliation Country:	Not reported
Affiliation Zip:	Not reported
Affiliation Phone:	(650) 588-9199,
Affiliation Type Desc:	Parent Corporation
Entity Name:	EXPRESS AUTO REPAIR
Entity Title:	Not reported

EXPRESS AUTO REPAIR (Continued) **S121759847**

Affiliation Address:	Not reported
Affiliation City:	Not reported
Affiliation State:	Not reported
Affiliation Country:	Not reported
Affiliation Zip:	Not reported
Affiliation Phone:	,

T306 **TECHNICS AUTO REPAIR** **San Mateo Co. BI** **S108724015**
ESE **1041 SAN MATEO** **N/A**
1/8-1/4 **SAN BRUNO, CA 94066**
0.166 mi.
876 ft. **Site 23 of 24 in cluster T**

Relative: San Mateo Co. BI:
Lower

Name:	AZTLAN AUTO BODY
Address:	1041 SAN MATEO
City,State,Zip:	SAN BRUNO, CA 94066
Region:	SAN MATEO
Facility ID:	FA0018263
Prog Element Code:	GENERATES and RECYCLES WASTE OIL/SOLVENT
Record Id:	PR0012181
Description:	GENERATES & RECYCLES WASTE OIL/SOLVENT
Facility Status:	Inactive, non-billable
Program Category:	HAZARDOUS WASTE PROGRAM

Actual:
26 ft.

Name:	AZTLAN AUTO BODY
Address:	1041 SAN MATEO
City,State,Zip:	SAN BRUNO, CA 94066
Region:	SAN MATEO
Facility ID:	FA0018263
Prog Element Code:	STORMWATER ANNUAL INSPECTION FEE
Record Id:	PR0043577
Description:	STORMWATER ANNUAL FEE - INSP FREQ EVERY 2 YRS
Facility Status:	Inactive, non-billable
Program Category:	STORMWATER

Name:	AZTLAN AUTO BODY
Address:	1041 SAN MATEO
City,State,Zip:	SAN BRUNO, CA 94066
Region:	SAN MATEO
Facility ID:	FA0018263
Prog Element Code:	STORES HAZ MAT <219GAL,1,999LB, 879FT3
Record Id:	PR0034386
Description:	STORES HAZ MAT <219GAL,1,999LB, 879CF
Facility Status:	Inactive, non-billable
Program Category:	BUSINESS PLAN PROGRAM

Name:	TECHNICS AUTO REPAIR
Address:	1041 SAN MATEO
City,State,Zip:	SAN BRUNO, CA 94066
Region:	SAN MATEO
Facility ID:	FA0011179
Prog Element Code:	GENERATES and RECYCLES WASTE OIL/SOLVENT
Record Id:	PR0012234
Description:	GENERATES & RECYCLES WASTE OIL/SOLVENT
Facility Status:	Inactive, non-billable
Program Category:	HAZARDOUS WASTE PROGRAM

TECHNICS AUTO REPAIR (Continued) **S108724015**

Name:	TECHNICS AUTO REPAIR
Address:	1041 SAN MATEO
City,State,Zip:	SAN BRUNO, CA 94066
Region:	SAN MATEO
Facility ID:	FA0011179
Prog Element Code:	STORES HAZ MAT <219GAL,1,999LB, 879FT3
Record Id:	PR0024880
Description:	STORES HAZ MAT <219GAL,1,999LB, 879CF
Facility Status:	Inactive, non-billable
Program Category:	BUSINESS PLAN PROGRAM

Name:	EXPRESS AUTO REPAIR
Address:	1041 SAN MATEO
City,State,Zip:	SAN BRUNO, CA 94066
Region:	SAN MATEO
Facility ID:	FA0036081
Prog Element Code:	STORMWATER ANNUAL INSPECTION FEE
Record Id:	PR0053483
Description:	STORMWATER ANNUAL FEE - INSP FREQ EVERY 2 YRS
Facility Status:	Inactive, non-billable
Program Category:	STORMWATER

Name:	EXPRESS AUTO REPAIR
Address:	1041 SAN MATEO
City,State,Zip:	SAN BRUNO, CA 94066
Region:	SAN MATEO
Facility ID:	FA0036081
Prog Element Code:	STORES MV FUELS OR WASTE ONLY
Record Id:	PR0053480
Description:	STORES MV FUELS OR WASTE ONLY
Facility Status:	Active, billable
Program Category:	BUSINESS PLAN PROGRAM

Name:	EXPRESS AUTO REPAIR
Address:	1041 SAN MATEO
City,State,Zip:	SAN BRUNO, CA 94066
Region:	SAN MATEO
Facility ID:	FA0036081
Prog Element Code:	GENERATES and RECYCLES WASTE OIL/SOLVENT
Record Id:	PR0053481
Description:	GENERATES & RECYCLES WASTE OIL/SOLVENT
Facility Status:	Active, billable
Program Category:	HAZARDOUS WASTE PROGRAM

T307 **EXPRESS AUTO REPAIR** **RCRA NonGen / NLR** **1024818563**
ESE **1041 SAN MATEO AVE** **E MANIFEST** **CAL000326137**
1/8-1/4 **SAN BRUNO, CA 94066**
0.166 mi.
876 ft. **Site 24 of 24 in cluster T**

Relative: **Lower**
Actual: **26 ft.**

RCRA Listings:

Date Form Received by Agency:	20071025
Handler Name:	Express Auto Repair
Handler Address:	1041 San Mateo Ave
Handler City,State,Zip:	SAN BRUNO, CA 94066-1525
EPA ID:	CAL000326137
Contact Name:	MAYY YASER
Contact Address:	1041 SAN MATEO AVE

EXPRESS AUTO REPAIR (Continued) **1024818563**

Contact City,State,Zip:	SAN BRUNO, CA 94066
Contact Telephone:	650-588-9199
Contact Fax:	650-588-5757
Contact Email:	MAYYYASER@YAHOO.COM
Contact Title:	Not reported
EPA Region:	09
Land Type:	Not reported
Federal Waste Generator Description:	Not a generator, verified
Non-Notifier:	Not reported
Biennial Report Cycle:	Not reported
Accessibility:	Not reported
Active Site Indicator:	Handler Activities
State District Owner:	Not reported
State District:	Not reported
Mailing Address:	1041 SAN MATEO AVE
Mailing City,State,Zip:	SAN BRUNO, CA 94066-1525
Owner Name:	Hani & Mayy Yaser
Owner Type:	Other
Operator Name:	Mayy Yaser
Operator Type:	Other
Short-Term Generator Activity:	No
Importer Activity:	No
Mixed Waste Generator:	No
Transporter Activity:	No
Transfer Facility Activity:	No
Recycler Activity with Storage:	No
Small Quantity On-Site Burner Exemption:	No
Smelting Melting and Refining Furnace Exemption:	No
Underground Injection Control:	No
Off-Site Waste Receipt:	No
Universal Waste Indicator:	Yes
Universal Waste Destination Facility:	Yes
Federal Universal Waste:	No
Active Site State-Reg Handler:	---
Federal Facility Indicator:	Not reported
Hazardous Secondary Material Indicator:	N
Sub-Part K Indicator:	Not reported
2018 GPRA Permit Baseline:	Not on the Baseline
2018 GPRA Renewals Baseline:	Not on the Baseline
202 GPRA Corrective Action Baseline:	No
Subject to Corrective Action Universe:	No
Non-TSDFs Where RCRA CA has Been Imposed Universe:	No
Corrective Action Priority Ranking:	No NCAPS ranking
Environmental Control Indicator:	No
Institutional Control Indicator:	No
Human Exposure Controls Indicator:	N/A
Groundwater Controls Indicator:	N/A
Significant Non-Complier Universe:	No
Unaddressed Significant Non-Complier Universe:	No
Addressed Significant Non-Complier Universe:	No
Significant Non-Complier With a Compliance Schedule Universe:	No
Financial Assurance Required:	Not reported
Handler Date of Last Change:	20180905
Recognized Trader-Importer:	No
Recognized Trader-Exporter:	No
Importer of Spent Lead Acid Batteries:	No
Exporter of Spent Lead Acid Batteries:	No

EXPRESS AUTO REPAIR (Continued) **1024818563**

Recycler Activity Without Storage: No
Manifest Broker: No
Sub-Part P Indicator: No

Handler - Owner Operator:
Owner/Operator Indicator: Operator
Owner/Operator Name: MAYY YASER
Legal Status: Other
Date Became Current: Not reported
Date Ended Current: Not reported
Owner/Operator Address: 1041 SAN MATEO AVE
Owner/Operator City,State,Zip: SAN BRUNO, CA 94066
Owner/Operator Telephone: 650-588-9199
Owner/Operator Telephone Ext: Not reported
Owner/Operator Fax: Not reported
Owner/Operator Email: Not reported

Owner/Operator Indicator: Owner
Owner/Operator Name: HANI & MAYY YASER
Legal Status: Other
Date Became Current: Not reported
Date Ended Current: Not reported
Owner/Operator Address: 1280 CLARK AVE
Owner/Operator City,State,Zip: SAN BRUNO, CA 94066-4214
Owner/Operator Telephone: 650-678-8455
Owner/Operator Telephone Ext: Not reported
Owner/Operator Fax: Not reported
Owner/Operator Email: Not reported

Historic Generators:
Receive Date: 20071025
Handler Name: EXPRESS AUTO REPAIR
Federal Waste Generator Description: Not a generator, verified
State District Owner: Not reported
Large Quantity Handler of Universal Waste: No
Recognized Trader Importer: No
Recognized Trader Exporter: No
Spent Lead Acid Battery Importer: No
Spent Lead Acid Battery Exporter: No
Current Record: Yes
Non Storage Recycler Activity: Not reported
Electronic Manifest Broker: Not reported

List of NAICS Codes and Descriptions:
NAICS Code: 811111
NAICS Description: GENERAL AUTOMOTIVE REPAIR

Facility Has Received Notices of Violations:
Violations: No Violations Found

Evaluation Action Summary:
Evaluations: No Evaluations Found

EXPRESS AUTO REPAIR (Continued) **1024818563**

E MANIFEST:

Manifest Tracking Number:	030042255WAS
Last Updated Date:	20211214
Shipped Date:	20211129
Received Date:	20211207
Manifest Status:	Signed
Submission Type:	DataImage5Copy
Origin Type:	Web
Generator EPA ID:	CAL000326137
Generator Name:	Express Auto Repair
Generator Location Street Number:	Not reported
Generator Location Street 1:	1041 SAN MATEO AVE
Generator Location Street 2:	Not reported
Generator Location City:	SAN BRUNO
Generator Location State:	CA
Generator Location Zip:	94066-1525
Generator Mail Street Number:	Not reported
Generator Mail Street 1:	1041 SAN MATEO AVE
Generator Mail Street 2:	Not reported
Generator Mail City:	SAN BRUNO
Generator Mail Zip:	94066-1525
Generator Mail State:	CA
Generator Contact Company Name:	Not reported
Designated Facility EPA ID:	CAL000330453
Designated Facility Name:	Agritec Int Dba Cleantech Environmental
Designated Facility Mail Street Number:	5820
Designated Facility Mail Street 1:	Not reported
Designated Facility Mail Street 2:	MARTIN ROAD
Designated Facility Mail City:	IRWINDALE
Designated Facility Mail Zip:	91706
Designated Facility Mail State:	CA
Designated Facility Location Street Number:	5820
Designated Facility Location Street 1:	MARTIN ROAD
Designated Facility Location Street 2:	Not reported
Designated Facility Location City:	IRWINDALE
Designated Facility Location Zip:	91706
Designated Facility Location State:	CA
Designated Facility Contact Company Name:	Not reported
Manifest Residue Indicator:	N
Rejection Indicator:	N

Manifest Tracking Number:	030070302WAS
Last Updated Date:	20230803
Shipped Date:	20230719
Received Date:	20230728
Manifest Status:	Signed
Submission Type:	DataImage5Copy
Origin Type:	Web
Generator EPA ID:	CAL000326137
Generator Name:	Express Auto Repair
Generator Location Street Number:	Not reported
Generator Location Street 1:	1041 SAN MATEO AVE
Generator Location Street 2:	Not reported
Generator Location City:	SAN BRUNO
Generator Location State:	CA
Generator Location Zip:	94066-1525
Generator Mail Street Number:	Not reported

EXPRESS AUTO REPAIR (Continued) **1024818563**

Generator Mail Street 1:	1041 SAN MATEO AVE
Generator Mail Street 2:	Not reported
Generator Mail City:	SAN BRUNO
Generator Mail Zip:	94066-1525
Generator Mail State:	CA
Generator Contact Company Name:	Not reported
Designated Facility EPA ID:	CAL000330453
Designated Facility Name:	Agritec Int Dba Cleantech Environmental
Designated Facility Mail Street Number:	5820
Designated Facility Mail Street 1:	Not reported
Designated Facility Mail Street 2:	MARTIN ROAD
Designated Facility Mail City:	IRWINDALE
Designated Facility Mail Zip:	91706
Designated Facility Mail State:	CA
Designated Facility Location Street Number:	5820
Designated Facility Location Street 1:	MARTIN ROAD
Designated Facility Location Street 2:	Not reported
Designated Facility Location City:	IRWINDALE
Designated Facility Location Zip:	91706
Designated Facility Location State:	CA
Designated Facility Contact Company Name:	Not reported
Manifest Residue Indicator:	N
Rejection Indicator:	N

Manifest Tracking Number:	030013027WAS
Last Updated Date:	20221230
Shipped Date:	20221220
Received Date:	20221222
Manifest Status:	Signed
Submission Type:	DataImage5Copy
Origin Type:	Web
Generator EPA ID:	CAL000326137
Generator Name:	Express Auto Repair
Generator Location Street Number:	Not reported
Generator Location Street 1:	1041 SAN MATEO AVE
Generator Location Street 2:	Not reported
Generator Location City:	SAN BRUNO
Generator Location State:	CA
Generator Location Zip:	94066-1525
Generator Mail Street Number:	Not reported
Generator Mail Street 1:	1041 SAN MATEO AVE
Generator Mail Street 2:	Not reported
Generator Mail City:	SAN BRUNO
Generator Mail Zip:	94066-1525
Generator Mail State:	CA
Generator Contact Company Name:	Not reported
Designated Facility EPA ID:	CAL000330453
Designated Facility Name:	Agritec Int Dba Cleantech Environmental
Designated Facility Mail Street Number:	5820
Designated Facility Mail Street 1:	Not reported
Designated Facility Mail Street 2:	MARTIN ROAD
Designated Facility Mail City:	IRWINDALE
Designated Facility Mail Zip:	91706
Designated Facility Mail State:	CA
Designated Facility Location Street Number:	5820
Designated Facility Location Street 1:	MARTIN ROAD
Designated Facility Location Street 2:	Not reported

EXPRESS AUTO REPAIR (Continued) **1024818563**

Designated Facility Location City:	IRWINDALE
Designated Facility Location Zip:	91706
Designated Facility Location State:	CA
Designated Facility Contact Company Name:	Not reported
Manifest Residue Indicator:	N
Rejection Indicator:	N

State Waste:

Manifest Tracking Number:	030013027WAS
Waste Line Number:	1
State Waste Code Owner:	CA
State Waste Code:	352
State Waste:	Other organic solids

Transporter:

Manifest Tracking Number:	030013027WAS
Transporter Line Number:	1
Transporter EPA ID:	CAR000330019
Transporter Name:	Cleantech Environmental, Inc

Waste Line:

Manifest Tracking Number:	030013027WAS
Waste Line Number:	1
U.S. DOT Hazardous Indicator:	N
U.S. DOT ID Number:	Not reported
U.S. DOT Description:	Not reported
Non-Hazardous Waste Description:	NON-RCRA HAZARDOUS WASTE SOLID (ABSORBENT/PAPER FILTER MEDIA)
Number of Containers:	1
Container Type Code:	DM
Container Type Description:	Metal drums, barrels, kegs
Waste Quantity:	200
Quantity Unit of Measure Code:	P
Quantity Unit of Measure Description:	Pounds
Waste Quantity, in Tons:	0.1
Acute Waste Quantity, in Tons:	0
Non-Acute Waste Quantity, in Tons:	0.1
Waste Quantity, in Kilograms:	90.703
Acute Waste Quantity, in Kilograms:	0
Non-Acute Waste Quantity, in Kilorgrams:	90.703
Management Method Code:	H141
Management Method Description:	STORAGE, BULKING AND/OR TRANSFER OFF SITE
Waste Residue Indicator:	N
Quantity Discrepancy Indicator:	N
Waste Type Discrepancy Indicator:	N
Waste Density:	Not reported
Waste Density Unit of Measure Code:	Not reported
Waste Density Unit of Measure Description:	Not reported
Form Code:	Not reported
Form Code Description:	Not reported
Source Code:	Not reported
Source Code Description:	Not reported
Waste Minimization Code:	Not reported
Waste Minimization Code Description:	Not reported
Consent Number:	Not reported
EPA Waste Indicator:	N

Q308 **CRAZY DAGO CUSTOMS** **RCRA NonGen / NLR** **1024822909**
ESE **1015 SAN MATEO AVE** **CAL000342132**
1/8-1/4 **SAN BRUNO, CA 94066**
0.166 mi.
877 ft. **Site 11 of 11 in cluster Q**

Relative: **Lower**

Actual: **25 ft.**

RCRA Listings:

Date Form Received by Agency:	20090410
Handler Name:	Crazy Dago Customs
Handler Address:	1015 San Mateo Ave
Handler City,State,Zip:	SAN BRUNO, CA 94066-1525
EPA ID:	CAL000342132
Contact Name:	LARRY JESSUP
Contact Address:	1015 SAN MATEO AVE
Contact City,State,Zip:	SAN BRUNO, CA 94066
Contact Telephone:	650-871-2354
Contact Fax:	650-871-9818
Contact Email:	LARRY@CRAZYDAGOCUSTOMS.COM
Contact Title:	Not reported
EPA Region:	09
Land Type:	Not reported
Federal Waste Generator Description:	Not a generator, verified
Non-Notifier:	Not reported
Biennial Report Cycle:	Not reported
Accessibility:	Not reported
Active Site Indicator:	Handler Activities
State District Owner:	Not reported
State District:	Not reported
Mailing Address:	1015 SAN MATEO AVE
Mailing City,State,Zip:	SAN BRUNO, CA 94066-1525
Owner Name:	Crazy Dago Customs
Owner Type:	Other
Operator Name:	Larry Jessup
Operator Type:	Other
Short-Term Generator Activity:	No
Importer Activity:	No
Mixed Waste Generator:	No
Transporter Activity:	No
Transfer Facility Activity:	No
Recycler Activity with Storage:	No
Small Quantity On-Site Burner Exemption:	No
Smelting Melting and Refining Furnace Exemption:	No
Underground Injection Control:	No
Off-Site Waste Receipt:	No
Universal Waste Indicator:	Yes
Universal Waste Destination Facility:	Yes
Federal Universal Waste:	No
Active Site State-Reg Handler:	---
Federal Facility Indicator:	Not reported
Hazardous Secondary Material Indicator:	N
Sub-Part K Indicator:	Not reported
2018 GPRA Permit Baseline:	Not on the Baseline
2018 GPRA Renewals Baseline:	Not on the Baseline
202 GPRA Corrective Action Baseline:	No
Subject to Corrective Action Universe:	No
Non-TSDFs Where RCRA CA has Been Imposed Universe:	No
Corrective Action Priority Ranking:	No NCAPS ranking
Environmental Control Indicator:	No
Institutional Control Indicator:	No

CRAZY DAGO CUSTOMS (Continued) **1024822909**

Human Exposure Controls Indicator:	N/A
Groundwater Controls Indicator:	N/A
Significant Non-Complier Universe:	No
Unaddressed Significant Non-Complier Universe:	No
Addressed Significant Non-Complier Universe:	No
Significant Non-Complier With a Compliance Schedule Universe:	No
Financial Assurance Required:	Not reported
Handler Date of Last Change:	20180905
Recognized Trader-Importer:	No
Recognized Trader-Exporter:	No
Importer of Spent Lead Acid Batteries:	No
Exporter of Spent Lead Acid Batteries:	No
Recycler Activity Without Storage:	No
Manifest Broker:	No
Sub-Part P Indicator:	No

Handler - Owner Operator:

Owner/Operator Indicator:	Operator
Owner/Operator Name: LARRY JESSUP	
Legal Status:	Other
Date Became Current:	Not reported
Date Ended Current:	Not reported
Owner/Operator Address:	1015 SAN MATEO AVE
Owner/Operator City,State,Zip:	SAN BRUNO, CA 94066
Owner/Operator Telephone:	650-871-2354
Owner/Operator Telephone Ext:	Not reported
Owner/Operator Fax:	Not reported
Owner/Operator Email:	Not reported

Owner/Operator Indicator:	Owner
Owner/Operator Name: CRAZY DAGO CUSTOMS	
Legal Status:	Other
Date Became Current:	Not reported
Date Ended Current:	Not reported
Owner/Operator Address:	1015 SAN MATEO AVE
Owner/Operator City,State,Zip:	SAN BRUNO, CA 94066-1525
Owner/Operator Telephone:	650-871-2354
Owner/Operator Telephone Ext:	Not reported
Owner/Operator Fax:	Not reported
Owner/Operator Email:	Not reported

Historic Generators:

Receive Date:	20090410
Handler Name: CRAZY DAGO CUSTOMS	
Federal Waste Generator Description:	Not a generator, verified
State District Owner:	Not reported
Large Quantity Handler of Universal Waste:	No
Recognized Trader Importer:	No
Recognized Trader Exporter:	No
Spent Lead Acid Battery Importer:	No
Spent Lead Acid Battery Exporter:	No
Current Record:	Yes
Non Storage Recycler Activity:	Not reported
Electronic Manifest Broker:	Not reported

CRAZY DAGO CUSTOMS (Continued) **1024822909**

List of NAICS Codes and Descriptions:
NAICS Code: 336991
NAICS Description: MOTORCYCLE, BICYCLE, AND PARTS MANUFACTURING

Facility Has Received Notices of Violations:
Violations: No Violations Found

Evaluation Action Summary:
Evaluations: No Evaluations Found

V309 **LPGS TANFORAN LLC** **RCRA NonGen / NLR** **1027514588**
NE **54 TANFORAN AVENUE** **CAC003206372**
1/8-1/4 **SOUTH SAN FRANCISCO, CA 94080**
0.169 mi.
891 ft. **Site 7 of 15 in cluster V**

Relative: **Lower**
Actual: **25 ft.**

RCRA Listings:

Date Form Received by Agency:	20221130
Handler Name:	Lpgs Tanforan Llc
Handler Address:	54 Tanforan Avenue
Handler City,State,Zip:	SOUTH SAN FRANCISCO, CA 94080
EPA ID:	CAC003206372
Contact Name:	MARCUS GILMOUR
Contact Address:	644 MENLO AVENUE
Contact City,State,Zip:	MENLO PARK, CA 94025
Contact Telephone:	650-665-7085
Contact Fax:	Not reported
Contact Email:	MARCUS@LANE-PARTNERS.COM
Contact Title:	Not reported
EPA Region:	09
Land Type:	Not reported
Federal Waste Generator Description:	Not a generator, verified
Non-Notifier:	Not reported
Biennial Report Cycle:	Not reported
Accessibility:	Not reported
Active Site Indicator:	Not reported
State District Owner:	Not reported
State District:	Not reported
Mailing Address:	644 MENLO AVENUE
Mailing City,State,Zip:	MENLO PARK, CA 94025
Owner Name:	Lpgs Tanforan Llc
Owner Type:	Other
Operator Name:	Marcus Gilmour
Operator Type:	Other
Short-Term Generator Activity:	No
Importer Activity:	No
Mixed Waste Generator:	No
Transporter Activity:	No
Transfer Facility Activity:	No
Recycler Activity with Storage:	No
Small Quantity On-Site Burner Exemption:	No
Smelting Melting and Refining Furnace Exemption:	No
Underground Injection Control:	No
Off-Site Waste Receipt:	No
Universal Waste Indicator:	No

LPGS TANFORAN LLC (Continued) **1027514588**

Universal Waste Destination Facility:	No
Federal Universal Waste:	No
Active Site State-Reg Handler:	---
Federal Facility Indicator:	Not reported
Hazardous Secondary Material Indicator:	N
Sub-Part K Indicator:	Not reported
2018 GPRA Permit Baseline:	Not on the Baseline
2018 GPRA Renewals Baseline:	Not on the Baseline
202 GPRA Corrective Action Baseline:	No
Subject to Corrective Action Universe:	No
Non-TSDFs Where RCRA CA has Been Imposed Universe:	No
Corrective Action Priority Ranking:	No NCAPS ranking
Environmental Control Indicator:	No
Institutional Control Indicator:	No
Human Exposure Controls Indicator:	N/A
Groundwater Controls Indicator:	N/A
Significant Non-Complier Universe:	No
Unaddressed Significant Non-Complier Universe:	No
Addressed Significant Non-Complier Universe:	No
Significant Non-Complier With a Compliance Schedule Universe:	No
Financial Assurance Required:	Not reported
Handler Date of Last Change:	20221130
Recognized Trader-Importer:	No
Recognized Trader-Exporter:	No
Importer of Spent Lead Acid Batteries:	No
Exporter of Spent Lead Acid Batteries:	No
Recycler Activity Without Storage:	No
Manifest Broker:	No
Sub-Part P Indicator:	No

Handler - Owner Operator:

Owner/Operator Indicator:	Owner
Owner/Operator Name: LPGS TANFORAN LLC	
Legal Status:	Other
Date Became Current:	Not reported
Date Ended Current:	Not reported
Owner/Operator Address:	644 MENLO AVENUE
Owner/Operator City,State,Zip:	MENLO PARK, CA 94025
Owner/Operator Telephone:	650-665-7085
Owner/Operator Telephone Ext:	Not reported
Owner/Operator Fax:	Not reported
Owner/Operator Email:	Not reported

Owner/Operator Indicator:	Operator
Owner/Operator Name: MARCUS GILMOUR	
Legal Status:	Other
Date Became Current:	Not reported
Date Ended Current:	Not reported
Owner/Operator Address:	644 MENLO AVENUE
Owner/Operator City,State,Zip:	MENLO PARK, CA 94025
Owner/Operator Telephone:	650-665-7085
Owner/Operator Telephone Ext:	Not reported
Owner/Operator Fax:	Not reported
Owner/Operator Email:	Not reported

LPGS TANFORAN LLC (Continued) **1027514588**

Historic Generators:
Receive Date: 20221130
Handler Name: LPGS TANFORAN LLC
Federal Waste Generator Description: Not a generator, verified
State District Owner: Not reported
Large Quantity Handler of Universal Waste: No
Recognized Trader Importer: No
Recognized Trader Exporter: No
Spent Lead Acid Battery Importer: No
Spent Lead Acid Battery Exporter: No
Current Record: Yes
Non Storage Recycler Activity: No
Electronic Manifest Broker: No

List of NAICS Codes and Descriptions:
NAICS Code: 336510
NAICS Description: RAILROAD ROLLING STOCK MANUFACTURING

Facility Has Received Notices of Violations:
Violations: No Violations Found

Evaluation Action Summary:
Evaluations: No Evaluations Found

V310 **SFO HOTEL SHUUTLE INC; LOOP TRANSPORTATION INC DBA** **CPS-SLIC** **S113757896**
NE **54 TANFORAN AVE** **HWTS** **N/A**
1/8-1/4 **S SAN FRAN, CA 94080** **HAZNET**
0.169 mi. **CERS**
891 ft. **Site 8 of 15 in cluster V**

Relative: **Lower**
Actual: **25 ft.**

CPS-SLIC:
Name: 54 TANFORAN (SOUTHLINE PHASE 2)
Address: 54 TANFORAN AVE
City,State,Zip: SOUTH SAN FRANCISCO, CA 94080
Region: STATE
Facility Status: **Open - Site Assessment**
Status Date: 01/09/2019
Global Id: T10000012479
Lead Agency: SAN MATEO COUNTY LOP
Lead Agency Case Number: 559230
Latitude: 37.64142
Longitude: -122.41566
Case Type: Cleanup Program Site
Case Worker: JM
Local Agency: SAN MATEO COUNTY LOP
RB Case Number: Not reported
File Location: Not reported
Potential Media Affected: Soil
Potential Contaminants of Concern: Lead, Polynuclear aromatic hydrocarbons (PAHs)
EPA Region: 9
Coordinate Source: Not reported
Cuf Case: NO
Quantity Released Gallons: Not reported
Begin Date: 07/12/2018
Leak Reported Date: 07/12/2018

SFO HOTEL SHUUTLE INC; LOOP TRANSPORTATION INC DBA SFO SHUTT (Continued) **S113757896**

How Discovered:	Not reported
How Discovered Description:	Not reported
Discharge Source:	Not reported
Discharge Cause:	Not reported
Stop Method:	Not reported
Stop Description:	Not reported
No Further Action Date:	Not reported
CA Water Watershed Name:	South Bay - San Mateo Bayside (204.40)
Dwr Groundwater Subbasin Name:	Westside (2-035)
Disadvantaged Community:	Not reported
CA Enviroscreen 3 Score:	81-85%
CA Enviroscreen 4 Score:	80-85%
Military DOD Site:	No
Facility Project Subtype:	Not reported
RWQCB Region:	SAN FRANCISCO BAY RWQCB (REGION 2)
Site History:	open case 1/9/2019

Click here to access the California GeoTracker records for this facility:

HWTS:

Name:	LOOP TRANSPORTATION
Address:	54 TANFORAN AVE
Address 2:	Not reported
City,State,Zip:	SOUTH SAN FRANCISCO, CA 94080
EPA ID:	CAL000434087
Inactive Date:	06/30/2019
Create Date:	03/08/2018
Last Act Date:	Not reported
Mailing Name:	Not reported
Mailing Address:	54 TANFORAN AVE
Mailing Address 2:	Not reported
Mailing City,State,Zip:	S SAN FRAN, CA 940800000
Owner Name:	SFO HOTEL SHUTTLE; LOOP TRANS INC
Owner Address:	325 FIFTH ST
Owner Address 2:	Not reported
Owner City,State,Zip:	SAN FRANCISCO, CA 941070000
Owner Phone:	Not reported
Owner Fax:	Not reported
Contact Name:	ABDUL KHAN
Contact Address:	54 TANFORAN AVE
Contact Address 2:	Not reported
City,State,Zip:	S SAN FRANCISCO, CA 94080
Contact Phone:	Not reported
Contact Fax:	Not reported
Facility Status:	Inactive
Facility Type:	PERMANENT
Category:	STATE
Latitude:	37.641456
Longitude:	-122.4156195

NAICS:

EPA ID:	CAL000434087
Create Date:	2018-03-08 11:28:13.710
NAICS Code:	99999
NAICS Description:	Not Otherwise Specified
Issued EPA ID Date:	2018-03-08 11:28:13.69300
Inactive Date:	2019-06-30 00:00:00

SFO HOTEL SHUUTLE INC; LOOP TRANSPORTATION INC DBA SFO SHUTT (Continued) **S113757896**

Facility Name:	LOOP TRANSPORTATION
Facility Address:	54 TANFORAN AVE
Facility Address 2:	Not reported
Facility City:	SOUTH SAN FRANCISCO
Facility County:	Not reported
Facility State:	CA
Facility Zip:	94080

Name:	SFO HOTEL SHUUTLE INC; LOOP TRANSPORTATION INC DBA SFO SHUTTLE BUS CO
Address:	54 TANFORAN AVE
Address 2:	Not reported
City,State,Zip:	S SAN FRAN, CA 94080
EPA ID:	CAL000381307
Inactive Date:	06/30/2019
Create Date:	12/28/2012
Last Act Date:	Not reported
Mailing Name:	Not reported
Mailing Address:	54 TANFORAN AVE
Mailing Address 2:	Not reported
Mailing City,State,Zip:	S SAN FRAN, CA 940800000
Owner Name:	SFO HOTEL SHUTTLE; LOOP TRANS INC
Owner Address:	325 FIFTH ST
Owner Address 2:	Not reported
Owner City,State,Zip:	SAN FRANCISCO, CA 941070000
Owner Phone:	Not reported
Owner Fax:	Not reported
Contact Name:	ABDUL KHAN
Contact Address:	54 TANFORAN AVE
Contact Address 2:	Not reported
City,State,Zip:	S SAN FRANCISCO, CA 94080
Contact Phone:	Not reported
Contact Fax:	Not reported
Facility Status:	Inactive
Facility Type:	PERMANENT
Category:	STATE
Latitude:	37.641456
Longitude:	-122.4156195

NAICS:

EPA ID:	CAL000381307
Create Date:	2012-12-28 12:55:07.747
NAICS Code:	99999
NAICS Description:	Not Otherwise Specified
Issued EPA ID Date:	2012-12-28 12:55:07.74700
Inactive Date:	2019-06-30 00:00:00
Facility Name:	SFO HOTEL SHUUTLE INC; LOOP TRANSPORTATION INC DBA SFO SHUTTLE BUS CO
Facility Address:	54 TANFORAN AVE
Facility Address 2:	Not reported
Facility City:	S SAN FRAN
Facility County:	Not reported
Facility State:	CA
Facility Zip:	94080

HAZNET:

Name:	SFO HOTEL SHUUTLE INC; LOOP TRANSPORTATION INC DBA SFO SHUTTLE BUS CO

SFO HOTEL SHUUTLE INC; LOOP TRANSPORTATION INC DBA SFO SHUTT (Continued) **S113757896**

Address:	54 TANFORAN AVE
Address 2:	Not reported
City,State,Zip:	S SAN FRAN, CA 940800000
Contact:	ABDUL KHAN
Telephone:	4159159732
Mailing Name:	Not reported
Mailing Address:	54 TANFORAN AVE
Year:	2019
Gepaid:	CAL000381307
TSD EPA ID:	NED981723513
CA Waste Code:	213 - Hydrocarbon solvents (benzene, hexane, Stoddard, Etc.)
Disposal Method:	H040 - Incineration--Thermal Destruction Other Than Use As A Fuel
Tons:	0.15000
Year:	2019
Gepaid:	CAL000381307
TSD EPA ID:	UTD991301748
CA Waste Code:	352 - Other organic solids
Disposal Method:	H132 - Landfill Or Surface Impoundment That Will Be Closed As Landfill(To Include On-Site Treatment And/Or Stabilization)
Tons:	0.07500
Year:	2019
Gepaid:	CAL000434087
TSD EPA ID:	CAL000282598
CA Waste Code:	223 - Unspecified oil-containing waste
Disposal Method:	H141 - Storage, Bulking, And/Or Transfer Off Site--No Treatment/Reovery (H010-H129) Or (H131-H135)
Tons:	1.98075
Year:	2018
Gepaid:	CAL000381307
TSD EPA ID:	CAD059494310
CA Waste Code:	213 - Hydrocarbon solvents (benzene, hexane, Stoddard, Etc.)
Disposal Method:	H141 - Storage, Bulking, And/Or Transfer Off Site--No Treatment/Reovery (H010-H129) Or (H131-H135)
Tons:	0.05000
Year:	2018
Gepaid:	CAL000381307
TSD EPA ID:	CAD059494310
CA Waste Code:	352 - Other organic solids
Disposal Method:	H141 - Storage, Bulking, And/Or Transfer Off Site--No Treatment/Reovery (H010-H129) Or (H131-H135)
Tons:	0.10000
Year:	2014
Gepaid:	CAL000381307
TSD EPA ID:	CAD059494310
CA Waste Code:	133 - Aqueous solution with total organic residues 10 percent or more
Disposal Method:	H070 -
Tons:	0.2
Year:	2013
Gepaid:	CAL000381307
TSD EPA ID:	CAD980675276

SFO HOTEL SHUUTLE INC; LOOP TRANSPORTATION INC DBA SFO SHUTT (Continued) **S113757896**

CA Waste Code: -
Disposal Method: H132 - Landfill Or Surface Impoundment That Will Be Closed As Landfill(To Include On-Site Treatment And/Or Stabilization)
Tons: 0.1

Additional Information:
Year: 2019
EM Manifest ID: 1d25c3a0-35a4-40b8-ad8c-87b6974347d0
Shipment Date: 7/1/2019
Shipment Date: 7/1/2019
Receipt Date: 7/29/2019
Manifest Number: 006990282SKS
Generator EPA ID: CAL000381307
Name: SFO SHUTTLE BUS COMPANY
Address: 54 TANFORAN AVE
Address 2: Not reported
City,State,Zip: SOUTH SAN FRANCISCO 94080
Telephone: 800-483-3718
Contact: Abdul Khan
Contact Telephone: 415-915-9732
Contact Email: Not reported
Transporter 1 EPA ID: TXR000081205
Transporter Name: Not reported
Transporter 1 Emergency Number: Not reported
Transporter 2 EPA ID: MAD039322250
Transporter Name 2: Not reported
Transporter 2 Emergency Number: Not reported
TSDF EPA ID: NED981723513
TSDF Name: Clean Harbors Environmental Services, Inc.
TSDF Address 1: 2247 South Highway 71
TSDF Address 2: Not reported
TSDF City,State,Zip: Kimball 69145
TSDF Telephone: 800-483-3718
TSDFA EPA ID: Not reported
Waste Code Description: - Not reported
RCRA Code: Not reported
Meth Code: - Not reported
Quantity Tons: Not reported
Waste Quantity: Not reported
Quantity Unit: Not reported

Federal:
Year: 2019
EM Manifest ID: 1d25c3a0-35a4-40b8-ad8c-87b6974347d0
Generator EPA ID: CAL000381307
Shipment Date: 2019-07-01
Manifest Number: 006990282SKS
Line Number: 1
Method Code: H040
Quantity Tons: 0.50000
Quantity Waste: 1000.000000
Quantity Unit: P
Number of Containers: 5
Type of Container: Metal drums, barrels, kegs
Quantity Type: Pounds
Federal Code: D001

SFO HOTEL SHUUTLE INC; LOOP TRANSPORTATION INC DBA SFO SHUTT (Continued) **S113757896**

Year: 2019
EM Manifest ID: 1d25c3a0-35a4-40b8-ad8c-87b6974347d0
Generator EPA ID: CAL000381307
Shipment Date: 2019-07-01
Manifest Number: 006990282SKS
Line Number: 1
Method Code: H040
Quantity Tons: 0.50000
Quantity Waste: 1000.000000
Quantity Unit: P
Number of Containers: 5
Type of Container: Metal drums, barrels, kegs
Quantity Type: Pounds
Federal Code: D008

Year: 2019
EM Manifest ID: 1d25c3a0-35a4-40b8-ad8c-87b6974347d0
Generator EPA ID: CAL000381307
Shipment Date: 2019-07-01
Manifest Number: 006990282SKS
Line Number: 1
Method Code: H040
Quantity Tons: 0.50000
Quantity Waste: 1000.000000
Quantity Unit: P
Number of Containers: 5
Type of Container: Metal drums, barrels, kegs
Quantity Type: Pounds
Federal Code: D018

State:
Year: 2019
EM Manifest ID: 1d25c3a0-35a4-40b8-ad8c-87b6974347d0
Generator EPA ID: CAL000381307
Shipment Date: 2019-07-01
Manifest Number: 006990282SKS
Line Number: 1
Method Code: H040
Quantity Tons: 0.50000
Quantity Waste: 1000.000000
Quantity Unit: P
Number of Containers: 5
Type of Container: Metal drums, barrels, kegs
Quantity Type: Pounds
State Code: 213

Year: 2019
EM Manifest ID: 477666
Shipment Date: 6/26/2019
Shipment Date: 6/26/2019
Receipt Date: 7/19/2019
Manifest Number: 007028933SKS
Generator EPA ID: CAL000381307
Name: SFO SHUTTLE BUS COMPANY
Address: 54 TANFORAN AVE
Address 2: Not reported

SFO HOTEL SHUUTLE INC; LOOP TRANSPORTATION INC DBA SFO SHUTT (Continued) **S113757896**

City,State,Zip:	SOUTH SAN FRANCISCO 94080
Telephone:	800-483-3718
Contact:	Abdul Khan
Contact Telephone:	415-915-9732
Contact Email:	Not reported
Transporter 1 EPA ID:	TXR000081205
Transporter Name:	Not reported
Transporter 1 Emergency Number:	Not reported
Transporter 2 EPA ID:	MAD039322250
Transporter Name 2:	Not reported
Transporter 2 Emergency Number:	Not reported
TSDF EPA ID:	NED981723513
TSDF Name:	Clean Harbors Environmental Services, Inc.
TSDF Address 1:	2247 South Highway 71
TSDF Address 2:	Not reported
TSDF City,State,Zip:	Kimball 69145
TSDF Telephone:	800-483-3718
TSDFA EPA ID:	Not reported
Waste Code Description:	- Not reported
RCRA Code:	Not reported
Meth Code:	- Not reported
Quantity Tons:	Not reported
Waste Quantity:	Not reported
Quantity Unit:	Not reported

Federal:

Year:	2019
EM Manifest ID:	477666
Generator EPA ID:	CAL000381307
Shipment Date:	2019-06-26
Manifest Number:	007028933SKS
Line Number:	1
Method Code:	H040
Quantity Tons:	0.15000
Quantity Waste:	300.000000
Quantity Unit:	P
Number of Containers:	1
Type of Container:	Fiberboard or plastic drums, barrels, kegs
Quantity Type:	Pounds
Federal Code:	D001

Year:	2019
EM Manifest ID:	477666
Generator EPA ID:	CAL000381307
Shipment Date:	2019-06-26
Manifest Number:	007028933SKS
Line Number:	1
Method Code:	H040
Quantity Tons:	0.15000
Quantity Waste:	300.000000
Quantity Unit:	P
Number of Containers:	1
Type of Container:	Fiberboard or plastic drums, barrels, kegs
Quantity Type:	Pounds
Federal Code:	D008

Year:	2019
EM Manifest ID:	477666

SFO HOTEL SHUUTLE INC; LOOP TRANSPORTATION INC DBA SFO SHUTT (Continued) **S113757896**

Generator EPA ID:	CAL000381307
Shipment Date:	2019-06-26
Manifest Number:	007028933SKS
Line Number:	1
Method Code:	H040
Quantity Tons:	0.15000
Quantity Waste:	300.000000
Quantity Unit:	P
Number of Containers:	1
Type of Container:	Fiberboard or plastic drums, barrels, kegs
Quantity Type:	Pounds
Federal Code:	D018

State:

Year:	2019
EM Manifest ID:	477666
Generator EPA ID:	CAL000381307
Shipment Date:	2019-06-26
Manifest Number:	007028933SKS
Line Number:	1
Method Code:	H040
Quantity Tons:	0.15000
Quantity Waste:	300.000000
Quantity Unit:	P
Number of Containers:	1
Type of Container:	Fiberboard or plastic drums, barrels, kegs
Quantity Type:	Pounds
State Code:	213

Year:	2019
EM Manifest ID:	233823
Shipment Date:	12/7/2018
Shipment Date:	12/7/2018
Receipt Date:	12/18/2018
Manifest Number:	006925003SKS
Generator EPA ID:	CAL000381307
Name:	SFO SHUTTLE BUS COMPANY
Address:	54 TANFORAN AVE
Address 2:	Not reported
City,State,Zip:	SOUTH SAN FRANCISCO 94080
Telephone:	800-483-3718
Contact:	Abdul Khan
Contact Telephone:	415-915-9732
Contact Email:	Not reported
Transporter 1 EPA ID:	TXR000081205
Transporter Name:	Not reported
Transporter 1 Emergency Number:	Not reported
Transporter 2 EPA ID:	MAD039322250
Transporter Name 2:	Not reported
Transporter 2 Emergency Number:	Not reported
TSDF EPA ID:	CAD059494310
TSDF Name:	Clean Harbors San Jose LLC
TSDF Address 1:	1021 Berryessa Road
TSDF Address 2:	Not reported
TSDF City,State,Zip:	San Jose 95133
TSDF Telephone:	800-483-3718

SFO HOTEL SHUUTLE INC; LOOP TRANSPORTATION INC DBA SFO SHUTT (Continued) **S113757896**

TSDFA EPA ID: Not reported
Waste Code Description: - Not reported
RCRA Code: Not reported
Meth Code: - Not reported
Quantity Tons: Not reported
Waste Quantity: Not reported
Quantity Unit: Not reported

Federal:
Year: 2019
EM Manifest ID: 233823
Generator EPA ID: CAL000381307
Shipment Date: 2018-12-07
Manifest Number: 006925003SKS
Line Number: 1
Method Code: H141
Quantity Tons: 0.05000
Quantity Waste: 100.000000
Quantity Unit: P
Number of Containers: 1
Type of Container: Metal drums, barrels, kegs
Quantity Type: Pounds
Federal Code: D001

Year: 2019
EM Manifest ID: 233823
Generator EPA ID: CAL000381307
Shipment Date: 2018-12-07
Manifest Number: 006925003SKS
Line Number: 1
Method Code: H141
Quantity Tons: 0.05000
Quantity Waste: 100.000000
Quantity Unit: P
Number of Containers: 1
Type of Container: Metal drums, barrels, kegs
Quantity Type: Pounds
Federal Code: D008

Year: 2019
EM Manifest ID: 233823
Generator EPA ID: CAL000381307
Shipment Date: 2018-12-07
Manifest Number: 006925003SKS
Line Number: 1
Method Code: H141
Quantity Tons: 0.05000
Quantity Waste: 100.000000
Quantity Unit: P
Number of Containers: 1
Type of Container: Metal drums, barrels, kegs
Quantity Type: Pounds
Federal Code: D018

State:
Year: 2019
EM Manifest ID: 233823

SFO HOTEL SHUUTLE INC; LOOP TRANSPORTATION INC DBA SFO SHUTT (Continued) **S113757896**

Generator EPA ID:	CAL000381307
Shipment Date:	2018-12-07
Manifest Number:	006925003SKS
Line Number:	1
Method Code:	H141
Quantity Tons:	0.05000
Quantity Waste:	100.000000
Quantity Unit:	P
Number of Containers:	1
Type of Container:	Metal drums, barrels, kegs
Quantity Type:	Pounds
State Code:	213

Year:	2019
EM Manifest ID:	233823
Generator EPA ID:	CAL000381307
Shipment Date:	2018-12-07
Manifest Number:	006925003SKS
Line Number:	2
Method Code:	H141
Quantity Tons:	0.10000
Quantity Waste:	200.000000
Quantity Unit:	P
Number of Containers:	1
Type of Container:	Metal drums, barrels, kegs
Quantity Type:	Pounds
State Code:	352

Year:	2019
EM Manifest ID:	816193
Shipment Date:	11/7/2019
Shipment Date:	11/7/2019
Receipt Date:	11/26/2019
Manifest Number:	007229887SKS
Generator EPA ID:	CAL000381307
Name:	SFO SHUTTLE BUS COMPANY
Address:	54 TANFORAN AVE
Address 2:	Not reported
City,State,Zip:	SOUTH SAN FRANCISCO 94080
Telephone:	800-483-3718
Contact:	Abdul Khan
Contact Telephone:	415-915-9732
Contact Email:	Not reported
Transporter 1 EPA ID:	TXR000081205
Transporter Name:	Not reported
Transporter 1 Emergency Number:	Not reported
Transporter 2 EPA ID:	MAD039322250
Transporter Name 2:	Not reported
Transporter 2 Emergency Number:	Not reported
TSDF EPA ID:	UTD991301748
TSDF Name:	Clean Harbors Grassy Mountain LLC
TSDF Address 1:	PO Box 22750
TSDF Address 2:	Not reported
TSDF City,State,Zip:	Salt Lake City 84122
TSDF Telephone:	800-483-3718
TSDFA EPA ID:	Not reported

SFO HOTEL SHUUTLE INC; LOOP TRANSPORTATION INC DBA SFO SHUTT (Continued) **S113757896**

Waste Code Description: - Not reported
RCRA Code: Not reported
Meth Code: - Not reported
Quantity Tons: Not reported
Waste Quantity: Not reported
Quantity Unit: Not reported

State:
Year: 2019
EM Manifest ID: 816193
Generator EPA ID: CAL000381307
Shipment Date: 2019-11-07
Manifest Number: 007229887SKS
Line Number: 1
Method Code: H132
Quantity Tons: 0.07500
Quantity Waste: 150.000000
Quantity Unit: P
Number of Containers: 1
Type of Container: Metal drums, barrels, kegs
Quantity Type: Pounds
State Code: 352

Additional Information:
Year: 2014
Gen EPA ID: CAL000381307

Shipment Date: 20141203
Creation Date: 3/5/2015 22:15:08
Receipt Date: 20141216
Manifest ID: 004407024SKS
Trans EPA ID: TXR000081205
Trans Name: SAFETY-KLEEN SYSTEMS INC
Trans 2 EPA ID: MAD039322250
Trans 2 Name: CLEANHARBORS
TSDF EPA ID: CAD059494310
Trans Name: CLEAN HARBORS SAN JOSE LLC
TSDF Alt EPA ID: Not reported
TSDF Alt Name: Not reported
Waste Code Description: 133 - Aqueous solution with 10% or more total organic residues
RCRA Code: Not reported
Meth Code: H070 - Not reported
Quantity Tons: 0.2
Waste Quantity: 400
Quantity Unit: P
Additional Code 1: Not reported
Additional Code 2: Not reported
Additional Code 3: Not reported
Additional Code 4: Not reported
Additional Code 5: Not reported

Additional Information:
Year: 2013
Gen EPA ID: CAL000381307

Shipment Date: 20130731

SFO HOTEL SHUUTLE INC; LOOP TRANSPORTATION INC DBA SFO SHUTT (Continued) **S113757896**

Creation Date:	10/22/2013 22:15:05
Receipt Date:	20130821
Manifest ID:	003817199SKS
Trans EPA ID:	TXR000081205
Trans Name:	SAFETY-KLEEN SYSTEMS INC
Trans 2 EPA ID:	MAD039322250
Trans 2 Name:	CLEAN HARBORS
TSDF EPA ID:	CAD980675276
Trans Name:	CLEAN HARBORS BUTTONWILLOW LLC
TSDF Alt EPA ID:	Not reported
TSDF Alt Name:	Not reported
Waste Code Description:	- Not reported
RCRA Code:	Not reported
Meth Code:	H132 - Landfill Or Surface Impoundment That Will Be Closed As Landfill(To Include On-Site Treatment And/Or Stabilization)
Quantity Tons:	0.1
Waste Quantity:	200
Quantity Unit:	P
Additional Code 1:	Not reported
Additional Code 2:	Not reported
Additional Code 3:	Not reported
Additional Code 4:	Not reported
Additional Code 5:	Not reported

CERS:

Name:	54 TANFORAN
Address:	54 TANFORAN AVE
City,State,Zip:	SOUTH SAN FRANCISCO, CA 94080
Site ID:	873449
CERS ID:	T10000012479
CERS Description:	Cleanup Program Site

Affiliation:

Affiliation Type Desc:	Local Agency Caseworker
Entity Name:	JACOB MADDEN - SAN MATEO COUNTY LOP
Entity Title:	Not reported
Affiliation Address:	2000 ALAMEDA DE LAS PULGAS, Suite 100
Affiliation City:	SAN MATEO
Affiliation State:	CA
Affiliation Country:	Not reported
Affiliation Zip:	Not reported
Affiliation Phone:	6503995959,

V311 **LOOP TRANSPORTATION** **San Mateo Co. BI** **S119781682**
NE **54 TANFORAN** **N/A**
1/8-1/4 **SOUTH SAN FRANCISCO, CA 94080**
0.169 mi.
891 ft. **Site 9 of 15 in cluster V**

Relative: **Lower**
Actual: **25 ft.**

San Mateo Co. BI:

Name:	LOOP TRANSPORTATION
Address:	54 TANFORAN
City,State,Zip:	SOUTH SAN FRANCISCO, CA 94080
Region:	SAN MATEO
Facility ID:	FA0053061
Prog Element Code:	GENERATES and RECYCLES WASTE OIL/SOLVENT
Record Id:	PR0073484

LOOP TRANSPORTATION (Continued) **S119781682**

Description: GENERATES & RECYCLES WASTE OIL/SOLVENT
Facility Status: Inactive, non-billable
Program Category: HAZARDOUS WASTE PROGRAM

Name: LOOP TRANSPORTATION
Address: 54 TANFORAN
City,State,Zip: SOUTH SAN FRANCISCO, CA 94080
Region: SAN MATEO
Facility ID: FA0053061
Prog Element Code: STORES HAZ MAT <219GAL,1,999LB, 879FT3
Record Id: PR0073483
Description: STORES HAZ MAT <219GAL,1,999LB, 879CF
Facility Status: Inactive, non-billable
Program Category: BUSINESS PLAN PROGRAM

V312 **SUPER SHUTTLE/SFO AIRPORTER** **San Mateo Co. BI** **S104573892**
NE **54 TANFORAN** **ENF** **N/A**
1/8-1/4 **SOUTH SAN FRANCISCO, CA 94080**
0.169 mi.
891 ft. **Site 10 of 15 in cluster V**

Relative: **Lower**
Actual: **25 ft.**

San Mateo Co. BI:
Name: ROGERS TRUCKING
Address: 54 TANFORAN
City,State,Zip: SOUTH SAN FRANCISCO, CA 94080
Region: SAN MATEO
Facility ID: FA0013630
Prog Element Code: GENERATES and RECYCLES WASTE OIL/SOLVENT
Record Id: PR0024127
Description: GENERATES & RECYCLES WASTE OIL/SOLVENT
Facility Status: Inactive, non-billable
Program Category: HAZARDOUS WASTE PROGRAM

Name: ROGERS TRUCKING
Address: 54 TANFORAN
City,State,Zip: SOUTH SAN FRANCISCO, CA 94080
Region: SAN MATEO
Facility ID: FA0013630
Prog Element Code: STORES HAZ MAT <219GAL,1,999LB, 879FT3
Record Id: PR0024128
Description: STORES HAZ MAT <219GAL,1,999LB, 879CF
Facility Status: Inactive, non-billable
Program Category: BUSINESS PLAN PROGRAM

Name: PENSKE TRUCK LEASING CO., L.P.
Address: 54 TANFORAN
City,State,Zip: SOUTH SAN FRANCISCO, CA 94080
Region: SAN MATEO
Facility ID: FA0044874
Prog Element Code: GENERATES and RECYCLES WASTE OIL/SOLVENT
Record Id: PR0057068
Description: GENERATES & RECYCLES WASTE OIL/SOLVENT
Facility Status: Inactive, non-billable
Program Category: HAZARDOUS WASTE PROGRAM

Name: PENSKE TRUCK LEASING CO., L.P.
Address: 54 TANFORAN
City,State,Zip: SOUTH SAN FRANCISCO, CA 94080

SUPER SHUTTLE/SFO AIRPORTER (Continued) **S104573892**

Region: SAN MATEO
Facility ID: FA0044874
Prog Element Code: STORES HAZ MAT <219GAL,1,999LB, 879FT3
Record Id: PR0057067
Description: STORES HAZ MAT <219GAL,1,999LB, 879CF
Facility Status: Inactive, non-billable
Program Category: BUSINESS PLAN PROGRAM

Name: SFO AIRPORTER INC
Address: 54 TANFORAN
City,State,Zip: SOUTH SAN FRANCISCO, CA 94080
Region: SAN MATEO
Facility ID: FA0046456
Prog Element Code: GENERATES and RECYCLES WASTE OIL/SOLVENT
Record Id: PR0063193
Description: GENERATES & RECYCLES WASTE OIL/SOLVENT
Facility Status: Inactive, non-billable
Program Category: HAZARDOUS WASTE PROGRAM

Name: SFO AIRPORTER INC
Address: 54 TANFORAN
City,State,Zip: SOUTH SAN FRANCISCO, CA 94080
Region: SAN MATEO
Facility ID: FA0046456
Prog Element Code: 2352
Record Id: PR0063219
Description: TIER I: TANK STOR CAP =>1,320 & <5,000 GAL
Facility Status: Inactive, non-billable
Program Category: ABOVE GROUND PETROLEUM STORAGE (AST)

Name: SFO AIRPORTER INC
Address: 54 TANFORAN
City,State,Zip: SOUTH SAN FRANCISCO, CA 94080
Region: SAN MATEO
Facility ID: FA0046456
Prog Element Code: STORES HAZ MAT <15999GAL, 111999LB, 5599FT^3
Record Id: PR0063192
Description: STORES HAZ MAT <15999GAL, 111999LB, 5599CF
Facility Status: Inactive, non-billable
Program Category: BUSINESS PLAN PROGRAM

Name: SFO AIRPORTER
Address: 54 TANFORAN
City,State,Zip: SOUTH SAN FRANCISCO, CA 94080
Region: SAN MATEO
Facility ID: FA0027130
Prog Element Code: GENERATES and RECYCLES WASTE OIL/SOLVENT
Record Id: PR0042703
Description: GENERATES & RECYCLES WASTE OIL/SOLVENT
Facility Status: Inactive, non-billable
Program Category: HAZARDOUS WASTE PROGRAM

Name: SFO AIRPORTER
Address: 54 TANFORAN
City,State,Zip: SOUTH SAN FRANCISCO, CA 94080
Region: SAN MATEO
Facility ID: FA0027130

SUPER SHUTTLE/SFO AIRPORTER (Continued) **S104573892**

Prog Element Code: STORES HAZ MAT <15999GAL, 111999LB, 5599FT^3
Record Id: PR0042705
Description: STORES HAZ MAT <15999GAL, 111999LB, 5599CF
Facility Status: Inactive, non-billable
Program Category: BUSINESS PLAN PROGRAM

Name: SFO AIRPORTER
Address: 54 TANFORAN
City,State,Zip: SOUTH SAN FRANCISCO, CA 94080
Region: SAN MATEO
Facility ID: FA0027130
Prog Element Code: ABOVE GROUND TANK/SPCC
Record Id: PR0042706
Description: ABOVE GROUND TANK/SPCC
Facility Status: Inactive, non-billable
Program Category: ABOVE GROUND PETROLEUM STORAGE (AST)

Name: SUPER SHUTTLE/SFO AIRPORTER
Address: 54 TANFORAN
City,State,Zip: SOUTH SAN FRANCISCO, CA 94080
Region: SAN MATEO
Facility ID: FA0027950
Prog Element Code: GENERATES and RECYCLES WASTE OIL/SOLVENT
Record Id: PR0045909
Description: GENERATES & RECYCLES WASTE OIL/SOLVENT
Facility Status: Inactive, non-billable
Program Category: HAZARDOUS WASTE PROGRAM

Name: SUPER SHUTTLE/SFO AIRPORTER
Address: 54 TANFORAN
City,State,Zip: SOUTH SAN FRANCISCO, CA 94080
Region: SAN MATEO
Facility ID: FA0027950
Prog Element Code: STORES HAZ MAT <15999GAL, 111999LB, 5599FT^3
Record Id: PR0045911
Description: STORES HAZ MAT <15999GAL, 111999LB, 5599CF
Facility Status: Inactive, non-billable
Program Category: BUSINESS PLAN PROGRAM

Name: SUPER SHUTTLE/SFO AIRPORTER
Address: 54 TANFORAN
City,State,Zip: SOUTH SAN FRANCISCO, CA 94080
Region: SAN MATEO
Facility ID: FA0027950
Prog Element Code: ABOVE GROUND TANK/SPCC
Record Id: PR0045912
Description: ABOVE GROUND TANK/SPCC
Facility Status: Inactive, non-billable
Program Category: ABOVE GROUND PETROLEUM STORAGE (AST)

ENF:
Name: SFO AIRPORTER
Address: 54 TANFORAN
City,State,Zip: SOUTH SAN FRANCISCO, CA
Region: 2
Facility Id: 256510
Agency Name: SFO Airporter

SUPER SHUTTLE/SFO AIRPORTER (Continued) **S104573892**

Place Type:	Facility
Place Subtype:	Not reported
Facility Type:	All other facilities
Agency Type:	Privately-Owned Business
# Of Agencies:	1
Place Latitude:	Not reported
Place Longitude:	Not reported
SIC Code 1:	Not reported
SIC Desc 1:	Not reported
SIC Code 2:	Not reported
SIC Desc 2:	Not reported
SIC Code 3:	Not reported
SIC Desc 3:	Not reported
NAICS Code 1:	Not reported
NAICS Desc 1:	Not reported
NAICS Code 2:	Not reported
NAICS Desc 2:	Not reported
NAICS Code 3:	Not reported
NAICS Desc 3:	Not reported
# Of Places:	1
Source Of Facility:	Reg Meas
Design Flow:	Not reported
Threat To Water Quality:	Not reported
Complexity:	Not reported
Pretreatment:	Not reported
Facility Waste Type:	Not reported
Facility Waste Type 2:	Not reported
Facility Waste Type 3:	Not reported
Facility Waste Type 4:	Not reported
Program:	AGT
Program Category1:	TANKS
Program Category2:	TANKS
# Of Programs:	1
WDID:	2 41AGT438U
Reg Measure Id:	169537
Reg Measure Type:	Unregulated
Region:	2
Order #:	Not reported
Npdes# CA#:	Not reported
Major-Minor:	Not reported
Npdes Type:	Not reported
Reclamation:	Not reported
Dredge Fill Fee:	Not reported
301H:	Not reported
Application Fee Amt Received:	Not reported
Status:	Never Active
Status Date:	02/20/2013
Effective Date:	Not reported
Expiration/Review Date:	Not reported
Termination Date:	Not reported
WDR Review - Amend:	Not reported
WDR Review - Revise/Renew:	Not reported
WDR Review - Rescind:	Not reported
WDR Review - No Action Required:	Not reported
WDR Review - Pending:	Not reported
WDR Review - Planned:	Not reported
Status Enrollee:	N

SUPER SHUTTLE/SFO AIRPORTER (Continued) **S104573892**

Individual/General:	I
Fee Code:	Not reported
Direction/Voice:	Passive
Enforcement Id(EID):	241461
Region:	2
Order / Resolution Number:	UNKNOWN
Enforcement Action Type:	Staff Enforcement Letter
Effective Date:	04/30/2002
Adoption/Issuance Date:	Not reported
Achieve Date:	Not reported
Termination Date:	Not reported
ACL Issuance Date:	Not reported
EPL Issuance Date:	Not reported
Status:	Historical
Title:	Enforcement - 2 41AGT438U
Description:	Notice of Noncompliance with APSA Faciltiy contacted prior
Program:	AGT
Latest Milestone Completion Date:	Not reported
# Of Programs1:	1
Total Assessment Amount:	0
Initial Assessed Amount:	0
Liability $ Amount:	0
Project $ Amount:	0
Liability $ Paid:	0
Project $ Completed:	0
Total $ Paid/Completed Amount:	0

V313 **LPGS TANFORAN LLC** **RCRA NonGen / NLR** **1027682879**
NE **54 TANFORAN** **CAC003224776**
1/8-1/4 **SOUTH SAN FRANCISCO, CA 94080**
0.169 mi.
891 ft. **Site 11 of 15 in cluster V**

Relative: **Lower**

Actual: **25 ft.**

RCRA Listings:

Date Form Received by Agency:	20230328
Handler Name:	Lpgs Tanforan Llc
Handler Address:	54 Tanforan
Handler City,State,Zip:	SOUTH SAN FRANCISCO, CA 94080
EPA ID:	CAC003224776
Contact Name:	MARCUS GILMOUR
Contact Address:	644 MENLO AVENUE 2ND FLOOR
Contact City,State,Zip:	MENLO PARK, CA 94025
Contact Telephone:	650-838-0100
Contact Fax:	Not reported
Contact Email:	MARCUS@LANE-PARTNERS.COM
Contact Title:	Not reported
EPA Region:	09
Land Type:	Not reported
Federal Waste Generator Description:	Not a generator, verified
Non-Notifier:	Not reported
Biennial Report Cycle:	Not reported
Accessibility:	Not reported
Active Site Indicator:	Not reported
State District Owner:	Not reported
State District:	Not reported
Mailing Address:	644 MENLO AVENUE 2ND FLOOR
Mailing City,State,Zip:	MENLO PARK, CA 94025
Owner Name:	Marcus Gilmour

LPGS TANFORAN LLC (Continued) **1027682879**

Owner Type:	Other
Operator Name:	Marcus Gilmour
Operator Type:	Other
Short-Term Generator Activity:	No
Importer Activity:	No
Mixed Waste Generator:	No
Transporter Activity:	No
Transfer Facility Activity:	No
Recycler Activity with Storage:	No
Small Quantity On-Site Burner Exemption:	No
Smelting Melting and Refining Furnace Exemption:	No
Underground Injection Control:	No
Off-Site Waste Receipt:	No
Universal Waste Indicator:	No
Universal Waste Destination Facility:	No
Federal Universal Waste:	No
Active Site State-Reg Handler:	---
Federal Facility Indicator:	Not reported
Hazardous Secondary Material Indicator:	N
Sub-Part K Indicator:	Not reported
2018 GPRA Permit Baseline:	Not on the Baseline
2018 GPRA Renewals Baseline:	Not on the Baseline
202 GPRA Corrective Action Baseline:	No
Subject to Corrective Action Universe:	No
Non-TSDFs Where RCRA CA has Been Imposed Universe:	No
Corrective Action Priority Ranking:	No NCAPS ranking
Environmental Control Indicator:	No
Institutional Control Indicator:	No
Human Exposure Controls Indicator:	N/A
Groundwater Controls Indicator:	N/A
Significant Non-Complier Universe:	No
Unaddressed Significant Non-Complier Universe:	No
Addressed Significant Non-Complier Universe:	No
Significant Non-Complier With a Compliance Schedule Universe:	No
Financial Assurance Required:	Not reported
Handler Date of Last Change:	20230328
Recognized Trader-Importer:	No
Recognized Trader-Exporter:	No
Importer of Spent Lead Acid Batteries:	No
Exporter of Spent Lead Acid Batteries:	No
Recycler Activity Without Storage:	No
Manifest Broker:	No
Sub-Part P Indicator:	No

Handler - Owner Operator:

Owner/Operator Indicator:	Owner
Owner/Operator Name: MARCUS GILMOUR	
Legal Status:	Other
Date Became Current:	Not reported
Date Ended Current:	Not reported
Owner/Operator Address:	644 MENLO AVENUE 2ND FLOOR
Owner/Operator City,State,Zip:	MENLO PARK, CA 94025
Owner/Operator Telephone:	650-838-0100
Owner/Operator Telephone Ext:	Not reported
Owner/Operator Fax:	Not reported
Owner/Operator Email:	Not reported

LPGS TANFORAN LLC (Continued) **1027682879**

Owner/Operator Indicator: Operator
Owner/Operator Name: MARCUS GILMOUR
Legal Status: Other
Date Became Current: Not reported
Date Ended Current: Not reported
Owner/Operator Address: 644 MENLO AVENUE 2ND FLOOR
Owner/Operator City,State,Zip: MENLO PARK, CA 94025
Owner/Operator Telephone: 650-838-0100
Owner/Operator Telephone Ext: Not reported
Owner/Operator Fax: Not reported
Owner/Operator Email: Not reported

Historic Generators:
Receive Date: 20230328
Handler Name: LPGS TANFORAN LLC
Federal Waste Generator Description: Not a generator, verified
State District Owner: Not reported
Large Quantity Handler of Universal Waste: No
Recognized Trader Importer: No
Recognized Trader Exporter: No
Spent Lead Acid Battery Importer: No
Spent Lead Acid Battery Exporter: No
Current Record: Yes
Non Storage Recycler Activity: No
Electronic Manifest Broker: No

List of NAICS Codes and Descriptions:
NAICS Code: 336510
NAICS Description: RAILROAD ROLLING STOCK MANUFACTURING

Facility Has Received Notices of Violations:
Violations: No Violations Found

Evaluation Action Summary:
Evaluations: No Evaluations Found

V314 **LPGS TANFORAN LLC** **RCRA NonGen / NLR** **1027682885**
NE **54 TANFORAN** **CAC003224782**
1/8-1/4 **SOUTH SAN FRANCISCO, CA 94080**
0.169 mi.
891 ft. **Site 12 of 15 in cluster V**

Relative: **Lower**
Actual: **25 ft.**

RCRA Listings:
Date Form Received by Agency: 20230328
Handler Name: Lpgs Tanforan Llc
Handler Address: 54 Tanforan
Handler City,State,Zip: SOUTH SAN FRANCISCO, CA 94080
EPA ID: CAC003224782
Contact Name: MARCUS GILMOUR
Contact Address: 644 MENLO AVENUE 2ND FLOOR
Contact City,State,Zip: MENLO PARK, CA 94025
Contact Telephone: 650-838-0100
Contact Fax: Not reported
Contact Email: MARCUS@LANE-PARTNERS.COM
Contact Title: Not reported

LPGS TANFORAN LLC (Continued) **1027682885**

EPA Region:	09
Land Type:	Not reported
Federal Waste Generator Description:	Not a generator, verified
Non-Notifier:	Not reported
Biennial Report Cycle:	Not reported
Accessibility:	Not reported
Active Site Indicator:	Not reported
State District Owner:	Not reported
State District:	Not reported
Mailing Address:	644 MENLO AVENUE 2ND FLOOR
Mailing City,State,Zip:	MENLO PARK, CA 94025
Owner Name:	Marcus Gilmour
Owner Type:	Other
Operator Name:	Marcus Gilmour
Operator Type:	Other
Short-Term Generator Activity:	No
Importer Activity:	No
Mixed Waste Generator:	No
Transporter Activity:	No
Transfer Facility Activity:	No
Recycler Activity with Storage:	No
Small Quantity On-Site Burner Exemption:	No
Smelting Melting and Refining Furnace Exemption:	No
Underground Injection Control:	No
Off-Site Waste Receipt:	No
Universal Waste Indicator:	No
Universal Waste Destination Facility:	No
Federal Universal Waste:	No
Active Site State-Reg Handler:	---
Federal Facility Indicator:	Not reported
Hazardous Secondary Material Indicator:	N
Sub-Part K Indicator:	Not reported
2018 GPRA Permit Baseline:	Not on the Baseline
2018 GPRA Renewals Baseline:	Not on the Baseline
202 GPRA Corrective Action Baseline:	No
Subject to Corrective Action Universe:	No
Non-TSDFs Where RCRA CA has Been Imposed Universe:	No
Corrective Action Priority Ranking:	No NCAPS ranking
Environmental Control Indicator:	No
Institutional Control Indicator:	No
Human Exposure Controls Indicator:	N/A
Groundwater Controls Indicator:	N/A
Significant Non-Complier Universe:	No
Unaddressed Significant Non-Complier Universe:	No
Addressed Significant Non-Complier Universe:	No
Significant Non-Complier With a Compliance Schedule Universe:	No
Financial Assurance Required:	Not reported
Handler Date of Last Change:	20230328
Recognized Trader-Importer:	No
Recognized Trader-Exporter:	No
Importer of Spent Lead Acid Batteries:	No
Exporter of Spent Lead Acid Batteries:	No
Recycler Activity Without Storage:	No
Manifest Broker:	No
Sub-Part P Indicator:	No

LPGS TANFORAN LLC (Continued) **1027682885**

Handler - Owner Operator:

Owner/Operator Indicator:	Owner
Owner/Operator Name: MARCUS GILMOUR	
Legal Status:	Other
Date Became Current:	Not reported
Date Ended Current:	Not reported
Owner/Operator Address:	644 MENLO AVENUE 2ND FLOOR
Owner/Operator City,State,Zip:	MENLO PARK, CA 94025
Owner/Operator Telephone:	650-838-0100
Owner/Operator Telephone Ext:	Not reported
Owner/Operator Fax:	Not reported
Owner/Operator Email:	Not reported

Owner/Operator Indicator:	Operator
Owner/Operator Name: MARCUS GILMOUR	
Legal Status:	Other
Date Became Current:	Not reported
Date Ended Current:	Not reported
Owner/Operator Address:	644 MENLO AVENUE 2ND FLOOR
Owner/Operator City,State,Zip:	MENLO PARK, CA 94025
Owner/Operator Telephone:	650-838-0100
Owner/Operator Telephone Ext:	Not reported
Owner/Operator Fax:	Not reported
Owner/Operator Email:	Not reported

Historic Generators:

Receive Date:	20230328
Handler Name: LPGS TANFORAN LLC	
Federal Waste Generator Description:	Not a generator, verified
State District Owner:	Not reported
Large Quantity Handler of Universal Waste:	No
Recognized Trader Importer:	No
Recognized Trader Exporter:	No
Spent Lead Acid Battery Importer:	No
Spent Lead Acid Battery Exporter:	No
Current Record:	Yes
Non Storage Recycler Activity:	No
Electronic Manifest Broker:	No

List of NAICS Codes and Descriptions:

NAICS Code:	238290
NAICS Description:	OTHER BUILDING EQUIPMENT CONTRACTORS

Facility Has Received Notices of Violations:

Violations:	No Violations Found

Evaluation Action Summary:

Evaluations:	No Evaluations Found

V315 **SUPER SHUTTLE/SFO AIRPORTER** **AST** **A100337004**
NE **54 TANFORAN** **N/A**
1/8-1/4 **S SAN FRANCISCO, CA**
0.169 mi.
891 ft. **Site 13 of 15 in cluster V**

Relative: AST:
Lower

Actual: Name:	SUPER SHUTTLE/SFO AIRPORTER
25 ft. Address:	54 TANFORAN
City/Zip:	S SAN FRANCISCO,
Certified Unified Program Agencies:	San Mateo
Owner:	Not reported
Total Gallons:	1,320
CERSID:	Not reported
Facility ID:	Not reported
Business Name:	Not reported
Phone:	Not reported
Fax:	Not reported
Mailing Address:	Not reported
Mailing Address City:	Not reported
Mailing Address State:	Not reported
Mailing Address Zip Code:	Not reported
Operator Name:	Not reported
Operator Phone:	Not reported
Owner Phone:	Not reported
Owner Mail Address:	Not reported
Owner State:	Not reported
Owner Zip Code:	Not reported
Owner Country:	Not reported
Property Owner Name:	Not reported
Property Owner Phone:	Not reported
Property Owner Mailing Address:	Not reported
Property Owner City:	Not reported
Property Owner Stat :	Not reported
Property Owner Zip Code:	Not reported
Property Owner Country:	Not reported
EPAID:	Not reported

V316 **SFO HOTEL SHUUTLE INC; LOOP TRANSPORTATION INC DBA** **RCRA NonGen / NLR** **1024836863**
NE **54 TANFORAN AVE** **E MANIFEST** **CAL000381307**
1/8-1/4 **S SAN FRAN, CA 94080**
0.169 mi.
891 ft. **Site 14 of 15 in cluster V**

Relative: RCRA Listings:
Lower

Actual: Date Form Received by Agency:	20121228
25 ft. Handler Name:	Sfo Hotel Shuutle Inc; Loop Transportation Inc Dba Sfo Shuttle Bus Co
Handler Address:	54 Tanforan Ave
Handler City,State,Zip:	S SAN FRAN, CA 94080
EPA ID:	CAL000381307
Contact Name:	ABDUL KHAN
Contact Address:	54 TANFORAN AVE
Contact City,State,Zip:	S SAN FRAN, CA 94080-0000
Contact Telephone:	415-915-9733
Contact Fax:	415-915-9732
Contact Email:	AKHAN@HALLCON.COM
Contact Title:	Not reported
EPA Region:	09
Land Type:	Not reported
Federal Waste Generator Description:	Not a generator, verified

SFO HOTEL SHUUTLE INC; LOOP TRANSPORTATION INC DBA SFO SHUTT (Continued) **1024836863**

Non-Notifier:	Not reported
Biennial Report Cycle:	Not reported
Accessibility:	Not reported
Active Site Indicator:	Handler Activities
State District Owner:	Not reported
State District:	Not reported
Mailing Address:	54 TANFORAN AVE
Mailing City,State,Zip:	S SAN FRAN, CA 94080-0000
Owner Name:	Sfo Hotel Shuttle; Loop Trans Inc
Owner Type:	Other
Operator Name:	Abdul Khan
Operator Type:	Other
Short-Term Generator Activity:	No
Importer Activity:	No
Mixed Waste Generator:	No
Transporter Activity:	No
Transfer Facility Activity:	No
Recycler Activity with Storage:	No
Small Quantity On-Site Burner Exemption:	No
Smelting Melting and Refining Furnace Exemption:	No
Underground Injection Control:	No
Off-Site Waste Receipt:	No
Universal Waste Indicator:	Yes
Universal Waste Destination Facility:	Yes
Federal Universal Waste:	No
Active Site State-Reg Handler:	---
Federal Facility Indicator:	Not reported
Hazardous Secondary Material Indicator:	N
Sub-Part K Indicator:	Not reported
2018 GPRA Permit Baseline:	Not on the Baseline
2018 GPRA Renewals Baseline:	Not on the Baseline
202 GPRA Corrective Action Baseline:	No
Subject to Corrective Action Universe:	No
Non-TSDFs Where RCRA CA has Been Imposed Universe:	No
Corrective Action Priority Ranking:	No NCAPS ranking
Environmental Control Indicator:	No
Institutional Control Indicator:	No
Human Exposure Controls Indicator:	N/A
Groundwater Controls Indicator:	N/A
Significant Non-Complier Universe:	No
Unaddressed Significant Non-Complier Universe:	No
Addressed Significant Non-Complier Universe:	No
Significant Non-Complier With a Compliance Schedule Universe:	No
Financial Assurance Required:	Not reported
Handler Date of Last Change:	20180906
Recognized Trader-Importer:	No
Recognized Trader-Exporter:	No
Importer of Spent Lead Acid Batteries:	No
Exporter of Spent Lead Acid Batteries:	No
Recycler Activity Without Storage:	No
Manifest Broker:	No
Sub-Part P Indicator:	No

Handler - Owner Operator:
Owner/Operator Indicator: Owner
Owner/Operator Name: SFO HOTEL SHUTTLE; LOOP TRANS INC

SFO HOTEL SHUUTLE INC; LOOP TRANSPORTATION INC DBA SFO SHUTT (Continued) **1024836863**

Legal Status:	Other
Date Became Current:	Not reported
Date Ended Current:	Not reported
Owner/Operator Address:	325 FIFTH ST
Owner/Operator City,State,Zip:	SAN FRANCISCO, CA 94107-0000
Owner/Operator Telephone:	415-915-9733
Owner/Operator Telephone Ext:	Not reported
Owner/Operator Fax:	Not reported
Owner/Operator Email:	Not reported
Owner/Operator Indicator:	Operator
Owner/Operator Name: ABDUL KHAN	
Legal Status:	Other
Date Became Current:	Not reported
Date Ended Current:	Not reported
Owner/Operator Address:	54 TANFORAN AVE
Owner/Operator City,State,Zip:	S SAN FRAN, CA 94080-0000
Owner/Operator Telephone:	415-915-9733
Owner/Operator Telephone Ext:	Not reported
Owner/Operator Fax:	Not reported
Owner/Operator Email:	Not reported

Historic Generators:

Receive Date:	20121228
Handler Name:	SFO HOTEL SHUUTLE INC; LOOP TRANSPORTATION INC DBA SFO SHUTTLE BUS CO
Federal Waste Generator Description:	Not a generator, verified
State District Owner:	Not reported
Large Quantity Handler of Universal Waste:	No
Recognized Trader Importer:	No
Recognized Trader Exporter:	No
Spent Lead Acid Battery Importer:	No
Spent Lead Acid Battery Exporter:	No
Current Record:	Yes
Non Storage Recycler Activity:	Not reported
Electronic Manifest Broker:	Not reported

List of NAICS Codes and Descriptions:

NAICS Code:	56299
NAICS Description:	ALL OTHER WASTE MANAGEMENT SERVICES

Facility Has Received Notices of Violations:

Violations:	No Violations Found

Evaluation Action Summary:

Evaluations:	No Evaluations Found

E MANIFEST:

Manifest Tracking Number:	007229887SKS
Last Updated Date:	20191223
Shipped Date:	20191107
Received Date:	20191126
Manifest Status:	Signed
Submission Type:	DataImage5Copy
Origin Type:	Service

SFO HOTEL SHUUTLE INC; LOOP TRANSPORTATION INC DBA SFO SHUTT (Continued) **1024836863**

Generator EPA ID:	CAL000381307
Generator Name:	Sfo Shuttle Bus Company
Generator Location Street Number:	Not reported
Generator Location Street 1:	54 TANFORAN AVE
Generator Location Street 2:	Not reported
Generator Location City:	SOUTH SAN FRANCISCO
Generator Location State:	CA
Generator Location Zip:	94080
Generator Mail Street Number:	Not reported
Generator Mail Street 1:	7801 Earhart Rd.
Generator Mail Street 2:	Not reported
Generator Mail City:	Oakland
Generator Mail Zip:	94621
Generator Mail State:	CA
Generator Contact Company Name:	Not reported
Designated Facility EPA ID:	UTD991301748
Designated Facility Name:	Clean Harbors Grassy Mountain Llc
Designated Facility Mail Street Number:	Not reported
Designated Facility Mail Street 1:	Not reported
Designated Facility Mail Street 2:	PO Box 22750
Designated Facility Mail City:	Salt Lake City
Designated Facility Mail Zip:	84122
Designated Facility Mail State:	UT
Designated Facility Location Street Number:	Not reported
Designated Facility Location Street 1:	PO Box 22750
Designated Facility Location Street 2:	Not reported
Designated Facility Location City:	Salt Lake City
Designated Facility Location Zip:	84122
Designated Facility Location State:	UT
Designated Facility Contact Company Name:	Not reported
Manifest Residue Indicator:	N
Rejection Indicator:	N

Manifest Tracking Number:	007028933SKS
Last Updated Date:	20190814
Shipped Date:	20190626
Received Date:	20190719
Manifest Status:	Signed
Submission Type:	DataImage5Copy
Origin Type:	Service
Generator EPA ID:	CAL000381307
Generator Name:	Sfo Shuttle Bus Company
Generator Location Street Number:	Not reported
Generator Location Street 1:	54 TANFORAN AVE
Generator Location Street 2:	Not reported
Generator Location City:	SOUTH SAN FRANCISCO
Generator Location State:	CA
Generator Location Zip:	94080
Generator Mail Street Number:	Not reported
Generator Mail Street 1:	7801 Earhart Rd.
Generator Mail Street 2:	Not reported
Generator Mail City:	Oakland
Generator Mail Zip:	94621
Generator Mail State:	CA
Generator Contact Company Name:	Not reported
Designated Facility EPA ID:	NED981723513
Designated Facility Name:	Clean Harbors Environmental Services, Inc.

SFO HOTEL SHUUTLE INC; LOOP TRANSPORTATION INC DBA SFO SHUTT (Continued) **1024836863**

Designated Facility Mail Street Number:	Not reported
Designated Facility Mail Street 1:	Not reported
Designated Facility Mail Street 2:	2247 South Highway 71
Designated Facility Mail City:	Kimball
Designated Facility Mail Zip:	69145
Designated Facility Mail State:	NE
Designated Facility Location Street Number:	Not reported
Designated Facility Location Street 1:	2247 South Highway 71
Designated Facility Location Street 2:	Not reported
Designated Facility Location City:	Kimball
Designated Facility Location Zip:	69145
Designated Facility Location State:	NE
Designated Facility Contact Company Name:	Not reported
Manifest Residue Indicator:	N
Rejection Indicator:	N

Manifest Tracking Number:	006990282SKS
Last Updated Date:	20190901
Shipped Date:	20190701
Received Date:	20190729
Manifest Status:	Signed
Submission Type:	DataImage5Copy
Origin Type:	Service
Generator EPA ID:	CAL000381307
Generator Name:	Sfo Shuttle Bus Company
Generator Location Street Number:	Not reported
Generator Location Street 1:	54 TANFORAN AVE
Generator Location Street 2:	Not reported
Generator Location City:	SOUTH SAN FRANCISCO
Generator Location State:	CA
Generator Location Zip:	94080
Generator Mail Street Number:	Not reported
Generator Mail Street 1:	7801 Earhart Rd.
Generator Mail Street 2:	Not reported
Generator Mail City:	Oakland
Generator Mail Zip:	94621
Generator Mail State:	CA
Generator Contact Company Name:	Not reported
Designated Facility EPA ID:	NED981723513
Designated Facility Name:	Clean Harbors Environmental Services, Inc.
Designated Facility Mail Street Number:	Not reported
Designated Facility Mail Street 1:	Not reported
Designated Facility Mail Street 2:	2247 South Highway 71
Designated Facility Mail City:	Kimball
Designated Facility Mail Zip:	69145
Designated Facility Mail State:	NE
Designated Facility Location Street Number:	Not reported
Designated Facility Location Street 1:	2247 South Highway 71
Designated Facility Location Street 2:	Not reported
Designated Facility Location City:	Kimball
Designated Facility Location Zip:	69145
Designated Facility Location State:	NE
Designated Facility Contact Company Name:	Not reported
Manifest Residue Indicator:	N
Rejection Indicator:	N

Manifest Tracking Number:	006925003SKS

SFO HOTEL SHUUTLE INC; LOOP TRANSPORTATION INC DBA SFO SHUTT (Continued) **1024836863**

Last Updated Date:	20190117
Shipped Date:	20181207
Received Date:	20181218
Manifest Status:	Signed
Submission Type:	DataImage5Copy
Origin Type:	Service
Generator EPA ID:	CAL000381307
Generator Name:	Sfo Shuttle Bus Company
Generator Location Street Number:	Not reported
Generator Location Street 1:	54 TANFORAN AVE
Generator Location Street 2:	Not reported
Generator Location City:	SOUTH SAN FRANCISCO
Generator Location State:	CA
Generator Location Zip:	94080
Generator Mail Street Number:	Not reported
Generator Mail Street 1:	7801 Earhart Rd.
Generator Mail Street 2:	Not reported
Generator Mail City:	Oakland
Generator Mail Zip:	94621
Generator Mail State:	CA
Generator Contact Company Name:	Not reported
Designated Facility EPA ID:	CAD059494310
Designated Facility Name:	Clean Harbors San Jose Llc
Designated Facility Mail Street Number:	Not reported
Designated Facility Mail Street 1:	Not reported
Designated Facility Mail Street 2:	1021 Berryessa Road
Designated Facility Mail City:	San Jose
Designated Facility Mail Zip:	95133
Designated Facility Mail State:	CA
Designated Facility Location Street Number:	Not reported
Designated Facility Location Street 1:	1021 Berryessa Road
Designated Facility Location Street 2:	Not reported
Designated Facility Location City:	San Jose
Designated Facility Location Zip:	95133
Designated Facility Location State:	CA
Designated Facility Contact Company Name:	Not reported
Manifest Residue Indicator:	N
Rejection Indicator:	N

Federal Waste:

Manifest Tracking Number:	006925003SKS
Waste Line Number:	1
Federal Waste Code:	D001
Federal Waste:	IGNITABLE WASTE

Manifest Tracking Number:	006925003SKS
Waste Line Number:	1
Federal Waste Code:	D008
Federal Waste:	LEAD

Manifest Tracking Number:	006925003SKS
Waste Line Number:	1
Federal Waste Code:	D018
Federal Waste:	BENZENE

State Waste:

SFO HOTEL SHUUTLE INC; LOOP TRANSPORTATION INC DBA SFO SHUTT (Continued) **1024836863**

Manifest Tracking Number: 006925003SKS
Waste Line Number: 1
State Waste Code Owner: CA
State Waste Code: 213
State Waste: Hydrocarbon solvents (benzene, hexane, Stoddard, etc.

Manifest Tracking Number: 006925003SKS
Waste Line Number: 2
State Waste Code Owner: CA
State Waste Code: 352
State Waste: Other organic solids

Transporter:
Manifest Tracking Number: 006925003SKS
Transporter Line Number: 1
Transporter EPA ID: TXR000081205
Transporter Name: Safety-Kleen Systems, Inc.

Manifest Tracking Number: 006925003SKS
Transporter Line Number: 2
Transporter EPA ID: MAD039322250
Transporter Name: Clean Harbors Environmental Services, Inc.

Manifest Tracking Number: 006925003SKS
Transporter Line Number: 3
Transporter EPA ID: MAD039322250
Transporter Name: Clean Harbors Environmental Services, Inc.

Waste Line:
Manifest Tracking Number: 006925003SKS
Waste Line Number: 1
U.S. DOT Hazardous Indicator: Y
U.S. DOT ID Number: UN1268
U.S. DOT Description: Un1268, Waste Un1268, Waste Petroleum Distillates, N.O.S., 3, Pg Ii, 3, Pg Ii
Non-Hazardous Waste Description: Not reported
Number of Containers: 1
Container Type Code: DM
Container Type Description: Metal drums, barrels, kegs
Waste Quantity: 100
Quantity Unit of Measure Code: P
Quantity Unit of Measure Description: Pounds
Waste Quantity, in Tons: 0.05
Acute Waste Quantity, in Tons: 0
Non-Acute Waste Quantity, in Tons: 0.05
Waste Quantity, in Kilograms: 45.3515
Acute Waste Quantity, in Kilograms: 0
Non-Acute Waste Quantity, in Kilorgrams: 45.3515
Management Method Code: H141
Management Method Description: STORAGE, BULKING AND/OR TRANSFER OFF SITE
Waste Residue Indicator: N
Quantity Discrepancy Indicator: N
Waste Type Discrepancy Indicator: N
Waste Density: Not reported
Waste Density Unit of Measure Code: Not reported
Waste Density Unit of Measure Description: Not reported

SFO HOTEL SHUUTLE INC; LOOP TRANSPORTATION INC DBA SFO SHUTT (Continued) **1024836863**

Form Code:	Not reported
Form Code Description:	Not reported
Source Code:	Not reported
Source Code Description:	Not reported
Waste Minimization Code:	Not reported
Waste Minimization Code Description:	Not reported
Consent Number:	Not reported
EPA Waste Indicator:	Y
Manifest Tracking Number:	006925003SKS
Waste Line Number:	2
U.S. DOT Hazardous Indicator:	N
U.S. DOT ID Number:	Not reported
U.S. DOT Description:	Not reported
Non-Hazardous Waste Description:	NONE, NONE, NON RCRA HAZARDOUS WASTE SOLIDS,), N/ (ABSORBENTS CONTAMINATED WITH OIL), N/A, NONE
Number of Containers:	1
Container Type Code:	DM
Container Type Description:	Metal drums, barrels, kegs
Waste Quantity:	200
Quantity Unit of Measure Code:	P
Quantity Unit of Measure Description:	Pounds
Waste Quantity, in Tons:	0.1
Acute Waste Quantity, in Tons:	0
Non-Acute Waste Quantity, in Tons:	0.1
Waste Quantity, in Kilograms:	90.703
Acute Waste Quantity, in Kilograms:	0
Non-Acute Waste Quantity, in Kilorgrams:	90.703
Management Method Code:	H141
Management Method Description:	STORAGE, BULKING AND/OR TRANSFER OFF SITE
Waste Residue Indicator:	N
Quantity Discrepancy Indicator:	N
Waste Type Discrepancy Indicator:	N
Waste Density:	Not reported
Waste Density Unit of Measure Code:	Not reported
Waste Density Unit of Measure Description:	Not reported
Form Code:	Not reported
Form Code Description:	Not reported
Source Code:	Not reported
Source Code Description:	Not reported
Waste Minimization Code:	Not reported
Waste Minimization Code Description:	Not reported
Consent Number:	Not reported
EPA Waste Indicator:	N

V317 **LOOP TRANSPORTATION** **RCRA NonGen / NLR** **1024865513**
NE **54 TANFORAN AVE** **E MANIFEST** **CAL000434087**
1/8-1/4 **SOUTH SAN FRANCISCO, CA 94080**
0.169 mi.
891 ft. **Site 15 of 15 in cluster V**

Relative: **Lower**
Actual: **25 ft.**

RCRA Listings:

Date Form Received by Agency:	20180308
Handler Name:	Loop Transportation
Handler Address:	54 Tanforan Ave
Handler City,State,Zip:	SOUTH SAN FRANCISCO, CA 94080
EPA ID:	CAL000434087
Contact Name:	ABDUL KHAN

LOOP TRANSPORTATION (Continued) **1024865513**

Contact Address:	54 TANFORAN AVE
Contact City,State,Zip:	SOUTH SAN FRANCISCO, CA 94080
Contact Telephone:	415-915-9732
Contact Fax:	415-915-9732
Contact Email:	AKHAN@HALLCON.COM
Contact Title:	Not reported
EPA Region:	09
Land Type:	Not reported
Federal Waste Generator Description:	Not a generator, verified
Non-Notifier:	Not reported
Biennial Report Cycle:	Not reported
Accessibility:	Not reported
Active Site Indicator:	Handler Activities
State District Owner:	Not reported
State District:	Not reported
Mailing Address:	54 TANFORAN AVE
Mailing City,State,Zip:	SOUTH SAN FRANCISCO, CA 94080
Owner Name:	Loop Transporation
Owner Type:	Other
Operator Name:	Abdul Khan
Operator Type:	Other
Short-Term Generator Activity:	No
Importer Activity:	No
Mixed Waste Generator:	No
Transporter Activity:	No
Transfer Facility Activity:	No
Recycler Activity with Storage:	No
Small Quantity On-Site Burner Exemption:	No
Smelting Melting and Refining Furnace Exemption:	No
Underground Injection Control:	No
Off-Site Waste Receipt:	No
Universal Waste Indicator:	Yes
Universal Waste Destination Facility:	Yes
Federal Universal Waste:	No
Active Site State-Reg Handler:	---
Federal Facility Indicator:	Not reported
Hazardous Secondary Material Indicator:	N
Sub-Part K Indicator:	Not reported
2018 GPRA Permit Baseline:	Not on the Baseline
2018 GPRA Renewals Baseline:	Not on the Baseline
202 GPRA Corrective Action Baseline:	No
Subject to Corrective Action Universe:	No
Non-TSDFs Where RCRA CA has Been Imposed Universe:	No
Corrective Action Priority Ranking:	No NCAPS ranking
Environmental Control Indicator:	No
Institutional Control Indicator:	No
Human Exposure Controls Indicator:	N/A
Groundwater Controls Indicator:	N/A
Significant Non-Complier Universe:	No
Unaddressed Significant Non-Complier Universe:	No
Addressed Significant Non-Complier Universe:	No
Significant Non-Complier With a Compliance Schedule Universe:	No
Financial Assurance Required:	Not reported
Handler Date of Last Change:	20180907
Recognized Trader-Importer:	No
Recognized Trader-Exporter:	No
Importer of Spent Lead Acid Batteries:	No

LOOP TRANSPORTATION (Continued) **1024865513**

Exporter of Spent Lead Acid Batteries: No
Recycler Activity Without Storage: No
Manifest Broker: No
Sub-Part P Indicator: No

Handler - Owner Operator:
Owner/Operator Indicator: Operator
Owner/Operator Name: ABDUL KHAN
Legal Status: Other
Date Became Current: Not reported
Date Ended Current: Not reported
Owner/Operator Address: 54 TANFORAN AVE
Owner/Operator City,State,Zip: SOUTH SAN FRANCISCO, CA 94080
Owner/Operator Telephone: 415-915-9732
Owner/Operator Telephone Ext: Not reported
Owner/Operator Fax: Not reported
Owner/Operator Email: Not reported

Owner/Operator Indicator: Owner
Owner/Operator Name: LOOP TRANSPORATION
Legal Status: Other
Date Became Current: Not reported
Date Ended Current: Not reported
Owner/Operator Address: 54 TANFORAN AVE
Owner/Operator City,State,Zip: SOUTH SAN FRANCISCO, CA 94080
Owner/Operator Telephone: 415-915-9733
Owner/Operator Telephone Ext: Not reported
Owner/Operator Fax: Not reported
Owner/Operator Email: Not reported

Historic Generators:
Receive Date: 20180308
Handler Name: LOOP TRANSPORTATION
Federal Waste Generator Description: Not a generator, verified
State District Owner: Not reported
Large Quantity Handler of Universal Waste: No
Recognized Trader Importer: No
Recognized Trader Exporter: No
Spent Lead Acid Battery Importer: No
Spent Lead Acid Battery Exporter: No
Current Record: Yes
Non Storage Recycler Activity: Not reported
Electronic Manifest Broker: Not reported

List of NAICS Codes and Descriptions:
NAICS Code: 56299
NAICS Description: ALL OTHER WASTE MANAGEMENT SERVICES

Facility Has Received Notices of Violations:
Violations: No Violations Found

Evaluation Action Summary:
Evaluations: No Evaluations Found

LOOP TRANSPORTATION (Continued) **1024865513**

E MANIFEST:

Manifest Tracking Number:	020059578JJK
Last Updated Date:	20190723
Shipped Date:	20190709
Received Date:	20190716
Manifest Status:	Signed
Submission Type:	DataImage5Copy
Origin Type:	Web
Generator EPA ID:	CAL000434087
Generator Name:	Loop Transportation
Generator Location Street Number:	Not reported
Generator Location Street 1:	54 TANFORAN AVE
Generator Location Street 2:	Not reported
Generator Location City:	SOUTH SAN FRANCISCO
Generator Location State:	CA
Generator Location Zip:	94080
Generator Mail Street Number:	Not reported
Generator Mail Street 1:	54 TANFORAN AVE
Generator Mail Street 2:	Not reported
Generator Mail City:	SOUTH SAN FRANCISCO
Generator Mail Zip:	94080
Generator Mail State:	CA
Generator Contact Company Name:	Not reported
Designated Facility EPA ID:	CAL000282598
Designated Facility Name:	Bakersfield Transfer Inc Dba Coles Environmental
Designated Facility Mail Street Number:	Not reported
Designated Facility Mail Street 1:	Not reported
Designated Facility Mail Street 2:	1620 E. BRUNDAGE LN
Designated Facility Mail City:	BAKERSFIELD
Designated Facility Mail Zip:	93307
Designated Facility Mail State:	CA
Designated Facility Location Street Number:	Not reported
Designated Facility Location Street 1:	1620 E. BRUNDAGE LN
Designated Facility Location Street 2:	Not reported
Designated Facility Location City:	BAKERSFIELD
Designated Facility Location Zip:	93307
Designated Facility Location State:	CA
Designated Facility Contact Company Name:	Not reported
Manifest Residue Indicator:	N
Rejection Indicator:	N

State Waste:

Manifest Tracking Number:	020059578JJK
Waste Line Number:	1
State Waste Code Owner:	CA
State Waste Code:	223
State Waste:	Unspecified oil-containing waste

Transporter:

Manifest Tracking Number:	020059578JJK
Transporter Line Number:	1
Transporter EPA ID:	CAR000171017
Transporter Name:	Fremouw Environmental Services Inc

Waste Line:

LOOP TRANSPORTATION (Continued) **1024865513**

Manifest Tracking Number:	020059578JJK
Waste Line Number:	1
U.S. DOT Hazardous Indicator:	N
U.S. DOT ID Number:	Not reported
U.S. DOT Description:	Not reported
Non-Hazardous Waste Description:	Non RCRA Hazardous Waste, liquids (oily water)
Number of Containers:	1
Container Type Code:	TT
Container Type Description:	Cargo tanks (tank trucks)
Waste Quantity:	475
Quantity Unit of Measure Code:	G
Quantity Unit of Measure Description:	Gallons
Waste Quantity, in Tons:	1.9808173
Acute Waste Quantity, in Tons:	0
Non-Acute Waste Quantity, in Tons:	1.9808173
Waste Quantity, in Kilograms:	1796.6608
Acute Waste Quantity, in Kilograms:	0
Non-Acute Waste Quantity, in Kilorgrams:	1796.6608
Management Method Code:	H141
Management Method Description:	STORAGE, BULKING AND/OR TRANSFER OFF SITE
Waste Residue Indicator:	N
Quantity Discrepancy Indicator:	N
Waste Type Discrepancy Indicator:	N
Waste Density:	Not reported
Waste Density Unit of Measure Code:	Not reported
Waste Density Unit of Measure Description:	Not reported
Form Code:	Not reported
Form Code Description:	Not reported
Source Code:	Not reported
Source Code Description:	Not reported
Waste Minimization Code:	Not reported
Waste Minimization Code Description:	Not reported
Consent Number:	Not reported
EPA Waste Indicator:	N

AA318 **LUCKY** **RCRA NonGen / NLR** **1024828397**
NW **1322 EL CAMINO REAL** **E MANIFEST** **CAL000359902**
1/8-1/4 **SAN BRUNO, CA 94066**
0.170 mi.
898 ft. **Site 1 of 10 in cluster AA**

Relative: **Higher**
Actual: **58 ft.**

RCRA Listings:

Date Form Received by Agency:	20240807
Handler Name:	Savemart Supermarkets Llc Dba Lucky #748
Handler Address:	1322 El Camino Real
Handler City,State,Zip:	SAN BRUNO, CA 94066
EPA ID:	CAL000359902
Contact Name:	COREY HASSLER
Contact Address:	PO BOX 4278
Contact City,State,Zip:	MODESTO, CA 95350
Contact Telephone:	209-574-6299 x4794
Contact Fax:	Not reported
Contact Email:	COREY.HASSLER@SAVEMART.COM
Contact Title:	MANAGER, WORKPLACE SAFETY
EPA Region:	09
Land Type:	Private
Federal Waste Generator Description:	Not a generator, verified
Non-Notifier:	Not reported

LUCKY (Continued) **1024828397**

Biennial Report Cycle:	Not reported
Accessibility:	Not reported
Active Site Indicator:	Not reported
State District Owner:	Not reported
State District:	Not reported
Mailing Address:	PO BOX 4278
Mailing City,State,Zip:	MODESTO, CA 95350
Owner Name:	Save Mart Supermarkets Llc
Owner Type:	Private
Operator Name:	Save Mart Supermarkets Llc Dba Lucky #748
Operator Type:	Private
Short-Term Generator Activity:	No
Importer Activity:	No
Mixed Waste Generator:	No
Transporter Activity:	No
Transfer Facility Activity:	No
Recycler Activity with Storage:	No
Small Quantity On-Site Burner Exemption:	No
Smelting Melting and Refining Furnace Exemption:	No
Underground Injection Control:	No
Off-Site Waste Receipt:	No
Universal Waste Indicator:	No
Universal Waste Destination Facility:	No
Federal Universal Waste:	No
Active Site State-Reg Handler:	---
Federal Facility Indicator:	Not reported
Hazardous Secondary Material Indicator:	N
Sub-Part K Indicator:	Not reported
2018 GPRA Permit Baseline:	Not on the Baseline
2018 GPRA Renewals Baseline:	Not on the Baseline
202 GPRA Corrective Action Baseline:	No
Subject to Corrective Action Universe:	No
Non-TSDFs Where RCRA CA has Been Imposed Universe:	No
Corrective Action Priority Ranking:	No NCAPS ranking
Environmental Control Indicator:	No
Institutional Control Indicator:	No
Human Exposure Controls Indicator:	N/A
Groundwater Controls Indicator:	N/A
Significant Non-Complier Universe:	No
Unaddressed Significant Non-Complier Universe:	No
Addressed Significant Non-Complier Universe:	No
Significant Non-Complier With a Compliance Schedule Universe:	No
Financial Assurance Required:	Not reported
Handler Date of Last Change:	20240813
Recognized Trader-Importer:	No
Recognized Trader-Exporter:	No
Importer of Spent Lead Acid Batteries:	No
Exporter of Spent Lead Acid Batteries:	No
Recycler Activity Without Storage:	No
Manifest Broker:	No
Sub-Part P Indicator:	No

Hazardous Waste Summary:

Waste Code:	D001
Waste Description:	Ignitable Waste

LUCKY (Continued) **1024828397**

Waste Code: D002
Waste Description: Corrosive Waste

Waste Code: D035
Waste Description: Methyl Ethyl Ketone

Handler - Owner Operator:
Owner/Operator Indicator: Operator
Owner/Operator Name: SAVE MART SUPERMARKETS LLC
Legal Status: Other
Date Became Current: Not reported
Date Ended Current: Not reported
Owner/Operator Address: 1800 STANDIFORD AVE
Owner/Operator City,State,Zip: MODESTO, CA 95350-0180
Owner/Operator Telephone: 209-577-1600
Owner/Operator Telephone Ext: Not reported
Owner/Operator Fax: Not reported
Owner/Operator Email: Not reported

Owner/Operator Indicator: Owner
Owner/Operator Name: SAVE MART SUPERMARKETS LLC
Legal Status: Private
Date Became Current: 20240807
Date Ended Current: Not reported
Owner/Operator Address: 1800 STANDIFORD AVE
Owner/Operator City,State,Zip: MODESTO, CA 95350-0180
Owner/Operator Telephone: 209-577-1600
Owner/Operator Telephone Ext: Not reported
Owner/Operator Fax: Not reported
Owner/Operator Email: SAFETY@SAVEMART.COM

Owner/Operator Indicator: Operator
Owner/Operator Name: TAMMY SIBBITT
Legal Status: Other
Date Became Current: Not reported
Date Ended Current: Not reported
Owner/Operator Address: 1800 STANDIFORD AVE.
Owner/Operator City,State,Zip: MODESTO, CA 95350
Owner/Operator Telephone: 209-574-6299
Owner/Operator Telephone Ext: Not reported
Owner/Operator Fax: Not reported
Owner/Operator Email: Not reported

Owner/Operator Indicator: Owner
Owner/Operator Name: SAVE MART SUPERMARKETS
Legal Status: Other
Date Became Current: Not reported
Date Ended Current: Not reported
Owner/Operator Address: 1800 STANDIFORD AVE
Owner/Operator City,State,Zip: MODESTO, CA 95350-0180
Owner/Operator Telephone: 209-577-1600
Owner/Operator Telephone Ext: Not reported
Owner/Operator Fax: Not reported
Owner/Operator Email: Not reported

Owner/Operator Indicator: Operator
Owner/Operator Name: SAVE MART SUPERMARKETS LLC DBA LUCKY #748

LUCKY (Continued) **1024828397**

Legal Status: Private
Date Became Current: 20240807
Date Ended Current: Not reported
Owner/Operator Address: 1800 STANDIFORD AVE
Owner/Operator City,State,Zip: MODESTO, CA 95350-0180
Owner/Operator Telephone: 209-577-1600
Owner/Operator Telephone Ext: Not reported
Owner/Operator Fax: Not reported
Owner/Operator Email: SAFETY@SAVEMART.COM

Owner/Operator Indicator: Owner
Owner/Operator Name: SAVE MART SUPERMARKETS
Legal Status: Other
Date Became Current: Not reported
Date Ended Current: Not reported
Owner/Operator Address: 1800 STANDIFORD AVE
Owner/Operator City,State,Zip: MODESTO, CA 95350-0180
Owner/Operator Telephone: 209-577-1600
Owner/Operator Telephone Ext: Not reported
Owner/Operator Fax: Not reported
Owner/Operator Email: Not reported

Historic Generators:
Receive Date: 20101228
Handler Name: SAVEMART SUPERMARKETS DBA LUCKY #748
Federal Waste Generator Description: Not a generator, verified
State District Owner: Not reported
Large Quantity Handler of Universal Waste: No
Recognized Trader Importer: No
Recognized Trader Exporter: No
Spent Lead Acid Battery Importer: No
Spent Lead Acid Battery Exporter: No
Current Record: No
Non Storage Recycler Activity: Not reported
Electronic Manifest Broker: Not reported

Receive Date: 20230303
Handler Name: SAVEMART SUPERMARKETS DBA LUCKY #748
Federal Waste Generator Description: Not a generator, verified
State District Owner: Not reported
Large Quantity Handler of Universal Waste: No
Recognized Trader Importer: No
Recognized Trader Exporter: No
Spent Lead Acid Battery Importer: No
Spent Lead Acid Battery Exporter: No
Current Record: No
Non Storage Recycler Activity: No
Electronic Manifest Broker: No

Receive Date: 20240807
Handler Name: SAVEMART SUPERMARKETS LLC DBA LUCKY #748
Federal Waste Generator Description: Not a generator, verified
State District Owner: Not reported
Large Quantity Handler of Universal Waste: No
Recognized Trader Importer: No
Recognized Trader Exporter: No
Spent Lead Acid Battery Importer: No

LUCKY (Continued) **1024828397**

Spent Lead Acid Battery Exporter: No
Current Record: Yes
Non Storage Recycler Activity: No
Electronic Manifest Broker: No

List of NAICS Codes and Descriptions:
NAICS Code: 445110
NAICS Description: SUPERMARKETS AND OTHER GROCERY RETAILERS (EXCEPT CONVENIENCE RETAILERS)

NAICS Code: 56299
NAICS Description: ALL OTHER WASTE MANAGEMENT SERVICES

Facility Has Received Notices of Violations:
Violations: No Violations Found

Evaluation Action Summary:
Evaluations: No Evaluations Found

E MANIFEST:
Manifest Tracking Number: 015081021FLE
Last Updated Date: 20210111
Shipped Date: 20200917
Received Date: 20201001
Manifest Status: Signed
Submission Type: DataImage5Copy
Origin Type: Service
Generator EPA ID: CAL000359902
Generator Name: Lucky
Generator Location Street Number: Not reported
Generator Location Street 1: 1322 EL CAMINO REAL
Generator Location Street 2: Not reported
Generator Location City: SAN BRUNO
Generator Location State: CA
Generator Location Zip: 94066
Generator Mail Street Number: Not reported
Generator Mail Street 1: 1322 El Camino Real
Generator Mail Street 2: Not reported
Generator Mail City: San Bruno
Generator Mail Zip: 94066
Generator Mail State: CA
Generator Contact Company Name: Not reported
Designated Facility EPA ID: CAD980884183
Designated Facility Name: Gem Rancho Cordova Llc
Designated Facility Mail Street Number: Not reported
Designated Facility Mail Street 1: Not reported
Designated Facility Mail Street 2: 11855 White Rock Road
Designated Facility Mail City: Rancho Cordova
Designated Facility Mail Zip: 95742
Designated Facility Mail State: CA
Designated Facility Location Street Number: Not reported
Designated Facility Location Street 1: 11855 White Rock Road
Designated Facility Location Street 2: Not reported
Designated Facility Location City: Rancho Cordova

LUCKY (Continued) **1024828397**

Designated Facility Location Zip:	95742
Designated Facility Location State:	CA
Designated Facility Contact Company Name:	Not reported
Manifest Residue Indicator:	N
Rejection Indicator:	N
Manifest Tracking Number:	015081022FLE
Last Updated Date:	20201023
Shipped Date:	20200917
Received Date:	20201008
Manifest Status:	Signed
Submission Type:	DataImage5Copy
Origin Type:	Service
Generator EPA ID:	CAL000359902
Generator Name:	Lucky
Generator Location Street Number:	Not reported
Generator Location Street 1:	1322 EL CAMINO REAL
Generator Location Street 2:	Not reported
Generator Location City:	SAN BRUNO
Generator Location State:	CA
Generator Location Zip:	94066
Generator Mail Street Number:	Not reported
Generator Mail Street 1:	1322 El Camino Real
Generator Mail Street 2:	Not reported
Generator Mail City:	San Bruno
Generator Mail Zip:	94066
Generator Mail State:	CA
Generator Contact Company Name:	Not reported
Designated Facility EPA ID:	NVD980895338
Designated Facility Name:	21st Century Environmental Management Of Nevada, Llc
Designated Facility Mail Street Number:	Not reported
Designated Facility Mail Street 1:	Not reported
Designated Facility Mail Street 2:	2095 Newlands Drive East
Designated Facility Mail City:	Fernley
Designated Facility Mail Zip:	89408
Designated Facility Mail State:	NV
Designated Facility Location Street Number:	Not reported
Designated Facility Location Street 1:	2095 Newlands Drive East
Designated Facility Location Street 2:	Not reported
Designated Facility Location City:	Fernley
Designated Facility Location Zip:	89408
Designated Facility Location State:	NV
Designated Facility Contact Company Name:	Not reported
Manifest Residue Indicator:	N
Rejection Indicator:	N
Manifest Tracking Number:	014026892FLE
Last Updated Date:	20200427
Shipped Date:	20191015
Received Date:	20191108
Manifest Status:	Signed
Submission Type:	DataImage5Copy
Origin Type:	Service
Generator EPA ID:	CAL000359902
Generator Name:	Lucky
Generator Location Street Number:	Not reported
Generator Location Street 1:	1322 EL CAMINO REAL

LUCKY (Continued) **1024828397**

Generator Location Street 2:	Not reported
Generator Location City:	SAN BRUNO
Generator Location State:	CA
Generator Location Zip:	94066
Generator Mail Street Number:	Not reported
Generator Mail Street 1:	1322 El Camino Real
Generator Mail Street 2:	Not reported
Generator Mail City:	San Bruno
Generator Mail Zip:	94066
Generator Mail State:	CA
Generator Contact Company Name:	Not reported
Designated Facility EPA ID:	CAD980884183
Designated Facility Name:	Gem Rancho Cordova Llc
Designated Facility Mail Street Number:	Not reported
Designated Facility Mail Street 1:	Not reported
Designated Facility Mail Street 2:	11855 White Rock Road
Designated Facility Mail City:	Rancho Cordova
Designated Facility Mail Zip:	95742
Designated Facility Mail State:	CA
Designated Facility Location Street Number:	Not reported
Designated Facility Location Street 1:	11855 White Rock Road
Designated Facility Location Street 2:	Not reported
Designated Facility Location City:	Rancho Cordova
Designated Facility Location Zip:	95742
Designated Facility Location State:	CA
Designated Facility Contact Company Name:	Not reported
Manifest Residue Indicator:	N
Rejection Indicator:	N

Manifest Tracking Number:	014026893FLE
Last Updated Date:	20191119
Shipped Date:	20191015
Received Date:	20191104
Manifest Status:	Signed
Submission Type:	DataImage5Copy
Origin Type:	Service
Generator EPA ID:	CAL000359902
Generator Name:	Savemart Supermarkets Dba Lucky #748
Generator Location Street Number:	Not reported
Generator Location Street 1:	1322 EL CAMINO REAL
Generator Location Street 2:	Not reported
Generator Location City:	SAN BRUNO
Generator Location State:	CA
Generator Location Zip:	94066
Generator Mail Street Number:	Not reported
Generator Mail Street 1:	1322 EL CAMINO REAL
Generator Mail Street 2:	Not reported
Generator Mail City:	SAN BRUNO
Generator Mail Zip:	94066
Generator Mail State:	CA
Generator Contact Company Name:	Not reported
Designated Facility EPA ID:	AZR000515924
Designated Facility Name:	Yuma Yes Waste Transfer Facility
Designated Facility Mail Street Number:	Not reported
Designated Facility Mail Street 1:	Not reported
Designated Facility Mail Street 2:	2730 E 13TH ST
Designated Facility Mail City:	YUMA

LUCKY (Continued) **1024828397**

Designated Facility Mail Zip:	85365-1901
Designated Facility Mail State:	AZ
Designated Facility Location Street Number:	Not reported
Designated Facility Location Street 1:	2730 E 13TH ST
Designated Facility Location Street 2:	Not reported
Designated Facility Location City:	YUMA
Designated Facility Location Zip:	85365-1901
Designated Facility Location State:	AZ
Designated Facility Contact Company Name:	Not reported
Manifest Residue Indicator:	N
Rejection Indicator:	N

Manifest Tracking Number:	200542442CLE
Last Updated Date:	20230901
Shipped Date:	20230810
Received Date:	20230822
Manifest Status:	Signed
Submission Type:	DataImage5Copy
Origin Type:	Service
Generator EPA ID:	CAL000359902
Generator Name:	Lucky
Generator Location Street Number:	Not reported
Generator Location Street 1:	1322 EL CAMINO REAL
Generator Location Street 2:	Not reported
Generator Location City:	SAN BRUNO
Generator Location State:	CA
Generator Location Zip:	94066
Generator Mail Street Number:	Not reported
Generator Mail Street 1:	1322 El Camino Real
Generator Mail Street 2:	Not reported
Generator Mail City:	San Bruno
Generator Mail Zip:	94066
Generator Mail State:	CA
Generator Contact Company Name:	Not reported
Designated Facility EPA ID:	NVD980895338
Designated Facility Name:	21st Century Environmental Management Of Nevada, Llc
Designated Facility Mail Street Number:	Not reported
Designated Facility Mail Street 1:	Not reported
Designated Facility Mail Street 2:	2095 Newlands Drive East
Designated Facility Mail City:	Fernley
Designated Facility Mail Zip:	89408
Designated Facility Mail State:	NV
Designated Facility Location Street Number:	Not reported
Designated Facility Location Street 1:	2095 Newlands Drive East
Designated Facility Location Street 2:	Not reported
Designated Facility Location City:	Fernley
Designated Facility Location Zip:	89408
Designated Facility Location State:	NV
Designated Facility Contact Company Name:	Not reported
Manifest Residue Indicator:	N
Rejection Indicator:	N

Manifest Tracking Number:	200542443CLE
Last Updated Date:	20231102
Shipped Date:	20230810
Received Date:	20230828
Manifest Status:	Signed

LUCKY (Continued) **1024828397**

Submission Type:	DataImage5Copy
Origin Type:	Service
Generator EPA ID:	CAL000359902
Generator Name:	Lucky
Generator Location Street Number:	Not reported
Generator Location Street 1:	1322 EL CAMINO REAL
Generator Location Street 2:	Not reported
Generator Location City:	SAN BRUNO
Generator Location State:	CA
Generator Location Zip:	94066
Generator Mail Street Number:	Not reported
Generator Mail Street 1:	1322 El Camino Real
Generator Mail Street 2:	Not reported
Generator Mail City:	San Bruno
Generator Mail Zip:	94066
Generator Mail State:	CA
Generator Contact Company Name:	Not reported
Designated Facility EPA ID:	AZR000527028
Designated Facility Name:	Clean Earth Solutions, Inc.
Designated Facility Mail Street Number:	Not reported
Designated Facility Mail Street 1:	Not reported
Designated Facility Mail Street 2:	19105 SOUTH AVENUE B
Designated Facility Mail City:	SOMERTON
Designated Facility Mail Zip:	85350
Designated Facility Mail State:	AZ
Designated Facility Location Street Number:	Not reported
Designated Facility Location Street 1:	19105 SOUTH AVENUE B
Designated Facility Location Street 2:	Not reported
Designated Facility Location City:	SOMERTON
Designated Facility Location Zip:	85350
Designated Facility Location State:	AZ
Designated Facility Contact Company Name:	Not reported
Manifest Residue Indicator:	N
Rejection Indicator:	N

Manifest Tracking Number:	016181313FLE
Last Updated Date:	20210830
Shipped Date:	20210729
Received Date:	20210826
Manifest Status:	Signed
Submission Type:	DataImage5Copy
Origin Type:	Service
Generator EPA ID:	CAL000359902
Generator Name:	Lucky
Generator Location Street Number:	Not reported
Generator Location Street 1:	1322 EL CAMINO REAL
Generator Location Street 2:	Not reported
Generator Location City:	SAN BRUNO
Generator Location State:	CA
Generator Location Zip:	94066
Generator Mail Street Number:	Not reported
Generator Mail Street 1:	1322 El Camino Real
Generator Mail Street 2:	Not reported
Generator Mail City:	San Bruno
Generator Mail Zip:	94066
Generator Mail State:	CA
Generator Contact Company Name:	Not reported

LUCKY (Continued) **1024828397**

Designated Facility EPA ID:	CAD980884183
Designated Facility Name:	Gem Rancho Cordova Llc
Designated Facility Mail Street Number:	Not reported
Designated Facility Mail Street 1:	Not reported
Designated Facility Mail Street 2:	11855 White Rock Road
Designated Facility Mail City:	Rancho Cordova
Designated Facility Mail Zip:	95742
Designated Facility Mail State:	CA
Designated Facility Location Street Number:	Not reported
Designated Facility Location Street 1:	11855 White Rock Road
Designated Facility Location Street 2:	Not reported
Designated Facility Location City:	Rancho Cordova
Designated Facility Location Zip:	95742
Designated Facility Location State:	CA
Designated Facility Contact Company Name:	Not reported
Manifest Residue Indicator:	N
Rejection Indicator:	N

Manifest Tracking Number:	016181314FLE
Last Updated Date:	20210817
Shipped Date:	20210729
Received Date:	20210805
Manifest Status:	Signed
Submission Type:	DataImage5Copy
Origin Type:	Service
Generator EPA ID:	CAL000359902
Generator Name:	Lucky
Generator Location Street Number:	Not reported
Generator Location Street 1:	1322 EL CAMINO REAL
Generator Location Street 2:	Not reported
Generator Location City:	SAN BRUNO
Generator Location State:	CA
Generator Location Zip:	94066
Generator Mail Street Number:	Not reported
Generator Mail Street 1:	1322 El Camino Real
Generator Mail Street 2:	Not reported
Generator Mail City:	San Bruno
Generator Mail Zip:	94066
Generator Mail State:	CA
Generator Contact Company Name:	Not reported
Designated Facility EPA ID:	NVD980895338
Designated Facility Name:	21st Century Environmental Management Of Nevada, Llc
Designated Facility Mail Street Number:	Not reported
Designated Facility Mail Street 1:	Not reported
Designated Facility Mail Street 2:	2095 Newlands Drive East
Designated Facility Mail City:	Fernley
Designated Facility Mail Zip:	89408
Designated Facility Mail State:	NV
Designated Facility Location Street Number:	Not reported
Designated Facility Location Street 1:	2095 Newlands Drive East
Designated Facility Location Street 2:	Not reported
Designated Facility Location City:	Fernley
Designated Facility Location Zip:	89408
Designated Facility Location State:	NV
Designated Facility Contact Company Name:	Not reported
Manifest Residue Indicator:	N
Rejection Indicator:	N

LUCKY (Continued) **1024828397**

Manifest Tracking Number:	016181315FLE
Last Updated Date:	20210831
Shipped Date:	20210729
Received Date:	20210812
Manifest Status:	Signed
Submission Type:	DataImage5Copy
Origin Type:	Service
Generator EPA ID:	CAL000359902
Generator Name:	Lucky #748
Generator Location Street Number:	Not reported
Generator Location Street 1:	1322 EL CAMINO REAL
Generator Location Street 2:	Not reported
Generator Location City:	SAN BRUNO
Generator Location State:	CA
Generator Location Zip:	94066
Generator Mail Street Number:	Not reported
Generator Mail Street 1:	1322 EL CAMINO REAL
Generator Mail Street 2:	Not reported
Generator Mail City:	SAN BRUNO
Generator Mail Zip:	94066
Generator Mail State:	CA
Generator Contact Company Name:	Not reported
Designated Facility EPA ID:	AZR000515924
Designated Facility Name:	Yuma Yes Waste Transfer Facility
Designated Facility Mail Street Number:	Not reported
Designated Facility Mail Street 1:	Not reported
Designated Facility Mail Street 2:	2730 E. 13TH ST.
Designated Facility Mail City:	YUMA
Designated Facility Mail Zip:	85365
Designated Facility Mail State:	AZ
Designated Facility Location Street Number:	Not reported
Designated Facility Location Street 1:	2730 E 13TH ST
Designated Facility Location Street 2:	Not reported
Designated Facility Location City:	YUMA
Designated Facility Location Zip:	85365
Designated Facility Location State:	AZ
Designated Facility Contact Company Name:	Not reported
Manifest Residue Indicator:	N
Rejection Indicator:	N

Manifest Tracking Number:	012414367FLE
Last Updated Date:	20181128
Shipped Date:	20181106
Received Date:	20181120
Manifest Status:	Signed
Submission Type:	DataImage5Copy
Origin Type:	Service
Generator EPA ID:	Not reported
Generator Name:	Lucky
Generator Location Street Number:	Not reported
Generator Location Street 1:	1322 EL CAMINO REAL
Generator Location Street 2:	Not reported
Generator Location City:	SAN BRUNO
Generator Location State:	CA
Generator Location Zip:	94066
Generator Mail Street Number:	Not reported
Generator Mail Street 1:	1800 Standiford Avenue

LUCKY (Continued) **1024828397**

Generator Mail Street 2:	Not reported
Generator Mail City:	Modesto
Generator Mail Zip:	95350
Generator Mail State:	CA
Generator Contact Company Name:	Not reported
Designated Facility EPA ID:	CAD008364432
Designated Facility Name:	Rho Chem Llc
Designated Facility Mail Street Number:	Not reported
Designated Facility Mail Street 1:	Not reported
Designated Facility Mail Street 2:	425 Isis Ave.
Designated Facility Mail City:	Inglewood
Designated Facility Mail Zip:	90301
Designated Facility Mail State:	CA
Designated Facility Location Street Number:	Not reported
Designated Facility Location Street 1:	425 Isis Ave.
Designated Facility Location Street 2:	Not reported
Designated Facility Location City:	Inglewood
Designated Facility Location Zip:	90301
Designated Facility Location State:	CA
Designated Facility Contact Company Name:	Not reported
Manifest Residue Indicator:	N
Rejection Indicator:	N

Manifest Tracking Number:	012414368FLE
Last Updated Date:	20181226
Shipped Date:	20181106
Received Date:	20181213
Manifest Status:	Signed
Submission Type:	DataImage5Copy
Origin Type:	Service
Generator EPA ID:	CAL000359902
Generator Name:	Lucky
Generator Location Street Number:	Not reported
Generator Location Street 1:	1322 EL CAMINO REAL
Generator Location Street 2:	Not reported
Generator Location City:	SAN BRUNO
Generator Location State:	CA
Generator Location Zip:	94066
Generator Mail Street Number:	Not reported
Generator Mail Street 1:	PO Box 4278
Generator Mail Street 2:	Not reported
Generator Mail City:	Modesto
Generator Mail Zip:	95352
Generator Mail State:	CA
Generator Contact Company Name:	Not reported
Designated Facility EPA ID:	NVD980895338
Designated Facility Name:	21st Century Environmental Management Of Nevada, Llc
Designated Facility Mail Street Number:	Not reported
Designated Facility Mail Street 1:	Not reported
Designated Facility Mail Street 2:	2095 Newlands Drive East
Designated Facility Mail City:	Fernley
Designated Facility Mail Zip:	89408
Designated Facility Mail State:	NV
Designated Facility Location Street Number:	Not reported
Designated Facility Location Street 1:	2095 Newlands Drive East
Designated Facility Location Street 2:	Not reported
Designated Facility Location City:	Fernley

LUCKY (Continued) **1024828397**

Designated Facility Location Zip: 89408
Designated Facility Location State: NV
Designated Facility Contact Company Name: Not reported
Manifest Residue Indicator: N
Rejection Indicator: N

State Waste:
Manifest Tracking Number: 012414369FLE
Waste Line Number: 1
State Waste Code Owner: CA
State Waste Code: 331
State Waste: Off-specification, aged, or surplus organics

Manifest Tracking Number: 012414369FLE
Waste Line Number: 2
State Waste Code Owner: CA
State Waste Code: 181
State Waste: Other inorganic solid waste

Transporter:
Manifest Tracking Number: 012414369FLE
Transporter Line Number: 1
Transporter EPA ID: MNS000110924
Transporter Name: Stericycle Specialty Waste Solutions Inc

Manifest Tracking Number: 012414369FLE
Transporter Line Number: 2
Transporter EPA ID: CAR000175422
Transporter Name: Worldwide Recovery System Inc

Waste Line:
Manifest Tracking Number: 012414369FLE
Waste Line Number: 1
U.S. DOT Hazardous Indicator: N
U.S. DOT ID Number: Not reported
U.S. DOT Description: Not reported
Non-Hazardous Waste Description: NON RCRA HAZARDOUS WASTE, LIQUID (PERSONAL CARE PRODUCTS)
Number of Containers: 2
Container Type Code: CF
Container Type Description: Fiber or plastic boxes, cartons, cases
Waste Quantity: 30
Quantity Unit of Measure Code: P
Quantity Unit of Measure Description: Pounds
Waste Quantity, in Tons: 0.015
Acute Waste Quantity, in Tons: 0
Non-Acute Waste Quantity, in Tons: 0.015
Waste Quantity, in Kilograms: 13.60545
Acute Waste Quantity, in Kilograms: 0
Non-Acute Waste Quantity, in Kilorgrams: 13.60545
Management Method Code: H141
Management Method Description: STORAGE, BULKING AND/OR TRANSFER OFF SITE
Waste Residue Indicator: N
Quantity Discrepancy Indicator: N
Waste Type Discrepancy Indicator: N
Waste Density: Not reported
Waste Density Unit of Measure Code: Not reported

LUCKY (Continued) **1024828397**

Waste Density Unit of Measure Description:	Not reported
Form Code:	Not reported
Form Code Description:	Not reported
Source Code:	Not reported
Source Code Description:	Not reported
Waste Minimization Code:	Not reported
Waste Minimization Code Description:	Not reported
Consent Number:	Not reported
EPA Waste Indicator:	N
Manifest Tracking Number:	012414369FLE
Waste Line Number:	2
U.S. DOT Hazardous Indicator:	N
U.S. DOT ID Number:	Not reported
U.S. DOT Description:	Not reported
Non-Hazardous Waste Description:	NON-RCRA HAZARDOUS WASTE, SOLID (EMPTY CONSUMER CONTAINERS)
Number of Containers:	1
Container Type Code:	DF
Container Type Description:	Fiberboard or plastic drums, barrels, kegs
Waste Quantity:	41
Quantity Unit of Measure Code:	P
Quantity Unit of Measure Description:	Pounds
Waste Quantity, in Tons:	0.0205
Acute Waste Quantity, in Tons:	0
Non-Acute Waste Quantity, in Tons:	0.0205
Waste Quantity, in Kilograms:	18.594116
Acute Waste Quantity, in Kilograms:	0
Non-Acute Waste Quantity, in Kilorgrams:	18.594116
Management Method Code:	H141
Management Method Description:	STORAGE, BULKING AND/OR TRANSFER OFF SITE
Waste Residue Indicator:	N
Quantity Discrepancy Indicator:	N
Waste Type Discrepancy Indicator:	N
Waste Density:	Not reported
Waste Density Unit of Measure Code:	Not reported
Waste Density Unit of Measure Description:	Not reported
Form Code:	Not reported
Form Code Description:	Not reported
Source Code:	Not reported
Source Code Description:	Not reported
Waste Minimization Code:	Not reported
Waste Minimization Code Description:	Not reported
Consent Number:	Not reported
EPA Waste Indicator:	N

Click this hyperlink while viewing on your computer to access
25 additional US EManifest: record(s) in the EDR Site Report.

AA319 **LUCKY** **RCRA-SQG** **1000818311**
NW **1322 EL CAMINO REAL** **FINDS** **CAD983641580**
1/8-1/4 **SAN BRUNO, CA 94066** **ECHO**
0.170 mi. **E MANIFEST**
898 ft. **Site 2 of 10 in cluster AA**

Relative: **Higher**
Actual: **58 ft.**

RCRA Listings:

Date Form Received by Agency:	19920708
Handler Name:	Lucky Stores
Handler Address:	1322 El Camino Real
Handler City,State,Zip:	SAN BRUNO, CA 94067
EPA ID:	CAD983641580
Contact Name:	KEN AYLESWORTH
Contact Address:	1322 EL CAMINO REAL
Contact City,State,Zip:	SAN BRUNO, CA 94577
Contact Telephone:	512-828-9111
Contact Fax:	Not reported
Contact Email:	Not reported
Contact Title:	Not reported
EPA Region:	09
Land Type:	Private
Federal Waste Generator Description:	Small Quantity Generator
Non-Notifier:	Not reported
Biennial Report Cycle:	Not reported
Accessibility:	Not reported
Active Site Indicator:	Handler Activities
State District Owner:	Not reported
State District:	Not reported
Mailing Address:	1322 EL CAMINO REAL
Mailing City,State,Zip:	SAN BRUNO, CA 94067
Owner Name:	Lucky Stores Inc
Owner Type:	Private
Operator Name:	Not reported
Operator Type:	Not reported
Short-Term Generator Activity:	No
Importer Activity:	No
Mixed Waste Generator:	No
Transporter Activity:	No
Transfer Facility Activity:	No
Recycler Activity with Storage:	No
Small Quantity On-Site Burner Exemption:	No
Smelting Melting and Refining Furnace Exemption:	No
Underground Injection Control:	No
Off-Site Waste Receipt:	No
Universal Waste Indicator:	No
Universal Waste Destination Facility:	No
Federal Universal Waste:	No
Active Site State-Reg Handler:	---
Federal Facility Indicator:	Not reported
Hazardous Secondary Material Indicator:	N
Sub-Part K Indicator:	Not reported
2018 GPRA Permit Baseline:	Not on the Baseline
2018 GPRA Renewals Baseline:	Not on the Baseline
202 GPRA Corrective Action Baseline:	No
Subject to Corrective Action Universe:	No
Non-TSDFs Where RCRA CA has Been Imposed Universe:	No
Corrective Action Priority Ranking:	No NCAPS ranking
Environmental Control Indicator:	No
Institutional Control Indicator:	No

LUCKY (Continued) **1000818311**

Human Exposure Controls Indicator:	N/A
Groundwater Controls Indicator:	N/A
Significant Non-Complier Universe:	No
Unaddressed Significant Non-Complier Universe:	No
Addressed Significant Non-Complier Universe:	No
Significant Non-Complier With a Compliance Schedule Universe:	No
Financial Assurance Required:	Not reported
Handler Date of Last Change:	20020627
Recognized Trader-Importer:	No
Recognized Trader-Exporter:	No
Importer of Spent Lead Acid Batteries:	No
Exporter of Spent Lead Acid Batteries:	No
Recycler Activity Without Storage:	No
Manifest Broker:	No
Sub-Part P Indicator:	No

Handler - Owner Operator:

Owner/Operator Indicator:	Owner
Owner/Operator Name: LUCKY STORES INC	
Legal Status:	Private
Date Became Current:	Not reported
Date Ended Current:	Not reported
Owner/Operator Address:	1701 MARINA BLVD P O BOX 5008
Owner/Operator City,State,Zip:	SAN LEANDRO, CA 94577
Owner/Operator Telephone:	510-678-4675
Owner/Operator Telephone Ext:	Not reported
Owner/Operator Fax:	Not reported
Owner/Operator Email:	Not reported

Historic Generators:

Receive Date:	19920708
Handler Name: LUCKY STORES	
Federal Waste Generator Description:	Small Quantity Generator
State District Owner:	Not reported
Large Quantity Handler of Universal Waste:	No
Recognized Trader Importer:	No
Recognized Trader Exporter:	No
Spent Lead Acid Battery Importer:	No
Spent Lead Acid Battery Exporter:	No
Current Record:	Yes
Non Storage Recycler Activity:	Not reported
Electronic Manifest Broker:	Not reported

List of NAICS Codes and Descriptions:

NAICS Codes:	No NAICS Codes Found

Facility Has Received Notices of Violations:

Violations:	No Violations Found

Evaluation Action Summary:

Evaluations:	No Evaluations Found

LUCKY (Continued) **1000818311**

FINDS:
Registry ID: 110055787055

Click Here for FRS Facility Detail Report:

Environmental Interest/Information System:
The California Environmental Reporting System (CERS) is a statewide web-based user and information exchange system to support over 140,000 regulated businesses and over 130 local agencies in electronically collecting and reporting significant hazardous materials, hazardous waste and compliance and enforcement data as mandated by California law. Under oversight by Cal/EPA, certified local governing agencies (Unified Program Agencies - UPAs) consolidate, coordinate and provide consistent regulatory activities for six state and federal environmental programs.
The California Environmental Protection Agency (CalEPA) has recently implemented a new data warehouse system (nSite). This data warehouse combines and merges facility and site information from five different systems managed within CalEPA. The five systems are: California Environmental Reporting System (CERS),EnviroStor, GeoTracker, California Integrated Water Quality System (CIWQS), andToxic Release Inventory (TRI).
Registry ID: 110006483509

Click Here for FRS Facility Detail Report:

Environmental Interest/Information System:
The Resource Conservation and Recovery Act Information System (RCRAInfo) is EPA's comprehensive information system in support of the Resource Conservation and Recovery Act (RCRA) of 1976 and the Hazardous and Solid Waste Amendments (HSWA) of 1984. It tracks many types of information about generators, transporters, treaters, storers, and disposers of hazardous waste.

Click this hyperlink while viewing on your computer to access additional FINDS: detail in the EDR Site Report.

ECHO:
Envid: 1000818311
Registry ID: 110006483509

DFR URL:
Name: LUCKY STORES
Address: 1322 EL CAMINO REAL
City,State,Zip: SAN BRUNO, CA 94066

E MANIFEST:
Manifest Tracking Number: 015081021FLE
Last Updated Date: 20210111
Shipped Date: 20200917
Received Date: 20201001
Manifest Status: Signed
Submission Type: DataImage5Copy
Origin Type: Service
Generator EPA ID: CAL000359902
Generator Name: Lucky
Generator Location Street Number: Not reported
Generator Location Street 1: 1322 EL CAMINO REAL

LUCKY (Continued) **1000818311**

Generator Location Street 2:	Not reported
Generator Location City:	SAN BRUNO
Generator Location State:	CA
Generator Location Zip:	94066
Generator Mail Street Number:	Not reported
Generator Mail Street 1:	1322 El Camino Real
Generator Mail Street 2:	Not reported
Generator Mail City:	San Bruno
Generator Mail Zip:	94066
Generator Mail State:	CA
Generator Contact Company Name:	Not reported
Designated Facility EPA ID:	CAD980884183
Designated Facility Name:	Gem Rancho Cordova Llc
Designated Facility Mail Street Number:	Not reported
Designated Facility Mail Street 1:	Not reported
Designated Facility Mail Street 2:	11855 White Rock Road
Designated Facility Mail City:	Rancho Cordova
Designated Facility Mail Zip:	95742
Designated Facility Mail State:	CA
Designated Facility Location Street Number:	Not reported
Designated Facility Location Street 1:	11855 White Rock Road
Designated Facility Location Street 2:	Not reported
Designated Facility Location City:	Rancho Cordova
Designated Facility Location Zip:	95742
Designated Facility Location State:	CA
Designated Facility Contact Company Name:	Not reported
Manifest Residue Indicator:	N
Rejection Indicator:	N

Manifest Tracking Number:	015081022FLE
Last Updated Date:	20201023
Shipped Date:	20200917
Received Date:	20201008
Manifest Status:	Signed
Submission Type:	DataImage5Copy
Origin Type:	Service
Generator EPA ID:	CAL000359902
Generator Name:	Lucky
Generator Location Street Number:	Not reported
Generator Location Street 1:	1322 EL CAMINO REAL
Generator Location Street 2:	Not reported
Generator Location City:	SAN BRUNO
Generator Location State:	CA
Generator Location Zip:	94066
Generator Mail Street Number:	Not reported
Generator Mail Street 1:	1322 El Camino Real
Generator Mail Street 2:	Not reported
Generator Mail City:	San Bruno
Generator Mail Zip:	94066
Generator Mail State:	CA
Generator Contact Company Name:	Not reported
Designated Facility EPA ID:	NVD980895338
Designated Facility Name:	21st Century Environmental Management Of Nevada, Llc
Designated Facility Mail Street Number:	Not reported
Designated Facility Mail Street 1:	Not reported
Designated Facility Mail Street 2:	2095 Newlands Drive East
Designated Facility Mail City:	Fernley

LUCKY (Continued) **1000818311**

Designated Facility Mail Zip:	89408
Designated Facility Mail State:	NV
Designated Facility Location Street Number:	Not reported
Designated Facility Location Street 1:	2095 Newlands Drive East
Designated Facility Location Street 2:	Not reported
Designated Facility Location City:	Fernley
Designated Facility Location Zip:	89408
Designated Facility Location State:	NV
Designated Facility Contact Company Name:	Not reported
Manifest Residue Indicator:	N
Rejection Indicator:	N

Manifest Tracking Number:	014026892FLE
Last Updated Date:	20200427
Shipped Date:	20191015
Received Date:	20191108
Manifest Status:	Signed
Submission Type:	DataImage5Copy
Origin Type:	Service
Generator EPA ID:	CAL000359902
Generator Name:	Lucky
Generator Location Street Number:	Not reported
Generator Location Street 1:	1322 EL CAMINO REAL
Generator Location Street 2:	Not reported
Generator Location City:	SAN BRUNO
Generator Location State:	CA
Generator Location Zip:	94066
Generator Mail Street Number:	Not reported
Generator Mail Street 1:	1322 El Camino Real
Generator Mail Street 2:	Not reported
Generator Mail City:	San Bruno
Generator Mail Zip:	94066
Generator Mail State:	CA
Generator Contact Company Name:	Not reported
Designated Facility EPA ID:	CAD980884183
Designated Facility Name:	Gem Rancho Cordova Llc
Designated Facility Mail Street Number:	Not reported
Designated Facility Mail Street 1:	Not reported
Designated Facility Mail Street 2:	11855 White Rock Road
Designated Facility Mail City:	Rancho Cordova
Designated Facility Mail Zip:	95742
Designated Facility Mail State:	CA
Designated Facility Location Street Number:	Not reported
Designated Facility Location Street 1:	11855 White Rock Road
Designated Facility Location Street 2:	Not reported
Designated Facility Location City:	Rancho Cordova
Designated Facility Location Zip:	95742
Designated Facility Location State:	CA
Designated Facility Contact Company Name:	Not reported
Manifest Residue Indicator:	N
Rejection Indicator:	N

Manifest Tracking Number:	200542442CLE
Last Updated Date:	20230901
Shipped Date:	20230810
Received Date:	20230822
Manifest Status:	Signed

LUCKY (Continued) **1000818311**

Submission Type:	DataImage5Copy
Origin Type:	Service
Generator EPA ID:	CAL000359902
Generator Name:	Lucky
Generator Location Street Number:	Not reported
Generator Location Street 1:	1322 EL CAMINO REAL
Generator Location Street 2:	Not reported
Generator Location City:	SAN BRUNO
Generator Location State:	CA
Generator Location Zip:	94066
Generator Mail Street Number:	Not reported
Generator Mail Street 1:	1322 El Camino Real
Generator Mail Street 2:	Not reported
Generator Mail City:	San Bruno
Generator Mail Zip:	94066
Generator Mail State:	CA
Generator Contact Company Name:	Not reported
Designated Facility EPA ID:	NVD980895338
Designated Facility Name:	21st Century Environmental Management Of Nevada, Llc
Designated Facility Mail Street Number:	Not reported
Designated Facility Mail Street 1:	Not reported
Designated Facility Mail Street 2:	2095 Newlands Drive East
Designated Facility Mail City:	Fernley
Designated Facility Mail Zip:	89408
Designated Facility Mail State:	NV
Designated Facility Location Street Number:	Not reported
Designated Facility Location Street 1:	2095 Newlands Drive East
Designated Facility Location Street 2:	Not reported
Designated Facility Location City:	Fernley
Designated Facility Location Zip:	89408
Designated Facility Location State:	NV
Designated Facility Contact Company Name:	Not reported
Manifest Residue Indicator:	N
Rejection Indicator:	N
Manifest Tracking Number:	200542443CLE
Last Updated Date:	20231102
Shipped Date:	20230810
Received Date:	20230828
Manifest Status:	Signed
Submission Type:	DataImage5Copy
Origin Type:	Service
Generator EPA ID:	CAL000359902
Generator Name:	Lucky
Generator Location Street Number:	Not reported
Generator Location Street 1:	1322 EL CAMINO REAL
Generator Location Street 2:	Not reported
Generator Location City:	SAN BRUNO
Generator Location State:	CA
Generator Location Zip:	94066
Generator Mail Street Number:	Not reported
Generator Mail Street 1:	1322 El Camino Real
Generator Mail Street 2:	Not reported
Generator Mail City:	San Bruno
Generator Mail Zip:	94066
Generator Mail State:	CA
Generator Contact Company Name:	Not reported

LUCKY (Continued) **1000818311**

Designated Facility EPA ID:	AZR000527028
Designated Facility Name:	Clean Earth Solutions, Inc.
Designated Facility Mail Street Number:	Not reported
Designated Facility Mail Street 1:	Not reported
Designated Facility Mail Street 2:	19105 SOUTH AVENUE B
Designated Facility Mail City:	SOMERTON
Designated Facility Mail Zip:	85350
Designated Facility Mail State:	AZ
Designated Facility Location Street Number:	Not reported
Designated Facility Location Street 1:	19105 SOUTH AVENUE B
Designated Facility Location Street 2:	Not reported
Designated Facility Location City:	SOMERTON
Designated Facility Location Zip:	85350
Designated Facility Location State:	AZ
Designated Facility Contact Company Name:	Not reported
Manifest Residue Indicator:	N
Rejection Indicator:	N

Manifest Tracking Number:	016181313FLE
Last Updated Date:	20210830
Shipped Date:	20210729
Received Date:	20210826
Manifest Status:	Signed
Submission Type:	DataImage5Copy
Origin Type:	Service
Generator EPA ID:	CAL000359902
Generator Name:	Lucky
Generator Location Street Number:	Not reported
Generator Location Street 1:	1322 EL CAMINO REAL
Generator Location Street 2:	Not reported
Generator Location City:	SAN BRUNO
Generator Location State:	CA
Generator Location Zip:	94066
Generator Mail Street Number:	Not reported
Generator Mail Street 1:	1322 El Camino Real
Generator Mail Street 2:	Not reported
Generator Mail City:	San Bruno
Generator Mail Zip:	94066
Generator Mail State:	CA
Generator Contact Company Name:	Not reported
Designated Facility EPA ID:	CAD980884183
Designated Facility Name:	Gem Rancho Cordova Llc
Designated Facility Mail Street Number:	Not reported
Designated Facility Mail Street 1:	Not reported
Designated Facility Mail Street 2:	11855 White Rock Road
Designated Facility Mail City:	Rancho Cordova
Designated Facility Mail Zip:	95742
Designated Facility Mail State:	CA
Designated Facility Location Street Number:	Not reported
Designated Facility Location Street 1:	11855 White Rock Road
Designated Facility Location Street 2:	Not reported
Designated Facility Location City:	Rancho Cordova
Designated Facility Location Zip:	95742
Designated Facility Location State:	CA
Designated Facility Contact Company Name:	Not reported
Manifest Residue Indicator:	N
Rejection Indicator:	N

LUCKY (Continued) **1000818311**

Manifest Tracking Number:	016181314FLE
Last Updated Date:	20210817
Shipped Date:	20210729
Received Date:	20210805
Manifest Status:	Signed
Submission Type:	DataImage5Copy
Origin Type:	Service
Generator EPA ID:	CAL000359902
Generator Name:	Lucky
Generator Location Street Number:	Not reported
Generator Location Street 1:	1322 EL CAMINO REAL
Generator Location Street 2:	Not reported
Generator Location City:	SAN BRUNO
Generator Location State:	CA
Generator Location Zip:	94066
Generator Mail Street Number:	Not reported
Generator Mail Street 1:	1322 El Camino Real
Generator Mail Street 2:	Not reported
Generator Mail City:	San Bruno
Generator Mail Zip:	94066
Generator Mail State:	CA
Generator Contact Company Name:	Not reported
Designated Facility EPA ID:	NVD980895338
Designated Facility Name:	21st Century Environmental Management Of Nevada, Llc
Designated Facility Mail Street Number:	Not reported
Designated Facility Mail Street 1:	Not reported
Designated Facility Mail Street 2:	2095 Newlands Drive East
Designated Facility Mail City:	Fernley
Designated Facility Mail Zip:	89408
Designated Facility Mail State:	NV
Designated Facility Location Street Number:	Not reported
Designated Facility Location Street 1:	2095 Newlands Drive East
Designated Facility Location Street 2:	Not reported
Designated Facility Location City:	Fernley
Designated Facility Location Zip:	89408
Designated Facility Location State:	NV
Designated Facility Contact Company Name:	Not reported
Manifest Residue Indicator:	N
Rejection Indicator:	N

Manifest Tracking Number:	012414367FLE
Last Updated Date:	20181128
Shipped Date:	20181106
Received Date:	20181120
Manifest Status:	Signed
Submission Type:	DataImage5Copy
Origin Type:	Service
Generator EPA ID:	Not reported
Generator Name:	Lucky
Generator Location Street Number:	Not reported
Generator Location Street 1:	1322 EL CAMINO REAL
Generator Location Street 2:	Not reported
Generator Location City:	SAN BRUNO
Generator Location State:	CA
Generator Location Zip:	94066
Generator Mail Street Number:	Not reported
Generator Mail Street 1:	1800 Standiford Avenue

LUCKY (Continued) **1000818311**

Generator Mail Street 2:	Not reported
Generator Mail City:	Modesto
Generator Mail Zip:	95350
Generator Mail State:	CA
Generator Contact Company Name:	Not reported
Designated Facility EPA ID:	CAD008364432
Designated Facility Name:	Rho Chem Llc
Designated Facility Mail Street Number:	Not reported
Designated Facility Mail Street 1:	Not reported
Designated Facility Mail Street 2:	425 Isis Ave.
Designated Facility Mail City:	Inglewood
Designated Facility Mail Zip:	90301
Designated Facility Mail State:	CA
Designated Facility Location Street Number:	Not reported
Designated Facility Location Street 1:	425 Isis Ave.
Designated Facility Location Street 2:	Not reported
Designated Facility Location City:	Inglewood
Designated Facility Location Zip:	90301
Designated Facility Location State:	CA
Designated Facility Contact Company Name:	Not reported
Manifest Residue Indicator:	N
Rejection Indicator:	N

Manifest Tracking Number:	012414368FLE
Last Updated Date:	20181226
Shipped Date:	20181106
Received Date:	20181213
Manifest Status:	Signed
Submission Type:	DataImage5Copy
Origin Type:	Service
Generator EPA ID:	CAL000359902
Generator Name:	Lucky
Generator Location Street Number:	Not reported
Generator Location Street 1:	1322 EL CAMINO REAL
Generator Location Street 2:	Not reported
Generator Location City:	SAN BRUNO
Generator Location State:	CA
Generator Location Zip:	94066
Generator Mail Street Number:	Not reported
Generator Mail Street 1:	PO Box 4278
Generator Mail Street 2:	Not reported
Generator Mail City:	Modesto
Generator Mail Zip:	95352
Generator Mail State:	CA
Generator Contact Company Name:	Not reported
Designated Facility EPA ID:	NVD980895338
Designated Facility Name:	21st Century Environmental Management Of Nevada, Llc
Designated Facility Mail Street Number:	Not reported
Designated Facility Mail Street 1:	Not reported
Designated Facility Mail Street 2:	2095 Newlands Drive East
Designated Facility Mail City:	Fernley
Designated Facility Mail Zip:	89408
Designated Facility Mail State:	NV
Designated Facility Location Street Number:	Not reported
Designated Facility Location Street 1:	2095 Newlands Drive East
Designated Facility Location Street 2:	Not reported
Designated Facility Location City:	Fernley

LUCKY (Continued) **1000818311**

Designated Facility Location Zip:	89408
Designated Facility Location State:	NV
Designated Facility Contact Company Name:	Not reported
Manifest Residue Indicator:	N
Rejection Indicator:	N
Manifest Tracking Number:	200812882CLE
Last Updated Date:	20240619
Shipped Date:	20240528
Received Date:	20240610
Manifest Status:	Signed
Submission Type:	DataImage5Copy
Origin Type:	Service
Generator EPA ID:	CAL000359902
Generator Name:	Lucky
Generator Location Street Number:	Not reported
Generator Location Street 1:	1322 EL CAMINO REAL
Generator Location Street 2:	Not reported
Generator Location City:	SAN BRUNO
Generator Location State:	CA
Generator Location Zip:	94066
Generator Mail Street Number:	Not reported
Generator Mail Street 1:	1322 EL CAMINO REAL
Generator Mail Street 2:	Not reported
Generator Mail City:	SAN BRUNO
Generator Mail Zip:	94066
Generator Mail State:	CA
Generator Contact Company Name:	Not reported
Designated Facility EPA ID:	NVD980895338
Designated Facility Name:	21st Century Environmental Mgmt Of Nv, Llc
Designated Facility Mail Street Number:	2095
Designated Facility Mail Street 1:	Not reported
Designated Facility Mail Street 2:	NEWLANDS DR. EAST
Designated Facility Mail City:	FERNLEY
Designated Facility Mail Zip:	89436
Designated Facility Mail State:	NV
Designated Facility Location Street Number:	2095
Designated Facility Location Street 1:	NEWLANDS DR. EAST
Designated Facility Location Street 2:	Not reported
Designated Facility Location City:	FERNLEY
Designated Facility Location Zip:	89436
Designated Facility Location State:	NV
Designated Facility Contact Company Name:	Not reported
Manifest Residue Indicator:	N
Rejection Indicator:	N
Manifest Tracking Number:	200812883CLE
Last Updated Date:	20240701
Shipped Date:	20240528
Received Date:	20240603
Manifest Status:	Signed
Submission Type:	DataImage5Copy
Origin Type:	Service
Generator EPA ID:	CAL000359902
Generator Name:	Lucky
Generator Location Street Number:	Not reported
Generator Location Street 1:	1322 EL CAMINO REAL

LUCKY (Continued) **1000818311**

Generator Location Street 2:	Not reported
Generator Location City:	SAN BRUNO
Generator Location State:	CA
Generator Location Zip:	94066
Generator Mail Street Number:	Not reported
Generator Mail Street 1:	1322 EL CAMINO REAL
Generator Mail Street 2:	Not reported
Generator Mail City:	SAN BRUNO
Generator Mail Zip:	94066
Generator Mail State:	CA
Generator Contact Company Name:	Not reported
Designated Facility EPA ID:	AZR000527028
Designated Facility Name:	Clean Earth Specialty Waste Solutions, Inc. - Az
Designated Facility Mail Street Number:	Not reported
Designated Facility Mail Street 1:	Not reported
Designated Facility Mail Street 2:	19105 SOUTH AVENUE B
Designated Facility Mail City:	SOMERTON
Designated Facility Mail Zip:	85350
Designated Facility Mail State:	AZ
Designated Facility Location Street Number:	Not reported
Designated Facility Location Street 1:	19105 SOUTH AVENUE B
Designated Facility Location Street 2:	Not reported
Designated Facility Location City:	SOMERTON
Designated Facility Location Zip:	85350
Designated Facility Location State:	AZ
Designated Facility Contact Company Name:	Not reported
Manifest Residue Indicator:	N
Rejection Indicator:	N

Federal Waste:

Manifest Tracking Number:	012486514FLE
Waste Line Number:	1
Federal Waste Code:	D007
Federal Waste:	CHROMIUM

Manifest Tracking Number:	012486514FLE
Waste Line Number:	1
Federal Waste Code:	D010
Federal Waste:	SELENIUM

Manifest Tracking Number:	012486514FLE
Waste Line Number:	1
Federal Waste Code:	D011
Federal Waste:	SILVER

Manifest Tracking Number:	012486514FLE
Waste Line Number:	2
Federal Waste Code:	P001
Federal Waste:	2H-1-BENZOPYRAN-2-ONE, 4-HYDROXY-3-(3-OXO-1-PHENYLBUTYL)-, & SALTS, WHEN PRESENT AT CONCENTRATIONS GREATER THAN 0.3% (OR) WARFARIN, & SALTS, WHEN PRESENT AT CONCENTRATIONS GREATER THAN 0.3%

Manifest Tracking Number:	012486514FLE
Waste Line Number:	3
Federal Waste Code:	D002
Federal Waste:	CORROSIVE WASTE

LUCKY (Continued) **1000818311**

State Waste:
Manifest Tracking Number: 012486514FLE
Waste Line Number: 1
State Waste Code Owner: CA
State Waste Code: 311
State Waste: Pharmaceutical waste

Manifest Tracking Number: 012486514FLE
Waste Line Number: 1
State Waste Code Owner: CA
State Waste Code: 311
State Waste: Pharmaceutical waste

Manifest Tracking Number: 012486514FLE
Waste Line Number: 2
State Waste Code Owner: CA
State Waste Code: 311
State Waste: Pharmaceutical waste

Manifest Tracking Number: 012486514FLE
Waste Line Number: 2
State Waste Code Owner: CA
State Waste Code: 311
State Waste: Pharmaceutical waste

Manifest Tracking Number: 012486514FLE
Waste Line Number: 3
State Waste Code Owner: CA
State Waste Code: 122
State Waste: Alkaline solution without metals (pH > 12.5

Manifest Tracking Number: 012486514FLE
Waste Line Number: 3
State Waste Code Owner: CA
State Waste Code: 122
State Waste: Alkaline solution without metals (pH > 12.5

Transporter:
Manifest Tracking Number: 012486514FLE
Transporter Line Number: 1
Transporter EPA ID: MNS000110924
Transporter Name: Stericycle Specialty Waste Solutions Inc

Manifest Tracking Number: 012486514FLE
Transporter Line Number: 2
Transporter EPA ID: MNS000110924
Transporter Name: Stericycle Specialty Waste Solutions Inc

Waste Line:
Manifest Tracking Number: 012486514FLE
Waste Line Number: 1
U.S. DOT Hazardous Indicator: Y
U.S. DOT ID Number: UN2811
U.S. DOT Description: Un2811, Waste Toxic Solids, Organic, N.O.S. (Selenium, Silver), 6.1, Pg Ii, Erg#154
Non-Hazardous Waste Description: Not reported

LUCKY (Continued) **1000818311**

Number of Containers:	1
Container Type Code:	CF
Container Type Description:	Fiber or plastic boxes, cartons, cases
Waste Quantity:	1
Quantity Unit of Measure Code:	P
Quantity Unit of Measure Description:	Pounds
Waste Quantity, in Tons:	0.0005
Acute Waste Quantity, in Tons:	0
Non-Acute Waste Quantity, in Tons:	0.0005
Waste Quantity, in Kilograms:	0.45351502
Acute Waste Quantity, in Kilograms:	0
Non-Acute Waste Quantity, in Kilorgrams:	0.45351502
Management Method Code:	H141
Management Method Description:	STORAGE, BULKING AND/OR TRANSFER OFF SITE
Waste Residue Indicator:	N
Quantity Discrepancy Indicator:	N
Waste Type Discrepancy Indicator:	N
Waste Density:	Not reported
Waste Density Unit of Measure Code:	Not reported
Waste Density Unit of Measure Description:	Not reported
Form Code:	Not reported
Form Code Description:	Not reported
Source Code:	Not reported
Source Code Description:	Not reported
Waste Minimization Code:	Not reported
Waste Minimization Code Description:	Not reported
Consent Number:	Not reported
EPA Waste Indicator:	Y

Manifest Tracking Number:	012486514FLE
Waste Line Number:	2
U.S. DOT Hazardous Indicator:	Y
U.S. DOT ID Number:	UN3249
U.S. DOT Description:	Un3249, Residue Last Contained, Waste Medicines, Solid, Toxic, N.O.S. (Warfarin), 6.1, Pg Ii, Erg#151
Non-Hazardous Waste Description:	Not reported
Number of Containers:	1
Container Type Code:	CF
Container Type Description:	Fiber or plastic boxes, cartons, cases
Waste Quantity:	1
Quantity Unit of Measure Code:	P
Quantity Unit of Measure Description:	Pounds
Waste Quantity, in Tons:	0.0005
Acute Waste Quantity, in Tons:	0.0005
Non-Acute Waste Quantity, in Tons:	0
Waste Quantity, in Kilograms:	0.45351502
Acute Waste Quantity, in Kilograms:	0.45351502
Non-Acute Waste Quantity, in Kilorgrams:	0
Management Method Code:	H141
Management Method Description:	STORAGE, BULKING AND/OR TRANSFER OFF SITE
Waste Residue Indicator:	N
Quantity Discrepancy Indicator:	N
Waste Type Discrepancy Indicator:	N
Waste Density:	Not reported
Waste Density Unit of Measure Code:	Not reported
Waste Density Unit of Measure Description:	Not reported
Form Code:	Not reported

LUCKY (Continued) **1000818311**

Form Code Description:	Not reported
Source Code:	Not reported
Source Code Description:	Not reported
Waste Minimization Code:	Not reported
Waste Minimization Code Description:	Not reported
Consent Number:	Not reported
EPA Waste Indicator:	Y
Manifest Tracking Number:	012486514FLE
Waste Line Number:	3
U.S. DOT Hazardous Indicator:	Y
U.S. DOT ID Number:	UN3266
U.S. DOT Description:	Un3266, Waste Corrosive Liquid, Basic, Inorganic, N.O.S. (Sodium Hydroxide, Sodium Hypochlorite), 8, Pg Ii, Erg#154
Non-Hazardous Waste Description:	Not reported
Number of Containers:	1
Container Type Code:	CF
Container Type Description:	Fiber or plastic boxes, cartons, cases
Waste Quantity:	5
Quantity Unit of Measure Code:	P
Quantity Unit of Measure Description:	Pounds
Waste Quantity, in Tons:	0.0025
Acute Waste Quantity, in Tons:	0
Non-Acute Waste Quantity, in Tons:	0.0025
Waste Quantity, in Kilograms:	2.267575
Acute Waste Quantity, in Kilograms:	0
Non-Acute Waste Quantity, in Kilorgrams:	2.267575
Management Method Code:	H141
Management Method Description:	STORAGE, BULKING AND/OR TRANSFER OFF SITE
Waste Residue Indicator:	N
Quantity Discrepancy Indicator:	N
Waste Type Discrepancy Indicator:	N
Waste Density:	Not reported
Waste Density Unit of Measure Code:	Not reported
Waste Density Unit of Measure Description:	Not reported
Form Code:	Not reported
Form Code Description:	Not reported
Source Code:	Not reported
Source Code Description:	Not reported
Waste Minimization Code:	Not reported
Waste Minimization Code Description:	Not reported
Consent Number:	Not reported
EPA Waste Indicator:	Y

Click this hyperlink while viewing on your computer to access
15 additional US EManifest: record(s) in the EDR Site Report.

AA320 **LUCKY STORES INC #381** **CERS HAZ WASTE** **S113018652**
NW **1322 EL CAMINO REAL** **San Mateo Co. BI** **N/A**
1/8-1/4 **SAN BRUNO, CA 94577** **HWTS**
0.170 mi. **HAZNET**
898 ft. **Site 3 of 10 in cluster AA** **CERS**

Relative: CERS HAZ WASTE:
Higher

Name:	LUCKY #748
Address:	1322 EL CAMINO REAL
City,State,Zip:	SAN BRUNO, CA 94066
Site ID:	131736

Actual:
58 ft.

LUCKY STORES INC #381 (Continued) **S113018652**

CERS ID: 10339915
CERS Description: Hazardous Waste Generator

San Mateo Co. BI:
Name: LUCKY #748
Address: 1322 EL CAMINO REAL
City,State,Zip: SAN BRUNO, CA 94066
Region: SAN MATEO
Facility ID: FA0006644
Prog Element Code: STORMWATER ANNUAL INSPECTION FEE
Record Id: PR0043825
Description: STORMWATER ANNUAL FEE - INSP FREQ EVERY 2 YRS
Facility Status: Inactive, non-billable
Program Category: STORMWATER

Name: LUCKY #748
Address: 1322 EL CAMINO REAL
City,State,Zip: SAN BRUNO, CA 94066
Region: SAN MATEO
Facility ID: FA0006644
Prog Element Code: STORMWATER ANNUAL INSPECTION FEE
Record Id: PR0071468
Description: STORMWATER ANNUAL FEE - INSP FREQ EVERY 2 YRS
Facility Status: Inactive, non-billable
Program Category: STORMWATER

Name: LUCKY #748
Address: 1322 EL CAMINO REAL
City,State,Zip: SAN BRUNO, CA 94066
Region: SAN MATEO
Facility ID: FA0006644
Prog Element Code: SML QUANTITY GENERATOR(1-199lbs/Mo) OFF-SITE
Record Id: PR0079692
Description: SQG OFF-SITE TREATMENT (1-199 LB/MO)
Facility Status: Active, billable
Program Category: MEDICAL WASTE

Name: LUCKY #748
Address: 1322 EL CAMINO REAL
City,State,Zip: SAN BRUNO, CA 94066
Region: SAN MATEO
Facility ID: FA0006644
Prog Element Code: GEN <1 TONS HAZ WASTE/YR
Record Id: PR0071465
Description: GEN <1 TONS HAZ WASTE/YR
Facility Status: Active, billable
Program Category: HAZARDOUS WASTE PROGRAM

Name: LUCKY #748
Address: 1322 EL CAMINO REAL
City,State,Zip: SAN BRUNO, CA 94066
Region: SAN MATEO
Facility ID: FA0006644
Prog Element Code: STORES HAZ MAT <219GAL,1,999LB, 879FT3
Record Id: PR0073508
Description: STORES HAZ MAT <219GAL,1,999LB, 879CF
Facility Status: Active, billable

LUCKY STORES INC #381 (Continued) **S113018652**

Program Category: BUSINESS PLAN PROGRAM

HWTS:

Name:	LUCKY STORES INC #381
Address:	1322 EL CAMINO REAL
Address 2:	Not reported
City,State,Zip:	SAN BRUNO, CA 94577
EPA ID:	CAD983641580
Inactive Date:	06/30/1996
Create Date:	07/08/1992
Last Act Date:	Not reported
Mailing Name:	Not reported
Mailing Address:	250 PARKCENTER BLVD PO BOX 20
Mailing Address 2:	Not reported
Mailing City,State,Zip:	BOISE, ID 837260000
Owner Name:	AMERICAN STORES PROPERTIES INC
Owner Address:	136 E SOUTH TEMPLE 11TH FLOOR
Owner Address 2:	Not reported
Owner City,State,Zip:	SALT LAKE CITY, UT 841110000
Owner Phone:	Not reported
Owner Fax:	Not reported
Contact Name:	JAMIE TARRANT/DEACT V96 -PH
Contact Address:	INACT PER 99VQ - NT
Contact Address 2:	Not reported
City,State,Zip:	SALT LAKE CITY, UT 841260948
Contact Phone:	Not reported
Contact Fax:	Not reported
Facility Status:	Inactive
Facility Type:	PERMANENT
Category:	FEDERAL
Latitude:	37.638939
Longitude:	-122.422615

HAZNET:

Name:	LUCKY STORES INC #381
Address:	1322 EL CAMINO REAL
Address 2:	Not reported
City,State,Zip:	SAN BRUNO, CA 945770000
Contact:	JAMIE TARRANT/DEACT V96 -PH
Telephone:	8019615780
Mailing Name:	Not reported
Mailing Address:	250 PARKCENTER BLVD PO BOX 20
Year:	1996
Gepaid:	CAD983641580
TSD EPA ID:	CA0000084517
CA Waste Code:	541 - Photochemicals/photoprocessing waste
Disposal Method:	H01 - Transfer Station
Tons:	0.1251
Year:	1995
Gepaid:	CAD983641580
TSD EPA ID:	CAD070148432
CA Waste Code:	541 - Photochemicals/photoprocessing waste
Disposal Method:	R01 - Recycler
Tons:	0.1251

LUCKY STORES INC #381 (Continued) **S113018652**

Year:	1995
Gepaid:	CAD983641580
TSD EPA ID:	CAD070148432
CA Waste Code:	541 - Photochemicals/photoprocessing waste
Disposal Method:	H01 - Transfer Station
Tons:	0.2502

Year:	1995
Gepaid:	CAD983641580
TSD EPA ID:	CAD070148432
CA Waste Code:	541 - Photochemicals/photoprocessing waste
Disposal Method:	T03 - Treatment, Incineration
Tons:	0.0417

Year:	1994
Gepaid:	CAD983641580
TSD EPA ID:	CAD070148432
CA Waste Code:	541 - Photochemicals/photoprocessing waste
Disposal Method:	T03 - Treatment, Incineration
Tons:	0.9591

Year:	1993
Gepaid:	CAD983641580
TSD EPA ID:	CAD070148432
CA Waste Code:	541 - Photochemicals/photoprocessing waste
Disposal Method:	T03 - Treatment, Incineration
Tons:	1.2301

Additional Information:

Year:	1996
Gen EPA ID:	CAD983641580
Shipment Date:	19960401
Creation Date:	10/16/1996 0:00:00
Receipt Date:	19960404
Manifest ID:	96069615
Trans EPA ID:	ILD984908202
Trans Name:	Not reported
Trans 2 EPA ID:	ILD984908202
Trans 2 Name:	Not reported
TSDF EPA ID:	CA0000084517
Trans Name:	Not reported
TSDF Alt EPA ID:	Not reported
TSDF Alt Name:	Not reported
Waste Code Description:	541 - Photochemicals / photo processing waste
RCRA Code:	D011
Meth Code:	H01 - Transfer Station
Quantity Tons:	0.1251
Waste Quantity:	30
Quantity Unit:	G
Additional Code 1:	Not reported
Additional Code 2:	Not reported
Additional Code 3:	Not reported
Additional Code 4:	Not reported
Additional Code 5:	Not reported

LUCKY STORES INC #381 (Continued) **S113018652**

Additional Information:

Year:	1995
Gen EPA ID:	CAD983641580
Shipment Date:	19951219
Creation Date:	7/29/1996 0:00:00
Receipt Date:	19951221
Manifest ID:	95819439
Trans EPA ID:	ILD984908202
Trans Name:	Not reported
Trans 2 EPA ID:	ILD984908202
Trans 2 Name:	Not reported
TSDF EPA ID:	CAD070148432
Trans Name:	Not reported
TSDF Alt EPA ID:	Not reported
TSDF Alt Name:	Not reported
Waste Code Description:	541 - Photochemicals / photo processing waste
RCRA Code:	D011
Meth Code:	H01 - Transfer Station
Quantity Tons:	0.1251
Waste Quantity:	30
Quantity Unit:	G
Additional Code 1:	Not reported
Additional Code 2:	Not reported
Additional Code 3:	Not reported
Additional Code 4:	Not reported
Additional Code 5:	Not reported
Shipment Date:	19951024
Creation Date:	7/26/1996 0:00:00
Receipt Date:	19951030
Manifest ID:	95480973
Trans EPA ID:	ILD984908202
Trans Name:	Not reported
Trans 2 EPA ID:	ILD984908202
Trans 2 Name:	Not reported
TSDF EPA ID:	CAD070148432
Trans Name:	Not reported
TSDF Alt EPA ID:	Not reported
TSDF Alt Name:	Not reported
Waste Code Description:	541 - Photochemicals / photo processing waste
RCRA Code:	D011
Meth Code:	H01 - Transfer Station
Quantity Tons:	0.1251
Waste Quantity:	30
Quantity Unit:	G
Additional Code 1:	Not reported
Additional Code 2:	Not reported
Additional Code 3:	Not reported
Additional Code 4:	Not reported
Additional Code 5:	Not reported
Shipment Date:	19950908
Creation Date:	7/26/1996 0:00:00
Receipt Date:	19950918
Manifest ID:	95682912
Trans EPA ID:	ILD984908202

LUCKY STORES INC #381 (Continued) **S113018652**

Trans Name:	Not reported
Trans 2 EPA ID:	ILD984908202
Trans 2 Name:	Not reported
TSDF EPA ID:	CAD070148432
Trans Name:	Not reported
TSDF Alt EPA ID:	Not reported
TSDF Alt Name:	Not reported
Waste Code Description:	541 - Photochemicals / photo processing waste
RCRA Code:	D011
Meth Code:	R01 - Recycler
Quantity Tons:	0.1251
Waste Quantity:	30
Quantity Unit:	G
Additional Code 1:	Not reported
Additional Code 2:	Not reported
Additional Code 3:	Not reported
Additional Code 4:	Not reported
Additional Code 5:	Not reported

Shipment Date:	19950116
Creation Date:	10/19/1995 0:00:00
Receipt Date:	19950117
Manifest ID:	95279008
Trans EPA ID:	CAD070148432
Trans Name:	Not reported
Trans 2 EPA ID:	Not reported
Trans 2 Name:	Not reported
TSDF EPA ID:	CAD070148432
Trans Name:	Not reported
TSDF Alt EPA ID:	Not reported
TSDF Alt Name:	Not reported
Waste Code Description:	541 - Photochemicals / photo processing waste
RCRA Code:	D011
Meth Code:	T03 - Treatment, Incineration
Quantity Tons:	0.0417
Waste Quantity:	10
Quantity Unit:	G
Additional Code 1:	Not reported
Additional Code 2:	Not reported
Additional Code 3:	Not reported
Additional Code 4:	Not reported
Additional Code 5:	Not reported

Additional Information:

Year:	1994
Gen EPA ID:	CAD983641580

Shipment Date:	19941128
Creation Date:	10/19/1995 0:00:00
Receipt Date:	19941129
Manifest ID:	93575153
Trans EPA ID:	CAD070148432
Trans Name:	Not reported
Trans 2 EPA ID:	Not reported
Trans 2 Name:	Not reported
TSDF EPA ID:	CAD070148432
Trans Name:	Not reported

LUCKY STORES INC #381 (Continued) **S113018652**

TSDF Alt EPA ID:	Not reported
TSDF Alt Name:	Not reported
Waste Code Description:	541 - Photochemicals / photo processing waste
RCRA Code:	D011
Meth Code:	T03 - Treatment, Incineration
Quantity Tons:	0.0834
Waste Quantity:	20
Quantity Unit:	G
Additional Code 1:	Not reported
Additional Code 2:	Not reported
Additional Code 3:	Not reported
Additional Code 4:	Not reported
Additional Code 5:	Not reported
Shipment Date:	19940929
Creation Date:	10/17/1995 0:00:00
Receipt Date:	19940930
Manifest ID:	93639787
Trans EPA ID:	CAD070148432
Trans Name:	Not reported
Trans 2 EPA ID:	Not reported
Trans 2 Name:	Not reported
TSDF EPA ID:	CAD070148432
Trans Name:	Not reported
TSDF Alt EPA ID:	Not reported
TSDF Alt Name:	Not reported
Waste Code Description:	541 - Photochemicals / photo processing waste
RCRA Code:	D011
Meth Code:	T03 - Treatment, Incineration
Quantity Tons:	0.1251
Waste Quantity:	30
Quantity Unit:	G
Additional Code 1:	Not reported
Additional Code 2:	Not reported
Additional Code 3:	Not reported
Additional Code 4:	Not reported
Additional Code 5:	Not reported
Shipment Date:	19940809
Creation Date:	10/17/1995 0:00:00
Receipt Date:	19940809
Manifest ID:	93103344
Trans EPA ID:	CAD070148432
Trans Name:	Not reported
Trans 2 EPA ID:	Not reported
Trans 2 Name:	Not reported
TSDF EPA ID:	CAD070148432
Trans Name:	Not reported
TSDF Alt EPA ID:	Not reported
TSDF Alt Name:	Not reported
Waste Code Description:	541 - Photochemicals / photo processing waste
RCRA Code:	D011
Meth Code:	T03 - Treatment, Incineration
Quantity Tons:	0.1251
Waste Quantity:	30
Quantity Unit:	G
Additional Code 1:	Not reported

LUCKY STORES INC #381 (Continued) **S113018652**

Additional Code 2:	Not reported
Additional Code 3:	Not reported
Additional Code 4:	Not reported
Additional Code 5:	Not reported
Shipment Date:	19940411
Creation Date:	3/25/1996 0:00:00
Receipt Date:	19940412
Manifest ID:	93007641
Trans EPA ID:	CAD070148432
Trans Name:	Not reported
Trans 2 EPA ID:	Not reported
Trans 2 Name:	Not reported
TSDF EPA ID:	CAD070148432
Trans Name:	Not reported
TSDF Alt EPA ID:	CAD070148432
TSDF Alt Name:	Not reported
Waste Code Description:	541 - Photochemicals / photo processing waste
RCRA Code:	D011
Meth Code:	T03 - Treatment, Incineration
Quantity Tons:	0.2502
Waste Quantity:	60
Quantity Unit:	G
Additional Code 1:	Not reported
Additional Code 2:	Not reported
Additional Code 3:	Not reported
Additional Code 4:	Not reported
Additional Code 5:	Not reported
Shipment Date:	19940118
Creation Date:	9/14/1995 0:00:00
Receipt Date:	19940119
Manifest ID:	93104832
Trans EPA ID:	CAD070148432
Trans Name:	Not reported
Trans 2 EPA ID:	Not reported
Trans 2 Name:	Not reported
TSDF EPA ID:	CAD070148432
Trans Name:	Not reported
TSDF Alt EPA ID:	CAD070148432
TSDF Alt Name:	Not reported
Waste Code Description:	541 - Photochemicals / photo processing waste
RCRA Code:	D011
Meth Code:	T03 - Treatment, Incineration
Quantity Tons:	0.3753
Waste Quantity:	90
Quantity Unit:	G
Additional Code 1:	Not reported
Additional Code 2:	Not reported
Additional Code 3:	Not reported
Additional Code 4:	Not reported
Additional Code 5:	Not reported

Additional Information:

Year:	1993
Gen EPA ID:	CAD983641580

LUCKY STORES INC #381 (Continued) **S113018652**

Shipment Date:	19931027
Creation Date:	9/13/1995 0:00:00
Receipt Date:	19931028
Manifest ID:	93008002
Trans EPA ID:	CAD070148432
Trans Name:	Not reported
Trans 2 EPA ID:	Not reported
Trans 2 Name:	Not reported
TSDF EPA ID:	CAD070148432
Trans Name:	Not reported
TSDF Alt EPA ID:	Not reported
TSDF Alt Name:	Not reported
Waste Code Description:	541 - Photochemicals / photo processing waste
RCRA Code:	D011
Meth Code:	T03 - Treatment, Incineration
Quantity Tons:	0.417
Waste Quantity:	100
Quantity Unit:	G
Additional Code 1:	Not reported
Additional Code 2:	Not reported
Additional Code 3:	Not reported
Additional Code 4:	Not reported
Additional Code 5:	Not reported

Shipment Date:	19930720
Creation Date:	9/11/1995 0:00:00
Receipt Date:	19930721
Manifest ID:	92337090
Trans EPA ID:	CAD070148432
Trans Name:	Not reported
Trans 2 EPA ID:	Not reported
Trans 2 Name:	Not reported
TSDF EPA ID:	CAD070148432
Trans Name:	Not reported
TSDF Alt EPA ID:	CAD070148432
TSDF Alt Name:	Not reported
Waste Code Description:	541 - Photochemicals / photo processing waste
RCRA Code:	D011
Meth Code:	T03 - Treatment, Incineration
Quantity Tons:	0.271
Waste Quantity:	65
Quantity Unit:	G
Additional Code 1:	Not reported
Additional Code 2:	Not reported
Additional Code 3:	Not reported
Additional Code 4:	Not reported
Additional Code 5:	Not reported

Shipment Date:	19930525
Creation Date:	9/9/1995 0:00:00
Receipt Date:	19930526
Manifest ID:	92336874
Trans EPA ID:	CAD070148432
Trans Name:	Not reported
Trans 2 EPA ID:	Not reported
Trans 2 Name:	Not reported
TSDF EPA ID:	CAD070148432

LUCKY STORES INC #381 (Continued) **S113018652**

Trans Name:	Not reported
TSDF Alt EPA ID:	CAD070148432
TSDF Alt Name:	Not reported
Waste Code Description:	541 - Photochemicals / photo processing waste
RCRA Code:	D011
Meth Code:	T03 - Treatment, Incineration
Quantity Tons:	0.2919
Waste Quantity:	70
Quantity Unit:	G
Additional Code 1:	Not reported
Additional Code 2:	Not reported
Additional Code 3:	Not reported
Additional Code 4:	Not reported
Additional Code 5:	Not reported

Shipment Date:	19930317
Creation Date:	9/7/1995 0:00:00
Receipt Date:	19930318
Manifest ID:	92319378
Trans EPA ID:	CAD070148432
Trans Name:	Not reported
Trans 2 EPA ID:	Not reported
Trans 2 Name:	Not reported
TSDF EPA ID:	CAD070148432
Trans Name:	Not reported
TSDF Alt EPA ID:	Not reported
TSDF Alt Name:	Not reported
Waste Code Description:	541 - Photochemicals / photo processing waste
RCRA Code:	D011
Meth Code:	T03 - Treatment, Incineration
Quantity Tons:	0.2502
Waste Quantity:	60
Quantity Unit:	G
Additional Code 1:	Not reported
Additional Code 2:	Not reported
Additional Code 3:	Not reported
Additional Code 4:	Not reported
Additional Code 5:	Not reported

CERS:

Name:	LUCKY #748
Address:	1322 EL CAMINO REAL
City,State,Zip:	SAN BRUNO, CA 94066
Site ID:	131736
CERS ID:	10339915
CERS Description:	Chemical Storage Facilities

Violations:

Site ID:	131736
Site Name:	Lucky #748
Violation Date:	12-22-2021
Citation:	22 CCR 12 66262.34(f) - California Code of Regulations, Title 22, Chapter 12, Section(s) 66262.34(f)
Violation Description:	Failure to properly label hazardous waste accumulation containers and portable tanks with the following requirements: "Hazardous Waste", name and address of the generator, physical and chemical characteristics of the Hazardous Waste, and starting accumulation

LUCKY STORES INC #381 (Continued) **S113018652**

	date.
Violation Notes:	Returned to compliance on 12/22/2021. All waste container did not have the hazardous properties marked off. CORRECTED ON SITE
Violation Division:	San Mateo County Environmental Health
Violation Program:	HW
Violation Source:	CERS,
Site ID:	131736
Site Name:	Lucky #748
Violation Date:	05-14-2019
Citation:	22 CCR 12 66262.34(f) - California Code of Regulations, Title 22, Chapter 12, Section(s) 66262.34(f)
Violation Description:	Failure to properly label hazardous waste accumulation containers and portable tanks with the following requirements: "Hazardous Waste", name and address of the generator, physical and chemical characteristics of the Hazardous Waste, and starting accumulation date.
Violation Notes:	Returned to compliance on 05/14/2019. OBSERVATION: The partially full container for hazardous waste in the pharmacy did not have the physical state marked. During the inspection, the physical property of "solid" was marked. CORRECTIVE ACTION: Continue to ensure that all containers of hazardous waste are properly labeled.
Violation Division:	San Mateo County Environmental Health
Violation Program:	HW
Violation Source:	CERS,
Site ID:	131736
Site Name:	Lucky #748
Violation Date:	04-29-2015
Citation:	HSC 6.95 25508(a)(1) - California Health and Safety Code, Chapter 6.95, Section(s) 25508(a)(1)
Violation Description:	Failure to complete and electronically submit a site map with all required content.
Violation Notes:	Returned to compliance on 01/15/2016. Needs to add pharmaceutical waste storage area in pharmacy.
Violation Division:	San Mateo County Environmental Health
Violation Program:	HMRRP
Violation Source:	CERS,
Site ID:	131736
Site Name:	Lucky #748
Violation Date:	12-22-2021
Citation:	22 CCR 12 66262.40(a) - California Code of Regulations, Title 22, Chapter 12, Section(s) 66262.40(a)
Violation Description:	Failure to keep a copy of each properly signed manifest for at least three years from the date the waste was accepted by the initial transporter. The manifest signed at the time the waste was accepted for transport shall be kept until receiving a signed copy from the designated facility which received the waste.
Violation Notes:	Returned to compliance on 12/30/2021. Final manifest copies 015081021 FLE and 014404277 FLE were not on site. Provide missing copies to the inspector within the comply by date.
Violation Division:	San Mateo County Environmental Health
Violation Program:	HW
Violation Source:	CERS,

LUCKY STORES INC #381 (Continued) **S113018652**

Evaluation:

Eval General Type:	Other/Unknown
Eval Date:	01-22-2016
Violations Found:	No
Eval Type:	Other, not routine, done by local agency
Eval Notes:	Not reported
Eval Division:	San Mateo County Environmental Health
Eval Program:	HMRRP
Eval Source:	CERS,

Eval General Type:	Other/Unknown
Eval Date:	03-15-2023
Violations Found:	No
Eval Type:	Other, not routine, done by local agency
Eval Notes:	Not reported
Eval Division:	San Mateo County Environmental Health
Eval Program:	HMRRP
Eval Source:	CERS,

Eval General Type:	Other/Unknown
Eval Date:	03-20-2021
Violations Found:	No
Eval Type:	Other, not routine, done by local agency
Eval Notes:	HMBP submittal reviewed and accepted.
Eval Division:	San Mateo County Environmental Health
Eval Program:	HMRRP
Eval Source:	CERS,

Eval General Type:	Compliance Evaluation Inspection
Eval Date:	04-25-2017
Violations Found:	No
Eval Type:	Routine done by local agency
Eval Notes:	Last Submission on CERS 2/27/2017 acceptable
Eval Division:	San Mateo County Environmental Health
Eval Program:	HMRRP
Eval Source:	CERS,

Eval General Type:	Compliance Evaluation Inspection
Eval Date:	05-14-2019
Violations Found:	No
Eval Type:	Routine done by local agency
Eval Notes:	On site to conduct a routine inspection. Facility has the following on site: R-507 88.9 gallons. R407A 234.7 gallons.
Eval Division:	San Mateo County Environmental Health
Eval Program:	HMRRP
Eval Source:	CERS,

Eval General Type:	Other/Unknown
Eval Date:	05-14-2019
Violations Found:	No
Eval Type:	Other, not routine, done by local agency
Eval Notes:	HMBP submittal reviewed and accepted with the following comments: Please update your hazardous materials inventory if: 1. Your generator has fuel at 55 gallons or more. 2. Your helium storage is at 1,000 cubic feet or more. Thank you.
Eval Division:	San Mateo County Environmental Health
Eval Program:	HMRRP

LUCKY STORES INC #381 (Continued) **S113018652**

Eval Source: CERS,

Eval General Type: Compliance Evaluation Inspection
Eval Date: 04-25-2017
Violations Found: No
Eval Type: Routine done by local agency
Eval Notes: EPA ID number CAL000359902 Active Facility is small quantity generator of damaged/returned consumer goods. Last pickup January 2017.
Eval Division: San Mateo County Environmental Health
Eval Program: HW
Eval Source: CERS,

Eval General Type: Compliance Evaluation Inspection
Eval Date: 05-14-2019
Violations Found: Yes
Eval Type: Routine done by local agency
Eval Notes: On site to conduct a routine inspection. The following were picked up: On 5-9-19: 32 pounds of hazardous waste solid empty consumer containers. 26 pounds of personal care products. 43 pounds of personal care products. 3 pounds of waste flammable liquids. 14 pounds of waste aerosols. On 11-6-18: 4 pounds of waste aerosols. 1 pound of corrosive waste liquids. 1 pound of waste containers with medicine residue. 1 pound of waste selenium silver. 30 pound of waste liquid personal care products. 41 pounds of empty consumer containers.
Eval Division: San Mateo County Environmental Health
Eval Program: HW
Eval Source: CERS,

Eval General Type: Compliance Evaluation Inspection
Eval Date: 05-26-2023
Violations Found: No
Eval Type: Routine done by local agency
Eval Notes: Hazardous waste streams generated: Oxidizers Corrosive bases Corrosive acids Aerosols/flammables State regulated/toxics Universal waste Electronic waste 20-50 lbs disposed of every 3 months
Eval Division: San Mateo County Environmental Health
Eval Program: HW
Eval Source: CERS,

Eval General Type: Other/Unknown
Eval Date: 08-08-2018
Violations Found: No
Eval Type: Other, not routine, done by local agency
Eval Notes: Archived a copy of the report. Emailed Thomas Wilson a copy of the complaint inspection report. Updated the complaint record to abated.
Eval Division: San Mateo County Environmental Health
Eval Program: HMRRP
Eval Source: CERS,

Eval General Type: Compliance Evaluation Inspection
Eval Date: 12-22-2021
Violations Found: No
Eval Type: Routine done by local agency
Eval Notes: Hazardous materials above threshold: 88.9 gal of 5507 refrigerant 234.7 gal of r407a refrigerant
Eval Division: San Mateo County Environmental Health
Eval Program: HMRRP

LUCKY STORES INC #381 (Continued) **S113018652**

Eval Source: CERS,

Eval General Type: Other/Unknown
Eval Date: 02-20-2018
Violations Found: No
Eval Type: Other, not routine, done by local agency
Eval Notes: HMBP submittal accepted.
Eval Division: San Mateo County Environmental Health
Eval Program: HMRRP
Eval Source: CERS,

Eval General Type: Other/Unknown
Eval Date: 04-08-2015
Violations Found: No
Eval Type: Other, not routine, done by local agency
Eval Notes: Not reported
Eval Division: San Mateo County Environmental Health
Eval Program: HMRRP
Eval Source: CERS,

Eval General Type: Other/Unknown
Eval Date: 04-29-2015
Violations Found: No
Eval Type: Other, not routine, done by local agency
Eval Notes: Not reported
Eval Division: San Mateo County Environmental Health
Eval Program: HW
Eval Source: CERS,

Eval General Type: Compliance Evaluation Inspection
Eval Date: 04-29-2015
Violations Found: Yes
Eval Type: Routine done by local agency
Eval Notes: Not reported
Eval Division: San Mateo County Environmental Health
Eval Program: HMRRP
Eval Source: CERS,

Eval General Type: Other/Unknown
Eval Date: 07-27-2022
Violations Found: No
Eval Type: Other, not routine, done by local agency
Eval Notes: Not reported
Eval Division: San Mateo County Environmental Health
Eval Program: HMRRP
Eval Source: CERS,

Eval General Type: Other/Unknown
Eval Date: 03-13-2020
Violations Found: No
Eval Type: Other, not routine, done by local agency
Eval Notes: HMBP submittal reviewed and accepted.
Eval Division: San Mateo County Environmental Health
Eval Program: HMRRP
Eval Source: CERS,

Eval General Type: Compliance Evaluation Inspection

LUCKY STORES INC #381 (Continued) **S113018652**

Eval Date: 04-29-2015
Violations Found: No
Eval Type: Routine done by local agency
Eval Notes: Not reported
Eval Division: San Mateo County Environmental Health
Eval Program: HW
Eval Source: CERS,

Eval General Type: Other/Unknown
Eval Date: 04-29-2015
Violations Found: No
Eval Type: Other, not routine, done by local agency
Eval Notes: Not reported
Eval Division: San Mateo County Environmental Health
Eval Program: HMRRP
Eval Source: CERS,

Eval General Type: Compliance Evaluation Inspection
Eval Date: 05-26-2023
Violations Found: No
Eval Type: Routine done by local agency
Eval Notes: Hazardous materials above threshold: R 507A - 88.9 gallons R 407A - 234.7 gallons Helium - 900 cubic feet
Eval Division: San Mateo County Environmental Health
Eval Program: HMRRP
Eval Source: CERS,

Eval General Type: Other/Unknown
Eval Date: 08-07-2018
Violations Found: No
Eval Type: Other, not routine, done by local agency
Eval Notes: On site to conduct a complaint inspection CO0037329. Nature of complaint: Flooring being redone, extremely strong fumes. Caller in store on Sunday, Found it very hard to breathe. Her lungs hurt and her eyes became red. She spoke to the manager regarding health concerns for the employees and reply was "no comment". While on site observed the following: The flooring is being redone. Extremely strong fumes could not be verified. Customers and employees in the store appeared to be breathing without difficulty and did not have red eyes. Discussed the complaint with the managers on duty. Recommended that adequate ventilation continue to be provided and to seek professional medical attention for any persons experiencing health related concerns or complications. No further action required at this time.
Eval Division: San Mateo County Environmental Health
Eval Program: HW
Eval Source: CERS,

Eval General Type: Other/Unknown
Eval Date: 10-05-2022
Violations Found: No
Eval Type: Other, not routine, done by local agency
Eval Notes: Not reported
Eval Division: San Mateo County Environmental Health
Eval Program: HMRRP
Eval Source: CERS,

Eval General Type: Other/Unknown

LUCKY STORES INC #381 (Continued) **S113018652**

Eval Date: 12-22-2015
Violations Found: No
Eval Type: Other, not routine, done by local agency
Eval Notes: Not reported
Eval Division: San Mateo County Environmental Health
Eval Program: HMRRP
Eval Source: CERS,

Eval General Type: Compliance Evaluation Inspection
Eval Date: 12-22-2021
Violations Found: Yes
Eval Type: Routine done by local agency
Eval Notes: Hazardous waste streams generated: Aerosols/flammables/combustibles - less than 30 lbs per month State regulated toxics - on average 50-100 lbs per month Corrosive bases - less than 5lbs per month Corrosive acids - less than 5lbs per month Oxidizers - less than 5 lbs per month Universal and electronic wastes - less than 5 lbs per month
Eval Division: San Mateo County Environmental Health
Eval Program: HW
Eval Source: CERS,

Enforcement Action:
Site ID: 131736
Site Name: Lucky #748
Site Address: 1322 EL CAMINO REAL
Site City: SAN BRUNO
Site Zip: 94066
Enf Action Date: 04-29-2015
Enf Action Type: Notice of Violation (Unified Program)
Enf Action Description: Notice of Violation Issued by the Inspector at the Time of Inspection
Enf Action Notes: Not reported
Enf Action Division: San Mateo County Environmental Health
Enf Action Program: HMRRP
Enf Action Source: CERS,

Coordinates:
Site ID: 131736
Facility Name: Lucky #748
Env Int Type Code: HWG
Program ID: 10339915
Coord Name: Not reported
Ref Point Type Desc: Center of a facility or station.,
Latitude: 37.639970
Longitude: -122.422000

Affiliation:
Affiliation Type Desc: Identification Signer
Entity Name: Corey Hassler
Entity Title: Mgr. Workplace Safety
Affiliation Address: Not reported
Affiliation City: Not reported
Affiliation State: Not reported
Affiliation Country: Not reported
Affiliation Zip: Not reported
Affiliation Phone: ,

LUCKY STORES INC #381 (Continued) **S113018652**

Affiliation Type Desc:	Operator
Entity Name:	SAVE MART SUPERMARKETS LLC DBA LUCKY #748
Entity Title:	Not reported
Affiliation Address:	Not reported
Affiliation City:	Not reported
Affiliation State:	Not reported
Affiliation Country:	Not reported
Affiliation Zip:	Not reported
Affiliation Phone:	(209) 577-1600,

Affiliation Type Desc:	Environmental Contact
Entity Name:	Corey Hassler
Entity Title:	Not reported
Affiliation Address:	1800 Standiford Ave.
Affiliation City:	Modesto
Affiliation State:	CA
Affiliation Country:	Not reported
Affiliation Zip:	95350
Affiliation Phone:	,

Affiliation Type Desc:	Legal Owner
Entity Name:	Save Mart Supermarkets LLC
Entity Title:	Not reported
Affiliation Address:	1800 Standiford Ave.
Affiliation City:	Modesto
Affiliation State:	CA
Affiliation Country:	United States
Affiliation Zip:	95350
Affiliation Phone:	(209) 577-1600,

Affiliation Type Desc:	Property Owner
Entity Name:	JLL dba San Bruno Town Center c/o Meghan Johnson
Entity Title:	Not reported
Affiliation Address:	655 Redwood Highway, Suite #177
Affiliation City:	Mill Valley
Affiliation State:	CA
Affiliation Country:	United States
Affiliation Zip:	94941
Affiliation Phone:	(408) 396-2581,

Affiliation Type Desc:	CUPA District
Entity Name:	San Mateo County Environmental Health
Entity Title:	Not reported
Affiliation Address:	2000 Alameda de las Pulgas, Suite 100
Affiliation City:	San Mateo
Affiliation State:	CA
Affiliation Country:	Not reported
Affiliation Zip:	94403
Affiliation Phone:	(650) 372-6200,

Affiliation Type Desc:	Document Preparer
Entity Name:	Michelle Steele
Entity Title:	Not reported
Affiliation Address:	Not reported
Affiliation City:	Not reported
Affiliation State:	Not reported
Affiliation Country:	Not reported

LUCKY STORES INC #381 (Continued) **S113018652**

Affiliation Zip:	Not reported
Affiliation Phone:	,
Affiliation Type Desc:	Facility Mailing Address
Entity Name:	Mailing Address
Entity Title:	Not reported
Affiliation Address:	P.O. Box 3689
Affiliation City:	Modesto
Affiliation State:	CA
Affiliation Country:	Not reported
Affiliation Zip:	95352-3689
Affiliation Phone:	,
Affiliation Type Desc:	Parent Corporation
Entity Name:	Save Mart Supermarkets
Entity Title:	Not reported
Affiliation Address:	Not reported
Affiliation City:	Not reported
Affiliation State:	Not reported
Affiliation Country:	Not reported
Affiliation Zip:	Not reported
Affiliation Phone:	,

AA321 **ALBERTSONS** **San Mateo Co. BI** **S103628284**
NW **1322 EL CAMINO REAL** **N/A**
1/8-1/4 **SAN BRUNO, CA 94066**
0.170 mi.
898 ft. **Site 4 of 10 in cluster AA**

Relative: **Higher**
Actual: **58 ft.**

San Mateo Co. BI:

Name:	ALBERTSONS
Address:	1322 EL CAMINO REAL
City,State,Zip:	SAN BRUNO, CA 94066
Region:	SAN MATEO
Facility ID:	FA0028484
Prog Element Code:	GENERATES <27 GAL/YEAR
Record Id:	PR0047367
Description:	GENERATES <27 GAL/YEAR
Facility Status:	Inactive, non-billable
Program Category:	HAZARDOUS WASTE PROGRAM
Name:	ALBERTSONS
Address:	1322 EL CAMINO REAL
City,State,Zip:	SAN BRUNO, CA 94066
Region:	SAN MATEO
Facility ID:	FA0028484
Prog Element Code:	STORES HAZ MAT <219GAL,1,999LB, 879FT3
Record Id:	PR0047644
Description:	STORES HAZ MAT <219GAL,1,999LB, 879CF
Facility Status:	Inactive, non-billable
Program Category:	BUSINESS PLAN PROGRAM

AB322 **STAPLES THE OFFICE SUPERSTORE EAST INC STORE 0488** **CERS HAZ WASTE** **S118937459**
NNW **470 NOOR AVE** **HWTS** **N/A**
1/8-1/4 **S SAN FRAN, CA 94080** **HAZNET**
0.174 mi.
917 ft. **Site 1 of 3 in cluster AB**

Relative:
Higher

Actual:
52 ft.

CERS HAZ WASTE:

Name:	STAPLES THE OFFICE SUPERSTORE #0488
Address:	470 NOOR AVE
City,State,Zip:	SOUTH SAN FRANCISCO, CA 94080
Site ID:	354588
CERS ID:	10635961
CERS Description:	Hazardous Waste Generator

Violations:

Site ID:	354588
Site Name:	Staples the Office Superstore #0488
Violation Date:	05-24-2017
Citation:	22 CCR 12 66262.40(a) - California Code of Regulations, Title 22, Chapter 12, Section(s) 66262.40(a)
Violation Description:	Failure to keep a copy of each properly signed manifest for at least three years from the date the waste was accepted by the initial transporter. The manifest signed at the time the waste was accepted for transport shall be kept until receiving a signed copy from the designated facility which received the waste.
Violation Notes:	Returned to compliance on 06/23/2017. The signed copy of manifest # 007189335 (dated 3/30/2016) was not on file. To correct the violation, request a signed copy of manifest 007189335 within 30 days and forward it to me.
Violation Division:	San Mateo County Environmental Health
Violation Program:	HW
Violation Source:	CERS,

Site ID:	354588
Site Name:	Staples the Office Superstore #0488
Violation Date:	06-11-2019
Citation:	22 CCR 12 66262.40(a) - California Code of Regulations, Title 22, Chapter 12, Section(s) 66262.40(a)
Violation Description:	Failure to keep a copy of each properly signed manifest for at least three years from the date the waste was accepted by the initial transporter. The manifest signed at the time the waste was accepted for transport shall be kept until receiving a signed copy from the designated facility which received the waste.
Violation Notes:	Returned to compliance on 06/12/2019. Please obtain a signed copy of manifest : 012481675 within 30 days
Violation Division:	San Mateo County Environmental Health
Violation Program:	HW
Violation Source:	CERS,

Site ID:	354588
Site Name:	Staples the Office Superstore #0488
Violation Date:	05-24-2017
Citation:	HSC 6.5 25160(b)(3) - California Health and Safety Code, Chapter 6.5, Section(s) 25160(b)(3)
Violation Description:	Failure to determine the status of any hazardous waste if a signed copy of the manifest isn t received within 35 days of the date the waste was accepted by the initial transporter and/or to submit an Exception Report to DTSC if a signed copy of the manifest isn t received within 45 days of the date the waste was accepted by the initial transporter.

STAPLES THE OFFICE SUPERSTORE EAST INC STORE 0488 (Continued) **S118937459**

Violation Notes: Returned to compliance on 06/23/2017. The signed copy of manifest # 007189335 (dated 3/30/2016) was not on file. Facility should have requested a signed copy of this manifest and filed an exception report with DTSC. To correct the violation, request a signed copy of manifest 007189335 within 30 days and forward it to me.
Violation Division: San Mateo County Environmental Health
Violation Program: HW
Violation Source: CERS,

Evaluation:
Eval General Type: Compliance Evaluation Inspection
Eval Date: 07-03-2023
Violations Found: No
Eval Type: Routine done by local agency
Eval Notes: Facility has hazardous waste containers for: -Aerosols/Flammables -Universal Waste -Toxics -Oxidizers -Corrosives Acids -Corrosive Bases There have been hazardous waste pickups documented since last inspection.
Eval Division: San Mateo County Environmental Health
Eval Program: HW
Eval Source: CERS,

Eval General Type: Other/Unknown
Eval Date: 03-26-2020
Violations Found: No
Eval Type: Other, not routine, done by local agency
Eval Notes: Not reported
Eval Division: San Mateo County Environmental Health
Eval Program: HW
Eval Source: CERS,

Eval General Type: Other/Unknown
Eval Date: 04-08-2019
Violations Found: No
Eval Type: Other, not routine, done by local agency
Eval Notes: Not reported
Eval Division: San Mateo County Environmental Health
Eval Program: HW
Eval Source: CERS,

Eval General Type: Other/Unknown
Eval Date: 06-11-2019
Violations Found: No
Eval Type: Other, not routine, done by local agency
Eval Notes: Not reported
Eval Division: San Mateo County Environmental Health
Eval Program: HW
Eval Source: CERS,

Eval General Type: Compliance Evaluation Inspection
Eval Date: 06-16-2021
Violations Found: No
Eval Type: Routine done by local agency
Eval Notes: Not reported
Eval Division: San Mateo County Environmental Health
Eval Program: HW
Eval Source: CERS,

STAPLES THE OFFICE SUPERSTORE EAST INC STORE 0488 (Continued) **S118937459**

Eval General Type: Other/Unknown
Eval Date: 03-26-2018
Violations Found: No
Eval Type: Other, not routine, done by local agency
Eval Notes: Not reported
Eval Division: San Mateo County Environmental Health
Eval Program: HW
Eval Source: CERS,

Eval General Type: Other/Unknown
Eval Date: 05-24-2017
Violations Found: No
Eval Type: Other, not routine, done by local agency
Eval Notes: Not reported
Eval Division: San Mateo County Environmental Health
Eval Program: HW
Eval Source: CERS,

Eval General Type: Compliance Evaluation Inspection
Eval Date: 06-11-2019
Violations Found: Yes
Eval Type: Routine done by local agency
Eval Notes: Waste generated: Bulbs, batteries
Eval Division: San Mateo County Environmental Health
Eval Program: HW
Eval Source: CERS,

Eval General Type: Compliance Evaluation Inspection
Eval Date: 05-24-2017
Violations Found: Yes
Eval Type: Routine done by local agency
Eval Notes: Facility has a hazardous waste storage area. There are bins designed to store flammable, toxic waste, etc. But based on the manifest from the past 3 years, all the waste were batteries.
Eval Division: San Mateo County Environmental Health
Eval Program: HW
Eval Source: CERS,

Affiliation:
Affiliation Type Desc: CUPA District
Entity Name: San Mateo County Environmental Health
Entity Title: Not reported
Affiliation Address: 2000 Alameda de las Pulgas, Suite 100
Affiliation City: San Mateo
Affiliation State: CA
Affiliation Country: Not reported
Affiliation Zip: 94403
Affiliation Phone: (650) 372-6200,

Affiliation Type Desc: Operator
Entity Name: Staples the Office Superstore East Inc
Entity Title: Not reported
Affiliation Address: Not reported
Affiliation City: Not reported
Affiliation State: Not reported
Affiliation Country: Not reported
Affiliation Zip: Not reported

STAPLES THE OFFICE SUPERSTORE EAST INC STORE 0488 (Continued) **S118937459**

Affiliation Phone:	(508) 253-6069,
Affiliation Type Desc:	Document Preparer
Entity Name:	Sean Lemay
Entity Title:	Not reported
Affiliation Address:	Not reported
Affiliation City:	Not reported
Affiliation State:	Not reported
Affiliation Country:	Not reported
Affiliation Zip:	Not reported
Affiliation Phone:	,
Affiliation Type Desc:	Legal Owner
Entity Name:	Staples the Office Superstore East Inc
Entity Title:	Not reported
Affiliation Address:	500 Staples Drive
Affiliation City:	Framingham
Affiliation State:	MA
Affiliation Country:	United States
Affiliation Zip:	01702
Affiliation Phone:	(508) 253-6069,
Affiliation Type Desc:	Environmental Contact
Entity Name:	Brian Hanlon
Entity Title:	Not reported
Affiliation Address:	500 Staples Drive
Affiliation City:	Framingham
Affiliation State:	MA
Affiliation Country:	Not reported
Affiliation Zip:	01702
Affiliation Phone:	,
Affiliation Type Desc:	Facility Mailing Address
Entity Name:	Mailing Address
Entity Title:	Not reported
Affiliation Address:	500 Staples Drive
Affiliation City:	Framingham
Affiliation State:	MA
Affiliation Country:	Not reported
Affiliation Zip:	01702
Affiliation Phone:	,
Affiliation Type Desc:	Identification Signer
Entity Name:	Sean Lemay
Entity Title:	Senior Environmental Specialist
Affiliation Address:	Not reported
Affiliation City:	Not reported
Affiliation State:	Not reported
Affiliation Country:	Not reported
Affiliation Zip:	Not reported
Affiliation Phone:	,
Affiliation Type Desc:	Parent Corporation
Entity Name:	Staples the Office Superstore East Inc
Entity Title:	Not reported
Affiliation Address:	Not reported
Affiliation City:	Not reported

STAPLES THE OFFICE SUPERSTORE EAST INC STORE 0488 (Continued) **S118937459**

Affiliation State:	Not reported
Affiliation Country:	Not reported
Affiliation Zip:	Not reported
Affiliation Phone:	,

HWTS:

Name:	STAPLES THE OFFICE SUPERSTORE EAST INC STORE 0488
Address:	470 NOOR AVE
Address 2:	Not reported
City,State,Zip:	S SAN FRAN, CA 94080
EPA ID:	CAL000390813
Inactive Date:	Not reported
Create Date:	11/04/2013
Last Act Date:	Not reported
Mailing Name:	Not reported
Mailing Address:	500 STAPLES DR
Mailing Address 2:	Not reported
Mailing City,State,Zip:	FRAMINGHAM, MA 1702
Owner Name:	STAPLES THE OFFICE SUPERSTORE E INC
Owner Address:	500 STAPLES DR
Owner Address 2:	Not reported
Owner City,State,Zip:	FRAMINGHAM, MA 1702
Owner Phone:	Not reported
Owner Fax:	Not reported
Contact Name:	FROYLAN RUIZ
Contact Address:	500 STAPLES DR
Contact Address 2:	Not reported
City,State,Zip:	FRAMINGHAM, MA 1702
Contact Phone:	Not reported
Contact Fax:	Not reported
Facility Status:	Active
Facility Type:	PERMANENT
Category:	STATE
Latitude:	37.64169
Longitude:	-122.42232

NAICS:

EPA ID:	CAL000390813
Create Date:	2013-11-04 15:03:37.353
NAICS Code:	45321
NAICS Description:	Office Supplies and Stationery Stores
Issued EPA ID Date:	2013-11-04 15:03:37.35300
Inactive Date:	Not reported
Facility Name:	STAPLES THE OFFICE SUPERSTORE EAST INC STORE 0488
Facility Address:	470 NOOR AVE
Facility Address 2:	Not reported
Facility City:	S SAN FRAN
Facility County:	Not reported
Facility State:	CA
Facility Zip:	94080

HAZNET:

Name:	STAPLES THE OFFICE SUPERSTORE EAST INC STORE 0488
Address:	470 NOOR AVE
Address 2:	Not reported

STAPLES THE OFFICE SUPERSTORE EAST INC STORE 0488 (Continued) **S118937459**

City,State,Zip: S SAN FRAN, CA 94080
Contact: FROYLAN RUIZ
Telephone: 3232041522
Mailing Name: Not reported
Mailing Address: 500 STAPLES DR

Year: 2021
Gepaid: CAL000390813
TSD EPA ID: AZR000515924
CA Waste Code: 331 - Off-specification, aged or surplus organics
Disposal Method: H141 - Storage, Bulking, And/Or Transfer Off Site--No Treatment/Reovery (H010-H129) Or (H131-H135)
Tons: 0.003

Year: 2021
Gepaid: CAL000390813
TSD EPA ID: NVD980895338
CA Waste Code: 181 - Other inorganic solid waste
Disposal Method: H141 - Storage, Bulking, And/Or Transfer Off Site--No Treatment/Reovery (H010-H129) Or (H131-H135)
Tons: 0.0005

Year: 2020
Gepaid: CAL000390813
TSD EPA ID: AZR000515924
CA Waste Code: 331 - Off-specification, aged or surplus organics
Disposal Method: H141 - Storage, Bulking, And/Or Transfer Off Site--No Treatment/Reovery (H010-H129) Or (H131-H135)
Tons: 0.0015

Year: 2019
Gepaid: CAL000390813
TSD EPA ID: CAD008364432
CA Waste Code: 181 - Other inorganic solid waste
Disposal Method: H141 - Storage, Bulking, And/Or Transfer Off Site--No Treatment/Reovery (H010-H129) Or (H131-H135)
Tons: 0.00050

Year: 2017
Gepaid: CAL000390813
TSD EPA ID: NVD980895338
CA Waste Code: 181 - Other inorganic solid waste
Disposal Method: H141 - Storage, Bulking, And/Or Transfer Off Site--No Treatment/Reovery (H010-H129) Or (H131-H135)
Tons: 0.003

Year: 2016
Gepaid: CAL000390813
TSD EPA ID: CAD980884183
CA Waste Code: 181 - Other inorganic solid waste
Disposal Method: H141 - Storage, Bulking, And/Or Transfer Off Site--No Treatment/Reovery (H010-H129) Or (H131-H135)
Tons: 0.0005

Year: 2015
Gepaid: CAL000390813
TSD EPA ID: NVD980895338

STAPLES THE OFFICE SUPERSTORE EAST INC STORE 0488 (Continued) **S118937459**

CA Waste Code:	-
Disposal Method:	H121 - Neutralization Only
Tons:	0.003
Year:	2015
Gepaid:	CAL000390813
TSD EPA ID:	NVD980895338
CA Waste Code:	-
Disposal Method:	H141 - Storage, Bulking, And/Or Transfer Off Site--No Treatment/Reovery (H010-H129) Or (H131-H135)
Tons:	0.0205
Year:	2015
Gepaid:	CAL000390813
TSD EPA ID:	NVD980895338
CA Waste Code:	181 - Other inorganic solid waste
Disposal Method:	H141 - Storage, Bulking, And/Or Transfer Off Site--No Treatment/Reovery (H010-H129) Or (H131-H135)
Tons:	0.0035
Year:	2015
Gepaid:	CAL000390813
TSD EPA ID:	NVD980895338
CA Waste Code:	181 - Other inorganic solid waste
Disposal Method:	H121 - Neutralization Only
Tons:	0.003

Click this hyperlink while viewing on your computer to access additional CA HAZNET: detail in the EDR Site Report.

Additional Information:

Year:	2021
EM Manifest ID:	Not reported
Shipment Date:	3/2/2020
Shipment Date:	3/2/2020
Receipt Date:	3/16/2020
Manifest Number:	014027321FLE
Generator EPA ID:	CAL000390813
Name:	STAPLES THE OFFICE SUPERSTORE EAST INC STORE 0488
Address:	470 NOOR AVE
Address 2:	Not reported
City,State,Zip:	S SAN FRAN, CA 94080
Telephone:	Not reported
Contact:	Not reported
Contact Telephone:	650-869-6882
Contact Email:	Not reported
Transporter 1 EPA ID:	MNS000110924
Transporter Name:	STERICYCLE SPECIALTY WASTE SOLUTIONS INC
Transporter 1 Emergency Number:	Not reported
Transporter 2 EPA ID:	CAR000175422
Transporter Name 2:	WORLDWIDE RECOVERY SYSTEM INC
Transporter 2 Emergency Number:	Not reported
TSDF EPA ID:	AZR000515924
TSDF Name:	YUMA YES WASTE TRANSFER FACILITY
TSDF Address 1:	2730 E 13TH ST
TSDF Address 2:	Not reported

STAPLES THE OFFICE SUPERSTORE EAST INC STORE 0488 (Continued) **S118937459**

TSDF City,State,Zip:	YUMA, AZ 85365-1901
TSDF Telephone:	Not reported
TSDFA EPA ID:	Not reported
Waste Code Description:	331 - Not reported
RCRA Code:	Not reported
Meth Code:	H141 - Not reported
Quantity Tons:	0.0015
Waste Quantity:	3
Quantity Unit:	P

Additional Information:

Year:	2020
EM Manifest ID:	Not reported
Shipment Date:	3/2/2020
Shipment Date:	3/2/2020
Receipt Date:	3/16/2020
Manifest Number:	014027321FLE
Generator EPA ID:	CAL000390813
Name:	STAPLES THE OFFICE SUPERSTORE EAST INC STORE 0488
Address:	470 NOOR AVE
Address 2:	Not reported
City,State,Zip:	S SAN FRAN, CA 94080
Telephone:	Not reported
Contact:	Not reported
Contact Telephone:	650-869-6882
Contact Email:	Not reported
Transporter 1 EPA ID:	MNS000110924
Transporter Name:	STERICYCLE SPECIALTY WASTE SOLUTIONS INC
Transporter 1 Emergency Number:	Not reported
Transporter 2 EPA ID:	CAR000175422
Transporter Name 2:	WORLDWIDE RECOVERY SYSTEM INC
Transporter 2 Emergency Number:	Not reported
TSDF EPA ID:	AZR000515924
TSDF Name:	YUMA YES WASTE TRANSFER FACILITY
TSDF Address 1:	2730 E 13TH ST
TSDF Address 2:	Not reported
TSDF City,State,Zip:	YUMA, AZ 85365-1901
TSDF Telephone:	Not reported
TSDFA EPA ID:	Not reported
Waste Code Description:	331 - Not reported
RCRA Code:	Not reported
Meth Code:	H141 - Not reported
Quantity Tons:	0.0015
Waste Quantity:	3
Quantity Unit:	P

Additional Information:

Year:	2019
EM Manifest ID:	334949
Shipment Date:	3/19/2019
Shipment Date:	3/19/2019
Receipt Date:	3/29/2019
Manifest Number:	012481675FLE
Generator EPA ID:	CAL000390813
Name:	STAPLES RETAIL
Address:	470 NOOR AVE

STAPLES THE OFFICE SUPERSTORE EAST INC STORE 0488 (Continued) **S118937459**

Address 2:	Not reported
City,State,Zip:	S. SAN FRANCISCO 94080
Telephone:	800-424-9300
Contact:	Not reported
Contact Telephone:	323-776-6233
Contact Email:	Not reported
Transporter 1 EPA ID:	MNS000110924
Transporter Name:	Not reported
Transporter 1 Emergency Number:	Not reported
Transporter 2 EPA ID:	MNS000110924
Transporter Name 2:	Not reported
Transporter 2 Emergency Number:	Not reported
TSDF EPA ID:	CAD008364432
TSDF Name:	Rho Chem LLC
TSDF Address 1:	425 Isis Ave.
TSDF Address 2:	Not reported
TSDF City,State,Zip:	Inglewood 90301
TSDF Telephone:	Not reported
TSDFA EPA ID:	Not reported
Waste Code Description:	- Not reported
RCRA Code:	Not reported
Meth Code:	- Not reported
Quantity Tons:	Not reported
Waste Quantity:	Not reported
Quantity Unit:	Not reported

Federal:

Year:	2019
EM Manifest ID:	334949
Generator EPA ID:	CAL000390813
Shipment Date:	2019-03-19
Manifest Number:	012481675FLE
Line Number:	1
Method Code:	H141
Quantity Tons:	0.00050
Quantity Waste:	1.000000
Quantity Unit:	P
Number of Containers:	1
Type of Container:	Fiber or plastic boxes, cartons, cases
Quantity Type:	Pounds
Federal Code:	D009

State:

Year:	2019
EM Manifest ID:	334949
Generator EPA ID:	CAL000390813
Shipment Date:	2019-03-19
Manifest Number:	012481675FLE
Line Number:	1
Method Code:	H141
Quantity Tons:	0.00050
Quantity Waste:	1.000000
Quantity Unit:	P
Number of Containers:	1
Type of Container:	Fiber or plastic boxes, cartons, cases
Quantity Type:	Pounds
State Code:	181

STAPLES THE OFFICE SUPERSTORE EAST INC STORE 0488 (Continued) **S118937459**

Additional Information:

Year:	2017
Gen EPA ID:	CAL000390813
Shipment Date:	20171012
Creation Date:	9/29/2018 18:30:10
Receipt Date:	20171115
Manifest ID:	010733197FLE
Trans EPA ID:	MNS000110924
Trans Name:	STERICYCLE SPECIALTY WASTE SOLUTIONS INC
Trans 2 EPA ID:	NED986382133
Trans 2 Name:	SMITH SYSTEMS TRANSPORTATION
TSDF EPA ID:	NVD980895338
Trans Name:	21ST CENTURY EMN LLC
TSDF Alt EPA ID:	Not reported
TSDF Alt Name:	Not reported
Waste Code Description:	181 - Other inorganic solid waste Organics
RCRA Code:	D009
Meth Code:	H141 - Storage, Bulking, And/Or Transfer Off Site--No Treatment/Reovery (H010-H129) Or (H131-H135)
Quantity Tons:	0.001
Waste Quantity:	2
Quantity Unit:	P
Additional Code 1:	Not reported
Additional Code 2:	Not reported
Additional Code 3:	Not reported
Additional Code 4:	Not reported
Additional Code 5:	Not reported
Shipment Date:	20170403
Creation Date:	5/12/2018 18:31:28
Receipt Date:	20170413
Manifest ID:	010075011FLE
Trans EPA ID:	MNS000110924
Trans Name:	STERICYCLE SPECIALTY WASTE SOLUTIONS INC
Trans 2 EPA ID:	NED986382133
Trans 2 Name:	SMITH SYSTEMS TRANS
TSDF EPA ID:	NVD980895338
Trans Name:	21ST CENTURY EMN LLC
TSDF Alt EPA ID:	Not reported
TSDF Alt Name:	Not reported
Waste Code Description:	181 - Other inorganic solid waste Organics
RCRA Code:	Not reported
Meth Code:	H141 - Storage, Bulking, And/Or Transfer Off Site--No Treatment/Reovery (H010-H129) Or (H131-H135)
Quantity Tons:	0.002
Waste Quantity:	4
Quantity Unit:	P
Additional Code 1:	Not reported
Additional Code 2:	Not reported
Additional Code 3:	Not reported
Additional Code 4:	Not reported
Additional Code 5:	Not reported
Shipment Date:	20170403
Creation Date:	5/12/2018 18:31:28
Receipt Date:	20170413

STAPLES THE OFFICE SUPERSTORE EAST INC STORE 0488 (Continued) **S118937459**

Manifest ID:	010075011FLE
Trans EPA ID:	MNS000110924
Trans Name:	STERICYCLE SPECIALTY WASTE SOLUTIONS INC
Trans 2 EPA ID:	NED986382133
Trans 2 Name:	SMITH SYSTEMS TRANS
TSDF EPA ID:	NVD980895338
Trans Name:	21ST CENTURY EMN LLC
TSDF Alt EPA ID:	Not reported
TSDF Alt Name:	Not reported
Waste Code Description:	181 - Other inorganic solid waste Organics
RCRA Code:	Not reported
Meth Code:	H141 - Storage, Bulking, And/Or Transfer Off Site--No Treatment/Reovery (H010-H129) Or (H131-H135)
Quantity Tons:	0.001
Waste Quantity:	2
Quantity Unit:	P
Additional Code 1:	Not reported
Additional Code 2:	Not reported
Additional Code 3:	Not reported
Additional Code 4:	Not reported
Additional Code 5:	Not reported

Additional Information:

Year:	2016
Gen EPA ID:	CAL000390813
Shipment Date:	20151006
Creation Date:	Not reported
Receipt Date:	Not reported
Manifest ID:	008517856FLE
Trans EPA ID:	MNS000110924
Trans Name:	STERICYCLE SPECIALTY WASTE SOLUTIONS INC
Trans 2 EPA ID:	NED986382133
Trans 2 Name:	SMITH SYSTEMS TRANSPORTATION INC
TSDF EPA ID:	NVD980895338
Trans Name:	21ST CENTURY EMN LLC
TSDF Alt EPA ID:	Not reported
TSDF Alt Name:	Not reported
Waste Code Description:	331 - Off-specification, aged, or surplus organics
RCRA Code:	Not reported
Meth Code:	H141 - Storage, Bulking, And/Or Transfer Off Site--No Treatment/Reovery (H010-H129) Or (H131-H135)
Quantity Tons:	0.005
Waste Quantity:	10
Quantity Unit:	P
Additional Code 1:	Not reported
Additional Code 2:	Not reported
Additional Code 3:	Not reported
Additional Code 4:	Not reported
Additional Code 5:	Not reported
Shipment Date:	20151006
Creation Date:	5/24/2016 16:38:09
Receipt Date:	20151016
Manifest ID:	008517856FLE
Trans EPA ID:	MNS000110924
Trans Name:	STERICYCLE SPECIALTY WASTE SOLUTIONS INC

STAPLES THE OFFICE SUPERSTORE EAST INC STORE 0488 (Continued) **S118937459**

Trans 2 EPA ID:	NED986382133
Trans 2 Name:	SMITH SYSTEMS TRANSPORTATION INC
TSDF EPA ID:	NVD980895338
Trans Name:	21ST CENTURY EMN LLC
TSDF Alt EPA ID:	Not reported
TSDF Alt Name:	Not reported
Waste Code Description:	181 - Other inorganic solid waste Organics
RCRA Code:	Not reported
Meth Code:	H121 - Neutralization Only
Quantity Tons:	0.003
Waste Quantity:	6
Quantity Unit:	P
Additional Code 1:	Not reported
Additional Code 2:	Not reported
Additional Code 3:	Not reported
Additional Code 4:	Not reported
Additional Code 5:	Not reported
Shipment Date:	20151006
Creation Date:	5/24/2016 16:38:09
Receipt Date:	20151016
Manifest ID:	008517856FLE
Trans EPA ID:	MNS000110924
Trans Name:	STERICYCLE SPECIALTY WASTE SOLUTIONS INC
Trans 2 EPA ID:	NED986382133
Trans 2 Name:	SMITH SYSTEMS TRANSPORTATION INC
TSDF EPA ID:	NVD980895338
Trans Name:	21ST CENTURY EMN LLC
TSDF Alt EPA ID:	Not reported
TSDF Alt Name:	Not reported
Waste Code Description:	- Not reported
RCRA Code:	Not reported
Meth Code:	H141 - Storage, Bulking, And/Or Transfer Off Site--No Treatment/Reovery (H010-H129) Or (H131-H135)
Quantity Tons:	0.0205
Waste Quantity:	41
Quantity Unit:	P
Additional Code 1:	Not reported
Additional Code 2:	Not reported
Additional Code 3:	Not reported
Additional Code 4:	Not reported
Additional Code 5:	Not reported
Shipment Date:	20151006
Creation Date:	5/24/2016 16:38:09
Receipt Date:	20151016
Manifest ID:	008517856FLE
Trans EPA ID:	MNS000110924
Trans Name:	STERICYCLE SPECIALTY WASTE SOLUTIONS INC
Trans 2 EPA ID:	NED986382133
Trans 2 Name:	SMITH SYSTEMS TRANSPORTATION INC
TSDF EPA ID:	NVD980895338
Trans Name:	21ST CENTURY EMN LLC
TSDF Alt EPA ID:	Not reported
TSDF Alt Name:	Not reported
Waste Code Description:	181 - Other inorganic solid waste Organics
RCRA Code:	Not reported

STAPLES THE OFFICE SUPERSTORE EAST INC STORE 0488 (Continued) **S118937459**

Meth Code:	H141 - Storage, Bulking, And/Or Transfer Off Site--No Treatment/Reovery (H010-H129) Or (H131-H135)
Quantity Tons:	0.0035
Waste Quantity:	7
Quantity Unit:	P
Additional Code 1:	Not reported
Additional Code 2:	Not reported
Additional Code 3:	Not reported
Additional Code 4:	Not reported
Additional Code 5:	Not reported
Shipment Date:	20151006
Creation Date:	5/24/2016 16:38:09
Receipt Date:	20151016
Manifest ID:	008517856FLE
Trans EPA ID:	MNS000110924
Trans Name:	STERICYCLE SPECIALTY WASTE SOLUTIONS INC
Trans 2 EPA ID:	NED986382133
Trans 2 Name:	SMITH SYSTEMS TRANSPORTATION INC
TSDF EPA ID:	NVD980895338
Trans Name:	21ST CENTURY EMN LLC
TSDF Alt EPA ID:	Not reported
TSDF Alt Name:	Not reported
Waste Code Description:	- Not reported
RCRA Code:	Not reported
Meth Code:	H121 - Neutralization Only
Quantity Tons:	0.003
Waste Quantity:	6
Quantity Unit:	P
Additional Code 1:	Not reported
Additional Code 2:	Not reported
Additional Code 3:	Not reported
Additional Code 4:	Not reported
Additional Code 5:	Not reported

Additional Information:

Year:	2015
Gen EPA ID:	CAL000390813
Shipment Date:	20151006
Creation Date:	Not reported
Receipt Date:	Not reported
Manifest ID:	008517856FLE
Trans EPA ID:	MNS000110924
Trans Name:	STERICYCLE SPECIALTY WASTE SOLUTIONS INC
Trans 2 EPA ID:	NED986382133
Trans 2 Name:	SMITH SYSTEMS TRANSPORTATION INC
TSDF EPA ID:	NVD980895338
Trans Name:	21ST CENTURY EMN LLC
TSDF Alt EPA ID:	Not reported
TSDF Alt Name:	Not reported
Waste Code Description:	331 - Off-specification, aged, or surplus organics
RCRA Code:	Not reported
Meth Code:	H141 - Storage, Bulking, And/Or Transfer Off Site--No Treatment/Reovery (H010-H129) Or (H131-H135)
Quantity Tons:	0.005
Waste Quantity:	10

STAPLES THE OFFICE SUPERSTORE EAST INC STORE 0488 (Continued) **S118937459**

Quantity Unit:	P
Additional Code 1:	Not reported
Additional Code 2:	Not reported
Additional Code 3:	Not reported
Additional Code 4:	Not reported
Additional Code 5:	Not reported
Shipment Date:	20151006
Creation Date:	5/24/2016 16:38:09
Receipt Date:	20151016
Manifest ID:	008517856FLE
Trans EPA ID:	MNS000110924
Trans Name:	STERICYCLE SPECIALTY WASTE SOLUTIONS INC
Trans 2 EPA ID:	NED986382133
Trans 2 Name:	SMITH SYSTEMS TRANSPORTATION INC
TSDF EPA ID:	NVD980895338
Trans Name:	21ST CENTURY EMN LLC
TSDF Alt EPA ID:	Not reported
TSDF Alt Name:	Not reported
Waste Code Description:	181 - Other inorganic solid waste Organics
RCRA Code:	Not reported
Meth Code:	H121 - Neutralization Only
Quantity Tons:	0.003
Waste Quantity:	6
Quantity Unit:	P
Additional Code 1:	Not reported
Additional Code 2:	Not reported
Additional Code 3:	Not reported
Additional Code 4:	Not reported
Additional Code 5:	Not reported
Shipment Date:	20151006
Creation Date:	5/24/2016 16:38:09
Receipt Date:	20151016
Manifest ID:	008517856FLE
Trans EPA ID:	MNS000110924
Trans Name:	STERICYCLE SPECIALTY WASTE SOLUTIONS INC
Trans 2 EPA ID:	NED986382133
Trans 2 Name:	SMITH SYSTEMS TRANSPORTATION INC
TSDF EPA ID:	NVD980895338
Trans Name:	21ST CENTURY EMN LLC
TSDF Alt EPA ID:	Not reported
TSDF Alt Name:	Not reported
Waste Code Description:	- Not reported
RCRA Code:	Not reported
Meth Code:	H141 - Storage, Bulking, And/Or Transfer Off Site--No Treatment/Reovery (H010-H129) Or (H131-H135)
Quantity Tons:	0.0205
Waste Quantity:	41
Quantity Unit:	P
Additional Code 1:	Not reported
Additional Code 2:	Not reported
Additional Code 3:	Not reported
Additional Code 4:	Not reported
Additional Code 5:	Not reported
Shipment Date:	20151006

STAPLES THE OFFICE SUPERSTORE EAST INC STORE 0488 (Continued) **S118937459**

Creation Date:	5/24/2016 16:38:09
Receipt Date:	20151016
Manifest ID:	008517856FLE
Trans EPA ID:	MNS000110924
Trans Name:	STERICYCLE SPECIALTY WASTE SOLUTIONS INC
Trans 2 EPA ID:	NED986382133
Trans 2 Name:	SMITH SYSTEMS TRANSPORTATION INC
TSDF EPA ID:	NVD980895338
Trans Name:	21ST CENTURY EMN LLC
TSDF Alt EPA ID:	Not reported
TSDF Alt Name:	Not reported
Waste Code Description:	181 - Other inorganic solid waste Organics
RCRA Code:	Not reported
Meth Code:	H141 - Storage, Bulking, And/Or Transfer Off Site--No Treatment/Reovery (H010-H129) Or (H131-H135)
Quantity Tons:	0.0035
Waste Quantity:	7
Quantity Unit:	P
Additional Code 1:	Not reported
Additional Code 2:	Not reported
Additional Code 3:	Not reported
Additional Code 4:	Not reported
Additional Code 5:	Not reported

Shipment Date:	20151006
Creation Date:	5/24/2016 16:38:09
Receipt Date:	20151016
Manifest ID:	008517856FLE
Trans EPA ID:	MNS000110924
Trans Name:	STERICYCLE SPECIALTY WASTE SOLUTIONS INC
Trans 2 EPA ID:	NED986382133
Trans 2 Name:	SMITH SYSTEMS TRANSPORTATION INC
TSDF EPA ID:	NVD980895338
Trans Name:	21ST CENTURY EMN LLC
TSDF Alt EPA ID:	Not reported
TSDF Alt Name:	Not reported
Waste Code Description:	- Not reported
RCRA Code:	Not reported
Meth Code:	H121 - Neutralization Only
Quantity Tons:	0.003
Waste Quantity:	6
Quantity Unit:	P
Additional Code 1:	Not reported
Additional Code 2:	Not reported
Additional Code 3:	Not reported
Additional Code 4:	Not reported
Additional Code 5:	Not reported

AB323 **T-MOBILE WEST, LLC SF53926A** **San Mateo Co. BI** **S122980359**
NNW **470 NOOR** **N/A**
1/8-1/4 **SOUTH SAN FRANCISCO, CA 94080**
0.174 mi.
917 ft. **Site 2 of 3 in cluster AB**

Relative: **Higher**

Actual: **52 ft.**

San Mateo Co. BI:

Name:	T-MOBILE WEST, LLC SF53926A
Address:	470 NOOR
City,State,Zip:	SOUTH SAN FRANCISCO, CA 94080
Region:	SAN MATEO
Facility ID:	FA0064508
Prog Element Code:	STORES HAZ MAT <219GAL,1,999LB, 879FT3
Record Id:	PR0087373
Description:	STORES HAZ MAT <219GAL,1,999LB, 879CF
Facility Status:	Inactive, non-billable
Program Category:	BUSINESS PLAN PROGRAM

AB324 **STAPLES THE OFFICE SUPERSTORE EAST INC STORE 0488** **RCRA NonGen / NLR** **1024841216**
NNW **470 NOOR AVE** **E MANIFEST** **CAL000390813**
1/8-1/4 **S SAN FRAN, CA 94080**
0.174 mi.
917 ft. **Site 3 of 3 in cluster AB**

Relative: **Higher**

Actual: **52 ft.**

RCRA Listings:

Date Form Received by Agency:	20131104
Handler Name:	Staples The Office Superstore East Inc Store 0488
Handler Address:	470 Noor Ave
Handler City,State,Zip:	S SAN FRAN, CA 94080
EPA ID:	CAL000390813
Contact Name:	KEITH BARROWS
Contact Address:	500 STAPLES DR
Contact City,State,Zip:	FRAMINGHAM, MA 01702
Contact Telephone:	508-253-1498
Contact Fax:	Not reported
Contact Email:	KEITH.BARROWS@STAPLES.COM
Contact Title:	Not reported
EPA Region:	09
Land Type:	Not reported
Federal Waste Generator Description:	Not a generator, verified
Non-Notifier:	Not reported
Biennial Report Cycle:	Not reported
Accessibility:	Not reported
Active Site Indicator:	Handler Activities
State District Owner:	Not reported
State District:	Not reported
Mailing Address:	500 STAPLES DR
Mailing City,State,Zip:	FRAMINGHAM, MA 01702
Owner Name:	Staples The Office Superstore E Inc
Owner Type:	Other
Operator Name:	Keith Barrows
Operator Type:	Other
Short-Term Generator Activity:	No
Importer Activity:	No
Mixed Waste Generator:	No
Transporter Activity:	No
Transfer Facility Activity:	No
Recycler Activity with Storage:	No
Small Quantity On-Site Burner Exemption:	No
Smelting Melting and Refining Furnace Exemption:	No

STAPLES THE OFFICE SUPERSTORE EAST INC STORE 0488 (Continued) **1024841216**

Underground Injection Control:	No
Off-Site Waste Receipt:	No
Universal Waste Indicator:	Yes
Universal Waste Destination Facility:	Yes
Federal Universal Waste:	No
Active Site State-Reg Handler:	---
Federal Facility Indicator:	Not reported
Hazardous Secondary Material Indicator:	N
Sub-Part K Indicator:	Not reported
2018 GPRA Permit Baseline:	Not on the Baseline
2018 GPRA Renewals Baseline:	Not on the Baseline
202 GPRA Corrective Action Baseline:	No
Subject to Corrective Action Universe:	No
Non-TSDFs Where RCRA CA has Been Imposed Universe:	No
Corrective Action Priority Ranking:	No NCAPS ranking
Environmental Control Indicator:	No
Institutional Control Indicator:	No
Human Exposure Controls Indicator:	N/A
Groundwater Controls Indicator:	N/A
Significant Non-Complier Universe:	No
Unaddressed Significant Non-Complier Universe:	No
Addressed Significant Non-Complier Universe:	No
Significant Non-Complier With a Compliance Schedule Universe:	No
Financial Assurance Required:	Not reported
Handler Date of Last Change:	20180906
Recognized Trader-Importer:	No
Recognized Trader-Exporter:	No
Importer of Spent Lead Acid Batteries:	No
Exporter of Spent Lead Acid Batteries:	No
Recycler Activity Without Storage:	No
Manifest Broker:	No
Sub-Part P Indicator:	No

Handler - Owner Operator:

Owner/Operator Indicator:	Owner
Owner/Operator Name:	STAPLES THE OFFICE SUPERSTORE E INC
Legal Status:	Other
Date Became Current:	Not reported
Date Ended Current:	Not reported
Owner/Operator Address:	500 STAPLES DR
Owner/Operator City,State,Zip:	FRAMINGHAM, MA 01702
Owner/Operator Telephone:	508-253-1498
Owner/Operator Telephone Ext:	Not reported
Owner/Operator Fax:	Not reported
Owner/Operator Email:	Not reported

Owner/Operator Indicator:	Operator
Owner/Operator Name:	KEITH BARROWS
Legal Status:	Other
Date Became Current:	Not reported
Date Ended Current:	Not reported
Owner/Operator Address:	500 STAPLES DR
Owner/Operator City,State,Zip:	FRAMINGHAM, MA 01702
Owner/Operator Telephone:	508-253-1498
Owner/Operator Telephone Ext:	Not reported
Owner/Operator Fax:	Not reported

STAPLES THE OFFICE SUPERSTORE EAST INC STORE 0488 (Continued) **1024841216**

Owner/Operator Email: Not reported

Historic Generators:
Receive Date: 20131104
Handler Name: STAPLES THE OFFICE SUPERSTORE EAST INC STORE 0488
Federal Waste Generator Description: Not a generator, verified
State District Owner: Not reported
Large Quantity Handler of Universal Waste: No
Recognized Trader Importer: No
Recognized Trader Exporter: No
Spent Lead Acid Battery Importer: No
Spent Lead Acid Battery Exporter: No
Current Record: Yes
Non Storage Recycler Activity: Not reported
Electronic Manifest Broker: Not reported

List of NAICS Codes and Descriptions:
NAICS Code: 45321
NAICS Description: OFFICE SUPPLIES AND STATIONERY STORES

Facility Has Received Notices of Violations:
Violations: No Violations Found

Evaluation Action Summary:
Evaluations: No Evaluations Found

E MANIFEST:
Manifest Tracking Number: 014027321FLE
Last Updated Date: 20200409
Shipped Date: 20200302
Received Date: 20200316
Manifest Status: Signed
Submission Type: DataImage5Copy
Origin Type: Service
Generator EPA ID: CAL000390813
Generator Name: Staples The Office Superstore East Inc Store 0488
Generator Location Street Number: Not reported
Generator Location Street 1: 470 NOOR AVE
Generator Location Street 2: Not reported
Generator Location City: S SAN FRAN
Generator Location State: CA
Generator Location Zip: 94080
Generator Mail Street Number: Not reported
Generator Mail Street 1: 470 NOOR AVE
Generator Mail Street 2: Not reported
Generator Mail City: S SAN FRAN
Generator Mail Zip: 94080
Generator Mail State: CA
Generator Contact Company Name: Not reported
Designated Facility EPA ID: AZR000515924
Designated Facility Name: Yuma Yes Waste Transfer Facility
Designated Facility Mail Street Number: Not reported
Designated Facility Mail Street 1: Not reported
Designated Facility Mail Street 2: 2730 E 13TH ST

STAPLES THE OFFICE SUPERSTORE EAST INC STORE 0488 (Continued) **1024841216**

Designated Facility Mail City:	YUMA
Designated Facility Mail Zip:	85365-1901
Designated Facility Mail State:	AZ
Designated Facility Location Street Number:	Not reported
Designated Facility Location Street 1:	2730 E 13TH ST
Designated Facility Location Street 2:	Not reported
Designated Facility Location City:	YUMA
Designated Facility Location Zip:	85365-1901
Designated Facility Location State:	AZ
Designated Facility Contact Company Name:	Not reported
Manifest Residue Indicator:	N
Rejection Indicator:	N

Manifest Tracking Number:	200718151CLE
Last Updated Date:	20240312
Shipped Date:	20240217
Received Date:	20240305
Manifest Status:	Signed
Submission Type:	DataImage5Copy
Origin Type:	Service
Generator EPA ID:	CAL000390813
Generator Name:	Staples Retail
Generator Location Street Number:	Not reported
Generator Location Street 1:	470 NOOR AVE
Generator Location Street 2:	Not reported
Generator Location City:	S. SAN FRANCISCO
Generator Location State:	CA
Generator Location Zip:	94080
Generator Mail Street Number:	Not reported
Generator Mail Street 1:	470 Noor Ave
Generator Mail Street 2:	Not reported
Generator Mail City:	S. SAN FRANCISCO
Generator Mail Zip:	94080
Generator Mail State:	CA
Generator Contact Company Name:	Not reported
Designated Facility EPA ID:	NVD980895338
Designated Facility Name:	21st Century Environmental Management Of Nevada, Llc
Designated Facility Mail Street Number:	2095
Designated Facility Mail Street 1:	Not reported
Designated Facility Mail Street 2:	Newlands Drive East
Designated Facility Mail City:	Fernley
Designated Facility Mail Zip:	89408
Designated Facility Mail State:	NV
Designated Facility Location Street Number:	2095
Designated Facility Location Street 1:	Newlands Drive East
Designated Facility Location Street 2:	Not reported
Designated Facility Location City:	Fernley
Designated Facility Location Zip:	89408
Designated Facility Location State:	NV
Designated Facility Contact Company Name:	Not reported
Manifest Residue Indicator:	N
Rejection Indicator:	N

Manifest Tracking Number:	200718152CLE
Last Updated Date:	20240312
Shipped Date:	20240217
Received Date:	20240305

STAPLES THE OFFICE SUPERSTORE EAST INC STORE 0488 (Continued) **1024841216**

Manifest Status:	Signed
Submission Type:	DataImage5Copy
Origin Type:	Service
Generator EPA ID:	CAL000390813
Generator Name:	Staples Retail
Generator Location Street Number:	Not reported
Generator Location Street 1:	470 NOOR AVE
Generator Location Street 2:	Not reported
Generator Location City:	S. SAN FRANCISCO
Generator Location State:	CA
Generator Location Zip:	94080
Generator Mail Street Number:	Not reported
Generator Mail Street 1:	470 Noor Ave
Generator Mail Street 2:	Not reported
Generator Mail City:	S. SAN FRANCISCO
Generator Mail Zip:	94080
Generator Mail State:	CA
Generator Contact Company Name:	Not reported
Designated Facility EPA ID:	NVD980895338
Designated Facility Name:	21st Century Environmental Management Of Nevada, Llc
Designated Facility Mail Street Number:	2095
Designated Facility Mail Street 1:	Not reported
Designated Facility Mail Street 2:	Newlands Drive East
Designated Facility Mail City:	Fernley
Designated Facility Mail Zip:	89408
Designated Facility Mail State:	NV
Designated Facility Location Street Number:	2095
Designated Facility Location Street 1:	Newlands Drive East
Designated Facility Location Street 2:	Not reported
Designated Facility Location City:	Fernley
Designated Facility Location Zip:	89408
Designated Facility Location State:	NV
Designated Facility Contact Company Name:	Not reported
Manifest Residue Indicator:	N
Rejection Indicator:	N

Manifest Tracking Number:	200718153CLE
Last Updated Date:	20240301
Shipped Date:	20240217
Received Date:	20240228
Manifest Status:	Signed
Submission Type:	DataImage5Copy
Origin Type:	Service
Generator EPA ID:	CAL000390813
Generator Name:	Staples Retail
Generator Location Street Number:	Not reported
Generator Location Street 1:	470 NOOR AVE
Generator Location Street 2:	Not reported
Generator Location City:	S. SAN FRANCISCO
Generator Location State:	CA
Generator Location Zip:	94080
Generator Mail Street Number:	Not reported
Generator Mail Street 1:	470 Noor Ave
Generator Mail Street 2:	Not reported
Generator Mail City:	S. SAN FRANCISCO
Generator Mail Zip:	94080
Generator Mail State:	CA

STAPLES THE OFFICE SUPERSTORE EAST INC STORE 0488 (Continued) **1024841216**

Generator Contact Company Name:	Not reported
Designated Facility EPA ID:	AZR000527028
Designated Facility Name:	Clean Earth Solutions, Inc.
Designated Facility Mail Street Number:	Not reported
Designated Facility Mail Street 1:	Not reported
Designated Facility Mail Street 2:	19105 SOUTH AVENUE B
Designated Facility Mail City:	SOMERTON
Designated Facility Mail Zip:	85350
Designated Facility Mail State:	AZ
Designated Facility Location Street Number:	Not reported
Designated Facility Location Street 1:	19105 SOUTH AVENUE B
Designated Facility Location Street 2:	Not reported
Designated Facility Location City:	SOMERTON
Designated Facility Location Zip:	85350
Designated Facility Location State:	AZ
Designated Facility Contact Company Name:	Not reported
Manifest Residue Indicator:	N
Rejection Indicator:	N

Manifest Tracking Number:	012481675FLE
Last Updated Date:	20190423
Shipped Date:	20190319
Received Date:	20190329
Manifest Status:	Signed
Submission Type:	DataImage5Copy
Origin Type:	Service
Generator EPA ID:	CAL000390813
Generator Name:	Staples Retail
Generator Location Street Number:	Not reported
Generator Location Street 1:	470 NOOR AVE
Generator Location Street 2:	Not reported
Generator Location City:	S. SAN FRANCISCO
Generator Location State:	CA
Generator Location Zip:	94080
Generator Mail Street Number:	Not reported
Generator Mail Street 1:	470 Noor Ave
Generator Mail Street 2:	Not reported
Generator Mail City:	S. SAN FRANCISCO
Generator Mail Zip:	94080
Generator Mail State:	CA
Generator Contact Company Name:	Not reported
Designated Facility EPA ID:	CAD008364432
Designated Facility Name:	Rho Chem Llc
Designated Facility Mail Street Number:	Not reported
Designated Facility Mail Street 1:	Not reported
Designated Facility Mail Street 2:	425 Isis Ave.
Designated Facility Mail City:	Inglewood
Designated Facility Mail Zip:	90301
Designated Facility Mail State:	CA
Designated Facility Location Street Number:	Not reported
Designated Facility Location Street 1:	425 Isis Ave.
Designated Facility Location Street 2:	Not reported
Designated Facility Location City:	Inglewood
Designated Facility Location Zip:	90301
Designated Facility Location State:	CA
Designated Facility Contact Company Name:	Not reported
Manifest Residue Indicator:	N

STAPLES THE OFFICE SUPERSTORE EAST INC STORE 0488 (Continued) **1024841216**

Rejection Indicator:	N
Manifest Tracking Number:	015651221FLE
Last Updated Date:	20220125
Shipped Date:	20210222
Received Date:	20210309
Manifest Status:	Signed
Submission Type:	DataImage5Copy
Origin Type:	Service
Generator EPA ID:	CAL000390813
Generator Name:	Staples Retail
Generator Location Street Number:	Not reported
Generator Location Street 1:	470 NOOR AVE
Generator Location Street 2:	Not reported
Generator Location City:	S. SAN FRANCISCO
Generator Location State:	CA
Generator Location Zip:	94080
Generator Mail Street Number:	Not reported
Generator Mail Street 1:	470 Noor Ave
Generator Mail Street 2:	Not reported
Generator Mail City:	S. SAN FRANCISCO
Generator Mail Zip:	94080
Generator Mail State:	CA
Generator Contact Company Name:	Not reported
Designated Facility EPA ID:	NVD980895338
Designated Facility Name:	21st Century Environmental Management Of Nevada, Llc
Designated Facility Mail Street Number:	Not reported
Designated Facility Mail Street 1:	Not reported
Designated Facility Mail Street 2:	2095 Newlands Drive East
Designated Facility Mail City:	Fernley
Designated Facility Mail Zip:	89408
Designated Facility Mail State:	NV
Designated Facility Location Street Number:	Not reported
Designated Facility Location Street 1:	2095 Newlands Drive East
Designated Facility Location Street 2:	Not reported
Designated Facility Location City:	Fernley
Designated Facility Location Zip:	89408
Designated Facility Location State:	NV
Designated Facility Contact Company Name:	Not reported
Manifest Residue Indicator:	N
Rejection Indicator:	N
Manifest Tracking Number:	015651222FLE
Last Updated Date:	20210325
Shipped Date:	20210222
Received Date:	20210304
Manifest Status:	Signed
Submission Type:	DataImage5Copy
Origin Type:	Service
Generator EPA ID:	CAL000390813
Generator Name:	Staples The Office Superstore East Inc Store 0488
Generator Location Street Number:	Not reported
Generator Location Street 1:	470 NOOR AVE
Generator Location Street 2:	Not reported
Generator Location City:	S SAN FRAN
Generator Location State:	CA
Generator Location Zip:	94080

STAPLES THE OFFICE SUPERSTORE EAST INC STORE 0488 (Continued) **1024841216**

Generator Mail Street Number:	Not reported
Generator Mail Street 1:	470 NOOR AVE
Generator Mail Street 2:	Not reported
Generator Mail City:	S SAN FRAN
Generator Mail Zip:	94080
Generator Mail State:	CA
Generator Contact Company Name:	Not reported
Designated Facility EPA ID:	AZR000515924
Designated Facility Name:	Yuma Yes Waste Transfer Facility
Designated Facility Mail Street Number:	Not reported
Designated Facility Mail Street 1:	Not reported
Designated Facility Mail Street 2:	2730 E. 13TH ST.
Designated Facility Mail City:	YUMA
Designated Facility Mail Zip:	85365
Designated Facility Mail State:	AZ
Designated Facility Location Street Number:	Not reported
Designated Facility Location Street 1:	2730 E 13TH ST
Designated Facility Location Street 2:	Not reported
Designated Facility Location City:	YUMA
Designated Facility Location Zip:	85365
Designated Facility Location State:	AZ
Designated Facility Contact Company Name:	Not reported
Manifest Residue Indicator:	N
Rejection Indicator:	N

State Waste:

Manifest Tracking Number:	015651222FLE
Waste Line Number:	1
State Waste Code Owner:	CA
State Waste Code:	331
State Waste:	Off-specification, aged, or surplus organics

Transporter:

Manifest Tracking Number:	015651222FLE
Transporter Line Number:	1
Transporter EPA ID:	MNS000110924
Transporter Name:	Clean Earth Specialty Waste Solutions, Inc.

Manifest Tracking Number:	015651222FLE
Transporter Line Number:	2
Transporter EPA ID:	CAR000175422
Transporter Name:	Worldwide Recovery System Inc

Waste Line:

Manifest Tracking Number:	015651222FLE
Waste Line Number:	1
U.S. DOT Hazardous Indicator:	N
U.S. DOT ID Number:	Not reported
U.S. DOT Description:	Not reported
Non-Hazardous Waste Description:	NON RCRA HAZARDOUS WASTE, SOLID (CONSUMER PRODUCTS)
Number of Containers:	1
Container Type Code:	CF
Container Type Description:	Fiber or plastic boxes, cartons, cases
Waste Quantity:	6
Quantity Unit of Measure Code:	P
Quantity Unit of Measure Description:	Pounds

STAPLES THE OFFICE SUPERSTORE EAST INC STORE 0488 (Continued) **1024841216**

Waste Quantity, in Tons:	0.003
Acute Waste Quantity, in Tons:	0
Non-Acute Waste Quantity, in Tons:	0.003
Waste Quantity, in Kilograms:	2.72109
Acute Waste Quantity, in Kilograms:	0
Non-Acute Waste Quantity, in Kilorgrams:	2.72109
Management Method Code:	H141
Management Method Description:	STORAGE, BULKING AND/OR TRANSFER OFF SITE
Waste Residue Indicator:	N
Quantity Discrepancy Indicator:	N
Waste Type Discrepancy Indicator:	N
Waste Density:	Not reported
Waste Density Unit of Measure Code:	Not reported
Waste Density Unit of Measure Description:	Not reported
Form Code:	Not reported
Form Code Description:	Not reported
Source Code:	Not reported
Source Code Description:	Not reported
Waste Minimization Code:	Not reported
Waste Minimization Code Description:	Not reported
Consent Number:	Not reported
EPA Waste Indicator:	N

W325 **ARCHSTONE APARTMENTS** **San Mateo Co. BI** **S112191834**
SW **1051 NATIONAL** **N/A**
1/8-1/4 **SAN BRUNO, CA 94066**
0.174 mi.
919 ft. **Site 2 of 2 in cluster W**

Relative: **Higher**
Actual: **74 ft.**

San Mateo Co. BI:

Name:	ARCHSTONE APARTMENTS
Address:	1051 NATIONAL
City,State,Zip:	SAN BRUNO, CA 94066
Region:	SAN MATEO
Facility ID:	FA0052134
Prog Element Code:	STORMWATER ANNUAL INSPECTION FEE
Record Id:	PR0072318
Description:	STORMWATER ANNUAL FEE - INSP FREQ EVERY 2 YRS
Facility Status:	Inactive, non-billable
Program Category:	STORMWATER

Name:	ARCHSTONE APARTMENTS
Address:	1051 NATIONAL
City,State,Zip:	SAN BRUNO, CA 94066
Region:	SAN MATEO
Facility ID:	FA0052134
Prog Element Code:	STORES MV FUELS OR WASTE ONLY
Record Id:	PR0072317
Description:	STORES MV FUELS OR WASTE ONLY
Facility Status:	Inactive, non-billable
Program Category:	BUSINESS PLAN PROGRAM

U326 **RED ROOSTER CATERING INC** **San Mateo Co. BI** **S123184032**
East **1084 MONTGOMERY** **N/A**
1/8-1/4 **SAN BRUNO, CA 94066**
0.176 mi.
928 ft. **Site 11 of 16 in cluster U**

Relative: San Mateo Co. BI:
Lower
Actual: Name: RED ROOSTER CATERING INC
24 ft. Address: 1084 MONTGOMERY
City,State,Zip: SAN BRUNO, CA 94066
Region: SAN MATEO
Facility ID: FA0058959
Prog Element Code: STORMWATER ANNUAL INSPECTION FEE
Record Id: PR0081648
Description: STORMWATER ANNUAL FEE - INSP FREQ EVERY 2 YRS
Facility Status: Inactive, non-billable
Program Category: STORMWATER

U327 **AACES TOWING** **San Mateo Co. BI** **S109280280**
East **1084 MONTGOMERY** **N/A**
1/8-1/4 **SAN BRUNO, CA 94066**
0.176 mi.
928 ft. **Site 12 of 16 in cluster U**

Relative: San Mateo Co. BI:
Lower
Actual: Name: AACES TOWING
24 ft. Address: 1084 MONTGOMERY
City,State,Zip: SAN BRUNO, CA 94066
Region: SAN MATEO
Facility ID: FA0038966
Prog Element Code: STORES HAZ MAT <219GAL,1,999LB, 879FT3
Record Id: PR0055224
Description: STORES HAZ MAT <219GAL,1,999LB, 879CF
Facility Status: Inactive, non-billable
Program Category: BUSINESS PLAN PROGRAM

Name: AACES TOWING
Address: 1084 MONTGOMERY
City,State,Zip: SAN BRUNO, CA 94066
Region: SAN MATEO
Facility ID: FA0038966
Prog Element Code: GENERATES <27 GAL/YEAR
Record Id: PR0055225
Description: GENERATES <27 GAL/YEAR
Facility Status: Inactive, non-billable
Program Category: HAZARDOUS WASTE PROGRAM

Name: AACES TOWING
Address: 1084 MONTGOMERY
City,State,Zip: SAN BRUNO, CA 94066
Region: SAN MATEO
Facility ID: FA0038966
Prog Element Code: STORMWATER ANNUAL INSPECTION FEE
Record Id: PR0055226
Description: STORMWATER ANNUAL FEE - INSP FREQ EVERY 2 YRS
Facility Status: Inactive, non-billable
Program Category: STORMWATER

Y328 **BJL CORPORATION** **EDR Hist Cleaner** **1019940151**
NW **1320 EL CAMINO REAL** **N/A**
1/8-1/4 **SAN BRUNO, CA 94066**
0.177 mi.
936 ft. **Site 3 of 3 in cluster Y**

Relative: EDR Hist Cleaner
Higher

Actual: Year: Name: Type:
60 ft. 1988 BJL CORPORATION Drycleaning Plants, Except Rugs
1989 BJL CORPORATION Drycleaning Plants, Except Rugs, NEC
1990 BJL CORPORATION Drycleaning Plants, Except Rugs, NEC
1991 BJL CORPORATION Drycleaning Plants, Except Rugs, NEC
1992 BJL CORPORATION Drycleaning Plants, Except Rugs, NEC
1993 BJL CORPORATION Drycleaning Plants, Except Rugs, NEC

AC329 **ASSOCIATED TRUCKING INC** **San Mateo Co. BI** **S124430718**
East **1065 SAN MATEO** **N/A**
1/8-1/4 **SAN BRUNO, CA 94066**
0.180 mi.
948 ft. **Site 1 of 11 in cluster AC**

Relative: San Mateo Co. BI:
Lower

Actual:
23 ft.

Name:	ASSOCIATED TRUCKING INC
Address:	1065 SAN MATEO
City,State,Zip:	SAN BRUNO, CA 94066
Region:	SAN MATEO
Facility ID:	FA0066224
Prog Element Code:	STORES MV FUELS OR WASTE ONLY
Record Id:	PR0089308
Description:	STORES MV FUELS OR WASTE ONLY
Facility Status:	Active, billable
Program Category:	BUSINESS PLAN PROGRAM

Name:	ASSOCIATED TRUCKING INC
Address:	1065 SAN MATEO
City,State,Zip:	SAN BRUNO, CA 94066
Region:	SAN MATEO
Facility ID:	FA0066224
Prog Element Code:	GENERATES and RECYCLES WASTE OIL/SOLVENT
Record Id:	PR0089309
Description:	GENERATES & RECYCLES WASTE OIL/SOLVENT
Facility Status:	Active, billable
Program Category:	HAZARDOUS WASTE PROGRAM

AC330 **ASSOCIATED TRUCKING, INC.** **SWF/LF** **S118397592**
East **1065 SAN MATEO AVE.** **N/A**
1/8-1/4 **SAN BRUNO, CA 94066**
0.180 mi.
948 ft. **Site 2 of 11 in cluster AC**

Relative: SWF/LF (SWIS):
Lower

Actual:
23 ft.

Name:	ASSOCIATED TRUCKING, INC.
Address:	1065 SAN MATEO AVE.
City,State,Zip:	SAN BRUNO, CA 94066
Region:	STATE
Facility ID:	41-AA-0198
SWIS Number:	41-AA-0198

ASSOCIATED TRUCKING, INC. (Continued) **S118397592**

Point of Contact:	Kelsey Orr
Is Archived:	No
Is Closed Illegal Abandoned:	No
Is Site Inert Debris Engineered Fill:	No
Is Financial Assurances Responsible:	No
Absorbed On:	Not reported
Operational Status:	Closed
Absorbed By:	Not reported
Closed Illegal Abandoned Category:	Not reported
EPA Federal Registry ID:	Not reported
ARB District:	Bay Area
SWRCB Region:	San Francisco Bay
Local Government:	San Bruno
Reporting Agency Legal Name:	County of San Mateo
Reporting Agency Department:	Health Department, Environmental Health Services Division
Enforcing Agency Legal Name:	County of San Mateo
Enforcing Agency Department:	Health Department, Environmental Health Services Division
Regulation Status:	Notification

Activity:

SWIS Number:	41-AA-0198
Site Name:	Associated Trucking, Inc.
Activity:	Small Volume CDI Debris Processing Operation
Activity Is Archived:	No
Category:	Transfer/Processing
Activity Classification:	Solid Waste Operation
WDR Number:	Not reported
WDR Landfill Class:	Not reported
Cease Operation:	Not reported
Cease Operation Type:	Not reported
Inspection Frequency:	Quarterly
Throughput:	20
Throughput Units:	Tons
Remaining Capacity:	Not reported
Remaining Capacity Date:	Not reported
Capacity:	Not reported
Capacity Units:	Not reported
Total Acreage:	Not reported
Disposal Acreage:	Not reported
Permitted Elevation:	Not reported
Permitted Elevation Type:	Not reported
Permitted Depth:	Not reported
Permitted Depth Type:	Not reported
Point of Contact:	Kelsey Orr
Site Operational Status:	Closed
Site Regulatory Status:	Notification
Site Is Archived:	No
Is Closed Illegal Abandoned:	No
Is Site Inert Debris Engineered Fill:	No
Is Financial Assurances Responsible:	No
Absorbed On:	Not reported
Absorbed By:	Not reported
Closed Illegal Abandoned Category:	Not reported
EPA Federal Registry ID:	Not reported
County:	San Mateo
ARB District:	Bay Area
SWRCB Region:	San Francisco Bay
Local Government:	San Bruno

ASSOCIATED TRUCKING, INC. (Continued) **S118397592**

Street Address:	1065 San Mateo Ave.
City:	San Bruno
State:	CA
ZIP Code:	94066
Reporting Agency Legal Name:	County of San Mateo
Reporting Agency Department:	Health Department, Environmental Health Services Division
Enforcing Agency Legal Name:	County of San Mateo
Enforcing Agency Department:	Health Department, Environmental Health Services Division

Operator:

SWIS Number:	41-AA-0198
Site Name:	Associated Trucking, Inc.
Site Operational Status:	Closed
Site Type:	Non-Disposal Only
Site Regulatory Status:	Notification
Latitude:	37.63601
Longitude:	-122.41193
Is Archived:	No
Operator:	Associated Trucking, Inc.
Started On:	Not reported
Contact Name:	Eduardo Gonzalez
Contact Title:	Not reported
Contact Email:	estimates@associatedtruckinginc.com
Contact Phone:	(650) 652-3960
Street Address:	1065 San Mateo Ave
Operator City:	San Bruno
Operator State:	CA
Operator Zip:	94066

Owner:

SWIS Number:	41-AA-0198
Owner:	Barry Gevertz
Owner Address:	1432 Alvarado Ave.
Owner City:	Burlingame
Owner State:	CA
Owner Zip:	94010
Site Name:	Associated Trucking, Inc.
Site Operational Status:	Closed
Site Type:	Non-Disposal Only
Site Regulatory Status:	Notification
Latitude:	37.63601
Longitude:	-122.41193
Is Archived:	No
Started On:	Not reported
Contact Name:	Not reported
Contact Title:	Not reported
Contact Email:	barry.gevertz@cbnorcal.com
Contact Phone:	(650) 888-1895

Waste:

SWIS Number:	41-AA-0198
Site Name:	Associated Trucking, Inc.
Activity:	Small Volume CDI Debris Processing Operation
Waste Type:	Construction/demolition
Site Is Archived:	No
Site Operational Status:	Closed

ASSOCIATED TRUCKING, INC. (Continued) **S118397592**

Site Regulatory Status:	Notification
Site Type:	Non-Disposal Only
Point of Contact:	Kelsey Orr
Activity Is Archived:	No
Activity Operational Status:	Closed
Activity Regulatory Status:	Notification
Activity Category:	Transfer/Processing
Activity Classification:	Solid Waste Operation

SWIS Number:	41-AA-0198
Site Name:	Associated Trucking, Inc.
Activity:	Small Volume CDI Debris Processing Operation
Waste Type:	Inert
Site Is Archived:	No
Site Operational Status:	Closed
Site Regulatory Status:	Notification
Site Type:	Non-Disposal Only
Point of Contact:	Kelsey Orr
Activity Is Archived:	No
Activity Operational Status:	Closed
Activity Regulatory Status:	Notification
Activity Category:	Transfer/Processing
Activity Classification:	Solid Waste Operation

SWIS Number:	41-AA-0198
Site Name:	Associated Trucking, Inc.
Activity:	Small Volume CDI Debris Processing Operation
Waste Type:	Metals
Site Is Archived:	No
Site Operational Status:	Closed
Site Regulatory Status:	Notification
Site Type:	Non-Disposal Only
Point of Contact:	Kelsey Orr
Activity Is Archived:	No
Activity Operational Status:	Closed
Activity Regulatory Status:	Notification
Activity Category:	Transfer/Processing
Activity Classification:	Solid Waste Operation

AC331 **ASSOCIATED TRUCKING INC** **RCRA NonGen / NLR** **1024843994**
East **1065 SAN MATEO AVE** **CAL000395988**
1/8-1/4 **SAN BRUNO, CA 94066**
0.180 mi.
948 ft. **Site 3 of 11 in cluster AC**

Relative: **Lower**
Actual: **23 ft.**

RCRA Listings:

Date Form Received by Agency:	20140421
Handler Name:	Associated Trucking Inc
Handler Address:	1065 San Mateo Ave
Handler City,State,Zip:	SAN BRUNO, CA 94066
EPA ID:	CAL000395988
Contact Name:	HUGO GONZALEZ
Contact Address:	1065 SAN MATEO AVE
Contact City,State,Zip:	SAN BRUNO, CA 94066
Contact Telephone:	650-235-0581
Contact Fax:	650-652-3965
Contact Email:	CORINNA@ASSOCIATEDTRUCKINGINC.COM

ASSOCIATED TRUCKING INC (Continued) **1024843994**

Contact Title:	Not reported
EPA Region:	09
Land Type:	Not reported
Federal Waste Generator Description:	Not a generator, verified
Non-Notifier:	Not reported
Biennial Report Cycle:	Not reported
Accessibility:	Not reported
Active Site Indicator:	Handler Activities
State District Owner:	Not reported
State District:	Not reported
Mailing Address:	1065 SAN MATEO AVE
Mailing City,State,Zip:	SAN BRUNO, CA 94066
Owner Name:	Eduardo Gonzalez
Owner Type:	Other
Operator Name:	Hugo Gonzalez
Operator Type:	Other
Short-Term Generator Activity:	No
Importer Activity:	No
Mixed Waste Generator:	No
Transporter Activity:	No
Transfer Facility Activity:	No
Recycler Activity with Storage:	No
Small Quantity On-Site Burner Exemption:	No
Smelting Melting and Refining Furnace Exemption:	No
Underground Injection Control:	No
Off-Site Waste Receipt:	No
Universal Waste Indicator:	Yes
Universal Waste Destination Facility:	Yes
Federal Universal Waste:	No
Active Site State-Reg Handler:	---
Federal Facility Indicator:	Not reported
Hazardous Secondary Material Indicator:	N
Sub-Part K Indicator:	Not reported
2018 GPRA Permit Baseline:	Not on the Baseline
2018 GPRA Renewals Baseline:	Not on the Baseline
202 GPRA Corrective Action Baseline:	No
Subject to Corrective Action Universe:	No
Non-TSDFs Where RCRA CA has Been Imposed Universe:	No
Corrective Action Priority Ranking:	No NCAPS ranking
Environmental Control Indicator:	No
Institutional Control Indicator:	No
Human Exposure Controls Indicator:	N/A
Groundwater Controls Indicator:	N/A
Significant Non-Complier Universe:	No
Unaddressed Significant Non-Complier Universe:	No
Addressed Significant Non-Complier Universe:	No
Significant Non-Complier With a Compliance Schedule Universe:	No
Financial Assurance Required:	Not reported
Handler Date of Last Change:	20181120
Recognized Trader-Importer:	No
Recognized Trader-Exporter:	No
Importer of Spent Lead Acid Batteries:	No
Exporter of Spent Lead Acid Batteries:	No
Recycler Activity Without Storage:	No
Manifest Broker:	No
Sub-Part P Indicator:	No

ASSOCIATED TRUCKING INC (Continued) **1024843994**

Handler - Owner Operator:
Owner/Operator Indicator: Owner
Owner/Operator Name: EDUARDO GONZALEZ
Legal Status: Other
Date Became Current: Not reported
Date Ended Current: Not reported
Owner/Operator Address: 28188 ACORN LANE
Owner/Operator City,State,Zip: TRACY, CA 95304
Owner/Operator Telephone: 415-806-1250
Owner/Operator Telephone Ext: Not reported
Owner/Operator Fax: Not reported
Owner/Operator Email: Not reported

Owner/Operator Indicator: Operator
Owner/Operator Name: HUGO GONZALEZ
Legal Status: Other
Date Became Current: Not reported
Date Ended Current: Not reported
Owner/Operator Address: 1065 SAN MATEO AVE
Owner/Operator City,State,Zip: SAN BRUNO, CA 94066
Owner/Operator Telephone: 650-235-0581
Owner/Operator Telephone Ext: Not reported
Owner/Operator Fax: Not reported
Owner/Operator Email: Not reported

Historic Generators:
Receive Date: 20140421
Handler Name: ASSOCIATED TRUCKING INC
Federal Waste Generator Description: Not a generator, verified
State District Owner: Not reported
Large Quantity Handler of Universal Waste: No
Recognized Trader Importer: Not reported
Recognized Trader Exporter: Not reported
Spent Lead Acid Battery Importer: Not reported
Spent Lead Acid Battery Exporter: Not reported
Current Record: Yes
Non Storage Recycler Activity: Not reported
Electronic Manifest Broker: Not reported

List of NAICS Codes and Descriptions:
NAICS Code: 562119
NAICS Description: OTHER WASTE COLLECTION

Facility Has Received Notices of Violations:
Violations: No Violations Found

Evaluation Action Summary:
Evaluations: No Evaluations Found

AC332 **AIRPORT CITY AUTO BODY** **RCRA-SQG** **1000348936**
East **1065 SAN MATEO AVE** **FINDS** **CAD981448400**
1/8-1/4 **SAN BRUNO, CA 94066** **ECHO**
0.180 mi.
948 ft. **Site 4 of 11 in cluster AC**

Relative: **Lower**
Actual: **23 ft.**

RCRA Listings:

Date Form Received by Agency:	19960901
Handler Name:	Airport City Auto Body
Handler Address:	San Mateo Ave
Handler City,State,Zip:	SAN BRUNO, CA 94066
EPA ID:	CAD981448400
Contact Name:	Not reported
Contact Address:	Not reported
Contact City,State,Zip:	Not reported
Contact Telephone:	Not reported
Contact Fax:	Not reported
Contact Email:	Not reported
Contact Title:	Not reported
EPA Region:	09
Land Type:	Not reported
Federal Waste Generator Description:	Small Quantity Generator
Non-Notifier:	Not reported
Biennial Report Cycle:	Not reported
Accessibility:	Not reported
Active Site Indicator:	Handler Activities
State District Owner:	Ca
State District:	2
Mailing Address:	SAN MATEO AVE
Mailing City,State,Zip:	SAN BRUNO, CA 94066
Owner Name:	Donald R Craig
Owner Type:	Private
Operator Name:	Not Required
Operator Type:	Private
Short-Term Generator Activity:	No
Importer Activity:	No
Mixed Waste Generator:	No
Transporter Activity:	No
Transfer Facility Activity:	No
Recycler Activity with Storage:	No
Small Quantity On-Site Burner Exemption:	No
Smelting Melting and Refining Furnace Exemption:	No
Underground Injection Control:	No
Off-Site Waste Receipt:	No
Universal Waste Indicator:	No
Universal Waste Destination Facility:	No
Federal Universal Waste:	No
Active Site State-Reg Handler:	---
Federal Facility Indicator:	Not reported
Hazardous Secondary Material Indicator:	N
Sub-Part K Indicator:	Not reported
2018 GPRA Permit Baseline:	Not on the Baseline
2018 GPRA Renewals Baseline:	Not on the Baseline
202 GPRA Corrective Action Baseline:	No
Subject to Corrective Action Universe:	No
Non-TSDFs Where RCRA CA has Been Imposed Universe:	No
Corrective Action Priority Ranking:	No NCAPS ranking
Environmental Control Indicator:	No
Institutional Control Indicator:	No

AIRPORT CITY AUTO BODY (Continued) **1000348936**

Human Exposure Controls Indicator:	N/A
Groundwater Controls Indicator:	N/A
Significant Non-Complier Universe:	No
Unaddressed Significant Non-Complier Universe:	No
Addressed Significant Non-Complier Universe:	No
Significant Non-Complier With a Compliance Schedule Universe:	No
Financial Assurance Required:	Not reported
Handler Date of Last Change:	20000915
Recognized Trader-Importer:	No
Recognized Trader-Exporter:	No
Importer of Spent Lead Acid Batteries:	No
Exporter of Spent Lead Acid Batteries:	No
Recycler Activity Without Storage:	No
Manifest Broker:	No
Sub-Part P Indicator:	No

Handler - Owner Operator:

Owner/Operator Indicator:	Owner
Owner/Operator Name: DONALD R CRAIG	
Legal Status:	Private
Date Became Current:	Not reported
Date Ended Current:	Not reported
Owner/Operator Address:	NOT REQUIRED
Owner/Operator City,State,Zip:	NOT REQUIRED, ME 99999
Owner/Operator Telephone:	415-555-1212
Owner/Operator Telephone Ext:	Not reported
Owner/Operator Fax:	Not reported
Owner/Operator Email:	Not reported

Owner/Operator Indicator:	Operator
Owner/Operator Name: NOT REQUIRED	
Legal Status:	Private
Date Became Current:	Not reported
Date Ended Current:	Not reported
Owner/Operator Address:	NOT REQUIRED
Owner/Operator City,State,Zip:	NOT REQUIRED, ME 99999
Owner/Operator Telephone:	415-555-1212
Owner/Operator Telephone Ext:	Not reported
Owner/Operator Fax:	Not reported
Owner/Operator Email:	Not reported

Historic Generators:

Receive Date:	19960901
Handler Name: AIRPORT CITY AUTO BODY	
Federal Waste Generator Description:	Small Quantity Generator
State District Owner:	Ca
Large Quantity Handler of Universal Waste:	No
Recognized Trader Importer:	No
Recognized Trader Exporter:	No
Spent Lead Acid Battery Importer:	No
Spent Lead Acid Battery Exporter:	No
Current Record:	Yes
Non Storage Recycler Activity:	Not reported
Electronic Manifest Broker:	Not reported

AIRPORT CITY AUTO BODY (Continued) **1000348936**

List of NAICS Codes and Descriptions:
NAICS Codes: No NAICS Codes Found

Facility Has Received Notices of Violations:
Violations: No Violations Found

Evaluation Action Summary:
Evaluations: No Evaluations Found

FINDS:
Registry ID: 110002710601

Click Here for FRS Facility Detail Report:

Environmental Interest/Information System:
The Resource Conservation and Recovery Act Information System (RCRAInfo) is EPA's comprehensive information system in support of the Resource Conservation and Recovery Act (RCRA) of 1976 and the Hazardous and Solid Waste Amendments (HSWA) of 1984. It tracks many types of information about generators, transporters, treaters, storers, and disposers of hazardous waste.

Click this hyperlink while viewing on your computer to access additional FINDS: detail in the EDR Site Report.

ECHO:
Envid: 1000348936
Registry ID: 110002710601

DFR URL:
Name: AIRPORT CITY AUTO BODY
Address: 1065 SAN MATEO AVE
City,State,Zip: SAN BRUNO, CA 94066

AD333 **THE SHOP** **RCRA NonGen / NLR** **1024861132**
ESE **965 SAN MATEO AVE** **E MANIFEST** **CAL000429598**
1/8-1/4 **SAN BRUNO, CA 94066**
0.181 mi.
958 ft. **Site 1 of 21 in cluster AD**

Relative:
Lower

Actual:
26 ft.

RCRA Listings:
Date Form Received by Agency: 20170727
Handler Name: The Shop
Handler Address: 965 San Mateo Ave
Handler City,State,Zip: SAN BRUNO, CA 94066
EPA ID: CAL000429598
Contact Name: MATTHEL MA
Contact Address: 965 SAN MATEO AVE
Contact City,State,Zip: SAN BRUNO, CA 94066
Contact Telephone: 650-624-7467
Contact Fax: 000-000-0000
Contact Email: SALES@THESHOPSANBRUNO.COM
Contact Title: Not reported
EPA Region: 09
Land Type: Not reported
Federal Waste Generator Description: Not a generator, verified

THE SHOP (Continued) **1024861132**

Non-Notifier:	Not reported
Biennial Report Cycle:	Not reported
Accessibility:	Not reported
Active Site Indicator:	Handler Activities
State District Owner:	Not reported
State District:	Not reported
Mailing Address:	965 SAN MATEO AVE
Mailing City,State,Zip:	SAN BRUNO, CA 94066-0000
Owner Name:	Matthel Ma
Owner Type:	Other
Operator Name:	Matthel Ma
Operator Type:	Other
Short-Term Generator Activity:	No
Importer Activity:	No
Mixed Waste Generator:	No
Transporter Activity:	No
Transfer Facility Activity:	No
Recycler Activity with Storage:	No
Small Quantity On-Site Burner Exemption:	No
Smelting Melting and Refining Furnace Exemption:	No
Underground Injection Control:	No
Off-Site Waste Receipt:	No
Universal Waste Indicator:	Yes
Universal Waste Destination Facility:	Yes
Federal Universal Waste:	No
Active Site State-Reg Handler:	---
Federal Facility Indicator:	Not reported
Hazardous Secondary Material Indicator:	N
Sub-Part K Indicator:	Not reported
2018 GPRA Permit Baseline:	Not on the Baseline
2018 GPRA Renewals Baseline:	Not on the Baseline
202 GPRA Corrective Action Baseline:	No
Subject to Corrective Action Universe:	No
Non-TSDFs Where RCRA CA has Been Imposed Universe:	No
Corrective Action Priority Ranking:	No NCAPS ranking
Environmental Control Indicator:	No
Institutional Control Indicator:	No
Human Exposure Controls Indicator:	N/A
Groundwater Controls Indicator:	N/A
Significant Non-Complier Universe:	No
Unaddressed Significant Non-Complier Universe:	No
Addressed Significant Non-Complier Universe:	No
Significant Non-Complier With a Compliance Schedule Universe:	No
Financial Assurance Required:	Not reported
Handler Date of Last Change:	20180907
Recognized Trader-Importer:	No
Recognized Trader-Exporter:	No
Importer of Spent Lead Acid Batteries:	No
Exporter of Spent Lead Acid Batteries:	No
Recycler Activity Without Storage:	No
Manifest Broker:	No
Sub-Part P Indicator:	No

Handler - Owner Operator:
Owner/Operator Indicator: Operator
Owner/Operator Name: MATTHEL MA

THE SHOP (Continued) **1024861132**

Legal Status:	Other
Date Became Current:	Not reported
Date Ended Current:	Not reported
Owner/Operator Address:	965 SAN MATEO AVE
Owner/Operator City,State,Zip:	SAN BRUNO, CA 94066
Owner/Operator Telephone:	650-624-7467
Owner/Operator Telephone Ext:	Not reported
Owner/Operator Fax:	Not reported
Owner/Operator Email:	Not reported
Owner/Operator Indicator:	Owner
Owner/Operator Name: MATTHEL MA	
Legal Status:	Other
Date Became Current:	Not reported
Date Ended Current:	Not reported
Owner/Operator Address:	3818 HOWARD CT
Owner/Operator City,State,Zip:	SOUTH SAN FRANCISCO, CA 94080-0000
Owner/Operator Telephone:	650-624-7467
Owner/Operator Telephone Ext:	Not reported
Owner/Operator Fax:	Not reported
Owner/Operator Email:	Not reported

Historic Generators:

Receive Date:	20170727
Handler Name: THE SHOP	
Federal Waste Generator Description:	Not a generator, verified
State District Owner:	Not reported
Large Quantity Handler of Universal Waste:	No
Recognized Trader Importer:	No
Recognized Trader Exporter:	No
Spent Lead Acid Battery Importer:	No
Spent Lead Acid Battery Exporter:	No
Current Record:	Yes
Non Storage Recycler Activity:	Not reported
Electronic Manifest Broker:	Not reported

List of NAICS Codes and Descriptions:

NAICS Code:	811111
NAICS Description:	GENERAL AUTOMOTIVE REPAIR

Facility Has Received Notices of Violations:

Violations:	No Violations Found

Evaluation Action Summary:

Evaluations:	No Evaluations Found

E MANIFEST:

Manifest Tracking Number:	030042191WAS
Last Updated Date:	20211019
Shipped Date:	20211012
Received Date:	20211015
Manifest Status:	Signed
Submission Type:	DataImage5Copy
Origin Type:	Web

THE SHOP (Continued) **1024861132**

Generator EPA ID:	CAL000429598
Generator Name:	The Shop
Generator Location Street Number:	Not reported
Generator Location Street 1:	965 SAN MATEO AVE
Generator Location Street 2:	Not reported
Generator Location City:	SAN BRUNO
Generator Location State:	CA
Generator Location Zip:	94066
Generator Mail Street Number:	Not reported
Generator Mail Street 1:	965 SAN MATEO AVE
Generator Mail Street 2:	Not reported
Generator Mail City:	SAN BRUNO
Generator Mail Zip:	94066-0000
Generator Mail State:	CA
Generator Contact Company Name:	Not reported
Designated Facility EPA ID:	CAL000330453
Designated Facility Name:	Agritec Int Dba Cleantech Environmental
Designated Facility Mail Street Number:	5820
Designated Facility Mail Street 1:	Not reported
Designated Facility Mail Street 2:	MARTIN ROAD
Designated Facility Mail City:	IRWINDALE
Designated Facility Mail Zip:	91706
Designated Facility Mail State:	CA
Designated Facility Location Street Number:	5820
Designated Facility Location Street 1:	MARTIN ROAD
Designated Facility Location Street 2:	Not reported
Designated Facility Location City:	IRWINDALE
Designated Facility Location Zip:	91706
Designated Facility Location State:	CA
Designated Facility Contact Company Name:	Not reported
Manifest Residue Indicator:	N
Rejection Indicator:	N

Manifest Tracking Number:	030096525WAS
Last Updated Date:	20240611
Shipped Date:	20240529
Received Date:	20240607
Manifest Status:	Signed
Submission Type:	DataImage5Copy
Origin Type:	Web
Generator EPA ID:	CAL000429598
Generator Name:	The Shop
Generator Location Street Number:	Not reported
Generator Location Street 1:	965 SAN MATEO AVE
Generator Location Street 2:	Not reported
Generator Location City:	SAN BRUNO
Generator Location State:	CA
Generator Location Zip:	94066
Generator Mail Street Number:	Not reported
Generator Mail Street 1:	965 SAN MATEO AVE
Generator Mail Street 2:	Not reported
Generator Mail City:	SAN BRUNO
Generator Mail Zip:	94066-0000
Generator Mail State:	CA
Generator Contact Company Name:	Not reported
Designated Facility EPA ID:	CAL000330453
Designated Facility Name:	Agritec Int Dba Cleantech Environmental

THE SHOP (Continued) **1024861132**

Designated Facility Mail Street Number:	5820
Designated Facility Mail Street 1:	Not reported
Designated Facility Mail Street 2:	MARTIN ROAD
Designated Facility Mail City:	IRWINDALE
Designated Facility Mail Zip:	91706
Designated Facility Mail State:	CA
Designated Facility Location Street Number:	5820
Designated Facility Location Street 1:	MARTIN ROAD
Designated Facility Location Street 2:	Not reported
Designated Facility Location City:	IRWINDALE
Designated Facility Location Zip:	91706
Designated Facility Location State:	CA
Designated Facility Contact Company Name:	Not reported
Manifest Residue Indicator:	N
Rejection Indicator:	N

Manifest Tracking Number:	030088973WAS
Last Updated Date:	20230328
Shipped Date:	20230321
Received Date:	20230324
Manifest Status:	Signed
Submission Type:	DataImage5Copy
Origin Type:	Web
Generator EPA ID:	CAL000429598
Generator Name:	The Shop
Generator Location Street Number:	Not reported
Generator Location Street 1:	965 SAN MATEO AVE
Generator Location Street 2:	Not reported
Generator Location City:	SAN BRUNO
Generator Location State:	CA
Generator Location Zip:	94066
Generator Mail Street Number:	Not reported
Generator Mail Street 1:	965 SAN MATEO AVE
Generator Mail Street 2:	Not reported
Generator Mail City:	SAN BRUNO
Generator Mail Zip:	94066-0000
Generator Mail State:	CA
Generator Contact Company Name:	Not reported
Designated Facility EPA ID:	CAL000330453
Designated Facility Name:	Agritec Int Dba Cleantech Environmental
Designated Facility Mail Street Number:	5820
Designated Facility Mail Street 1:	Not reported
Designated Facility Mail Street 2:	MARTIN ROAD
Designated Facility Mail City:	IRWINDALE
Designated Facility Mail Zip:	91706
Designated Facility Mail State:	CA
Designated Facility Location Street Number:	5820
Designated Facility Location Street 1:	MARTIN ROAD
Designated Facility Location Street 2:	Not reported
Designated Facility Location City:	IRWINDALE
Designated Facility Location Zip:	91706
Designated Facility Location State:	CA
Designated Facility Contact Company Name:	Not reported
Manifest Residue Indicator:	N
Rejection Indicator:	N

Manifest Tracking Number:	030005337WAS

THE SHOP (Continued) **1024861132**

Last Updated Date:	20191211
Shipped Date:	20191015
Received Date:	20191017
Manifest Status:	Signed
Submission Type:	DataImage5Copy
Origin Type:	Web
Generator EPA ID:	CAL000429598
Generator Name:	The Shop
Generator Location Street Number:	Not reported
Generator Location Street 1:	965 SAN MATEO AVE
Generator Location Street 2:	Not reported
Generator Location City:	SAN BRUNO
Generator Location State:	CA
Generator Location Zip:	94066
Generator Mail Street Number:	Not reported
Generator Mail Street 1:	965 SAN MATEO AVE
Generator Mail Street 2:	Not reported
Generator Mail City:	SAN BRUNO
Generator Mail Zip:	94066-0000
Generator Mail State:	CA
Generator Contact Company Name:	Not reported
Designated Facility EPA ID:	CAL000330453
Designated Facility Name:	Agritec Int Dba Cleantech Environmental
Designated Facility Mail Street Number:	Not reported
Designated Facility Mail Street 1:	Not reported
Designated Facility Mail Street 2:	5820 MARTIN RD
Designated Facility Mail City:	IRWINDALE
Designated Facility Mail Zip:	91706
Designated Facility Mail State:	CA
Designated Facility Location Street Number:	Not reported
Designated Facility Location Street 1:	5820 MARTIN RD
Designated Facility Location Street 2:	Not reported
Designated Facility Location City:	IRWINDALE
Designated Facility Location Zip:	91706
Designated Facility Location State:	CA
Designated Facility Contact Company Name:	Not reported
Manifest Residue Indicator:	N
Rejection Indicator:	N

Manifest Tracking Number:	030048740WAS
Last Updated Date:	20220629
Shipped Date:	20220603
Received Date:	20220607
Manifest Status:	Signed
Submission Type:	DataImage5Copy
Origin Type:	Web
Generator EPA ID:	CAL000429598
Generator Name:	The Shop
Generator Location Street Number:	Not reported
Generator Location Street 1:	965 SAN MATEO AVE
Generator Location Street 2:	Not reported
Generator Location City:	SAN BRUNO
Generator Location State:	CA
Generator Location Zip:	94066
Generator Mail Street Number:	Not reported
Generator Mail Street 1:	965 SAN MATEO AVE
Generator Mail Street 2:	Not reported

THE SHOP (Continued) **1024861132**

Generator Mail City:	SAN BRUNO
Generator Mail Zip:	94066-0000
Generator Mail State:	CA
Generator Contact Company Name:	Not reported
Designated Facility EPA ID:	CAL000330453
Designated Facility Name:	Agritec Int Dba Cleantech Environmental
Designated Facility Mail Street Number:	5820
Designated Facility Mail Street 1:	Not reported
Designated Facility Mail Street 2:	MARTIN ROAD
Designated Facility Mail City:	IRWINDALE
Designated Facility Mail Zip:	91706
Designated Facility Mail State:	CA
Designated Facility Location Street Number:	5820
Designated Facility Location Street 1:	MARTIN ROAD
Designated Facility Location Street 2:	Not reported
Designated Facility Location City:	IRWINDALE
Designated Facility Location Zip:	91706
Designated Facility Location State:	CA
Designated Facility Contact Company Name:	Not reported
Manifest Residue Indicator:	N
Rejection Indicator:	N

Manifest Tracking Number:	019892825JJK
Last Updated Date:	20190401
Shipped Date:	20190307
Received Date:	20190314
Manifest Status:	Signed
Submission Type:	DataImage5Copy
Origin Type:	Web
Generator EPA ID:	CAL000429598
Generator Name:	The Shop
Generator Location Street Number:	Not reported
Generator Location Street 1:	965 SAN MATEO AVE
Generator Location Street 2:	Not reported
Generator Location City:	SAN BRUNO
Generator Location State:	CA
Generator Location Zip:	94066
Generator Mail Street Number:	Not reported
Generator Mail Street 1:	965 SAN MATEO AVE
Generator Mail Street 2:	Not reported
Generator Mail City:	SAN BRUNO
Generator Mail Zip:	94066-0000
Generator Mail State:	CA
Generator Contact Company Name:	Not reported
Designated Facility EPA ID:	CAL000330453
Designated Facility Name:	Agritec Int Dba Cleantech Environmental
Designated Facility Mail Street Number:	Not reported
Designated Facility Mail Street 1:	Not reported
Designated Facility Mail Street 2:	5820 MARTIN RD
Designated Facility Mail City:	IRWINDALE
Designated Facility Mail Zip:	91706
Designated Facility Mail State:	CA
Designated Facility Location Street Number:	Not reported
Designated Facility Location Street 1:	5820 MARTIN RD
Designated Facility Location Street 2:	Not reported
Designated Facility Location City:	IRWINDALE
Designated Facility Location Zip:	91706

THE SHOP (Continued) **1024861132**

Designated Facility Location State: CA
Designated Facility Contact Company Name: Not reported
Manifest Residue Indicator: N
Rejection Indicator: N

State Waste:
Manifest Tracking Number: 019892825JJK
Waste Line Number: 1
State Waste Code Owner: CA
State Waste Code: 352
State Waste: Other organic solids

Transporter:
Manifest Tracking Number: 019892825JJK
Transporter Line Number: 1
Transporter EPA ID: CAL000399638
Transporter Name: Cleantech Enviromental

Waste Line:
Manifest Tracking Number: 019892825JJK
Waste Line Number: 1
U.S. DOT Hazardous Indicator: N
U.S. DOT ID Number: Not reported
U.S. DOT Description: Not reported
Non-Hazardous Waste Description: NON-RCRA HAZARDOUS WASTE SOLID (OILY SOLID WASTE/USED METAL OIL FILTERS)
Number of Containers: 1
Container Type Code: DM
Container Type Description: Metal drums, barrels, kegs
Waste Quantity: 200
Quantity Unit of Measure Code: P
Quantity Unit of Measure Description: Pounds
Waste Quantity, in Tons: 0.1
Acute Waste Quantity, in Tons: 0
Non-Acute Waste Quantity, in Tons: 0.1
Waste Quantity, in Kilograms: 90.703
Acute Waste Quantity, in Kilograms: 0
Non-Acute Waste Quantity, in Kilorgrams: 90.703
Management Method Code: H010
Management Method Description: METALS RECOVERY
Waste Residue Indicator: N
Quantity Discrepancy Indicator: N
Waste Type Discrepancy Indicator: N
Waste Density: Not reported
Waste Density Unit of Measure Code: Not reported
Waste Density Unit of Measure Description: Not reported
Form Code: Not reported
Form Code Description: Not reported
Source Code: Not reported
Source Code Description: Not reported
Waste Minimization Code: Not reported
Waste Minimization Code Description: Not reported
Consent Number: Not reported
EPA Waste Indicator: N

AD334 **THE SHOP** **San Mateo Co. BI** **S121021242**
ESE **965 SAN MATEO** **N/A**
1/8-1/4 **SAN BRUNO, CA 94066**
0.181 mi.
958 ft. **Site 2 of 21 in cluster AD**

Relative: **Lower**

Actual: **26 ft.**

San Mateo Co. BI:

Name:	THE SHOP
Address:	965 SAN MATEO
City,State,Zip:	SAN BRUNO, CA 94066
Region:	SAN MATEO
Facility ID:	FA0062445
Prog Element Code:	STORES MV FUELS OR WASTE ONLY
Record Id:	PR0085280
Description:	STORES MV FUELS OR WASTE ONLY
Facility Status:	Active, billable
Program Category:	BUSINESS PLAN PROGRAM

Name:	THE SHOP
Address:	965 SAN MATEO
City,State,Zip:	SAN BRUNO, CA 94066
Region:	SAN MATEO
Facility ID:	FA0062445
Prog Element Code:	GENERATES and RECYCLES WASTE OIL/SOLVENT
Record Id:	PR0085281
Description:	GENERATES & RECYCLES WASTE OIL/SOLVENT
Facility Status:	Active, billable
Program Category:	HAZARDOUS WASTE PROGRAM

AD335 **THE SHOP** **CERS HAZ WASTE** **S113022981**
ESE **965 SAN MATEO AVE** **CERS** **N/A**
1/8-1/4 **SAN BRUNO, CA 94066**
0.181 mi.
958 ft. **Site 3 of 21 in cluster AD**

Relative: **Lower**

Actual: **26 ft.**

CERS HAZ WASTE:

Name:	THE SHOP
Address:	965 SAN MATEO AVE
City,State,Zip:	SAN BRUNO, CA 94066
Site ID:	520004
CERS ID:	10744492
CERS Description:	Hazardous Waste Generator

CERS:

Name:	THE SHOP
Address:	965 SAN MATEO AVE
City,State,Zip:	SAN BRUNO, CA 94066
Site ID:	520004
CERS ID:	10744492
CERS Description:	Chemical Storage Facilities

Violations:

Site ID:	520004
Site Name:	THE SHOP
Violation Date:	08-22-2017
Citation:	HSC 6.95 25505(a)(4) - California Health and Safety Code, Chapter 6.95, Section(s) 25505(a)(4)
Violation Description:	Failure to provide initial and annual training to all employees in safety procedures in the event of a release or threatened release of a hazardous material or failure to document and maintain training

THE SHOP (Continued) **S113022981**

	records for a minimum of three years.
Violation Notes:	Returned to compliance on 05/11/2018. OBSERVATION: Training documentation for all applicable employees was not available. CORRECTIVE ACTION: Submit documentation to the SMC CUPA demonstrating that employees have received training on safe handling of hazardous materials and the Emergency Response Plan for this facility.
Violation Division:	San Mateo County Environmental Health
Violation Program:	HMRRP
Violation Source:	CERS,
Site ID:	520004
Site Name:	THE SHOP
Violation Date:	08-24-2023
Citation:	HSC 6.95 25508.2 - California Health and Safety Code, Chapter 6.95, Section(s) 25508.2
Violation Description:	Failure to annually review and electronically certify that the business plan is complete and accurate on or before the annual due date.
Violation Notes:	Returned to compliance on 08/24/2023. Last hazardous material business plan was submitted on 5/21/22. This is an annual requirement, and was corrected during the inspection.
Violation Division:	San Mateo County Environmental Health
Violation Program:	HMRRP
Violation Source:	CERS,
Site ID:	520004
Site Name:	THE SHOP
Violation Date:	08-22-2017
Citation:	40 CFR 1 262.34(d)(5)(ii) - U.S. Code of Federal Regulations, Title 40, Chapter 1, Section(s) 262.34(d)(5)(ii)
Violation Description:	Failure to post the following information next to the telephone: (A) The name and telephone number of the emergency coordinator; (B) Location of fire extinguishers and spill control material, and, if present, fire alarm; and (C) The telephone number of the fire department, unless the facility has a direct alarm.
Violation Notes:	Returned to compliance on 08/22/2017. OBSERVATION: Generator failed to post, next to the telephone, Emergency Information (SQG) containing the contact names and numbers of the "Emergency Coordinator". CORRECTIVE ACTION: During the inspection, the provided form was completed and posted at the back office.
Violation Division:	San Mateo County Environmental Health
Violation Program:	HW
Violation Source:	CERS,
Site ID:	520004
Site Name:	THE SHOP
Violation Date:	07-07-2021
Citation:	HSC 6.95 25505(a)(4) - California Health and Safety Code, Chapter 6.95, Section(s) 25505(a)(4)
Violation Description:	Failure to provide initial and annual training to all employees in safety procedures in the event of a release or threatened release of a hazardous material or failure to document and maintain training records for a minimum of three years.
Violation Notes:	Returned to compliance on 07/15/2021. OBSERVATION: Last documented training records for all staff was from 2019. REQUIRED ACTION: Perform safety training for all employees, at a minimum including emergency response plans and procedures in the event of a release or threatened

THE SHOP (Continued) **S113022981**

release of a hazardous material, notification procedures of appropriate parties and emergency response personnel, procedures for mitigation of a release or threatened release, and evacuation plans and procedures for the business site. Submit documentation to the Inspector demonstrating that all employees have received training. Ensure that initial and annual refresher training records for all employees are retained for a minimum of three years.

Violation Division: San Mateo County Environmental Health
Violation Program: HMRRP
Violation Source: CERS,

Site ID: 520004
Site Name: THE SHOP
Violation Date: 08-22-2017
Citation: 22 CCR 12 66262.34(f) - California Code of Regulations, Title 22, Chapter 12, Section(s) 66262.34(f)
Violation Description: Failure to properly label hazardous waste accumulation containers and portable tanks with the following requirements: "Hazardous Waste", name and address of the generator, physical and chemical characteristics of the Hazardous Waste, and starting accumulation date.
Violation Notes: Returned to compliance on 08/22/2017. OBSERVATION: Partially full hazardous waste coolant drum only had the words hazardous waste and used antifreeze. The used oil tank lacked the accumulation start date. During the inspection, the owner added the required information. CORRECTIVE ACTION: Continue to ensure that all hazardous waste containers are marked with all the required information.
Violation Division: San Mateo County Environmental Health
Violation Program: HW
Violation Source: CERS,

Site ID: 520004
Site Name: THE SHOP
Violation Date: 07-31-2019
Citation: HSC 6.95 25505(a)(4) - California Health and Safety Code, Chapter 6.95, Section(s) 25505(a)(4)
Violation Description: Failure to provide initial and annual training to all employees in safety procedures in the event of a release or threatened release of a hazardous material or failure to document and maintain training records for a minimum of three years.
Violation Notes: Returned to compliance on 09/30/2019. OBSERVATION: The last employee training was on 3/7/18. REQUIRED ACTION: Perform training for all employees in safety procedures in the event of a release or threatened release of a hazardous material, and submit documentation to the San Mateo County CUPA demonstrating that all employees have received training. Ensure that initial and annual refresher training records for all employees are retained for a minimum of three years.
Violation Division: San Mateo County Environmental Health
Violation Program: HMRRP
Violation Source: CERS,

Site ID: 520004
Site Name: THE SHOP
Violation Date: 07-31-2019
Citation: 22 CCR 12 66262.34(f) - California Code of Regulations, Title 22, Chapter 12, Section(s) 66262.34(f)
Violation Description: Failure to properly label hazardous waste accumulation containers and

THE SHOP (Continued) **S113022981**

portable tanks with the following requirements: "Hazardous Waste", name and address of the generator, physical and chemical characteristics of the Hazardous Waste, and starting accumulation date.

Violation Notes: Returned to compliance on 07/31/2019. OBSERVATION: The 2 drums of used oil, and the drum of used antifreeze labels have faded and can no longer be read. This was corrected during the inspection. REQUIRED ACTION: Ensure that all containers holding hazardous waste are labeled with the following requirements: "Hazardous Waste", name and address of the generator, composition and physical state, hazard classifications, and the accumulation start date.
Violation Division: San Mateo County Environmental Health
Violation Program: HW
Violation Source: CERS,

Site ID: 520004
Site Name: THE SHOP
Violation Date: 08-24-2023
Citation: HSC 6.5 25160.2 - California Health and Safety Code, Chapter 6.5, Section(s) 25160.2
Violation Description: Failure of a generator of hazardous waste that meets the conditions to be transported on a consolidated manifest to comply with one or more of the required consolidated manifesting procedures and retain copies of receipts for three years.
Violation Notes: Returned to compliance on 08/31/2023. Facility didn't have manifests onsite showing that waste oil has been picked up since last November. Please provide most recent waste oil manifest as discussed during inspection.
Violation Division: San Mateo County Environmental Health
Violation Program: HW
Violation Source: CERS,

Site ID: 520004
Site Name: THE SHOP
Violation Date: 07-07-2021
Citation: HSC 6.5 25123.3(h)(1) - California Health and Safety Code, Chapter 6.5, Section(s) 25123.3(h)(1)
Violation Description: Failure to send hazardous waste offsite for treatment, storage, or disposal within 180 days (or 270 days if waste is transported over 200 miles) for a generator who generates less than 1000 kilogram per month if all of the following conditions are met: (1) The quantity of hazardous waste accumulated onsite never exceeds 6,000 kilograms. (2) The generator complies with the requirements of 40 Code of Federal Regulations section 262.34(d), (e) and (f). (3) The generator does not hold acutely hazardous waste or extremely hazardous waste in an amount greater than one kilogram for more than 90 days.
Violation Notes: Returned to compliance on 10/13/2021. OBSERVATION: Facility could not demonstrate that the used oil filters had been disposed of within the last 180 days. REQUIRED ACTION: Schedule a pick up with a registered hazardous waste transporter for used oil filters and provide a copy of the manifest to the Inspector within 30 days. Ensure that hazardous waste is disposed of within 180 days of accumulation start date.
Violation Division: San Mateo County Environmental Health
Violation Program: HW
Violation Source: CERS,

Site ID: 520004

THE SHOP (Continued) **S113022981**

Site Name:	THE SHOP
Violation Date:	07-31-2019
Citation:	40 CFR 1 265.31 - U.S. Code of Federal Regulations, Title 40, Chapter 1, Section(s) 265.31
Violation Description:	Failure to maintain and operate the facility to minimize the possibility of a fire, explosion, or any unplanned sudden or non-sudden release of hazardous waste or hazardous waste constituents to air, soil, or surface water which could threaten human health or the environment.
Violation Notes:	Returned to compliance on 09/30/2019. OBSERVATION: There is an accumulation of used oil in the secondary containment below the used oil tank. REQUIRED ACTION: Remove accumulated oil from secondary containment and properly dispose of it. Ensure that the secondary containment remains dry and any spills are cleaned up promptly.
Violation Division:	San Mateo County Environmental Health
Violation Program:	HW
Violation Source:	CERS,
Site ID:	520004
Site Name:	THE SHOP
Violation Date:	08-22-2017
Citation:	HSC 6.95 25508(a)(1) - California Health and Safety Code, Chapter 6.95, Section(s) 25508(a)(1)
Violation Description:	Failure to complete and electronically submit a business plan when storing/handling a hazardous material at or above reportable quantities.
Violation Notes:	Returned to compliance on 03/19/2018. OBSERVATION: A business plan has not been submitted online to the SMC CUPA. CORRECTIVE ACTION: Submit the business plan electronically in the California Environmental Reporting System (CERS) at http://cers.calepa.ca.gov/ or the SMC portal at https://ehesubmit.smchealth.org/
Violation Division:	San Mateo County Environmental Health
Violation Program:	HMRRP
Violation Source:	CERS,
Site ID:	520004
Site Name:	THE SHOP
Violation Date:	07-07-2021
Citation:	22 CCR 12 66262.34(f) - California Code of Regulations, Title 22, Chapter 12, Section(s) 66262.34(f)
Violation Description:	Failure to properly label hazardous waste accumulation containers and portable tanks with the following requirements: "Hazardous Waste", name and address of the generator, physical and chemical characteristics of the Hazardous Waste, and starting accumulation date.
Violation Notes:	Returned to compliance on 07/15/2021. OBSERVATION: The labels on the waste oil tank, used oil drum, waste antifreeze drum could not be read and need to be replaced. The used oil filter drum that had been filled with used oil was not properly labeled as hazardous waste used oil, and needs to be properly labeled until it can be disposed of. The two new used oil caddy’s did not have hazardous waste labels. : Ensure that all containers holding hazardous waste are labeled with the following requirements: "Hazardous Waste", name and address of the generator, composition and physical state, hazardous properties, and the accumulation start date. Submit documentation to the inspector that this has been accomplished.
Violation Division:	San Mateo County Environmental Health

THE SHOP (Continued) **S113022981**

Violation Program: HW
Violation Source: CERS,

Site ID: 520004
Site Name: THE SHOP
Violation Date: 07-07-2021
Citation: 40 CFR 1 265.31 - U.S. Code of Federal Regulations, Title 40, Chapter 1, Section(s) 265.31
Violation Description: Failure to maintain and operate the facility to minimize the possibility of a fire, explosion, or any unplanned sudden or non-sudden release of hazardous waste or hazardous waste constituents to air, soil, or surface water which could threaten human health or the environment.
Violation Notes: Returned to compliance on 10/05/2021. OBSERVATION: There is an accumulation of oil in the secondary containment pallet under the used oil tank. This was cited during you last inspection as well. REQUIRED ACTION: Clean out and properly dispose of the spilled oil, submit documentation to the inspector showing that this was done. Ensure in the future that spills are cleaned up promptly, or preferably avoided all together through additional training or other procedures.
Violation Division: San Mateo County Environmental Health
Violation Program: HW
Violation Source: CERS,

Site ID: 520004
Site Name: THE SHOP
Violation Date: 07-31-2019
Citation: HSC 6.95 25508(a)(1) - California Health and Safety Code, Chapter 6.95, Section(s) 25508(a)(1)
Violation Description: Failure to complete and electronically submit hazardous material inventory information for all reportable hazardous materials on site at or above reportable quantities.
Violation Notes: Returned to compliance on 08/01/2019. OBSERVATION: There are two 55 gallon drums, and a tank of new motor oil in the shop. The largest container listed on your business plan for used oil is a 55 gallon drum. There is a used oil tank in the waste storage area. REQUIRED ACTION: Update your chemical inventory to account for all hazardous materials over reporting thresholds and update the largest container capacity for used oil.
Violation Division: San Mateo County Environmental Health
Violation Program: HMRRP
Violation Source: CERS,

Evaluation:
Eval General Type: Other/Unknown
Eval Date: 05-24-2022
Violations Found: No
Eval Type: Other, not routine, done by local agency
Eval Notes: Not reported
Eval Division: San Mateo County Environmental Health
Eval Program: HMRRP
Eval Source: CERS,

Eval General Type: Other/Unknown
Eval Date: 06-17-2021
Violations Found: No
Eval Type: Other, not routine, done by local agency

THE SHOP (Continued) **S113022981**

Eval Notes: Not reported
Eval Division: San Mateo County Environmental Health
Eval Program: HMRRP
Eval Source: CERS,

Eval General Type: Compliance Evaluation Inspection
Eval Date: 07-07-2021
Violations Found: Yes
Eval Type: Routine done by local agency
Eval Notes: Facility generates used oil, used antifreeze, used paper/metal filters. Last pick up for oil/antifreeze was 6/7/21.
Eval Division: San Mateo County Environmental Health
Eval Program: HW
Eval Source: CERS,

Eval General Type: Compliance Evaluation Inspection
Eval Date: 07-31-2019
Violations Found: Yes
Eval Type: Routine done by local agency
Eval Notes: Facility Generates: Used Oil (Last pick up 7/9/19 - 431 gallons) Used Antifreeze (Last pick up - 3/19/19 - 45 gallons) Used Filters (Last pick up 3/7/19 - 1 drum)
Eval Division: San Mateo County Environmental Health
Eval Program: HW
Eval Source: CERS,

Eval General Type: Compliance Evaluation Inspection
Eval Date: 08-24-2023
Violations Found: Yes
Eval Type: Routine done by local agency
Eval Notes: Business signature was not obtained for this inspection
Eval Division: San Mateo County Environmental Health
Eval Program: HMRRP
Eval Source: CERS,

Eval General Type: Other/Unknown
Eval Date: 03-15-2018
Violations Found: No
Eval Type: Other, not routine, done by local agency
Eval Notes: Not reported
Eval Division: San Mateo County Environmental Health
Eval Program: HMRRP
Eval Source: CERS,

Eval General Type: Other/Unknown
Eval Date: 06-07-2019
Violations Found: No
Eval Type: Other, not routine, done by local agency
Eval Notes: HMBP submittal reviewed and accepted.
Eval Division: San Mateo County Environmental Health
Eval Program: HMRRP
Eval Source: CERS,

Eval General Type: Compliance Evaluation Inspection
Eval Date: 08-22-2017
Violations Found: Yes
Eval Type: Routine done by local agency

THE SHOP (Continued) **S113022981**

Eval Notes: On site to conduct a routine hazardous waste inspection. This facility generates the following wastes: - used oil, - used coolant, - used filters, - spent lead acid batteries
Eval Division: San Mateo County Environmental Health
Eval Program: HW
Eval Source: CERS,

Eval General Type: Other/Unknown
Eval Date: 03-01-2019
Violations Found: No
Eval Type: Other, not routine, done by local agency
Eval Notes: HMBP submittal reviewed and not accepted.
Eval Division: San Mateo County Environmental Health
Eval Program: HMRRP
Eval Source: CERS,

Eval General Type: Other/Unknown
Eval Date: 03-12-2018
Violations Found: No
Eval Type: Other, not routine, done by local agency
Eval Notes: Not reported
Eval Division: San Mateo County Environmental Health
Eval Program: HMRRP
Eval Source: CERS,

Eval General Type: Compliance Evaluation Inspection
Eval Date: 07-07-2021
Violations Found: Yes
Eval Type: Routine done by local agency
Eval Notes: Not reported
Eval Division: San Mateo County Environmental Health
Eval Program: HMRRP
Eval Source: CERS,

Eval General Type: Compliance Evaluation Inspection
Eval Date: 07-31-2019
Violations Found: Yes
Eval Type: Routine done by local agency
Eval Notes: Not reported
Eval Division: San Mateo County Environmental Health
Eval Program: HMRRP
Eval Source: CERS,

Eval General Type: Other/Unknown
Eval Date: 08-01-2019
Violations Found: No
Eval Type: Other, not routine, done by local agency
Eval Notes: Not reported
Eval Division: San Mateo County Environmental Health
Eval Program: HMRRP
Eval Source: CERS,

Eval General Type: Compliance Evaluation Inspection
Eval Date: 08-24-2023
Violations Found: Yes
Eval Type: Routine done by local agency
Eval Notes: Facility generates waste oil, waste antifreeze, paper and metal

THE SHOP (Continued) **S113022981**

filters. Labels showed sign of wear from outdoor storage. As they wear out ensure they are replaced or refilled out to include: "Hazardous Waste", name and address of the generator, composition and physical state, hazardous properties, and the accumulation start date.

Eval Division: San Mateo County Environmental Health
Eval Program: HW
Eval Source: CERS,

Eval General Type: Other/Unknown
Eval Date: 07-03-2020
Violations Found: No
Eval Type: Other, not routine, done by local agency
Eval Notes: Not reported
Eval Division: San Mateo County Environmental Health
Eval Program: HMRRP
Eval Source: CERS,

Eval General Type: Compliance Evaluation Inspection
Eval Date: 08-22-2017
Violations Found: Yes
Eval Type: Routine done by local agency
Eval Notes: On site to conduct a routine hazardous materials inspection. This facility stores the following hazardous materials: - used oil, - oil, - used coolant,
Eval Division: San Mateo County Environmental Health
Eval Program: HMRRP
Eval Source: CERS,

Enforcement Action:
Site ID: 520004
Site Name: THE SHOP
Site Address: 965 SAN MATEO AVE
Site City: SAN BRUNO
Site Zip: 94066
Enf Action Date: 02-28-2018
Enf Action Type: Notice of Violation (Unified Program)
Enf Action Description: Notice of Violation Issued by the Inspector at the Time of Inspection
Enf Action Notes: 3/19/18: HMBP has been submitted and accepted, still waiting for training records 4/16/18: Violation still open for training. 6/30/18: Facility RTC.
Enf Action Division: San Mateo County Environmental Health
Enf Action Program: HMRRP
Enf Action Source: CERS,

Site ID: 520004
Site Name: THE SHOP
Site Address: 965 SAN MATEO AVE
Site City: SAN BRUNO
Site Zip: 94066
Enf Action Date: 09-14-2021
Enf Action Type: Notice of Violation (Unified Program)
Enf Action Description: Notice of Violation Issued by the Inspector at the Time of Inspection
Enf Action Notes: 2/23/22: No facility violations open in violation dispatch center, NOV resolved. .
Enf Action Division: San Mateo County Environmental Health
Enf Action Program: HW
Enf Action Source: CERS,

THE SHOP (Continued) **S113022981**

Coordinates:

Site ID:	520004
Facility Name:	THE SHOP
Env Int Type Code:	HMBP
Program ID:	10744492
Coord Name:	Not reported
Ref Point Type Desc:	Entrance point of a facility or station,
Latitude:	37.638451
Longitude:	-122.411850

Affiliation:

Affiliation Type Desc:	CUPA District
Entity Name:	San Mateo County Environmental Health
Entity Title:	Not reported
Affiliation Address:	2000 Alameda de las Pulgas, Suite 100
Affiliation City:	San Mateo
Affiliation State:	CA
Affiliation Country:	Not reported
Affiliation Zip:	94403
Affiliation Phone:	(650) 372-6200,

Affiliation Type Desc:	Document Preparer
Entity Name:	Matthel Ma
Entity Title:	Not reported
Affiliation Address:	Not reported
Affiliation City:	Not reported
Affiliation State:	Not reported
Affiliation Country:	Not reported
Affiliation Zip:	Not reported
Affiliation Phone:	,

Affiliation Type Desc:	Operator
Entity Name:	The Shop San Bruno
Entity Title:	Not reported
Affiliation Address:	Not reported
Affiliation City:	Not reported
Affiliation State:	Not reported
Affiliation Country:	Not reported
Affiliation Zip:	Not reported
Affiliation Phone:	(650) 624-7467,

Affiliation Type Desc:	Facility Mailing Address
Entity Name:	Mailing Address
Entity Title:	Not reported
Affiliation Address:	965 SAN MATEO AVE
Affiliation City:	SAN BRUNO
Affiliation State:	CA
Affiliation Country:	Not reported
Affiliation Zip:	94066
Affiliation Phone:	,

Affiliation Type Desc:	Environmental Contact
Entity Name:	Matthel Ma
Entity Title:	Not reported
Affiliation Address:	965 San Mateo Ave
Affiliation City:	San Bruno

THE SHOP (Continued) **S113022981**

Affiliation State:	CA
Affiliation Country:	Not reported
Affiliation Zip:	94066
Affiliation Phone:	,
Affiliation Type Desc:	Identification Signer
Entity Name:	Matthel Ma
Entity Title:	owner
Affiliation Address:	Not reported
Affiliation City:	Not reported
Affiliation State:	Not reported
Affiliation Country:	Not reported
Affiliation Zip:	Not reported
Affiliation Phone:	,
Affiliation Type Desc:	Legal Owner
Entity Name:	MA, MATTHEL
Entity Title:	Not reported
Affiliation Address:	965 SAN MATEO AVE
Affiliation City:	SAN BRUNO
Affiliation State:	CA
Affiliation Country:	United States
Affiliation Zip:	94066
Affiliation Phone:	(650) 624-7467,
Affiliation Type Desc:	Parent Corporation
Entity Name:	THE SHOP
Entity Title:	Not reported
Affiliation Address:	Not reported
Affiliation City:	Not reported
Affiliation State:	Not reported
Affiliation Country:	Not reported
Affiliation Zip:	Not reported
Affiliation Phone:	,

AD336 **SAN BRUNO AUTO CENTER INC** **FINDS** **1004440322**
ESE **965 SAN MATEO AVENUE** **San Mateo Co. BI** **N/A**
1/8-1/4 **SAN BRUNO, CA 94066** **EMI**
0.181 mi. **CERS**
958 ft. **Site 4 of 21 in cluster AD**

Relative:
Lower

Actual:
26 ft.

FINDS:
Registry ID: 110001181596

Click Here for FRS Facility Detail Report:

Environmental Interest/Information System:
THE EMISSION INVENTORY SYSTEM (EIS) MAINTAINS AN INVENTORY OF LARGE STATIONARY SOURCES AND VOLUNTARILY-REPORTED SMALLER SOURCES OF AIR POINT POLLUTANT EMITTERS. IT CONTAINS INFORMATION ABOUT FACILITY SITES AND THEIR PHYSICAL LOCATION, EMISSIONS UNITS, EMISSIONS PROCESSES, RELEASE POINTS, CONTROL APPROACHES, AND REGULATIONS. FACILITY INVENTORY DATA ARE KEPT SEPARATE FROM THE EMISSIONS DATA AND HAVE STABLE IDENTIFIERS TO IMPROVE CONTINUITY FROM YEAR TO YEAR AND TO HELP IDENTIFY DUPLICATE OR MISSING FACILITIES
The California Environmental Protection Agency (CalEPA) has recently implemented a new data warehouse system (nSite). This data warehouse

SAN BRUNO AUTO CENTER INC (Continued) **1004440322**

combines and merges facility and site information from five different systems managed within CalEPA. The five systems are: California Environmental Reporting System (CERS),EnviroStor, GeoTracker, California Integrated Water Quality System (CIWQS), andToxic Release Inventory (TRI).

Registry ID: 110071743031

Click Here for FRS Facility Detail Report:

Environmental Interest/Information System:

Click this hyperlink while viewing on your computer to access additional FINDS: detail in the EDR Site Report.

San Mateo Co. BI:

Name:	SAN BRUNO AUTO CENTER INC
Address:	965 SAN MATEO
City,State,Zip:	SAN BRUNO, CA 94066
Region:	SAN MATEO
Facility ID:	FA0018291
Prog Element Code:	GENERATES and RECYCLES WASTE OIL/SOLVENT
Record Id:	PR0012204
Description:	GENERATES & RECYCLES WASTE OIL/SOLVENT
Facility Status:	Inactive, non-billable
Program Category:	HAZARDOUS WASTE PROGRAM

Name:	SAN BRUNO AUTO CENTER INC
Address:	965 SAN MATEO
City,State,Zip:	SAN BRUNO, CA 94066
Region:	SAN MATEO
Facility ID:	FA0018291
Prog Element Code:	STORES HAZ MAT <219GAL,1,999LB, 879FT3
Record Id:	PR0005014
Description:	STORES HAZ MAT <219GAL,1,999LB, 879CF
Facility Status:	Inactive, non-billable
Program Category:	BUSINESS PLAN PROGRAM

Name:	SAN BRUNO AUTO CENTER INC
Address:	965 SAN MATEO
City,State,Zip:	SAN BRUNO, CA 94066
Region:	SAN MATEO
Facility ID:	FA0018291
Prog Element Code:	STORMWATER ANNUAL INSPECTION FEE
Record Id:	PR0043555
Description:	STORMWATER ANNUAL FEE - INSP FREQ EVERY 2 YRS
Facility Status:	Inactive, non-billable
Program Category:	STORMWATER

EMI:

Name:	SAN BRUNO AUTO CENTER INC
Address:	965 SAN MATEO AVENUE
City,State,Zip:	SAN BRUNO, CA 94066
Year:	1990
County Code:	41
Air Basin:	SF
Facility ID:	4148
Air District Name:	BA
SIC Code:	5511

SAN BRUNO AUTO CENTER INC (Continued) **1004440322**

Air District Name:	BAY AREA AQMD
Community Health Air Pollution Info System:	Not reported
Consolidated Emission Reporting Rule:	Not reported
Total Organic Hydrocarbon Gases Tons/Yr:	1
Reactive Organic Gases Tons/Yr:	0
Carbon Monoxide Emissions Tons/Yr:	0
NOX - Oxides of Nitrogen Tons/Yr:	0
SOX - Oxides of Sulphur Tons/Yr:	0
Particulate Matter Tons/Yr:	0
Part. Matter 10 Micrometers and Smllr Tons/Yr:	0

Name:	SAN BRUNO AUTO CENTER INC
Address:	965 SAN MATEO AVENUE
City,State,Zip:	SAN BRUNO, CA 94066
Year:	1996
County Code:	41
Air Basin:	SF
Facility ID:	4148
Air District Name:	BA
SIC Code:	5511
Air District Name:	BAY AREA AQMD
Community Health Air Pollution Info System:	Not reported
Consolidated Emission Reporting Rule:	Not reported
Total Organic Hydrocarbon Gases Tons/Yr:	0
Reactive Organic Gases Tons/Yr:	0
Carbon Monoxide Emissions Tons/Yr:	0
NOX - Oxides of Nitrogen Tons/Yr:	0
SOX - Oxides of Sulphur Tons/Yr:	0
Particulate Matter Tons/Yr:	0
Part. Matter 10 Micrometers and Smllr Tons/Yr:	0

Name:	SAN BRUNO AUTO CENTER INC
Address:	965 SAN MATEO AVENUE
City,State,Zip:	SAN BRUNO, CA 94066
Year:	1997
County Code:	41
Air Basin:	SF
Facility ID:	4148
Air District Name:	BA
SIC Code:	5511
Air District Name:	BAY AREA AQMD
Community Health Air Pollution Info System:	Not reported
Consolidated Emission Reporting Rule:	Not reported
Total Organic Hydrocarbon Gases Tons/Yr:	0
Reactive Organic Gases Tons/Yr:	0
Carbon Monoxide Emissions Tons/Yr:	0
NOX - Oxides of Nitrogen Tons/Yr:	0
SOX - Oxides of Sulphur Tons/Yr:	0
Particulate Matter Tons/Yr:	0
Part. Matter 10 Micrometers and Smllr Tons/Yr:	0

Name:	SAN BRUNO AUTO CENTER INC
Address:	965 SAN MATEO AVENUE
City,State,Zip:	SAN BRUNO, CA 94066
Year:	1998
County Code:	41
Air Basin:	SF

SAN BRUNO AUTO CENTER INC (Continued) **1004440322**

Facility ID:	4148
Air District Name:	BA
SIC Code:	5511
Air District Name:	BAY AREA AQMD
Community Health Air Pollution Info System:	Not reported
Consolidated Emission Reporting Rule:	Not reported
Total Organic Hydrocarbon Gases Tons/Yr:	0
Reactive Organic Gases Tons/Yr:	0
Carbon Monoxide Emissions Tons/Yr:	0
NOX - Oxides of Nitrogen Tons/Yr:	0
SOX - Oxides of Sulphur Tons/Yr:	0
Particulate Matter Tons/Yr:	0
Part. Matter 10 Micrometers and Smllr Tons/Yr:	0

Name:	SAN BRUNO AUTO CENTER INC
Address:	965 SAN MATEO AVENUE
City,State,Zip:	SAN BRUNO, CA 94066
Year:	1999
County Code:	41
Air Basin:	SF
Facility ID:	4148
Air District Name:	BA
SIC Code:	5511
Air District Name:	BAY AREA AQMD
Community Health Air Pollution Info System:	Not reported
Consolidated Emission Reporting Rule:	Not reported
Total Organic Hydrocarbon Gases Tons/Yr:	0
Reactive Organic Gases Tons/Yr:	0
Carbon Monoxide Emissions Tons/Yr:	0
NOX - Oxides of Nitrogen Tons/Yr:	0
SOX - Oxides of Sulphur Tons/Yr:	0
Particulate Matter Tons/Yr:	0
Part. Matter 10 Micrometers and Smllr Tons/Yr:	0

Name:	SAN BRUNO AUTO CENTER INC
Address:	965 SAN MATEO AVENUE
City,State,Zip:	SAN BRUNO, CA 94066
Year:	2000
County Code:	41
Air Basin:	SF
Facility ID:	4148
Air District Name:	BA
SIC Code:	5511
Air District Name:	BAY AREA AQMD
Community Health Air Pollution Info System:	Not reported
Consolidated Emission Reporting Rule:	Not reported
Total Organic Hydrocarbon Gases Tons/Yr:	0
Reactive Organic Gases Tons/Yr:	0
Carbon Monoxide Emissions Tons/Yr:	0
NOX - Oxides of Nitrogen Tons/Yr:	0
SOX - Oxides of Sulphur Tons/Yr:	0
Particulate Matter Tons/Yr:	0
Part. Matter 10 Micrometers and Smllr Tons/Yr:	0

Name:	SAN BRUNO AUTO CENTER INC
Address:	965 SAN MATEO AVENUE
City,State,Zip:	SAN BRUNO, CA 94066

SAN BRUNO AUTO CENTER INC (Continued) **1004440322**

Year:	2001
County Code:	41
Air Basin:	SF
Facility ID:	4148
Air District Name:	BA
SIC Code:	5511
Air District Name:	BAY AREA AQMD
Community Health Air Pollution Info System:	Not reported
Consolidated Emission Reporting Rule:	Not reported
Total Organic Hydrocarbon Gases Tons/Yr:	0
Reactive Organic Gases Tons/Yr:	0
Carbon Monoxide Emissions Tons/Yr:	0
NOX - Oxides of Nitrogen Tons/Yr:	0
SOX - Oxides of Sulphur Tons/Yr:	0
Particulate Matter Tons/Yr:	0
Part. Matter 10 Micrometers and Smllr Tons/Yr:	0

Name:	SAN BRUNO AUTO CENTER INC
Address:	965 SAN MATEO AVENUE
City,State,Zip:	SAN BRUNO, CA 94066
Year:	2002
County Code:	41
Air Basin:	SF
Facility ID:	4148
Air District Name:	BA
SIC Code:	5511
Air District Name:	BAY AREA AQMD
Community Health Air Pollution Info System:	Not reported
Consolidated Emission Reporting Rule:	Not reported
Total Organic Hydrocarbon Gases Tons/Yr:	0
Reactive Organic Gases Tons/Yr:	0
Carbon Monoxide Emissions Tons/Yr:	0
NOX - Oxides of Nitrogen Tons/Yr:	0
SOX - Oxides of Sulphur Tons/Yr:	0
Particulate Matter Tons/Yr:	0
Part. Matter 10 Micrometers and Smllr Tons/Yr:	0

Name:	SAN BRUNO AUTO CENTER INC
Address:	965 SAN MATEO AVENUE
City,State,Zip:	SAN BRUNO, CA 94066
Year:	2003
County Code:	41
Air Basin:	SF
Facility ID:	4148
Air District Name:	BA
SIC Code:	5511
Air District Name:	BAY AREA AQMD
Community Health Air Pollution Info System:	Not reported
Consolidated Emission Reporting Rule:	Not reported
Total Organic Hydrocarbon Gases Tons/Yr:	0
Reactive Organic Gases Tons/Yr:	0
Carbon Monoxide Emissions Tons/Yr:	0
NOX - Oxides of Nitrogen Tons/Yr:	0
SOX - Oxides of Sulphur Tons/Yr:	0
Particulate Matter Tons/Yr:	0
Part. Matter 10 Micrometers and Smllr Tons/Yr:	0

SAN BRUNO AUTO CENTER INC (Continued) **1004440322**

Name:	SAN BRUNO AUTO CENTER INC
Address:	965 SAN MATEO AVENUE
City,State,Zip:	SAN BRUNO, CA 94066
Year:	2004
County Code:	41
Air Basin:	SF
Facility ID:	4148
Air District Name:	BA
SIC Code:	5511
Air District Name:	BAY AREA AQMD
Community Health Air Pollution Info System:	Not reported
Consolidated Emission Reporting Rule:	Not reported
Total Organic Hydrocarbon Gases Tons/Yr:	0.236
Reactive Organic Gases Tons/Yr:	0.2181944
Carbon Monoxide Emissions Tons/Yr:	0
NOX - Oxides of Nitrogen Tons/Yr:	0
SOX - Oxides of Sulphur Tons/Yr:	0
Particulate Matter Tons/Yr:	0
Part. Matter 10 Micrometers and Smllr Tons/Yr:	0

Name:	SAN BRUNO AUTO CENTER INC
Address:	965 SAN MATEO AVENUE
City,State,Zip:	SAN BRUNO, CA 94066
Year:	2005
County Code:	41
Air Basin:	SF
Facility ID:	4148
Air District Name:	BA
SIC Code:	5511
Air District Name:	BAY AREA AQMD
Community Health Air Pollution Info System:	Not reported
Consolidated Emission Reporting Rule:	Not reported
Total Organic Hydrocarbon Gases Tons/Yr:	.236
Reactive Organic Gases Tons/Yr:	.2181944
Carbon Monoxide Emissions Tons/Yr:	0
NOX - Oxides of Nitrogen Tons/Yr:	0
SOX - Oxides of Sulphur Tons/Yr:	0
Particulate Matter Tons/Yr:	0
Part. Matter 10 Micrometers and Smllr Tons/Yr:	0

Name:	SAN BRUNO AUTO CENTER INC
Address:	965 SAN MATEO AVENUE
City,State,Zip:	SAN BRUNO, CA 94066
Year:	2006
County Code:	41
Air Basin:	SF
Facility ID:	4148
Air District Name:	BA
SIC Code:	5511
Air District Name:	BAY AREA AQMD
Community Health Air Pollution Info System:	Not reported
Consolidated Emission Reporting Rule:	Not reported
Total Organic Hydrocarbon Gases Tons/Yr:	.348
Reactive Organic Gases Tons/Yr:	.3137514
Carbon Monoxide Emissions Tons/Yr:	0
NOX - Oxides of Nitrogen Tons/Yr:	0
SOX - Oxides of Sulphur Tons/Yr:	0

SAN BRUNO AUTO CENTER INC (Continued) **1004440322**

Particulate Matter Tons/Yr: 0
Part. Matter 10 Micrometers and Smllr Tons/Yr: 0

Name: SAN BRUNO AUTO CENTER INC
Address: 965 SAN MATEO AVENUE
City,State,Zip: SAN BRUNO, CA 0
Year: 2007
County Code: 41
Air Basin: SF
Facility ID: 4148
Air District Name: BA
SIC Code: 5511
Air District Name: BAY AREA AQMD
Community Health Air Pollution Info System: Not reported
Consolidated Emission Reporting Rule: Not reported
Total Organic Hydrocarbon Gases Tons/Yr: .307
Reactive Organic Gases Tons/Yr: .2785152
Carbon Monoxide Emissions Tons/Yr: 0
NOX - Oxides of Nitrogen Tons/Yr: 0
SOX - Oxides of Sulphur Tons/Yr: 0
Particulate Matter Tons/Yr: 0
Part. Matter 10 Micrometers and Smllr Tons/Yr: 0

Name: SAN BRUNO AUTO CENTER INC
Address: 965 SAN MATEO AVENUE
City,State,Zip: SAN BRUNO, CA 94066
Year: 2008
County Code: 41
Air Basin: SF
Facility ID: 4148
Air District Name: BA
SIC Code: 5511
Air District Name: BAY AREA AQMD
Community Health Air Pollution Info System: Not reported
Consolidated Emission Reporting Rule: Not reported
Total Organic Hydrocarbon Gases Tons/Yr: .307
Reactive Organic Gases Tons/Yr: .2785152
Carbon Monoxide Emissions Tons/Yr: 0
NOX - Oxides of Nitrogen Tons/Yr: 0
SOX - Oxides of Sulphur Tons/Yr: 0
Particulate Matter Tons/Yr: 0
Part. Matter 10 Micrometers and Smllr Tons/Yr: 0

Name: SAN BRUNO AUTO CENTER INC
Address: 965 SAN MATEO AVENUE
City,State,Zip: SAN BRUNO, CA 94066
Year: 2009
County Code: 41
Air Basin: SF
Facility ID: 4148
Air District Name: BA
SIC Code: 5511
Air District Name: BAY AREA AQMD
Community Health Air Pollution Info System: Not reported
Consolidated Emission Reporting Rule: Not reported
Total Organic Hydrocarbon Gases Tons/Yr: 0.307
Reactive Organic Gases Tons/Yr: 0.27851520000000002

SAN BRUNO AUTO CENTER INC (Continued) **1004440322**

Carbon Monoxide Emissions Tons/Yr:	0
NOX - Oxides of Nitrogen Tons/Yr:	0
SOX - Oxides of Sulphur Tons/Yr:	0
Particulate Matter Tons/Yr:	0
Part. Matter 10 Micrometers and Smllr Tons/Yr:	0

Name:	SAN BRUNO AUTO CENTER INC
Address:	965 SAN MATEO AVENUE
City,State,Zip:	SAN BRUNO, CA 94066
Year:	2010
County Code:	41
Air Basin:	SF
Facility ID:	4148
Air District Name:	BA
SIC Code:	5511
Air District Name:	BAY AREA AQMD
Community Health Air Pollution Info System:	Not reported
Consolidated Emission Reporting Rule:	Not reported
Total Organic Hydrocarbon Gases Tons/Yr:	0.307
Reactive Organic Gases Tons/Yr:	0.27851520000000002
Carbon Monoxide Emissions Tons/Yr:	0
NOX - Oxides of Nitrogen Tons/Yr:	0
SOX - Oxides of Sulphur Tons/Yr:	0
Particulate Matter Tons/Yr:	0
Part. Matter 10 Micrometers and Smllr Tons/Yr:	0

Name:	SAN BRUNO AUTO CENTER INC
Address:	965 SAN MATEO AVENUE
City,State,Zip:	SAN BRUNO, CA 94066
Year:	2011
County Code:	41
Air Basin:	SF
Facility ID:	4148
Air District Name:	BA
SIC Code:	5511
Air District Name:	BAY AREA AQMD
Community Health Air Pollution Info System:	Not reported
Consolidated Emission Reporting Rule:	Not reported
Total Organic Hydrocarbon Gases Tons/Yr:	0.481
Reactive Organic Gases Tons/Yr:	0.443014
Carbon Monoxide Emissions Tons/Yr:	0
NOX - Oxides of Nitrogen Tons/Yr:	0
SOX - Oxides of Sulphur Tons/Yr:	0
Particulate Matter Tons/Yr:	0
Part. Matter 10 Micrometers and Smllr Tons/Yr:	0

Name:	SAN BRUNO AUTO CENTER INC
Address:	965 SAN MATEO AVENUE
City,State,Zip:	SAN BRUNO, CA 94066
Year:	2012
County Code:	41
Air Basin:	SF
Facility ID:	4148
Air District Name:	BA
SIC Code:	5511
Air District Name:	BAY AREA AQMD
Community Health Air Pollution Info System:	Not reported

SAN BRUNO AUTO CENTER INC (Continued) **1004440322**

Consolidated Emission Reporting Rule:	Not reported
Total Organic Hydrocarbon Gases Tons/Yr:	0.481
Reactive Organic Gases Tons/Yr:	0.443014
Carbon Monoxide Emissions Tons/Yr:	0
NOX - Oxides of Nitrogen Tons/Yr:	0
SOX - Oxides of Sulphur Tons/Yr:	0
Particulate Matter Tons/Yr:	0
Part. Matter 10 Micrometers and Smllr Tons/Yr:	0

Name:	SAN BRUNO AUTO CENTER INC
Address:	965 SAN MATEO AVENUE
City,State,Zip:	SAN BRUNO, CA 94066
Year:	2013
County Code:	41
Air Basin:	SF
Facility ID:	4148
Air District Name:	BA
SIC Code:	5511
Air District Name:	BAY AREA AQMD
Community Health Air Pollution Info System:	Not reported
Consolidated Emission Reporting Rule:	Not reported
Total Organic Hydrocarbon Gases Tons/Yr:	0.481
Reactive Organic Gases Tons/Yr:	0.443014
Carbon Monoxide Emissions Tons/Yr:	0
NOX - Oxides of Nitrogen Tons/Yr:	0
SOX - Oxides of Sulphur Tons/Yr:	0
Particulate Matter Tons/Yr:	0
Part. Matter 10 Micrometers and Smllr Tons/Yr:	0

Name:	SAN BRUNO AUTO CENTER INC
Address:	965 SAN MATEO AVENUE
City,State,Zip:	SAN BRUNO, CA 94066
Year:	2014
County Code:	41
Air Basin:	SF
Facility ID:	4148
Air District Name:	BA
SIC Code:	5511
Air District Name:	BAY AREA AQMD
Community Health Air Pollution Info System:	Not reported
Consolidated Emission Reporting Rule:	Not reported
Total Organic Hydrocarbon Gases Tons/Yr:	0.480590718
Reactive Organic Gases Tons/Yr:	0
Carbon Monoxide Emissions Tons/Yr:	0
NOX - Oxides of Nitrogen Tons/Yr:	0
SOX - Oxides of Sulphur Tons/Yr:	0
Particulate Matter Tons/Yr:	0
Part. Matter 10 Micrometers and Smllr Tons/Yr:	0

Name:	SAN BRUNO AUTO CENTER INC
Address:	965 SAN MATEO AVENUE
City,State,Zip:	SAN BRUNO, CA 94066
Year:	2015
County Code:	41
Air Basin:	SF
Facility ID:	4148
Air District Name:	BA

SAN BRUNO AUTO CENTER INC (Continued) **1004440322**

SIC Code:	5511
Air District Name:	BAY AREA AQMD
Community Health Air Pollution Info System:	Not reported
Consolidated Emission Reporting Rule:	Not reported
Total Organic Hydrocarbon Gases Tons/Yr:	0.4805907
Reactive Organic Gases Tons/Yr:	0.4805907
Carbon Monoxide Emissions Tons/Yr:	0
NOX - Oxides of Nitrogen Tons/Yr:	0
SOX - Oxides of Sulphur Tons/Yr:	0
Particulate Matter Tons/Yr:	0
Part. Matter 10 Micrometers and Smllr Tons/Yr:	0

CERS:

Name:	SAN BRUNO AUTO CENTER INC
Address:	965 SAN MATEO AVENUE
City,State,Zip:	SAN BRUNO, CA 94066-3204
Site ID:	491815
CERS ID:	110001181596
CERS Description:	US EPA Air Emission Inventory System (EIS)

AC337 **SAN BRUNO AUTO DISMANTLERS INC** **San Mateo Co. BI** **S102269976**
East **1069 SAN MATEO** **N/A**
1/8-1/4 **SAN BRUNO, CA 94066**
0.185 mi.
978 ft. **Site 5 of 11 in cluster AC**

Relative: **Lower**

Actual: **23 ft.**

San Mateo Co. BI:

Name:	SAN BRUNO AUTO DISMANTLERS INC
Address:	1069 SAN MATEO
City,State,Zip:	SAN BRUNO, CA 940661525
Region:	SAN MATEO
Facility ID:	FA0018282
Prog Element Code:	GENERATES and RECYCLES WASTE OIL/SOLVENT
Record Id:	PR0012194
Description:	GENERATES & RECYCLES WASTE OIL/SOLVENT
Facility Status:	Inactive, non-billable
Program Category:	HAZARDOUS WASTE PROGRAM

Name:	SAN BRUNO AUTO DISMANTLERS INC
Address:	1069 SAN MATEO
City,State,Zip:	SAN BRUNO, CA 940661525
Region:	SAN MATEO
Facility ID:	FA0018282
Prog Element Code:	STORES HAZ MAT <1,199GAL,9,999LB,4,799FT3
Record Id:	PR0005015
Description:	STORES HAZ MAT <1,199GAL,9,999LB,4,799CF
Facility Status:	Inactive, non-billable
Program Category:	BUSINESS PLAN PROGRAM

AC338 **SAN BRUNO AUTO DISMATLERS** **RCRA-SQG** **1000105448**
East **1069 SAN MATEO AVE** **FINDS** **CAD982368763**
1/8-1/4 **SAN BRUNO, CA 94066** **ECHO**
0.185 mi.
978 ft. **Site 6 of 11 in cluster AC**

Relative: **Lower**
Actual: **23 ft.**

RCRA Listings:

Date Form Received by Agency:	19880411
Handler Name:	San Bruno Auto Dismatlers
Handler Address:	1069 San Mateo Ave
Handler City,State,Zip:	SAN BRUNO, CA 94066
EPA ID:	CAD982368763
Contact Name:	ENVIRONMENTAL MANAGER
Contact Address:	1069 SAN MATEO AVE
Contact City,State,Zip:	SAN BRUNO, CA 94066
Contact Telephone:	415-873-2559
Contact Fax:	Not reported
Contact Email:	Not reported
Contact Title:	Not reported
EPA Region:	09
Land Type:	Other
Federal Waste Generator Description:	Small Quantity Generator
Non-Notifier:	Not reported
Biennial Report Cycle:	Not reported
Accessibility:	Not reported
Active Site Indicator:	Handler Activities
State District Owner:	Ca
State District:	2
Mailing Address:	1069 SAN MATEO AVE
Mailing City,State,Zip:	SAN BRUNO, CA 94066
Owner Name:	Bassett Tom & Scott
Owner Type:	Private
Operator Name:	Not Required
Operator Type:	Private
Short-Term Generator Activity:	No
Importer Activity:	No
Mixed Waste Generator:	No
Transporter Activity:	No
Transfer Facility Activity:	No
Recycler Activity with Storage:	No
Small Quantity On-Site Burner Exemption:	No
Smelting Melting and Refining Furnace Exemption:	No
Underground Injection Control:	No
Off-Site Waste Receipt:	No
Universal Waste Indicator:	No
Universal Waste Destination Facility:	No
Federal Universal Waste:	No
Active Site State-Reg Handler:	---
Federal Facility Indicator:	Not reported
Hazardous Secondary Material Indicator:	N
Sub-Part K Indicator:	Not reported
2018 GPRA Permit Baseline:	Not on the Baseline
2018 GPRA Renewals Baseline:	Not on the Baseline
202 GPRA Corrective Action Baseline:	No
Subject to Corrective Action Universe:	No
Non-TSDFs Where RCRA CA has Been Imposed Universe:	No
Corrective Action Priority Ranking:	No NCAPS ranking
Environmental Control Indicator:	No
Institutional Control Indicator:	No

SAN BRUNO AUTO DISMATLERS (Continued) **1000105448**

Human Exposure Controls Indicator:	N/A
Groundwater Controls Indicator:	N/A
Significant Non-Complier Universe:	No
Unaddressed Significant Non-Complier Universe:	No
Addressed Significant Non-Complier Universe:	No
Significant Non-Complier With a Compliance Schedule Universe:	No
Financial Assurance Required:	Not reported
Handler Date of Last Change:	20020627
Recognized Trader-Importer:	No
Recognized Trader-Exporter:	No
Importer of Spent Lead Acid Batteries:	No
Exporter of Spent Lead Acid Batteries:	No
Recycler Activity Without Storage:	No
Manifest Broker:	No
Sub-Part P Indicator:	No

Handler - Owner Operator:

Owner/Operator Indicator:	Owner
Owner/Operator Name: BASSETT TOM & SCOTT	
Legal Status:	Private
Date Became Current:	Not reported
Date Ended Current:	Not reported
Owner/Operator Address:	NOT REQUIRED
Owner/Operator City,State,Zip:	NOT REQUIRED, ME 99999
Owner/Operator Telephone:	415-555-1212
Owner/Operator Telephone Ext:	Not reported
Owner/Operator Fax:	Not reported
Owner/Operator Email:	Not reported

Owner/Operator Indicator:	Operator
Owner/Operator Name: NOT REQUIRED	
Legal Status:	Private
Date Became Current:	Not reported
Date Ended Current:	Not reported
Owner/Operator Address:	NOT REQUIRED
Owner/Operator City,State,Zip:	NOT REQUIRED, ME 99999
Owner/Operator Telephone:	415-555-1212
Owner/Operator Telephone Ext:	Not reported
Owner/Operator Fax:	Not reported
Owner/Operator Email:	Not reported

Historic Generators:

Receive Date:	19880411
Handler Name: SAN BRUNO AUTO DISMATLERS	
Federal Waste Generator Description:	Small Quantity Generator
State District Owner:	Ca
Large Quantity Handler of Universal Waste:	No
Recognized Trader Importer:	No
Recognized Trader Exporter:	No
Spent Lead Acid Battery Importer:	No
Spent Lead Acid Battery Exporter:	No
Current Record:	Yes
Non Storage Recycler Activity:	Not reported
Electronic Manifest Broker:	Not reported

SAN BRUNO AUTO DISMATLERS (Continued) **1000105448**

List of NAICS Codes and Descriptions:
NAICS Code: 42193
NAICS Description: RECYCLABLE MATERIAL WHOLESALERS

Facility Has Received Notices of Violations:
Violations: No Violations Found

Evaluation Action Summary:
Evaluations: No Evaluations Found

FINDS:
Registry ID: 110002801629

Click Here for FRS Facility Detail Report:

Environmental Interest/Information System:
The Resource Conservation and Recovery Act Information System (RCRAInfo) is EPA's comprehensive information system in support of the Resource Conservation and Recovery Act (RCRA) of 1976 and the Hazardous and Solid Waste Amendments (HSWA) of 1984. It tracks many types of information about generators, transporters, treaters, storers, and disposers of hazardous waste.

Click this hyperlink while viewing on your computer to access additional FINDS: detail in the EDR Site Report.

ECHO:
Envid: 1000105448
Registry ID: 110002801629

DFR URL:
Name: SAN BRUNO AUTO DISMATLERS
Address: 1069 SAN MATEO AVE
City,State,Zip: SAN BRUNO, CA 94066

AE339 **ACAPPELLA APARTMENTS** **San Mateo Co. BI** **S123184423**
SW **1001 NATIONAL** **N/A**
1/8-1/4 **SAN BRUNO, CA 94066**
0.187 mi.
988 ft. **Site 1 of 13 in cluster AE**

Relative:
Higher

Actual:
71 ft.

San Mateo Co. BI:
Name: ACAPPELLA APARTMENTS
Address: 1001 NATIONAL
City,State,Zip: SAN BRUNO, CA 94066
Region: SAN MATEO
Facility ID: FA0064806
Prog Element Code: STORES MV FUELS OR WASTE ONLY
Record Id: PR0087701
Description: STORES MV FUELS OR WASTE ONLY
Facility Status: Active, billable
Program Category: BUSINESS PLAN PROGRAM

U340 **LINDEN AUTO SERVICE** **San Mateo Co. BI** **S106798086**
East **1077 SAN MATEO** **N/A**
1/8-1/4 **SAN BRUNO, CA 94066**
0.189 mi.
996 ft. **Site 13 of 16 in cluster U**

Relative: San Mateo Co. BI:
Lower

Actual:
23 ft.

Name:	LINDEN AUTO SERVICE
Address:	1077 SAN MATEO
City,State,Zip:	SAN BRUNO, CA 94066
Region:	SAN MATEO
Facility ID:	FA0063047
Prog Element Code:	STORES MV FUELS OR WASTE ONLY
Record Id:	PR0085966
Description:	STORES MV FUELS OR WASTE ONLY
Facility Status:	Active, billable
Program Category:	BUSINESS PLAN PROGRAM

Name:	LINDEN AUTO SERVICE
Address:	1077 SAN MATEO
City,State,Zip:	SAN BRUNO, CA 94066
Region:	SAN MATEO
Facility ID:	FA0063047
Prog Element Code:	GENERATES and RECYCLES WASTE OIL/SOLVENT
Record Id:	PR0085967
Description:	GENERATES & RECYCLES WASTE OIL/SOLVENT
Facility Status:	Active, billable
Program Category:	HAZARDOUS WASTE PROGRAM

Name:	LINDEN AUTO SERVICE
Address:	1077 SAN MATEO
City,State,Zip:	SAN BRUNO, CA 94066
Region:	SAN MATEO
Facility ID:	FA0028767
Prog Element Code:	STORMWATER ANNUAL INSPECTION FEE
Record Id:	PR0048281
Description:	STORMWATER ANNUAL FEE - INSP FREQ EVERY 2 YRS
Facility Status:	Inactive, non-billable
Program Category:	STORMWATER

Name:	LINDEN AUTO SERVICE
Address:	1077 SAN MATEO
City,State,Zip:	SAN BRUNO, CA 94066
Region:	SAN MATEO
Facility ID:	FA0028767
Prog Element Code:	STORES MV FUELS OR WASTE ONLY
Record Id:	PR0048279
Description:	STORES MV FUELS OR WASTE ONLY
Facility Status:	Inactive, non-billable
Program Category:	BUSINESS PLAN PROGRAM

Name:	LINDEN AUTO SERVICE
Address:	1077 SAN MATEO
City,State,Zip:	SAN BRUNO, CA 94066
Region:	SAN MATEO
Facility ID:	FA0028767
Prog Element Code:	GENERATES and RECYCLES WASTE OIL/SOLVENT
Record Id:	PR0048280
Description:	GENERATES & RECYCLES WASTE OIL/SOLVENT

LINDEN AUTO SERVICE (Continued) **S106798086**

Facility Status: Inactive, non-billable
Program Category: HAZARDOUS WASTE PROGRAM

U341 **LINDEN AUTO SERVICE** **RCRA NonGen / NLR** **1024867814**
East **1077 SAN MATEO AVE** **CAL000436413**
1/8-1/4 **SAN BRUNO, CA 94066**
0.189 mi.
996 ft. **Site 14 of 16 in cluster U**

Relative: **Lower**
Actual: **23 ft.**

RCRA Listings:

Date Form Received by Agency:	20180522
Handler Name:	Linden Auto Service
Handler Address:	1077 San Mateo Ave
Handler City,State,Zip:	SAN BRUNO, CA 94066
EPA ID:	CAL000436413
Contact Name:	ALBERTO CHONG
Contact Address:	1077 SAN MATEO AVE
Contact City,State,Zip:	SAN BRUNO, CA 94066
Contact Telephone:	650-876-1888
Contact Fax:	650-876-1888
Contact Email:	LINDENAUTOSERVICE1077@GMAIL.COM
Contact Title:	Not reported
EPA Region:	09
Land Type:	Not reported
Federal Waste Generator Description:	Not a generator, verified
Non-Notifier:	Not reported
Biennial Report Cycle:	Not reported
Accessibility:	Not reported
Active Site Indicator:	Handler Activities
State District Owner:	Not reported
State District:	Not reported
Mailing Address:	1077 SAN MATEO AVE
Mailing City,State,Zip:	SAN BRUNO, CA 94066
Owner Name:	Alberto Chong
Owner Type:	Other
Operator Name:	Alberto Chong
Operator Type:	Other
Short-Term Generator Activity:	No
Importer Activity:	No
Mixed Waste Generator:	No
Transporter Activity:	No
Transfer Facility Activity:	No
Recycler Activity with Storage:	No
Small Quantity On-Site Burner Exemption:	No
Smelting Melting and Refining Furnace Exemption:	No
Underground Injection Control:	No
Off-Site Waste Receipt:	No
Universal Waste Indicator:	Yes
Universal Waste Destination Facility:	Yes
Federal Universal Waste:	No
Active Site State-Reg Handler:	---
Federal Facility Indicator:	Not reported
Hazardous Secondary Material Indicator:	N
Sub-Part K Indicator:	Not reported
2018 GPRA Permit Baseline:	Not on the Baseline
2018 GPRA Renewals Baseline:	Not on the Baseline
202 GPRA Corrective Action Baseline:	No
Subject to Corrective Action Universe:	No

LINDEN AUTO SERVICE (Continued) **1024867814**

Non-TSDFs Where RCRA CA has Been Imposed Universe:	No
Corrective Action Priority Ranking:	No NCAPS ranking
Environmental Control Indicator:	No
Institutional Control Indicator:	No
Human Exposure Controls Indicator:	N/A
Groundwater Controls Indicator:	N/A
Significant Non-Complier Universe:	No
Unaddressed Significant Non-Complier Universe:	No
Addressed Significant Non-Complier Universe:	No
Significant Non-Complier With a Compliance Schedule Universe:	No
Financial Assurance Required:	Not reported
Handler Date of Last Change:	20180907
Recognized Trader-Importer:	No
Recognized Trader-Exporter:	No
Importer of Spent Lead Acid Batteries:	No
Exporter of Spent Lead Acid Batteries:	No
Recycler Activity Without Storage:	No
Manifest Broker:	No
Sub-Part P Indicator:	No

Handler - Owner Operator:

Owner/Operator Indicator:	Owner
Owner/Operator Name: ALBERTO CHONG	
Legal Status:	Other
Date Became Current:	Not reported
Date Ended Current:	Not reported
Owner/Operator Address:	1077 SAN MATEO AVE
Owner/Operator City,State,Zip:	SAN BRUNO, CA 94066
Owner/Operator Telephone:	415-504-4404
Owner/Operator Telephone Ext:	Not reported
Owner/Operator Fax:	Not reported
Owner/Operator Email:	Not reported

Owner/Operator Indicator:	Operator
Owner/Operator Name: ALBERTO CHONG	
Legal Status:	Other
Date Became Current:	Not reported
Date Ended Current:	Not reported
Owner/Operator Address:	1077 SAN MATEO AVE
Owner/Operator City,State,Zip:	SAN BRUNO, CA 94066
Owner/Operator Telephone:	650-876-1888
Owner/Operator Telephone Ext:	Not reported
Owner/Operator Fax:	Not reported
Owner/Operator Email:	Not reported

Historic Generators:

Receive Date:	20180522
Handler Name: LINDEN AUTO SERVICE	
Federal Waste Generator Description:	Not a generator, verified
State District Owner:	Not reported
Large Quantity Handler of Universal Waste:	No
Recognized Trader Importer:	No
Recognized Trader Exporter:	No
Spent Lead Acid Battery Importer:	No
Spent Lead Acid Battery Exporter:	No

LINDEN AUTO SERVICE (Continued) **1024867814**

Current Record: Yes
Non Storage Recycler Activity: Not reported
Electronic Manifest Broker: Not reported

List of NAICS Codes and Descriptions:
NAICS Code: 811111
NAICS Description: GENERAL AUTOMOTIVE REPAIR

Facility Has Received Notices of Violations:
Violations: No Violations Found

Evaluation Action Summary:
Evaluations: No Evaluations Found

U342 **LINDEN AUTO SERVICE** **CERS HAZ WASTE** **S123532306**
East **1077 SAN MATEO AVE** **HWTS** **N/A**
1/8-1/4 **SAN BRUNO, CA 94066**
0.189 mi.
996 ft. **Site 15 of 16 in cluster U**

Relative: **Lower**
Actual: **23 ft.**

CERS HAZ WASTE:
Name: LINDEN AUTO SERVICE
Address: 1077 SAN MATEO AVE
City,State,Zip: SAN BRUNO, CA 94066
Site ID: 519797
CERS ID: 10753225
CERS Description: Hazardous Waste Generator

Violations:
Site ID: 519797
Site Name: LINDEN AUTO SERVICE
Violation Date: 12-18-2017
Citation: 40 CFR 1 262.34(d)(5)(ii) - U.S. Code of Federal Regulations, Title 40, Chapter 1, Section(s) 262.34(d)(5)(ii)
Violation Description: Failure to post the following information next to the telephone: (A) The name and telephone number of the emergency coordinator; (B) Location of fire extinguishers and spill control material, and, if present, fire alarm; and (C) The telephone number of the fire department, unless the facility has a direct alarm.
Violation Notes: Returned to compliance on 05/24/2018. No emergency information was found to be posted. The emergency procedures form was provided during the inspection. Submit evidence of correction (picture) to Env. Health within 30 days.
Violation Division: San Mateo County Environmental Health
Violation Program: HW
Violation Source: CERS,

Site ID: 519797
Site Name: LINDEN AUTO SERVICE
Violation Date: 01-17-2020
Citation: HSC 6.95 25508(a)(1) - California Health and Safety Code, Chapter 6.95, Section(s) 25508(a)(1)
Violation Description: Failure to complete and electronically submit hazardous material inventory information for all reportable hazardous materials on site at or above reportable quantities.
Violation Notes: Returned to compliance on 11/05/2021. OBSERVATION: The business has a

LINDEN AUTO SERVICE (Continued) **S123532306**

249 cubic feet cylinder of oxygen. This has not been added to the HMBP submittal. CORRECTIVE ACTION: Within 30 days, complete and electronically submit at https://ehesubmit.smchealth.org the chemical inventory information for all reportable hazardous materials on site at or above reportable quantities.

Violation Division: San Mateo County Environmental Health
Violation Program: HMRRP
Violation Source: CERS,

Site ID: 519797
Site Name: LINDEN AUTO SERVICE
Violation Date: 01-17-2020
Citation: HSC 6.95 25508(a)(1) - California Health and Safety Code, Chapter 6.95, Section(s) 25508(a)(1)
Violation Description: Failure to complete and electronically submit a site map with all required content.
Violation Notes: Returned to compliance on 11/05/2021. OBSERVATION: The business failed to complete and electronically submit a site map with the location of the 249 cubic feet cylinder of oxygen. CORRECTIVE ACTION: Within 30 days, complete and electronically submit a site map with all required content.
Violation Division: San Mateo County Environmental Health
Violation Program: HMRRP
Violation Source: CERS,

Site ID: 519797
Site Name: LINDEN AUTO SERVICE
Violation Date: 03-13-2024
Citation: HSC 6.95 25505(c) - California Health and Safety Code, Chapter 6.95, Section(s) 25505(c)
Violation Description: Failure to have a business plan readily available to personnel of the business or the unified program facility with responsibilities for emergency response or training.
Violation Notes: Log into the California Environmental Reporting system (CERS) at http://cers.calepa.ca.gov/, and submit an updated hazardous material business plan for this business.
Violation Division: San Mateo County Environmental Health
Violation Program: HMRRP
Violation Source: CERS,

Site ID: 519797
Site Name: LINDEN AUTO SERVICE
Violation Date: 01-17-2020
Citation: 40 CFR 1 265.31 - U.S. Code of Federal Regulations, Title 40, Chapter 1, Section(s) 265.31
Violation Description: Failure to maintain and operate the facility to minimize the possibility of a fire, explosion, or any unplanned sudden or non-sudden release of hazardous waste or hazardous waste constituents to air, soil, or surface water which could threaten human health or the environment.
Violation Notes: Returned to compliance on 11/05/2021. OBSERVATION: Oily debris/contaminated absorbent and spilled oil were observed on the shop floor. CORRECTIVE ACTION: Correct immediately by cleaning the oily debris/contaminated absorbent and spilled oil that are on the shop floor. Within 30 days, submit documentation to the SMC CUPA confirming that the oily debris/contaminated absorbent and spilled oil have been properly cleaned up and managed.

LINDEN AUTO SERVICE (Continued) **S123532306**

Violation Division:	San Mateo County Environmental Health
Violation Program:	HW
Violation Source:	CERS,
Site ID:	519797
Site Name:	LINDEN AUTO SERVICE
Violation Date:	01-17-2020
Citation:	40 CFR 1 262.34(d)(5)(ii) - U.S. Code of Federal Regulations, Title 40, Chapter 1, Section(s) 262.34(d)(5)(ii)
Violation Description:	Failure to post the following information next to the telephone: (A) The name and telephone number of the emergency coordinator; (B) Location of fire extinguishers and spill control material, and, if present, fire alarm; and (C) The telephone number of the fire department, unless the facility has a direct alarm.
Violation Notes:	Returned to compliance on 01/17/2020. OBSERVATION: Emergency information including the contact information of the "emergency coordinator" is not posted next to the telephone. During the inspection, the provided template was completed and posted in the office. CORRECTIVE ACTION: Continue to post all required emergency information next to the telephone.
Violation Division:	San Mateo County Environmental Health
Violation Program:	HW
Violation Source:	CERS,
Site ID:	519797
Site Name:	LINDEN AUTO SERVICE
Violation Date:	01-17-2020
Citation:	22 CCR 12 66262.34(f) - California Code of Regulations, Title 22, Chapter 12, Section(s) 66262.34(f)
Violation Description:	Failure to properly label hazardous waste accumulation containers and portable tanks with the following requirements: "Hazardous Waste", name and address of the generator, physical and chemical characteristics of the Hazardous Waste, and starting accumulation date.
Violation Notes:	Returned to compliance on 01/17/2020. OBSERVATION: Two red used oil caddies were not labeled with the hazardous waste information. During the inspection, the provided labels were completed and affixed to these containers. CORRECTIVE ACTION: Continue to ensure that all containers of hazardous waste are properly labeled.
Violation Division:	San Mateo County Environmental Health
Violation Program:	HW
Violation Source:	CERS,
Site ID:	519797
Site Name:	LINDEN AUTO SERVICE
Violation Date:	12-18-2017
Citation:	HSC 6.95 25508(a)(1) - California Health and Safety Code, Chapter 6.95, Section(s) 25508(a)(1)
Violation Description:	Failure to complete and electronically submit a business plan when storing/handling a hazardous material at or above reportable quantities.
Violation Notes:	Returned to compliance on 05/24/2018. Facility recently changed ownership. Submit the new HMBP within 30 days of the ownership change. Please submit or keep on site a copy of the completed annual employee training record, a copy of the property owner notification, and ensure the HMBP is available on site to employees or emergency coordinators. An account was created today at EHEsubmit.smchealth.org. Ensure the

LINDEN AUTO SERVICE (Continued) **S123532306**

	submission is completed within 30 days.
Violation Division:	San Mateo County Environmental Health
Violation Program:	HMRRP
Violation Source:	CERS,
Site ID:	519797
Site Name:	LINDEN AUTO SERVICE
Violation Date:	12-18-2017
Citation:	22 CCR 12 66262.12 - California Code of Regulations, Title 22, Chapter 12, Section(s) 66262.12
Violation Description:	Failure to obtain an Identification Number prior to treating, storing, disposing of, transporting or offering for transportation any hazardous waste.
Violation Notes:	Returned to compliance on 05/22/2018. Ownership changed in November and Alberto indicated form 1358 was sent to DTSC. Another copy was provided and he was asked to contact DTSC to verify if they received it to ensure an ID will be issued. Submit verification of the new ID number to Env. Health within 30 days.
Violation Division:	San Mateo County Environmental Health
Violation Program:	HW
Violation Source:	CERS,
Site ID:	519797
Site Name:	LINDEN AUTO SERVICE
Violation Date:	01-17-2020
Citation:	HSC 6.5 25250.22 - California Health and Safety Code, Chapter 6.5, Section(s) 25250.22
Violation Description:	Failure to properly manage used oil and/or fuel filters in accordance with the requirements.
Violation Notes:	Returned to compliance on 11/05/2021. OBSERVATION: Bills of lading for used oil and fuel filters were not available at the time of inspection. CORRECTIVE ACTION: Obtain copies of all bills of lading for used oil and fuel filters for the past three years. Within 30 days, submit copies to the SMC CUPA. OBSERVATION: The 55 gallon drum of drained used oil filters has an accumulation start date of 6-22-17. This waste has been on site longer than a year. CORRECTIVE ACTION: Immediately properly dispose of the drained used oil filters. Within 30 days, submit a copy of the disposal record to the SMC CUPA.
Violation Division:	San Mateo County Environmental Health
Violation Program:	HW
Violation Source:	CERS,
Site ID:	519797
Site Name:	LINDEN AUTO SERVICE
Violation Date:	12-06-2021
Citation:	HSC 6.5 25123.3(h)(1) - California Health and Safety Code, Chapter 6.5, Section(s) 25123.3(h)(1)
Violation Description:	Failure to send hazardous waste offsite for treatment, storage, or disposal within 180 days (or 270 days if waste is transported over 200 miles) for a generator who generates less than 1000 kilogram per month if all of the following conditions are met: (1) The quantity of hazardous waste accumulated onsite never exceeds 6,000 kilograms. (2) The generator complies with the requirements of 40 Code of Federal Regulations section 262.34(d), (e) and (f). (3) The generator does not hold acutely hazardous waste or extremely hazardous waste in an amount greater than one kilogram for more than 90 days.
Violation Notes:	Returned to compliance on 05/26/2022. OBSERVATION: Facility could not

LINDEN AUTO SERVICE (Continued) **S123532306**

demonstrated that used oil has been disposed of within the last 180 days, or that the used filters have been disposed of within the last year. REQUIRED ACTION: Schedule a pick up with a registered hazardous waste transporter for all hazardous waste and provide a copy of the manifest to the Inspector within 30 days. Ensure that hazardous waste is disposed of within 180 days of accumulation start date.

Violation Division: San Mateo County Environmental Health
Violation Program: HW
Violation Source: CERS,

Site ID: 519797
Site Name: LINDEN AUTO SERVICE
Violation Date: 02-14-2024
Citation: 22 CCR 12 66262.12 - California Code of Regulations, Title 22, Chapter 12, Section(s) 66262.12
Violation Description: Failure to obtain an Identification Number prior to treating, storing, disposing of, transporting or offering for transportation any hazardous waste.
Violation Notes: Re-activate EPA ID number by following instructions provided on the State s website https://dtsc.ca.gov/reactivate-epa-id-number/
Violation Division: San Mateo County Environmental Health
Violation Program: HW
Violation Source: CERS,

Site ID: 519797
Site Name: LINDEN AUTO SERVICE
Violation Date: 01-17-2020
Citation: HSC 6.95 25505(c) - California Health and Safety Code, Chapter 6.95, Section(s) 25505(c)
Violation Description: Failure to have a business plan readily available to personnel of the business or the unified program facility with responsibilities for emergency response or training.
Violation Notes: Returned to compliance on 01/17/2020. OBSERVATION: The business did not demonstrate that a copy of the hazardous material business plan is readily available to personnel of the business. During the inspection, a new user name and password was provided to the current manager Milton Long. CORRECTIVE ACTION: Continue to provide a readily available business plan to personnel of the business.
Violation Division: San Mateo County Environmental Health
Violation Program: HMRRP
Violation Source: CERS,

Site ID: 519797
Site Name: LINDEN AUTO SERVICE
Violation Date: 03-13-2024
Citation: HSC 6.95 25505(a)(4) - California Health and Safety Code, Chapter 6.95, Section(s) 25505(a)(4)
Violation Description: Failure to provide initial and annual training to all employees in safety procedures in the event of a release or threatened release of a hazardous material or failure to document and maintain training records for a minimum of three years.
Violation Notes: Provide documentation that all staff members with access to this facility have received hazardous materials business plan training within the last year.
Violation Division: San Mateo County Environmental Health
Violation Program: HMRRP
Violation Source: CERS,

LINDEN AUTO SERVICE (Continued) **S123532306**

Site ID:	519797
Site Name:	LINDEN AUTO SERVICE
Violation Date:	01-17-2020
Citation:	HSC 6.95 25505.1 - California Health and Safety Code, Chapter 6.95, Section(s) 25505.1
Violation Description:	Failure to notify property owner in writing that the business is subject to the business plan program and has complied with its provisions.
Violation Notes:	Returned to compliance on 11/05/2021. OBSERVATION: The business did not demonstrate that the property owner has been notified in writing that the business is subject to the business plan program and has complied with its provisions. CORRECTIVE ACTION: Notify the property owner in writing that the business is subject to the business plan program and has complied with its provisions. Within 30 days, submit documentation of correction to the SMC CUPA.
Violation Division:	San Mateo County Environmental Health
Violation Program:	HMRRP
Violation Source:	CERS,

Site ID:	519797
Site Name:	LINDEN AUTO SERVICE
Violation Date:	01-17-2020
Citation:	HSC 6.5 25160.2 - California Health and Safety Code, Chapter 6.5, Section(s) 25160.2
Violation Description:	Failure of a generator of hazardous waste that meets the conditions to be transported on a consolidated manifest to comply with one or more of the required consolidated manifesting procedures and retain copies of receipts for three years.
Violation Notes:	Returned to compliance on 11/05/2021. OBSERVATION: Consolidated manifest receipts for used oil were not provided for review. CORRECTIVE ACTION: Within 30 days, submit a copy of the used oil disposal records to the San Mateo County (SMC) Certified Unified Program Agency (CUPA). Maintain disposal records for three years.
Violation Division:	San Mateo County Environmental Health
Violation Program:	HW
Violation Source:	CERS,

Site ID:	519797
Site Name:	LINDEN AUTO SERVICE
Violation Date:	01-17-2020
Citation:	HSC 6.95 25505(a)(4) - California Health and Safety Code, Chapter 6.95, Section(s) 25505(a)(4)
Violation Description:	Failure to provide initial and annual training to all employees in safety procedures in the event of a release or threatened release of a hazardous material or failure to document and maintain training records for a minimum of three years.
Violation Notes:	Returned to compliance on 11/05/2021. OBSERVATION: The business did not provide current records of employee training (within the past 12 months) for review. CORRECTIVE ACTION: Provide all employees with required training that includes: safe handling hazardous materials, emergency response procedures, and proper use of response equipment. Maintain records of training available for 3 years. Within 30 days, submit a copy of the HMBP employee training log to the SMC CUPA.
Violation Division:	San Mateo County Environmental Health
Violation Program:	HMRRP
Violation Source:	CERS,

LINDEN AUTO SERVICE (Continued) **S123532306**

Site ID:	519797
Site Name:	LINDEN AUTO SERVICE
Violation Date:	12-18-2017
Citation:	22 CCR 12 66262.34(f) - California Code of Regulations, Title 22, Chapter 12, Section(s) 66262.34(f)
Violation Description:	Failure to properly label hazardous waste accumulation containers and portable tanks with the following requirements: "Hazardous Waste", name and address of the generator, physical and chemical characteristics of the Hazardous Waste, and starting accumulation date.
Violation Notes:	Returned to compliance on 05/24/2018. The drum of mixed paper and metal oil filters was labeled with the incorrect label. If a drum contains or is mixed with paper used oil filters, it is hazardous waste and must be labeled as such. A hazardous waste label will be provided via email. Submit evidence of correction (picture) of the properly completed label on the oil filter drum to Env. Health within 30 days.
Violation Division:	San Mateo County Environmental Health
Violation Program:	HW
Violation Source:	CERS,

Site ID:	519797
Site Name:	LINDEN AUTO SERVICE
Violation Date:	01-17-2020
Citation:	HSC 6.95 25508.1(a)-(f) - California Health and Safety Code, Chapter 6.95, Section(s) 25508.1(a)-(f)
Violation Description:	Failure to electronically update business plan within 30 days of any one of the following events: A 100 percent or more increase in the quantity of a previously disclosed material. Any handling of a previously undisclosed hazardous materials at or above reportable quantities. A change of business address, business ownership, or business name. A substantial change in the handler's operations that requires modification to any portion of the business plan.
Violation Notes:	Returned to compliance on 11/05/2021. OBSERVATION: David Ko is listed in the HMBP as the secondary emergency contact. Current manager Milton Long confirmed that David Ko no longer associated with this business. CORRECTIVE ACTION: Update all submittal elements effected by the change(s) and electronically submit the update at https://ehesubmit.smchealth.org within 30 days.
Violation Division:	San Mateo County Environmental Health
Violation Program:	HMRRP
Violation Source:	CERS,

Site ID:	519797
Site Name:	LINDEN AUTO SERVICE
Violation Date:	12-06-2021
Citation:	22 CCR 12 66262.12 - California Code of Regulations, Title 22, Chapter 12, Section(s) 66262.12
Violation Description:	Failure to obtain an Identification Number prior to treating, storing, disposing of, transporting or offering for transportation any hazardous waste.
Violation Notes:	OBSERVATION: EPA ID number expired on 6/30/20.
Violation Division:	San Mateo County Environmental Health
Violation Program:	HW
Violation Source:	CERS,

Site ID: 519797

LINDEN AUTO SERVICE (Continued) **S123532306**

Site Name: LINDEN AUTO SERVICE
Violation Date: 01-17-2020
Citation: HSC 6.95 25508(a)(1) - California Health and Safety Code, Chapter 6.95, Section(s) 25508(a)(1)
Violation Description: Failure to annually review and electronically certify that the business plan is complete and accurate on or before the annual due date.
Violation Notes: Returned to compliance on 11/05/2021. OBSERVATION: The business has not electronically submitted the business plan on or before the annual due date (within 12 months of the previous submittal). CORRECTIVE ACTION: On an ongoing basis, electronically submit the business plan at https://ehesubmit.smchealth.org annually on or before the annual due date (within 12 months of the previous submittal). Submit an updated submittal within 30 days.
Violation Division: San Mateo County Environmental Health
Violation Program: HMRRP
Violation Source: CERS,

Site ID: 519797
Site Name: LINDEN AUTO SERVICE
Violation Date: 02-14-2024
Citation: HSC 6.5 25123.3(h)(1) - California Health and Safety Code, Chapter 6.5, Section(s) 25123.3(h)(1)
Violation Description: Failure to send hazardous waste offsite for treatment, storage, or disposal within 180 days (or 270 days if waste is transported over 200 miles) for a generator who generates less than 1000 kilogram per month if all of the following conditions are met: (1) The quantity of hazardous waste accumulated onsite never exceeds 6,000 kilograms. (2) The generator complies with the requirements of 40 Code of Federal Regulations section 262.34(d), (e) and (f). (3) The generator does not hold acutely hazardous waste or extremely hazardous waste in an amount greater than one kilogram for more than 90 days.
Violation Notes: Schedule a pickup for waste oil onsite with your registered hazardous waste hauler. Send your inspector a copy of the manifest.
Violation Division: San Mateo County Environmental Health
Violation Program: HW
Violation Source: CERS,

Evaluation:
Eval General Type: Other/Unknown
Eval Date: 02-14-2024
Violations Found: No
Eval Type: Other, not routine, done by local agency
Eval Notes: Left Warning (Suspension) Notice with Milton Long
Eval Division: San Mateo County Environmental Health
Eval Program: HW
Eval Source: CERS,

Eval General Type: Other/Unknown
Eval Date: 05-24-2018
Violations Found: No
Eval Type: Other, not routine, done by local agency
Eval Notes: EPA ID number activated as of 5/22/18 on HWTS. No other violations yet corrected.
Eval Division: San Mateo County Environmental Health
Eval Program: HW
Eval Source: CERS,

LINDEN AUTO SERVICE (Continued) **S123532306**

Eval General Type: Other/Unknown
Eval Date: 05-24-2018
Violations Found: No
Eval Type: Other, not routine, done by local agency
Eval Notes: HMBP completed during the inspection.
Eval Division: San Mateo County Environmental Health
Eval Program: HMRRP
Eval Source: CERS,

Eval General Type: Other/Unknown
Eval Date: 11-08-2021
Violations Found: No
Eval Type: Other, not routine, done by local agency
Eval Notes: Not reported
Eval Division: San Mateo County Environmental Health
Eval Program: HMRRP
Eval Source: CERS,

Eval General Type: Compliance Evaluation Inspection
Eval Date: 12-06-2021
Violations Found: No
Eval Type: Routine done by local agency
Eval Notes: Not reported
Eval Division: San Mateo County Environmental Health
Eval Program: HMRRP
Eval Source: CERS,

Eval General Type: Compliance Evaluation Inspection
Eval Date: 12-06-2021
Violations Found: Yes
Eval Type: Routine done by local agency
Eval Notes: Facility is not currently open to the public. Staff onsite was in the process of clearing out the shop, they state the intended to use the space only for alignments, and will not be doing oil changes or generating hazardous waste in the future. All violations cited during today’s inspection can be closed by providing documentation to the inspector that all hazardous waste has been removed from the site by a registered waste hauler, and requesting permit closure. If you intend to continue generating hazardous waste in the future, please contact your inspector for further information on how to address the open violations.
Eval Division: San Mateo County Environmental Health
Eval Program: HW
Eval Source: CERS,

Eval General Type: Compliance Evaluation Inspection
Eval Date: 12-18-2017
Violations Found: Yes
Eval Type: Routine done by local agency
Eval Notes: Facility stores one 55 gallon drum of used metal and paper oil filters. This is dated 6/22 and was the property of the former owner. Ensure this waste is picked up within 180 days of the accumulation start date or 365 days max if using point of generation rules. The management standards for oil filters was reviewed during the inspection. One approx. 200 gallon tank for used oil was on site. The last pickup was 10/31/17 when the new owner was here. No waste auto batteries observed collecting on site. No universal waste observed on

LINDEN AUTO SERVICE (Continued) **S123532306**

site (aerosol cans, bulbs, batteries, electronics).
Eval Division: San Mateo County Environmental Health
Eval Program: HW
Eval Source: CERS,

Eval General Type: Compliance Evaluation Inspection
Eval Date: 01-17-2020
Violations Found: Yes
Eval Type: Routine done by local agency
Eval Notes: On site to conduct a routine inspection. The facility has waste oil and drained used oil filters.
Eval Division: San Mateo County Environmental Health
Eval Program: HW
Eval Source: CERS,

Eval General Type: Compliance Evaluation Inspection
Eval Date: 02-14-2024
Violations Found: Yes
Eval Type: Routine done by local agency
Eval Notes: Onsite for routine inspection. Min Wu provided access and consent for inspection, Manager Milton Long was also present. Facility has a 240 gallon waste oil tank onsite that was observed to be almost full. Min stated the waste oil had not been picked up for over two years, the label on the tank indicated this is likely accurate, No waste manifests were available at time of inspection. There were several stacks of wheels stored in front of the waste oil tank that made access and observation of the tank difficult. -- During last inspection follow up on 5/26/22 the hazardous material business plan permit was closed after discussion with Milton Long who indicated that the business would not be open to the public and they would not be doing oil changes at this location, focusing on alignments and tire changes. During that inspection it was indicated that any incidental accumulation of waste oil collected would be maintained below 55 gallons of storage. Since this has not happened, and ...
Eval Division: San Mateo County Environmental Health
Eval Program: HW
Eval Source: CERS,

Eval General Type: Other/Unknown
Eval Date: 02-22-2021
Violations Found: No
Eval Type: Other, not routine, done by local agency
Eval Notes: Not reported
Eval Division: San Mateo County Environmental Health
Eval Program: HW
Eval Source: CERS,

Eval General Type: Compliance Evaluation Inspection
Eval Date: 03-13-2024
Violations Found: Yes
Eval Type: Routine done by local agency
Eval Notes: Inspection report filled out administratively based on 2/14/24 facility walkthrough. Business is being re-added to the business plan program. No follow was received following the February inspection indicating an intention to remain below reportable thresholds of hazardous materials. Hazardous material storage as of 2/14/24 was approximately 240 gallons of waste oil in a double wall tank. -- No

LINDEN AUTO SERVICE (Continued) **S123532306**

facility representative signature obtained for this report.
Eval Division: San Mateo County Environmental Health
Eval Program: HMRRP
Eval Source: CERS,

Eval General Type: Compliance Evaluation Inspection
Eval Date: 12-18-2017
Violations Found: Yes
Eval Type: Routine done by local agency
Eval Notes: Not reported
Eval Division: San Mateo County Environmental Health
Eval Program: HMRRP
Eval Source: CERS,

Eval General Type: Compliance Evaluation Inspection
Eval Date: 01-17-2020
Violations Found: Yes
Eval Type: Routine done by local agency
Eval Notes: On site to conduct a routine inspection. The facility stores the following up to: Acetylene 133 cubic feet Oxygen 249 cubic feet Used oil 240 gallons Argon Carbon Dioxide Mixture 171 cubic feet
Eval Division: San Mateo County Environmental Health
Eval Program: HMRRP
Eval Source: CERS,

Eval General Type: Other/Unknown
Eval Date: 05-25-2018
Violations Found: No
Eval Type: Other, not routine, done by local agency
Eval Notes: Not reported
Eval Division: San Mateo County Environmental Health
Eval Program: HMRRP
Eval Source: CERS,

Eval General Type: Other/Unknown
Eval Date: 05-26-2022
Violations Found: No
Eval Type: Other, not routine, done by local agency
Eval Notes: Onsite for follow up inspection with Milton Long. Facility no longer does routine oil changes, almost exclusive alignments. Manager confirmed that they intend to keep their hazwaste permit open and maintain their used oil tank, but will keep it under 55 gallons at all times so as to close out the business plan permit. Please note that weekly inspections of the tank are still required, and it is recommended that you dipstick the tank regularly to avoid going over the 55 gallon limit. Facility was able to demonstrate that the waste oil filters had been disposed of since last inspection, and that the waste oil was below 27 gallons. Facility filled out DTSC ECQ questionnaire during the inspection to reactivate their EPA ID. This will address the final open violation.
Eval Division: San Mateo County Environmental Health
Eval Program: HMRRP
Eval Source: CERS,

Enforcement Action:
Site ID: 519797
Site Name: LINDEN AUTO SERVICE

LINDEN AUTO SERVICE (Continued) **S123532306**

Site Address: 1077 SAN MATEO AVE
Site City: SAN BRUNO
Site Zip: 94066
Enf Action Date: 01-14-2021
Enf Action Type: Notice of Violation (Unified Program)
Enf Action Description: Notice of Violation Issued by the Inspector at the Time of Inspection
Enf Action Notes: 4/15/21: 9 violations open in violation dispatch center.
Enf Action Division: San Mateo County Environmental Health
Enf Action Program: HMRRP
Enf Action Source: CERS,

Site ID: 519797
Site Name: LINDEN AUTO SERVICE
Site Address: 1077 SAN MATEO AVE
Site City: SAN BRUNO
Site Zip: 94066
Enf Action Date: 01-14-2021
Enf Action Type: Notice of Violation (Unified Program)
Enf Action Description: Notice of Violation Issued by the Inspector at the Time of Inspection
Enf Action Notes: 4/15/21: 9 violations open in violation dispatch center.
Enf Action Division: San Mateo County Environmental Health
Enf Action Program: HW
Enf Action Source: CERS,

Site ID: 519797
Site Name: LINDEN AUTO SERVICE
Site Address: 1077 SAN MATEO AVE
Site City: SAN BRUNO
Site Zip: 94066
Enf Action Date: 04-26-2018
Enf Action Type: Notice of Violation (Unified Program)
Enf Action Description: Notice of Violation Issued by the Inspector at the Time of Inspection
Enf Action Notes: 8/6/18: Facility violations corrected.
Enf Action Division: San Mateo County Environmental Health
Enf Action Program: HMRRP
Enf Action Source: CERS,

Site ID: 519797
Site Name: LINDEN AUTO SERVICE
Site Address: 1077 SAN MATEO AVE
Site City: SAN BRUNO
Site Zip: 94066
Enf Action Date: 04-26-2018
Enf Action Type: Notice of Violation (Unified Program)
Enf Action Description: Notice of Violation Issued by the Inspector at the Time of Inspection
Enf Action Notes: 8/6/18: Facility violations corrected.
Enf Action Division: San Mateo County Environmental Health
Enf Action Program: HW
Enf Action Source: CERS,

Site ID: 519797
Site Name: LINDEN AUTO SERVICE
Site Address: 1077 SAN MATEO AVE
Site City: SAN BRUNO
Site Zip: 94066
Enf Action Date: 05-12-2023
Enf Action Type: Notice of Violation (Unified Program)

LINDEN AUTO SERVICE (Continued) **S123532306**

Enf Action Description: Notice of Violation Issued by the Inspector at the Time of Inspection
Enf Action Notes: Not reported
Enf Action Division: San Mateo County Environmental Health
Enf Action Program: HW
Enf Action Source: CERS,

Affiliation:
Affiliation Type Desc: Operator
Entity Name: ALBERTO CHONG
Entity Title: Not reported
Affiliation Address: Not reported
Affiliation City: Not reported
Affiliation State: Not reported
Affiliation Country: Not reported
Affiliation Zip: Not reported
Affiliation Phone: (650) 876-1888,

Affiliation Type Desc: Document Preparer
Entity Name: johnny zhang
Entity Title: Not reported
Affiliation Address: Not reported
Affiliation City: Not reported
Affiliation State: Not reported
Affiliation Country: Not reported
Affiliation Zip: Not reported
Affiliation Phone: ,

Affiliation Type Desc: Environmental Contact
Entity Name: Alberto Chong
Entity Title: Not reported
Affiliation Address: 1077 San Mateo Ave.
Affiliation City: San Bruno
Affiliation State: CA
Affiliation Country: Not reported
Affiliation Zip: 94066
Affiliation Phone: ,

Affiliation Type Desc: Identification Signer
Entity Name: Johnny Zhang
Entity Title: Manager
Affiliation Address: Not reported
Affiliation City: Not reported
Affiliation State: Not reported
Affiliation Country: Not reported
Affiliation Zip: Not reported
Affiliation Phone: ,

Affiliation Type Desc: Legal Owner
Entity Name: CHONG FMG, ALBERTO
Entity Title: Not reported
Affiliation Address: 1077 SAN MATEO AVE
Affiliation City: SAN BRUNO
Affiliation State: CA
Affiliation Country: United States
Affiliation Zip: 94066
Affiliation Phone: (650) 876-1888,

LINDEN AUTO SERVICE (Continued) **S123532306**

Affiliation Type Desc:	CUPA District
Entity Name:	San Mateo County Environmental Health
Entity Title:	Not reported
Affiliation Address:	2000 Alameda de las Pulgas, Suite 100
Affiliation City:	San Mateo
Affiliation State:	CA
Affiliation Country:	Not reported
Affiliation Zip:	94403
Affiliation Phone:	(650) 372-6200,

Affiliation Type Desc:	Facility Mailing Address
Entity Name:	Mailing Address
Entity Title:	Not reported
Affiliation Address:	1077 SAN MATEO AVE
Affiliation City:	SAN BRUNO
Affiliation State:	CA
Affiliation Country:	Not reported
Affiliation Zip:	94066
Affiliation Phone:	,

Affiliation Type Desc:	Parent Corporation
Entity Name:	LINDEN AUTO SERVICE
Entity Title:	Not reported
Affiliation Address:	Not reported
Affiliation City:	Not reported
Affiliation State:	Not reported
Affiliation Country:	Not reported
Affiliation Zip:	Not reported
Affiliation Phone:	,

HWTS:

Name:	LINDEN AUTO SERVICE
Address:	1077 SAN MATEO AVE
Address 2:	Not reported
City,State,Zip:	SAN BRUNO, CA 94066
EPA ID:	CAL000436413
Inactive Date:	06/30/2020
Create Date:	05/22/2018
Last Act Date:	Not reported
Mailing Name:	Not reported
Mailing Address:	1077 SAN MATEO AVE
Mailing Address 2:	Not reported
Mailing City,State,Zip:	SAN BRUNO, CA 94066
Owner Name:	ALBERTO CHONG
Owner Address:	1077 SAN MATEO AVE
Owner Address 2:	Not reported
Owner City,State,Zip:	SAN BRUNO, CA 94066
Owner Phone:	Not reported
Owner Fax:	Not reported
Contact Name:	ALBERTO CHONG
Contact Address:	1077 SAN MATEO AVE
Contact Address 2:	Not reported
City,State,Zip:	SAN BRUNO, CA 94066
Contact Phone:	Not reported
Contact Fax:	Not reported
Facility Status:	Inactive

LINDEN AUTO SERVICE (Continued) **S123532306**

Facility Type: PERMANENT
Category: STATE
Latitude: 37.636416
Longitude: -122.411754

NAICS:
EPA ID: CAL000436413
Create Date: 2018-05-22 11:48:15.543
NAICS Code: 811111
NAICS Description: General Automotive Repair
Issued EPA ID Date: 2018-05-22 11:48:15.51300
Inactive Date: 2020-06-30 00:00:00
Facility Name: LINDEN AUTO SERVICE
Facility Address: 1077 SAN MATEO AVE
Facility Address 2: Not reported
Facility City: SAN BRUNO
Facility County: Not reported
Facility State: CA
Facility Zip: 94066

Name: LINDEN AUTO SERVICE
Address: 1077 SAN MATEO AVE
Address 2: Not reported
City,State,Zip: SAN BRUNO, CA 94066
EPA ID: CAL000278402
Inactive Date: 06/30/2017
Create Date: 01/16/2004
Last Act Date: Not reported
Mailing Name: Not reported
Mailing Address: 1077 SAN MATEO AVE
Mailing Address 2: Not reported
Mailing City,State,Zip: SAN BRUNO, CA 940660000
Owner Name: GENE CHU
Owner Address: 1077 SAN MATEO AVE
Owner Address 2: Not reported
Owner City,State,Zip: SAN BRUNO, CA 940660000
Owner Phone: Not reported
Owner Fax: Not reported
Contact Name: GENE CHU
Contact Address: 1077 SAN MATEO AVE
Contact Address 2: Not reported
City,State,Zip: SAN BRUNO, CA 94066
Contact Phone: Not reported
Contact Fax: Not reported
Facility Status: Inactive
Facility Type: PERMANENT
Category: STATE
Latitude: 37.636052
Longitude: -122.411459

NAICS:
EPA ID: CAL000278402
Create Date: 2004-01-16 10:49:44.657
NAICS Code: 811111
NAICS Description: General Automotive Repair
Issued EPA ID Date: 2004-01-16 10:49:44.61000
Inactive Date: 2017-06-30 00:00:00

LINDEN AUTO SERVICE (Continued) **S123532306**

Facility Name:	LINDEN AUTO SERVICE
Facility Address:	1077 SAN MATEO AVE
Facility Address 2:	Not reported
Facility City:	SAN BRUNO
Facility County:	Not reported
Facility State:	CA
Facility Zip:	940660000

AF343 **MARYATT INDUSTRIES** **RCRA-SQG** **1000441139**
North **290 S NAPLE AVE** **CPS-SLIC** **CAD981622939**
1/8-1/4 **SOUTH SAN FRANCISCO, CA 94080** **HIST UST**
0.189 mi. **FINDS**
996 ft. **Site 1 of 8 in cluster AF** **ECHO**
HWTS
Relative: **HAZNET**
Lower **CERS**

Actual:
27 ft.

RCRA Listings:

Date Form Received by Agency:	19960901
Handler Name:	Maryatt Industries
Handler Address:	290 S Naple Ave
Handler City,State,Zip:	SOUTH SAN FRANCISCO, CA 94080
EPA ID:	CAD981622939
Contact Name:	Not reported
Contact Address:	Not reported
Contact City,State,Zip:	Not reported
Contact Telephone:	Not reported
Contact Fax:	Not reported
Contact Email:	Not reported
Contact Title:	Not reported
EPA Region:	09
Land Type:	Not reported
Federal Waste Generator Description:	Small Quantity Generator
Non-Notifier:	Not reported
Biennial Report Cycle:	Not reported
Accessibility:	Not reported
Active Site Indicator:	Handler Activities
State District Owner:	Ca
State District:	2
Mailing Address:	290 S MAPLE AVE
Mailing City,State,Zip:	S SAN FRANCISCO, CA 94080
Owner Name:	Not reported
Owner Type:	Not reported
Operator Name:	Not Required
Operator Type:	Private
Short-Term Generator Activity:	No
Importer Activity:	No
Mixed Waste Generator:	No
Transporter Activity:	No
Transfer Facility Activity:	No
Recycler Activity with Storage:	No
Small Quantity On-Site Burner Exemption:	No
Smelting Melting and Refining Furnace Exemption:	No
Underground Injection Control:	No
Off-Site Waste Receipt:	No
Universal Waste Indicator:	No
Universal Waste Destination Facility:	No

MARYATT INDUSTRIES (Continued) **1000441139**

Federal Universal Waste:	No
Active Site State-Reg Handler:	---
Federal Facility Indicator:	Not reported
Hazardous Secondary Material Indicator:	N
Sub-Part K Indicator:	Not reported
2018 GPRA Permit Baseline:	Not on the Baseline
2018 GPRA Renewals Baseline:	Not on the Baseline
202 GPRA Corrective Action Baseline:	No
Subject to Corrective Action Universe:	No
Non-TSDFs Where RCRA CA has Been Imposed Universe:	No
Corrective Action Priority Ranking:	No NCAPS ranking
Environmental Control Indicator:	No
Institutional Control Indicator:	No
Human Exposure Controls Indicator:	N/A
Groundwater Controls Indicator:	N/A
Significant Non-Complier Universe:	No
Unaddressed Significant Non-Complier Universe:	No
Addressed Significant Non-Complier Universe:	No
Significant Non-Complier With a Compliance Schedule Universe:	No
Financial Assurance Required:	Not reported
Handler Date of Last Change:	20020627
Recognized Trader-Importer:	No
Recognized Trader-Exporter:	No
Importer of Spent Lead Acid Batteries:	No
Exporter of Spent Lead Acid Batteries:	No
Recycler Activity Without Storage:	No
Manifest Broker:	No
Sub-Part P Indicator:	No

Handler - Owner Operator:

Owner/Operator Indicator:	Operator
Owner/Operator Name: NOT REQUIRED	
Legal Status:	Private
Date Became Current:	Not reported
Date Ended Current:	Not reported
Owner/Operator Address:	NOT REQUIRED
Owner/Operator City,State,Zip:	NOT REQUIRED, ME 99999
Owner/Operator Telephone:	415-555-1212
Owner/Operator Telephone Ext:	Not reported
Owner/Operator Fax:	Not reported
Owner/Operator Email:	Not reported

Owner/Operator Indicator:	Owner
Owner/Operator Name: MARYATT INDUSTRIES	
Legal Status:	Private
Date Became Current:	Not reported
Date Ended Current:	Not reported
Owner/Operator Address:	NOT REQUIRED
Owner/Operator City,State,Zip:	NOT REQUIRED, ME 99999
Owner/Operator Telephone:	415-555-1212
Owner/Operator Telephone Ext:	Not reported
Owner/Operator Fax:	Not reported
Owner/Operator Email:	Not reported

Historic Generators:

MARYATT INDUSTRIES (Continued) **1000441139**

Receive Date:	19960901
Handler Name: MARYATT INDUSTRIES	
Federal Waste Generator Description:	Small Quantity Generator
State District Owner:	Ca
Large Quantity Handler of Universal Waste:	No
Recognized Trader Importer:	No
Recognized Trader Exporter:	No
Spent Lead Acid Battery Importer:	No
Spent Lead Acid Battery Exporter:	No
Current Record:	Yes
Non Storage Recycler Activity:	Not reported
Electronic Manifest Broker:	Not reported

Receive Date:	19861229
Handler Name: MARYATT INDUSTRIES	
Federal Waste Generator Description:	Large Quantity Generator
State District Owner:	Ca
Large Quantity Handler of Universal Waste:	No
Recognized Trader Importer:	No
Recognized Trader Exporter:	No
Spent Lead Acid Battery Importer:	No
Spent Lead Acid Battery Exporter:	No
Current Record:	No
Non Storage Recycler Activity:	Not reported
Electronic Manifest Broker:	Not reported

Receive Date:	19920229
Handler Name: MARYATT INDUSTRIES	
Federal Waste Generator Description:	Large Quantity Generator
State District Owner:	Not reported
Large Quantity Handler of Universal Waste:	No
Recognized Trader Importer:	No
Recognized Trader Exporter:	No
Spent Lead Acid Battery Importer:	No
Spent Lead Acid Battery Exporter:	No
Current Record:	No
Non Storage Recycler Activity:	Not reported
Electronic Manifest Broker:	Not reported

List of NAICS Codes and Descriptions:

NAICS Code:	812332
NAICS Description:	INDUSTRIAL LAUNDERERS

Has the Facility Received Notices of Violations:

Found Violation:	No
Agency Which Determined Violation:	Not reported
Violation Short Description:	Not reported
Date Violation was Determined:	Not reported
Actual Return to Compliance Date:	Not reported
Return to Compliance Qualifier:	Not reported
Violation Responsible Agency:	Not reported
Scheduled Compliance Date:	Not reported
Enforcement Identifier:	Not reported
Date of Enforcement Action:	Not reported
Enforcement Responsible Agency:	Not reported
Enforcement Docket Number:	Not reported

MARYATT INDUSTRIES (Continued) **1000441139**

Enforcement Attorney:	Not reported
Corrective Action Component:	Not reported
Appeal Initiated Date:	Not reported
Appeal Resolution Date:	Not reported
Disposition Status Date:	Not reported
Disposition Status:	Not reported
Disposition Status Description:	Not reported
Consent/Final Order Sequence Number:	Not reported
Consent/Final Order Respondent Name:	Not reported
Consent/Final Order Lead Agency:	Not reported
Enforcement Type:	Not reported
Enforcement Responsible Person:	Not reported
Enforcement Responsible Sub-Organization:	Not reported
SEP Sequence Number:	Not reported
SEP Expenditure Amount:	Not reported
SEP Scheduled Completion Date:	Not reported
SEP Actual Date:	Not reported
SEP Defaulted Date:	Not reported
SEP Type:	Not reported
SEP Type Description:	Not reported
Proposed Amount:	Not reported
Final Monetary Amount:	Not reported
Paid Amount:	Not reported
Final Count:	Not reported
Final Amount:	Not reported

Evaluation Action Summary:

Evaluation Date:	19910528
Evaluation Responsible Agency:	State Contractor/Grantee
Found Violation:	No
Evaluation Type Description:	COMPLIANCE EVALUATION INSPECTION
Evaluation Responsible Person Identifier:	R9
Evaluation Responsible Sub-Organization:	Not reported
Actual Return to Compliance Date:	Not reported
Scheduled Compliance Date:	Not reported
Date of Request:	Not reported
Date Response Received:	Not reported
Request Agency:	Not reported
Former Citation:	Not reported

CPS-SLIC:

Name:	290 SOUTH MAPLE (MARYATT)
Address:	290 SOUTH MAPLE AVENUE
City,State,Zip:	SOUTH SAN FRANCISCO, CA 94080
Region:	STATE
Facility Status:	**Open - Assessment & Interim Remedial Action**
Status Date:	05/30/2019
Global Id:	SL0608175553
Lead Agency:	SAN FRANCISCO BAY RWQCB (REGION 2)
Lead Agency Case Number:	Not reported
Latitude:	37.64327012
Longitude:	-122.41786
Case Type:	Cleanup Program Site
Case Worker:	RL
Local Agency:	Not reported

MARYATT INDUSTRIES (Continued) **1000441139**

RB Case Number:	41S0027
File Location:	Regional Board
Potential Media Affected:	Other Groundwater (uses other than drinking water), Soil, Soil Vapor
Potential Contaminants of Concern:	Tetrachloroethylene (PCE)
EPA Region:	9
Coordinate Source:	Manual Entry on Screens
Cuf Case:	YES
Quantity Released Gallons:	Not reported
Begin Date:	07/14/2003
Leak Reported Date:	01/02/1965
How Discovered:	Site Assessment/Site Investigation
How Discovered Description:	Not reported
Discharge Source:	Other
Discharge Cause:	Spill, Unknown
Stop Method:	Not reported
Stop Description:	Not reported
No Further Action Date:	Not reported
CA Water Watershed Name:	South Bay - San Mateo Bayside (204.40)
Dwr Groundwater Subbasin Name:	Westside (2-035)
Disadvantaged Community:	Not reported
CA Enviroscreen 3 Score:	81-85%
CA Enviroscreen 4 Score:	80-85%
Military DOD Site:	No
Facility Project Subtype:	Not reported
RWQCB Region:	SAN FRANCISCO BAY RWQCB (REGION 2)
Site History:	The Site was developed in 1958 by the American Linen Supply Company which operated a commercial laundry and dry cleaning business there. The dry-cleaning business used tetrachloroethene (PCE) until 1992. Since 1958, wastewater from the laundry operations was discharged to a large solids settling tank located outside the northeastern side of the building, prior to the wastewater being released into the sanitary sewer. Two underground storage tanks (USTs), used for gasoline and diesel were removed in 1987 but petroleum fuels are not the primary chemicals of concern (COCs). The primary chemicals of concern (COC) are volatile organic compounds due to past dry-cleaning operations. Part of the contamination appears to be related to a release at 416 Browning Way (see 41S0175), which is currently undergoing groundwater treatment via injections. Contamination under the site building is being addressed by in-situ injections and interim remediation (soil excavation and disposal) occurred previously. A supplemental investigation and risk assessment is being conducted at the Site.

Click here to access the California GeoTracker records for this facility:

HIST UST:

Name:	MARYATT INDUSTRIES
Address:	290 S MAPLE AVE
City,State,Zip:	SOUTH SAN FRANCISCO, CA 94080
File Number:	Not reported
URL:	Not reported
Region:	STATE
Facility ID:	00000007415
Facility Type:	Other
Other Type:	RENTAL LAUDNRY
Contact Name:	MIKE PERRY
Telephone:	4155894300

MARYATT INDUSTRIES (Continued) **1000441139**

Owner Name:	MARYATT INDUSTRIES
Owner Address:	771 VALLEY STREET
Owner City,St,Zip:	SEATTLE, WA 98109
Total Tanks:	0003
Tank Num:	001
Container Num:	1
Year Installed:	1969
Tank Capacity:	00007500
Tank Used for:	PRODUCT
Type of Fuel:	UNLEADED
Container Construction Thickness:	Not reported
Leak Detection:	Visual
Tank Num:	002
Container Num:	3
Year Installed:	1959
Tank Capacity:	00004500
Tank Used for:	WASTE
Type of Fuel:	Not reported
Container Construction Thickness:	6
Leak Detection:	Visual
Tank Num:	003
Container Num:	2
Year Installed:	1959
Tank Capacity:	00002000
Tank Used for:	Not reported
Type of Fuel:	DIESEL
Container Construction Thickness:	Not reported
Leak Detection:	None

FINDS:
Registry ID: 110002727434

Click Here for FRS Facility Detail Report:

Environmental Interest/Information System:
The Resource Conservation and Recovery Act Information System (RCRAInfo) is EPA's comprehensive information system in support of the Resource Conservation and Recovery Act (RCRA) of 1976 and the Hazardous and Solid Waste Amendments (HSWA) of 1984. It tracks many types of information about generators, transporters, treaters, storers, and disposers of hazardous waste.

Click this hyperlink while viewing on your computer to access additional FINDS: detail in the EDR Site Report.

ECHO:

Envid:	1000441139
Registry ID:	110002727434
DFR URL:	
Name:	MARYATT INDUSTRIES
Address:	290 S NAPLE AVE
City,State,Zip:	SOUTH SAN FRANCISCO, CA 94080

MARYATT INDUSTRIES (Continued) **1000441139**

HWTS:

Name:	MARYATT INDUSTRIES
Address:	290 S MAPLE AVE
Address 2:	Not reported
City,State,Zip:	S SAN FRAN, CA 94080
EPA ID:	CAC002728040
Inactive Date:	07/26/2013
Create Date:	04/26/2013
Last Act Date:	Not reported
Mailing Name:	Not reported
Mailing Address:	9 LA PAZ LN
Mailing Address 2:	Not reported
Mailing City,State,Zip:	PALM DESERT, CA 922601627
Owner Name:	CHARLES MARYATT
Owner Address:	9 LA PAZ LN
Owner Address 2:	Not reported
Owner City,State,Zip:	PALM DESERT, CA 922601627
Owner Phone:	Not reported
Owner Fax:	Not reported
Contact Name:	CHARLES MARYATT
Contact Address:	9 LA PAZ LN
Contact Address 2:	Not reported
City,State,Zip:	PALM DESERT, CA 922601627
Contact Phone:	Not reported
Contact Fax:	Not reported
Facility Status:	Inactive
Facility Type:	TEMPORARY
Category:	STATE
Latitude:	37.643281
Longitude:	-122.417304

HAZNET:

Name:	MARYATT INDUSTRIES
Address:	290 S MAPLE AVE
Address 2:	Not reported
City,State,Zip:	S SAN FRAN, CA 940806304
Contact:	CHARLES MARYATT
Telephone:	6505088018
Mailing Name:	Not reported
Mailing Address:	9 LA PAZ LN
Year:	2016
Gepaid:	CAC002728040
TSD EPA ID:	NVT330010000
CA Waste Code:	135 - Unspecified aqueous solution
Disposal Method:	H039 - Other Recovery Of Reclamation For Reuse Including Acid Regeneration, Organics Recovery Ect
Tons:	0.44

CERS:

Name:	290 SOUTH MAPLE (MARYATT)
Address:	290 SOUTH MAPLE AVENUE
City,State,Zip:	SOUTH SAN FRANCISCO, CA 94080
Site ID:	893961
CERS ID:	SL0608175553

MARYATT INDUSTRIES (Continued) **1000441139**

CERS Description: Cleanup Program Site

Affiliation:
Affiliation Type Desc: Regional Board Caseworker
Entity Name: RACHELLE LIM - SAN FRANCISCO BAY RWQCB (REGION 2)
Entity Title: Not reported
Affiliation Address: 1515 Clay Street, Suite 1400
Affiliation City: OAKLAND
Affiliation State: CA
Affiliation Country: Not reported
Affiliation Zip: Not reported
Affiliation Phone: 5106222440,

AF344 **290 SO MAPLE** **RCRA-LQG 1018155109**
North **290 S MAPLE AVE** **E MANIFEST CAR000254797**
1/8-1/4 **SOUTH SAN FRANCISCO, CA 94080**
0.189 mi.
996 ft. **Site 2 of 8 in cluster AF**

Relative: **Lower**
Actual: **27 ft.**

RCRA Listings:
Date Form Received by Agency: 20200211
Handler Name: 290 So Maple
Handler Address: S Maple Ave
Handler City,State,Zip: SOUTH SAN FRANCISCO, CA 94080
EPA ID: CAR000254797
Contact Name: C. DOUGLAS MARYATT
Contact Address: PO BOX 1208
Contact City,State,Zip: FREELAND, WA 98249
Contact Telephone: 206-459-0549
Contact Fax: Not reported
Contact Email: DMARYATT@HOTMAIL.COM
Contact Title: CONTACT
EPA Region: 09
Land Type: Private
Federal Waste Generator Description: Large Quantity Generator
Non-Notifier: Not reported
Biennial Report Cycle: 2019
Accessibility: Not reported
Active Site Indicator: Handler Activities
State District Owner: Not reported
State District: Not reported
Mailing Address: PO BOX 1208
Mailing City,State,Zip: FREELAND, WA 98249
Owner Name: Maryatt Investments Inc
Owner Type: Private
Operator Name: Maryatt Investments Inc
Operator Type: Private
Short-Term Generator Activity: No
Importer Activity: No
Mixed Waste Generator: No
Transporter Activity: No
Transfer Facility Activity: No
Recycler Activity with Storage: No
Small Quantity On-Site Burner Exemption: No
Smelting Melting and Refining Furnace Exemption: No
Underground Injection Control: No
Off-Site Waste Receipt: No

290 SO MAPLE (Continued) **1018155109**

Universal Waste Indicator:	No
Universal Waste Destination Facility:	No
Federal Universal Waste:	No
Active Site State-Reg Handler:	---
Federal Facility Indicator:	Not reported
Hazardous Secondary Material Indicator:	N
Sub-Part K Indicator:	Not reported
2018 GPRA Permit Baseline:	Not on the Baseline
2018 GPRA Renewals Baseline:	Not on the Baseline
202 GPRA Corrective Action Baseline:	No
Subject to Corrective Action Universe:	No
Non-TSDFs Where RCRA CA has Been Imposed Universe:	No
Corrective Action Priority Ranking:	No NCAPS ranking
Environmental Control Indicator:	No
Institutional Control Indicator:	No
Human Exposure Controls Indicator:	N/A
Groundwater Controls Indicator:	N/A
Significant Non-Complier Universe:	No
Unaddressed Significant Non-Complier Universe:	No
Addressed Significant Non-Complier Universe:	No
Significant Non-Complier With a Compliance Schedule Universe:	No
Financial Assurance Required:	Not reported
Handler Date of Last Change:	20200828
Recognized Trader-Importer:	No
Recognized Trader-Exporter:	No
Importer of Spent Lead Acid Batteries:	No
Exporter of Spent Lead Acid Batteries:	No
Recycler Activity Without Storage:	No
Manifest Broker:	No
Sub-Part P Indicator:	No

Biennial: List of Years
Year: 2019

Click Here for Biennial Reporting System Data:

Hazardous Waste Summary:
Waste Code: D039
Waste Description: Tetrachloroethylene

Waste Code: D040
Waste Description: Trichloroethylene

Waste Code: F002
Waste Description: The Following Spent Halogenated Solvents: Tetrachloroethylene, Methylene Chloride, Trichloroethylene, 1,1,1-Trichloroethane, Chlorobenzene, 1,1,2-Trichloro-1,2,2-Trifluoroethane, Ortho-Dichlorobenzene, Trichlorofluoromethane, And 1,1,2, Trichloroethane; All Spent Solvent Mixtures/Blends Containing, Before Use, A Total Of Ten Percent Or More (By Volume) Of One Or More Of The Above Halogenated Solvents Or Those Solvents Listed In F001, F004, And F005; And Still Bottoms From The Recovery Of These Spent Solvents And Spent Solvent Mixtures.

Handler - Owner Operator:
Owner/Operator Indicator: Owner

290 SO MAPLE (Continued) **1018155109**

Owner/Operator Name: MARYATT INVESTMENTS INC
Legal Status: Private
Date Became Current: 19580101
Date Ended Current: Not reported
Owner/Operator Address: 116 FAIRVIEW AVE NORTH
Owner/Operator City,State,Zip: SEATTLE, WA 98109
Owner/Operator Telephone: 206-254-1704
Owner/Operator Telephone Ext: Not reported
Owner/Operator Fax: Not reported
Owner/Operator Email: Not reported

Owner/Operator Indicator: Operator
Owner/Operator Name: MARYATT INVESTMENTS INC
Legal Status: Private
Date Became Current: Not reported
Date Ended Current: Not reported
Owner/Operator Address: PO BOX 1208
Owner/Operator City,State,Zip: FREELAND, WA 98249
Owner/Operator Telephone: Not reported
Owner/Operator Telephone Ext: Not reported
Owner/Operator Fax: Not reported
Owner/Operator Email: Not reported

Owner/Operator Indicator: Operator
Owner/Operator Name: MARYATT INVESTMENTS INC
Legal Status: Private
Date Became Current: Not reported
Date Ended Current: Not reported
Owner/Operator Address: 116 FAIRVIEW AVE NORTH
Owner/Operator City,State,Zip: SEATTLE, WA 98109
Owner/Operator Telephone: 206-459-0549
Owner/Operator Telephone Ext: Not reported
Owner/Operator Fax: Not reported
Owner/Operator Email: Not reported

Owner/Operator Indicator: Owner
Owner/Operator Name: MARYATT INVESTMENTS INC
Legal Status: Private
Date Became Current: Not reported
Date Ended Current: Not reported
Owner/Operator Address: 116 FAIRVIEW AVE NORTH
Owner/Operator City,State,Zip: SEATTLE, WA 98109
Owner/Operator Telephone: 206-459-0549
Owner/Operator Telephone Ext: Not reported
Owner/Operator Fax: Not reported
Owner/Operator Email: Not reported

Owner/Operator Indicator: Operator
Owner/Operator Name: MARYATT INVESTMENTS INC
Legal Status: Private
Date Became Current: Not reported
Date Ended Current: Not reported
Owner/Operator Address: 116 FAIRVIEW AVE NORTH
Owner/Operator City,State,Zip: SEATTLE, WA 98109
Owner/Operator Telephone: 206-459-0549
Owner/Operator Telephone Ext: Not reported
Owner/Operator Fax: Not reported

290 SO MAPLE (Continued) **1018155109**

Owner/Operator Email: Not reported

Owner/Operator Indicator: Operator
Owner/Operator Name: MARYATT INVESTMENTS INC
Legal Status: Private
Date Became Current: 19580101
Date Ended Current: Not reported
Owner/Operator Address: 116 FAIRVIEW AVE NORTH
Owner/Operator City,State,Zip: SEATTLE, WA 98109
Owner/Operator Telephone: 206-254-1704
Owner/Operator Telephone Ext: Not reported
Owner/Operator Fax: Not reported
Owner/Operator Email: Not reported

Owner/Operator Indicator: Owner
Owner/Operator Name: MARYATT INVESTMENTS INC
Legal Status: Private
Date Became Current: Not reported
Date Ended Current: Not reported
Owner/Operator Address: PO BOX 1208
Owner/Operator City,State,Zip: FREELAND, WA 98249
Owner/Operator Telephone: Not reported
Owner/Operator Telephone Ext: Not reported
Owner/Operator Fax: Not reported
Owner/Operator Email: Not reported

Owner/Operator Indicator: Owner
Owner/Operator Name: MARYATT INVESTMENTS INC
Legal Status: Private
Date Became Current: Not reported
Date Ended Current: Not reported
Owner/Operator Address: 116 FAIRVIEW AVE NORTH
Owner/Operator City,State,Zip: SEATTLE, WA 98109
Owner/Operator Telephone: 206-459-0549
Owner/Operator Telephone Ext: Not reported
Owner/Operator Fax: Not reported
Owner/Operator Email: Not reported

Historic Generators:
Receive Date: 20200211
Handler Name: 290 SO MAPLE
Federal Waste Generator Description: Large Quantity Generator
State District Owner: Not reported
Large Quantity Handler of Universal Waste: No
Recognized Trader Importer: No
Recognized Trader Exporter: No
Spent Lead Acid Battery Importer: No
Spent Lead Acid Battery Exporter: No
Current Record: Yes
Non Storage Recycler Activity: No
Electronic Manifest Broker: No

Receive Date: 20150709
Handler Name: 290 SO MAPLE
Federal Waste Generator Description: Small Quantity Generator
State District Owner: Not reported
Large Quantity Handler of Universal Waste: No

290 SO MAPLE (Continued) **1018155109**

Recognized Trader Importer: No
Recognized Trader Exporter: No
Spent Lead Acid Battery Importer: No
Spent Lead Acid Battery Exporter: No
Current Record: No
Non Storage Recycler Activity: Not reported
Electronic Manifest Broker: Not reported

Receive Date: 20191101
Handler Name: 290 SO MAPLE
Federal Waste Generator Description: Large Quantity Generator
State District Owner: Not reported
Large Quantity Handler of Universal Waste: No
Recognized Trader Importer: No
Recognized Trader Exporter: No
Spent Lead Acid Battery Importer: No
Spent Lead Acid Battery Exporter: No
Current Record: No
Non Storage Recycler Activity: No
Electronic Manifest Broker: No

Receive Date: 20191105
Handler Name: 290 SO MAPLE
Federal Waste Generator Description: Large Quantity Generator
State District Owner: Not reported
Large Quantity Handler of Universal Waste: No
Recognized Trader Importer: No
Recognized Trader Exporter: No
Spent Lead Acid Battery Importer: No
Spent Lead Acid Battery Exporter: No
Current Record: No
Non Storage Recycler Activity: No
Electronic Manifest Broker: No

List of NAICS Codes and Descriptions:
NAICS Code: 531120
NAICS Description: LESSORS OF NONRESIDENTIAL BUILDINGS (EXCEPT MINIWAREHOUSES)

NAICS Code: 562910
NAICS Description: REMEDIATION SERVICES

Facility Has Received Notices of Violations:
Violations: No Violations Found

Evaluation Action Summary:
Evaluations: No Evaluations Found

E MANIFEST:
Manifest Tracking Number: 020350879JJK
Last Updated Date: 20200401
Shipped Date: 20200227
Received Date: 20200305
Manifest Status: Signed
Submission Type: DataImage5Copy

290 SO MAPLE (Continued) **1018155109**

Origin Type:	Web
Generator EPA ID:	CAR000254797
Generator Name:	290 So Maple
Generator Location Street Number:	290
Generator Location Street 1:	290 S MAPLE AVE
Generator Location Street 2:	Not reported
Generator Location City:	SOUTH SAN FRANCISCO
Generator Location State:	CA
Generator Location Zip:	94080
Generator Mail Street Number:	Not reported
Generator Mail Street 1:	PO BOX 1208
Generator Mail Street 2:	Not reported
Generator Mail City:	FREELAND
Generator Mail Zip:	98249
Generator Mail State:	WA
Generator Contact Company Name:	Not reported
Designated Facility EPA ID:	CAD028409019
Designated Facility Name:	Crosby & Overton
Designated Facility Mail Street Number:	1630
Designated Facility Mail Street 1:	CA90813 CA037US 1630
Designated Facility Mail Street 2:	W. 17TH STREET
Designated Facility Mail City:	LONG BEACH
Designated Facility Mail Zip:	90813
Designated Facility Mail State:	CA
Designated Facility Location Street Number:	1630
Designated Facility Location Street 1:	W. 17TH STREET
Designated Facility Location Street 2:	Not reported
Designated Facility Location City:	LONG BEACH
Designated Facility Location Zip:	90813-0000
Designated Facility Location State:	CA
Designated Facility Contact Company Name:	Not reported
Manifest Residue Indicator:	N
Rejection Indicator:	N

Manifest Tracking Number:	020351201JJK
Last Updated Date:	20200116
Shipped Date:	20191209
Received Date:	20191217
Manifest Status:	Signed
Submission Type:	DataImage5Copy
Origin Type:	Web
Generator EPA ID:	CAR000254797
Generator Name:	290 So Maple
Generator Location Street Number:	290
Generator Location Street 1:	290 S MAPLE AVE
Generator Location Street 2:	Not reported
Generator Location City:	SOUTH SAN FRANCISCO
Generator Location State:	CA
Generator Location Zip:	94080
Generator Mail Street Number:	Not reported
Generator Mail Street 1:	PO BOX 1208
Generator Mail Street 2:	Not reported
Generator Mail City:	FREELAND
Generator Mail Zip:	98249
Generator Mail State:	WA
Generator Contact Company Name:	Not reported
Designated Facility EPA ID:	CAD028409019

290 SO MAPLE (Continued) **1018155109**

Designated Facility Name:	Crosby & Overton
Designated Facility Mail Street Number:	1630
Designated Facility Mail Street 1:	CA90813 CA037US 1630
Designated Facility Mail Street 2:	W. 17TH STREET
Designated Facility Mail City:	LONG BEACH
Designated Facility Mail Zip:	90813
Designated Facility Mail State:	CA
Designated Facility Location Street Number:	1630
Designated Facility Location Street 1:	W. 17TH STREET
Designated Facility Location Street 2:	Not reported
Designated Facility Location City:	LONG BEACH
Designated Facility Location Zip:	90813-0000
Designated Facility Location State:	CA
Designated Facility Contact Company Name:	Not reported
Manifest Residue Indicator:	N
Rejection Indicator:	N

Manifest Tracking Number:	021913511JJK
Last Updated Date:	20200901
Shipped Date:	20200731
Received Date:	20200804
Manifest Status:	Signed
Submission Type:	DataImage5Copy
Origin Type:	Web
Generator EPA ID:	CAR000254797
Generator Name:	290 So Maple
Generator Location Street Number:	290
Generator Location Street 1:	290 S MAPLE AVE
Generator Location Street 2:	Not reported
Generator Location City:	SOUTH SAN FRANCISCO
Generator Location State:	CA
Generator Location Zip:	94080
Generator Mail Street Number:	Not reported
Generator Mail Street 1:	PO BOX 1208
Generator Mail Street 2:	Not reported
Generator Mail City:	FREELAND
Generator Mail Zip:	98249
Generator Mail State:	WA
Generator Contact Company Name:	Not reported
Designated Facility EPA ID:	CAD028409019
Designated Facility Name:	Crosby & Overton
Designated Facility Mail Street Number:	1630
Designated Facility Mail Street 1:	CA90813 CA037US 1630
Designated Facility Mail Street 2:	W. 17TH STREET
Designated Facility Mail City:	LONG BEACH
Designated Facility Mail Zip:	90813
Designated Facility Mail State:	CA
Designated Facility Location Street Number:	1630
Designated Facility Location Street 1:	W. 17TH STREET
Designated Facility Location Street 2:	Not reported
Designated Facility Location City:	LONG BEACH
Designated Facility Location Zip:	90813-0000
Designated Facility Location State:	CA
Designated Facility Contact Company Name:	Not reported
Manifest Residue Indicator:	N
Rejection Indicator:	N

290 SO MAPLE (Continued) **1018155109**

Manifest Tracking Number:	021914048JJK
Last Updated Date:	20200812
Shipped Date:	20200630
Received Date:	20200713
Manifest Status:	Signed
Submission Type:	DataImage5Copy
Origin Type:	Web
Generator EPA ID:	CAR000254797
Generator Name:	290 So Maple
Generator Location Street Number:	290
Generator Location Street 1:	290 S MAPLE AVE
Generator Location Street 2:	Not reported
Generator Location City:	SOUTH SAN FRANCISCO
Generator Location State:	CA
Generator Location Zip:	94080
Generator Mail Street Number:	Not reported
Generator Mail Street 1:	PO BOX 1208
Generator Mail Street 2:	Not reported
Generator Mail City:	FREELAND
Generator Mail Zip:	98249
Generator Mail State:	WA
Generator Contact Company Name:	Not reported
Designated Facility EPA ID:	CAD028409019
Designated Facility Name:	Crosby & Overton
Designated Facility Mail Street Number:	1630
Designated Facility Mail Street 1:	CA90813 CA037US 1630
Designated Facility Mail Street 2:	W. 17TH STREET
Designated Facility Mail City:	LONG BEACH
Designated Facility Mail Zip:	90813
Designated Facility Mail State:	CA
Designated Facility Location Street Number:	1630
Designated Facility Location Street 1:	W. 17TH STREET
Designated Facility Location Street 2:	Not reported
Designated Facility Location City:	LONG BEACH
Designated Facility Location Zip:	90813-0000
Designated Facility Location State:	CA
Designated Facility Contact Company Name:	Not reported
Manifest Residue Indicator:	N
Rejection Indicator:	N

Federal Waste:

Manifest Tracking Number:	021914048JJK
Waste Line Number:	1
Federal Waste Code:	D039
Federal Waste:	TETRACHLOROETHYLENE

Manifest Tracking Number:	021914048JJK
Waste Line Number:	1
Federal Waste Code:	F002
Federal Waste:	THE FOLLOWING SPENT HALOGENATED SOLVENTS: TETRACHLOROETHYLENE, METHYLENE CHLORIDE, TRICHLOROETHYLENE, 1,1,1-TRICHLOROETHANE, CHLOROBENZENE, 1,1,2-TRICHLORO-1,2,2-TRIFLUOROETHANE, ORTHO-DICHLOROBENZENE, TRICHLOROFLUOROMETHANE, AND 1,1,2, TRICHLOROETHANE; ALL SPENT SOLVENT MIXTURES/BLENDS CONTAINING, BEFORE USE, A TOTAL OF TEN PERCENT OR MORE (BY VOLUME) OF ONE OR MORE OF THE ABOVE HALOGENATED SOLVENTS OR THOSE SOLVENTS LISTED IN F001, F004, AND F005; AND STILL BOTTOMS FROM THE RECOVERY OF THESE SPENT SOLVENTS AND

290 SO MAPLE (Continued) **1018155109**

SPENT SOLVENT MIXTURES.

Manifest Tracking Number: 021914048JJK
Waste Line Number: 2
Federal Waste Code: D039
Federal Waste: TETRACHLOROETHYLENE

Manifest Tracking Number: 021914048JJK
Waste Line Number: 2
Federal Waste Code: F002
Federal Waste: THE FOLLOWING SPENT HALOGENATED SOLVENTS: TETRACHLOROETHYLENE, METHYLENE CHLORIDE, TRICHLOROETHYLENE, 1,1,1-TRICHLOROETHANE, CHLOROBENZENE, 1,1,2-TRICHLORO-1,2,2-TRIFLUOROETHANE, ORTHO-DICHLOROBENZENE, TRICHLOROFLUOROMETHANE, AND 1,1,2, TRICHLOROETHANE; ALL SPENT SOLVENT MIXTURES/BLENDS CONTAINING, BEFORE USE, A TOTAL OF TEN PERCENT OR MORE (BY VOLUME) OF ONE OR MORE OF THE ABOVE HALOGENATED SOLVENTS OR THOSE SOLVENTS LISTED IN F001, F004, AND F005; AND STILL BOTTOMS FROM THE RECOVERY OF THESE SPENT SOLVENTS AND SPENT SOLVENT MIXTURES.

State Waste:
Manifest Tracking Number: 021914048JJK
Waste Line Number: 1
State Waste Code Owner: CA
State Waste Code: 331
State Waste: Off-specification, aged, or surplus organics

Manifest Tracking Number: 021914048JJK
Waste Line Number: 2
State Waste Code Owner: CA
State Waste Code: 331
State Waste: Off-specification, aged, or surplus organics

Transporter:
Manifest Tracking Number: 021914048JJK
Transporter Line Number: 1
Transporter EPA ID: CAD053866794
Transporter Name: Patriot Environmental Services

Waste Line:
Manifest Tracking Number: 021914048JJK
Waste Line Number: 1
U.S. DOT Hazardous Indicator: Y
U.S. DOT ID Number: NA3082
U.S. DOT Description: Na3082, Hazardous Waste, Liquid N.O.S., 9, Iii
Non-Hazardous Waste Description: Not reported
Number of Containers: 1
Container Type Code: DM
Container Type Description: Metal drums, barrels, kegs
Waste Quantity: 50
Quantity Unit of Measure Code: G
Quantity Unit of Measure Description: Gallons
Waste Quantity, in Tons: 0.20850709
Acute Waste Quantity, in Tons: 0
Non-Acute Waste Quantity, in Tons: 0.20850709
Waste Quantity, in Kilograms: 189.1222

290 SO MAPLE (Continued) **1018155109**

Acute Waste Quantity, in Kilograms:	0
Non-Acute Waste Quantity, in Kilorgrams:	189.1222
Management Method Code:	H141
Management Method Description:	STORAGE, BULKING AND/OR TRANSFER OFF SITE
Waste Residue Indicator:	N
Quantity Discrepancy Indicator:	N
Waste Type Discrepancy Indicator:	N
Waste Density:	Not reported
Waste Density Unit of Measure Code:	Not reported
Waste Density Unit of Measure Description:	Not reported
Form Code:	Not reported
Form Code Description:	Not reported
Source Code:	Not reported
Source Code Description:	Not reported
Waste Minimization Code:	Not reported
Waste Minimization Code Description:	Not reported
Consent Number:	Not reported
EPA Waste Indicator:	Y

Manifest Tracking Number:	021914048JJK
Waste Line Number:	2
U.S. DOT Hazardous Indicator:	Y
U.S. DOT ID Number:	NA3077
U.S. DOT Description:	Na3077, Hazardous Waste, Solid N.O.S., 9, Iii
Non-Hazardous Waste Description:	Not reported
Number of Containers:	1
Container Type Code:	DM
Container Type Description:	Metal drums, barrels, kegs
Waste Quantity:	200
Quantity Unit of Measure Code:	P
Quantity Unit of Measure Description:	Pounds
Waste Quantity, in Tons:	0.1
Acute Waste Quantity, in Tons:	0
Non-Acute Waste Quantity, in Tons:	0.1
Waste Quantity, in Kilograms:	90.703
Acute Waste Quantity, in Kilograms:	0
Non-Acute Waste Quantity, in Kilorgrams:	90.703
Management Method Code:	H141
Management Method Description:	STORAGE, BULKING AND/OR TRANSFER OFF SITE
Waste Residue Indicator:	N
Quantity Discrepancy Indicator:	N
Waste Type Discrepancy Indicator:	N
Waste Density:	Not reported
Waste Density Unit of Measure Code:	Not reported
Waste Density Unit of Measure Description:	Not reported
Form Code:	Not reported
Form Code Description:	Not reported
Source Code:	Not reported
Source Code Description:	Not reported
Waste Minimization Code:	Not reported
Waste Minimization Code Description:	Not reported
Consent Number:	Not reported
EPA Waste Indicator:	Y

AF345 **MARYATT INDUSTRIES** **HIST UST** **S112969261**
North **290 SO MAPLE AVENUE** **HWTS** **N/A**
1/8-1/4 **SOUTH SAN FRANCISCO, CA 94080** **HAZNET**
0.189 mi.
996 ft. **Site 3 of 8 in cluster AF**

Relative:
Lower

Actual:
27 ft.

HIST UST:

Name:	MARYATT INDUSTRIES
Address:	290 SO MAPLE AVENUE
City,State,Zip:	SOUTH SAN FRANCISCO, CA 94080
File Number:	0002c032
URL:	
Region:	Not reported
Facility ID:	Not reported
Facility Type:	Not reported
Other Type:	Not reported
Contact Name:	Not reported
Telephone:	Not reported
Owner Name:	Not reported
Owner Address:	Not reported
Owner City,St,Zip:	Not reported
Total Tanks:	Not reported
Tank Num:	Not reported
Container Num:	Not reported
Year Installed:	Not reported
Tank Capacity:	Not reported
Tank Used for:	Not reported
Type of Fuel:	Not reported
Container Construction Thickness:	Not reported
Leak Detection:	Not reported

Click here for Geo Tracker PDF:

HWTS:

Name:	CHARLES MARYATT
Address:	290 S MAPLE AVE
Address 2:	Not reported
City,State,Zip:	S SAN FRAN, CA 94080
EPA ID:	CAC002628898
Inactive Date:	10/07/2008
Create Date:	04/09/2008
Last Act Date:	Not reported
Mailing Name:	Not reported
Mailing Address:	1612 SHENANDOAH DR. E
Mailing Address 2:	Not reported
Mailing City,State,Zip:	SEATTLE, WA 98112
Owner Name:	CHARLES MARYATT
Owner Address:	1612 SHENANDOAH DR. E
Owner Address 2:	Not reported
Owner City,State,Zip:	SEATTLE, WA 98112
Owner Phone:	Not reported
Owner Fax:	Not reported
Contact Name:	CHARLES MARYATT
Contact Address:	1612 SHENANDOAH DR. E
Contact Address 2:	Not reported
City,State,Zip:	SEATTLE, WA 98112
Contact Phone:	Not reported

MARYATT INDUSTRIES (Continued) **S112969261**

Contact Fax:	Not reported
Facility Status:	Inactive
Facility Type:	TEMPORARY
Category:	STATE
Latitude:	37.643291
Longitude:	-122.417401

HAZNET:

Name:	CHARLES MARYATT
Address:	290 S MAPLE AVE
Address 2:	Not reported
City,State,Zip:	S SAN FRAN, CA 94080
Contact:	CHARLES MARYATT
Telephone:	6505088018
Mailing Name:	Not reported
Mailing Address:	1612 SHENANDOAH DR. E
Year:	2008
Gepaid:	CAC002628898
TSD EPA ID:	ORD089452353
CA Waste Code:	611 - Contaminated soil from site clean-up
Disposal Method:	H081 - Biological Treatment With Or Without Precitation
Tons:	59.1
Year:	2008
Gepaid:	CAC002628898
TSD EPA ID:	CAT000646117
CA Waste Code:	135 - Unspecified aqueous solution
Disposal Method:	H141 - Storage, Bulking, And/Or Transfer Off Site--No Treatment/Reovery (H010-H129) Or (H131-H135)
Tons:	0.84
Year:	2008
Gepaid:	CAC002628898
TSD EPA ID:	CAT000646117
CA Waste Code:	611 - Contaminated soil from site clean-up
Disposal Method:	H132 - Landfill Or Surface Impoundment That Will Be Closed As Landfill(To Include On-Site Treatment And/Or Stabilization)
Tons:	96.15

Additional Information:

Year:	2008
Gen EPA ID:	CAC002628898
Shipment Date:	20080702
Creation Date:	8/25/2008 18:30:17
Receipt Date:	20080711
Manifest ID:	003947106JJK
Trans EPA ID:	CAR000177527
Trans Name:	PHILIP WEST INDUSTRIAL SERVICES
Trans 2 EPA ID:	Not reported
Trans 2 Name:	Not reported
TSDF EPA ID:	CAT000646117
Trans Name:	CHEMICAL WASTE MANAGEMENT INC
TSDF Alt EPA ID:	Not reported

MARYATT INDUSTRIES (Continued) **S112969261**

TSDF Alt Name:	Not reported
Waste Code Description:	135 - Unspecified aqueous solution
RCRA Code:	F002
Meth Code:	H141 - Storage, Bulking, And/Or Transfer Off Site--No Treatment/Reovery (H010-H129) Or (H131-H135)
Quantity Tons:	0.84
Waste Quantity:	200
Quantity Unit:	G
Additional Code 1:	D040
Additional Code 2:	Not reported
Additional Code 3:	Not reported
Additional Code 4:	Not reported
Additional Code 5:	Not reported
Shipment Date:	20080702
Creation Date:	8/25/2008 18:30:17
Receipt Date:	20080711
Manifest ID:	003947106JJK
Trans EPA ID:	CAR000177527
Trans Name:	PHILIP WEST INDUSTRIAL SERVICES
Trans 2 EPA ID:	Not reported
Trans 2 Name:	Not reported
TSDF EPA ID:	CAT000646117
Trans Name:	CHEMICAL WASTE MANAGEMENT INC
TSDF Alt EPA ID:	Not reported
TSDF Alt Name:	Not reported
Waste Code Description:	611 - Contaminated soil from site clean-ups
RCRA Code:	F002
Meth Code:	H132 - Landfill Or Surface Impoundment That Will Be Closed As Landfill(To Include On-Site Treatment And/Or Stabilization)
Quantity Tons:	1.75
Waste Quantity:	3500
Quantity Unit:	P
Additional Code 1:	Not reported
Additional Code 2:	Not reported
Additional Code 3:	Not reported
Additional Code 4:	Not reported
Additional Code 5:	Not reported
Shipment Date:	20080612
Creation Date:	8/4/2008 18:30:49
Receipt Date:	20080612
Manifest ID:	002472272JJK
Trans EPA ID:	CAD982523433
Trans Name:	DILLARD ENVIRONMENTAL SERVICES
Trans 2 EPA ID:	Not reported
Trans 2 Name:	Not reported
TSDF EPA ID:	CAT000646117
Trans Name:	CHEMICAL WASTE MGMT
TSDF Alt EPA ID:	Not reported
TSDF Alt Name:	Not reported
Waste Code Description:	611 - Contaminated soil from site clean-ups
RCRA Code:	F002
Meth Code:	H132 - Landfill Or Surface Impoundment That Will Be Closed As Landfill(To Include On-Site Treatment And/Or Stabilization)
Quantity Tons:	23.6
Waste Quantity:	20

MARYATT INDUSTRIES (Continued) **S112969261**

Quantity Unit:	Y
Additional Code 1:	Not reported
Additional Code 2:	Not reported
Additional Code 3:	Not reported
Additional Code 4:	Not reported
Additional Code 5:	Not reported
Shipment Date:	20080612
Creation Date:	10/30/2008 18:30:46
Receipt Date:	20080613
Manifest ID:	002472328JJK
Trans EPA ID:	CAD982523433
Trans Name:	DILLARD ENVIRONMENTAL SERVICES
Trans 2 EPA ID:	Not reported
Trans 2 Name:	Not reported
TSDF EPA ID:	ORD089452353
Trans Name:	CWM OF THE NORTHWEST
TSDF Alt EPA ID:	Not reported
TSDF Alt Name:	Not reported
Waste Code Description:	611 - Contaminated soil from site clean-ups
RCRA Code:	F002
Meth Code:	H081 - Biological Treatment With Or Without Precitation
Quantity Tons:	13.1
Waste Quantity:	26200
Quantity Unit:	P
Additional Code 1:	Not reported
Additional Code 2:	Not reported
Additional Code 3:	Not reported
Additional Code 4:	Not reported
Additional Code 5:	Not reported
Shipment Date:	20080609
Creation Date:	10/30/2008 18:30:46
Receipt Date:	20080610
Manifest ID:	002472270JJK
Trans EPA ID:	CAD982523433
Trans Name:	DILLARD ENVIRONMENTAL SERVICES
Trans 2 EPA ID:	Not reported
Trans 2 Name:	Not reported
TSDF EPA ID:	ORD089452353
Trans Name:	CWM OF THE NORTHWEST
TSDF Alt EPA ID:	Not reported
TSDF Alt Name:	Not reported
Waste Code Description:	611 - Contaminated soil from site clean-ups
RCRA Code:	F002
Meth Code:	H081 - Biological Treatment With Or Without Precitation
Quantity Tons:	13.625
Waste Quantity:	27250
Quantity Unit:	P
Additional Code 1:	Not reported
Additional Code 2:	Not reported
Additional Code 3:	Not reported
Additional Code 4:	Not reported
Additional Code 5:	Not reported
Shipment Date:	20080609
Creation Date:	10/30/2008 18:30:46

MARYATT INDUSTRIES (Continued) **S112969261**

Receipt Date:	20080610
Manifest ID:	002472269JJK
Trans EPA ID:	CAD982523433
Trans Name:	DILLARD ENVIRONMENTAL SERVICES
Trans 2 EPA ID:	Not reported
Trans 2 Name:	Not reported
TSDF EPA ID:	ORD089452353
Trans Name:	CWM OF THE NORTHWEST
TSDF Alt EPA ID:	Not reported
TSDF Alt Name:	Not reported
Waste Code Description:	611 - Contaminated soil from site clean-ups
RCRA Code:	F002
Meth Code:	H081 - Biological Treatment With Or Without Precitation
Quantity Tons:	12.425
Waste Quantity:	24850
Quantity Unit:	P
Additional Code 1:	Not reported
Additional Code 2:	Not reported
Additional Code 3:	Not reported
Additional Code 4:	Not reported
Additional Code 5:	Not reported

Shipment Date:	20080606
Creation Date:	9/4/2008 18:30:23
Receipt Date:	20080606
Manifest ID:	002472271JJK
Trans EPA ID:	CAD982523433
Trans Name:	DILLARD ENVIRONMENTAL SERVICES
Trans 2 EPA ID:	Not reported
Trans 2 Name:	Not reported
TSDF EPA ID:	CAT000646117
Trans Name:	CHEMICAL WASTE MGMT
TSDF Alt EPA ID:	Not reported
TSDF Alt Name:	Not reported
Waste Code Description:	611 - Contaminated soil from site clean-ups
RCRA Code:	F002
Meth Code:	H132 - Landfill Or Surface Impoundment That Will Be Closed As Landfill(To Include On-Site Treatment And/Or Stabilization)
Quantity Tons:	23.6
Waste Quantity:	20
Quantity Unit:	Y
Additional Code 1:	Not reported
Additional Code 2:	Not reported
Additional Code 3:	Not reported
Additional Code 4:	Not reported
Additional Code 5:	Not reported

Shipment Date:	20080606
Creation Date:	9/4/2008 18:30:23
Receipt Date:	20080606
Manifest ID:	002472273JJK
Trans EPA ID:	CAD982523433
Trans Name:	DILLARD ENVIRONMENTAL SERVICES
Trans 2 EPA ID:	Not reported
Trans 2 Name:	Not reported
TSDF EPA ID:	CAT000646117
Trans Name:	CHEMICAL WASTE MGMT

MARYATT INDUSTRIES (Continued) **S112969261**

TSDF Alt EPA ID:	Not reported
TSDF Alt Name:	Not reported
Waste Code Description:	611 - Contaminated soil from site clean-ups
RCRA Code:	F002
Meth Code:	H132 - Landfill Or Surface Impoundment That Will Be Closed As Landfill(To Include On-Site Treatment And/Or Stabilization)
Quantity Tons:	23.6
Waste Quantity:	20
Quantity Unit:	Y
Additional Code 1:	Not reported
Additional Code 2:	Not reported
Additional Code 3:	Not reported
Additional Code 4:	Not reported
Additional Code 5:	Not reported
Shipment Date:	20080605
Creation Date:	9/4/2008 18:30:23
Receipt Date:	20080605
Manifest ID:	002472274JJK
Trans EPA ID:	CAD982523433
Trans Name:	DILLARD ENVIRONMENTAL SERVICES
Trans 2 EPA ID:	Not reported
Trans 2 Name:	Not reported
TSDF EPA ID:	CAT000646117
Trans Name:	CHEMICAL WASTE MGMT
TSDF Alt EPA ID:	Not reported
TSDF Alt Name:	Not reported
Waste Code Description:	611 - Contaminated soil from site clean-ups
RCRA Code:	F002
Meth Code:	H132 - Landfill Or Surface Impoundment That Will Be Closed As Landfill(To Include On-Site Treatment And/Or Stabilization)
Quantity Tons:	23.6
Waste Quantity:	20
Quantity Unit:	Y
Additional Code 1:	Not reported
Additional Code 2:	Not reported
Additional Code 3:	Not reported
Additional Code 4:	Not reported
Additional Code 5:	Not reported
Shipment Date:	20080602
Creation Date:	10/30/2008 18:30:46
Receipt Date:	20080603
Manifest ID:	002472247JJK
Trans EPA ID:	CAD982523433
Trans Name:	DILLARD ENVIRONMENTAL SERVICES
Trans 2 EPA ID:	Not reported
Trans 2 Name:	Not reported
TSDF EPA ID:	ORD089452353
Trans Name:	CWM OF THE NORTHWEST
TSDF Alt EPA ID:	Not reported
TSDF Alt Name:	Not reported
Waste Code Description:	611 - Contaminated soil from site clean-ups
RCRA Code:	F002
Meth Code:	H081 - Biological Treatment With Or Without Precitation
Quantity Tons:	14.175
Waste Quantity:	28350

MARYATT INDUSTRIES (Continued) **S112969261**

Quantity Unit:	P
Additional Code 1:	Not reported
Additional Code 2:	Not reported
Additional Code 3:	Not reported
Additional Code 4:	Not reported
Additional Code 5:	Not reported

X346 **UST SITE - COMMERCIAL RENTAL** **San Mateo Co. BI** **S119781774**
North **416 BROWNING** **N/A**
1/8-1/4 **SOUTH SAN FRANCISCO, CA 94080**
0.190 mi.
1001 ft. **Site 2 of 7 in cluster X**

Relative: **Lower**
Actual: **27 ft.**

San Mateo Co. BI:

Name:	UST SITE - COMMERCIAL RENTAL
Address:	416 BROWNING
City,State,Zip:	SOUTH SAN FRANCISCO, CA 94080
Region:	SAN MATEO
Facility ID:	FA0060622
Prog Element Code:	UNDERGROUND TANK - GENERAL
Record Id:	PR0083151
Description:	UNDERGROUND TANK - GENERAL
Facility Status:	Inactive, non-billable
Program Category:	UNDERGROUND TANK PROGRAM

X347 **KCE MATRIX, INC.** **RCRA NonGen / NLR** **1028888734**
North **416 BROWNING WAY** **CAC003249680**
1/8-1/4 **SOUTH SAN FRANCISCO, CA 94080**
0.190 mi.
1001 ft. **Site 3 of 7 in cluster X**

Relative: **Lower**
Actual: **27 ft.**

RCRA Listings:

Date Form Received by Agency:	20230831
Handler Name:	Kce Matrix, Inc.
Handler Address:	416 Browning Way
Handler City,State,Zip:	SOUTH SAN FRANCISCO, CA 94080
EPA ID:	CAC003249680
Contact Name:	VIKEN MELKONIAN
Contact Address:	1112 W. BURBANK BOULEVARD, #301
Contact City,State,Zip:	BURBANK, CA 91506
Contact Telephone:	818-559-5500
Contact Fax:	Not reported
Contact Email:	VIKEN@KCEMATRIXINC.COM
Contact Title:	Not reported
EPA Region:	09
Land Type:	Not reported
Federal Waste Generator Description:	Not a generator, verified
Non-Notifier:	Not reported
Biennial Report Cycle:	Not reported
Accessibility:	Not reported
Active Site Indicator:	Not reported
State District Owner:	Not reported
State District:	Not reported
Mailing Address:	1112 W. BURBANK BOULEVARD, #301
Mailing City,State,Zip:	BURBANK, CA 91506
Owner Name:	Marc And Bella Family Trust

KCE MATRIX, INC. (Continued) **1028888734**

Owner Type:	Other
Operator Name:	Viken Melkonian
Operator Type:	Other
Short-Term Generator Activity:	No
Importer Activity:	No
Mixed Waste Generator:	No
Transporter Activity:	No
Transfer Facility Activity:	No
Recycler Activity with Storage:	No
Small Quantity On-Site Burner Exemption:	No
Smelting Melting and Refining Furnace Exemption:	No
Underground Injection Control:	No
Off-Site Waste Receipt:	No
Universal Waste Indicator:	No
Universal Waste Destination Facility:	No
Federal Universal Waste:	No
Active Site State-Reg Handler:	---
Federal Facility Indicator:	Not reported
Hazardous Secondary Material Indicator:	N
Sub-Part K Indicator:	Not reported
2018 GPRA Permit Baseline:	Not on the Baseline
2018 GPRA Renewals Baseline:	Not on the Baseline
202 GPRA Corrective Action Baseline:	No
Subject to Corrective Action Universe:	No
Non-TSDFs Where RCRA CA has Been Imposed Universe:	No
Corrective Action Priority Ranking:	No NCAPS ranking
Environmental Control Indicator:	No
Institutional Control Indicator:	No
Human Exposure Controls Indicator:	N/A
Groundwater Controls Indicator:	N/A
Significant Non-Complier Universe:	No
Unaddressed Significant Non-Complier Universe:	No
Addressed Significant Non-Complier Universe:	No
Significant Non-Complier With a Compliance Schedule Universe:	No
Financial Assurance Required:	Not reported
Handler Date of Last Change:	20230901
Recognized Trader-Importer:	No
Recognized Trader-Exporter:	No
Importer of Spent Lead Acid Batteries:	No
Exporter of Spent Lead Acid Batteries:	No
Recycler Activity Without Storage:	No
Manifest Broker:	No
Sub-Part P Indicator:	No

Handler - Owner Operator:

Owner/Operator Indicator:	Owner
Owner/Operator Name: MARC AND BELLA FAMILY TRUST	
Legal Status:	Other
Date Became Current:	Not reported
Date Ended Current:	Not reported
Owner/Operator Address:	1242 THIRD STREET PROMENADE, #206
Owner/Operator City,State,Zip:	SANTA MONICA, CA 90401
Owner/Operator Telephone:	310-394-6791
Owner/Operator Telephone Ext:	Not reported
Owner/Operator Fax:	Not reported
Owner/Operator Email:	Not reported

KCE MATRIX, INC. (Continued) **1028888734**

Owner/Operator Indicator: Operator
Owner/Operator Name: VIKEN MELKONIAN
Legal Status: Other
Date Became Current: Not reported
Date Ended Current: Not reported
Owner/Operator Address: 1112 W. BURBANK BOULEVARD, #301
Owner/Operator City,State,Zip: BURBANK, CA 91506
Owner/Operator Telephone: 818-559-5500
Owner/Operator Telephone Ext: Not reported
Owner/Operator Fax: Not reported
Owner/Operator Email: Not reported

Historic Generators:
Receive Date: 20230831
Handler Name: KCE MATRIX, INC.
Federal Waste Generator Description: Not a generator, verified
State District Owner: Not reported
Large Quantity Handler of Universal Waste: No
Recognized Trader Importer: No
Recognized Trader Exporter: No
Spent Lead Acid Battery Importer: No
Spent Lead Acid Battery Exporter: No
Current Record: Yes
Non Storage Recycler Activity: No
Electronic Manifest Broker: No

List of NAICS Codes and Descriptions:
NAICS Code: 54133
NAICS Description: ENGINEERING SERVICES

Facility Has Received Notices of Violations:
Violations: No Violations Found

Evaluation Action Summary:
Evaluations: No Evaluations Found

X348 **GOSS JEWETT CO** **San Mateo Co. BI** **S117397539**
North **416 BROWNING** **N/A**
1/8-1/4 **SOUTH SAN FRANCISCO, CA 94080**
0.190 mi.
1001 ft. **Site 4 of 7 in cluster X**

Relative: **Lower**
Actual: **27 ft.**

San Mateo Co. BI:
Name: GOSS JEWETT CO
Address: 416 BROWNING
City,State,Zip: SOUTH SAN FRANCISCO, CA 94080
Region: SAN MATEO
Facility ID: FA0012872
Prog Element Code: STORES HAZ MAT <6999 GAL, 55999 LB, 2799FT^3
Record Id: PR0004529
Description: STORES HAZ MAT <6999 GAL, 55999 LB, 2799CF
Facility Status: Inactive, non-billable
Program Category: BUSINESS PLAN PROGRAM

X349 **GOSS-JEWETT INC** **RCRA-LQG** **1014386535**
North **416 BROWNING WAY** **HWTS** **CAC002640477**
1/8-1/4 **SOUTH SAN FRANCISCO, CA 94080** **HAZNET**
0.190 mi.
1001 ft. **Site 5 of 7 in cluster X**

Relative: **Lower**
Actual: **27 ft.**

RCRA Listings:

Date Form Received by Agency:	20100223
Handler Name:	Goss-Jewett Inc
Handler Address:	Browning Way
Handler City,State,Zip:	SOUTH SAN FRANCISCO, CA 94080
EPA ID:	CAC002640477
Contact Name:	STEPHEN LAMANET
Contact Address:	KIMBERLY WAY
Contact City,State,Zip:	SAN MATEO, CA 94403
Contact Telephone:	650-345-4141
Contact Fax:	Not reported
Contact Email:	Not reported
Contact Title:	Not reported
EPA Region:	09
Land Type:	Private
Federal Waste Generator Description:	Large Quantity Generator
Non-Notifier:	Not reported
Biennial Report Cycle:	2009
Accessibility:	Not reported
Active Site Indicator:	Handler Activities
State District Owner:	Not reported
State District:	Not reported
Mailing Address:	BROWNING WAY
Mailing City,State,Zip:	SOUTH SAN FRANCISCO, CA 94080
Owner Name:	Gross-Jewett Co Of Northern
Owner Type:	Private
Operator Name:	Goss-Jewett
Operator Type:	Private
Short-Term Generator Activity:	Yes
Importer Activity:	No
Mixed Waste Generator:	No
Transporter Activity:	No
Transfer Facility Activity:	No
Recycler Activity with Storage:	No
Small Quantity On-Site Burner Exemption:	No
Smelting Melting and Refining Furnace Exemption:	No
Underground Injection Control:	No
Off-Site Waste Receipt:	No
Universal Waste Indicator:	No
Universal Waste Destination Facility:	No
Federal Universal Waste:	No
Active Site State-Reg Handler:	---
Federal Facility Indicator:	Not reported
Hazardous Secondary Material Indicator:	N
Sub-Part K Indicator:	Not reported
2018 GPRA Permit Baseline:	Not on the Baseline
2018 GPRA Renewals Baseline:	Not on the Baseline
202 GPRA Corrective Action Baseline:	No
Subject to Corrective Action Universe:	No
Non-TSDFs Where RCRA CA has Been Imposed Universe:	No
Corrective Action Priority Ranking:	No NCAPS ranking
Environmental Control Indicator:	No
Institutional Control Indicator:	No

GOSS-JEWETT INC (Continued) **1014386535**

Human Exposure Controls Indicator:	N/A
Groundwater Controls Indicator:	N/A
Significant Non-Complier Universe:	No
Unaddressed Significant Non-Complier Universe:	No
Addressed Significant Non-Complier Universe:	No
Significant Non-Complier With a Compliance Schedule Universe:	No
Financial Assurance Required:	Not reported
Handler Date of Last Change:	20101006
Recognized Trader-Importer:	No
Recognized Trader-Exporter:	No
Importer of Spent Lead Acid Batteries:	No
Exporter of Spent Lead Acid Batteries:	No
Recycler Activity Without Storage:	No
Manifest Broker:	No
Sub-Part P Indicator:	No

Biennial: List of Years
Year: 2009

Click Here for Biennial Reporting System Data:

Hazardous Waste Summary:
Waste Code: F002
Waste Description: The Following Spent Halogenated Solvents: Tetrachloroethylene, Methylene Chloride, Trichloroethylene, 1,1,1-Trichloroethane, Chlorobenzene, 1,1,2-Trichloro-1,2,2-Trifluoroethane, Ortho-Dichlorobenzene, Trichlorofluoromethane, And 1,1,2, Trichloroethane; All Spent Solvent Mixtures/Blends Containing, Before Use, A Total Of Ten Percent Or More (By Volume) Of One Or More Of The Above Halogenated Solvents Or Those Solvents Listed In F001, F004, And F005; And Still Bottoms From The Recovery Of These Spent Solvents And Spent Solvent Mixtures.

Handler - Owner Operator:

Owner/Operator Indicator:	Operator
Owner/Operator Name:	GOSS-JEWETT
Legal Status:	Private
Date Became Current:	19590101
Date Ended Current:	Not reported
Owner/Operator Address:	Not reported
Owner/Operator City,State,Zip:	Not reported
Owner/Operator Telephone:	Not reported
Owner/Operator Telephone Ext:	Not reported
Owner/Operator Fax:	Not reported
Owner/Operator Email:	Not reported

Owner/Operator Indicator:	Owner
Owner/Operator Name:	GROSS-JEWETT CO OF NORTHERN
Legal Status:	Private
Date Became Current:	19590101
Date Ended Current:	Not reported
Owner/Operator Address:	P.O. BOX 1383
Owner/Operator City,State,Zip:	SAN BRUNO, CA 94066
Owner/Operator Telephone:	650-345-4141
Owner/Operator Telephone Ext:	Not reported
Owner/Operator Fax:	Not reported

GOSS-JEWETT INC (Continued) **1014386535**

Owner/Operator Email: Not reported

Historic Generators:
Receive Date: 20100223
Handler Name: GOSS-JEWETT INC
Federal Waste Generator Description: Large Quantity Generator
State District Owner: Not reported
Large Quantity Handler of Universal Waste: No
Recognized Trader Importer: No
Recognized Trader Exporter: No
Spent Lead Acid Battery Importer: No
Spent Lead Acid Battery Exporter: No
Current Record: Yes
Non Storage Recycler Activity: Not reported
Electronic Manifest Broker: Not reported

List of NAICS Codes and Descriptions:
NAICS Code: 42469
NAICS Description: OTHER CHEMICAL AND ALLIED PRODUCTS MERCHANT WHOLESALERS

Facility Has Received Notices of Violations:
Violations: No Violations Found

Evaluation Action Summary:
Evaluations: No Evaluations Found

HWTS:
Name: GOSS-JEWETT INC
Address: 416 BROWNING WAY
Address 2: Not reported
City,State,Zip: SOUTH SAN FRANCISCO, CA 94080
EPA ID: CAC002640477
Inactive Date: 09/17/2009
Create Date: 03/20/2009
Last Act Date: Not reported
Mailing Name: Not reported
Mailing Address: PO BOX 1383
Mailing Address 2: Not reported
Mailing City,State,Zip: SAN BRUNO, CA 940667383
Owner Name: GOSS-JEWETT INC
Owner Address: 416 BROWNING WAY
Owner Address 2: Not reported
Owner City,State,Zip: SOUTH SAN FRANCISCO, CA 940806301
Owner Phone: Not reported
Owner Fax: Not reported
Contact Name: STEPHEN LAMANET
Contact Address: 3363 KIMBERLY WAY
Contact Address 2: Not reported
City,State,Zip: SAN MATEO, CA 944033001
Contact Phone: Not reported
Contact Fax: Not reported
Facility Status: Inactive
Facility Type: TEMPORARY
Category: STATE

GOSS-JEWETT INC (Continued) **1014386535**

Latitude: 37.642907
Longitude: -122.417651

HAZNET:
Name: GOSS-JEWETT INC
Address: 416 BROWNING WAY
Address 2: Not reported
City,State,Zip: SOUTH SAN FRANCISCO, CA 940806301
Contact: STEPHEN LAMANET
Telephone: 6503454141
Mailing Name: Not reported
Mailing Address: PO BOX 1383

Year: 2009
Gepaid: CAC002640477
TSD EPA ID: CAD028409019
CA Waste Code: 134 - Aqueous solution with total organic residues less than 10 percent
Disposal Method: H141 - Storage, Bulking, And/Or Transfer Off Site--No Treatment/Reovery (H010-H129) Or (H131-H135)
Tons: 0.63

Year: 2009
Gepaid: CAC002640477
TSD EPA ID: CAD028409019
CA Waste Code: 341 - Organic liquids (nonsolvents) with halogens
Disposal Method: H141 - Storage, Bulking, And/Or Transfer Off Site--No Treatment/Reovery (H010-H129) Or (H131-H135)
Tons: 1.8765

Year: 2009
Gepaid: CAC002640477
TSD EPA ID: CAD008252405
CA Waste Code: 352 - Other organic solids
Disposal Method: H141 - Storage, Bulking, And/Or Transfer Off Site--No Treatment/Reovery (H010-H129) Or (H131-H135)
Tons: 0.4

Year: 2009
Gepaid: CAC002640477
TSD EPA ID: CAD008252405
CA Waste Code: 134 - Aqueous solution with total organic residues less than 10 percent
Disposal Method: H061 - Fuel Blending Prior To Energy Recovery At Another Site
Tons: 0.462

Year: 2009
Gepaid: CAC002640477
TSD EPA ID: CAD028409019
CA Waste Code: 352 - Other organic solids
Disposal Method: H141 - Storage, Bulking, And/Or Transfer Off Site--No Treatment/Reovery (H010-H129) Or (H131-H135)
Tons: 2

Additional Information:

GOSS-JEWETT INC (Continued) **1014386535**

Year:	2009
Gen EPA ID:	CAC002640477
Shipment Date:	20090702
Creation Date:	9/9/2009 18:30:30
Receipt Date:	20090706
Manifest ID:	003502302JJK
Trans EPA ID:	CAR000030114
Trans Name:	NRC ENVIRONMENTAL SERVICES INC
Trans 2 EPA ID:	Not reported
Trans 2 Name:	Not reported
TSDF EPA ID:	CAD028409019
Trans Name:	CROSBY & OVERTON INC
TSDF Alt EPA ID:	Not reported
TSDF Alt Name:	Not reported
Waste Code Description:	352 - Other organic solids
RCRA Code:	F002
Meth Code:	H141 - Storage, Bulking, And/Or Transfer Off Site--No Treatment/Reovery (H010-H129) Or (H131-H135)
Quantity Tons:	2
Waste Quantity:	4000
Quantity Unit:	P
Additional Code 1:	Not reported
Additional Code 2:	Not reported
Additional Code 3:	Not reported
Additional Code 4:	Not reported
Additional Code 5:	Not reported
Shipment Date:	20090702
Creation Date:	9/9/2009 18:30:30
Receipt Date:	20090706
Manifest ID:	003502302JJK
Trans EPA ID:	CAR000030114
Trans Name:	NRC ENVIRONMENTAL SERVICES INC
Trans 2 EPA ID:	Not reported
Trans 2 Name:	Not reported
TSDF EPA ID:	CAD028409019
Trans Name:	CROSBY & OVERTON INC
TSDF Alt EPA ID:	Not reported
TSDF Alt Name:	Not reported
Waste Code Description:	341 - Organic liquids (nonsolvents) with halogens
RCRA Code:	F002
Meth Code:	H141 - Storage, Bulking, And/Or Transfer Off Site--No Treatment/Reovery (H010-H129) Or (H131-H135)
Quantity Tons:	1.8765
Waste Quantity:	450
Quantity Unit:	G
Additional Code 1:	Not reported
Additional Code 2:	Not reported
Additional Code 3:	Not reported
Additional Code 4:	Not reported
Additional Code 5:	Not reported
Shipment Date:	20090702
Creation Date:	9/9/2009 18:30:30
Receipt Date:	20090706
Manifest ID:	003502302JJK

GOSS-JEWETT INC (Continued) **1014386535**

Trans EPA ID:	CAR000030114
Trans Name:	NRC ENVIRONMENTAL SERVICES INC
Trans 2 EPA ID:	Not reported
Trans 2 Name:	Not reported
TSDF EPA ID:	CAD028409019
Trans Name:	CROSBY & OVERTON INC
TSDF Alt EPA ID:	Not reported
TSDF Alt Name:	Not reported
Waste Code Description:	134 - Aqueous solution with <10% total organic residues
RCRA Code:	F002
Meth Code:	H141 - Storage, Bulking, And/Or Transfer Off Site--No Treatment/Reovery (H010-H129) Or (H131-H135)
Quantity Tons:	0.63
Waste Quantity:	150
Quantity Unit:	G
Additional Code 1:	Not reported
Additional Code 2:	Not reported
Additional Code 3:	Not reported
Additional Code 4:	Not reported
Additional Code 5:	Not reported

Shipment Date:	20090410
Creation Date:	8/17/2009 18:30:48
Receipt Date:	20090414
Manifest ID:	002507653FLE
Trans EPA ID:	CAR000159459
Trans Name:	NORTH STATE ENVIRONMENTAL
Trans 2 EPA ID:	Not reported
Trans 2 Name:	Not reported
TSDF EPA ID:	CAD008252405
Trans Name:	PACIFIC RESOURCE RECOVERY
TSDF Alt EPA ID:	Not reported
TSDF Alt Name:	Not reported
Waste Code Description:	134 - Aqueous solution with <10% total organic residues
RCRA Code:	F001
Meth Code:	H061 - Fuel Blending Prior To Energy Recovery At Another Site
Quantity Tons:	0.231
Waste Quantity:	55
Quantity Unit:	G
Additional Code 1:	D040
Additional Code 2:	D039
Additional Code 3:	Not reported
Additional Code 4:	Not reported
Additional Code 5:	Not reported

Shipment Date:	20090410
Creation Date:	8/17/2009 18:30:48
Receipt Date:	20090414
Manifest ID:	002507653FLE
Trans EPA ID:	CAR000159459
Trans Name:	NORTH STATE ENVIRONMENTAL
Trans 2 EPA ID:	Not reported
Trans 2 Name:	Not reported
TSDF EPA ID:	CAD008252405
Trans Name:	PACIFIC RESOURCE RECOVERY
TSDF Alt EPA ID:	Not reported
TSDF Alt Name:	Not reported

GOSS-JEWETT INC (Continued) **1014386535**

Waste Code Description:	352 - Other organic solids
RCRA Code:	D040
Meth Code:	H141 - Storage, Bulking, And/Or Transfer Off Site--No Treatment/Reovery (H010-H129) Or (H131-H135)
Quantity Tons:	0.4
Waste Quantity:	800
Quantity Unit:	P
Additional Code 1:	D039
Additional Code 2:	Not reported
Additional Code 3:	Not reported
Additional Code 4:	Not reported
Additional Code 5:	Not reported
Shipment Date:	20090410
Creation Date:	8/17/2009 18:30:48
Receipt Date:	20090414
Manifest ID:	002507653FLE
Trans EPA ID:	CAR000159459
Trans Name:	NORTH STATE ENVIRONMENTAL
Trans 2 EPA ID:	Not reported
Trans 2 Name:	Not reported
TSDF EPA ID:	CAD008252405
Trans Name:	PACIFIC RESOURCE RECOVERY
TSDF Alt EPA ID:	Not reported
TSDF Alt Name:	Not reported
Waste Code Description:	134 - Aqueous solution with <10% total organic residues
RCRA Code:	F001
Meth Code:	H061 - Fuel Blending Prior To Energy Recovery At Another Site
Quantity Tons:	0.231
Waste Quantity:	55
Quantity Unit:	G
Additional Code 1:	D040
Additional Code 2:	D039
Additional Code 3:	Not reported
Additional Code 4:	Not reported
Additional Code 5:	Not reported

X350 **416 BROWNING (FMR GOSS-JEWETT FACILITY)** **CPS-SLIC** **S102445327**
North **416 BROWNING WAY** **EMI** **N/A**
1/8-1/4 **SOUTH SAN FRANCISCO, CA 94080** **HWTS**
0.190 mi. **CERS**
1001 ft. **Site 6 of 7 in cluster X**

Relative: **Lower**
Actual: **27 ft.**

CPS-SLIC:

Name:	416 BROWNING (FMR GOSS-JEWETT FACILITY)
Address:	416 BROWNING WAY
City,State,Zip:	SOUTH SAN FRANCISCO, CA 94080
Region:	STATE
Facility Status:	**Open - Assessment & Interim Remedial Action**
Status Date:	04/06/2021
Global Id:	SL0608101503
Lead Agency:	SAN FRANCISCO BAY RWQCB (REGION 2)
Lead Agency Case Number:	Not reported
Latitude:	37.6432233918902
Longitude:	-122.418658733368
Case Type:	Cleanup Program Site
Case Worker:	RL
Local Agency:	Not reported

416 BROWNING (FMR GOSS-JEWETT FACILITY) (Continued) **S102445327**

RB Case Number:	41S0175
File Location:	Regional Board
Potential Media Affected:	Other Groundwater (uses other than drinking water), Soil, Soil Vapor
Potential Contaminants of Concern:	Tetrachloroethylene (PCE)
EPA Region:	9
Coordinate Source:	Manual Entry on Screens
Cuf Case:	NO
Quantity Released Gallons:	Not reported
Begin Date:	05/14/2007
Leak Reported Date:	Not reported
How Discovered:	* Other Means
How Discovered Description:	Not reported
Discharge Source:	Other
Discharge Cause:	Other, Unknown
Stop Method:	Close and Remove Tank
Stop Description:	Not reported
No Further Action Date:	Not reported
CA Water Watershed Name:	South Bay - San Mateo Bayside (204.40)
Dwr Groundwater Subbasin Name:	Westside (2-035)
Disadvantaged Community:	Not reported
CA Enviroscreen 3 Score:	81-85%
CA Enviroscreen 4 Score:	80-85%
Military DOD Site:	No
Facility Project Subtype:	Not reported
RWQCB Region:	SAN FRANCISCO BAY RWQCB (REGION 2)
Site History:	Order No. R2-2015-0012 Site Cleanup Requirements for 531-535 OAK, LLC, and Goss-Jewett Company of Northern California for the Property at 416 Browning Way, South San Francisco. Goss-Jewett owned the Site from 1957 to 2011 and operated a dry cleaning supply distribution business from 1957 to 2000 at the Site. The company provided laundry chemicals, including detergents and spotting chemicals, packaging products such as hangers and polyethylene bags, and bulk deliveries of tetrachloroethene (PCE). The PCE was stored in a 4,100 gallon aboveground storage tank (AST) that was in the southwestern corner of the building. In 2000, the Site was leased to Pain Therapeutics, which converted the warehouse into office space. The Site is currently operated as B.I.A. Cordon Bleu, a wholesale manufacturer and distributor of porcelain and stoneware, bakeware, and dinnerware. There were no reported spills or releases from the Site during Goss-Jewett s operations. There has been no known use of chlorinated solvents at the Site since Goss-Jewett ceased operations in 2000. The initial investigation of the Site was conducted by Geomatrix on behalf of Goss-Jewett in response to a directive from the Regional Water Board dated May 14, 2007. The Regional Water Board was overseeing the investigation of the release of volatile organic compounds (VOCs) in the vicinity of the neighboring property located at 290 South Maple Avenue, which is adjacent and east of the Site. Since the Site was previously a dry cleaning supply distribution business, and it is located up-gradient and cross-gradient of 290 South Maple Avenue, the Regional Water Board directed Goss-Jewett to investigate the Site for the presence of VOCs. The results of the 2007 investigation confirmed the presence of highly- elevated concentrations of VOCs, including PCE and its breakdown products, at the Site. The results of additional investigations have confirmed the presence of highly-elevated concentrations of VOCs in soil, soil vapor, and groundwater samples collected in the southwestern portion (former AST area) and the northeastern portion of the Site. Based on

416 BROWNING (FMR GOSS-JEWETT FACILITY) (Continued) **S102445327**

the results of these investigations, in 2015 and 2016 more than 2,000 tons of contaminated soil were removed from areas that had been identified as having high PCE concentrations in soil, and the open exposed excavations treated with a dechlorination agent prior to being backfilled. Additional soil removal and groundwater treatment were conducted in 2018. Indoor Air sampling indicated concentrations of PCE slightly above commercial environmental screening levels. In 2023, in-situ chemical oxidation was performed near monitoring wells MW-1, MW-4, and MW-5 and additional investigation to delineate the groundwater and soil vapor plumes in the downgradient direction is proposed. Vapor intrusion mitigation measures were implemented at the site in 2024.

Click here to access the California GeoTracker records for this facility:

EMI:

Name:	GOSS-JEWETT COMPANY
Address:	416 BROWNING WAY
City,State,Zip:	SOUTH SAN FRANCISCO, CA 940800000
Year:	1995
County Code:	41
Air Basin:	SF
Facility ID:	8408
Air District Name:	BA
SIC Code:	5169
Air District Name:	BAY AREA AQMD
Community Health Air Pollution Info System:	Not reported
Consolidated Emission Reporting Rule:	Not reported
Total Organic Hydrocarbon Gases Tons/Yr:	0
Reactive Organic Gases Tons/Yr:	0
Carbon Monoxide Emissions Tons/Yr:	0
NOX - Oxides of Nitrogen Tons/Yr:	0
SOX - Oxides of Sulphur Tons/Yr:	0
Particulate Matter Tons/Yr:	0
Part. Matter 10 Micrometers and Smllr Tons/Yr:	0

Name:	GOSS-JEWETT COMPANY
Address:	416 BROWNING WAY
City,State,Zip:	SOUTH SAN FRANCISCO, CA 940800000
Year:	1996
County Code:	41
Air Basin:	SF
Facility ID:	8408
Air District Name:	BA
SIC Code:	5169
Air District Name:	BAY AREA AQMD
Community Health Air Pollution Info System:	Not reported
Consolidated Emission Reporting Rule:	Not reported
Total Organic Hydrocarbon Gases Tons/Yr:	0
Reactive Organic Gases Tons/Yr:	0
Carbon Monoxide Emissions Tons/Yr:	0
NOX - Oxides of Nitrogen Tons/Yr:	0
SOX - Oxides of Sulphur Tons/Yr:	0
Particulate Matter Tons/Yr:	0
Part. Matter 10 Micrometers and Smllr Tons/Yr:	0

Name:	GOSS-JEWETT COMPANY

416 BROWNING (FMR GOSS-JEWETT FACILITY) (Continued) **S102445327**

Address:	416 BROWNING WAY
City,State,Zip:	SOUTH SAN FRANCISCO, CA 940800000
Year:	1997
County Code:	41
Air Basin:	SF
Facility ID:	8408
Air District Name:	BA
SIC Code:	5169
Air District Name:	BAY AREA AQMD
Community Health Air Pollution Info System:	Not reported
Consolidated Emission Reporting Rule:	Not reported
Total Organic Hydrocarbon Gases Tons/Yr:	0
Reactive Organic Gases Tons/Yr:	0
Carbon Monoxide Emissions Tons/Yr:	0
NOX - Oxides of Nitrogen Tons/Yr:	0
SOX - Oxides of Sulphur Tons/Yr:	0
Particulate Matter Tons/Yr:	0
Part. Matter 10 Micrometers and Smllr Tons/Yr:	0

Name:	GOSS-JEWETT COMPANY
Address:	416 BROWNING WAY
City,State,Zip:	SOUTH SAN FRANCISCO, CA 940800000
Year:	1998
County Code:	41
Air Basin:	SF
Facility ID:	8408
Air District Name:	BA
SIC Code:	5169
Air District Name:	BAY AREA AQMD
Community Health Air Pollution Info System:	Not reported
Consolidated Emission Reporting Rule:	Not reported
Total Organic Hydrocarbon Gases Tons/Yr:	0
Reactive Organic Gases Tons/Yr:	0
Carbon Monoxide Emissions Tons/Yr:	0
NOX - Oxides of Nitrogen Tons/Yr:	0
SOX - Oxides of Sulphur Tons/Yr:	0
Particulate Matter Tons/Yr:	0
Part. Matter 10 Micrometers and Smllr Tons/Yr:	0

HWTS:

Name:	KCE MATRIX, INC.
Address:	416 BROWNING WAY
Address 2:	Not reported
City,State,Zip:	SOUTH SAN FRANCISCO, CA 94080
EPA ID:	CAC003249680
Inactive Date:	11/30/2023
Create Date:	08/31/2023
Last Act Date:	Not reported
Mailing Name:	Not reported
Mailing Address:	1112 W. BURBANK BOULEVARD, #301
Mailing Address 2:	Not reported
Mailing City,State,Zip:	BURBANK, CA 91506
Owner Name:	MARC AND BELLA FAMILY TRUST
Owner Address:	1242 THIRD STREET PROMENADE, #206
Owner Address 2:	Not reported
Owner City,State,Zip:	SANTA MONICA, CA 90401
Owner Phone:	Not reported

416 BROWNING (FMR GOSS-JEWETT FACILITY) (Continued) **S102445327**

Owner Fax:	Not reported
Contact Name:	VIKEN MELKONIAN
Contact Address:	1112 W. BURBANK BOULEVARD, #301
Contact Address 2:	Not reported
City,State,Zip:	BURBANK, CA 91506
Contact Phone:	Not reported
Contact Fax:	Not reported
Facility Status:	Inactive
Facility Type:	Temporary
Category:	State
Latitude:	37.6430899
Longitude:	-122.41820566

CERS:

Name:	416 BROWNING (FMR GOSS-JEWETT FACILITY)
Address:	416 BROWNING WAY
City,State,Zip:	SOUTH SAN FRANCISCO, CA 94080
Site ID:	852615
CERS ID:	SL0608101503
CERS Description:	Cleanup Program Site

Affiliation:

Affiliation Type Desc:	Regional Board Caseworker
Entity Name:	RACHELLE LIM - SAN FRANCISCO BAY RWQCB (REGION 2)
Entity Title:	Not reported
Affiliation Address:	1515 Clay Street, Suite 1400
Affiliation City:	OAKLAND
Affiliation State:	CA
Affiliation Country:	Not reported
Affiliation Zip:	Not reported
Affiliation Phone:	5106222440,

X351 **KCE MATRIX** **RCRA NonGen / NLR** **1031048594**
North **416 BROWNING WAY** **E MANIFEST** **CAC003275660**
1/8-1/4 **SOUTH SAN FRANCISCO, CA 94080**
0.190 mi.
1001 ft. **Site 7 of 7 in cluster X**

Relative: **Lower**

Actual: **27 ft.**

RCRA Listings:

Date Form Received by Agency:	20240229
Handler Name:	Kce Matrix
Handler Address:	416 Browning Way
Handler City,State,Zip:	SOUTH SAN FRANCISCO, CA 94080
EPA ID:	CAC003275660
Contact Name:	JANINE GARCIA
Contact Address:	416 BROWNING WAY
Contact City,State,Zip:	SOUTH SAN FRANCISCO, CA 94080
Contact Telephone:	818-599-5500
Contact Fax:	Not reported
Contact Email:	LAKEIA.YANCY@KVACENV.COM
Contact Title:	Not reported
EPA Region:	09
Land Type:	Not reported
Federal Waste Generator Description:	Not a generator, verified
Non-Notifier:	Not reported
Biennial Report Cycle:	Not reported
Accessibility:	Not reported

KCE MATRIX (Continued) **1031048594**

Active Site Indicator:	Not reported
State District Owner:	Not reported
State District:	Not reported
Mailing Address:	416 BROWNING WAY
Mailing City,State,Zip:	SOUTH SAN FRANCISCO, CA 94080
Owner Name:	Janine Garcia
Owner Type:	Other
Operator Name:	Janine Garcia
Operator Type:	Other
Short-Term Generator Activity:	No
Importer Activity:	No
Mixed Waste Generator:	No
Transporter Activity:	No
Transfer Facility Activity:	No
Recycler Activity with Storage:	No
Small Quantity On-Site Burner Exemption:	No
Smelting Melting and Refining Furnace Exemption:	No
Underground Injection Control:	No
Off-Site Waste Receipt:	No
Universal Waste Indicator:	No
Universal Waste Destination Facility:	No
Federal Universal Waste:	No
Active Site State-Reg Handler:	---
Federal Facility Indicator:	Not reported
Hazardous Secondary Material Indicator:	N
Sub-Part K Indicator:	Not reported
2018 GPRA Permit Baseline:	Not on the Baseline
2018 GPRA Renewals Baseline:	Not on the Baseline
202 GPRA Corrective Action Baseline:	No
Subject to Corrective Action Universe:	No
Non-TSDFs Where RCRA CA has Been Imposed Universe:	No
Corrective Action Priority Ranking:	No NCAPS ranking
Environmental Control Indicator:	No
Institutional Control Indicator:	No
Human Exposure Controls Indicator:	N/A
Groundwater Controls Indicator:	N/A
Significant Non-Complier Universe:	No
Unaddressed Significant Non-Complier Universe:	No
Addressed Significant Non-Complier Universe:	No
Significant Non-Complier With a Compliance Schedule Universe:	No
Financial Assurance Required:	Not reported
Handler Date of Last Change:	20240301
Recognized Trader-Importer:	No
Recognized Trader-Exporter:	No
Importer of Spent Lead Acid Batteries:	No
Exporter of Spent Lead Acid Batteries:	No
Recycler Activity Without Storage:	No
Manifest Broker:	No
Sub-Part P Indicator:	No

Handler - Owner Operator:

Owner/Operator Indicator:	Owner
Owner/Operator Name: JANINE GARCIA	
Legal Status:	Other
Date Became Current:	Not reported
Date Ended Current:	Not reported

KCE MATRIX (Continued) **1031048594**

Owner/Operator Address: 416 BROWNING WAY
Owner/Operator City,State,Zip: SOUTH SAN FRANCISCO, CA 94080
Owner/Operator Telephone: 818-599-5500
Owner/Operator Telephone Ext: Not reported
Owner/Operator Fax: Not reported
Owner/Operator Email: Not reported

Owner/Operator Indicator: Operator
Owner/Operator Name: JANINE GARCIA
Legal Status: Other
Date Became Current: Not reported
Date Ended Current: Not reported
Owner/Operator Address: 416 BROWNING WAY
Owner/Operator City,State,Zip: SOUTH SAN FRANCISCO, CA 94080
Owner/Operator Telephone: 818-599-5500
Owner/Operator Telephone Ext: Not reported
Owner/Operator Fax: Not reported
Owner/Operator Email: Not reported

Historic Generators:
Receive Date: 20240229
Handler Name: KCE MATRIX
Federal Waste Generator Description: Not a generator, verified
State District Owner: Not reported
Large Quantity Handler of Universal Waste: No
Recognized Trader Importer: No
Recognized Trader Exporter: No
Spent Lead Acid Battery Importer: No
Spent Lead Acid Battery Exporter: No
Current Record: Yes
Non Storage Recycler Activity: No
Electronic Manifest Broker: No

List of NAICS Codes and Descriptions:
NAICS Code: 812191
NAICS Description: DIET AND WEIGHT REDUCING CENTERS

Facility Has Received Notices of Violations:
Violations: No Violations Found

Evaluation Action Summary:
Evaluations: No Evaluations Found

E MANIFEST:
Manifest Tracking Number: 012350839FLE
Last Updated Date: 20240403
Shipped Date: 20240319
Received Date: 20240402
Manifest Status: Signed
Submission Type: DataImage5Copy
Origin Type: Service
Generator EPA ID: CAC003275660
Generator Name: Kce Matrix, Inc.
Generator Location Street Number: Not reported

KCE MATRIX (Continued) **1031048594**

Generator Location Street 1:	416 BROWNING WAY
Generator Location Street 2:	Not reported
Generator Location City:	SOUTH SAN FRANCISC
Generator Location State:	CA
Generator Location Zip:	94080
Generator Mail Street Number:	Not reported
Generator Mail Street 1:	1112 W. BURBANK BOULEVARD
Generator Mail Street 2:	#301
Generator Mail City:	BURBANK
Generator Mail Zip:	94080
Generator Mail State:	CA
Generator Contact Company Name:	Not reported
Designated Facility EPA ID:	CAD008302903
Designated Facility Name:	Veolia Es Technical Solutions,
Designated Facility Mail Street Number:	107
Designated Facility Mail Street 1:	1704 W. FIRST STREET
Designated Facility Mail Street 2:	L.L.C.
Designated Facility Mail City:	AZUSA
Designated Facility Mail Zip:	91702
Designated Facility Mail State:	CA
Designated Facility Location Street Number:	1704
Designated Facility Location Street 1:	L.L.C.
Designated Facility Location Street 2:	1704 W. FIRST STREET
Designated Facility Location City:	AZUSA
Designated Facility Location Zip:	91702
Designated Facility Location State:	CA
Designated Facility Contact Company Name:	Not reported
Manifest Residue Indicator:	N
Rejection Indicator:	N

Transporter:

Manifest Tracking Number:	012350839FLE
Transporter Line Number:	1
Transporter EPA ID:	CAR000163097
Transporter Name:	K-Vac Environmental Services

Manifest Tracking Number:	012350839FLE
Transporter Line Number:	2
Transporter EPA ID:	NJD080631369
Transporter Name:	Veolia Es Technical Solutions

Waste Line:

Manifest Tracking Number:	012350839FLE
Waste Line Number:	1
U.S. DOT Hazardous Indicator:	Y
U.S. DOT ID Number:	NA3082
U.S. DOT Description:	Na3082, Hazardous Waste, Liquid, N.O.S. (Water) (Tetrachloroethylene), 9, Iii
Non-Hazardous Waste Description:	Not reported
Number of Containers:	4
Container Type Code:	DM
Container Type Description:	Metal drums, barrels, kegs
Waste Quantity:	220
Quantity Unit of Measure Code:	G
Quantity Unit of Measure Description:	Gallons
Waste Quantity, in Tons:	0.9174312

KCE MATRIX (Continued) **1031048594**

Acute Waste Quantity, in Tons:	0
Non-Acute Waste Quantity, in Tons:	0.9174312
Waste Quantity, in Kilograms:	832.13763
Acute Waste Quantity, in Kilograms:	0
Non-Acute Waste Quantity, in Kilorgrams:	832.13763
Management Method Code:	H141
Management Method Description:	STORAGE, BULKING AND/OR TRANSFER OFF SITE
Waste Residue Indicator:	N
Quantity Discrepancy Indicator:	N
Waste Type Discrepancy Indicator:	N
Waste Density:	Not reported
Waste Density Unit of Measure Code:	Not reported
Waste Density Unit of Measure Description:	Not reported
Form Code:	Not reported
Form Code Description:	Not reported
Source Code:	Not reported
Source Code Description:	Not reported
Waste Minimization Code:	Not reported
Waste Minimization Code Description:	Not reported
Consent Number:	Not reported
EPA Waste Indicator:	Y

Z352 **AMAZON.COM SERVICES, INC.** **RCRA NonGen / NLR** **1026798307**
ESE **1000 SAN MATEO AVE** **CAC003110078**
1/8-1/4 **SAN BRUNO, CA 94066**
0.190 mi.
1002 ft. **Site 8 of 13 in cluster Z**

Relative: **Lower**

Actual: **25 ft.**

RCRA Listings:

Date Form Received by Agency:	20210315
Handler Name:	Amazon.Com Services, Inc.
Handler Address:	1000 San Mateo Ave
Handler City,State,Zip:	SAN BRUNO, CA 94066
EPA ID:	CAC003110078
Contact Name:	AMAZON. COM SERVICES. INC
Contact Address:	PO BOX 81207
Contact City,State,Zip:	SEATTLE, WA 98108
Contact Telephone:	702-768-6987
Contact Fax:	Not reported
Contact Email:	DRFUTURE72@GMAIL.COM
Contact Title:	Not reported
EPA Region:	09
Land Type:	Not reported
Federal Waste Generator Description:	Not a generator, verified
Non-Notifier:	Not reported
Biennial Report Cycle:	Not reported
Accessibility:	Not reported
Active Site Indicator:	Not reported
State District Owner:	Not reported
State District:	Not reported
Mailing Address:	PO BOX 81207
Mailing City,State,Zip:	SEATTLE, WA 98108
Owner Name:	Amazon.Com Services. Inc
Owner Type:	Other
Operator Name:	Amazon. Com Services. Inc
Operator Type:	Other
Short-Term Generator Activity:	No
Importer Activity:	No

AMAZON.COM SERVICES, INC. (Continued) **1026798307**

Mixed Waste Generator:	No
Transporter Activity:	No
Transfer Facility Activity:	No
Recycler Activity with Storage:	No
Small Quantity On-Site Burner Exemption:	No
Smelting Melting and Refining Furnace Exemption:	No
Underground Injection Control:	No
Off-Site Waste Receipt:	No
Universal Waste Indicator:	No
Universal Waste Destination Facility:	No
Federal Universal Waste:	No
Active Site State-Reg Handler:	---
Federal Facility Indicator:	Not reported
Hazardous Secondary Material Indicator:	N
Sub-Part K Indicator:	Not reported
2018 GPRA Permit Baseline:	Not on the Baseline
2018 GPRA Renewals Baseline:	Not on the Baseline
202 GPRA Corrective Action Baseline:	No
Subject to Corrective Action Universe:	No
Non-TSDFs Where RCRA CA has Been Imposed Universe:	No
Corrective Action Priority Ranking:	No NCAPS ranking
Environmental Control Indicator:	No
Institutional Control Indicator:	No
Human Exposure Controls Indicator:	N/A
Groundwater Controls Indicator:	N/A
Significant Non-Complier Universe:	No
Unaddressed Significant Non-Complier Universe:	No
Addressed Significant Non-Complier Universe:	No
Significant Non-Complier With a Compliance Schedule Universe:	No
Financial Assurance Required:	Not reported
Handler Date of Last Change:	20210322
Recognized Trader-Importer:	No
Recognized Trader-Exporter:	No
Importer of Spent Lead Acid Batteries:	No
Exporter of Spent Lead Acid Batteries:	No
Recycler Activity Without Storage:	No
Manifest Broker:	No
Sub-Part P Indicator:	No

Handler - Owner Operator:

Owner/Operator Indicator:	Owner
Owner/Operator Name: AMAZON.COM SERVICES. INC	
Legal Status:	Other
Date Became Current:	Not reported
Date Ended Current:	Not reported
Owner/Operator Address:	PO BOX 81207
Owner/Operator City,State,Zip:	SEATTLE, WA 98108
Owner/Operator Telephone:	702-768-6987
Owner/Operator Telephone Ext:	Not reported
Owner/Operator Fax:	Not reported
Owner/Operator Email:	Not reported

Owner/Operator Indicator:	Operator
Owner/Operator Name: AMAZON. COM SERVICES. INC	
Legal Status:	Other
Date Became Current:	Not reported

AMAZON.COM SERVICES, INC. (Continued) **1026798307**

Date Ended Current:	Not reported
Owner/Operator Address:	PO BOX 81207
Owner/Operator City,State,Zip:	SEATTLE, WA 98108
Owner/Operator Telephone:	702-768-6987
Owner/Operator Telephone Ext:	Not reported
Owner/Operator Fax:	Not reported
Owner/Operator Email:	Not reported

Historic Generators:

Receive Date:	20210315
Handler Name:	AMAZON.COM SERVICES, INC.
Federal Waste Generator Description:	Not a generator, verified
State District Owner:	Not reported
Large Quantity Handler of Universal Waste:	No
Recognized Trader Importer:	No
Recognized Trader Exporter:	No
Spent Lead Acid Battery Importer:	No
Spent Lead Acid Battery Exporter:	No
Current Record:	Yes
Non Storage Recycler Activity:	No
Electronic Manifest Broker:	No

List of NAICS Codes and Descriptions:

NAICS Code:	236210
NAICS Description:	INDUSTRIAL BUILDING CONSTRUCTION

Facility Has Received Notices of Violations:

Violations:	No Violations Found

Evaluation Action Summary:

Evaluations:	No Evaluations Found

Z353 **AMAZON.COM SERVICES, INC DSF9** **RCRA NonGen / NLR** **1026479928**
ESE **1000 SAN MATEO AVE** **E MANIFEST** **CAC003085864**
1/8-1/4 **SAN BRUNO, CA 94066**
0.190 mi.
1002 ft. **Site 9 of 13 in cluster Z**

Relative: **Lower**
Actual: **25 ft.**

RCRA Listings:

Date Form Received by Agency:	20200928
Handler Name:	Amazon.Com Services, Inc Dsf9
Handler Address:	1000 San Mateo Ave
Handler City,State,Zip:	SAN BRUNO, CA 94066
EPA ID:	CAC003085864
Contact Name:	AMAZON.COM SERVICES, INC
Contact Address:	PO BOX 81207
Contact City,State,Zip:	SEATTLE, WA 98108
Contact Telephone:	702-768-6987
Contact Fax:	Not reported
Contact Email:	AFMENVIRO@AOL.COM
Contact Title:	Not reported
EPA Region:	09
Land Type:	Not reported
Federal Waste Generator Description:	Not a generator, verified
Non-Notifier:	Not reported

AMAZON.COM SERVICES, INC DSF9 (Continued) **1026479928**

Biennial Report Cycle:	Not reported
Accessibility:	Not reported
Active Site Indicator:	Not reported
State District Owner:	Not reported
State District:	Not reported
Mailing Address:	PO BOX 81207
Mailing City,State,Zip:	SEATTLE, WA 98108
Owner Name:	Amazon.Com Servies, Inc.
Owner Type:	Other
Operator Name:	Amazon.Com Services, Inc
Operator Type:	Other
Short-Term Generator Activity:	No
Importer Activity:	No
Mixed Waste Generator:	No
Transporter Activity:	No
Transfer Facility Activity:	No
Recycler Activity with Storage:	No
Small Quantity On-Site Burner Exemption:	No
Smelting Melting and Refining Furnace Exemption:	No
Underground Injection Control:	No
Off-Site Waste Receipt:	No
Universal Waste Indicator:	No
Universal Waste Destination Facility:	No
Federal Universal Waste:	No
Active Site State-Reg Handler:	---
Federal Facility Indicator:	Not reported
Hazardous Secondary Material Indicator:	N
Sub-Part K Indicator:	Not reported
2018 GPRA Permit Baseline:	Not on the Baseline
2018 GPRA Renewals Baseline:	Not on the Baseline
202 GPRA Corrective Action Baseline:	No
Subject to Corrective Action Universe:	No
Non-TSDFs Where RCRA CA has Been Imposed Universe:	No
Corrective Action Priority Ranking:	No NCAPS ranking
Environmental Control Indicator:	No
Institutional Control Indicator:	No
Human Exposure Controls Indicator:	N/A
Groundwater Controls Indicator:	N/A
Significant Non-Complier Universe:	No
Unaddressed Significant Non-Complier Universe:	No
Addressed Significant Non-Complier Universe:	No
Significant Non-Complier With a Compliance Schedule Universe:	No
Financial Assurance Required:	Not reported
Handler Date of Last Change:	20201008
Recognized Trader-Importer:	No
Recognized Trader-Exporter:	No
Importer of Spent Lead Acid Batteries:	No
Exporter of Spent Lead Acid Batteries:	No
Recycler Activity Without Storage:	No
Manifest Broker:	No
Sub-Part P Indicator:	No

Handler - Owner Operator:

Owner/Operator Indicator:	Operator
Owner/Operator Name:	AMAZON.COM SERVICES, INC
Legal Status:	Other

AMAZON.COM SERVICES, INC DSF9 (Continued) **1026479928**

Date Became Current:	Not reported
Date Ended Current:	Not reported
Owner/Operator Address:	PO BOX 81207
Owner/Operator City,State,Zip:	SEATTLE, WA 98108
Owner/Operator Telephone:	702-768-6987
Owner/Operator Telephone Ext:	Not reported
Owner/Operator Fax:	Not reported
Owner/Operator Email:	Not reported
Owner/Operator Indicator:	Owner
Owner/Operator Name:	AMAZON.COM SERVIES, INC.
Legal Status:	Other
Date Became Current:	Not reported
Date Ended Current:	Not reported
Owner/Operator Address:	PO BOX 81207
Owner/Operator City,State,Zip:	SEATTLE, WA 98108
Owner/Operator Telephone:	702-768-6987
Owner/Operator Telephone Ext:	Not reported
Owner/Operator Fax:	Not reported
Owner/Operator Email:	Not reported

Historic Generators:

Receive Date:	20200928
Handler Name:	AMAZON.COM SERVICES, INC DSF9
Federal Waste Generator Description:	Not a generator, verified
State District Owner:	Not reported
Large Quantity Handler of Universal Waste:	No
Recognized Trader Importer:	No
Recognized Trader Exporter:	No
Spent Lead Acid Battery Importer:	No
Spent Lead Acid Battery Exporter:	No
Current Record:	Yes
Non Storage Recycler Activity:	Not reported
Electronic Manifest Broker:	Not reported

List of NAICS Codes and Descriptions:

NAICS Code:	56291
NAICS Description:	REMEDIATION SERVICES

Facility Has Received Notices of Violations:

Violations:	No Violations Found

Evaluation Action Summary:

Evaluations:	No Evaluations Found

E MANIFEST:

Manifest Tracking Number:	021741617JJK
Last Updated Date:	20201013
Shipped Date:	20200930
Received Date:	20200930
Manifest Status:	Signed
Submission Type:	DataImage5Copy
Origin Type:	Mail
Generator EPA ID:	CAC003085864

AMAZON.COM SERVICES, INC DSF9 (Continued) **1026479928**

Generator Name:	Amazon.Com Services, Inc Dsf9
Generator Location Street Number:	Not reported
Generator Location Street 1:	1000 SAN MATEO AVE
Generator Location Street 2:	Not reported
Generator Location City:	SAN BRUNO
Generator Location State:	CA
Generator Location Zip:	94066
Generator Mail Street Number:	Not reported
Generator Mail Street 1:	PO BOX 81207
Generator Mail Street 2:	Not reported
Generator Mail City:	SEATTLE
Generator Mail Zip:	98108
Generator Mail State:	WA
Generator Contact Company Name:	Not reported
Designated Facility EPA ID:	CAD982042475
Designated Facility Name:	Recology Hay Road
Designated Facility Mail Street Number:	235
Designated Facility Mail Street 1:	Not reported
Designated Facility Mail Street 2:	N FIRST ST
Designated Facility Mail City:	DIXON
Designated Facility Mail Zip:	95620
Designated Facility Mail State:	CA
Designated Facility Location Street Number:	6426
Designated Facility Location Street 1:	HAY RD
Designated Facility Location Street 2:	Not reported
Designated Facility Location City:	VACAVILLE
Designated Facility Location Zip:	95687
Designated Facility Location State:	CA
Designated Facility Contact Company Name:	Not reported
Manifest Residue Indicator:	N
Rejection Indicator:	N

State Waste:

Manifest Tracking Number:	021741617JJK
Waste Line Number:	1
State Waste Code Owner:	CA
State Waste Code:	151
State Waste:	Asbestos-containing waste

Transporter:

Manifest Tracking Number:	021741617JJK
Transporter Line Number:	1
Transporter EPA ID:	CAR000147025
Transporter Name:	Future Environmental Services

Waste Line:

Manifest Tracking Number:	021741617JJK
Waste Line Number:	1
U.S. DOT Hazardous Indicator:	Y
U.S. DOT ID Number:	NA2212
U.S. DOT Description:	R.Q., Na2212, Asbestos, 9, P.G.Iii
Non-Hazardous Waste Description:	Not reported
Number of Containers:	300
Container Type Code:	BA
Container Type Description:	Burlap, cloth, paper, or plastic bags
Waste Quantity:	20

AMAZON.COM SERVICES, INC DSF9 (Continued) **1026479928**

Quantity Unit of Measure Code:	Y
Quantity Unit of Measure Description:	Cubic Yards
Waste Quantity, in Tons:	16.8
Acute Waste Quantity, in Tons:	0
Non-Acute Waste Quantity, in Tons:	16.8
Waste Quantity, in Kilograms:	15238.104
Acute Waste Quantity, in Kilograms:	0
Non-Acute Waste Quantity, in Kilorgrams:	15238.104
Management Method Code:	H132
Management Method Description:	LANDFILL (WITH PRIOR TREATMENT AND/OR STABILIZATION)
Waste Residue Indicator:	N
Quantity Discrepancy Indicator:	N
Waste Type Discrepancy Indicator:	N
Waste Density:	Not reported
Waste Density Unit of Measure Code:	Not reported
Waste Density Unit of Measure Description:	Not reported
Form Code:	Not reported
Form Code Description:	Not reported
Source Code:	Not reported
Source Code Description:	Not reported
Waste Minimization Code:	Not reported
Waste Minimization Code Description:	Not reported
Consent Number:	Not reported
EPA Waste Indicator:	N

Z354 **H.S. CROCKER CO.** **LUST** **S101308708**
ESE **1000 SAN MATEO** **Cortese** **N/A**
1/8-1/4 **SAN BRUNO, CA 94066**
0.190 mi.
1002 ft. **Site 10 of 13 in cluster Z**

Relative:
Lower

Actual:
25 ft.

LUST REG 2:

Region:	2
Facility Id:	Not reported
Facility Status:	Case Closed
Case Number:	880002
How Discovered:	OM
Leak Cause:	Unknown
Leak Source:	Unknown
Date Leak Confirmed:	Not reported
Oversight Program:	LUST
Prelim. Site Assesment Wokplan Submitted:	Not reported
Preliminary Site Assesment Began:	Not reported
Pollution Characterization Began:	Not reported
Pollution Remediation Plan Submitted:	Not reported
Date Remediation Action Underway:	Not reported
Date Post Remedial Action Monitoring Began:	Not reported

CORTESE:

Name:	H.S. CROCKER CO.
Address:	1000 SAN MATEO
City,State,Zip:	SAN BRUNO, CA 94066
Region:	CORTESE
Envirostor Id:	Not reported
Global ID:	T0608100248
Site/Facility Type:	LUST CLEANUP SITE
Cleanup Status:	COMPLETED - CASE CLOSED

H.S. CROCKER CO. (Continued) **S101308708**

Status Date:	Not reported
Site Code:	Not reported
Latitude:	Not reported
Longitude:	Not reported
Owner:	Not reported
Enf Type:	Not reported
Swat R:	Not reported
Flag:	active
Order No:	Not reported
Waste Discharge System No:	Not reported
Effective Date:	Not reported
Region 2:	Not reported
WID Id:	Not reported
Solid Waste Id No:	Not reported
Waste Management Uit Name:	Not reported
File Name:	Active Open

Z355 **AMAZON.COM SERVICES LLC - DSF9** **RCRA-SQG** **1000173205**
ESE **1000 SAN MATEO AVE** **FINDS** **CAD009116518**
1/8-1/4 **SAN BRUNO, CA 94066** **ECHO**
0.190 mi.
1002 ft. **Site 11 of 13 in cluster Z**

Relative: **Lower**
Actual: **25 ft.**

RCRA Listings:

Date Form Received by Agency:	20230106
Handler Name:	Amazon.Com Services Llc - Dsf9
Handler Address:	San Mateo Ave
Handler City,State,Zip:	SAN BRUNO, CA 94066
EPA ID:	CAD009116518
Contact Name:	BELINDA MCDOWELL
Contact Address:	PO BOX 80842
Contact City,State,Zip:	SEATTLE, WA 98108
Contact Telephone:	404-590-7247
Contact Fax:	Not reported
Contact Email:	MCDBELIN@AMAZON.COM
Contact Title:	BUSINESS ENVIRONMENTAL LEADER
EPA Region:	09
Land Type:	Private
Federal Waste Generator Description:	Small Quantity Generator
Non-Notifier:	Not reported
Biennial Report Cycle:	Not reported
Accessibility:	Not reported
Active Site Indicator:	Handler Activities
State District Owner:	Not reported
State District:	Not reported
Mailing Address:	PO BOX 80842
Mailing City,State,Zip:	SEATTLE, WA 98108
Owner Name:	Gcp San Bruno, Llc
Owner Type:	Private
Operator Name:	Amazon.Com Services Llc
Operator Type:	Private
Short-Term Generator Activity:	No
Importer Activity:	No
Mixed Waste Generator:	No
Transporter Activity:	No
Transfer Facility Activity:	No
Recycler Activity with Storage:	No
Small Quantity On-Site Burner Exemption:	No

AMAZON.COM SERVICES LLC - DSF9 (Continued) **1000173205**

Smelting Melting and Refining Furnace Exemption:	No
Underground Injection Control:	No
Off-Site Waste Receipt:	No
Universal Waste Indicator:	No
Universal Waste Destination Facility:	No
Federal Universal Waste:	No
Active Site State-Reg Handler:	---
Federal Facility Indicator:	Not reported
Hazardous Secondary Material Indicator:	N
Sub-Part K Indicator:	Not reported
2018 GPRA Permit Baseline:	Not on the Baseline
2018 GPRA Renewals Baseline:	Not on the Baseline
202 GPRA Corrective Action Baseline:	No
Subject to Corrective Action Universe:	No
Non-TSDFs Where RCRA CA has Been Imposed Universe:	No
Corrective Action Priority Ranking:	No NCAPS ranking
Environmental Control Indicator:	No
Institutional Control Indicator:	No
Human Exposure Controls Indicator:	N/A
Groundwater Controls Indicator:	N/A
Significant Non-Complier Universe:	No
Unaddressed Significant Non-Complier Universe:	No
Addressed Significant Non-Complier Universe:	No
Significant Non-Complier With a Compliance Schedule Universe:	No
Financial Assurance Required:	Not reported
Handler Date of Last Change:	20230110
Recognized Trader-Importer:	No
Recognized Trader-Exporter:	No
Importer of Spent Lead Acid Batteries:	No
Exporter of Spent Lead Acid Batteries:	No
Recycler Activity Without Storage:	No
Manifest Broker:	No
Sub-Part P Indicator:	No

Hazardous Waste Summary:

Waste Code:	D001
Waste Description:	Ignitable Waste
Waste Code:	D002
Waste Description:	Corrosive Waste
Waste Code:	D003
Waste Description:	Reactive Waste
Waste Code:	D004
Waste Description:	Arsenic
Waste Code:	D005
Waste Description:	Barium
Waste Code:	D006
Waste Description:	Cadmium
Waste Code:	D007
Waste Description:	Chromium

AMAZON.COM SERVICES LLC - DSF9 (Continued) **1000173205**

Waste Code:	D008
Waste Description:	Lead
Waste Code:	D009
Waste Description:	Mercury
Waste Code:	D010
Waste Description:	Selenium
Waste Code:	D011
Waste Description:	Silver
Waste Code:	D016
Waste Description:	2,4-D (2,4-Dichlorophenoxyacetic Acid)
Waste Code:	D018
Waste Description:	Benzene
Waste Code:	D022
Waste Description:	Chloroform
Waste Code:	D023
Waste Description:	O-Cresol
Waste Code:	D024
Waste Description:	M-Cresol
Waste Code:	D025
Waste Description:	P-Cresol
Waste Code:	D026
Waste Description:	Cresol
Waste Code:	D027
Waste Description:	1,4-Dichlorobenzene
Waste Code:	D028
Waste Description:	1,2-Dichloroethane
Waste Code:	D030
Waste Description:	2,4-Dinitrotoluene
Waste Code:	D032
Waste Description:	Hexachlorobenzene
Waste Code:	D033
Waste Description:	Hexachlorobutadiene
Waste Code:	D034
Waste Description:	Hexachloroethane
Waste Code:	D035
Waste Description:	Methyl Ethyl Ketone
Waste Code:	D036
Waste Description:	Nitrobenzene

AMAZON.COM SERVICES LLC - DSF9 (Continued) **1000173205**

Waste Code:	D038
Waste Description:	Pyridine
Waste Code:	D039
Waste Description:	Tetrachloroethylene
Waste Code:	D040
Waste Description:	Trichloroethylene
Waste Code:	D043
Waste Description:	Vinyl Chloride
Waste Code:	P075
Waste Description:	Nicotine, & Salts (Or) Pyridine, 3-(1-Methyl-2-Pyrrolidinyl)-,(S)-, & Salts
Waste Code:	U002
Waste Description:	2-Propanone (I) (Or) Acetone (I)
Waste Code:	U072
Waste Description:	Benzene, 1,4-Dichloro- (Or) P-Dichlorobenzene
Waste Code:	U122
Waste Description:	Formaldehyde
Waste Code:	U129
Waste Description:	Cyclohexane, 1,2,3,4,5,6-Hexachloro-, (1alpha, 2alpha, 3beta, 4alpha, 5alpha, 6beta)- (Or) Lindane
Waste Code:	U134
Waste Description:	Hydrofluoric Acid (C,T) (Or) Hydrogen Fluoride (C,T)
Waste Code:	U154
Waste Description:	Methanol (I) (Or) Methyl Alcohol (I)
Waste Code:	U159
Waste Description:	2-Butanone (I,T) (Or) Methyl Ethyl Ketone (Mek) (I,T)
Waste Code:	U188
Waste Description:	Phenol
Waste Code:	U205
Waste Description:	Selenium Sulfide (Or) Selenium Sulfide Ses2 (R,T)
Waste Code:	U210
Waste Description:	Ethene, Tetrachloro- (Or) Tetrachloroethylene
Waste Code:	U240
Waste Description:	2,4-D, Salts & Esters (Or) Acetic Acid, (2,4-Dichlorophenoxy)-, Salts & Esters (Or) Dichlorophenoxyacetic Acid 2,4-D
Waste Code:	U249
Waste Description:	Zinc Phosphide Zn3p2, When Present At Concentrations Of 10% Or Less
Waste Code:	U279
Waste Description:	U279

AMAZON.COM SERVICES LLC - DSF9 (Continued) **1000173205**

Handler - Owner Operator:

Owner/Operator Indicator:	Operator
Owner/Operator Name: NOT REQUIRED	
Legal Status:	Private
Date Became Current:	Not reported
Date Ended Current:	Not reported
Owner/Operator Address:	NOT REQUIRED
Owner/Operator City,State,Zip:	NOT REQUIRED, ME 99999
Owner/Operator Telephone:	415-555-1212
Owner/Operator Telephone Ext:	Not reported
Owner/Operator Fax:	Not reported
Owner/Operator Email:	Not reported

Owner/Operator Indicator:	Operator
Owner/Operator Name: AMAZON.COM SERVICES LLC	
Legal Status:	Private
Date Became Current:	20210707
Date Ended Current:	Not reported
Owner/Operator Address:	PO BOX 80842
Owner/Operator City,State,Zip:	SEATTLE, WA 98108
Owner/Operator Telephone:	206-266-1036
Owner/Operator Telephone Ext:	Not reported
Owner/Operator Fax:	Not reported
Owner/Operator Email:	AMAZON-EAP-NORTHAMERICA@AMAZON.COM

Owner/Operator Indicator:	Owner
Owner/Operator Name: GCP SAN BRUNO, LLC	
Legal Status:	Private
Date Became Current:	20200214
Date Ended Current:	Not reported
Owner/Operator Address:	711 CENTERVILLE ROAD
Owner/Operator City,State,Zip:	WILMINGTON, DE 19808
Owner/Operator Telephone:	206-266-1036
Owner/Operator Telephone Ext:	Not reported
Owner/Operator Fax:	Not reported
Owner/Operator Email:	KEOMEATR@AMAZON.COM

Owner/Operator Indicator:	Operator
Owner/Operator Name: AMAZON.COM SERVICES LLC	
Legal Status:	Private
Date Became Current:	20210707
Date Ended Current:	Not reported
Owner/Operator Address:	PO BOX 80842
Owner/Operator City,State,Zip:	SEATTLE, WA 98108
Owner/Operator Telephone:	469-400-4322
Owner/Operator Telephone Ext:	Not reported
Owner/Operator Fax:	Not reported
Owner/Operator Email:	AMAZON-EAP-NORTHAMERICA@AMAZON.COM

Owner/Operator Indicator:	Owner
Owner/Operator Name: NOT REQUIRED	
Legal Status:	Private
Date Became Current:	Not reported
Date Ended Current:	Not reported
Owner/Operator Address:	NOT REQUIRED
Owner/Operator City,State,Zip:	NOT REQUIRED, ME 99999
Owner/Operator Telephone:	415-555-1212

AMAZON.COM SERVICES LLC - DSF9 (Continued) **1000173205**

Owner/Operator Telephone Ext: Not reported
Owner/Operator Fax: Not reported
Owner/Operator Email: Not reported

Owner/Operator Indicator: Owner
Owner/Operator Name: GCP SAN BRUNO, LLC
Legal Status: Private
Date Became Current: 20200214
Date Ended Current: Not reported
Owner/Operator Address: 711 CENTERVILLE ROAD
Owner/Operator City,State,Zip: WILMINGTON, DE 19808
Owner/Operator Telephone: 206-266-1036
Owner/Operator Telephone Ext: Not reported
Owner/Operator Fax: Not reported
Owner/Operator Email: KEOMEATR@AMAZON.COM

Historic Generators:

Receive Date: 19960901
Handler Name: CROCKER H S CO INC
Federal Waste Generator Description: Small Quantity Generator
State District Owner: Ca
Large Quantity Handler of Universal Waste: No
Recognized Trader Importer: No
Recognized Trader Exporter: No
Spent Lead Acid Battery Importer: No
Spent Lead Acid Battery Exporter: No
Current Record: No
Non Storage Recycler Activity: Not reported
Electronic Manifest Broker: Not reported

Receive Date: 19820421
Handler Name: CROCKER H S CO INC
Federal Waste Generator Description: Large Quantity Generator
State District Owner: Ca
Large Quantity Handler of Universal Waste: No
Recognized Trader Importer: No
Recognized Trader Exporter: No
Spent Lead Acid Battery Importer: No
Spent Lead Acid Battery Exporter: No
Current Record: No
Non Storage Recycler Activity: Not reported
Electronic Manifest Broker: Not reported

Receive Date: 20210712
Handler Name: AMAZON.COM SERVICES LLC - DSF9
Federal Waste Generator Description: Small Quantity Generator
State District Owner: Not reported
Large Quantity Handler of Universal Waste: No
Recognized Trader Importer: No
Recognized Trader Exporter: No
Spent Lead Acid Battery Importer: No
Spent Lead Acid Battery Exporter: No
Current Record: No
Non Storage Recycler Activity: No
Electronic Manifest Broker: No

Receive Date: 20230106

AMAZON.COM SERVICES LLC - DSF9 (Continued) **1000173205**

Handler Name: AMAZON.COM SERVICES LLC - DSF9
Federal Waste Generator Description: Small Quantity Generator
State District Owner: Not reported
Large Quantity Handler of Universal Waste: No
Recognized Trader Importer: No
Recognized Trader Exporter: No
Spent Lead Acid Battery Importer: No
Spent Lead Acid Battery Exporter: No
Current Record: Yes
Non Storage Recycler Activity: No
Electronic Manifest Broker: No

List of NAICS Codes and Descriptions:
NAICS Code: 493110
NAICS Description: GENERAL WAREHOUSING AND STORAGE

Has the Facility Received Notices of Violations:
Found Violation: Yes
Agency Which Determined Violation: State
Violation Short Description: Generators - General
Date Violation was Determined: 19860203
Actual Return to Compliance Date: 19910203
Return to Compliance Qualifier: Not Resolved
Violation Responsible Agency: State
Scheduled Compliance Date: Not reported
Enforcement Identifier: Not reported
Date of Enforcement Action: Not reported
Enforcement Responsible Agency: Not reported
Enforcement Docket Number: Not reported
Enforcement Attorney: Not reported
Corrective Action Component: Not reported
Appeal Initiated Date: Not reported
Appeal Resolution Date: Not reported
Disposition Status Date: Not reported
Disposition Status: Not reported
Disposition Status Description: Not reported
Consent/Final Order Sequence Number: Not reported
Consent/Final Order Respondent Name: Not reported
Consent/Final Order Lead Agency: Not reported
Enforcement Type: Not reported
Enforcement Responsible Person: Not reported
Enforcement Responsible Sub-Organization: Not reported
SEP Sequence Number: Not reported
SEP Expenditure Amount: Not reported
SEP Scheduled Completion Date: Not reported
SEP Actual Date: Not reported
SEP Defaulted Date: Not reported
SEP Type: Not reported
SEP Type Description: Not reported
Proposed Amount: Not reported
Final Monetary Amount: Not reported
Paid Amount: Not reported
Final Count: Not reported
Final Amount: Not reported

AMAZON.COM SERVICES LLC - DSF9 (Continued) **1000173205**

Evaluation Action Summary:

Evaluation Date:	19860203
Evaluation Responsible Agency:	State Contractor/Grantee
Found Violation:	Yes
Evaluation Type Description:	COMPLIANCE EVALUATION INSPECTION
Evaluation Responsible Person Identifier:	R9EPA
Evaluation Responsible Sub-Organization:	Not reported
Actual Return to Compliance Date:	19910203
Scheduled Compliance Date:	Not reported
Date of Request:	Not reported
Date Response Received:	Not reported
Request Agency:	Not reported
Former Citation:	Not reported

FINDS:

Registry ID: 110002635033

Click Here for FRS Facility Detail Report:

Environmental Interest/Information System:

The Resource Conservation and Recovery Act Information System (RCRAInfo) is EPA's comprehensive information system in support of the Resource Conservation and Recovery Act (RCRA) of 1976 and the Hazardous and Solid Waste Amendments (HSWA) of 1984. It tracks many types of information about generators, transporters, treaters, storers, and disposers of hazardous waste.

Registry ID: 110070901135

Click Here for FRS Facility Detail Report:

Environmental Interest/Information System:

The Resource Conservation and Recovery Act Information System (RCRAInfo) is EPA's comprehensive information system in support of the Resource Conservation and Recovery Act (RCRA) of 1976 and the Hazardous and Solid Waste Amendments (HSWA) of 1984. It tracks many types of information about generators, transporters, treaters, storers, and disposers of hazardous waste.

Click this hyperlink while viewing on your computer to access additional FINDS: detail in the EDR Site Report.

ECHO:

Envid:	1000173205
Registry ID:	110002635033

DFR URL:

Name:	AMAZON.COM SERVICES LLC - DSF9
Address:	1000 SAN MATEO AVE
City,State,Zip:	SAN BRUNO, CA 94066

Z356 **H.S. CROCKER CO.** **UST FINDER RELEASE** **1028973339**
ESE **1000 SAN MATEO** **N/A**
1/8-1/4 **SAN BRUNO, CA 94066**
0.190 mi.
1002 ft. **Site 12 of 13 in cluster Z**

Relative: **Lower**
Actual: **25 ft.**

UST FINDER RELEASE:

Object ID:	38419
Facility ID:	Not reported
Lust ID:	CAT0608100248
Name:	H.S. CROCKER CO.
Address:	1000 SAN MATEO
City,State,Zip:	SAN BRUNO, CA 94066
Address Match Type:	PointAddress
Reported Date:	Not reported
Status:	No Further Action
Substance:	Not reported
Population within 1500ft:	2050
Domestic Wells within 1500ft:	0
Land Use:	Developed, High Intensity
Within SPA:	No
SPA PWS Facility ID:	Not reported
SPA Water Type:	Not reported
SPA Facility Type:	Not reported
SPA HUC12:	Not reported
Within WHPA:	Yes
WHPA PWS Facility ID:	CA4110009_10185
WHPA Water Type:	GW - Ground water
WHPA Facility Type:	WL - Well
WHPA HUC12:	180500040903
Within 100yr Floodplain:	No
Tribe:	Not reported
EPA Region:	9
NFA Letter 1:	Not reported
NFA Letter 2:	Not reported
NFA Letter 3:	Not reported
NFA Letter 4:	Not reported
Closed With Residual Contaminate:	Not reported
Coordinate Source:	Geocode
X Coord:	-122.41143
Y Coord:	37.6345600000001
Latitude:	37.63456
Longitude:	-122.411429999999

Z357 **SKYPARK** **LUST** **S103893683**
ESE **1000 SAN MATEO** **San Mateo Co. BI** **N/A**
1/8-1/4 **SAN BRUNO, CA 94066** **HIST CORTESE**
0.190 mi. **CERS**
1002 ft. **Site 13 of 13 in cluster Z**

Relative: **Lower**
Actual: **25 ft.**

SAN MATEO CO. LUST:

Name:	H.S. CROCKER CO.
Address:	1000 SAN MATEO AVE
City,State,Zip:	SAN BRUNO, CA
Region:	SAN MATEO
Facility ID:	880002
Facility Status:	9- Case Closed
Global ID:	T0608100248
APN Number:	020421030
Case Type:	SAN BRUNO, CA

SKYPARK (Continued) **S103893683**

EDR Link ID: SAN BRUNO, CA

LUST:
Name: H.S. CROCKER CO.
Address: 1000 SAN MATEO
City,State,Zip: SAN BRUNO, CA 94066
Lead Agency: SAN MATEO COUNTY LOP
Case Type: LUST Cleanup Site

Geo Track:
Global Id: T0608100248
Latitude: 37.635004
Longitude: -122.409694
Status: Completed - Case Closed
Status Date: 10/14/1998
Case Worker: JM
RB Case Number: 41-0260
Local Agency: SAN MATEO COUNTY LOP
File Location: Local Agency Warehouse
Local Case Number: 880002
Potential Media Affect: Other Groundwater (uses other than drinking water)
Potential Contaminants of Concern: Gasoline
EPA Region: 9
Coordinate Source: Google Geocode
Cuf Case: NO
Quantity Released Gallons: 0
Begin Date: 02/22/1988
Leak Reported Date: 02/22/1988
How Discovered: Other Means
How Discovered Description: Not reported
Discharge Source: Not reported
Discharge Cause: Not reported
Stop Method: Other Means
Stop Description: Not reported
No Further Action Date: 10/14/1998
CA Water Watershed Name: South Bay - San Mateo Bayside (204.40)
Dwr Groundwater Subbasin Name: Westside (2-035)
Disadvantaged Community: Not reported
CA Enviroscreen 3 Score: 56-60%
CA Enviroscreen 4 Score: 65-70%
Military DOD Site: No
Facility Project Subtype: Not reported
RWQCB Region: SAN FRANCISCO BAY RWQCB (REGION 2)
Site History: Not reported

LUST:
Global Id: T0608100248
Contact Type: Local Agency Caseworker - Primary Caseworker
Contact Name: JACOB MADDEN
Organization Name: SAN MATEO COUNTY LOP
Address: 2000 ALAMEDA DE LAS PULGAS, Suite 100
City: SAN MATEO
Email: jmadden@smcgov.org
Phone Number: 6503995959

Global Id: T0608100248
Contact Type: Regional Board Caseworker

SKYPARK (Continued) **S103893683**

Contact Name: Regional Water Board
Organization Name: SAN FRANCISCO BAY RWQCB (REGION 2)
Address: 1515 CLAY ST SUITE 1400
City: OAKLAND
Email: Not reported
Phone Number: Not reported

Global Id: T0608100248
Contact Type: Regional Board Caseworker
Contact Name: UUU
Organization Name: SAN FRANCISCO BAY RWQCB (REGION 2)
Address: 1515 CLAY ST SUITE 1400
City: OAKLAND
Email: Not reported
Phone Number: Not reported

LUST:

Global Id: T0608100248
Action Type: Other
Date: 03/03/1988
Action: Leak Discovery

Global Id: T0608100248
Action Type: Other
Date: 02/22/1988
Action: Leak Reported

Global Id: T0608100248
Action Type: ENFORCEMENT
Date: 11/09/1989
Action: Notice of Responsibility - #1

Global Id: T0608100248
Action Type: ENFORCEMENT
Date: 11/01/2006
Action: Technical Correspondence / Assistance / Other

Global Id: T0608100248
Action Type: REMEDIATION
Date: 03/27/1995
Action: Excavation

Global Id: T0608100248
Action Type: REMEDIATION
Date: 03/27/1995
Action: Not reported

Global Id: T0608100248
Action Type: RESPONSE
Date: 08/07/1998
Action: Other Report / Document

Global Id: T0608100248
Action Type: RESPONSE
Date: 06/06/2020
Action: Phase II Environmental Site Investigation Report

SKYPARK (Continued) **S103893683**

LUST:
Global Id: T0608100248
Status: Open - Case Begin Date
Status Date: 02/22/1988

Global Id: T0608100248
Status: Completed - Case Closed
Status Date: 10/14/1998

San Mateo Co. BI:
Name: SKYPARK PROPERTY
Address: 1000 SAN MATEO
City,State,Zip: SAN BRUNO, CA 94066
Region: SAN MATEO
Facility ID: FA0023022
Prog Element Code: UNDERGROUND TANK - GENERAL
Record Id: PR0026042
Description: UNDERGROUND TANK - GENERAL
Facility Status: Inactive, non-billable
Program Category: UNDERGROUND TANK PROGRAM

Name: SKYPARK
Address: 1000 SAN MATEO
City,State,Zip: SAN BRUNO, CA 94066
Region: SAN MATEO
Facility ID: FA0027710
Prog Element Code: STORMWATER ANNUAL INSPECTION FEE
Record Id: PR0044733
Description: STORMWATER ANNUAL FEE - INSP FREQ EVERY 2 YRS
Facility Status: Inactive, non-billable
Program Category: STORMWATER

Name: SKYPARK
Address: 1000 SAN MATEO
City,State,Zip: SAN BRUNO, CA 94066
Region: SAN MATEO
Facility ID: FA0027710
Prog Element Code: GENERATES and RECYCLES WASTE OIL/SOLVENT
Record Id: PR0044731
Description: GENERATES & RECYCLES WASTE OIL/SOLVENT
Facility Status: Inactive, non-billable
Program Category: HAZARDOUS WASTE PROGRAM

Name: SKYPARK
Address: 1000 SAN MATEO
City,State,Zip: SAN BRUNO, CA 94066
Region: SAN MATEO
Facility ID: FA0027710
Prog Element Code: STORES MV FUELS OR WASTE ONLY
Record Id: PR0044732
Description: STORES MV FUELS OR WASTE ONLY
Facility Status: Inactive, non-billable
Program Category: BUSINESS PLAN PROGRAM

SKYPARK (Continued) **S103893683**

HIST CORTESE:
- edr_fname: HS CROCKER COMPANY
- edr_fadd1: 1000 SAN MATEO
- City,State,Zip: SAN BRUNO, CA
- Region: CORTESE
- Facility County Code: 41
- Reg By: LTNKA
- Reg Id: 41-0260

CERS:
- Name: H.S. CROCKER CO.
- Address: 1000 SAN MATEO
- City,State,Zip: SAN BRUNO, CA 94066
- Site ID: 886163
- CERS ID: T0608100248
- CERS Description: Leaking Underground Storage Tank Cleanup Site

Affiliation:
- Affiliation Type Desc: Local Agency Caseworker
- Entity Name: JACOB MADDEN - SAN MATEO COUNTY LOP
- Entity Title: Not reported
- Affiliation Address: 2000 ALAMEDA DE LAS PULGAS, Suite 100
- Affiliation City: SAN MATEO
- Affiliation State: CA
- Affiliation Country: Not reported
- Affiliation Zip: Not reported
- Affiliation Phone: 6503995959,

- Affiliation Type Desc: Regional Board Caseworker
- Entity Name: UUU - SAN FRANCISCO BAY RWQCB (REGION 2)
- Entity Title: Not reported
- Affiliation Address: 1515 CLAY ST SUITE 1400
- Affiliation City: OAKLAND
- Affiliation State: CA
- Affiliation Country: Not reported
- Affiliation Zip: Not reported
- Affiliation Phone: ,

- Affiliation Type Desc: Regional Board Caseworker
- Entity Name: Regional Water Board - SAN FRANCISCO BAY RWQCB (REGION 2)
- Entity Title: Not reported
- Affiliation Address: 1515 CLAY ST SUITE 1400
- Affiliation City: OAKLAND
- Affiliation State: CA
- Affiliation Country: Not reported
- Affiliation Zip: Not reported
- Affiliation Phone: ,

AG358 **GARY NAZARENO DDS** **San Mateo Co. BI** **S123180659**
North **1405 HUNTINGTON** **N/A**
1/8-1/4 **SOUTH SAN FRANCISCO, CA 94080**
0.190 mi.
1002 ft. **Site 1 of 13 in cluster AG**

Relative: **Lower**
Actual: **34 ft.**

San Mateo Co. BI:

Name:	GARY NAZARENO DDS
Address:	1405 HUNTINGTON
City,State,Zip:	SOUTH SAN FRANCISCO, CA 94080
Region:	SAN MATEO
Facility ID:	FA0022966
Prog Element Code:	LIMITED MEDICAL WASTE HAULER EXEMPTION
Record Id:	PR0025924
Description:	SQG WITH TRANSPORT
Facility Status:	Inactive, non-billable
Program Category:	MEDICAL WASTE

AG359 **TINA A DONAHUE DDS** **RCRA NonGen / NLR** **1024817210**
North **1475 HUNTINGTON AVE STE 315** **CAL000320724**
1/8-1/4 **S SAN FRAN, CA 94080**
0.190 mi.
1002 ft. **Site 2 of 13 in cluster AG**

Relative: **Lower**
Actual: **34 ft.**

RCRA Listings:

Date Form Received by Agency:	20070614
Handler Name:	Tina A Donahue Dds
Handler Address:	1475 Huntington Ave Ste 315
Handler City,State,Zip:	S SAN FRAN, CA 94080-0000
EPA ID:	CAL000320724
Contact Name:	TINA DONAHUE
Contact Address:	1475 HUNTINGTON AVE STE 315
Contact City,State,Zip:	SOUTH SAN FRANCISCO, CA 94080
Contact Telephone:	650-583-7575
Contact Fax:	650-583-7576
Contact Email:	TINADDS@SBCGLOBAL.NET
Contact Title:	Not reported
EPA Region:	09
Land Type:	Not reported
Federal Waste Generator Description:	Not a generator, verified
Non-Notifier:	Not reported
Biennial Report Cycle:	Not reported
Accessibility:	Not reported
Active Site Indicator:	Handler Activities
State District Owner:	Not reported
State District:	Not reported
Mailing Address:	1475 HUNTINGTON AVE STE 315
Mailing City,State,Zip:	SOUTH SAN FRANCISCO, CA 94080-5967
Owner Name:	Tina Donahue
Owner Type:	Other
Operator Name:	Tina Donahue
Operator Type:	Other
Short-Term Generator Activity:	No
Importer Activity:	No
Mixed Waste Generator:	No
Transporter Activity:	No
Transfer Facility Activity:	No
Recycler Activity with Storage:	No
Small Quantity On-Site Burner Exemption:	No
Smelting Melting and Refining Furnace Exemption:	No

TINA A DONAHUE DDS (Continued) **1024817210**

Underground Injection Control:	No
Off-Site Waste Receipt:	No
Universal Waste Indicator:	Yes
Universal Waste Destination Facility:	Yes
Federal Universal Waste:	No
Active Site State-Reg Handler:	---
Federal Facility Indicator:	Not reported
Hazardous Secondary Material Indicator:	N
Sub-Part K Indicator:	Not reported
2018 GPRA Permit Baseline:	Not on the Baseline
2018 GPRA Renewals Baseline:	Not on the Baseline
202 GPRA Corrective Action Baseline:	No
Subject to Corrective Action Universe:	No
Non-TSDFs Where RCRA CA has Been Imposed Universe:	No
Corrective Action Priority Ranking:	No NCAPS ranking
Environmental Control Indicator:	No
Institutional Control Indicator:	No
Human Exposure Controls Indicator:	N/A
Groundwater Controls Indicator:	N/A
Significant Non-Complier Universe:	No
Unaddressed Significant Non-Complier Universe:	No
Addressed Significant Non-Complier Universe:	No
Significant Non-Complier With a Compliance Schedule Universe:	No
Financial Assurance Required:	Not reported
Handler Date of Last Change:	20180905
Recognized Trader-Importer:	No
Recognized Trader-Exporter:	No
Importer of Spent Lead Acid Batteries:	No
Exporter of Spent Lead Acid Batteries:	No
Recycler Activity Without Storage:	No
Manifest Broker:	No
Sub-Part P Indicator:	No

Handler - Owner Operator:

Owner/Operator Indicator:	Operator
Owner/Operator Name: TINA DONAHUE	
Legal Status:	Other
Date Became Current:	Not reported
Date Ended Current:	Not reported
Owner/Operator Address:	1475 HUNTINGTON AVE STE 315
Owner/Operator City,State,Zip:	SOUTH SAN FRANCISCO, CA 94080
Owner/Operator Telephone:	650-583-7575
Owner/Operator Telephone Ext:	Not reported
Owner/Operator Fax:	Not reported
Owner/Operator Email:	Not reported

Owner/Operator Indicator:	Owner
Owner/Operator Name: TINA DONAHUE	
Legal Status:	Other
Date Became Current:	Not reported
Date Ended Current:	Not reported
Owner/Operator Address:	1475 HUNTINGTON AVE STE 315
Owner/Operator City,State,Zip:	SOUTH SAN FRANCISCO, CA 94080-5967
Owner/Operator Telephone:	650-583-7575
Owner/Operator Telephone Ext:	Not reported
Owner/Operator Fax:	Not reported

TINA A DONAHUE DDS (Continued) **1024817210**

Owner/Operator Email: Not reported

Historic Generators:
Receive Date: 20070614
Handler Name: TINA A DONAHUE DDS
Federal Waste Generator Description: Not a generator, verified
State District Owner: Not reported
Large Quantity Handler of Universal Waste: No
Recognized Trader Importer: No
Recognized Trader Exporter: No
Spent Lead Acid Battery Importer: No
Spent Lead Acid Battery Exporter: No
Current Record: Yes
Non Storage Recycler Activity: Not reported
Electronic Manifest Broker: Not reported

List of NAICS Codes and Descriptions:
NAICS Code: 62121
NAICS Description: OFFICES OF DENTISTS

Facility Has Received Notices of Violations:
Violations: No Violations Found

Evaluation Action Summary:
Evaluations: No Evaluations Found

AG360 **FRANK L FAY, DDS** **San Mateo Co. BI** **S123181656**
North **1405 HUNTINGTON** **N/A**
1/8-1/4 **SOUTH SAN FRANCISCO, CA 94080**
0.190 mi.
1002 ft. **Site 3 of 13 in cluster AG**

Relative:
Lower

Actual:
34 ft.

San Mateo Co. BI:
Name: FRANK L FAY, DDS
Address: 1405 HUNTINGTON
City,State,Zip: SOUTH SAN FRANCISCO, CA 94080
Region: SAN MATEO
Facility ID: FA0027780
Prog Element Code: 4516
Record Id: PR0044868
Description: TIER 1 SQG REGISTRATION
Facility Status: Temporarily inactive, non-billable
Program Category: MEDICAL WASTE

AG361 **SHELDON SALINS DMD MS INC** **RCRA NonGen / NLR** **1024822994**
North **1405 HUNTINGTON AVE STE 300** **CAL000342490**
1/8-1/4 **SOUTH SAN FRANCISCO, CA 94080**
0.190 mi.
1002 ft. **Site 4 of 13 in cluster AG**

Relative: **Lower**

Actual: **34 ft.**

RCRA Listings:

Date Form Received by Agency:	20090422
Handler Name:	Sheldon Salins Dmd Ms Inc
Handler Address:	1405 Huntington Ave Ste 300
Handler City,State,Zip:	SOUTH SAN FRANCISCO, CA 94080-0000
EPA ID:	CAL000342490
Contact Name:	MERCIROSE S LUBAG/OFFICE MGR
Contact Address:	1405 HUNTINGTON AVE STE 300
Contact City,State,Zip:	SOUTH SAN FRANCISCO, CA 94080
Contact Telephone:	650-952-1010
Contact Fax:	650-952-3760
Contact Email:	SALINSORTHO@GMAIL.COM
Contact Title:	Not reported
EPA Region:	09
Land Type:	Not reported
Federal Waste Generator Description:	Not a generator, verified
Non-Notifier:	Not reported
Biennial Report Cycle:	Not reported
Accessibility:	Not reported
Active Site Indicator:	Handler Activities
State District Owner:	Not reported
State District:	Not reported
Mailing Address:	1405 HUNTINGTON AVE STE 300
Mailing City,State,Zip:	SOUTH SAN FRANCISCO, CA 94080-5986
Owner Name:	Sheldon Salins Dmd Ms Inc
Owner Type:	Other
Operator Name:	Mercirose S Lubag/Office Mgr
Operator Type:	Other
Short-Term Generator Activity:	No
Importer Activity:	No
Mixed Waste Generator:	No
Transporter Activity:	No
Transfer Facility Activity:	No
Recycler Activity with Storage:	No
Small Quantity On-Site Burner Exemption:	No
Smelting Melting and Refining Furnace Exemption:	No
Underground Injection Control:	No
Off-Site Waste Receipt:	No
Universal Waste Indicator:	Yes
Universal Waste Destination Facility:	Yes
Federal Universal Waste:	No
Active Site State-Reg Handler:	---
Federal Facility Indicator:	Not reported
Hazardous Secondary Material Indicator:	N
Sub-Part K Indicator:	Not reported
2018 GPRA Permit Baseline:	Not on the Baseline
2018 GPRA Renewals Baseline:	Not on the Baseline
202 GPRA Corrective Action Baseline:	No
Subject to Corrective Action Universe:	No
Non-TSDFs Where RCRA CA has Been Imposed Universe:	No
Corrective Action Priority Ranking:	No NCAPS ranking
Environmental Control Indicator:	No
Institutional Control Indicator:	No

SHELDON SALINS DMD MS INC (Continued) **1024822994**

Human Exposure Controls Indicator:	N/A
Groundwater Controls Indicator:	N/A
Significant Non-Complier Universe:	No
Unaddressed Significant Non-Complier Universe:	No
Addressed Significant Non-Complier Universe:	No
Significant Non-Complier With a Compliance Schedule Universe:	No
Financial Assurance Required:	Not reported
Handler Date of Last Change:	20180905
Recognized Trader-Importer:	No
Recognized Trader-Exporter:	No
Importer of Spent Lead Acid Batteries:	No
Exporter of Spent Lead Acid Batteries:	No
Recycler Activity Without Storage:	No
Manifest Broker:	No
Sub-Part P Indicator:	No

Handler - Owner Operator:

Owner/Operator Indicator:	Owner
Owner/Operator Name:	SHELDON SALINS DMD MS INC
Legal Status:	Other
Date Became Current:	Not reported
Date Ended Current:	Not reported
Owner/Operator Address:	1405 HUNTINGTON AVE STE 300
Owner/Operator City,State,Zip:	SOUTH SAN FRANCISCO, CA 94080-5986
Owner/Operator Telephone:	650-952-1010
Owner/Operator Telephone Ext:	Not reported
Owner/Operator Fax:	Not reported
Owner/Operator Email:	Not reported

Owner/Operator Indicator:	Operator
Owner/Operator Name:	MERCIROSE S LUBAG/OFFICE MGR
Legal Status:	Other
Date Became Current:	Not reported
Date Ended Current:	Not reported
Owner/Operator Address:	1405 HUNTINGTON AVE STE 300
Owner/Operator City,State,Zip:	SOUTH SAN FRANCISCO, CA 94080
Owner/Operator Telephone:	650-952-1010
Owner/Operator Telephone Ext:	Not reported
Owner/Operator Fax:	Not reported
Owner/Operator Email:	Not reported

Historic Generators:

Receive Date:	20090422
Handler Name:	SHELDON SALINS DMD MS INC
Federal Waste Generator Description:	Not a generator, verified
State District Owner:	Not reported
Large Quantity Handler of Universal Waste:	No
Recognized Trader Importer:	No
Recognized Trader Exporter:	No
Spent Lead Acid Battery Importer:	No
Spent Lead Acid Battery Exporter:	No
Current Record:	Yes
Non Storage Recycler Activity:	Not reported
Electronic Manifest Broker:	Not reported

SHELDON SALINS DMD MS INC (Continued) **1024822994**

List of NAICS Codes and Descriptions:
NAICS Code: 62121
NAICS Description: OFFICES OF DENTISTS

Facility Has Received Notices of Violations:
Violations: No Violations Found

Evaluation Action Summary:
Evaluations: No Evaluations Found

AG362 **TSE DMD, KWOK WAI** **San Mateo Co. BI** **S123182616**
North **1475 HUNTINGTON** **N/A**
1/8-1/4 **SOUTH SAN FRANCISCO, CA 94080**
0.190 mi.
1002 ft. **Site 5 of 13 in cluster AG**

Relative: **Lower**
Actual: **34 ft.**

San Mateo Co. BI:
Name: TSE DMD, KWOK WAI
Address: 1475 HUNTINGTON
City,State,Zip: SOUTH SAN FRANCISCO, CA 94080
Region: SAN MATEO
Facility ID: FA0046029
Prog Element Code: 4516
Record Id: PR0061726
Description: TIER 1 SQG REGISTRATION
Facility Status: Temporarily inactive, non-billable
Program Category: MEDICAL WASTE

Name: TSE DMD, KWOK WAI
Address: 1475 HUNTINGTON
City,State,Zip: SOUTH SAN FRANCISCO, CA 94080
Region: SAN MATEO
Facility ID: FA0046029
Prog Element Code: 4513
Record Id: PR0061727
Description: SQG PHOTO WASTE (<100KG/MO)
Facility Status: Inactive, non-billable
Program Category: MEDICAL WASTE

AG363 **CHIROPRACTIC FAMILY PRACTICE** **RCRA NonGen / NLR** **1024796422**
North **1435 HUNTINGTON AVE STE 330** **CAL000175599**
1/8-1/4 **SOUTH SAN FRANCISCO, CA 94080**
0.190 mi.
1002 ft. **Site 6 of 13 in cluster AG**

Relative: **Lower**
Actual: **34 ft.**

RCRA Listings:
Date Form Received by Agency: 19970207
Handler Name: Chiropractic Family Practice
Handler Address: 1435 Huntington Ave Ste 330
Handler City,State,Zip: SOUTH SAN FRANCISCO, CA 94080-0000
EPA ID: CAL000175599
Contact Name: ALEX BAMDAD
Contact Address: 1435 HUNTINGTON AVE STE 330
Contact City,State,Zip: SOUTH SAN FRANCISCO, CA 94080

CHIROPRACTIC FAMILY PRACTICE (Continued) **1024796422**

Contact Telephone:	650-794-1800
Contact Fax:	650-794-1808
Contact Email:	DRBAMDAD@AOL.COM
Contact Title:	Not reported
EPA Region:	09
Land Type:	Not reported
Federal Waste Generator Description:	Not a generator, verified
Non-Notifier:	Not reported
Biennial Report Cycle:	Not reported
Accessibility:	Not reported
Active Site Indicator:	Handler Activities
State District Owner:	Not reported
State District:	Not reported
Mailing Address:	1435 HUNTINGTON AVE STE 330
Mailing City,State,Zip:	SOUTH SAN FRANCISCO, CA 94080-0000
Owner Name:	Alex Bamdad
Owner Type:	Other
Operator Name:	Alex Bamdad
Operator Type:	Other
Short-Term Generator Activity:	No
Importer Activity:	No
Mixed Waste Generator:	No
Transporter Activity:	No
Transfer Facility Activity:	No
Recycler Activity with Storage:	No
Small Quantity On-Site Burner Exemption:	No
Smelting Melting and Refining Furnace Exemption:	No
Underground Injection Control:	No
Off-Site Waste Receipt:	No
Universal Waste Indicator:	Yes
Universal Waste Destination Facility:	Yes
Federal Universal Waste:	No
Active Site State-Reg Handler:	---
Federal Facility Indicator:	Not reported
Hazardous Secondary Material Indicator:	N
Sub-Part K Indicator:	Not reported
2018 GPRA Permit Baseline:	Not on the Baseline
2018 GPRA Renewals Baseline:	Not on the Baseline
202 GPRA Corrective Action Baseline:	No
Subject to Corrective Action Universe:	No
Non-TSDFs Where RCRA CA has Been Imposed Universe:	No
Corrective Action Priority Ranking:	No NCAPS ranking
Environmental Control Indicator:	No
Institutional Control Indicator:	No
Human Exposure Controls Indicator:	N/A
Groundwater Controls Indicator:	N/A
Significant Non-Complier Universe:	No
Unaddressed Significant Non-Complier Universe:	No
Addressed Significant Non-Complier Universe:	No
Significant Non-Complier With a Compliance Schedule Universe:	No
Financial Assurance Required:	Not reported
Handler Date of Last Change:	20180905
Recognized Trader-Importer:	No
Recognized Trader-Exporter:	No
Importer of Spent Lead Acid Batteries:	No
Exporter of Spent Lead Acid Batteries:	No
Recycler Activity Without Storage:	No

CHIROPRACTIC FAMILY PRACTICE (Continued) **1024796422**

Manifest Broker: No
Sub-Part P Indicator: No

Handler - Owner Operator:
Owner/Operator Indicator: Owner
Owner/Operator Name: ALEX BAMDAD
Legal Status: Other
Date Became Current: Not reported
Date Ended Current: Not reported
Owner/Operator Address: 1435 HUNTINGTON AVE STE 330
Owner/Operator City,State,Zip: SOUTH SAN FRANCISCO, CA 94080-0000
Owner/Operator Telephone: 650-794-1800
Owner/Operator Telephone Ext: Not reported
Owner/Operator Fax: Not reported
Owner/Operator Email: Not reported

Owner/Operator Indicator: Operator
Owner/Operator Name: ALEX BAMDAD
Legal Status: Other
Date Became Current: Not reported
Date Ended Current: Not reported
Owner/Operator Address: 1435 HUNTINGTON AVE STE 330
Owner/Operator City,State,Zip: SOUTH SAN FRANCISCO, CA 94080
Owner/Operator Telephone: 650-794-1800
Owner/Operator Telephone Ext: Not reported
Owner/Operator Fax: Not reported
Owner/Operator Email: Not reported

Historic Generators:
Receive Date: 19970207
Handler Name: CHIROPRACTIC FAMILY PRACTICE
Federal Waste Generator Description: Not a generator, verified
State District Owner: Not reported
Large Quantity Handler of Universal Waste: No
Recognized Trader Importer: No
Recognized Trader Exporter: No
Spent Lead Acid Battery Importer: No
Spent Lead Acid Battery Exporter: No
Current Record: Yes
Non Storage Recycler Activity: Not reported
Electronic Manifest Broker: Not reported

List of NAICS Codes and Descriptions:
NAICS Code: 62131
NAICS Description: OFFICES OF CHIROPRACTORS

Facility Has Received Notices of Violations:
Violations: No Violations Found

Evaluation Action Summary:
Evaluations: No Evaluations Found

AG364 **DOUBLE A CORP** **EDR Hist Auto** **1022176680**
North **1435 HUNTINGTON AVE** **N/A**
1/8-1/4 **SOUTH SAN FRANCISCO, CA 94080**
0.190 mi.
1002 ft. **Site 7 of 13 in cluster AG**

Relative: EDR Hist Auto
Lower

Actual:
34 ft.

Year:	Name:	Type:
2005	DOUBLE A CORP	Gasoline Service Stations
2006	DOUBLE A CORP	Gasoline Service Stations
2007	DOUBLE A CORP	Gasoline Service Stations
2008	DOUBLE A CORP	Gasoline Service Stations
2009	DOUBLE A CORP	Gasoline Service Stations
2010	DOUBLE A CORP	Gasoline Service Stations
2011	FREMONT 76	Gasoline Service Stations
2012	FREMONT 76	Gasoline Service Stations
2013	DOUBLE AA CORPORATION	Gasoline Service Stations
2014	DOUBLE AA CORPORATION	Gasoline Service Stations

AG365 **DONAHUE DDS, TINA A** **San Mateo Co. BI** **S123182126**
North **1475 HUNTINGTON** **N/A**
1/8-1/4 **SOUTH SAN FRANCISCO, CA 94080**
0.190 mi.
1002 ft. **Site 8 of 13 in cluster AG**

Relative: San Mateo Co. BI:
Lower

Actual:
34 ft.

Name:	DONAHUE DDS, TINA A
Address:	1475 HUNTINGTON
City,State,Zip:	SOUTH SAN FRANCISCO, CA 94080
Region:	SAN MATEO
Facility ID:	FA0029835
Prog Element Code:	4516
Record Id:	PR0051320
Description:	TIER 1 SQG REGISTRATION
Facility Status:	Temporarily inactive, non-billable
Program Category:	MEDICAL WASTE

AG366 **AT&T SERVICES INC ATTN: ENVIRONMENTAL HEALTH AND S** **RCRA NonGen / NLR** **1024827453**
North **1477 HUNTINGTON AVE** **E MANIFEST** **CAL000357076**
1/8-1/4 **SOUTH SAN FRANCISCO, CA 94080**
0.190 mi.
1002 ft. **Site 9 of 13 in cluster AG**

Relative: RCRA Listings:
Lower

Actual:
35 ft.

Date Form Received by Agency:	20100922
Handler Name:	Pacific Bell Telephone Co Dba At&T California
Handler Address:	1477 Huntington Ave
Handler City,State,Zip:	SOUTH SAN FRANCISCO, CA 94080-5933
EPA ID:	CAL000357076
Contact Name:	DERONICA LAMB
Contact Address:	308 S. AKARD ST.
Contact City,State,Zip:	DALLAS, TX 75202
Contact Telephone:	214-741-0464
Contact Fax:	Not reported
Contact Email:	EHSRRC@LIST.ATT.COM
Contact Title:	Not reported
EPA Region:	09

AT&T SERVICES INC ATTN: ENVIRONMENTAL HEALTH AND SAFETY (Continued) **1024827453**

Land Type:	Not reported
Federal Waste Generator Description:	Not a generator, verified
Non-Notifier:	Not reported
Biennial Report Cycle:	Not reported
Accessibility:	Not reported
Active Site Indicator:	Handler Activities
State District Owner:	Not reported
State District:	Not reported
Mailing Address:	308 S. AKARD ST.
Mailing City,State,Zip:	DALLAS, TX 75202-0000
Owner Name:	At&T Rise Farms Lp
Owner Type:	Other
Operator Name:	Deronica Lamb
Operator Type:	Other
Short-Term Generator Activity:	No
Importer Activity:	No
Mixed Waste Generator:	No
Transporter Activity:	No
Transfer Facility Activity:	No
Recycler Activity with Storage:	No
Small Quantity On-Site Burner Exemption:	No
Smelting Melting and Refining Furnace Exemption:	No
Underground Injection Control:	No
Off-Site Waste Receipt:	No
Universal Waste Indicator:	Yes
Universal Waste Destination Facility:	Yes
Federal Universal Waste:	No
Active Site State-Reg Handler:	---
Federal Facility Indicator:	Not reported
Hazardous Secondary Material Indicator:	N
Sub-Part K Indicator:	Not reported
2018 GPRA Permit Baseline:	Not on the Baseline
2018 GPRA Renewals Baseline:	Not on the Baseline
202 GPRA Corrective Action Baseline:	No
Subject to Corrective Action Universe:	No
Non-TSDFs Where RCRA CA has Been Imposed Universe:	No
Corrective Action Priority Ranking:	No NCAPS ranking
Environmental Control Indicator:	No
Institutional Control Indicator:	No
Human Exposure Controls Indicator:	N/A
Groundwater Controls Indicator:	N/A
Significant Non-Complier Universe:	No
Unaddressed Significant Non-Complier Universe:	No
Addressed Significant Non-Complier Universe:	No
Significant Non-Complier With a Compliance Schedule Universe:	No
Financial Assurance Required:	Not reported
Handler Date of Last Change:	20180905
Recognized Trader-Importer:	No
Recognized Trader-Exporter:	No
Importer of Spent Lead Acid Batteries:	No
Exporter of Spent Lead Acid Batteries:	No
Recycler Activity Without Storage:	No
Manifest Broker:	No
Sub-Part P Indicator:	No

AT&T SERVICES INC ATTN: ENVIRONMENTAL HEALTH AND SAFETY (Continued) **1024827453**

Handler - Owner Operator:

Owner/Operator Indicator:	Owner
Owner/Operator Name: AT&T RISE FARMS LP	
Legal Status:	Other
Date Became Current:	Not reported
Date Ended Current:	Not reported
Owner/Operator Address:	308 S. AKARD ST.
Owner/Operator City,State,Zip:	DALLAS, TX 75202-0000
Owner/Operator Telephone:	214-741-0464
Owner/Operator Telephone Ext:	Not reported
Owner/Operator Fax:	Not reported
Owner/Operator Email:	Not reported

Owner/Operator Indicator:	Operator
Owner/Operator Name: DERONICA LAMB	
Legal Status:	Other
Date Became Current:	Not reported
Date Ended Current:	Not reported
Owner/Operator Address:	308 S. AKARD ST.
Owner/Operator City,State,Zip:	DALLAS, TX 75202
Owner/Operator Telephone:	214-741-0464
Owner/Operator Telephone Ext:	Not reported
Owner/Operator Fax:	Not reported
Owner/Operator Email:	Not reported

Historic Generators:

Receive Date:	20100922
Handler Name:	PACIFIC BELL TELEPHONE CO DBA AT&T CALIFORNIA
Federal Waste Generator Description:	Not a generator, verified
State District Owner:	Not reported
Large Quantity Handler of Universal Waste:	No
Recognized Trader Importer:	No
Recognized Trader Exporter:	No
Spent Lead Acid Battery Importer:	No
Spent Lead Acid Battery Exporter:	No
Current Record:	Yes
Non Storage Recycler Activity:	Not reported
Electronic Manifest Broker:	Not reported

List of NAICS Codes and Descriptions:

NAICS Code:	51334
NAICS Description:	SATELLITE TELECOMMUNICATIONS

Facility Has Received Notices of Violations:

Violations:	No Violations Found

Evaluation Action Summary:

Evaluations:	No Evaluations Found

E MANIFEST:

Manifest Tracking Number:	001515109VES
Last Updated Date:	20210901
Shipped Date:	20190205

AT&T SERVICES INC ATTN: ENVIRONMENTAL HEALTH AND SAFETY (Continued) **1024827453**

Received Date:	20190208
Manifest Status:	Corrected
Submission Type:	DataImage5Copy
Origin Type:	Service
Generator EPA ID:	CAL000357076
Generator Name:	Pacific Bell Telephone Co
Generator Location Street Number:	Not reported
Generator Location Street 1:	1477 HUNTINGTON AVE
Generator Location Street 2:	Not reported
Generator Location City:	SO. SAN FRANCISCO
Generator Location State:	CA
Generator Location Zip:	94080-5933
Generator Mail Street Number:	Not reported
Generator Mail Street 1:	308 SOUTH AKARD STREET #RM 170
Generator Mail Street 2:	Not reported
Generator Mail City:	DALLAS
Generator Mail Zip:	94080-5933
Generator Mail State:	TX
Generator Contact Company Name:	Not reported
Designated Facility EPA ID:	CAD008302903
Designated Facility Name:	Not reported
Designated Facility Mail Street Number:	107
Designated Facility Mail Street 1:	Not reported
Designated Facility Mail Street 2:	107 SOUTH MOTOR AVENUE
Designated Facility Mail City:	AZUSA
Designated Facility Mail Zip:	91702
Designated Facility Mail State:	CA
Designated Facility Location Street Number:	1704
Designated Facility Location Street 1:	1704 W FIRST ST
Designated Facility Location Street 2:	Not reported
Designated Facility Location City:	AZUSA
Designated Facility Location Zip:	91702
Designated Facility Location State:	CA
Designated Facility Contact Company Name:	VEOLIA ES TECHNICAL SOLUTIONS LLC
Manifest Residue Indicator:	N
Rejection Indicator:	N

Manifest Tracking Number:	001515110VES
Last Updated Date:	20190226
Shipped Date:	20190205
Received Date:	20190212
Manifest Status:	Signed
Submission Type:	DataImage5Copy
Origin Type:	Service
Generator EPA ID:	CAL000357076
Generator Name:	Pacific Bell Telephone Co
Generator Location Street Number:	Not reported
Generator Location Street 1:	1477 HUNTINGTON AVE
Generator Location Street 2:	Not reported
Generator Location City:	SO. SAN FRANCISCO
Generator Location State:	CA
Generator Location Zip:	94080-5933
Generator Mail Street Number:	Not reported
Generator Mail Street 1:	308 SOUTH AKARD STREET #RM 170
Generator Mail Street 2:	Not reported
Generator Mail City:	DALLAS
Generator Mail Zip:	94080-5933

AT&T SERVICES INC ATTN: ENVIRONMENTAL HEALTH AND SAFETY (Continued) **1024827453**

Generator Mail State:	TX
Generator Contact Company Name:	Not reported
Designated Facility EPA ID:	CAT080014079
Designated Facility Name:	Not reported
Designated Facility Mail Street Number:	1125
Designated Facility Mail Street 1:	CA94801 CA013US 1125
Designated Facility Mail Street 2:	1125 HENSLEY STREET
Designated Facility Mail City:	RICHMOND
Designated Facility Mail Zip:	94801
Designated Facility Mail State:	CA
Designated Facility Location Street Number:	1125
Designated Facility Location Street 1:	1125 HENSLEY STREET
Designated Facility Location Street 2:	Not reported
Designated Facility Location City:	RICHMOND
Designated Facility Location Zip:	94801-2118
Designated Facility Location State:	CA
Designated Facility Contact Company Name:	VEOLIA ES TECHNICAL SOLUTIONS LLC RICHMOND
Manifest Residue Indicator:	N
Rejection Indicator:	N

Manifest Tracking Number:	017487682FLE
Last Updated Date:	20230405
Shipped Date:	20230206
Received Date:	20230216
Manifest Status:	Signed
Submission Type:	DataImage5Copy
Origin Type:	Web
Generator EPA ID:	CAL000357076
Generator Name:	Pacific Bell Telephone Co Dba At&T California
Generator Location Street Number:	Not reported
Generator Location Street 1:	1477 HUNTINGTON AVE
Generator Location Street 2:	Not reported
Generator Location City:	SOUTH SAN FRANCISCO
Generator Location State:	CA
Generator Location Zip:	94080-5933
Generator Mail Street Number:	Not reported
Generator Mail Street 1:	308 S. AKARD ST.
Generator Mail Street 2:	17TH FLOOR
Generator Mail City:	DALLAS
Generator Mail Zip:	75202-0000
Generator Mail State:	TX
Generator Contact Company Name:	Not reported
Designated Facility EPA ID:	AZR000520478
Designated Facility Name:	Environmental Waste Solutions, Inc.
Designated Facility Mail Street Number:	Not reported
Designated Facility Mail Street 1:	Not reported
Designated Facility Mail Street 2:	PO BOX 626
Designated Facility Mail City:	LOMA LINDA
Designated Facility Mail Zip:	92354
Designated Facility Mail State:	CA
Designated Facility Location Street Number:	Not reported
Designated Facility Location Street 1:	31915 INDUSTRIAL LANE
Designated Facility Location Street 2:	Not reported
Designated Facility Location City:	PARKER
Designated Facility Location Zip:	85344
Designated Facility Location State:	AZ
Designated Facility Contact Company Name:	Not reported

AT&T SERVICES INC ATTN: ENVIRONMENTAL HEALTH AND SAFETY (Continued) **1024827453**

Manifest Residue Indicator:	N
Rejection Indicator:	N
Manifest Tracking Number:	014075064FLE
Last Updated Date:	20200629
Shipped Date:	20200330
Received Date:	20200415
Manifest Status:	Signed
Submission Type:	DataImage5Copy
Origin Type:	Web
Generator EPA ID:	CAL000357076
Generator Name:	Pacific Bell Telephone Co Dba At&T California
Generator Location Street Number:	Not reported
Generator Location Street 1:	1477 HUNTINGTON AVE
Generator Location Street 2:	Not reported
Generator Location City:	SOUTH SAN FRANCISCO
Generator Location State:	CA
Generator Location Zip:	94080-5933
Generator Mail Street Number:	Not reported
Generator Mail Street 1:	308 S. AKARD ST.
Generator Mail Street 2:	17TH FLOOR
Generator Mail City:	DALLAS
Generator Mail Zip:	75202-0000
Generator Mail State:	TX
Generator Contact Company Name:	Not reported
Designated Facility EPA ID:	AZR000520478
Designated Facility Name:	Environmental Waste Solutions, Inc.
Designated Facility Mail Street Number:	Not reported
Designated Facility Mail Street 1:	Not reported
Designated Facility Mail Street 2:	PO BOX 626
Designated Facility Mail City:	LOMA LINDA
Designated Facility Mail Zip:	92354-0626
Designated Facility Mail State:	CA
Designated Facility Location Street Number:	Not reported
Designated Facility Location Street 1:	31915 INDUSTRIAL LANE
Designated Facility Location Street 2:	Not reported
Designated Facility Location City:	PAKER
Designated Facility Location Zip:	85344
Designated Facility Location State:	AZ
Designated Facility Contact Company Name:	Not reported
Manifest Residue Indicator:	N
Rejection Indicator:	N
Manifest Tracking Number:	014075072FLE
Last Updated Date:	20200513
Shipped Date:	20200330
Received Date:	20200420
Manifest Status:	Signed
Submission Type:	DataImage5Copy
Origin Type:	Web
Generator EPA ID:	CAL000357076
Generator Name:	Pacific Bell Telephone Co Dba At&T California
Generator Location Street Number:	Not reported
Generator Location Street 1:	1477 HUNTINGTON AVE
Generator Location Street 2:	Not reported
Generator Location City:	SOUTH SAN FRANCISCO
Generator Location State:	CA

AT&T SERVICES INC ATTN: ENVIRONMENTAL HEALTH AND SAFETY (Continued) **1024827453**

Generator Location Zip:	94080-5933
Generator Mail Street Number:	Not reported
Generator Mail Street 1:	308 S. AKARD ST.
Generator Mail Street 2:	17TH FLOOR
Generator Mail City:	DALLAS
Generator Mail Zip:	75202-0000
Generator Mail State:	TX
Generator Contact Company Name:	Not reported
Designated Facility EPA ID:	CAD008252405
Designated Facility Name:	Pacific Resource Recovery Services Inc
Designated Facility Mail Street Number:	3150
Designated Facility Mail Street 1:	CA90023 CA037US 3150
Designated Facility Mail Street 2:	EAST PICO BLVD
Designated Facility Mail City:	LOS ANGELES
Designated Facility Mail Zip:	90023
Designated Facility Mail State:	CA
Designated Facility Location Street Number:	3150
Designated Facility Location Street 1:	EAST PICO BLVD
Designated Facility Location Street 2:	Not reported
Designated Facility Location City:	LOS ANGELES
Designated Facility Location Zip:	90023-0000
Designated Facility Location State:	CA
Designated Facility Contact Company Name:	Not reported
Manifest Residue Indicator:	N
Rejection Indicator:	N

Manifest Tracking Number:	023721390JJK
Last Updated Date:	20220829
Shipped Date:	20220706
Received Date:	20220727
Manifest Status:	Signed
Submission Type:	DataImage5Copy
Origin Type:	Service
Generator EPA ID:	CAL000357076
Generator Name:	Pacific Bell Telephone Co. Dba At&T Calif.
Generator Location Street Number:	Not reported
Generator Location Street 1:	1477 HUNTINGTON AVE
Generator Location Street 2:	Not reported
Generator Location City:	SO. SAN FRANCISCO
Generator Location State:	CA
Generator Location Zip:	94080
Generator Mail Street Number:	Not reported
Generator Mail Street 1:	308 S. Akard St 17th Floor
Generator Mail Street 2:	Not reported
Generator Mail City:	Dallas
Generator Mail Zip:	75202
Generator Mail State:	TX
Generator Contact Company Name:	Not reported
Designated Facility EPA ID:	CAD982444481
Designated Facility Name:	Hazmat Tsdf Inc, Former Filter Recycling Services Inc
Designated Facility Mail Street Number:	180
Designated Facility Mail Street 1:	Not reported
Designated Facility Mail Street 2:	WEST MONTE AVENUE
Designated Facility Mail City:	RIALTO
Designated Facility Mail Zip:	92316
Designated Facility Mail State:	CA
Designated Facility Location Street Number:	180

AT&T SERVICES INC ATTN: ENVIRONMENTAL HEALTH AND SAFETY (Continued) **1024827453**

Designated Facility Location Street 1:	WEST MONTE AVENUE
Designated Facility Location Street 2:	Not reported
Designated Facility Location City:	RIALTO
Designated Facility Location Zip:	92316
Designated Facility Location State:	CA
Designated Facility Contact Company Name:	Not reported
Manifest Residue Indicator:	N
Rejection Indicator:	N

Manifest Tracking Number:	020421510JJK
Last Updated Date:	20190911
Shipped Date:	20190730
Received Date:	20190809
Manifest Status:	Signed
Submission Type:	DataImage5Copy
Origin Type:	Service
Generator EPA ID:	CAL000357076
Generator Name:	Pacific Bell Telephone Co. Dba At&T Calif.
Generator Location Street Number:	Not reported
Generator Location Street 1:	1477 HUNTINGTON AVE
Generator Location Street 2:	Not reported
Generator Location City:	SO. SAN FRANCISCO
Generator Location State:	CA
Generator Location Zip:	94080
Generator Mail Street Number:	Not reported
Generator Mail Street 1:	308 S. Akard St 17th Floor
Generator Mail Street 2:	Not reported
Generator Mail City:	Dallas
Generator Mail Zip:	75202
Generator Mail State:	TX
Generator Contact Company Name:	Not reported
Designated Facility EPA ID:	CAD982444481
Designated Facility Name:	Hazmat Tsdf Inc, Former Filter Recycling Services Inc
Designated Facility Mail Street Number:	180
Designated Facility Mail Street 1:	Not reported
Designated Facility Mail Street 2:	180 WEST MONTE AVENUE
Designated Facility Mail City:	RIALTO
Designated Facility Mail Zip:	92316
Designated Facility Mail State:	CA
Designated Facility Location Street Number:	180
Designated Facility Location Street 1:	180 WEST MONTE AVENUE
Designated Facility Location Street 2:	Not reported
Designated Facility Location City:	RIALTO
Designated Facility Location Zip:	92316
Designated Facility Location State:	CA
Designated Facility Contact Company Name:	Not reported
Manifest Residue Indicator:	N
Rejection Indicator:	N

Manifest Tracking Number:	014072867FLE
Last Updated Date:	20210405
Shipped Date:	20210219
Received Date:	20210309
Manifest Status:	Signed
Submission Type:	DataImage5Copy
Origin Type:	Web
Generator EPA ID:	CAL000357076

AT&T SERVICES INC ATTN: ENVIRONMENTAL HEALTH AND SAFETY (Continued) **1024827453**

Generator Name:	Pacific Bell Telephone Co Dba At&T California
Generator Location Street Number:	Not reported
Generator Location Street 1:	1477 HUNTINGTON AVE
Generator Location Street 2:	Not reported
Generator Location City:	SOUTH SAN FRANCISCO
Generator Location State:	CA
Generator Location Zip:	94080-5933
Generator Mail Street Number:	Not reported
Generator Mail Street 1:	308 S. AKARD ST.
Generator Mail Street 2:	17TH FLOOR
Generator Mail City:	DALLAS
Generator Mail Zip:	75202-0000
Generator Mail State:	TX
Generator Contact Company Name:	Not reported
Designated Facility EPA ID:	AZR000520478
Designated Facility Name:	Environmental Waste Solutions, Inc.
Designated Facility Mail Street Number:	Not reported
Designated Facility Mail Street 1:	Not reported
Designated Facility Mail Street 2:	PO BOX 626
Designated Facility Mail City:	LOMA LINDA
Designated Facility Mail Zip:	92354-0626
Designated Facility Mail State:	CA
Designated Facility Location Street Number:	Not reported
Designated Facility Location Street 1:	31915 INDUSTRIAL LANE
Designated Facility Location Street 2:	Not reported
Designated Facility Location City:	PAKER
Designated Facility Location Zip:	85344
Designated Facility Location State:	AZ
Designated Facility Contact Company Name:	Not reported
Manifest Residue Indicator:	N
Rejection Indicator:	N

Manifest Tracking Number:	014073217FLE
Last Updated Date:	20211222
Shipped Date:	20210813
Received Date:	20210826
Manifest Status:	Signed
Submission Type:	DataImage5Copy
Origin Type:	Web
Generator EPA ID:	CAL000357076
Generator Name:	Pacific Bell Telephone Co Dba At&T California
Generator Location Street Number:	Not reported
Generator Location Street 1:	1477 HUNTINGTON AVE
Generator Location Street 2:	Not reported
Generator Location City:	SOUTH SAN FRANCISCO
Generator Location State:	CA
Generator Location Zip:	94080-5933
Generator Mail Street Number:	Not reported
Generator Mail Street 1:	308 S. AKARD ST.
Generator Mail Street 2:	17TH FLOOR
Generator Mail City:	DALLAS
Generator Mail Zip:	75202-0000
Generator Mail State:	TX
Generator Contact Company Name:	Not reported
Designated Facility EPA ID:	AZR000520478
Designated Facility Name:	Environmental Waste Solutions, Inc.
Designated Facility Mail Street Number:	Not reported

AT&T SERVICES INC ATTN: ENVIRONMENTAL HEALTH AND SAFETY (Continued) **1024827453**

Designated Facility Mail Street 1:	Not reported
Designated Facility Mail Street 2:	PO BOX 626
Designated Facility Mail City:	LOMA LINDA
Designated Facility Mail Zip:	92354
Designated Facility Mail State:	CA
Designated Facility Location Street Number:	Not reported
Designated Facility Location Street 1:	31915 INDUSTRIAL LANE
Designated Facility Location Street 2:	Not reported
Designated Facility Location City:	PARKER
Designated Facility Location Zip:	85344
Designated Facility Location State:	AZ
Designated Facility Contact Company Name:	Not reported
Manifest Residue Indicator:	N
Rejection Indicator:	N

Manifest Tracking Number:	014073218FLE
Last Updated Date:	20210914
Shipped Date:	20210813
Received Date:	20210826
Manifest Status:	Signed
Submission Type:	DataImage5Copy
Origin Type:	Web
Generator EPA ID:	CAL000357076
Generator Name:	At&T Services Inc Attn: Environmental Health And Safety
Generator Location Street Number:	Not reported
Generator Location Street 1:	1477 HUNTINGTON AVE
Generator Location Street 2:	Not reported
Generator Location City:	SOUTH SAN FRANCISCO
Generator Location State:	CA
Generator Location Zip:	94080-5933
Generator Mail Street Number:	308
Generator Mail Street 1:	S. AKARD ST, ATT: WASTE
Generator Mail Street 2:	17TH FLOOR
Generator Mail City:	Dallas
Generator Mail Zip:	75202
Generator Mail State:	TX
Generator Contact Company Name:	Not reported
Designated Facility EPA ID:	CAD008252405
Designated Facility Name:	Pacific Resource Recovery Services Inc
Designated Facility Mail Street Number:	3150
Designated Facility Mail Street 1:	CA90023 CA037US 3150
Designated Facility Mail Street 2:	EAST PICO BLVD
Designated Facility Mail City:	LOS ANGELES
Designated Facility Mail Zip:	90023
Designated Facility Mail State:	CA
Designated Facility Location Street Number:	3150
Designated Facility Location Street 1:	EAST PICO BLVD
Designated Facility Location Street 2:	Not reported
Designated Facility Location City:	LOS ANGELES
Designated Facility Location Zip:	90023-0000
Designated Facility Location State:	CA
Designated Facility Contact Company Name:	Not reported
Manifest Residue Indicator:	N
Rejection Indicator:	N

Manifest Tracking Number:	014658603FLE
Last Updated Date:	20201105

AT&T SERVICES INC ATTN: ENVIRONMENTAL HEALTH AND SAFETY (Continued) **1024827453**

Shipped Date:	20200910
Received Date:	20200917
Manifest Status:	Signed
Submission Type:	DataImage5Copy
Origin Type:	Web
Generator EPA ID:	CAL000357076
Generator Name:	Pacific Bell Telephone Co Dba At&T California
Generator Location Street Number:	Not reported
Generator Location Street 1:	1477 HUNTINGTON AVE
Generator Location Street 2:	Not reported
Generator Location City:	SOUTH SAN FRANCISCO
Generator Location State:	CA
Generator Location Zip:	94080-5933
Generator Mail Street Number:	Not reported
Generator Mail Street 1:	308 S. AKARD ST.
Generator Mail Street 2:	17TH FLOOR
Generator Mail City:	DALLAS
Generator Mail Zip:	75202-0000
Generator Mail State:	TX
Generator Contact Company Name:	Not reported
Designated Facility EPA ID:	AZR000520478
Designated Facility Name:	Environmental Waste Solutions, Inc.
Designated Facility Mail Street Number:	Not reported
Designated Facility Mail Street 1:	Not reported
Designated Facility Mail Street 2:	PO BOX 626
Designated Facility Mail City:	LOMA LINDA
Designated Facility Mail Zip:	92354-0626
Designated Facility Mail State:	CA
Designated Facility Location Street Number:	Not reported
Designated Facility Location Street 1:	31915 INDUSTRIAL LANE
Designated Facility Location Street 2:	Not reported
Designated Facility Location City:	PAKER
Designated Facility Location Zip:	85344
Designated Facility Location State:	AZ
Designated Facility Contact Company Name:	Not reported
Manifest Residue Indicator:	N
Rejection Indicator:	N

State Waste:

Manifest Tracking Number:	001519639VES
Waste Line Number:	1
State Waste Code Owner:	CA
State Waste Code:	331
State Waste:	Off-specification, aged, or surplus organics

Transporter:

Manifest Tracking Number:	001519639VES
Transporter Line Number:	1
Transporter EPA ID:	NJD080631369
Transporter Name:	Veolia Es Technical Solutions

Manifest Tracking Number:	001519639VES
Transporter Line Number:	2
Transporter EPA ID:	MOD095038998
Transporter Name:	Tristate Motor Transit Co.

AT&T SERVICES INC ATTN: ENVIRONMENTAL HEALTH AND SAFETY (Continued) **1024827453**

Waste Line:

Manifest Tracking Number:	001519639VES
Waste Line Number:	1
U.S. DOT Hazardous Indicator:	N
U.S. DOT ID Number:	Not reported
U.S. DOT Description:	Not reported
Non-Hazardous Waste Description:	NON-RCRA HAZARDOUS WASTE LIQUID, (EPOXY RESIN, DETERGENT ALKYLATE)
Number of Containers:	1
Container Type Code:	DF
Container Type Description:	Fiberboard or plastic drums, barrels, kegs
Waste Quantity:	75
Quantity Unit of Measure Code:	P
Quantity Unit of Measure Description:	Pounds
Waste Quantity, in Tons:	0.0375
Acute Waste Quantity, in Tons:	0
Non-Acute Waste Quantity, in Tons:	0.0375
Waste Quantity, in Kilograms:	34.013626
Acute Waste Quantity, in Kilograms:	0
Non-Acute Waste Quantity, in Kilorgrams:	34.013626
Management Method Code:	H141
Management Method Description:	STORAGE, BULKING AND/OR TRANSFER OFF SITE
Waste Residue Indicator:	N
Quantity Discrepancy Indicator:	N
Waste Type Discrepancy Indicator:	N
Waste Density:	Not reported
Waste Density Unit of Measure Code:	Not reported
Waste Density Unit of Measure Description:	Not reported
Form Code:	Not reported
Form Code Description:	Not reported
Source Code:	Not reported
Source Code Description:	Not reported
Waste Minimization Code:	Not reported
Waste Minimization Code Description:	Not reported
Consent Number:	Not reported
EPA Waste Indicator:	N

Click this hyperlink while viewing on your computer to access
13 additional US EManifest: record(s) in the EDR Site Report.

AG367 **PACIFIC BELL** **UST FINDER RELEASE** **1029088441**
North **1465 HUNTINGTON** **N/A**
1/8-1/4 **SOUTH SAN FRANCISCO, CA 94080**
0.190 mi.
1002 ft. **Site 10 of 13 in cluster AG**

Relative: **Lower**
Actual: **35 ft.**

UST FINDER RELEASE:

Object ID:	37850
Facility ID:	Not reported
Lust ID:	CAT0608100376
Name:	PACIFIC BELL
Address:	1465 HUNTINGTON
City,State,Zip:	SOUTH SAN FRANCISCO, CA 94080
Address Match Type:	StreetAddress
Reported Date:	Not reported
Status:	No Further Action
Substance:	Not reported
Population within 1500ft:	928

PACIFIC BELL (Continued) **1029088441**

Domestic Wells within 1500ft:	0
Land Use:	Developed, High Intensity
Within SPA:	No
SPA PWS Facility ID:	Not reported
SPA Water Type:	Not reported
SPA Facility Type:	Not reported
SPA HUC12:	Not reported
Within WHPA:	Yes
WHPA PWS Facility ID:	CA4110009_10185
WHPA Water Type:	GW - Ground water
WHPA Facility Type:	WL - Well
WHPA HUC12:	180500040903
Within 100yr Floodplain:	No
Tribe:	Not reported
EPA Region:	9
NFA Letter 1:	Not reported
NFA Letter 2:	Not reported
NFA Letter 3:	Not reported
NFA Letter 4:	Not reported
Closed With Residual Contaminate:	Not reported
Coordinate Source:	Geocode
X Coord:	-122.42175
Y Coord:	37.6443400000001
Latitude:	37.64434
Longitude:	-122.42175

AG368 **PACIFIC BELL** **RCRA-SQG** **1000251289**
North **1465 HUNTINGTON AVENUE** **LUST** **CAT080021280**
1/8-1/4 **SOUTH SAN FRANCISCO, CA 94080** **HIST UST**
0.190 mi. **FINDS**
1002 ft. **Site 11 of 13 in cluster AG** **ECHO**
Cortese
Relative: **HIST CORTESE**
Lower **CERS**

Actual:
35 ft.

RCRA Listings:

Date Form Received by Agency:	19960901
Handler Name:	Pacific Bell
Handler Address:	1465 Huntington Avenue
Handler City,State,Zip:	SOUTH SAN FRANCISCO, CA 94080
EPA ID:	CAT080021280
Contact Name:	Not reported
Contact Address:	Not reported
Contact City,State,Zip:	Not reported
Contact Telephone:	Not reported
Contact Fax:	Not reported
Contact Email:	Not reported
Contact Title:	Not reported
EPA Region:	09
Land Type:	Not reported
Federal Waste Generator Description:	Small Quantity Generator
Non-Notifier:	Not reported
Biennial Report Cycle:	Not reported
Accessibility:	Not reported
Active Site Indicator:	Handler Activities
State District Owner:	Ca
State District:	2
Mailing Address:	2 NORTH SECOND ST ROOM 1125

PACIFIC BELL (Continued) **1000251289**

Mailing City,State,Zip:	SAN JOSE, CA 95113
Owner Name:	Not reported
Owner Type:	Not reported
Operator Name:	Not Required
Operator Type:	Private
Short-Term Generator Activity:	No
Importer Activity:	No
Mixed Waste Generator:	No
Transporter Activity:	No
Transfer Facility Activity:	No
Recycler Activity with Storage:	No
Small Quantity On-Site Burner Exemption:	No
Smelting Melting and Refining Furnace Exemption:	No
Underground Injection Control:	No
Off-Site Waste Receipt:	No
Universal Waste Indicator:	No
Universal Waste Destination Facility:	No
Federal Universal Waste:	No
Active Site State-Reg Handler:	---
Federal Facility Indicator:	Not reported
Hazardous Secondary Material Indicator:	N
Sub-Part K Indicator:	Not reported
2018 GPRA Permit Baseline:	Not on the Baseline
2018 GPRA Renewals Baseline:	Not on the Baseline
202 GPRA Corrective Action Baseline:	No
Subject to Corrective Action Universe:	No
Non-TSDFs Where RCRA CA has Been Imposed Universe:	No
Corrective Action Priority Ranking:	No NCAPS ranking
Environmental Control Indicator:	No
Institutional Control Indicator:	No
Human Exposure Controls Indicator:	N/A
Groundwater Controls Indicator:	N/A
Significant Non-Complier Universe:	No
Unaddressed Significant Non-Complier Universe:	No
Addressed Significant Non-Complier Universe:	No
Significant Non-Complier With a Compliance Schedule Universe:	No
Financial Assurance Required:	Not reported
Handler Date of Last Change:	20020627
Recognized Trader-Importer:	No
Recognized Trader-Exporter:	No
Importer of Spent Lead Acid Batteries:	No
Exporter of Spent Lead Acid Batteries:	No
Recycler Activity Without Storage:	No
Manifest Broker:	No
Sub-Part P Indicator:	No

Handler - Owner Operator:

Owner/Operator Indicator:	Operator
Owner/Operator Name: NOT REQUIRED	
Legal Status:	Private
Date Became Current:	Not reported
Date Ended Current:	Not reported
Owner/Operator Address:	NOT REQUIRED
Owner/Operator City,State,Zip:	NOT REQUIRED, ME 99999
Owner/Operator Telephone:	415-555-1212
Owner/Operator Telephone Ext:	Not reported

PACIFIC BELL (Continued) **1000251289**

Owner/Operator Fax: Not reported
Owner/Operator Email: Not reported

Owner/Operator Indicator: Owner
Owner/Operator Name: THE PACIFIC TELEPHONE AND TELEGRAPH CO
Legal Status: Private
Date Became Current: Not reported
Date Ended Current: Not reported
Owner/Operator Address: NOT REQUIRED
Owner/Operator City,State,Zip: NOT REQUIRED, ME 99999
Owner/Operator Telephone: 415-555-1212
Owner/Operator Telephone Ext: Not reported
Owner/Operator Fax: Not reported
Owner/Operator Email: Not reported

Historic Generators:
Receive Date: 19960901
Handler Name: PACIFIC BELL
Federal Waste Generator Description: Small Quantity Generator
State District Owner: Ca
Large Quantity Handler of Universal Waste: No
Recognized Trader Importer: No
Recognized Trader Exporter: No
Spent Lead Acid Battery Importer: No
Spent Lead Acid Battery Exporter: No
Current Record: Yes
Non Storage Recycler Activity: Not reported
Electronic Manifest Broker: Not reported

Receive Date: 19810119
Handler Name: PACIFIC BELL
Federal Waste Generator Description: Large Quantity Generator
State District Owner: Ca
Large Quantity Handler of Universal Waste: No
Recognized Trader Importer: No
Recognized Trader Exporter: No
Spent Lead Acid Battery Importer: No
Spent Lead Acid Battery Exporter: No
Current Record: No
Non Storage Recycler Activity: Not reported
Electronic Manifest Broker: Not reported

List of NAICS Codes and Descriptions:
NAICS Codes: No NAICS Codes Found

Facility Has Received Notices of Violations:
Violations: No Violations Found

Evaluation Action Summary:
Evaluations: No Evaluations Found

SAN MATEO CO. LUST:
Name: PACIFIC BELL
Address: 1465 HUNTINGTON

PACIFIC BELL (Continued) **1000251289**

City,State,Zip: SOUTH SAN FRANCISCO, CA
Region: SAN MATEO
Facility ID: 550031
Facility Status: 9- Case Closed
Global ID: T0608100376
APN Number: Not reported
Case Type: SOUTH SAN FRANCISCO, CA
EDR Link ID: SOUTH SAN FRANCISCO, CA

LUST:
Name: PACIFIC BELL
Address: 1465 HUNTINGTON
City,State,Zip: SOUTH SAN FRANCISCO, CA 94080
Lead Agency: SAN MATEO COUNTY LOP
Case Type: LUST Cleanup Site

Geo Track:
Global Id: T0608100376
Latitude: 37.6434294051739
Longitude: -122.420713305473
Status: Completed - Case Closed
Status Date: 08/12/2010
Case Worker: JM
RB Case Number: 41-0395
Local Agency: SAN MATEO COUNTY LOP
File Location: Not reported
Local Case Number: 550031
Potential Media Affect: Other Groundwater (uses other than drinking water)
Potential Contaminants of Concern: Gasoline
EPA Region: 9
Coordinate Source: * Historical Geocode - Exact Address Match
Cuf Case: NO
Quantity Released Gallons: 0
Begin Date: 12/05/1985
Leak Reported Date: 12/05/1985
How Discovered: Other Means
How Discovered Description: Not reported
Discharge Source: Not reported
Discharge Cause: Not reported
Stop Method: Other Means
Stop Description: Not reported
No Further Action Date: 08/12/2010
CA Water Watershed Name: South Bay - San Mateo Bayside (204.40)
Dwr Groundwater Subbasin Name: Westside (2-035)
Disadvantaged Community: Not reported
CA Enviroscreen 3 Score: 81-85%
CA Enviroscreen 4 Score: 80-85%
Military DOD Site: No
Facility Project Subtype: Not reported
RWQCB Region: SAN FRANCISCO BAY RWQCB (REGION 2)
Site History: Can be extracted from most recent report in Geotracker or at San Mateo County offices if submitted prior to 2005, San Mateo County does not take responsibility for the accuracy of the statements made or any professional interpretations made in the referenced report.

LUST:
Global Id: T0608100376

PACIFIC BELL (Continued) **1000251289**

Contact Type: Local Agency Caseworker - Primary Caseworker
Contact Name: JACOB MADDEN
Organization Name: SAN MATEO COUNTY LOP
Address: 2000 ALAMEDA DE LAS PULGAS, Suite 100
City: SAN MATEO
Email: jmadden@smcgov.org
Phone Number: 6503995959

Global Id: T0608100376
Contact Type: Regional Board Caseworker
Contact Name: Regional Water Board
Organization Name: SAN FRANCISCO BAY RWQCB (REGION 2)
Address: 1515 CLAY ST SUITE 1400
City: OAKLAND
Email: Not reported
Phone Number: Not reported

Global Id: T0608100376
Contact Type: Regional Board Caseworker
Contact Name: UUU
Organization Name: SAN FRANCISCO BAY RWQCB (REGION 2)
Address: 1515 CLAY ST SUITE 1400
City: OAKLAND
Email: Not reported
Phone Number: Not reported

LUST:
Global Id: T0608100376
Action Type: ENFORCEMENT
Date: 12/03/2009
Action: Technical Correspondence / Assistance / Other

Global Id: T0608100376
Action Type: ENFORCEMENT
Date: 02/21/2007
Action: Staff Letter

Global Id: T0608100376
Action Type: ENFORCEMENT
Date: 03/25/2009
Action: Email Correspondence

Global Id: T0608100376
Action Type: ENFORCEMENT
Date: 11/01/2006
Action: Technical Correspondence / Assistance / Other

Global Id: T0608100376
Action Type: ENFORCEMENT
Date: 11/01/2006
Action: Technical Correspondence / Assistance / Other

Global Id: T0608100376
Action Type: ENFORCEMENT
Date: 11/01/2006
Action: Technical Correspondence / Assistance / Other

PACIFIC BELL (Continued) **1000251289**

Global Id: T0608100376
Action Type: ENFORCEMENT
Date: 10/09/2008
Action: Staff Letter

Global Id: T0608100376
Action Type: ENFORCEMENT
Date: 06/25/2010
Action: Technical Correspondence / Assistance / Other

Global Id: T0608100376
Action Type: Other
Date: 12/05/1985
Action: Leak Discovery

Global Id: T0608100376
Action Type: Other
Date: 12/05/1985
Action: Leak Reported

Global Id: T0608100376
Action Type: ENFORCEMENT
Date: 06/10/2020
Action: Staff Letter

Global Id: T0608100376
Action Type: ENFORCEMENT
Date: 08/12/2010
Action: Closure/No Further Action Letter - #20100812

Global Id: T0608100376
Action Type: RESPONSE
Date: 04/15/2008
Action: Monitoring Report - Quarterly

Global Id: T0608100376
Action Type: RESPONSE
Date: 07/15/2008
Action: Monitoring Report - Quarterly

Global Id: T0608100376
Action Type: RESPONSE
Date: 01/15/2009
Action: Monitoring Report - Semi-Annually

Global Id: T0608100376
Action Type: RESPONSE
Date: 07/15/2009
Action: Monitoring Report - Semi-Annually

Global Id: T0608100376
Action Type: RESPONSE
Date: 01/15/2010
Action: Monitoring Report - Semi-Annually

Global Id: T0608100376
Action Type: RESPONSE

PACIFIC BELL (Continued) **1000251289**

Date: 11/11/2007
Action: Electronic Reporting Submittal Due

Global Id: T0608100376
Action Type: RESPONSE
Date: 11/15/2007
Action: Monitoring Report - Quarterly

Global Id: T0608100376
Action Type: RESPONSE
Date: 09/15/2006
Action: Monitoring Report - Quarterly

Global Id: T0608100376
Action Type: RESPONSE
Date: 11/15/2006
Action: Monitoring Report - Quarterly

Global Id: T0608100376
Action Type: RESPONSE
Date: 02/15/2004
Action: Monitoring Report - Quarterly

Global Id: T0608100376
Action Type: RESPONSE
Date: 11/15/2003
Action: Monitoring Report - Quarterly

Global Id: T0608100376
Action Type: RESPONSE
Date: 11/15/2004
Action: Monitoring Report - Quarterly

Global Id: T0608100376
Action Type: RESPONSE
Date: 02/15/2005
Action: Monitoring Report - Quarterly

Global Id: T0608100376
Action Type: RESPONSE
Date: 05/31/2003
Action: Monitoring Report - Quarterly

Global Id: T0608100376
Action Type: RESPONSE
Date: 05/15/2004
Action: Monitoring Report - Quarterly

Global Id: T0608100376
Action Type: RESPONSE
Date: 08/15/2004
Action: Monitoring Report - Quarterly

Global Id: T0608100376
Action Type: RESPONSE
Date: 08/15/2003
Action: Monitoring Report - Quarterly

PACIFIC BELL (Continued) **1000251289**

Global Id: T0608100376
Action Type: RESPONSE
Date: 08/14/2003
Action: Well Installation Report

Global Id: T0608100376
Action Type: RESPONSE
Date: 08/26/2004
Action: Electronic Reporting Submittal Due

Global Id: T0608100376
Action Type: RESPONSE
Date: 06/29/2006
Action: CAP/RAP - Feasibility Study Report

Global Id: T0608100376
Action Type: RESPONSE
Date: 11/17/2006
Action: Corrective Action Plan / Remedial Action Plan

Global Id: T0608100376
Action Type: RESPONSE
Date: 08/17/2007
Action: Corrective Action Plan / Remedial Action Plan

Global Id: T0608100376
Action Type: RESPONSE
Date: 01/31/2008
Action: Remedial Progress Report

Global Id: T0608100376
Action Type: RESPONSE
Date: 02/15/2006
Action: Monitoring Report - Quarterly

Global Id: T0608100376
Action Type: RESPONSE
Date: 05/15/2006
Action: Monitoring Report - Quarterly

Global Id: T0608100376
Action Type: RESPONSE
Date: 03/15/2007
Action: Monitoring Report - Quarterly

Global Id: T0608100376
Action Type: RESPONSE
Date: 05/15/2005
Action: Monitoring Report - Quarterly

Global Id: T0608100376
Action Type: RESPONSE
Date: 08/15/2005
Action: Monitoring Report - Quarterly

Global Id: T0608100376
Action Type: RESPONSE

PACIFIC BELL (Continued) **1000251289**

Date: 08/14/2020
Action: Proposed Plan

Global Id: T0608100376
Action Type: RESPONSE
Date: 01/09/2020
Action: Other Report / Document

Global Id: T0608100376
Action Type: ENFORCEMENT
Date: 10/11/2007
Action: Staff Letter - #20071011

Global Id: T0608100376
Action Type: ENFORCEMENT
Date: 10/11/2007
Action: Staff Letter - #20071011

Global Id: T0608100376
Action Type: ENFORCEMENT
Date: 09/25/2003
Action: Staff Letter - #20030925

Global Id: T0608100376
Action Type: ENFORCEMENT
Date: 03/13/2003
Action: Staff Letter - #20030313

Global Id: T0608100376
Action Type: ENFORCEMENT
Date: 04/24/2003
Action: Staff Letter - #20030424

Global Id: T0608100376
Action Type: ENFORCEMENT
Date: 07/14/2006
Action: Staff Letter - #20060714

Global Id: T0608100376
Action Type: ENFORCEMENT
Date: 04/06/2006
Action: Staff Letter - #20060406

Global Id: T0608100376
Action Type: ENFORCEMENT
Date: 02/21/2007
Action: Staff Letter - #20070221

Global Id: T0608100376
Action Type: ENFORCEMENT
Date: 06/08/1990
Action: Notice of Responsibility - #19900608

Global Id: T0608100376
Action Type: ENFORCEMENT
Date: 10/09/2008
Action: Staff Letter - #20081009

PACIFIC BELL (Continued) **1000251289**

Global Id: T0608100376
Action Type: ENFORCEMENT
Date: 03/06/2009
Action: Staff Letter - #20090306

Global Id: T0608100376
Action Type: ENFORCEMENT
Date: 07/14/2009
Action: Staff Letter - #20090714

Global Id: T0608100376
Action Type: ENFORCEMENT
Date: 02/10/2010
Action: Staff Letter - #20100210

Global Id: T0608100376
Action Type: ENFORCEMENT
Date: 11/01/2006
Action: Technical Correspondence / Assistance / Other

Global Id: T0608100376
Action Type: ENFORCEMENT
Date: 11/01/2006
Action: Technical Correspondence / Assistance / Other

Global Id: T0608100376
Action Type: ENFORCEMENT
Date: 05/27/2010
Action: Technical Correspondence / Assistance / Other

Global Id: T0608100376
Action Type: RESPONSE
Date: 11/15/2008
Action: Monitoring Report - Quarterly

Global Id: T0608100376
Action Type: RESPONSE
Date: 06/25/2010
Action: Well Destruction Report

Global Id: T0608100376
Action Type: REMEDIATION
Date: 04/22/1996
Action: Soil Vapor Extraction (SVE)

Global Id: T0608100376
Action Type: REMEDIATION
Date: 11/07/2006
Action: In Situ Physical/Chemical Treatment (other than SVE)

Global Id: T0608100376
Action Type: REMEDIATION
Date: 05/15/2007
Action: In Situ Physical/Chemical Treatment (other than SVE)

Global Id: T0608100376
Action Type: ENFORCEMENT

PACIFIC BELL (Continued) **1000251289**

Date: 12/31/2009
Action: Technical Correspondence / Assistance / Other

Global Id: T0608100376
Action Type: RESPONSE
Date: 01/15/2008
Action: Monitoring Report - Quarterly

Global Id: T0608100376
Action Type: RESPONSE
Date: 12/15/2008
Action: Correspondence

Global Id: T0608100376
Action Type: RESPONSE
Date: 11/01/2006
Action: Other Report / Document

Global Id: T0608100376
Action Type: RESPONSE
Date: 05/29/2020
Action: Proposed Plan - Regulator Responded

LUST:
Global Id: T0608100376
Status: Open - Case Begin Date
Status Date: 12/05/1985

Global Id: T0608100376
Status: Open - Remediation
Status Date: 12/05/1985

Global Id: T0608100376
Status: Open - Verification Monitoring
Status Date: 08/01/2003

Global Id: T0608100376
Status: Open - Remediation
Status Date: 04/06/2006

Global Id: T0608100376
Status: Open - Verification Monitoring
Status Date: 02/10/2010

Global Id: T0608100376
Status: Completed - Case Closed
Status Date: 08/12/2010

LUST REG 2:
Region: 2
Facility Id: Not reported
Facility Status: Remedial action (cleanup) Underway
Case Number: 550031
How Discovered: OM
Leak Cause: Unknown

PACIFIC BELL (Continued) **1000251289**

Leak Source: Unknown
Date Leak Confirmed: Not reported
Oversight Program: LUST
Prelim. Site Assesment Wokplan Submitted: Not reported
Preliminary Site Assesment Began: Not reported
Pollution Characterization Began: Not reported
Pollution Remediation Plan Submitted: Not reported
Date Remediation Action Underway: 1/1/1965
Date Post Remedial Action Monitoring Began: Not reported

HIST UST:
Name: PACIFIC BELL (P2-068)
Address: 1465 HUNTINGTON AVE
City,State,Zip: SOUTH SAN FRANCISCO, CA 94080
File Number: 0002c131

URL:
Region: STATE
Facility ID: 00000057728
Facility Type: Other
Other Type: SIC 4800
Contact Name: E.J. KOEHLER
Telephone: 4155426758
Owner Name: PACIFIC BELL
Owner Address: 370 THIRD STREET
Owner City,St,Zip: SAN FRANCISCO, CA 94107
Total Tanks: 0001

Tank Num: 001
Container Num: 1
Year Installed: 1975
Tank Capacity: 00010000
Tank Used for: PRODUCT
Type of Fuel: UNLEADED
Container Construction Thickness: Not reported
Leak Detection: None

Click here for Geo Tracker PDF:

FINDS:
Registry ID: 110002949882

Click Here for FRS Facility Detail Report:

Environmental Interest/Information System:
The California Environmental Protection Agency (CalEPA) has recently implemented a new data warehouse system (nSite). This data warehouse combines and merges facility and site information from five different systems managed within CalEPA. The five systems are: California Environmental Reporting System (CERS),EnviroStor, GeoTracker, California Integrated Water Quality System (CIWQS), andToxic Release Inventory (TRI).
The Resource Conservation and Recovery Act Information System (RCRAInfo) is EPA's comprehensive information system in support of the Resource Conservation and Recovery Act (RCRA) of 1976 and the Hazardous and Solid Waste Amendments (HSWA) of 1984. It tracks many types of information about generators, transporters, treaters,

PACIFIC BELL (Continued) **1000251289**

storers, and disposers of hazardous waste.

Click this hyperlink while viewing on your computer to access additional FINDS: detail in the EDR Site Report.

ECHO:

Envid:	1000251289
Registry ID:	110002949882
DFR URL:	
Name:	PACIFIC BELL
Address:	1465 HUNTINGTON AVENUE
City,State,Zip:	SOUTH SAN FRANCISCO, CA 94080

CORTESE:

Name:	PACIFIC BELL
Address:	1465 HUNTINGTON
City,State,Zip:	SOUTH SAN FRANCISCO, CA 94080
Region:	CORTESE
Envirostor Id:	Not reported
Global ID:	T0608100376
Site/Facility Type:	LUST CLEANUP SITE
Cleanup Status:	COMPLETED - CASE CLOSED
Status Date:	Not reported
Site Code:	Not reported
Latitude:	Not reported
Longitude:	Not reported
Owner:	Not reported
Enf Type:	Not reported
Swat R:	Not reported
Flag:	active
Order No:	Not reported
Waste Discharge System No:	Not reported
Effective Date:	Not reported
Region 2:	Not reported
WID Id:	Not reported
Solid Waste Id No:	Not reported
Waste Management Uit Name:	Not reported
File Name:	Active Open

HIST CORTESE:

edr_fname:	PACIFIC BELL
edr_fadd1:	1465 HUNTINGTON
City,State,Zip:	SOUTH SAN FRANCISCO, CA
Region:	CORTESE
Facility County Code:	41
Reg By:	LTNKA
Reg Id:	41-0395

CERS:

Name:	PACIFIC BELL
Address:	1465 HUNTINGTON
City,State,Zip:	SOUTH SAN FRANCISCO, CA 94080
Site ID:	873361
CERS ID:	T0608100376
CERS Description:	Leaking Underground Storage Tank Cleanup Site

PACIFIC BELL (Continued) **1000251289**

Affiliation:

Affiliation Type Desc:	Local Agency Caseworker
Entity Name:	JACOB MADDEN - SAN MATEO COUNTY LOP
Entity Title:	Not reported
Affiliation Address:	2000 ALAMEDA DE LAS PULGAS, Suite 100
Affiliation City:	SAN MATEO
Affiliation State:	CA
Affiliation Country:	Not reported
Affiliation Zip:	Not reported
Affiliation Phone:	6503995959,

Affiliation Type Desc:	Regional Board Caseworker
Entity Name:	Regional Water Board - SAN FRANCISCO BAY RWQCB (REGION 2)
Entity Title:	Not reported
Affiliation Address:	1515 CLAY ST SUITE 1400
Affiliation City:	OAKLAND
Affiliation State:	CA
Affiliation Country:	Not reported
Affiliation Zip:	Not reported
Affiliation Phone:	,

Affiliation Type Desc:	Regional Board Caseworker
Entity Name:	UUU - SAN FRANCISCO BAY RWQCB (REGION 2)
Entity Title:	Not reported
Affiliation Address:	1515 CLAY ST SUITE 1400
Affiliation City:	OAKLAND
Affiliation State:	CA
Affiliation Country:	Not reported
Affiliation Zip:	Not reported
Affiliation Phone:	,

AG369 **PACIFIC BELL TELEPHONE DBA AT&T P2068** **San Mateo Co. BI** **S117398664**
North **1477 HUNTINGTON** **N/A**
1/8-1/4 **SOUTH SAN FRANCISCO, CA 94080**
0.190 mi.
1002 ft. **Site 12 of 13 in cluster AG**

Relative: **Lower**

Actual: **35 ft.**

San Mateo Co. BI:

Name:	PACIFIC BELL TELEPHONE DBA AT&T P2068
Address:	1477 HUNTINGTON
City,State,Zip:	SOUTH SAN FRANCISCO, CA 94080
Region:	SAN MATEO
Facility ID:	FA0048981
Prog Element Code:	STORES MV FUELS OR WASTE ONLY
Record Id:	PR0066878
Description:	STORES MV FUELS OR WASTE ONLY
Facility Status:	Inactive, non-billable
Program Category:	BUSINESS PLAN PROGRAM

AG370 **PACIFIC BELL TELEPHONE CO DBA AT&T CALIFORNIA** **San Mateo Co. BI** **S113798865**
North **1477 HUNTINGTON AVE** **HWTS** **N/A**
1/8-1/4 **SOUTH SAN FRANCISCO, CA 94080** **HAZNET**
0.190 mi.
1002 ft. **Site 13 of 13 in cluster AG**

Relative:
Lower

Actual:
35 ft.

San Mateo Co. BI:

Name:	AT&T CALIFORNIA - P2068
Address:	1477 HUNTINGTON
City,State,Zip:	SOUTH SAN FRANCISCO, CA 94080
Region:	SAN MATEO
Facility ID:	FA0059253
Prog Element Code:	GENERATES <27 GAL/YEAR
Record Id:	PR0081984
Description:	GENERATES <27 GAL/YEAR
Facility Status:	Active, billable
Program Category:	HAZARDOUS WASTE PROGRAM

Name:	AT&T CALIFORNIA - P2068
Address:	1477 HUNTINGTON
City,State,Zip:	SOUTH SAN FRANCISCO, CA 94080
Region:	SAN MATEO
Facility ID:	FA0059253
Prog Element Code:	STORES MV FUELS OR WASTE ONLY
Record Id:	PR0082103
Description:	STORES MV FUELS OR WASTE ONLY
Facility Status:	Active, billable
Program Category:	BUSINESS PLAN PROGRAM

HWTS:

Name:	PACIFIC BELL TELEPHONE CO DBA AT&T CALIFORNIA
Address:	1477 HUNTINGTON AVE
Address 2:	Not reported
City,State,Zip:	SOUTH SAN FRANCISCO, CA 94080
EPA ID:	CAL000357076
Inactive Date:	Not reported
Create Date:	09/22/2010
Last Act Date:	Not reported
Mailing Name:	Not reported
Mailing Address:	308 S. AKARD ST.
Mailing Address 2:	Not reported
Mailing City,State,Zip:	DALLAS, TX 75202
Owner Name:	PACIFIC BELL
Owner Address:	308 S. AKARD ST
Owner Address 2:	Not reported
Owner City,State,Zip:	DALLAS, TX 952020000
Owner Phone:	Not reported
Owner Fax:	Not reported
Contact Name:	EH&S WASTE MANAGER/TEAM
Contact Address:	308 S. AKARD ST.
Contact Address 2:	Not reported
City,State,Zip:	DALLAS, TX 75202
Contact Phone:	Not reported
Contact Fax:	Not reported
Facility Status:	Active
Facility Type:	PERMANENT
Category:	STATE
Latitude:	37.644323
Longitude:	-122.421787

PACIFIC BELL TELEPHONE CO DBA AT&T CALIFORNIA (Continued) **S113798865**

NAICS:

EPA ID:	CAL000357076
Create Date:	2010-09-22 15:15:47.360
NAICS Code:	51334
NAICS Description:	Satellite Telecommunications
Issued EPA ID Date:	2010-09-22 15:15:47.34300
Inactive Date:	Not reported
Facility Name:	PACIFIC BELL TELEPHONE CO DBA AT&T CALIFORNIA
Facility Address:	1477 HUNTINGTON AVE
Facility Address 2:	Not reported
Facility City:	SOUTH SAN FRANCISCO
Facility County:	Not reported
Facility State:	CA
Facility Zip:	940805933

HAZNET:

Name:	PACIFIC BELL TELEPHONE CO DBA AT&T CALIFORNIA
Address:	1477 HUNTINGTON AVE
Address 2:	Not reported
City,State,Zip:	SOUTH SAN FRANCISCO, CA 940805933
Contact:	EH&S WASTE MANAGER/TEAM
Telephone:	8005669347
Mailing Name:	Not reported
Mailing Address:	308 S. AKARD ST.
Year:	2021
Gepaid:	CAL000357076
TSD EPA ID:	CAD008252405
CA Waste Code:	352 - Other organic solids
Disposal Method:	H141 - Storage, Bulking, And/Or Transfer Off Site--No Treatment/Reovery (H010-H129) Or (H131-H135)
Tons:	0.01
Year:	2021
Gepaid:	CAL000357076
TSD EPA ID:	CAD008252405
CA Waste Code:	331 - Off-specification, aged or surplus organics
Disposal Method:	H061 - Fuel Blending Prior To Energy Recovery At Another Site
Tons:	0.005
Year:	2021
Gepaid:	CAL000357076
TSD EPA ID:	CAD008252405
CA Waste Code:	214 - Unspecified solvent mixture
Disposal Method:	H061 - Fuel Blending Prior To Energy Recovery At Another Site
Tons:	0.0075
Year:	2021
Gepaid:	CAL000357076
TSD EPA ID:	AZR000520478
CA Waste Code:	352 - Other organic solids
Disposal Method:	H141 - Storage, Bulking, And/Or Transfer Off Site--No Treatment/Reovery (H010-H129) Or (H131-H135)
Tons:	0.155

PACIFIC BELL TELEPHONE CO DBA AT&T CALIFORNIA (Continued) **S113798865**

Year:	2021
Gepaid:	CAL000357076
TSD EPA ID:	AZR000520478
CA Waste Code:	331 - Off-specification, aged or surplus organics
Disposal Method:	H141 - Storage, Bulking, And/Or Transfer Off Site--No Treatment/Reovery (H010-H129) Or (H131-H135)
Tons:	0.0125

Year:	2020
Gepaid:	CAL000357076
TSD EPA ID:	CAD008252405
CA Waste Code:	352 - Other organic solids
Disposal Method:	H141 - Storage, Bulking, And/Or Transfer Off Site--No Treatment/Reovery (H010-H129) Or (H131-H135)
Tons:	0.0025

Year:	2020
Gepaid:	CAL000357076
TSD EPA ID:	CAD008252405
CA Waste Code:	331 - Off-specification, aged or surplus organics
Disposal Method:	H061 - Fuel Blending Prior To Energy Recovery At Another Site
Tons:	0.01

Year:	2020
Gepaid:	CAL000357076
TSD EPA ID:	CAD982444481
CA Waste Code:	223 - Unspecified oil-containing waste
Disposal Method:	H141 - Storage, Bulking, And/Or Transfer Off Site--No Treatment/Reovery (H010-H129) Or (H131-H135)
Tons:	3.75313

Year:	2020
Gepaid:	CAL000357076
TSD EPA ID:	AZR000520478
CA Waste Code:	331 - Off-specification, aged or surplus organics
Disposal Method:	H141 - Storage, Bulking, And/Or Transfer Off Site--No Treatment/Reovery (H010-H129) Or (H131-H135)
Tons:	0.015

Year:	2020
Gepaid:	CAL000357076
TSD EPA ID:	AZR000520478
CA Waste Code:	352 - Other organic solids
Disposal Method:	H141 - Storage, Bulking, And/Or Transfer Off Site--No Treatment/Reovery (H010-H129) Or (H131-H135)
Tons:	0.075

Click this hyperlink while viewing on your computer to access
29 additional CA HAZNET: record(s) in the EDR Site Report.

Additional Information:

Year:	2021
EM Manifest ID:	Not reported
Shipment Date:	9/10/2020
Shipment Date:	9/10/2020
Receipt Date:	9/17/2020

PACIFIC BELL TELEPHONE CO DBA AT&T CALIFORNIA (Continued) **S113798865**

Manifest Number:	014658603FLE
Generator EPA ID:	CAL000357076
Name:	PACIFIC BELL TELEPHONE CO DBA AT&T CALIFORNIA
Address:	1477 HUNTINGTON AVE
Address 2:	Not reported
City,State,Zip:	SOUTH SAN FRANCISCO, CA
Telephone:	Not reported
Contact:	DERONICA LAMB
Contact Telephone:	214-741-0464
Contact Email:	EHSRRC@LIST.ATT.COM
Transporter 1 EPA ID:	CAR000241448
Transporter Name:	ENVIRONMENTAL & CHEMICAL CONSULTING INC
Transporter 1 Emergency Number:	Not reported
Transporter 2 EPA ID:	Not reported
Transporter Name 2:	Not reported
Transporter 2 Emergency Number:	Not reported
TSDF EPA ID:	AZR000520478
TSDF Name:	ENVIRONMENTAL WASTE SOLUTIONS, INC.
TSDF Address 1:	31915 INDUSTRIAL LANE
TSDF Address 2:	Not reported
TSDF City,State,Zip:	PAKER, AZ 85344
TSDF Telephone:	Not reported
TSDFA EPA ID:	Not reported
Waste Code Description:	331 - Not reported
RCRA Code:	Not reported
Meth Code:	H141 - Not reported
Quantity Tons:	0.0075
Waste Quantity:	15
Quantity Unit:	P

Year:	2021
EM Manifest ID:	Not reported
Shipment Date:	6/2/2020
Shipment Date:	6/2/2020
Receipt Date:	6/16/2020
Manifest Number:	021580280JJK
Generator EPA ID:	CAL000357076
Name:	PACIFIC BELL TELEPHONE CO. DBA AT&T CALIF.
Address:	1477 HUNTINGTON AVE
Address 2:	Not reported
City,State,Zip:	SO. SAN FRANCISCO, CA 94080
Telephone:	Not reported
Contact:	Not reported
Contact Telephone:	415-290-5446
Contact Email:	Not reported
Transporter 1 EPA ID:	CAR000217513
Transporter Name:	ENVIRONMENTAL LOGISTICS INC
Transporter 1 Emergency Number:	Not reported
Transporter 2 EPA ID:	Not reported
Transporter Name 2:	Not reported
Transporter 2 Emergency Number:	Not reported
TSDF EPA ID:	CAD982444481
TSDF Name:	HAZMAT TSDF INC, FORMER FILTER RECYCLING SERVICES INC
TSDF Address 1:	WEST MONTE AVENUE
TSDF Address 2:	Not reported
TSDF City,State,Zip:	RIALTO, CA 92316
TSDF Telephone:	Not reported

PACIFIC BELL TELEPHONE CO DBA AT&T CALIFORNIA (Continued) **S113798865**

TSDFA EPA ID:	Not reported
Waste Code Description:	223 - Not reported
RCRA Code:	Not reported
Meth Code:	H141 - Not reported
Quantity Tons:	3.75313
Waste Quantity:	900
Quantity Unit:	G
Year:	2021
EM Manifest ID:	Not reported
Shipment Date:	3/30/2020
Shipment Date:	3/30/2020
Receipt Date:	4/20/2020
Manifest Number:	014075072FLE
Generator EPA ID:	CAL000357076
Name:	PACIFIC BELL TELEPHONE CO DBA AT&T CALIFORNIA
Address:	1477 HUNTINGTON AVE
Address 2:	Not reported
City,State,Zip:	SOUTH SAN FRANCISCO, CA 94080-5933
Telephone:	Not reported
Contact:	DERONICA LAMB
Contact Telephone:	214-741-0464
Contact Email:	EHSRRC@LIST.ATT.COM
Transporter 1 EPA ID:	CAR000241448
Transporter Name:	ENVIRONMENTAL & CHEMICAL CONSULTING INC
Transporter 1 Emergency Number:	Not reported
Transporter 2 EPA ID:	Not reported
Transporter Name 2:	Not reported
Transporter 2 Emergency Number:	Not reported
TSDF EPA ID:	CAD008252405
TSDF Name:	PACIFIC RESOURCE RECOVERY SERVICES INC
TSDF Address 1:	EAST PICO BLVD
TSDF Address 2:	Not reported
TSDF City,State,Zip:	LOS ANGELES, CA 90023-0000
TSDF Telephone:	Not reported
TSDFA EPA ID:	Not reported
Waste Code Description:	331 - Not reported
RCRA Code:	D001
Meth Code:	H061 - Not reported
Quantity Tons:	0.0075
Waste Quantity:	15
Quantity Unit:	P
Year:	2021
EM Manifest ID:	Not reported
Shipment Date:	3/30/2020
Shipment Date:	3/30/2020
Receipt Date:	4/20/2020
Manifest Number:	014075072FLE
Generator EPA ID:	CAL000357076
Name:	PACIFIC BELL TELEPHONE CO DBA AT&T CALIFORNIA
Address:	1477 HUNTINGTON AVE
Address 2:	Not reported
City,State,Zip:	SOUTH SAN FRANCISCO, CA 94080-5933
Telephone:	Not reported
Contact:	DERONICA LAMB
Contact Telephone:	214-741-0464

PACIFIC BELL TELEPHONE CO DBA AT&T CALIFORNIA (Continued) **S113798865**

Contact Email:	EHSRRC@LIST.ATT.COM
Transporter 1 EPA ID:	CAR000241448
Transporter Name:	ENVIRONMENTAL & CHEMICAL CONSULTING INC
Transporter 1 Emergency Number:	Not reported
Transporter 2 EPA ID:	Not reported
Transporter Name 2:	Not reported
Transporter 2 Emergency Number:	Not reported
TSDF EPA ID:	CAD008252405
TSDF Name:	PACIFIC RESOURCE RECOVERY SERVICES INC
TSDF Address 1:	EAST PICO BLVD
TSDF Address 2:	Not reported
TSDF City,State,Zip:	LOS ANGELES, CA 90023-0000
TSDF Telephone:	Not reported
TSDFA EPA ID:	Not reported
Waste Code Description:	352 - Not reported
RCRA Code:	D001
Meth Code:	H141 - Not reported
Quantity Tons:	0.0025
Waste Quantity:	5
Quantity Unit:	P

Year:	2021
EM Manifest ID:	Not reported
Shipment Date:	3/30/2020
Shipment Date:	3/30/2020
Receipt Date:	4/15/2020
Manifest Number:	014075064FLE
Generator EPA ID:	CAL000357076
Name:	PACIFIC BELL TELEPHONE CO DBA AT&T CALIFORNIA
Address:	1477 HUNTINGTON AVE
Address 2:	Not reported
City,State,Zip:	SOUTH SAN FRANCISCO, CA 94080-5933
Telephone:	Not reported
Contact:	DERONICA LAMB
Contact Telephone:	214-741-0464
Contact Email:	EHSRRC@LIST.ATT.COM
Transporter 1 EPA ID:	CAR000241448
Transporter Name:	ENVIRONMENTAL & CHEMICAL CONSULTING INC
Transporter 1 Emergency Number:	Not reported
Transporter 2 EPA ID:	Not reported
Transporter Name 2:	Not reported
Transporter 2 Emergency Number:	Not reported
TSDF EPA ID:	AZR000520478
TSDF Name:	ENVIRONMENTAL WASTE SOLUTIONS, INC.
TSDF Address 1:	31915 INDUSTRIAL LANE
TSDF Address 2:	Not reported
TSDF City,State,Zip:	PAKER, AZ 85344
TSDF Telephone:	Not reported
TSDFA EPA ID:	Not reported
Waste Code Description:	331 - Not reported
RCRA Code:	Not reported
Meth Code:	H141 - Not reported
Quantity Tons:	0.0075
Waste Quantity:	15
Quantity Unit:	P

Year:	2021

PACIFIC BELL TELEPHONE CO DBA AT&T CALIFORNIA (Continued) **S113798865**

EM Manifest ID:	Not reported
Shipment Date:	3/30/2020
Shipment Date:	3/30/2020
Receipt Date:	4/15/2020
Manifest Number:	014075064FLE
Generator EPA ID:	CAL000357076
Name:	PACIFIC BELL TELEPHONE CO DBA AT&T CALIFORNIA
Address:	1477 HUNTINGTON AVE
Address 2:	Not reported
City,State,Zip:	SOUTH SAN FRANCISCO, CA 94080-5933
Telephone:	Not reported
Contact:	DERONICA LAMB
Contact Telephone:	214-741-0464
Contact Email:	EHSRRC@LIST.ATT.COM
Transporter 1 EPA ID:	CAR000241448
Transporter Name:	ENVIRONMENTAL & CHEMICAL CONSULTING INC
Transporter 1 Emergency Number:	Not reported
Transporter 2 EPA ID:	Not reported
Transporter Name 2:	Not reported
Transporter 2 Emergency Number:	Not reported
TSDF EPA ID:	AZR000520478
TSDF Name:	ENVIRONMENTAL WASTE SOLUTIONS, INC.
TSDF Address 1:	31915 INDUSTRIAL LANE
TSDF Address 2:	Not reported
TSDF City,State,Zip:	PAKER, AZ 85344
TSDF Telephone:	Not reported
TSDFA EPA ID:	Not reported
Waste Code Description:	352 - Not reported
RCRA Code:	Not reported
Meth Code:	H141 - Not reported
Quantity Tons:	0.075
Waste Quantity:	150
Quantity Unit:	P

Year:	2021
EM Manifest ID:	Not reported
Shipment Date:	3/30/2020
Shipment Date:	3/30/2020
Receipt Date:	4/20/2020
Manifest Number:	014075072FLE
Generator EPA ID:	CAL000357076
Name:	PACIFIC BELL TELEPHONE CO DBA AT&T CALIFORNIA
Address:	1477 HUNTINGTON AVE
Address 2:	Not reported
City,State,Zip:	SOUTH SAN FRANCISCO, CA 94080-5933
Telephone:	Not reported
Contact:	DERONICA LAMB
Contact Telephone:	214-741-0464
Contact Email:	EHSRRC@LIST.ATT.COM
Transporter 1 EPA ID:	CAR000241448
Transporter Name:	ENVIRONMENTAL & CHEMICAL CONSULTING INC
Transporter 1 Emergency Number:	Not reported
Transporter 2 EPA ID:	Not reported
Transporter Name 2:	Not reported
Transporter 2 Emergency Number:	Not reported
TSDF EPA ID:	CAD008252405
TSDF Name:	PACIFIC RESOURCE RECOVERY SERVICES INC

PACIFIC BELL TELEPHONE CO DBA AT&T CALIFORNIA (Continued) **S113798865**

TSDF Address 1:	EAST PICO BLVD
TSDF Address 2:	Not reported
TSDF City,State,Zip:	LOS ANGELES, CA 90023-0000
TSDF Telephone:	Not reported
TSDFA EPA ID:	Not reported
Waste Code Description:	331 - Not reported
RCRA Code:	D001
Meth Code:	H061 - Not reported
Quantity Tons:	0.0025
Waste Quantity:	5
Quantity Unit:	P

Additional Information:

Year:	2020
EM Manifest ID:	Not reported
Shipment Date:	9/10/2020
Shipment Date:	9/10/2020
Receipt Date:	9/17/2020
Manifest Number:	014658603FLE
Generator EPA ID:	CAL000357076
Name:	PACIFIC BELL TELEPHONE CO DBA AT&T CALIFORNIA
Address:	1477 HUNTINGTON AVE
Address 2:	Not reported
City,State,Zip:	SOUTH SAN FRANCISCO, CA
Telephone:	Not reported
Contact:	DERONICA LAMB
Contact Telephone:	214-741-0464
Contact Email:	EHSRRC@LIST.ATT.COM
Transporter 1 EPA ID:	CAR000241448
Transporter Name:	ENVIRONMENTAL & CHEMICAL CONSULTING INC
Transporter 1 Emergency Number:	Not reported
Transporter 2 EPA ID:	Not reported
Transporter Name 2:	Not reported
Transporter 2 Emergency Number:	Not reported
TSDF EPA ID:	AZR000520478
TSDF Name:	ENVIRONMENTAL WASTE SOLUTIONS, INC.
TSDF Address 1:	31915 INDUSTRIAL LANE
TSDF Address 2:	Not reported
TSDF City,State,Zip:	PAKER, AZ 85344
TSDF Telephone:	Not reported
TSDFA EPA ID:	Not reported
Waste Code Description:	331 - Not reported
RCRA Code:	Not reported
Meth Code:	H141 - Not reported
Quantity Tons:	0.0075
Waste Quantity:	15
Quantity Unit:	P

Year:	2020
EM Manifest ID:	Not reported
Shipment Date:	6/2/2020
Shipment Date:	6/2/2020
Receipt Date:	6/16/2020
Manifest Number:	021580280JJK
Generator EPA ID:	CAL000357076
Name:	PACIFIC BELL TELEPHONE CO. DBA AT&T CALIF.
Address:	1477 HUNTINGTON AVE

PACIFIC BELL TELEPHONE CO DBA AT&T CALIFORNIA (Continued) **S113798865**

Address 2:	Not reported
City,State,Zip:	SO. SAN FRANCISCO, CA 94080
Telephone:	Not reported
Contact:	Not reported
Contact Telephone:	415-290-5446
Contact Email:	Not reported
Transporter 1 EPA ID:	CAR000217513
Transporter Name:	ENVIRONMENTAL LOGISTICS INC
Transporter 1 Emergency Number:	Not reported
Transporter 2 EPA ID:	Not reported
Transporter Name 2:	Not reported
Transporter 2 Emergency Number:	Not reported
TSDF EPA ID:	CAD982444481
TSDF Name:	HAZMAT TSDF INC, FORMER FILTER RECYCLING SERVICES INC
TSDF Address 1:	WEST MONTE AVENUE
TSDF Address 2:	Not reported
TSDF City,State,Zip:	RIALTO, CA 92316
TSDF Telephone:	Not reported
TSDFA EPA ID:	Not reported
Waste Code Description:	223 - Not reported
RCRA Code:	Not reported
Meth Code:	H141 - Not reported
Quantity Tons:	3.75313
Waste Quantity:	900
Quantity Unit:	G

Year:	2020
EM Manifest ID:	Not reported
Shipment Date:	3/30/2020
Shipment Date:	3/30/2020
Receipt Date:	4/20/2020
Manifest Number:	014075072FLE
Generator EPA ID:	CAL000357076
Name:	PACIFIC BELL TELEPHONE CO DBA AT&T CALIFORNIA
Address:	1477 HUNTINGTON AVE
Address 2:	Not reported
City,State,Zip:	SOUTH SAN FRANCISCO, CA 94080-5933
Telephone:	Not reported
Contact:	DERONICA LAMB
Contact Telephone:	214-741-0464
Contact Email:	EHSRRC@LIST.ATT.COM
Transporter 1 EPA ID:	CAR000241448
Transporter Name:	ENVIRONMENTAL & CHEMICAL CONSULTING INC
Transporter 1 Emergency Number:	Not reported
Transporter 2 EPA ID:	Not reported
Transporter Name 2:	Not reported
Transporter 2 Emergency Number:	Not reported
TSDF EPA ID:	CAD008252405
TSDF Name:	PACIFIC RESOURCE RECOVERY SERVICES INC
TSDF Address 1:	EAST PICO BLVD
TSDF Address 2:	Not reported
TSDF City,State,Zip:	LOS ANGELES, CA 90023-0000
TSDF Telephone:	Not reported
TSDFA EPA ID:	Not reported
Waste Code Description:	331 - Not reported
RCRA Code:	D001
Meth Code:	H061 - Not reported

PACIFIC BELL TELEPHONE CO DBA AT&T CALIFORNIA (Continued) **S113798865**

Quantity Tons:	0.0075
Waste Quantity:	15
Quantity Unit:	P
Year:	2020
EM Manifest ID:	Not reported
Shipment Date:	3/30/2020
Shipment Date:	3/30/2020
Receipt Date:	4/20/2020
Manifest Number:	014075072FLE
Generator EPA ID:	CAL000357076
Name:	PACIFIC BELL TELEPHONE CO DBA AT&T CALIFORNIA
Address:	1477 HUNTINGTON AVE
Address 2:	Not reported
City,State,Zip:	SOUTH SAN FRANCISCO, CA 94080-5933
Telephone:	Not reported
Contact:	DERONICA LAMB
Contact Telephone:	214-741-0464
Contact Email:	EHSRRC@LIST.ATT.COM
Transporter 1 EPA ID:	CAR000241448
Transporter Name:	ENVIRONMENTAL & CHEMICAL CONSULTING INC
Transporter 1 Emergency Number:	Not reported
Transporter 2 EPA ID:	Not reported
Transporter Name 2:	Not reported
Transporter 2 Emergency Number:	Not reported
TSDF EPA ID:	CAD008252405
TSDF Name:	PACIFIC RESOURCE RECOVERY SERVICES INC
TSDF Address 1:	EAST PICO BLVD
TSDF Address 2:	Not reported
TSDF City,State,Zip:	LOS ANGELES, CA 90023-0000
TSDF Telephone:	Not reported
TSDFA EPA ID:	Not reported
Waste Code Description:	331 - Not reported
RCRA Code:	D001
Meth Code:	H061 - Not reported
Quantity Tons:	0.0025
Waste Quantity:	5
Quantity Unit:	P
Year:	2020
EM Manifest ID:	Not reported
Shipment Date:	3/30/2020
Shipment Date:	3/30/2020
Receipt Date:	4/20/2020
Manifest Number:	014075072FLE
Generator EPA ID:	CAL000357076
Name:	PACIFIC BELL TELEPHONE CO DBA AT&T CALIFORNIA
Address:	1477 HUNTINGTON AVE
Address 2:	Not reported
City,State,Zip:	SOUTH SAN FRANCISCO, CA 94080-5933
Telephone:	Not reported
Contact:	DERONICA LAMB
Contact Telephone:	214-741-0464
Contact Email:	EHSRRC@LIST.ATT.COM
Transporter 1 EPA ID:	CAR000241448
Transporter Name:	ENVIRONMENTAL & CHEMICAL CONSULTING INC
Transporter 1 Emergency Number:	Not reported

PACIFIC BELL TELEPHONE CO DBA AT&T CALIFORNIA (Continued) **S113798865**

Transporter 2 EPA ID:	Not reported
Transporter Name 2:	Not reported
Transporter 2 Emergency Number:	Not reported
TSDF EPA ID:	CAD008252405
TSDF Name:	PACIFIC RESOURCE RECOVERY SERVICES INC
TSDF Address 1:	EAST PICO BLVD
TSDF Address 2:	Not reported
TSDF City,State,Zip:	LOS ANGELES, CA 90023-0000
TSDF Telephone:	Not reported
TSDFA EPA ID:	Not reported
Waste Code Description:	352 - Not reported
RCRA Code:	D001
Meth Code:	H141 - Not reported
Quantity Tons:	0.0025
Waste Quantity:	5
Quantity Unit:	P

Year:	2020
EM Manifest ID:	Not reported
Shipment Date:	3/30/2020
Shipment Date:	3/30/2020
Receipt Date:	4/15/2020
Manifest Number:	014075064FLE
Generator EPA ID:	CAL000357076
Name:	PACIFIC BELL TELEPHONE CO DBA AT&T CALIFORNIA
Address:	1477 HUNTINGTON AVE
Address 2:	Not reported
City,State,Zip:	SOUTH SAN FRANCISCO, CA 94080-5933
Telephone:	Not reported
Contact:	DERONICA LAMB
Contact Telephone:	214-741-0464
Contact Email:	EHSRRC@LIST.ATT.COM
Transporter 1 EPA ID:	CAR000241448
Transporter Name:	ENVIRONMENTAL & CHEMICAL CONSULTING INC
Transporter 1 Emergency Number:	Not reported
Transporter 2 EPA ID:	Not reported
Transporter Name 2:	Not reported
Transporter 2 Emergency Number:	Not reported
TSDF EPA ID:	AZR000520478
TSDF Name:	ENVIRONMENTAL WASTE SOLUTIONS, INC.
TSDF Address 1:	31915 INDUSTRIAL LANE
TSDF Address 2:	Not reported
TSDF City,State,Zip:	PAKER, AZ 85344
TSDF Telephone:	Not reported
TSDFA EPA ID:	Not reported
Waste Code Description:	352 - Not reported
RCRA Code:	Not reported
Meth Code:	H141 - Not reported
Quantity Tons:	0.075
Waste Quantity:	150
Quantity Unit:	P

Year:	2020
EM Manifest ID:	Not reported
Shipment Date:	3/30/2020
Shipment Date:	3/30/2020
Receipt Date:	4/15/2020

PACIFIC BELL TELEPHONE CO DBA AT&T CALIFORNIA (Continued) **S113798865**

Manifest Number:	014075064FLE
Generator EPA ID:	CAL000357076
Name:	PACIFIC BELL TELEPHONE CO DBA AT&T CALIFORNIA
Address:	1477 HUNTINGTON AVE
Address 2:	Not reported
City,State,Zip:	SOUTH SAN FRANCISCO, CA 94080-5933
Telephone:	Not reported
Contact:	DERONICA LAMB
Contact Telephone:	214-741-0464
Contact Email:	EHSRRC@LIST.ATT.COM
Transporter 1 EPA ID:	CAR000241448
Transporter Name:	ENVIRONMENTAL & CHEMICAL CONSULTING INC
Transporter 1 Emergency Number:	Not reported
Transporter 2 EPA ID:	Not reported
Transporter Name 2:	Not reported
Transporter 2 Emergency Number:	Not reported
TSDF EPA ID:	AZR000520478
TSDF Name:	ENVIRONMENTAL WASTE SOLUTIONS, INC.
TSDF Address 1:	31915 INDUSTRIAL LANE
TSDF Address 2:	Not reported
TSDF City,State,Zip:	PAKER, AZ 85344
TSDF Telephone:	Not reported
TSDFA EPA ID:	Not reported
Waste Code Description:	331 - Not reported
RCRA Code:	Not reported
Meth Code:	H141 - Not reported
Quantity Tons:	0.0075
Waste Quantity:	15
Quantity Unit:	P

Additional Information:

Year:	2019
EM Manifest ID:	326902
Shipment Date:	4/10/2019
Shipment Date:	4/10/2019
Receipt Date:	4/17/2019
Manifest Number:	001722770VES
Generator EPA ID:	CAL000357076
Name:	PACIFIC BELL TELEPHONE CO
Address:	1477 HUNTINGTON AVE
Address 2:	Not reported
City,State,Zip:	SO. SAN FRANCISCO 94080-5933
Telephone:	877-818-0087
Contact:	Not reported
Contact Telephone:	707-478-2089
Contact Email:	Not reported
Transporter 1 EPA ID:	NJD080631369
Transporter Name:	Not reported
Transporter 1 Emergency Number:	Not reported
Transporter 2 EPA ID:	MOD095038998
Transporter Name 2:	Not reported
Transporter 2 Emergency Number:	Not reported
TSDF EPA ID:	CAD008302903
TSDF Name:	VEOLIA ES TECHNICAL SOLUTIONS LLC
TSDF Address 1:	1704 W FIRST ST
TSDF Address 2:	Not reported
TSDF City,State,Zip:	AZUSA 91702

PACIFIC BELL TELEPHONE CO DBA AT&T CALIFORNIA (Continued) **S113798865**

TSDF Telephone: Not reported
TSDFA EPA ID: Not reported
Waste Code Description: - Not reported
RCRA Code: Not reported
Meth Code: - Not reported
Quantity Tons: Not reported
Waste Quantity: Not reported
Quantity Unit: Not reported

State:
Year: 2019
EM Manifest ID: 326902
Generator EPA ID: CAL000357076
Shipment Date: 2019-04-10
Manifest Number: 001722770VES
Line Number: 1
Method Code: H141
Quantity Tons: 0.05000
Quantity Waste: 100.000000
Quantity Unit: P
Number of Containers: 1
Type of Container: Metal drums, barrels, kegs
Quantity Type: Pounds
State Code: 141

Year: 2019
EM Manifest ID: 264658
Shipment Date: 2/5/2019
Shipment Date: 2/5/2019
Receipt Date: 2/8/2019
Manifest Number: 001515109VES
Generator EPA ID: CAL000357076
Name: PACIFIC BELL TELEPHONE CO
Address: 1477 HUNTINGTON AVE
Address 2: Not reported
City,State,Zip: SO. SAN FRANCISCO 94080-5933
Telephone: 877-818-0087
Contact: Not reported
Contact Telephone: 707-478-2089
Contact Email: Not reported
Transporter 1 EPA ID: NJD080631369
Transporter Name: Not reported
Transporter 1 Emergency Number: Not reported
Transporter 2 EPA ID: MOD095038998
Transporter Name 2: Not reported
Transporter 2 Emergency Number: Not reported
TSDF EPA ID: CAD008302903
TSDF Name: VEOLIA ES TECHNICAL SOLUTIONS LLC
TSDF Address 1: 1704 W FIRST ST
TSDF Address 2: Not reported
TSDF City,State,Zip: AZUSA 91702
TSDF Telephone: Not reported
TSDFA EPA ID: Not reported
Waste Code Description: - Not reported
RCRA Code: Not reported
Meth Code: - Not reported
Quantity Tons: Not reported

PACIFIC BELL TELEPHONE CO DBA AT&T CALIFORNIA (Continued) **S113798865**

Waste Quantity:	Not reported
Quantity Unit:	Not reported

State:

Year:	2019
EM Manifest ID:	264658
Generator EPA ID:	CAL000357076
Shipment Date:	2019-02-05
Manifest Number:	001515109VES
Line Number:	1
Method Code:	H141
Quantity Tons:	0.03000
Quantity Waste:	60.000000
Quantity Unit:	P
Number of Containers:	1
Type of Container:	Metal drums, barrels, kegs
Quantity Type:	Pounds
State Code:	141

Additional Information:

Year:	2018
EM Manifest ID:	001243312VES20170906_D_1
Shipment Date:	9/6/2017
Shipment Date:	9/6/2017
Receipt Date:	9/8/2017
Manifest Number:	001243312VES
Generator EPA ID:	CAL000357076
Name:	PACIFIC BELL TELEPHONE CO
Address:	Not reported
Address 2:	Not reported
City,State,Zip:	Not reported
Telephone:	Not reported
Contact:	Not reported
Contact Telephone:	Not reported
Contact Email:	Not reported
Transporter 1 EPA ID:	NJD080631369
Transporter Name:	Not reported
Transporter 1 Emergency Number:	Not reported
Transporter 2 EPA ID:	CAD982523433
Transporter Name 2:	Not reported
Transporter 2 Emergency Number:	Not reported
TSDF EPA ID:	CAD008302903
TSDF Name:	VEOLIA ES TECHNICAL SOLUTIONS LLC
TSDF Address 1:	Not reported
TSDF Address 2:	Not reported
TSDF City,State,Zip:	Not reported
TSDF Telephone:	Not reported
TSDFA EPA ID:	Not reported
Waste Code Description:	- Not reported
RCRA Code:	Not reported
Meth Code:	- Not reported
Quantity Tons:	Not reported
Waste Quantity:	Not reported
Quantity Unit:	Not reported

State:

Year:	2018

PACIFIC BELL TELEPHONE CO DBA AT&T CALIFORNIA (Continued) **S113798865**

EM Manifest ID:	001243312VES20170906_D_1
Generator EPA ID:	CAL000357076
Shipment Date:	2017-09-06
Manifest Number:	001243312VES
Line Number:	1
Method Code:	H141
Quantity Tons:	0.02500
Quantity Waste:	50.000000
Quantity Unit:	P
Number of Containers:	1
Type of Container:	NULL
Quantity Type:	NULL
State Code:	331

Year:	2018
EM Manifest ID:	95439
Shipment Date:	9/13/2018
Shipment Date:	9/13/2018
Receipt Date:	9/19/2018
Manifest Number:	001518501VES
Generator EPA ID:	CAL000357076
Name:	PACIFIC BELL TELEPHONE CO
Address:	1477 HUNTINGTON AVE
Address 2:	Not reported
City,State,Zip:	SO. SAN FRANCISCO 94080-5933
Telephone:	877-818-0087
Contact:	Not reported
Contact Telephone:	707-478-2089
Contact Email:	Not reported
Transporter 1 EPA ID:	NJD080631369
Transporter Name:	Not reported
Transporter 1 Emergency Number:	Not reported
Transporter 2 EPA ID:	MOD095038998
Transporter Name 2:	Not reported
Transporter 2 Emergency Number:	Not reported
TSDF EPA ID:	CAD008302903
TSDF Name:	VEOLIA ES TECHNICAL SOLUTIONS LLC
TSDF Address 1:	107 SOUTH MOTOR AVENUE
TSDF Address 2:	Not reported
TSDF City,State,Zip:	IRWINDALE 91702
TSDF Telephone:	Not reported
TSDFA EPA ID:	Not reported
Waste Code Description:	- Not reported
RCRA Code:	Not reported
Meth Code:	- Not reported
Quantity Tons:	Not reported
Waste Quantity:	Not reported
Quantity Unit:	Not reported

State:

Year:	2018
EM Manifest ID:	95439
Generator EPA ID:	CAL000357076
Shipment Date:	2018-09-13
Manifest Number:	001518501VES
Line Number:	1
Method Code:	H141

PACIFIC BELL TELEPHONE CO DBA AT&T CALIFORNIA (Continued) **S113798865**

Quantity Tons:	0.00750
Quantity Waste:	15.000000
Quantity Unit:	P
Number of Containers:	1
Type of Container:	Fiberboard or plastic drums, barrels, kegs
Quantity Type:	Pounds
State Code:	331

Year:	2018
EM Manifest ID:	83222
Shipment Date:	8/28/2018
Shipment Date:	8/28/2018
Receipt Date:	8/31/2018
Manifest Number:	001406682VES
Generator EPA ID:	CAL000357076
Name:	PACIFIC BELL TELEPHONE CO
Address:	1477 HUNTINGTON AVE
Address 2:	Not reported
City,State,Zip:	SO. SAN FRANCISCO 94080-5933
Telephone:	877-818-0087
Contact:	Not reported
Contact Telephone:	707-478-2089
Contact Email:	Not reported
Transporter 1 EPA ID:	NJD080631369
Transporter Name:	Not reported
Transporter 1 Emergency Number:	Not reported
Transporter 2 EPA ID:	MOD095038998
Transporter Name 2:	Not reported
Transporter 2 Emergency Number:	Not reported
TSDF EPA ID:	CAD008302903
TSDF Name:	VEOLIA ES TECHNICAL SOLUTIONS LLC
TSDF Address 1:	107 SOUTH MOTOR AVENUE
TSDF Address 2:	Not reported
TSDF City,State,Zip:	IRWINDALE 91702
TSDF Telephone:	Not reported
TSDFA EPA ID:	Not reported
Waste Code Description:	- Not reported
RCRA Code:	Not reported
Meth Code:	- Not reported
Quantity Tons:	Not reported
Waste Quantity:	Not reported
Quantity Unit:	Not reported

State:

Year:	2018
EM Manifest ID:	83222
Generator EPA ID:	CAL000357076
Shipment Date:	2018-08-28
Manifest Number:	001406682VES
Line Number:	1
Method Code:	H141
Quantity Tons:	0.04000
Quantity Waste:	80.000000
Quantity Unit:	P
Number of Containers:	1
Type of Container:	Fiberboard or plastic drums, barrels, kegs
Quantity Type:	Pounds

PACIFIC BELL TELEPHONE CO DBA AT&T CALIFORNIA (Continued) **S113798865**

State Code: 331

Year: 2018
EM Manifest ID: 001241947VES20180605_D_1
Shipment Date: 6/5/2018
Shipment Date: 6/5/2018
Receipt Date: 6/13/2018
Manifest Number: 001241947VES
Generator EPA ID: CAL000357076
Name: PACIFIC BELL TELEPHONE CO
Address: Not reported
Address 2: Not reported
City,State,Zip: Not reported
Telephone: Not reported
Contact: Not reported
Contact Telephone: Not reported
Contact Email: Not reported
Transporter 1 EPA ID: NJD080631369
Transporter Name: Not reported
Transporter 1 Emergency Number: Not reported
Transporter 2 EPA ID: MOD095038998
Transporter Name 2: Not reported
Transporter 2 Emergency Number: Not reported
TSDF EPA ID: CAD008302903
TSDF Name: VEOLIA ES TECHNICAL SOLUTIONS LLC
TSDF Address 1: Not reported
TSDF Address 2: Not reported
TSDF City,State,Zip: Not reported
TSDF Telephone: Not reported
TSDFA EPA ID: Not reported
Waste Code Description: - Not reported
RCRA Code: Not reported
Meth Code: - Not reported
Quantity Tons: Not reported
Waste Quantity: Not reported
Quantity Unit: Not reported

State:
Year: 2018
EM Manifest ID: 001241947VES20180605_D_1
Generator EPA ID: CAL000357076
Shipment Date: 2018-06-05
Manifest Number: 001241947VES
Line Number: 1
Method Code: H141
Quantity Tons: 0.04000
Quantity Waste: 80.000000
Quantity Unit: P
Number of Containers: 1
Type of Container: NULL
Quantity Type: NULL
State Code: 331

Year: 2018
EM Manifest ID: 001233982VES20170623_D_1
Shipment Date: 6/23/2017

PACIFIC BELL TELEPHONE CO DBA AT&T CALIFORNIA (Continued) **S113798865**

Shipment Date:	6/23/2017
Receipt Date:	6/30/2017
Manifest Number:	001233982VES
Generator EPA ID:	CAL000357076
Name:	AT&T SERVICE
Address:	Not reported
Address 2:	Not reported
City,State,Zip:	Not reported
Telephone:	Not reported
Contact:	Not reported
Contact Telephone:	Not reported
Contact Email:	Not reported
Transporter 1 EPA ID:	NJD080631369
Transporter Name:	Not reported
Transporter 1 Emergency Number:	Not reported
Transporter 2 EPA ID:	CAD982523433
Transporter Name 2:	Not reported
Transporter 2 Emergency Number:	Not reported
TSDF EPA ID:	CAD008302903
TSDF Name:	VEOLIA ES TECHNICAL SOLUTIONS LLC
TSDF Address 1:	Not reported
TSDF Address 2:	Not reported
TSDF City,State,Zip:	Not reported
TSDF Telephone:	Not reported
TSDFA EPA ID:	Not reported
Waste Code Description:	- Not reported
RCRA Code:	Not reported
Meth Code:	- Not reported
Quantity Tons:	Not reported
Waste Quantity:	Not reported
Quantity Unit:	Not reported

State:

Year:	2018
EM Manifest ID:	001233982VES20170623_D_1
Generator EPA ID:	CAL000357076
Shipment Date:	2017-06-23
Manifest Number:	001233982VES
Line Number:	1
Method Code:	H141
Quantity Tons:	0.02000
Quantity Waste:	40.000000
Quantity Unit:	P
Number of Containers:	1
Type of Container:	NULL
Quantity Type:	NULL
State Code:	331

Year:	2018
EM Manifest ID:	000770401VES20180312_D_1
Shipment Date:	3/12/2018
Shipment Date:	3/12/2018
Receipt Date:	3/16/2018
Manifest Number:	000770401VES
Generator EPA ID:	CAL000357076
Name:	PACIFIC BELL TELEPHONE CO
Address:	Not reported

PACIFIC BELL TELEPHONE CO DBA AT&T CALIFORNIA (Continued) **S113798865**

Address 2:	Not reported
City,State,Zip:	Not reported
Telephone:	Not reported
Contact:	Not reported
Contact Telephone:	Not reported
Contact Email:	Not reported
Transporter 1 EPA ID:	NJD080631369
Transporter Name:	Not reported
Transporter 1 Emergency Number:	Not reported
Transporter 2 EPA ID:	CAD982523433
Transporter Name 2:	Not reported
Transporter 2 Emergency Number:	Not reported
TSDF EPA ID:	CAD008302903
TSDF Name:	VEOLIA ES TECHNICAL SOLUTIONS LLC
TSDF Address 1:	Not reported
TSDF Address 2:	Not reported
TSDF City,State,Zip:	Not reported
TSDF Telephone:	Not reported
TSDFA EPA ID:	Not reported
Waste Code Description:	- Not reported
RCRA Code:	Not reported
Meth Code:	- Not reported
Quantity Tons:	Not reported
Waste Quantity:	Not reported
Quantity Unit:	Not reported

State:

Year:	2018
EM Manifest ID:	000770401VES20180312_D_1
Generator EPA ID:	CAL000357076
Shipment Date:	2018-03-12
Manifest Number:	000770401VES
Line Number:	1
Method Code:	H141
Quantity Tons:	0.05000
Quantity Waste:	100.000000
Quantity Unit:	P
Number of Containers:	1
Type of Container:	NULL
Quantity Type:	NULL
State Code:	331

Year:	2018
EM Manifest ID:	01eb5b94-4d08-4dd7-bb6a-9e1d9a72e9eb
Shipment Date:	12/6/2018
Shipment Date:	12/6/2018
Receipt Date:	12/12/2018
Manifest Number:	001519639VES
Generator EPA ID:	CAL000357076
Name:	PACIFIC BELL TELEPHONE CO
Address:	1477 HUNTINGTON AVE
Address 2:	Not reported
City,State,Zip:	SO. SAN FRANCISCO 94080-5933
Telephone:	877-818-0087
Contact:	Not reported
Contact Telephone:	707-478-2089
Contact Email:	Not reported

PACIFIC BELL TELEPHONE CO DBA AT&T CALIFORNIA (Continued) **S113798865**

Transporter 1 EPA ID:	NJD080631369
Transporter Name:	Not reported
Transporter 1 Emergency Number:	Not reported
Transporter 2 EPA ID:	MOD095038998
Transporter Name 2:	Not reported
Transporter 2 Emergency Number:	Not reported
TSDF EPA ID:	CAD008302903
TSDF Name:	VEOLIA ES TECHNICAL SOLUTIONS LLC
TSDF Address 1:	1704 W FIRST ST
TSDF Address 2:	Not reported
TSDF City,State,Zip:	AZUSA 91702
TSDF Telephone:	Not reported
TSDFA EPA ID:	Not reported
Waste Code Description:	- Not reported
RCRA Code:	Not reported
Meth Code:	- Not reported
Quantity Tons:	Not reported
Waste Quantity:	Not reported
Quantity Unit:	Not reported

State:

Year:	2018
EM Manifest ID:	01eb5b94-4d08-4dd7-bb6a-9e1d9a72e9eb
Generator EPA ID:	CAL000357076
Shipment Date:	2018-12-06
Manifest Number:	001519639VES
Line Number:	1
Method Code:	H141
Quantity Tons:	0.03750
Quantity Waste:	75.000000
Quantity Unit:	P
Number of Containers:	1
Type of Container:	Fiberboard or plastic drums, barrels, kegs
Quantity Type:	Pounds
State Code:	331

Year:	2018
EM Manifest ID:	001235207VES20171213_D_1
Shipment Date:	12/13/2017
Shipment Date:	12/13/2017
Receipt Date:	12/15/2017
Manifest Number:	001235207VES
Generator EPA ID:	CAL000357076
Name:	PACIFIC BELL TELEPHONE CO
Address:	Not reported
Address 2:	Not reported
City,State,Zip:	Not reported
Telephone:	Not reported
Contact:	Not reported
Contact Telephone:	Not reported
Contact Email:	Not reported
Transporter 1 EPA ID:	NJD080631369
Transporter Name:	Not reported
Transporter 1 Emergency Number:	Not reported
Transporter 2 EPA ID:	CAD982523433
Transporter Name 2:	Not reported
Transporter 2 Emergency Number:	Not reported

PACIFIC BELL TELEPHONE CO DBA AT&T CALIFORNIA (Continued) **S113798865**

TSDF EPA ID:	CAD008302903
TSDF Name:	VEOLIA ES TECHNICAL SOLUTIONS LLC
TSDF Address 1:	Not reported
TSDF Address 2:	Not reported
TSDF City,State,Zip:	Not reported
TSDF Telephone:	Not reported
TSDFA EPA ID:	Not reported
Waste Code Description:	- Not reported
RCRA Code:	Not reported
Meth Code:	- Not reported
Quantity Tons:	Not reported
Waste Quantity:	Not reported
Quantity Unit:	Not reported

State:

Year:	2018
EM Manifest ID:	001235207VES20171213_D_1
Generator EPA ID:	CAL000357076
Shipment Date:	2017-12-13
Manifest Number:	001235207VES
Line Number:	1
Method Code:	H141
Quantity Tons:	0.00500
Quantity Waste:	10.000000
Quantity Unit:	P
Number of Containers:	1
Type of Container:	NULL
Quantity Type:	NULL
State Code:	331

Additional Information:

Year:	2017
Gen EPA ID:	CAL000357076
Shipment Date:	20171213
Creation Date:	6/13/2018 18:30:39
Receipt Date:	20171215
Manifest ID:	001235207VES
Trans EPA ID:	NJD080631369
Trans Name:	VEOLIA ES TECHNICAL SOLUTIONS
Trans 2 EPA ID:	CAD982523433
Trans 2 Name:	DILLARD ENVIRONMENTAL SERVICES
TSDF EPA ID:	CAD008302903
Trans Name:	VEOLIA ES TECHNICAL SOLUTIONS LLC
TSDF Alt EPA ID:	Not reported
TSDF Alt Name:	Not reported
Waste Code Description:	331 - Off-specification, aged, or surplus organics
RCRA Code:	Not reported
Meth Code:	H141 - Storage, Bulking, And/Or Transfer Off Site--No Treatment/Reovery (H010-H129) Or (H131-H135)
Quantity Tons:	0.005
Waste Quantity:	10
Quantity Unit:	P
Additional Code 1:	Not reported
Additional Code 2:	Not reported
Additional Code 3:	Not reported

PACIFIC BELL TELEPHONE CO DBA AT&T CALIFORNIA (Continued) **S113798865**

Additional Code 4:	Not reported
Additional Code 5:	Not reported
Shipment Date:	20170906
Creation Date:	5/30/2018 18:30:45
Receipt Date:	20170908
Manifest ID:	001243312VES
Trans EPA ID:	NJD080631369
Trans Name:	VEOLIA ES TECHNICAL SOLUTIONS
Trans 2 EPA ID:	CAD982523433
Trans 2 Name:	DILLARD ENVIRONMENTAL SERVICES
TSDF EPA ID:	CAD008302903
Trans Name:	VEOLIA ES TECHNICAL SOLUTIONS LLC
TSDF Alt EPA ID:	Not reported
TSDF Alt Name:	Not reported
Waste Code Description:	331 - Off-specification, aged, or surplus organics
RCRA Code:	Not reported
Meth Code:	H141 - Storage, Bulking, And/Or Transfer Off Site--No Treatment/Reovery (H010-H129) Or (H131-H135)
Quantity Tons:	0.025
Waste Quantity:	50
Quantity Unit:	P
Additional Code 1:	Not reported
Additional Code 2:	Not reported
Additional Code 3:	Not reported
Additional Code 4:	Not reported
Additional Code 5:	Not reported
Shipment Date:	20170623
Creation Date:	5/17/2018 18:32:12
Receipt Date:	20170630
Manifest ID:	001233982VES
Trans EPA ID:	NJD080631369
Trans Name:	VEOLIA ES TECHNICAL SOLUTIONS
Trans 2 EPA ID:	CAD982523433
Trans 2 Name:	DILLARD ENVIRONMENTAL SERVICES
TSDF EPA ID:	CAD008302903
Trans Name:	VEOLIA ES TECHNICAL SOLUTIONS LLC
TSDF Alt EPA ID:	Not reported
TSDF Alt Name:	Not reported
Waste Code Description:	331 - Off-specification, aged, or surplus organics
RCRA Code:	Not reported
Meth Code:	H141 - Storage, Bulking, And/Or Transfer Off Site--No Treatment/Reovery (H010-H129) Or (H131-H135)
Quantity Tons:	0.02
Waste Quantity:	40
Quantity Unit:	P
Additional Code 1:	Not reported
Additional Code 2:	Not reported
Additional Code 3:	Not reported
Additional Code 4:	Not reported
Additional Code 5:	Not reported
Shipment Date:	20170320
Creation Date:	5/19/2017 18:30:40
Receipt Date:	20170329
Manifest ID:	001232075VES

PACIFIC BELL TELEPHONE CO DBA AT&T CALIFORNIA (Continued) **S113798865**

Trans EPA ID:	NJD080631369
Trans Name:	VEOLIA ES TECHNICAL SOLUTIONS
Trans 2 EPA ID:	CAD982523433
Trans 2 Name:	DILLARD ENVIRONMENTAL SERVICES
TSDF EPA ID:	CAD008302903
Trans Name:	VEOLIA ES TECHNICAL SOLUTIONS LLC
TSDF Alt EPA ID:	Not reported
TSDF Alt Name:	Not reported
Waste Code Description:	331 - Off-specification, aged, or surplus organics
RCRA Code:	Not reported
Meth Code:	H141 - Storage, Bulking, And/Or Transfer Off Site--No Treatment/Reovery (H010-H129) Or (H131-H135)
Quantity Tons:	0.0525
Waste Quantity:	105
Quantity Unit:	P
Additional Code 1:	Not reported
Additional Code 2:	Not reported
Additional Code 3:	Not reported
Additional Code 4:	Not reported
Additional Code 5:	Not reported

Additional Information:

Year:	2016
Gen EPA ID:	CAL000357076
Shipment Date:	20151013
Creation Date:	12/21/2015 22:15:08
Receipt Date:	20151021
Manifest ID:	000942497VES
Trans EPA ID:	NJD080631369
Trans Name:	VEOLIA ES TECHNICAL SOLUTIONS
Trans 2 EPA ID:	CAD982523433
Trans 2 Name:	DILLARD ENVIRONMENTAL SERVICES
TSDF EPA ID:	CAD008302903
Trans Name:	VEOLIA ES TECHNICAL SOLUTIONS LLC
TSDF Alt EPA ID:	Not reported
TSDF Alt Name:	Not reported
Waste Code Description:	- Not reported
RCRA Code:	F005
Meth Code:	H061 - Fuel Blending Prior To Energy Recovery At Another Site
Quantity Tons:	0.005
Waste Quantity:	10
Quantity Unit:	P
Additional Code 1:	D035
Additional Code 2:	D001
Additional Code 3:	Not reported
Additional Code 4:	Not reported
Additional Code 5:	Not reported
Shipment Date:	20151013
Creation Date:	12/21/2015 22:15:08
Receipt Date:	20151021
Manifest ID:	000942497VES
Trans EPA ID:	NJD080631369
Trans Name:	VEOLIA ES TECHNICAL SOLUTIONS
Trans 2 EPA ID:	CAD982523433
Trans 2 Name:	DILLARD ENVIRONMENTAL SERVICES

PACIFIC BELL TELEPHONE CO DBA AT&T CALIFORNIA (Continued) **S113798865**

TSDF EPA ID:	CAD008302903
Trans Name:	VEOLIA ES TECHNICAL SOLUTIONS LLC
TSDF Alt EPA ID:	Not reported
TSDF Alt Name:	Not reported
Waste Code Description:	331 - Off-specification, aged, or surplus organics
RCRA Code:	Not reported
Meth Code:	H141 - Storage, Bulking, And/Or Transfer Off Site--No Treatment/Reovery (H010-H129) Or (H131-H135)
Quantity Tons:	0.005
Waste Quantity:	10
Quantity Unit:	P
Additional Code 1:	Not reported
Additional Code 2:	Not reported
Additional Code 3:	Not reported
Additional Code 4:	Not reported
Additional Code 5:	Not reported

Shipment Date:	20150715
Creation Date:	9/23/2015 22:15:22
Receipt Date:	20150722
Manifest ID:	000742646VES
Trans EPA ID:	NJD080631369
Trans Name:	VEOLIA ES TECHNICAL SOLUTIONS
Trans 2 EPA ID:	CAD982523433
Trans 2 Name:	DILLARD ENVIRONMENTAL SERVICES
TSDF EPA ID:	CAD008302903
Trans Name:	VEOLIA ES TECHNICAL SOLUTIONS LLC
TSDF Alt EPA ID:	Not reported
TSDF Alt Name:	Not reported
Waste Code Description:	352 - Other organic solids
RCRA Code:	Not reported
Meth Code:	H141 - Storage, Bulking, And/Or Transfer Off Site--No Treatment/Reovery (H010-H129) Or (H131-H135)
Quantity Tons:	0.005
Waste Quantity:	10
Quantity Unit:	P
Additional Code 1:	Not reported
Additional Code 2:	Not reported
Additional Code 3:	Not reported
Additional Code 4:	Not reported
Additional Code 5:	Not reported

Shipment Date:	20150610
Creation Date:	9/4/2015 22:15:25
Receipt Date:	20150617
Manifest ID:	000310432VES
Trans EPA ID:	NJD080631369
Trans Name:	VEOLIA ES TECHNICAL SOLUTIONS
Trans 2 EPA ID:	CAD982523433
Trans 2 Name:	DILLARD ENVIRONMENTAL SERVICES
TSDF EPA ID:	CAD008302903
Trans Name:	VEOLIA ES TECHNICAL SOLUTIONS LLC
TSDF Alt EPA ID:	Not reported
TSDF Alt Name:	Not reported
Waste Code Description:	331 - Off-specification, aged, or surplus organics
RCRA Code:	Not reported
Meth Code:	H061 - Fuel Blending Prior To Energy Recovery At Another Site

PACIFIC BELL TELEPHONE CO DBA AT&T CALIFORNIA (Continued) **S113798865**

Quantity Tons:	0.0375
Waste Quantity:	75
Quantity Unit:	P
Additional Code 1:	Not reported
Additional Code 2:	Not reported
Additional Code 3:	Not reported
Additional Code 4:	Not reported
Additional Code 5:	Not reported
Shipment Date:	20150309
Creation Date:	6/24/2015 22:15:41
Receipt Date:	20150318
Manifest ID:	013077838JJK
Trans EPA ID:	CAD028277036
Trans Name:	ASBURY ENVIRONMENTAL SERVICES
Trans 2 EPA ID:	Not reported
Trans 2 Name:	Not reported
TSDF EPA ID:	CAT080013352
Trans Name:	DEMENNO / KERDOON
TSDF Alt EPA ID:	Not reported
TSDF Alt Name:	Not reported
Waste Code Description:	223 - Unspecified oil-containing waste
RCRA Code:	Not reported
Meth Code:	H039 - Other Recovery Of Reclamation For Reuse Including Acid Regeneration, Organics Recovery Ect
Quantity Tons:	3.336
Waste Quantity:	800
Quantity Unit:	G
Additional Code 1:	Not reported
Additional Code 2:	Not reported
Additional Code 3:	Not reported
Additional Code 4:	Not reported
Additional Code 5:	Not reported
Shipment Date:	20150306
Creation Date:	5/18/2015 22:15:42
Receipt Date:	20150310
Manifest ID:	000743047VES
Trans EPA ID:	NJD080631369
Trans Name:	VEOLIA ES TECHNICAL SOLUTIONS
Trans 2 EPA ID:	Not reported
Trans 2 Name:	Not reported
TSDF EPA ID:	CAT080014079
Trans Name:	VEOLIA ES TECHNICAL SOLUTIONS LLC
TSDF Alt EPA ID:	Not reported
TSDF Alt Name:	Not reported
Waste Code Description:	352 - Other organic solids
RCRA Code:	Not reported
Meth Code:	H141 - Storage, Bulking, And/Or Transfer Off Site--No Treatment/Reovery (H010-H129) Or (H131-H135)
Quantity Tons:	0.025
Waste Quantity:	50
Quantity Unit:	P
Additional Code 1:	Not reported
Additional Code 2:	Not reported
Additional Code 3:	Not reported
Additional Code 4:	Not reported

PACIFIC BELL TELEPHONE CO DBA AT&T CALIFORNIA (Continued) **S113798865**

Additional Code 5:	Not reported
Shipment Date:	20150306
Creation Date:	5/18/2015 22:15:42
Receipt Date:	20150310
Manifest ID:	000743047VES
Trans EPA ID:	NJD080631369
Trans Name:	VEOLIA ES TECHNICAL SOLUTIONS
Trans 2 EPA ID:	Not reported
Trans 2 Name:	Not reported
TSDF EPA ID:	CAT080014079
Trans Name:	VEOLIA ES TECHNICAL SOLUTIONS LLC
TSDF Alt EPA ID:	Not reported
TSDF Alt Name:	Not reported
Waste Code Description:	141 - Off-specification, aged, or surplus inorganics
RCRA Code:	Not reported
Meth Code:	H141 - Storage, Bulking, And/Or Transfer Off Site--No Treatment/Reovery (H010-H129) Or (H131-H135)
Quantity Tons:	0.004
Waste Quantity:	8
Quantity Unit:	P
Additional Code 1:	Not reported
Additional Code 2:	Not reported
Additional Code 3:	Not reported
Additional Code 4:	Not reported
Additional Code 5:	Not reported
Shipment Date:	20150306
Creation Date:	5/18/2015 22:15:42
Receipt Date:	20150310
Manifest ID:	000743047VES
Trans EPA ID:	NJD080631369
Trans Name:	VEOLIA ES TECHNICAL SOLUTIONS
Trans 2 EPA ID:	Not reported
Trans 2 Name:	Not reported
TSDF EPA ID:	CAT080014079
Trans Name:	VEOLIA ES TECHNICAL SOLUTIONS LLC
TSDF Alt EPA ID:	Not reported
TSDF Alt Name:	Not reported
Waste Code Description:	331 - Off-specification, aged, or surplus organics
RCRA Code:	D001
Meth Code:	H141 - Storage, Bulking, And/Or Transfer Off Site--No Treatment/Reovery (H010-H129) Or (H131-H135)
Quantity Tons:	0.003
Waste Quantity:	6
Quantity Unit:	P
Additional Code 1:	Not reported
Additional Code 2:	Not reported
Additional Code 3:	Not reported
Additional Code 4:	Not reported
Additional Code 5:	Not reported
Shipment Date:	20150306
Creation Date:	5/18/2015 22:15:42
Receipt Date:	20150310
Manifest ID:	000743047VES
Trans EPA ID:	NJD080631369

PACIFIC BELL TELEPHONE CO DBA AT&T CALIFORNIA (Continued) **S113798865**

Trans Name:	VEOLIA ES TECHNICAL SOLUTIONS
Trans 2 EPA ID:	Not reported
Trans 2 Name:	Not reported
TSDF EPA ID:	CAT080014079
Trans Name:	VEOLIA ES TECHNICAL SOLUTIONS LLC
TSDF Alt EPA ID:	Not reported
TSDF Alt Name:	Not reported
Waste Code Description:	331 - Off-specification, aged, or surplus organics
RCRA Code:	Not reported
Meth Code:	H141 - Storage, Bulking, And/Or Transfer Off Site--No Treatment/Reovery (H010-H129) Or (H131-H135)
Quantity Tons:	0.002
Waste Quantity:	4
Quantity Unit:	P
Additional Code 1:	Not reported
Additional Code 2:	Not reported
Additional Code 3:	Not reported
Additional Code 4:	Not reported
Additional Code 5:	Not reported

Additional Information:

Year:	2015
Gen EPA ID:	CAL000357076
Shipment Date:	20151013
Creation Date:	12/21/2015 22:15:08
Receipt Date:	20151021
Manifest ID:	000942497VES
Trans EPA ID:	NJD080631369
Trans Name:	VEOLIA ES TECHNICAL SOLUTIONS
Trans 2 EPA ID:	CAD982523433
Trans 2 Name:	DILLARD ENVIRONMENTAL SERVICES
TSDF EPA ID:	CAD008302903
Trans Name:	VEOLIA ES TECHNICAL SOLUTIONS LLC
TSDF Alt EPA ID:	Not reported
TSDF Alt Name:	Not reported
Waste Code Description:	- Not reported
RCRA Code:	F005
Meth Code:	H061 - Fuel Blending Prior To Energy Recovery At Another Site
Quantity Tons:	0.005
Waste Quantity:	10
Quantity Unit:	P
Additional Code 1:	D035
Additional Code 2:	D001
Additional Code 3:	Not reported
Additional Code 4:	Not reported
Additional Code 5:	Not reported
Shipment Date:	20151013
Creation Date:	12/21/2015 22:15:08
Receipt Date:	20151021
Manifest ID:	000942497VES
Trans EPA ID:	NJD080631369
Trans Name:	VEOLIA ES TECHNICAL SOLUTIONS
Trans 2 EPA ID:	CAD982523433
Trans 2 Name:	DILLARD ENVIRONMENTAL SERVICES
TSDF EPA ID:	CAD008302903

PACIFIC BELL TELEPHONE CO DBA AT&T CALIFORNIA (Continued) **S113798865**

Trans Name:	VEOLIA ES TECHNICAL SOLUTIONS LLC
TSDF Alt EPA ID:	Not reported
TSDF Alt Name:	Not reported
Waste Code Description:	331 - Off-specification, aged, or surplus organics
RCRA Code:	Not reported
Meth Code:	H141 - Storage, Bulking, And/Or Transfer Off Site--No Treatment/Reovery (H010-H129) Or (H131-H135)
Quantity Tons:	0.005
Waste Quantity:	10
Quantity Unit:	P
Additional Code 1:	Not reported
Additional Code 2:	Not reported
Additional Code 3:	Not reported
Additional Code 4:	Not reported
Additional Code 5:	Not reported
Shipment Date:	20150715
Creation Date:	9/23/2015 22:15:22
Receipt Date:	20150722
Manifest ID:	000742646VES
Trans EPA ID:	NJD080631369
Trans Name:	VEOLIA ES TECHNICAL SOLUTIONS
Trans 2 EPA ID:	CAD982523433
Trans 2 Name:	DILLARD ENVIRONMENTAL SERVICES
TSDF EPA ID:	CAD008302903
Trans Name:	VEOLIA ES TECHNICAL SOLUTIONS LLC
TSDF Alt EPA ID:	Not reported
TSDF Alt Name:	Not reported
Waste Code Description:	352 - Other organic solids
RCRA Code:	Not reported
Meth Code:	H141 - Storage, Bulking, And/Or Transfer Off Site--No Treatment/Reovery (H010-H129) Or (H131-H135)
Quantity Tons:	0.005
Waste Quantity:	10
Quantity Unit:	P
Additional Code 1:	Not reported
Additional Code 2:	Not reported
Additional Code 3:	Not reported
Additional Code 4:	Not reported
Additional Code 5:	Not reported
Shipment Date:	20150610
Creation Date:	9/4/2015 22:15:25
Receipt Date:	20150617
Manifest ID:	000310432VES
Trans EPA ID:	NJD080631369
Trans Name:	VEOLIA ES TECHNICAL SOLUTIONS
Trans 2 EPA ID:	CAD982523433
Trans 2 Name:	DILLARD ENVIRONMENTAL SERVICES
TSDF EPA ID:	CAD008302903
Trans Name:	VEOLIA ES TECHNICAL SOLUTIONS LLC
TSDF Alt EPA ID:	Not reported
TSDF Alt Name:	Not reported
Waste Code Description:	331 - Off-specification, aged, or surplus organics
RCRA Code:	Not reported
Meth Code:	H061 - Fuel Blending Prior To Energy Recovery At Another Site
Quantity Tons:	0.0375

PACIFIC BELL TELEPHONE CO DBA AT&T CALIFORNIA (Continued) **S113798865**

Waste Quantity:	75
Quantity Unit:	P
Additional Code 1:	Not reported
Additional Code 2:	Not reported
Additional Code 3:	Not reported
Additional Code 4:	Not reported
Additional Code 5:	Not reported
Shipment Date:	20150309
Creation Date:	6/24/2015 22:15:41
Receipt Date:	20150318
Manifest ID:	013077838JJK
Trans EPA ID:	CAD028277036
Trans Name:	ASBURY ENVIRONMENTAL SERVICES
Trans 2 EPA ID:	Not reported
Trans 2 Name:	Not reported
TSDF EPA ID:	CAT080013352
Trans Name:	DEMENNO / KERDOON
TSDF Alt EPA ID:	Not reported
TSDF Alt Name:	Not reported
Waste Code Description:	223 - Unspecified oil-containing waste
RCRA Code:	Not reported
Meth Code:	H039 - Other Recovery Of Reclamation For Reuse Including Acid Regeneration, Organics Recovery Ect
Quantity Tons:	3.336
Waste Quantity:	800
Quantity Unit:	G
Additional Code 1:	Not reported
Additional Code 2:	Not reported
Additional Code 3:	Not reported
Additional Code 4:	Not reported
Additional Code 5:	Not reported
Shipment Date:	20150306
Creation Date:	5/18/2015 22:15:42
Receipt Date:	20150310
Manifest ID:	000743047VES
Trans EPA ID:	NJD080631369
Trans Name:	VEOLIA ES TECHNICAL SOLUTIONS
Trans 2 EPA ID:	Not reported
Trans 2 Name:	Not reported
TSDF EPA ID:	CAT080014079
Trans Name:	VEOLIA ES TECHNICAL SOLUTIONS LLC
TSDF Alt EPA ID:	Not reported
TSDF Alt Name:	Not reported
Waste Code Description:	352 - Other organic solids
RCRA Code:	Not reported
Meth Code:	H141 - Storage, Bulking, And/Or Transfer Off Site--No Treatment/Reovery (H010-H129) Or (H131-H135)
Quantity Tons:	0.025
Waste Quantity:	50
Quantity Unit:	P
Additional Code 1:	Not reported
Additional Code 2:	Not reported
Additional Code 3:	Not reported
Additional Code 4:	Not reported
Additional Code 5:	Not reported

PACIFIC BELL TELEPHONE CO DBA AT&T CALIFORNIA (Continued) **S113798865**

Shipment Date:	20150306
Creation Date:	5/18/2015 22:15:42
Receipt Date:	20150310
Manifest ID:	000743047VES
Trans EPA ID:	NJD080631369
Trans Name:	VEOLIA ES TECHNICAL SOLUTIONS
Trans 2 EPA ID:	Not reported
Trans 2 Name:	Not reported
TSDF EPA ID:	CAT080014079
Trans Name:	VEOLIA ES TECHNICAL SOLUTIONS LLC
TSDF Alt EPA ID:	Not reported
TSDF Alt Name:	Not reported
Waste Code Description:	141 - Off-specification, aged, or surplus inorganics
RCRA Code:	Not reported
Meth Code:	H141 - Storage, Bulking, And/Or Transfer Off Site--No Treatment/Reovery (H010-H129) Or (H131-H135)
Quantity Tons:	0.004
Waste Quantity:	8
Quantity Unit:	P
Additional Code 1:	Not reported
Additional Code 2:	Not reported
Additional Code 3:	Not reported
Additional Code 4:	Not reported
Additional Code 5:	Not reported

Shipment Date:	20150306
Creation Date:	5/18/2015 22:15:42
Receipt Date:	20150310
Manifest ID:	000743047VES
Trans EPA ID:	NJD080631369
Trans Name:	VEOLIA ES TECHNICAL SOLUTIONS
Trans 2 EPA ID:	Not reported
Trans 2 Name:	Not reported
TSDF EPA ID:	CAT080014079
Trans Name:	VEOLIA ES TECHNICAL SOLUTIONS LLC
TSDF Alt EPA ID:	Not reported
TSDF Alt Name:	Not reported
Waste Code Description:	331 - Off-specification, aged, or surplus organics
RCRA Code:	D001
Meth Code:	H141 - Storage, Bulking, And/Or Transfer Off Site--No Treatment/Reovery (H010-H129) Or (H131-H135)
Quantity Tons:	0.003
Waste Quantity:	6
Quantity Unit:	P
Additional Code 1:	Not reported
Additional Code 2:	Not reported
Additional Code 3:	Not reported
Additional Code 4:	Not reported
Additional Code 5:	Not reported

Shipment Date:	20150306
Creation Date:	5/18/2015 22:15:42
Receipt Date:	20150310
Manifest ID:	000743047VES
Trans EPA ID:	NJD080631369
Trans Name:	VEOLIA ES TECHNICAL SOLUTIONS
Trans 2 EPA ID:	Not reported

PACIFIC BELL TELEPHONE CO DBA AT&T CALIFORNIA (Continued) **S113798865**

Trans 2 Name:	Not reported
TSDF EPA ID:	CAT080014079
Trans Name:	VEOLIA ES TECHNICAL SOLUTIONS LLC
TSDF Alt EPA ID:	Not reported
TSDF Alt Name:	Not reported
Waste Code Description:	331 - Off-specification, aged, or surplus organics
RCRA Code:	Not reported
Meth Code:	H141 - Storage, Bulking, And/Or Transfer Off Site--No Treatment/Reovery (H010-H129) Or (H131-H135)
Quantity Tons:	0.002
Waste Quantity:	4
Quantity Unit:	P
Additional Code 1:	Not reported
Additional Code 2:	Not reported
Additional Code 3:	Not reported
Additional Code 4:	Not reported
Additional Code 5:	Not reported

Additional Information:

Year:	2014
Gen EPA ID:	CAL000357076
Shipment Date:	20141208
Creation Date:	2/13/2015 22:15:23
Receipt Date:	20141216
Manifest ID:	000743877VES
Trans EPA ID:	NJD080631369
Trans Name:	VEOLIA ES TECHNICAL SOLUTIONS
Trans 2 EPA ID:	Not reported
Trans 2 Name:	Not reported
TSDF EPA ID:	CAT080014079
Trans Name:	VEOLIA ES TECHNICAL SOLUTIONS LLC
TSDF Alt EPA ID:	Not reported
TSDF Alt Name:	Not reported
Waste Code Description:	331 - Off-specification, aged, or surplus organics
RCRA Code:	Not reported
Meth Code:	H141 - Storage, Bulking, And/Or Transfer Off Site--No Treatment/Reovery (H010-H129) Or (H131-H135)
Quantity Tons:	0.01
Waste Quantity:	20
Quantity Unit:	P
Additional Code 1:	Not reported
Additional Code 2:	Not reported
Additional Code 3:	Not reported
Additional Code 4:	Not reported
Additional Code 5:	Not reported
Shipment Date:	20140910
Creation Date:	11/7/2014 22:15:10
Receipt Date:	20140912
Manifest ID:	000934011VES
Trans EPA ID:	NJD080631369
Trans Name:	VEOLIA ES TECHNICAL SOLUTIONS
Trans 2 EPA ID:	CAD982523433
Trans 2 Name:	DILLARD ENVIRONMENTAL SERVICES
TSDF EPA ID:	CAD008302903
Trans Name:	VEOLIA ES TECHNICAL SOLUTIONS LLC

PACIFIC BELL TELEPHONE CO DBA AT&T CALIFORNIA (Continued) **S113798865**

TSDF Alt EPA ID:	Not reported
TSDF Alt Name:	Not reported
Waste Code Description:	331 - Off-specification, aged, or surplus organics
RCRA Code:	D001
Meth Code:	H061 - Fuel Blending Prior To Energy Recovery At Another Site
Quantity Tons:	0.005
Waste Quantity:	10
Quantity Unit:	P
Additional Code 1:	Not reported
Additional Code 2:	Not reported
Additional Code 3:	Not reported
Additional Code 4:	Not reported
Additional Code 5:	Not reported
Shipment Date:	20140910
Creation Date:	11/1/2014 22:15:05
Receipt Date:	20140916
Manifest ID:	000934012VES
Trans EPA ID:	NJD080631369
Trans Name:	VEOLIA ES TECHNICAL SOLUTIONS
Trans 2 EPA ID:	Not reported
Trans 2 Name:	Not reported
TSDF EPA ID:	CAT080014079
Trans Name:	VEOLIA ES TECHNICAL SOLUTIONS LLC
TSDF Alt EPA ID:	Not reported
TSDF Alt Name:	Not reported
Waste Code Description:	331 - Off-specification, aged, or surplus organics
RCRA Code:	Not reported
Meth Code:	H141 - Storage, Bulking, And/Or Transfer Off Site--No Treatment/Reovery (H010-H129) Or (H131-H135)
Quantity Tons:	0.075
Waste Quantity:	150
Quantity Unit:	P
Additional Code 1:	Not reported
Additional Code 2:	Not reported
Additional Code 3:	Not reported
Additional Code 4:	Not reported
Additional Code 5:	Not reported
Shipment Date:	20140321
Creation Date:	5/20/2014 22:14:51
Receipt Date:	20140402
Manifest ID:	012157786JJK
Trans EPA ID:	CAR000217513
Trans Name:	ENVIRONMENTAL LOGISTICS INC
Trans 2 EPA ID:	Not reported
Trans 2 Name:	Not reported
TSDF EPA ID:	CAD982444481
Trans Name:	FILTER RECYCLING SERVICES INC
TSDF Alt EPA ID:	Not reported
TSDF Alt Name:	Not reported
Waste Code Description:	331 - Off-specification, aged, or surplus organics
RCRA Code:	Not reported
Meth Code:	H141 - Storage, Bulking, And/Or Transfer Off Site--No Treatment/Reovery (H010-H129) Or (H131-H135)
Quantity Tons:	0.005
Waste Quantity:	10

PACIFIC BELL TELEPHONE CO DBA AT&T CALIFORNIA (Continued) **S113798865**

Quantity Unit:	P
Additional Code 1:	Not reported
Additional Code 2:	Not reported
Additional Code 3:	Not reported
Additional Code 4:	Not reported
Additional Code 5:	Not reported
Shipment Date:	20140321
Creation Date:	5/20/2014 22:14:59
Receipt Date:	20140328
Manifest ID:	012157788JJK
Trans EPA ID:	CAR000217513
Trans Name:	ENVIRONMENTAL LOGISTICS INC
Trans 2 EPA ID:	Not reported
Trans 2 Name:	Not reported
TSDF EPA ID:	CAD028409019
Trans Name:	CROSBY & OVERTON
TSDF Alt EPA ID:	Not reported
TSDF Alt Name:	Not reported
Waste Code Description:	551 - Laboratory waste chemicals 561 Detergent and soap
RCRA Code:	D001
Meth Code:	H141 - Storage, Bulking, And/Or Transfer Off Site--No Treatment/Reovery (H010-H129) Or (H131-H135)
Quantity Tons:	0.00417
Waste Quantity:	1
Quantity Unit:	G
Additional Code 1:	Not reported
Additional Code 2:	Not reported
Additional Code 3:	Not reported
Additional Code 4:	Not reported
Additional Code 5:	Not reported
Shipment Date:	20140321
Creation Date:	5/20/2014 22:14:51
Receipt Date:	20140402
Manifest ID:	012157786JJK
Trans EPA ID:	CAR000217513
Trans Name:	ENVIRONMENTAL LOGISTICS INC
Trans 2 EPA ID:	Not reported
Trans 2 Name:	Not reported
TSDF EPA ID:	CAD982444481
Trans Name:	FILTER RECYCLING SERVICES INC
TSDF Alt EPA ID:	Not reported
TSDF Alt Name:	Not reported
Waste Code Description:	352 - Other organic solids
RCRA Code:	Not reported
Meth Code:	H141 - Storage, Bulking, And/Or Transfer Off Site--No Treatment/Reovery (H010-H129) Or (H131-H135)
Quantity Tons:	0.005
Waste Quantity:	10
Quantity Unit:	P
Additional Code 1:	Not reported
Additional Code 2:	Not reported
Additional Code 3:	Not reported
Additional Code 4:	Not reported
Additional Code 5:	Not reported

PACIFIC BELL TELEPHONE CO DBA AT&T CALIFORNIA (Continued) **S113798865**

Shipment Date:	20140321
Creation Date:	5/20/2014 22:14:59
Receipt Date:	20140328
Manifest ID:	012157788JJK
Trans EPA ID:	CAR000217513
Trans Name:	ENVIRONMENTAL LOGISTICS INC
Trans 2 EPA ID:	Not reported
Trans 2 Name:	Not reported
TSDF EPA ID:	CAD028409019
Trans Name:	CROSBY & OVERTON
TSDF Alt EPA ID:	Not reported
TSDF Alt Name:	Not reported
Waste Code Description:	551 - Laboratory waste chemicals 561 Detergent and soap
RCRA Code:	D001
Meth Code:	H141 - Storage, Bulking, And/Or Transfer Off Site--No Treatment/Reovery (H010-H129) Or (H131-H135)
Quantity Tons:	0.0025
Waste Quantity:	5
Quantity Unit:	P
Additional Code 1:	Not reported
Additional Code 2:	Not reported
Additional Code 3:	Not reported
Additional Code 4:	Not reported
Additional Code 5:	Not reported

Shipment Date:	20140321
Creation Date:	5/20/2014 22:14:51
Receipt Date:	20140402
Manifest ID:	012157786JJK
Trans EPA ID:	CAR000217513
Trans Name:	ENVIRONMENTAL LOGISTICS INC
Trans 2 EPA ID:	Not reported
Trans 2 Name:	Not reported
TSDF EPA ID:	CAD982444481
Trans Name:	FILTER RECYCLING SERVICES INC
TSDF Alt EPA ID:	Not reported
TSDF Alt Name:	Not reported
Waste Code Description:	551 - Laboratory waste chemicals 561 Detergent and soap
RCRA Code:	Not reported
Meth Code:	H141 - Storage, Bulking, And/Or Transfer Off Site--No Treatment/Reovery (H010-H129) Or (H131-H135)
Quantity Tons:	0.02919
Waste Quantity:	7
Quantity Unit:	G
Additional Code 1:	Not reported
Additional Code 2:	Not reported
Additional Code 3:	Not reported
Additional Code 4:	Not reported
Additional Code 5:	Not reported

Shipment Date:	20140321
Creation Date:	5/20/2014 22:14:51
Receipt Date:	20140402
Manifest ID:	012157786JJK
Trans EPA ID:	CAR000217513
Trans Name:	ENVIRONMENTAL LOGISTICS INC
Trans 2 EPA ID:	Not reported

PACIFIC BELL TELEPHONE CO DBA AT&T CALIFORNIA (Continued) **S113798865**

Trans 2 Name: Not reported
TSDF EPA ID: CAD982444481
Trans Name: FILTER RECYCLING SERVICES INC
TSDF Alt EPA ID: Not reported
TSDF Alt Name: Not reported
Waste Code Description: 352 - Other organic solids
RCRA Code: Not reported
Meth Code: H141 - Storage, Bulking, And/Or Transfer Off Site--No Treatment/Reovery (H010-H129) Or (H131-H135)
Quantity Tons: 0.005
Waste Quantity: 10
Quantity Unit: P
Additional Code 1: Not reported
Additional Code 2: Not reported
Additional Code 3: Not reported
Additional Code 4: Not reported
Additional Code 5: Not reported

Additional Information:
Year: 2013
Gen EPA ID: CAL000357076

Shipment Date: 20130312
Creation Date: 4/29/2013 22:15:15
Receipt Date: 20130312
Manifest ID: 009434262JJK
Trans EPA ID: CAD982413262
Trans Name: EVERGREEN ENVIRONMENTAL SERVICES
Trans 2 EPA ID: Not reported
Trans 2 Name: Not reported
TSDF EPA ID: CAD980887418
Trans Name: EVERGREEN OIL INC
TSDF Alt EPA ID: Not reported
TSDF Alt Name: Not reported
Waste Code Description: 223 - Unspecified oil-containing waste
RCRA Code: Not reported
Meth Code: H135 - Discharge To Sewer/Potw Or Npdes(With Prior Storage--With Or Without Treatment)
Quantity Tons: 3.74049
Waste Quantity: 897
Quantity Unit: G
Additional Code 1: Not reported
Additional Code 2: Not reported
Additional Code 3: Not reported
Additional Code 4: Not reported
Additional Code 5: Not reported

Additional Information:
Year: 2012
Gen EPA ID: CAL000357076

Shipment Date: 20120315
Creation Date: 4/25/2012 20:30:29
Receipt Date: 20120315
Manifest ID: 009434582JJK
Trans EPA ID: CAD982413262

PACIFIC BELL TELEPHONE CO DBA AT&T CALIFORNIA (Continued) **S113798865**

Trans Name:	EVERGREEN ENVIRONMENTAL SERVICES
Trans 2 EPA ID:	Not reported
Trans 2 Name:	Not reported
TSDF EPA ID:	CAD980887418
Trans Name:	EVERGREEN OIL INC
TSDF Alt EPA ID:	Not reported
TSDF Alt Name:	Not reported
Waste Code Description:	223 - Unspecified oil-containing waste
RCRA Code:	Not reported
Meth Code:	H141 - Storage, Bulking, And/Or Transfer Off Site--No Treatment/Reovery (H010-H129) Or (H131-H135)
Quantity Tons:	2.5437
Waste Quantity:	610
Quantity Unit:	G
Additional Code 1:	Not reported
Additional Code 2:	Not reported
Additional Code 3:	Not reported
Additional Code 4:	Not reported
Additional Code 5:	Not reported

AH371 **LANGI AIRPORT EQUIPMENT REPAIR** **RCRA NonGen / NLR** **1024787186**
ENE **1121 MONTGOMERY AVE** **CAL000029023**
1/8-1/4 **SAN BRUNO, CA 94066**
0.190 mi.
1005 ft. **Site 1 of 23 in cluster AH**

Relative: **Lower**
Actual: **24 ft.**

RCRA Listings:

Date Form Received by Agency:	19900510
Handler Name:	Langi Airport Equipment Repair
Handler Address:	1121 Montgomery Ave
Handler City,State,Zip:	SAN BRUNO, CA 94066-0000
EPA ID:	CAL000029023
Contact Name:	SAM LANGI CONTROLLER
Contact Address:	1121 MONTGOMERY AVE
Contact City,State,Zip:	SAN BRUNO, CA 94066
Contact Telephone:	650-589-8133
Contact Fax:	000-000-0000
Contact Email:	DIDUKNOW007@GMAIL.COM
Contact Title:	Not reported
EPA Region:	09
Land Type:	Not reported
Federal Waste Generator Description:	Not a generator, verified
Non-Notifier:	Not reported
Biennial Report Cycle:	Not reported
Accessibility:	Not reported
Active Site Indicator:	Handler Activities
State District Owner:	Not reported
State District:	Not reported
Mailing Address:	1121 MONTGOMERY AVE
Mailing City,State,Zip:	SAN BRUNO, CA 94066-0000
Owner Name:	Louis Langi
Owner Type:	Other
Operator Name:	Sam Langi Controller
Operator Type:	Other
Short-Term Generator Activity:	No
Importer Activity:	No
Mixed Waste Generator:	No
Transporter Activity:	No

LANGI AIRPORT EQUIPMENT REPAIR (Continued) **1024787186**

Transfer Facility Activity:	No
Recycler Activity with Storage:	No
Small Quantity On-Site Burner Exemption:	No
Smelting Melting and Refining Furnace Exemption:	No
Underground Injection Control:	No
Off-Site Waste Receipt:	No
Universal Waste Indicator:	Yes
Universal Waste Destination Facility:	Yes
Federal Universal Waste:	No
Active Site State-Reg Handler:	---
Federal Facility Indicator:	Not reported
Hazardous Secondary Material Indicator:	N
Sub-Part K Indicator:	Not reported
2018 GPRA Permit Baseline:	Not on the Baseline
2018 GPRA Renewals Baseline:	Not on the Baseline
202 GPRA Corrective Action Baseline:	No
Subject to Corrective Action Universe:	No
Non-TSDFs Where RCRA CA has Been Imposed Universe:	No
Corrective Action Priority Ranking:	No NCAPS ranking
Environmental Control Indicator:	No
Institutional Control Indicator:	No
Human Exposure Controls Indicator:	N/A
Groundwater Controls Indicator:	N/A
Significant Non-Complier Universe:	No
Unaddressed Significant Non-Complier Universe:	No
Addressed Significant Non-Complier Universe:	No
Significant Non-Complier With a Compliance Schedule Universe:	No
Financial Assurance Required:	Not reported
Handler Date of Last Change:	20180905
Recognized Trader-Importer:	No
Recognized Trader-Exporter:	No
Importer of Spent Lead Acid Batteries:	No
Exporter of Spent Lead Acid Batteries:	No
Recycler Activity Without Storage:	No
Manifest Broker:	No
Sub-Part P Indicator:	No

Handler - Owner Operator:

Owner/Operator Indicator:	Operator
Owner/Operator Name: SAM LANGI CONTROLLER	
Legal Status:	Other
Date Became Current:	Not reported
Date Ended Current:	Not reported
Owner/Operator Address:	1121 MONTGOMERY AVE
Owner/Operator City,State,Zip:	SAN BRUNO, CA 94066
Owner/Operator Telephone:	650-589-8133
Owner/Operator Telephone Ext:	Not reported
Owner/Operator Fax:	Not reported
Owner/Operator Email:	Not reported

Owner/Operator Indicator:	Owner
Owner/Operator Name: LOUIS LANGI	
Legal Status:	Other
Date Became Current:	Not reported
Date Ended Current:	Not reported
Owner/Operator Address:	1121 MONTGOMERY AVE

LANGI AIRPORT EQUIPMENT REPAIR (Continued) **1024787186**

Owner/Operator City,State,Zip:	SAN BRUNO, CA 94066-0000
Owner/Operator Telephone:	650-589-8133
Owner/Operator Telephone Ext:	Not reported
Owner/Operator Fax:	Not reported
Owner/Operator Email:	Not reported

Historic Generators:

Receive Date:	19900510
Handler Name:	LANGI AIRPORT EQUIPMENT REPAIR
Federal Waste Generator Description:	Not a generator, verified
State District Owner:	Not reported
Large Quantity Handler of Universal Waste:	No
Recognized Trader Importer:	No
Recognized Trader Exporter:	No
Spent Lead Acid Battery Importer:	No
Spent Lead Acid Battery Exporter:	No
Current Record:	Yes
Non Storage Recycler Activity:	Not reported
Electronic Manifest Broker:	Not reported

List of NAICS Codes and Descriptions:

NAICS Code:	56299
NAICS Description:	ALL OTHER WASTE MANAGEMENT SERVICES

Facility Has Received Notices of Violations:

Violations:	No Violations Found

Evaluation Action Summary:

Evaluations:	No Evaluations Found

AH372 **LANGI AIRPORT EQUIPMENT REPAIR** **San Mateo Co. BI** **S102269926**
ENE **1121 MONTGOMERY** **N/A**
1/8-1/4 **SAN BRUNO, CA 94066**
0.190 mi.
1005 ft. **Site 2 of 23 in cluster AH**

Relative: **Lower**

Actual: **24 ft.**

San Mateo Co. BI:

Name:	LANGI AIRPORT EQUIPMENT REPAIR
Address:	1121 MONTGOMERY
City,State,Zip:	SAN BRUNO, CA 94066
Region:	SAN MATEO
Facility ID:	FA0009649
Prog Element Code:	STORES MV FUELS OR WASTE ONLY
Record Id:	PR0005007
Description:	STORES MV FUELS OR WASTE ONLY
Facility Status:	Active, billable
Program Category:	BUSINESS PLAN PROGRAM

Name:	LANGI AIRPORT EQUIPMENT REPAIR
Address:	1121 MONTGOMERY
City,State,Zip:	SAN BRUNO, CA 94066
Region:	SAN MATEO
Facility ID:	FA0009649
Prog Element Code:	GENERATES and RECYCLES WASTE OIL/SOLVENT
Record Id:	PR0012231

LANGI AIRPORT EQUIPMENT REPAIR (Continued) **S102269926**

Description:	GENERATES & RECYCLES WASTE OIL/SOLVENT
Facility Status:	Active, billable
Program Category:	HAZARDOUS WASTE PROGRAM
Name:	LANGI AIRPORT EQUIPMENT REPAIR
Address:	1121 MONTGOMERY
City,State,Zip:	SAN BRUNO, CA 94066
Region:	SAN MATEO
Facility ID:	FA0009649
Prog Element Code:	STORMWATER ANNUAL INSPECTION FEE
Record Id:	PR0043470
Description:	STORMWATER ANNUAL FEE - INSP FREQ EVERY 2 YRS
Facility Status:	Inactive, non-billable
Program Category:	STORMWATER

AI373 **CABLE CAR INN** **San Mateo Co. BI** **S123181707**
South **950 EL CAMINO REAL** **N/A**
1/8-1/4 **SAN BRUNO, CA 94066**
0.191 mi.
1008 ft. **Site 1 of 10 in cluster AI**

Relative: **Higher**
Actual: **50 ft.**

San Mateo Co. BI:

Name:	CABLE CAR INN
Address:	950 EL CAMINO REAL
City,State,Zip:	SAN BRUNO, CA 94066
Region:	SAN MATEO
Facility ID:	FA0028036
Prog Element Code:	STORMWATER ANNUAL INSPECTION FEE
Record Id:	PR0046121
Description:	STORMWATER ANNUAL FEE - INSP FREQ EVERY 2 YRS
Facility Status:	Inactive, non-billable
Program Category:	STORMWATER

U374 **B & B TRANSMISSIONS** **San Mateo Co. BI** **S106981563**
East **1079 SAN MATEO** **N/A**
1/8-1/4 **SAN BRUNO, CA 94066**
0.192 mi.
1012 ft. **Site 16 of 16 in cluster U**

Relative: **Lower**
Actual: **23 ft.**

San Mateo Co. BI:

Name:	B & B TRANSMISSIONS
Address:	1079 SAN MATEO
City,State,Zip:	SAN BRUNO, CA 94066
Region:	SAN MATEO
Facility ID:	FA0018292
Prog Element Code:	GENERATES and RECYCLES WASTE OIL/SOLVENT
Record Id:	PR0012205
Description:	GENERATES & RECYCLES WASTE OIL/SOLVENT
Facility Status:	Inactive, non-billable
Program Category:	HAZARDOUS WASTE PROGRAM
Name:	B & B TRANSMISSIONS
Address:	1079 SAN MATEO
City,State,Zip:	SAN BRUNO, CA 94066
Region:	SAN MATEO
Facility ID:	FA0018292

B & B TRANSMISSIONS (Continued) **S106981563**

Prog Element Code:	STORES HAZ MAT <1,199GAL,9,999LB,4,799FT3
Record Id:	PR0005018
Description:	STORES HAZ MAT <1,199GAL,9,999LB,4,799CF
Facility Status:	Inactive, non-billable
Program Category:	BUSINESS PLAN PROGRAM

AC375 **T & J AUTOMOTIVE** **CERS HAZ WASTE** **S113125283**
East **1073 SAN MATEO AVE** **HWTS** **N/A**
1/8-1/4 **SAN BRUNO, CA 94066** **HAZNET**
0.196 mi. **CERS**
1034 ft. **Site 7 of 11 in cluster AC**

Relative: **Lower**

Actual: **22 ft.**

CERS HAZ WASTE:

Name:	T & J AUTOMOTIVE
Address:	1073 SAN MATEO AVE
City,State,Zip:	SAN BRUNO, CA 94066
Site ID:	73060
CERS ID:	10068631
CERS Description:	Hazardous Waste Generator

HWTS:

Name:	T & J AUTOMOTIVE
Address:	1073 SAN MATEO AVE
Address 2:	Not reported
City,State,Zip:	SAN BRUNO, CA 94066
EPA ID:	CAL000267335
Inactive Date:	06/30/2021
Create Date:	03/06/2003
Last Act Date:	Not reported
Mailing Name:	Not reported
Mailing Address:	1073 SAN MATEO AVE
Mailing Address 2:	Not reported
Mailing City,State,Zip:	SAN BRUNO, CA 94066
Owner Name:	ANTONIO HERNANDEZ
Owner Address:	3129 CLINTON AVE
Owner Address 2:	Not reported
Owner City,State,Zip:	RICHMOND, CA 94804
Owner Phone:	Not reported
Owner Fax:	Not reported
Contact Name:	TONY HERNANDEZ
Contact Address:	1073 SAN MATEO AVE
Contact Address 2:	Not reported
City,State,Zip:	SAN BRUNO, CA 94066
Contact Phone:	Not reported
Contact Fax:	Not reported
Facility Status:	Inactive
Facility Type:	PERMANENT
Category:	STATE
Latitude:	37.636227
Longitude:	-122.411475

NAICS:

EPA ID:	CAL000267335
Create Date:	2003-03-06 13:30:54.013
NAICS Code:	811111
NAICS Description:	General Automotive Repair
Issued EPA ID Date:	2003-03-06 13:30:53.98300
Inactive Date:	Not reported

T & J AUTOMOTIVE (Continued) **S113125283**

Facility Name: T & J AUTOMOTIVE
Facility Address: 1073 SAN MATEO AVE
Facility Address 2: Not reported
Facility City: SAN BRUNO
Facility County: Not reported
Facility State: CA
Facility Zip: 94066

HAZNET:
Name: T & J AUTOMOTIVE
Address: 1073 SAN MATEO AVE
Address 2: Not reported
City,State,Zip: SAN BRUNO, CA 94066
Contact: TONY HERNANDEZ
Telephone: 6502078814
Mailing Name: Not reported
Mailing Address: 1073 SAN MATEO AVE

Year: 2018
Gepaid: CAL000267335
TSD EPA ID: CAL000330453
CA Waste Code: 352 - Other organic solids
Disposal Method: H010 - Metals Recovery Including Retoring,Smelting,Chemicals,Ect
Tons: 0.10000

Year: 2004
Gepaid: CAL000267335
TSD EPA ID: CA0000084517
CA Waste Code: 134 - Aqueous solution with total organic residues less than 10 percent
Disposal Method: H01 - Transfer Station
Tons: 0.1554

Year: 2003
Gepaid: CAL000267335
TSD EPA ID: CA0000084517
CA Waste Code: 134 - Aqueous solution with total organic residues less than 10 percent
Disposal Method: H01 - Transfer Station
Tons: 0.1428

Additional Information:
Year: 2004
Gen EPA ID: CAL000267335

Shipment Date: 20040429
Creation Date: 10/14/2004 15:19:37
Receipt Date: 20040505
Manifest ID: 23464235
Trans EPA ID: TXR000050930
Trans Name: SAFETY-KLEEN SYSTEMS INC
Trans 2 EPA ID: Not reported
Trans 2 Name: Not reported
TSDF EPA ID: CA0000084517

T & J AUTOMOTIVE (Continued) **S113125283**

Trans Name:	SAFETY-KLEEN SYSTEMS INC
TSDF Alt EPA ID:	CA0000084517
TSDF Alt Name:	Not reported
Waste Code Description:	134 - Aqueous solution with <10% total organic residues
RCRA Code:	Not reported
Meth Code:	H01 - Transfer Station
Quantity Tons:	0.084
Waste Quantity:	20
Quantity Unit:	G
Additional Code 1:	Not reported
Additional Code 2:	Not reported
Additional Code 3:	Not reported
Additional Code 4:	Not reported
Additional Code 5:	Not reported

Shipment Date:	20040205
Creation Date:	9/10/2004 8:42:02
Receipt Date:	20040210
Manifest ID:	22578465
Trans EPA ID:	TXR000050930
Trans Name:	SAFETY-KLEEN SYSTEMS INC
Trans 2 EPA ID:	Not reported
Trans 2 Name:	Not reported
TSDF EPA ID:	CA0000084517
Trans Name:	SAFETY-KLEEN SYSTEMS INC
TSDF Alt EPA ID:	CA0000084517
TSDF Alt Name:	Not reported
Waste Code Description:	134 - Aqueous solution with <10% total organic residues
RCRA Code:	Not reported
Meth Code:	H01 - Transfer Station
Quantity Tons:	0.0714
Waste Quantity:	17
Quantity Unit:	G
Additional Code 1:	Not reported
Additional Code 2:	Not reported
Additional Code 3:	Not reported
Additional Code 4:	Not reported
Additional Code 5:	Not reported

Additional Information:

Year:	2003
Gen EPA ID:	CAL000267335

Shipment Date:	20031111
Creation Date:	8/24/2004 10:00:04
Receipt Date:	20031114
Manifest ID:	23303359
Trans EPA ID:	TXR000050930
Trans Name:	SAFETY-KLEEN SYSTEMS INC
Trans 2 EPA ID:	Not reported
Trans 2 Name:	Not reported
TSDF EPA ID:	CA0000084517
Trans Name:	SAFETY-KLEEN SYSTEMS INC
TSDF Alt EPA ID:	CA0000084517
TSDF Alt Name:	Not reported
Waste Code Description:	134 - Aqueous solution with <10% total organic residues
RCRA Code:	Not reported

T & J AUTOMOTIVE (Continued) **S113125283**

Meth Code:	H01 - Transfer Station
Quantity Tons:	0.0714
Waste Quantity:	17
Quantity Unit:	G
Additional Code 1:	Not reported
Additional Code 2:	Not reported
Additional Code 3:	Not reported
Additional Code 4:	Not reported
Additional Code 5:	Not reported
Shipment Date:	20030819
Creation Date:	7/29/2004 7:43:17
Receipt Date:	20030822
Manifest ID:	22875045
Trans EPA ID:	TXR000050930
Trans Name:	Not reported
Trans 2 EPA ID:	Not reported
Trans 2 Name:	Not reported
TSDF EPA ID:	CA0000084517
Trans Name:	Not reported
TSDF Alt EPA ID:	CA0000084517
TSDF Alt Name:	Not reported
Waste Code Description:	134 - Aqueous solution with <10% total organic residues
RCRA Code:	Not reported
Meth Code:	H01 - Transfer Station
Quantity Tons:	0.0714
Waste Quantity:	17
Quantity Unit:	G
Additional Code 1:	Not reported
Additional Code 2:	Not reported
Additional Code 3:	Not reported
Additional Code 4:	Not reported
Additional Code 5:	Not reported

CERS:

Name:	T & J AUTOMOTIVE
Address:	1073 SAN MATEO AVE
City,State,Zip:	SAN BRUNO, CA 94066
Site ID:	73060
CERS ID:	10068631
CERS Description:	Chemical Storage Facilities

Violations:

Site ID:	73060
Site Name:	T & J AUTOMOTIVE
Violation Date:	09-28-2021
Citation:	40 CFR 1 265.35 - U.S. Code of Federal Regulations, Title 40, Chapter 1, Section(s) 265.35
Violation Description:	Failure to maintain aisle space to allow the unobstructed movement of personnel, fire protection equipment, spill control equipment, and decontamination equipment to any area of facility operation in an emergency, unless aisle space is not needed for any of these purposes.
Violation Notes:	Returned to compliance on 09/28/2021. OBSERVATION: The hazardous waste accumulation area was unaccessible at the time of the inspection due a large accumulation of materials and vehicles. Access was provided during the inspection through the moving of a vehicle. Ensure that in the future access is provided to the hazardous waste storage area at

T & J AUTOMOTIVE (Continued) **S113125283**

	all times to allow the unobstructed movement of personnel, fire protection equipment, and spill control equipment
Violation Division:	San Mateo County Environmental Health
Violation Program:	HW
Violation Source:	CERS,
Site ID:	73060
Site Name:	T & J AUTOMOTIVE
Violation Date:	09-06-2019
Citation:	HSC 6.95 25508(a)(1) - California Health and Safety Code, Chapter 6.95, Section(s) 25508(a)(1)
Violation Description:	Failure to annually review and electronically certify that the business plan is complete and accurate on or before the annual due date.
Violation Notes:	Returned to compliance on 09/06/2019. OBSERVATION: The facility HMBP was submitted on 10/03/2018, 1/17/2017, 01/09/2017, and 01/07/2015. The 10-3-18 HMBP submittals were not submitted within 12 months of the previous submittal. CORRECTIVE ACTION: Continue to ensure that the business plan is electronically submitted annually on or before the annual due date (within 12 months of the previous submittal).
Violation Division:	San Mateo County Environmental Health
Violation Program:	HMRRP
Violation Source:	CERS,
Site ID:	73060
Site Name:	T & J AUTOMOTIVE
Violation Date:	09-06-2019
Citation:	HSC 6.5 25123.3(h)(2) - California Health and Safety Code, Chapter 6.5, Section(s) 25123.3(h)(2)
Violation Description:	Failure to determine the status of any hazardous waste if a signed copy of the manifest isn t received within 35 days of the date the waste was accepted by the initial transporter and/or to submit an Exception Report to DTSC if a signed copy of the manifest isn t received within 60 days of the date the waste was accepted by the initial transporter.
Violation Notes:	Returned to compliance on 04/02/2020. Observation: The destination signed copy of Uniform Hazardous Waste Manifest 019742853JJK from 12-12-18 was not provided for review at the time of inspection. The generator did not demonstrate that a determination had been made of the status of a uniform hazardous waste manifested shipment within 35 days from the date the waste was shipped. CORRECTIVE ACTION: Within 30 days, submit documentation to the SMC CUPA demonstrating that the generator has determined the status of the hazardous waste manifest shipment for Manifest 019742853JJK from 12-12-18 or submit a destination signed copy of this manifest to the SMC CUPA within 30 days. OBSERVATION: The destination signed copy of Uniform Hazardous Waste Manifest 019742853JJK from 12-12-18 was not provided for review at the time of inspection. The generator did not demonstrate that an exception report has been filed with the DTSC after not receiving a destination facility signed copy of the uniform hazardous waste manifest [Truncated]
Violation Division:	San Mateo County Environmental Health
Violation Program:	HW
Violation Source:	CERS,
Site ID:	73060
Site Name:	T & J AUTOMOTIVE

T & J AUTOMOTIVE (Continued) **S113125283**

Violation Date:	05-28-2015
Citation:	40 CFR 1 265.171 - U.S. Code of Federal Regulations, Title 40, Chapter 1, Section(s) 265.171
Violation Description:	Failure to accumulate hazardous waste in a container that is in good condition.
Violation Notes:	Returned to compliance on 01/07/2016. Oil and debris in secondary. Clean and try to avoid overfilling.
Violation Division:	San Mateo County Environmental Health
Violation Program:	HW
Violation Source:	CERS,
Site ID:	73060
Site Name:	T & J AUTOMOTIVE
Violation Date:	09-06-2019
Citation:	HSC 6.5 25250.22 - California Health and Safety Code, Chapter 6.5, Section(s) 25250.22
Violation Description:	Failure to properly manage used oil and/or fuel filters in accordance with the requirements.
Violation Notes:	Returned to compliance on 03/06/2020. OBSERVATION: The drained used oil filters were being stored in a cut open 55 gallon blue poly drum, a 1 gallon plastic bucket, and a gray 3 gallon rectangle plastic container. These containers were left open and not labeled. CORRECTIVE ACTION: Within 30 days, submit documentation to the SMC CUPA confirming that the used oil and fuel filters are being properly managed or submit a bill of lading to this department demonstrating proper disposal.
Violation Division:	San Mateo County Environmental Health
Violation Program:	HW
Violation Source:	CERS,
Site ID:	73060
Site Name:	T & J AUTOMOTIVE
Violation Date:	08-31-2017
Citation:	40 CFR 1 265.173 - U.S. Code of Federal Regulations, Title 40, Chapter 1, Section(s) 265.173
Violation Description:	Failure to meet the following container management requirements: (a) A container holding hazardous waste must always be closed during storage, except when it is necessary to add or remove waste. (b) A container holding hazardous waste must not be opened, handled, or stored in a manner which may rupture the container or cause it to leak.
Violation Notes:	Returned to compliance on 10/03/2018. OBSERVATION: The full green 15 gallon container of used oil was left open and lacked the required hazardous waste labeling information. Two full open five gallon buckets of used oil lacked the required hazardous waste labeling information. CORRECTIVE ACTION: Immediately close these containers and ensure all hazardous waste containers are closed when not adding or removing waste.
Violation Division:	San Mateo County Environmental Health
Violation Program:	HW
Violation Source:	CERS,
Site ID:	73060
Site Name:	T & J AUTOMOTIVE
Violation Date:	01-08-2024
Citation:	HSC 6.95 25508(a)(1) - California Health and Safety Code, Chapter 6.95, Section(s) 25508(a)(1)

T & J AUTOMOTIVE (Continued) **S113125283**

Violation Description:	Failure to complete and electronically submit a business plan when storing/handling a hazardous material at or above reportable quantities.
Violation Notes:	Returned to compliance on 01/08/2024. Business plan was last submitted 11/19/21. This was corrected during the inpsection.
Violation Division:	San Mateo County Environmental Health
Violation Program:	HMRRP
Violation Source:	CERS,
Site ID:	73060
Site Name:	T & J AUTOMOTIVE
Violation Date:	09-06-2019
Citation:	HSC 6.5 25250.19(c) - California Health and Safety Code, Chapter 6.5, Section(s) 25250.19(c)
Violation Description:	"Failure to record in an operating log and retain for three years the following information for each shipment of recycled or exempted oil: 1) The name and address of the used oil recycling facility or generator claiming the oil meets the requirements of HSC 6.5 25250.1. 2) The name and address of the facility receiving the shipment. 3) The quantity of oil delivered. 4) The date of shipment or delivery. 5) A cross-reference to the records and documentation required under HSC 6.5 25250.1."
Violation Notes:	Returned to compliance on 11/14/2019. OBSERVATION: Site records indicate that used oil was picked up on 9-13-18. A copy of the used oil disposal manifest for 9-13-18 was not provided for review. The generator states that he will send a copy of the disposal receipt. CORRECTIVE ACTION: Within 30 days, submit documentation to the SMC CUPA a copy of the disposal record.
Violation Division:	San Mateo County Environmental Health
Violation Program:	HW
Violation Source:	CERS,
Site ID:	73060
Site Name:	T & J AUTOMOTIVE
Violation Date:	08-31-2017
Citation:	40 CFR 1 262.34(d)(5)(ii) - U.S. Code of Federal Regulations, Title 40, Chapter 1, Section(s) 262.34(d)(5)(ii)
Violation Description:	Failure to post the following information next to the telephone: (A) The name and telephone number of the emergency coordinator; (B) Location of fire extinguishers and spill control material, and, if present, fire alarm; and (C) The telephone number of the fire department, unless the facility has a direct alarm.
Violation Notes:	Returned to compliance on 10/03/2018. OBSERVATION: Generator failed to post, next to the telephone, Emergency Information (SQG) containing the contact names and numbers of the "Emergency Coordinator". CORRECTIVE ACTION: Owner/Operator shall immediately post, next to the telephone, emergency information that contains the contact names and numbers of the "Emergency Coordinator".
Violation Division:	San Mateo County Environmental Health
Violation Program:	HW
Violation Source:	CERS,
Site ID:	73060
Site Name:	T & J AUTOMOTIVE
Violation Date:	09-06-2019
Citation:	22 CCR 12 66262.40(a) - California Code of Regulations, Title 22, Chapter 12, Section(s) 66262.40(a)

T & J AUTOMOTIVE (Continued) **S113125283**

Violation Description:	Failure to keep a copy of each properly signed manifest for at least three years from the date the waste was accepted by the initial transporter. The manifest signed at the time the waste was accepted for transport shall be kept until receiving a signed copy from the designated facility which received the waste.
Violation Notes:	Returned to compliance on 04/02/2020. OBSERVATION: The destination signed copy of Uniform Hazardous Waste Manifest 019742853JJK from 12-12-18 was not provided for review at the time of inspection. CORRECTIVE ACTION: Locate a destination signed copy of this manifest and submit a copy to the SMC CUPA within 30 days.
Violation Division:	San Mateo County Environmental Health
Violation Program:	HW
Violation Source:	CERS,
Site ID:	73060
Site Name:	T & J AUTOMOTIVE
Violation Date:	08-31-2017
Citation:	22 CCR 12 66262.34(f) - California Code of Regulations, Title 22, Chapter 12, Section(s) 66262.34(f)
Violation Description:	Failure to properly label hazardous waste accumulation containers and portable tanks with the following requirements: "Hazardous Waste", name and address of the generator, physical and chemical characteristics of the Hazardous Waste, and starting accumulation date.
Violation Notes:	Returned to compliance on 10/03/2018. OBSERVATION: The black 55 gallon drum half full of hazardous waste coolant lacked an accumulation start date. The three full 55 gallon drums of used oil lacked an accumulation start date. The full green 15 gallon container of used oil was left open and lacked the required hazardous waste labeling information. Two full open five gallon buckets of used oil lacked the required hazardous waste labeling information. Two full oil caddies and a partially full used oil caddie lacked the required hazardous waste labeling information. CORRECTIVE ACTION: Immediately label these containers and ensure that all hazardous waste containers are marked with all the required information.
Violation Division:	San Mateo County Environmental Health
Violation Program:	HW
Violation Source:	CERS,
Site ID:	73060
Site Name:	T & J AUTOMOTIVE
Violation Date:	09-10-2021
Citation:	HSC 6.95 25508.2 - California Health and Safety Code, Chapter 6.95, Section(s) 25508.2
Violation Description:	Failure to annually review and electronically certify that the business plan is complete and accurate on or before the annual due date.
Violation Notes:	Returned to compliance on 11/20/2021. Business plan was last submitted on 10/3/18. This is an annual requirement. Please log into the County Portal/CERS to certify and resubmit your plan.
Violation Division:	San Mateo County Environmental Health
Violation Program:	HMRRP
Violation Source:	CERS,
Site ID:	73060
Site Name:	T & J AUTOMOTIVE
Violation Date:	09-28-2021

T & J AUTOMOTIVE (Continued) **S113125283**

Citation:	HSC 6.95 25508.2 - California Health and Safety Code, Chapter 6.95, Section(s) 25508.2
Violation Description:	Failure to annually review and electronically certify that the business plan is complete and accurate on or before the annual due date.
Violation Notes:	Returned to compliance on 11/19/2021. OBSERVATION: The hazardous material business plan was last updated in the County Portal on 10.3.18. This is an annual requirement to update this. REQUIRED ACTION: Update your business plan electronically in the San Mateo County Portal at https://ehesubmit.smchealth.org/ Please contact your inspector if you require assistance with this.
Violation Division:	San Mateo County Environmental Health
Violation Program:	HMRRP
Violation Source:	CERS,
Site ID:	73060
Site Name:	T & J AUTOMOTIVE
Violation Date:	01-08-2024
Citation:	HSC 6.5 25250.22 - California Health and Safety Code, Chapter 6.5, Section(s) 25250.22
Violation Description:	Failure to properly manage used oil and/or fuel filters in accordance with the requirements.
Violation Notes:	Transfer all waste filters to the waste filter drum. Send your inspector a photo of the shop where they are currently accumulating, and the waste drum to show this has been accomplished.
Violation Division:	San Mateo County Environmental Health
Violation Program:	HW
Violation Source:	CERS,
Site ID:	73060
Site Name:	T & J AUTOMOTIVE
Violation Date:	08-31-2017
Citation:	HSC 6.5 25250.22 - California Health and Safety Code, Chapter 6.5, Section(s) 25250.22
Violation Description:	Failure to properly manage used oil and/or fuel filters in accordance with the requirements.
Violation Notes:	Returned to compliance on 01/18/2019. OBSERVATION: A used oil filter was left to accumulate in the secondary containment spill control equipment. Drained used oil filters were left in an open and unlabeled plastic container. The used paper oil filters were left in an open and unlabeled plastic container. The drum of drained used oil filters lacked an accumulation start date Tony Hernandez confirmed that drained used oil filters are disposed of at least every six months or annually, but the receipts were not provided for review during the inspection. CORRECTIVE ACTION: Keep the drained used oil filters in a closed container and labeled as "drained used oil filters" and the accumulation start date. Disposal receipts must be maintained for three years.
Violation Division:	San Mateo County Environmental Health
Violation Program:	HW
Violation Source:	CERS,
Site ID:	73060
Site Name:	T & J AUTOMOTIVE
Violation Date:	08-31-2017
Citation:	40 CFR 1 265.31 - U.S. Code of Federal Regulations, Title 40, Chapter 1, Section(s) 265.31

T & J AUTOMOTIVE (Continued) **S113125283**

Violation Description:	Failure to maintain and operate the facility to minimize the possibility of a fire, explosion, or any unplanned sudden or non-sudden release of hazardous waste or hazardous waste constituents to air, soil, or surface water which could threaten human health or the environment.
Violation Notes:	Returned to compliance on 10/03/2018. OBSERVATION: Dark and wet oil stains, spilled oil, and saturated absorbent were left on the shop floor next to the hazardous waste storage area. CORRECTIVE ACTION: Immediately clean up the spilled oil and contaminated absorbent, and properly manage the waste generated from the clean up.
Violation Division:	San Mateo County Environmental Health
Violation Program:	HW
Violation Source:	CERS,
Site ID:	73060
Site Name:	T & J AUTOMOTIVE
Violation Date:	09-06-2019
Citation:	40 CFR 1 265.31 - U.S. Code of Federal Regulations, Title 40, Chapter 1, Section(s) 265.31
Violation Description:	Failure to maintain and operate the facility to minimize the possibility of a fire, explosion, or any unplanned sudden or non-sudden release of hazardous waste or hazardous waste constituents to air, soil, or surface water which could threaten human health or the environment.
Violation Notes:	Returned to compliance on 03/06/2020. OBSERVATION: Dark oil stains and contaminated absorbent were left on the shop floor next to the hazardous waste storage area. CORRECTIVE ACTION: Within 30 days, submit documentation to the SMC CUPA confirming that the spill has been properly removed and managed.
Violation Division:	San Mateo County Environmental Health
Violation Program:	HW
Violation Source:	CERS,
Site ID:	73060
Site Name:	T & J AUTOMOTIVE
Violation Date:	08-31-2017
Citation:	22 CCR 12 66262.12 - California Code of Regulations, Title 22, Chapter 12, Section(s) 66262.12
Violation Description:	Failure to obtain an Identification Number prior to treating, storing, disposing of, transporting or offering for transportation any hazardous waste.
Violation Notes:	Returned to compliance on 12/21/2018. OBSERVATION: This facility s EPA ID number is inactive. CORRECTIVE ACTION: Immediately contact DTSC and reactivate your EPA ID number and submit evidence to the SMC CUPA within 30 days.
Violation Division:	San Mateo County Environmental Health
Violation Program:	HW
Violation Source:	CERS,
Site ID:	73060
Site Name:	T & J AUTOMOTIVE
Violation Date:	08-31-2017
Citation:	40 CFR 1 265.33 - U.S. Code of Federal Regulations, Title 40, Chapter 1, Section(s) 265.33
Violation Description:	Failure to test and maintain as necessary all facility communications or alarm systems, fire protection equipment, spill control equipment, and decontamination equipment to assure its proper operation in time

T & J AUTOMOTIVE (Continued) **S113125283**

	of emergency.
Violation Notes:	Returned to compliance on 10/03/2018. OBSERVATION: Spilled oil was left to accumulate in the secondary containment spill control equipment. CORRECTIVE ACTION: Owner/Operator shall immediately maintain the secondary containment spill control equipment. Remove the spilled oil and place it in the hazardous waste used oil drum.
Violation Division:	San Mateo County Environmental Health
Violation Program:	HW
Violation Source:	CERS,
Site ID:	73060
Site Name:	T & J AUTOMOTIVE
Violation Date:	09-06-2019
Citation:	22 CCR 12 66262.34(f) - California Code of Regulations, Title 22, Chapter 12, Section(s) 66262.34(f)
Violation Description:	Failure to properly label hazardous waste accumulation containers and portable tanks with the following requirements: "Hazardous Waste", name and address of the generator, physical and chemical characteristics of the Hazardous Waste, and starting accumulation date.
Violation Notes:	Returned to compliance on 09/06/2019. OBSERVATION: The three 55 gallon drums for used oil located in the hazardous waste storage are was observed without a current accumulation start date. During the inspection, the current accumulation start date of 12-21-18 was added to these drums. CORRECTIVE ACTION: Continue to ensure that all containers of hazardous waste are properly labeled.
Violation Division:	San Mateo County Environmental Health
Violation Program:	HW
Violation Source:	CERS,
Site ID:	73060
Site Name:	T & J AUTOMOTIVE
Violation Date:	09-06-2019
Citation:	40 CFR 1 265.33 - U.S. Code of Federal Regulations, Title 40, Chapter 1, Section(s) 265.33
Violation Description:	Failure to test and maintain as necessary all facility communications or alarm systems, fire protection equipment, spill control equipment, and decontamination equipment to assure its proper operation in time of emergency.
Violation Notes:	Returned to compliance on 03/06/2020. OBSERVATION: Oil and used oil filters were left to accumulate in the secondary containment spill control pallet. The secondary containment spill control pallet has not been maintained to assure its proper operation in time of emergency. CORRECTIVE ACTION: Within 30 days, submit documentation to the SMC CUPA confirming that the spilled oil and filters have been removed from the secondary containment spill control pallet and have been properly placed in the proper waste container for hazardous waste oil or container for drained used oil filters.
Violation Division:	San Mateo County Environmental Health
Violation Program:	HW
Violation Source:	CERS,
Site ID:	73060
Site Name:	T & J AUTOMOTIVE
Violation Date:	01-08-2024
Citation:	22 CCR 12 66262.34(f) - California Code of Regulations, Title 22, Chapter 12, Section(s) 66262.34(f)

T & J AUTOMOTIVE (Continued) **S113125283**

Violation Description: Failure to properly label hazardous waste accumulation containers and portable tanks with the following requirements: "Hazardous Waste", name and address of the generator, physical and chemical characteristics of the Hazardous Waste, and starting accumulation date.
Violation Notes: Ensure all containers of hazardous waste are appropriately labeled. Send your inspector the manifest for waste oil disposal to close this violation.
Violation Division: San Mateo County Environmental Health
Violation Program: HW
Violation Source: CERS,

Site ID: 73060
Site Name: T & J AUTOMOTIVE
Violation Date: 08-31-2017
Citation: HSC 6.95 25508(a)(1) - California Health and Safety Code, Chapter 6.95, Section(s) 25508(a)(1)
Violation Description: Failure to complete and electronically submit a site map with all required content.
Violation Notes: Returned to compliance on 10/03/2018. OBSERVATION: The annotated site map submitted to the CUPA does not include the water shutoff and emergency evacuation assembly area. CORRECTIVE ACTION: Revise the annotated Site Map to include all required content and submit electronically in the San Mateo County Portal at https://ehesubmit.smchealth.org/
Violation Division: San Mateo County Environmental Health
Violation Program: HMRRP
Violation Source: CERS,

Evaluation:
Eval General Type: Other/Unknown
Eval Date: 01-07-2016
Violations Found: No
Eval Type: Other, not routine, done by local agency
Eval Notes: Not reported
Eval Division: San Mateo County Environmental Health
Eval Program: HW
Eval Source: CERS,

Eval General Type: Other/Unknown
Eval Date: 01-27-2015
Violations Found: No
Eval Type: Other, not routine, done by local agency
Eval Notes: Not reported
Eval Division: San Mateo County Environmental Health
Eval Program: HMRRP
Eval Source: CERS,

Eval General Type: Compliance Evaluation Inspection
Eval Date: 05-28-2015
Violations Found: No
Eval Type: Routine done by local agency
Eval Notes: Not reported
Eval Division: San Mateo County Environmental Health
Eval Program: HMRRP
Eval Source: CERS,

T & J AUTOMOTIVE (Continued) **S113125283**

Eval General Type: Compliance Evaluation Inspection
Eval Date: 09-27-2021
Violations Found: Yes
Eval Type: Routine done by local agency
Eval Notes: Not reported
Eval Division: San Mateo County Environmental Health
Eval Program: HMRRP
Eval Source: CERS,

Eval General Type: Compliance Evaluation Inspection
Eval Date: 09-27-2021
Violations Found: Yes
Eval Type: Routine done by local agency
Eval Notes: Facility generates waste oil, waste antifreeze, and waste paper/metal filters.
Eval Division: San Mateo County Environmental Health
Eval Program: HW
Eval Source: CERS,

Eval General Type: Compliance Evaluation Inspection
Eval Date: 01-08-2024
Violations Found: Yes
Eval Type: Routine done by local agency
Eval Notes: Onsite for routine inspection. Met with business owner Antonio Hernandez who provided access. Helped business owner set up CERS account and certify his submittal during the inspection. -- No facility employees at this time.
Eval Division: San Mateo County Environmental Health
Eval Program: HMRRP
Eval Source: CERS,

Eval General Type: Compliance Evaluation Inspection
Eval Date: 08-31-2017
Violations Found: Yes
Eval Type: Routine done by local agency
Eval Notes: On site to conduct a routine hazardous materials inspection. This facility stores the following reportable hazardous materials: used oil in three 55 gallon drums, a 15 gallon drum, and oil caddies.
Eval Division: San Mateo County Environmental Health
Eval Program: HMRRP
Eval Source: CERS,

Eval General Type: Other/Unknown
Eval Date: 09-10-2021
Violations Found: Yes
Eval Type: Other, not routine, done by local agency
Eval Notes: Not reported
Eval Division: San Mateo County Environmental Health
Eval Program: HMRRP
Eval Source: CERS,

Eval General Type: Compliance Evaluation Inspection
Eval Date: 01-08-2024
Violations Found: Yes
Eval Type: Routine done by local agency
Eval Notes: Onsite for routine inspection. Met with business owner Antonio Hernandez who provided access. Facility generates waste oil, waste

T & J AUTOMOTIVE (Continued) **S113125283**

antifreeze, and waste filters. Waste oil and antifreeze was last picked up August 2023, and filters last picked up in September 2023. All four drums for waste oil were full according to Antonio, and there were a significant number of five gallon and smaller containers stored on the floor of the shop by the waste accumulation area and around vehicles that were being used to store additional waste oil. None of these smaller containers were labeled as hazardous waste. Antonio called his waste hauler during the inspection to schedule another pickup. Additionally, there were significant amounts of used filters in open containers and in drain pans, which due to the volume have clearly been accumulating for some time. The 55 gallon waste drum for filters by the main door was only about half full. -- Antonio states he retains waste manifests, however currently...

Eval Division: San Mateo County Environmental Health
Eval Program: HW
Eval Source: CERS,

Eval General Type: Other/Unknown
Eval Date: 03-06-2020
Violations Found: No
Eval Type: Other, not routine, done by local agency
Eval Notes: On site to conduct a follow up inspection. A phone call was made to Cleantech Environmental (626) 612-7200 to request a destination signed copy of manifest 019742853JJK. Representative agreed to obtain and email back a copy of the destination signed manifest. Business operator agreed that moving forward, hazardous waste disposal receipts will be maintained for three years. During the inspection, the provided label was completed and affixed to the container of drained used oil filters. Verified that the shop floor has been cleaned up with absorbent. The used oil and used oil filters have been removed from the secondary containment spill control pallet.

Eval Division: San Mateo County Environmental Health
Eval Program: HW
Eval Source: CERS,

Eval General Type: Compliance Evaluation Inspection
Eval Date: 09-06-2019
Violations Found: Yes
Eval Type: Routine done by local agency
Eval Notes: On site to conduct a routine inspection. Facility stores up to 200 gallons of used oil.

Eval Division: San Mateo County Environmental Health
Eval Program: HMRRP
Eval Source: CERS,

Eval General Type: Other/Unknown
Eval Date: 10-03-2018
Violations Found: No
Eval Type: Other, not routine, done by local agency
Eval Notes: On site to assist with updating and resubmitting the facility HMBP. HMPB submittal reviewed and accepted.

Eval Division: San Mateo County Environmental Health
Eval Program: HMRRP
Eval Source: CERS,

Eval General Type: Other/Unknown
Eval Date: 10-03-2018

T & J AUTOMOTIVE (Continued) **S113125283**

Violations Found: No
Eval Type: Other, not routine, done by local agency
Eval Notes: On site to conduct a follow up inspection. Verified that the HMBP plan has been updated and resubmitted.
Eval Division: San Mateo County Environmental Health
Eval Program: HMRRP
Eval Source: CERS,

Eval General Type: Other/Unknown
Eval Date: 11-19-2021
Violations Found: No
Eval Type: Other, not routine, done by local agency
Eval Notes: Not reported
Eval Division: San Mateo County Environmental Health
Eval Program: HMRRP
Eval Source: CERS,

Eval General Type: Other/Unknown
Eval Date: 12-10-2014
Violations Found: No
Eval Type: Other, not routine, done by local agency
Eval Notes: Not reported
Eval Division: San Mateo County Environmental Health
Eval Program: HMRRP
Eval Source: CERS,

Eval General Type: Other/Unknown
Eval Date: 01-18-2019
Violations Found: No
Eval Type: Other, not routine, done by local agency
Eval Notes: On site to verify that the drum of drained used oil filters is being kept closed and labeled. Filters have been removed from the secondary containment spill control pallet and open containers and are being drained before being placed into the drum of drained used oil filters. The drum is being kept closed unless adding or removing drained used oil filters. The following have been picked up from this location: On 12-12-18, 200 pounds of non-RCRA hazardous waste solid (oily solid waste/used metal oil filters) per manifest 019742853JJK. On 12-21-18, 200 gallons of used oil.
Eval Division: San Mateo County Environmental Health
Eval Program: HMRRP
Eval Source: CERS,

Eval General Type: Other/Unknown
Eval Date: 03-06-2019
Violations Found: No
Eval Type: Other, not routine, done by local agency
Eval Notes: On site to provide the Notice of Pending Permit Suspension. Met with Tony Hernandez. Antonioh2292@sbcglobal.net
Eval Division: San Mateo County Environmental Health
Eval Program: HMRRP
Eval Source: CERS,

Eval General Type: Compliance Evaluation Inspection
Eval Date: 05-28-2015
Violations Found: Yes
Eval Type: Routine done by local agency

T & J AUTOMOTIVE (Continued) **S113125283**

Eval Notes: Not reported
Eval Division: San Mateo County Environmental Health
Eval Program: HW
Eval Source: CERS,

Eval General Type: Compliance Evaluation Inspection
Eval Date: 08-31-2017
Violations Found: Yes
Eval Type: Routine done by local agency
Eval Notes: On site to conduct a routine hazardous waste inspection. This facility generates the following wastes: Used oil pick up 200 gallons on 6-15-17 and 10-26-17, 225 oil on 1-19-17, and on 8-5-16 for 165 gallons 55 gallons of used coolant was picked up on 1-19-17. Spent lead acid batteries were also picked up. Drained used oil filters were also picked up.
Eval Division: San Mateo County Environmental Health
Eval Program: HW
Eval Source: CERS,

Eval General Type: Compliance Evaluation Inspection
Eval Date: 09-06-2019
Violations Found: Yes
Eval Type: Routine done by local agency
Eval Notes: On site to conduct a routine inspection. The following has been picked up: On 12-12-18, 200 pounds of oily waste/used metal oil filters. On 12-21-18, 200 gallons of used oil .
Eval Division: San Mateo County Environmental Health
Eval Program: HW
Eval Source: CERS,

Eval General Type: Other/Unknown
Eval Date: 10-03-2018
Violations Found: No
Eval Type: Other, not routine, done by local agency
Eval Notes: On site to conduct a follow up inspection. The containers of hazardous waste have been properly labeled. The absorbant is being reused until it can no longer absorb, then it will be added to the hazardous waste drum of oily solids. The containers of hazardous waste are being kept closed unless adding or removing hazardous waste. Verified that the modified emergency contingency plan template has been completed and posted in the office. Verified that the spilled oil in the secondary containment has been pumped out and placed into the used oil drum. Verified that the oil filters are being drained and placed in their own labeled containers. The remaining violations are still open: 1. The EPA ID number is still inactive. During the inspection the application was provided to the operator. It was completed and emailed to DTSC. 2. The disposal receipts for drained used oil filters was not available for review. Within 30 days, submit a copy of the used oil disposal [Truncated]
Eval Division: San Mateo County Environmental Health
Eval Program: HW
Eval Source: CERS,

Eval General Type: Other/Unknown
Eval Date: 11-14-2019
Violations Found: No
Eval Type: Other, not routine, done by local agency

T & J AUTOMOTIVE (Continued) **S113125283**

Eval Notes: On site for a follow up inspection. Reviewed the used oil filter disposal record from the 11-1-19. Tony Hernandez confirmed that he will do the following and email/notify the SMC CUPA upon completion: 1. That all used oil filters will be drained and properly stored in the 55 gallon drum, the drum labeled as drained used oil filters, the drum marked with the accumulation start date, the drum kept closed unless adding or removing drained used oil filters. 2. That the shop floor and secondary containment pallet will be cleaned up of any spilled oil, oily debris, and used oil filters and each waste properly placed into its waste containers. 3. That a destination signed copy of manifest 019742853JJK from 12-12-18 will be maintained for three years and a copy emailed to the SMC CUPA. 4. That an attempt to determine the status of a hazardous waste will be made when the destination signed copy of the uniform hazardous waste manifest is not received within 35 days of the [Truncated]
Eval Division: San Mateo County Environmental Health
Eval Program: HW
Eval Source: CERS,

Enforcement Action:
Site ID: 73060
Site Name: T & J AUTOMOTIVE
Site Address: 1073 SAN MATEO AVE
Site City: SAN BRUNO
Site Zip: 94066
Enf Action Date: 01-17-2019
Enf Action Type: Notice of Violation (Unified Program)
Enf Action Description: Notice of Violation Issued by the Inspector at the Time of Inspection
Enf Action Notes: NOV letter returned to EH 2/-1/2019 - "Insufficient address, unable to forward" 2/4/19: NOV RESOLVED NO VIOLATIONS OPEN IN DISPATCH CENTER.
Enf Action Division: San Mateo County Environmental Health
Enf Action Program: HW
Enf Action Source: CERS,

Site ID: 73060
Site Name: T & J AUTOMOTIVE
Site Address: 1073 SAN MATEO AVE
Site City: SAN BRUNO
Site Zip: 94066
Enf Action Date: 05-28-2015
Enf Action Type: Notice of Violation (Unified Program)
Enf Action Description: Notice of Violation Issued by the Inspector at the Time of Inspection
Enf Action Notes: Not reported
Enf Action Division: San Mateo County Environmental Health
Enf Action Program: HW
Enf Action Source: CERS,

Site ID: 73060
Site Name: T & J AUTOMOTIVE
Site Address: 1073 SAN MATEO AVE
Site City: SAN BRUNO
Site Zip: 94066
Enf Action Date: 10-05-2018
Enf Action Type: Notice of Violation (Unified Program)
Enf Action Description: Notice of Violation Issued by the Inspector at the Time of Inspection
Enf Action Notes: NOV letter returned RTS - no such address on 10/23/2018 12/21/18: EPA ID active, 1 violation left for oil filters 2/4/19: NOV RESOLVED NO

T & J AUTOMOTIVE (Continued) **S113125283**

VIOLATIONS OPEN IN DISPATCH CENTER.
Enf Action Division: San Mateo County Environmental Health
Enf Action Program: HW
Enf Action Source: CERS,

Site ID: 73060
Site Name: T & J AUTOMOTIVE
Site Address: 1073 SAN MATEO AVE
Site City: SAN BRUNO
Site Zip: 94066
Enf Action Date: 12-10-2019
Enf Action Type: Notice of Violation (Unified Program)
Enf Action Description: Notice of Violation Issued by the Inspector at the Time of Inspection
Enf Action Notes: NOV Certified letter returned to EH (Not deliverable as addressed unable to forward) 4/17/20: NOV RESOLVED .
Enf Action Division: San Mateo County Environmental Health
Enf Action Program: HW
Enf Action Source: CERS,

Site ID: 73060
Site Name: T & J AUTOMOTIVE
Site Address: 1073 SAN MATEO AVE
Site City: SAN BRUNO
Site Zip: 94066
Enf Action Date: 12-13-2017
Enf Action Type: Notice of Violation (Unified Program)
Enf Action Description: Notice of Violation Issued by the Inspector at the Time of Inspection
Enf Action Notes: 1/11/2018: Facility violations have yet to be closed 3/19/18: Facility violations have yet to be closed 6/18/18: Facility violations open in dispatch center 7/30/18: Facility violations open in dispatch center 2/4/19: NOV RESOLVED NO VIOLATIONS OPEN IN DISPATCH CENTER.
Enf Action Division: San Mateo County Environmental Health
Enf Action Program: HMRRP
Enf Action Source: CERS,

Site ID: 73060
Site Name: T & J AUTOMOTIVE
Site Address: 1073 SAN MATEO AVE
Site City: SAN BRUNO
Site Zip: 94066
Enf Action Date: 12-13-2017
Enf Action Type: Notice of Violation (Unified Program)
Enf Action Description: Notice of Violation Issued by the Inspector at the Time of Inspection
Enf Action Notes: 1/11/2018: Facility violations have yet to be closed 3/19/18: Facility violations have yet to be closed 6/18/18: Facility violations open in dispatch center 7/30/18: Facility violations open in dispatch center 2/4/19: NOV RESOLVED NO VIOLATIONS OPEN IN DISPATCH CENTER.
Enf Action Division: San Mateo County Environmental Health
Enf Action Program: HW
Enf Action Source: CERS,

Coordinates:
Site ID: 73060
Facility Name: T & J AUTOMOTIVE
Env Int Type Code: HWG
Program ID: 10068631
Coord Name: Not reported

T & J AUTOMOTIVE (Continued) **S113125283**

Ref Point Type Desc: Unknown,
Latitude: 37.636084
Longitude: -122.411543

Affiliation:
Affiliation Type Desc: CUPA District
Entity Name: San Mateo County Environmental Health
Entity Title: Not reported
Affiliation Address: 2000 Alameda de las Pulgas, Suite 100
Affiliation City: San Mateo
Affiliation State: CA
Affiliation Country: Not reported
Affiliation Zip: 94403
Affiliation Phone: (650) 372-6200,

Affiliation Type Desc: Facility Mailing Address
Entity Name: Mailing Address
Entity Title: Not reported
Affiliation Address: 479 LINCOLN CR 9
Affiliation City: MILLBRAE
Affiliation State: CA
Affiliation Country: Not reported
Affiliation Zip: 94030
Affiliation Phone: ,

Affiliation Type Desc: Identification Signer
Entity Name: antonio hernandez
Entity Title: owner
Affiliation Address: Not reported
Affiliation City: Not reported
Affiliation State: Not reported
Affiliation Country: Not reported
Affiliation Zip: Not reported
Affiliation Phone: ,

Affiliation Type Desc: Document Preparer
Entity Name: antonio hernandez
Entity Title: Not reported
Affiliation Address: Not reported
Affiliation City: Not reported
Affiliation State: Not reported
Affiliation Country: Not reported
Affiliation Zip: Not reported
Affiliation Phone: ,

Affiliation Type Desc: Environmental Contact
Entity Name: ANTONIO HERNANDEZ
Entity Title: Not reported
Affiliation Address: 1073 san mateo ave
Affiliation City: san bruno
Affiliation State: CA
Affiliation Country: Not reported
Affiliation Zip: 94066
Affiliation Phone: ,

Affiliation Type Desc: Legal Owner
Entity Name: HERNANDEZ, JOSE & ANTONIO

T & J AUTOMOTIVE (Continued) **S113125283**

Entity Title:	Not reported
Affiliation Address:	479 LINCOLN
Affiliation City:	MILLBRAE
Affiliation State:	CA
Affiliation Country:	United States
Affiliation Zip:	94030
Affiliation Phone:	(650) 952-4303,
Affiliation Type Desc:	Operator
Entity Name:	ANTONIO HERNANDEZ
Entity Title:	Not reported
Affiliation Address:	Not reported
Affiliation City:	Not reported
Affiliation State:	Not reported
Affiliation Country:	Not reported
Affiliation Zip:	Not reported
Affiliation Phone:	(650) 952-4303,
Affiliation Type Desc:	Parent Corporation
Entity Name:	T & J AUTOMOTIVE
Entity Title:	Not reported
Affiliation Address:	Not reported
Affiliation City:	Not reported
Affiliation State:	Not reported
Affiliation Country:	Not reported
Affiliation Zip:	Not reported
Affiliation Phone:	,

AC376 **T & J AUTOMOTIVE** **San Mateo Co. BI** **S106035351**
East **1073 SAN MATEO** **N/A**
1/8-1/4 **SAN BRUNO, CA 94066**
0.196 mi.
1034 ft. **Site 8 of 11 in cluster AC**

Relative: San Mateo Co. BI:
Lower

Actual:
22 ft.

Name:	T & J AUTOMOTIVE
Address:	1073 SAN MATEO
City,State,Zip:	SAN BRUNO, CA 94066
Region:	SAN MATEO
Facility ID:	FA0027927
Prog Element Code:	STORMWATER ANNUAL INSPECTION FEE
Record Id:	PR0045859
Description:	STORMWATER ANNUAL FEE - INSP FREQ EVERY 2 YRS
Facility Status:	Inactive, non-billable
Program Category:	STORMWATER
Name:	T & J AUTOMOTIVE
Address:	1073 SAN MATEO
City,State,Zip:	SAN BRUNO, CA 94066
Region:	SAN MATEO
Facility ID:	FA0027927
Prog Element Code:	STORES MV FUELS OR WASTE ONLY
Record Id:	PR0045856
Description:	STORES MV FUELS OR WASTE ONLY
Facility Status:	Active, billable
Program Category:	BUSINESS PLAN PROGRAM

T & J AUTOMOTIVE (Continued) **S106035351**

Name:	T & J AUTOMOTIVE
Address:	1073 SAN MATEO
City,State,Zip:	SAN BRUNO, CA 94066
Region:	SAN MATEO
Facility ID:	FA0027927
Prog Element Code:	GENERATES and RECYCLES WASTE OIL/SOLVENT
Record Id:	PR0045857
Description:	GENERATES & RECYCLES WASTE OIL/SOLVENT
Facility Status:	Active, billable
Program Category:	HAZARDOUS WASTE PROGRAM

AC377 **T & J AUTOMOTIVE** **RCRA NonGen / NLR** **1024806136**
East **1073 SAN MATEO AVE** **E MANIFEST** **CAL000267335**
1/8-1/4 **SAN BRUNO, CA 94066**
0.196 mi.
1034 ft. **Site 9 of 11 in cluster AC**

Relative: **Lower**
Actual: **22 ft.**

RCRA Listings:

Date Form Received by Agency:	20220601
Handler Name:	T & J Automotive
Handler Address:	San Mateo Ave
Handler City,State,Zip:	SAN BRUNO, CA 94066
EPA ID:	CAL000267335
Contact Name:	TONY HERNANDEZ
Contact Address:	SAN MATEO AVE
Contact City,State,Zip:	SAN BRUNO, CA 94066
Contact Telephone:	650-952-4303
Contact Fax:	650-952-4303
Contact Email:	ANTONIOH2292@SBCGLOBAL.NET
Contact Title:	Not reported
EPA Region:	09
Land Type:	Not reported
Federal Waste Generator Description:	Not a generator, verified
Non-Notifier:	Not reported
Biennial Report Cycle:	Not reported
Accessibility:	Not reported
Active Site Indicator:	Not reported
State District Owner:	Not reported
State District:	Not reported
Mailing Address:	SAN MATEO AVE
Mailing City,State,Zip:	SAN BRUNO, CA 94066
Owner Name:	Antonio Hernandez
Owner Type:	Other
Operator Name:	Antonio Hernandez
Operator Type:	Other
Short-Term Generator Activity:	No
Importer Activity:	No
Mixed Waste Generator:	No
Transporter Activity:	No
Transfer Facility Activity:	No
Recycler Activity with Storage:	No
Small Quantity On-Site Burner Exemption:	No
Smelting Melting and Refining Furnace Exemption:	No
Underground Injection Control:	No
Off-Site Waste Receipt:	No
Universal Waste Indicator:	No
Universal Waste Destination Facility:	No
Federal Universal Waste:	No

T & J AUTOMOTIVE (Continued) **1024806136**

Active Site State-Reg Handler:	---
Federal Facility Indicator:	Not reported
Hazardous Secondary Material Indicator:	N
Sub-Part K Indicator:	Not reported
2018 GPRA Permit Baseline:	Not on the Baseline
2018 GPRA Renewals Baseline:	Not on the Baseline
202 GPRA Corrective Action Baseline:	No
Subject to Corrective Action Universe:	No
Non-TSDFs Where RCRA CA has Been Imposed Universe:	No
Corrective Action Priority Ranking:	No NCAPS ranking
Environmental Control Indicator:	No
Institutional Control Indicator:	No
Human Exposure Controls Indicator:	N/A
Groundwater Controls Indicator:	N/A
Significant Non-Complier Universe:	No
Unaddressed Significant Non-Complier Universe:	No
Addressed Significant Non-Complier Universe:	No
Significant Non-Complier With a Compliance Schedule Universe:	No
Financial Assurance Required:	Not reported
Handler Date of Last Change:	20220603
Recognized Trader-Importer:	No
Recognized Trader-Exporter:	No
Importer of Spent Lead Acid Batteries:	No
Exporter of Spent Lead Acid Batteries:	No
Recycler Activity Without Storage:	No
Manifest Broker:	No
Sub-Part P Indicator:	No

Handler - Owner Operator:

Owner/Operator Indicator:	Operator
Owner/Operator Name: TONY HERNANDEZ	
Legal Status:	Other
Date Became Current:	Not reported
Date Ended Current:	Not reported
Owner/Operator Address:	1073 SAN MATEO AVE
Owner/Operator City,State,Zip:	SAN BRUNO, CA 94066
Owner/Operator Telephone:	650-207-8814
Owner/Operator Telephone Ext:	Not reported
Owner/Operator Fax:	Not reported
Owner/Operator Email:	Not reported

Owner/Operator Indicator:	Owner
Owner/Operator Name: ANTONIO HERNANDEZ	
Legal Status:	Other
Date Became Current:	Not reported
Date Ended Current:	Not reported
Owner/Operator Address:	3129 CLINTON AVE
Owner/Operator City,State,Zip:	RICHMOND, CA 94804
Owner/Operator Telephone:	650-952-4303
Owner/Operator Telephone Ext:	Not reported
Owner/Operator Fax:	Not reported
Owner/Operator Email:	Not reported

Owner/Operator Indicator:	Owner
Owner/Operator Name: ANTONIO HERNANDEZ	
Legal Status:	Other

T & J AUTOMOTIVE (Continued) **1024806136**

Date Became Current: Not reported
Date Ended Current: Not reported
Owner/Operator Address: 1073 SAN MATEO AVE
Owner/Operator City,State,Zip: SAN BRUNO, CA 94066
Owner/Operator Telephone: 650-952-4303
Owner/Operator Telephone Ext: Not reported
Owner/Operator Fax: 650-952-4303
Owner/Operator Email: Not reported

Owner/Operator Indicator: Operator
Owner/Operator Name: ANTONIO HERNANDEZ
Legal Status: Other
Date Became Current: Not reported
Date Ended Current: Not reported
Owner/Operator Address: 1073 SAN MATEO AVE
Owner/Operator City,State,Zip: SAN BRUNO, CA 94066
Owner/Operator Telephone: 650-952-4303
Owner/Operator Telephone Ext: Not reported
Owner/Operator Fax: 650-952-4303
Owner/Operator Email: Not reported

Historic Generators:
Receive Date: 20030306
Handler Name: T & J AUTOMOTIVE
Federal Waste Generator Description: Not a generator, verified
State District Owner: Not reported
Large Quantity Handler of Universal Waste: No
Recognized Trader Importer: Not reported
Recognized Trader Exporter: Not reported
Spent Lead Acid Battery Importer: Not reported
Spent Lead Acid Battery Exporter: Not reported
Current Record: No
Non Storage Recycler Activity: Not reported
Electronic Manifest Broker: Not reported

Receive Date: 20220601
Handler Name: T & J AUTOMOTIVE
Federal Waste Generator Description: Not a generator, verified
State District Owner: Not reported
Large Quantity Handler of Universal Waste: No
Recognized Trader Importer: No
Recognized Trader Exporter: No
Spent Lead Acid Battery Importer: No
Spent Lead Acid Battery Exporter: No
Current Record: Yes
Non Storage Recycler Activity: No
Electronic Manifest Broker: No

List of NAICS Codes and Descriptions:
NAICS Code: 811111
NAICS Description: GENERAL AUTOMOTIVE REPAIR

Facility Has Received Notices of Violations:
Violations: No Violations Found

T & J AUTOMOTIVE (Continued) **1024806136**

Evaluation Action Summary:
Evaluations: No Evaluations Found

E MANIFEST:

Manifest Tracking Number:	019742853JJK
Last Updated Date:	20190108
Shipped Date:	20181212
Received Date:	20181220
Manifest Status:	Signed
Submission Type:	DataImage5Copy
Origin Type:	Web
Generator EPA ID:	CAL000267335
Generator Name:	T & J Automotive
Generator Location Street Number:	Not reported
Generator Location Street 1:	1073 SAN MATEO AVE
Generator Location Street 2:	Not reported
Generator Location City:	SAN BRUNO
Generator Location State:	CA
Generator Location Zip:	94066
Generator Mail Street Number:	Not reported
Generator Mail Street 1:	1073 SAN MATEO AVE
Generator Mail Street 2:	Not reported
Generator Mail City:	SAN BRUNO
Generator Mail Zip:	94066
Generator Mail State:	CA
Generator Contact Company Name:	Not reported
Designated Facility EPA ID:	CAL000330453
Designated Facility Name:	Agritec Int Dba Cleantech Environmental
Designated Facility Mail Street Number:	Not reported
Designated Facility Mail Street 1:	Not reported
Designated Facility Mail Street 2:	5820 MARTIN RD
Designated Facility Mail City:	IRWINDALE
Designated Facility Mail Zip:	91706
Designated Facility Mail State:	CA
Designated Facility Location Street Number:	Not reported
Designated Facility Location Street 1:	5820 MARTIN RD
Designated Facility Location Street 2:	Not reported
Designated Facility Location City:	IRWINDALE
Designated Facility Location Zip:	91706
Designated Facility Location State:	CA
Designated Facility Contact Company Name:	Not reported
Manifest Residue Indicator:	N
Rejection Indicator:	N

State Waste:

Manifest Tracking Number:	019742853JJK
Waste Line Number:	1
State Waste Code Owner:	CA
State Waste Code:	352
State Waste:	Other organic solids

Transporter:

Manifest Tracking Number:	019742853JJK
Transporter Line Number:	1

T & J AUTOMOTIVE (Continued) **1024806136**

Transporter EPA ID: CAL000399638
Transporter Name: Cleantech Enviromental

Waste Line:
Manifest Tracking Number: 019742853JJK
Waste Line Number: 1
U.S. DOT Hazardous Indicator: N
U.S. DOT ID Number: Not reported
U.S. DOT Description: Not reported
Non-Hazardous Waste Description: NON-RCRA HAZARDOUS WASTE SOLID (OILY SOLID WASTE/USED METAL OIL FILTERS)
Number of Containers: 1
Container Type Code: DM
Container Type Description: Metal drums, barrels, kegs
Waste Quantity: 200
Quantity Unit of Measure Code: P
Quantity Unit of Measure Description: Pounds
Waste Quantity, in Tons: 0.1
Acute Waste Quantity, in Tons: 0
Non-Acute Waste Quantity, in Tons: 0.1
Waste Quantity, in Kilograms: 90.703
Acute Waste Quantity, in Kilograms: 0
Non-Acute Waste Quantity, in Kilorgrams: 90.703
Management Method Code: H010
Management Method Description: METALS RECOVERY
Waste Residue Indicator: N
Quantity Discrepancy Indicator: N
Waste Type Discrepancy Indicator: N
Waste Density: Not reported
Waste Density Unit of Measure Code: Not reported
Waste Density Unit of Measure Description: Not reported
Form Code: Not reported
Form Code Description: Not reported
Source Code: Not reported
Source Code Description: Not reported
Waste Minimization Code: Not reported
Waste Minimization Code Description: Not reported
Consent Number: Not reported
EPA Waste Indicator: N

AJ378 **SPRINT NEXTEL-SITE ID CA-2285** **San Mateo Co. BI** **S106499326**
WSW **901 SNEATH** **N/A**
1/8-1/4 **SAN BRUNO, CA 94066**
0.198 mi.
1046 ft. **Site 1 of 4 in cluster AJ**

Relative:
Higher

Actual:
88 ft.

San Mateo Co. BI:
Name: SPRINT NEXTEL-SITE ID CA-2285
Address: 901 SNEATH
City,State,Zip: SAN BRUNO, CA 94066
Region: SAN MATEO
Facility ID: FA0027153
Prog Element Code: STORES HAZ MAT <219GAL,1,999LB, 879FT3
Record Id: PR0042772
Description: STORES HAZ MAT <219GAL,1,999LB, 879CF
Facility Status: Inactive, non-billable
Program Category: BUSINESS PLAN PROGRAM

SPRINT NEXTEL-SITE ID CA-2285 (Continued) **S106499326**

Name:	SPRINT NEXTEL-SITE ID CA-2285
Address:	901 SNEATH
City,State,Zip:	SAN BRUNO, CA 94066
Region:	SAN MATEO
Facility ID:	FA0027153
Prog Element Code:	STORMWATER ANNUAL INSPECTION FEE
Record Id:	PR0042773
Description:	STORMWATER ANNUAL FEE - INSP FREQ EVERY 2 YRS
Facility Status:	Inactive, non-billable
Program Category:	STORMWATER

AJ379 **SAN BRUNO OFFICE ASSOCIATES** **RCRA NonGen / NLR** **1025859796**
WSW **901 SNEATH LANE** **CAC003040375**
1/8-1/4 **SAN BRUNO, CA 94066**
0.198 mi.
1046 ft. **Site 2 of 4 in cluster AJ**

Relative: **Higher**
Actual: **88 ft.**

RCRA Listings:

Date Form Received by Agency:	20191024
Handler Name:	San Bruno Office Associates
Handler Address:	901 Sneath Lane
Handler City,State,Zip:	SAN BRUNO, CA 94066
EPA ID:	CAC003040375
Contact Name:	MYARA ALCARAZ
Contact Address:	1000 SANSOME STREET
Contact City,State,Zip:	SAN FRANCISCO, CA 94111
Contact Telephone:	408-968-4840
Contact Fax:	Not reported
Contact Email:	MALCARAZ@WRES.COM
Contact Title:	Not reported
EPA Region:	09
Land Type:	Not reported
Federal Waste Generator Description:	Not a generator, verified
Non-Notifier:	Not reported
Biennial Report Cycle:	Not reported
Accessibility:	Not reported
Active Site Indicator:	Not reported
State District Owner:	Not reported
State District:	Not reported
Mailing Address:	1000 SANSOME STREET
Mailing City,State,Zip:	SAN FRANCISCO, CA 94111
Owner Name:	San Bruno Office Association Lane
Owner Type:	Other
Operator Name:	Myara Alcaraz
Operator Type:	Other
Short-Term Generator Activity:	No
Importer Activity:	No
Mixed Waste Generator:	No
Transporter Activity:	No
Transfer Facility Activity:	No
Recycler Activity with Storage:	No
Small Quantity On-Site Burner Exemption:	No
Smelting Melting and Refining Furnace Exemption:	No
Underground Injection Control:	No
Off-Site Waste Receipt:	No
Universal Waste Indicator:	No
Universal Waste Destination Facility:	No
Federal Universal Waste:	No

SAN BRUNO OFFICE ASSOCIATES (Continued) **1025859796**

Active Site State-Reg Handler:	---
Federal Facility Indicator:	Not reported
Hazardous Secondary Material Indicator:	N
Sub-Part K Indicator:	Not reported
2018 GPRA Permit Baseline:	Not on the Baseline
2018 GPRA Renewals Baseline:	Not on the Baseline
202 GPRA Corrective Action Baseline:	No
Subject to Corrective Action Universe:	No
Non-TSDFs Where RCRA CA has Been Imposed Universe:	No
Corrective Action Priority Ranking:	No NCAPS ranking
Environmental Control Indicator:	No
Institutional Control Indicator:	No
Human Exposure Controls Indicator:	N/A
Groundwater Controls Indicator:	N/A
Significant Non-Complier Universe:	No
Unaddressed Significant Non-Complier Universe:	No
Addressed Significant Non-Complier Universe:	No
Significant Non-Complier With a Compliance Schedule Universe:	No
Financial Assurance Required:	Not reported
Handler Date of Last Change:	20191025
Recognized Trader-Importer:	No
Recognized Trader-Exporter:	No
Importer of Spent Lead Acid Batteries:	No
Exporter of Spent Lead Acid Batteries:	No
Recycler Activity Without Storage:	No
Manifest Broker:	No
Sub-Part P Indicator:	No

Handler - Owner Operator:

Owner/Operator Indicator:	Owner
Owner/Operator Name: SAN BRUNO OFFICE ASSOCIATION LANE	
Legal Status:	Other
Date Became Current:	Not reported
Date Ended Current:	Not reported
Owner/Operator Address:	1000 SANSOME STREET
Owner/Operator City,State,Zip:	SAN FRANCISCO, CA 94111
Owner/Operator Telephone:	408-968-4840
Owner/Operator Telephone Ext:	Not reported
Owner/Operator Fax:	Not reported
Owner/Operator Email:	Not reported

Owner/Operator Indicator:	Operator
Owner/Operator Name: MYARA ALCARAZ	
Legal Status:	Other
Date Became Current:	Not reported
Date Ended Current:	Not reported
Owner/Operator Address:	1000 SANSOME STREET
Owner/Operator City,State,Zip:	SAN FRANCISCO, CA 94111
Owner/Operator Telephone:	408-968-4840
Owner/Operator Telephone Ext:	Not reported
Owner/Operator Fax:	Not reported
Owner/Operator Email:	Not reported

Historic Generators:

Receive Date:	20191024

SAN BRUNO OFFICE ASSOCIATES (Continued) **1025859796**

Handler Name: SAN BRUNO OFFICE ASSOCIATES
Federal Waste Generator Description: Not a generator, verified
State District Owner: Not reported
Large Quantity Handler of Universal Waste: No
Recognized Trader Importer: No
Recognized Trader Exporter: No
Spent Lead Acid Battery Importer: No
Spent Lead Acid Battery Exporter: No
Current Record: Yes
Non Storage Recycler Activity: Not reported
Electronic Manifest Broker: Not reported

List of NAICS Codes and Descriptions:
NAICS Code: 238290
NAICS Description: OTHER BUILDING EQUIPMENT CONTRACTORS

Facility Has Received Notices of Violations:
Violations: No Violations Found

Evaluation Action Summary:
Evaluations: No Evaluations Found

AJ380 **SFO OFFICE ASSOCIATES, LLC DBA SAN BRUNO OFFICE AS** **RCRA NonGen / NLR** **1025843588**
WSW **901 SNEATH LANE** **E MANIFEST** **CAC003023204**
1/8-1/4 **SAN BRUNO, CA 94066**
0.198 mi.
1046 ft. **Site 3 of 4 in cluster AJ**

Relative: **Higher**
Actual: **88 ft.**

RCRA Listings:
Date Form Received by Agency: 20190709
Handler Name: Sfo Office Associates, Llc Dba San Bruno Office Associates, Llc
Handler Address: 901 Sneath Lane
Handler City,State,Zip: SAN BRUNO, CA 94066
EPA ID: CAC003023204
Contact Name: SOCORRO DURAN
Contact Address: 2075 WILLIAMS STREET
Contact City,State,Zip: SAN LEANDRO, CA 94577
Contact Telephone: 510-904-3911
Contact Fax: Not reported
Contact Email: SDURAN@BWSERV.COM
Contact Title: Not reported
EPA Region: 09
Land Type: Not reported
Federal Waste Generator Description: Not a generator, verified
Non-Notifier: Not reported
Biennial Report Cycle: Not reported
Accessibility: Not reported
Active Site Indicator: Handler Activities
State District Owner: Not reported
State District: Not reported
Mailing Address: 1000 SANSOME STREET
Mailing City,State,Zip: SAN FRANCISCO, CA 94111
Owner Name: Sfo Office Associates, Llc
Owner Type: Other
Operator Name: Socorro Duran

SFO OFFICE ASSOCIATES, LLC DBA SAN BRUNO OFFICE ASSOCIATES, (Continued) **1025843588**

Operator Type:	Other
Short-Term Generator Activity:	No
Importer Activity:	No
Mixed Waste Generator:	No
Transporter Activity:	No
Transfer Facility Activity:	No
Recycler Activity with Storage:	No
Small Quantity On-Site Burner Exemption:	No
Smelting Melting and Refining Furnace Exemption:	No
Underground Injection Control:	No
Off-Site Waste Receipt:	No
Universal Waste Indicator:	Yes
Universal Waste Destination Facility:	Yes
Federal Universal Waste:	No
Active Site State-Reg Handler:	---
Federal Facility Indicator:	Not reported
Hazardous Secondary Material Indicator:	N
Sub-Part K Indicator:	Not reported
2018 GPRA Permit Baseline:	Not on the Baseline
2018 GPRA Renewals Baseline:	Not on the Baseline
202 GPRA Corrective Action Baseline:	No
Subject to Corrective Action Universe:	No
Non-TSDFs Where RCRA CA has Been Imposed Universe:	No
Corrective Action Priority Ranking:	No NCAPS ranking
Environmental Control Indicator:	No
Institutional Control Indicator:	No
Human Exposure Controls Indicator:	N/A
Groundwater Controls Indicator:	N/A
Significant Non-Complier Universe:	No
Unaddressed Significant Non-Complier Universe:	No
Addressed Significant Non-Complier Universe:	No
Significant Non-Complier With a Compliance Schedule Universe:	No
Financial Assurance Required:	Not reported
Handler Date of Last Change:	20190729
Recognized Trader-Importer:	No
Recognized Trader-Exporter:	No
Importer of Spent Lead Acid Batteries:	No
Exporter of Spent Lead Acid Batteries:	No
Recycler Activity Without Storage:	No
Manifest Broker:	No
Sub-Part P Indicator:	No

Handler - Owner Operator:

Owner/Operator Indicator:	Owner
Owner/Operator Name: SFO OFFICE ASSOCIATES, LLC	
Legal Status:	Other
Date Became Current:	Not reported
Date Ended Current:	Not reported
Owner/Operator Address:	1000 SANSOME STREET
Owner/Operator City,State,Zip:	SAN FRANCISCO, CA 94111
Owner/Operator Telephone:	415-984-8400
Owner/Operator Telephone Ext:	Not reported
Owner/Operator Fax:	Not reported
Owner/Operator Email:	Not reported

Owner/Operator Indicator:	Operator

SFO OFFICE ASSOCIATES, LLC DBA SAN BRUNO OFFICE ASSOCIATES, (Continued) **1025843588**

Owner/Operator Name: SOCORRO DURAN

Legal Status:	Other
Date Became Current:	Not reported
Date Ended Current:	Not reported
Owner/Operator Address:	2075 WILLIAMS STREET
Owner/Operator City,State,Zip:	SAN LEANDRO, CA 94577
Owner/Operator Telephone:	510-904-3911
Owner/Operator Telephone Ext:	Not reported
Owner/Operator Fax:	Not reported
Owner/Operator Email:	Not reported

Historic Generators:

Receive Date:	20190709
Handler Name:	SFO OFFICE ASSOCIATES, LLC DBA SAN BRUNO OFFICE ASSOCIATES, LLC
Federal Waste Generator Description:	Not a generator, verified
State District Owner:	Not reported
Large Quantity Handler of Universal Waste:	No
Recognized Trader Importer:	No
Recognized Trader Exporter:	No
Spent Lead Acid Battery Importer:	No
Spent Lead Acid Battery Exporter:	No
Current Record:	Yes
Non Storage Recycler Activity:	Not reported
Electronic Manifest Broker:	Not reported

List of NAICS Codes and Descriptions:

NAICS Code:	56299
NAICS Description:	ALL OTHER WASTE MANAGEMENT SERVICES

Facility Has Received Notices of Violations:

Violations:	No Violations Found

Evaluation Action Summary:

Evaluations:	No Evaluations Found

E MANIFEST:

Manifest Tracking Number:	019351753JJK
Last Updated Date:	20190726
Shipped Date:	20190712
Received Date:	20190712
Manifest Status:	Signed
Submission Type:	DataImage5Copy
Origin Type:	Service
Generator EPA ID:	CAC003023204
Generator Name:	Sfo Office Associates, Llc
Generator Location Street Number:	Not reported
Generator Location Street 1:	901 SNEATH LN
Generator Location Street 2:	Not reported
Generator Location City:	SAN BRUNO
Generator Location State:	CA
Generator Location Zip:	94066
Generator Mail Street Number:	Not reported
Generator Mail Street 1:	1000 Sansome Street, Suite 180
Generator Mail Street 2:	Not reported

SFO OFFICE ASSOCIATES, LLC DBA SAN BRUNO OFFICE ASSOCIATES, (Continued) **1025843588**

Generator Mail City:	SAN BRUNO
Generator Mail Zip:	94066
Generator Mail State:	CA
Generator Contact Company Name:	Not reported
Designated Facility EPA ID:	CAD981382732
Designated Facility Name:	Altamont Landfill & Resource Recovery Facility
Designated Facility Mail Street Number:	10840
Designated Facility Mail Street 1:	Not reported
Designated Facility Mail Street 2:	10840 ALTAMONT PASS RD
Designated Facility Mail City:	LIVERMORE
Designated Facility Mail Zip:	94551
Designated Facility Mail State:	CA
Designated Facility Location Street Number:	10840
Designated Facility Location Street 1:	10840 ALTAMONT PASS RD
Designated Facility Location Street 2:	Not reported
Designated Facility Location City:	LIVERMORE
Designated Facility Location Zip:	94551
Designated Facility Location State:	CA
Designated Facility Contact Company Name:	Not reported
Manifest Residue Indicator:	N
Rejection Indicator:	N

State Waste:

Manifest Tracking Number:	019351753JJK
Waste Line Number:	1
State Waste Code Owner:	CA
State Waste Code:	151
State Waste:	Asbestos-containing waste

Transporter:

Manifest Tracking Number:	019351753JJK
Transporter Line Number:	1
Transporter EPA ID:	CAR000192229
Transporter Name:	Bluewater Environmental Services Inc

Waste Line:

Manifest Tracking Number:	019351753JJK
Waste Line Number:	1
U.S. DOT Hazardous Indicator:	Y
U.S. DOT ID Number:	NA2212
U.S. DOT Description:	Na2212, Asbestos, 9, Pg Iii, Rq
Non-Hazardous Waste Description:	Not reported
Number of Containers:	2
Container Type Code:	BA
Container Type Description:	Burlap, cloth, paper, or plastic bags
Waste Quantity:	1
Quantity Unit of Measure Code:	Y
Quantity Unit of Measure Description:	Cubic Yards
Waste Quantity, in Tons:	0.84
Acute Waste Quantity, in Tons:	0
Non-Acute Waste Quantity, in Tons:	0.84
Waste Quantity, in Kilograms:	761.9052
Acute Waste Quantity, in Kilograms:	0
Non-Acute Waste Quantity, in Kilorgrams:	761.9052
Management Method Code:	H132
Management Method Description:	LANDFILL (WITH PRIOR TREATMENT AND/OR STABILIZATION)

SFO OFFICE ASSOCIATES, LLC DBA SAN BRUNO OFFICE ASSOCIATES, (Continued) **1025843588**

Waste Residue Indicator:	N
Quantity Discrepancy Indicator:	N
Waste Type Discrepancy Indicator:	N
Waste Density:	Not reported
Waste Density Unit of Measure Code:	Not reported
Waste Density Unit of Measure Description:	Not reported
Form Code:	Not reported
Form Code Description:	Not reported
Source Code:	Not reported
Source Code Description:	Not reported
Waste Minimization Code:	Not reported
Waste Minimization Code Description:	Not reported
Consent Number:	Not reported
EPA Waste Indicator:	N

---

381 **CANDACE SUEN** **RCRA NonGen / NLR** **1027453782**
SSE **917 GREEN AVENUE** **E MANIFEST** **CAC003191856**
1/8-1/4 **SAN BRUNO, CA 94066**
0.199 mi.
1050 ft.

Relative: **Lower**

Actual: **45 ft.**

RCRA Listings:

Date Form Received by Agency:	20220825
Handler Name:	Candace Suen
Handler Address:	917 Green Avenue
Handler City,State,Zip:	SAN BRUNO, CA 94066
EPA ID:	CAC003191856
Contact Name:	CANDACE SUEN
Contact Address:	917 GREEN AVENUE
Contact City,State,Zip:	SAN BRUNO, CA 94066
Contact Telephone:	415-235-0611
Contact Fax:	Not reported
Contact Email:	GISELLE.ESPIRITU@SYNERGYCOMPANIES.ORG
Contact Title:	Not reported
EPA Region:	09
Land Type:	Not reported
Federal Waste Generator Description:	Not a generator, verified
Non-Notifier:	Not reported
Biennial Report Cycle:	Not reported
Accessibility:	Not reported
Active Site Indicator:	Not reported
State District Owner:	Not reported
State District:	Not reported
Mailing Address:	917 GREEN AVENUE
Mailing City,State,Zip:	SAN BRUNO, CA 94066
Owner Name:	Candace Suen
Owner Type:	Other
Operator Name:	Candace Suen
Operator Type:	Other
Short-Term Generator Activity:	No
Importer Activity:	No
Mixed Waste Generator:	No
Transporter Activity:	No
Transfer Facility Activity:	No
Recycler Activity with Storage:	No
Small Quantity On-Site Burner Exemption:	No
Smelting Melting and Refining Furnace Exemption:	No
Underground Injection Control:	No

CANDACE SUEN (Continued) **1027453782**

Off-Site Waste Receipt:	No
Universal Waste Indicator:	No
Universal Waste Destination Facility:	No
Federal Universal Waste:	No
Active Site State-Reg Handler:	---
Federal Facility Indicator:	Not reported
Hazardous Secondary Material Indicator:	N
Sub-Part K Indicator:	Not reported
2018 GPRA Permit Baseline:	Not on the Baseline
2018 GPRA Renewals Baseline:	Not on the Baseline
202 GPRA Corrective Action Baseline:	No
Subject to Corrective Action Universe:	No
Non-TSDFs Where RCRA CA has Been Imposed Universe:	No
Corrective Action Priority Ranking:	No NCAPS ranking
Environmental Control Indicator:	No
Institutional Control Indicator:	No
Human Exposure Controls Indicator:	N/A
Groundwater Controls Indicator:	N/A
Significant Non-Complier Universe:	No
Unaddressed Significant Non-Complier Universe:	No
Addressed Significant Non-Complier Universe:	No
Significant Non-Complier With a Compliance Schedule Universe:	No
Financial Assurance Required:	Not reported
Handler Date of Last Change:	20220825
Recognized Trader-Importer:	No
Recognized Trader-Exporter:	No
Importer of Spent Lead Acid Batteries:	No
Exporter of Spent Lead Acid Batteries:	No
Recycler Activity Without Storage:	No
Manifest Broker:	No
Sub-Part P Indicator:	No

Handler - Owner Operator:

Owner/Operator Indicator:	Owner
Owner/Operator Name: CANDACE SUEN	
Legal Status:	Other
Date Became Current:	Not reported
Date Ended Current:	Not reported
Owner/Operator Address:	917 GREEN AVENUE
Owner/Operator City,State,Zip:	SAN BRUNO, CA 94066
Owner/Operator Telephone:	415-235-0611
Owner/Operator Telephone Ext:	Not reported
Owner/Operator Fax:	Not reported
Owner/Operator Email:	Not reported

Owner/Operator Indicator:	Operator
Owner/Operator Name: CANDACE SUEN	
Legal Status:	Other
Date Became Current:	Not reported
Date Ended Current:	Not reported
Owner/Operator Address:	917 GREEN AVENUE
Owner/Operator City,State,Zip:	SAN BRUNO, CA 94066
Owner/Operator Telephone:	415-235-0611
Owner/Operator Telephone Ext:	Not reported
Owner/Operator Fax:	Not reported
Owner/Operator Email:	Not reported

CANDACE SUEN (Continued) **1027453782**

Historic Generators:
- Receive Date: 20220825
- Handler Name: CANDACE SUEN
- Federal Waste Generator Description: Not a generator, verified
- State District Owner: Not reported
- Large Quantity Handler of Universal Waste: No
- Recognized Trader Importer: No
- Recognized Trader Exporter: No
- Spent Lead Acid Battery Importer: No
- Spent Lead Acid Battery Exporter: No
- Current Record: Yes
- Non Storage Recycler Activity: No
- Electronic Manifest Broker: No

List of NAICS Codes and Descriptions:
- NAICS Code: 56299
- NAICS Description: ALL OTHER WASTE MANAGEMENT SERVICES

Facility Has Received Notices of Violations:
- Violations: No Violations Found

Evaluation Action Summary:
- Evaluations: No Evaluations Found

E MANIFEST:
- Manifest Tracking Number: 024442845JJK
- Last Updated Date: 20220920
- Shipped Date: 20220829
- Received Date: 20220906
- Manifest Status: Signed
- Submission Type: DataImage5Copy
- Origin Type: Service
- Generator EPA ID: CAC003191856
- Generator Name: Candace Suen
- Generator Location Street Number: Not reported
- Generator Location Street 1: 917 GREEN AVENUE
- Generator Location Street 2: Not reported
- Generator Location City: SAN BRUNO
- Generator Location State: CA
- Generator Location Zip: 94066
- Generator Mail Street Number: Not reported
- Generator Mail Street 1: 917 GREEN AVENUE
- Generator Mail Street 2: Not reported
- Generator Mail City: SAN BRUNO
- Generator Mail Zip: 94066
- Generator Mail State: CA
- Generator Contact Company Name: Not reported
- Designated Facility EPA ID: CAD981382732
- Designated Facility Name: Altamont Landfill & Resource Recovery Facility
- Designated Facility Mail Street Number: 10840
- Designated Facility Mail Street 1: Not reported
- Designated Facility Mail Street 2: ALTAMONT PASS RD
- Designated Facility Mail City: LIVERMORE
- Designated Facility Mail Zip: 94551

CANDACE SUEN (Continued) **1027453782**

Designated Facility Mail State:	CA
Designated Facility Location Street Number:	10840
Designated Facility Location Street 1:	ALTAMONT PASS RD
Designated Facility Location Street 2:	Not reported
Designated Facility Location City:	LIVERMORE
Designated Facility Location Zip:	94551
Designated Facility Location State:	CA
Designated Facility Contact Company Name:	Not reported
Manifest Residue Indicator:	N
Rejection Indicator:	N

State Waste:

Manifest Tracking Number:	024442845JJK
Waste Line Number:	1
State Waste Code Owner:	CA
State Waste Code:	151
State Waste:	Asbestos-containing waste

Transporter:

Manifest Tracking Number:	024442845JJK
Transporter Line Number:	1
Transporter EPA ID:	CAL000438487
Transporter Name:	Synergy Ee Inc

Manifest Tracking Number:	024442845JJK
Transporter Line Number:	2
Transporter EPA ID:	CAR000272773
Transporter Name:	Uni Waste Llc

Waste Line:

Manifest Tracking Number:	024442845JJK
Waste Line Number:	1
U.S. DOT Hazardous Indicator:	Y
U.S. DOT ID Number:	NA2212
U.S. DOT Description:	Na2212, Asbestos, 9, Pg Iii
Non-Hazardous Waste Description:	Not reported
Number of Containers:	8
Container Type Code:	BA
Container Type Description:	Burlap, cloth, paper, or plastic bags
Waste Quantity:	1
Quantity Unit of Measure Code:	Y
Quantity Unit of Measure Description:	Cubic Yards
Waste Quantity, in Tons:	0.84
Acute Waste Quantity, in Tons:	0
Non-Acute Waste Quantity, in Tons:	0.84
Waste Quantity, in Kilograms:	761.9052
Acute Waste Quantity, in Kilograms:	0
Non-Acute Waste Quantity, in Kilorgrams:	761.9052
Management Method Code:	H132
Management Method Description:	LANDFILL (WITH PRIOR TREATMENT AND/OR STABILIZATION)
Waste Residue Indicator:	N
Quantity Discrepancy Indicator:	N
Waste Type Discrepancy Indicator:	N
Waste Density:	Not reported
Waste Density Unit of Measure Code:	Not reported
Waste Density Unit of Measure Description:	Not reported

CANDACE SUEN (Continued) **1027453782**

Form Code:	Not reported
Form Code Description:	Not reported
Source Code:	Not reported
Source Code Description:	Not reported
Waste Minimization Code:	Not reported
Waste Minimization Code Description:	Not reported
Consent Number:	Not reported
EPA Waste Indicator:	N

AC382 **UPTOWN AUTOMOTIVE** **RCRA NonGen / NLR** **1027466599**
East **1089 SAN MATEO AVE.** **E MANIFEST** **CAC003278379**
1/8-1/4 **SAN BRUNO, CA 94066**
0.200 mi.
1056 ft. **Site 10 of 11 in cluster AC**

Relative: **Lower**
Actual: **22 ft.**

RCRA Listings:

Date Form Received by Agency:	20150604
Handler Name:	Uptown Automotive
Handler Address:	1089 San Mateo Ave
Handler City,State,Zip:	SAN BRUNO, CA 94066
EPA ID:	CAL000407443
Contact Name:	DAVID SARCHETT
Contact Address:	1089 SAN MATEO AVE
Contact City,State,Zip:	SAN BRUNO, CA 94066
Contact Telephone:	650-871-8602
Contact Fax:	650-871-8603
Contact Email:	DSARCHETT@GMAIL.COM
Contact Title:	Not reported
EPA Region:	09
Land Type:	Not reported
Federal Waste Generator Description:	Not a generator, verified
Non-Notifier:	Not reported
Biennial Report Cycle:	Not reported
Accessibility:	Not reported
Active Site Indicator:	Not reported
State District Owner:	Not reported
State District:	Not reported
Mailing Address:	1089 SAN MATEO AVE
Mailing City,State,Zip:	SAN BRUNO, CA 94066
Owner Name:	David Sarchett
Owner Type:	Other
Operator Name:	David Sarchett
Operator Type:	Other
Short-Term Generator Activity:	No
Importer Activity:	No
Mixed Waste Generator:	No
Transporter Activity:	No
Transfer Facility Activity:	No
Recycler Activity with Storage:	No
Small Quantity On-Site Burner Exemption:	No
Smelting Melting and Refining Furnace Exemption:	No
Underground Injection Control:	No
Off-Site Waste Receipt:	No
Universal Waste Indicator:	No
Universal Waste Destination Facility:	No
Federal Universal Waste:	No
Active Site State-Reg Handler:	---
Federal Facility Indicator:	Not reported

UPTOWN AUTOMOTIVE (Continued) **1027466599**

Hazardous Secondary Material Indicator:	N
Sub-Part K Indicator:	Not reported
2018 GPRA Permit Baseline:	Not on the Baseline
2018 GPRA Renewals Baseline:	Not on the Baseline
202 GPRA Corrective Action Baseline:	No
Subject to Corrective Action Universe:	No
Non-TSDFs Where RCRA CA has Been Imposed Universe:	No
Corrective Action Priority Ranking:	No NCAPS ranking
Environmental Control Indicator:	No
Institutional Control Indicator:	No
Human Exposure Controls Indicator:	N/A
Groundwater Controls Indicator:	N/A
Significant Non-Complier Universe:	No
Unaddressed Significant Non-Complier Universe:	No
Addressed Significant Non-Complier Universe:	No
Significant Non-Complier With a Compliance Schedule Universe:	No
Financial Assurance Required:	Not reported
Handler Date of Last Change:	20221016
Recognized Trader-Importer:	No
Recognized Trader-Exporter:	No
Importer of Spent Lead Acid Batteries:	No
Exporter of Spent Lead Acid Batteries:	No
Recycler Activity Without Storage:	No
Manifest Broker:	No
Sub-Part P Indicator:	No

Handler - Owner Operator:

Owner/Operator Indicator:	Operator
Owner/Operator Name: DAVID SARCHETT	
Legal Status:	Other
Date Became Current:	Not reported
Date Ended Current:	Not reported
Owner/Operator Address:	1089 SAN MATEO AVE
Owner/Operator City,State,Zip:	SAN BRUNO, CA 94066
Owner/Operator Telephone:	650-871-8602
Owner/Operator Telephone Ext:	Not reported
Owner/Operator Fax:	Not reported
Owner/Operator Email:	Not reported

Owner/Operator Indicator:	Owner
Owner/Operator Name: DAVID SARCHETT	
Legal Status:	Other
Date Became Current:	Not reported
Date Ended Current:	Not reported
Owner/Operator Address:	1089 SAN MATEO AVE
Owner/Operator City,State,Zip:	SAN BRUNO, CA 94066
Owner/Operator Telephone:	650-871-8602
Owner/Operator Telephone Ext:	Not reported
Owner/Operator Fax:	Not reported
Owner/Operator Email:	Not reported

Historic Generators:

Receive Date:	20150604
Handler Name: UPTOWN AUTOMOTIVE	
Federal Waste Generator Description:	Not a generator, verified

UPTOWN AUTOMOTIVE (Continued) **1027466599**

State District Owner: Not reported
Large Quantity Handler of Universal Waste: No
Recognized Trader Importer: Not reported
Recognized Trader Exporter: Not reported
Spent Lead Acid Battery Importer: Not reported
Spent Lead Acid Battery Exporter: Not reported
Current Record: Yes
Non Storage Recycler Activity: Not reported
Electronic Manifest Broker: Not reported

List of NAICS Codes and Descriptions:
NAICS Code: 811111
NAICS Description: GENERAL AUTOMOTIVE REPAIR

Facility Has Received Notices of Violations:
Violations: No Violations Found

Evaluation Action Summary:
Evaluations: No Evaluations Found

E MANIFEST:
Manifest Tracking Number: 007300364GBF
Last Updated Date: 20230505
Shipped Date: 20230417
Received Date: 20230426
Manifest Status: Signed
Submission Type: DataImage5Copy
Origin Type: Web
Generator EPA ID: CAL000407443
Generator Name: Uptown Automotive
Generator Location Street Number: Not reported
Generator Location Street 1: 1089 SAN MATEO AVE
Generator Location Street 2: Not reported
Generator Location City: SAN BRUNO
Generator Location State: CA
Generator Location Zip: 94066
Generator Mail Street Number: Not reported
Generator Mail Street 1: 1089 SAN MATEO AVE
Generator Mail Street 2: Not reported
Generator Mail City: SAN BRUNO
Generator Mail Zip: 94066
Generator Mail State: CA
Generator Contact Company Name: Not reported
Designated Facility EPA ID: CAL000282598
Designated Facility Name: Heritage-Crystal Clean Llc
Designated Facility Mail Street Number: 2175
Designated Facility Mail Street 1: Not reported
Designated Facility Mail Street 2: POINT BLVD STE 375
Designated Facility Mail City: ELGIN
Designated Facility Mail Zip: 60123
Designated Facility Mail State: IL
Designated Facility Location Street Number: 1620
Designated Facility Location Street 1: E. BRUNDAGE LN
Designated Facility Location Street 2: Not reported

UPTOWN AUTOMOTIVE (Continued) **1027466599**

Designated Facility Location City:	BAKERSFIELD
Designated Facility Location Zip:	93307
Designated Facility Location State:	CA
Designated Facility Contact Company Name:	Not reported
Manifest Residue Indicator:	N
Rejection Indicator:	N

Manifest Tracking Number:	007300364GBF
Last Updated Date:	20230505
Shipped Date:	20230417
Received Date:	20230426
Manifest Status:	Signed
Submission Type:	DataImage5Copy
Origin Type:	Web
Generator EPA ID:	CAL000407443
Generator Name:	Uptown Automotive
Generator Location Street Number:	Not reported
Generator Location Street 1:	1089 SAN MATEO AVE
Generator Location Street 2:	Not reported
Generator Location City:	SAN BRUNO
Generator Location State:	CA
Generator Location Zip:	94066
Generator Mail Street Number:	Not reported
Generator Mail Street 1:	1089 SAN MATEO AVE
Generator Mail Street 2:	Not reported
Generator Mail City:	SAN BRUNO
Generator Mail Zip:	94066
Generator Mail State:	CA
Generator Contact Company Name:	Not reported
Designated Facility EPA ID:	CAL000282598
Designated Facility Name:	Heritage-Crystal Clean Llc
Designated Facility Mail Street Number:	2175
Designated Facility Mail Street 1:	Not reported
Designated Facility Mail Street 2:	POINT BLVD STE 375
Designated Facility Mail City:	ELGIN
Designated Facility Mail Zip:	60123
Designated Facility Mail State:	IL
Designated Facility Location Street Number:	1620
Designated Facility Location Street 1:	E. BRUNDAGE LN
Designated Facility Location Street 2:	Not reported
Designated Facility Location City:	BAKERSFIELD
Designated Facility Location Zip:	93307
Designated Facility Location State:	CA
Designated Facility Contact Company Name:	Not reported
Manifest Residue Indicator:	N
Rejection Indicator:	N

Manifest Tracking Number:	007300364GBF
Last Updated Date:	20230505
Shipped Date:	20230417
Received Date:	20230426
Manifest Status:	Signed
Submission Type:	DataImage5Copy
Origin Type:	Web
Generator EPA ID:	CAL000407443
Generator Name:	Uptown Automotive
Generator Location Street Number:	Not reported

UPTOWN AUTOMOTIVE (Continued) **1027466599**

Generator Location Street 1:	1089 SAN MATEO AVE
Generator Location Street 2:	Not reported
Generator Location City:	SAN BRUNO
Generator Location State:	CA
Generator Location Zip:	94066
Generator Mail Street Number:	Not reported
Generator Mail Street 1:	1089 SAN MATEO AVE
Generator Mail Street 2:	Not reported
Generator Mail City:	SAN BRUNO
Generator Mail Zip:	94066
Generator Mail State:	CA
Generator Contact Company Name:	Not reported
Designated Facility EPA ID:	CAL000282598
Designated Facility Name:	Heritage-Crystal Clean Llc
Designated Facility Mail Street Number:	2175
Designated Facility Mail Street 1:	Not reported
Designated Facility Mail Street 2:	POINT BLVD STE 375
Designated Facility Mail City:	ELGIN
Designated Facility Mail Zip:	60123
Designated Facility Mail State:	IL
Designated Facility Location Street Number:	1620
Designated Facility Location Street 1:	E. BRUNDAGE LN
Designated Facility Location Street 2:	Not reported
Designated Facility Location City:	BAKERSFIELD
Designated Facility Location Zip:	93307
Designated Facility Location State:	CA
Designated Facility Contact Company Name:	Not reported
Manifest Residue Indicator:	N
Rejection Indicator:	N

Manifest Tracking Number:	007300364GBF
Last Updated Date:	20230505
Shipped Date:	20230417
Received Date:	20230426
Manifest Status:	Signed
Submission Type:	DataImage5Copy
Origin Type:	Web
Generator EPA ID:	CAL000407443
Generator Name:	Uptown Automotive
Generator Location Street Number:	Not reported
Generator Location Street 1:	1089 SAN MATEO AVE
Generator Location Street 2:	Not reported
Generator Location City:	SAN BRUNO
Generator Location State:	CA
Generator Location Zip:	94066
Generator Mail Street Number:	Not reported
Generator Mail Street 1:	1089 SAN MATEO AVE
Generator Mail Street 2:	Not reported
Generator Mail City:	SAN BRUNO
Generator Mail Zip:	94066
Generator Mail State:	CA
Generator Contact Company Name:	Not reported
Designated Facility EPA ID:	CAL000282598
Designated Facility Name:	Heritage-Crystal Clean Llc
Designated Facility Mail Street Number:	2175
Designated Facility Mail Street 1:	Not reported
Designated Facility Mail Street 2:	POINT BLVD STE 375

UPTOWN AUTOMOTIVE (Continued) **1027466599**

Designated Facility Mail City:	ELGIN
Designated Facility Mail Zip:	60123
Designated Facility Mail State:	IL
Designated Facility Location Street Number:	1620
Designated Facility Location Street 1:	E. BRUNDAGE LN
Designated Facility Location Street 2:	Not reported
Designated Facility Location City:	BAKERSFIELD
Designated Facility Location Zip:	93307
Designated Facility Location State:	CA
Designated Facility Contact Company Name:	Not reported
Manifest Residue Indicator:	N
Rejection Indicator:	N

Manifest Tracking Number:	006413949GBF
Last Updated Date:	20191206
Shipped Date:	20191028
Received Date:	20191106
Manifest Status:	Signed
Submission Type:	DataImage5Copy
Origin Type:	Mail
Generator EPA ID:	CAL000407443
Generator Name:	Uptown Automotive
Generator Location Street Number:	Not reported
Generator Location Street 1:	1089 SAN MATEO AVE
Generator Location Street 2:	Not reported
Generator Location City:	SAN BRUNO
Generator Location State:	CA
Generator Location Zip:	94066
Generator Mail Street Number:	Not reported
Generator Mail Street 1:	1089 SAN MATEO AVE
Generator Mail Street 2:	Not reported
Generator Mail City:	San Bruno
Generator Mail Zip:	94066
Generator Mail State:	CA
Generator Contact Company Name:	Not reported
Designated Facility EPA ID:	ILR000130062
Designated Facility Name:	Not reported
Designated Facility Mail Street Number:	Not reported
Designated Facility Mail Street 1:	Not reported
Designated Facility Mail Street 2:	2175 POINT BLVD STE 375
Designated Facility Mail City:	ELGIN
Designated Facility Mail Zip:	60123
Designated Facility Mail State:	IL
Designated Facility Location Street Number:	Not reported
Designated Facility Location Street 1:	2175 POINT BLVD STE 375
Designated Facility Location Street 2:	Not reported
Designated Facility Location City:	ELGIN
Designated Facility Location Zip:	60123
Designated Facility Location State:	IL
Designated Facility Contact Company Name:	HERITAGE CRYSTAL CLEAN LLC
Manifest Residue Indicator:	N
Rejection Indicator:	N

Manifest Tracking Number:	006413949GBF
Last Updated Date:	20191206
Shipped Date:	20191028
Received Date:	20191106

UPTOWN AUTOMOTIVE (Continued) **1027466599**

Manifest Status:	Signed
Submission Type:	DataImage5Copy
Origin Type:	Mail
Generator EPA ID:	CAL000407443
Generator Name:	Uptown Automotive
Generator Location Street Number:	Not reported
Generator Location Street 1:	1089 SAN MATEO AVE
Generator Location Street 2:	Not reported
Generator Location City:	SAN BRUNO
Generator Location State:	CA
Generator Location Zip:	94066
Generator Mail Street Number:	Not reported
Generator Mail Street 1:	1089 SAN MATEO AVE
Generator Mail Street 2:	Not reported
Generator Mail City:	San Bruno
Generator Mail Zip:	94066
Generator Mail State:	CA
Generator Contact Company Name:	Not reported
Designated Facility EPA ID:	ILR000130062
Designated Facility Name:	Not reported
Designated Facility Mail Street Number:	Not reported
Designated Facility Mail Street 1:	Not reported
Designated Facility Mail Street 2:	2175 POINT BLVD STE 375
Designated Facility Mail City:	ELGIN
Designated Facility Mail Zip:	60123
Designated Facility Mail State:	IL
Designated Facility Location Street Number:	Not reported
Designated Facility Location Street 1:	2175 POINT BLVD STE 375
Designated Facility Location Street 2:	Not reported
Designated Facility Location City:	ELGIN
Designated Facility Location Zip:	60123
Designated Facility Location State:	IL
Designated Facility Contact Company Name:	HERITAGE CRYSTAL CLEAN LLC
Manifest Residue Indicator:	N
Rejection Indicator:	N

Manifest Tracking Number:	006413949GBF
Last Updated Date:	20191206
Shipped Date:	20191028
Received Date:	20191106
Manifest Status:	Signed
Submission Type:	DataImage5Copy
Origin Type:	Mail
Generator EPA ID:	CAL000407443
Generator Name:	Uptown Automotive
Generator Location Street Number:	Not reported
Generator Location Street 1:	1089 SAN MATEO AVE
Generator Location Street 2:	Not reported
Generator Location City:	SAN BRUNO
Generator Location State:	CA
Generator Location Zip:	94066
Generator Mail Street Number:	Not reported
Generator Mail Street 1:	1089 SAN MATEO AVE
Generator Mail Street 2:	Not reported
Generator Mail City:	San Bruno
Generator Mail Zip:	94066
Generator Mail State:	CA

UPTOWN AUTOMOTIVE (Continued) **1027466599**

Generator Contact Company Name:	Not reported
Designated Facility EPA ID:	ILR000130062
Designated Facility Name:	Not reported
Designated Facility Mail Street Number:	Not reported
Designated Facility Mail Street 1:	Not reported
Designated Facility Mail Street 2:	2175 POINT BLVD STE 375
Designated Facility Mail City:	ELGIN
Designated Facility Mail Zip:	60123
Designated Facility Mail State:	IL
Designated Facility Location Street Number:	Not reported
Designated Facility Location Street 1:	2175 POINT BLVD STE 375
Designated Facility Location Street 2:	Not reported
Designated Facility Location City:	ELGIN
Designated Facility Location Zip:	60123
Designated Facility Location State:	IL
Designated Facility Contact Company Name:	HERITAGE CRYSTAL CLEAN LLC
Manifest Residue Indicator:	N
Rejection Indicator:	N

Manifest Tracking Number:	006413949GBF
Last Updated Date:	20191206
Shipped Date:	20191028
Received Date:	20191106
Manifest Status:	Signed
Submission Type:	DataImage5Copy
Origin Type:	Mail
Generator EPA ID:	CAL000407443
Generator Name:	Uptown Automotive
Generator Location Street Number:	Not reported
Generator Location Street 1:	1089 SAN MATEO AVE
Generator Location Street 2:	Not reported
Generator Location City:	SAN BRUNO
Generator Location State:	CA
Generator Location Zip:	94066
Generator Mail Street Number:	Not reported
Generator Mail Street 1:	1089 SAN MATEO AVE
Generator Mail Street 2:	Not reported
Generator Mail City:	San Bruno
Generator Mail Zip:	94066
Generator Mail State:	CA
Generator Contact Company Name:	Not reported
Designated Facility EPA ID:	ILR000130062
Designated Facility Name:	Not reported
Designated Facility Mail Street Number:	Not reported
Designated Facility Mail Street 1:	Not reported
Designated Facility Mail Street 2:	2175 POINT BLVD STE 375
Designated Facility Mail City:	ELGIN
Designated Facility Mail Zip:	60123
Designated Facility Mail State:	IL
Designated Facility Location Street Number:	Not reported
Designated Facility Location Street 1:	2175 POINT BLVD STE 375
Designated Facility Location Street 2:	Not reported
Designated Facility Location City:	ELGIN
Designated Facility Location Zip:	60123
Designated Facility Location State:	IL
Designated Facility Contact Company Name:	HERITAGE CRYSTAL CLEAN LLC
Manifest Residue Indicator:	N

UPTOWN AUTOMOTIVE (Continued) **1027466599**

Rejection Indicator:	N
Manifest Tracking Number:	006500289GBF
Last Updated Date:	20200908
Shipped Date:	20200724
Received Date:	20200812
Manifest Status:	Signed
Submission Type:	DataImage5Copy
Origin Type:	Mail
Generator EPA ID:	CAL000407443
Generator Name:	Uptown Automotive
Generator Location Street Number:	1089
Generator Location Street 1:	1089 SAN MATEO AVE.
Generator Location Street 2:	Not reported
Generator Location City:	SAN BRUNO
Generator Location State:	CA
Generator Location Zip:	94066
Generator Mail Street Number:	1089
Generator Mail Street 1:	SAN MATEO AVE.
Generator Mail Street 2:	Not reported
Generator Mail City:	San Bruno
Generator Mail Zip:	94066
Generator Mail State:	CA
Generator Contact Company Name:	Not reported
Designated Facility EPA ID:	AZR000030452
Designated Facility Name:	Not reported
Designated Facility Mail Street Number:	Not reported
Designated Facility Mail Street 1:	Not reported
Designated Facility Mail Street 2:	5159 W VAN BUREN ST
Designated Facility Mail City:	PHOENIX
Designated Facility Mail Zip:	85043
Designated Facility Mail State:	AZ
Designated Facility Location Street Number:	Not reported
Designated Facility Location Street 1:	5159 W VAN BUREN ST
Designated Facility Location Street 2:	Not reported
Designated Facility Location City:	PHOENIX
Designated Facility Location Zip:	85043
Designated Facility Location State:	AZ
Designated Facility Contact Company Name:	LES - PHOENIX
Manifest Residue Indicator:	N
Rejection Indicator:	N
Manifest Tracking Number:	006163143GBF
Last Updated Date:	20190823
Shipped Date:	20190207
Received Date:	20190221
Manifest Status:	Signed
Submission Type:	DataImage5Copy
Origin Type:	Mail
Generator EPA ID:	CAL000344464
Generator Name:	Uptown Automotive
Generator Location Street Number:	Not reported
Generator Location Street 1:	1089 SAN MATEO AVE
Generator Location Street 2:	Not reported
Generator Location City:	SAN BRUNO
Generator Location State:	CA
Generator Location Zip:	94066

UPTOWN AUTOMOTIVE (Continued) **1027466599**

Generator Mail Street Number:	Not reported
Generator Mail Street 1:	1089 SAN MATEO AVE
Generator Mail Street 2:	Not reported
Generator Mail City:	San Bruno
Generator Mail Zip:	94066
Generator Mail State:	CA
Generator Contact Company Name:	Not reported
Designated Facility EPA ID:	ILR000130062
Designated Facility Name:	Not reported
Designated Facility Mail Street Number:	Not reported
Designated Facility Mail Street 1:	Not reported
Designated Facility Mail Street 2:	2175 POINT BLVD STE 375
Designated Facility Mail City:	ELGIN
Designated Facility Mail Zip:	60123
Designated Facility Mail State:	IL
Designated Facility Location Street Number:	Not reported
Designated Facility Location Street 1:	2175 POINT BLVD STE 375
Designated Facility Location Street 2:	Not reported
Designated Facility Location City:	ELGIN
Designated Facility Location Zip:	60123
Designated Facility Location State:	IL
Designated Facility Contact Company Name:	HERITAGE CRYSTAL CLEAN LLC
Manifest Residue Indicator:	N
Rejection Indicator:	N

Manifest Tracking Number:	006163143GBF
Last Updated Date:	20190823
Shipped Date:	20190207
Received Date:	20190221
Manifest Status:	Signed
Submission Type:	DataImage5Copy
Origin Type:	Mail
Generator EPA ID:	CAL000344464
Generator Name:	Uptown Automotive
Generator Location Street Number:	Not reported
Generator Location Street 1:	1089 SAN MATEO AVE
Generator Location Street 2:	Not reported
Generator Location City:	SAN BRUNO
Generator Location State:	CA
Generator Location Zip:	94066
Generator Mail Street Number:	Not reported
Generator Mail Street 1:	1089 SAN MATEO AVE
Generator Mail Street 2:	Not reported
Generator Mail City:	San Bruno
Generator Mail Zip:	94066
Generator Mail State:	CA
Generator Contact Company Name:	Not reported
Designated Facility EPA ID:	ILR000130062
Designated Facility Name:	Not reported
Designated Facility Mail Street Number:	Not reported
Designated Facility Mail Street 1:	Not reported
Designated Facility Mail Street 2:	2175 POINT BLVD STE 375
Designated Facility Mail City:	ELGIN
Designated Facility Mail Zip:	60123
Designated Facility Mail State:	IL
Designated Facility Location Street Number:	Not reported
Designated Facility Location Street 1:	2175 POINT BLVD STE 375

UPTOWN AUTOMOTIVE (Continued) **1027466599**

Designated Facility Location Street 2: Not reported
Designated Facility Location City: ELGIN
Designated Facility Location Zip: 60123
Designated Facility Location State: IL
Designated Facility Contact Company Name: HERITAGE CRYSTAL CLEAN LLC
Manifest Residue Indicator: N
Rejection Indicator: N

Transporter:
Manifest Tracking Number: 006163143GBF
Transporter Line Number: 1
Transporter EPA ID: ILR000130062
Transporter Name: Heritage Crystal Clean Llc

Manifest Tracking Number: 006163143GBF
Transporter Line Number: 2
Transporter EPA ID: IND984868406
Transporter Name: Neier Incorporated

Waste Line:
Manifest Tracking Number: 006163143GBF
Waste Line Number: 1
U.S. DOT Hazardous Indicator: N
U.S. DOT ID Number: Not reported
U.S. DOT Description: Not reported
Non-Hazardous Waste Description: NON-DOT/RCRA REGULATED, (AQUEOUS PARTS CLEANER) (221)
Number of Containers: 1
Container Type Code: DM
Container Type Description: Metal drums, barrels, kegs
Waste Quantity: 18
Quantity Unit of Measure Code: G
Quantity Unit of Measure Description: Gallons
Waste Quantity, in Tons: 0.07506255
Acute Waste Quantity, in Tons: 0
Non-Acute Waste Quantity, in Tons: 0.07506255
Waste Quantity, in Kilograms: 68.083984
Acute Waste Quantity, in Kilograms: 0
Non-Acute Waste Quantity, in Kilorgrams: 68.083984
Management Method Code: H141
Management Method Description: STORAGE, BULKING AND/OR TRANSFER OFF SITE
Waste Residue Indicator: N
Quantity Discrepancy Indicator: N
Waste Type Discrepancy Indicator: N
Waste Density: Not reported
Waste Density Unit of Measure Code: Not reported
Waste Density Unit of Measure Description: Not reported
Form Code: Not reported
Form Code Description: Not reported
Source Code: Not reported
Source Code Description: Not reported
Waste Minimization Code: Not reported
Waste Minimization Code Description: Not reported
Consent Number: Not reported
EPA Waste Indicator: N

UPTOWN AUTOMOTIVE (Continued) **1027466599**

Click this hyperlink while viewing on your computer to access
43 additional US EManifest: record(s) in the EDR Site Report.

AH383 **VH AUTOMOTIVE** **San Mateo Co. BI** **S106798322**
ENE **1137 MONTGOMERY** **N/A**
1/8-1/4 **SAN BRUNO, CA 94066**
0.201 mi.
1061 ft. **Site 3 of 23 in cluster AH**

Relative:
Lower

Actual:
24 ft.

San Mateo Co. BI:

Name:	VH AUTOMOTIVE
Address:	1137 MONTGOMERY
City,State,Zip:	SAN BRUNO, CA 94066
Region:	SAN MATEO
Facility ID:	FA0052227
Prog Element Code:	STORMWATER ANNUAL INSPECTION FEE
Record Id:	PR0072455
Description:	STORMWATER ANNUAL FEE - INSP FREQ EVERY 2 YRS
Facility Status:	Inactive, non-billable
Program Category:	STORMWATER

Name:	VH AUTOMOTIVE
Address:	1137 MONTGOMERY
City,State,Zip:	SAN BRUNO, CA 94066
Region:	SAN MATEO
Facility ID:	FA0052227
Prog Element Code:	GENERATES and RECYCLES WASTE OIL/SOLVENT
Record Id:	PR0072454
Description:	GENERATES & RECYCLES WASTE OIL/SOLVENT
Facility Status:	Inactive, non-billable
Program Category:	HAZARDOUS WASTE PROGRAM

Name:	VH AUTOMOTIVE
Address:	1137 MONTGOMERY
City,State,Zip:	SAN BRUNO, CA 94066
Region:	SAN MATEO
Facility ID:	FA0052227
Prog Element Code:	STORES HAZ MAT <219GAL,1,999LB, 879FT3
Record Id:	PR0072453
Description:	STORES HAZ MAT <219GAL,1,999LB, 879CF
Facility Status:	Inactive, non-billable
Program Category:	BUSINESS PLAN PROGRAM

Name:	EURO AUTOMOTIVE
Address:	1137 MONTGOMERY
City,State,Zip:	SAN BRUNO, CA 94066
Region:	SAN MATEO
Facility ID:	FA0058244
Prog Element Code:	STORMWATER ANNUAL INSPECTION FEE
Record Id:	PR0080750
Description:	STORMWATER ANNUAL FEE - INSP FREQ EVERY 2 YRS
Facility Status:	Inactive, non-billable
Program Category:	STORMWATER

Name:	EURO AUTOMOTIVE
Address:	1137 MONTGOMERY
City,State,Zip:	SAN BRUNO, CA 94066
Region:	SAN MATEO

VH AUTOMOTIVE (Continued) **S106798322**

Facility ID: FA0058244
Prog Element Code: GENERATES and RECYCLES WASTE OIL/SOLVENT
Record Id: PR0080749
Description: GENERATES & RECYCLES WASTE OIL/SOLVENT
Facility Status: Inactive, non-billable
Program Category: HAZARDOUS WASTE PROGRAM

Name: EURO AUTOMOTIVE
Address: 1137 MONTGOMERY
City,State,Zip: SAN BRUNO, CA 94066
Region: SAN MATEO
Facility ID: FA0058244
Prog Element Code: STORES HAZ MAT <219GAL,1,999LB, 879FT3
Record Id: PR0080748
Description: STORES HAZ MAT <219GAL,1,999LB, 879CF
Facility Status: Inactive, non-billable
Program Category: BUSINESS PLAN PROGRAM

Name: V H AUTOMOTIVE
Address: 1137 MONTGOMERY
City,State,Zip: SAN BRUNO, CA 94066
Region: SAN MATEO
Facility ID: FA0047031
Prog Element Code: STORMWATER ANNUAL INSPECTION FEE
Record Id: PR0064065
Description: STORMWATER ANNUAL FEE - INSP FREQ EVERY 2 YRS
Facility Status: Inactive, non-billable
Program Category: STORMWATER

Name: V H AUTOMOTIVE
Address: 1137 MONTGOMERY
City,State,Zip: SAN BRUNO, CA 94066
Region: SAN MATEO
Facility ID: FA0047031
Prog Element Code: GENERATES and RECYCLES WASTE OIL/SOLVENT
Record Id: PR0064064
Description: GENERATES & RECYCLES WASTE OIL/SOLVENT
Facility Status: Inactive, non-billable
Program Category: HAZARDOUS WASTE PROGRAM

Name: V H AUTOMOTIVE
Address: 1137 MONTGOMERY
City,State,Zip: SAN BRUNO, CA 94066
Region: SAN MATEO
Facility ID: FA0047031
Prog Element Code: STORES HAZ MAT <219GAL,1,999LB, 879FT3
Record Id: PR0064063
Description: STORES HAZ MAT <219GAL,1,999LB, 879CF
Facility Status: Inactive, non-billable
Program Category: BUSINESS PLAN PROGRAM

Name: VH AUTOMOTIVE
Address: 1137 MONTGOMERY
City,State,Zip: SAN BRUNO, CA 94066
Region: SAN MATEO
Facility ID: FA0028706
Prog Element Code: STORMWATER ANNUAL INSPECTION FEE

VH AUTOMOTIVE (Continued) **S106798322**

Record Id:	PR0048080
Description:	STORMWATER ANNUAL FEE - INSP FREQ EVERY 2 YRS
Facility Status:	Inactive, non-billable
Program Category:	STORMWATER
Name:	VH AUTOMOTIVE
Address:	1137 MONTGOMERY
City,State,Zip:	SAN BRUNO, CA 94066
Region:	SAN MATEO
Facility ID:	FA0028706
Prog Element Code:	GENERATES and RECYCLES WASTE OIL/SOLVENT
Record Id:	PR0048079
Description:	GENERATES & RECYCLES WASTE OIL/SOLVENT
Facility Status:	Inactive, non-billable
Program Category:	HAZARDOUS WASTE PROGRAM
Name:	VH AUTOMOTIVE
Address:	1137 MONTGOMERY
City,State,Zip:	SAN BRUNO, CA 94066
Region:	SAN MATEO
Facility ID:	FA0028706
Prog Element Code:	STORES HAZ MAT <219GAL,1,999LB, 879FT3
Record Id:	PR0048078
Description:	STORES HAZ MAT <219GAL,1,999LB, 879CF
Facility Status:	Inactive, non-billable
Program Category:	BUSINESS PLAN PROGRAM

AJ384 **SAN BRUNO OFFICE ASSOCIATES LLC** **RCRA NonGen / NLR** **1024753079**
WSW **881 SNEATH LANE** **E MANIFEST** **CAC002972890**
1/8-1/4 **SAN BRUNO, CA 94066**
0.201 mi.
1061 ft. **Site 4 of 4 in cluster AJ**

Relative: **Higher**
Actual: **88 ft.**

RCRA Listings:

Date Form Received by Agency:	20180726
Handler Name:	San Bruno Office Associates Llc
Handler Address:	881 Sneath Lane
Handler City,State,Zip:	SAN BRUNO, CA 94066
EPA ID:	CAC002972890
Contact Name:	SOCORRO DURAN
Contact Address:	2075 WILLIAMS STREET
Contact City,State,Zip:	SAN LEANDRO, CA 94577
Contact Telephone:	510-904-3911
Contact Fax:	510-904-3920
Contact Email:	SDURAN@BWSERV.COM
Contact Title:	Not reported
EPA Region:	09
Land Type:	Not reported
Federal Waste Generator Description:	Not a generator, verified
Non-Notifier:	Not reported
Biennial Report Cycle:	Not reported
Accessibility:	Not reported
Active Site Indicator:	Handler Activities
State District Owner:	Not reported
State District:	Not reported
Mailing Address:	1000 SANSOME STREET
Mailing City,State,Zip:	SAN FRANCISCO, CA 94111
Owner Name:	Michael Halper

SAN BRUNO OFFICE ASSOCIATES LLC (Continued) **1024753079**

Owner Type:	Other
Operator Name:	Socorro Duran
Operator Type:	Other
Short-Term Generator Activity:	No
Importer Activity:	No
Mixed Waste Generator:	No
Transporter Activity:	No
Transfer Facility Activity:	No
Recycler Activity with Storage:	No
Small Quantity On-Site Burner Exemption:	No
Smelting Melting and Refining Furnace Exemption:	No
Underground Injection Control:	No
Off-Site Waste Receipt:	No
Universal Waste Indicator:	Yes
Universal Waste Destination Facility:	Yes
Federal Universal Waste:	No
Active Site State-Reg Handler:	---
Federal Facility Indicator:	Not reported
Hazardous Secondary Material Indicator:	N
Sub-Part K Indicator:	Not reported
2018 GPRA Permit Baseline:	Not on the Baseline
2018 GPRA Renewals Baseline:	Not on the Baseline
202 GPRA Corrective Action Baseline:	No
Subject to Corrective Action Universe:	No
Non-TSDFs Where RCRA CA has Been Imposed Universe:	No
Corrective Action Priority Ranking:	No NCAPS ranking
Environmental Control Indicator:	No
Institutional Control Indicator:	No
Human Exposure Controls Indicator:	N/A
Groundwater Controls Indicator:	N/A
Significant Non-Complier Universe:	No
Unaddressed Significant Non-Complier Universe:	No
Addressed Significant Non-Complier Universe:	No
Significant Non-Complier With a Compliance Schedule Universe:	No
Financial Assurance Required:	Not reported
Handler Date of Last Change:	20180831
Recognized Trader-Importer:	No
Recognized Trader-Exporter:	No
Importer of Spent Lead Acid Batteries:	No
Exporter of Spent Lead Acid Batteries:	No
Recycler Activity Without Storage:	No
Manifest Broker:	No
Sub-Part P Indicator:	No

Handler - Owner Operator:

Owner/Operator Indicator:	Owner
Owner/Operator Name: MICHAEL HALPER	
Legal Status:	Other
Date Became Current:	Not reported
Date Ended Current:	Not reported
Owner/Operator Address:	1000 SANSOME STREET
Owner/Operator City,State,Zip:	SAN FRANCISCO, CA 94111
Owner/Operator Telephone:	408-693-7471
Owner/Operator Telephone Ext:	Not reported
Owner/Operator Fax:	Not reported
Owner/Operator Email:	Not reported

SAN BRUNO OFFICE ASSOCIATES LLC (Continued) **1024753079**

Owner/Operator Indicator: Operator
Owner/Operator Name: SOCORRO DURAN
Legal Status: Other
Date Became Current: Not reported
Date Ended Current: Not reported
Owner/Operator Address: 2075 WILLIAMS STREET
Owner/Operator City,State,Zip: SAN LEANDRO, CA 94577
Owner/Operator Telephone: 510-904-3911
Owner/Operator Telephone Ext: Not reported
Owner/Operator Fax: Not reported
Owner/Operator Email: Not reported

Historic Generators:
Receive Date: 20180726
Handler Name: SAN BRUNO OFFICE ASSOCIATES LLC
Federal Waste Generator Description: Not a generator, verified
State District Owner: Not reported
Large Quantity Handler of Universal Waste: No
Recognized Trader Importer: No
Recognized Trader Exporter: No
Spent Lead Acid Battery Importer: No
Spent Lead Acid Battery Exporter: No
Current Record: Yes
Non Storage Recycler Activity: Not reported
Electronic Manifest Broker: Not reported

List of NAICS Codes and Descriptions:
NAICS Code: 56299
NAICS Description: ALL OTHER WASTE MANAGEMENT SERVICES

Facility Has Received Notices of Violations:
Violations: No Violations Found

Evaluation Action Summary:
Evaluations: No Evaluations Found

E MANIFEST:
Manifest Tracking Number: 014958871JJK
Last Updated Date: 20180928
Shipped Date: 20180801
Received Date: 20180801
Manifest Status: Signed
Submission Type: DataImage5Copy
Origin Type: Service
Generator EPA ID: CAC002972890
Generator Name: San Bruno Office Associates Llc
Generator Location Street Number: Not reported
Generator Location Street 1: 881 SNEATH LANE
Generator Location Street 2: PROJECT #17-1458
Generator Location City: SAN BRUNO
Generator Location State: CA
Generator Location Zip: 94066
Generator Mail Street Number: Not reported
Generator Mail Street 1: 1000 SANSOME STREET

SAN BRUNO OFFICE ASSOCIATES LLC (Continued) **1024753079**

Generator Mail Street 2:	SUITE 180
Generator Mail City:	SAN FRANCISCO
Generator Mail Zip:	94111
Generator Mail State:	CA
Generator Contact Company Name:	Not reported
Designated Facility EPA ID:	CAD981382732
Designated Facility Name:	Altamont Landfill & Resource Recovery Facility
Designated Facility Mail Street Number:	10840
Designated Facility Mail Street 1:	Not reported
Designated Facility Mail Street 2:	10840 ALTAMONT PASS RD
Designated Facility Mail City:	LIVERMORE
Designated Facility Mail Zip:	94551
Designated Facility Mail State:	CA
Designated Facility Location Street Number:	10840
Designated Facility Location Street 1:	10840 ALTAMONT PASS RD
Designated Facility Location Street 2:	Not reported
Designated Facility Location City:	LIVERMORE
Designated Facility Location Zip:	94551
Designated Facility Location State:	CA
Designated Facility Contact Company Name:	Not reported
Manifest Residue Indicator:	N
Rejection Indicator:	N

Manifest Tracking Number:	014959481JJK
Last Updated Date:	20200521
Shipped Date:	20180820
Received Date:	20180820
Manifest Status:	Signed
Submission Type:	DataImage5Copy
Origin Type:	Service
Generator EPA ID:	CAC002972890
Generator Name:	San Bruno Office Associates Llc
Generator Location Street Number:	Not reported
Generator Location Street 1:	903 SNEATH LANE
Generator Location Street 2:	Not reported
Generator Location City:	SAN BRUNO
Generator Location State:	CA
Generator Location Zip:	94066
Generator Mail Street Number:	Not reported
Generator Mail Street 1:	1000 SANSOME STREET
Generator Mail Street 2:	Not reported
Generator Mail City:	SAN FRANCISCO
Generator Mail Zip:	94111
Generator Mail State:	CA
Generator Contact Company Name:	Not reported
Designated Facility EPA ID:	CAD981382732
Designated Facility Name:	Altamont Landfill & Resource Recovery Facility
Designated Facility Mail Street Number:	10840
Designated Facility Mail Street 1:	Not reported
Designated Facility Mail Street 2:	ALTAMONT PASS RD
Designated Facility Mail City:	LIVERMORE
Designated Facility Mail Zip:	94551
Designated Facility Mail State:	CA
Designated Facility Location Street Number:	10840
Designated Facility Location Street 1:	ALTAMONT PASS RD
Designated Facility Location Street 2:	Not reported
Designated Facility Location City:	LIVERMORE

SAN BRUNO OFFICE ASSOCIATES LLC (Continued) **1024753079**

Designated Facility Location Zip:	94551
Designated Facility Location State:	CA
Designated Facility Contact Company Name:	Not reported
Manifest Residue Indicator:	N
Rejection Indicator:	N
Manifest Tracking Number:	019351514JJK
Last Updated Date:	20181026
Shipped Date:	20180928
Received Date:	20181005
Manifest Status:	Signed
Submission Type:	DataImage5Copy
Origin Type:	Service
Generator EPA ID:	CAC002972890
Generator Name:	San Bruno Office Associates Llc
Generator Location Street Number:	Not reported
Generator Location Street 1:	881 SNEATH LANE
Generator Location Street 2:	Not reported
Generator Location City:	SAN BRUNO
Generator Location State:	CA
Generator Location Zip:	94066
Generator Mail Street Number:	Not reported
Generator Mail Street 1:	1000 SANSOME STREET
Generator Mail Street 2:	SUITE 180
Generator Mail City:	SAN FRANCISCO
Generator Mail Zip:	94111
Generator Mail State:	CA
Generator Contact Company Name:	Not reported
Designated Facility EPA ID:	CAD981382732
Designated Facility Name:	Altamont Landfill & Resource Recovery Facility
Designated Facility Mail Street Number:	10840
Designated Facility Mail Street 1:	Not reported
Designated Facility Mail Street 2:	10840 ALTAMONT PASS RD
Designated Facility Mail City:	LIVERMORE
Designated Facility Mail Zip:	94551
Designated Facility Mail State:	CA
Designated Facility Location Street Number:	10840
Designated Facility Location Street 1:	10840 ALTAMONT PASS RD
Designated Facility Location Street 2:	Not reported
Designated Facility Location City:	LIVERMORE
Designated Facility Location Zip:	94551
Designated Facility Location State:	CA
Designated Facility Contact Company Name:	Not reported
Manifest Residue Indicator:	N
Rejection Indicator:	N

State Waste:

Manifest Tracking Number:	019351514JJK
Waste Line Number:	1
State Waste Code Owner:	CA
State Waste Code:	151
State Waste:	Asbestos-containing waste

Transporter:

Manifest Tracking Number:	019351514JJK
Transporter Line Number:	1

SAN BRUNO OFFICE ASSOCIATES LLC (Continued) **1024753079**

Transporter EPA ID: CAR000192229
Transporter Name: Bluewater Environmental Services Inc

Waste Line:
Manifest Tracking Number: 019351514JJK
Waste Line Number: 1
U.S. DOT Hazardous Indicator: Y
U.S. DOT ID Number: NA2212
U.S. DOT Description: Na2212, Asbestos, 9, Pg Iii, Rq
Non-Hazardous Waste Description: Not reported
Number of Containers: 8
Container Type Code: BA
Container Type Description: Burlap, cloth, paper, or plastic bags
Waste Quantity: 1
Quantity Unit of Measure Code: Y
Quantity Unit of Measure Description: Cubic Yards
Waste Quantity, in Tons: 0.84
Acute Waste Quantity, in Tons: 0
Non-Acute Waste Quantity, in Tons: 0.84
Waste Quantity, in Kilograms: 761.9052
Acute Waste Quantity, in Kilograms: 0
Non-Acute Waste Quantity, in Kilorgrams: 761.9052
Management Method Code: H132
Management Method Description: LANDFILL (WITH PRIOR TREATMENT AND/OR STABILIZATION)
Waste Residue Indicator: N
Quantity Discrepancy Indicator: N
Waste Type Discrepancy Indicator: N
Waste Density: Not reported
Waste Density Unit of Measure Code: Not reported
Waste Density Unit of Measure Description: Not reported
Form Code: Not reported
Form Code Description: Not reported
Source Code: Not reported
Source Code Description: Not reported
Waste Minimization Code: Not reported
Waste Minimization Code Description: Not reported
Consent Number: Not reported
EPA Waste Indicator: N

AK385 **MARCUS GILMOUR** **RCRA NonGen / NLR** **1027522312**
NE **80 TANFORAN AVENUE** **E MANIFEST** **CAC003214650**
1/8-1/4 **SOUTH SAN FRANCISCO, CA 94080**
0.202 mi.
1067 ft. **Site 1 of 4 in cluster AK**

Relative: **Lower**
Actual: **23 ft.**

RCRA Listings:
Date Form Received by Agency: 20230127
Handler Name: Marcus Gilmour
Handler Address: 80 Tanforan Avenue
Handler City,State,Zip: SOUTH SAN FRANCISCO, CA 94080
EPA ID: CAC003214650
Contact Name: MARCUS GILMOUR
Contact Address: 644 MENLO AVENUE
Contact City,State,Zip: MENLO PARK, CA 94025
Contact Telephone: 650-838-0100
Contact Fax: Not reported
Contact Email: MARCUS@LANE-PARTNERS.COM

MARCUS GILMOUR (Continued) **1027522312**

Contact Title:	Not reported
EPA Region:	09
Land Type:	Not reported
Federal Waste Generator Description:	Not a generator, verified
Non-Notifier:	Not reported
Biennial Report Cycle:	Not reported
Accessibility:	Not reported
Active Site Indicator:	Not reported
State District Owner:	Not reported
State District:	Not reported
Mailing Address:	644 MENLO AVENUE
Mailing City,State,Zip:	MENLO PARK, CA 94025
Owner Name:	Marcus Gilmour
Owner Type:	Other
Operator Name:	Marcus Gilmour
Operator Type:	Other
Short-Term Generator Activity:	No
Importer Activity:	No
Mixed Waste Generator:	No
Transporter Activity:	No
Transfer Facility Activity:	No
Recycler Activity with Storage:	No
Small Quantity On-Site Burner Exemption:	No
Smelting Melting and Refining Furnace Exemption:	No
Underground Injection Control:	No
Off-Site Waste Receipt:	No
Universal Waste Indicator:	No
Universal Waste Destination Facility:	No
Federal Universal Waste:	No
Active Site State-Reg Handler:	---
Federal Facility Indicator:	Not reported
Hazardous Secondary Material Indicator:	N
Sub-Part K Indicator:	Not reported
2018 GPRA Permit Baseline:	Not on the Baseline
2018 GPRA Renewals Baseline:	Not on the Baseline
202 GPRA Corrective Action Baseline:	No
Subject to Corrective Action Universe:	No
Non-TSDFs Where RCRA CA has Been Imposed Universe:	No
Corrective Action Priority Ranking:	No NCAPS ranking
Environmental Control Indicator:	No
Institutional Control Indicator:	No
Human Exposure Controls Indicator:	N/A
Groundwater Controls Indicator:	N/A
Significant Non-Complier Universe:	No
Unaddressed Significant Non-Complier Universe:	No
Addressed Significant Non-Complier Universe:	No
Significant Non-Complier With a Compliance Schedule Universe:	No
Financial Assurance Required:	Not reported
Handler Date of Last Change:	20230203
Recognized Trader-Importer:	No
Recognized Trader-Exporter:	No
Importer of Spent Lead Acid Batteries:	No
Exporter of Spent Lead Acid Batteries:	No
Recycler Activity Without Storage:	No
Manifest Broker:	No
Sub-Part P Indicator:	No

MARCUS GILMOUR (Continued) **1027522312**

Handler - Owner Operator:

Owner/Operator Indicator:	Owner
Owner/Operator Name: MARCUS GILMOUR	
Legal Status:	Other
Date Became Current:	Not reported
Date Ended Current:	Not reported
Owner/Operator Address:	644 MENLO AVENUE
Owner/Operator City,State,Zip:	MENLO PARK, CA 94025
Owner/Operator Telephone:	650-838-0100
Owner/Operator Telephone Ext:	Not reported
Owner/Operator Fax:	Not reported
Owner/Operator Email:	Not reported

Owner/Operator Indicator:	Operator
Owner/Operator Name: MARCUS GILMOUR	
Legal Status:	Other
Date Became Current:	Not reported
Date Ended Current:	Not reported
Owner/Operator Address:	644 MENLO AVENUE
Owner/Operator City,State,Zip:	MENLO PARK, CA 94025
Owner/Operator Telephone:	650-838-0100
Owner/Operator Telephone Ext:	Not reported
Owner/Operator Fax:	Not reported
Owner/Operator Email:	Not reported

Historic Generators:

Receive Date:	20230127
Handler Name: MARCUS GILMOUR	
Federal Waste Generator Description:	Not a generator, verified
State District Owner:	Not reported
Large Quantity Handler of Universal Waste:	No
Recognized Trader Importer:	No
Recognized Trader Exporter:	No
Spent Lead Acid Battery Importer:	No
Spent Lead Acid Battery Exporter:	No
Current Record:	Yes
Non Storage Recycler Activity:	No
Electronic Manifest Broker:	No

List of NAICS Codes and Descriptions:

NAICS Code:	56291
NAICS Description:	REMEDIATION SERVICES

Facility Has Received Notices of Violations:

Violations:	No Violations Found

Evaluation Action Summary:

Evaluations:	No Evaluations Found

E MANIFEST:

Manifest Tracking Number:	024549160JJK
Last Updated Date:	20230227
Shipped Date:	20230210

MARCUS GILMOUR (Continued) **1027522312**

Received Date:	20230214
Manifest Status:	Signed
Submission Type:	DataImage5Copy
Origin Type:	Service
Generator EPA ID:	CAC003214650
Generator Name:	Marcus Gilmour
Generator Location Street Number:	Not reported
Generator Location Street 1:	80 TANFORAN AVENUE
Generator Location Street 2:	Not reported
Generator Location City:	SOUTH SAN FRANCISCO
Generator Location State:	CA
Generator Location Zip:	94080
Generator Mail Street Number:	Not reported
Generator Mail Street 1:	644 MENLO AVENUE
Generator Mail Street 2:	2ND FLOOR
Generator Mail City:	MENLO PARK
Generator Mail Zip:	94025
Generator Mail State:	CA
Generator Contact Company Name:	Not reported
Designated Facility EPA ID:	CAD981382732
Designated Facility Name:	Altamont Landfill & Resource Recovery Facility
Designated Facility Mail Street Number:	10840
Designated Facility Mail Street 1:	Not reported
Designated Facility Mail Street 2:	ALTAMONT PASS RD
Designated Facility Mail City:	LIVERMORE
Designated Facility Mail Zip:	94551
Designated Facility Mail State:	CA
Designated Facility Location Street Number:	10840
Designated Facility Location Street 1:	ALTAMONT PASS RD
Designated Facility Location Street 2:	Not reported
Designated Facility Location City:	LIVERMORE
Designated Facility Location Zip:	94551
Designated Facility Location State:	CA
Designated Facility Contact Company Name:	Not reported
Manifest Residue Indicator:	N
Rejection Indicator:	N

State Waste:

Manifest Tracking Number:	024549160JJK
Waste Line Number:	1
State Waste Code Owner:	CA
State Waste Code:	151
State Waste:	Asbestos-containing waste

Transporter:

Manifest Tracking Number:	024549160JJK
Transporter Line Number:	1
Transporter EPA ID:	CAR000345017
Transporter Name:	Bayview Environmental Services, Inc

Waste Line:

Manifest Tracking Number:	024549160JJK
Waste Line Number:	1
U.S. DOT Hazardous Indicator:	Y
U.S. DOT ID Number:	NA2212
U.S. DOT Description:	Na2212, Asbestos, 9, Pg Iii, Rq

MARCUS GILMOUR (Continued) **1027522312**

Non-Hazardous Waste Description:	Not reported
Number of Containers:	3
Container Type Code:	BA
Container Type Description:	Burlap, cloth, paper, or plastic bags
Waste Quantity:	1
Quantity Unit of Measure Code:	Y
Quantity Unit of Measure Description:	Cubic Yards
Waste Quantity, in Tons:	0.84
Acute Waste Quantity, in Tons:	0
Non-Acute Waste Quantity, in Tons:	0.84
Waste Quantity, in Kilograms:	761.9052
Acute Waste Quantity, in Kilograms:	0
Non-Acute Waste Quantity, in Kilorgrams:	761.9052
Management Method Code:	H132
Management Method Description:	LANDFILL (WITH PRIOR TREATMENT AND/OR STABILIZATION)
Waste Residue Indicator:	N
Quantity Discrepancy Indicator:	N
Waste Type Discrepancy Indicator:	N
Waste Density:	Not reported
Waste Density Unit of Measure Code:	Not reported
Waste Density Unit of Measure Description:	Not reported
Form Code:	Not reported
Form Code Description:	Not reported
Source Code:	Not reported
Source Code Description:	Not reported
Waste Minimization Code:	Not reported
Waste Minimization Code Description:	Not reported
Consent Number:	Not reported
EPA Waste Indicator:	N

AK386 **MORROW SERVICE** **San Mateo Co. BI** **S117397525**
NE **80 TANFORAN** **N/A**
1/8-1/4 **SOUTH SAN FRANCISCO, CA 94080**
0.202 mi.
1067 ft. **Site 2 of 4 in cluster AK**

Relative: **Lower**

Actual: **23 ft.**

San Mateo Co. BI:

Name:	ALPHA PRESS INC
Address:	80 TANFORAN
City,State,Zip:	SOUTH SAN FRANCISCO, CA 94080
Region:	SAN MATEO
Facility ID:	FA0025923
Prog Element Code:	GENERATES and RECYCLES WASTE OIL/SOLVENT
Record Id:	PR0036610
Description:	GENERATES & RECYCLES WASTE OIL/SOLVENT
Facility Status:	Active, billable
Program Category:	HAZARDOUS WASTE PROGRAM

Name:	ALPHA PRESS INC
Address:	80 TANFORAN
City,State,Zip:	SOUTH SAN FRANCISCO, CA 94080
Region:	SAN MATEO
Facility ID:	FA0025923
Prog Element Code:	STORES MV FUELS OR WASTE ONLY
Record Id:	PR0036611
Description:	STORES MV FUELS OR WASTE ONLY
Facility Status:	Inactive, non-billable
Program Category:	BUSINESS PLAN PROGRAM

MORROW SERVICE (Continued) **S117397525**

Name: MORROW SERVICE
Address: 80 TANFORAN
City,State,Zip: SOUTH SAN FRANCISCO, CA 94080
Region: SAN MATEO
Facility ID: FA0012726
Prog Element Code: STORES HAZ MAT <219GAL,1,999LB, 879FT3
Record Id: PR0004509
Description: STORES HAZ MAT <219GAL,1,999LB, 879CF
Facility Status: Inactive, non-billable
Program Category: BUSINESS PLAN PROGRAM

Name: MORROW SERVICE
Address: 80 TANFORAN
City,State,Zip: SOUTH SAN FRANCISCO, CA 94080
Region: SAN MATEO
Facility ID: FA0012726
Prog Element Code: GENERATES and RECYCLES WASTE OIL/SOLVENT
Record Id: PR0011731
Description: GENERATES & RECYCLES WASTE OIL/SOLVENT
Facility Status: Inactive, non-billable
Program Category: HAZARDOUS WASTE PROGRAM

Name: DIJEAU POAGE CONTRUCTION INC
Address: 80 TANFORAN
City,State,Zip: SOUTH SAN FRANCISCO, CA 94080
Region: SAN MATEO
Facility ID: FA0045438
Prog Element Code: BUSINESS PLAN - GENERAL
Record Id: PR0070233
Description: BUSINESS PLAN - GENERAL
Facility Status: Inactive, non-billable
Program Category: BUSINESS PLAN PROGRAM

Name: DIJEAU POAGE CONTRUCTION INC
Address: 80 TANFORAN
City,State,Zip: SOUTH SAN FRANCISCO, CA 94080
Region: SAN MATEO
Facility ID: FA0045438
Prog Element Code: GENERATES <27 GAL/YEAR
Record Id: PR0059383
Description: GENERATES <27 GAL/YEAR
Facility Status: Inactive, non-billable
Program Category: HAZARDOUS WASTE PROGRAM

Name: RYAN & RYAN CONSTRUCTION INC
Address: 80 TANFORAN
City,State,Zip: SOUTH SAN FRANCISCO, CA 94080
Region: SAN MATEO
Facility ID: FA0045439
Prog Element Code: GENERATES and RECYCLES WASTE OIL/SOLVENT
Record Id: PR0059386
Description: GENERATES & RECYCLES WASTE OIL/SOLVENT
Facility Status: Inactive, non-billable
Program Category: HAZARDOUS WASTE PROGRAM

Name: RYAN & RYAN CONSTRUCTION INC
Address: 80 TANFORAN

MORROW SERVICE (Continued) **S117397525**

City,State,Zip: SOUTH SAN FRANCISCO, CA 94080
Region: SAN MATEO
Facility ID: FA0045439
Prog Element Code: BUSINESS PLAN - GENERAL
Record Id: PR0070234
Description: BUSINESS PLAN - GENERAL
Facility Status: Inactive, non-billable
Program Category: BUSINESS PLAN PROGRAM

Name: ULTIMATE FINISHES
Address: 80 TANFORAN
City,State,Zip: SOUTH SAN FRANCISCO, CA 94080
Region: SAN MATEO
Facility ID: FA0045440
Prog Element Code: STORES MV FUELS OR WASTE ONLY
Record Id: PR0059389
Description: STORES MV FUELS OR WASTE ONLY
Facility Status: Active, billable
Program Category: BUSINESS PLAN PROGRAM

Name: ULTIMATE FINISHES
Address: 80 TANFORAN
City,State,Zip: SOUTH SAN FRANCISCO, CA 94080
Region: SAN MATEO
Facility ID: FA0045440
Prog Element Code: GENERATES and RECYCLES WASTE OIL/SOLVENT
Record Id: PR0059390
Description: GENERATES & RECYCLES WASTE OIL/SOLVENT
Facility Status: Active, billable
Program Category: HAZARDOUS WASTE PROGRAM

AK387 **ALPHA PRESS INC** **RCRA NonGen / NLR** **1024795545**
NE **80 TANFORAN AVE #4** **CAL000167635**
1/8-1/4 **SOUTH SAN FRANCISCO, CA 94080**
0.202 mi.
1067 ft. **Site 3 of 4 in cluster AK**

Relative: **Lower**
Actual: **23 ft.**

RCRA Listings:
Date Form Received by Agency: 19950605
Handler Name: Alpha Press Inc
Handler Address: 80 Tanforan Ave #4
Handler City,State,Zip: SOUTH SAN FRANCISCO, CA 94080-0000
EPA ID: CAL000167635
Contact Name: LAURA CARLSON GENERAL MANAGER
Contact Address: 80 TANFORAN AVE #4
Contact City,State,Zip: SOUTH SAN FRANCISCO, CA 94080-6610
Contact Telephone: 650-583-6867
Contact Fax: 000-000-0000
Contact Email: Not reported
Contact Title: Not reported
EPA Region: 09
Land Type: Not reported
Federal Waste Generator Description: Not a generator, verified
Non-Notifier: Not reported
Biennial Report Cycle: Not reported
Accessibility: Not reported
Active Site Indicator: Handler Activities
State District Owner: Not reported

ALPHA PRESS INC (Continued) **1024795545**

State District:	Not reported
Mailing Address:	80 TANFORAN AVE UNIT 4
Mailing City,State,Zip:	SOUTH SAN FRANCISCO, CA 94080-0000
Owner Name:	Tony Debattista
Owner Type:	Other
Operator Name:	Laura Carlson General Manager
Operator Type:	Other
Short-Term Generator Activity:	No
Importer Activity:	No
Mixed Waste Generator:	No
Transporter Activity:	No
Transfer Facility Activity:	No
Recycler Activity with Storage:	No
Small Quantity On-Site Burner Exemption:	No
Smelting Melting and Refining Furnace Exemption:	No
Underground Injection Control:	No
Off-Site Waste Receipt:	No
Universal Waste Indicator:	Yes
Universal Waste Destination Facility:	Yes
Federal Universal Waste:	No
Active Site State-Reg Handler:	---
Federal Facility Indicator:	Not reported
Hazardous Secondary Material Indicator:	N
Sub-Part K Indicator:	Not reported
2018 GPRA Permit Baseline:	Not on the Baseline
2018 GPRA Renewals Baseline:	Not on the Baseline
202 GPRA Corrective Action Baseline:	No
Subject to Corrective Action Universe:	No
Non-TSDFs Where RCRA CA has Been Imposed Universe:	No
Corrective Action Priority Ranking:	No NCAPS ranking
Environmental Control Indicator:	No
Institutional Control Indicator:	No
Human Exposure Controls Indicator:	N/A
Groundwater Controls Indicator:	N/A
Significant Non-Complier Universe:	No
Unaddressed Significant Non-Complier Universe:	No
Addressed Significant Non-Complier Universe:	No
Significant Non-Complier With a Compliance Schedule Universe:	No
Financial Assurance Required:	Not reported
Handler Date of Last Change:	20180905
Recognized Trader-Importer:	No
Recognized Trader-Exporter:	No
Importer of Spent Lead Acid Batteries:	No
Exporter of Spent Lead Acid Batteries:	No
Recycler Activity Without Storage:	No
Manifest Broker:	No
Sub-Part P Indicator:	No

Handler - Owner Operator:

Owner/Operator Indicator:	Owner
Owner/Operator Name: TONY DEBATTISTA	
Legal Status:	Other
Date Became Current:	Not reported
Date Ended Current:	Not reported
Owner/Operator Address:	80 TANFORAN AVE UNIT 4
Owner/Operator City,State,Zip:	SOUTH SAN FRANCISCO, CA 94080-0000

ALPHA PRESS INC (Continued) **1024795545**

Owner/Operator Telephone: 650-583-6867
Owner/Operator Telephone Ext: Not reported
Owner/Operator Fax: Not reported
Owner/Operator Email: Not reported

Owner/Operator Indicator: Operator
Owner/Operator Name: LAURA CARLSON GENERAL MANAGER
Legal Status: Other
Date Became Current: Not reported
Date Ended Current: Not reported
Owner/Operator Address: 80 TANFORAN AVE #4
Owner/Operator City,State,Zip: SOUTH SAN FRANCISCO, CA 94080-6610
Owner/Operator Telephone: 650-583-6867
Owner/Operator Telephone Ext: Not reported
Owner/Operator Fax: Not reported
Owner/Operator Email: Not reported

Historic Generators:
Receive Date: 19950605
Handler Name: ALPHA PRESS INC
Federal Waste Generator Description: Not a generator, verified
State District Owner: Not reported
Large Quantity Handler of Universal Waste: No
Recognized Trader Importer: No
Recognized Trader Exporter: No
Spent Lead Acid Battery Importer: No
Spent Lead Acid Battery Exporter: No
Current Record: Yes
Non Storage Recycler Activity: Not reported
Electronic Manifest Broker: Not reported

List of NAICS Codes and Descriptions:
NAICS Code: 323119
NAICS Description: OTHER COMMERCIAL PRINTING

Facility Has Received Notices of Violations:
Violations: No Violations Found

Evaluation Action Summary:
Evaluations: No Evaluations Found

AK388 **UNGO ULTIMATE FINISHES INC DBA ULTIMATE FINISHES** **RCRA NonGen / NLR** **1024810121**
NE **80 TANFORAN AVE STE 2** **E MANIFEST** **CAL000288166**
1/8-1/4 **SOUTH SAN FRANCISCO, CA 94080**
0.202 mi.
1067 ft. **Site 4 of 4 in cluster AK**

Relative: **Lower**
Actual: **23 ft.**

RCRA Listings:
Date Form Received by Agency: 20221228
Handler Name: Ungo Ultimate Finishes Inc Dba Ultimate Finishes
Handler Address: Tanforan Ave Ste 2
Handler City,State,Zip: SOUTH SAN FRANCISCO, CA 94080-0000
EPA ID: CAL000288166
Contact Name: CARLOS UNGO
Contact Address: ROYCE WAY

UNGO ULTIMATE FINISHES INC DBA ULTIMATE FINISHES (Continued) **1024810121**

Contact City,State,Zip:	DALY CITY, CA 94014
Contact Telephone:	415-312-6150
Contact Fax:	Not reported
Contact Email:	CCUNGO@SBCGLOBAL.NET
Contact Title:	Not reported
EPA Region:	09
Land Type:	Not reported
Federal Waste Generator Description:	Not a generator, verified
Non-Notifier:	Not reported
Biennial Report Cycle:	Not reported
Accessibility:	Not reported
Active Site Indicator:	Not reported
State District Owner:	Not reported
State District:	Not reported
Mailing Address:	ROYCE WAY
Mailing City,State,Zip:	DALY CITY, CA 94014
Owner Name:	Ungo Ultimate Finishes, Inc
Owner Type:	Other
Operator Name:	Ungo Ultimate Finishes, Inc
Operator Type:	Other
Short-Term Generator Activity:	No
Importer Activity:	No
Mixed Waste Generator:	No
Transporter Activity:	No
Transfer Facility Activity:	No
Recycler Activity with Storage:	No
Small Quantity On-Site Burner Exemption:	No
Smelting Melting and Refining Furnace Exemption:	No
Underground Injection Control:	No
Off-Site Waste Receipt:	No
Universal Waste Indicator:	No
Universal Waste Destination Facility:	No
Federal Universal Waste:	No
Active Site State-Reg Handler:	---
Federal Facility Indicator:	Not reported
Hazardous Secondary Material Indicator:	N
Sub-Part K Indicator:	Not reported
2018 GPRA Permit Baseline:	Not on the Baseline
2018 GPRA Renewals Baseline:	Not on the Baseline
202 GPRA Corrective Action Baseline:	No
Subject to Corrective Action Universe:	No
Non-TSDFs Where RCRA CA has Been Imposed Universe:	No
Corrective Action Priority Ranking:	No NCAPS ranking
Environmental Control Indicator:	No
Institutional Control Indicator:	No
Human Exposure Controls Indicator:	N/A
Groundwater Controls Indicator:	N/A
Significant Non-Complier Universe:	No
Unaddressed Significant Non-Complier Universe:	No
Addressed Significant Non-Complier Universe:	No
Significant Non-Complier With a Compliance Schedule Universe:	No
Financial Assurance Required:	Not reported
Handler Date of Last Change:	20230105
Recognized Trader-Importer:	No
Recognized Trader-Exporter:	No
Importer of Spent Lead Acid Batteries:	No
Exporter of Spent Lead Acid Batteries:	No

UNGO ULTIMATE FINISHES INC DBA ULTIMATE FINISHES (Continued) **1024810121**

Recycler Activity Without Storage: No
Manifest Broker: No
Sub-Part P Indicator: No

Handler - Owner Operator:
Owner/Operator Indicator: Operator
Owner/Operator Name: UNGO ULTIMATE FINISHES, INC
Legal Status: Other
Date Became Current: Not reported
Date Ended Current: Not reported
Owner/Operator Address: 80 TANFORAN AVE STE 2
Owner/Operator City,State,Zip: SOUTH SAN FRANCISCO, CA 94080-0000
Owner/Operator Telephone: 415-312-6150
Owner/Operator Telephone Ext: Not reported
Owner/Operator Fax: Not reported
Owner/Operator Email: Not reported

Owner/Operator Indicator: Operator
Owner/Operator Name: CARLOS UNGO
Legal Status: Other
Date Became Current: Not reported
Date Ended Current: Not reported
Owner/Operator Address: 80 TANFORAN AVE STE 2
Owner/Operator City,State,Zip: SOUTH SAN FRANCISCO, CA 94080-0000
Owner/Operator Telephone: 650-583-8350
Owner/Operator Telephone Ext: Not reported
Owner/Operator Fax: Not reported
Owner/Operator Email: Not reported

Owner/Operator Indicator: Owner
Owner/Operator Name: UNGO ULTIMATE FINISHES, INC
Legal Status: Other
Date Became Current: Not reported
Date Ended Current: Not reported
Owner/Operator Address: 80 TANFORAN AVE STE 2
Owner/Operator City,State,Zip: SOUTH SAN FRANCISCO, CA 94080-6610
Owner/Operator Telephone: 650-583-8350
Owner/Operator Telephone Ext: Not reported
Owner/Operator Fax: Not reported
Owner/Operator Email: Not reported

Owner/Operator Indicator: Owner
Owner/Operator Name: UNGO ULTIMATE FINISHES, INC
Legal Status: Other
Date Became Current: Not reported
Date Ended Current: Not reported
Owner/Operator Address: 80 TANFORAN AVE STE 2
Owner/Operator City,State,Zip: SOUTH SAN FRANCISCO, CA 94080-0000
Owner/Operator Telephone: 415-312-6150
Owner/Operator Telephone Ext: Not reported
Owner/Operator Fax: Not reported
Owner/Operator Email: Not reported

Historic Generators:
Receive Date: 20221228

UNGO ULTIMATE FINISHES INC DBA ULTIMATE FINISHES (Continued) **1024810121**

Handler Name: UNGO ULTIMATE FINISHES INC DBA ULTIMATE FINISHES
Federal Waste Generator Description: Not a generator, verified
State District Owner: Not reported
Large Quantity Handler of Universal Waste: No
Recognized Trader Importer: No
Recognized Trader Exporter: No
Spent Lead Acid Battery Importer: No
Spent Lead Acid Battery Exporter: No
Current Record: Yes
Non Storage Recycler Activity: No
Electronic Manifest Broker: No

Receive Date: 20041112
Handler Name: ULTIMATE FINISHES
Federal Waste Generator Description: Not a generator, verified
State District Owner: Not reported
Large Quantity Handler of Universal Waste: No
Recognized Trader Importer: No
Recognized Trader Exporter: No
Spent Lead Acid Battery Importer: No
Spent Lead Acid Battery Exporter: No
Current Record: No
Non Storage Recycler Activity: Not reported
Electronic Manifest Broker: Not reported

List of NAICS Codes and Descriptions:
NAICS Code: 56299
NAICS Description: ALL OTHER WASTE MANAGEMENT SERVICES

Facility Has Received Notices of Violations:
Violations: No Violations Found

Evaluation Action Summary:
Evaluations: No Evaluations Found

E MANIFEST:
Manifest Tracking Number: 015362606FLE
Last Updated Date: 20211006
Shipped Date: 20210910
Received Date: 20210920
Manifest Status: Signed
Submission Type: DataImage5Copy
Origin Type: Web
Generator EPA ID: CAL000288166
Generator Name: Ultimate Finishes
Generator Location Street Number: Not reported
Generator Location Street 1: 80 TANFORAN AVE STE 2
Generator Location Street 2: Not reported
Generator Location City: SOUTH SAN FRANCISCO
Generator Location State: CA
Generator Location Zip: 94080-0000
Generator Mail Street Number: Not reported
Generator Mail Street 1: 80 TANFORAN AVE., #2
Generator Mail Street 2: Not reported

UNGO ULTIMATE FINISHES INC DBA ULTIMATE FINISHES (Continued) **1024810121**

Generator Mail City:	SOUTH SAN FRANCISCO
Generator Mail Zip:	94080-6610
Generator Mail State:	CA
Generator Contact Company Name:	Not reported
Designated Facility EPA ID:	CAD008252405
Designated Facility Name:	Pacific Resource Recovery Services Inc
Designated Facility Mail Street Number:	3150
Designated Facility Mail Street 1:	CA90023 CA037US 3150
Designated Facility Mail Street 2:	EAST PICO BLVD
Designated Facility Mail City:	LOS ANGELES
Designated Facility Mail Zip:	90023
Designated Facility Mail State:	CA
Designated Facility Location Street Number:	3150
Designated Facility Location Street 1:	EAST PICO BLVD
Designated Facility Location Street 2:	Not reported
Designated Facility Location City:	LOS ANGELES
Designated Facility Location Zip:	90023-0000
Designated Facility Location State:	CA
Designated Facility Contact Company Name:	Not reported
Manifest Residue Indicator:	N
Rejection Indicator:	N

Manifest Tracking Number:	012013763FLE
Last Updated Date:	20191028
Shipped Date:	20181026
Received Date:	20181106
Manifest Status:	Signed
Submission Type:	DataImage5Copy
Origin Type:	Web
Generator EPA ID:	CAL000288166
Generator Name:	Ultimate Finishes
Generator Location Street Number:	Not reported
Generator Location Street 1:	80 TANFORAN AVE STE 2
Generator Location Street 2:	Not reported
Generator Location City:	SOUTH SAN FRANCISCO
Generator Location State:	CA
Generator Location Zip:	94080-0000
Generator Mail Street Number:	Not reported
Generator Mail Street 1:	80 TANFORAN AVE., #2
Generator Mail Street 2:	Not reported
Generator Mail City:	SOUTH SAN FRANCISCO
Generator Mail Zip:	94080-6610
Generator Mail State:	CA
Generator Contact Company Name:	Not reported
Designated Facility EPA ID:	CAD008252405
Designated Facility Name:	Pacific Resource Recovery
Designated Facility Mail Street Number:	Not reported
Designated Facility Mail Street 1:	Not reported
Designated Facility Mail Street 2:	3150 EAST PICO BLVD
Designated Facility Mail City:	LOS ANGELES
Designated Facility Mail Zip:	90023
Designated Facility Mail State:	CA
Designated Facility Location Street Number:	Not reported
Designated Facility Location Street 1:	3150 EAST PICO BLVD
Designated Facility Location Street 2:	Not reported
Designated Facility Location City:	LOS ANGELES
Designated Facility Location Zip:	90023

UNGO ULTIMATE FINISHES INC DBA ULTIMATE FINISHES (Continued) **1024810121**

Designated Facility Location State:	CA
Designated Facility Contact Company Name:	Not reported
Manifest Residue Indicator:	N
Rejection Indicator:	N
Manifest Tracking Number:	013187718FLE
Last Updated Date:	20191212
Shipped Date:	20190820
Received Date:	20190829
Manifest Status:	Signed
Submission Type:	DataImage5Copy
Origin Type:	Web
Generator EPA ID:	CAL000288166
Generator Name:	Ultimate Finishes
Generator Location Street Number:	Not reported
Generator Location Street 1:	80 TANFORAN AVE STE 2
Generator Location Street 2:	80 TANFORAN AVE
Generator Location City:	SOUTH SAN FRANCISCO
Generator Location State:	CA
Generator Location Zip:	94080
Generator Mail Street Number:	Not reported
Generator Mail Street 1:	80 TANFORAN AVE
Generator Mail Street 2:	Not reported
Generator Mail City:	SOUTH SAN FRANCISCO
Generator Mail Zip:	94080
Generator Mail State:	CA
Generator Contact Company Name:	Not reported
Designated Facility EPA ID:	CAD008252405
Designated Facility Name:	Pacific Resource Recovery Services Inc
Designated Facility Mail Street Number:	Not reported
Designated Facility Mail Street 1:	CA90023 CA037US 3150
Designated Facility Mail Street 2:	3150 EAST PICO BLVD
Designated Facility Mail City:	LOS ANGELES
Designated Facility Mail Zip:	90023
Designated Facility Mail State:	CA
Designated Facility Location Street Number:	Not reported
Designated Facility Location Street 1:	3150 EAST PICO BLVD
Designated Facility Location Street 2:	Not reported
Designated Facility Location City:	LOS ANGELES
Designated Facility Location Zip:	90023-0000
Designated Facility Location State:	CA
Designated Facility Contact Company Name:	Not reported
Manifest Residue Indicator:	N
Rejection Indicator:	N
Manifest Tracking Number:	017979822FLE
Last Updated Date:	20230111
Shipped Date:	20221128
Received Date:	20221205
Manifest Status:	Signed
Submission Type:	DataImage5Copy
Origin Type:	Web
Generator EPA ID:	CAL000288166
Generator Name:	Ungo Ultimate Finishes Inc Dba Ultimate Finishes
Generator Location Street Number:	80
Generator Location Street 1:	80 TANFORAN AVE STE 2
Generator Location Street 2:	Not reported

UNGO ULTIMATE FINISHES INC DBA ULTIMATE FINISHES (Continued) **1024810121**

Generator Location City:	SOUTH SAN FRANCISCO
Generator Location State:	CA
Generator Location Zip:	94080-0000
Generator Mail Street Number:	51
Generator Mail Street 1:	ROYCE WAY
Generator Mail Street 2:	Not reported
Generator Mail City:	DALY CITY
Generator Mail Zip:	94014
Generator Mail State:	CA
Generator Contact Company Name:	Not reported
Designated Facility EPA ID:	CAD008252405
Designated Facility Name:	Pacific Resource Recovery Services Inc
Designated Facility Mail Street Number:	3150
Designated Facility Mail Street 1:	CA90023 CA037US 3150
Designated Facility Mail Street 2:	EAST PICO BLVD
Designated Facility Mail City:	LOS ANGELES
Designated Facility Mail Zip:	90023
Designated Facility Mail State:	CA
Designated Facility Location Street Number:	3150
Designated Facility Location Street 1:	EAST PICO BLVD
Designated Facility Location Street 2:	Not reported
Designated Facility Location City:	LOS ANGELES
Designated Facility Location Zip:	90023-0000
Designated Facility Location State:	CA
Designated Facility Contact Company Name:	Not reported
Manifest Residue Indicator:	N
Rejection Indicator:	N

Manifest Tracking Number:	013189211FLE
Last Updated Date:	20201014
Shipped Date:	20200918
Received Date:	20200928
Manifest Status:	Signed
Submission Type:	DataImage5Copy
Origin Type:	Web
Generator EPA ID:	CAL000288166
Generator Name:	Ultimate Finishes
Generator Location Street Number:	Not reported
Generator Location Street 1:	80 TANFORAN AVE STE 2
Generator Location Street 2:	Not reported
Generator Location City:	SOUTH SAN FRANCISCO
Generator Location State:	CA
Generator Location Zip:	94080-0000
Generator Mail Street Number:	Not reported
Generator Mail Street 1:	80 TANFORAN AVE., #2
Generator Mail Street 2:	Not reported
Generator Mail City:	SOUTH SAN FRANCISCO
Generator Mail Zip:	94080-6610
Generator Mail State:	CA
Generator Contact Company Name:	Not reported
Designated Facility EPA ID:	CAD008252405
Designated Facility Name:	Pacific Resource Recovery Services Inc
Designated Facility Mail Street Number:	3150
Designated Facility Mail Street 1:	CA90023 CA037US 3150
Designated Facility Mail Street 2:	EAST PICO BLVD
Designated Facility Mail City:	LOS ANGELES
Designated Facility Mail Zip:	90023

UNGO ULTIMATE FINISHES INC DBA ULTIMATE FINISHES (Continued) **1024810121**

Designated Facility Mail State:	CA
Designated Facility Location Street Number:	3150
Designated Facility Location Street 1:	EAST PICO BLVD
Designated Facility Location Street 2:	Not reported
Designated Facility Location City:	LOS ANGELES
Designated Facility Location Zip:	90023-0000
Designated Facility Location State:	CA
Designated Facility Contact Company Name:	Not reported
Manifest Residue Indicator:	N
Rejection Indicator:	N

Manifest Tracking Number:	013187255FLE
Last Updated Date:	20191028
Shipped Date:	20190128
Received Date:	20190205
Manifest Status:	Signed
Submission Type:	DataImage5Copy
Origin Type:	Web
Generator EPA ID:	CAL000288166
Generator Name:	Ultimate Finishes
Generator Location Street Number:	Not reported
Generator Location Street 1:	80 TANFORAN AVE STE 2
Generator Location Street 2:	Not reported
Generator Location City:	SOUTH SAN FRANCISCO
Generator Location State:	CA
Generator Location Zip:	94080-0000
Generator Mail Street Number:	Not reported
Generator Mail Street 1:	80 TANFORAN AVE., #2
Generator Mail Street 2:	Not reported
Generator Mail City:	SOUTH SAN FRANCISCO
Generator Mail Zip:	94080-6610
Generator Mail State:	CA
Generator Contact Company Name:	Not reported
Designated Facility EPA ID:	CAD008252405
Designated Facility Name:	Pacific Resource Recovery Services Inc
Designated Facility Mail Street Number:	Not reported
Designated Facility Mail Street 1:	CA90023 CA037US 3150
Designated Facility Mail Street 2:	3150 EAST PICO BLVD
Designated Facility Mail City:	LOS ANGELES
Designated Facility Mail Zip:	90023
Designated Facility Mail State:	CA
Designated Facility Location Street Number:	Not reported
Designated Facility Location Street 1:	3150 EAST PICO BLVD
Designated Facility Location Street 2:	Not reported
Designated Facility Location City:	LOS ANGELES
Designated Facility Location Zip:	90023-0000
Designated Facility Location State:	CA
Designated Facility Contact Company Name:	Not reported
Manifest Residue Indicator:	N
Rejection Indicator:	N

Manifest Tracking Number:	015362438FLE
Last Updated Date:	20210825
Shipped Date:	20210723
Received Date:	20210805
Manifest Status:	Signed
Submission Type:	DataImage5Copy

UNGO ULTIMATE FINISHES INC DBA ULTIMATE FINISHES (Continued) **1024810121**

Origin Type:	Web
Generator EPA ID:	CAL000288166
Generator Name:	Ultimate Finishes
Generator Location Street Number:	Not reported
Generator Location Street 1:	80 TANFORAN AVE STE 2
Generator Location Street 2:	Not reported
Generator Location City:	SOUTH SAN FRANCISCO
Generator Location State:	CA
Generator Location Zip:	94080-0000
Generator Mail Street Number:	Not reported
Generator Mail Street 1:	80 TANFORAN AVE., #2
Generator Mail Street 2:	Not reported
Generator Mail City:	SOUTH SAN FRANCISCO
Generator Mail Zip:	94080-6610
Generator Mail State:	CA
Generator Contact Company Name:	Not reported
Designated Facility EPA ID:	CAD008252405
Designated Facility Name:	Pacific Resource Recovery Services Inc
Designated Facility Mail Street Number:	3150
Designated Facility Mail Street 1:	CA90023 CA037US 3150
Designated Facility Mail Street 2:	EAST PICO BLVD
Designated Facility Mail City:	LOS ANGELES
Designated Facility Mail Zip:	90023
Designated Facility Mail State:	CA
Designated Facility Location Street Number:	3150
Designated Facility Location Street 1:	EAST PICO BLVD
Designated Facility Location Street 2:	Not reported
Designated Facility Location City:	LOS ANGELES
Designated Facility Location Zip:	90023-0000
Designated Facility Location State:	CA
Designated Facility Contact Company Name:	Not reported
Manifest Residue Indicator:	N
Rejection Indicator:	N

Manifest Tracking Number:	016731790FLE
Last Updated Date:	20220519
Shipped Date:	20220415
Received Date:	20220502
Manifest Status:	Signed
Submission Type:	DataImage5Copy
Origin Type:	Web
Generator EPA ID:	CAL000288166
Generator Name:	Ultimate Finishes
Generator Location Street Number:	Not reported
Generator Location Street 1:	80 TANFORAN AVE STE 2
Generator Location Street 2:	Not reported
Generator Location City:	SOUTH SAN FRANCISCO
Generator Location State:	CA
Generator Location Zip:	94080-0000
Generator Mail Street Number:	Not reported
Generator Mail Street 1:	80 TANFORAN AVE., #2
Generator Mail Street 2:	Not reported
Generator Mail City:	SOUTH SAN FRANCISCO
Generator Mail Zip:	94080-6610
Generator Mail State:	CA
Generator Contact Company Name:	Not reported
Designated Facility EPA ID:	CAD008252405

UNGO ULTIMATE FINISHES INC DBA ULTIMATE FINISHES (Continued) **1024810121**

Designated Facility Name:	Pacific Resource Recovery Services Inc
Designated Facility Mail Street Number:	3150
Designated Facility Mail Street 1:	CA90023 CA037US 3150
Designated Facility Mail Street 2:	EAST PICO BLVD
Designated Facility Mail City:	LOS ANGELES
Designated Facility Mail Zip:	90023
Designated Facility Mail State:	CA
Designated Facility Location Street Number:	3150
Designated Facility Location Street 1:	EAST PICO BLVD
Designated Facility Location Street 2:	Not reported
Designated Facility Location City:	LOS ANGELES
Designated Facility Location Zip:	90023-0000
Designated Facility Location State:	CA
Designated Facility Contact Company Name:	Not reported
Manifest Residue Indicator:	N
Rejection Indicator:	N

Manifest Tracking Number:	016730161FLE
Last Updated Date:	20220907
Shipped Date:	20220802
Received Date:	20220810
Manifest Status:	Signed
Submission Type:	DataImage5Copy
Origin Type:	Web
Generator EPA ID:	CAL000288166
Generator Name:	Ultimate Finishes
Generator Location Street Number:	Not reported
Generator Location Street 1:	80 TANFORAN AVE STE 2
Generator Location Street 2:	Not reported
Generator Location City:	SOUTH SAN FRANCISCO
Generator Location State:	CA
Generator Location Zip:	94080-0000
Generator Mail Street Number:	Not reported
Generator Mail Street 1:	80 TANFORAN AVE., #2
Generator Mail Street 2:	Not reported
Generator Mail City:	SOUTH SAN FRANCISCO
Generator Mail Zip:	94080-6610
Generator Mail State:	CA
Generator Contact Company Name:	Not reported
Designated Facility EPA ID:	CAD008252405
Designated Facility Name:	Pacific Resource Recovery Services Inc
Designated Facility Mail Street Number:	3150
Designated Facility Mail Street 1:	CA90023 CA037US 3150
Designated Facility Mail Street 2:	EAST PICO BLVD
Designated Facility Mail City:	LOS ANGELES
Designated Facility Mail Zip:	90023
Designated Facility Mail State:	CA
Designated Facility Location Street Number:	3150
Designated Facility Location Street 1:	EAST PICO BLVD
Designated Facility Location Street 2:	Not reported
Designated Facility Location City:	LOS ANGELES
Designated Facility Location Zip:	90023-0000
Designated Facility Location State:	CA
Designated Facility Contact Company Name:	Not reported
Manifest Residue Indicator:	N
Rejection Indicator:	N

UNGO ULTIMATE FINISHES INC DBA ULTIMATE FINISHES (Continued) **1024810121**

Manifest Tracking Number:	016731371FLE
Last Updated Date:	20220111
Shipped Date:	20211210
Received Date:	20211220
Manifest Status:	Signed
Submission Type:	DataImage5Copy
Origin Type:	Web
Generator EPA ID:	CAL000288166
Generator Name:	Ultimate Finishes
Generator Location Street Number:	Not reported
Generator Location Street 1:	80 TANFORAN AVE STE 2
Generator Location Street 2:	Not reported
Generator Location City:	SOUTH SAN FRANCISCO
Generator Location State:	CA
Generator Location Zip:	94080-0000
Generator Mail Street Number:	Not reported
Generator Mail Street 1:	80 TANFORAN AVE., #2
Generator Mail Street 2:	Not reported
Generator Mail City:	SOUTH SAN FRANCISCO
Generator Mail Zip:	94080-6610
Generator Mail State:	CA
Generator Contact Company Name:	Not reported
Designated Facility EPA ID:	CAD008252405
Designated Facility Name:	Pacific Resource Recovery Services Inc
Designated Facility Mail Street Number:	3150
Designated Facility Mail Street 1:	CA90023 CA037US 3150
Designated Facility Mail Street 2:	EAST PICO BLVD
Designated Facility Mail City:	LOS ANGELES
Designated Facility Mail Zip:	90023
Designated Facility Mail State:	CA
Designated Facility Location Street Number:	3150
Designated Facility Location Street 1:	EAST PICO BLVD
Designated Facility Location Street 2:	Not reported
Designated Facility Location City:	LOS ANGELES
Designated Facility Location Zip:	90023-0000
Designated Facility Location State:	CA
Designated Facility Contact Company Name:	Not reported
Manifest Residue Indicator:	N
Rejection Indicator:	N

Federal Waste:

Manifest Tracking Number:	016731371FLE
Waste Line Number:	1
Federal Waste Code:	D001
Federal Waste:	IGNITABLE WASTE

Manifest Tracking Number:	016731371FLE
Waste Line Number:	1
Federal Waste Code:	F003
Federal Waste:	THE FOLLOWING SPENT NONHALOGENATED SOLVENTS: XYLENE, ACETONE, ETHYL ACETATE, ETHYL BENZENE, ETHYL ETHER, METHYL ISOBUTYL KETONE, N-BUTYL ALCOHOL, CYCLOHEXANONE, AND METHANOL; ALL SPENT SOLVENT MIXTURES/BLENDS CONTAINING, BEFORE USE, ONLY THE ABOVE SPENT NONHALOGENATED SOLVENTS; AND ALL SPENT SOLVENT MIXTURES/BLENDS CONTAINING, BEFORE USE, ONE OR MORE OF THE ABOVE NONHALOGENATED SOLVENTS, AND A TOTAL OF TEN PERCENT OR MORE (BY VOLUME) OF ONE OR MORE OF THOSE SOLVENTS LISTED IN F001, F002, F004, AND F005; AND STILL

UNGO ULTIMATE FINISHES INC DBA ULTIMATE FINISHES (Continued) **1024810121**

BOTTOMS FROM THE RECOVERY OF THESE SPENT SOLVENTS AND SPENT SOLVENT MIXTURES.

Manifest Tracking Number: 016731371FLE
Waste Line Number: 1
Federal Waste Code: F005
Federal Waste: THE FOLLOWING SPENT NONHALOGENATED SOLVENTS: TOLUENE, METHYL ETHYL KETONE, CARBON DISULFIDE, ISOBUTANOL, PYRIDINE, BENZENE, 2-ETHOXYETHANOL, AND 2-NITROPROPANE; ALL SPENT SOLVENT MIXTURES/BLENDS CONTAINING, BEFORE USE, A TOTAL OF TEN PERCENT OR MORE (BY VOLUME) OF ONE OR MORE OF THE ABOVE NONHALOGENATED SOLVENTS OR THOSE SOLVENTS LISTED IN F001, F002, OR F004; AND STILL BOTTOMS FROM THE RECOVERY OF THESE SPENT SOLVENTS AND SPENT SOLVENT MIXTURES.

State Waste:
Manifest Tracking Number: 016731371FLE
Waste Line Number: 1
State Waste Code Owner: CA
State Waste Code: 214
State Waste: Unspecified solvent mixture

Transporter:
Manifest Tracking Number: 016731371FLE
Transporter Line Number: 1
Transporter EPA ID: CAR000245050
Transporter Name: Ecotrans Llc

Manifest Tracking Number: 016731371FLE
Transporter Line Number: 2
Transporter EPA ID: CAR000187922
Transporter Name: Rust And Sons Trucking Inc

Manifest Tracking Number: 016731371FLE
Transporter Line Number: 3
Transporter EPA ID: CAR000206086
Transporter Name: North State Environmental Inc

Waste Line:
Manifest Tracking Number: 016731371FLE
Waste Line Number: 1
U.S. DOT Hazardous Indicator: Y
U.S. DOT ID Number: UN1263
U.S. DOT Description: Un1263,Waste Paint Related Material, 3, Pgii Rq(D001)
Non-Hazardous Waste Description: Not reported
Number of Containers: 1
Container Type Code: DM
Container Type Description: Metal drums, barrels, kegs
Waste Quantity: 55
Quantity Unit of Measure Code: G
Quantity Unit of Measure Description: Gallons
Waste Quantity, in Tons: 0.2293578
Acute Waste Quantity, in Tons: 0
Non-Acute Waste Quantity, in Tons: 0.2293578
Waste Quantity, in Kilograms: 208.03441
Acute Waste Quantity, in Kilograms: 0
Non-Acute Waste Quantity, in Kilorgrams: 208.03441

UNGO ULTIMATE FINISHES INC DBA ULTIMATE FINISHES (Continued) **1024810121**

Management Method Code:	H061
Management Method Description:	FUEL BLENDING
Waste Residue Indicator:	N
Quantity Discrepancy Indicator:	N
Waste Type Discrepancy Indicator:	N
Waste Density:	Not reported
Waste Density Unit of Measure Code:	Not reported
Waste Density Unit of Measure Description:	Not reported
Form Code:	Not reported
Form Code Description:	Not reported
Source Code:	Not reported
Source Code Description:	Not reported
Waste Minimization Code:	Not reported
Waste Minimization Code Description:	Not reported
Consent Number:	Not reported
EPA Waste Indicator:	Y

Click this hyperlink while viewing on your computer to access additional US EManifest: detail in the EDR Site Report.

AA389 **1 HOUR PHOTO** **San Mateo Co. BI** **S106981326**
NW **1310 EL CAMINO REAL** **N/A**
1/8-1/4 **SAN BRUNO, CA 94066**
0.203 mi.
1070 ft. **Site 5 of 10 in cluster AA**

Relative:
Higher

Actual:
60 ft.

San Mateo Co. BI:

Name:	1 HOUR PHOTO
Address:	1310 EL CAMINO REAL
City,State,Zip:	SAN BRUNO, CA 94066
Region:	SAN MATEO
Facility ID:	FA0013930
Prog Element Code:	GENERATES and RECYCLES WASTE OIL/SOLVENT
Record Id:	PR0025173
Description:	GENERATES & RECYCLES WASTE OIL/SOLVENT
Facility Status:	Inactive, non-billable
Program Category:	HAZARDOUS WASTE PROGRAM

Name:	LEADER CLEANERS
Address:	1310 EL CAMINO REAL
City,State,Zip:	SAN BRUNO, CA 94066
Region:	SAN MATEO
Facility ID:	FA0013931
Prog Element Code:	GENERATES and RECYCLES WASTE OIL/SOLVENT
Record Id:	PR0024459
Description:	GENERATES & RECYCLES WASTE OIL/SOLVENT
Facility Status:	Inactive, non-billable
Program Category:	HAZARDOUS WASTE PROGRAM

Name:	LEADER CLEANERS
Address:	1310 EL CAMINO REAL
City,State,Zip:	SAN BRUNO, CA 94066
Region:	SAN MATEO
Facility ID:	FA0013931
Prog Element Code:	STORES HAZ MAT <219GAL,1,999LB, 879FT3
Record Id:	PR0024460
Description:	STORES HAZ MAT <219GAL,1,999LB, 879CF
Facility Status:	Inactive, non-billable

1 HOUR PHOTO (Continued) **S106981326**

Program Category: BUSINESS PLAN PROGRAM

Name: LEADER CLEANERS
Address: 1310 EL CAMINO REAL
City,State,Zip: SAN BRUNO, CA 94066
Region: SAN MATEO
Facility ID: FA0013931
Prog Element Code: STORMWATER ANNUAL INSPECTION FEE
Record Id: PR0043534
Description: STORMWATER ANNUAL FEE - INSP FREQ EVERY 2 YRS
Facility Status: Inactive, non-billable
Program Category: STORMWATER

Name: POPEYES
Address: 1310 EL CAMINO REAL
City,State,Zip: SAN BRUNO, CA 94066
Region: SAN MATEO
Facility ID: FA0063365
Prog Element Code: STORMWATER ANNUAL INSPECTION FEE
Record Id: PR0082027
Description: STORMWATER ANNUAL FEE - INSP FREQ EVERY 2 YRS
Facility Status: Inactive, non-billable
Program Category: STORMWATER

Name: POPEYES
Address: 1310 EL CAMINO REAL
City,State,Zip: SAN BRUNO, CA 94066
Region: SAN MATEO
Facility ID: FA0028667
Prog Element Code: STORES MV FUELS OR WASTE ONLY
Record Id: PR0080162
Description: STORES MV FUELS OR WASTE ONLY
Facility Status: Active, billable
Program Category: BUSINESS PLAN PROGRAM

AA390 **LEADER DRY CLEANERS** **EDR Hist Cleaner** **1020025858**
NW **1310 EL CAMINO REAL STE H** **N/A**
1/8-1/4 **SAN BRUNO, CA 94066**
0.203 mi.
1070 ft. **Site 6 of 10 in cluster AA**

Relative: EDR Hist Cleaner
Higher

Actual:
60 ft.

Year:	Name:	Type:
1991	LEADER CLEANERS	Drycleaning Plants, Except Rugs, NEC
1992	LEADER CLEANERS	Drycleaning Plants, Except Rugs, NEC
2004	LEADER DRY CLEANERS	Drycleaning Plants, Except Rugs
2005	LEADER DRY CLEANERS	Drycleaning Plants, Except Rugs
2006	LEADER DRY CLEANERS	Drycleaning Plants, Except Rugs

AA391
NW
1/8-1/4
0.203 mi.
1070 ft.

CHIPOTLE MEXICAN GRILL
1310 EL CAMINO REAL
SAN BRUNO, CA 94066

San Mateo Co. BI | **S123181427** | **N/A**

Site 7 of 10 in cluster AA

Relative:
Higher

Actual:
60 ft.

San Mateo Co. BI:

Name:	CHIPOTLE MEXICAN GRILL
Address:	1310 EL CAMINO REAL
City,State,Zip:	SAN BRUNO, CA 94066
Region:	SAN MATEO
Facility ID:	FA0026706
Prog Element Code:	STORMWATER ANNUAL INSPECTION FEE
Record Id:	PR0043907
Description:	STORMWATER ANNUAL FEE - INSP FREQ EVERY 2 YRS
Facility Status:	Inactive, non-billable
Program Category:	STORMWATER

AA392
NW
1/8-1/4
0.203 mi.
1070 ft.

SUBWAY #2760
1310 EL CAMINO REAL
SAN BRUNO, CA 94066

San Mateo Co. BI | **S123180043** | **N/A**

Site 8 of 10 in cluster AA

Relative:
Higher

Actual:
60 ft.

San Mateo Co. BI:

Name:	SUBWAY #2760
Address:	1310 EL CAMINO REAL
City,State,Zip:	SAN BRUNO, CA 94066
Region:	SAN MATEO
Facility ID:	FA0006144
Prog Element Code:	STORMWATER ANNUAL INSPECTION FEE
Record Id:	PR0043876
Description:	STORMWATER ANNUAL FEE - INSP FREQ EVERY 2 YRS
Facility Status:	Inactive, non-billable
Program Category:	STORMWATER

AA393
NW
1/8-1/4
0.203 mi.
1070 ft.

QUICK STOP ONE HOUR PHOTO
1310 EL CAMINO REAL UNIT B
SAN BRUNO, CA 94066

RCRA NonGen / NLR | **1000686121**
FINDS | **CAD983633470**
ECHO

Site 9 of 10 in cluster AA

Relative:
Higher

Actual:
60 ft.

RCRA Listings:

Date Form Received by Agency:	19961030
Handler Name:	Quick Stop One Hour Photo
Handler Address:	1310 El Camino Real Unit B
Handler City,State,Zip:	SAN BRUNO, CA 94066
EPA ID:	CAD983633470
Contact Name:	GIL PETERS
Contact Address:	1310 EL CAMINO REAL UNIT B
Contact City,State,Zip:	SAN BRUNO, CA 94066
Contact Telephone:	415-742-6348
Contact Fax:	Not reported
Contact Email:	Not reported
Contact Title:	Not reported
EPA Region:	09
Land Type:	Private
Federal Waste Generator Description:	Not a generator, verified

QUICK STOP ONE HOUR PHOTO (Continued) **1000686121**

Non-Notifier:	Not reported
Biennial Report Cycle:	Not reported
Accessibility:	Not reported
Active Site Indicator:	Not reported
State District Owner:	Not reported
State District:	Not reported
Mailing Address:	1310 EL CAMINO REAL UNIT B
Mailing City,State,Zip:	SAN BRUNO, CA 94066
Owner Name:	Kgb Franks Inc
Owner Type:	Private
Operator Name:	Not reported
Operator Type:	Not reported
Short-Term Generator Activity:	No
Importer Activity:	No
Mixed Waste Generator:	No
Transporter Activity:	No
Transfer Facility Activity:	No
Recycler Activity with Storage:	No
Small Quantity On-Site Burner Exemption:	No
Smelting Melting and Refining Furnace Exemption:	No
Underground Injection Control:	No
Off-Site Waste Receipt:	No
Universal Waste Indicator:	No
Universal Waste Destination Facility:	No
Federal Universal Waste:	No
Active Site State-Reg Handler:	---
Federal Facility Indicator:	Not reported
Hazardous Secondary Material Indicator:	N
Sub-Part K Indicator:	Not reported
2018 GPRA Permit Baseline:	Not on the Baseline
2018 GPRA Renewals Baseline:	Not on the Baseline
202 GPRA Corrective Action Baseline:	No
Subject to Corrective Action Universe:	No
Non-TSDFs Where RCRA CA has Been Imposed Universe:	No
Corrective Action Priority Ranking:	No NCAPS ranking
Environmental Control Indicator:	No
Institutional Control Indicator:	No
Human Exposure Controls Indicator:	N/A
Groundwater Controls Indicator:	N/A
Significant Non-Complier Universe:	No
Unaddressed Significant Non-Complier Universe:	No
Addressed Significant Non-Complier Universe:	No
Significant Non-Complier With a Compliance Schedule Universe:	No
Financial Assurance Required:	Not reported
Handler Date of Last Change:	20020627
Recognized Trader-Importer:	No
Recognized Trader-Exporter:	No
Importer of Spent Lead Acid Batteries:	No
Exporter of Spent Lead Acid Batteries:	No
Recycler Activity Without Storage:	No
Manifest Broker:	No
Sub-Part P Indicator:	No

Handler - Owner Operator:
Owner/Operator Indicator: Owner
Owner/Operator Name: KGB FRANKS INC

QUICK STOP ONE HOUR PHOTO (Continued) **1000686121**

Legal Status:	Private
Date Became Current:	Not reported
Date Ended Current:	Not reported
Owner/Operator Address:	1310 EL CAMINO REAL UNIT B
Owner/Operator City,State,Zip:	SAN BRUNO, CA 94066
Owner/Operator Telephone:	415-742-6348
Owner/Operator Telephone Ext:	Not reported
Owner/Operator Fax:	Not reported
Owner/Operator Email:	Not reported

Historic Generators:

Receive Date:	19961030
Handler Name:	QUICK STOP ONE HOUR PHOTO
Federal Waste Generator Description:	Not a generator, verified
State District Owner:	Not reported
Large Quantity Handler of Universal Waste:	No
Recognized Trader Importer:	No
Recognized Trader Exporter:	No
Spent Lead Acid Battery Importer:	No
Spent Lead Acid Battery Exporter:	No
Current Record:	Yes
Non Storage Recycler Activity:	Not reported
Electronic Manifest Broker:	Not reported

List of NAICS Codes and Descriptions:

NAICS Code:	81292
NAICS Description:	PHOTOFINISHING

Facility Has Received Notices of Violations:

Violations:	No Violations Found

Evaluation Action Summary:

Evaluations:	No Evaluations Found

FINDS:

Registry ID:	110002874382

Click Here for FRS Facility Detail Report:

Environmental Interest/Information System:

The Resource Conservation and Recovery Act Information System (RCRAInfo) is EPA's comprehensive information system in support of the Resource Conservation and Recovery Act (RCRA) of 1976 and the Hazardous and Solid Waste Amendments (HSWA) of 1984. It tracks many types of information about generators, transporters, treaters, storers, and disposers of hazardous waste.

Click this hyperlink while viewing on your computer to access additional FINDS: detail in the EDR Site Report.

ECHO:

Envid:	1000686121
Registry ID:	110002874382

QUICK STOP ONE HOUR PHOTO (Continued) **1000686121**

DFR URL:
Name: QUICK STOP ONE HOUR PHOTO
Address: 1310 EL CAMINO REAL UNIT B
City,State,Zip: SAN BRUNO, CA 94066

AA394 **LEADER CLEANERS** **RCRA-SQG** **1000595156**
NW **1310 H EL CAMINO REAL** **FINDS** **CAD983590498**
1/8-1/4 **SAN BRUNO, CA 94066** **ECHO**
0.203 mi. **DRYCLEANERS**
1070 ft. **Site 10 of 10 in cluster AA** **EMI**
HWTS
Relative: **HAZNET**
Higher **CERS**

Actual:
60 ft.

RCRA Listings:

Date Form Received by Agency:	19980317
Handler Name:	Leader Cleaners
Handler Address:	1310 H El Camino Real
Handler City,State,Zip:	SAN BRUNO, CA 94066-1305
EPA ID:	CAD983590498
Contact Name:	DOMINIC CHEUNG
Contact Address:	1310 H EL CAMINO REAL
Contact City,State,Zip:	SAN BRUNO, CA 94066-1305
Contact Telephone:	650-871-8266
Contact Fax:	Not reported
Contact Email:	Not reported
Contact Title:	Not reported
EPA Region:	09
Land Type:	Private
Federal Waste Generator Description:	Small Quantity Generator
Non-Notifier:	Not reported
Biennial Report Cycle:	Not reported
Accessibility:	Not reported
Active Site Indicator:	Handler Activities
State District Owner:	Not reported
State District:	Not reported
Mailing Address:	1310 H EL CAMINO REAL
Mailing City,State,Zip:	SAN BRUNO, CA 94066-1305
Owner Name:	Vini And Co Inc
Owner Type:	Private
Operator Name:	Not Required
Operator Type:	Private
Short-Term Generator Activity:	No
Importer Activity:	No
Mixed Waste Generator:	No
Transporter Activity:	No
Transfer Facility Activity:	No
Recycler Activity with Storage:	No
Small Quantity On-Site Burner Exemption:	No
Smelting Melting and Refining Furnace Exemption:	No
Underground Injection Control:	No
Off-Site Waste Receipt:	No
Universal Waste Indicator:	No
Universal Waste Destination Facility:	No
Federal Universal Waste:	No
Active Site State-Reg Handler:	---
Federal Facility Indicator:	Not reported

LEADER CLEANERS (Continued) **1000595156**

Hazardous Secondary Material Indicator:	N
Sub-Part K Indicator:	Not reported
2018 GPRA Permit Baseline:	Not on the Baseline
2018 GPRA Renewals Baseline:	Not on the Baseline
202 GPRA Corrective Action Baseline:	No
Subject to Corrective Action Universe:	No
Non-TSDFs Where RCRA CA has Been Imposed Universe:	No
Corrective Action Priority Ranking:	No NCAPS ranking
Environmental Control Indicator:	No
Institutional Control Indicator:	No
Human Exposure Controls Indicator:	N/A
Groundwater Controls Indicator:	N/A
Significant Non-Complier Universe:	No
Unaddressed Significant Non-Complier Universe:	No
Addressed Significant Non-Complier Universe:	No
Significant Non-Complier With a Compliance Schedule Universe:	No
Financial Assurance Required:	Not reported
Handler Date of Last Change:	20021007
Recognized Trader-Importer:	No
Recognized Trader-Exporter:	No
Importer of Spent Lead Acid Batteries:	No
Exporter of Spent Lead Acid Batteries:	No
Recycler Activity Without Storage:	No
Manifest Broker:	No
Sub-Part P Indicator:	No

Hazardous Waste Summary:

Waste Code:	D000
Waste Description:	Not Defined

Waste Code:	F002
Waste Description:	The Following Spent Halogenated Solvents: Tetrachloroethylene, Methylene Chloride, Trichloroethylene, 1,1,1-Trichloroethane, Chlorobenzene, 1,1,2-Trichloro-1,2,2-Trifluoroethane, Ortho-Dichlorobenzene, Trichlorofluoromethane, And 1,1,2, Trichloroethane; All Spent Solvent Mixtures/Blends Containing, Before Use, A Total Of Ten Percent Or More (By Volume) Of One Or More Of The Above Halogenated Solvents Or Those Solvents Listed In F001, F004, And F005; And Still Bottoms From The Recovery Of These Spent Solvents And Spent Solvent Mixtures.

Handler - Owner Operator:

Owner/Operator Indicator:	Owner
Owner/Operator Name: VINI AND CO INC	
Legal Status:	Private
Date Became Current:	Not reported
Date Ended Current:	Not reported
Owner/Operator Address:	1310 H EL CAMINO REAL
Owner/Operator City,State,Zip:	SAN BRUNO, CA 94066-1305
Owner/Operator Telephone:	650-871-8266
Owner/Operator Telephone Ext:	Not reported
Owner/Operator Fax:	Not reported
Owner/Operator Email:	Not reported

Owner/Operator Indicator:	Operator

LEADER CLEANERS (Continued) **1000595156**

Owner/Operator Name: NOT REQUIRED
Legal Status: Private
Date Became Current: Not reported
Date Ended Current: Not reported
Owner/Operator Address: NOT REQUIRED
Owner/Operator City,State,Zip: NOT REQUIRED, ME 99999
Owner/Operator Telephone: 415-555-1212
Owner/Operator Telephone Ext: Not reported
Owner/Operator Fax: Not reported
Owner/Operator Email: Not reported

Historic Generators:
Receive Date: 19910709
Handler Name: LEADER CLEANERS
Federal Waste Generator Description: Small Quantity Generator
State District Owner: Not reported
Large Quantity Handler of Universal Waste: No
Recognized Trader Importer: No
Recognized Trader Exporter: No
Spent Lead Acid Battery Importer: No
Spent Lead Acid Battery Exporter: No
Current Record: No
Non Storage Recycler Activity: Not reported
Electronic Manifest Broker: Not reported

Receive Date: 19980317
Handler Name: LEADER CLEANERS
Federal Waste Generator Description: Small Quantity Generator
State District Owner: Not reported
Large Quantity Handler of Universal Waste: No
Recognized Trader Importer: No
Recognized Trader Exporter: No
Spent Lead Acid Battery Importer: No
Spent Lead Acid Battery Exporter: No
Current Record: Yes
Non Storage Recycler Activity: Not reported
Electronic Manifest Broker: Not reported

List of NAICS Codes and Descriptions:
NAICS Codes: No NAICS Codes Found

Facility Has Received Notices of Violations:
Violations: No Violations Found

Evaluation Action Summary:
Evaluations: No Evaluations Found

FINDS:
Registry ID: 110002850273

Click Here for FRS Facility Detail Report:

Environmental Interest/Information System:
THE EMISSION INVENTORY SYSTEM (EIS) MAINTAINS AN INVENTORY OF LARGE

LEADER CLEANERS (Continued) **1000595156**

STATIONARY SOURCES AND VOLUNTARILY-REPORTED SMALLER SOURCES OF AIR POINT POLLUTANT EMITTERS. IT CONTAINS INFORMATION ABOUT FACILITY SITES AND THEIR PHYSICAL LOCATION, EMISSIONS UNITS, EMISSIONS PROCESSES, RELEASE POINTS, CONTROL APPROACHES, AND REGULATIONS. FACILITY INVENTORY DATA ARE KEPT SEPARATE FROM THE EMISSIONS DATA AND HAVE STABLE IDENTIFIERS TO IMPROVE CONTINUITY FROM YEAR TO YEAR AND TO HELP IDENTIFY DUPLICATE OR MISSING FACILITIES
The Resource Conservation and Recovery Act Information System (RCRAInfo) is EPA's comprehensive information system in support of the Resource Conservation and Recovery Act (RCRA) of 1976 and the Hazardous and Solid Waste Amendments (HSWA) of 1984. It tracks many types of information about generators, transporters, treaters, storers, and disposers of hazardous waste.
California's Hazardous Waste Tracking System Data Mart (HWTS-DATAMART) provides information on hazardous waste shipments for generators, transporters, and treatment, storage, and disposal facilities.

Click this hyperlink while viewing on your computer to access additional FINDS: detail in the EDR Site Report.

ECHO:

Envid:	1000595156
Registry ID:	110002850273

DFR URL:

Name:	LEADER CLEANERS
Address:	1310 H EL CAMINO REAL
City,State,Zip:	SAN BRUNO, CA 94066

DRYCLEANERS:

Name:	LEADER CLEANERS
Address:	1310 H EL CAMINO REAL
City,State,Zip:	SAN BRUNO, CA 940660000
EPA Id:	CAD983590498
NAICS Code:	81232
NAICS Description:	Drycleaning and Laundry Services (except Coin-Operated)
SIC Code:	7211
SIC Description:	Power Laundries, Family and Commercial
Create Date:	07/09/1991
Facility Active:	No
Inactive Date:	06/30/2014
Facility Addr2:	Not reported
Owner Name:	VINI & CO, INC
Owner Address:	1310 EL CAMINO REAL STE H
Owner Address 2:	Not reported
Owner Telephone:	6508716111
Contact Name:	REGINA CHEUNG
Contact Address:	1310 EL CAMINO REAL STE H
Contact Address 2:	Not reported
Contact Telephone:	6508718816
Contact Fax:	0
Mailing Name:	Not reported
Mailing Address 1:	1310 EL CAMINO REAL STE H
Mailing Address 2:	Not reported
Mailing City:	SAN BRUNO
Mailing State:	CA
Mailing Zip:	940661305

LEADER CLEANERS (Continued) **1000595156**

Owner Fax: 0
Region Code: 2
Latitude: 37.638992
Longitude: -122.422439

DRYCLEAN BAY AREA:
Facility ID: 7444
Name: LEADER CLEANERS
Address: 1310 EL CAMINO REAL STE H
City,State,Zip: SAN BRUNO, CA 94066-1305
NAICS Code: 812320
Facility Status: Shutdown
Device Name: AMA 55 lb Petroleum Closed Loop Machine
Drum Capacity: 55
Device Status: Shutdown
Facility Permit Expiration Date: 2015-06-01 00:00:00
Name: Not reported
Annual Usage: Not reported

EMI:
Name: LEADER CLEANERS
Address: 1310H EL CAMINO REAL
City,State,Zip: SAN BRUNO, CA 940660000
Year: 1990
County Code: 41
Air Basin: SF
Facility ID: 7444
Air District Name: BA
SIC Code: 7216
Air District Name: BAY AREA AQMD
Community Health Air Pollution Info System: Not reported
Consolidated Emission Reporting Rule: Not reported
Total Organic Hydrocarbon Gases Tons/Yr: 0
Reactive Organic Gases Tons/Yr: 0
Carbon Monoxide Emissions Tons/Yr: 0
NOX - Oxides of Nitrogen Tons/Yr: 0
SOX - Oxides of Sulphur Tons/Yr: 0
Particulate Matter Tons/Yr: 0
Part. Matter 10 Micrometers and Smllr Tons/Yr: 0

Name: LEADER CLEANERS
Address: 1310H EL CAMINO REAL
City,State,Zip: SAN BRUNO, CA 940660000
Year: 1995
County Code: 41
Air Basin: SF
Facility ID: 7444
Air District Name: BA
SIC Code: 7216
Air District Name: BAY AREA AQMD
Community Health Air Pollution Info System: Not reported
Consolidated Emission Reporting Rule: Not reported
Total Organic Hydrocarbon Gases Tons/Yr: 1
Reactive Organic Gases Tons/Yr: 0
Carbon Monoxide Emissions Tons/Yr: 0
NOX - Oxides of Nitrogen Tons/Yr: 0

LEADER CLEANERS (Continued) **1000595156**

SOX - Oxides of Sulphur Tons/Yr: 0
Particulate Matter Tons/Yr: 0
Part. Matter 10 Micrometers and Smllr Tons/Yr: 0

Name: LEADER CLEANERS
Address: 1310H EL CAMINO REAL
City,State,Zip: SAN BRUNO, CA 940660000
Year: 1996
County Code: 41
Air Basin: SF
Facility ID: 7444
Air District Name: BA
SIC Code: 7216
Air District Name: BAY AREA AQMD
Community Health Air Pollution Info System: Not reported
Consolidated Emission Reporting Rule: Not reported
Total Organic Hydrocarbon Gases Tons/Yr: 1
Reactive Organic Gases Tons/Yr: 0
Carbon Monoxide Emissions Tons/Yr: 0
NOX - Oxides of Nitrogen Tons/Yr: 0
SOX - Oxides of Sulphur Tons/Yr: 0
Particulate Matter Tons/Yr: 0
Part. Matter 10 Micrometers and Smllr Tons/Yr: 0

Name: LEADER CLEANERS
Address: 1310H EL CAMINO REAL
City,State,Zip: SAN BRUNO, CA 940660000
Year: 1997
County Code: 41
Air Basin: SF
Facility ID: 7444
Air District Name: BA
SIC Code: 7216
Air District Name: BAY AREA AQMD
Community Health Air Pollution Info System: Not reported
Consolidated Emission Reporting Rule: Not reported
Total Organic Hydrocarbon Gases Tons/Yr: 1
Reactive Organic Gases Tons/Yr: 0
Carbon Monoxide Emissions Tons/Yr: 0
NOX - Oxides of Nitrogen Tons/Yr: 0
SOX - Oxides of Sulphur Tons/Yr: 0
Particulate Matter Tons/Yr: 0
Part. Matter 10 Micrometers and Smllr Tons/Yr: 0

Name: LEADER CLEANERS
Address: 1310H EL CAMINO REAL
City,State,Zip: SAN BRUNO, CA 940660000
Year: 1998
County Code: 41
Air Basin: SF
Facility ID: 7444
Air District Name: BA
SIC Code: 7216
Air District Name: BAY AREA AQMD
Community Health Air Pollution Info System: Not reported
Consolidated Emission Reporting Rule: Not reported
Total Organic Hydrocarbon Gases Tons/Yr: 0

LEADER CLEANERS (Continued) **1000595156**

Reactive Organic Gases Tons/Yr:	0
Carbon Monoxide Emissions Tons/Yr:	0
NOX - Oxides of Nitrogen Tons/Yr:	0
SOX - Oxides of Sulphur Tons/Yr:	0
Particulate Matter Tons/Yr:	0
Part. Matter 10 Micrometers and Smllr Tons/Yr:	0

Name:	LEADER CLEANERS
Address:	1310H EL CAMINO REAL
City,State,Zip:	SAN BRUNO, CA 940660000
Year:	1999
County Code:	41
Air Basin:	SF
Facility ID:	7444
Air District Name:	BA
SIC Code:	7216
Air District Name:	BAY AREA AQMD
Community Health Air Pollution Info System:	Not reported
Consolidated Emission Reporting Rule:	Not reported
Total Organic Hydrocarbon Gases Tons/Yr:	0
Reactive Organic Gases Tons/Yr:	0
Carbon Monoxide Emissions Tons/Yr:	0
NOX - Oxides of Nitrogen Tons/Yr:	0
SOX - Oxides of Sulphur Tons/Yr:	0
Particulate Matter Tons/Yr:	0
Part. Matter 10 Micrometers and Smllr Tons/Yr:	0

Name:	LEADER CLEANERS
Address:	1310H EL CAMINO REAL
City,State,Zip:	SAN BRUNO, CA 940660000
Year:	2000
County Code:	41
Air Basin:	SF
Facility ID:	7444
Air District Name:	BA
SIC Code:	7216
Air District Name:	BAY AREA AQMD
Community Health Air Pollution Info System:	Not reported
Consolidated Emission Reporting Rule:	Not reported
Total Organic Hydrocarbon Gases Tons/Yr:	0
Reactive Organic Gases Tons/Yr:	0
Carbon Monoxide Emissions Tons/Yr:	0
NOX - Oxides of Nitrogen Tons/Yr:	0
SOX - Oxides of Sulphur Tons/Yr:	0
Particulate Matter Tons/Yr:	0
Part. Matter 10 Micrometers and Smllr Tons/Yr:	0

Name:	LEADER CLEANERS
Address:	1310H EL CAMINO REAL
City,State,Zip:	SAN BRUNO, CA 940660000
Year:	2001
County Code:	41
Air Basin:	SF
Facility ID:	7444
Air District Name:	BA
SIC Code:	7216
Air District Name:	BAY AREA AQMD

LEADER CLEANERS (Continued) **1000595156**

Community Health Air Pollution Info System: Not reported
Consolidated Emission Reporting Rule: Not reported
Total Organic Hydrocarbon Gases Tons/Yr: 1
Reactive Organic Gases Tons/Yr: 0
Carbon Monoxide Emissions Tons/Yr: 0
NOX - Oxides of Nitrogen Tons/Yr: 0
SOX - Oxides of Sulphur Tons/Yr: 0
Particulate Matter Tons/Yr: 0
Part. Matter 10 Micrometers and Smllr Tons/Yr: 0

Name: LEADER CLEANERS
Address: 1310H EL CAMINO REAL
City,State,Zip: SAN BRUNO, CA 940660000
Year: 2002
County Code: 41
Air Basin: SF
Facility ID: 7444
Air District Name: BA
SIC Code: 7216
Air District Name: BAY AREA AQMD
Community Health Air Pollution Info System: Not reported
Consolidated Emission Reporting Rule: Not reported
Total Organic Hydrocarbon Gases Tons/Yr: 0
Reactive Organic Gases Tons/Yr: 0
Carbon Monoxide Emissions Tons/Yr: 0
NOX - Oxides of Nitrogen Tons/Yr: 0
SOX - Oxides of Sulphur Tons/Yr: 0
Particulate Matter Tons/Yr: 0
Part. Matter 10 Micrometers and Smllr Tons/Yr: 0

Name: LEADER CLEANERS
Address: 1310H EL CAMINO REAL
City,State,Zip: SAN BRUNO, CA 940660000
Year: 2003
County Code: 41
Air Basin: SF
Facility ID: 7444
Air District Name: BA
SIC Code: 7216
Air District Name: BAY AREA AQMD
Community Health Air Pollution Info System: Not reported
Consolidated Emission Reporting Rule: Not reported
Total Organic Hydrocarbon Gases Tons/Yr: 0
Reactive Organic Gases Tons/Yr: 0
Carbon Monoxide Emissions Tons/Yr: 0
NOX - Oxides of Nitrogen Tons/Yr: 0
SOX - Oxides of Sulphur Tons/Yr: 0
Particulate Matter Tons/Yr: 0
Part. Matter 10 Micrometers and Smllr Tons/Yr: 0

Name: LEADER CLEANERS
Address: 1310H EL CAMINO REAL
City,State,Zip: SAN BRUNO, CA 940660000
Year: 2004
County Code: 41
Air Basin: SF
Facility ID: 7444

LEADER CLEANERS (Continued) **1000595156**

Air District Name:	BA
SIC Code:	7216
Air District Name:	BAY AREA AQMD
Community Health Air Pollution Info System:	Not reported
Consolidated Emission Reporting Rule:	Not reported
Total Organic Hydrocarbon Gases Tons/Yr:	0.067
Reactive Organic Gases Tons/Yr:	0
Carbon Monoxide Emissions Tons/Yr:	0
NOX - Oxides of Nitrogen Tons/Yr:	0
SOX - Oxides of Sulphur Tons/Yr:	0
Particulate Matter Tons/Yr:	0
Part. Matter 10 Micrometers and Smllr Tons/Yr:	0

Name:	LEADER CLEANERS
Address:	1310H EL CAMINO REAL
City,State,Zip:	SAN BRUNO, CA 940660000
Year:	2005
County Code:	41
Air Basin:	SF
Facility ID:	7444
Air District Name:	BA
SIC Code:	7216
Air District Name:	BAY AREA AQMD
Community Health Air Pollution Info System:	Not reported
Consolidated Emission Reporting Rule:	Not reported
Total Organic Hydrocarbon Gases Tons/Yr:	0
Reactive Organic Gases Tons/Yr:	0
Carbon Monoxide Emissions Tons/Yr:	0
NOX - Oxides of Nitrogen Tons/Yr:	0
SOX - Oxides of Sulphur Tons/Yr:	0
Particulate Matter Tons/Yr:	0
Part. Matter 10 Micrometers and Smllr Tons/Yr:	0

Name:	LEADER CLEANERS
Address:	1310H EL CAMINO REAL
City,State,Zip:	SAN BRUNO, CA 94066
Year:	2008
County Code:	41
Air Basin:	SF
Facility ID:	7444
Air District Name:	BA
SIC Code:	7216
Air District Name:	BAY AREA AQMD
Community Health Air Pollution Info System:	Not reported
Consolidated Emission Reporting Rule:	Not reported
Total Organic Hydrocarbon Gases Tons/Yr:	.32
Reactive Organic Gases Tons/Yr:	.128
Carbon Monoxide Emissions Tons/Yr:	0
NOX - Oxides of Nitrogen Tons/Yr:	0
SOX - Oxides of Sulphur Tons/Yr:	0
Particulate Matter Tons/Yr:	0
Part. Matter 10 Micrometers and Smllr Tons/Yr:	0

Name:	LEADER CLEANERS
Address:	1310H EL CAMINO REAL
City,State,Zip:	SAN BRUNO, CA 94066
Year:	2010

LEADER CLEANERS (Continued) **1000595156**

County Code:	41
Air Basin:	SF
Facility ID:	7444
Air District Name:	BA
SIC Code:	7216
Air District Name:	BAY AREA AQMD
Community Health Air Pollution Info System:	Not reported
Consolidated Emission Reporting Rule:	Not reported
Total Organic Hydrocarbon Gases Tons/Yr:	0.32000000000000001
Reactive Organic Gases Tons/Yr:	0.128
Carbon Monoxide Emissions Tons/Yr:	0
NOX - Oxides of Nitrogen Tons/Yr:	0
SOX - Oxides of Sulphur Tons/Yr:	0
Particulate Matter Tons/Yr:	0
Part. Matter 10 Micrometers and Smllr Tons/Yr:	0

HWTS:

Name:	LEADER CLEANERS
Address:	1310 H EL CAMINO REAL
Address 2:	Not reported
City,State,Zip:	SAN BRUNO, CA 94066
EPA ID:	CAD983590498
Inactive Date:	06/30/2014
Create Date:	07/09/1991
Last Act Date:	Not reported
Mailing Name:	Not reported
Mailing Address:	1310 EL CAMINO REAL STE H
Mailing Address 2:	Not reported
Mailing City,State,Zip:	SAN BRUNO, CA 940661305
Owner Name:	VINI & CO, INC
Owner Address:	1310 EL CAMINO REAL STE H
Owner Address 2:	Not reported
Owner City,State,Zip:	SAN BRUNO, CA 940661305
Owner Phone:	Not reported
Owner Fax:	Not reported
Contact Name:	REGINA CHEUNG
Contact Address:	1310 EL CAMINO REAL STE H
Contact Address 2:	Not reported
City,State,Zip:	SAN BRUNO, CA 940661305
Contact Phone:	Not reported
Contact Fax:	Not reported
Facility Status:	Inactive
Facility Type:	PERMANENT
Category:	FEDERAL
Latitude:	37.638992
Longitude:	-122.422439

NAICS:

EPA ID:	CAD983590498
Create Date:	2002-03-14 16:36:27.000
NAICS Code:	81232
NAICS Description:	Drycleaning and Laundry Services (except Coin-Operated)
Issued EPA ID Date:	1991-07-09 00:00:00
Inactive Date:	2014-06-30 00:00:00
Facility Name:	LEADER CLEANERS
Facility Address:	1310 H EL CAMINO REAL
Facility Address 2:	Not reported

LEADER CLEANERS (Continued) **1000595156**

Facility City: SAN BRUNO
Facility County: Not reported
Facility State: CA
Facility Zip: 940660000

Name: LEADER CLEANERS
Address: 1310 H EL CAMINO REAL
Address 2: Not reported
City,State,Zip: SAN BRUNO, CA 94066
EPA ID: CAL000055455
Inactive Date: 06/30/2002
Create Date: 12/22/1993
Last Act Date: Not reported
Mailing Name: Not reported
Mailing Address: 1310 H EL CAMINO REAL
Mailing Address 2: Not reported
Mailing City,State,Zip: SAN BRUNO, CA 940660000
Owner Name: KERRY BRYANT
Owner Address: NOT REQUIRED
Owner Address 2: Not reported
Owner City,State,Zip: NOT REQUIRED, ME 999990000
Owner Phone: Not reported
Owner Fax: Not reported
Contact Name: NOT REQUIRED
Contact Address: NOT REQUIRED
Contact Address 2: Not reported
City,State,Zip: NOT REQUIRED, ME 999990000
Contact Phone: Not reported
Contact Fax: Not reported
Facility Status: Inactive
Facility Type: PERMANENT
Category: STATE
Latitude: 37.638992
Longitude: -122.422439

HAZNET:
Name: LEADER CLEANERS
Address: 1310 H EL CAMINO REAL
Address 2: Not reported
City,State,Zip: SAN BRUNO, CA 940660000
Contact: REGINA CHEUNG
Telephone: 6508718816
Mailing Name: Not reported
Mailing Address: 1310 EL CAMINO REAL STE H

Year: 1993
Gepaid: CAD983590498
TSD EPA ID: CAT000613893
CA Waste Code: 741 - Liquids with halogenated organic compounds >= 1,000 Mg./L
Disposal Method: -
Tons: 0.03

Year: 1993
Gepaid: CAD983590498
TSD EPA ID: CAT000613893
CA Waste Code: 741 - Liquids with halogenated organic compounds >= 1,000 Mg./L

LEADER CLEANERS (Continued) **1000595156**

Disposal Method:	H01 - Transfer Station
Tons:	0.225

Additional Information:

Year:	1993
Gen EPA ID:	CAD983590498
Shipment Date:	19930901
Creation Date:	9/12/1995 0:00:00
Receipt Date:	19930908
Manifest ID:	93032777
Trans EPA ID:	ILD984908202
Trans Name:	Not reported
Trans 2 EPA ID:	ILD984908202
Trans 2 Name:	Not reported
TSDF EPA ID:	CAT000613893
Trans Name:	Not reported
TSDF Alt EPA ID:	CAT000613893
TSDF Alt Name:	Not reported
Waste Code Description:	741 - Liquids with halogenated organic compounds > 1000 mg/l
RCRA Code:	F002
Meth Code:	H01 - Transfer Station
Quantity Tons:	0.0975
Waste Quantity:	195
Quantity Unit:	P
Additional Code 1:	Not reported
Additional Code 2:	Not reported
Additional Code 3:	Not reported
Additional Code 4:	Not reported
Additional Code 5:	Not reported
Shipment Date:	19930803
Creation Date:	9/11/1995 0:00:00
Receipt Date:	19930805
Manifest ID:	93225184
Trans EPA ID:	ILD984908202
Trans Name:	Not reported
Trans 2 EPA ID:	ILD984908202
Trans 2 Name:	Not reported
TSDF EPA ID:	CAT000613893
Trans Name:	Not reported
TSDF Alt EPA ID:	CAT000613893
TSDF Alt Name:	Not reported
Waste Code Description:	741 - Liquids with halogenated organic compounds > 1000 mg/l
RCRA Code:	F002
Meth Code:	H01 - Transfer Station
Quantity Tons:	0.03
Waste Quantity:	60
Quantity Unit:	P
Additional Code 1:	Not reported
Additional Code 2:	Not reported
Additional Code 3:	Not reported
Additional Code 4:	Not reported
Additional Code 5:	Not reported
Shipment Date:	19930708

LEADER CLEANERS (Continued) **1000595156**

Creation Date:	9/8/1995 0:00:00
Receipt Date:	Not reported
Manifest ID:	92570978
Trans EPA ID:	ILD984908202
Trans Name:	Not reported
Trans 2 EPA ID:	Not reported
Trans 2 Name:	Not reported
TSDF EPA ID:	CAT000613893
Trans Name:	Not reported
TSDF Alt EPA ID:	Not reported
TSDF Alt Name:	Not reported
Waste Code Description:	741 - Liquids with halogenated organic compounds > 1000 mg/l
RCRA Code:	F002
Meth Code:	- Not reported
Quantity Tons:	0.03
Waste Quantity:	60
Quantity Unit:	P
Additional Code 1:	Not reported
Additional Code 2:	Not reported
Additional Code 3:	Not reported
Additional Code 4:	Not reported
Additional Code 5:	Not reported

Shipment Date:	19930513
Creation Date:	9/9/1995 0:00:00
Receipt Date:	19930518
Manifest ID:	92158042
Trans EPA ID:	ILD051060408
Trans Name:	Not reported
Trans 2 EPA ID:	ILD051060408
Trans 2 Name:	Not reported
TSDF EPA ID:	CAT000613893
Trans Name:	Not reported
TSDF Alt EPA ID:	CAT000613893
TSDF Alt Name:	Not reported
Waste Code Description:	741 - Liquids with halogenated organic compounds > 1000 mg/l
RCRA Code:	F002
Meth Code:	H01 - Transfer Station
Quantity Tons:	0.0975
Waste Quantity:	195
Quantity Unit:	P
Additional Code 1:	Not reported
Additional Code 2:	Not reported
Additional Code 3:	Not reported
Additional Code 4:	Not reported
Additional Code 5:	Not reported

CERS:

Name:	LEADER CLEANERS
Address:	1310 H EL CAMINO REAL
City,State,Zip:	SAN BRUNO, CA 94066-1305
Site ID:	477189
CERS ID:	110002850273
CERS Description:	US EPA Air Emission Inventory System (EIS)

Affiliation:

Affiliation Type Desc:	Environmental Contact

LEADER CLEANERS (Continued) **1000595156**

Entity Name:	DOMINIC CHEUNG
Entity Title:	Not reported
Affiliation Address:	1310 H EL CAMINO REAL
Affiliation City:	SANBRUNO
Affiliation State:	CA
Affiliation Country:	Not reported
Affiliation Zip:	Not reported
Affiliation Phone:	,

AC395 **AUTO SERVICE PROPERTY** **UST FINDER RELEASE** **1028921202**
East **1080 SAN MATEO AVENUE** **N/A**
1/8-1/4 **SOUTH SAN FRANCISCO, CA 94080**
0.207 mi.
1091 ft. **Site 11 of 11 in cluster AC**

Relative: **Lower**

Actual: **21 ft.**

UST FINDER RELEASE:

Object ID:	38416
Facility ID:	Not reported
Lust ID:	CAT0608165213
Name:	AUTO SERVICE PROPERTY
Address:	1080 SAN MATEO AVENUE
City,State,Zip:	SOUTH SAN FRANCISCO, CA 94080
Address Match Type:	PointAddress
Reported Date:	Not reported
Status:	No Further Action
Substance:	Not reported
Population within 1500ft:	1246
Domestic Wells within 1500ft:	0
Land Use:	Developed, High Intensity
Within SPA:	No
SPA PWS Facility ID:	Not reported
SPA Water Type:	Not reported
SPA Facility Type:	Not reported
SPA HUC12:	Not reported
Within WHPA:	Yes
WHPA PWS Facility ID:	CA4110009_10185
WHPA Water Type:	GW - Ground water
WHPA Facility Type:	WL - Well
WHPA HUC12:	180500040903
Within 100yr Floodplain:	No
Tribe:	Not reported
EPA Region:	9
NFA Letter 1:	Not reported
NFA Letter 2:	Not reported
NFA Letter 3:	Not reported
NFA Letter 4:	Not reported
Closed With Residual Contaminate:	Not reported
Coordinate Source:	Geocode
X Coord:	-122.41147
Y Coord:	37.6365300000001
Latitude:	37.63653
Longitude:	-122.411469999999

AI396 **EUROPEAN CAR SERVICE & PARTS** **RCRA-SQG** **1000340158**
South **928 EL CAMINO REAL** **CERS HAZ WASTE** **CAD982496192**
1/8-1/4 **SAN BRUNO, CA 94066** **SWEEPS UST**
0.207 mi. **CA FID UST**
1092 ft. **Site 2 of 10 in cluster AI** **FINDS**
ECHO
Relative: **E MANIFEST**
Higher **San Mateo Co. BI**
Actual: **HWTS**
49 ft. **HAZNET**
CERS

RCRA Listings:

Date Form Received by Agency:	20180320
Handler Name:	European Car Service & Parts
Handler Address:	El Camino Real
Handler City,State,Zip:	SAN BRUNO, CA 94066
EPA ID:	CAD982496192
Contact Name:	ENVIRONMENTAL MANAGER
Contact Address:	EL CAMINO REAL
Contact City,State,Zip:	SAN BRUNO, CA 94066
Contact Telephone:	650-589-0233
Contact Fax:	Not reported
Contact Email:	EUROPEANCARSERVICESB@GMAIL.COM
Contact Title:	ENVIRONMENTAL MANAGER
EPA Region:	09
Land Type:	Private
Federal Waste Generator Description:	Small Quantity Generator
Non-Notifier:	Not reported
Biennial Report Cycle:	Not reported
Accessibility:	Not reported
Active Site Indicator:	Handler Activities
State District Owner:	Ca
State District:	2
Mailing Address:	EL CAMINO REAL
Mailing City,State,Zip:	SAN BRUNO, CA 94066
Owner Name:	Eddie Grauf
Owner Type:	Private
Operator Name:	Eddie Grauf
Operator Type:	Private
Short-Term Generator Activity:	No
Importer Activity:	No
Mixed Waste Generator:	No
Transporter Activity:	No
Transfer Facility Activity:	No
Recycler Activity with Storage:	No
Small Quantity On-Site Burner Exemption:	No
Smelting Melting and Refining Furnace Exemption:	No
Underground Injection Control:	No
Off-Site Waste Receipt:	No
Universal Waste Indicator:	No
Universal Waste Destination Facility:	No
Federal Universal Waste:	No
Active Site State-Reg Handler:	---
Federal Facility Indicator:	Not reported
Hazardous Secondary Material Indicator:	N
Sub-Part K Indicator:	Not reported
2018 GPRA Permit Baseline:	Not on the Baseline
2018 GPRA Renewals Baseline:	Not on the Baseline

EUROPEAN CAR SERVICE & PARTS (Continued) **1000340158**

202 GPRA Corrective Action Baseline:	No
Subject to Corrective Action Universe:	No
Non-TSDFs Where RCRA CA has Been Imposed Universe:	No
Corrective Action Priority Ranking:	No NCAPS ranking
Environmental Control Indicator:	No
Institutional Control Indicator:	No
Human Exposure Controls Indicator:	N/A
Groundwater Controls Indicator:	N/A
Significant Non-Complier Universe:	No
Unaddressed Significant Non-Complier Universe:	No
Addressed Significant Non-Complier Universe:	No
Significant Non-Complier With a Compliance Schedule Universe:	No
Financial Assurance Required:	Not reported
Handler Date of Last Change:	20180320
Recognized Trader-Importer:	No
Recognized Trader-Exporter:	No
Importer of Spent Lead Acid Batteries:	No
Exporter of Spent Lead Acid Batteries:	No
Recycler Activity Without Storage:	No
Manifest Broker:	No
Sub-Part P Indicator:	No

Hazardous Waste Summary:

Waste Code:	D001
Waste Description:	Ignitable Waste

Handler - Owner Operator:

Owner/Operator Indicator:	Operator
Owner/Operator Name: EDDIE GRAUF	
Legal Status:	Private
Date Became Current:	Not reported
Date Ended Current:	Not reported
Owner/Operator Address:	928 EL CAMINO REAL
Owner/Operator City,State,Zip:	SAN BRUNO, CA 94066
Owner/Operator Telephone:	650-589-0233
Owner/Operator Telephone Ext:	Not reported
Owner/Operator Fax:	Not reported
Owner/Operator Email:	EUROPEANCARSERVICESB@GMAIL.COM

Owner/Operator Indicator:	Operator
Owner/Operator Name: NOT REQUIRED	
Legal Status:	Private
Date Became Current:	Not reported
Date Ended Current:	Not reported
Owner/Operator Address:	NOT REQUIRED
Owner/Operator City,State,Zip:	NOT REQUIRED, ME 99999
Owner/Operator Telephone:	415-555-1212
Owner/Operator Telephone Ext:	Not reported
Owner/Operator Fax:	Not reported
Owner/Operator Email:	Not reported

Owner/Operator Indicator:	Owner
Owner/Operator Name: EDDIE O GRAUF	
Legal Status:	Private
Date Became Current:	Not reported

EUROPEAN CAR SERVICE & PARTS (Continued) **1000340158**

Date Ended Current:	Not reported
Owner/Operator Address:	NOT REQUIRED
Owner/Operator City,State,Zip:	NOT REQUIRED, ME 99999
Owner/Operator Telephone:	415-555-1212
Owner/Operator Telephone Ext:	Not reported
Owner/Operator Fax:	Not reported
Owner/Operator Email:	Not reported
Owner/Operator Indicator:	Owner
Owner/Operator Name: EDDIE GRAUF	
Legal Status:	Private
Date Became Current:	Not reported
Date Ended Current:	Not reported
Owner/Operator Address:	928 EL CAMINO REAL
Owner/Operator City,State,Zip:	SAN BRUNO, CA 94066
Owner/Operator Telephone:	650-589-0233
Owner/Operator Telephone Ext:	Not reported
Owner/Operator Fax:	Not reported
Owner/Operator Email:	EUROPEANCARSERVICESB@GMAIL.COM

Historic Generators:

Receive Date:	19900423
Handler Name:	EUROPEAN CAR SERVICE & PARTS
Federal Waste Generator Description:	Small Quantity Generator
State District Owner:	Ca
Large Quantity Handler of Universal Waste:	No
Recognized Trader Importer:	No
Recognized Trader Exporter:	No
Spent Lead Acid Battery Importer:	No
Spent Lead Acid Battery Exporter:	No
Current Record:	No
Non Storage Recycler Activity:	Not reported
Electronic Manifest Broker:	Not reported

Receive Date:	20180320
Handler Name:	EUROPEAN CAR SERVICE & PARTS
Federal Waste Generator Description:	Small Quantity Generator
State District Owner:	Ca
Large Quantity Handler of Universal Waste:	No
Recognized Trader Importer:	No
Recognized Trader Exporter:	No
Spent Lead Acid Battery Importer:	No
Spent Lead Acid Battery Exporter:	No
Current Record:	Yes
Non Storage Recycler Activity:	No
Electronic Manifest Broker:	No

List of NAICS Codes and Descriptions:

NAICS Code:	811111
NAICS Description:	GENERAL AUTOMOTIVE REPAIR

Facility Has Received Notices of Violations:

Violations:	No Violations Found

Evaluation Action Summary:

EUROPEAN CAR SERVICE & PARTS (Continued) **1000340158**

Evaluations: No Evaluations Found

CERS HAZ WASTE:
Name: EUROPEAN CAR SERVICE
Address: 928 EL CAMINO REAL
City,State,Zip: SAN BRUNO, CA 94066
Site ID: 28836
CERS ID: 10066588
CERS Description: Hazardous Waste Generator

SWEEPS UST:
Name: EUROPEAN CAR SERVICE
Address: 928 EL CAMINO REAL
City: SAN BRUNO
Status: Not reported
Comp Number: 880055
Number: Not reported
Board Of Equalization: Not reported
Referral Date: Not reported
Action Date: Not reported
Created Date: Not reported
Owner Tank Id: Not reported
SWRCB Tank Id: 41-000-880055-000001
Tank Status: Not reported
Capacity: 200
Active Date: Not reported
Tank Use: OIL
STG: WASTE
Content: WASTE OIL
Number Of Tanks: 1

CA FID UST:
Facility ID: 41002888
Regulated By: UTNKI
Regulated ID: Not reported
Cortese Code: Not reported
SIC Code: Not reported
Facility Phone: 4155880233
Mail To: Not reported
Mailing Address: 928 EL CAMINO REAL
Mailing Address 2: Not reported
Mailing City,St,Zip: SAN BRUNO 94066
Contact: Not reported
Contact Phone: Not reported
DUNs Number: Not reported
NPDES Number: Not reported
EPA ID: Not reported
Comments: Not reported
Status: Inactive

FINDS:
Registry ID: 110002831455

EUROPEAN CAR SERVICE & PARTS (Continued) **1000340158**

Click Here for FRS Facility Detail Report:

Environmental Interest/Information System:

The Resource Conservation and Recovery Act Information System (RCRAInfo) is EPA's comprehensive information system in support of the Resource Conservation and Recovery Act (RCRA) of 1976 and the Hazardous and Solid Waste Amendments (HSWA) of 1984. It tracks many types of information about generators, transporters, treaters, storers, and disposers of hazardous waste.
The California Environmental Protection Agency (CalEPA) has recently implemented a new data warehouse system (nSite). This data warehouse combines and merges facility and site information from five different systems managed within CalEPA. The five systems are: California Environmental Reporting System (CERS),EnviroStor, GeoTracker, California Integrated Water Quality System (CIWQS), andToxic Release Inventory (TRI).

Click this hyperlink while viewing on your computer to access additional FINDS: detail in the EDR Site Report.

ECHO:

Envid:	1000340158
Registry ID:	110002831455

DFR URL:

Name:	EUROPEAN CAR SERVICE & PARTS
Address:	928 EL CAMINO REAL
City,State,Zip:	SAN BRUNO, CA 94066

E MANIFEST:

Manifest Tracking Number:	019742852JJK
Last Updated Date:	20190108
Shipped Date:	20181212
Received Date:	20181220
Manifest Status:	Signed
Submission Type:	DataImage5Copy
Origin Type:	Web
Generator EPA ID:	CAD982496192
Generator Name:	European Car Service & Parts
Generator Location Street Number:	Not reported
Generator Location Street 1:	928 EL CAMINO REAL
Generator Location Street 2:	Not reported
Generator Location City:	SAN BRUNO
Generator Location State:	CA
Generator Location Zip:	94066
Generator Mail Street Number:	Not reported
Generator Mail Street 1:	928 EL CAMINO REAL
Generator Mail Street 2:	Not reported
Generator Mail City:	SAN BRUNO
Generator Mail Zip:	94066
Generator Mail State:	CA
Generator Contact Company Name:	Not reported
Designated Facility EPA ID:	CAL000330453
Designated Facility Name:	Agritec Int Dba Cleantech Environmental
Designated Facility Mail Street Number:	Not reported
Designated Facility Mail Street 1:	Not reported
Designated Facility Mail Street 2:	5820 MARTIN RD

EUROPEAN CAR SERVICE & PARTS (Continued) **1000340158**

Designated Facility Mail City:	IRWINDALE
Designated Facility Mail Zip:	91706
Designated Facility Mail State:	CA
Designated Facility Location Street Number:	Not reported
Designated Facility Location Street 1:	5820 MARTIN RD
Designated Facility Location Street 2:	Not reported
Designated Facility Location City:	IRWINDALE
Designated Facility Location Zip:	91706
Designated Facility Location State:	CA
Designated Facility Contact Company Name:	Not reported
Manifest Residue Indicator:	N
Rejection Indicator:	N

Manifest Tracking Number:	030008775WAS
Last Updated Date:	20200211
Shipped Date:	20200129
Received Date:	20200130
Manifest Status:	Signed
Submission Type:	DataImage5Copy
Origin Type:	Web
Generator EPA ID:	CAD982496192
Generator Name:	European Car Service & Parts
Generator Location Street Number:	Not reported
Generator Location Street 1:	928 EL CAMINO REAL
Generator Location Street 2:	Not reported
Generator Location City:	SAN BRUNO
Generator Location State:	CA
Generator Location Zip:	94066
Generator Mail Street Number:	Not reported
Generator Mail Street 1:	928 EL CAMINO REAL
Generator Mail Street 2:	Not reported
Generator Mail City:	SAN BRUNO
Generator Mail Zip:	94066
Generator Mail State:	CA
Generator Contact Company Name:	Not reported
Designated Facility EPA ID:	CAL000330453
Designated Facility Name:	Agritec Int Dba Cleantech Environmental
Designated Facility Mail Street Number:	Not reported
Designated Facility Mail Street 1:	Not reported
Designated Facility Mail Street 2:	5820 MARTIN RD
Designated Facility Mail City:	IRWINDALE
Designated Facility Mail Zip:	91706
Designated Facility Mail State:	CA
Designated Facility Location Street Number:	Not reported
Designated Facility Location Street 1:	5820 MARTIN RD
Designated Facility Location Street 2:	Not reported
Designated Facility Location City:	IRWINDALE
Designated Facility Location Zip:	91706
Designated Facility Location State:	CA
Designated Facility Contact Company Name:	Not reported
Manifest Residue Indicator:	N
Rejection Indicator:	N

Manifest Tracking Number:	030087528WAS
Last Updated Date:	20231024
Shipped Date:	20231004
Received Date:	20231012

EUROPEAN CAR SERVICE & PARTS (Continued) **1000340158**

Manifest Status:	Signed
Submission Type:	DataImage5Copy
Origin Type:	Web
Generator EPA ID:	CAD982496192
Generator Name:	European Car Service & Parts
Generator Location Street Number:	928
Generator Location Street 1:	928 EL CAMINO REAL
Generator Location Street 2:	Not reported
Generator Location City:	SAN BRUNO
Generator Location State:	CA
Generator Location Zip:	94066
Generator Mail Street Number:	928
Generator Mail Street 1:	EL CAMINO REAL
Generator Mail Street 2:	Not reported
Generator Mail City:	SAN BRUNO
Generator Mail Zip:	94066
Generator Mail State:	CA
Generator Contact Company Name:	Not reported
Designated Facility EPA ID:	CAL000330453
Designated Facility Name:	Agritec Int Dba Cleantech Environmental
Designated Facility Mail Street Number:	5820
Designated Facility Mail Street 1:	Not reported
Designated Facility Mail Street 2:	MARTIN ROAD
Designated Facility Mail City:	IRWINDALE
Designated Facility Mail Zip:	91706
Designated Facility Mail State:	CA
Designated Facility Location Street Number:	5820
Designated Facility Location Street 1:	MARTIN ROAD
Designated Facility Location Street 2:	Not reported
Designated Facility Location City:	IRWINDALE
Designated Facility Location Zip:	91706
Designated Facility Location State:	CA
Designated Facility Contact Company Name:	Not reported
Manifest Residue Indicator:	N
Rejection Indicator:	N

Manifest Tracking Number:	009102645SKS
Last Updated Date:	20240502
Shipped Date:	20240403
Received Date:	20240405
Manifest Status:	Signed
Submission Type:	DataImage5Copy
Origin Type:	Service
Generator EPA ID:	CAD982496192
Generator Name:	European Car Service
Generator Location Street Number:	928
Generator Location Street 1:	928 EL CAMINO REAL
Generator Location Street 2:	Not reported
Generator Location City:	SAN BRUNO
Generator Location State:	CA
Generator Location Zip:	94066
Generator Mail Street Number:	928
Generator Mail Street 1:	EL Camino Real
Generator Mail Street 2:	Not reported
Generator Mail City:	San Bruno
Generator Mail Zip:	94066
Generator Mail State:	CA

EUROPEAN CAR SERVICE & PARTS (Continued) **1000340158**

Generator Contact Company Name:	European Car Service
Designated Facility EPA ID:	CAD980887418
Designated Facility Name:	Safety-Kleen Of California, Inc.
Designated Facility Mail Street Number:	6880
Designated Facility Mail Street 1:	Not reported
Designated Facility Mail Street 2:	Smith Avenue
Designated Facility Mail City:	Newark
Designated Facility Mail Zip:	94560
Designated Facility Mail State:	CA
Designated Facility Location Street Number:	6880
Designated Facility Location Street 1:	Smith Avenue
Designated Facility Location Street 2:	Not reported
Designated Facility Location City:	Newark
Designated Facility Location Zip:	94560
Designated Facility Location State:	CA
Designated Facility Contact Company Name:	Not reported
Manifest Residue Indicator:	N
Rejection Indicator:	N

Transporter:

Manifest Tracking Number:	009102645SKS
Transporter Line Number:	1
Transporter EPA ID:	TXR000081205
Transporter Name:	Safety-Kleen Systems, Inc.

Waste Line:

Manifest Tracking Number:	009102645SKS
Waste Line Number:	1
U.S. DOT Hazardous Indicator:	N
U.S. DOT ID Number:	Not reported
U.S. DOT Description:	Not reported
Non-Hazardous Waste Description:	NONE, NON RCRA HAZARDOUS WASTE,LIQUID ETHYLENE GLYCOL SOLUTION (LESS THAN 50%), N/A, NONE
Number of Containers:	1
Container Type Code:	TT
Container Type Description:	Cargo tanks (tank trucks)
Waste Quantity:	50
Quantity Unit of Measure Code:	G
Quantity Unit of Measure Description:	Gallons
Waste Quantity, in Tons:	0.20850709
Acute Waste Quantity, in Tons:	0
Non-Acute Waste Quantity, in Tons:	0.20850709
Waste Quantity, in Kilograms:	189.1222
Acute Waste Quantity, in Kilograms:	0
Non-Acute Waste Quantity, in Kilorgrams:	189.1222
Management Method Code:	H141
Management Method Description:	STORAGE, BULKING AND/OR TRANSFER OFF SITE
Waste Residue Indicator:	N
Quantity Discrepancy Indicator:	N
Waste Type Discrepancy Indicator:	N
Waste Density:	Not reported
Waste Density Unit of Measure Code:	Not reported
Waste Density Unit of Measure Description:	Not reported
Form Code:	Not reported
Form Code Description:	Not reported
Source Code:	Not reported

EUROPEAN CAR SERVICE & PARTS (Continued) **1000340158**

Source Code Description: Not reported
Waste Minimization Code: Not reported
Waste Minimization Code Description: Not reported
Consent Number: Not reported
EPA Waste Indicator: N

San Mateo Co. BI:
Name: EUROPEAN CAR SERVICE
Address: 928 EL CAMINO REAL
City,State,Zip: SAN BRUNO, CA 94066
Region: SAN MATEO
Facility ID: FA0018296
Prog Element Code: GENERATES and RECYCLES WASTE OIL/SOLVENT
Record Id: PR0012208
Description: GENERATES & RECYCLES WASTE OIL/SOLVENT
Facility Status: Active, billable
Program Category: HAZARDOUS WASTE PROGRAM

Name: EUROPEAN CAR SERVICE
Address: 928 EL CAMINO REAL
City,State,Zip: SAN BRUNO, CA 94066
Region: SAN MATEO
Facility ID: FA0018296
Prog Element Code: STORES HAZ MAT <219GAL,1,999LB, 879FT3
Record Id: PR0004991
Description: STORES HAZ MAT <219GAL,1,999LB, 879CF
Facility Status: Active, billable
Program Category: BUSINESS PLAN PROGRAM

Name: EUROPEAN CAR SERVICE
Address: 928 EL CAMINO REAL
City,State,Zip: SAN BRUNO, CA 94066
Region: SAN MATEO
Facility ID: FA0018296
Prog Element Code: STORMWATER ANNUAL INSPECTION FEE
Record Id: PR0043556
Description: STORMWATER ANNUAL FEE - INSP FREQ EVERY 2 YRS
Facility Status: Inactive, non-billable
Program Category: STORMWATER

Name: EUROPEAN CAR SERVICE
Address: 928 EL CAMINO REAL
City,State,Zip: SAN BRUNO, CA 94066
Region: SAN MATEO
Facility ID: FA0010836
Prog Element Code: UNDERGROUND TANK - GENERAL
Record Id: PR0022968
Description: UNDERGROUND TANK - GENERAL
Facility Status: Inactive, non-billable
Program Category: UNDERGROUND TANK PROGRAM

HWTS:
Name: EUROPEAN CAR SERVICE & PARTS
Address: 928 EL CAMINO REAL
Address 2: Not reported
City,State,Zip: SAN BRUNO, CA 94066

EUROPEAN CAR SERVICE & PARTS (Continued) **1000340158**

EPA ID:	CAD982496192
Inactive Date:	Not reported
Create Date:	06/29/1990
Last Act Date:	Not reported
Mailing Name:	Not reported
Mailing Address:	928 EL CAMINO REAL
Mailing Address 2:	Not reported
Mailing City,State,Zip:	SAN BRUNO, CA 940660000
Owner Name:	EDDIE GRAUF
Owner Address:	928 EL CAMINO REAL
Owner Address 2:	Not reported
Owner City,State,Zip:	SAN BRUNO, CA 940663138
Owner Phone:	Not reported
Owner Fax:	Not reported
Contact Name:	DIETMAR GRAUF
Contact Address:	928 EL CAMINO REAL
Contact Address 2:	Not reported
City,State,Zip:	SAN BRUNO, CA 94066
Contact Phone:	Not reported
Contact Fax:	Not reported
Facility Status:	Active
Facility Type:	PERMANENT
Category:	FEDERAL
Latitude:	37.631201
Longitude:	-122.417976

NAICS:

EPA ID:	CAD982496192
Create Date:	2014-12-16 05:37:50.997
NAICS Code:	811111
NAICS Description:	General Automotive Repair
Issued EPA ID Date:	1990-06-29 00:00:00
Inactive Date:	Not reported
Facility Name:	EUROPEAN CAR SERVICE & PARTS
Facility Address:	928 EL CAMINO REAL
Facility Address 2:	Not reported
Facility City:	SAN BRUNO
Facility County:	Not reported
Facility State:	CA
Facility Zip:	940663138

HAZNET:

Name:	EUROPEAN CAR SERVICE & PARTS
Address:	928 EL CAMINO REAL
Address 2:	Not reported
City,State,Zip:	SAN BRUNO, CA 940663138
Contact:	DIETMAR GRAUF
Telephone:	6505890233
Mailing Name:	Not reported
Mailing Address:	928 EL CAMINO REAL
Year:	2020
Gepaid:	CAD982496192
TSD EPA ID:	CAL000330453
CA Waste Code:	352 - Other organic solids
Disposal Method:	H010 - Metals Recovery Including Retoring,Smelting,Chemicals,Ect

EUROPEAN CAR SERVICE & PARTS (Continued) **1000340158**

Tons:	0.1
Year:	2018
Gepaid:	CAD982496192
TSD EPA ID:	CAL000330453
CA Waste Code:	352 - Other organic solids
Disposal Method:	H010 - Metals Recovery Including Retoring,Smelting,Chemicals,Ect
Tons:	0.08750
Year:	1995
Gepaid:	CAD982496192
TSD EPA ID:	CAD009452657
CA Waste Code:	343 - Unspecified organic liquid mixture
Disposal Method:	R01 - Recycler
Tons:	0.17
Year:	1991
Gepaid:	CAD982496192
TSD EPA ID:	CAD009466392
CA Waste Code:	512 - Other empty containers 30 gallons or more
Disposal Method:	R01 - Recycler
Tons:	0.14

Additional Information:

Year:	2020
EM Manifest ID:	Not reported
Shipment Date:	1/29/2020
Shipment Date:	1/29/2020
Receipt Date:	1/30/2020
Manifest Number:	030008775WAS
Generator EPA ID:	CAD982496192
Name:	EUROPEAN CAR SERVICE & PARTS
Address:	928 EL CAMINO REAL
Address 2:	Not reported
City,State,Zip:	SAN BRUNO, CA 94066
Telephone:	Not reported
Contact:	Not reported
Contact Telephone:	650-589-0233
Contact Email:	EUROPEANCARSERVICESB@GMAIL.COM
Transporter 1 EPA ID:	CAL000399638
Transporter Name:	CLEANTECH ENVIROMENTAL
Transporter 1 Emergency Number:	Not reported
Transporter 2 EPA ID:	Not reported
Transporter Name 2:	Not reported
Transporter 2 Emergency Number:	Not reported
TSDF EPA ID:	CAL000330453
TSDF Name:	AGRITEC INT DBA CLEANTECH ENVIRONMENTAL
TSDF Address 1:	5820 MARTIN RD
TSDF Address 2:	Not reported
TSDF City,State,Zip:	IRWINDALE, CA 91706
TSDF Telephone:	Not reported
TSDFA EPA ID:	Not reported
Waste Code Description:	352 - Not reported
RCRA Code:	Not reported
Meth Code:	H010 - Not reported
Quantity Tons:	0.1

EUROPEAN CAR SERVICE & PARTS (Continued) **1000340158**

Waste Quantity:	200
Quantity Unit:	P

Additional Information:

Year:	1995
Gen EPA ID:	CAD982496192
Shipment Date:	19950918
Creation Date:	7/26/1996 0:00:00
Receipt Date:	19950923
Manifest ID:	95319948
Trans EPA ID:	CAD981694664
Trans Name:	Not reported
Trans 2 EPA ID:	Not reported
Trans 2 Name:	Not reported
TSDF EPA ID:	CAD009452657
Trans Name:	Not reported
TSDF Alt EPA ID:	Not reported
TSDF Alt Name:	Not reported
Waste Code Description:	343 - Unspecified organic liquid mixture
RCRA Code:	Not reported
Meth Code:	R01 - Recycler
Quantity Tons:	0.17
Waste Quantity:	50
Quantity Unit:	G
Additional Code 1:	Not reported
Additional Code 2:	Not reported
Additional Code 3:	Not reported
Additional Code 4:	Not reported
Additional Code 5:	Not reported

CERS:

Name:	EUROPEAN CAR SERVICE
Address:	928 EL CAMINO REAL
City,State,Zip:	SAN BRUNO, CA 94066
Site ID:	28836
CERS ID:	10066588
CERS Description:	Chemical Storage Facilities

Violations:

Site ID:	28836
Site Name:	EUROPEAN CAR SERVICE
Violation Date:	08-11-2015
Citation:	HSC 6.95 25508(a)(1) - California Health and Safety Code, Chapter 6.95, Section(s) 25508(a)(1)
Violation Description:	Failure to establish and electronically submit an adequate training program in safety procedures in the event of a release or threatened release of a hazardous material.
Violation Notes:	Returned to compliance on 08/27/2015. Train staff on haz waste handling and emergency procedures. Use form in file.
Violation Division:	San Mateo County Environmental Health
Violation Program:	HMRRP
Violation Source:	CERS,
Site ID:	28836
Site Name:	EUROPEAN CAR SERVICE
Violation Date:	12-01-2017

EUROPEAN CAR SERVICE & PARTS (Continued) **1000340158**

Citation:	22 CCR 12 66262.34(f) - California Code of Regulations, Title 22, Chapter 12, Section(s) 66262.34(f)
Violation Description:	Failure to properly label hazardous waste accumulation containers and portable tanks with the following requirements: "Hazardous Waste", name and address of the generator, physical and chemical characteristics of the Hazardous Waste, and starting accumulation date.
Violation Notes:	Returned to compliance on 12/01/2017. Used antifreeze and used oil missing accumulation start date CORRECTED ON SITE.
Violation Division:	San Mateo County Environmental Health
Violation Program:	HW
Violation Source:	CERS,
Site ID:	28836
Site Name:	EUROPEAN CAR SERVICE
Violation Date:	01-22-2020
Citation:	40 CFR 1 265.31 - U.S. Code of Federal Regulations, Title 40, Chapter 1, Section(s) 265.31
Violation Description:	Failure to maintain and operate the facility to minimize the possibility of a fire, explosion, or any unplanned sudden or non-sudden release of hazardous waste or hazardous waste constituents to air, soil, or surface water which could threaten human health or the environment.
Violation Notes:	Returned to compliance on 02/27/2020. OBSERVATION: A transmission left on the shop floor of the parts room has leaked vehicle fluids onto the shop floor. CORRECTIVE ACTION: Clean up the spilled vehicle fluids and properly manage any waste generated from the clean up. Within 30 days, submit documentation to the SMC CUPA confirming that the spilled vehicle fluids have been properly removed and managed.
Violation Division:	San Mateo County Environmental Health
Violation Program:	HW
Violation Source:	CERS,
Site ID:	28836
Site Name:	EUROPEAN CAR SERVICE
Violation Date:	08-11-2015
Citation:	40 CFR 1 262.34(d)(5)(iii) - U.S. Code of Federal Regulations, Title 40, Chapter 1, Section(s) 262.34(d)(5)(iii)
Violation Description:	Failure to ensure employees are familiar with the handling and compliance of hazardous waste regulations and emergency response.
Violation Notes:	Returned to compliance on 08/27/2015. Train staff on haz waste handling and emergency procedures. Use form in file.
Violation Division:	San Mateo County Environmental Health
Violation Program:	HW
Violation Source:	CERS,
Site ID:	28836
Site Name:	EUROPEAN CAR SERVICE
Violation Date:	02-09-2022
Citation:	40 CFR 1 262.34(d)(5)(ii) - U.S. Code of Federal Regulations, Title 40, Chapter 1, Section(s) 262.34(d)(5)(ii)
Violation Description:	Failure to post the following information next to the telephone: (A) The name and telephone number of the emergency coordinator; (B) Location of fire extinguishers and spill control material, and, if present, fire alarm; and (C) The telephone number of the fire department, unless the facility has a direct alarm.
Violation Notes:	Returned to compliance on 02/09/2022. OBSERVATION: Emergency

EUROPEAN CAR SERVICE & PARTS (Continued) **1000340158**

	information including the name and telephone number of the emergency coordinator, the local fire department, the location of fire extinguishers and spill control material, and if present, fire alarm, have not been posted A template form was provided during the inspection to correct this deficiency.
Violation Division:	San Mateo County Environmental Health
Violation Program:	HW
Violation Source:	CERS,
Site ID:	28836
Site Name:	EUROPEAN CAR SERVICE
Violation Date:	01-22-2020
Citation:	22 CCR 23 66273.34 - California Code of Regulations, Title 22, Chapter 23, Section(s) 66273.34
Violation Description:	Failure to label or mark each individual or container or the designated area of universal waste as required. 1) Waste batteries shall be marked with "Universal Waste-Battery(ies) . 2) Mercury containing equipment shall be marked with "Universal Waste -Mercury-Containing Equipment . 3) Lamps shall be marked with Universal Waste-Lamp(s) . 4)Each electronic devices or the container or the designated area shall be marked with Universal Waste-Electronic Device(s) . 5) Each CRTs or the container or the designated area shall be marked with "Universal Waste-CRT(s) . 6) CRT glass or the designated area shall be marked with Universal Waste-CRT glass .
Violation Notes:	Returned to compliance on 02/27/2020. OBSERVATION: 6 universal waste (UW) lamps were left on a shelf outside on the wheel rack. This business did not properly label universal waste. CORRECTIVE ACTION: Place the UW lamps into a container compatible with the waste and label as "universal waste lamps". Within 30 days, submit documentation confirming that the UW lamps have been placed into a proper container and labeled.
Violation Division:	San Mateo County Environmental Health
Violation Program:	HW
Violation Source:	CERS,
Site ID:	28836
Site Name:	EUROPEAN CAR SERVICE
Violation Date:	01-22-2020
Citation:	22 CCR 12 66262.34(f) - California Code of Regulations, Title 22, Chapter 12, Section(s) 66262.34(f)
Violation Description:	Failure to properly label hazardous waste accumulation containers and portable tanks with the following requirements: "Hazardous Waste", name and address of the generator, physical and chemical characteristics of the Hazardous Waste, and starting accumulation date.
Violation Notes:	Returned to compliance on 01/22/2020. OBSERVATION: The partially full used oil caddie was labeled with a blank hazardous waste label. During the inspection, the provided label was completed with the required information and affixed to this container. CORRECTIVE ACTION: Continue to ensure that all containers of hazardous waste (HW) are properly labeled.
Violation Division:	San Mateo County Environmental Health
Violation Program:	HW
Violation Source:	CERS,
Site ID:	28836
Site Name:	EUROPEAN CAR SERVICE

EUROPEAN CAR SERVICE & PARTS (Continued) **1000340158**

Violation Date:	12-01-2017
Citation:	HSC 6.95 25508(a)(1) - California Health and Safety Code, Chapter 6.95, Section(s) 25508(a)(1)
Violation Description:	Failure to annually review and electronically certify that the business plan is complete and accurate on or before the annual due date.
Violation Notes:	Returned to compliance on 12/01/2017. HMBP has not been annually certified. CORRECTED ON SITE
Violation Division:	San Mateo County Environmental Health
Violation Program:	HMRRP
Violation Source:	CERS,
Site ID:	28836
Site Name:	EUROPEAN CAR SERVICE
Violation Date:	01-22-2020
Citation:	HSC 6.95 25508(a)(1) - California Health and Safety Code, Chapter 6.95, Section(s) 25508(a)(1)
Violation Description:	Failure to complete and electronically submit a site map with all required content.
Violation Notes:	Returned to compliance on 02/18/2020. OBSERVATION: Per the most recent HMBP submittal, up to 110 gallons of PETROLEUM MOTOR OIL is located next to the front window on the right side upon entering the main entrance. The site map has not been updated with this information. CORRECTIVE ACTION: Within 30 days, complete and electronically submit the updated site map to https://ehesubmit.smchealth.org
Violation Division:	San Mateo County Environmental Health
Violation Program:	HMRRP
Violation Source:	CERS,
Site ID:	28836
Site Name:	EUROPEAN CAR SERVICE
Violation Date:	08-11-2015
Citation:	22 CCR 12 66262.34(f) - California Code of Regulations, Title 22, Chapter 12, Section(s) 66262.34(f)
Violation Description:	Failure to properly label hazardous waste accumulation containers with the following requirements: "Hazardous Waste", name and address of the generator, physical and chemical characteristics of the Hazardous Waste, and starting accumulation date.
Violation Notes:	Returned to compliance on 08/28/2015. Label coolant waste container with correct accumulation start date within 10 days.
Violation Division:	San Mateo County Environmental Health
Violation Program:	HW
Violation Source:	CERS,
Site ID:	28836
Site Name:	EUROPEAN CAR SERVICE
Violation Date:	08-11-2015
Citation:	40 CFR 1 265.33 - U.S. Code of Federal Regulations, Title 40, Chapter 1, Section(s) 265.33
Violation Description:	Failure of the facility to test and maintain all communications or alarm systems, fire protection equipment, spill control equipment, and decontamination equipment.
Violation Notes:	Returned to compliance on 08/28/2015. Have fire extinguishers services within 10 days.
Violation Division:	San Mateo County Environmental Health
Violation Program:	HW
Violation Source:	CERS,

EUROPEAN CAR SERVICE & PARTS (Continued) **1000340158**

Site ID:	28836
Site Name:	EUROPEAN CAR SERVICE
Violation Date:	12-01-2017
Citation:	22 CCR 12 66262.12 - California Code of Regulations, Title 22, Chapter 12, Section(s) 66262.12
Violation Description:	Failure to obtain an Identification Number prior to treating, storing, disposing of, transporting or offering for transportation any hazardous waste.
Violation Notes:	Returned to compliance on 12/01/2017. EPA ID# inactive. Activation form was filled out on site and will be sent to DTSC to activate EPA ID#.
Violation Division:	San Mateo County Environmental Health
Violation Program:	HW
Violation Source:	CERS,

Site ID:	28836
Site Name:	EUROPEAN CAR SERVICE
Violation Date:	01-22-2020
Citation:	22 CCR 12 66262.34(f) - California Code of Regulations, Title 22, Chapter 12, Section(s) 66262.34(f)
Violation Description:	Failure to label stationary hazardous waste tanks as "hazardous waste" and mark with an accumulation start date.
Violation Notes:	Returned to compliance on 01/22/2020. OBSERVATION: The hazardous waste label for the partially full 80 gallon tank of used oil was left hanging on the shop wall. The tank itself was only labeled as used oil. During the inspection, the completed label with the required information was affixed to the used oil tank. CORRECTIVE ACTION: Continue to ensure that all tanks of hazardous waste are properly labeled.
Violation Division:	San Mateo County Environmental Health
Violation Program:	HW
Violation Source:	CERS,

Site ID:	28836
Site Name:	EUROPEAN CAR SERVICE
Violation Date:	09-08-2021
Citation:	HSC 6.95 25508.2 - California Health and Safety Code, Chapter 6.95, Section(s) 25508.2
Violation Description:	Failure to annually review and electronically certify that the business plan is complete and accurate on or before the annual due date.
Violation Notes:	Returned to compliance on 10/13/2021. Business plan was last submitted on 2/18/20. This is an annual requirement. Please log into the County Portal/CERS to certify and resubmit your plan.
Violation Division:	San Mateo County Environmental Health
Violation Program:	HMRRP
Violation Source:	CERS,

Site ID:	28836
Site Name:	EUROPEAN CAR SERVICE
Violation Date:	01-22-2020
Citation:	22 CCR 11 66261.7 - California Code of Regulations, Title 22, Chapter 11, Section(s) 66261.7
Violation Description:	Failure to manage empty containers greater than 5 gallons in capacity that previously held a hazardous material/waste in accordance with 22 CCR 11 66261.7 including but not limited to the following: (e)(2)By reclaiming its scrap value onsite or shipping the container or inner

EUROPEAN CAR SERVICE & PARTS (Continued) **1000340158**

liner to a person who reclaims its scrap value; or (3) By reconditioning or re manufacturing the container or inner liner onsite for subsequent reuse, or shipping the container or inner liner to a person who reconditions or re-manufactures the container or inner liner; or (4) By shipping the container or inner liner to a supplier or to another intermediate collection location for accumulation prior to managing the container or inner liner pursuant to subsections (e)(2) or (e)(3) of 22 CCR 11 66261.7; or (i) By shipping the container or inner liner back to the supplier for the purpose of being refilled. (f) A container or an inner liner removed from a container larger than five gallons in capacity which is managed pursuant to subsection (e) of 22 CCR 11 66261.7 shall be marked with the date it has been emptied and shall be managed within one year of being emptied.

Violation Notes: Returned to compliance on 01/28/2020. OBSERVATION: 14 empty blue 55 gallon drums that used to contain motor oil are being stored outside. These containers were not labeled empty or the date they became empty. CORRECTIVE ACTION: Within 30 days, submit documentation to this department demonstrating that the empty containers listed above have been marked with the date they were emptied and are being properly managed.
Violation Division: San Mateo County Environmental Health
Violation Program: HW
Violation Source: CERS,

Site ID: 28836
Site Name: EUROPEAN CAR SERVICE
Violation Date: 08-11-2015
Citation: HSC 6.95 25508(a)(1) - California Health and Safety Code, Chapter 6.95, Section(s) 25508(a)(1)
Violation Description: Failure to complete and electronically submit a site map with all required content.
Violation Notes: Returned to compliance on 09/01/2015. Please revise map online to include new oil in workshop and coolant (that will be transferred from gallon containers to a drum) that will be recycled in rear storage.
Violation Division: San Mateo County Environmental Health
Violation Program: HMRRP
Violation Source: CERS,

Site ID: 28836
Site Name: EUROPEAN CAR SERVICE
Violation Date: 03-19-2024
Citation: HSC 6.95 25508.2 - California Health and Safety Code, Chapter 6.95, Section(s) 25508.2
Violation Description: Failure to annually review and electronically certify that the business plan is complete and accurate on or before the annual due date.
Violation Notes: Not reported
Violation Division: San Mateo County Environmental Health
Violation Program: HMRRP
Violation Source: CERS,

Site ID: 28836
Site Name: EUROPEAN CAR SERVICE
Violation Date: 01-22-2020
Citation: HSC 6.5 25123.3(h)(1) - California Health and Safety Code, Chapter 6.5, Section(s) 25123.3(h)(1)

EUROPEAN CAR SERVICE & PARTS (Continued) **1000340158**

Violation Description: Failure to send hazardous waste offsite for treatment, storage, or disposal within 180 days (or 270 days if waste is transported over 200 miles) for a generator who generates less than 1000 kilogram per month if all of the following conditions are met: (1) The quantity of hazardous waste accumulated onsite never exceeds 6,000 kilograms. (2) The generator complies with the requirements of 40 Code of Federal Regulations section 262.34(d), (e) and (f). (3) The generator does not hold acutely hazardous waste or extremely hazardous waste in an amount greater than one kilogram for more than 90 days.
Violation Notes: Returned to compliance on 01/28/2020. OBSERVATION: In the outside storage shed is a partially full black 55 gallon drum labeled as hazardous waste coolant. It was marked with the accumulation start date of 8-27-17. Disposal records also indicate that the most recent pick up of used coolant was on 8-27-17. This waste has been on site for longer than one year. CORRECTIVE ACTION: Dispose of hazardous waste that has been stored over the applicable time limit. Within 30 days provide a copy of the disposal record to the San Mateo County (SMC) Certified Unified Program Agency (CUPA).
Violation Division: San Mateo County Environmental Health
Violation Program: HW
Violation Source: CERS,

Site ID: 28836
Site Name: EUROPEAN CAR SERVICE
Violation Date: 01-22-2020
Citation: HSC 6.5 25250.22 - California Health and Safety Code, Chapter 6.5, Section(s) 25250.22
Violation Description: Failure to properly manage used oil and/or fuel filters in accordance with the requirements.
Violation Notes: Returned to compliance on 01/28/2020. OBSERVATION: In the outside storage shed is a partially full black 55 gallon drum of drained used oil filters. It was left open. During the inspection, the lid was placed back on this drum. CORRECTIVE ACTION: Ensure that containers of drained used oil filters are kept closed unless adding or removing waste. OBSERVATION: In the outside storage shed is a partially full black 55 gallon drum of drained used oil filters. It was marked with the accumulation start date of 12-12-18. This waste has been on site longer than one year. CORRECTIVE ACTION: Immediately properly dispose of the drained used oil filters. Within 30 days, submit a bill of lading to this department demonstrating proper disposal.
Violation Division: San Mateo County Environmental Health
Violation Program: HW
Violation Source: CERS,

Evaluation:
Eval General Type: Compliance Evaluation Inspection
Eval Date: 02-09-2022
Violations Found: No
Eval Type: Routine done by local agency
Eval Notes: Not reported
Eval Division: San Mateo County Environmental Health
Eval Program: HMRRP
Eval Source: CERS,

Eval General Type: Other/Unknown
Eval Date: 03-19-2024
Violations Found: Yes

EUROPEAN CAR SERVICE & PARTS (Continued) **1000340158**

Eval Type: Other, not routine, done by local agency
Eval Notes: Last full HMBP submitted 10/13/22. - Certify/Resubmit electronically at http://cers.calepa.ca.gov/ Violation cited administratively, not onsite.
Eval Division: San Mateo County Environmental Health
Eval Program: HMRRP
Eval Source: CERS,

Eval General Type: Compliance Evaluation Inspection
Eval Date: 08-12-2015
Violations Found: Yes
Eval Type: Routine done by local agency
Eval Notes: Not reported
Eval Division: San Mateo County Environmental Health
Eval Program: HMRRP
Eval Source: CERS,

Eval General Type: Other/Unknown
Eval Date: 10-14-2022
Violations Found: No
Eval Type: Other, not routine, done by local agency
Eval Notes: Not reported
Eval Division: San Mateo County Environmental Health
Eval Program: HMRRP
Eval Source: CERS,

Eval General Type: Other/Unknown
Eval Date: 10-30-2015
Violations Found: No
Eval Type: Other, not routine, done by local agency
Eval Notes: Not reported
Eval Division: San Mateo County Environmental Health
Eval Program: HMRRP
Eval Source: CERS,

Eval General Type: Other/Unknown
Eval Date: 12-13-2019
Violations Found: No
Eval Type: Other, not routine, done by local agency
Eval Notes: HMBP submittal reviewed and accepted.
Eval Division: San Mateo County Environmental Health
Eval Program: HMRRP
Eval Source: CERS,

Eval General Type: Compliance Evaluation Inspection
Eval Date: 01-22-2020
Violations Found: Yes
Eval Type: Routine done by local agency
Eval Notes: On site to conduct a routine inspection. The following waste was picked up: On 1-10-20, 350 gallons of used oil. On 8-27-19, 441 gallons of used oil. On 4-16-19, 400 gallons of used oil. On 12-12-18 per manifest 019742852JJK, 175 pounds of drained used oil filters. On 11-29-18, 340 gallons of used oil. On 8-16-18, 500 gallons of used oil. On 4-9-18, 340 gallons of used oil. On 12-14-17, 375 gallons of used oil. On 8-31-17, 1 drum of drained used oil filters. On 8-27-17, 50 gallons of used coolant. On 8-27-17, 370 gallons of used oil. On 1-13-17, 55 gallons of used coolant. On 12-21-16, 1 drum of drained

EUROPEAN CAR SERVICE & PARTS (Continued) **1000340158**

used oil filters.
Eval Division: San Mateo County Environmental Health
Eval Program: HW
Eval Source: CERS,

Eval General Type: Compliance Evaluation Inspection
Eval Date: 08-12-2015
Violations Found: Yes
Eval Type: Routine done by local agency
Eval Notes: Not reported
Eval Division: San Mateo County Environmental Health
Eval Program: HW
Eval Source: CERS,

Eval General Type: Other/Unknown
Eval Date: 10-31-2013
Violations Found: No
Eval Type: Other, not routine, done by local agency
Eval Notes: Not reported
Eval Division: San Mateo County Environmental Health
Eval Program: HMRRP
Eval Source: CERS,

Eval General Type: Other/Unknown
Eval Date: 01-22-2020
Violations Found: No
Eval Type: Other, not routine, done by local agency
Eval Notes: HMBP submittal reviewed and not accepted.
Eval Division: San Mateo County Environmental Health
Eval Program: HMRRP
Eval Source: CERS,

Eval General Type: Compliance Evaluation Inspection
Eval Date: 01-22-2020
Violations Found: Yes
Eval Type: Routine done by local agency
Eval Notes: On site to conduct a routine inspection. Facility stores the following up to: 127 cubic feet of oxygen. 69 cubic feet of acetylene. 107 cubic feet of acetylene. 55 gallons of waste coolant. 500 gallons of used oil. 330 gallons of motor oil.
Eval Division: San Mateo County Environmental Health
Eval Program: HMRRP
Eval Source: CERS,

Eval General Type: Compliance Evaluation Inspection
Eval Date: 02-09-2022
Violations Found: Yes
Eval Type: Routine done by local agency
Eval Notes: Facility generates used oil (approx 200 gallons every 3 months), antifreeze, 55 gal drum pick up at least annually, and used filters 55 gal drum pick up at least annually.
Eval Division: San Mateo County Environmental Health
Eval Program: HW
Eval Source: CERS,

Eval General Type: Other/Unknown
Eval Date: 02-28-2020

EUROPEAN CAR SERVICE & PARTS (Continued) **1000340158**

Violations Found: No
Eval Type: Other, not routine, done by local agency
Eval Notes: HMBP submittal reviewed and accepted.
Eval Division: San Mateo County Environmental Health
Eval Program: HMRRP
Eval Source: CERS,

Eval General Type: Other/Unknown
Eval Date: 09-01-2015
Violations Found: No
Eval Type: Other, not routine, done by local agency
Eval Notes: Not reported
Eval Division: San Mateo County Environmental Health
Eval Program: HMRRP
Eval Source: CERS,

Eval General Type: Compliance Evaluation Inspection
Eval Date: 12-01-2017
Violations Found: Yes
Eval Type: Routine done by local agency
Eval Notes: Not reported
Eval Division: San Mateo County Environmental Health
Eval Program: HMRRP
Eval Source: CERS,

Eval General Type: Other/Unknown
Eval Date: 01-28-2020
Violations Found: No
Eval Type: Other, not routine, done by local agency
Eval Notes: HMBP submittal reviewed and not accepted.
Eval Division: San Mateo County Environmental Health
Eval Program: HMRRP
Eval Source: CERS,

Eval General Type: Other/Unknown
Eval Date: 07-02-2014
Violations Found: No
Eval Type: Other, not routine, done by local agency
Eval Notes: Not reported
Eval Division: San Mateo County Environmental Health
Eval Program: HW
Eval Source: CERS,

Eval General Type: Other/Unknown
Eval Date: 07-29-2014
Violations Found: No
Eval Type: Other, not routine, done by local agency
Eval Notes: Not reported
Eval Division: San Mateo County Environmental Health
Eval Program: HW
Eval Source: CERS,

Eval General Type: Other/Unknown
Eval Date: 08-28-2015
Violations Found: No
Eval Type: Other, not routine, done by local agency
Eval Notes: Not reported

EUROPEAN CAR SERVICE & PARTS (Continued) **1000340158**

Eval Division: San Mateo County Environmental Health
Eval Program: HW
Eval Source: CERS,

Eval General Type: Other/Unknown
Eval Date: 09-08-2021
Violations Found: Yes
Eval Type: Other, not routine, done by local agency
Eval Notes: Not reported
Eval Division: San Mateo County Environmental Health
Eval Program: HMRRP
Eval Source: CERS,

Eval General Type: Other/Unknown
Eval Date: 09-10-2019
Violations Found: No
Eval Type: Other, not routine, done by local agency
Eval Notes: HMBP submittal reviewed and accepted.
Eval Division: San Mateo County Environmental Health
Eval Program: HMRRP
Eval Source: CERS,

Eval General Type: Other/Unknown
Eval Date: 10-13-2021
Violations Found: No
Eval Type: Other, not routine, done by local agency
Eval Notes: Not reported
Eval Division: San Mateo County Environmental Health
Eval Program: HMRRP
Eval Source: CERS,

Eval General Type: Other/Unknown
Eval Date: 10-21-2013
Violations Found: No
Eval Type: Other, not routine, done by local agency
Eval Notes: Not reported
Eval Division: San Mateo County Environmental Health
Eval Program: HMRRP
Eval Source: CERS,

Eval General Type: Compliance Evaluation Inspection
Eval Date: 12-01-2017
Violations Found: Yes
Eval Type: Routine done by local agency
Eval Notes: Not reported
Eval Division: San Mateo County Environmental Health
Eval Program: HW
Eval Source: CERS,

Coordinates:
Site ID: 28836
Facility Name: EUROPEAN CAR SERVICE
Env Int Type Code: HWG
Program ID: 10066588
Coord Name: Not reported
Ref Point Type Desc: Unknown,
Latitude: 37.631271

EUROPEAN CAR SERVICE & PARTS (Continued) **1000340158**

Longitude: -122.417747

Affiliation:

Affiliation Type Desc: CUPA District
Entity Name: San Mateo County Environmental Health
Entity Title: Not reported
Affiliation Address: 2000 Alameda de las Pulgas, Suite 100
Affiliation City: San Mateo
Affiliation State: CA
Affiliation Country: Not reported
Affiliation Zip: 94403
Affiliation Phone: (650) 372-6200,

Affiliation Type Desc: Environmental Contact
Entity Name: Dietmar Grauf
Entity Title: Not reported
Affiliation Address: 928 El Camino Real
Affiliation City: San Bruno
Affiliation State: CA
Affiliation Country: Not reported
Affiliation Zip: 94066
Affiliation Phone: ,

Affiliation Type Desc: Facility Mailing Address
Entity Name: Mailing Address
Entity Title: Not reported
Affiliation Address: 928 EL CAMINO REAL
Affiliation City: SAN BRUNO
Affiliation State: CA
Affiliation Country: Not reported
Affiliation Zip: 94066
Affiliation Phone: ,

Affiliation Type Desc: Identification Signer
Entity Name: Derek Grauf
Entity Title: Manager
Affiliation Address: Not reported
Affiliation City: Not reported
Affiliation State: Not reported
Affiliation Country: Not reported
Affiliation Zip: Not reported
Affiliation Phone: ,

Affiliation Type Desc: Legal Owner
Entity Name: EUROPEAN CAR SERVICE INC
Entity Title: Not reported
Affiliation Address: 928 EL CAMINO REAL
Affiliation City: SAN BRUNO
Affiliation State: CA
Affiliation Country: United States
Affiliation Zip: 94066
Affiliation Phone: (650) 589-0233,

Affiliation Type Desc: Parent Corporation
Entity Name: EUROPEAN CAR SERVICE
Entity Title: Not reported
Affiliation Address: Not reported

EUROPEAN CAR SERVICE & PARTS (Continued) **1000340158**

Affiliation City:	Not reported
Affiliation State:	Not reported
Affiliation Country:	Not reported
Affiliation Zip:	Not reported
Affiliation Phone:	,
Affiliation Type Desc:	Document Preparer
Entity Name:	Derek Grauf
Entity Title:	Not reported
Affiliation Address:	Not reported
Affiliation City:	Not reported
Affiliation State:	Not reported
Affiliation Country:	Not reported
Affiliation Zip:	Not reported
Affiliation Phone:	,
Affiliation Type Desc:	Operator
Entity Name:	Derek Grauf
Entity Title:	Not reported
Affiliation Address:	Not reported
Affiliation City:	Not reported
Affiliation State:	Not reported
Affiliation Country:	Not reported
Affiliation Zip:	Not reported
Affiliation Phone:	(650) 589-0233,

AH397 **C & M AUTOMOTIVE** **San Mateo Co. BI** **S106034844**
ENE **1157 MONTGOMERY** **N/A**
1/8-1/4 **SAN BRUNO, CA 94066**
0.209 mi.
1104 ft. **Site 4 of 23 in cluster AH**

Relative: **Lower**

Actual: **23 ft.**

San Mateo Co. BI:

Name:	C & M AUTOMOTIVE
Address:	1157 MONTGOMERY
City,State,Zip:	SAN BRUNO, CA 94066
Region:	SAN MATEO
Facility ID:	FA0003584
Prog Element Code:	STORES MV FUELS OR WASTE ONLY
Record Id:	PR0005006
Description:	STORES MV FUELS OR WASTE ONLY
Facility Status:	Active, billable
Program Category:	BUSINESS PLAN PROGRAM
Name:	C & M AUTOMOTIVE
Address:	1157 MONTGOMERY
City,State,Zip:	SAN BRUNO, CA 94066
Region:	SAN MATEO
Facility ID:	FA0003584
Prog Element Code:	GENERATES and RECYCLES WASTE OIL/SOLVENT
Record Id:	PR0012224
Description:	GENERATES & RECYCLES WASTE OIL/SOLVENT
Facility Status:	Active, billable
Program Category:	HAZARDOUS WASTE PROGRAM
Name:	C & M AUTOMOTIVE
Address:	1157 MONTGOMERY

C & M AUTOMOTIVE (Continued) **S106034844**

City,State,Zip:	SAN BRUNO, CA 94066
Region:	SAN MATEO
Facility ID:	FA0003584
Prog Element Code:	STORMWATER ANNUAL INSPECTION FEE
Record Id:	PR0043507
Description:	STORMWATER ANNUAL FEE - INSP FREQ EVERY 2 YRS
Facility Status:	Inactive, non-billable
Program Category:	STORMWATER

AH398 **C & M AUTOMOTIVE** **RCRA NonGen / NLR** **1024808401**
ENE **1157 MONTGOMERY AVE** **E MANIFEST** **CAL000279619**
1/8-1/4 **SAN BRUNO, CA 94066**
0.209 mi.
1104 ft. **Site 5 of 23 in cluster AH**

Relative: **Lower**

Actual: **23 ft.**

RCRA Listings:

Date Form Received by Agency:	20040303
Handler Name:	C & M Automotive
Handler Address:	1157 Montgomery Ave
Handler City,State,Zip:	SAN BRUNO, CA 94066
EPA ID:	CAL000279619
Contact Name:	CRISTOBAL MAYRENA
Contact Address:	1157 MONTGOMERY AVE
Contact City,State,Zip:	SAN BRUNO, CA 94066
Contact Telephone:	650-952-5105
Contact Fax:	650-952-5106
Contact Email:	CHRISLUCH650@YAHOO.COM
Contact Title:	Not reported
EPA Region:	09
Land Type:	Not reported
Federal Waste Generator Description:	Not a generator, verified
Non-Notifier:	Not reported
Biennial Report Cycle:	Not reported
Accessibility:	Not reported
Active Site Indicator:	Handler Activities
State District Owner:	Not reported
State District:	Not reported
Mailing Address:	1157 MONTGOMERY AVE
Mailing City,State,Zip:	SAN BRUNO, CA 94066-0000
Owner Name:	Toledo Cuartelon/Aveline Convento
Owner Type:	Other
Operator Name:	Cristobal Mayrena
Operator Type:	Other
Short-Term Generator Activity:	No
Importer Activity:	No
Mixed Waste Generator:	No
Transporter Activity:	No
Transfer Facility Activity:	No
Recycler Activity with Storage:	No
Small Quantity On-Site Burner Exemption:	No
Smelting Melting and Refining Furnace Exemption:	No
Underground Injection Control:	No
Off-Site Waste Receipt:	No
Universal Waste Indicator:	Yes
Universal Waste Destination Facility:	Yes
Federal Universal Waste:	No
Active Site State-Reg Handler:	---
Federal Facility Indicator:	Not reported

C & M AUTOMOTIVE (Continued) **1024808401**

Hazardous Secondary Material Indicator:	N
Sub-Part K Indicator:	Not reported
2018 GPRA Permit Baseline:	Not on the Baseline
2018 GPRA Renewals Baseline:	Not on the Baseline
202 GPRA Corrective Action Baseline:	No
Subject to Corrective Action Universe:	No
Non-TSDFs Where RCRA CA has Been Imposed Universe:	No
Corrective Action Priority Ranking:	No NCAPS ranking
Environmental Control Indicator:	No
Institutional Control Indicator:	No
Human Exposure Controls Indicator:	N/A
Groundwater Controls Indicator:	N/A
Significant Non-Complier Universe:	No
Unaddressed Significant Non-Complier Universe:	No
Addressed Significant Non-Complier Universe:	No
Significant Non-Complier With a Compliance Schedule Universe:	No
Financial Assurance Required:	Not reported
Handler Date of Last Change:	20180905
Recognized Trader-Importer:	No
Recognized Trader-Exporter:	No
Importer of Spent Lead Acid Batteries:	No
Exporter of Spent Lead Acid Batteries:	No
Recycler Activity Without Storage:	No
Manifest Broker:	No
Sub-Part P Indicator:	No

Handler - Owner Operator:

Owner/Operator Indicator:	Owner
Owner/Operator Name:	TOLEDO CUARTELON/AVELINE CONVENTO
Legal Status:	Other
Date Became Current:	Not reported
Date Ended Current:	Not reported
Owner/Operator Address:	1157 MONTGOMERY AVE
Owner/Operator City,State,Zip:	SAN BRUNO, CA 94066-0000
Owner/Operator Telephone:	650-952-5105
Owner/Operator Telephone Ext:	Not reported
Owner/Operator Fax:	Not reported
Owner/Operator Email:	Not reported

Owner/Operator Indicator:	Operator
Owner/Operator Name:	CRISTOBAL MAYRENA
Legal Status:	Other
Date Became Current:	Not reported
Date Ended Current:	Not reported
Owner/Operator Address:	1157 MONTGOMERY AVE
Owner/Operator City,State,Zip:	SAN BRUNO, CA 94066
Owner/Operator Telephone:	650-952-5105
Owner/Operator Telephone Ext:	Not reported
Owner/Operator Fax:	Not reported
Owner/Operator Email:	Not reported

Historic Generators:

Receive Date:	20040303
Handler Name: C & M AUTOMOTIVE	
Federal Waste Generator Description:	Not a generator, verified

C & M AUTOMOTIVE (Continued) **1024808401**

State District Owner: Not reported
Large Quantity Handler of Universal Waste: No
Recognized Trader Importer: No
Recognized Trader Exporter: No
Spent Lead Acid Battery Importer: No
Spent Lead Acid Battery Exporter: No
Current Record: Yes
Non Storage Recycler Activity: Not reported
Electronic Manifest Broker: Not reported

List of NAICS Codes and Descriptions:
NAICS Code: 811111
NAICS Description: GENERAL AUTOMOTIVE REPAIR

Facility Has Received Notices of Violations:
Violations: No Violations Found

Evaluation Action Summary:
Evaluations: No Evaluations Found

E MANIFEST:
Manifest Tracking Number: 020812127JJK
Last Updated Date: 20190823
Shipped Date: 20190730
Received Date: 20190809
Manifest Status: Signed
Submission Type: DataImage5Copy
Origin Type: Service
Generator EPA ID: CAL000279619
Generator Name: C & M Automotive
Generator Location Street Number: Not reported
Generator Location Street 1: 1157 MONTGOMERY AVE
Generator Location Street 2: Not reported
Generator Location City: SAN BRUNO
Generator Location State: CA
Generator Location Zip: 94066
Generator Mail Street Number: Not reported
Generator Mail Street 1: 1157 MONTGOMERY AVE
Generator Mail Street 2: Not reported
Generator Mail City: SAN BRUNO
Generator Mail Zip: 94066-0000
Generator Mail State: CA
Generator Contact Company Name: Not reported
Designated Facility EPA ID: AZR000521146
Designated Facility Name: Yuma Yes 2 Waste Transfer Station
Designated Facility Mail Street Number: Not reported
Designated Facility Mail Street 1: STE 105
Designated Facility Mail Street 2: 2621 GREEN RIVER RD
Designated Facility Mail City: CORONA
Designated Facility Mail Zip: 92882
Designated Facility Mail State: CA
Designated Facility Location Street Number: Not reported
Designated Facility Location Street 1: 6500 S US HIGHWAY 95
Designated Facility Location Street 2: Not reported

C & M AUTOMOTIVE (Continued) **1024808401**

Designated Facility Location City:	YUMA
Designated Facility Location Zip:	85365
Designated Facility Location State:	AZ
Designated Facility Contact Company Name:	Not reported
Manifest Residue Indicator:	N
Rejection Indicator:	N

State Waste:

Manifest Tracking Number:	020812127JJK
Waste Line Number:	1
State Waste Code Owner:	CA
State Waste Code:	352
State Waste:	Other organic solids

Transporter:

Manifest Tracking Number:	020812127JJK
Transporter Line Number:	1
Transporter EPA ID:	CAD028277036
Transporter Name:	Asbury Environmental Services Dba World Oil Enviromental Services

Manifest Tracking Number:	020812127JJK
Transporter Line Number:	2
Transporter EPA ID:	CAR000175422
Transporter Name:	Worldwide Recovery System Inc

Waste Line:

Manifest Tracking Number:	020812127JJK
Waste Line Number:	1
U.S. DOT Hazardous Indicator:	N
U.S. DOT ID Number:	Not reported
U.S. DOT Description:	Not reported
Non-Hazardous Waste Description:	NON-RCRA HAZARDOUS WASTE, SOLID (PAPER FILTERS)
Number of Containers:	1
Container Type Code:	DM
Container Type Description:	Metal drums, barrels, kegs
Waste Quantity:	445
Quantity Unit of Measure Code:	P
Quantity Unit of Measure Description:	Pounds
Waste Quantity, in Tons:	0.2225
Acute Waste Quantity, in Tons:	0
Non-Acute Waste Quantity, in Tons:	0.2225
Waste Quantity, in Kilograms:	201.81418
Acute Waste Quantity, in Kilograms:	0
Non-Acute Waste Quantity, in Kilorgrams:	201.81418
Management Method Code:	H141
Management Method Description:	STORAGE, BULKING AND/OR TRANSFER OFF SITE
Waste Residue Indicator:	N
Quantity Discrepancy Indicator:	N
Waste Type Discrepancy Indicator:	N
Waste Density:	Not reported
Waste Density Unit of Measure Code:	Not reported
Waste Density Unit of Measure Description:	Not reported
Form Code:	Not reported
Form Code Description:	Not reported
Source Code:	Not reported
Source Code Description:	Not reported

C & M AUTOMOTIVE (Continued) **1024808401**

Waste Minimization Code:	Not reported
Waste Minimization Code Description:	Not reported
Consent Number:	Not reported
EPA Waste Indicator:	N

AH399 **C & M SAN BRUNO AUTOMOTIVE** **RCRA NonGen / NLR** **1031280544**
ENE **1157 MONTGOMERY AVE** **CAL000485990**
1/8-1/4 **SAN BRUNO, CA 94066**
0.209 mi.
1104 ft. **Site 6 of 23 in cluster AH**

Relative: **Lower**
Actual: **23 ft.**

RCRA Listings:

Date Form Received by Agency:	20240531
Handler Name:	C & M San Bruno Automotive
Handler Address:	1157 Montgomery Ave
Handler City,State,Zip:	SAN BRUNO, CA 94066
EPA ID:	CAL000485990
Contact Name:	JOSE SANAN OCHOA
Contact Address:	927 PINE ST
Contact City,State,Zip:	OAKLAND, CA 94607
Contact Telephone:	415-525-9378
Contact Fax:	Not reported
Contact Email:	CNMAUTOMOTIVESANBRUNO@GMAIL.COM
Contact Title:	Not reported
EPA Region:	09
Land Type:	Not reported
Federal Waste Generator Description:	Not a generator, verified
Non-Notifier:	Not reported
Biennial Report Cycle:	Not reported
Accessibility:	Not reported
Active Site Indicator:	Not reported
State District Owner:	Not reported
State District:	Not reported
Mailing Address:	1157 MONTGOMERY AVE
Mailing City,State,Zip:	SAN BRUNO, CA 94066
Owner Name:	C & M San Bruno Automotive Llc
Owner Type:	Other
Operator Name:	Jose Sanan Ochoa
Operator Type:	Other
Short-Term Generator Activity:	No
Importer Activity:	No
Mixed Waste Generator:	No
Transporter Activity:	No
Transfer Facility Activity:	No
Recycler Activity with Storage:	No
Small Quantity On-Site Burner Exemption:	No
Smelting Melting and Refining Furnace Exemption:	No
Underground Injection Control:	No
Off-Site Waste Receipt:	No
Universal Waste Indicator:	No
Universal Waste Destination Facility:	No
Federal Universal Waste:	No
Active Site State-Reg Handler:	---
Federal Facility Indicator:	Not reported
Hazardous Secondary Material Indicator:	N
Sub-Part K Indicator:	Not reported
2018 GPRA Permit Baseline:	Not on the Baseline
2018 GPRA Renewals Baseline:	Not on the Baseline

C & M SAN BRUNO AUTOMOTIVE (Continued) **1031280544**

202 GPRA Corrective Action Baseline:	No
Subject to Corrective Action Universe:	No
Non-TSDFs Where RCRA CA has Been Imposed Universe:	No
Corrective Action Priority Ranking:	No NCAPS ranking
Environmental Control Indicator:	No
Institutional Control Indicator:	No
Human Exposure Controls Indicator:	N/A
Groundwater Controls Indicator:	N/A
Significant Non-Complier Universe:	No
Unaddressed Significant Non-Complier Universe:	No
Addressed Significant Non-Complier Universe:	No
Significant Non-Complier With a Compliance Schedule Universe:	No
Financial Assurance Required:	Not reported
Handler Date of Last Change:	20240604
Recognized Trader-Importer:	No
Recognized Trader-Exporter:	No
Importer of Spent Lead Acid Batteries:	No
Exporter of Spent Lead Acid Batteries:	No
Recycler Activity Without Storage:	No
Manifest Broker:	No
Sub-Part P Indicator:	No

Handler - Owner Operator:

Owner/Operator Indicator:	Owner
Owner/Operator Name:	C & M SAN BRUNO AUTOMOTIVE LLC
Legal Status:	Other
Date Became Current:	Not reported
Date Ended Current:	Not reported
Owner/Operator Address:	927 PINE ST
Owner/Operator City,State,Zip:	OAKLAND, CA 94607
Owner/Operator Telephone:	415-525-9378
Owner/Operator Telephone Ext:	Not reported
Owner/Operator Fax:	Not reported
Owner/Operator Email:	Not reported

Owner/Operator Indicator:	Operator
Owner/Operator Name:	JOSE SANAN OCHOA
Legal Status:	Other
Date Became Current:	Not reported
Date Ended Current:	Not reported
Owner/Operator Address:	927 PINE ST
Owner/Operator City,State,Zip:	OAKLAND, CA 94607
Owner/Operator Telephone:	415-525-9378
Owner/Operator Telephone Ext:	Not reported
Owner/Operator Fax:	Not reported
Owner/Operator Email:	Not reported

Historic Generators:

Receive Date:	20240531
Handler Name:	C & M SAN BRUNO AUTOMOTIVE
Federal Waste Generator Description:	Not a generator, verified
State District Owner:	Not reported
Large Quantity Handler of Universal Waste:	No
Recognized Trader Importer:	No
Recognized Trader Exporter:	No

C & M SAN BRUNO AUTOMOTIVE (Continued) **1031280544**

Spent Lead Acid Battery Importer: No
Spent Lead Acid Battery Exporter: No
Current Record: Yes
Non Storage Recycler Activity: No
Electronic Manifest Broker: No

List of NAICS Codes and Descriptions:
NAICS Code: 811111
NAICS Description: GENERAL AUTOMOTIVE REPAIR

Facility Has Received Notices of Violations:
Violations: No Violations Found

Evaluation Action Summary:
Evaluations: No Evaluations Found

AH400 **D AND S AUTOWORKS** **RCRA-SQG** **1000819570**
ENE **1157 MONTGOMERY AVE** **FINDS** **CAD983655614**
1/8-1/4 **SAN BRUNO, CA 94066** **ECHO**
0.209 mi.
1104 ft. **Site 7 of 23 in cluster AH**

Relative:
Lower

Actual:
23 ft.

RCRA Listings:
Date Form Received by Agency: 19921218
Handler Name: D And S Autoworks
Handler Address: Montgomery Ave
Handler City,State,Zip: SAN BRUNO, CA 94066-1579
EPA ID: CAD983655614
Contact Name: STEVEN SZETO
Contact Address: 1157 MONTGOMERY AVE
Contact City,State,Zip: SAN BRUNO, CA 94066-1579
Contact Telephone: 415-952-5105
Contact Fax: Not reported
Contact Email: Not reported
Contact Title: Not reported
EPA Region: 09
Land Type: Private
Federal Waste Generator Description: Small Quantity Generator
Non-Notifier: Not reported
Biennial Report Cycle: Not reported
Accessibility: Not reported
Active Site Indicator: Handler Activities
State District Owner: Not reported
State District: Not reported
Mailing Address: MONTGOMERY AVE
Mailing City,State,Zip: SAN BRUNO, CA 94066-1579
Owner Name: Steven Szeto
Owner Type: Private
Operator Name: Not reported
Operator Type: Not reported
Short-Term Generator Activity: No
Importer Activity: No
Mixed Waste Generator: No
Transporter Activity: No
Transfer Facility Activity: No

D AND S AUTOWORKS (Continued) **1000819570**

Recycler Activity with Storage:	No
Small Quantity On-Site Burner Exemption:	No
Smelting Melting and Refining Furnace Exemption:	No
Underground Injection Control:	No
Off-Site Waste Receipt:	No
Universal Waste Indicator:	No
Universal Waste Destination Facility:	No
Federal Universal Waste:	No
Active Site State-Reg Handler:	---
Federal Facility Indicator:	Not reported
Hazardous Secondary Material Indicator:	N
Sub-Part K Indicator:	Not reported
2018 GPRA Permit Baseline:	Not on the Baseline
2018 GPRA Renewals Baseline:	Not on the Baseline
202 GPRA Corrective Action Baseline:	No
Subject to Corrective Action Universe:	No
Non-TSDFs Where RCRA CA has Been Imposed Universe:	No
Corrective Action Priority Ranking:	No NCAPS ranking
Environmental Control Indicator:	No
Institutional Control Indicator:	No
Human Exposure Controls Indicator:	N/A
Groundwater Controls Indicator:	N/A
Significant Non-Complier Universe:	No
Unaddressed Significant Non-Complier Universe:	No
Addressed Significant Non-Complier Universe:	No
Significant Non-Complier With a Compliance Schedule Universe:	No
Financial Assurance Required:	Not reported
Handler Date of Last Change:	20000915
Recognized Trader-Importer:	No
Recognized Trader-Exporter:	No
Importer of Spent Lead Acid Batteries:	No
Exporter of Spent Lead Acid Batteries:	No
Recycler Activity Without Storage:	No
Manifest Broker:	No
Sub-Part P Indicator:	No

Handler - Owner Operator:

Owner/Operator Indicator:	Owner
Owner/Operator Name: STEVEN SZETO	
Legal Status:	Private
Date Became Current:	Not reported
Date Ended Current:	Not reported
Owner/Operator Address:	1157 MONTGOMERY AVE
Owner/Operator City,State,Zip:	SAN BRUNO, CA 94066-1579
Owner/Operator Telephone:	415-952-5105
Owner/Operator Telephone Ext:	Not reported
Owner/Operator Fax:	Not reported
Owner/Operator Email:	Not reported

Historic Generators:

Receive Date:	19921218
Handler Name: D AND S AUTOWORKS	
Federal Waste Generator Description:	Small Quantity Generator
State District Owner:	Not reported
Large Quantity Handler of Universal Waste:	No

D AND S AUTOWORKS (Continued) **1000819570**

Recognized Trader Importer:	No
Recognized Trader Exporter:	No
Spent Lead Acid Battery Importer:	No
Spent Lead Acid Battery Exporter:	No
Current Record:	Yes
Non Storage Recycler Activity:	Not reported
Electronic Manifest Broker:	Not reported

List of NAICS Codes and Descriptions:
NAICS Codes: No NAICS Codes Found

Facility Has Received Notices of Violations:
Violations: No Violations Found

Evaluation Action Summary:
Evaluations: No Evaluations Found

FINDS:
Registry ID: 110002889731

Click Here for FRS Facility Detail Report:

Environmental Interest/Information System:
The Resource Conservation and Recovery Act Information System (RCRAInfo) is EPA's comprehensive information system in support of the Resource Conservation and Recovery Act (RCRA) of 1976 and the Hazardous and Solid Waste Amendments (HSWA) of 1984. It tracks many types of information about generators, transporters, treaters, storers, and disposers of hazardous waste.

Click this hyperlink while viewing on your computer to access additional FINDS: detail in the EDR Site Report.

ECHO:

Envid:	1000819570
Registry ID:	110002889731

DFR URL:

Name:	D AND S AUTOWORKS
Address:	1157 MONTGOMERY AVE
City,State,Zip:	SAN BRUNO, CA 94066

AH401 **C & M AUTOMOTIVE** **HAULERS** **S118936832**
ENE **1157 MONTGOMERY AVE** **CERS HAZ WASTE** **N/A**
1/8-1/4 **SAN BRUNO, CA 94066** **HWTS**
0.209 mi. **HAZNET**
1104 ft. **Site 8 of 23 in cluster AH**

Relative:
Lower

Actual:
23 ft.

HAULERS:

Name:	C & M AUTOMOTIVE SAN BRUNO
Address:	1157 MONTGOMERY AVENUE
City,State,Zip:	SAN BRUNO, CA 94066
Facility ID:	1956287
Facility Phone:	Not reported
Business Email Address:	cnmautomotivesanbruno@gmail.com
Contact Person:	Jose Sanan Ochoa

C & M AUTOMOTIVE (Continued) **S118936832**

Mailing Address:	1157 Montgomery Avenue
Mailing City:	San Bruno
Mailing State:	CA
Mailing Zip:	94066
Mailing County:	Not reported
Mailing Phone:	(650) 952-9105
Current Status:	Active
Current Hauler Status:	Not reported
Accepting Tires From Public:	Not reported
Regulatory Status Last Changed:	2024-06-12 09:55:16
Business Types:	Not reported

CERS HAZ WASTE:

Name:	C & M AUTOMOTIVE
Address:	1157 MONTGOMERY AVE
City,State,Zip:	SAN BRUNO, CA 94066
Site ID:	14330
CERS ID:	10938937
CERS Description:	Hazardous Waste Onsite Treatment

Coordinates:

Site ID:	14330
Facility Name:	C & M AUTOMOTIVE
Env Int Type Code:	HWTP
Program ID:	10938937
Coord Name:	Not reported
Ref Point Type Desc:	Center of a facility or station.,
Latitude:	37.638420
Longitude:	-122.412730

Affiliation:

Affiliation Type Desc:	Facility Mailing Address
Entity Name:	Mailing Address
Entity Title:	Not reported
Affiliation Address:	1577 montgomery ave
Affiliation City:	san bruno
Affiliation State:	CA
Affiliation Country:	Not reported
Affiliation Zip:	94066
Affiliation Phone:	,

Affiliation Type Desc:	Property Owner
Entity Name:	welch family
Entity Title:	Not reported
Affiliation Address:	383 san bruno ave w
Affiliation City:	san bruno
Affiliation State:	ca
Affiliation Country:	United States
Affiliation Zip:	94066
Affiliation Phone:	(650) 589-1262,

Affiliation Type Desc:	Operator
Entity Name:	daniel cusulos
Entity Title:	Not reported
Affiliation Address:	Not reported
Affiliation City:	Not reported
Affiliation State:	Not reported

C & M AUTOMOTIVE (Continued) **S118936832**

Affiliation Country:	Not reported
Affiliation Zip:	Not reported
Affiliation Phone:	(415) 810-8724,
Affiliation Type Desc:	Environmental Contact
Entity Name:	daniel cusulos
Entity Title:	Not reported
Affiliation Address:	1157 montgomery ave
Affiliation City:	san bruno
Affiliation State:	CA
Affiliation Country:	Not reported
Affiliation Zip:	94066
Affiliation Phone:	,
Affiliation Type Desc:	Identification Signer
Entity Name:	daniel csuulos
Entity Title:	owner
Affiliation Address:	Not reported
Affiliation City:	Not reported
Affiliation State:	Not reported
Affiliation Country:	Not reported
Affiliation Zip:	Not reported
Affiliation Phone:	,
Affiliation Type Desc:	Parent Corporation
Entity Name:	C & M AUTOMOTIVE
Entity Title:	Not reported
Affiliation Address:	Not reported
Affiliation City:	Not reported
Affiliation State:	Not reported
Affiliation Country:	Not reported
Affiliation Zip:	Not reported
Affiliation Phone:	,
Affiliation Type Desc:	CUPA District
Entity Name:	San Mateo County Environmental Health
Entity Title:	Not reported
Affiliation Address:	2000 Alameda de las Pulgas, Suite 100
Affiliation City:	San Mateo
Affiliation State:	CA
Affiliation Country:	Not reported
Affiliation Zip:	94403
Affiliation Phone:	(650) 372-6200,
Affiliation Type Desc:	Document Preparer
Entity Name:	daniel csuulos
Entity Title:	Not reported
Affiliation Address:	Not reported
Affiliation City:	Not reported
Affiliation State:	Not reported
Affiliation Country:	Not reported
Affiliation Zip:	Not reported
Affiliation Phone:	,
Name:	C & M AUTOMOTIVE
Address:	1157 MONTGOMERY AVE

C & M AUTOMOTIVE (Continued) **S118936832**

City,State,Zip: SAN BRUNO, CA 94066
Site ID: 14330
CERS ID: 10938937
CERS Description: Hazardous Waste Generator

Coordinates:
Site ID: 14330
Facility Name: C & M AUTOMOTIVE
Env Int Type Code: HWTP
Program ID: 10938937
Coord Name: Not reported
Ref Point Type Desc: Center of a facility or station.,
Latitude: 37.638420
Longitude: -122.412730

Affiliation:
Affiliation Type Desc: Facility Mailing Address
Entity Name: Mailing Address
Entity Title: Not reported
Affiliation Address: 1577 montgomery ave
Affiliation City: san bruno
Affiliation State: CA
Affiliation Country: Not reported
Affiliation Zip: 94066
Affiliation Phone: ,

Affiliation Type Desc: Property Owner
Entity Name: welch family
Entity Title: Not reported
Affiliation Address: 383 san bruno ave w
Affiliation City: san bruno
Affiliation State: ca
Affiliation Country: United States
Affiliation Zip: 94066
Affiliation Phone: (650) 589-1262,

Affiliation Type Desc: Operator
Entity Name: daniel cusulos
Entity Title: Not reported
Affiliation Address: Not reported
Affiliation City: Not reported
Affiliation State: Not reported
Affiliation Country: Not reported
Affiliation Zip: Not reported
Affiliation Phone: (415) 810-8724,

Affiliation Type Desc: Environmental Contact
Entity Name: daniel cusulos
Entity Title: Not reported
Affiliation Address: 1157 montgomery ave
Affiliation City: san bruno
Affiliation State: CA
Affiliation Country: Not reported
Affiliation Zip: 94066
Affiliation Phone: ,

Affiliation Type Desc: Identification Signer

C & M AUTOMOTIVE (Continued) **S118936832**

Entity Name:	daniel csuulos
Entity Title:	owner
Affiliation Address:	Not reported
Affiliation City:	Not reported
Affiliation State:	Not reported
Affiliation Country:	Not reported
Affiliation Zip:	Not reported
Affiliation Phone:	,
Affiliation Type Desc:	Parent Corporation
Entity Name:	C & M AUTOMOTIVE
Entity Title:	Not reported
Affiliation Address:	Not reported
Affiliation City:	Not reported
Affiliation State:	Not reported
Affiliation Country:	Not reported
Affiliation Zip:	Not reported
Affiliation Phone:	,
Affiliation Type Desc:	CUPA District
Entity Name:	San Mateo County Environmental Health
Entity Title:	Not reported
Affiliation Address:	2000 Alameda de las Pulgas, Suite 100
Affiliation City:	San Mateo
Affiliation State:	CA
Affiliation Country:	Not reported
Affiliation Zip:	94403
Affiliation Phone:	(650) 372-6200,
Affiliation Type Desc:	Document Preparer
Entity Name:	daniel csuulos
Entity Title:	Not reported
Affiliation Address:	Not reported
Affiliation City:	Not reported
Affiliation State:	Not reported
Affiliation Country:	Not reported
Affiliation Zip:	Not reported
Affiliation Phone:	,

HWTS:

Name:	C & M AUTOMOTIVE
Address:	1157 MONTGOMERY AVE
Address 2:	Not reported
City,State,Zip:	SAN BRUNO, CA 94066
EPA ID:	CAL000279619
Inactive Date:	Not reported
Create Date:	03/03/2004
Last Act Date:	Not reported
Mailing Name:	Not reported
Mailing Address:	1157 MONTGOMERY AVE
Mailing Address 2:	Not reported
Mailing City,State,Zip:	SAN BRUNO, CA 940660000
Owner Name:	TOLEDO CUARTELON/AVELINE CONVENTO
Owner Address:	1157 MONTGOMERY AVE
Owner Address 2:	Not reported
Owner City,State,Zip:	SAN BRUNO, CA 940660000

C & M AUTOMOTIVE (Continued) **S118936832**

Owner Phone: Not reported
Owner Fax: Not reported
Contact Name: CRISTOBAL MAYRENA
Contact Address: 1157 MONTGOMERY AVE
Contact Address 2: Not reported
City,State,Zip: SAN BRUNO, CA 94066
Contact Phone: Not reported
Contact Fax: Not reported
Facility Status: Active
Facility Type: PERMANENT
Category: STATE
Latitude: 37.638377
Longitude: -122.412406

NAICS:
EPA ID: CAL000279619
Create Date: 2004-03-03 10:37:30.510
NAICS Code: 811111
NAICS Description: General Automotive Repair
Issued EPA ID Date: 2004-03-03 10:37:30.44700
Inactive Date: Not reported
Facility Name: C & M AUTOMOTIVE
Facility Address: 1157 MONTGOMERY AVE
Facility Address 2: Not reported
Facility City: SAN BRUNO
Facility County: Not reported
Facility State: CA
Facility Zip: 94066

HAZNET:
Name: C & M AUTOMOTIVE
Address: 1157 MONTGOMERY AVE
Address 2: Not reported
City,State,Zip: SAN BRUNO, CA 940660000
Contact: CRISTOBAL MAYRENA
Telephone: 6509525105
Mailing Name: Not reported
Mailing Address: 1157 MONTGOMERY AVE

Year: 2019
Gepaid: CAL000279619
TSD EPA ID: AZR000521146
CA Waste Code: 352 - Other organic solids
Disposal Method: H141 - Storage, Bulking, And/Or Transfer Off Site--No Treatment/Reovery (H010-H129) Or (H131-H135)
Tons: 0.22250

Year: 2018
Gepaid: CAL000279619
TSD EPA ID: AZR000515924
CA Waste Code: 352 - Other organic solids
Disposal Method: H141 - Storage, Bulking, And/Or Transfer Off Site--No Treatment/Reovery (H010-H129) Or (H131-H135)
Tons: 0.04500

Year: 2015

C & M AUTOMOTIVE (Continued) **S118936832**

Gepaid:	CAL000279619
TSD EPA ID:	CAD059494310
CA Waste Code:	343 - Unspecified organic liquid mixture
Disposal Method:	H141 - Storage, Bulking, And/Or Transfer Off Site--No Treatment/Reovery (H010-H129) Or (H131-H135)
Tons:	0.06

Additional Information:

Year:	2019
EM Manifest ID:	493006
Shipment Date:	7/30/2019
Shipment Date:	7/30/2019
Receipt Date:	8/9/2019
Manifest Number:	020812127JJK
Generator EPA ID:	CAL000279619
Name:	C & M AUTOMOTIVE
Address:	1157 MONTGOMERY AVE
Address 2:	Not reported
City,State,Zip:	SAN BRUNO 94066
Telephone:	800-424-9300
Contact:	Not reported
Contact Telephone:	650-952-5105
Contact Email:	Not reported
Transporter 1 EPA ID:	CAD028277036
Transporter Name:	Not reported
Transporter 1 Emergency Number:	Not reported
Transporter 2 EPA ID:	CAR000175422
Transporter Name 2:	Not reported
Transporter 2 Emergency Number:	Not reported
TSDF EPA ID:	AZR000521146
TSDF Name:	YUMA YES 2 WASTE TRANSFER STATION
TSDF Address 1:	6500 S US HIGHWAY 95
TSDF Address 2:	Not reported
TSDF City,State,Zip:	YUMA 85365
TSDF Telephone:	Not reported
TSDFA EPA ID:	Not reported
Waste Code Description:	- Not reported
RCRA Code:	Not reported
Meth Code:	- Not reported
Quantity Tons:	Not reported
Waste Quantity:	Not reported
Quantity Unit:	Not reported

State:

Year:	2019
EM Manifest ID:	493006
Generator EPA ID:	CAL000279619
Shipment Date:	2019-07-30
Manifest Number:	020812127JJK
Line Number:	1
Method Code:	H141
Quantity Tons:	0.22250
Quantity Waste:	445.000000
Quantity Unit:	P
Number of Containers:	1
Type of Container:	Metal drums, barrels, kegs

C & M AUTOMOTIVE (Continued) **S118936832**

Quantity Type:	Pounds
State Code:	352

Additional Information:

Year:	2018
EM Manifest ID:	017343560JJK20180302_D_1
Shipment Date:	3/2/2018
Shipment Date:	3/2/2018
Receipt Date:	3/14/2018
Manifest Number:	017343560JJK
Generator EPA ID:	CAL000279619
Name:	C & M AUTOMOTIVE
Address:	Not reported
Address 2:	Not reported
City,State,Zip:	Not reported
Telephone:	Not reported
Contact:	Not reported
Contact Telephone:	Not reported
Contact Email:	Not reported
Transporter 1 EPA ID:	CAD028277036
Transporter Name:	Not reported
Transporter 1 Emergency Number:	Not reported
Transporter 2 EPA ID:	CAR000175422
Transporter Name 2:	Not reported
Transporter 2 Emergency Number:	Not reported
TSDF EPA ID:	AZR000515924
TSDF Name:	YUMA YES LLC
TSDF Address 1:	Not reported
TSDF Address 2:	Not reported
TSDF City,State,Zip:	Not reported
TSDF Telephone:	Not reported
TSDFA EPA ID:	Not reported
Waste Code Description:	- Not reported
RCRA Code:	Not reported
Meth Code:	- Not reported
Quantity Tons:	Not reported
Waste Quantity:	Not reported
Quantity Unit:	Not reported

State:

Year:	2018
EM Manifest ID:	017343560JJK20180302_D_1
Generator EPA ID:	CAL000279619
Shipment Date:	2018-03-02
Manifest Number:	017343560JJK
Line Number:	1
Method Code:	H141
Quantity Tons:	0.04500
Quantity Waste:	90.000000
Quantity Unit:	P
Number of Containers:	1
Type of Container:	NULL
Quantity Type:	NULL
State Code:	352

C & M AUTOMOTIVE (Continued) **S118936832**

Additional Information:

Year:	2015
Gen EPA ID:	CAL000279619
Shipment Date:	20151019
Creation Date:	1/11/2016 22:16:49
Receipt Date:	20151029
Manifest ID:	005032425SKS
Trans EPA ID:	TXR000081205
Trans Name:	SAFETY-KLEEN SYSTEMS INC
Trans 2 EPA ID:	MAD039322250
Trans 2 Name:	CLEAN HARBORS
TSDF EPA ID:	CAD059494310
Trans Name:	CLEAN HARBORS SAN JOSE LLC
TSDF Alt EPA ID:	Not reported
TSDF Alt Name:	Not reported
Waste Code Description:	343 - Unspecified organic liquid mixture
RCRA Code:	F002
Meth Code:	H141 - Storage, Bulking, And/Or Transfer Off Site--No Treatment/Reovery (H010-H129) Or (H131-H135)
Quantity Tons:	0.06
Waste Quantity:	120
Quantity Unit:	P
Additional Code 1:	F001
Additional Code 2:	D040
Additional Code 3:	D039
Additional Code 4:	D001
Additional Code 5:	Not reported

AL402 **LANGI ARCO** **EDR Hist Auto** **1020844297**
East **1095 SAN MATEO AVE** **N/A**
1/8-1/4 **SAN BRUNO, CA 94066**
0.210 mi.
1107 ft. **Site 1 of 15 in cluster AL**

Relative: EDR Hist Auto
Lower

Actual: **21 ft.**

Year:	Name:	Type:
1973	LANGI ARCO	Gasoline Service Stations
1974	LANGI ARCO	Gasoline Service Stations
1975	LANGI ARCO	Gasoline Service Stations
1976	LANGI ARCO	Gasoline Service Stations
1977	LANGI ARCO	Gasoline Service Stations

AD403 **K-119 OF CALIFORNIA INC** **San Mateo Co. BI** **S111075158**
ESE **925 SAN MATEO** **N/A**
1/8-1/4 **SAN BRUNO, CA 94066**
0.216 mi.
1141 ft. **Site 5 of 21 in cluster AD**

Relative: San Mateo Co. BI:
Lower

Actual: **26 ft.**

Name:	K-119 OF CALIFORNIA INC
Address:	925 SAN MATEO
City,State,Zip:	SAN BRUNO, CA 94066
Region:	SAN MATEO
Facility ID:	FA0049405

K-119 OF CALIFORNIA INC (Continued) **S111075158**

Prog Element Code: GENERATES <27 GAL/YEAR
Record Id: PR0067505
Description: GENERATES <27 GAL/YEAR
Facility Status: Active, billable
Program Category: HAZARDOUS WASTE PROGRAM

Name: K-119 OF CALIFORNIA INC
Address: 925 SAN MATEO
City,State,Zip: SAN BRUNO, CA 94066
Region: SAN MATEO
Facility ID: FA0049405
Prog Element Code: STORMWATER ANNUAL INSPECTION FEE
Record Id: PR0067508
Description: STORMWATER ANNUAL FEE - INSP FREQ EVERY 2 YRS
Facility Status: Inactive, non-billable
Program Category: STORMWATER

Name: K-119 OF CALIFORNIA INC
Address: 925 SAN MATEO
City,State,Zip: SAN BRUNO, CA 94066
Region: SAN MATEO
Facility ID: FA0049405
Prog Element Code: STORES MV FUELS OR WASTE ONLY
Record Id: PR0086372
Description: STORES MV FUELS OR WASTE ONLY
Facility Status: Active, billable
Program Category: BUSINESS PLAN PROGRAM

AD404 **K-119 OF CALIFORNIA INC** **RCRA NonGen / NLR** **1024798662**
ESE **925 SAN MATEO AVE** **E MANIFEST** **CAL000205099**
1/8-1/4 **SAN BRUNO, CA 94066**
0.216 mi.
1141 ft. **Site 6 of 21 in cluster AD**

Relative: **Lower**
Actual: **26 ft.**

RCRA Listings:
Date Form Received by Agency: 20000905
Handler Name: K-119 Of California Inc
Handler Address: 925 San Mateo Ave
Handler City,State,Zip: SAN BRUNO, CA 94066-3204
EPA ID: CAL000205099
Contact Name: JOSEPH CHIEN
Contact Address: 925 SAN MATEO AVE
Contact City,State,Zip: SAN BRUNO, CA 94066
Contact Telephone: 650-588-0160
Contact Fax: 650-588-8842
Contact Email: JCHIENK119@YAHOO.COM
Contact Title: Not reported
EPA Region: 09
Land Type: Not reported
Federal Waste Generator Description: Not a generator, verified
Non-Notifier: Not reported
Biennial Report Cycle: Not reported
Accessibility: Not reported
Active Site Indicator: Handler Activities
State District Owner: Not reported
State District: Not reported
Mailing Address: 925 SAN MATEO AVE
Mailing City,State,Zip: SAN BRUNO, CA 94066-3204

K-119 OF CALIFORNIA INC (Continued) **1024798662**

Owner Name:	K-119 Of California Inc
Owner Type:	Other
Operator Name:	Joseph Chien
Operator Type:	Other
Short-Term Generator Activity:	No
Importer Activity:	No
Mixed Waste Generator:	No
Transporter Activity:	No
Transfer Facility Activity:	No
Recycler Activity with Storage:	No
Small Quantity On-Site Burner Exemption:	No
Smelting Melting and Refining Furnace Exemption:	No
Underground Injection Control:	No
Off-Site Waste Receipt:	No
Universal Waste Indicator:	Yes
Universal Waste Destination Facility:	Yes
Federal Universal Waste:	No
Active Site State-Reg Handler:	---
Federal Facility Indicator:	Not reported
Hazardous Secondary Material Indicator:	N
Sub-Part K Indicator:	Not reported
2018 GPRA Permit Baseline:	Not on the Baseline
2018 GPRA Renewals Baseline:	Not on the Baseline
202 GPRA Corrective Action Baseline:	No
Subject to Corrective Action Universe:	No
Non-TSDFs Where RCRA CA has Been Imposed Universe:	No
Corrective Action Priority Ranking:	No NCAPS ranking
Environmental Control Indicator:	No
Institutional Control Indicator:	No
Human Exposure Controls Indicator:	N/A
Groundwater Controls Indicator:	N/A
Significant Non-Complier Universe:	No
Unaddressed Significant Non-Complier Universe:	No
Addressed Significant Non-Complier Universe:	No
Significant Non-Complier With a Compliance Schedule Universe:	No
Financial Assurance Required:	Not reported
Handler Date of Last Change:	20180905
Recognized Trader-Importer:	No
Recognized Trader-Exporter:	No
Importer of Spent Lead Acid Batteries:	No
Exporter of Spent Lead Acid Batteries:	No
Recycler Activity Without Storage:	No
Manifest Broker:	No
Sub-Part P Indicator:	No

Handler - Owner Operator:

Owner/Operator Indicator:	Owner
Owner/Operator Name: K-119 OF CALIFORNIA INC	
Legal Status:	Other
Date Became Current:	Not reported
Date Ended Current:	Not reported
Owner/Operator Address:	925 SAN MATEO AVE
Owner/Operator City,State,Zip:	SAN BRUNO, CA 94066-3204
Owner/Operator Telephone:	650-588-0160
Owner/Operator Telephone Ext:	Not reported
Owner/Operator Fax:	Not reported

K-119 OF CALIFORNIA INC (Continued) **1024798662**

Owner/Operator Email: Not reported

Owner/Operator Indicator: Operator
Owner/Operator Name: JOSEPH CHIEN
Legal Status: Other
Date Became Current: Not reported
Date Ended Current: Not reported
Owner/Operator Address: 925 SAN MATEO AVE
Owner/Operator City,State,Zip: SAN BRUNO, CA 94066
Owner/Operator Telephone: 650-588-0160
Owner/Operator Telephone Ext: Not reported
Owner/Operator Fax: Not reported
Owner/Operator Email: Not reported

Historic Generators:
Receive Date: 20000905
Handler Name: K-119 OF CALIFORNIA INC
Federal Waste Generator Description: Not a generator, verified
State District Owner: Not reported
Large Quantity Handler of Universal Waste: No
Recognized Trader Importer: No
Recognized Trader Exporter: No
Spent Lead Acid Battery Importer: No
Spent Lead Acid Battery Exporter: No
Current Record: Yes
Non Storage Recycler Activity: Not reported
Electronic Manifest Broker: Not reported

List of NAICS Codes and Descriptions:
NAICS Code: 44413
NAICS Description: HARDWARE STORES

Facility Has Received Notices of Violations:
Violations: No Violations Found

Evaluation Action Summary:
Evaluations: No Evaluations Found

E MANIFEST:
Manifest Tracking Number: 007763864SKS
Last Updated Date: 20201109
Shipped Date: 20201007
Received Date: 20201020
Manifest Status: Signed
Submission Type: DataImage5Copy
Origin Type: Service
Generator EPA ID: CAL000205099
Generator Name: K-119 Tools
Generator Location Street Number: Not reported
Generator Location Street 1: 925 SAN MATEO AVE
Generator Location Street 2: Attn Joseph Chien
Generator Location City: SAN BRUNO
Generator Location State: CA
Generator Location Zip: 94066

K-119 OF CALIFORNIA INC (Continued) **1024798662**

Generator Mail Street Number:	Not reported
Generator Mail Street 1:	925 San Mateo Ave
Generator Mail Street 2:	Attn Joseph Chien
Generator Mail City:	San Bruno
Generator Mail Zip:	94066
Generator Mail State:	CA
Generator Contact Company Name:	K-119 Tools
Designated Facility EPA ID:	NED981723513
Designated Facility Name:	Clean Harbors Environmental Services, Inc.
Designated Facility Mail Street Number:	Not reported
Designated Facility Mail Street 1:	Not reported
Designated Facility Mail Street 2:	2247 South Highway 71
Designated Facility Mail City:	Kimball
Designated Facility Mail Zip:	69145
Designated Facility Mail State:	NE
Designated Facility Location Street Number:	Not reported
Designated Facility Location Street 1:	2247 South Highway 71
Designated Facility Location Street 2:	Not reported
Designated Facility Location City:	Kimball
Designated Facility Location Zip:	69145
Designated Facility Location State:	NE
Designated Facility Contact Company Name:	Not reported
Manifest Residue Indicator:	N
Rejection Indicator:	N

Manifest Tracking Number:	007005550SKS
Last Updated Date:	20190909
Shipped Date:	20190514
Received Date:	20190524
Manifest Status:	Corrected
Submission Type:	DataImage5Copy
Origin Type:	Service
Generator EPA ID:	CAL000205099
Generator Name:	K-119 Tools
Generator Location Street Number:	Not reported
Generator Location Street 1:	925 SAN MATEO AVE
Generator Location Street 2:	Attn Joseph Chien
Generator Location City:	SAN BRUNO
Generator Location State:	CA
Generator Location Zip:	94066
Generator Mail Street Number:	Not reported
Generator Mail Street 1:	925 San Mateo Ave
Generator Mail Street 2:	Attn Joseph Chien
Generator Mail City:	San Bruno
Generator Mail Zip:	94066
Generator Mail State:	CA
Generator Contact Company Name:	Not reported
Designated Facility EPA ID:	CAD059494310
Designated Facility Name:	Clean Harbors San Jose Llc
Designated Facility Mail Street Number:	Not reported
Designated Facility Mail Street 1:	Not reported
Designated Facility Mail Street 2:	1021 Berryessa Road
Designated Facility Mail City:	San Jose
Designated Facility Mail Zip:	95133
Designated Facility Mail State:	CA
Designated Facility Location Street Number:	Not reported
Designated Facility Location Street 1:	1021 Berryessa Road

K-119 OF CALIFORNIA INC (Continued) **1024798662**

Designated Facility Location Street 2:	Not reported
Designated Facility Location City:	San Jose
Designated Facility Location Zip:	95133
Designated Facility Location State:	CA
Designated Facility Contact Company Name:	Not reported
Manifest Residue Indicator:	N
Rejection Indicator:	N

Manifest Tracking Number:	006925300SKS
Last Updated Date:	20190204
Shipped Date:	20181220
Received Date:	20190107
Manifest Status:	Signed
Submission Type:	DataImage5Copy
Origin Type:	Service
Generator EPA ID:	CAL000205099
Generator Name:	K-119 Tools
Generator Location Street Number:	Not reported
Generator Location Street 1:	925 SAN MATEO AVE
Generator Location Street 2:	Attn Joseph Chien
Generator Location City:	SAN BRUNO
Generator Location State:	CA
Generator Location Zip:	94066
Generator Mail Street Number:	Not reported
Generator Mail Street 1:	925 San Mateo Ave
Generator Mail Street 2:	Attn Joseph Chien
Generator Mail City:	San Bruno
Generator Mail Zip:	94066
Generator Mail State:	CA
Generator Contact Company Name:	Not reported
Designated Facility EPA ID:	NED981723513
Designated Facility Name:	Clean Harbors Environmental Services, Inc.
Designated Facility Mail Street Number:	Not reported
Designated Facility Mail Street 1:	Not reported
Designated Facility Mail Street 2:	2247 South Highway 71
Designated Facility Mail City:	Kimball
Designated Facility Mail Zip:	69145
Designated Facility Mail State:	NE
Designated Facility Location Street Number:	Not reported
Designated Facility Location Street 1:	2247 South Highway 71
Designated Facility Location Street 2:	Not reported
Designated Facility Location City:	Kimball
Designated Facility Location Zip:	69145
Designated Facility Location State:	NE
Designated Facility Contact Company Name:	Not reported
Manifest Residue Indicator:	N
Rejection Indicator:	N

Manifest Tracking Number:	008599147SKS
Last Updated Date:	20230425
Shipped Date:	20230316
Received Date:	20230330
Manifest Status:	Signed
Submission Type:	DataImage5Copy
Origin Type:	Service
Generator EPA ID:	CAL000205099
Generator Name:	K-119 Tools

K-119 OF CALIFORNIA INC (Continued) **1024798662**

Generator Location Street Number:	Not reported
Generator Location Street 1:	925 SAN MATEO AVE
Generator Location Street 2:	Attn Joseph Chien
Generator Location City:	SAN BRUNO
Generator Location State:	CA
Generator Location Zip:	94066
Generator Mail Street Number:	Not reported
Generator Mail Street 1:	925 San Mateo Ave
Generator Mail Street 2:	Attn Joseph Chien
Generator Mail City:	San Bruno
Generator Mail Zip:	94066
Generator Mail State:	CA
Generator Contact Company Name:	K-119 Tools
Designated Facility EPA ID:	CAD059494310
Designated Facility Name:	Clean Harbors San Jose Llc
Designated Facility Mail Street Number:	Not reported
Designated Facility Mail Street 1:	Not reported
Designated Facility Mail Street 2:	1021 Berryessa Road
Designated Facility Mail City:	San Jose
Designated Facility Mail Zip:	95133
Designated Facility Mail State:	CA
Designated Facility Location Street Number:	Not reported
Designated Facility Location Street 1:	1021 Berryessa Road
Designated Facility Location Street 2:	Not reported
Designated Facility Location City:	San Jose
Designated Facility Location Zip:	95133
Designated Facility Location State:	CA
Designated Facility Contact Company Name:	Not reported
Manifest Residue Indicator:	N
Rejection Indicator:	N

Federal Waste:

Manifest Tracking Number:	008599147SKS
Waste Line Number:	1
Federal Waste Code:	D001
Federal Waste:	IGNITABLE WASTE

Manifest Tracking Number:	008599147SKS
Waste Line Number:	1
Federal Waste Code:	D008
Federal Waste:	LEAD

Manifest Tracking Number:	008599147SKS
Waste Line Number:	1
Federal Waste Code:	D018
Federal Waste:	BENZENE

State Waste:

Manifest Tracking Number:	008599147SKS
Waste Line Number:	1
State Waste Code Owner:	CA
State Waste Code:	212
State Waste:	Oxygenated solvents (acetone, butanol, ethyl acetate, etc.

Transporter:

Manifest Tracking Number:	008599147SKS

K-119 OF CALIFORNIA INC (Continued) **1024798662**

Transporter Line Number: 1
Transporter EPA ID: TXR000081205
Transporter Name: Safety-Kleen Systems, Inc.

Manifest Tracking Number: 008599147SKS
Transporter Line Number: 2
Transporter EPA ID: MAD039322250
Transporter Name: Clean Harbors Environmental Services, Inc.

Manifest Tracking Number: 008599147SKS
Transporter Line Number: 3
Transporter EPA ID: MAD039322250
Transporter Name: Clean Harbors Environmental Services, Inc.

Waste Line:
Manifest Tracking Number: 008599147SKS
Waste Line Number: 1
U.S. DOT Hazardous Indicator: Y
U.S. DOT ID Number: UN1203
U.S. DOT Description: Un1203, Waste Un1203, Waste Gasoline Mixture, 3, Pg Ii, 3, Pg Ii
Non-Hazardous Waste Description: Not reported
Number of Containers: 1
Container Type Code: DM
Container Type Description: Metal drums, barrels, kegs
Waste Quantity: 60
Quantity Unit of Measure Code: P
Quantity Unit of Measure Description: Pounds
Waste Quantity, in Tons: 0.03
Acute Waste Quantity, in Tons: 0
Non-Acute Waste Quantity, in Tons: 0.03
Waste Quantity, in Kilograms: 27.2109
Acute Waste Quantity, in Kilograms: 0
Non-Acute Waste Quantity, in Kilorgrams: 27.2109
Management Method Code: H141
Management Method Description: STORAGE, BULKING AND/OR TRANSFER OFF SITE
Waste Residue Indicator: N
Quantity Discrepancy Indicator: N
Waste Type Discrepancy Indicator: N
Waste Density: Not reported
Waste Density Unit of Measure Code: Not reported
Waste Density Unit of Measure Description: Not reported
Form Code: Not reported
Form Code Description: Not reported
Source Code: Not reported
Source Code Description: Not reported
Waste Minimization Code: Not reported
Waste Minimization Code Description: Not reported
Consent Number: Not reported
EPA Waste Indicator: Y

AD405 **K-119 OF CALIFORNIA INC** **CERS HAZ WASTE** **S123532706**
ESE **925 SAN MATEO AVE** **HWTS** **N/A**
1/8-1/4 **SAN BRUNO, CA 94066** **HAZNET**
0.216 mi. **CERS**
1141 ft. **Site 7 of 21 in cluster AD** **NON-CASE INFO**

Relative:
Lower

Actual:
26 ft.

CERS HAZ WASTE:

Name:	K-119 OF CALIFORNIA INC
Address:	925 SAN MATEO AVE
City,State,Zip:	SAN BRUNO, CA 94066
Site ID:	520883
CERS ID:	10341694
CERS Description:	Hazardous Waste Generator

HWTS:

Name:	K-119 OF CALIFORNIA INC
Address:	925 SAN MATEO AVE
Address 2:	Not reported
City,State,Zip:	SAN BRUNO, CA 94066
EPA ID:	CAL000205099
Inactive Date:	Not reported
Create Date:	09/05/2000
Last Act Date:	Not reported
Mailing Name:	Not reported
Mailing Address:	925 SAN MATEO AVE
Mailing Address 2:	Not reported
Mailing City,State,Zip:	SAN BRUNO, CA 94066
Owner Name:	K-119 OF CALIFORNIA INC
Owner Address:	925 SAN MATEO AVE
Owner Address 2:	Not reported
Owner City,State,Zip:	SAN BRUNO, CA 940663204
Owner Phone:	Not reported
Owner Fax:	Not reported
Contact Name:	LAURA M MICHAELIS
Contact Address:	925 SAN MATEO AVE
Contact Address 2:	Not reported
City,State,Zip:	SAN BRUNO, CA 94066
Contact Phone:	Not reported
Contact Fax:	Not reported
Facility Status:	Active
Facility Type:	PERMANENT
Category:	STATE
Latitude:	37.63296
Longitude:	-122.41191

NAICS:

EPA ID:	CAL000205099
Create Date:	2011-08-11 13:34:55.920
NAICS Code:	44413
NAICS Description:	Hardware Stores
Issued EPA ID Date:	2000-09-05 00:00:00
Inactive Date:	Not reported
Facility Name:	K-119 OF CALIFORNIA INC
Facility Address:	925 SAN MATEO AVE
Facility Address 2:	Not reported
Facility City:	SAN BRUNO
Facility County:	Not reported
Facility State:	CA
Facility Zip:	940663204

K-119 OF CALIFORNIA INC (Continued) **S123532706**

HAZNET:

Name:	K-119 OF CALIFORNIA INC
Address:	925 SAN MATEO AVE
Address 2:	Not reported
City,State,Zip:	SAN BRUNO, CA 940663204
Contact:	LAURA M MICHAELIS
Telephone:	6505880160
Mailing Name:	Not reported
Mailing Address:	925 SAN MATEO AVE
Year:	2020
Gepaid:	CAL000205099
TSD EPA ID:	NED981723513
CA Waste Code:	223 - Unspecified oil-containing waste
Disposal Method:	H040 - Incineration--Thermal Destruction Other Than Use As A Fuel
Tons:	0.03
Year:	2018
Gepaid:	CAL000205099
TSD EPA ID:	NED981723513
CA Waste Code:	223 - Unspecified oil-containing waste
Disposal Method:	H040 - Incineration--Thermal Destruction Other Than Use As A Fuel
Tons:	0.10000

Additional Information:

Year:	2020
EM Manifest ID:	Not reported
Shipment Date:	10/7/2020
Shipment Date:	10/7/2020
Receipt Date:	10/20/2020
Manifest Number:	007763864SKS
Generator EPA ID:	CAL000205099
Name:	K-119 TOOLS
Address:	925 SAN MATEO AVE
Address 2:	Attn Joseph Chien
City,State,Zip:	SAN BRUNO, CA 94066
Telephone:	Not reported
Contact:	Laura Michela
Contact Telephone:	650-588-0160
Contact Email:	Not reported
Transporter 1 EPA ID:	TXR000081205
Transporter Name:	Safety-Kleen Systems, Inc.
Transporter 1 Emergency Number:	Not reported
Transporter 2 EPA ID:	MAD039322250
Transporter Name 2:	Clean Harbors Environmental Services, Inc.
Transporter 2 Emergency Number:	Not reported
TSDF EPA ID:	NED981723513
TSDF Name:	Clean Harbors Environmental Services, Inc.
TSDF Address 1:	2247 South Highway 71
TSDF Address 2:	Not reported
TSDF City,State,Zip:	Kimball, NE 69145
TSDF Telephone:	Not reported
TSDFA EPA ID:	Not reported
Waste Code Description:	223 - Not reported
RCRA Code:	D005,D006,D007,

K-119 OF CALIFORNIA INC (Continued) **S123532706**

Meth Code: H040 - Not reported
Quantity Tons: 0.03
Waste Quantity: 60
Quantity Unit: P

CERS:
Name: K-119 OF CALIFORNIA INC
Address: 925 SAN MATEO AVE
City,State,Zip: SAN BRUNO, CA 94066
Site ID: 520883
CERS ID: 10341694
CERS Description: Chemical Storage Facilities

Violations:
Site ID: 520883
Site Name: K-119 OF CALIFORNIA INC
Violation Date: 02-27-2020
Citation: HSC 6.95 25505.1 - California Health and Safety Code, Chapter 6.95, Section(s) 25505.1
Violation Description: Failure to notify property owner in writing that the business is subject to the business plan program and has complied with its provisions.
Violation Notes: Returned to compliance on 03/06/2020. OBSERVATION: The business did not demonstrate that the current property owner has been notified in writing that the business is subject to the business plan program and has complied with its provisions. CORRECTIVE ACTION: Notify the current property owner in writing that the business is subject to the business plan program and has complied with its provisions. Within 30 days, submit documentation of correction to this office.
Violation Division: San Mateo County Environmental Health
Violation Program: HMRRP
Violation Source: CERS,

Site ID: 520883
Site Name: K-119 OF CALIFORNIA INC
Violation Date: 02-27-2020
Citation: 22 CCR 12 66262.34(f) - California Code of Regulations, Title 22, Chapter 12, Section(s) 66262.34(f)
Violation Description: Failure to properly label hazardous waste accumulation containers and portable tanks with the following requirements: "Hazardous Waste", name and address of the generator, physical and chemical characteristics of the Hazardous Waste, and starting accumulation date.
Violation Notes: Returned to compliance on 02/28/2020. OBSERVATION: The mostly full 15 gallon drum of oil waste was not labeled. The 5 gallon bucket of oil waste was not labeled. CORRECTIVE ACTION: Within 30 days, submit documentation confirming that all containers of hazardous waste are properly labeled.
Violation Division: San Mateo County Environmental Health
Violation Program: HW
Violation Source: CERS,

Site ID: 520883
Site Name: K-119 OF CALIFORNIA INC
Violation Date: 02-13-2018
Citation: 40 CFR 1 262.34(d)(5)(ii) - U.S. Code of Federal Regulations, Title 40, Chapter 1, Section(s) 262.34(d)(5)(ii)

K-119 OF CALIFORNIA INC (Continued) **S123532706**

Violation Description: Failure to post the following information next to the telephone: (A) The name and telephone number of the emergency coordinator; (B) Location of fire extinguishers and spill control material, and, if present, fire alarm; and (C) The telephone number of the fire department, unless the facility has a direct alarm.
Violation Notes: Returned to compliance on 02/13/2018. OBSERVATION: Emergency information is not posted next to the telephone. During the inspection, the modified emergency contingency plan template was completed and posted. CORRECTIVE ACTION: Continue to post all required emergency information next to the telephone.
Violation Division: San Mateo County Environmental Health
Violation Program: HW
Violation Source: CERS,

Site ID: 520883
Site Name: K-119 OF CALIFORNIA INC
Violation Date: 02-27-2020
Citation: HSC 6.95 25505(a)(4) - California Health and Safety Code, Chapter 6.95, Section(s) 25505(a)(4)
Violation Description: Failure to provide initial and annual training to all employees in safety procedures in the event of a release or threatened release of a hazardous material or failure to document and maintain training records for a minimum of three years.
Violation Notes: Returned to compliance on 02/27/2020. OBSERVATION: The business did not demonstrate that it has documented and maintains training records for a minimum of three years. During the inspection, the employees reviewed the Hazardous Materials training documentation and signed off on it CORRECTIVE ACTION: Establish and electronically submit an employee training program containing provisions for training applicable staff in release reporting procedures. Submit documentation to the unified program agency demonstrating appropriate personnel have received initial training and maintain ongoing annual training records for a minimum of three years.
Violation Division: San Mateo County Environmental Health
Violation Program: HMRRP
Violation Source: CERS,

Site ID: 520883
Site Name: K-119 OF CALIFORNIA INC
Violation Date: 03-01-2018
Citation: HSC 6.95 25505(a)(4) - California Health and Safety Code, Chapter 6.95, Section(s) 25505(a)(4)
Violation Description: Failure to provide initial and annual training to all employees in safety procedures in the event of a release or threatened release of a hazardous material or failure to document and maintain training records for a minimum of three years.
Violation Notes: Returned to compliance on 03/12/2018. OBSERVATION: The business did not provide documentation of employee training. CORRECTIVE ACTION: Provide all employees with required training that includes: safe handling hazardous materials, emergency response procedures, and proper use of response equipment. Maintain records of training available for 3 years. Within 30 days submit to the SMC CUPA a copy of the employee training record.
Violation Division: San Mateo County Environmental Health
Violation Program: HMRRP
Violation Source: CERS,

K-119 OF CALIFORNIA INC (Continued) **S123532706**

Site ID:	520883
Site Name:	K-119 OF CALIFORNIA INC
Violation Date:	03-10-2022
Citation:	HSC 6.95 25505(a)(4) - California Health and Safety Code, Chapter 6.95, Section(s) 25505(a)(4)
Violation Description:	Failure to provide initial and annual training to all employees in safety procedures in the event of a release or threatened release of a hazardous material or failure to document and maintain training records for a minimum of three years.
Violation Notes:	Returned to compliance on 04/19/2022. OBSERVATION: Last document employee training session was from 2018. REQUIRED ACTION: Perform safety training for all employees, at a minimum including emergency response plans and procedures in the event of a release or threatened release of a hazardous material, notification procedures of appropriate parties and emergency response personnel, procedures for mitigation of a release or threatened release, and evacuation plans and procedures for the business site. Submit documentation to the Inspector demonstrating that all employees have received training. Ensure that initial and annual refresher training records for all employees are retained for a minimum of three years.
Violation Division:	San Mateo County Environmental Health
Violation Program:	HMRRP
Violation Source:	CERS,

Site ID:	520883
Site Name:	K-119 OF CALIFORNIA INC
Violation Date:	01-21-2016
Citation:	22 CCR 12 66262.34(f) - California Code of Regulations, Title 22, Chapter 12, Section(s) 66262.34(f)
Violation Description:	Failure to properly label hazardous waste accumulation containers with the following requirements: "Hazardous Waste", name and address of the generator, physical and chemical characteristics of the Hazardous Waste, and starting accumulation date.
Violation Notes:	Returned to compliance on 01/26/2016. Takes used oil/fuel waste monthly to Zarc or other nearby facility. Labels need accumulation start date. Also, please label flo tubes and other universal waste. Please send photo to inspector in 30 days.
Violation Division:	San Mateo County Environmental Health
Violation Program:	HW
Violation Source:	CERS,

Site ID:	520883
Site Name:	K-119 OF CALIFORNIA INC
Violation Date:	02-27-2020
Citation:	HSC 6.95 25508(a)(1) - California Health and Safety Code, Chapter 6.95, Section(s) 25508(a)(1)
Violation Description:	Failure to annually review and electronically certify that the business plan is complete and accurate on or before the annual due date.
Violation Notes:	Returned to compliance on 02/27/2020. OBSERVATION: HMBP submittal received on 12/31/2019, 11/27/2018, and 03/01/2018. The 12-31-19 submittal was not submitted within 12 months of the 11-27-18 submittal. CORRECTIVE ACTION: On an ongoing basis, electronically submit and certify the business plan annually on or before the annual due date (within 12 months of the previous submittal).
Violation Division:	San Mateo County Environmental Health
Violation Program:	HMRRP

K-119 OF CALIFORNIA INC (Continued) **S123532706**

Violation Source: CERS,

Evaluation:
Eval General Type: Compliance Evaluation Inspection
Eval Date: 01-16-2014
Violations Found: No
Eval Type: Routine done by local agency
Eval Notes: Not reported
Eval Division: San Mateo County Environmental Health
Eval Program: HW
Eval Source: CERS,

Eval General Type: Compliance Evaluation Inspection
Eval Date: 01-26-2016
Violations Found: Yes
Eval Type: Routine done by local agency
Eval Notes: Not reported
Eval Division: San Mateo County Environmental Health
Eval Program: HW
Eval Source: CERS,

Eval General Type: Compliance Evaluation Inspection
Eval Date: 02-27-2020
Violations Found: Yes
Eval Type: Routine done by local agency
Eval Notes: On site to conduct a routine inspection. Facility stores the following up to: liquid petroleum gas Propane Pure 278.0 1156.0 Cubic Feet
Eval Division: San Mateo County Environmental Health
Eval Program: HMRRP
Eval Source: CERS,

Eval General Type: Compliance Evaluation Inspection
Eval Date: 02-27-2020
Violations Found: Yes
Eval Type: Routine done by local agency
Eval Notes: On site to conduct a routine inspection. The facility has had the following pick ups: On 5-14-19, per manifest 007005550SKS, 25 pounds of waste gasoline mixture. 20 gallons of used parts washer solution on 11-1-19, 8-2-19, 5-7-19, and 2-14-19.
Eval Division: San Mateo County Environmental Health
Eval Program: HW
Eval Source: CERS,

Eval General Type: Compliance Evaluation Inspection
Eval Date: 02-13-2018
Violations Found: Yes
Eval Type: Routine done by local agency
Eval Notes: On site to conduct a routine hazardous waste inspection. On 12-11-17, 5 gallons of used oil was taken to O'Reilly 1200 El Camino Real Millbrae, CA 94066
Eval Division: San Mateo County Environmental Health
Eval Program: HW
Eval Source: CERS,

Eval General Type: Other/Unknown
Eval Date: 03-22-2021
Violations Found: No

K-119 OF CALIFORNIA INC (Continued) **S123532706**

Eval Type: Other, not routine, done by local agency
Eval Notes: Not reported
Eval Division: San Mateo County Environmental Health
Eval Program: HMRRP
Eval Source: CERS,

Eval General Type: Other/Unknown
Eval Date: 04-03-2018
Violations Found: No
Eval Type: Other, not routine, done by local agency
Eval Notes: HMBP submittal reviewed and accepted.
Eval Division: San Mateo County Environmental Health
Eval Program: HMRRP
Eval Source: CERS,

Eval General Type: Other/Unknown
Eval Date: 11-16-2021
Violations Found: No
Eval Type: Other, not routine, done by local agency
Eval Notes: Not reported
Eval Division: San Mateo County Environmental Health
Eval Program: HMRRP
Eval Source: CERS,

Eval General Type: Other/Unknown
Eval Date: 03-01-2018
Violations Found: No
Eval Type: Other, not routine, done by local agency
Eval Notes: HMBP submittal accepted.
Eval Division: San Mateo County Environmental Health
Eval Program: HMRRP
Eval Source: CERS,

Eval General Type: Compliance Evaluation Inspection
Eval Date: 03-01-2018
Violations Found: Yes
Eval Type: Routine done by local agency
Eval Notes: On site to conduct a routine hazardous materials inspection.
Eval Division: San Mateo County Environmental Health
Eval Program: HMRRP
Eval Source: CERS,

Eval General Type: Other/Unknown
Eval Date: 11-27-2018
Violations Found: No
Eval Type: Other, not routine, done by local agency
Eval Notes: Received the following email request: I can’t seem to access the site. We are not sure what the password is, we don’t know what number this is supposed to renew, we don’t deal well with this stuff. What can we do? Do I reapply? Do I just let it go? -- Thank You Laura Michaelis Assistant Manager 925 San Mateo Ave. San Bruno, CA 94066 Phone 650-588-0160 Fax 650-588-8842 Work Cell 650-866-0283 Email k119laura@gmail.com Logged into the SMC Portal and emailed her a random password. Reviewed and accepted the HMBP submittal.
Eval Division: San Mateo County Environmental Health
Eval Program: HMRRP
Eval Source: CERS,

K-119 OF CALIFORNIA INC (Continued) **S123532706**

Eval General Type: Other/Unknown
Eval Date: 01-19-2016
Violations Found: No
Eval Type: Other, not routine, done by local agency
Eval Notes: Not reported
Eval Division: San Mateo County Environmental Health
Eval Program: HW
Eval Source: CERS,

Eval General Type: Compliance Evaluation Inspection
Eval Date: 03-10-2022
Violations Found: No
Eval Type: Routine done by local agency
Eval Notes: Facility generates small quantities of waste oil, waste gas/oil, and parts washer fluid. Facility may be eligible for VSQG program. More information on disposal options with the County VSQG program is available at: https://www.smchealth.org/vsqg
Eval Division: San Mateo County Environmental Health
Eval Program: HW
Eval Source: CERS,

Eval General Type: Compliance Evaluation Inspection
Eval Date: 03-10-2022
Violations Found: Yes
Eval Type: Routine done by local agency
Eval Notes: Not reported
Eval Division: San Mateo County Environmental Health
Eval Program: HMRRP
Eval Source: CERS,

Eval General Type: Other/Unknown
Eval Date: 12-31-2019
Violations Found: No
Eval Type: Other, not routine, done by local agency
Eval Notes: On site to assist with updating and resubmitting the facility HMBP. Met with Laura Michaelis and provided her with an updated password. Updated HMBP submittal reviewed and accepted.
Eval Division: San Mateo County Environmental Health
Eval Program: HMRRP
Eval Source: CERS,

Coordinates:
Site ID: 520883
Facility Name: K-119 OF CALIFORNIA INC
Env Int Type Code: HMBP
Program ID: 10341694
Coord Name: Not reported
Ref Point Type Desc: Center of a facility or station.,
Latitude: 37.632950
Longitude: -122.411880

Affiliation:
Affiliation Type Desc: Legal Owner
Entity Name: CHIEN, JOSEPH
Entity Title: Not reported
Affiliation Address: 925 SAN MATEO AVE

K-119 OF CALIFORNIA INC (Continued) **S123532706**

Affiliation City:	SAN BRUNO
Affiliation State:	CA
Affiliation Country:	United States
Affiliation Zip:	94066
Affiliation Phone:	(650) 588-0160,
Affiliation Type Desc:	Parent Corporation
Entity Name:	K-119 OF CALIFORNIA INC
Entity Title:	Not reported
Affiliation Address:	Not reported
Affiliation City:	Not reported
Affiliation State:	Not reported
Affiliation Country:	Not reported
Affiliation Zip:	Not reported
Affiliation Phone:	,
Affiliation Type Desc:	CUPA District
Entity Name:	San Mateo County Environmental Health
Entity Title:	Not reported
Affiliation Address:	2000 Alameda de las Pulgas, Suite 100
Affiliation City:	San Mateo
Affiliation State:	CA
Affiliation Country:	Not reported
Affiliation Zip:	94403
Affiliation Phone:	(650) 372-6200,
Affiliation Type Desc:	Document Preparer
Entity Name:	Aris Veloso
Entity Title:	Not reported
Affiliation Address:	Not reported
Affiliation City:	Not reported
Affiliation State:	Not reported
Affiliation Country:	Not reported
Affiliation Zip:	Not reported
Affiliation Phone:	,
Affiliation Type Desc:	Facility Mailing Address
Entity Name:	Mailing Address
Entity Title:	Not reported
Affiliation Address:	925 SAN MATEO AVE
Affiliation City:	SAN BRUNO
Affiliation State:	CA
Affiliation Country:	Not reported
Affiliation Zip:	94066
Affiliation Phone:	,
Affiliation Type Desc:	Property Owner
Entity Name:	Biacon LLC
Entity Title:	Not reported
Affiliation Address:	1336 Grove At
Affiliation City:	San Francisco
Affiliation State:	CA
Affiliation Country:	United States
Affiliation Zip:	94117
Affiliation Phone:	(415) 346-1066,
Affiliation Type Desc:	Environmental Contact

K-119 OF CALIFORNIA INC (Continued) **S123532706**

Entity Name:	Laura Michaelis
Entity Title:	Not reported
Affiliation Address:	925 SAN MATEO AVE
Affiliation City:	San Bruno
Affiliation State:	CA
Affiliation Country:	Not reported
Affiliation Zip:	94066
Affiliation Phone:	,
Affiliation Type Desc:	Identification Signer
Entity Name:	Laura Michaelis
Entity Title:	Manager
Affiliation Address:	Not reported
Affiliation City:	Not reported
Affiliation State:	Not reported
Affiliation Country:	Not reported
Affiliation Zip:	Not reported
Affiliation Phone:	,
Affiliation Type Desc:	Operator
Entity Name:	K-119 of California, Inc.
Entity Title:	Not reported
Affiliation Address:	Not reported
Affiliation City:	Not reported
Affiliation State:	Not reported
Affiliation Country:	Not reported
Affiliation Zip:	Not reported
Affiliation Phone:	(650) 588-0160,

NON-CASE INFO:

Name:	925 SAN MATEO AVENUE
Address:	925 SAN MATEO AVENUE
City,State,Zip:	SAN BRUNO, CA 94066
Global ID:	T10000014647
Case Type:	Non-Case Information
Status:	Informational Item / Review Complete
Status Date:	05/19/2020
Lead Agency:	SAN MATEO COUNTY LOP
Case Worker:	Not reported
Local Agency:	Not reported
RB Case Number:	Not reported
Loc Case Number:	Not reported
File Location:	Not reported
Potential Contaminants of Concern:	Not reported
Potential Media Affected:	Not reported
Site History:	Not reported
Begin Date:	05/15/2020
How Discovered:	Not reported
How Discovered Description:	Not reported
Stop Method:	Not reported
Stop Description:	Not reported
Latitude:	37.63298
Longitude:	-122.41209

Geotracker:
EPA Region: 9

K-119 OF CALIFORNIA INC (Continued) **S123532706**

Coordinate Source:	Not reported
Cuf Case:	NO
Quantity Released Gallons:	Not reported
Leak Reported Date:	05/15/2020
Discharge Source:	Not reported
Discharge Cause:	Not reported
No Further Action Date:	Not reported
CA Water Watershed Name:	South Bay - San Mateo Bayside (204.40)
Dwr Groundwater Subbasin Name:	Westside (2-035)
Disadvantaged Community:	Not reported
CA Enviroscreen 3 Score:	76-80%
CA Enviroscreen 4 Score:	65-70%
Military DOD Site:	No
Facility Project Subtype:	Not reported
RWQCB Region:	SAN FRANCISCO BAY RWQCB (REGION 2)

AM406 **INTERNATIONAL AUTO REPAIR** **San Mateo Co. BI** **S123184453**
ENE **1169 MONTGOMERY** **N/A**
1/8-1/4 **SAN BRUNO, CA 94066**
0.217 mi.
1148 ft. **Site 1 of 16 in cluster AM**

Relative: **Lower**
Actual: **24 ft.**

San Mateo Co. BI:

Name:	INTERNATIONAL AUTO REPAIR
Address:	1169 MONTGOMERY
City,State,Zip:	SAN BRUNO, CA 94066
Region:	SAN MATEO
Facility ID:	FA0065001
Prog Element Code:	STORES MV FUELS OR WASTE ONLY
Record Id:	PR0087916
Description:	STORES MV FUELS OR WASTE ONLY
Facility Status:	Active, billable
Program Category:	BUSINESS PLAN PROGRAM

Name:	INTERNATIONAL AUTO REPAIR
Address:	1169 MONTGOMERY
City,State,Zip:	SAN BRUNO, CA 94066
Region:	SAN MATEO
Facility ID:	FA0065001
Prog Element Code:	GENERATES and RECYCLES WASTE OIL/SOLVENT
Record Id:	PR0087917
Description:	GENERATES & RECYCLES WASTE OIL/SOLVENT
Facility Status:	Active, billable
Program Category:	HAZARDOUS WASTE PROGRAM

AM407 **G D RACING** **San Mateo Co. BI** **S103972543**
ENE **1169 MONTGOMERY** **N/A**
1/8-1/4 **SAN BRUNO, CA 94066**
0.217 mi.
1148 ft. **Site 2 of 16 in cluster AM**

Relative: **Lower**
Actual: **24 ft.**

San Mateo Co. BI:

Name:	HARMS GRAPHICS
Address:	1169 MONTGOMERY
City,State,Zip:	SAN BRUNO, CA 94066
Region:	SAN MATEO

G D RACING (Continued) **S103972543**

Facility ID: FA0018270
Prog Element Code: STORES MV FUELS OR WASTE ONLY
Record Id: PR0005005
Description: STORES MV FUELS OR WASTE ONLY
Facility Status: Inactive, non-billable
Program Category: BUSINESS PLAN PROGRAM

Name: HARMS GRAPHICS
Address: 1169 MONTGOMERY
City,State,Zip: SAN BRUNO, CA 94066
Region: SAN MATEO
Facility ID: FA0018270
Prog Element Code: GEN <1 TONS HAZ WASTE/YR
Record Id: PR0012186
Description: GEN <1 TONS HAZ WASTE/YR
Facility Status: Inactive, non-billable
Program Category: HAZARDOUS WASTE PROGRAM

Name: G D RACING
Address: 1169 MONTGOMERY
City,State,Zip: SAN BRUNO, CA 94066
Region: SAN MATEO
Facility ID: FA0022213
Prog Element Code: GENERATES and RECYCLES WASTE OIL/SOLVENT
Record Id: PR0023525
Description: GENERATES & RECYCLES WASTE OIL/SOLVENT
Facility Status: Inactive, non-billable
Program Category: HAZARDOUS WASTE PROGRAM

Name: G D RACING
Address: 1169 MONTGOMERY
City,State,Zip: SAN BRUNO, CA 94066
Region: SAN MATEO
Facility ID: FA0022213
Prog Element Code: STORES MV FUELS OR WASTE ONLY
Record Id: PR0023526
Description: STORES MV FUELS OR WASTE ONLY
Facility Status: Inactive, non-billable
Program Category: BUSINESS PLAN PROGRAM

Name: G D RACING
Address: 1169 MONTGOMERY
City,State,Zip: SAN BRUNO, CA 94066
Region: SAN MATEO
Facility ID: FA0022213
Prog Element Code: STORMWATER ANNUAL INSPECTION FEE
Record Id: PR0043482
Description: STORMWATER ANNUAL FEE - INSP FREQ EVERY 2 YRS
Facility Status: Inactive, non-billable
Program Category: STORMWATER

AM408 **GILROY HOLDING LLC DBA ORBIT AUTO** **RCRA NonGen / NLR** **1026826981**
ENE **1169 MONTGOMERY AVE** **CAL000461936**
1/8-1/4 **SAN BRUNO, CA 94030**
0.217 mi.
1148 ft. **Site 3 of 16 in cluster AM**

Relative: **Lower**

Actual: **24 ft.**

RCRA Listings:

Date Form Received by Agency:	20210416
Handler Name:	Gilroy Holding Llc Dba Orbit Auto
Handler Address:	1169 Montgomery Ave
Handler City,State,Zip:	SAN BRUNO, CA 94030
EPA ID:	CAL000461936
Contact Name:	DARIUS ACHMATOW
Contact Address:	1169 MONTGOMERY AVE
Contact City,State,Zip:	SAN BRUNO, CA 94030
Contact Telephone:	415-528-9911
Contact Fax:	Not reported
Contact Email:	DARIUS@ORBITAUTOREPAIR.COM
Contact Title:	Not reported
EPA Region:	09
Land Type:	Not reported
Federal Waste Generator Description:	Not a generator, verified
Non-Notifier:	Not reported
Biennial Report Cycle:	Not reported
Accessibility:	Not reported
Active Site Indicator:	Not reported
State District Owner:	Not reported
State District:	Not reported
Mailing Address:	555 PALM AVE APT 205
Mailing City,State,Zip:	MILLBRAE, CA 94030
Owner Name:	Gilroy Holding Llc
Owner Type:	Other
Operator Name:	Darius Achmatow
Operator Type:	Other
Short-Term Generator Activity:	No
Importer Activity:	No
Mixed Waste Generator:	No
Transporter Activity:	No
Transfer Facility Activity:	No
Recycler Activity with Storage:	No
Small Quantity On-Site Burner Exemption:	No
Smelting Melting and Refining Furnace Exemption:	No
Underground Injection Control:	No
Off-Site Waste Receipt:	No
Universal Waste Indicator:	No
Universal Waste Destination Facility:	No
Federal Universal Waste:	No
Active Site State-Reg Handler:	---
Federal Facility Indicator:	Not reported
Hazardous Secondary Material Indicator:	N
Sub-Part K Indicator:	Not reported
2018 GPRA Permit Baseline:	Not on the Baseline
2018 GPRA Renewals Baseline:	Not on the Baseline
202 GPRA Corrective Action Baseline:	No
Subject to Corrective Action Universe:	No
Non-TSDFs Where RCRA CA has Been Imposed Universe:	No
Corrective Action Priority Ranking:	No NCAPS ranking
Environmental Control Indicator:	No
Institutional Control Indicator:	No

GILROY HOLDING LLC DBA ORBIT AUTO (Continued) **1026826981**

Human Exposure Controls Indicator:	N/A
Groundwater Controls Indicator:	N/A
Significant Non-Complier Universe:	No
Unaddressed Significant Non-Complier Universe:	No
Addressed Significant Non-Complier Universe:	No
Significant Non-Complier With a Compliance Schedule Universe:	No
Financial Assurance Required:	Not reported
Handler Date of Last Change:	20210422
Recognized Trader-Importer:	No
Recognized Trader-Exporter:	No
Importer of Spent Lead Acid Batteries:	No
Exporter of Spent Lead Acid Batteries:	No
Recycler Activity Without Storage:	No
Manifest Broker:	No
Sub-Part P Indicator:	No

Handler - Owner Operator:

Owner/Operator Indicator:	Operator
Owner/Operator Name: DARIUS ACHMATOW	
Legal Status:	Other
Date Became Current:	Not reported
Date Ended Current:	Not reported
Owner/Operator Address:	1169 MONTGOMERY AVE
Owner/Operator City,State,Zip:	SAN BRUNO, CA 94030
Owner/Operator Telephone:	415-528-9911
Owner/Operator Telephone Ext:	Not reported
Owner/Operator Fax:	Not reported
Owner/Operator Email:	Not reported

Owner/Operator Indicator:	Owner
Owner/Operator Name: GILROY HOLDING LLC	
Legal Status:	Other
Date Became Current:	Not reported
Date Ended Current:	Not reported
Owner/Operator Address:	555 PALM AVE APT 205
Owner/Operator City,State,Zip:	MILLBRAE, CA 94030
Owner/Operator Telephone:	415-528-9911
Owner/Operator Telephone Ext:	Not reported
Owner/Operator Fax:	Not reported
Owner/Operator Email:	Not reported

Historic Generators:

Receive Date:	20210416
Handler Name:	GILROY HOLDING LLC DBA ORBIT AUTO
Federal Waste Generator Description:	Not a generator, verified
State District Owner:	Not reported
Large Quantity Handler of Universal Waste:	No
Recognized Trader Importer:	No
Recognized Trader Exporter:	No
Spent Lead Acid Battery Importer:	No
Spent Lead Acid Battery Exporter:	No
Current Record:	Yes
Non Storage Recycler Activity:	No
Electronic Manifest Broker:	No

GILROY HOLDING LLC DBA ORBIT AUTO (Continued) **1026826981**

List of NAICS Codes and Descriptions:
NAICS Code: 811111
NAICS Description: GENERAL AUTOMOTIVE REPAIR

Facility Has Received Notices of Violations:
Violations: No Violations Found

Evaluation Action Summary:
Evaluations: No Evaluations Found

AM409 **HARMS GRAPHICS** **RCRA-SQG** **1000303163**
ENE **1169 MONTGOMERY AVE** **CERS HAZ WASTE** **CAD083857839**
1/8-1/4 **SAN BRUNO, CA 94066** **FINDS**
0.217 mi. **ECHO**
1148 ft. **Site 4 of 16 in cluster AM** **HWTS**
HAZNET
Relative: Lower **CERS**
Actual: 24 ft.

RCRA Listings:

Date Form Received by Agency:	19860707
Handler Name:	Harms Graphics
Handler Address:	1169 Montgomery Ave
Handler City,State,Zip:	SAN BRUNO, CA 94066
EPA ID:	CAD083857839
Contact Name:	ENVIRONMENTAL MANAGER
Contact Address:	1169 MONTGOMERY AVE
Contact City,State,Zip:	SAN BRUNO, CA 94066
Contact Telephone:	415-589-2007
Contact Fax:	Not reported
Contact Email:	Not reported
Contact Title:	Not reported
EPA Region:	09
Land Type:	Other
Federal Waste Generator Description:	Small Quantity Generator
Non-Notifier:	Not reported
Biennial Report Cycle:	Not reported
Accessibility:	Not reported
Active Site Indicator:	Handler Activities
State District Owner:	Ca
State District:	2
Mailing Address:	1169 MONTGOMERY AVE
Mailing City,State,Zip:	SAN BRUNO, CA 94066
Owner Name:	Harms Graphics
Owner Type:	Private
Operator Name:	Not Required
Operator Type:	Private
Short-Term Generator Activity:	No
Importer Activity:	No
Mixed Waste Generator:	No
Transporter Activity:	No
Transfer Facility Activity:	No
Recycler Activity with Storage:	No
Small Quantity On-Site Burner Exemption:	No
Smelting Melting and Refining Furnace Exemption:	No
Underground Injection Control:	No

HARMS GRAPHICS (Continued) **1000303163**

Off-Site Waste Receipt:	No
Universal Waste Indicator:	No
Universal Waste Destination Facility:	No
Federal Universal Waste:	No
Active Site State-Reg Handler:	---
Federal Facility Indicator:	Not reported
Hazardous Secondary Material Indicator:	N
Sub-Part K Indicator:	Not reported
2018 GPRA Permit Baseline:	Not on the Baseline
2018 GPRA Renewals Baseline:	Not on the Baseline
202 GPRA Corrective Action Baseline:	No
Subject to Corrective Action Universe:	No
Non-TSDFs Where RCRA CA has Been Imposed Universe:	No
Corrective Action Priority Ranking:	No NCAPS ranking
Environmental Control Indicator:	No
Institutional Control Indicator:	No
Human Exposure Controls Indicator:	N/A
Groundwater Controls Indicator:	N/A
Significant Non-Complier Universe:	No
Unaddressed Significant Non-Complier Universe:	No
Addressed Significant Non-Complier Universe:	No
Significant Non-Complier With a Compliance Schedule Universe:	No
Financial Assurance Required:	Not reported
Handler Date of Last Change:	20020627
Recognized Trader-Importer:	No
Recognized Trader-Exporter:	No
Importer of Spent Lead Acid Batteries:	No
Exporter of Spent Lead Acid Batteries:	No
Recycler Activity Without Storage:	No
Manifest Broker:	No
Sub-Part P Indicator:	No

Handler - Owner Operator:

Owner/Operator Indicator:	Owner
Owner/Operator Name: HARMS GRAPHICS	
Legal Status:	Private
Date Became Current:	Not reported
Date Ended Current:	Not reported
Owner/Operator Address:	NOT REQUIRED
Owner/Operator City,State,Zip:	NOT REQUIRED, ME 99999
Owner/Operator Telephone:	415-555-1212
Owner/Operator Telephone Ext:	Not reported
Owner/Operator Fax:	Not reported
Owner/Operator Email:	Not reported

Owner/Operator Indicator:	Operator
Owner/Operator Name: NOT REQUIRED	
Legal Status:	Private
Date Became Current:	Not reported
Date Ended Current:	Not reported
Owner/Operator Address:	NOT REQUIRED
Owner/Operator City,State,Zip:	NOT REQUIRED, ME 99999
Owner/Operator Telephone:	415-555-1212
Owner/Operator Telephone Ext:	Not reported
Owner/Operator Fax:	Not reported
Owner/Operator Email:	Not reported

HARMS GRAPHICS (Continued) **1000303163**

Historic Generators:
- Receive Date: 19860707
- Handler Name: HARMS GRAPHICS
- Federal Waste Generator Description: Small Quantity Generator
- State District Owner: Ca
- Large Quantity Handler of Universal Waste: No
- Recognized Trader Importer: No
- Recognized Trader Exporter: No
- Spent Lead Acid Battery Importer: No
- Spent Lead Acid Battery Exporter: No
- Current Record: Yes
- Non Storage Recycler Activity: Not reported
- Electronic Manifest Broker: Not reported

List of NAICS Codes and Descriptions:
- NAICS Code: 323122
- NAICS Description: PREPRESS SERVICES

Facility Has Received Notices of Violations:
- Violations: No Violations Found

Evaluation Action Summary:
- Evaluations: No Evaluations Found

CERS HAZ WASTE:
- Name: HERNANDEZ AUTO CARE
- Address: 1169 MONTGOMERY AVE
- City,State,Zip: SAN BRUNO, CA 94066
- Site ID: 776129
- CERS ID: 10943587
- CERS Description: Hazardous Waste Generator

FINDS:
- Registry ID: 110002661352

Click Here for FRS Facility Detail Report:

Environmental Interest/Information System:
The Resource Conservation and Recovery Act Information System (RCRAInfo) is EPA's comprehensive information system in support of the Resource Conservation and Recovery Act (RCRA) of 1976 and the Hazardous and Solid Waste Amendments (HSWA) of 1984. It tracks many types of information about generators, transporters, treaters, storers, and disposers of hazardous waste.

Click this hyperlink while viewing on your computer to access additional FINDS: detail in the EDR Site Report.

ECHO:
- Envid: 1000303163
- Registry ID: 110002661352

DFR URL:
- Name: HARMS GRAPHICS

HARMS GRAPHICS (Continued) **1000303163**

Address: 1169 MONTGOMERY AVE
City,State,Zip: SAN BRUNO, CA 94066

HWTS:
Name: HARMS GRAPHICS
Address: 1169 MONTGOMERY AVE
Address 2: Not reported
City,State,Zip: SAN BRUNO, CA 94066
EPA ID: CAD083857839
Inactive Date: 06/30/1997
Create Date: 04/10/1987
Last Act Date: Not reported
Mailing Name: Not reported
Mailing Address: 1169 MONTGOMERY AVE
Mailing Address 2: Not reported
Mailing City,State,Zip: SAN BRUNO, CA 940661519
Owner Name: CAROLE L HARMS
Owner Address: 1796 HICKORY AVE
Owner Address 2: Not reported
Owner City,State,Zip: SAN BRUNO, CA 940660000
Owner Phone: Not reported
Owner Fax: Not reported
Contact Name: CAROLE L HARMS
Contact Address: INACTIVE PER VQ97 BP
Contact Address 2: Not reported
City,State,Zip: SAN BRUNO, CA 940661519
Contact Phone: Not reported
Contact Fax: Not reported
Facility Status: Inactive
Facility Type: PERMANENT
Category: FEDERAL
Latitude: 37.638638
Longitude: -122.412544

HAZNET:
Name: HARMS GRAPHICS
Address: 1169 MONTGOMERY AVE
Address 2: Not reported
City,State,Zip: SAN BRUNO, CA 940660000
Contact: CAROLE L HARMS
Telephone: 4155892007
Mailing Name: Not reported
Mailing Address: 1169 MONTGOMERY AVE

Year: 1997
Gepaid: CAD083857839
TSD EPA ID: CAD008488025
CA Waste Code: 792 - Liquids with pH <= 2 with metals
Disposal Method: T01 - Treatment, Tank
Tons: 0.2293

Year: 1996
Gepaid: CAD083857839
TSD EPA ID: CAD008488025
CA Waste Code: 792 - Liquids with pH <= 2 with metals
Disposal Method: T01 - Treatment, Tank

HARMS GRAPHICS (Continued) **1000303163**

Tons:	0.4587
Year:	1993
Gepaid:	CAD083857839
TSD EPA ID:	CAD008488025
CA Waste Code:	792 - Liquids with pH <= 2 with metals
Disposal Method:	R01 - Recycler
Tons:	0.6255
Year:	1992
Gepaid:	CAD083857839
TSD EPA ID:	CAD008488025
CA Waste Code:	792 - Liquids with pH <= 2 with metals
Disposal Method:	R01 - Recycler
Tons:	0.2085
Year:	1991
Gepaid:	CAD083857839
TSD EPA ID:	CAD008488025
CA Waste Code:	792 - Liquids with pH <= 2 with metals
Disposal Method:	R01 - Recycler
Tons:	0.417
Year:	1990
Gepaid:	CAD083857839
TSD EPA ID:	CAD008488025
CA Waste Code:	792 - Liquids with pH <= 2 with metals
Disposal Method:	R01 - Recycler
Tons:	0.4586
Year:	1989
Gepaid:	CAD083857839
TSD EPA ID:	CAD008488025
CA Waste Code:	792 - Liquids with pH <= 2 with metals
Disposal Method:	R01 - Recycler
Tons:	0.4587
Year:	1988
Gepaid:	CAD083857839
TSD EPA ID:	CAD008488024
CA Waste Code:	-
Disposal Method:	01 -
Tons:	0.4587
Year:	1987
Gepaid:	CAD083857839
TSD EPA ID:	Not reported
CA Waste Code:	-
Disposal Method:	-
Tons:	0.9174

Additional Information:

Year:	1997
Gen EPA ID:	CAD083857839
Shipment Date:	19970311

HARMS GRAPHICS (Continued) **1000303163**

Creation Date:	6/26/1997 0:00:00
Receipt Date:	19970320
Manifest ID:	96326574
Trans EPA ID:	CAD009419607
Trans Name:	Not reported
Trans 2 EPA ID:	CAD076303254
Trans 2 Name:	Not reported
TSDF EPA ID:	CAD008488025
Trans Name:	Not reported
TSDF Alt EPA ID:	CAD008488025
TSDF Alt Name:	Not reported
Waste Code Description:	792 - Not reported
RCRA Code:	D002
Meth Code:	T01 - Treatment, Tank
Quantity Tons:	0.2293
Waste Quantity:	55
Quantity Unit:	G
Additional Code 1:	Not reported
Additional Code 2:	Not reported
Additional Code 3:	Not reported
Additional Code 4:	Not reported
Additional Code 5:	Not reported

Additional Information:

Year:	1996
Gen EPA ID:	CAD083857839
Shipment Date:	19960802
Creation Date:	5/30/1997 0:00:00
Receipt Date:	19960813
Manifest ID:	96326430
Trans EPA ID:	CAD009419607
Trans Name:	Not reported
Trans 2 EPA ID:	CAD076303254
Trans 2 Name:	Not reported
TSDF EPA ID:	CAD008488025
Trans Name:	Not reported
TSDF Alt EPA ID:	Not reported
TSDF Alt Name:	Not reported
Waste Code Description:	792 - Not reported
RCRA Code:	D002
Meth Code:	T01 - Treatment, Tank
Quantity Tons:	0.4587
Waste Quantity:	110
Quantity Unit:	G
Additional Code 1:	Not reported
Additional Code 2:	Not reported
Additional Code 3:	Not reported
Additional Code 4:	Not reported
Additional Code 5:	Not reported

Additional Information:

Year:	1993
Gen EPA ID:	CAD083857839
Shipment Date:	19931216

HARMS GRAPHICS (Continued) **1000303163**

Creation Date:	9/14/1995 0:00:00
Receipt Date:	19931228
Manifest ID:	93061290
Trans EPA ID:	CAD009419607
Trans Name:	Not reported
Trans 2 EPA ID:	CAD028025245
Trans 2 Name:	Not reported
TSDF EPA ID:	CAD008488025
Trans Name:	Not reported
TSDF Alt EPA ID:	CAD008488025
TSDF Alt Name:	Not reported
Waste Code Description:	792 - Not reported
RCRA Code:	D002
Meth Code:	R01 - Recycler
Quantity Tons:	0.417
Waste Quantity:	100
Quantity Unit:	G
Additional Code 1:	Not reported
Additional Code 2:	Not reported
Additional Code 3:	Not reported
Additional Code 4:	Not reported
Additional Code 5:	Not reported

Shipment Date:	19930601
Creation Date:	9/8/1995 0:00:00
Receipt Date:	19930607
Manifest ID:	92760075
Trans EPA ID:	CAD009419607
Trans Name:	Not reported
Trans 2 EPA ID:	CAD028025245
Trans 2 Name:	Not reported
TSDF EPA ID:	CAD008488025
Trans Name:	Not reported
TSDF Alt EPA ID:	CAD008488025
TSDF Alt Name:	Not reported
Waste Code Description:	792 - Not reported
RCRA Code:	D002
Meth Code:	R01 - Recycler
Quantity Tons:	0.2085
Waste Quantity:	50
Quantity Unit:	G
Additional Code 1:	Not reported
Additional Code 2:	Not reported
Additional Code 3:	Not reported
Additional Code 4:	Not reported
Additional Code 5:	Not reported

CERS:

Name:	HERNANDEZ AUTO CARE
Address:	1169 MONTGOMERY AVE
City,State,Zip:	SAN BRUNO, CA 94066
Site ID:	776129
CERS ID:	10943587
CERS Description:	Chemical Storage Facilities

Coordinates:

Site ID:	776129

HARMS GRAPHICS (Continued) **1000303163**

Facility Name:	Hernandez Auto Care
Env Int Type Code:	HMBP
Program ID:	10943587
Coord Name:	Not reported
Ref Point Type Desc:	Center of a facility or station.,
Latitude:	37.638700
Longitude:	-122.412720

Affiliation:

Affiliation Type Desc:	Legal Owner
Entity Name:	Elder Hernandez
Entity Title:	Not reported
Affiliation Address:	hernandezmobileautocare1@gmail.com
Affiliation City:	SAN BRUNO
Affiliation State:	CA
Affiliation Country:	United States
Affiliation Zip:	94066
Affiliation Phone:	(650) 930-0961,

Affiliation Type Desc:	Property Owner
Entity Name:	ELDER HERNANDEZ
Entity Title:	Not reported
Affiliation Address:	hernandezmobileautocare1@gmail.com
Affiliation City:	SAN BRUNO
Affiliation State:	CA
Affiliation Country:	United States
Affiliation Zip:	94066
Affiliation Phone:	(650) 930-0961,

Affiliation Type Desc:	CUPA District
Entity Name:	San Mateo County Environmental Health
Entity Title:	Not reported
Affiliation Address:	2000 Alameda de las Pulgas, Suite 100
Affiliation City:	San Mateo
Affiliation State:	CA
Affiliation Country:	Not reported
Affiliation Zip:	94403
Affiliation Phone:	(650) 372-6200,

Affiliation Type Desc:	Environmental Contact
Entity Name:	Elder Hernandez
Entity Title:	Not reported
Affiliation Address:	119 N. IDAHO ST. #A
Affiliation City:	SAN MATEO
Affiliation State:	CA
Affiliation Country:	Not reported
Affiliation Zip:	94401
Affiliation Phone:	,

Affiliation Type Desc:	Identification Signer
Entity Name:	Elder Hernandez
Entity Title:	owner
Affiliation Address:	Not reported
Affiliation City:	Not reported
Affiliation State:	Not reported
Affiliation Country:	Not reported
Affiliation Zip:	Not reported

HARMS GRAPHICS (Continued) **1000303163**

Affiliation Phone:	,
Affiliation Type Desc:	Parent Corporation
Entity Name:	HERNANDEZ AUTO CARE
Entity Title:	Not reported
Affiliation Address:	Not reported
Affiliation City:	Not reported
Affiliation State:	Not reported
Affiliation Country:	Not reported
Affiliation Zip:	Not reported
Affiliation Phone:	,
Affiliation Type Desc:	Document Preparer
Entity Name:	ELDER HERNANDEZ
Entity Title:	Not reported
Affiliation Address:	Not reported
Affiliation City:	Not reported
Affiliation State:	Not reported
Affiliation Country:	Not reported
Affiliation Zip:	Not reported
Affiliation Phone:	,
Affiliation Type Desc:	Facility Mailing Address
Entity Name:	Mailing Address
Entity Title:	Not reported
Affiliation Address:	1169 MONTGOMERY ST
Affiliation City:	SAN BRUNO
Affiliation State:	CA
Affiliation Country:	Not reported
Affiliation Zip:	94066
Affiliation Phone:	,
Affiliation Type Desc:	Operator
Entity Name:	Elder Hernandez
Entity Title:	Not reported
Affiliation Address:	Not reported
Affiliation City:	Not reported
Affiliation State:	Not reported
Affiliation Country:	Not reported
Affiliation Zip:	Not reported
Affiliation Phone:	(650) 930-0961,

AM410 **INTERNATIONAL AUTOBODY INC DBA INTERNATIONAL AUTO** **RCRA NonGen / NLR** **1024866315**
ENE **1169 MONTGOMERY AVE** **CAL000434899**
1/8-1/4 **SAN BRUNO, CA 94066**
0.217 mi.
1148 ft. **Site 5 of 16 in cluster AM**

Relative: **Lower**
Actual: **24 ft.**

RCRA Listings:

Date Form Received by Agency:	20180411
Handler Name:	International Autobody Inc Dba International Auto Body
Handler Address:	1169 Montgomery Ave
Handler City,State,Zip:	SAN BRUNO, CA 94066
EPA ID:	CAL000434899
Contact Name:	STEVEN LOTIK
Contact Address:	1169 MONTGOMERY AVE
Contact City,State,Zip:	SAN MATEO, CA 94066

INTERNATIONAL AUTOBODY INC DBA INTERNATIONAL AUTO BODY (Continued) **1024866315**

Contact Telephone:	650-269-0015
Contact Fax:	Not reported
Contact Email:	STEVEN@INTAUTOBODY.COM
Contact Title:	Not reported
EPA Region:	09
Land Type:	Not reported
Federal Waste Generator Description:	Not a generator, verified
Non-Notifier:	Not reported
Biennial Report Cycle:	Not reported
Accessibility:	Not reported
Active Site Indicator:	Handler Activities
State District Owner:	Not reported
State District:	Not reported
Mailing Address:	1169 MONTGOMERY AVE
Mailing City,State,Zip:	SAN MATEO, CA 94066
Owner Name:	International Auto Body Inc
Owner Type:	Other
Operator Name:	Steven Lotik
Operator Type:	Other
Short-Term Generator Activity:	No
Importer Activity:	No
Mixed Waste Generator:	No
Transporter Activity:	No
Transfer Facility Activity:	No
Recycler Activity with Storage:	No
Small Quantity On-Site Burner Exemption:	No
Smelting Melting and Refining Furnace Exemption:	No
Underground Injection Control:	No
Off-Site Waste Receipt:	No
Universal Waste Indicator:	Yes
Universal Waste Destination Facility:	Yes
Federal Universal Waste:	No
Active Site State-Reg Handler:	---
Federal Facility Indicator:	Not reported
Hazardous Secondary Material Indicator:	N
Sub-Part K Indicator:	Not reported
2018 GPRA Permit Baseline:	Not on the Baseline
2018 GPRA Renewals Baseline:	Not on the Baseline
202 GPRA Corrective Action Baseline:	No
Subject to Corrective Action Universe:	No
Non-TSDFs Where RCRA CA has Been Imposed Universe:	No
Corrective Action Priority Ranking:	No NCAPS ranking
Environmental Control Indicator:	No
Institutional Control Indicator:	No
Human Exposure Controls Indicator:	N/A
Groundwater Controls Indicator:	N/A
Significant Non-Complier Universe:	No
Unaddressed Significant Non-Complier Universe:	No
Addressed Significant Non-Complier Universe:	No
Significant Non-Complier With a Compliance Schedule Universe:	No
Financial Assurance Required:	Not reported
Handler Date of Last Change:	20180907
Recognized Trader-Importer:	No
Recognized Trader-Exporter:	No
Importer of Spent Lead Acid Batteries:	No
Exporter of Spent Lead Acid Batteries:	No
Recycler Activity Without Storage:	No

INTERNATIONAL AUTOBODY INC DBA INTERNATIONAL AUTO BODY (Continued) **1024866315**

Manifest Broker: No
Sub-Part P Indicator: No

Handler - Owner Operator:
Owner/Operator Indicator: Operator
Owner/Operator Name: STEVEN LOTIK
Legal Status: Other
Date Became Current: Not reported
Date Ended Current: Not reported
Owner/Operator Address: 1169 MONTGOMERY AVE
Owner/Operator City,State,Zip: SAN MATEO, CA 94066
Owner/Operator Telephone: 650-269-0015
Owner/Operator Telephone Ext: Not reported
Owner/Operator Fax: Not reported
Owner/Operator Email: Not reported

Owner/Operator Indicator: Owner
Owner/Operator Name: INTERNATIONAL AUTO BODY INC
Legal Status: Other
Date Became Current: Not reported
Date Ended Current: Not reported
Owner/Operator Address: 4007 PACIFIC BLVD
Owner/Operator City,State,Zip: SAN MATEO, CA 94403
Owner/Operator Telephone: 650-269-0015
Owner/Operator Telephone Ext: Not reported
Owner/Operator Fax: Not reported
Owner/Operator Email: Not reported

Historic Generators:
Receive Date: 20180411
Handler Name: INTERNATIONAL AUTOBODY INC DBA INTERNATIONAL AUTO BODY
Federal Waste Generator Description: Not a generator, verified
State District Owner: Not reported
Large Quantity Handler of Universal Waste: No
Recognized Trader Importer: No
Recognized Trader Exporter: No
Spent Lead Acid Battery Importer: No
Spent Lead Acid Battery Exporter: No
Current Record: Yes
Non Storage Recycler Activity: Not reported
Electronic Manifest Broker: Not reported

List of NAICS Codes and Descriptions:
NAICS Code: 811111
NAICS Description: GENERAL AUTOMOTIVE REPAIR

Facility Has Received Notices of Violations:
Violations: No Violations Found

Evaluation Action Summary:
Evaluations: No Evaluations Found

AD411 **FIVE STAR AUTO BODY WORKS** **RCRA NonGen / NLR** **1024814055**
ESE **916 SAN MATEO AVENUE** **E MANIFEST** **CAL000307336**
1/8-1/4 **SAN BRUNO, CA 94066**
0.218 mi.
1153 ft. **Site 8 of 21 in cluster AD**

Relative: **Lower**

Actual: **24 ft.**

RCRA Listings:

Date Form Received by Agency:	20060526
Handler Name:	Five Star Auto Body
Handler Address:	916 San Mateo Ave
Handler City,State,Zip:	SAN BRUNO, CA 94066
EPA ID:	CAL000307336
Contact Name:	BORIS FURMAN
Contact Address:	916 SAN MATEO AVE
Contact City,State,Zip:	SAN BRUNO, CA 94066
Contact Telephone:	650-952-5303
Contact Fax:	650-952-0132
Contact Email:	BORIS@5STARAUTO.COM
Contact Title:	Not reported
EPA Region:	09
Land Type:	Not reported
Federal Waste Generator Description:	Not a generator, verified
Non-Notifier:	Not reported
Biennial Report Cycle:	Not reported
Accessibility:	Not reported
Active Site Indicator:	Handler Activities
State District Owner:	Not reported
State District:	Not reported
Mailing Address:	916 SAN MATEO AVE
Mailing City,State,Zip:	SAN BRUNO, CA 94066-3205
Owner Name:	Bf Alliance Llc
Owner Type:	Other
Operator Name:	Boris Furman
Operator Type:	Other
Short-Term Generator Activity:	No
Importer Activity:	No
Mixed Waste Generator:	No
Transporter Activity:	No
Transfer Facility Activity:	No
Recycler Activity with Storage:	No
Small Quantity On-Site Burner Exemption:	No
Smelting Melting and Refining Furnace Exemption:	No
Underground Injection Control:	No
Off-Site Waste Receipt:	No
Universal Waste Indicator:	Yes
Universal Waste Destination Facility:	Yes
Federal Universal Waste:	No
Active Site State-Reg Handler:	---
Federal Facility Indicator:	Not reported
Hazardous Secondary Material Indicator:	N
Sub-Part K Indicator:	Not reported
2018 GPRA Permit Baseline:	Not on the Baseline
2018 GPRA Renewals Baseline:	Not on the Baseline
202 GPRA Corrective Action Baseline:	No
Subject to Corrective Action Universe:	No
Non-TSDFs Where RCRA CA has Been Imposed Universe:	No
Corrective Action Priority Ranking:	No NCAPS ranking
Environmental Control Indicator:	No
Institutional Control Indicator:	No

FIVE STAR AUTO BODY WORKS (Continued) **1024814055**

Human Exposure Controls Indicator:	N/A
Groundwater Controls Indicator:	N/A
Significant Non-Complier Universe:	No
Unaddressed Significant Non-Complier Universe:	No
Addressed Significant Non-Complier Universe:	No
Significant Non-Complier With a Compliance Schedule Universe:	No
Financial Assurance Required:	Not reported
Handler Date of Last Change:	20180905
Recognized Trader-Importer:	No
Recognized Trader-Exporter:	No
Importer of Spent Lead Acid Batteries:	No
Exporter of Spent Lead Acid Batteries:	No
Recycler Activity Without Storage:	No
Manifest Broker:	No
Sub-Part P Indicator:	No

Handler - Owner Operator:

Owner/Operator Indicator:	Owner
Owner/Operator Name: BF ALLIANCE LLC	
Legal Status:	Other
Date Became Current:	Not reported
Date Ended Current:	Not reported
Owner/Operator Address:	916 SAN MATEO AVE
Owner/Operator City,State,Zip:	SAN BRUNO, CA 94066-0000
Owner/Operator Telephone:	650-952-5303
Owner/Operator Telephone Ext:	Not reported
Owner/Operator Fax:	Not reported
Owner/Operator Email:	Not reported

Owner/Operator Indicator:	Operator
Owner/Operator Name: BORIS FURMAN	
Legal Status:	Other
Date Became Current:	Not reported
Date Ended Current:	Not reported
Owner/Operator Address:	916 SAN MATEO AVE
Owner/Operator City,State,Zip:	SAN BRUNO, CA 94066
Owner/Operator Telephone:	650-952-5303
Owner/Operator Telephone Ext:	Not reported
Owner/Operator Fax:	Not reported
Owner/Operator Email:	Not reported

Historic Generators:

Receive Date:	20060526
Handler Name: FIVE STAR AUTO BODY	
Federal Waste Generator Description:	Not a generator, verified
State District Owner:	Not reported
Large Quantity Handler of Universal Waste:	No
Recognized Trader Importer:	No
Recognized Trader Exporter:	No
Spent Lead Acid Battery Importer:	No
Spent Lead Acid Battery Exporter:	No
Current Record:	Yes
Non Storage Recycler Activity:	Not reported
Electronic Manifest Broker:	Not reported

FIVE STAR AUTO BODY WORKS (Continued) **1024814055**

List of NAICS Codes and Descriptions:
NAICS Code: 811111
NAICS Description: GENERAL AUTOMOTIVE REPAIR

Facility Has Received Notices of Violations:
Violations: No Violations Found

Evaluation Action Summary:
Evaluations: No Evaluations Found

E MANIFEST:

Manifest Tracking Number:	000229647DAT
Last Updated Date:	20190801
Shipped Date:	20190122
Received Date:	20190204
Manifest Status:	Signed
Submission Type:	DataImage5Copy
Origin Type:	Service
Generator EPA ID:	CAL000307336
Generator Name:	Five Star Auto Body Works
Generator Location Street Number:	Not reported
Generator Location Street 1:	916 SAN MATEO AVENUE
Generator Location Street 2:	Not reported
Generator Location City:	SAN BRUNO
Generator Location State:	CA
Generator Location Zip:	94066
Generator Mail Street Number:	Not reported
Generator Mail Street 1:	916 SAN MATEO AVE
Generator Mail Street 2:	Not reported
Generator Mail City:	SAN BRUNO
Generator Mail Zip:	94066
Generator Mail State:	CA
Generator Contact Company Name:	Not reported
Designated Facility EPA ID:	CAD980884183
Designated Facility Name:	Not reported
Designated Facility Mail Street Number:	Not reported
Designated Facility Mail Street 1:	Not reported
Designated Facility Mail Street 2:	11855 White Rock Road
Designated Facility Mail City:	Rancho Cordova
Designated Facility Mail Zip:	95742
Designated Facility Mail State:	CA
Designated Facility Location Street Number:	Not reported
Designated Facility Location Street 1:	11855 White Rock Road
Designated Facility Location Street 2:	Not reported
Designated Facility Location City:	Rancho Cordova
Designated Facility Location Zip:	95742
Designated Facility Location State:	CA
Designated Facility Contact Company Name:	GEM Rancho Cordova LLC
Manifest Residue Indicator:	N
Rejection Indicator:	N

Federal Waste:

Manifest Tracking Number:	000229647DAT
Waste Line Number:	1

FIVE STAR AUTO BODY WORKS (Continued) **1024814055**

Federal Waste Code: D001
Federal Waste: IGNITABLE WASTE

Manifest Tracking Number: 000229647DAT
Waste Line Number: 1
Federal Waste Code: D035
Federal Waste: METHYL ETHYL KETONE

Manifest Tracking Number: 000229647DAT
Waste Line Number: 1
Federal Waste Code: F005
Federal Waste: THE FOLLOWING SPENT NONHALOGENATED SOLVENTS: TOLUENE, METHYL ETHYL KETONE, CARBON DISULFIDE, ISOBUTANOL, PYRIDINE, BENZENE, 2-ETHOXYETHANOL, AND 2-NITROPROPANE; ALL SPENT SOLVENT MIXTURES/BLENDS CONTAINING, BEFORE USE, A TOTAL OF TEN PERCENT OR MORE (BY VOLUME) OF ONE OR MORE OF THE ABOVE NONHALOGENATED SOLVENTS OR THOSE SOLVENTS LISTED IN F001, F002, OR F004; AND STILL BOTTOMS FROM THE RECOVERY OF THESE SPENT SOLVENTS AND SPENT SOLVENT MIXTURES.

State Waste:
Manifest Tracking Number: 000229647DAT
Waste Line Number: 1
State Waste Code Owner: CA
State Waste Code: 214
State Waste: Unspecified solvent mixture

Manifest Tracking Number: 000229647DAT
Waste Line Number: 1
State Waste Code Owner: CA
State Waste Code: 214
State Waste: Unspecified solvent mixture

Transporter:
Manifest Tracking Number: 000229647DAT
Transporter Line Number: 1
Transporter EPA ID: MNS000110924
Transporter Name: Stericycle Specialty Waste Solutions Inc

Waste Line:
Manifest Tracking Number: 000229647DAT
Waste Line Number: 1
U.S. DOT Hazardous Indicator: Y
U.S. DOT ID Number: UN1993
U.S. DOT Description: Un1993 Waste Flammable Liquids, N.O.S. (Isopropyl Alcohol, Methyl Ethyl Ketone) Ii 3 D001-100 Lbs
Non-Hazardous Waste Description: Not reported
Number of Containers: 1
Container Type Code: DM
Container Type Description: Metal drums, barrels, kegs
Waste Quantity: 400
Quantity Unit of Measure Code: P
Quantity Unit of Measure Description: Pounds
Waste Quantity, in Tons: 0.2
Acute Waste Quantity, in Tons: 0
Non-Acute Waste Quantity, in Tons: 0.2
Waste Quantity, in Kilograms: 181.406

FIVE STAR AUTO BODY WORKS (Continued) **1024814055**

Acute Waste Quantity, in Kilograms:	0
Non-Acute Waste Quantity, in Kilorgrams:	181.406
Management Method Code:	H141
Management Method Description:	STORAGE, BULKING AND/OR TRANSFER OFF SITE
Waste Residue Indicator:	N
Quantity Discrepancy Indicator:	N
Waste Type Discrepancy Indicator:	N
Waste Density:	Not reported
Waste Density Unit of Measure Code:	Not reported
Waste Density Unit of Measure Description:	Not reported
Form Code:	Not reported
Form Code Description:	Not reported
Source Code:	Not reported
Source Code Description:	Not reported
Waste Minimization Code:	Not reported
Waste Minimization Code Description:	Not reported
Consent Number:	Not reported
EPA Waste Indicator:	Y

AD412 **FIVE STAR AUTO BODY** **RCRA-SQG** **1000184653**
ESE **916 SAN MATEO AVENUE** **FINDS** **CAD093982726**
1/8-1/4 **SAN BRUNO, CA 94066** **ECHO**
0.218 mi.
1153 ft. **Site 9 of 21 in cluster AD**

Relative: **Lower**
Actual: **24 ft.**

RCRA Listings:

Date Form Received by Agency:	19860603
Handler Name:	Hildalgo'S Auto Body
Handler Address:	916 San Mateo Avenue
Handler City,State,Zip:	SAN BRUNO, CA 94066
EPA ID:	CAD093982726
Contact Name:	ENVIRONMENTAL MANAGER
Contact Address:	916 SAN MATEO AVENUE
Contact City,State,Zip:	SAN BRUNO, CA 94066
Contact Telephone:	415-952-5303
Contact Fax:	Not reported
Contact Email:	Not reported
Contact Title:	Not reported
EPA Region:	09
Land Type:	Other
Federal Waste Generator Description:	Small Quantity Generator
Non-Notifier:	Not reported
Biennial Report Cycle:	Not reported
Accessibility:	Not reported
Active Site Indicator:	Handler Activities
State District Owner:	Ca
State District:	2
Mailing Address:	916 SAN MATEO AVENUE
Mailing City,State,Zip:	SAN BRUNO, CA 94066
Owner Name:	Luis Hidalgo
Owner Type:	Private
Operator Name:	Not Required
Operator Type:	Private
Short-Term Generator Activity:	No
Importer Activity:	No
Mixed Waste Generator:	No
Transporter Activity:	No
Transfer Facility Activity:	No

FIVE STAR AUTO BODY (Continued) **1000184653**

Recycler Activity with Storage:	No
Small Quantity On-Site Burner Exemption:	No
Smelting Melting and Refining Furnace Exemption:	No
Underground Injection Control:	No
Off-Site Waste Receipt:	No
Universal Waste Indicator:	No
Universal Waste Destination Facility:	No
Federal Universal Waste:	No
Active Site State-Reg Handler:	---
Federal Facility Indicator:	Not reported
Hazardous Secondary Material Indicator:	N
Sub-Part K Indicator:	Not reported
2018 GPRA Permit Baseline:	Not on the Baseline
2018 GPRA Renewals Baseline:	Not on the Baseline
202 GPRA Corrective Action Baseline:	No
Subject to Corrective Action Universe:	No
Non-TSDFs Where RCRA CA has Been Imposed Universe:	No
Corrective Action Priority Ranking:	No NCAPS ranking
Environmental Control Indicator:	No
Institutional Control Indicator:	No
Human Exposure Controls Indicator:	N/A
Groundwater Controls Indicator:	N/A
Significant Non-Complier Universe:	No
Unaddressed Significant Non-Complier Universe:	No
Addressed Significant Non-Complier Universe:	No
Significant Non-Complier With a Compliance Schedule Universe:	No
Financial Assurance Required:	Not reported
Handler Date of Last Change:	20020627
Recognized Trader-Importer:	No
Recognized Trader-Exporter:	No
Importer of Spent Lead Acid Batteries:	No
Exporter of Spent Lead Acid Batteries:	No
Recycler Activity Without Storage:	No
Manifest Broker:	No
Sub-Part P Indicator:	No

Handler - Owner Operator:

Owner/Operator Indicator:	Owner
Owner/Operator Name: LUIS HIDALGO	
Legal Status:	Private
Date Became Current:	Not reported
Date Ended Current:	Not reported
Owner/Operator Address:	NOT REQUIRED
Owner/Operator City,State,Zip:	NOT REQUIRED, ME 99999
Owner/Operator Telephone:	415-555-1212
Owner/Operator Telephone Ext:	Not reported
Owner/Operator Fax:	Not reported
Owner/Operator Email:	Not reported

Owner/Operator Indicator:	Operator
Owner/Operator Name: NOT REQUIRED	
Legal Status:	Private
Date Became Current:	Not reported
Date Ended Current:	Not reported
Owner/Operator Address:	NOT REQUIRED
Owner/Operator City,State,Zip:	NOT REQUIRED, ME 99999

FIVE STAR AUTO BODY (Continued) **1000184653**

Owner/Operator Telephone: 415-555-1212
Owner/Operator Telephone Ext: Not reported
Owner/Operator Fax: Not reported
Owner/Operator Email: Not reported

Historic Generators:
Receive Date: 19860603
Handler Name: HILDALGO'S AUTO BODY
Federal Waste Generator Description: Small Quantity Generator
State District Owner: Ca
Large Quantity Handler of Universal Waste: No
Recognized Trader Importer: No
Recognized Trader Exporter: No
Spent Lead Acid Battery Importer: No
Spent Lead Acid Battery Exporter: No
Current Record: Yes
Non Storage Recycler Activity: Not reported
Electronic Manifest Broker: Not reported

List of NAICS Codes and Descriptions:
NAICS Code: 811121
NAICS Description: AUTOMOTIVE BODY, PAINT, AND INTERIOR REPAIR AND MAINTENANCE

Facility Has Received Notices of Violations:
Violations: No Violations Found

Evaluation Action Summary:
Evaluations: No Evaluations Found

FINDS:
Registry ID: 110002412684

Click Here for FRS Facility Detail Report:

Environmental Interest/Information System:
THE EMISSION INVENTORY SYSTEM (EIS) MAINTAINS AN INVENTORY OF LARGE STATIONARY SOURCES AND VOLUNTARILY-REPORTED SMALLER SOURCES OF AIR POINT POLLUTANT EMITTERS. IT CONTAINS INFORMATION ABOUT FACILITY SITES AND THEIR PHYSICAL LOCATION, EMISSIONS UNITS, EMISSIONS PROCESSES, RELEASE POINTS, CONTROL APPROACHES, AND REGULATIONS. FACILITY INVENTORY DATA ARE KEPT SEPARATE FROM THE EMISSIONS DATA AND HAVE STABLE IDENTIFIERS TO IMPROVE CONTINUITY FROM YEAR TO YEAR AND TO HELP IDENTIFY DUPLICATE OR MISSING FACILITIES
The Resource Conservation and Recovery Act Information System (RCRAInfo) is EPA's comprehensive information system in support of the Resource Conservation and Recovery Act (RCRA) of 1976 and the Hazardous and Solid Waste Amendments (HSWA) of 1984. It tracks many types of information about generators, transporters, treaters, storers, and disposers of hazardous waste.
Registry ID: 110071746466

Click Here for FRS Facility Detail Report:

Environmental Interest/Information System:

FIVE STAR AUTO BODY (Continued) **1000184653**

Click this hyperlink while viewing on your computer to access additional FINDS: detail in the EDR Site Report.

ECHO:
Envid: 1000184653
Registry ID: 110002412684

DFR URL:
Name: FIVE STAR AUTO BODY
Address: 916 SAN MATEO AVENUE
City,State,Zip: SAN BRUNO, CA 94066

AD413 **FIVE STAR AUTO BODY WORKS** **CERS HAZ WASTE** **S121740000**
ESE **916 SAN MATEO AVE** **N/A**
1/8-1/4 **SAN BRUNO, CA 94066**
0.218 mi.
1153 ft. **Site 10 of 21 in cluster AD**

Relative:
Lower

Actual:
24 ft.

CERS HAZ WASTE:
Name: FIVE STAR AUTO BODY WORKS
Address: 916 SAN MATEO AVE
City,State,Zip: SAN BRUNO, CA 94066
Site ID: 116779
CERS ID: 10066567
CERS Description: Hazardous Waste Generator

Violations:
Site ID: 116779
Site Name: FIVE STAR AUTO BODY WORKS
Violation Date: 06-22-2018
Citation: 22 CCR 12 66262.34(f) - California Code of Regulations, Title 22, Chapter 12, Section(s) 66262.34(f)
Violation Description: Failure to properly label hazardous waste accumulation containers and portable tanks with the following requirements: "Hazardous Waste", name and address of the generator, physical and chemical characteristics of the Hazardous Waste, and starting accumulation date.
Violation Notes: Returned to compliance on 06/22/2018. OBSERVATION: The approximately half full 30 gallon blue poly drum of water based paint waste was not marked with any of the required hazardous waste information. The approximately half full poly drum of hazardous waste coolant was not marked with the physical state and hazardous property. During the inspection, the required information was marked on these drums. CORRECTIVE ACTION: Continue to ensure that all containers of hazardous waste are properly labeled.
Violation Division: San Mateo County Environmental Health
Violation Program: HW
Violation Source: CERS,

Site ID: 116779
Site Name: FIVE STAR AUTO BODY WORKS
Violation Date: 01-26-2016
Citation: 22 CCR 12 66262.34(b)(1) - California Code of Regulations, Title 22, Chapter 12, Section(s) 66262.34(b)(1)
Violation Description: Failure to dispose of hazardous waste after the first 100-kilogram threshold amount was accumulated within a 90 day period.
Violation Notes: Returned to compliance on 02/16/2016. Unlabeled waste oil and coolant exceeded disposal threshold based on manifest records. Dispose within

FIVE STAR AUTO BODY WORKS (Continued) **S121740000**

	30 days and send inspector copies (photos) of manifests. Ensure each wastestream is disposed annually.
Violation Division:	San Mateo County Environmental Health
Violation Program:	HW
Violation Source:	CERS,
Site ID:	116779
Site Name:	FIVE STAR AUTO BODY WORKS
Violation Date:	01-26-2016
Citation:	22 CCR 12 66262.34(f) - California Code of Regulations, Title 22, Chapter 12, Section(s) 66262.34(f)
Violation Description:	Failure to properly label hazardous waste accumulation containers with the following requirements: "Hazardous Waste", name and address of the generator, physical and chemical characteristics of the Hazardous Waste, and starting accumulation date.
Violation Notes:	Returned to compliance on 03/08/2016. Labels incomplete for flammable solids, flammable liquids (waste solvent), used oil, and waste coolant. Label containers using inspector provided labels. Send photos of completely labeled drums to inspector within 30 days.
Violation Division:	San Mateo County Environmental Health
Violation Program:	HW
Violation Source:	CERS,
Site ID:	116779
Site Name:	FIVE STAR AUTO BODY WORKS
Violation Date:	06-22-2018
Citation:	40 CFR 1 262.34(d)(5)(ii) - U.S. Code of Federal Regulations, Title 40, Chapter 1, Section(s) 262.34(d)(5)(ii)
Violation Description:	Failure to post the following information next to the telephone: (A) The name and telephone number of the emergency coordinator; (B) Location of fire extinguishers and spill control material, and, if present, fire alarm; and (C) The telephone number of the fire department, unless the facility has a direct alarm.
Violation Notes:	Returned to compliance on 06/22/2018. OBSERVATION: Emergency Coordinator information is not posted next to the telephone. During the inspection, the provided modified emergency response contingency plan was completed and posted. CORRECTIVE ACTION: Continue to keep posted all required emergency information next to the telephone.
Violation Division:	San Mateo County Environmental Health
Violation Program:	HW
Violation Source:	CERS,
Site ID:	116779
Site Name:	FIVE STAR AUTO BODY WORKS
Violation Date:	11-17-2020
Citation:	22 CCR 12 66262.34(f) - California Code of Regulations, Title 22, Chapter 12, Section(s) 66262.34(f)
Violation Description:	Failure to properly label hazardous waste accumulation containers and portable tanks with the following requirements: "Hazardous Waste", name and address of the generator, physical and chemical characteristics of the Hazardous Waste, and starting accumulation date.
Violation Notes:	Returned to compliance on 11/17/2020. OBSERVATION: The blue partially full 30 gallon drum of hazardous waste (HW) water based paint was not marked with the physical state and hazardous property. During the inspection, liquid and toxic was marked on the container. The partially full 15 gallon drum of HW paint related solids with the

FIVE STAR AUTO BODY WORKS (Continued) **S121740000**

accumulation start date of 2-1-19 was not marked with the physical state. During the inspection, solid was marked on the container. CORRECTIVE ACTION: Continue to ensure that all containers of hazardous waste are properly labeled.

Violation Division: San Mateo County Environmental Health
Violation Program: HW
Violation Source: CERS,

Site ID: 116779
Site Name: FIVE STAR AUTO BODY WORKS
Violation Date: 11-17-2020
Citation: HSC 6.5 25160.2 - California Health and Safety Code, Chapter 6.5, Section(s) 25160.2
Violation Description: Failure of a generator of hazardous waste that meets the conditions to be transported on a consolidated manifest to comply with one or more of the required consolidated manifesting procedures and retain copies of receipts for three years.
Violation Notes: Returned to compliance on 11/17/2020. OBSERVATION: Consolidated manifests 21217 from RCA Oil recovery on 11-6-20 and 20081 from 2-4-19 were completed with EPA ID# CAD09381726. This number did not come up on the Hazardous Waste Tracking System. The facility current EPA ID number is CAL000307336. CORRECTIVE ACTION: Going forward, continue to ensure that all consolidated manifests are completed correctly including the facility active EPA ID#.
Violation Division: San Mateo County Environmental Health
Violation Program: HW
Violation Source: CERS,

Evaluation:
Eval General Type: Compliance Evaluation Inspection
Eval Date: 01-26-2016
Violations Found: No
Eval Type: Routine done by local agency
Eval Notes: Quantities are below threshold. Removing from program.
Eval Division: San Mateo County Environmental Health
Eval Program: HMRRP
Eval Source: CERS,

Eval General Type: Other/Unknown
Eval Date: 03-08-2016
Violations Found: No
Eval Type: Other, not routine, done by local agency
Eval Notes: Not reported
Eval Division: San Mateo County Environmental Health
Eval Program: HW
Eval Source: CERS,

Eval General Type: Compliance Evaluation Inspection
Eval Date: 01-23-2014
Violations Found: No
Eval Type: Routine done by local agency
Eval Notes: Not reported
Eval Division: San Mateo County Environmental Health
Eval Program: HWRecycler
Eval Source: CERS,

Eval General Type: Compliance Evaluation Inspection

FIVE STAR AUTO BODY WORKS (Continued) **S121740000**

Eval Date: 06-22-2018
Violations Found: Yes
Eval Type: Routine done by local agency
Eval Notes: On site to conduct a routine inspection. The most recent disposal receipts were on: 2-17-16 for 20 pounds of auto paint. 1-15-16 for 5 gallons of used oil and 30 gallons of used antifreeze. 9-15-15 for 60 gallons of non-RCRA hazardous waste, liquid (water based paint).
Eval Division: San Mateo County Environmental Health
Eval Program: HW
Eval Source: CERS,

Eval General Type: Compliance Evaluation Inspection
Eval Date: 01-23-2014
Violations Found: No
Eval Type: Routine done by local agency
Eval Notes: Not reported
Eval Division: San Mateo County Environmental Health
Eval Program: HMRRP
Eval Source: CERS,

Eval General Type: Compliance Evaluation Inspection
Eval Date: 01-26-2016
Violations Found: Yes
Eval Type: Routine done by local agency
Eval Notes: Not reported
Eval Division: San Mateo County Environmental Health
Eval Program: HW
Eval Source: CERS,

Eval General Type: Other/Unknown
Eval Date: 03-03-2014
Violations Found: No
Eval Type: Other, not routine, done by local agency
Eval Notes: Not reported
Eval Division: San Mateo County Environmental Health
Eval Program: HMRRP
Eval Source: CERS,

Eval General Type: Other/Unknown
Eval Date: 04-03-2015
Violations Found: No
Eval Type: Other, not routine, done by local agency
Eval Notes: Not reported
Eval Division: San Mateo County Environmental Health
Eval Program: HMRRP
Eval Source: CERS,

Eval General Type: Compliance Evaluation Inspection
Eval Date: 01-17-2023
Violations Found: No
Eval Type: Routine done by local agency
Eval Notes: Facility generates waste paint materail, annual drop offs at County VSQG. Ensure that you maintain storage of hazardous materials below reportable thresholds to avoid being added to the hazardous material business plan program. Reportable thresholds are generally 500 lbs for solids, 200 cubic feet for gases, and 55 gallons for liquids.
Eval Division: San Mateo County Environmental Health

FIVE STAR AUTO BODY WORKS (Continued) **S121740000**

Eval Program: HW
Eval Source: CERS,

Eval General Type: Compliance Evaluation Inspection
Eval Date: 01-23-2014
Violations Found: No
Eval Type: Routine done by local agency
Eval Notes: Not reported
Eval Division: San Mateo County Environmental Health
Eval Program: HW
Eval Source: CERS,

Eval General Type: Other/Unknown
Eval Date: 01-26-2016
Violations Found: No
Eval Type: Other, not routine, done by local agency
Eval Notes: review file and prepare for inspecting recycler
Eval Division: San Mateo County Environmental Health
Eval Program: HW
Eval Source: CERS,

Eval General Type: Compliance Evaluation Inspection
Eval Date: 11-17-2020
Violations Found: Yes
Eval Type: Routine done by local agency
Eval Notes: On site to conduct a routine inspection. The facility had the following pick ups: On 11-6-20: 20 gallons of used oil. 30 used coolant. On 2-4-19: 30 gallons of used oil. 30 gallons of used coolant. On 1-22-19: 400 pounds of waste flammable liquids per manifest 000229647DAT.
Eval Division: San Mateo County Environmental Health
Eval Program: HW
Eval Source: CERS,

Coordinates:
Site ID: 116779
Facility Name: FIVE STAR AUTO BODY WORKS
Env Int Type Code: HWG
Program ID: 10066567
Coord Name: Not reported
Ref Point Type Desc: Unknown,
Latitude: 37.633390
Longitude: -122.411120

Affiliation:
Affiliation Type Desc: Document Preparer
Entity Name: Naum Sheynkerman
Entity Title: Not reported
Affiliation Address: Not reported
Affiliation City: Not reported
Affiliation State: Not reported
Affiliation Country: Not reported
Affiliation Zip: Not reported
Affiliation Phone: ,

Affiliation Type Desc: Operator

FIVE STAR AUTO BODY WORKS (Continued) **S121740000**

Entity Name:	Boris Furman
Entity Title:	Not reported
Affiliation Address:	Not reported
Affiliation City:	Not reported
Affiliation State:	Not reported
Affiliation Country:	Not reported
Affiliation Zip:	Not reported
Affiliation Phone:	(650) 952-5303,
Affiliation Type Desc:	CUPA District
Entity Name:	San Mateo County Environmental Health
Entity Title:	Not reported
Affiliation Address:	2000 Alameda de las Pulgas, Suite 100
Affiliation City:	San Mateo
Affiliation State:	CA
Affiliation Country:	Not reported
Affiliation Zip:	94403
Affiliation Phone:	(650) 372-6200,
Affiliation Type Desc:	Environmental Contact
Entity Name:	Boris Furman
Entity Title:	Not reported
Affiliation Address:	916 San Mateo Ave.
Affiliation City:	San Bruno
Affiliation State:	Not reported
Affiliation Country:	Not reported
Affiliation Zip:	94066
Affiliation Phone:	,
Affiliation Type Desc:	Facility Mailing Address
Entity Name:	Mailing Address
Entity Title:	Not reported
Affiliation Address:	916 SAN MATEO AVE BORIS FURMAN
Affiliation City:	SAN BRUNO
Affiliation State:	CA
Affiliation Country:	Not reported
Affiliation Zip:	94066
Affiliation Phone:	,
Affiliation Type Desc:	Parent Corporation
Entity Name:	FIVE STAR AUTO BODY WORKS
Entity Title:	Not reported
Affiliation Address:	Not reported
Affiliation City:	Not reported
Affiliation State:	Not reported
Affiliation Country:	Not reported
Affiliation Zip:	Not reported
Affiliation Phone:	,
Affiliation Type Desc:	Identification Signer
Entity Name:	Boris Furman
Entity Title:	Co-Owner
Affiliation Address:	Not reported
Affiliation City:	Not reported
Affiliation State:	Not reported
Affiliation Country:	Not reported
Affiliation Zip:	Not reported

FIVE STAR AUTO BODY WORKS (Continued) **S121740000**

Affiliation Phone: ,

Affiliation Type Desc: Legal Owner
Entity Name: BF ALLIANCE LLC
Entity Title: Not reported
Affiliation Address: 916 SAN MATEO AVE BORIS FURMAN
Affiliation City: SAN BRUNO
Affiliation State: CA
Affiliation Country: United States
Affiliation Zip: 94066
Affiliation Phone: (650) 952-5303,

AD414 **HIDALGOS AUTO BODY WORKS INC** **San Mateo Co. BI** **S103893675**
ESE **916 SAN MATEO AVENUE** **EMI** **N/A**
1/8-1/4 **SAN BRUNO, CA 94066** **HWTS**
0.218 mi. **HAZNET**
1153 ft. **Site 11 of 21 in cluster AD** **CERS**

Relative: **Lower**
Actual: **24 ft.**

San Mateo Co. BI:
Name: FIVE STAR AUTO BODY WORKS
Address: 916 SAN MATEO
City,State,Zip: SAN BRUNO, CA 94066
Region: SAN MATEO
Facility ID: FA0018266
Prog Element Code: STORES HAZ MAT <219GAL,1,999LB, 879FT3
Record Id: PR0004972
Description: STORES HAZ MAT <219GAL,1,999LB, 879CF
Facility Status: Inactive, non-billable
Program Category: BUSINESS PLAN PROGRAM

Name: FIVE STAR AUTO BODY WORKS
Address: 916 SAN MATEO
City,State,Zip: SAN BRUNO, CA 94066
Region: SAN MATEO
Facility ID: FA0018266
Prog Element Code: STORMWATER ANNUAL INSPECTION FEE
Record Id: PR0045950
Description: STORMWATER ANNUAL FEE - INSP FREQ EVERY 2 YRS
Facility Status: Inactive, non-billable
Program Category: STORMWATER

Name: FIVE STAR AUTO BODY WORKS
Address: 916 SAN MATEO
City,State,Zip: SAN BRUNO, CA 94066
Region: SAN MATEO
Facility ID: FA0018266
Prog Element Code: GENERATES <27 GAL/YEAR
Record Id: PR0012183
Description: GENERATES <27 GAL/YEAR
Facility Status: Active, billable
Program Category: HAZARDOUS WASTE PROGRAM

EMI:
Name: HIDALGOS AUTO BODY WORKS INC
Address: 916 SAN MATEO AVENUE
City,State,Zip: SAN BRUNO, CA 940660000

HIDALGOS AUTO BODY WORKS INC (Continued) **S103893675**

Year:	1995
County Code:	41
Air Basin:	SF
Facility ID:	9424
Air District Name:	BA
SIC Code:	7532
Air District Name:	BAY AREA AQMD
Community Health Air Pollution Info System:	Not reported
Consolidated Emission Reporting Rule:	Not reported
Total Organic Hydrocarbon Gases Tons/Yr:	1
Reactive Organic Gases Tons/Yr:	1
Carbon Monoxide Emissions Tons/Yr:	0
NOX - Oxides of Nitrogen Tons/Yr:	0
SOX - Oxides of Sulphur Tons/Yr:	0
Particulate Matter Tons/Yr:	0
Part. Matter 10 Micrometers and Smllr Tons/Yr:	0

Name:	HIDALGOS AUTO BODY WORKS INC
Address:	916 SAN MATEO AVENUE
City,State,Zip:	SAN BRUNO, CA 940660000
Year:	1996
County Code:	41
Air Basin:	SF
Facility ID:	9424
Air District Name:	BA
SIC Code:	7532
Air District Name:	BAY AREA AQMD
Community Health Air Pollution Info System:	Not reported
Consolidated Emission Reporting Rule:	Not reported
Total Organic Hydrocarbon Gases Tons/Yr:	1
Reactive Organic Gases Tons/Yr:	1
Carbon Monoxide Emissions Tons/Yr:	0
NOX - Oxides of Nitrogen Tons/Yr:	0
SOX - Oxides of Sulphur Tons/Yr:	0
Particulate Matter Tons/Yr:	0
Part. Matter 10 Micrometers and Smllr Tons/Yr:	0

Name:	HIDALGOS AUTO BODY WORKS INC
Address:	916 SAN MATEO AVENUE
City,State,Zip:	SAN BRUNO, CA 940660000
Year:	1997
County Code:	41
Air Basin:	SF
Facility ID:	9424
Air District Name:	BA
SIC Code:	7532
Air District Name:	BAY AREA AQMD
Community Health Air Pollution Info System:	Not reported
Consolidated Emission Reporting Rule:	Not reported
Total Organic Hydrocarbon Gases Tons/Yr:	2
Reactive Organic Gases Tons/Yr:	1
Carbon Monoxide Emissions Tons/Yr:	0
NOX - Oxides of Nitrogen Tons/Yr:	0
SOX - Oxides of Sulphur Tons/Yr:	0
Particulate Matter Tons/Yr:	0
Part. Matter 10 Micrometers and Smllr Tons/Yr:	0

HIDALGOS AUTO BODY WORKS INC (Continued) **S103893675**

Name:	HIDALGOS AUTO BODY WORKS INC
Address:	916 SAN MATEO AVENUE
City,State,Zip:	SAN BRUNO, CA 940660000
Year:	1998
County Code:	41
Air Basin:	SF
Facility ID:	9424
Air District Name:	BA
SIC Code:	7532
Air District Name:	BAY AREA AQMD
Community Health Air Pollution Info System:	Not reported
Consolidated Emission Reporting Rule:	Not reported
Total Organic Hydrocarbon Gases Tons/Yr:	1
Reactive Organic Gases Tons/Yr:	1
Carbon Monoxide Emissions Tons/Yr:	0
NOX - Oxides of Nitrogen Tons/Yr:	0
SOX - Oxides of Sulphur Tons/Yr:	0
Particulate Matter Tons/Yr:	0
Part. Matter 10 Micrometers and Smllr Tons/Yr:	0

Name:	HIDALGOS AUTO BODY WORKS INC
Address:	916 SAN MATEO AVENUE
City,State,Zip:	SAN BRUNO, CA 940660000
Year:	1999
County Code:	41
Air Basin:	SF
Facility ID:	9424
Air District Name:	BA
SIC Code:	7532
Air District Name:	BAY AREA AQMD
Community Health Air Pollution Info System:	Not reported
Consolidated Emission Reporting Rule:	Not reported
Total Organic Hydrocarbon Gases Tons/Yr:	1
Reactive Organic Gases Tons/Yr:	1
Carbon Monoxide Emissions Tons/Yr:	0
NOX - Oxides of Nitrogen Tons/Yr:	0
SOX - Oxides of Sulphur Tons/Yr:	0
Particulate Matter Tons/Yr:	0
Part. Matter 10 Micrometers and Smllr Tons/Yr:	0

Name:	HIDALGOS AUTO BODY WORKS INC
Address:	916 SAN MATEO AVENUE
City,State,Zip:	SAN BRUNO, CA 940660000
Year:	2000
County Code:	41
Air Basin:	SF
Facility ID:	9424
Air District Name:	BA
SIC Code:	7532
Air District Name:	BAY AREA AQMD
Community Health Air Pollution Info System:	Not reported
Consolidated Emission Reporting Rule:	Not reported
Total Organic Hydrocarbon Gases Tons/Yr:	1
Reactive Organic Gases Tons/Yr:	1
Carbon Monoxide Emissions Tons/Yr:	0
NOX - Oxides of Nitrogen Tons/Yr:	0
SOX - Oxides of Sulphur Tons/Yr:	0

HIDALGOS AUTO BODY WORKS INC (Continued) **S103893675**

Particulate Matter Tons/Yr: 0
Part. Matter 10 Micrometers and Smllr Tons/Yr: 0

Name: HIDALGOS AUTO BODY WORKS INC
Address: 916 SAN MATEO AVENUE
City,State,Zip: SAN BRUNO, CA 940660000
Year: 2001
County Code: 41
Air Basin: SF
Facility ID: 9424
Air District Name: BA
SIC Code: 7532
Air District Name: BAY AREA AQMD
Community Health Air Pollution Info System: Not reported
Consolidated Emission Reporting Rule: Not reported
Total Organic Hydrocarbon Gases Tons/Yr: 0
Reactive Organic Gases Tons/Yr: 0
Carbon Monoxide Emissions Tons/Yr: 0
NOX - Oxides of Nitrogen Tons/Yr: 0
SOX - Oxides of Sulphur Tons/Yr: 0
Particulate Matter Tons/Yr: 0
Part. Matter 10 Micrometers and Smllr Tons/Yr: 0

Name: HIDALGOS AUTO BODY WORKS INC
Address: 916 SAN MATEO AVENUE
City,State,Zip: SAN BRUNO, CA 940660000
Year: 2002
County Code: 41
Air Basin: SF
Facility ID: 14507
Air District Name: BA
SIC Code: 7532
Air District Name: BAY AREA AQMD
Community Health Air Pollution Info System: Not reported
Consolidated Emission Reporting Rule: Not reported
Total Organic Hydrocarbon Gases Tons/Yr: 0
Reactive Organic Gases Tons/Yr: 0
Carbon Monoxide Emissions Tons/Yr: 0
NOX - Oxides of Nitrogen Tons/Yr: 0
SOX - Oxides of Sulphur Tons/Yr: 0
Particulate Matter Tons/Yr: 0
Part. Matter 10 Micrometers and Smllr Tons/Yr: 0

Name: HIDALGOS AUTO BODY WORKS INC
Address: 916 SAN MATEO AVENUE
City,State,Zip: SAN BRUNO, CA 940660000
Year: 2003
County Code: 41
Air Basin: SF
Facility ID: 14507
Air District Name: BA
SIC Code: 7532
Air District Name: BAY AREA AQMD
Community Health Air Pollution Info System: Not reported
Consolidated Emission Reporting Rule: Not reported
Total Organic Hydrocarbon Gases Tons/Yr: 0
Reactive Organic Gases Tons/Yr: 0

HIDALGOS AUTO BODY WORKS INC (Continued) **S103893675**

Carbon Monoxide Emissions Tons/Yr: 0
NOX - Oxides of Nitrogen Tons/Yr: 0
SOX - Oxides of Sulphur Tons/Yr: 0
Particulate Matter Tons/Yr: 0
Part. Matter 10 Micrometers and Smllr Tons/Yr: 0

Name: HIDALGOS AUTO BODY WORKS INC
Address: 916 SAN MATEO AVENUE
City,State,Zip: SAN BRUNO, CA 940660000
Year: 2004
County Code: 41
Air Basin: SF
Facility ID: 14507
Air District Name: BA
SIC Code: 7532
Air District Name: BAY AREA AQMD
Community Health Air Pollution Info System: Not reported
Consolidated Emission Reporting Rule: Not reported
Total Organic Hydrocarbon Gases Tons/Yr: 0.405
Reactive Organic Gases Tons/Yr: 0.334311
Carbon Monoxide Emissions Tons/Yr: 0
NOX - Oxides of Nitrogen Tons/Yr: 0
SOX - Oxides of Sulphur Tons/Yr: 0
Particulate Matter Tons/Yr: 0
Part. Matter 10 Micrometers and Smllr Tons/Yr: 0

Name: HIDALGOS AUTO BODY WORKS INC
Address: 916 SAN MATEO AVENUE
City,State,Zip: SAN BRUNO, CA 940660000
Year: 2005
County Code: 41
Air Basin: SF
Facility ID: 14507
Air District Name: BA
SIC Code: 7532
Air District Name: BAY AREA AQMD
Community Health Air Pollution Info System: Not reported
Consolidated Emission Reporting Rule: Not reported
Total Organic Hydrocarbon Gases Tons/Yr: .405
Reactive Organic Gases Tons/Yr: .334311
Carbon Monoxide Emissions Tons/Yr: 0
NOX - Oxides of Nitrogen Tons/Yr: 0
SOX - Oxides of Sulphur Tons/Yr: 0
Particulate Matter Tons/Yr: 0
Part. Matter 10 Micrometers and Smllr Tons/Yr: 0

Name: FIVE STAR AUTO BODY
Address: 916 SAN MATEO AVENUE
City,State,Zip: SAN BRUNO, CA 940660000
Year: 2006
County Code: 41
Air Basin: SF
Facility ID: 14507
Air District Name: BA
SIC Code: 7532
Air District Name: BAY AREA AQMD
Community Health Air Pollution Info System: Not reported

HIDALGOS AUTO BODY WORKS INC (Continued) **S103893675**

Consolidated Emission Reporting Rule:	Not reported
Total Organic Hydrocarbon Gases Tons/Yr:	.395
Reactive Organic Gases Tons/Yr:	.3265168
Carbon Monoxide Emissions Tons/Yr:	0
NOX - Oxides of Nitrogen Tons/Yr:	0
SOX - Oxides of Sulphur Tons/Yr:	0
Particulate Matter Tons/Yr:	0
Part. Matter 10 Micrometers and Smllr Tons/Yr:	0

Name:	FIVE STAR AUTO BODY
Address:	916 SAN MATEO AVENUE
City,State,Zip:	SAN BRUNO, CA 90003
Year:	2007
County Code:	41
Air Basin:	SF
Facility ID:	14507
Air District Name:	BA
SIC Code:	7532
Air District Name:	BAY AREA AQMD
Community Health Air Pollution Info System:	Not reported
Consolidated Emission Reporting Rule:	Not reported
Total Organic Hydrocarbon Gases Tons/Yr:	.395
Reactive Organic Gases Tons/Yr:	.3265168
Carbon Monoxide Emissions Tons/Yr:	0
NOX - Oxides of Nitrogen Tons/Yr:	0
SOX - Oxides of Sulphur Tons/Yr:	0
Particulate Matter Tons/Yr:	0
Part. Matter 10 Micrometers and Smllr Tons/Yr:	0

Name:	FIVE STAR AUTO BODY
Address:	916 SAN MATEO AVENUE
City,State,Zip:	SAN BRUNO, CA 94066
Year:	2008
County Code:	41
Air Basin:	SF
Facility ID:	14507
Air District Name:	BA
SIC Code:	7532
Air District Name:	BAY AREA AQMD
Community Health Air Pollution Info System:	Not reported
Consolidated Emission Reporting Rule:	Not reported
Total Organic Hydrocarbon Gases Tons/Yr:	.395
Reactive Organic Gases Tons/Yr:	.3265168
Carbon Monoxide Emissions Tons/Yr:	0
NOX - Oxides of Nitrogen Tons/Yr:	0
SOX - Oxides of Sulphur Tons/Yr:	0
Particulate Matter Tons/Yr:	0
Part. Matter 10 Micrometers and Smllr Tons/Yr:	0

Name:	FIVE STAR AUTO BODY
Address:	916 SAN MATEO AVENUE
City,State,Zip:	SAN BRUNO, CA 94066
Year:	2009
County Code:	41
Air Basin:	SF
Facility ID:	14507
Air District Name:	BA

HIDALGOS AUTO BODY WORKS INC (Continued) **S103893675**

SIC Code:	7532
Air District Name:	BAY AREA AQMD
Community Health Air Pollution Info System:	Not reported
Consolidated Emission Reporting Rule:	Not reported
Total Organic Hydrocarbon Gases Tons/Yr:	0.39500000000000002
Reactive Organic Gases Tons/Yr:	0.3265168
Carbon Monoxide Emissions Tons/Yr:	0
NOX - Oxides of Nitrogen Tons/Yr:	0
SOX - Oxides of Sulphur Tons/Yr:	0
Particulate Matter Tons/Yr:	0
Part. Matter 10 Micrometers and Smllr Tons/Yr:	0

Name:	FIVE STAR AUTO BODY
Address:	916 SAN MATEO AVENUE
City,State,Zip:	SAN BRUNO, CA 94066
Year:	2010
County Code:	41
Air Basin:	SF
Facility ID:	14507
Air District Name:	BA
SIC Code:	7532
Air District Name:	BAY AREA AQMD
Community Health Air Pollution Info System:	Not reported
Consolidated Emission Reporting Rule:	Not reported
Total Organic Hydrocarbon Gases Tons/Yr:	0.16500000000000001
Reactive Organic Gases Tons/Yr:	0.1244792
Carbon Monoxide Emissions Tons/Yr:	0
NOX - Oxides of Nitrogen Tons/Yr:	0
SOX - Oxides of Sulphur Tons/Yr:	0
Particulate Matter Tons/Yr:	0
Part. Matter 10 Micrometers and Smllr Tons/Yr:	0

Name:	FIVE STAR AUTO BODY
Address:	916 SAN MATEO AVENUE
City,State,Zip:	SAN BRUNO, CA 94066
Year:	2011
County Code:	41
Air Basin:	SF
Facility ID:	14507
Air District Name:	BA
SIC Code:	7532
Air District Name:	BAY AREA AQMD
Community Health Air Pollution Info System:	Not reported
Consolidated Emission Reporting Rule:	Not reported
Total Organic Hydrocarbon Gases Tons/Yr:	0.165
Reactive Organic Gases Tons/Yr:	0.1244792
Carbon Monoxide Emissions Tons/Yr:	0
NOX - Oxides of Nitrogen Tons/Yr:	0
SOX - Oxides of Sulphur Tons/Yr:	0
Particulate Matter Tons/Yr:	0
Part. Matter 10 Micrometers and Smllr Tons/Yr:	0

Name:	FIVE STAR AUTO BODY
Address:	916 SAN MATEO AVENUE
City,State,Zip:	SAN BRUNO, CA 94066
Year:	2012
County Code:	41

HIDALGOS AUTO BODY WORKS INC (Continued) **S103893675**

Air Basin:	SF
Facility ID:	14507
Air District Name:	BA
SIC Code:	7532
Air District Name:	BAY AREA AQMD
Community Health Air Pollution Info System:	Not reported
Consolidated Emission Reporting Rule:	Not reported
Total Organic Hydrocarbon Gases Tons/Yr:	0.165
Reactive Organic Gases Tons/Yr:	0.1244792
Carbon Monoxide Emissions Tons/Yr:	0
NOX - Oxides of Nitrogen Tons/Yr:	0
SOX - Oxides of Sulphur Tons/Yr:	0
Particulate Matter Tons/Yr:	0
Part. Matter 10 Micrometers and Smllr Tons/Yr:	0

Name:	FIVE STAR AUTO BODY
Address:	916 SAN MATEO AVENUE
City,State,Zip:	SAN BRUNO, CA 94066
Year:	2013
County Code:	41
Air Basin:	SF
Facility ID:	14507
Air District Name:	BA
SIC Code:	7532
Air District Name:	BAY AREA AQMD
Community Health Air Pollution Info System:	Not reported
Consolidated Emission Reporting Rule:	Not reported
Total Organic Hydrocarbon Gases Tons/Yr:	0.165
Reactive Organic Gases Tons/Yr:	0.1244792
Carbon Monoxide Emissions Tons/Yr:	0
NOX - Oxides of Nitrogen Tons/Yr:	0
SOX - Oxides of Sulphur Tons/Yr:	0
Particulate Matter Tons/Yr:	0
Part. Matter 10 Micrometers and Smllr Tons/Yr:	0

Name:	FIVE STAR AUTO BODY
Address:	916 SAN MATEO AVENUE
City,State,Zip:	SAN BRUNO, CA 94066
Year:	2014
County Code:	41
Air Basin:	SF
Facility ID:	14507
Air District Name:	BA
SIC Code:	7532
Air District Name:	BAY AREA AQMD
Community Health Air Pollution Info System:	Not reported
Consolidated Emission Reporting Rule:	Not reported
Total Organic Hydrocarbon Gases Tons/Yr:	0.143922922
Reactive Organic Gases Tons/Yr:	0
Carbon Monoxide Emissions Tons/Yr:	0
NOX - Oxides of Nitrogen Tons/Yr:	0
SOX - Oxides of Sulphur Tons/Yr:	0
Particulate Matter Tons/Yr:	0
Part. Matter 10 Micrometers and Smllr Tons/Yr:	0

Name:	FIVE STAR AUTO BODY
Address:	916 SAN MATEO AVENUE

HIDALGOS AUTO BODY WORKS INC (Continued) **S103893675**

City,State,Zip:	SAN BRUNO, CA 94066
Year:	2015
County Code:	41
Air Basin:	SF
Facility ID:	14507
Air District Name:	BA
SIC Code:	7532
Air District Name:	BAY AREA AQMD
Community Health Air Pollution Info System:	Not reported
Consolidated Emission Reporting Rule:	Not reported
Total Organic Hydrocarbon Gases Tons/Yr:	0.143922875
Reactive Organic Gases Tons/Yr:	0.143922877
Carbon Monoxide Emissions Tons/Yr:	0
NOX - Oxides of Nitrogen Tons/Yr:	0
SOX - Oxides of Sulphur Tons/Yr:	0
Particulate Matter Tons/Yr:	0
Part. Matter 10 Micrometers and Smllr Tons/Yr:	0

Name:	FIVE STAR AUTO BODY
Address:	916 SAN MATEO AVE
City,State,Zip:	SAN BRUNO, CA 94066
Year:	2018
County Code:	41
Air Basin:	SF
Facility ID:	14507
Air District Name:	BA
SIC Code:	7532
Air District Name:	BAY AREA AQMD
Community Health Air Pollution Info System:	Not reported
Consolidated Emission Reporting Rule:	Not reported
Total Organic Hydrocarbon Gases Tons/Yr:	0.072696003
Reactive Organic Gases Tons/Yr:	0.071816381364
Carbon Monoxide Emissions Tons/Yr:	Not reported
NOX - Oxides of Nitrogen Tons/Yr:	Not reported
SOX - Oxides of Sulphur Tons/Yr:	Not reported
Particulate Matter Tons/Yr:	Not reported
Part. Matter 10 Micrometers and Smllr Tons/Yr:	Not reported

Name:	FIVE STAR AUTO BODY
Address:	916 SAN MATEO AVE
City,State,Zip:	SAN BRUNO, CA 94066
Year:	2019
County Code:	41
Air Basin:	SF
Facility ID:	14507
Air District Name:	BA
SIC Code:	7532
Air District Name:	BAY AREA AQMD
Community Health Air Pollution Info System:	Not reported
Consolidated Emission Reporting Rule:	Not reported
Total Organic Hydrocarbon Gases Tons/Yr:	0.070740003
Reactive Organic Gases Tons/Yr:	0.069884048964
Carbon Monoxide Emissions Tons/Yr:	Not reported
NOX - Oxides of Nitrogen Tons/Yr:	Not reported
SOX - Oxides of Sulphur Tons/Yr:	Not reported
Particulate Matter Tons/Yr:	Not reported
Part. Matter 10 Micrometers and Smllr Tons/Yr:	Not reported

HIDALGOS AUTO BODY WORKS INC (Continued) **S103893675**

Name:	FIVE STAR AUTO BODY
Address:	916 SAN MATEO AVE
City,State,Zip:	SAN BRUNO, CA 94066
Year:	2020
County Code:	41
Air Basin:	SF
Facility ID:	14507
Air District Name:	BA
SIC Code:	7532
Air District Name:	BAY AREA AQMD
Community Health Air Pollution Info System:	Not reported
Consolidated Emission Reporting Rule:	Not reported
Total Organic Hydrocarbon Gases Tons/Yr:	0.070740003
Reactive Organic Gases Tons/Yr:	0.069884048964
Carbon Monoxide Emissions Tons/Yr:	Not reported
NOX - Oxides of Nitrogen Tons/Yr:	Not reported
SOX - Oxides of Sulphur Tons/Yr:	Not reported
Particulate Matter Tons/Yr:	Not reported
Part. Matter 10 Micrometers and Smllr Tons/Yr:	Not reported

Name:	FIVE STAR AUTO BODY
Address:	916 SAN MATEO AVE
City,State,Zip:	SAN BRUNO, CA 94066
Year:	2021
County Code:	41
Air Basin:	SF
Facility ID:	14507
Air District Name:	BA
SIC Code:	7532
Air District Name:	BAY AREA AQMD
Community Health Air Pollution Info System:	Not reported
Consolidated Emission Reporting Rule:	Not reported
Total Organic Hydrocarbon Gases Tons/Yr:	0.31284001
Reactive Organic Gases Tons/Yr:	0.30905464588
Carbon Monoxide Emissions Tons/Yr:	Not reported
NOX - Oxides of Nitrogen Tons/Yr:	Not reported
SOX - Oxides of Sulphur Tons/Yr:	Not reported
Particulate Matter Tons/Yr:	Not reported
Part. Matter 10 Micrometers and Smllr Tons/Yr:	Not reported

Name:	FIVE STAR AUTO BODY
Address:	916 SAN MATEO AVE
City,State,Zip:	SAN BRUNO, CA 94066
Year:	2022
County Code:	41
Air Basin:	SF
Facility ID:	14507
Air District Name:	BA
SIC Code:	7532
Air District Name:	BAY AREA AQMD
Community Health Air Pollution Info System:	Not reported
Consolidated Emission Reporting Rule:	Not reported
Total Organic Hydrocarbon Gases Tons/Yr:	0.312
Reactive Organic Gases Tons/Yr:	0.1917
Carbon Monoxide Emissions Tons/Yr:	Not reported
NOX - Oxides of Nitrogen Tons/Yr:	Not reported
SOX - Oxides of Sulphur Tons/Yr:	Not reported

HIDALGOS AUTO BODY WORKS INC (Continued) **S103893675**

Particulate Matter Tons/Yr: Not reported
Part. Matter 10 Micrometers and Smllr Tons/Yr: Not reported

HWTS:

Name:	FIVE STAR AUTO BODY
Address:	916 SAN MATEO AVE
Address 2:	Not reported
City,State,Zip:	SAN BRUNO, CA 94066
EPA ID:	CAL000307336
Inactive Date:	Not reported
Create Date:	05/26/2006
Last Act Date:	Not reported
Mailing Name:	Not reported
Mailing Address:	916 SAN MATEO AVE
Mailing Address 2:	Not reported
Mailing City,State,Zip:	SAN BRUNO, CA 940663205
Owner Name:	BF ALLIANCE LLC
Owner Address:	916 SAN MATEO AVE
Owner Address 2:	Not reported
Owner City,State,Zip:	SAN BRUNO, CA 940660000
Owner Phone:	Not reported
Owner Fax:	Not reported
Contact Name:	BORIS FURMAN
Contact Address:	916 SAN MATEO AVE
Contact Address 2:	Not reported
City,State,Zip:	SAN BRUNO, CA 94066
Contact Phone:	Not reported
Contact Fax:	Not reported
Facility Status:	Active
Facility Type:	PERMANENT
Category:	STATE
Latitude:	37.633068
Longitude:	-122.411406

NAICS:

EPA ID:	CAL000307336
Create Date:	2006-05-26 08:26:06.890
NAICS Code:	811111
NAICS Description:	General Automotive Repair
Issued EPA ID Date:	2006-05-26 08:26:06.76700
Inactive Date:	Not reported
Facility Name:	FIVE STAR AUTO BODY
Facility Address:	916 SAN MATEO AVE
Facility Address 2:	Not reported
Facility City:	SAN BRUNO
Facility County:	Not reported
Facility State:	CA
Facility Zip:	94066

HAZNET:

Name:	FIVE STAR AUTO BODY
Address:	916 SAN MATEO AVE
Address 2:	Not reported
City,State,Zip:	SAN BRUNO, CA 940663205
Contact:	BORIS FURMAN
Telephone:	6509525303

HIDALGOS AUTO BODY WORKS INC (Continued) **S103893675**

Mailing Name:	Not reported
Mailing Address:	916 SAN MATEO AVE
Year:	2019
Gepaid:	CAL000307336
TSD EPA ID:	CAD980884183
CA Waste Code:	214 - Unspecified solvent mixture
Disposal Method:	H141 - Storage, Bulking, And/Or Transfer Off Site--No Treatment/Reovery (H010-H129) Or (H131-H135)
Tons:	0.20000
Year:	2015
Gepaid:	CAL000307336
TSD EPA ID:	NVD980895338
CA Waste Code:	291 - Latex waste
Disposal Method:	H141 - Storage, Bulking, And/Or Transfer Off Site--No Treatment/Reovery (H010-H129) Or (H131-H135)
Tons:	0.2502

Additional Information:

Year:	2015
Gen EPA ID:	CAL000307336
Shipment Date:	20150915
Creation Date:	2/26/2016 22:15:47
Receipt Date:	20150924
Manifest ID:	000123912DAT
Trans EPA ID:	MNS000110924
Trans Name:	STERICYCLE SPECIALTY WASTE SOLUTIONS INC
Trans 2 EPA ID:	CAR000183152
Trans 2 Name:	LD TRANSPORTATION LLC
TSDF EPA ID:	NVD980895338
Trans Name:	21ST CENTURY ENVIRONMENTAL MANAGEMENT OF NEVADA LLC
TSDF Alt EPA ID:	Not reported
TSDF Alt Name:	Not reported
Waste Code Description:	291 - Latex waste
RCRA Code:	Not reported
Meth Code:	H141 - Storage, Bulking, And/Or Transfer Off Site--No Treatment/Reovery (H010-H129) Or (H131-H135)
Quantity Tons:	0.2502
Waste Quantity:	60
Quantity Unit:	G
Additional Code 1:	Not reported
Additional Code 2:	Not reported
Additional Code 3:	Not reported
Additional Code 4:	Not reported
Additional Code 5:	Not reported

CERS:

Name:	FIVE STAR AUTO BODY
Address:	916 SAN MATEO AVENUE
City,State,Zip:	SAN BRUNO, CA 94066-3205
Site ID:	472304
CERS ID:	110002412684
CERS Description:	US EPA Air Emission Inventory System (EIS)

HIDALGOS AUTO BODY WORKS INC (Continued) **S103893675**

Affiliation:
- Affiliation Type Desc: Environmental Contact
- Entity Name: ENVIR MGMT
- Entity Title: Not reported
- Affiliation Address: 916 SAN MATEO AVE
- Affiliation City: SANBRUNO
- Affiliation State: CA
- Affiliation Country: Not reported
- Affiliation Zip: Not reported
- Affiliation Phone: ,

AM415 **SOUTH CITY AUTO BODY & REPAIR** **San Mateo Co. BI** **S106981750**
ENE **1177 MONTGOMERY** **N/A**
1/8-1/4 **SAN BRUNO, CA 94066**
0.222 mi.
1170 ft. **Site 6 of 16 in cluster AM**

Relative: **Lower**
Actual: **24 ft.**

San Mateo Co. BI:
- Name: SOUTH CITY AUTO BODY & REPAIR
- Address: 1177 MONTGOMERY
- City,State,Zip: SAN BRUNO, CA 94066
- Region: SAN MATEO
- Facility ID: FA0023424
- Prog Element Code: GENERATES and RECYCLES WASTE OIL/SOLVENT
- Record Id: PR0027083
- Description: GENERATES & RECYCLES WASTE OIL/SOLVENT
- Facility Status: Inactive, non-billable
- Program Category: HAZARDOUS WASTE PROGRAM

- Name: SOUTH CITY AUTO BODY & REPAIR
- Address: 1177 MONTGOMERY
- City,State,Zip: SAN BRUNO, CA 94066
- Region: SAN MATEO
- Facility ID: FA0023424
- Prog Element Code: STORES HAZ MAT <219GAL,1,999LB, 879FT3
- Record Id: PR0032242
- Description: STORES HAZ MAT <219GAL,1,999LB, 879CF
- Facility Status: Inactive, non-billable
- Program Category: BUSINESS PLAN PROGRAM

AL416 **PACIFIC BELL (P2-011)** **HIST UST** **U001596003**
East **1101 SAN MATEO AVE** **N/A**
1/8-1/4 **SAN BRUNO, CA 94401**
0.222 mi.
1173 ft. **Site 2 of 15 in cluster AL**

Relative: **Lower**
Actual: **21 ft.**

HIST UST:
- Name: PACIFIC BELL (P2-011)
- Address: 1101 SAN MATEO AVE
- City,State,Zip: SAN BRUNO, CA 94401
- File Number: 0002c123

URL:
- Region: STATE
- Facility ID: 00000036911

PACIFIC BELL (P2-011) (Continued) **U001596003**

Facility Type:	Other
Other Type:	SIC 4800
Contact Name:	E.J. KOEHLER
Telephone:	4155426758
Owner Name:	PACIFIC BELL
Owner Address:	370 THIRD STREET
Owner City,St,Zip:	SAN FRANCISCO, CA 94107
Total Tanks:	0001
Tank Num:	001
Container Num:	D-70-20K
Year Installed:	1970
Tank Capacity:	00020000
Tank Used for:	PRODUCT
Type of Fuel:	DIESEL
Container Construction Thickness:	Not reported
Leak Detection:	Visual
Tank Num:	002
Container Num:	1
Year Installed:	1970
Tank Capacity:	00020000
Tank Used for:	PRODUCT
Type of Fuel:	DIESEL
Container Construction Thickness:	Not reported
Leak Detection:	None

Click here for Geo Tracker PDF:

AL417 **PACIFIC BEL** **UST** **U004348091**
East **1101 SAN MATEO AVE** **N/A**
1/8-1/4 **SAN BRUNO, CA 94066**
0.222 mi.
1173 ft. **Site 3 of 15 in cluster AL**

Relative: UST:
Lower

Actual:
21 ft.

Name:	PACIFIC BEL
Address:	1101 SAN MATEO AVE
City,State,Zip:	SAN BRUNO, CA 94066
Facility ID:	41-019-880019
Permitting Agency:	SAN MATEO COUNTY
CERSID:	Not reported
Latitude:	37.63742
Longitude:	-122.41152
Owner type:	Not reported
Facility type:	Not reported
Num of inuse ust:	Not reported
Num of closed ust:	Not reported
Num of oos ust:	Not reported
Epa region:	Not reported
Tribal lands:	Not reported
Tank owner name:	Not reported
Tank owner mailing address:	Not reported
Tank owner mailing city:	Not reported
Tank owner mailing zip:	Not reported
Tank owner mailing state:	Not reported
Tank operator name:	Not reported
Tank operator mailing address:	Not reported

PACIFIC BEL (Continued) **U004348091**

Tank operator mailing city:	Not reported
Tank operator mailing zip:	Not reported
Tank operator mailing state:	Not reported
Tankidnumber:	Not reported
Tank status:	Not reported
Tank configuration:	Not reported
Tank closure date:	Not reported
Tank installation date:	Not reported
Tank num of compartments:	Not reported
Tank contents:	Not reported
Tank capacity gallons:	Not reported
Tank type:	Not reported
Tank pc construction:	Not reported
Tank pwpiping construction:	Not reported
Tank piping type:	Not reported
Tank piping construction:	Not reported
Tank sacrificial anode:	Not reported
Tank cp impressed current:	Not reported
Tank cp shutoff:	Not reported
Tank alarms:	Not reported
Tank ball float:	Not reported
Tank spill bucket:	Not reported

AL418 **AT&T CALIFORNIA - P2011** **UST FINDER** **1028181463**
East **1101 SAN MATEO AVE** **N/A**
1/8-1/4 **SAN BRUNO, CA 94066**
0.222 mi.
1173 ft. **Site 4 of 15 in cluster AL**

Relative: **Lower**
Actual: **21 ft.**

UST FINDER:

Object ID:	725694
Facility ID:	CA10063750
Name:	AT&T CALIFORNIA - P2011
Address:	1101 SAN MATEO AVE
City,State,Zip:	SAN BRUNO, CA 94066
Address Match Type:	StreetAddress
Open USTs:	1
Closed USTs:	Not reported
TOS USTs:	Not reported
Population 1500ft:	1102
Private Wells 1500ft:	0
Within 100yr Floodplain:	No
Land Use:	Developed, High Intensity
Within SPA:	Not reported
SPA PWS Facility ID:	Not reported
SPA Water Type:	Not reported
SPA Facility Type:	Not reported
SPA HUC12:	Not reported
Within WHPA:	Yes
WHPA PWS Facility ID:	CA4110009_10185
WHPA Water Type:	GW - Ground water
WHPA Facility Type:	WL - Well
WHPA HUC12:	180500040903
Facility Status:	Open UST(s)
Date of Last Inspection:	Not reported
EPA Region:	9
Tribe:	Not reported
Coordinate Source:	Geocode

AT&T CALIFORNIA - P2011 (Continued) **1028181463**

X Coord: -122.41156891
Y Coord: 37.6372656400001
Latitude: 37.6372656400767
Longitude: -122.411568909571

UST FINDER:
Object ID: 2243175
Facility ID: CA10063750
Tank ID: CA10063750-001_A Stand-alone Tank_1
Tank Status: Open
Installation Date: 2004/04/01 15:59:59+00
Removal Date: Not reported
Tank Capacity: 15000
Substances: Diesel
Tank Wall Type: Double Wall

AL419 **AT&T CALIFORNIA - P2011** **UST** **U004348022**
East **1101 SAN MATEO AVE** **N/A**
1/8-1/4 **SAN BRUNO, CA 94066**
0.222 mi.
1173 ft. **Site 5 of 15 in cluster AL**

Relative: **Lower**

Actual: **21 ft.**

UST:
Name: AT&T CALIFORNIA - P2011
Address: 1101 SAN MATEO AVE
City,State,Zip: SAN BRUNO, CA 94066
Facility ID: 41-000-005128
Permitting Agency: San Mateo County Environmental Health
CERSID: 10063750
Latitude: 37.6373450
Longitude: -122.411675
Owner type: Non-Government
Facility type: Other
Num of inuse ust: 1
Num of closed ust: 0
Num of oos ust: 0
Epa region: 9
Tribal lands: No
Tank owner name: Pacific Bell Telephone Company dba AT&T California
Tank owner mailing address: 311 S. Akard Street, Floor 12
Tank owner mailing city: Dallas
Tank owner mailing zip: 75202
Tank owner mailing state: TX
Tank operator name: Pacific Bell Telephone Company dba AT&T California
Tank operator mailing address: 311 S. Akard Street, Floor 12
Tank operator mailing city: Dallas
Tank operator mailing zip: 75202
Tank operator mailing state: TX
Tankidnumber: P2011U001
Tank status: Confirmed/Updated Information
Tank configuration: Stand Alone Tank
Tank closure date: Not reported
Tank installation date: 4/1/2004 12:00:00 AM
Tank num of compartments: 1
Tank contents: Diesel
Tank capacity gallons: 15000
Tank type: Double Wall

AT&T CALIFORNIA - P2011 (Continued) **U004348022**

Tank pc construction:	Steel
Tank pwpiping construction:	Flexible
Tank piping type:	Conventional Suction
Tank piping construction:	Double Walled
Tank sacrificial anode:	No
Tank cp impressed current:	No
Tank cp shutoff:	No
Tank alarms:	Yes
Tank ball float:	No
Tank spill bucket:	Yes

AL420 **AT&T CALIFORNIA - P2011** **San Mateo Co. BI** **S125344567**
East **1101 SAN MATEO** **N/A**
1/8-1/4 **SAN BRUNO, CA 94066**
0.222 mi.
1173 ft. **Site 6 of 15 in cluster AL**

Relative: **Lower**
Actual: **21 ft.**

San Mateo Co. BI:

Name:	AT&T CALIFORNIA - P2011
Address:	1101 SAN MATEO
City,State,Zip:	SAN BRUNO, CA 94066
Region:	SAN MATEO
Facility ID:	FA0005128
Prog Element Code:	UNDERGROUND TANK - GENERAL
Record Id:	PR0022945
Description:	UNDERGROUND TANK - GENERAL
Facility Status:	Active, billable
Program Category:	UNDERGROUND TANK PROGRAM

Name:	AT&T CALIFORNIA - P2011
Address:	1101 SAN MATEO
City,State,Zip:	SAN BRUNO, CA 94066
Region:	SAN MATEO
Facility ID:	FA0005128
Prog Element Code:	STORES HAZ MAT <3,499GAL,27,999LB,13,999FT3
Record Id:	PR0004979
Description:	STORES HAZ MAT <3,499GAL,27,999LB,13,999CF
Facility Status:	Active, billable
Program Category:	BUSINESS PLAN PROGRAM

Name:	AT&T CALIFORNIA - P2011
Address:	1101 SAN MATEO
City,State,Zip:	SAN BRUNO, CA 94066
Region:	SAN MATEO
Facility ID:	FA0005128
Prog Element Code:	GENERATES <27 GAL/YEAR
Record Id:	PR0042843
Description:	GENERATES <27 GAL/YEAR
Facility Status:	Inactive, non-billable
Program Category:	HAZARDOUS WASTE PROGRAM

Name:	AT&T CALIFORNIA - P2011
Address:	1101 SAN MATEO
City,State,Zip:	SAN BRUNO, CA 94066
Region:	SAN MATEO
Facility ID:	FA0005128
Prog Element Code:	STORMWATER ANNUAL INSPECTION FEE
Record Id:	PR0043567

AT&T CALIFORNIA - P2011 (Continued) **S125344567**

Description: STORMWATER ANNUAL FEE - INSP FREQ EVERY 2 YRS
Facility Status: Inactive, non-billable
Program Category: STORMWATER

Name: AT&T CALIFORNIA - P2011
Address: 1101 SAN MATEO
City,State,Zip: SAN BRUNO, CA 94066
Region: SAN MATEO
Facility ID: FA0005128
Prog Element Code: STORMWATER ANNUAL INSPECTION FEE
Record Id: PR0043589
Description: STORMWATER ANNUAL FEE - INSP FREQ EVERY 2 YRS
Facility Status: Inactive, non-billable
Program Category: STORMWATER

Name: AT&T CALIFORNIA - P2011
Address: 1101 SAN MATEO
City,State,Zip: SAN BRUNO, CA 94066
Region: SAN MATEO
Facility ID: FA0005128
Prog Element Code: GENERATES <27 GAL/YEAR
Record Id: PR0089689
Description: GENERATES <27 GAL/YEAR
Facility Status: Active, billable
Program Category: HAZARDOUS WASTE PROGRAM

AL421 **PACIFIC BELL** **RCRA-VSQG** **1000251380**
East **1101 SAN MATEO AVENUE** **LUST** **CAT080022296**
1/8-1/4 **SAN BRUNO, CA 94066** **SWEEPS UST**
0.222 mi. **FINDS**
1173 ft. **Site 7 of 15 in cluster AL** **E MANIFEST**
San Mateo Co. BI
Relative: **Cortese**
Lower **EMI**
Actual: **HIST CORTESE**
21 ft. **CERS**

RCRA Listings:
Date Form Received by Agency: 20220705
Handler Name: Pacific Bell
Handler Address: 1101 San Mateo Avenue
Handler City,State,Zip: SAN BRUNO, CA 94066
EPA ID: CAT080022296
Contact Name: ENVIRONMENTAL MANAGER
Contact Address: 308 S AKARD ST
Contact City,State,Zip: DALLAS, TX 75202
Contact Telephone: 800-566-9347 x4
Contact Fax: Not reported
Contact Email: Not reported
Contact Title: Not reported
EPA Region: 09
Land Type: Other
Federal Waste Generator Description: Conditionally Exempt Small Quantity Generator
Non-Notifier: Not reported
Biennial Report Cycle: Not reported
Accessibility: Not reported
Active Site Indicator: Handler Activities
State District Owner: Ca

PACIFIC BELL (Continued) **1000251380**

State District:	2
Mailing Address:	308 S AKARD ST
Mailing City,State,Zip:	DALLAS, TX 75202
Owner Name:	The Pacific Telephone And Telegraph Co
Owner Type:	Private
Operator Name:	Pacific Bell Telephone Company
Operator Type:	Private
Short-Term Generator Activity:	No
Importer Activity:	No
Mixed Waste Generator:	No
Transporter Activity:	No
Transfer Facility Activity:	No
Recycler Activity with Storage:	No
Small Quantity On-Site Burner Exemption:	No
Smelting Melting and Refining Furnace Exemption:	No
Underground Injection Control:	No
Off-Site Waste Receipt:	No
Universal Waste Indicator:	No
Universal Waste Destination Facility:	No
Federal Universal Waste:	No
Active Site State-Reg Handler:	---
Federal Facility Indicator:	Not reported
Hazardous Secondary Material Indicator:	N
Sub-Part K Indicator:	Not reported
2018 GPRA Permit Baseline:	Not on the Baseline
2018 GPRA Renewals Baseline:	Not on the Baseline
202 GPRA Corrective Action Baseline:	No
Subject to Corrective Action Universe:	No
Non-TSDFs Where RCRA CA has Been Imposed Universe:	No
Corrective Action Priority Ranking:	No NCAPS ranking
Environmental Control Indicator:	No
Institutional Control Indicator:	No
Human Exposure Controls Indicator:	N/A
Groundwater Controls Indicator:	N/A
Significant Non-Complier Universe:	No
Unaddressed Significant Non-Complier Universe:	No
Addressed Significant Non-Complier Universe:	No
Significant Non-Complier With a Compliance Schedule Universe:	No
Financial Assurance Required:	Not reported
Handler Date of Last Change:	20220707
Recognized Trader-Importer:	No
Recognized Trader-Exporter:	No
Importer of Spent Lead Acid Batteries:	No
Exporter of Spent Lead Acid Batteries:	No
Recycler Activity Without Storage:	No
Manifest Broker:	No
Sub-Part P Indicator:	No

Hazardous Waste Summary:

Waste Code:	D001
Waste Description:	Ignitable Waste

Handler - Owner Operator:

Owner/Operator Indicator:	Owner
Owner/Operator Name:	THE PACIFIC TELEPHONE AND TELEGRAPH CO

PACIFIC BELL (Continued) **1000251380**

Legal Status: Private
Date Became Current: Not reported
Date Ended Current: Not reported
Owner/Operator Address: NOT REQUIRED
Owner/Operator City,State,Zip: NOT REQUIRED, ME 99999
Owner/Operator Telephone: 415-555-1212
Owner/Operator Telephone Ext: Not reported
Owner/Operator Fax: Not reported
Owner/Operator Email: Not reported

Owner/Operator Indicator: Owner
Owner/Operator Name: THE PACIFIC TELEPHONE AND TELEGRAPH CO
Legal Status: Private
Date Became Current: 19820723
Date Ended Current: Not reported
Owner/Operator Address: 430 BUSH ST
Owner/Operator City,State,Zip: SAN FRANCISCO, CA 94108
Owner/Operator Telephone: 800-566-9347
Owner/Operator Telephone Ext: 4
Owner/Operator Fax: Not reported
Owner/Operator Email: EHSWASTEMANAGER@ATT.COM

Owner/Operator Indicator: Operator
Owner/Operator Name: PACIFIC BELL TELEPHONE COMPANY
Legal Status: Private
Date Became Current: 19820723
Date Ended Current: Not reported
Owner/Operator Address: 308 S AKARD ST
Owner/Operator City,State,Zip: DALLAS, TX 75202
Owner/Operator Telephone: 800-566-9347
Owner/Operator Telephone Ext: 4
Owner/Operator Fax: Not reported
Owner/Operator Email: EHSWASTEMANAGER@ATT.COM

Historic Generators:
Receive Date: 19810119
Handler Name: PACIFIC BELL
Federal Waste Generator Description: Large Quantity Generator
State District Owner: Ca
Large Quantity Handler of Universal Waste: No
Recognized Trader Importer: No
Recognized Trader Exporter: No
Spent Lead Acid Battery Importer: No
Spent Lead Acid Battery Exporter: No
Current Record: No
Non Storage Recycler Activity: Not reported
Electronic Manifest Broker: Not reported

Receive Date: 20220705
Handler Name: PACIFIC BELL
Federal Waste Generator Description: Very Small Quantity Generator (formerly Conditionally-Exempt Small Quantity Generator
State District Owner: Ca
Large Quantity Handler of Universal Waste: No
Recognized Trader Importer: No
Recognized Trader Exporter: No
Spent Lead Acid Battery Importer: No

PACIFIC BELL (Continued) **1000251380**

Spent Lead Acid Battery Exporter: No
Current Record: Yes
Non Storage Recycler Activity: No
Electronic Manifest Broker: No

List of NAICS Codes and Descriptions:
NAICS Code: 51711
NAICS Description: WIRED AND WIRELESS TELECOMMUNICATIONS CARRIERS (EXCEPT SATELLITE)

Facility Has Received Notices of Violations:
Violations: No Violations Found

Evaluation Action Summary:
Evaluations: No Evaluations Found

SAN MATEO CO. LUST:
Name: PACIFIC BELL
Address: 1101 SAN MATEO AVE
City,State,Zip: SAN BRUNO, CA
Region: SAN MATEO
Facility ID: 880028
Facility Status: 9- Case Closed
Global ID: T0608100645
APN Number: Not reported
Case Type: SAN BRUNO, CA
EDR Link ID: SAN BRUNO, CA

LUST:
Name: PACIFIC BELL
Address: 1101 SAN MATEO
City,State,Zip: SAN BRUNO, CA 94066
Lead Agency: SAN MATEO COUNTY LOP
Case Type: LUST Cleanup Site

Geo Track:
Global Id: T0608100645
Latitude: 37.6375255893967
Longitude: -122.412144170045
Status: Completed - Case Closed
Status Date: 11/13/2000
Case Worker: JM
RB Case Number: 41-0679
Local Agency: SAN MATEO COUNTY LOP
File Location: Local Agency
Local Case Number: 880028
Potential Media Affect: Soil
Potential Contaminants of Concern: Gasoline
EPA Region: 9
Coordinate Source: Google Map Move
Cuf Case: NO
Quantity Released Gallons: 0
Begin Date: 05/01/1985
Leak Reported Date: 05/01/1985
How Discovered: Other Means

PACIFIC BELL (Continued) **1000251380**

How Discovered Description: Not reported
Discharge Source: Not reported
Discharge Cause: Not reported
Stop Method: Other Means
Stop Description: Not reported
No Further Action Date: 11/13/2000
CA Water Watershed Name: South Bay - San Mateo Bayside (204.40)
Dwr Groundwater Subbasin Name: Westside (2-035)
Disadvantaged Community: Not reported
CA Enviroscreen 3 Score: 76-80%
CA Enviroscreen 4 Score: 65-70%
Military DOD Site: No
Facility Project Subtype: Not reported
RWQCB Region: SAN FRANCISCO BAY RWQCB (REGION 2)
Site History: Not reported

LUST:
Global Id: T0608100645
Contact Type: Local Agency Caseworker - Primary Caseworker
Contact Name: JACOB MADDEN
Organization Name: SAN MATEO COUNTY LOP
Address: 2000 ALAMEDA DE LAS PULGAS, Suite 100
City: SAN MATEO
Email: jmadden@smcgov.org
Phone Number: 6503995959

Global Id: T0608100645
Contact Type: Regional Board Caseworker
Contact Name: Regional Water Board
Organization Name: SAN FRANCISCO BAY RWQCB (REGION 2)
Address: 1515 CLAY ST SUITE 1400
City: OAKLAND
Email: Not reported
Phone Number: Not reported

Global Id: T0608100645
Contact Type: Regional Board Caseworker
Contact Name: UUU
Organization Name: SAN FRANCISCO BAY RWQCB (REGION 2)
Address: 1515 CLAY ST SUITE 1400
City: OAKLAND
Email: Not reported
Phone Number: Not reported

LUST:
Global Id: T0608100645
Action Type: ENFORCEMENT
Date: 11/01/2006
Action: Technical Correspondence / Assistance / Other

Global Id: T0608100645
Action Type: Other
Date: 05/01/1985
Action: Leak Reported

Global Id: T0608100645
Action Type: ENFORCEMENT

PACIFIC BELL (Continued) **1000251380**

Date: 03/22/1993
Action: Notice of Responsibility - #1

Global Id: T0608100645
Action Type: RESPONSE
Date: 06/02/2000
Action: Other Report / Document

LUST:
Global Id: T0608100645
Status: Open - Case Begin Date
Status Date: 05/01/1985

Global Id: T0608100645
Status: Completed - Case Closed
Status Date: 11/13/2000

LUST REG 2:
Region: 2
Facility Id: Not reported
Facility Status: Case Closed
Case Number: 880028
How Discovered: OM
Leak Cause: Unknown
Leak Source: Unknown
Date Leak Confirmed: Not reported
Oversight Program: LUST
Prelim. Site Assesment Wokplan Submitted: Not reported
Preliminary Site Assesment Began: Not reported
Pollution Characterization Began: Not reported
Pollution Remediation Plan Submitted: Not reported
Date Remediation Action Underway: Not reported
Date Post Remedial Action Monitoring Began: Not reported

SWEEPS UST:
Name: PACIFIC BELL
Address: 1101 SAN MATEO AVE
City: SAN BRUNO
Status: Active
Comp Number: 880019
Number: 1
Board Of Equalization: 44-001027
Referral Date: 04-11-94
Action Date: 04-11-94
Created Date: 10-13-88
Owner Tank Id: Not reported
SWRCB Tank Id: 41-000-880019-000001
Tank Status: A
Capacity: 10000
Active Date: 05-02-94
Tank Use: M.V. FUEL
STG: P
Content: DIESEL
Number Of Tanks: 1

PACIFIC BELL (Continued) **1000251380**

FINDS:
Registry ID: 110002950502

Click Here for FRS Facility Detail Report:

Environmental Interest/Information System:
THE EMISSION INVENTORY SYSTEM (EIS) MAINTAINS AN INVENTORY OF LARGE STATIONARY SOURCES AND VOLUNTARILY-REPORTED SMALLER SOURCES OF AIR POINT POLLUTANT EMITTERS. IT CONTAINS INFORMATION ABOUT FACILITY SITES AND THEIR PHYSICAL LOCATION, EMISSIONS UNITS, EMISSIONS PROCESSES, RELEASE POINTS, CONTROL APPROACHES, AND REGULATIONS. FACILITY INVENTORY DATA ARE KEPT SEPARATE FROM THE EMISSIONS DATA AND HAVE STABLE IDENTIFIERS TO IMPROVE CONTINUITY FROM YEAR TO YEAR AND TO HELP IDENTIFY DUPLICATE OR MISSING FACILITIES
The Resource Conservation and Recovery Act Information System (RCRAInfo) is EPA's comprehensive information system in support of the Resource Conservation and Recovery Act (RCRA) of 1976 and the Hazardous and Solid Waste Amendments (HSWA) of 1984. It tracks many types of information about generators, transporters, treaters, storers, and disposers of hazardous waste.
The California Environmental Protection Agency (CalEPA) has recently implemented a new data warehouse system (nSite). This data warehouse combines and merges facility and site information from five different systems managed within CalEPA. The five systems are: California Environmental Reporting System (CERS),EnviroStor, GeoTracker, California Integrated Water Quality System (CIWQS), andToxic Release Inventory (TRI).
California's Hazardous Waste Tracking System Data Mart (HWTS-DATAMART) provides information on hazardous waste shipments for generators, transporters, and treatment, storage, and disposal facilities.
Registry ID: 110071748400

Click Here for FRS Facility Detail Report:

Environmental Interest/Information System:
Registry ID: 110055758924

Click Here for FRS Facility Detail Report:

Environmental Interest/Information System:
The California Environmental Reporting System (CERS) is a statewide web-based user and information exchange system to support over 140,000 regulated businesses and over 130 local agencies in electronically collecting and reporting significant hazardous materials, hazardous waste and compliance and enforcement data as mandated by California law. Under oversight by Cal/EPA, certified local governing agencies (Unified Program Agencies - UPAs) consolidate, coordinate and provide consistent regulatory activities for six state and federal environmental programs.

Click this hyperlink while viewing on your computer to access additional FINDS: detail in the EDR Site Report.

E MANIFEST:

Manifest Tracking Number:	021478184JJK
Last Updated Date:	20210922
Shipped Date:	20210825
Received Date:	20210831
Manifest Status:	Signed

PACIFIC BELL (Continued) **1000251380**

Submission Type:	DataImage5Copy
Origin Type:	Service
Generator EPA ID:	CAT080022296
Generator Name:	Pacific Bell
Generator Location Street Number:	Not reported
Generator Location Street 1:	1101 SAN MATEO AVENUE
Generator Location Street 2:	Not reported
Generator Location City:	SAN BRUNO
Generator Location State:	CA
Generator Location Zip:	94066
Generator Mail Street Number:	Not reported
Generator Mail Street 1:	308 S. AKARD ST 17
Generator Mail Street 2:	Not reported
Generator Mail City:	Dallas
Generator Mail Zip:	75202
Generator Mail State:	TX
Generator Contact Company Name:	Not reported
Designated Facility EPA ID:	CAT080013352
Designated Facility Name:	World Oil Recycling
Designated Facility Mail Street Number:	2000
Designated Facility Mail Street 1:	CA90222 CA037US 2000
Designated Facility Mail Street 2:	N. ALAMEDA STREET
Designated Facility Mail City:	COMPTON
Designated Facility Mail Zip:	90222
Designated Facility Mail State:	CA
Designated Facility Location Street Number:	2000
Designated Facility Location Street 1:	N. ALAMEDA STREET
Designated Facility Location Street 2:	Not reported
Designated Facility Location City:	COMPTON
Designated Facility Location Zip:	90222-0000
Designated Facility Location State:	CA
Designated Facility Contact Company Name:	Not reported
Manifest Residue Indicator:	N
Rejection Indicator:	N

Manifest Tracking Number:	017497840FLE
Last Updated Date:	20230327
Shipped Date:	20230124
Received Date:	20230201
Manifest Status:	Signed
Submission Type:	DataImage5Copy
Origin Type:	Web
Generator EPA ID:	CAT080022296
Generator Name:	Pacific Bell
Generator Location Street Number:	Not reported
Generator Location Street 1:	1101 SAN MATEO AVENUE
Generator Location Street 2:	Not reported
Generator Location City:	SAN BRUNO
Generator Location State:	CA
Generator Location Zip:	94066
Generator Mail Street Number:	Not reported
Generator Mail Street 1:	308 S AKARD ST
Generator Mail Street 2:	17TH FLOOR - WASTE
Generator Mail City:	DALLAS
Generator Mail Zip:	75202
Generator Mail State:	TX
Generator Contact Company Name:	Not reported

PACIFIC BELL (Continued) **1000251380**

Designated Facility EPA ID:	AZR000520478
Designated Facility Name:	Environmental Waste Solutions, Inc.
Designated Facility Mail Street Number:	Not reported
Designated Facility Mail Street 1:	Not reported
Designated Facility Mail Street 2:	PO BOX 626
Designated Facility Mail City:	LOMA LINDA
Designated Facility Mail Zip:	92354
Designated Facility Mail State:	CA
Designated Facility Location Street Number:	Not reported
Designated Facility Location Street 1:	31915 INDUSTRIAL LANE
Designated Facility Location Street 2:	Not reported
Designated Facility Location City:	PARKER
Designated Facility Location Zip:	85344
Designated Facility Location State:	AZ
Designated Facility Contact Company Name:	Not reported
Manifest Residue Indicator:	N
Rejection Indicator:	N

Manifest Tracking Number:	014075061FLE
Last Updated Date:	20200506
Shipped Date:	20200325
Received Date:	20200403
Manifest Status:	Signed
Submission Type:	DataImage5Copy
Origin Type:	Web
Generator EPA ID:	CAT080022296
Generator Name:	Pacific Bell
Generator Location Street Number:	Not reported
Generator Location Street 1:	1101 SAN MATEO AVENUE
Generator Location Street 2:	Not reported
Generator Location City:	SAN BRUNO
Generator Location State:	CA
Generator Location Zip:	94066
Generator Mail Street Number:	Not reported
Generator Mail Street 1:	2 NORTH SECOND ST ROOM 1125
Generator Mail Street 2:	Not reported
Generator Mail City:	SAN JOSE
Generator Mail Zip:	95113
Generator Mail State:	CA
Generator Contact Company Name:	Not reported
Designated Facility EPA ID:	AZR000520478
Designated Facility Name:	Environmental Waste Solutions, Inc.
Designated Facility Mail Street Number:	Not reported
Designated Facility Mail Street 1:	Not reported
Designated Facility Mail Street 2:	PO BOX 626
Designated Facility Mail City:	LOMA LINDA
Designated Facility Mail Zip:	92354-0626
Designated Facility Mail State:	CA
Designated Facility Location Street Number:	Not reported
Designated Facility Location Street 1:	31915 INDUSTRIAL LANE
Designated Facility Location Street 2:	Not reported
Designated Facility Location City:	PAKER
Designated Facility Location Zip:	85344
Designated Facility Location State:	AZ
Designated Facility Contact Company Name:	Not reported
Manifest Residue Indicator:	N
Rejection Indicator:	N

PACIFIC BELL (Continued) **1000251380**

Manifest Tracking Number:	020214428JJK
Last Updated Date:	20220404
Shipped Date:	20220328
Received Date:	20220330
Manifest Status:	Signed
Submission Type:	DataImage5Copy
Origin Type:	Web
Generator EPA ID:	CAT080022296
Generator Name:	Pacific Bell
Generator Location Street Number:	Not reported
Generator Location Street 1:	1101 SAN MATEO AVENUE
Generator Location Street 2:	Not reported
Generator Location City:	SAN BRUNO
Generator Location State:	CA
Generator Location Zip:	94066
Generator Mail Street Number:	Not reported
Generator Mail Street 1:	2 NORTH SECOND ST ROOM 1125
Generator Mail Street 2:	Not reported
Generator Mail City:	SAN JOSE
Generator Mail Zip:	95113
Generator Mail State:	CA
Generator Contact Company Name:	Not reported
Designated Facility EPA ID:	CAL000190080
Designated Facility Name:	Forward Landfill Inc Disposal
Designated Facility Mail Street Number:	9999
Designated Facility Mail Street 1:	Not reported
Designated Facility Mail Street 2:	SOUTH AUSTIN ROAD
Designated Facility Mail City:	MANTECA
Designated Facility Mail Zip:	95336
Designated Facility Mail State:	CA
Designated Facility Location Street Number:	9999
Designated Facility Location Street 1:	SOUTH AUSTIN ROAD
Designated Facility Location Street 2:	Not reported
Designated Facility Location City:	MANTECA
Designated Facility Location Zip:	95366
Designated Facility Location State:	CA
Designated Facility Contact Company Name:	Not reported
Manifest Residue Indicator:	N
Rejection Indicator:	N

Manifest Tracking Number:	020214472JJK
Last Updated Date:	20220609
Shipped Date:	20220606
Received Date:	20220606
Manifest Status:	Signed
Submission Type:	DataImage5Copy
Origin Type:	Web
Generator EPA ID:	CAT080022296
Generator Name:	Pacific Bell
Generator Location Street Number:	Not reported
Generator Location Street 1:	1101 SAN MATEO AVENUE
Generator Location Street 2:	Not reported
Generator Location City:	SAN BRUNO
Generator Location State:	CA
Generator Location Zip:	94066
Generator Mail Street Number:	Not reported
Generator Mail Street 1:	2 NORTH SECOND ST ROOM 1125

PACIFIC BELL (Continued) **1000251380**

Generator Mail Street 2:	Not reported
Generator Mail City:	SAN JOSE
Generator Mail Zip:	95113
Generator Mail State:	CA
Generator Contact Company Name:	Not reported
Designated Facility EPA ID:	CAL000190080
Designated Facility Name:	Forward Landfill Inc Disposal
Designated Facility Mail Street Number:	9999
Designated Facility Mail Street 1:	Not reported
Designated Facility Mail Street 2:	SOUTH AUSTIN ROAD
Designated Facility Mail City:	MANTECA
Designated Facility Mail Zip:	95336
Designated Facility Mail State:	CA
Designated Facility Location Street Number:	9999
Designated Facility Location Street 1:	SOUTH AUSTIN ROAD
Designated Facility Location Street 2:	Not reported
Designated Facility Location City:	MANTECA
Designated Facility Location Zip:	95366
Designated Facility Location State:	CA
Designated Facility Contact Company Name:	Not reported
Manifest Residue Indicator:	N
Rejection Indicator:	N

Manifest Tracking Number:	016932306JJK
Last Updated Date:	20190701
Shipped Date:	20190603
Received Date:	20190610
Manifest Status:	Signed
Submission Type:	DataImage5Copy
Origin Type:	Service
Generator EPA ID:	CAT080022296
Generator Name:	At&T Services
Generator Location Street Number:	Not reported
Generator Location Street 1:	1101 SAN MATEO AVENUE
Generator Location Street 2:	Not reported
Generator Location City:	SAN BRUNO
Generator Location State:	CA
Generator Location Zip:	94066
Generator Mail Street Number:	Not reported
Generator Mail Street 1:	P.O. BOX 5095 ROOM 3E000G
Generator Mail Street 2:	Not reported
Generator Mail City:	SAN RAMON
Generator Mail Zip:	94583
Generator Mail State:	CA
Generator Contact Company Name:	Not reported
Designated Facility EPA ID:	CAT080013352
Designated Facility Name:	World Oil Recycling
Designated Facility Mail Street Number:	2000
Designated Facility Mail Street 1:	CA90222 CA037US 2000
Designated Facility Mail Street 2:	2000 N. ALAMEDA STREET
Designated Facility Mail City:	COMPTON
Designated Facility Mail Zip:	90222
Designated Facility Mail State:	CA
Designated Facility Location Street Number:	2000
Designated Facility Location Street 1:	2000 N. ALAMEDA STREET
Designated Facility Location Street 2:	Not reported
Designated Facility Location City:	COMPTON

PACIFIC BELL (Continued) **1000251380**

Designated Facility Location Zip:	90222-0000
Designated Facility Location State:	CA
Designated Facility Contact Company Name:	Not reported
Manifest Residue Indicator:	N
Rejection Indicator:	N
Manifest Tracking Number:	014072911FLE
Last Updated Date:	20211118
Shipped Date:	20210623
Received Date:	20210706
Manifest Status:	Signed
Submission Type:	DataImage5Copy
Origin Type:	Web
Generator EPA ID:	CAT080022296
Generator Name:	Pacific Bell
Generator Location Street Number:	Not reported
Generator Location Street 1:	1101 SAN MATEO AVENUE
Generator Location Street 2:	Not reported
Generator Location City:	SAN BRUNO
Generator Location State:	CA
Generator Location Zip:	94066
Generator Mail Street Number:	Not reported
Generator Mail Street 1:	2 NORTH SECOND ST ROOM 1125
Generator Mail Street 2:	Not reported
Generator Mail City:	SAN JOSE
Generator Mail Zip:	95113
Generator Mail State:	CA
Generator Contact Company Name:	Not reported
Designated Facility EPA ID:	AZR000520478
Designated Facility Name:	Environmental Waste Solutions, Inc.
Designated Facility Mail Street Number:	Not reported
Designated Facility Mail Street 1:	Not reported
Designated Facility Mail Street 2:	PO BOX 626
Designated Facility Mail City:	LOMA LINDA
Designated Facility Mail Zip:	92354
Designated Facility Mail State:	CA
Designated Facility Location Street Number:	Not reported
Designated Facility Location Street 1:	31915 INDUSTRIAL LANE
Designated Facility Location Street 2:	Not reported
Designated Facility Location City:	PARKER
Designated Facility Location Zip:	85344
Designated Facility Location State:	AZ
Designated Facility Contact Company Name:	Not reported
Manifest Residue Indicator:	N
Rejection Indicator:	N
Manifest Tracking Number:	014073305FLE
Last Updated Date:	20220107
Shipped Date:	20210901
Received Date:	20210913
Manifest Status:	Signed
Submission Type:	DataImage5Copy
Origin Type:	Web
Generator EPA ID:	CAT080022296
Generator Name:	Pacific Bell
Generator Location Street Number:	Not reported
Generator Location Street 1:	1101 SAN MATEO AVENUE

PACIFIC BELL (Continued) **1000251380**

Generator Location Street 2:	Not reported
Generator Location City:	SAN BRUNO
Generator Location State:	CA
Generator Location Zip:	94066
Generator Mail Street Number:	Not reported
Generator Mail Street 1:	2 NORTH SECOND ST ROOM 1125
Generator Mail Street 2:	Not reported
Generator Mail City:	SAN JOSE
Generator Mail Zip:	95113
Generator Mail State:	CA
Generator Contact Company Name:	Not reported
Designated Facility EPA ID:	AZR000520478
Designated Facility Name:	Environmental Waste Solutions, Inc.
Designated Facility Mail Street Number:	Not reported
Designated Facility Mail Street 1:	Not reported
Designated Facility Mail Street 2:	PO BOX 626
Designated Facility Mail City:	LOMA LINDA
Designated Facility Mail Zip:	92354
Designated Facility Mail State:	CA
Designated Facility Location Street Number:	Not reported
Designated Facility Location Street 1:	31915 INDUSTRIAL LANE
Designated Facility Location Street 2:	Not reported
Designated Facility Location City:	PARKER
Designated Facility Location Zip:	85344
Designated Facility Location State:	AZ
Designated Facility Contact Company Name:	Not reported
Manifest Residue Indicator:	N
Rejection Indicator:	N

Manifest Tracking Number:	014658601FLE
Last Updated Date:	20201105
Shipped Date:	20200910
Received Date:	20200918
Manifest Status:	Signed
Submission Type:	DataImage5Copy
Origin Type:	Web
Generator EPA ID:	CAT080022296
Generator Name:	Pacific Bell
Generator Location Street Number:	Not reported
Generator Location Street 1:	1101 SAN MATEO AVENUE
Generator Location Street 2:	Not reported
Generator Location City:	SAN BRUNO
Generator Location State:	CA
Generator Location Zip:	94066
Generator Mail Street Number:	Not reported
Generator Mail Street 1:	2 NORTH SECOND ST ROOM 1125
Generator Mail Street 2:	Not reported
Generator Mail City:	SAN JOSE
Generator Mail Zip:	95113
Generator Mail State:	CA
Generator Contact Company Name:	Not reported
Designated Facility EPA ID:	AZR000520478
Designated Facility Name:	Environmental Waste Solutions, Inc.
Designated Facility Mail Street Number:	Not reported
Designated Facility Mail Street 1:	Not reported
Designated Facility Mail Street 2:	PO BOX 626
Designated Facility Mail City:	LOMA LINDA

PACIFIC BELL (Continued) **1000251380**

Designated Facility Mail Zip:	92354-0626
Designated Facility Mail State:	CA
Designated Facility Location Street Number:	Not reported
Designated Facility Location Street 1:	31915 INDUSTRIAL LANE
Designated Facility Location Street 2:	Not reported
Designated Facility Location City:	PAKER
Designated Facility Location Zip:	85344
Designated Facility Location State:	AZ
Designated Facility Contact Company Name:	Not reported
Manifest Residue Indicator:	N
Rejection Indicator:	N

Manifest Tracking Number:	014658766FLE
Last Updated Date:	20210315
Shipped Date:	20210128
Received Date:	20210215
Manifest Status:	Signed
Submission Type:	DataImage5Copy
Origin Type:	Web
Generator EPA ID:	CAT080022296
Generator Name:	Pacific Bell
Generator Location Street Number:	Not reported
Generator Location Street 1:	1101 SAN MATEO AVENUE
Generator Location Street 2:	Not reported
Generator Location City:	SAN BRUNO
Generator Location State:	CA
Generator Location Zip:	94066
Generator Mail Street Number:	Not reported
Generator Mail Street 1:	308 S AKARD ST
Generator Mail Street 2:	Not reported
Generator Mail City:	Dallas
Generator Mail Zip:	75202
Generator Mail State:	TX
Generator Contact Company Name:	Not reported
Designated Facility EPA ID:	AZR000520478
Designated Facility Name:	Environmental Waste Solutions, Inc.
Designated Facility Mail Street Number:	Not reported
Designated Facility Mail Street 1:	Not reported
Designated Facility Mail Street 2:	PO BOX 626
Designated Facility Mail City:	LOMA LINDA
Designated Facility Mail Zip:	92354-0626
Designated Facility Mail State:	CA
Designated Facility Location Street Number:	Not reported
Designated Facility Location Street 1:	31915 INDUSTRIAL LANE
Designated Facility Location Street 2:	Not reported
Designated Facility Location City:	PAKER
Designated Facility Location Zip:	85344
Designated Facility Location State:	AZ
Designated Facility Contact Company Name:	Not reported
Manifest Residue Indicator:	N
Rejection Indicator:	N

Manifest Tracking Number:	019052065FLE
Last Updated Date:	20240611
Shipped Date:	20240422
Received Date:	20240507
Manifest Status:	Signed

PACIFIC BELL (Continued) **1000251380**

Submission Type:	DataImage5Copy
Origin Type:	Web
Generator EPA ID:	CAT080022296
Generator Name:	Pacific Bell
Generator Location Street Number:	Not reported
Generator Location Street 1:	1101 SAN MATEO AVENUE
Generator Location Street 2:	Not reported
Generator Location City:	SAN BRUNO
Generator Location State:	CA
Generator Location Zip:	94066
Generator Mail Street Number:	Not reported
Generator Mail Street 1:	308 S AKARD ST
Generator Mail Street 2:	ATT: ENVIRONMENTAL HEALTH & SAFETY
Generator Mail City:	DALLAS
Generator Mail Zip:	75202
Generator Mail State:	TX
Generator Contact Company Name:	Not reported
Designated Facility EPA ID:	CAD008252405
Designated Facility Name:	Pacific Resource Recovery Services Inc
Designated Facility Mail Street Number:	3150
Designated Facility Mail Street 1:	CA90023 CA037US 3150
Designated Facility Mail Street 2:	EAST PICO BLVD
Designated Facility Mail City:	LOS ANGELES
Designated Facility Mail Zip:	90023
Designated Facility Mail State:	CA
Designated Facility Location Street Number:	3150
Designated Facility Location Street 1:	EAST PICO BLVD
Designated Facility Location Street 2:	Not reported
Designated Facility Location City:	LOS ANGELES
Designated Facility Location Zip:	90023-0000
Designated Facility Location State:	CA
Designated Facility Contact Company Name:	Not reported
Manifest Residue Indicator:	N
Rejection Indicator:	N

Transporter:

Manifest Tracking Number:	019052136FLE
Transporter Line Number:	1
Transporter EPA ID:	CAR000241448
Transporter Name:	Environmental & Chemical Consulting Inc

Waste Line:

Manifest Tracking Number:	019052136FLE
Waste Line Number:	1
U.S. DOT Hazardous Indicator:	N
U.S. DOT ID Number:	Not reported
U.S. DOT Description:	Not reported
Non-Hazardous Waste Description:	NON RCRA HAZARDOUS WASTE LIQUID
Number of Containers:	1
Container Type Code:	DF
Container Type Description:	Fiberboard or plastic drums, barrels, kegs
Waste Quantity:	60
Quantity Unit of Measure Code:	P
Quantity Unit of Measure Description:	Pounds
Waste Quantity, in Tons:	0.03
Acute Waste Quantity, in Tons:	0

PACIFIC BELL (Continued) **1000251380**

Non-Acute Waste Quantity, in Tons:	0.03
Waste Quantity, in Kilograms:	27.2109
Acute Waste Quantity, in Kilograms:	0
Non-Acute Waste Quantity, in Kilorgrams:	27.2109
Management Method Code:	H141
Management Method Description:	STORAGE, BULKING AND/OR TRANSFER OFF SITE
Waste Residue Indicator:	N
Quantity Discrepancy Indicator:	N
Waste Type Discrepancy Indicator:	N
Waste Density:	Not reported
Waste Density Unit of Measure Code:	Not reported
Waste Density Unit of Measure Description:	Not reported
Form Code:	Not reported
Form Code Description:	Not reported
Source Code:	Not reported
Source Code Description:	Not reported
Waste Minimization Code:	Not reported
Waste Minimization Code Description:	Not reported
Consent Number:	Not reported
EPA Waste Indicator:	N

Manifest Tracking Number:	019052136FLE
Waste Line Number:	2
U.S. DOT Hazardous Indicator:	N
U.S. DOT ID Number:	Not reported
U.S. DOT Description:	Not reported
Non-Hazardous Waste Description:	NON RCRA HAZARDOUS WASTE SOLID
Number of Containers:	1
Container Type Code:	DF
Container Type Description:	Fiberboard or plastic drums, barrels, kegs
Waste Quantity:	25
Quantity Unit of Measure Code:	P
Quantity Unit of Measure Description:	Pounds
Waste Quantity, in Tons:	0.0125
Acute Waste Quantity, in Tons:	0
Non-Acute Waste Quantity, in Tons:	0.0125
Waste Quantity, in Kilograms:	11.337875
Acute Waste Quantity, in Kilograms:	0
Non-Acute Waste Quantity, in Kilorgrams:	11.337875
Management Method Code:	Not reported
Management Method Description:	Not reported
Waste Residue Indicator:	N
Quantity Discrepancy Indicator:	N
Waste Type Discrepancy Indicator:	N
Waste Density:	Not reported
Waste Density Unit of Measure Code:	Not reported
Waste Density Unit of Measure Description:	Not reported
Form Code:	Not reported
Form Code Description:	Not reported
Source Code:	Not reported
Source Code Description:	Not reported
Waste Minimization Code:	Not reported
Waste Minimization Code Description:	Not reported
Consent Number:	Not reported
EPA Waste Indicator:	N

PACIFIC BELL (Continued) **1000251380**

Click this hyperlink while viewing on your computer to access
8 additional US EManifest: record(s) in the EDR Site Report.

San Mateo Co. BI:

Name:	T MOBILE WEST CORP-SITE IDSF03043A
Address:	1101 SAN MATEO
City,State,Zip:	SAN BRUNO, CA 94066
Region:	SAN MATEO
Facility ID:	FA0045292
Prog Element Code:	STORES HAZ MAT <219GAL,1,999LB, 879FT3
Record Id:	PR0058703
Description:	STORES HAZ MAT <219GAL,1,999LB, 879CF
Facility Status:	Inactive, non-billable
Program Category:	BUSINESS PLAN PROGRAM

Name:	T MOBILE WEST CORP-SITE IDSF03043A
Address:	1101 SAN MATEO
City,State,Zip:	SAN BRUNO, CA 94066
Region:	SAN MATEO
Facility ID:	FA0045292
Prog Element Code:	STORMWATER ANNUAL INSPECTION FEE
Record Id:	PR0058704
Description:	STORMWATER ANNUAL FEE - INSP FREQ EVERY 2 YRS
Facility Status:	Inactive, non-billable
Program Category:	STORMWATER

Name:	SPRINT NEXTEL-SITE ID CA0862
Address:	1101 SAN MATEO
City,State,Zip:	SAN BRUNO, CA 94066
Region:	SAN MATEO
Facility ID:	FA0027151
Prog Element Code:	STORMWATER ANNUAL INSPECTION FEE
Record Id:	PR0042767
Description:	STORMWATER ANNUAL FEE - INSP FREQ EVERY 2 YRS
Facility Status:	Inactive, non-billable
Program Category:	STORMWATER

Name:	SPRINT NEXTEL-SITE ID CA0862
Address:	1101 SAN MATEO
City,State,Zip:	SAN BRUNO, CA 94066
Region:	SAN MATEO
Facility ID:	FA0027151
Prog Element Code:	STORES HAZ MAT <219GAL,1,999LB, 879FT3
Record Id:	PR0042766
Description:	STORES HAZ MAT <219GAL,1,999LB, 879CF
Facility Status:	Inactive, non-billable
Program Category:	BUSINESS PLAN PROGRAM

Name:	NEXTEL -SITE ID CA-0862
Address:	1101 SAN MATEO
City,State,Zip:	SAN BRUNO, CA 94066
Region:	SAN MATEO
Facility ID:	FA0027990
Prog Element Code:	STORMWATER ANNUAL INSPECTION FEE
Record Id:	PR0046025
Description:	STORMWATER ANNUAL FEE - INSP FREQ EVERY 2 YRS
Facility Status:	Inactive, non-billable

PACIFIC BELL (Continued) **1000251380**

Program Category: STORMWATER

Name: NEXTEL -SITE ID CA-0862
Address: 1101 SAN MATEO
City,State,Zip: SAN BRUNO, CA 94066
Region: SAN MATEO
Facility ID: FA0027990
Prog Element Code: STORES HAZ MAT <219GAL,1,999LB, 879FT3
Record Id: PR0046024
Description: STORES HAZ MAT <219GAL,1,999LB, 879CF
Facility Status: Inactive, non-billable
Program Category: BUSINESS PLAN PROGRAM

CORTESE:
Name: PACIFIC BELL
Address: 1101 SAN MATEO
City,State,Zip: SAN BRUNO, CA 94066
Region: CORTESE
Envirostor Id: Not reported
Global ID: T0608100645
Site/Facility Type: LUST CLEANUP SITE
Cleanup Status: COMPLETED - CASE CLOSED
Status Date: Not reported
Site Code: Not reported
Latitude: Not reported
Longitude: Not reported
Owner: Not reported
Enf Type: Not reported
Swat R: Not reported
Flag: active
Order No: Not reported
Waste Discharge System No: Not reported
Effective Date: Not reported
Region 2: Not reported
WID Id: Not reported
Solid Waste Id No: Not reported
Waste Management Uit Name: Not reported
File Name: Active Open

EMI:
Name: PACIFIC BELL
Address: 1101 SAN MATEO AVENUE
City,State,Zip: SAN BRUNO, CA 94066
Year: 2003
County Code: 41
Air Basin: SF
Facility ID: 13513
Air District Name: BA
SIC Code: 4813
Air District Name: BAY AREA AQMD
Community Health Air Pollution Info System: Not reported
Consolidated Emission Reporting Rule: Not reported
Total Organic Hydrocarbon Gases Tons/Yr: 0
Reactive Organic Gases Tons/Yr: 0
Carbon Monoxide Emissions Tons/Yr: 0
NOX - Oxides of Nitrogen Tons/Yr: 1

PACIFIC BELL (Continued) **1000251380**

SOX - Oxides of Sulphur Tons/Yr: 0
Particulate Matter Tons/Yr: 0
Part. Matter 10 Micrometers and Smllr Tons/Yr: 0

Name: PACIFIC BELL
Address: 1101 SAN MATEO AVENUE
City,State,Zip: SAN BRUNO, CA 94066
Year: 2004
County Code: 41
Air Basin: SF
Facility ID: 13513
Air District Name: BA
SIC Code: 4813
Air District Name: BAY AREA AQMD
Community Health Air Pollution Info System: Not reported
Consolidated Emission Reporting Rule: Not reported
Total Organic Hydrocarbon Gases Tons/Yr: 0.08
Reactive Organic Gases Tons/Yr: 0.066936
Carbon Monoxide Emissions Tons/Yr: 0.221
NOX - Oxides of Nitrogen Tons/Yr: 1.016
SOX - Oxides of Sulphur Tons/Yr: 0.016
Particulate Matter Tons/Yr: 0.073
Part. Matter 10 Micrometers and Smllr Tons/Yr: 0.071248

Name: PACIFIC BELL
Address: 1101 SAN MATEO AVENUE
City,State,Zip: SAN BRUNO, CA 94066
Year: 2005
County Code: 41
Air Basin: SF
Facility ID: 13513
Air District Name: BA
SIC Code: 4813
Air District Name: BAY AREA AQMD
Community Health Air Pollution Info System: Not reported
Consolidated Emission Reporting Rule: Not reported
Total Organic Hydrocarbon Gases Tons/Yr: .08
Reactive Organic Gases Tons/Yr: .066936
Carbon Monoxide Emissions Tons/Yr: .221
NOX - Oxides of Nitrogen Tons/Yr: 1.016
SOX - Oxides of Sulphur Tons/Yr: .016
Particulate Matter Tons/Yr: .073
Part. Matter 10 Micrometers and Smllr Tons/Yr: .071248

Name: AT&T
Address: 1101 SAN MATEO AVENUE
City,State,Zip: SAN BRUNO, CA 94066
Year: 2006
County Code: 41
Air Basin: SF
Facility ID: 13513
Air District Name: BA
SIC Code: 4813
Air District Name: BAY AREA AQMD
Community Health Air Pollution Info System: Not reported
Consolidated Emission Reporting Rule: Not reported
Total Organic Hydrocarbon Gases Tons/Yr: .001

PACIFIC BELL (Continued) **1000251380**

Reactive Organic Gases Tons/Yr:	.0008367
Carbon Monoxide Emissions Tons/Yr:	.004
NOX - Oxides of Nitrogen Tons/Yr:	.017
SOX - Oxides of Sulphur Tons/Yr:	0
Particulate Matter Tons/Yr:	.001
Part. Matter 10 Micrometers and Smllr Tons/Yr:	.000976

Name:	AT&T
Address:	1101 SAN MATEO AVENUE
City,State,Zip:	SAN BRUNO, CA 94066
Year:	2007
County Code:	41
Air Basin:	SF
Facility ID:	13513
Air District Name:	BA
SIC Code:	4813
Air District Name:	BAY AREA AQMD
Community Health Air Pollution Info System:	Not reported
Consolidated Emission Reporting Rule:	Not reported
Total Organic Hydrocarbon Gases Tons/Yr:	.001
Reactive Organic Gases Tons/Yr:	.0008367
Carbon Monoxide Emissions Tons/Yr:	.004
NOX - Oxides of Nitrogen Tons/Yr:	.017
SOX - Oxides of Sulphur Tons/Yr:	0
Particulate Matter Tons/Yr:	.001
Part. Matter 10 Micrometers and Smllr Tons/Yr:	.000976

Name:	AT&T
Address:	1101 SAN MATEO AVENUE
City,State,Zip:	SAN BRUNO, CA 94066
Year:	2008
County Code:	41
Air Basin:	SF
Facility ID:	13513
Air District Name:	BA
SIC Code:	4813
Air District Name:	BAY AREA AQMD
Community Health Air Pollution Info System:	Not reported
Consolidated Emission Reporting Rule:	Not reported
Total Organic Hydrocarbon Gases Tons/Yr:	.019
Reactive Organic Gases Tons/Yr:	.0158973
Carbon Monoxide Emissions Tons/Yr:	.058
NOX - Oxides of Nitrogen Tons/Yr:	.266
SOX - Oxides of Sulphur Tons/Yr:	0
Particulate Matter Tons/Yr:	.019
Part. Matter 10 Micrometers and Smllr Tons/Yr:	.018544

Name:	AT&T
Address:	1101 SAN MATEO AVENUE
City,State,Zip:	SAN BRUNO, CA 94066
Year:	2009
County Code:	41
Air Basin:	SF
Facility ID:	13513
Air District Name:	BA
SIC Code:	4813
Air District Name:	BAY AREA AQMD

PACIFIC BELL (Continued) **1000251380**

Community Health Air Pollution Info System:	Not reported
Consolidated Emission Reporting Rule:	Not reported
Total Organic Hydrocarbon Gases Tons/Yr:	0.019
Reactive Organic Gases Tons/Yr:	0.0158973
Carbon Monoxide Emissions Tons/Yr:	5.8000000000000003E-2
NOX - Oxides of Nitrogen Tons/Yr:	0.26600000000000001
SOX - Oxides of Sulphur Tons/Yr:	0
Particulate Matter Tons/Yr:	1.9467213114753999E-2
Part. Matter 10 Micrometers and Smllr Tons/Yr:	0.019

Name:	AT&T
Address:	1101 SAN MATEO AVENUE
City,State,Zip:	SAN BRUNO, CA 94066
Year:	2010
County Code:	41
Air Basin:	SF
Facility ID:	13513
Air District Name:	BA
SIC Code:	4813
Air District Name:	BAY AREA AQMD
Community Health Air Pollution Info System:	Not reported
Consolidated Emission Reporting Rule:	Not reported
Total Organic Hydrocarbon Gases Tons/Yr:	0.012
Reactive Organic Gases Tons/Yr:	0.0100404
Carbon Monoxide Emissions Tons/Yr:	3.6999999999999998E-2
NOX - Oxides of Nitrogen Tons/Yr:	0.16900000000000001
SOX - Oxides of Sulphur Tons/Yr:	0
Particulate Matter Tons/Yr:	1.2295081967213101E-2
Part. Matter 10 Micrometers and Smllr Tons/Yr:	0.012

Name:	AT&T
Address:	1101 SAN MATEO AVENUE
City,State,Zip:	SAN BRUNO, CA 94066
Year:	2011
County Code:	41
Air Basin:	SF
Facility ID:	13513
Air District Name:	BA
SIC Code:	4813
Air District Name:	BAY AREA AQMD
Community Health Air Pollution Info System:	Not reported
Consolidated Emission Reporting Rule:	Not reported
Total Organic Hydrocarbon Gases Tons/Yr:	0.012
Reactive Organic Gases Tons/Yr:	0.0100404
Carbon Monoxide Emissions Tons/Yr:	0.037
NOX - Oxides of Nitrogen Tons/Yr:	0.169
SOX - Oxides of Sulphur Tons/Yr:	0
Particulate Matter Tons/Yr:	0
Part. Matter 10 Micrometers and Smllr Tons/Yr:	0

Name:	AT&T
Address:	1101 SAN MATEO AVENUE
City,State,Zip:	SAN BRUNO, CA 94066
Year:	2012
County Code:	41
Air Basin:	SF
Facility ID:	13513

PACIFIC BELL (Continued) **1000251380**

Air District Name:	BA
SIC Code:	4813
Air District Name:	BAY AREA AQMD
Community Health Air Pollution Info System:	Not reported
Consolidated Emission Reporting Rule:	Not reported
Total Organic Hydrocarbon Gases Tons/Yr:	0.012
Reactive Organic Gases Tons/Yr:	0.0100404
Carbon Monoxide Emissions Tons/Yr:	0.037
NOX - Oxides of Nitrogen Tons/Yr:	0.169
SOX - Oxides of Sulphur Tons/Yr:	0
Particulate Matter Tons/Yr:	0.012295081967
Part. Matter 10 Micrometers and Smllr Tons/Yr:	0.012

Name:	AT&T
Address:	1101 SAN MATEO AVENUE
City,State,Zip:	SAN BRUNO, CA 94066
Year:	2013
County Code:	41
Air Basin:	SF
Facility ID:	13513
Air District Name:	BA
SIC Code:	4813
Air District Name:	BAY AREA AQMD
Community Health Air Pollution Info System:	Not reported
Consolidated Emission Reporting Rule:	Not reported
Total Organic Hydrocarbon Gases Tons/Yr:	0.022
Reactive Organic Gases Tons/Yr:	0.0184074
Carbon Monoxide Emissions Tons/Yr:	0.066
NOX - Oxides of Nitrogen Tons/Yr:	0.305
SOX - Oxides of Sulphur Tons/Yr:	0
Particulate Matter Tons/Yr:	0.023
Part. Matter 10 Micrometers and Smllr Tons/Yr:	0.022

Name:	AT&T
Address:	1101 SAN MATEO AVENUE
City,State,Zip:	SAN BRUNO, CA 94066
Year:	2014
County Code:	41
Air Basin:	SF
Facility ID:	13513
Air District Name:	BA
SIC Code:	4813
Air District Name:	BAY AREA AQMD
Community Health Air Pollution Info System:	Not reported
Consolidated Emission Reporting Rule:	Not reported
Total Organic Hydrocarbon Gases Tons/Yr:	0.021955169
Reactive Organic Gases Tons/Yr:	0
Carbon Monoxide Emissions Tons/Yr:	0.066300003
NOX - Oxides of Nitrogen Tons/Yr:	0.304965898
SOX - Oxides of Sulphur Tons/Yr:	0.000141375
Particulate Matter Tons/Yr:	0.022702198
Part. Matter 10 Micrometers and Smllr Tons/Yr:	0.02179411

Name:	AT&T
Address:	1101 SAN MATEO AVENUE
City,State,Zip:	SAN BRUNO, CA 94066
Year:	2015

PACIFIC BELL (Continued) **1000251380**

County Code:	41
Air Basin:	SF
Facility ID:	13513
Air District Name:	BA
SIC Code:	4813
Air District Name:	BAY AREA AQMD
Community Health Air Pollution Info System:	Not reported
Consolidated Emission Reporting Rule:	Not reported
Total Organic Hydrocarbon Gases Tons/Yr:	0.01063981
Reactive Organic Gases Tons/Yr:	0.01035881
Carbon Monoxide Emissions Tons/Yr:	0.03213
NOX - Oxides of Nitrogen Tons/Yr:	0.1477912
SOX - Oxides of Sulphur Tons/Yr:	6.8512e-005
Particulate Matter Tons/Yr:	0.00211066
Part. Matter 10 Micrometers and Smllr Tons/Yr:	0.002026234

Name:	AT&T
Address:	1101 SAN MATEO AVENUE
City,State,Zip:	SAN BRUNO, CA 94066
Year:	2016
County Code:	41
Air Basin:	SF
Facility ID:	13513
Air District Name:	BA
SIC Code:	4813
Air District Name:	BAY AREA AQMD
Community Health Air Pollution Info System:	Not reported
Consolidated Emission Reporting Rule:	Not reported
Total Organic Hydrocarbon Gases Tons/Yr:	0.010639808
Reactive Organic Gases Tons/Yr:	0.009347071328
Carbon Monoxide Emissions Tons/Yr:	0.032130002
NOX - Oxides of Nitrogen Tons/Yr:	0.147791181
SOX - Oxides of Sulphur Tons/Yr:	6.8512e-005
Particulate Matter Tons/Yr:	0.00211066
Part. Matter 10 Micrometers and Smllr Tons/Yr:	0.002026234

Name:	AT&T
Address:	1101 SAN MATEO AVENUE
City,State,Zip:	SAN BRUNO, CA 94066
Year:	2017
County Code:	41
Air Basin:	SF
Facility ID:	13513
Air District Name:	BA
SIC Code:	4813
Air District Name:	BAY AREA AQMD
Community Health Air Pollution Info System:	Not reported
Consolidated Emission Reporting Rule:	Not reported
Total Organic Hydrocarbon Gases Tons/Yr:	0.012497551
Reactive Organic Gases Tons/Yr:	0.010979098554
Carbon Monoxide Emissions Tons/Yr:	0.037739996
NOX - Oxides of Nitrogen Tons/Yr:	0.173595992
SOX - Oxides of Sulphur Tons/Yr:	8.0475e-005
Particulate Matter Tons/Yr:	0.00247919
Part. Matter 10 Micrometers and Smllr Tons/Yr:	0.002380022

Name:	AT&T

PACIFIC BELL (Continued) **1000251380**

Address:	1101 SAN MATEO AVENUE
City,State,Zip:	SAN BRUNO, CA 94066
Year:	2018
County Code:	41
Air Basin:	SF
Facility ID:	13513
Air District Name:	BA
SIC Code:	4813
Air District Name:	BAY AREA AQMD
Community Health Air Pollution Info System:	Not reported
Consolidated Emission Reporting Rule:	Not reported
Total Organic Hydrocarbon Gases Tons/Yr:	0.012505844
Reactive Organic Gases Tons/Yr:	0.010986383954
Carbon Monoxide Emissions Tons/Yr:	0.037765039
NOX - Oxides of Nitrogen Tons/Yr:	0.173711183
SOX - Oxides of Sulphur Tons/Yr:	8.0528e-005
Particulate Matter Tons/Yr:	0.002480835
Part. Matter 10 Micrometers and Smllr Tons/Yr:	0.002381601

Name:	AT&T
Address:	1101 SAN MATEO AVENUE
City,State,Zip:	SAN BRUNO, CA 94066
Year:	2019
County Code:	41
Air Basin:	SF
Facility ID:	13513
Air District Name:	BA
SIC Code:	4813
Air District Name:	BAY AREA AQMD
Community Health Air Pollution Info System:	Not reported
Consolidated Emission Reporting Rule:	Not reported
Total Organic Hydrocarbon Gases Tons/Yr:	0.014263421
Reactive Organic Gases Tons/Yr:	0.012530415348
Carbon Monoxide Emissions Tons/Yr:	0.043072556
NOX - Oxides of Nitrogen Tons/Yr:	0.19812472
SOX - Oxides of Sulphur Tons/Yr:	9.1846e-005
Particulate Matter Tons/Yr:	0.002829491
Part. Matter 10 Micrometers and Smllr Tons/Yr:	0.002716312

Name:	AT&T
Address:	1101 SAN MATEO AVENUE
City,State,Zip:	SAN BRUNO, CA 94066
Year:	2020
County Code:	41
Air Basin:	SF
Facility ID:	13513
Air District Name:	BA
SIC Code:	4813
Air District Name:	BAY AREA AQMD
Community Health Air Pollution Info System:	Not reported
Consolidated Emission Reporting Rule:	Not reported
Total Organic Hydrocarbon Gases Tons/Yr:	0.014263421
Reactive Organic Gases Tons/Yr:	0.012530415348
Carbon Monoxide Emissions Tons/Yr:	0.043072556
NOX - Oxides of Nitrogen Tons/Yr:	0.19812472
SOX - Oxides of Sulphur Tons/Yr:	9.1846e-005
Particulate Matter Tons/Yr:	0.002829491

PACIFIC BELL (Continued) **1000251380**

Part. Matter 10 Micrometers and Smllr Tons/Yr:0.002716312

Name:	AT&T
Address:	1101 SAN MATEO AVENUE
City,State,Zip:	SAN BRUNO, CA 94066
Year:	2021
County Code:	41
Air Basin:	SF
Facility ID:	13513
Air District Name:	BA
SIC Code:	4813
Air District Name:	BAY AREA AQMD
Community Health Air Pollution Info System:	Not reported
Consolidated Emission Reporting Rule:	Not reported
Total Organic Hydrocarbon Gases Tons/Yr:	0.018346049
Reactive Organic Gases Tons/Yr:	0.016117004046
Carbon Monoxide Emissions Tons/Yr:	0.1571702
NOX - Oxides of Nitrogen Tons/Yr:	0.686098126
SOX - Oxides of Sulphur Tons/Yr:	0.000345774
Particulate Matter Tons/Yr:	0.007557886
Part. Matter 10 Micrometers and Smllr Tons/Yr:	0.007557886

Name:	AT&T
Address:	1101 SAN MATEO AVENUE
City,State,Zip:	SAN BRUNO, CA 94066
Year:	2022
County Code:	41
Air Basin:	SF
Facility ID:	13513
Air District Name:	BA
SIC Code:	4813
Air District Name:	BAY AREA AQMD
Community Health Air Pollution Info System:	Not reported
Consolidated Emission Reporting Rule:	Not reported
Total Organic Hydrocarbon Gases Tons/Yr:	0.0183
Reactive Organic Gases Tons/Yr:	0.0183
Carbon Monoxide Emissions Tons/Yr:	0.157
NOX - Oxides of Nitrogen Tons/Yr:	0.686
SOX - Oxides of Sulphur Tons/Yr:	0.000346
Particulate Matter Tons/Yr:	0.00756
Part. Matter 10 Micrometers and Smllr Tons/Yr:	0.00756

HIST CORTESE:

edr_fname:	PACIFIC BELL
edr_fadd1:	1101 SAN MATEO
City,State,Zip:	SAN BRUNO, CA
Region:	CORTESE
Facility County Code:	41
Reg By:	LTNKA
Reg Id:	41-0679

CERS:

Name:	PACIFIC BELL
Address:	1101 SAN MATEO
City,State,Zip:	SAN BRUNO, CA 94066
Site ID:	871881

PACIFIC BELL (Continued) **1000251380**

CERS ID: T0608100645
CERS Description: Leaking Underground Storage Tank Cleanup Site

Affiliation:
Affiliation Type Desc: Local Agency Caseworker
Entity Name: JACOB MADDEN - SAN MATEO COUNTY LOP
Entity Title: Not reported
Affiliation Address: 2000 ALAMEDA DE LAS PULGAS, Suite 100
Affiliation City: SAN MATEO
Affiliation State: CA
Affiliation Country: Not reported
Affiliation Zip: Not reported
Affiliation Phone: 6503995959,

Affiliation Type Desc: Regional Board Caseworker
Entity Name: Regional Water Board - SAN FRANCISCO BAY RWQCB (REGION 2)
Entity Title: Not reported
Affiliation Address: 1515 CLAY ST SUITE 1400
Affiliation City: OAKLAND
Affiliation State: CA
Affiliation Country: Not reported
Affiliation Zip: Not reported
Affiliation Phone: ,

Affiliation Type Desc: Regional Board Caseworker
Entity Name: UUU - SAN FRANCISCO BAY RWQCB (REGION 2)
Entity Title: Not reported
Affiliation Address: 1515 CLAY ST SUITE 1400
Affiliation City: OAKLAND
Affiliation State: CA
Affiliation Country: Not reported
Affiliation Zip: Not reported
Affiliation Phone: ,

AL422 **AT&T CALIFORNIA - P2011** **CERS HAZ WASTE** **S121783832**
East **1101 SAN MATEO AVE** **CERS TANKS** **N/A**
1/8-1/4 **SAN BRUNO, CA 94066** **CERS**
0.222 mi.
1173 ft. **Site 8 of 15 in cluster AL**

Relative:
Lower

Actual:
21 ft.

CERS HAZ WASTE:
Name: AT&T CALIFORNIA - P2011
Address: 1101 SAN MATEO AVE
City,State,Zip: SAN BRUNO, CA 94066
Site ID: 431991
CERS ID: 10063750
CERS Description: Hazardous Waste Generator

CERS TANKS:
Name: AT&T CALIFORNIA - P2011
Address: 1101 SAN MATEO AVE
City,State,Zip: SAN BRUNO, CA 94066
Site ID: 431991
CERS ID: 10063750
CERS Description: Underground Storage Tank

AT&T CALIFORNIA - P2011 (Continued) **S121783832**

CERS:
Name: AT&T CALIFORNIA - P2011
Address: 1101 SAN MATEO AVE
City,State,Zip: SAN BRUNO, CA 94066
Site ID: 431991
CERS ID: 10063750
CERS Description: Chemical Storage Facilities

Violations:
Site ID: 431991
Site Name: AT&T California - P2011
Violation Date: 04-21-2017
Citation: 19 CCR 6.95 25508(a)(1) - California Code of Regulations, Title 19, Chapter 6.95, Section(s) 25508(a)(1)
Violation Description: Failure to complete and electronically submit the Business Activities Page and/or Business Owner Operator Identification Page.
Violation Notes: Returned to compliance on 06/12/2017. OBSERVED: John Bratkowski is the envirоinmental contact; however, Valerie Ingraham listed as the contact. REQUIRED ACTION: Please revise the HMBP to reflect current contact information. Ensure the on-site copy of documents are current too.
Violation Division: San Mateo County Environmental Health
Violation Program: HMRRP
Violation Source: CERS,

Site ID: 431991
Site Name: AT&T California - P2011
Violation Date: 01-03-2019
Citation: 23 CCR 16 2665(b) - California Code of Regulations, Title 23, Chapter 16, Section(s) 2665(b)
Violation Description: "Failure to submit a copy of the overfill prevention equipment inspection results on the Overfill Prevention Equipment Inspection Report Form to the UPA within 30 days after the inspection. "
Violation Notes: Returned to compliance on 01/29/2019. OBSERVATION: For USTs installed before October 1, 2018, perform an overfill prevention inspection by October, 13, 2018 and every 36 months thereafter. This 10-13-18 required inspection has not yet been conducted and the required corresponding overfill prevention inspection report (Appendix IX form) for this test has not yet been received by the SMC CUPA. This report should have been received 30 days after the required 10-13-18 overfill prevention equipment inspection. CORRECTIVE ACTION: Submit a copy of the overfill prevention equipment inspection results on the Overfill Prevention Equipment Inspection Report Form to the SMC CUPA within 30 days.
Violation Division: San Mateo County Environmental Health
Violation Program: UST
Violation Source: CERS,

Site ID: 431991
Site Name: AT&T California - P2011
Violation Date: 01-06-2021
Citation: 23 CCR 16 2716(f) - California Code of Regulations, Title 23, Chapter 16, Section(s) 2716(f)
Violation Description: Failure to maintain on-site, or off-site at a readily available location if approved by the UPA, copies of Designated Operator inspection records as follows: Designated operator monthly inspection records for inspections performed before October 1, 2018 must be kept

AT&T CALIFORNIA - P2011 (Continued) **S121783832**

for 12 months from the month of inspection. For inspections performed on or after October 1, 2018, copies of the "Designated Underground Storage Tank Operator Visual Inspection Report" must be kept for 36 months from the month of inspection.

Violation Notes: Returned to compliance on 01/06/2021. OBSERVATION: The 2020 designated operator (DO) monthly inspection reports listed the SB989 test as 5-28-19. Test records on site indicated that this test occurred 5-23-19. During the inspection, the facility contact agreed to ensure that the DO will be completing the monthly inspection reports accurately to include writing the accurate test dates on the monthly DO reports. CORRECTIVE ACTION: Continue to ensure that the DO will be completing the monthly inspection reports accurately to include writing the accurate test dates on the monthly DO reports.
Violation Division: San Mateo County Environmental Health
Violation Program: UST
Violation Source: CERS,

Site ID: 431991
Site Name: AT&T California - P2011
Violation Date: 04-21-2017
Citation: HSC 6.95 Multiple - California Health and Safety Code, Chapter 6.95, Section(s) Multiple
Violation Description: Business Plan Program - Release/Leaks/Spills - General
Violation Notes: Returned to compliance on 05/30/2018. OBSERVED: A few plastic caps (plastic cap with embossed letters "GLOBE") on the top of the batteries on the third floor were cracked (vent, specific gravity port, or temperature monitoring port?). Eye wash stations in the battery area in a portion of the basement are not provided on each string of batteries, which is not consistent with the other battery strings observed. Also, one area had 5 eye wash stations mounted on the wall with no eye wash solution. REQUIRED ACTION: Please asses all equipment and repair/replace as necessary. Assess all emergency response equipment and provide the adequate amount of eye wash kits. If the empty eye wash stations are not needed, remove them.
Violation Division: San Mateo County Environmental Health
Violation Program: HMRRP
Violation Source: CERS,

Site ID: 431991
Site Name: AT&T California - P2011
Violation Date: 01-03-2019
Citation: 23 CCR 16 2712(b)(1)(G) - California Code of Regulations, Title 23, Chapter 16, Section(s) 2712(b)(1)(G)
Violation Description: Failure to comply with one or more of the following overfill prevention equipment requirements: Alert the transfer operator when the tank is 90 percent full by restricting the flow into the tank or triggering an audible and visual alarm; or Restrict delivery of flow to the tank at least 30 minutes before the tank overfills, provided the restriction occurs when the tank is filled to no more than 95 percent of capacity; and activate an audible alarm at least five minutes before the tank overfills; or Provide positive shut-off of flow to the tank when the tank is filled to no more than 95 percent of capacity; or Provide positive shut-off of flow to the tank so that none of the fittings located on the top of the tank are exposed to product due to overfilling. Install/retrofit overfill prevention equipment that does not use flow restrictors on vent piping to meet overfill prevention equipment requirements when the overfill

AT&T CALIFORNIA - P2011 (Continued) **S121783832**

prevention equipment is installed, repaired, or replaced on and after October 1, 2018. For USTs installed before October 1, 2018, perform an inspection by October 13, 2018 and every 36 months thereafter. For USTs installed on and after October 1, 2018, perform an inspection at installation and every 36 months thereafter. Inspected within 30 days after a repair to the overfill prevention equipment. Inspected using an applicable manufacturer guidelines, industry codes, engineering standards, or a method approved by a professional engineer. Inspected by a certified UST service technician. Maintain records of overfill prevention equipment inspection for 36 months.

Violation Notes: Returned to compliance on 01/03/2019. OBSERVATION: For USTs installed before October 1, 2018, facilities are required to perform an overfill equipment prevention inspection by October, 13, 2018 and every 36 months thereafter. This was not done by 10-13-18. During today's monitoring system certification, the overfill prevention equipment inspection was conducted. CORRECTIVE ACTION: Continue to schedule and perform the required testing every 36 months.
Violation Division: San Mateo County Environmental Health
Violation Program: UST
Violation Source: CERS,

Site ID: 431991
Site Name: AT&T California - P2011
Violation Date: 01-08-2020
Citation: 22 CCR 23 66273.35 - California Code of Regulations, Title 22, Chapter 23, Section(s) 66273.35
Violation Description: Failure to accumulate universal waste for one year or less and to demonstrate the length of time that the universal waste has been accumulated from the date it became a waste or was received.
Violation Notes: Returned to compliance on 02/04/2020. OBSERVATION: The 55 gallon drum of UNIVERSAL WASTE electronics located in the lobby was observed with an accumulation start date of 12-15-17. CORRECTIVE ACTION: Immediately dispose of the UNIVERSAL WASTE electronics. Within 30 days, submit a copy of the manifest/receipt to the SMC CUPA.
Violation Division: San Mateo County Environmental Health
Violation Program: HW
Violation Source: CERS,

Evaluation:
Eval General Type: Compliance Evaluation Inspection
Eval Date: 01-03-2019
Violations Found: Yes
Eval Type: Routine done by local agency
Eval Notes: On site to conduct a routine inspection and witness the annual monitoring system certification testing. Facility has a 15,000 gallon diesel emergency generator tank.
Eval Division: San Mateo County Environmental Health
Eval Program: UST
Eval Source: CERS,

Eval General Type: Other/Unknown
Eval Date: 01-05-2022
Violations Found: No
Eval Type: Other, not routine, done by local agency
Eval Notes: On site to witness routine inspection with Carson Beck to go over testing procedures conducted by Tait. Unfortunately we missed contractors because staff meeting went long this morning. SB 989 test

AT&T CALIFORNIA - P2011 (Continued) **S121783832**

is due in May. We will conduct UST inspection at that time. Facility has a 15,000 gallon diesel emergency generator tank. MC 1-5-2022 Overfill 1-8-20 Spill Container 1-5-2022 SB989 due 5-22

Eval Division: San Mateo County Environmental Health
Eval Program: UST
Eval Source: CERS,

Eval General Type: Compliance Evaluation Inspection
Eval Date: 01-06-2021
Violations Found: Yes
Eval Type: Routine done by local agency
Eval Notes: On site to conduct a routine inspection and witness the annual monitoring system certification testing. Facility has a 15,000 gallon diesel emergency generator tank. MC 1-8-20 Overfill 1-8-20 Spill Container 1-8-20 SB989 5-23-19
Eval Division: San Mateo County Environmental Health
Eval Program: UST
Eval Source: CERS,

Eval General Type: Other/Unknown
Eval Date: 01-07-2020
Violations Found: No
Eval Type: Other, not routine, done by local agency
Eval Notes: HMBP submittal reviewed and not accepted.
Eval Division: San Mateo County Environmental Health
Eval Program: HMRRP
Eval Source: CERS,

Eval General Type: Compliance Evaluation Inspection
Eval Date: 01-08-2020
Violations Found: Yes
Eval Type: Routine done by local agency
Eval Notes: On site to conduct a routine inspection. The following was picked up from this facility: On 6-3-19 per manifest 016932306JJK, 98 gallons of waste diesel. On 5-21-19, 24 used batteries. On 10-17-18, 115 used batteries. On 10-9-18, 5 used batteries. On 10-1-18, 96 used batteries.
Eval Division: San Mateo County Environmental Health
Eval Program: HW
Eval Source: CERS,

Eval General Type: Other/Unknown
Eval Date: 01-15-2020
Violations Found: No
Eval Type: Other, not routine, done by local agency
Eval Notes: HMBP submittals reviewed and accepted.
Eval Division: San Mateo County Environmental Health
Eval Program: HMRRP
Eval Source: CERS,

Eval General Type: Other/Unknown
Eval Date: 01-28-2015
Violations Found: No
Eval Type: Other, not routine, done by local agency
Eval Notes: Not reported
Eval Division: San Mateo County Environmental Health
Eval Program: UST

AT&T CALIFORNIA - P2011 (Continued) **S121783832**

Eval Source: CERS,

Eval General Type: Other/Unknown
Eval Date: 02-02-2016
Violations Found: No
Eval Type: Other, not routine, done by local agency
Eval Notes: Not reported
Eval Division: San Mateo County Environmental Health
Eval Program: UST
Eval Source: CERS,

Eval General Type: Other/Unknown
Eval Date: 02-17-2015
Violations Found: No
Eval Type: Other, not routine, done by local agency
Eval Notes: Not reported
Eval Division: San Mateo County Environmental Health
Eval Program: HMRRP
Eval Source: CERS,

Eval General Type: Compliance Evaluation Inspection
Eval Date: 02-18-2015
Violations Found: No
Eval Type: Routine done by local agency
Eval Notes: Not reported
Eval Division: San Mateo County Environmental Health
Eval Program: HW
Eval Source: CERS,

Eval General Type: Other/Unknown
Eval Date: 02-27-2014
Violations Found: No
Eval Type: Other, not routine, done by local agency
Eval Notes: Not reported
Eval Division: San Mateo County Environmental Health
Eval Program: HMRRP
Eval Source: CERS,

Eval General Type: Other/Unknown
Eval Date: 03-16-2021
Violations Found: No
Eval Type: Other, not routine, done by local agency
Eval Notes: Not reported
Eval Division: San Mateo County Environmental Health
Eval Program: HMRRP
Eval Source: CERS,

Eval General Type: Other/Unknown
Eval Date: 03-16-2021
Violations Found: No
Eval Type: Other, not routine, done by local agency
Eval Notes: Not reported
Eval Division: San Mateo County Environmental Health
Eval Program: UST
Eval Source: CERS,

Eval General Type: Other/Unknown

AT&T CALIFORNIA - P2011 (Continued) **S121783832**

Eval Date: 04-10-2015
Violations Found: No
Eval Type: Other, not routine, done by local agency
Eval Notes: Not reported
Eval Division: San Mateo County Environmental Health
Eval Program: HMRRP
Eval Source: CERS,

Eval General Type: Other/Unknown
Eval Date: 04-18-2022
Violations Found: No
Eval Type: Other, not routine, done by local agency
Eval Notes: Not reported
Eval Division: San Mateo County Environmental Health
Eval Program: HMRRP
Eval Source: CERS,

Eval General Type: Compliance Evaluation Inspection
Eval Date: 04-21-2017
Violations Found: No
Eval Type: Routine done by local agency
Eval Notes: under estimated time of inspection.
Eval Division: San Mateo County Environmental Health
Eval Program: HMRRP
Eval Source: CERS,

Eval General Type: Compliance Evaluation Inspection
Eval Date: 04-21-2017
Violations Found: No
Eval Type: Routine done by local agency
Eval Notes: Valerie Ingraham, vi1560@att.com Facility is a "Central Office" wire line facility. Facility stores 15,000 gallons of diesel fuel for emergency generator power. 1,000 gallons sulfuric acid equivalent on second floor, 1,200 gallons on third floor, 3,040 gallons in basement. Last UST inspection occurred on January 20, 2017. Tank top inspection conducted. Double-walled steel UST, clad with fiberglass, flex piping to a transition sump in the emergency generator room, where piping becomes single-wall steel in the contained generator engine room.
Eval Division: San Mateo County Environmental Health
Eval Program: UST
Eval Source: CERS,

Eval General Type: Compliance Evaluation Inspection
Eval Date: 04-21-2017
Violations Found: Yes
Eval Type: Routine done by local agency
Eval Notes: Valerie Ingraham, vi1560@att.com Facility is a "Central Office" wire line facility. Facility stores 15,000 gallons of diesel fuel for emergency generator power. 1,000 gallons sulfuric acid equivalent on second floor, 1,200 gallons on third floor, 3,040 gallons in basement. Facility inventory is greater than the storage capacity is currently established. Post inspection the storage capacity will need to increase to >3,500 gallons (PE 2165). This is a permit category issue. Only real affect will be permit program element and increased fees. County to make changes and a new invoice will be submitted to the facility. Ensure that any significant changes in inventory volume are revised in the electronic documents within 30 days of the change.

AT&T CALIFORNIA - P2011 (Continued) **S121783832**

Eval Division: San Mateo County Environmental Health
Eval Program: HMRRP
Eval Source: CERS,

Eval General Type: Other/Unknown
Eval Date: 05-04-2018
Violations Found: No
Eval Type: Other, not routine, done by local agency
Eval Notes: HMBP submittal reviewed and accepted.
Eval Division: San Mateo County Environmental Health
Eval Program: HMRRP
Eval Source: CERS,

Eval General Type: Other/Unknown
Eval Date: 05-04-2018
Violations Found: No
Eval Type: Other, not routine, done by local agency
Eval Notes: UST submittal reviewed and accepted.
Eval Division: San Mateo County Environmental Health
Eval Program: UST
Eval Source: CERS,

Eval General Type: Other/Unknown
Eval Date: 10-15-2020
Violations Found: No
Eval Type: Other, not routine, done by local agency
Eval Notes: UST submittal reviewed and accepted.
Eval Division: San Mateo County Environmental Health
Eval Program: UST
Eval Source: CERS,

Eval General Type: Other/Unknown
Eval Date: 10-20-2017
Violations Found: No
Eval Type: Other, not routine, done by local agency
Eval Notes: Facility information submittals accepted.
Eval Division: San Mateo County Environmental Health
Eval Program: HMRRP
Eval Source: CERS,

Eval General Type: Other/Unknown
Eval Date: 12-24-2021
Violations Found: No
Eval Type: Other, not routine, done by local agency
Eval Notes: First AT&T plan check. Approved. Skipped UST plan for clarification form Dirk/Dermot
Eval Division: San Mateo County Environmental Health
Eval Program: HMRRP
Eval Source: CERS,

Eval General Type: Other/Unknown
Eval Date: 01-06-2021
Violations Found: No
Eval Type: Other, not routine, done by local agency
Eval Notes: CERS HMBP submittal reviewed and accepted.
Eval Division: San Mateo County Environmental Health
Eval Program: HMRRP

AT&T CALIFORNIA - P2011 (Continued) **S121783832**

Eval Source: CERS,

Eval General Type: Other/Unknown
Eval Date: 01-06-2021
Violations Found: No
Eval Type: Other, not routine, done by local agency
Eval Notes: CERS UST submittal reviewed and accepted.
Eval Division: San Mateo County Environmental Health
Eval Program: UST
Eval Source: CERS,

Eval General Type: Compliance Evaluation Inspection
Eval Date: 01-12-2018
Violations Found: No
Eval Type: Routine done by local agency
Eval Notes: On site to conduct a routine hazardous materials inspection.
Eval Division: San Mateo County Environmental Health
Eval Program: HMRRP
Eval Source: CERS,

Eval General Type: Compliance Evaluation Inspection
Eval Date: 02-18-2015
Violations Found: No
Eval Type: Routine done by local agency
Eval Notes: Not reported
Eval Division: San Mateo County Environmental Health
Eval Program: HMRRP
Eval Source: CERS,

Eval General Type: Compliance Evaluation Inspection
Eval Date: 02-18-2015
Violations Found: No
Eval Type: Routine done by local agency
Eval Notes: Not reported
Eval Division: San Mateo County Environmental Health
Eval Program: UST
Eval Source: CERS,

Eval General Type: Compliance Evaluation Inspection
Eval Date: 02-25-2014
Violations Found: No
Eval Type: Routine done by local agency
Eval Notes: Not reported
Eval Division: San Mateo County Environmental Health
Eval Program: HMRRP
Eval Source: CERS,

Eval General Type: Other/Unknown
Eval Date: 04-13-2022
Violations Found: No
Eval Type: Other, not routine, done by local agency
Eval Notes: Not reported
Eval Division: San Mateo County Environmental Health
Eval Program: HMRRP
Eval Source: CERS,

Eval General Type: Compliance Evaluation Inspection

AT&T CALIFORNIA - P2011 (Continued) **S121783832**

Eval Date: 05-31-2023
Violations Found: No
Eval Type: Routine done by local agency
Eval Notes: DW Steel UST 15,000 G Diesel Installed 2004 Document review inspection (missed AMC)
Eval Division: San Mateo County Environmental Health
Eval Program: UST
Eval Source: CERS,

Eval General Type: Other/Unknown
Eval Date: 09-05-2018
Violations Found: No
Eval Type: Other, not routine, done by local agency
Eval Notes: HMBP submittal reviewed and accepted. Older HMBP submittal not reviewed and not accepted due to a more recent submittal was reviewed and accepted.
Eval Division: San Mateo County Environmental Health
Eval Program: HMRRP
Eval Source: CERS,

Eval General Type: Other/Unknown
Eval Date: 10-17-2019
Violations Found: No
Eval Type: Other, not routine, done by local agency
Eval Notes: UST submittal not accepted due to the following: The 24 hour contact phone number of the primary and secondary emergency contacts must each have a different phone number. UST section cannot be accepted if the facility information is not accepted.
Eval Division: San Mateo County Environmental Health
Eval Program: UST
Eval Source: CERS,

Eval General Type: Compliance Evaluation Inspection
Eval Date: 01-03-2019
Violations Found: No
Eval Type: Routine done by local agency
Eval Notes: On site to conduct a routine hazardous materials inspection.
Eval Division: San Mateo County Environmental Health
Eval Program: HMRRP
Eval Source: CERS,

Eval General Type: Compliance Evaluation Inspection
Eval Date: 01-06-2021
Violations Found: No
Eval Type: Routine done by local agency
Eval Notes: On site to conduct a routine inspection. Facility stores the following up to: Diesel Fuel No. 2 Parking Area 15,000 gallons Lead Acid Batteries Engine Room 7 gallons Lead Acid Batteries 2nd Floor Power Room 1,077 gallons Lead Acid Batteries 3rd Floor Equipment Room 1,228 gallons Lead Acid Batteries Basement Power Rooms 2,681 gallons Composite Copper Catalyst Bloom Energy Fuel Cell 960 pounds
Eval Division: San Mateo County Environmental Health
Eval Program: HMRRP
Eval Source: CERS,

Eval General Type: Compliance Evaluation Inspection
Eval Date: 01-08-2020

AT&T CALIFORNIA - P2011 (Continued) **S121783832**

Violations Found: No
Eval Type: Routine done by local agency
Eval Notes: On site to conduct a routine inspection and witness the annual monitoring system certification testing. Facility has a 15,000 gallon diesel emergency generator tank. MC 1-3-19 Overfill 1-3-19
Eval Division: San Mateo County Environmental Health
Eval Program: UST
Eval Source: CERS,

Eval General Type: Compliance Evaluation Inspection
Eval Date: 01-12-2018
Violations Found: No
Eval Type: Routine done by local agency
Eval Notes: On site to witness the annual monitoring system certification testing and conduct the routine inspection.
Eval Division: San Mateo County Environmental Health
Eval Program: UST
Eval Source: CERS,

Eval General Type: Other/Unknown
Eval Date: 01-12-2018
Violations Found: No
Eval Type: Other, not routine, done by local agency
Eval Notes: HMBP submittal accepted.
Eval Division: San Mateo County Environmental Health
Eval Program: HMRRP
Eval Source: CERS,

Eval General Type: Other/Unknown
Eval Date: 01-28-2015
Violations Found: No
Eval Type: Other, not routine, done by local agency
Eval Notes: Not reported
Eval Division: San Mateo County Environmental Health
Eval Program: HMRRP
Eval Source: CERS,

Eval General Type: Other/Unknown
Eval Date: 02-07-2023
Violations Found: No
Eval Type: Other, not routine, done by local agency
Eval Notes: Not reported
Eval Division: San Mateo County Environmental Health
Eval Program: HMRRP
Eval Source: CERS,

Eval General Type: Other/Unknown
Eval Date: 02-17-2015
Violations Found: No
Eval Type: Other, not routine, done by local agency
Eval Notes: Not reported
Eval Division: San Mateo County Environmental Health
Eval Program: UST
Eval Source: CERS,

Eval General Type: Compliance Evaluation Inspection
Eval Date: 02-25-2014

AT&T CALIFORNIA - P2011 (Continued) **S121783832**

Violations Found: No
Eval Type: Routine done by local agency
Eval Notes: Not reported
Eval Division: San Mateo County Environmental Health
Eval Program: HW
Eval Source: CERS,

Eval General Type: Other/Unknown
Eval Date: 03-03-2014
Violations Found: No
Eval Type: Other, not routine, done by local agency
Eval Notes: Not reported
Eval Division: San Mateo County Environmental Health
Eval Program: HMRRP
Eval Source: CERS,

Eval General Type: Other/Unknown
Eval Date: 03-08-2023
Violations Found: No
Eval Type: Other, not routine, done by local agency
Eval Notes: Not reported
Eval Division: San Mateo County Environmental Health
Eval Program: HMRRP
Eval Source: CERS,

Eval General Type: Other/Unknown
Eval Date: 04-08-2020
Violations Found: No
Eval Type: Other, not routine, done by local agency
Eval Notes: HMBP submittal reviewed and accepted.
Eval Division: San Mateo County Environmental Health
Eval Program: UST
Eval Source: CERS,

Eval General Type: Other/Unknown
Eval Date: 05-17-2023
Violations Found: No
Eval Type: Other, not routine, done by local agency
Eval Notes: Not reported
Eval Division: San Mateo County Environmental Health
Eval Program: HMRRP
Eval Source: CERS,

Eval General Type: Other/Unknown
Eval Date: 05-28-2021
Violations Found: No
Eval Type: Other, not routine, done by local agency
Eval Notes: Not reported
Eval Division: San Mateo County Environmental Health
Eval Program: HMRRP
Eval Source: CERS,

Eval General Type: Other/Unknown
Eval Date: 06-03-2017
Violations Found: No
Eval Type: Other, not routine, done by local agency
Eval Notes: 5 chemical descriptions. 5/12/2017 11:44AM Facility Information,

AT&T CALIFORNIA - P2011 (Continued) **S121783832**

Emergency Response and Training Plans, and Hazardous Materials Inventory accepted.
Eval Division: San Mateo County Environmental Health
Eval Program: HMRRP
Eval Source: CERS,

Eval General Type: Other/Unknown
Eval Date: 06-03-2017
Violations Found: No
Eval Type: Other, not routine, done by local agency
Eval Notes: 5/23/2017 5:23AM Facility Information and Underground Storage Tanks accepted.
Eval Division: San Mateo County Environmental Health
Eval Program: UST
Eval Source: CERS,

Eval General Type: Other/Unknown
Eval Date: 08-22-2019
Violations Found: No
Eval Type: Other, not routine, done by local agency
Eval Notes: Facility information not accepted.
Eval Division: San Mateo County Environmental Health
Eval Program: HMRRP
Eval Source: CERS,

Eval General Type: Other/Unknown
Eval Date: 09-05-2018
Violations Found: No
Eval Type: Other, not routine, done by local agency
Eval Notes: UST submittal reviewed and accepted.
Eval Division: San Mateo County Environmental Health
Eval Program: UST
Eval Source: CERS,

Eval General Type: Other/Unknown
Eval Date: 10-16-2019
Violations Found: No
Eval Type: Other, not routine, done by local agency
Eval Notes: UST submittal reviewed and not accepted. Duplicate UST submittal not reviewed and not accepted due to a more recent submittal was reviewed.
Eval Division: San Mateo County Environmental Health
Eval Program: UST
Eval Source: CERS,

Eval General Type: Other/Unknown
Eval Date: 10-22-2020
Violations Found: No
Eval Type: Other, not routine, done by local agency
Eval Notes: UST submittal reviewed and accepted.
Eval Division: San Mateo County Environmental Health
Eval Program: UST
Eval Source: CERS,

Eval General Type: Other/Unknown
Eval Date: 09-01-2015
Violations Found: No
Eval Type: Other, not routine, done by local agency

AT&T CALIFORNIA - P2011 (Continued) **S121783832**

Eval Notes: Not reported
Eval Division: San Mateo County Environmental Health
Eval Program: UST
Eval Source: CERS,

Eval General Type: Other/Unknown
Eval Date: 10-23-2019
Violations Found: No
Eval Type: Other, not routine, done by local agency
Eval Notes: UST submittal reviewed and accepted.
Eval Division: San Mateo County Environmental Health
Eval Program: UST
Eval Source: CERS,

Eval General Type: Other/Unknown
Eval Date: 12-29-2014
Violations Found: No
Eval Type: Other, not routine, done by local agency
Eval Notes: Not reported
Eval Division: San Mateo County Environmental Health
Eval Program: HMRRP
Eval Source: CERS,

Eval General Type: Other/Unknown
Eval Date: 01-28-2015
Violations Found: No
Eval Type: Other, not routine, done by local agency
Eval Notes: Not reported
Eval Division: San Mateo County Environmental Health
Eval Program: HW
Eval Source: CERS,

Eval General Type: Compliance Evaluation Inspection
Eval Date: 02-02-2016
Violations Found: No
Eval Type: Routine done by local agency
Eval Notes: Not reported
Eval Division: San Mateo County Environmental Health
Eval Program: UST
Eval Source: CERS,

Eval General Type: Other/Unknown
Eval Date: 02-03-2021
Violations Found: No
Eval Type: Other, not routine, done by local agency
Eval Notes: Not reported
Eval Division: San Mateo County Environmental Health
Eval Program: UST
Eval Source: CERS,

Eval General Type: Compliance Evaluation Inspection
Eval Date: 02-25-2014
Violations Found: No
Eval Type: Routine done by local agency
Eval Notes: Not reported
Eval Division: San Mateo County Environmental Health
Eval Program: UST

AT&T CALIFORNIA - P2011 (Continued) **S121783832**

Eval Source: CERS,

Eval General Type: Other/Unknown
Eval Date: 03-10-2021
Violations Found: No
Eval Type: Other, not routine, done by local agency
Eval Notes: Not reported
Eval Division: San Mateo County Environmental Health
Eval Program: UST
Eval Source: CERS,

Eval General Type: Other/Unknown
Eval Date: 04-09-2014
Violations Found: No
Eval Type: Other, not routine, done by local agency
Eval Notes: Not reported
Eval Division: San Mateo County Environmental Health
Eval Program: HMRRP
Eval Source: CERS,

Eval General Type: Other/Unknown
Eval Date: 04-11-2022
Violations Found: No
Eval Type: Other, not routine, done by local agency
Eval Notes: Not reported
Eval Division: San Mateo County Environmental Health
Eval Program: HMRRP
Eval Source: CERS,

Eval General Type: Compliance Evaluation Inspection
Eval Date: 04-21-2017
Violations Found: No
Eval Type: Routine done by local agency
Eval Notes: Valerie Ingraham, vi1560@att.com Facility is a "Central Office" wire line facility. Facility stores 15,000 gallons of diesel fuel for emergency generator power. 1,000 gallons sulfuric acid equivalent on second floor, 1,200 gallons on third floor, 3,040 gallons in basement. Inactivating the program. RECOMMEND: Should ATT determine that waste is being generated on-site, notifiy the County within 30 days of initial generation. This program will need to be reactivated for inspection/compliance oversight. Otherwise, the County will likely inspect the facility for hazardous waste evaluation as a "Service Request" status to reconcile the active EPA ID number with the absence of a hazardous waste generator declaration in the HMBP.
Eval Division: San Mateo County Environmental Health
Eval Program: HW
Eval Source: CERS,

Eval General Type: Compliance Evaluation Inspection
Eval Date: 05-24-2022
Violations Found: No
Eval Type: Routine done by local agency
Eval Notes: Date on site: 5/24/22 Date of AMC 1/5/22 Showed to AMC on 1/5 and the techntions were already finised. Onsite 5/24/22 to look in sumps and review DO reports. 15,000 Diesel tank. DW steel 989 testing occurring at same time. Failure due to leaky boot. 2020 989 also fail. Retaest and passed 8/6/19 1/6/21 Over fill testing AMC pass on 1/5/22

AT&T CALIFORNIA - P2011 (Continued) **S121783832**

Eval Division: San Mateo County Environmental Health
Eval Program: UST
Eval Source: CERS,

Eval General Type: Other/Unknown
Eval Date: 06-23-2022
Violations Found: No
Eval Type: Other, not routine, done by local agency
Eval Notes: Not reported
Eval Division: San Mateo County Environmental Health
Eval Program: HMRRP
Eval Source: CERS,

Eval General Type: Other/Unknown
Eval Date: 08-20-2019
Violations Found: No
Eval Type: Other, not routine, done by local agency
Eval Notes: HMBP submittal reviewed and accepted.
Eval Division: San Mateo County Environmental Health
Eval Program: HMRRP
Eval Source: CERS,

Eval General Type: Other/Unknown
Eval Date: 08-20-2019
Violations Found: No
Eval Type: Other, not routine, done by local agency
Eval Notes: UST submittal reviewed and accepted. Duplicates not reviewed and not accepted due to a more recent submittal was reviewed and accepted.
Eval Division: San Mateo County Environmental Health
Eval Program: UST
Eval Source: CERS,

Eval General Type: Other/Unknown
Eval Date: 08-22-2019
Violations Found: No
Eval Type: Other, not routine, done by local agency
Eval Notes: UST information not accepted due to facility information not accepted.
Eval Division: San Mateo County Environmental Health
Eval Program: UST
Eval Source: CERS,

Coordinates:
Site ID: 431991
Facility Name: AT&T California - P2011
Env Int Type Code: HMBP
Program ID: 10063750
Coord Name: Not reported
Ref Point Type Desc: Unknown,
Latitude: 37.637230
Longitude: -122.411650

Affiliation:
Affiliation Type Desc: Document Preparer
Entity Name: Peter Burnell, Sigma Consultants, Inc.
Entity Title: Not reported
Affiliation Address: Not reported

AT&T CALIFORNIA - P2011 (Continued) **S121783832**

Affiliation City:	Not reported
Affiliation State:	Not reported
Affiliation Country:	Not reported
Affiliation Zip:	Not reported
Affiliation Phone:	,
Affiliation Type Desc:	UST Property Owner Name
Entity Name:	Pacific Bell Telephone Company dba AT&T California
Entity Title:	Not reported
Affiliation Address:	311 S. Akard Street, Floor 12
Affiliation City:	Dallas
Affiliation State:	TX
Affiliation Country:	United States
Affiliation Zip:	75202
Affiliation Phone:	(800) 566-9347,
Affiliation Type Desc:	CUPA District
Entity Name:	San Mateo County Environmental Health
Entity Title:	Not reported
Affiliation Address:	2000 Alameda de las Pulgas, Suite 100
Affiliation City:	San Mateo
Affiliation State:	CA
Affiliation Country:	Not reported
Affiliation Zip:	94403
Affiliation Phone:	(650) 372-6200,
Affiliation Type Desc:	Environmental Contact
Entity Name:	Jeremy McGrue
Entity Title:	Not reported
Affiliation Address:	311 S. Akard Street, Floor 12
Affiliation City:	Dallas
Affiliation State:	TX
Affiliation Country:	Not reported
Affiliation Zip:	75202
Affiliation Phone:	,
Affiliation Type Desc:	Facility Mailing Address
Entity Name:	Mailing Address
Entity Title:	Not reported
Affiliation Address:	311 S. Akard Street, Floor 12
Affiliation City:	Dallas
Affiliation State:	TX
Affiliation Country:	Not reported
Affiliation Zip:	75202
Affiliation Phone:	,
Affiliation Type Desc:	Identification Signer
Entity Name:	Jeremy McGrue
Entity Title:	National EPCRA Manager
Affiliation Address:	Not reported
Affiliation City:	Not reported
Affiliation State:	Not reported
Affiliation Country:	Not reported
Affiliation Zip:	Not reported
Affiliation Phone:	,
Affiliation Type Desc:	Operator

AT&T CALIFORNIA - P2011 (Continued) **S121783832**

Entity Name:	AT&T California
Entity Title:	Not reported
Affiliation Address:	Not reported
Affiliation City:	Not reported
Affiliation State:	Not reported
Affiliation Country:	Not reported
Affiliation Zip:	Not reported
Affiliation Phone:	(800) 566-9347,
Affiliation Type Desc:	UST Tank Operator
Entity Name:	Pacific Bell Telephone Company dba AT&T California
Entity Title:	Not reported
Affiliation Address:	311 S. Akard Street, Floor 12
Affiliation City:	Dallas
Affiliation State:	TX
Affiliation Country:	United States
Affiliation Zip:	75202
Affiliation Phone:	(800) 566-9347,
Affiliation Type Desc:	UST Tank Owner
Entity Name:	Pacific Bell Telephone Company dba AT&T California
Entity Title:	Not reported
Affiliation Address:	311 S. Akard Street, Floor 12
Affiliation City:	Dallas
Affiliation State:	TX
Affiliation Country:	United States
Affiliation Zip:	75202
Affiliation Phone:	(800) 566-9347,
Affiliation Type Desc:	Legal Owner
Entity Name:	Pacific Bell Telephone Company dba AT&T California
Entity Title:	Not reported
Affiliation Address:	311 S. Akard Street, Floor 12
Affiliation City:	Dallas
Affiliation State:	TX
Affiliation Country:	United States
Affiliation Zip:	75202
Affiliation Phone:	(469) 295-2319,
Affiliation Type Desc:	Parent Corporation
Entity Name:	Pacific Bell Telephone Company dba AT&T California
Entity Title:	Not reported
Affiliation Address:	Not reported
Affiliation City:	Not reported
Affiliation State:	Not reported
Affiliation Country:	Not reported
Affiliation Zip:	Not reported
Affiliation Phone:	,
Affiliation Type Desc:	UST Permit Applicant
Entity Name:	Sarah Bullock
Entity Title:	Authorized Agent to AT&T
Affiliation Address:	Not reported
Affiliation City:	Not reported
Affiliation State:	Not reported
Affiliation Country:	Not reported
Affiliation Zip:	Not reported

AT&T CALIFORNIA - P2011 (Continued) **S121783832**

Affiliation Phone: (800) 566-9347,

AL423 **PACIFIC BELL** **UST FINDER RELEASE** **1029088420**
East **1101 SAN MATEO** **N/A**
1/8-1/4 **SAN BRUNO, CA 94066**
0.222 mi.
1173 ft. **Site 9 of 15 in cluster AL**

Relative: **Lower**

Actual: **21 ft.**

UST FINDER RELEASE:

Object ID:	38407
Facility ID:	Not reported
Lust ID:	CAT0608100645
Name:	PACIFIC BELL
Address:	1101 SAN MATEO
City,State,Zip:	SAN BRUNO, CA 94066
Address Match Type:	PointAddress
Reported Date:	Not reported
Status:	No Further Action
Substance:	Not reported
Population within 1500ft:	1108
Domestic Wells within 1500ft:	0
Land Use:	Developed, High Intensity
Within SPA:	No
SPA PWS Facility ID:	Not reported
SPA Water Type:	Not reported
SPA Facility Type:	Not reported
SPA HUC12:	Not reported
Within WHPA:	Yes
WHPA PWS Facility ID:	CA4110009_10185
WHPA Water Type:	GW - Ground water
WHPA Facility Type:	WL - Well
WHPA HUC12:	180500040903
Within 100yr Floodplain:	No
Tribe:	Not reported
EPA Region:	9
NFA Letter 1:	Not reported
NFA Letter 2:	Not reported
NFA Letter 3:	Not reported
NFA Letter 4:	Not reported
Closed With Residual Contaminate:	Not reported
Coordinate Source:	Geocode
X Coord:	-122.41155
Y Coord:	37.63723
Latitude:	37.63723
Longitude:	-122.41155

AH424 **NATIONAL COLOR AUTO PAINT INC** **FINDS** **1005773668**
ENE **1136 MONTGOMERY AVE** **San Mateo Co. BI** **N/A**
1/8-1/4 **SAN BRUNO, CA 94066** **EMI**
0.223 mi. **CERS**
1178 ft. **Site 9 of 23 in cluster AH**

Relative:
Lower

Actual:
22 ft.

FINDS:
Registry ID: 110071752011

Click Here for FRS Facility Detail Report:

Environmental Interest/Information System:
Registry ID: 110002412489

Click Here for FRS Facility Detail Report:

Environmental Interest/Information System:
THE EMISSION INVENTORY SYSTEM (EIS) MAINTAINS AN INVENTORY OF LARGE STATIONARY SOURCES AND VOLUNTARILY-REPORTED SMALLER SOURCES OF AIR POINT POLLUTANT EMITTERS. IT CONTAINS INFORMATION ABOUT FACILITY SITES AND THEIR PHYSICAL LOCATION, EMISSIONS UNITS, EMISSIONS PROCESSES, RELEASE POINTS, CONTROL APPROACHES, AND REGULATIONS. FACILITY INVENTORY DATA ARE KEPT SEPARATE FROM THE EMISSIONS DATA AND HAVE STABLE IDENTIFIERS TO IMPROVE CONTINUITY FROM YEAR TO YEAR AND TO HELP IDENTIFY DUPLICATE OR MISSING FACILITIES
The Resource Conservation and Recovery Act Information System (RCRAInfo) is EPA's comprehensive information system in support of the Resource Conservation and Recovery Act (RCRA) of 1976 and the Hazardous and Solid Waste Amendments (HSWA) of 1984. It tracks many types of information about generators, transporters, treaters, storers, and disposers of hazardous waste.

Click this hyperlink while viewing on your computer to access additional FINDS: detail in the EDR Site Report.

San Mateo Co. BI:
Name: NATIONAL AUTO BODY SHOP
Address: 1136 MONTGOMERY
City,State,Zip: SAN BRUNO, CA 94066
Region: SAN MATEO
Facility ID: FA0022215
Prog Element Code: GENERATES and RECYCLES WASTE OIL/SOLVENT
Record Id: PR0023528
Description: GENERATES & RECYCLES WASTE OIL/SOLVENT
Facility Status: Inactive, non-billable
Program Category: HAZARDOUS WASTE PROGRAM

Name: NATIONAL AUTO BODY SHOP
Address: 1136 MONTGOMERY
City,State,Zip: SAN BRUNO, CA 94066
Region: SAN MATEO
Facility ID: FA0022215
Prog Element Code: STORES MV FUELS OR WASTE ONLY
Record Id: PR0023529
Description: STORES MV FUELS OR WASTE ONLY
Facility Status: Inactive, non-billable
Program Category: BUSINESS PLAN PROGRAM

Name: NATIONAL COLOR AUTO PAINT INC
Address: 1136 MONTGOMERY
City,State,Zip: SAN BRUNO, CA 94066

NATIONAL COLOR AUTO PAINT INC (Continued) **1005773668**

Region: SAN MATEO
Facility ID: FA0023320
Prog Element Code: STORES HAZ MAT <219GAL,1,999LB, 879FT3
Record Id: PR0026844
Description: STORES HAZ MAT <219GAL,1,999LB, 879CF
Facility Status: Inactive, non-billable
Program Category: BUSINESS PLAN PROGRAM

Name: NATIONAL COLOR AUTO PAINT INC
Address: 1136 MONTGOMERY
City,State,Zip: SAN BRUNO, CA 94066
Region: SAN MATEO
Facility ID: FA0023320
Prog Element Code: GENERATES and RECYCLES WASTE OIL/SOLVENT
Record Id: PR0026843
Description: GENERATES & RECYCLES WASTE OIL/SOLVENT
Facility Status: Active, billable
Program Category: HAZARDOUS WASTE PROGRAM

Name: NATIONAL COLOR AUTO PAINT INC
Address: 1136 MONTGOMERY
City,State,Zip: SAN BRUNO, CA 94066
Region: SAN MATEO
Facility ID: FA0023320
Prog Element Code: STORMWATER ANNUAL INSPECTION FEE
Record Id: PR0043503
Description: STORMWATER ANNUAL FEE - INSP FREQ EVERY 2 YRS
Facility Status: Inactive, non-billable
Program Category: STORMWATER

EMI:

Name: MAGIC COLOR AUTO BODY SHOP
Address: 1136 MONTGOMERY AVE
City,State,Zip: SAN BRUNO, CA 94066
Year: 1996
County Code: 41
Air Basin: SF
Facility ID: 10764
Air District Name: BA
SIC Code: 7532
Air District Name: BAY AREA AQMD
Community Health Air Pollution Info System: Not reported
Consolidated Emission Reporting Rule: Not reported
Total Organic Hydrocarbon Gases Tons/Yr: 1
Reactive Organic Gases Tons/Yr: 0
Carbon Monoxide Emissions Tons/Yr: 0
NOX - Oxides of Nitrogen Tons/Yr: 0
SOX - Oxides of Sulphur Tons/Yr: 0
Particulate Matter Tons/Yr: 0
Part. Matter 10 Micrometers and Smllr Tons/Yr: 0

Name: MAGIC COLOR AUTO BODY SHOP
Address: 1136 MONTGOMERY AVE
City,State,Zip: SAN BRUNO, CA 94066
Year: 1997
County Code: 41
Air Basin: SF

NATIONAL COLOR AUTO PAINT INC (Continued) **1005773668**

Facility ID:	10764
Air District Name:	BA
SIC Code:	7532
Air District Name:	BAY AREA AQMD
Community Health Air Pollution Info System:	Not reported
Consolidated Emission Reporting Rule:	Not reported
Total Organic Hydrocarbon Gases Tons/Yr:	1
Reactive Organic Gases Tons/Yr:	0
Carbon Monoxide Emissions Tons/Yr:	0
NOX - Oxides of Nitrogen Tons/Yr:	0
SOX - Oxides of Sulphur Tons/Yr:	0
Particulate Matter Tons/Yr:	0
Part. Matter 10 Micrometers and Smllr Tons/Yr:	0

Name:	MAGIC COLOR AUTO BODY SHOP
Address:	1136 MONTGOMERY AVE
City,State,Zip:	SAN BRUNO, CA 94066
Year:	1998
County Code:	41
Air Basin:	SF
Facility ID:	10764
Air District Name:	BA
SIC Code:	7532
Air District Name:	BAY AREA AQMD
Community Health Air Pollution Info System:	Not reported
Consolidated Emission Reporting Rule:	Not reported
Total Organic Hydrocarbon Gases Tons/Yr:	0
Reactive Organic Gases Tons/Yr:	0
Carbon Monoxide Emissions Tons/Yr:	0
NOX - Oxides of Nitrogen Tons/Yr:	0
SOX - Oxides of Sulphur Tons/Yr:	0
Particulate Matter Tons/Yr:	0
Part. Matter 10 Micrometers and Smllr Tons/Yr:	0

Name:	MAGIC COLOR AUTO BODY SHOP
Address:	1136 MONTGOMERY AVE
City,State,Zip:	SAN BRUNO, CA 94066
Year:	1999
County Code:	41
Air Basin:	SF
Facility ID:	10764
Air District Name:	BA
SIC Code:	7532
Air District Name:	BAY AREA AQMD
Community Health Air Pollution Info System:	Not reported
Consolidated Emission Reporting Rule:	Not reported
Total Organic Hydrocarbon Gases Tons/Yr:	0
Reactive Organic Gases Tons/Yr:	0
Carbon Monoxide Emissions Tons/Yr:	0
NOX - Oxides of Nitrogen Tons/Yr:	0
SOX - Oxides of Sulphur Tons/Yr:	0
Particulate Matter Tons/Yr:	0
Part. Matter 10 Micrometers and Smllr Tons/Yr:	0

Name:	MAGIC COLOR AUTO BODY SHOP
Address:	1136 MONTGOMERY AVE
City,State,Zip:	SAN BRUNO, CA 94066

NATIONAL COLOR AUTO PAINT INC (Continued) **1005773668**

Year:	2000
County Code:	41
Air Basin:	SF
Facility ID:	10764
Air District Name:	BA
SIC Code:	7532
Air District Name:	BAY AREA AQMD
Community Health Air Pollution Info System:	Not reported
Consolidated Emission Reporting Rule:	Not reported
Total Organic Hydrocarbon Gases Tons/Yr:	0
Reactive Organic Gases Tons/Yr:	0
Carbon Monoxide Emissions Tons/Yr:	0
NOX - Oxides of Nitrogen Tons/Yr:	0
SOX - Oxides of Sulphur Tons/Yr:	0
Particulate Matter Tons/Yr:	0
Part. Matter 10 Micrometers and Smllr Tons/Yr:	0

Name:	MAGIC COLOR AUTO BODY SHOP
Address:	1136 MONTGOMERY AVE
City,State,Zip:	SAN BRUNO, CA 94066
Year:	2001
County Code:	41
Air Basin:	SF
Facility ID:	10764
Air District Name:	BA
SIC Code:	7532
Air District Name:	BAY AREA AQMD
Community Health Air Pollution Info System:	Not reported
Consolidated Emission Reporting Rule:	Not reported
Total Organic Hydrocarbon Gases Tons/Yr:	0
Reactive Organic Gases Tons/Yr:	0
Carbon Monoxide Emissions Tons/Yr:	0
NOX - Oxides of Nitrogen Tons/Yr:	0
SOX - Oxides of Sulphur Tons/Yr:	0
Particulate Matter Tons/Yr:	0
Part. Matter 10 Micrometers and Smllr Tons/Yr:	0

Name:	NATIONAL COLOR AUTO PAINT INC
Address:	1136 MONTGOMERY AVE
City,State,Zip:	SAN BRUNO, CA 94066
Year:	2002
County Code:	41
Air Basin:	SF
Facility ID:	10764
Air District Name:	BA
SIC Code:	7532
Air District Name:	BAY AREA AQMD
Community Health Air Pollution Info System:	Not reported
Consolidated Emission Reporting Rule:	Not reported
Total Organic Hydrocarbon Gases Tons/Yr:	0
Reactive Organic Gases Tons/Yr:	0
Carbon Monoxide Emissions Tons/Yr:	0
NOX - Oxides of Nitrogen Tons/Yr:	0
SOX - Oxides of Sulphur Tons/Yr:	0
Particulate Matter Tons/Yr:	0
Part. Matter 10 Micrometers and Smllr Tons/Yr:	0

NATIONAL COLOR AUTO PAINT INC (Continued) **1005773668**

Name:	NATIONAL COLOR AUTO PAINT INC
Address:	1136 MONTGOMERY AVE
City,State,Zip:	SAN BRUNO, CA 94066
Year:	2003
County Code:	41
Air Basin:	SF
Facility ID:	10764
Air District Name:	BA
SIC Code:	7532
Air District Name:	BAY AREA AQMD
Community Health Air Pollution Info System:	Not reported
Consolidated Emission Reporting Rule:	Not reported
Total Organic Hydrocarbon Gases Tons/Yr:	0
Reactive Organic Gases Tons/Yr:	0
Carbon Monoxide Emissions Tons/Yr:	0
NOX - Oxides of Nitrogen Tons/Yr:	0
SOX - Oxides of Sulphur Tons/Yr:	0
Particulate Matter Tons/Yr:	0
Part. Matter 10 Micrometers and Smllr Tons/Yr:	0

Name:	NATIONAL COLOR AUTO PAINT INC
Address:	1136 MONTGOMERY AVE
City,State,Zip:	SAN BRUNO, CA 94066
Year:	2004
County Code:	41
Air Basin:	SF
Facility ID:	10764
Air District Name:	BA
SIC Code:	7532
Air District Name:	BAY AREA AQMD
Community Health Air Pollution Info System:	Not reported
Consolidated Emission Reporting Rule:	Not reported
Total Organic Hydrocarbon Gases Tons/Yr:	0.227
Reactive Organic Gases Tons/Yr:	0.199947
Carbon Monoxide Emissions Tons/Yr:	0
NOX - Oxides of Nitrogen Tons/Yr:	0
SOX - Oxides of Sulphur Tons/Yr:	0
Particulate Matter Tons/Yr:	0
Part. Matter 10 Micrometers and Smllr Tons/Yr:	0

Name:	NATIONAL COLOR AUTO PAINT INC
Address:	1136 MONTGOMERY AVE
City,State,Zip:	SAN BRUNO, CA 94066
Year:	2005
County Code:	41
Air Basin:	SF
Facility ID:	10764
Air District Name:	BA
SIC Code:	7532
Air District Name:	BAY AREA AQMD
Community Health Air Pollution Info System:	Not reported
Consolidated Emission Reporting Rule:	Not reported
Total Organic Hydrocarbon Gases Tons/Yr:	.227
Reactive Organic Gases Tons/Yr:	.199947
Carbon Monoxide Emissions Tons/Yr:	0
NOX - Oxides of Nitrogen Tons/Yr:	0
SOX - Oxides of Sulphur Tons/Yr:	0

NATIONAL COLOR AUTO PAINT INC (Continued) **1005773668**

Particulate Matter Tons/Yr: 0
Part. Matter 10 Micrometers and Smllr Tons/Yr: 0

Name: NATIONAL COLOR AUTO PAINT INC
Address: 1136 MONTGOMERY AVE
City,State,Zip: SAN BRUNO, CA 94066
Year: 2006
County Code: 41
Air Basin: SF
Facility ID: 10764
Air District Name: BA
SIC Code: 7532
Air District Name: BAY AREA AQMD
Community Health Air Pollution Info System: Not reported
Consolidated Emission Reporting Rule: Not reported
Total Organic Hydrocarbon Gases Tons/Yr: .227
Reactive Organic Gases Tons/Yr: .199947
Carbon Monoxide Emissions Tons/Yr: 0
NOX - Oxides of Nitrogen Tons/Yr: 0
SOX - Oxides of Sulphur Tons/Yr: 0
Particulate Matter Tons/Yr: 0
Part. Matter 10 Micrometers and Smllr Tons/Yr: 0

Name: NATIONAL COLOR AUTO PAINT INC
Address: 1136 MONTGOMERY AVE
City,State,Zip: SAN BRUNO, CA 91801
Year: 2007
County Code: 41
Air Basin: SF
Facility ID: 10764
Air District Name: BA
SIC Code: 7532
Air District Name: BAY AREA AQMD
Community Health Air Pollution Info System: Not reported
Consolidated Emission Reporting Rule: Not reported
Total Organic Hydrocarbon Gases Tons/Yr: .227
Reactive Organic Gases Tons/Yr: .199947
Carbon Monoxide Emissions Tons/Yr: 0
NOX - Oxides of Nitrogen Tons/Yr: 0
SOX - Oxides of Sulphur Tons/Yr: 0
Particulate Matter Tons/Yr: 0
Part. Matter 10 Micrometers and Smllr Tons/Yr: 0

Name: NATIONAL COLOR AUTO PAINT INC
Address: 1136 MONTGOMERY AVE
City,State,Zip: SAN BRUNO, CA 94066
Year: 2008
County Code: 41
Air Basin: SF
Facility ID: 10764
Air District Name: BA
SIC Code: 7532
Air District Name: BAY AREA AQMD
Community Health Air Pollution Info System: Not reported
Consolidated Emission Reporting Rule: Not reported
Total Organic Hydrocarbon Gases Tons/Yr: .042
Reactive Organic Gases Tons/Yr: .0388662

NATIONAL COLOR AUTO PAINT INC (Continued) **1005773668**

Carbon Monoxide Emissions Tons/Yr: 0
NOX - Oxides of Nitrogen Tons/Yr: 0
SOX - Oxides of Sulphur Tons/Yr: 0
Particulate Matter Tons/Yr: 0
Part. Matter 10 Micrometers and Smllr Tons/Yr: 0

Name: NATIONAL COLOR AUTO PAINT INC
Address: 1136 MONTGOMERY AVE
City,State,Zip: SAN BRUNO, CA 94066
Year: 2009
County Code: 41
Air Basin: SF
Facility ID: 10764
Air District Name: BA
SIC Code: 7532
Air District Name: BAY AREA AQMD
Community Health Air Pollution Info System: Not reported
Consolidated Emission Reporting Rule: Not reported
Total Organic Hydrocarbon Gases Tons/Yr: 4.2000000000000003E-2
Reactive Organic Gases Tons/Yr: 3.8866199999999997E-2
Carbon Monoxide Emissions Tons/Yr: 0
NOX - Oxides of Nitrogen Tons/Yr: 0
SOX - Oxides of Sulphur Tons/Yr: 0
Particulate Matter Tons/Yr: 0
Part. Matter 10 Micrometers and Smllr Tons/Yr: 0

Name: NATIONAL COLOR AUTO PAINT INC
Address: 1136 MONTGOMERY AVE
City,State,Zip: SAN BRUNO, CA 94066
Year: 2010
County Code: 41
Air Basin: SF
Facility ID: 10764
Air District Name: BA
SIC Code: 7532
Air District Name: BAY AREA AQMD
Community Health Air Pollution Info System: Not reported
Consolidated Emission Reporting Rule: Not reported
Total Organic Hydrocarbon Gases Tons/Yr: 4.2000000000000003E-2
Reactive Organic Gases Tons/Yr: 3.8866199999999997E-2
Carbon Monoxide Emissions Tons/Yr: 0
NOX - Oxides of Nitrogen Tons/Yr: 0
SOX - Oxides of Sulphur Tons/Yr: 0
Particulate Matter Tons/Yr: 0
Part. Matter 10 Micrometers and Smllr Tons/Yr: 0

Name: NATIONAL COLOR AUTO PAINT INC
Address: 1136 MONTGOMERY AVE
City,State,Zip: SAN BRUNO, CA 94066
Year: 2011
County Code: 41
Air Basin: SF
Facility ID: 10764
Air District Name: BA
SIC Code: 7532
Air District Name: BAY AREA AQMD
Community Health Air Pollution Info System: Not reported

NATIONAL COLOR AUTO PAINT INC (Continued) **1005773668**

Consolidated Emission Reporting Rule:	Not reported
Total Organic Hydrocarbon Gases Tons/Yr:	0.042
Reactive Organic Gases Tons/Yr:	0.0388662
Carbon Monoxide Emissions Tons/Yr:	0
NOX - Oxides of Nitrogen Tons/Yr:	0
SOX - Oxides of Sulphur Tons/Yr:	0
Particulate Matter Tons/Yr:	0
Part. Matter 10 Micrometers and Smllr Tons/Yr:	0

Name:	NATIONAL COLOR AUTO PAINT INC
Address:	1136 MONTGOMERY AVE
City,State,Zip:	SAN BRUNO, CA 94066
Year:	2012
County Code:	41
Air Basin:	SF
Facility ID:	10764
Air District Name:	BA
SIC Code:	7532
Air District Name:	BAY AREA AQMD
Community Health Air Pollution Info System:	Not reported
Consolidated Emission Reporting Rule:	Not reported
Total Organic Hydrocarbon Gases Tons/Yr:	0.042
Reactive Organic Gases Tons/Yr:	0.0388662
Carbon Monoxide Emissions Tons/Yr:	0
NOX - Oxides of Nitrogen Tons/Yr:	0
SOX - Oxides of Sulphur Tons/Yr:	0
Particulate Matter Tons/Yr:	0
Part. Matter 10 Micrometers and Smllr Tons/Yr:	0

Name:	NATIONAL COLOR AUTO PAINT INC
Address:	1136 MONTGOMERY AVE
City,State,Zip:	SAN BRUNO, CA 94066
Year:	2013
County Code:	41
Air Basin:	SF
Facility ID:	10764
Air District Name:	BA
SIC Code:	7532
Air District Name:	BAY AREA AQMD
Community Health Air Pollution Info System:	Not reported
Consolidated Emission Reporting Rule:	Not reported
Total Organic Hydrocarbon Gases Tons/Yr:	0.042
Reactive Organic Gases Tons/Yr:	0.0388662
Carbon Monoxide Emissions Tons/Yr:	0
NOX - Oxides of Nitrogen Tons/Yr:	0
SOX - Oxides of Sulphur Tons/Yr:	0
Particulate Matter Tons/Yr:	0
Part. Matter 10 Micrometers and Smllr Tons/Yr:	0

Name:	NATIONAL COLOR AUTO PAINT INC
Address:	1136 MONTGOMERY AVE
City,State,Zip:	SAN BRUNO, CA 94066
Year:	2014
County Code:	41
Air Basin:	SF
Facility ID:	10764
Air District Name:	BA

NATIONAL COLOR AUTO PAINT INC (Continued) **1005773668**

SIC Code:	7532
Air District Name:	BAY AREA AQMD
Community Health Air Pollution Info System:	Not reported
Consolidated Emission Reporting Rule:	Not reported
Total Organic Hydrocarbon Gases Tons/Yr:	0.031671357
Reactive Organic Gases Tons/Yr:	0
Carbon Monoxide Emissions Tons/Yr:	0
NOX - Oxides of Nitrogen Tons/Yr:	0
SOX - Oxides of Sulphur Tons/Yr:	0
Particulate Matter Tons/Yr:	0
Part. Matter 10 Micrometers and Smllr Tons/Yr:	0

Name:	NATIONAL COLOR AUTO PAINT INC
Address:	1136 MONTGOMERY AVE
City,State,Zip:	SAN BRUNO, CA 94066
Year:	2015
County Code:	41
Air Basin:	SF
Facility ID:	10764
Air District Name:	BA
SIC Code:	7532
Air District Name:	BAY AREA AQMD
Community Health Air Pollution Info System:	Not reported
Consolidated Emission Reporting Rule:	Not reported
Total Organic Hydrocarbon Gases Tons/Yr:	0.031671351
Reactive Organic Gases Tons/Yr:	0.031671352
Carbon Monoxide Emissions Tons/Yr:	0
NOX - Oxides of Nitrogen Tons/Yr:	0
SOX - Oxides of Sulphur Tons/Yr:	0
Particulate Matter Tons/Yr:	0
Part. Matter 10 Micrometers and Smllr Tons/Yr:	0

Name:	NATIONAL COLOR AUTO PAINT INC
Address:	1136 MONTGOMERY AVE
City,State,Zip:	SAN BRUNO, CA 94066
Year:	2018
County Code:	41
Air Basin:	SF
Facility ID:	10764
Air District Name:	BA
SIC Code:	7532
Air District Name:	BAY AREA AQMD
Community Health Air Pollution Info System:	Not reported
Consolidated Emission Reporting Rule:	Not reported
Total Organic Hydrocarbon Gases Tons/Yr:	0.960000038
Reactive Organic Gases Tons/Yr:	0.94838403754
Carbon Monoxide Emissions Tons/Yr:	Not reported
NOX - Oxides of Nitrogen Tons/Yr:	Not reported
SOX - Oxides of Sulphur Tons/Yr:	Not reported
Particulate Matter Tons/Yr:	Not reported
Part. Matter 10 Micrometers and Smllr Tons/Yr:	Not reported

Name:	NATIONAL COLOR AUTO PAINT INC
Address:	1136 MONTGOMERY AVE
City,State,Zip:	SAN BRUNO, CA 94066
Year:	2019
County Code:	41

NATIONAL COLOR AUTO PAINT INC (Continued) **1005773668**

Air Basin:	SF
Facility ID:	10764
Air District Name:	BA
SIC Code:	7532
Air District Name:	BAY AREA AQMD
Community Health Air Pollution Info System:	Not reported
Consolidated Emission Reporting Rule:	Not reported
Total Organic Hydrocarbon Gases Tons/Yr:	0.960000038
Reactive Organic Gases Tons/Yr:	0.94838403754
Carbon Monoxide Emissions Tons/Yr:	Not reported
NOX - Oxides of Nitrogen Tons/Yr:	Not reported
SOX - Oxides of Sulphur Tons/Yr:	Not reported
Particulate Matter Tons/Yr:	Not reported
Part. Matter 10 Micrometers and Smllr Tons/Yr:	Not reported

Name:	NATIONAL COLOR AUTO PAINT INC
Address:	1136 MONTGOMERY AVE
City,State,Zip:	SAN BRUNO, CA 94066
Year:	2020
County Code:	41
Air Basin:	SF
Facility ID:	10764
Air District Name:	BA
SIC Code:	7532
Air District Name:	BAY AREA AQMD
Community Health Air Pollution Info System:	Not reported
Consolidated Emission Reporting Rule:	Not reported
Total Organic Hydrocarbon Gases Tons/Yr:	0.960000038
Reactive Organic Gases Tons/Yr:	0.94838403754
Carbon Monoxide Emissions Tons/Yr:	Not reported
NOX - Oxides of Nitrogen Tons/Yr:	Not reported
SOX - Oxides of Sulphur Tons/Yr:	Not reported
Particulate Matter Tons/Yr:	Not reported
Part. Matter 10 Micrometers and Smllr Tons/Yr:	Not reported

Name:	NATIONAL COLOR AUTO PAINT INC
Address:	1136 MONTGOMERY AVE
City,State,Zip:	SAN BRUNO, CA 94066
Year:	2021
County Code:	41
Air Basin:	SF
Facility ID:	10764
Air District Name:	BA
SIC Code:	7532
Air District Name:	BAY AREA AQMD
Community Health Air Pollution Info System:	Not reported
Consolidated Emission Reporting Rule:	Not reported
Total Organic Hydrocarbon Gases Tons/Yr:	0.017850001
Reactive Organic Gases Tons/Yr:	0.017634015988
Carbon Monoxide Emissions Tons/Yr:	Not reported
NOX - Oxides of Nitrogen Tons/Yr:	Not reported
SOX - Oxides of Sulphur Tons/Yr:	Not reported
Particulate Matter Tons/Yr:	Not reported
Part. Matter 10 Micrometers and Smllr Tons/Yr:	Not reported

Name:	NATIONAL COLOR AUTO PAINT INC
Address:	1136 MONTGOMERY AVE

NATIONAL COLOR AUTO PAINT INC (Continued) **1005773668**

City,State,Zip:	SAN BRUNO, CA 94066
Year:	2022
County Code:	41
Air Basin:	SF
Facility ID:	10764
Air District Name:	BA
SIC Code:	7532
Air District Name:	BAY AREA AQMD
Community Health Air Pollution Info System:	Not reported
Consolidated Emission Reporting Rule:	Not reported
Total Organic Hydrocarbon Gases Tons/Yr:	0.0179
Reactive Organic Gases Tons/Yr:	0.0126
Carbon Monoxide Emissions Tons/Yr:	Not reported
NOX - Oxides of Nitrogen Tons/Yr:	Not reported
SOX - Oxides of Sulphur Tons/Yr:	Not reported
Particulate Matter Tons/Yr:	Not reported
Part. Matter 10 Micrometers and Smllr Tons/Yr:	Not reported

CERS:

Name:	NATIONAL COLOR AUTO PAINT INC
Address:	1136 MONTGOMERY AVE
City,State,Zip:	SAN BRUNO, CA 94066
Site ID:	482537
CERS ID:	110002412489
CERS Description:	US EPA Air Emission Inventory System (EIS)

AH425 **NATIONAL COLOR AUTO PAINT INC** **RCRA NonGen / NLR** **1025866930**
ENE **1136 MONTGOMERY AVE** **E MANIFEST** **CAL000282317**
1/8-1/4 **SAN BRUNO, CA 94066**
0.223 mi.
1178 ft. **Site 10 of 23 in cluster AH**

Relative:
Lower

Actual:
22 ft.

RCRA Listings:

Date Form Received by Agency:	20221014
Handler Name:	National Color Auto Paint Inc
Handler Address:	1136 Montgomery Ave
Handler City,State,Zip:	SAN BRUNO, CA 94066
EPA ID:	CAL000282317
Contact Name:	ARMANDO AMAYA
Contact Address:	1136 MONTGOMERY AVE
Contact City,State,Zip:	SAN BRUNO, CA 94066
Contact Telephone:	415-531-5214
Contact Fax:	Not reported
Contact Email:	NATIONALCOLORAUTOPAINT2010@YAHOO.COM
Contact Title:	Not reported
EPA Region:	09
Land Type:	Not reported
Federal Waste Generator Description:	Not a generator, verified
Non-Notifier:	Not reported
Biennial Report Cycle:	Not reported
Accessibility:	Not reported
Active Site Indicator:	Handler Activities
State District Owner:	Not reported
State District:	Not reported
Mailing Address:	1136 MONTGOMERY AVE
Mailing City,State,Zip:	SAN BRUNO, CA 94066-0000
Owner Name:	National Color Auto Paint Inc

NATIONAL COLOR AUTO PAINT INC (Continued) **1025866930**

Owner Type:	Other
Operator Name:	National Color Auto Paint Inc
Operator Type:	Other
Short-Term Generator Activity:	No
Importer Activity:	No
Mixed Waste Generator:	No
Transporter Activity:	No
Transfer Facility Activity:	No
Recycler Activity with Storage:	No
Small Quantity On-Site Burner Exemption:	No
Smelting Melting and Refining Furnace Exemption:	No
Underground Injection Control:	No
Off-Site Waste Receipt:	No
Universal Waste Indicator:	Yes
Universal Waste Destination Facility:	Yes
Federal Universal Waste:	No
Active Site State-Reg Handler:	---
Federal Facility Indicator:	Not reported
Hazardous Secondary Material Indicator:	N
Sub-Part K Indicator:	Not reported
2018 GPRA Permit Baseline:	Not on the Baseline
2018 GPRA Renewals Baseline:	Not on the Baseline
202 GPRA Corrective Action Baseline:	No
Subject to Corrective Action Universe:	No
Non-TSDFs Where RCRA CA has Been Imposed Universe:	No
Corrective Action Priority Ranking:	No NCAPS ranking
Environmental Control Indicator:	No
Institutional Control Indicator:	No
Human Exposure Controls Indicator:	N/A
Groundwater Controls Indicator:	N/A
Significant Non-Complier Universe:	No
Unaddressed Significant Non-Complier Universe:	No
Addressed Significant Non-Complier Universe:	No
Significant Non-Complier With a Compliance Schedule Universe:	No
Financial Assurance Required:	Not reported
Handler Date of Last Change:	20221031
Recognized Trader-Importer:	No
Recognized Trader-Exporter:	No
Importer of Spent Lead Acid Batteries:	No
Exporter of Spent Lead Acid Batteries:	No
Recycler Activity Without Storage:	No
Manifest Broker:	No
Sub-Part P Indicator:	No

Handler - Owner Operator:

Owner/Operator Indicator:	Operator
Owner/Operator Name: NATIONAL COLOR AUTO PAINT INC	
Legal Status:	Other
Date Became Current:	Not reported
Date Ended Current:	Not reported
Owner/Operator Address:	1136 MONTGOMERY AVE
Owner/Operator City,State,Zip:	SAN BRUNO, CA 94066
Owner/Operator Telephone:	650-589-1899
Owner/Operator Telephone Ext:	Not reported
Owner/Operator Fax:	Not reported
Owner/Operator Email:	Not reported

NATIONAL COLOR AUTO PAINT INC (Continued) **1025866930**

Owner/Operator Indicator: Owner
Owner/Operator Name: NATIONAL COLOR AUTO PAINT INC
Legal Status: Other
Date Became Current: Not reported
Date Ended Current: Not reported
Owner/Operator Address: 320 GREYSTONE DR
Owner/Operator City,State,Zip: ANTIOCH, CA 94509-0000
Owner/Operator Telephone: 650-589-1899
Owner/Operator Telephone Ext: Not reported
Owner/Operator Fax: Not reported
Owner/Operator Email: Not reported

Owner/Operator Indicator: Owner
Owner/Operator Name: NATIONAL COLOR AUTO PAINT INC
Legal Status: Other
Date Became Current: Not reported
Date Ended Current: Not reported
Owner/Operator Address: 320 GREYSTONE DR
Owner/Operator City,State,Zip: ANTIOCH, CA 94509-0000
Owner/Operator Telephone: 650-589-1899
Owner/Operator Telephone Ext: Not reported
Owner/Operator Fax: Not reported
Owner/Operator Email: Not reported

Owner/Operator Indicator: Operator
Owner/Operator Name: ARMANDO AMAYA
Legal Status: Other
Date Became Current: Not reported
Date Ended Current: Not reported
Owner/Operator Address: 1136 MONTGOMERY AVE
Owner/Operator City,State,Zip: SAN BRUNO, CA 94066
Owner/Operator Telephone: 415-531-5214
Owner/Operator Telephone Ext: Not reported
Owner/Operator Fax: Not reported
Owner/Operator Email: Not reported

Historic Generators:
Receive Date: 20040519
Handler Name: NATIONAL COLOR AUTO PAINT INC
Federal Waste Generator Description: Not a generator, verified
State District Owner: Not reported
Large Quantity Handler of Universal Waste: No
Recognized Trader Importer: Not reported
Recognized Trader Exporter: Not reported
Spent Lead Acid Battery Importer: Not reported
Spent Lead Acid Battery Exporter: Not reported
Current Record: No
Non Storage Recycler Activity: Not reported
Electronic Manifest Broker: Not reported

Receive Date: 20221014
Handler Name: NATIONAL COLOR AUTO PAINT INC
Federal Waste Generator Description: Not a generator, verified
State District Owner: Not reported
Large Quantity Handler of Universal Waste: No
Recognized Trader Importer: No
Recognized Trader Exporter: No

NATIONAL COLOR AUTO PAINT INC (Continued) **1025866930**

Spent Lead Acid Battery Importer:	No
Spent Lead Acid Battery Exporter:	No
Current Record:	Yes
Non Storage Recycler Activity:	No
Electronic Manifest Broker:	No

List of NAICS Codes and Descriptions:

NAICS Code:	811111
NAICS Description:	GENERAL AUTOMOTIVE REPAIR

Facility Has Received Notices of Violations:

Violations:	No Violations Found

Evaluation Action Summary:

Evaluations:	No Evaluations Found

E MANIFEST:

Manifest Tracking Number:	013941723FLE
Last Updated Date:	20201216
Shipped Date:	20201119
Received Date:	20201130
Manifest Status:	Signed
Submission Type:	DataImage5Copy
Origin Type:	Web
Generator EPA ID:	CAL000282317
Generator Name:	National Color Auto Paint Inc
Generator Location Street Number:	Not reported
Generator Location Street 1:	1136 MONTGOMERY AVE
Generator Location Street 2:	Not reported
Generator Location City:	SAN BRUNO
Generator Location State:	CA
Generator Location Zip:	94066
Generator Mail Street Number:	Not reported
Generator Mail Street 1:	1136 MONTGOMERY AVE
Generator Mail Street 2:	Not reported
Generator Mail City:	SAN BRUNO
Generator Mail Zip:	94066-0000
Generator Mail State:	CA
Generator Contact Company Name:	Not reported
Designated Facility EPA ID:	CAD008252405
Designated Facility Name:	Pacific Resource Recovery Services Inc
Designated Facility Mail Street Number:	3150
Designated Facility Mail Street 1:	CA90023 CA037US 3150
Designated Facility Mail Street 2:	EAST PICO BLVD
Designated Facility Mail City:	LOS ANGELES
Designated Facility Mail Zip:	90023
Designated Facility Mail State:	CA
Designated Facility Location Street Number:	3150
Designated Facility Location Street 1:	EAST PICO BLVD
Designated Facility Location Street 2:	Not reported
Designated Facility Location City:	LOS ANGELES
Designated Facility Location Zip:	90023-0000
Designated Facility Location State:	CA
Designated Facility Contact Company Name:	Not reported

NATIONAL COLOR AUTO PAINT INC (Continued) **1025866930**

Manifest Residue Indicator:	N
Rejection Indicator:	N
Manifest Tracking Number:	017979756FLE
Last Updated Date:	20221215
Shipped Date:	20221104
Received Date:	20221114
Manifest Status:	Signed
Submission Type:	DataImage5Copy
Origin Type:	Web
Generator EPA ID:	CAL000282317
Generator Name:	National Color Auto Paint Inc
Generator Location Street Number:	Not reported
Generator Location Street 1:	1136 MONTGOMERY AVE
Generator Location Street 2:	Not reported
Generator Location City:	SAN BRUNO
Generator Location State:	CA
Generator Location Zip:	94066
Generator Mail Street Number:	Not reported
Generator Mail Street 1:	1136 MONTGOMERY AVE
Generator Mail Street 2:	Not reported
Generator Mail City:	SAN BRUNO
Generator Mail Zip:	94066-0000
Generator Mail State:	CA
Generator Contact Company Name:	Not reported
Designated Facility EPA ID:	CAD008252405
Designated Facility Name:	Pacific Resource Recovery Services Inc
Designated Facility Mail Street Number:	3150
Designated Facility Mail Street 1:	CA90023 CA037US 3150
Designated Facility Mail Street 2:	EAST PICO BLVD
Designated Facility Mail City:	LOS ANGELES
Designated Facility Mail Zip:	90023
Designated Facility Mail State:	CA
Designated Facility Location Street Number:	3150
Designated Facility Location Street 1:	EAST PICO BLVD
Designated Facility Location Street 2:	Not reported
Designated Facility Location City:	LOS ANGELES
Designated Facility Location Zip:	90023-0000
Designated Facility Location State:	CA
Designated Facility Contact Company Name:	Not reported
Manifest Residue Indicator:	N
Rejection Indicator:	N

Federal Waste:

Manifest Tracking Number:	017979756FLE
Waste Line Number:	1
Federal Waste Code:	D001
Federal Waste:	IGNITABLE WASTE
Manifest Tracking Number:	017979756FLE
Waste Line Number:	1
Federal Waste Code:	F003
Federal Waste:	THE FOLLOWING SPENT NONHALOGENATED SOLVENTS: XYLENE, ACETONE, ETHYL ACETATE, ETHYL BENZENE, ETHYL ETHER, METHYL ISOBUTYL KETONE, N-BUTYL ALCOHOL, CYCLOHEXANONE, AND METHANOL; ALL SPENT SOLVENT MIXTURES/BLENDS CONTAINING, BEFORE USE, ONLY THE ABOVE SPENT NONHALOGENATED SOLVENTS; AND ALL SPENT SOLVENT MIXTURES/BLENDS

NATIONAL COLOR AUTO PAINT INC (Continued) **1025866930**

CONTAINING, BEFORE USE, ONE OR MORE OF THE ABOVE NONHALOGENATED SOLVENTS, AND A TOTAL OF TEN PERCENT OR MORE (BY VOLUME) OF ONE OR MORE OF THOSE SOLVENTS LISTED IN F001, F002, F004, AND F005; AND STILL BOTTOMS FROM THE RECOVERY OF THESE SPENT SOLVENTS AND SPENT SOLVENT MIXTURES.

Manifest Tracking Number: 017979756FLE
Waste Line Number: 1
Federal Waste Code: F005
Federal Waste: THE FOLLOWING SPENT NONHALOGENATED SOLVENTS: TOLUENE, METHYL ETHYL KETONE, CARBON DISULFIDE, ISOBUTANOL, PYRIDINE, BENZENE, 2-ETHOXYETHANOL, AND 2-NITROPROPANE; ALL SPENT SOLVENT MIXTURES/BLENDS CONTAINING, BEFORE USE, A TOTAL OF TEN PERCENT OR MORE (BY VOLUME) OF ONE OR MORE OF THE ABOVE NONHALOGENATED SOLVENTS OR THOSE SOLVENTS LISTED IN F001, F002, OR F004; AND STILL BOTTOMS FROM THE RECOVERY OF THESE SPENT SOLVENTS AND SPENT SOLVENT MIXTURES.

State Waste:
Manifest Tracking Number: 017979756FLE
Waste Line Number: 1
State Waste Code Owner: CA
State Waste Code: 214
State Waste: Unspecified solvent mixture

Transporter:
Manifest Tracking Number: 017979756FLE
Transporter Line Number: 1
Transporter EPA ID: CAR000245050
Transporter Name: Ecotrans Llc

Manifest Tracking Number: 017979756FLE
Transporter Line Number: 2
Transporter EPA ID: CAR000187922
Transporter Name: Rust And Sons Trucking Inc

Manifest Tracking Number: 017979756FLE
Transporter Line Number: 3
Transporter EPA ID: CAR000206086
Transporter Name: North State Environmental Inc

Waste Line:
Manifest Tracking Number: 017979756FLE
Waste Line Number: 1
U.S. DOT Hazardous Indicator: Y
U.S. DOT ID Number: UN1263
U.S. DOT Description: Un1263, Waste Paint Related Material, 3, Pgii Rq (D001)
Non-Hazardous Waste Description: Not reported
Number of Containers: 1
Container Type Code: DM
Container Type Description: Metal drums, barrels, kegs
Waste Quantity: 30
Quantity Unit of Measure Code: G
Quantity Unit of Measure Description: Gallons
Waste Quantity, in Tons: 0.12510425
Acute Waste Quantity, in Tons: 0
Non-Acute Waste Quantity, in Tons: 0.12510425

NATIONAL COLOR AUTO PAINT INC (Continued) **1025866930**

Waste Quantity, in Kilograms:	113.47331
Acute Waste Quantity, in Kilograms:	0
Non-Acute Waste Quantity, in Kilorgrams:	113.47331
Management Method Code:	H061
Management Method Description:	FUEL BLENDING
Waste Residue Indicator:	N
Quantity Discrepancy Indicator:	N
Waste Type Discrepancy Indicator:	N
Waste Density:	Not reported
Waste Density Unit of Measure Code:	Not reported
Waste Density Unit of Measure Description:	Not reported
Form Code:	Not reported
Form Code Description:	Not reported
Source Code:	Not reported
Source Code Description:	Not reported
Waste Minimization Code:	Not reported
Waste Minimization Code Description:	Not reported
Consent Number:	Not reported
EPA Waste Indicator:	Y

AM426 **JM CONSTRUCTION** **HIST UST** **U001594633**
ENE **1175 MONTGOMERY AVE** **N/A**
1/8-1/4 **SAN BRUNO, CA 94066**
0.223 mi.
1179 ft. **Site 7 of 16 in cluster AM**

Relative:
Lower

Actual:
24 ft.

HIST UST:

Name:	JM CONSTRUCTION
Address:	1175 MONTGOMERY AVE
City,State,Zip:	SAN BRUNO, CA 94066
File Number:	0002bf56

URL:

Region:	STATE
Facility ID:	00000065838
Facility Type:	Other
Other Type:	CONSTRUCTION
Contact Name:	JOHN MCLAIN
Telephone:	4155830504
Owner Name:	J.M. CONSTRUCTION
Owner Address:	1175 MONTGOMERY AVE.
Owner City,St,Zip:	SAN BRUNO, CA 94066
Total Tanks:	0001

Tank Num:	001
Container Num:	T9362
Year Installed:	1974
Tank Capacity:	00001000
Tank Used for:	PRODUCT
Type of Fuel:	PREMIUM
Container Construction Thickness:	1/4
Leak Detection:	Stock Inventor

Click here for Geo Tracker PDF:

AM427 **J M CONSTRUCTION** **SWEEPS UST** **S101594096**
ENE **1175 MONTGOMERY AVE** **CA FID UST** **N/A**
1/8-1/4 **SAN BRUNO, CA 94066**
0.223 mi.
1179 ft. **Site 8 of 16 in cluster AM**

Relative: **Lower**

Actual: **24 ft.**

SWEEPS UST:

Name:	J M CONSTRUCTION
Address:	1175 MONTGOMERY AVE
City:	SAN BRUNO
Status:	Active
Comp Number:	880047
Number:	9
Board Of Equalization:	Not reported
Referral Date:	04-11-94
Action Date:	04-11-94
Created Date:	10-13-88
Owner Tank Id:	1OF1
SWRCB Tank Id:	41-000-880047-000001
Tank Status:	A
Capacity:	1000
Active Date:	04-11-94
Tank Use:	M.V. FUEL
STG:	P
Content:	REG UNLEADED
Number Of Tanks:	1

CA FID UST:

Facility ID:	41004983
Regulated By:	UTNKA
Regulated ID:	Not reported
Cortese Code:	Not reported
SIC Code:	Not reported
Facility Phone:	4155830504
Mail To:	Not reported
Mailing Address:	1175 MONTGOMERY AVE
Mailing Address 2:	Not reported
Mailing City,St,Zip:	SAN BRUNO 94066
Contact:	Not reported
Contact Phone:	Not reported
DUNs Number:	Not reported
NPDES Number:	Not reported
EPA ID:	Not reported
Comments:	Not reported
Status:	Active

AM428 **J M CONSTRUCTION** **San Mateo Co. BI** **S106981560**
ENE **1175 MONTGOMERY** **N/A**
1/8-1/4 **SAN BRUNO, CA 94066**
0.223 mi.
1179 ft. **Site 9 of 16 in cluster AM**

Relative: **Lower**

Actual: **24 ft.**

San Mateo Co. BI:

Name:	J M CONSTRUCTION
Address:	1175 MONTGOMERY
City,State,Zip:	SAN BRUNO, CA 94066
Region:	SAN MATEO
Facility ID:	FA0018248
Prog Element Code:	UNDERGROUND TANK - GENERAL

J M CONSTRUCTION (Continued) **S106981560**

Record Id: PR0022962
Description: UNDERGROUND TANK - GENERAL
Facility Status: Inactive, non-billable
Program Category: UNDERGROUND TANK PROGRAM

AI429 **KAISER PERMANENTE MED CENTER** **San Mateo Co. BI** **S123181693**
South **901 EL CAMINO REAL** **N/A**
1/8-1/4 **SAN BRUNO, CA 94066**
0.224 mi.
1182 ft. **Site 3 of 10 in cluster AI**

Relative: **Higher**
Actual: **53 ft.**

San Mateo Co. BI:
Name: KAISER PERMANENTE MED CENTER
Address: 901 EL CAMINO REAL
City,State,Zip: SAN BRUNO, CA 94066
Region: SAN MATEO
Facility ID: FA0027953
Prog Element Code: SML QUANTITY GENERATOR(1-199lbs/Mo) OFF-SITE
Record Id: PR0045919
Description: SQG OFF-SITE TREATMENT (1-199 LB/MO)
Facility Status: Active, billable
Program Category: MEDICAL WASTE

Name: KAISER PERMANENTE MED CENTER
Address: 901 EL CAMINO REAL
City,State,Zip: SAN BRUNO, CA 94066
Region: SAN MATEO
Facility ID: FA0027953
Prog Element Code: 4515
Record Id: PR0085608
Description: HOME GENERATED SHARPS CONSOLIDATION POINT
Facility Status: Temporarily inactive, non-billable
Program Category: MEDICAL WASTE

AI430 **KAISER PERMANENTE MEDICAL CENTER** **CERS HAZ WASTE** **S106499208**
South **901 EL CAMINO REAL** **San Mateo Co. BI** **N/A**
1/8-1/4 **SAN BRUNO, CA 94066** **CERS**
0.224 mi.
1182 ft. **Site 4 of 10 in cluster AI**

Relative: **Higher**
Actual: **53 ft.**

CERS HAZ WASTE:
Name: KAISER PERMANENTE MEDICAL CENTER
Address: 901 EL CAMINO REAL
City,State,Zip: SAN BRUNO, CA 94066
Site ID: 127151
CERS ID: 10068922
CERS Description: Hazardous Waste Generator

San Mateo Co. BI:
Name: KAISER PERMANENTE MEDICAL CENTER
Address: 901 EL CAMINO REAL
City,State,Zip: SAN BRUNO, CA 94066
Region: SAN MATEO
Facility ID: FA0028485
Prog Element Code: STORMWATER ANNUAL INSPECTION FEE
Record Id: PR0047371

KAISER PERMANENTE MEDICAL CENTER (Continued) **S106499208**

Description: STORMWATER ANNUAL FEE - INSP FREQ EVERY 2 YRS
Facility Status: Inactive, non-billable
Program Category: STORMWATER

Name: KAISER PERMANENTE MEDICAL CENTER
Address: 901 EL CAMINO REAL
City,State,Zip: SAN BRUNO, CA 94066
Region: SAN MATEO
Facility ID: FA0028485
Prog Element Code: STORES HAZ MAT <1,199GAL,9,999LB,4,799FT3
Record Id: PR0047369
Description: STORES HAZ MAT <1,199GAL,9,999LB,4,799CF
Facility Status: Active, billable
Program Category: BUSINESS PLAN PROGRAM

Name: KAISER PERMANENTE MEDICAL CENTER
Address: 901 EL CAMINO REAL
City,State,Zip: SAN BRUNO, CA 94066
Region: SAN MATEO
Facility ID: FA0028485
Prog Element Code: GENERATES <27 GAL/YEAR
Record Id: PR0087740
Description: GENERATES <27 GAL/YEAR
Facility Status: Active, billable
Program Category: HAZARDOUS WASTE PROGRAM

CERS:
Name: KAISER PERMANENTE MEDICAL CENTER
Address: 901 EL CAMINO REAL
City,State,Zip: SAN BRUNO, CA 94066
Site ID: 127151
CERS ID: 10068922
CERS Description: Chemical Storage Facilities

Violations:
Site ID: 127151
Site Name: KAISER PERMANENTE MEDICAL CENTER
Violation Date: 09-01-2017
Citation: HSC 6.95 25505.1 - California Health and Safety Code, Chapter 6.95, Section(s) 25505.1
Violation Description: Failure to notify property owner in writing that the business is subject to the business plan program and has complied with its provisions.
Violation Notes: Returned to compliance on 09/05/2017. OBSERVATION: Facility operator could not demonstrate that the property owner has been notified in writing that the business is subject to the business plan program and has complied with its provisions. CORRECTIVE ACTION: Provide verification to the SMC CUPA that the property owner has been properly notified.
Violation Division: San Mateo County Environmental Health
Violation Program: HMRRP
Violation Source: CERS,

Site ID: 127151
Site Name: KAISER PERMANENTE MEDICAL CENTER
Violation Date: 09-08-2021
Citation: HSC 6.95 25508.2 - California Health and Safety Code, Chapter 6.95,

KAISER PERMANENTE MEDICAL CENTER (Continued) **S106499208**

	Section(s) 25508.2
Violation Description:	Failure to annually review and electronically certify that the business plan is complete and accurate on or before the annual due date.
Violation Notes:	Returned to compliance on 04/26/2022. Business plan was last submitted on 5/23/19. This is an annual requirement. Please log into the County Portal/CERS to certify and resubmit your plan.
Violation Division:	San Mateo County Environmental Health
Violation Program:	HMRRP
Violation Source:	CERS,
Site ID:	127151
Site Name:	KAISER PERMANENTE MEDICAL CENTER
Violation Date:	10-17-2019
Citation:	22 CCR 23 66273.34 - California Code of Regulations, Title 22, Chapter 23, Section(s) 66273.34
Violation Description:	Failure to label or mark each individual or container or the designated area of universal waste as required. 1) Waste batteries shall be marked with "Universal Waste-Battery(ies) . 2) Mercury containing equipment shall be marked with "Universal Waste -Mercury-Containing Equipment . 3) Lamps shall be marked with Universal Waste-Lamp(s) . 4)Each electronic devices or the container or the designated area shall be marked with Universal Waste-Electronic Device(s) . 5) Each CRTs or the container or the designated area shall be marked with "Universal Waste-CRT(s) . 6) CRT glass or the designated area shall be marked with Universal Waste-CRT glass .
Violation Notes:	Returned to compliance on 11/18/2019. OBSERVATION: Room 139 partially full container of used batteries with the accumulation start date of 10-14-19 was not marked with the words Universal Waste. CORRECTIVE ACTION: Properly label universal waste. Within 30 days, submit a statement of compliance to the SMC CUPA that the waste is labeled properly.
Violation Division:	San Mateo County Environmental Health
Violation Program:	HW
Violation Source:	CERS,
Site ID:	127151
Site Name:	KAISER PERMANENTE MEDICAL CENTER
Violation Date:	06-29-2022
Citation:	40 CFR 1 265.31 - U.S. Code of Federal Regulations, Title 40, Chapter 1, Section(s) 265.31
Violation Description:	Failure to maintain and operate the facility to minimize the possibility of a fire, explosion, or any unplanned sudden or non-sudden release of hazardous waste or hazardous waste constituents to air, soil, or surface water which could threaten human health or the environment.
Violation Notes:	Returned to compliance on 06/29/2022. OBSERVATION: There were three rusting aerosol cans in the generator enclosure. These were collected during the inspection to be placed in an appropriate hazardous waste container.
Violation Division:	San Mateo County Environmental Health
Violation Program:	HW
Violation Source:	CERS,
Site ID:	127151
Site Name:	KAISER PERMANENTE MEDICAL CENTER
Violation Date:	10-17-2019

KAISER PERMANENTE MEDICAL CENTER (Continued) **S106499208**

Citation: HSC 6.95 25505(a)(4) - California Health and Safety Code, Chapter 6.95, Section(s) 25505(a)(4)
Violation Description: Failure to provide initial and annual training to all employees in safety procedures in the event of a release or threatened release of a hazardous material or failure to document and maintain training records for a minimum of three years.
Violation Notes: Returned to compliance on 11/18/2019. OBSERVATION: Employee HMBP training records were not provided for review at time of inspection. CORRECTIVE ACTION: Provide all employees with required training that includes: safe handling hazardous materials, emergency response procedures, and proper use of response equipment. Maintain records of training available for 3 years. Within 30 days submit a copy of the employee HMBP training records to the SMC CUPA.
Violation Division: San Mateo County Environmental Health
Violation Program: HMRRP
Violation Source: CERS,

Site ID: 127151
Site Name: KAISER PERMANENTE MEDICAL CENTER
Violation Date: 10-17-2019
Citation: 22 CCR 12 66262.34(f) - California Code of Regulations, Title 22, Chapter 12, Section(s) 66262.34(f)
Violation Description: Failure to properly label hazardous waste accumulation containers and portable tanks with the following requirements: "Hazardous Waste", name and address of the generator, physical and chemical characteristics of the Hazardous Waste, and starting accumulation date.
Violation Notes: Returned to compliance on 11/18/2019. OBSERVATION: The Hazardous waste closet on the first floor has a partially full black plastic 10 gallon hazardous waste container was not marked with the proper physical state and contents. CORRECTIVE ACTION: Within 30 days, submit confirmation to the SMC CUPA demonstrating that the container listed above has been properly labeled.
Violation Division: San Mateo County Environmental Health
Violation Program: HW
Violation Source: CERS,

Evaluation:
Eval General Type: Other/Unknown
Eval Date: 01-09-2023
Violations Found: No
Eval Type: Other, not routine, done by local agency
Eval Notes: Not reported
Eval Division: San Mateo County Environmental Health
Eval Program: HMRRP
Eval Source: CERS,

Eval General Type: Other/Unknown
Eval Date: 04-10-2016
Violations Found: No
Eval Type: Other, not routine, done by local agency
Eval Notes: Not reported
Eval Division: San Mateo County Environmental Health
Eval Program: HMRRP
Eval Source: CERS,

Eval General Type: Compliance Evaluation Inspection

KAISER PERMANENTE MEDICAL CENTER (Continued) **S106499208**

Eval Date: 06-29-2022
Violations Found: No
Eval Type: Routine done by local agency
Eval Notes: Please provide clarification on the function of the blue tank in the generator enclosure to the inspector.
Eval Division: San Mateo County Environmental Health
Eval Program: HMRRP
Eval Source: CERS,

Eval General Type: Other/Unknown
Eval Date: 07-08-2022
Violations Found: No
Eval Type: Other, not routine, done by local agency
Eval Notes: Not reported
Eval Division: San Mateo County Environmental Health
Eval Program: HMRRP
Eval Source: CERS,

Eval General Type: Compliance Evaluation Inspection
Eval Date: 07-21-2015
Violations Found: No
Eval Type: Routine done by local agency
Eval Notes: Not reported
Eval Division: San Mateo County Environmental Health
Eval Program: HMRRP
Eval Source: CERS,

Eval General Type: Other/Unknown
Eval Date: 09-08-2021
Violations Found: Yes
Eval Type: Other, not routine, done by local agency
Eval Notes: Not reported
Eval Division: San Mateo County Environmental Health
Eval Program: HMRRP
Eval Source: CERS,

Eval General Type: Other/Unknown
Eval Date: 06-08-2017
Violations Found: No
Eval Type: Other, not routine, done by local agency
Eval Notes: 3/22/2017 11:33AM Facility Information and Emergency Response and Training Plans Accepted. 3/22/2017 11:33AM Hazardous Materials Inventory Not Accepted.
Eval Division: San Mateo County Environmental Health
Eval Program: HMRRP
Eval Source: CERS,

Eval General Type: Other/Unknown
Eval Date: 07-21-2015
Violations Found: No
Eval Type: Other, not routine, done by local agency
Eval Notes: Not reported
Eval Division: San Mateo County Environmental Health
Eval Program: HMRRP
Eval Source: CERS,

Eval General Type: Compliance Evaluation Inspection

KAISER PERMANENTE MEDICAL CENTER (Continued) **S106499208**

Eval Date: 09-01-2017
Violations Found: Yes
Eval Type: Routine done by local agency
Eval Notes: On site to conduct a routine hazardous materials inspection. Facility has a 350 gallon diesel generator on site.
Eval Division: San Mateo County Environmental Health
Eval Program: HMRRP
Eval Source: CERS,

Eval General Type: Other/Unknown
Eval Date: 09-08-2017
Violations Found: No
Eval Type: Other, not routine, done by local agency
Eval Notes: 9/1/2017 2:31PM Facility Information and Hazardous Materials Inventory Accepted.
Eval Division: San Mateo County Environmental Health
Eval Program: HMRRP
Eval Source: CERS,

Eval General Type: Other/Unknown
Eval Date: 03-08-2023
Violations Found: No
Eval Type: Other, not routine, done by local agency
Eval Notes: Not reported
Eval Division: San Mateo County Environmental Health
Eval Program: HMRRP
Eval Source: CERS,

Eval General Type: Other/Unknown
Eval Date: 05-28-2019
Violations Found: No
Eval Type: Other, not routine, done by local agency
Eval Notes: HMBP submittal reviewed and accepted.
Eval Division: San Mateo County Environmental Health
Eval Program: HMRRP
Eval Source: CERS,

Eval General Type: Other/Unknown
Eval Date: 09-12-2018
Violations Found: No
Eval Type: Other, not routine, done by local agency
Eval Notes: CERS submittal reviewed and accepted.
Eval Division: San Mateo County Environmental Health
Eval Program: HMRRP
Eval Source: CERS,

Eval General Type: Compliance Evaluation Inspection
Eval Date: 10-17-2019
Violations Found: Yes
Eval Type: Routine done by local agency
Eval Notes: On site to conduct a routine inspection. Facility has had the following pick ups: On 5-3-19, 25 pounds of UW batteries. On 9-16-19: Per manifest 013901073FLE, 5 pounds of waste aerosols. Per manifest 013901072FLE: 20 pounds of waste medicine. 2 pounds of waste oxidizing solid.
Eval Division: San Mateo County Environmental Health
Eval Program: HW

KAISER PERMANENTE MEDICAL CENTER (Continued) **S106499208**

Eval Source: CERS,

Eval General Type: Other/Unknown
Eval Date: 06-07-2017
Violations Found: No
Eval Type: Other, not routine, done by local agency
Eval Notes: 3/22/2017 11:33AM
Eval Division: San Mateo County Environmental Health
Eval Program: HMRRP
Eval Source: CERS,

Eval General Type: Other/Unknown
Eval Date: 06-15-2017
Violations Found: No
Eval Type: Other, not routine, done by local agency
Eval Notes: 6/14/2017 10:06AM Facility Information Accepted. Also sent an additional email with the following message: Good Afternoon Michael, There should be a field for EPA ID Number in the Site Identification section in the Business Activities of the Facility Information. Once you are logged in to complete a new submittal based upon a previous submittal click on the edit button next to EPA ID number to update that field. Hope this helps you out.
Eval Division: San Mateo County Environmental Health
Eval Program: HMRRP
Eval Source: CERS,

Eval General Type: Compliance Evaluation Inspection
Eval Date: 06-29-2022
Violations Found: Yes
Eval Type: Routine done by local agency
Eval Notes: Facility has waste containers for waste aerosols, P-listed warfarin, cleaning supplies.
Eval Division: San Mateo County Environmental Health
Eval Program: HW
Eval Source: CERS,

Eval General Type: Other/Unknown
Eval Date: 09-01-2017
Violations Found: No
Eval Type: Other, not routine, done by local agency
Eval Notes: 8/31/2017 10:54AM Facility Information and Emergency Response and Training Plans accepted. 8/31/2017 10:54AM Hazardous Materials Inventory Not Accepted.
Eval Division: San Mateo County Environmental Health
Eval Program: HMRRP
Eval Source: CERS,

Eval General Type: Compliance Evaluation Inspection
Eval Date: 10-17-2019
Violations Found: Yes
Eval Type: Routine done by local agency
Eval Notes: On site to conduct a routine inspection. Facility has a Diesel Fuel Emergency Generator - northwest exterior of building 350 gallons.
Eval Division: San Mateo County Environmental Health
Eval Program: HMRRP
Eval Source: CERS,

KAISER PERMANENTE MEDICAL CENTER (Continued) **S106499208**

Enforcement Action:

Site ID:	127151
Site Name:	KAISER PERMANENTE MEDICAL CENTER
Site Address:	901 EL CAMINO REAL
Site City:	SAN BRUNO
Site Zip:	94066
Enf Action Date:	12-07-2021
Enf Action Type:	Notice of Violation (Unified Program)
Enf Action Description:	Notice of Violation Issued by the Inspector at the Time of Inspection
Enf Action Notes:	4/26/22: No violations open in dispatch center.
Enf Action Division:	San Mateo County Environmental Health
Enf Action Program:	HMRRP
Enf Action Source:	CERS,

Coordinates:

Site ID:	127151
Facility Name:	KAISER PERMANENTE MEDICAL CENTER
Env Int Type Code:	HMBP
Program ID:	10068922
Coord Name:	Not reported
Ref Point Type Desc:	Unknown,
Latitude:	37.631115
Longitude:	-122.418633

Affiliation:

Affiliation Type Desc:	Facility Mailing Address
Entity Name:	Mailing Address
Entity Title:	Not reported
Affiliation Address:	1200 EL CAMINO REAL - SAFETY OFFICE
Affiliation City:	S SAN FRANCISCO
Affiliation State:	CA
Affiliation Country:	Not reported
Affiliation Zip:	94080
Affiliation Phone:	,
Affiliation Type Desc:	CUPA District
Entity Name:	San Mateo County Environmental Health
Entity Title:	Not reported
Affiliation Address:	2000 Alameda de las Pulgas, Suite 100
Affiliation City:	San Mateo
Affiliation State:	CA
Affiliation Country:	Not reported
Affiliation Zip:	94403
Affiliation Phone:	(650) 372-6200,
Affiliation Type Desc:	Document Preparer
Entity Name:	Albert Abdel Nour
Entity Title:	Not reported
Affiliation Address:	Not reported
Affiliation City:	Not reported
Affiliation State:	Not reported
Affiliation Country:	Not reported
Affiliation Zip:	Not reported
Affiliation Phone:	,
Affiliation Type Desc:	Legal Owner

KAISER PERMANENTE MEDICAL CENTER (Continued) **S106499208**

Entity Name:	Kaiser Foundation Health Plan Inc
Entity Title:	Not reported
Affiliation Address:	1200 EL CAMINO REAL - SAFETY OFFICE
Affiliation City:	South San Francisco
Affiliation State:	CA
Affiliation Country:	United States
Affiliation Zip:	94080
Affiliation Phone:	(650) 742-2000,
Affiliation Type Desc:	Identification Signer
Entity Name:	Albert Abdel Nour
Entity Title:	Safety Operations Leader
Affiliation Address:	Not reported
Affiliation City:	Not reported
Affiliation State:	Not reported
Affiliation Country:	Not reported
Affiliation Zip:	Not reported
Affiliation Phone:	,
Affiliation Type Desc:	Parent Corporation
Entity Name:	Kaiser Permanente
Entity Title:	Not reported
Affiliation Address:	Not reported
Affiliation City:	Not reported
Affiliation State:	Not reported
Affiliation Country:	Not reported
Affiliation Zip:	Not reported
Affiliation Phone:	,
Affiliation Type Desc:	Environmental Contact
Entity Name:	Albert Abdel Nour
Entity Title:	Not reported
Affiliation Address:	1200 El Camino Real - SAFETY OFFICE
Affiliation City:	S San Francisco
Affiliation State:	CA
Affiliation Country:	Not reported
Affiliation Zip:	94080
Affiliation Phone:	,
Affiliation Type Desc:	Operator
Entity Name:	Kaiser Permanente
Entity Title:	Not reported
Affiliation Address:	Not reported
Affiliation City:	Not reported
Affiliation State:	Not reported
Affiliation Country:	Not reported
Affiliation Zip:	Not reported
Affiliation Phone:	(415) 470-7441,
Affiliation Type Desc:	Property Owner
Entity Name:	Tom Hall
Entity Title:	Not reported
Affiliation Address:	13410 Old Oak Way
Affiliation City:	Saratoga
Affiliation State:	CA
Affiliation Country:	United States
Affiliation Zip:	95070

KAISER PERMANENTE MEDICAL CENTER (Continued) **S106499208**

Affiliation Phone: (408) 477-0151,

AI431 **KAISER PERMANENTE SAN BRUNO MOB II** **RCRA NonGen / NLR** **1025870551**
South **901 EL CAMINO REAL** **E MANIFEST** **CAL000427116**
1/8-1/4 **SAN BRUNO, CA 94066**
0.224 mi.
1182 ft. **Site 5 of 10 in cluster AI**

Relative:
Higher

Actual:
53 ft.

RCRA Listings:

Date Form Received by Agency:	20170426
Handler Name:	Kaiser Permanente San Bruno Mob Ii
Handler Address:	901 El Camino Real
Handler City,State,Zip:	SAN BRUNO, CA 94066
EPA ID:	CAL000427116
Contact Name:	MATTHEW HURAY
Contact Address:	1800 HARRISON ST
Contact City,State,Zip:	OAKLAND, CA 94612
Contact Telephone:	301-625-7462
Contact Fax:	Not reported
Contact Email:	RAE.YURONG@KP.ORG
Contact Title:	Not reported
EPA Region:	09
Land Type:	Not reported
Federal Waste Generator Description:	Not a generator, verified
Non-Notifier:	Not reported
Biennial Report Cycle:	Not reported
Accessibility:	Not reported
Active Site Indicator:	Handler Activities
State District Owner:	Not reported
State District:	Not reported
Mailing Address:	1800 HARRISON ST
Mailing City,State,Zip:	OAKLAND, CA 94612-5103
Owner Name:	Kaiser Permanente
Owner Type:	Other
Operator Name:	Matthew Huray
Operator Type:	Other
Short-Term Generator Activity:	No
Importer Activity:	No
Mixed Waste Generator:	No
Transporter Activity:	No
Transfer Facility Activity:	No
Recycler Activity with Storage:	Yes
Small Quantity On-Site Burner Exemption:	No
Smelting Melting and Refining Furnace Exemption:	No
Underground Injection Control:	No
Off-Site Waste Receipt:	No
Universal Waste Indicator:	Yes
Universal Waste Destination Facility:	Yes
Federal Universal Waste:	No
Active Site State-Reg Handler:	---
Federal Facility Indicator:	Not reported
Hazardous Secondary Material Indicator:	N
Sub-Part K Indicator:	Not reported
2018 GPRA Permit Baseline:	Not on the Baseline
2018 GPRA Renewals Baseline:	Not on the Baseline
202 GPRA Corrective Action Baseline:	No
Subject to Corrective Action Universe:	No

KAISER PERMANENTE SAN BRUNO MOB II (Continued) **1025870551**

Non-TSDFs Where RCRA CA has Been Imposed Universe:	No
Corrective Action Priority Ranking:	No NCAPS ranking
Environmental Control Indicator:	No
Institutional Control Indicator:	No
Human Exposure Controls Indicator:	N/A
Groundwater Controls Indicator:	N/A
Significant Non-Complier Universe:	No
Unaddressed Significant Non-Complier Universe:	No
Addressed Significant Non-Complier Universe:	No
Significant Non-Complier With a Compliance Schedule Universe:	No
Financial Assurance Required:	Not reported
Handler Date of Last Change:	20190628
Recognized Trader-Importer:	No
Recognized Trader-Exporter:	No
Importer of Spent Lead Acid Batteries:	No
Exporter of Spent Lead Acid Batteries:	No
Recycler Activity Without Storage:	No
Manifest Broker:	No
Sub-Part P Indicator:	No

Handler - Owner Operator:

Owner/Operator Indicator:	Operator
Owner/Operator Name: MATTHEW HURAY	
Legal Status:	Other
Date Became Current:	Not reported
Date Ended Current:	Not reported
Owner/Operator Address:	1800 HARRISON ST
Owner/Operator City,State,Zip:	OAKLAND, CA 94612
Owner/Operator Telephone:	301-625-7462
Owner/Operator Telephone Ext:	Not reported
Owner/Operator Fax:	Not reported
Owner/Operator Email:	Not reported

Owner/Operator Indicator:	Owner
Owner/Operator Name: KAISER PERMANENTE	
Legal Status:	Other
Date Became Current:	Not reported
Date Ended Current:	Not reported
Owner/Operator Address:	ONE KAISER PLAZA
Owner/Operator City,State,Zip:	OAKLAND, CA 94612-3610
Owner/Operator Telephone:	510-625-4737
Owner/Operator Telephone Ext:	Not reported
Owner/Operator Fax:	Not reported
Owner/Operator Email:	Not reported

Historic Generators:

Receive Date:	20170426
Handler Name: KAISER PERMANENTE SAN BRUNO MOB II	
Federal Waste Generator Description:	Not a generator, verified
State District Owner:	Not reported
Large Quantity Handler of Universal Waste:	No
Recognized Trader Importer:	No
Recognized Trader Exporter:	No
Spent Lead Acid Battery Importer:	No
Spent Lead Acid Battery Exporter:	No

KAISER PERMANENTE SAN BRUNO MOB II (Continued) **1025870551**

Current Record: Yes
Non Storage Recycler Activity: Not reported
Electronic Manifest Broker: Not reported

List of NAICS Codes and Descriptions:
NAICS Code: 52519
NAICS Description: OTHER INSURANCE FUNDS

Facility Has Received Notices of Violations:
Violations: No Violations Found

Evaluation Action Summary:
Evaluations: No Evaluations Found

E MANIFEST:

Manifest Tracking Number:	018216255FLE
Last Updated Date:	20230529
Shipped Date:	20230424
Received Date:	20230506
Manifest Status:	Signed
Submission Type:	DataImage5Copy
Origin Type:	Service
Generator EPA ID:	CAL000427116
Generator Name:	Kaiser Permanente
Generator Location Street Number:	Not reported
Generator Location Street 1:	901 EL CAMINO REAL
Generator Location Street 2:	Not reported
Generator Location City:	SAN BRUNO
Generator Location State:	CA
Generator Location Zip:	94066
Generator Mail Street Number:	Not reported
Generator Mail Street 1:	901 El Camino Real
Generator Mail Street 2:	Not reported
Generator Mail City:	San Bruno
Generator Mail Zip:	94066
Generator Mail State:	CA
Generator Contact Company Name:	Kaiser Permanente
Designated Facility EPA ID:	UTD981552177
Designated Facility Name:	Clean Harbors Aragonite Llc
Designated Facility Mail Street Number:	Not reported
Designated Facility Mail Street 1:	Not reported
Designated Facility Mail Street 2:	PO Box 1339
Designated Facility Mail City:	Grantsville
Designated Facility Mail Zip:	84029
Designated Facility Mail State:	UT
Designated Facility Location Street Number:	Not reported
Designated Facility Location Street 1:	11600 North Aptus Road
Designated Facility Location Street 2:	Not reported
Designated Facility Location City:	Grantsville
Designated Facility Location Zip:	84029
Designated Facility Location State:	UT
Designated Facility Contact Company Name:	Not reported
Manifest Residue Indicator:	N
Rejection Indicator:	N

KAISER PERMANENTE SAN BRUNO MOB II (Continued) **1025870551**

Manifest Tracking Number:	018216256FLE
Last Updated Date:	20230606
Shipped Date:	20230424
Received Date:	20230517
Manifest Status:	Signed
Submission Type:	DataImage5Copy
Origin Type:	Service
Generator EPA ID:	CAL000427116
Generator Name:	Kaiser Permanente
Generator Location Street Number:	Not reported
Generator Location Street 1:	901 EL CAMINO REAL
Generator Location Street 2:	Not reported
Generator Location City:	SAN BRUNO
Generator Location State:	CA
Generator Location Zip:	94066
Generator Mail Street Number:	Not reported
Generator Mail Street 1:	901 El Camino Real
Generator Mail Street 2:	Not reported
Generator Mail City:	San Bruno
Generator Mail Zip:	94066
Generator Mail State:	CA
Generator Contact Company Name:	Kaiser Permanente
Designated Facility EPA ID:	NED981723513
Designated Facility Name:	Clean Harbors Environmental Services, Inc.
Designated Facility Mail Street Number:	Not reported
Designated Facility Mail Street 1:	Not reported
Designated Facility Mail Street 2:	2247 South Highway 71
Designated Facility Mail City:	Kimball
Designated Facility Mail Zip:	69145
Designated Facility Mail State:	NE
Designated Facility Location Street Number:	Not reported
Designated Facility Location Street 1:	2247 South Highway 71
Designated Facility Location Street 2:	Not reported
Designated Facility Location City:	Kimball
Designated Facility Location Zip:	69145
Designated Facility Location State:	NE
Designated Facility Contact Company Name:	Not reported
Manifest Residue Indicator:	N
Rejection Indicator:	N

Manifest Tracking Number:	015171264FLE
Last Updated Date:	20200924
Shipped Date:	20200817
Received Date:	20200903
Manifest Status:	Signed
Submission Type:	DataImage5Copy
Origin Type:	Service
Generator EPA ID:	CAL000427116
Generator Name:	Kaiser Permanente
Generator Location Street Number:	Not reported
Generator Location Street 1:	901 EL CAMINO REAL
Generator Location Street 2:	Not reported
Generator Location City:	SAN BRUNO
Generator Location State:	CA
Generator Location Zip:	94066
Generator Mail Street Number:	Not reported
Generator Mail Street 1:	901 El Camino Real

KAISER PERMANENTE SAN BRUNO MOB II (Continued) **1025870551**

Generator Mail Street 2:	Not reported
Generator Mail City:	San Bruno
Generator Mail Zip:	94066
Generator Mail State:	CA
Generator Contact Company Name:	Kaiser Permanente
Designated Facility EPA ID:	UTD981552177
Designated Facility Name:	Clean Harbors Aragonite Llc
Designated Facility Mail Street Number:	Not reported
Designated Facility Mail Street 1:	Not reported
Designated Facility Mail Street 2:	PO Box 1339
Designated Facility Mail City:	Grantsville
Designated Facility Mail Zip:	84029
Designated Facility Mail State:	UT
Designated Facility Location Street Number:	Not reported
Designated Facility Location Street 1:	11600 North Aptus Road
Designated Facility Location Street 2:	Not reported
Designated Facility Location City:	Grantsville
Designated Facility Location Zip:	84029
Designated Facility Location State:	UT
Designated Facility Contact Company Name:	Not reported
Manifest Residue Indicator:	N
Rejection Indicator:	N

Manifest Tracking Number:	017891289FLE
Last Updated Date:	20230312
Shipped Date:	20230120
Received Date:	20230220
Manifest Status:	Signed
Submission Type:	DataImage5Copy
Origin Type:	Service
Generator EPA ID:	CAL000427116
Generator Name:	Kaiser Permanente
Generator Location Street Number:	Not reported
Generator Location Street 1:	901 EL CAMINO REAL
Generator Location Street 2:	Not reported
Generator Location City:	SAN BRUNO
Generator Location State:	CA
Generator Location Zip:	94066
Generator Mail Street Number:	Not reported
Generator Mail Street 1:	901 El Camino Real
Generator Mail Street 2:	Not reported
Generator Mail City:	San Bruno
Generator Mail Zip:	94066
Generator Mail State:	CA
Generator Contact Company Name:	Kaiser Permanente
Designated Facility EPA ID:	UTD981552177
Designated Facility Name:	Clean Harbors Aragonite Llc
Designated Facility Mail Street Number:	Not reported
Designated Facility Mail Street 1:	Not reported
Designated Facility Mail Street 2:	PO Box 1339
Designated Facility Mail City:	Grantsville
Designated Facility Mail Zip:	84029
Designated Facility Mail State:	UT
Designated Facility Location Street Number:	Not reported
Designated Facility Location Street 1:	11600 North Aptus Road
Designated Facility Location Street 2:	Not reported
Designated Facility Location City:	Grantsville

KAISER PERMANENTE SAN BRUNO MOB II (Continued) **1025870551**

Designated Facility Location Zip:	84029
Designated Facility Location State:	UT
Designated Facility Contact Company Name:	Not reported
Manifest Residue Indicator:	N
Rejection Indicator:	N
Manifest Tracking Number:	017308374FLE
Last Updated Date:	20220818
Shipped Date:	20220718
Received Date:	20220729
Manifest Status:	Signed
Submission Type:	DataImage5Copy
Origin Type:	Service
Generator EPA ID:	CAL000427116
Generator Name:	Kaiser Permanente
Generator Location Street Number:	Not reported
Generator Location Street 1:	901 EL CAMINO REAL
Generator Location Street 2:	Not reported
Generator Location City:	SAN BRUNO
Generator Location State:	CA
Generator Location Zip:	94066
Generator Mail Street Number:	Not reported
Generator Mail Street 1:	901 El Camino Real
Generator Mail Street 2:	Not reported
Generator Mail City:	San Bruno
Generator Mail Zip:	94066
Generator Mail State:	CA
Generator Contact Company Name:	Kaiser Permanente
Designated Facility EPA ID:	UTD981552177
Designated Facility Name:	Clean Harbors Aragonite Llc
Designated Facility Mail Street Number:	Not reported
Designated Facility Mail Street 1:	Not reported
Designated Facility Mail Street 2:	PO Box 1339
Designated Facility Mail City:	Grantsville
Designated Facility Mail Zip:	84029
Designated Facility Mail State:	UT
Designated Facility Location Street Number:	Not reported
Designated Facility Location Street 1:	11600 North Aptus Road
Designated Facility Location Street 2:	Not reported
Designated Facility Location City:	Grantsville
Designated Facility Location Zip:	84029
Designated Facility Location State:	UT
Designated Facility Contact Company Name:	Not reported
Manifest Residue Indicator:	N
Rejection Indicator:	N
Manifest Tracking Number:	019133764FLE
Last Updated Date:	20240101
Shipped Date:	20231120
Received Date:	20231212
Manifest Status:	Signed
Submission Type:	DataImage5Copy
Origin Type:	Service
Generator EPA ID:	CAL000427116
Generator Name:	Kaiser Permanente
Generator Location Street Number:	Not reported
Generator Location Street 1:	901 EL CAMINO REAL

KAISER PERMANENTE SAN BRUNO MOB II (Continued) **1025870551**

Generator Location Street 2:	Not reported
Generator Location City:	SAN BRUNO
Generator Location State:	CA
Generator Location Zip:	94066
Generator Mail Street Number:	Not reported
Generator Mail Street 1:	901 El Camino Real
Generator Mail Street 2:	Not reported
Generator Mail City:	San Bruno
Generator Mail Zip:	94066
Generator Mail State:	CA
Generator Contact Company Name:	Kaiser Permanente
Designated Facility EPA ID:	UTD981552177
Designated Facility Name:	Clean Harbors Aragonite Llc
Designated Facility Mail Street Number:	11600
Designated Facility Mail Street 1:	Not reported
Designated Facility Mail Street 2:	PO Box 1339
Designated Facility Mail City:	Grantsville
Designated Facility Mail Zip:	84029
Designated Facility Mail State:	UT
Designated Facility Location Street Number:	11600
Designated Facility Location Street 1:	North Aptus Road
Designated Facility Location Street 2:	Not reported
Designated Facility Location City:	Grantsville
Designated Facility Location Zip:	84029
Designated Facility Location State:	UT
Designated Facility Contact Company Name:	Not reported
Manifest Residue Indicator:	N
Rejection Indicator:	N

Manifest Tracking Number:	019097656FLE
Last Updated Date:	20240326
Shipped Date:	20240216
Received Date:	20240306
Manifest Status:	Signed
Submission Type:	DataImage5Copy
Origin Type:	Service
Generator EPA ID:	CAL000427116
Generator Name:	Kaiser Permanente
Generator Location Street Number:	Not reported
Generator Location Street 1:	901 EL CAMINO REAL
Generator Location Street 2:	Not reported
Generator Location City:	SAN BRUNO
Generator Location State:	CA
Generator Location Zip:	94066
Generator Mail Street Number:	Not reported
Generator Mail Street 1:	901 El Camino Real
Generator Mail Street 2:	Not reported
Generator Mail City:	San Bruno
Generator Mail Zip:	94066
Generator Mail State:	CA
Generator Contact Company Name:	Kaiser Permanente
Designated Facility EPA ID:	UTD981552177
Designated Facility Name:	Clean Harbors Aragonite Llc
Designated Facility Mail Street Number:	11600
Designated Facility Mail Street 1:	Not reported
Designated Facility Mail Street 2:	PO Box 1339
Designated Facility Mail City:	Grantsville

KAISER PERMANENTE SAN BRUNO MOB II (Continued) **1025870551**

Designated Facility Mail Zip:	84029
Designated Facility Mail State:	UT
Designated Facility Location Street Number:	11600
Designated Facility Location Street 1:	North Aptus Road
Designated Facility Location Street 2:	Not reported
Designated Facility Location City:	Grantsville
Designated Facility Location Zip:	84029
Designated Facility Location State:	UT
Designated Facility Contact Company Name:	Not reported
Manifest Residue Indicator:	N
Rejection Indicator:	N

Manifest Tracking Number:	012826092FLE
Last Updated Date:	20190204
Shipped Date:	20181228
Received Date:	20190107
Manifest Status:	Signed
Submission Type:	DataImage5Copy
Origin Type:	Service
Generator EPA ID:	CAL000427116
Generator Name:	Kaiser Permanente
Generator Location Street Number:	Not reported
Generator Location Street 1:	901 EL CAMINO REAL
Generator Location Street 2:	Not reported
Generator Location City:	SAN BRUNO
Generator Location State:	CA
Generator Location Zip:	94066
Generator Mail Street Number:	Not reported
Generator Mail Street 1:	901 El Camino Real
Generator Mail Street 2:	Not reported
Generator Mail City:	San Bruno
Generator Mail Zip:	94066
Generator Mail State:	CA
Generator Contact Company Name:	Not reported
Designated Facility EPA ID:	UTD981552177
Designated Facility Name:	Clean Harbors Aragonite Llc
Designated Facility Mail Street Number:	Not reported
Designated Facility Mail Street 1:	Not reported
Designated Facility Mail Street 2:	PO Box 1339
Designated Facility Mail City:	Grantsville
Designated Facility Mail Zip:	84029
Designated Facility Mail State:	UT
Designated Facility Location Street Number:	Not reported
Designated Facility Location Street 1:	PO Box 1339
Designated Facility Location Street 2:	Not reported
Designated Facility Location City:	Grantsville
Designated Facility Location Zip:	84029
Designated Facility Location State:	UT
Designated Facility Contact Company Name:	Not reported
Manifest Residue Indicator:	N
Rejection Indicator:	N

Manifest Tracking Number:	019460931FLE
Last Updated Date:	20240523
Shipped Date:	20240416
Received Date:	20240503
Manifest Status:	Signed

KAISER PERMANENTE SAN BRUNO MOB II (Continued) **1025870551**

Submission Type:	DataImage5Copy
Origin Type:	Service
Generator EPA ID:	CAL000427116
Generator Name:	Kaiser Permanente
Generator Location Street Number:	Not reported
Generator Location Street 1:	901 EL CAMINO REAL
Generator Location Street 2:	Not reported
Generator Location City:	SAN BRUNO
Generator Location State:	CA
Generator Location Zip:	94066
Generator Mail Street Number:	Not reported
Generator Mail Street 1:	901 EL CAMINO REAL
Generator Mail Street 2:	Not reported
Generator Mail City:	SAN BRUNO
Generator Mail Zip:	94066
Generator Mail State:	CA
Generator Contact Company Name:	KAISER PERMANENTE
Designated Facility EPA ID:	UTD981552177
Designated Facility Name:	Clean Harbors Aragonite Llc
Designated Facility Mail Street Number:	11600
Designated Facility Mail Street 1:	Not reported
Designated Facility Mail Street 2:	PO BOX 1339
Designated Facility Mail City:	GRANTSVILLE
Designated Facility Mail Zip:	84029
Designated Facility Mail State:	UT
Designated Facility Location Street Number:	11600
Designated Facility Location Street 1:	NORTH APTUS ROAD
Designated Facility Location Street 2:	Not reported
Designated Facility Location City:	GRANTSVILLE
Designated Facility Location Zip:	84029
Designated Facility Location State:	UT
Designated Facility Contact Company Name:	Not reported
Manifest Residue Indicator:	N
Rejection Indicator:	N

Manifest Tracking Number:	019460932FLE
Last Updated Date:	20240605
Shipped Date:	20240416
Received Date:	20240515
Manifest Status:	Signed
Submission Type:	DataImage5Copy
Origin Type:	Service
Generator EPA ID:	CAL000427116
Generator Name:	Kaiser Permanente
Generator Location Street Number:	Not reported
Generator Location Street 1:	901 EL CAMINO REAL
Generator Location Street 2:	Not reported
Generator Location City:	SAN BRUNO
Generator Location State:	CA
Generator Location Zip:	94066
Generator Mail Street Number:	Not reported
Generator Mail Street 1:	901 EL CAMINO REAL
Generator Mail Street 2:	Not reported
Generator Mail City:	SAN BRUNO
Generator Mail Zip:	94066
Generator Mail State:	CA
Generator Contact Company Name:	KAISER PERMANENTE

KAISER PERMANENTE SAN BRUNO MOB II (Continued) **1025870551**

Designated Facility EPA ID:	ARD069748192
Designated Facility Name:	Clean Harbors El Dorado Llc
Designated Facility Mail Street Number:	301
Designated Facility Mail Street 1:	Not reported
Designated Facility Mail Street 2:	309 AMERICAN CIRCLE
Designated Facility Mail City:	EL DORADO
Designated Facility Mail Zip:	71730
Designated Facility Mail State:	AR
Designated Facility Location Street Number:	309
Designated Facility Location Street 1:	AMERICAN CIRCLE
Designated Facility Location Street 2:	Not reported
Designated Facility Location City:	EL DORADO
Designated Facility Location Zip:	71730
Designated Facility Location State:	AR
Designated Facility Contact Company Name:	Not reported
Manifest Residue Indicator:	N
Rejection Indicator:	N

Manifest Tracking Number:	013901072FLE
Last Updated Date:	20191024
Shipped Date:	20190916
Received Date:	20190927
Manifest Status:	Signed
Submission Type:	DataImage5Copy
Origin Type:	Service
Generator EPA ID:	CAL000427116
Generator Name:	Kaiser Permanente
Generator Location Street Number:	Not reported
Generator Location Street 1:	901 EL CAMINO REAL
Generator Location Street 2:	Not reported
Generator Location City:	SAN BRUNO
Generator Location State:	CA
Generator Location Zip:	94066
Generator Mail Street Number:	Not reported
Generator Mail Street 1:	901 El Camino Real
Generator Mail Street 2:	Not reported
Generator Mail City:	San Bruno
Generator Mail Zip:	94066
Generator Mail State:	CA
Generator Contact Company Name:	Not reported
Designated Facility EPA ID:	UTD981552177
Designated Facility Name:	Clean Harbors Aragonite Llc
Designated Facility Mail Street Number:	Not reported
Designated Facility Mail Street 1:	Not reported
Designated Facility Mail Street 2:	PO Box 1339
Designated Facility Mail City:	Grantsville
Designated Facility Mail Zip:	84029
Designated Facility Mail State:	UT
Designated Facility Location Street Number:	Not reported
Designated Facility Location Street 1:	PO Box 1339
Designated Facility Location Street 2:	Not reported
Designated Facility Location City:	Grantsville
Designated Facility Location Zip:	84029
Designated Facility Location State:	UT
Designated Facility Contact Company Name:	Not reported
Manifest Residue Indicator:	N
Rejection Indicator:	N

KAISER PERMANENTE SAN BRUNO MOB II (Continued) **1025870551**

Federal Waste:
- Manifest Tracking Number: 013901073FLE
- Waste Line Number: 1
- Federal Waste Code: D001
- Federal Waste: IGNITABLE WASTE

State Waste:
- Manifest Tracking Number: 013901073FLE
- Waste Line Number: 1
- State Waste Code Owner: CA
- State Waste Code: 331
- State Waste: Off-specification, aged, or surplus organics

Transporter:
- Manifest Tracking Number: 013901073FLE
- Transporter Line Number: 1
- Transporter EPA ID: MAD039322250
- Transporter Name: Clean Harbors Environmental Services, Inc.

- Manifest Tracking Number: 013901073FLE
- Transporter Line Number: 2
- Transporter EPA ID: MAD039322250
- Transporter Name: Clean Harbors Environmental Services, Inc.

Waste Line:
- Manifest Tracking Number: 013901073FLE
- Waste Line Number: 1
- U.S. DOT Hazardous Indicator: Y
- U.S. DOT ID Number: UN1950
- U.S. DOT Description: Un1950, Waste Aerosols, Flammable, (Each Not Exceeding 1 L Capacity) (Each Not Exceeding 1 Lcapacity) (Albuterol Sulfate), 2.1, None
- Non-Hazardous Waste Description: Not reported
- Number of Containers: 1
- Container Type Code: DF
- Container Type Description: Fiberboard or plastic drums, barrels, kegs
- Waste Quantity: 5
- Quantity Unit of Measure Code: P
- Quantity Unit of Measure Description: Pounds
- Waste Quantity, in Tons: 0.0025
- Acute Waste Quantity, in Tons: 0
- Non-Acute Waste Quantity, in Tons: 0.0025
- Waste Quantity, in Kilograms: 2.267575
- Acute Waste Quantity, in Kilograms: 0
- Non-Acute Waste Quantity, in Kilorgrams: 2.267575
- Management Method Code: H141
- Management Method Description: STORAGE, BULKING AND/OR TRANSFER OFF SITE
- Waste Residue Indicator: N
- Quantity Discrepancy Indicator: N
- Waste Type Discrepancy Indicator: N
- Waste Density: Not reported
- Waste Density Unit of Measure Code: Not reported
- Waste Density Unit of Measure Description: Not reported
- Form Code: Not reported
- Form Code Description: Not reported
- Source Code: Not reported

KAISER PERMANENTE SAN BRUNO MOB II (Continued) **1025870551**

Source Code Description:	Not reported
Waste Minimization Code:	Not reported
Waste Minimization Code Description:	Not reported
Consent Number:	Not reported
EPA Waste Indicator:	Y

Click this hyperlink while viewing on your computer to access
2 additional US EManifest: record(s) in the EDR Site Report.

AD432 **MOTOR CYCLE FRAME TECHS** **San Mateo Co. BI** **S113759141**
ESE **910 SAN MATEO** **N/A**
1/8-1/4 **SAN BRUNO, CA 94066**
0.225 mi.
1187 ft. **Site 12 of 21 in cluster AD**

Relative: **Lower**

Actual: **24 ft.**

San Mateo Co. BI:

Name:	MOTOR CYCLE FRAME TECHS
Address:	910 SAN MATEO
City,State,Zip:	SAN BRUNO, CA 94066
Region:	SAN MATEO
Facility ID:	FA0053223
Prog Element Code:	STORMWATER ANNUAL INSPECTION FEE
Record Id:	PR0073680
Description:	STORMWATER ANNUAL FEE - INSP FREQ EVERY 2 YRS
Facility Status:	Inactive, non-billable
Program Category:	STORMWATER

Name:	MOTOR CYCLE FRAME TECHS
Address:	910 SAN MATEO
City,State,Zip:	SAN BRUNO, CA 94066
Region:	SAN MATEO
Facility ID:	FA0053223
Prog Element Code:	GENERATES <27 GAL/YEAR
Record Id:	PR0073679
Description:	GENERATES <27 GAL/YEAR
Facility Status:	Inactive, non-billable
Program Category:	HAZARDOUS WASTE PROGRAM

AD433 **RUSSELL BROS TOWING** **EDR Hist Auto** **1020504863**
ESE **910 SAN MATEO AVE** **N/A**
1/8-1/4 **SAN BRUNO, CA 94066**
0.225 mi.
1187 ft. **Site 13 of 21 in cluster AD**

Relative: **Lower**

Actual: **24 ft.**

EDR Hist Auto

Year:	Name:	Type:
1995	RICHARDS UNION 76	Gasoline Service Stations
2005	RICHARDS AUTO REPAIR	General Automotive Repair Shops
2006	RICHARDS AUTO REPAIR	General Automotive Repair Shops
2007	RICHARDS AUTO REPAIR	General Automotive Repair Shops
2008	RICHARDS AUTO REPAIR	General Automotive Repair Shops
2009	RICHARDS AUTO REPAIR	General Automotive Repair Shops
2010	RICHARDS AUTO REPAIR	General Automotive Repair Shops
2011	RICHARDS AUTO REPAIR	General Automotive Repair Shops
2012	RICHARDS AUTO REPAIR	General Automotive Repair Shops

RUSSELL BROS TOWING (Continued) **1020504863**

2013	RICHARDS AUTO REPAIR	General Automotive Repair Shops
2014	RICHARDS AUTO REPAIR	General Automotive Repair Shops

AD434 **RICHARDS AUTO REPAIR** **RCRA-SQG** **1000820451**
ESE **910 SAN MATEO AVE UNIT A** **FINDS** **CAD983664889**
1/8-1/4 **SAN BRUNO, CA 94066**
0.225 mi.
1187 ft. **Site 14 of 21 in cluster AD**

Relative: **Lower**
Actual: **24 ft.**

RCRA Listings:

Date Form Received by Agency:	19930415
Handler Name:	Richards Auto Repair
Handler Address:	San Mateo Ave Unit A
Handler City,State,Zip:	SAN BRUNO, CA 94066
EPA ID:	CAD983664889
Contact Name:	RICARDO CANAS
Contact Address:	910 SAN MATEO AVE UNIT A
Contact City,State,Zip:	SAN BRUNO, CA 94066
Contact Telephone:	415-589-6880
Contact Fax:	Not reported
Contact Email:	Not reported
Contact Title:	Not reported
EPA Region:	09
Land Type:	Private
Federal Waste Generator Description:	Small Quantity Generator
Non-Notifier:	Not reported
Biennial Report Cycle:	Not reported
Accessibility:	Not reported
Active Site Indicator:	Handler Activities
State District Owner:	Not reported
State District:	Not reported
Mailing Address:	SAN MATEO AVE UNIT A
Mailing City,State,Zip:	SAN BRUNO, CA 94066
Owner Name:	Richards Auto Repair
Owner Type:	Private
Operator Name:	Not reported
Operator Type:	Not reported
Short-Term Generator Activity:	No
Importer Activity:	No
Mixed Waste Generator:	No
Transporter Activity:	No
Transfer Facility Activity:	No
Recycler Activity with Storage:	No
Small Quantity On-Site Burner Exemption:	No
Smelting Melting and Refining Furnace Exemption:	No
Underground Injection Control:	No
Off-Site Waste Receipt:	No
Universal Waste Indicator:	No
Universal Waste Destination Facility:	No
Federal Universal Waste:	No
Active Site State-Reg Handler:	---
Federal Facility Indicator:	Not reported
Hazardous Secondary Material Indicator:	N
Sub-Part K Indicator:	Not reported
2018 GPRA Permit Baseline:	Not on the Baseline
2018 GPRA Renewals Baseline:	Not on the Baseline
202 GPRA Corrective Action Baseline:	No
Subject to Corrective Action Universe:	No

RICHARDS AUTO REPAIR (Continued) **1000820451**

Non-TSDFs Where RCRA CA has Been Imposed Universe:	No
Corrective Action Priority Ranking:	No NCAPS ranking
Environmental Control Indicator:	No
Institutional Control Indicator:	No
Human Exposure Controls Indicator:	N/A
Groundwater Controls Indicator:	N/A
Significant Non-Complier Universe:	No
Unaddressed Significant Non-Complier Universe:	No
Addressed Significant Non-Complier Universe:	No
Significant Non-Complier With a Compliance Schedule Universe:	No
Financial Assurance Required:	Not reported
Handler Date of Last Change:	20000915
Recognized Trader-Importer:	No
Recognized Trader-Exporter:	No
Importer of Spent Lead Acid Batteries:	No
Exporter of Spent Lead Acid Batteries:	No
Recycler Activity Without Storage:	No
Manifest Broker:	No
Sub-Part P Indicator:	No

Handler - Owner Operator:

Owner/Operator Indicator:	Owner
Owner/Operator Name: RICHARDS AUTO REPAIR	
Legal Status:	Private
Date Became Current:	Not reported
Date Ended Current:	Not reported
Owner/Operator Address:	910 SAN MATEO AVE UNIT A
Owner/Operator City,State,Zip:	SAN BRUNO, CA 94066-3205
Owner/Operator Telephone:	415-589-6880
Owner/Operator Telephone Ext:	Not reported
Owner/Operator Fax:	Not reported
Owner/Operator Email:	Not reported

Historic Generators:

Receive Date:	19930415
Handler Name: RICHARDS AUTO REPAIR	
Federal Waste Generator Description:	Small Quantity Generator
State District Owner:	Not reported
Large Quantity Handler of Universal Waste:	No
Recognized Trader Importer:	No
Recognized Trader Exporter:	No
Spent Lead Acid Battery Importer:	No
Spent Lead Acid Battery Exporter:	No
Current Record:	Yes
Non Storage Recycler Activity:	Not reported
Electronic Manifest Broker:	Not reported

List of NAICS Codes and Descriptions:

NAICS Codes:	No NAICS Codes Found

Facility Has Received Notices of Violations:

Violations:	No Violations Found

RICHARDS AUTO REPAIR (Continued) **1000820451**

Evaluation Action Summary:
Evaluations: No Evaluations Found

FINDS:
Registry ID: 110002896787

Click Here for FRS Facility Detail Report:

Environmental Interest/Information System:
The Resource Conservation and Recovery Act Information System (RCRAInfo) is EPA's comprehensive information system in support of the Resource Conservation and Recovery Act (RCRA) of 1976 and the Hazardous and Solid Waste Amendments (HSWA) of 1984. It tracks many types of information about generators, transporters, treaters, storers, and disposers of hazardous waste.
The California Environmental Protection Agency (CalEPA) has recently implemented a new data warehouse system (nSite). This data warehouse combines and merges facility and site information from five different systems managed within CalEPA. The five systems are: California Environmental Reporting System (CERS),EnviroStor, GeoTracker, California Integrated Water Quality System (CIWQS), andToxic Release Inventory (TRI).

Click this hyperlink while viewing on your computer to access additional FINDS: detail in the EDR Site Report.

AD435 **RICHARDS AUTO REPAIR** **San Mateo Co. BI** **S106035306**
ESE **910 SAN MATEO** **N/A**
1/8-1/4 **SAN BRUNO, CA 94066**
0.225 mi.
1187 ft. **Site 15 of 21 in cluster AD**

Relative:
Lower

Actual:
24 ft.

San Mateo Co. BI:

Name:	RICHARDS AUTO REPAIR
Address:	910 SAN MATEO
City,State,Zip:	SAN BRUNO, CA 94066
Region:	SAN MATEO
Facility ID:	FA0015681
Prog Element Code:	STORES MV FUELS OR WASTE ONLY
Record Id:	PR0005033
Description:	STORES MV FUELS OR WASTE ONLY
Facility Status:	Active, billable
Program Category:	BUSINESS PLAN PROGRAM

Name:	RICHARDS AUTO REPAIR
Address:	910 SAN MATEO
City,State,Zip:	SAN BRUNO, CA 94066
Region:	SAN MATEO
Facility ID:	FA0015681
Prog Element Code:	GENERATES and RECYCLES WASTE OIL/SOLVENT
Record Id:	PR0012243
Description:	GENERATES & RECYCLES WASTE OIL/SOLVENT
Facility Status:	Active, billable
Program Category:	HAZARDOUS WASTE PROGRAM

Name:	RICHARDS AUTO REPAIR
Address:	910 SAN MATEO

RICHARDS AUTO REPAIR (Continued) **S106035306**

City,State,Zip:	SAN BRUNO, CA 94066
Region:	SAN MATEO
Facility ID:	FA0015681
Prog Element Code:	STORMWATER ANNUAL INSPECTION FEE
Record Id:	PR0043471
Description:	STORMWATER ANNUAL FEE - INSP FREQ EVERY 2 YRS
Facility Status:	Inactive, non-billable
Program Category:	STORMWATER

AD436 **RICHARDS AUTO REPAIR** **RCRA NonGen / NLR** **1024812684**
ESE **910 SAN MATEO AVE STE A** **E MANIFEST** **CAL000300876**
1/8-1/4 **SAN BRUNO, CA 94066**
0.225 mi.
1187 ft. **Site 16 of 21 in cluster AD**

Relative: **Lower**
Actual: **24 ft.**

RCRA Listings:

Date Form Received by Agency:	20051129
Handler Name:	Richards Auto Repair
Handler Address:	910 San Mateo Ave Ste A
Handler City,State,Zip:	SAN BRUNO, CA 94066-3205
EPA ID:	CAL000300876
Contact Name:	BARRY TA
Contact Address:	910 SAN MATEO AVE STE A
Contact City,State,Zip:	SAN BRUNO, CA 94066
Contact Telephone:	650-589-6880
Contact Fax:	650-589-2703
Contact Email:	BTAFALCON@YAHOO.COM
Contact Title:	Not reported
EPA Region:	09
Land Type:	Not reported
Federal Waste Generator Description:	Not a generator, verified
Non-Notifier:	Not reported
Biennial Report Cycle:	Not reported
Accessibility:	Not reported
Active Site Indicator:	Handler Activities
State District Owner:	Not reported
State District:	Not reported
Mailing Address:	910 SAN MATEO AVE STE A
Mailing City,State,Zip:	SAN BRUNO, CA 94066-3205
Owner Name:	Richard Auto Repair Inc
Owner Type:	Other
Operator Name:	Barry Ta
Operator Type:	Other
Short-Term Generator Activity:	No
Importer Activity:	No
Mixed Waste Generator:	No
Transporter Activity:	No
Transfer Facility Activity:	No
Recycler Activity with Storage:	No
Small Quantity On-Site Burner Exemption:	No
Smelting Melting and Refining Furnace Exemption:	No
Underground Injection Control:	No
Off-Site Waste Receipt:	No
Universal Waste Indicator:	Yes
Universal Waste Destination Facility:	Yes
Federal Universal Waste:	No
Active Site State-Reg Handler:	---
Federal Facility Indicator:	Not reported

RICHARDS AUTO REPAIR (Continued) **1024812684**

Hazardous Secondary Material Indicator:	N
Sub-Part K Indicator:	Not reported
2018 GPRA Permit Baseline:	Not on the Baseline
2018 GPRA Renewals Baseline:	Not on the Baseline
202 GPRA Corrective Action Baseline:	No
Subject to Corrective Action Universe:	No
Non-TSDFs Where RCRA CA has Been Imposed Universe:	No
Corrective Action Priority Ranking:	No NCAPS ranking
Environmental Control Indicator:	No
Institutional Control Indicator:	No
Human Exposure Controls Indicator:	N/A
Groundwater Controls Indicator:	N/A
Significant Non-Complier Universe:	No
Unaddressed Significant Non-Complier Universe:	No
Addressed Significant Non-Complier Universe:	No
Significant Non-Complier With a Compliance Schedule Universe:	No
Financial Assurance Required:	Not reported
Handler Date of Last Change:	20180905
Recognized Trader-Importer:	No
Recognized Trader-Exporter:	No
Importer of Spent Lead Acid Batteries:	No
Exporter of Spent Lead Acid Batteries:	No
Recycler Activity Without Storage:	No
Manifest Broker:	No
Sub-Part P Indicator:	No

Handler - Owner Operator:

Owner/Operator Indicator:	Operator
Owner/Operator Name: BARRY TA	
Legal Status:	Other
Date Became Current:	Not reported
Date Ended Current:	Not reported
Owner/Operator Address:	910 SAN MATEO AVE STE A
Owner/Operator City,State,Zip:	SAN BRUNO, CA 94066
Owner/Operator Telephone:	650-589-6880
Owner/Operator Telephone Ext:	Not reported
Owner/Operator Fax:	Not reported
Owner/Operator Email:	Not reported

Owner/Operator Indicator:	Owner
Owner/Operator Name: RICHARD AUTO REPAIR INC	
Legal Status:	Other
Date Became Current:	Not reported
Date Ended Current:	Not reported
Owner/Operator Address:	910 SAN MATEO AVE STE A
Owner/Operator City,State,Zip:	SAN BRUNO, CA 94066-3205
Owner/Operator Telephone:	650-589-6880
Owner/Operator Telephone Ext:	Not reported
Owner/Operator Fax:	Not reported
Owner/Operator Email:	Not reported

Historic Generators:

Receive Date:	20051129
Handler Name: RICHARDS AUTO REPAIR	
Federal Waste Generator Description:	Not a generator, verified

RICHARDS AUTO REPAIR (Continued) **1024812684**

State District Owner:	Not reported
Large Quantity Handler of Universal Waste:	No
Recognized Trader Importer:	No
Recognized Trader Exporter:	No
Spent Lead Acid Battery Importer:	No
Spent Lead Acid Battery Exporter:	No
Current Record:	Yes
Non Storage Recycler Activity:	Not reported
Electronic Manifest Broker:	Not reported

List of NAICS Codes and Descriptions:

NAICS Code:	811111
NAICS Description:	GENERAL AUTOMOTIVE REPAIR

Facility Has Received Notices of Violations:

Violations:	No Violations Found

Evaluation Action Summary:

Evaluations:	No Evaluations Found

E MANIFEST:

Manifest Tracking Number:	030005183WAS
Last Updated Date:	20191219
Shipped Date:	20190813
Received Date:	20190815
Manifest Status:	Signed
Submission Type:	DataImage5Copy
Origin Type:	Web
Generator EPA ID:	CAL000300876
Generator Name:	Richard Auto Repair
Generator Location Street Number:	Not reported
Generator Location Street 1:	910SAN MATES AVE # A
Generator Location Street 2:	Not reported
Generator Location City:	SAN BRUNO
Generator Location State:	CA
Generator Location Zip:	94060
Generator Mail Street Number:	Not reported
Generator Mail Street 1:	910SAN MATES AVE # A
Generator Mail Street 2:	Not reported
Generator Mail City:	SAN BRUNO
Generator Mail Zip:	94060
Generator Mail State:	CA
Generator Contact Company Name:	Not reported
Designated Facility EPA ID:	CAL000330453
Designated Facility Name:	Agritec Int Dba Cleantech Environmental
Designated Facility Mail Street Number:	Not reported
Designated Facility Mail Street 1:	Not reported
Designated Facility Mail Street 2:	5820 MARTIN RD
Designated Facility Mail City:	IRWINDALE
Designated Facility Mail Zip:	91706
Designated Facility Mail State:	CA
Designated Facility Location Street Number:	Not reported
Designated Facility Location Street 1:	5820 MARTIN RD
Designated Facility Location Street 2:	Not reported

RICHARDS AUTO REPAIR (Continued) **1024812684**

Designated Facility Location City:	IRWINDALE
Designated Facility Location Zip:	91706
Designated Facility Location State:	CA
Designated Facility Contact Company Name:	Not reported
Manifest Residue Indicator:	N
Rejection Indicator:	N

Manifest Tracking Number:	030087508WAS
Last Updated Date:	20230929
Shipped Date:	20230921
Received Date:	20230928
Manifest Status:	Signed
Submission Type:	DataImage5Copy
Origin Type:	Web
Generator EPA ID:	CAL000300876
Generator Name:	Richards Auto Repair
Generator Location Street Number:	Not reported
Generator Location Street 1:	910 SAN MATEO AVE STE A
Generator Location Street 2:	Not reported
Generator Location City:	SAN BRUNO
Generator Location State:	CA
Generator Location Zip:	94066-3205
Generator Mail Street Number:	Not reported
Generator Mail Street 1:	910 SAN MATEO AVE STE A
Generator Mail Street 2:	Not reported
Generator Mail City:	SAN BRUNO
Generator Mail Zip:	94066-3205
Generator Mail State:	CA
Generator Contact Company Name:	Not reported
Designated Facility EPA ID:	CAL000330453
Designated Facility Name:	Agritec Int Dba Cleantech Environmental
Designated Facility Mail Street Number:	5820
Designated Facility Mail Street 1:	Not reported
Designated Facility Mail Street 2:	MARTIN ROAD
Designated Facility Mail City:	IRWINDALE
Designated Facility Mail Zip:	91706
Designated Facility Mail State:	CA
Designated Facility Location Street Number:	5820
Designated Facility Location Street 1:	MARTIN ROAD
Designated Facility Location Street 2:	Not reported
Designated Facility Location City:	IRWINDALE
Designated Facility Location Zip:	91706
Designated Facility Location State:	CA
Designated Facility Contact Company Name:	Not reported
Manifest Residue Indicator:	N
Rejection Indicator:	N

Manifest Tracking Number:	019892957JJK
Last Updated Date:	20191025
Shipped Date:	20190122
Received Date:	20190124
Manifest Status:	Signed
Submission Type:	DataImage5Copy
Origin Type:	Web
Generator EPA ID:	CAL000300876
Generator Name:	Richards Auto Repair
Generator Location Street Number:	Not reported

RICHARDS AUTO REPAIR (Continued) **1024812684**

Generator Location Street 1:	910 SAN MATEO AVE STE A
Generator Location Street 2:	Not reported
Generator Location City:	SAN BRUNO
Generator Location State:	CA
Generator Location Zip:	94066-3205
Generator Mail Street Number:	Not reported
Generator Mail Street 1:	910 SAN MATEO AVE STE A
Generator Mail Street 2:	Not reported
Generator Mail City:	SAN BRUNO
Generator Mail Zip:	94066-3205
Generator Mail State:	CA
Generator Contact Company Name:	Not reported
Designated Facility EPA ID:	CAL000330453
Designated Facility Name:	Agritec Int Dba Cleantech Environmental
Designated Facility Mail Street Number:	Not reported
Designated Facility Mail Street 1:	Not reported
Designated Facility Mail Street 2:	5820 MARTIN RD
Designated Facility Mail City:	IRWINDALE
Designated Facility Mail Zip:	91706
Designated Facility Mail State:	CA
Designated Facility Location Street Number:	Not reported
Designated Facility Location Street 1:	5820 MARTIN RD
Designated Facility Location Street 2:	Not reported
Designated Facility Location City:	IRWINDALE
Designated Facility Location Zip:	91706
Designated Facility Location State:	CA
Designated Facility Contact Company Name:	Not reported
Manifest Residue Indicator:	N
Rejection Indicator:	N

Manifest Tracking Number:	030062590WAS
Last Updated Date:	20220930
Shipped Date:	20220902
Received Date:	20220909
Manifest Status:	Signed
Submission Type:	DataImage5Copy
Origin Type:	Web
Generator EPA ID:	CAL000300876
Generator Name:	Richards Auto Repair
Generator Location Street Number:	Not reported
Generator Location Street 1:	910 SAN MATEO AVE STE A
Generator Location Street 2:	Not reported
Generator Location City:	SAN BRUNO
Generator Location State:	CA
Generator Location Zip:	94066-3205
Generator Mail Street Number:	Not reported
Generator Mail Street 1:	910 SAN MATEO AVE STE A
Generator Mail Street 2:	Not reported
Generator Mail City:	SAN BRUNO
Generator Mail Zip:	94066-3205
Generator Mail State:	CA
Generator Contact Company Name:	Not reported
Designated Facility EPA ID:	CAL000330453
Designated Facility Name:	Agritec Int Dba Cleantech Environmental
Designated Facility Mail Street Number:	5820
Designated Facility Mail Street 1:	Not reported
Designated Facility Mail Street 2:	MARTIN ROAD

RICHARDS AUTO REPAIR (Continued) **1024812684**

Designated Facility Mail City:	IRWINDALE
Designated Facility Mail Zip:	91706
Designated Facility Mail State:	CA
Designated Facility Location Street Number:	5820
Designated Facility Location Street 1:	MARTIN ROAD
Designated Facility Location Street 2:	Not reported
Designated Facility Location City:	IRWINDALE
Designated Facility Location Zip:	91706
Designated Facility Location State:	CA
Designated Facility Contact Company Name:	Not reported
Manifest Residue Indicator:	N
Rejection Indicator:	N

State Waste:

Manifest Tracking Number:	030062590WAS
Waste Line Number:	1
State Waste Code Owner:	CA
State Waste Code:	352
State Waste:	Other organic solids

Transporter:

Manifest Tracking Number:	030062590WAS
Transporter Line Number:	1
Transporter EPA ID:	CAR000330019
Transporter Name:	Cleantech Environmental, Inc

Waste Line:

Manifest Tracking Number:	030062590WAS
Waste Line Number:	1
U.S. DOT Hazardous Indicator:	N
U.S. DOT ID Number:	Not reported
U.S. DOT Description:	Not reported
Non-Hazardous Waste Description:	NON-RCRA HAZARDOUS WASTE SOLID (ABSORBENT/PAPER FILTGER MEDIA)
Number of Containers:	1
Container Type Code:	DM
Container Type Description:	Metal drums, barrels, kegs
Waste Quantity:	200
Quantity Unit of Measure Code:	P
Quantity Unit of Measure Description:	Pounds
Waste Quantity, in Tons:	0.1
Acute Waste Quantity, in Tons:	0
Non-Acute Waste Quantity, in Tons:	0.1
Waste Quantity, in Kilograms:	90.703
Acute Waste Quantity, in Kilograms:	0
Non-Acute Waste Quantity, in Kilorgrams:	90.703
Management Method Code:	H141
Management Method Description:	STORAGE, BULKING AND/OR TRANSFER OFF SITE
Waste Residue Indicator:	N
Quantity Discrepancy Indicator:	N
Waste Type Discrepancy Indicator:	N
Waste Density:	Not reported
Waste Density Unit of Measure Code:	Not reported
Waste Density Unit of Measure Description:	Not reported
Form Code:	Not reported
Form Code Description:	Not reported
Source Code:	Not reported

RICHARDS AUTO REPAIR (Continued) **1024812684**

Source Code Description:	Not reported
Waste Minimization Code:	Not reported
Waste Minimization Code Description:	Not reported
Consent Number:	Not reported
EPA Waste Indicator:	N

AD437 **RICHARDS AUTO REPAIR** **CERS HAZ WASTE** **S121745861**
ESE **910 SAN MATEO AVE** **CERS** **N/A**
1/8-1/4 **SAN BRUNO, CA 94066**
0.225 mi.
1187 ft. **Site 17 of 21 in cluster AD**

Relative:
Lower

Actual:
24 ft.

CERS HAZ WASTE:

Name:	RICHARDS AUTO REPAIR
Address:	910 SAN MATEO AVE
City,State,Zip:	SAN BRUNO, CA 94066
Site ID:	147761
CERS ID:	10065343
CERS Description:	Hazardous Waste Generator

CERS:

Name:	RICHARDS AUTO REPAIR
Address:	910 SAN MATEO AVE
City,State,Zip:	SAN BRUNO, CA 94066
Site ID:	147761
CERS ID:	10065343
CERS Description:	Chemical Storage Facilities

Violations:

Site ID:	147761
Site Name:	RICHARDS AUTO REPAIR
Violation Date:	01-03-2024
Citation:	22 CCR 12 66262.40(a) - California Code of Regulations, Title 22, Chapter 12, Section(s) 66262.40(a)
Violation Description:	Failure to keep a copy of each properly signed manifest for at least three years from the date the waste was accepted by the initial transporter. The manifest signed at the time the waste was accepted for transport shall be kept until receiving a signed copy from the designated facility which received the waste.
Violation Notes:	Returned to compliance on 03/18/2024. Provide all copies of hazardous waste manifests from the last 2 years to your inspector for review.
Violation Division:	San Mateo County Environmental Health
Violation Program:	HW
Violation Source:	CERS,

Site ID:	147761
Site Name:	RICHARDS AUTO REPAIR
Violation Date:	06-08-2017
Citation:	HSC 6.95 25505(a)(4) - California Health and Safety Code, Chapter 6.95, Section(s) 25505(a)(4)
Violation Description:	Failure to provide initial and annual training to all employees in safety procedures in the event of a release or threatened release of a hazardous material or failure to document and maintain training records for a minimum of three years.
Violation Notes:	Returned to compliance on 08/31/2017. Facility needs to document employee training.
Violation Division:	San Mateo County Environmental Health
Violation Program:	HMRRP

RICHARDS AUTO REPAIR (Continued) **S121745861**

Violation Source:	CERS,
Site ID:	147761
Site Name:	RICHARDS AUTO REPAIR
Violation Date:	05-19-2015
Citation:	40 CFR 1 265.173 - U.S. Code of Federal Regulations, Title 40, Chapter 1, Section(s) 265.173
Violation Description:	Failure to properly close hazardous waste containers when not in active use.
Violation Notes:	Returned to compliance on 05/19/2015.
Violation Division:	San Mateo County Environmental Health
Violation Program:	HW
Violation Source:	CERS,
Site ID:	147761
Site Name:	RICHARDS AUTO REPAIR
Violation Date:	05-19-2015
Citation:	HSC 6.95 25508(a)(1) - California Health and Safety Code, Chapter 6.95, Section(s) 25508(a)(1)
Violation Description:	Failure to complete and electronically submit hazardous material inventory information for all reportable hazardous materials on site at or above reportable quantities.
Violation Notes:	Returned to compliance on 05/20/2015. Facility needs to adjust onsite quantities of motor oil and coolant waste.
Violation Division:	San Mateo County Environmental Health
Violation Program:	HMRRP
Violation Source:	CERS,
Site ID:	147761
Site Name:	RICHARDS AUTO REPAIR
Violation Date:	06-27-2019
Citation:	22 CCR 12 66262.34(f) - California Code of Regulations, Title 22, Chapter 12, Section(s) 66262.34(f)
Violation Description:	Failure to properly label hazardous waste accumulation containers and portable tanks with the following requirements: "Hazardous Waste", name and address of the generator, physical and chemical characteristics of the Hazardous Waste, and starting accumulation date.
Violation Notes:	Returned to compliance on 12/11/2019. Facility placed small hazardous waste labels on the wall above the used oil drums and keeps a record of disposal date on a separate label. Informed facility that hazardous waste label must be affixed to each drum. Facility stated the labels kept falling off. Facility can keep the drum clean so that the labels will stay. Label 4 of the six 55 gallon used oil drums with hazardous waste labels no later than 30 days.
Violation Division:	San Mateo County Environmental Health
Violation Program:	HW
Violation Source:	CERS,
Site ID:	147761
Site Name:	RICHARDS AUTO REPAIR
Violation Date:	06-08-2017
Citation:	HSC 6.95 25505.1 - California Health and Safety Code, Chapter 6.95, Section(s) 25505.1
Violation Description:	Failure to notify property owner in writing that the business is subject to the business plan program and has complied with its provisions.

RICHARDS AUTO REPAIR (Continued) **S121745861**

Violation Notes:	Returned to compliance on 08/31/2017. Notify property owner that facility is subject to HMBP reporting requirement.
Violation Division:	San Mateo County Environmental Health
Violation Program:	HMRRP
Violation Source:	CERS,
Site ID:	147761
Site Name:	RICHARDS AUTO REPAIR
Violation Date:	05-19-2015
Citation:	22 CCR 12 66262.34(d) - California Code of Regulations, Title 22, Chapter 12, Section(s) 66262.34(d)
Violation Description:	Failure to dispose of hazardous waste within 180 days (or 270 if waste is transported over 200 miles) for the generator who generates less than 1000 kilogram per month, but more than 100 kilograms per month.
Violation Notes:	Returned to compliance on 05/26/2015. Waste coolant stored more than 180 days. Facility needs to use only one drum for coolant waste and disposed every 6 months.
Violation Division:	San Mateo County Environmental Health
Violation Program:	HW
Violation Source:	CERS,
Site ID:	147761
Site Name:	RICHARDS AUTO REPAIR
Violation Date:	06-08-2017
Citation:	22 CCR 12 66262.34(f) - California Code of Regulations, Title 22, Chapter 12, Section(s) 66262.34(f)
Violation Description:	Failure to properly label hazardous waste accumulation containers and portable tanks with the following requirements: "Hazardous Waste", name and address of the generator, physical and chemical characteristics of the Hazardous Waste, and starting accumulation date.
Violation Notes:	Returned to compliance on 08/31/2017. The hazardous waste labels for used oil and coolant are placed on the wall. The hazardous waste labels needed to be placed on each drum.
Violation Division:	San Mateo County Environmental Health
Violation Program:	HW
Violation Source:	CERS,
Site ID:	147761
Site Name:	RICHARDS AUTO REPAIR
Violation Date:	01-03-2024
Citation:	HSC 6.95 25505(a)(4) - California Health and Safety Code, Chapter 6.95, Section(s) 25505(a)(4)
Violation Description:	Failure to provide initial and annual training to all employees in safety procedures in the event of a release or threatened release of a hazardous material or failure to document and maintain training records for a minimum of three years.
Violation Notes:	Returned to compliance on 03/18/2024. Employee training records were not available at the time of the inspection. Provide documentation to the inspector that all employees have received hazardous material business plan training in the last year. Conduct a refresher training if needed.
Violation Division:	San Mateo County Environmental Health
Violation Program:	HMRRP
Violation Source:	CERS,
Site ID:	147761

RICHARDS AUTO REPAIR (Continued) **S121745861**

Site Name: RICHARDS AUTO REPAIR
Violation Date: 06-27-2019
Citation: 40 CFR 1 265.173 - U.S. Code of Federal Regulations, Title 40, Chapter 1, Section(s) 265.173
Violation Description: Failure to meet the following container management requirements: (a) A container holding hazardous waste must always be closed during storage, except when it is necessary to add or remove waste. (b) A container holding hazardous waste must not be opened, handled, or stored in a manner which may rupture the container or cause it to leak.
Violation Notes: Returned to compliance on 06/27/2019. Two of the 6 used oil drums bungs were not closed. One 55 gallon waste coolant drum's bung was not closed. Bungs were closed during inspection. Facility rep stated he kept reminding his employees to make sure that bungs are closed when not actively adding used oil or waste coolant.
Violation Division: San Mateo County Environmental Health
Violation Program: HW
Violation Source: CERS,

Evaluation:
Eval General Type: Compliance Evaluation Inspection
Eval Date: 01-03-2024
Violations Found: Yes
Eval Type: Routine done by local agency
Eval Notes: CAL000300876 Onsite for routine inspection. Manager Sam Ortiz provided access. Facility generates waste oil, waste antifreeze, used filters. Hazardous waste labels indicate that the oil and antifreeze were last disposed of in July 2023, and the filters in September 2023, however no hazardous waste manifests could be provided during the inspection to verify. Sam stated that Barry would return from vacation on the 11th and would be able to provide copies of manifests then. One drum was waste oil, and one drum of waste anitfreeze had funnels removed and bung caps closed during the inspection. Ensure that all containers of hazardous waste remain closed except when adding or removing waste.
Eval Division: San Mateo County Environmental Health
Eval Program: HW
Eval Source: CERS,

Eval General Type: Other/Unknown
Eval Date: 03-01-2019
Violations Found: No
Eval Type: Other, not routine, done by local agency
Eval Notes: HMBP submittal reviewed and accepted.
Eval Division: San Mateo County Environmental Health
Eval Program: HMRRP
Eval Source: CERS,

Eval General Type: Other/Unknown
Eval Date: 03-18-2020
Violations Found: No
Eval Type: Other, not routine, done by local agency
Eval Notes: HMBP submittal reviewed and accepted.
Eval Division: San Mateo County Environmental Health
Eval Program: HMRRP
Eval Source: CERS,

Eval General Type: Other/Unknown

RICHARDS AUTO REPAIR (Continued) **S121745861**

Eval Date: 03-29-2021
Violations Found: No
Eval Type: Other, not routine, done by local agency
Eval Notes: Not reported
Eval Division: San Mateo County Environmental Health
Eval Program: HMRRP
Eval Source: CERS,

Eval General Type: Other/Unknown
Eval Date: 05-19-2015
Violations Found: No
Eval Type: Other, not routine, done by local agency
Eval Notes: phys inspection IDd needed fixes to BP
Eval Division: San Mateo County Environmental Health
Eval Program: HMRRP
Eval Source: CERS,

Eval General Type: Compliance Evaluation Inspection
Eval Date: 06-08-2017
Violations Found: Yes
Eval Type: Routine done by local agency
Eval Notes: Waste generated and associated containers used to store the waste: Used oil is stored in six 55 gallon drums Waste coolant are kept in two 55 gallon drums. One filter drums. Universal waste: CESQG. Facility uses Sacramento oil for disposal. EPA ID#: Active BTAFALCON@YAHOO.COM
Eval Division: San Mateo County Environmental Health
Eval Program: HW
Eval Source: CERS,

Eval General Type: Compliance Evaluation Inspection
Eval Date: 06-25-2019
Violations Found: No
Eval Type: Routine done by local agency
Eval Notes: HMBP submitted on 2/21/2019.
Eval Division: San Mateo County Environmental Health
Eval Program: HMRRP
Eval Source: CERS,

Eval General Type: Compliance Evaluation Inspection
Eval Date: 06-25-2019
Violations Found: Yes
Eval Type: Routine done by local agency
Eval Notes: Waste generated at the facility: - Used oil stored in six 55 gallon drums - Waste coolant in two 55 gallon poly drums. - metal filters in one 55 gallon drum - Paper filters filters in a 30 gallon drum
Eval Division: San Mateo County Environmental Health
Eval Program: HW
Eval Source: CERS,

Eval General Type: Compliance Evaluation Inspection
Eval Date: 08-03-2021
Violations Found: No
Eval Type: Routine done by local agency
Eval Notes: Not reported
Eval Division: San Mateo County Environmental Health
Eval Program: HMRRP

RICHARDS AUTO REPAIR (Continued) **S121745861**

Eval Source: CERS,

Eval General Type: Compliance Evaluation Inspection
Eval Date: 08-03-2021
Violations Found: No
Eval Type: Routine done by local agency
Eval Notes: Facility generates: Used oil - last pick up 6/10/21 (approx 2 pick ups per year) Waste Antifreeze - last pick up 6/10/21 (approx 2 pick ups per year) Waste paper/metal filters - last pick up 4/25/21 Waste Tires
Eval Division: San Mateo County Environmental Health
Eval Program: HW
Eval Source: CERS,

Eval General Type: Other/Unknown
Eval Date: 08-22-2014
Violations Found: No
Eval Type: Other, not routine, done by local agency
Eval Notes: Not reported
Eval Division: San Mateo County Environmental Health
Eval Program: HMRRP
Eval Source: CERS,

Eval General Type: Other/Unknown
Eval Date: 10-01-2014
Violations Found: No
Eval Type: Other, not routine, done by local agency
Eval Notes: Not reported
Eval Division: San Mateo County Environmental Health
Eval Program: HMRRP
Eval Source: CERS,

Eval General Type: Compliance Evaluation Inspection
Eval Date: 01-03-2024
Violations Found: Yes
Eval Type: Routine done by local agency
Eval Notes: Onsite for routine inspection. Manager Sam Ortiz provided access. Training records were not available during the inspection. Sam indicated that most trainings are more informal tailgate style training.
Eval Division: San Mateo County Environmental Health
Eval Program: HMRRP
Eval Source: CERS,

Eval General Type: Other/Unknown
Eval Date: 02-28-2022
Violations Found: No
Eval Type: Other, not routine, done by local agency
Eval Notes: Not reported
Eval Division: San Mateo County Environmental Health
Eval Program: HMRRP
Eval Source: CERS,

Eval General Type: Compliance Evaluation Inspection
Eval Date: 05-19-2015
Violations Found: Yes
Eval Type: Routine done by local agency
Eval Notes: Not reported

RICHARDS AUTO REPAIR (Continued) **S121745861**

Eval Division: San Mateo County Environmental Health
Eval Program: HMRRP
Eval Source: CERS,

Eval General Type: Other/Unknown
Eval Date: 06-25-2019
Violations Found: No
Eval Type: Other, not routine, done by local agency
Eval Notes: Not reported
Eval Division: San Mateo County Environmental Health
Eval Program: HW
Eval Source: CERS,

Eval General Type: Other/Unknown
Eval Date: 08-23-2017
Violations Found: No
Eval Type: Other, not routine, done by local agency
Eval Notes: Not reported
Eval Division: San Mateo County Environmental Health
Eval Program: HW
Eval Source: CERS,

Eval General Type: Other/Unknown
Eval Date: 01-09-2018
Violations Found: No
Eval Type: Other, not routine, done by local agency
Eval Notes: Facility Information and Emergency Response and Training Plans Accepted. Hazardous Materials Inventory Not Accepted.
Eval Division: San Mateo County Environmental Health
Eval Program: HMRRP
Eval Source: CERS,

Eval General Type: Other/Unknown
Eval Date: 03-13-2018
Violations Found: No
Eval Type: Other, not routine, done by local agency
Eval Notes: HMBP submittal not accepted.
Eval Division: San Mateo County Environmental Health
Eval Program: HMRRP
Eval Source: CERS,

Eval General Type: Other/Unknown
Eval Date: 04-26-2018
Violations Found: No
Eval Type: Other, not routine, done by local agency
Eval Notes: HMBP submittal reviewed and accepted.
Eval Division: San Mateo County Environmental Health
Eval Program: HMRRP
Eval Source: CERS,

Eval General Type: Other/Unknown
Eval Date: 05-16-2017
Violations Found: No
Eval Type: Other, not routine, done by local agency
Eval Notes: Not reported
Eval Division: San Mateo County Environmental Health
Eval Program: HMRRP

RICHARDS AUTO REPAIR (Continued) **S121745861**

Eval Source: CERS,

Eval General Type: Other/Unknown
Eval Date: 05-18-2015
Violations Found: No
Eval Type: Other, not routine, done by local agency
Eval Notes: Not reported
Eval Division: San Mateo County Environmental Health
Eval Program: HW
Eval Source: CERS,

Eval General Type: Other/Unknown
Eval Date: 06-08-2017
Violations Found: No
Eval Type: Other, not routine, done by local agency
Eval Notes: Not reported
Eval Division: San Mateo County Environmental Health
Eval Program: HMRRP
Eval Source: CERS,

Eval General Type: Other/Unknown
Eval Date: 12-05-2019
Violations Found: No
Eval Type: Other, not routine, done by local agency
Eval Notes: brought bungs, labels, sheet protectors, wires for the facility to use to properly label the 8 drums. Facility stated the magnatric platsic folders fo not stay. Owner complainted about having to keep labels legible and we are asking too much
Eval Division: San Mateo County Environmental Health
Eval Program: HW
Eval Source: CERS,

Eval General Type: Other/Unknown
Eval Date: 03-23-2018
Violations Found: No
Eval Type: Other, not routine, done by local agency
Eval Notes: HMBP submittal accepted.
Eval Division: San Mateo County Environmental Health
Eval Program: HMRRP
Eval Source: CERS,

Eval General Type: Other/Unknown
Eval Date: 05-12-2016
Violations Found: No
Eval Type: Other, not routine, done by local agency
Eval Notes: Not reported
Eval Division: San Mateo County Environmental Health
Eval Program: HMRRP
Eval Source: CERS,

Eval General Type: Compliance Evaluation Inspection
Eval Date: 05-19-2015
Violations Found: Yes
Eval Type: Routine done by local agency
Eval Notes: Not reported
Eval Division: San Mateo County Environmental Health
Eval Program: HW

RICHARDS AUTO REPAIR (Continued) **S121745861**

Eval Source: CERS,

Eval General Type: Compliance Evaluation Inspection
Eval Date: 06-08-2017
Violations Found: Yes
Eval Type: Routine done by local agency
Eval Notes: Last HMBP submitted in 3/27/2017. Fire extinguishers: last serviced on 6/16/2016. BTAFALCON@YAHOO.COM
Eval Division: San Mateo County Environmental Health
Eval Program: HMRRP
Eval Source: CERS,

Eval General Type: Other/Unknown
Eval Date: 06-23-2017
Violations Found: No
Eval Type: Other, not routine, done by local agency
Eval Notes: Not reported
Eval Division: San Mateo County Environmental Health
Eval Program: HW
Eval Source: CERS,

Eval General Type: Other/Unknown
Eval Date: 06-25-2019
Violations Found: No
Eval Type: Other, not routine, done by local agency
Eval Notes: Not reported
Eval Division: San Mateo County Environmental Health
Eval Program: HMRRP
Eval Source: CERS,

Eval General Type: Other/Unknown
Eval Date: 08-22-2017
Violations Found: No
Eval Type: Other, not routine, done by local agency
Eval Notes: Barry told me the plastic protector and the magnets will not stay on the drums. he cleaned the drums and placed the label directly on the drum. He has completed the training and will send letter to landlord.
Eval Division: San Mateo County Environmental Health
Eval Program: HMRRP
Eval Source: CERS,

Enforcement Action:
Site ID: 147761
Site Name: RICHARDS AUTO REPAIR
Site Address: 910 SAN MATEO AVE
Site City: SAN BRUNO
Site Zip: 94066
Enf Action Date: 05-19-2015
Enf Action Type: Notice of Violation (Unified Program)
Enf Action Description: Notice of Violation Issued by the Inspector at the Time of Inspection
Enf Action Notes: Not reported
Enf Action Division: San Mateo County Environmental Health
Enf Action Program: HMRRP
Enf Action Source: CERS,

Site ID: 147761
Site Name: RICHARDS AUTO REPAIR

RICHARDS AUTO REPAIR (Continued) **S121745861**

Site Address:	910 SAN MATEO AVE
Site City:	SAN BRUNO
Site Zip:	94066
Enf Action Date:	05-19-2015
Enf Action Type:	Notice of Violation (Unified Program)
Enf Action Description:	Notice of Violation Issued by the Inspector at the Time of Inspection
Enf Action Notes:	Not reported
Enf Action Division:	San Mateo County Environmental Health
Enf Action Program:	HW
Enf Action Source:	CERS,

Site ID:	147761
Site Name:	RICHARDS AUTO REPAIR
Site Address:	910 SAN MATEO AVE
Site City:	SAN BRUNO
Site Zip:	94066
Enf Action Date:	12-13-2017
Enf Action Type:	Notice of Violation (Unified Program)
Enf Action Description:	Notice of Violation Issued by the Inspector at the Time of Inspection
Enf Action Notes:	1/31/18: Facility violations were resolved in 2015.
Enf Action Division:	San Mateo County Environmental Health
Enf Action Program:	HMRRP
Enf Action Source:	CERS,

Site ID:	147761
Site Name:	RICHARDS AUTO REPAIR
Site Address:	910 SAN MATEO AVE
Site City:	SAN BRUNO
Site Zip:	94066
Enf Action Date:	12-13-2017
Enf Action Type:	Notice of Violation (Unified Program)
Enf Action Description:	Notice of Violation Issued by the Inspector at the Time of Inspection
Enf Action Notes:	1/31/18: Facility violations were resolved in 2015.
Enf Action Division:	San Mateo County Environmental Health
Enf Action Program:	HW
Enf Action Source:	CERS,

Site ID:	147761
Site Name:	RICHARDS AUTO REPAIR
Site Address:	910 SAN MATEO AVE
Site City:	SAN BRUNO
Site Zip:	94066
Enf Action Date:	12-17-2019
Enf Action Type:	Notice of Violation (Unified Program)
Enf Action Description:	Notice of Violation Issued by the Inspector at the Time of Inspection
Enf Action Notes:	Certified NOV letter delivered to business on Dec 13, 2019. 4/22/20: NOV RESOLVED, NO VIOLATIONS OPEN .
Enf Action Division:	San Mateo County Environmental Health
Enf Action Program:	HW
Enf Action Source:	CERS,

Coordinates:

Site ID:	147761
Facility Name:	RICHARDS AUTO REPAIR
Env Int Type Code:	HWG
Program ID:	10065343
Coord Name:	Not reported

RICHARDS AUTO REPAIR (Continued) **S121745861**

Ref Point Type Desc: Unknown,
Latitude: 37.633116
Longitude: -122.411363

Affiliation:
Affiliation Type Desc: Operator
Entity Name: richards auto repair inc
Entity Title: Not reported
Affiliation Address: Not reported
Affiliation City: Not reported
Affiliation State: Not reported
Affiliation Country: Not reported
Affiliation Zip: Not reported
Affiliation Phone: (650) 589-6880,

Affiliation Type Desc: Parent Corporation
Entity Name: RICHARDS AUTO REPAIR
Entity Title: Not reported
Affiliation Address: Not reported
Affiliation City: Not reported
Affiliation State: Not reported
Affiliation Country: Not reported
Affiliation Zip: Not reported
Affiliation Phone: ,

Affiliation Type Desc: Facility Mailing Address
Entity Name: Mailing Address
Entity Title: Not reported
Affiliation Address: 910A SAN MATEO AVE
Affiliation City: SAN BRUNO
Affiliation State: CA
Affiliation Country: Not reported
Affiliation Zip: 94066
Affiliation Phone: ,

Affiliation Type Desc: CUPA District
Entity Name: San Mateo County Environmental Health
Entity Title: Not reported
Affiliation Address: 2000 Alameda de las Pulgas, Suite 100
Affiliation City: San Mateo
Affiliation State: CA
Affiliation Country: Not reported
Affiliation Zip: 94403
Affiliation Phone: (650) 372-6200,

Affiliation Type Desc: Document Preparer
Entity Name: Barry Ta
Entity Title: Not reported
Affiliation Address: Not reported
Affiliation City: Not reported
Affiliation State: Not reported
Affiliation Country: Not reported
Affiliation Zip: Not reported
Affiliation Phone: ,

Affiliation Type Desc: Identification Signer
Entity Name: Barry Ta

RICHARDS AUTO REPAIR (Continued) **S121745861**

Entity Title:	Manager
Affiliation Address:	Not reported
Affiliation City:	Not reported
Affiliation State:	Not reported
Affiliation Country:	Not reported
Affiliation Zip:	Not reported
Affiliation Phone:	,
Affiliation Type Desc:	Property Owner
Entity Name:	Welch Family Partnership
Entity Title:	Not reported
Affiliation Address:	383 W San Bruno Ave
Affiliation City:	San Bruno
Affiliation State:	CA
Affiliation Country:	United States
Affiliation Zip:	94066
Affiliation Phone:	(650) 589-1262,
Affiliation Type Desc:	Environmental Contact
Entity Name:	Barry Ta
Entity Title:	Not reported
Affiliation Address:	910A san mateo Ave
Affiliation City:	San bruno
Affiliation State:	CA
Affiliation Country:	Not reported
Affiliation Zip:	94066
Affiliation Phone:	,
Affiliation Type Desc:	Legal Owner
Entity Name:	richards auto repair inc
Entity Title:	Not reported
Affiliation Address:	910A SAN MATEO AVE
Affiliation City:	SAN BRUNO
Affiliation State:	CA
Affiliation Country:	United States
Affiliation Zip:	94066
Affiliation Phone:	(650) 589-6880,

AD438 **KRENTZ APARTMENTS** **San Mateo Co. BI** **S106982267**
ESE **912 SAN MATEO** **N/A**
1/8-1/4 **SAN BRUNO, CA 94066**
0.225 mi.
1190 ft. **Site 18 of 21 in cluster AD**

Relative: **Lower**

Actual: **24 ft.**

San Mateo Co. BI:

Name:	KRENTZ APARTMENTS
Address:	912 SAN MATEO
City,State,Zip:	SAN BRUNO, CA 94066
Region:	SAN MATEO
Facility ID:	FA0028308
Prog Element Code:	UNDERGROUND TANK - GENERAL
Record Id:	PR0046875
Description:	UNDERGROUND TANK - GENERAL
Facility Status:	Inactive, non-billable
Program Category:	UNDERGROUND TANK PROGRAM

AN439 **CUMMINGS MOVING COMPANY** **RCRA NonGen / NLR** **1025846338**
NNE **275 S MAPLE AVE** **CAC003026142**
1/8-1/4 **SOUTH SAN FRANCISCO, CA 94080**
0.226 mi.
1194 ft. **Site 1 of 3 in cluster AN**

Relative: **Lower**

Actual: **26 ft.**

RCRA Listings:

Date Form Received by Agency:	20190726
Handler Name:	Cummings Moving Company
Handler Address:	275 S Maple Ave
Handler City,State,Zip:	SOUTH SAN FRANCISCO, CA 94080-6305
EPA ID:	CAC003026142
Contact Name:	AMY MESSINGER
Contact Address:	275 S MAPLE AVE
Contact City,State,Zip:	SOUTH SAN FRANCISCO, CA 94080-6305
Contact Telephone:	650-692-3000
Contact Fax:	Not reported
Contact Email:	INFO@CUMMINGSMOVING.COM
Contact Title:	Not reported
EPA Region:	09
Land Type:	Not reported
Federal Waste Generator Description:	Not a generator, verified
Non-Notifier:	Not reported
Biennial Report Cycle:	Not reported
Accessibility:	Not reported
Active Site Indicator:	Not reported
State District Owner:	Not reported
State District:	Not reported
Mailing Address:	275 S MAPLE AVE
Mailing City,State,Zip:	SOUTH SAN FRANCISCO, CA 94080-6305
Owner Name:	Amy Messinger
Owner Type:	Other
Operator Name:	Amy Messinger
Operator Type:	Other
Short-Term Generator Activity:	No
Importer Activity:	No
Mixed Waste Generator:	No
Transporter Activity:	No
Transfer Facility Activity:	No
Recycler Activity with Storage:	No
Small Quantity On-Site Burner Exemption:	No
Smelting Melting and Refining Furnace Exemption:	No
Underground Injection Control:	No
Off-Site Waste Receipt:	No
Universal Waste Indicator:	No
Universal Waste Destination Facility:	No
Federal Universal Waste:	No
Active Site State-Reg Handler:	---
Federal Facility Indicator:	Not reported
Hazardous Secondary Material Indicator:	N
Sub-Part K Indicator:	Not reported
2018 GPRA Permit Baseline:	Not on the Baseline
2018 GPRA Renewals Baseline:	Not on the Baseline
202 GPRA Corrective Action Baseline:	No
Subject to Corrective Action Universe:	No
Non-TSDFs Where RCRA CA has Been Imposed Universe:	No
Corrective Action Priority Ranking:	No NCAPS ranking
Environmental Control Indicator:	No
Institutional Control Indicator:	No

CUMMINGS MOVING COMPANY (Continued) **1025846338**

Human Exposure Controls Indicator:	N/A
Groundwater Controls Indicator:	N/A
Significant Non-Complier Universe:	No
Unaddressed Significant Non-Complier Universe:	No
Addressed Significant Non-Complier Universe:	No
Significant Non-Complier With a Compliance Schedule Universe:	No
Financial Assurance Required:	Not reported
Handler Date of Last Change:	20190910
Recognized Trader-Importer:	No
Recognized Trader-Exporter:	No
Importer of Spent Lead Acid Batteries:	No
Exporter of Spent Lead Acid Batteries:	No
Recycler Activity Without Storage:	No
Manifest Broker:	No
Sub-Part P Indicator:	No

Handler - Owner Operator:

Owner/Operator Indicator:	Owner
Owner/Operator Name: AMY MESSINGER	
Legal Status:	Other
Date Became Current:	Not reported
Date Ended Current:	Not reported
Owner/Operator Address:	275 S MAPLE AVE
Owner/Operator City,State,Zip:	SOUTH SAN FRANCISCO, CA 94080-6305
Owner/Operator Telephone:	650-692-3000
Owner/Operator Telephone Ext:	Not reported
Owner/Operator Fax:	Not reported
Owner/Operator Email:	Not reported

Owner/Operator Indicator:	Operator
Owner/Operator Name: AMY MESSINGER	
Legal Status:	Other
Date Became Current:	Not reported
Date Ended Current:	Not reported
Owner/Operator Address:	275 S MAPLE AVE
Owner/Operator City,State,Zip:	SOUTH SAN FRANCISCO, CA 94080-6305
Owner/Operator Telephone:	650-692-3000
Owner/Operator Telephone Ext:	Not reported
Owner/Operator Fax:	Not reported
Owner/Operator Email:	Not reported

Historic Generators:

Receive Date:	20190726
Handler Name: CUMMINGS MOVING COMPANY	
Federal Waste Generator Description:	Not a generator, verified
State District Owner:	Not reported
Large Quantity Handler of Universal Waste:	No
Recognized Trader Importer:	No
Recognized Trader Exporter:	No
Spent Lead Acid Battery Importer:	No
Spent Lead Acid Battery Exporter:	No
Current Record:	Yes
Non Storage Recycler Activity:	Not reported
Electronic Manifest Broker:	Not reported

CUMMINGS MOVING COMPANY (Continued) **1025846338**

List of NAICS Codes and Descriptions:
NAICS Code: 484210
NAICS Description: USED HOUSEHOLD AND OFFICE GOODS MOVING

Facility Has Received Notices of Violations:
Violations: No Violations Found

Evaluation Action Summary:
Evaluations: No Evaluations Found

AN440 **PRYAMID VAN AND STORAGE** **RCRA-SQG** **1025879216**
NNE **275 S MAPLE AVE** **CAP000073718**
1/8-1/4 **S SAN FRANCISCO, CA 94080**
0.226 mi.
1194 ft. **Site 2 of 3 in cluster AN**

Relative: **Lower**
Actual: **26 ft.**

RCRA Listings:

Date Form Received by Agency:	20000522
Handler Name:	Pryamid Van And Storage
Handler Address:	275 S Maple Ave
Handler City,State,Zip:	S SAN FRANCISCO, CA 94080
EPA ID:	CAP000073718
Contact Name:	DAVID KENNEDY
Contact Address:	275 S MAPLE AVE
Contact City,State,Zip:	S SAN FRANCISCO, CA 94080
Contact Telephone:	650-952-9852
Contact Fax:	Not reported
Contact Email:	Not reported
Contact Title:	Not reported
EPA Region:	09
Land Type:	Private
Federal Waste Generator Description:	Small Quantity Generator
Non-Notifier:	Not reported
Biennial Report Cycle:	Not reported
Accessibility:	Not reported
Active Site Indicator:	Handler Activities
State District Owner:	Not reported
State District:	Not reported
Mailing Address:	275 S MAPLE AVE
Mailing City,State,Zip:	S SAN FRANCISCO, CA 94080
Owner Name:	Paul Stewart
Owner Type:	Private
Operator Name:	Not reported
Operator Type:	Not reported
Short-Term Generator Activity:	No
Importer Activity:	No
Mixed Waste Generator:	No
Transporter Activity:	No
Transfer Facility Activity:	No
Recycler Activity with Storage:	No
Small Quantity On-Site Burner Exemption:	No
Smelting Melting and Refining Furnace Exemption:	No
Underground Injection Control:	No
Off-Site Waste Receipt:	No
Universal Waste Indicator:	No

PRYAMID VAN AND STORAGE (Continued) **1025879216**

Universal Waste Destination Facility:	No
Federal Universal Waste:	No
Active Site State-Reg Handler:	---
Federal Facility Indicator:	Not reported
Hazardous Secondary Material Indicator:	N
Sub-Part K Indicator:	Not reported
2018 GPRA Permit Baseline:	Not on the Baseline
2018 GPRA Renewals Baseline:	Not on the Baseline
202 GPRA Corrective Action Baseline:	No
Subject to Corrective Action Universe:	No
Non-TSDFs Where RCRA CA has Been Imposed Universe:	No
Corrective Action Priority Ranking:	No NCAPS ranking
Environmental Control Indicator:	No
Institutional Control Indicator:	No
Human Exposure Controls Indicator:	N/A
Groundwater Controls Indicator:	N/A
Significant Non-Complier Universe:	No
Unaddressed Significant Non-Complier Universe:	No
Addressed Significant Non-Complier Universe:	No
Significant Non-Complier With a Compliance Schedule Universe:	No
Financial Assurance Required:	Not reported
Handler Date of Last Change:	20021022
Recognized Trader-Importer:	No
Recognized Trader-Exporter:	No
Importer of Spent Lead Acid Batteries:	No
Exporter of Spent Lead Acid Batteries:	No
Recycler Activity Without Storage:	No
Manifest Broker:	No
Sub-Part P Indicator:	No

Hazardous Waste Summary:

Waste Code:	D001
Waste Description:	Ignitable Waste
Waste Code:	D035
Waste Description:	Methyl Ethyl Ketone
Waste Code:	F001
Waste Description:	The Following Spent Halogenated Solvents Used In Degreasing: Tetrachloroethylene, Trichlorethylene, Methylene Chloride, 1,1,1-Trichloroethane, Carbon Tetrachloride And Chlorinated Fluorocarbons; All Spent Solvent Mixtures/Blends Used In Degreasing Containing, Before Use, A Total Of Ten Percent Or More (By Volume) Of One Or More Of The Above Halogenated Solvents Or Those Solvents Listed In F002, F004, And F005; And Still Bottoms From The Recovery Of These Spent Solvents And Spent Solvent Mixtures.
Waste Code:	F003
Waste Description:	The Following Spent Nonhalogenated Solvents: Xylene, Acetone, Ethyl Acetate, Ethyl Benzene, Ethyl Ether, Methyl Isobutyl Ketone, N-Butyl Alcohol, Cyclohexanone, And Methanol; All Spent Solvent Mixtures/Blends Containing, Before Use, Only The Above Spent Nonhalogenated Solvents; And All Spent Solvent Mixtures/Blends Containing, Before Use, One Or More Of The Above Nonhalogenated Solvents, And A Total Of Ten Percent Or More (By Volume) Of One Or More Of Those Solvents Listed In F001, F002, F004, And F005; And Still

PRYAMID VAN AND STORAGE (Continued) **1025879216**

Bottoms From The Recovery Of These Spent Solvents And Spent Solvent Mixtures.

Waste Code: F005
Waste Description: The Following Spent Nonhalogenated Solvents: Toluene, Methyl Ethyl Ketone, Carbon Disulfide, Isobutanol, Pyridine, Benzene, 2-Ethoxyethanol, And 2-Nitropropane; All Spent Solvent Mixtures/Blends Containing, Before Use, A Total Of Ten Percent Or More (By Volume) Of One Or More Of The Above Nonhalogenated Solvents Or Those Solvents Listed In F001, F002, Or F004; And Still Bottoms From The Recovery Of These Spent Solvents And Spent Solvent Mixtures.

Handler - Owner Operator:
Owner/Operator Indicator: Owner
Owner/Operator Name: PAUL STEWART
Legal Status: Private
Date Became Current: Not reported
Date Ended Current: Not reported
Owner/Operator Address: 275 S MAPLE AVE
Owner/Operator City,State,Zip: S SAN FRANCISCO, CA 94080
Owner/Operator Telephone: 650-952-9852
Owner/Operator Telephone Ext: Not reported
Owner/Operator Fax: Not reported
Owner/Operator Email: Not reported

Historic Generators:
Receive Date: 20000522
Handler Name: PRYAMID VAN AND STORAGE
Federal Waste Generator Description: Small Quantity Generator
State District Owner: Not reported
Large Quantity Handler of Universal Waste: No
Recognized Trader Importer: No
Recognized Trader Exporter: No
Spent Lead Acid Battery Importer: No
Spent Lead Acid Battery Exporter: No
Current Record: Yes
Non Storage Recycler Activity: Not reported
Electronic Manifest Broker: Not reported

List of NAICS Codes and Descriptions:
NAICS Codes: No NAICS Codes Found

Facility Has Received Notices of Violations:
Violations: No Violations Found

Evaluation Action Summary:
Evaluations: No Evaluations Found

AN441 **275 SOUTH MAPLE AVENUE** **RCRA-SQG** **1027530606**
NNE **275 SOUTH MAPLE AVENUE** **RCRA NonGen / NLR** **CAR000349944**
1/8-1/4 **SOUTH SAN FRANCISCO, CA 94080** **E MANIFEST**
0.226 mi.
1194 ft. **Site 3 of 3 in cluster AN**

Relative: **Lower**
Actual: **26 ft.**

RCRA Listings:

Date Form Received by Agency:	20230714
Handler Name:	275 South Maple Avenue
Handler Address:	South Maple Avenue
Handler City,State,Zip:	SOUTH SAN FRANCISCO, CA 94080
EPA ID:	CAR000349944
Contact Name:	Not reported
Contact Address:	Not reported
Contact City,State,Zip:	Not reported
Contact Telephone:	Not reported
Contact Fax:	Not reported
Contact Email:	Not reported
Contact Title:	Not reported
EPA Region:	09
Land Type:	Not reported
Federal Waste Generator Description:	Not a generator, verified
Non-Notifier:	Not reported
Biennial Report Cycle:	Not reported
Accessibility:	Not reported
Active Site Indicator:	Not reported
State District Owner:	Not reported
State District:	Not reported
Mailing Address:	Not reported
Mailing City,State,Zip:	Not reported
Owner Name:	Not reported
Owner Type:	Not reported
Operator Name:	Not reported
Operator Type:	Not reported
Short-Term Generator Activity:	No
Importer Activity:	No
Mixed Waste Generator:	No
Transporter Activity:	No
Transfer Facility Activity:	No
Recycler Activity with Storage:	No
Small Quantity On-Site Burner Exemption:	No
Smelting Melting and Refining Furnace Exemption:	No
Underground Injection Control:	No
Off-Site Waste Receipt:	No
Universal Waste Indicator:	No
Universal Waste Destination Facility:	No
Federal Universal Waste:	No
Active Site State-Reg Handler:	---
Federal Facility Indicator:	Not reported
Hazardous Secondary Material Indicator:	N
Sub-Part K Indicator:	Not reported
2018 GPRA Permit Baseline:	Not on the Baseline
2018 GPRA Renewals Baseline:	Not on the Baseline
202 GPRA Corrective Action Baseline:	No
Subject to Corrective Action Universe:	No
Non-TSDFs Where RCRA CA has Been Imposed Universe:	No
Corrective Action Priority Ranking:	No NCAPS ranking
Environmental Control Indicator:	No
Institutional Control Indicator:	No

275 SOUTH MAPLE AVENUE (Continued) **1027530606**

Human Exposure Controls Indicator:	N/A
Groundwater Controls Indicator:	N/A
Significant Non-Complier Universe:	No
Unaddressed Significant Non-Complier Universe:	No
Addressed Significant Non-Complier Universe:	No
Significant Non-Complier With a Compliance Schedule Universe:	No
Financial Assurance Required:	Not reported
Handler Date of Last Change:	20230714
Recognized Trader-Importer:	No
Recognized Trader-Exporter:	No
Importer of Spent Lead Acid Batteries:	No
Exporter of Spent Lead Acid Batteries:	No
Recycler Activity Without Storage:	No
Manifest Broker:	No
Sub-Part P Indicator:	No

Historic Generators:

Receive Date:	20230714
Handler Name: 275 SOUTH MAPLE AVENUE	
Federal Waste Generator Description:	Not a generator, verified
State District Owner:	Not reported
Large Quantity Handler of Universal Waste:	No
Recognized Trader Importer:	No
Recognized Trader Exporter:	No
Spent Lead Acid Battery Importer:	No
Spent Lead Acid Battery Exporter:	No
Current Record:	Yes
Non Storage Recycler Activity:	No
Electronic Manifest Broker:	No

Receive Date:	20230130
Handler Name: 275 SOUTH MAPLE AVENUE	
Federal Waste Generator Description:	Not a generator, verified
State District Owner:	Not reported
Large Quantity Handler of Universal Waste:	No
Recognized Trader Importer:	No
Recognized Trader Exporter:	No
Spent Lead Acid Battery Importer:	No
Spent Lead Acid Battery Exporter:	No
Current Record:	No
Non Storage Recycler Activity:	No
Electronic Manifest Broker:	Yes

List of NAICS Codes and Descriptions:

NAICS Codes:	No NAICS Codes Found

Facility Has Received Notices of Violations:

Violations:	No Violations Found

Evaluation Action Summary:

Evaluations:	No Evaluations Found

275 SOUTH MAPLE AVENUE (Continued) **1027530606**

RCRA Listings:

Date Form Received by Agency:	20230714
Handler Name:	275 South Maple Avenue
Handler Address:	South Maple Avenue
Handler City,State,Zip:	SOUTH SAN FRANCISCO, CA 94080
EPA ID:	CAR000349944
Contact Name:	Not reported
Contact Address:	Not reported
Contact City,State,Zip:	Not reported
Contact Telephone:	Not reported
Contact Fax:	Not reported
Contact Email:	Not reported
Contact Title:	Not reported
EPA Region:	09
Land Type:	Not reported
Federal Waste Generator Description:	Not a generator, verified
Non-Notifier:	Not reported
Biennial Report Cycle:	Not reported
Accessibility:	Not reported
Active Site Indicator:	Not reported
State District Owner:	Not reported
State District:	Not reported
Mailing Address:	Not reported
Mailing City,State,Zip:	Not reported
Owner Name:	Not reported
Owner Type:	Not reported
Operator Name:	Not reported
Operator Type:	Not reported
Short-Term Generator Activity:	No
Importer Activity:	No
Mixed Waste Generator:	No
Transporter Activity:	No
Transfer Facility Activity:	No
Recycler Activity with Storage:	No
Small Quantity On-Site Burner Exemption:	No
Smelting Melting and Refining Furnace Exemption:	No
Underground Injection Control:	No
Off-Site Waste Receipt:	No
Universal Waste Indicator:	No
Universal Waste Destination Facility:	No
Federal Universal Waste:	No
Active Site State-Reg Handler:	---
Federal Facility Indicator:	Not reported
Hazardous Secondary Material Indicator:	N
Sub-Part K Indicator:	Not reported
2018 GPRA Permit Baseline:	Not on the Baseline
2018 GPRA Renewals Baseline:	Not on the Baseline
202 GPRA Corrective Action Baseline:	No
Subject to Corrective Action Universe:	No
Non-TSDFs Where RCRA CA has Been Imposed Universe:	No
Corrective Action Priority Ranking:	No NCAPS ranking
Environmental Control Indicator:	No
Institutional Control Indicator:	No
Human Exposure Controls Indicator:	N/A
Groundwater Controls Indicator:	N/A
Significant Non-Complier Universe:	No
Unaddressed Significant Non-Complier Universe:	No

275 SOUTH MAPLE AVENUE (Continued) **1027530606**

Addressed Significant Non-Complier Universe:	No
Significant Non-Complier With a Compliance Schedule Universe:	No
Financial Assurance Required:	Not reported
Handler Date of Last Change:	20230714
Recognized Trader-Importer:	No
Recognized Trader-Exporter:	No
Importer of Spent Lead Acid Batteries:	No
Exporter of Spent Lead Acid Batteries:	No
Recycler Activity Without Storage:	No
Manifest Broker:	No
Sub-Part P Indicator:	No

Historic Generators:

Receive Date:	20230714
Handler Name: 275 SOUTH MAPLE AVENUE	
Federal Waste Generator Description:	Not a generator, verified
State District Owner:	Not reported
Large Quantity Handler of Universal Waste:	No
Recognized Trader Importer:	No
Recognized Trader Exporter:	No
Spent Lead Acid Battery Importer:	No
Spent Lead Acid Battery Exporter:	No
Current Record:	Yes
Non Storage Recycler Activity:	No
Electronic Manifest Broker:	No

Receive Date:	20230130
Handler Name: 275 SOUTH MAPLE AVENUE	
Federal Waste Generator Description:	Not a generator, verified
State District Owner:	Not reported
Large Quantity Handler of Universal Waste:	No
Recognized Trader Importer:	No
Recognized Trader Exporter:	No
Spent Lead Acid Battery Importer:	No
Spent Lead Acid Battery Exporter:	No
Current Record:	No
Non Storage Recycler Activity:	No
Electronic Manifest Broker:	Yes

List of NAICS Codes and Descriptions:

NAICS Codes:	No NAICS Codes Found

Facility Has Received Notices of Violations:

Violations:	No Violations Found

Evaluation Action Summary:

Evaluations:	No Evaluations Found

E MANIFEST:

Manifest Tracking Number:	021309421JJK
Last Updated Date:	20231027
Shipped Date:	20231004
Received Date:	20231009

275 SOUTH MAPLE AVENUE (Continued) **1027530606**

Manifest Status:	Signed
Submission Type:	DataImage5Copy
Origin Type:	Service
Generator EPA ID:	CAR000352559
Generator Name:	275 South Maple Avenue
Generator Location Street Number:	275
Generator Location Street 1:	275 SOUTH MAPLE AVENUE
Generator Location Street 2:	Not reported
Generator Location City:	SOUTH SAN FRANCISCO
Generator Location State:	CA
Generator Location Zip:	94080
Generator Mail Street Number:	644
Generator Mail Street 1:	MENLO AVE 2ND FLR
Generator Mail Street 2:	Not reported
Generator Mail City:	MENLO PARK
Generator Mail Zip:	94025
Generator Mail State:	CA
Generator Contact Company Name:	Not reported
Designated Facility EPA ID:	NVT330010000
Designated Facility Name:	Us Ecology Nevada, Inc.
Designated Facility Mail Street Number:	Not reported
Designated Facility Mail Street 1:	Not reported
Designated Facility Mail Street 2:	HWY 95 11 MILES S. OF BEATTY
Designated Facility Mail City:	BEATTY
Designated Facility Mail Zip:	89003
Designated Facility Mail State:	NV
Designated Facility Location Street Number:	Not reported
Designated Facility Location Street 1:	HWY 95 11 MILES S. OF BEATTY
Designated Facility Location Street 2:	Not reported
Designated Facility Location City:	BEATTY
Designated Facility Location Zip:	89003
Designated Facility Location State:	NV
Designated Facility Contact Company Name:	Not reported
Manifest Residue Indicator:	N
Rejection Indicator:	N

Manifest Tracking Number:	016729016FLE
Last Updated Date:	20231219
Shipped Date:	20231129
Received Date:	20231206
Manifest Status:	Signed
Submission Type:	DataImage5Copy
Origin Type:	Service
Generator EPA ID:	CAR000352559
Generator Name:	Lpgs Tanforan Llc
Generator Location Street Number:	275
Generator Location Street 1:	275 S MAPLE AVE.
Generator Location Street 2:	Not reported
Generator Location City:	SOUTH SAN FRANCISCO
Generator Location State:	CA
Generator Location Zip:	94080
Generator Mail Street Number:	644
Generator Mail Street 1:	MENLO AVE., 2ND FLOOR
Generator Mail Street 2:	Not reported
Generator Mail City:	MENLO PARK
Generator Mail Zip:	94025
Generator Mail State:	CA

275 SOUTH MAPLE AVENUE (Continued) **1027530606**

Generator Contact Company Name:	Not reported
Designated Facility EPA ID:	NVT330010000
Designated Facility Name:	Us Ecology Nevada, Inc.
Designated Facility Mail Street Number:	Not reported
Designated Facility Mail Street 1:	Not reported
Designated Facility Mail Street 2:	HWY 95 11 MILES S. OF BEATTY
Designated Facility Mail City:	BEATTY
Designated Facility Mail Zip:	89003
Designated Facility Mail State:	NV
Designated Facility Location Street Number:	Not reported
Designated Facility Location Street 1:	HWY 95 11 MILES S. OF BEATTY
Designated Facility Location Street 2:	Not reported
Designated Facility Location City:	BEATTY
Designated Facility Location Zip:	89003
Designated Facility Location State:	NV
Designated Facility Contact Company Name:	Not reported
Manifest Residue Indicator:	N
Rejection Indicator:	N

Manifest Tracking Number:	016729100FLE
Last Updated Date:	20240314
Shipped Date:	20240219
Received Date:	20240228
Manifest Status:	Signed
Submission Type:	DataImage5Copy
Origin Type:	Service
Generator EPA ID:	CAR000352559
Generator Name:	Lpgs Tanforan Llc
Generator Location Street Number:	275
Generator Location Street 1:	275 S MAPLE AVE.
Generator Location Street 2:	Not reported
Generator Location City:	SOUTH SAN FRANCISCO
Generator Location State:	CA
Generator Location Zip:	94080
Generator Mail Street Number:	644
Generator Mail Street 1:	MENLO AVE., 2ND FLOOR
Generator Mail Street 2:	Not reported
Generator Mail City:	MENLO PARK
Generator Mail Zip:	94025
Generator Mail State:	CA
Generator Contact Company Name:	Not reported
Designated Facility EPA ID:	NVT330010000
Designated Facility Name:	Us Ecology Nevada, Inc.
Designated Facility Mail Street Number:	Not reported
Designated Facility Mail Street 1:	Not reported
Designated Facility Mail Street 2:	HWY 95 11 MILES S. OF BEATTY
Designated Facility Mail City:	BEATTY
Designated Facility Mail Zip:	89003
Designated Facility Mail State:	NV
Designated Facility Location Street Number:	Not reported
Designated Facility Location Street 1:	HWY 95 11 MILES S. OF BEATTY
Designated Facility Location Street 2:	Not reported
Designated Facility Location City:	BEATTY
Designated Facility Location Zip:	89003
Designated Facility Location State:	NV
Designated Facility Contact Company Name:	Not reported
Manifest Residue Indicator:	N

275 SOUTH MAPLE AVENUE (Continued) **1027530606**

Rejection Indicator:	N
Manifest Tracking Number:	016729274FLE
Last Updated Date:	20230716
Shipped Date:	20230605
Received Date:	20230627
Manifest Status:	Signed
Submission Type:	DataImage5Copy
Origin Type:	Service
Generator EPA ID:	CAR000352559
Generator Name:	Lpgs Tanforan Llc
Generator Location Street Number:	Not reported
Generator Location Street 1:	275 S MAPLE AVE.
Generator Location Street 2:	Not reported
Generator Location City:	SOUTH SAN FRANCISCO
Generator Location State:	CA
Generator Location Zip:	94080
Generator Mail Street Number:	Not reported
Generator Mail Street 1:	275 S MAPLE AVE.
Generator Mail Street 2:	Not reported
Generator Mail City:	South San Francisco
Generator Mail Zip:	94080
Generator Mail State:	CA
Generator Contact Company Name:	LPGS TANFORAN LLC
Designated Facility EPA ID:	UTD981552177
Designated Facility Name:	Clean Harbors Aragonite Llc
Designated Facility Mail Street Number:	Not reported
Designated Facility Mail Street 1:	Not reported
Designated Facility Mail Street 2:	PO Box 1339
Designated Facility Mail City:	Grantsville
Designated Facility Mail Zip:	84029
Designated Facility Mail State:	UT
Designated Facility Location Street Number:	Not reported
Designated Facility Location Street 1:	11600 North Aptus Road
Designated Facility Location Street 2:	Not reported
Designated Facility Location City:	Grantsville
Designated Facility Location Zip:	84029
Designated Facility Location State:	UT
Designated Facility Contact Company Name:	Not reported
Manifest Residue Indicator:	N
Rejection Indicator:	N
Manifest Tracking Number:	016729278FLE
Last Updated Date:	20230623
Shipped Date:	20230605
Received Date:	20230612
Manifest Status:	Signed
Submission Type:	DataImage5Copy
Origin Type:	Service
Generator EPA ID:	CAR000352559
Generator Name:	Lpgs Tanforan Llc
Generator Location Street Number:	Not reported
Generator Location Street 1:	275 S MAPLE AVE.
Generator Location Street 2:	Not reported
Generator Location City:	SOUTH SAN FRANCISCO
Generator Location State:	CA
Generator Location Zip:	94080

275 SOUTH MAPLE AVENUE (Continued) **1027530606**

Generator Mail Street Number:	Not reported
Generator Mail Street 1:	644 MENLO AVE., 2ND FLOOR
Generator Mail Street 2:	Not reported
Generator Mail City:	MENLO PARK
Generator Mail Zip:	94025
Generator Mail State:	CA
Generator Contact Company Name:	Not reported
Designated Facility EPA ID:	NVT330010000
Designated Facility Name:	Us Ecology Nevada, Inc.
Designated Facility Mail Street Number:	Not reported
Designated Facility Mail Street 1:	Not reported
Designated Facility Mail Street 2:	HWY 95 11 MILES S. OF BEATTY
Designated Facility Mail City:	BEATTY
Designated Facility Mail Zip:	89003
Designated Facility Mail State:	NV
Designated Facility Location Street Number:	Not reported
Designated Facility Location Street 1:	HWY 95 11 MILES S. OF BEATTY
Designated Facility Location Street 2:	Not reported
Designated Facility Location City:	BEATTY
Designated Facility Location Zip:	89003
Designated Facility Location State:	NV
Designated Facility Contact Company Name:	Not reported
Manifest Residue Indicator:	N
Rejection Indicator:	N

Transporter:

Manifest Tracking Number:	016729278FLE
Transporter Line Number:	1
Transporter EPA ID:	CAR000332239
Transporter Name:	Costera Waste & Environmental Inc

Manifest Tracking Number:	016729278FLE
Transporter Line Number:	2
Transporter EPA ID:	CAR000154740
Transporter Name:	Naman Trucking

Waste Line:

Manifest Tracking Number:	016729278FLE
Waste Line Number:	1
U.S. DOT Hazardous Indicator:	N
U.S. DOT ID Number:	Not reported
U.S. DOT Description:	Not reported
Non-Hazardous Waste Description:	DUST, PLASTIC & PPE IMPACTED WITH PCB'S
Number of Containers:	1
Container Type Code:	DM
Container Type Description:	Metal drums, barrels, kegs
Waste Quantity:	125
Quantity Unit of Measure Code:	K
Quantity Unit of Measure Description:	Kilograms
Waste Quantity, in Tons:	0.13781242
Acute Waste Quantity, in Tons:	0
Non-Acute Waste Quantity, in Tons:	0.13781242
Waste Quantity, in Kilograms:	125.00001
Acute Waste Quantity, in Kilograms:	0
Non-Acute Waste Quantity, in Kilorgrams:	125.00001
Management Method Code:	H132

275 SOUTH MAPLE AVENUE (Continued) **1027530606**

Management Method Description:	LANDFILL (WITH PRIOR TREATMENT AND/OR STABILIZATION)
Waste Residue Indicator:	N
Quantity Discrepancy Indicator:	N
Waste Type Discrepancy Indicator:	N
Waste Density:	Not reported
Waste Density Unit of Measure Code:	Not reported
Waste Density Unit of Measure Description:	Not reported
Form Code:	Not reported
Form Code Description:	Not reported
Source Code:	Not reported
Source Code Description:	Not reported
Waste Minimization Code:	Not reported
Waste Minimization Code Description:	Not reported
Consent Number:	Not reported
EPA Waste Indicator:	N

Manifest Tracking Number:	016729278FLE
Waste Line Number:	2
U.S. DOT Hazardous Indicator:	N
U.S. DOT ID Number:	Not reported
U.S. DOT Description:	Not reported
Non-Hazardous Waste Description:	DUST, PLASTIC & PPE IMPACTED WITH PCB'S
Number of Containers:	1
Container Type Code:	DM
Container Type Description:	Metal drums, barrels, kegs
Waste Quantity:	125
Quantity Unit of Measure Code:	K
Quantity Unit of Measure Description:	Kilograms
Waste Quantity, in Tons:	0.13781242
Acute Waste Quantity, in Tons:	0
Non-Acute Waste Quantity, in Tons:	0.13781242
Waste Quantity, in Kilograms:	125.00001
Acute Waste Quantity, in Kilograms:	0
Non-Acute Waste Quantity, in Kilorgrams:	125.00001
Management Method Code:	H132
Management Method Description:	LANDFILL (WITH PRIOR TREATMENT AND/OR STABILIZATION)
Waste Residue Indicator:	N
Quantity Discrepancy Indicator:	N
Waste Type Discrepancy Indicator:	N
Waste Density:	Not reported
Waste Density Unit of Measure Code:	Not reported
Waste Density Unit of Measure Description:	Not reported
Form Code:	Not reported
Form Code Description:	Not reported
Source Code:	Not reported
Source Code Description:	Not reported
Waste Minimization Code:	Not reported
Waste Minimization Code Description:	Not reported
Consent Number:	Not reported
EPA Waste Indicator:	N

AD442 **MOTORIOUS SPEED SHOP** **RCRA NonGen / NLR** **1024874144**
ESE **908 SAN MATEO AVE** **CAL000442799**
1/8-1/4 **SAN BRUNO, CA 94066**
0.227 mi.
1199 ft. **Site 19 of 21 in cluster AD**

Relative: **Lower**

Actual: **24 ft.**

RCRA Listings:

Date Form Received by Agency:	20190128
Handler Name:	Motorious Speed Shop
Handler Address:	908 San Mateo Ave
Handler City,State,Zip:	SAN BRUNO, CA 94066
EPA ID:	CAL000442799
Contact Name:	COLIN WINTER
Contact Address:	908 SAN MATEO AVE
Contact City,State,Zip:	SAN BRUNO, CA 94066
Contact Telephone:	650-952-1129
Contact Fax:	650-952-1129
Contact Email:	INFO@MOTORIOUSSPEEDSHOP.COM
Contact Title:	Not reported
EPA Region:	09
Land Type:	Not reported
Federal Waste Generator Description:	Not a generator, verified
Non-Notifier:	Not reported
Biennial Report Cycle:	Not reported
Accessibility:	Not reported
Active Site Indicator:	Handler Activities
State District Owner:	Not reported
State District:	Not reported
Mailing Address:	908 SAN MATEO AVE
Mailing City,State,Zip:	SAN BRUNO, CA 94066
Owner Name:	Colin Winter
Owner Type:	Other
Operator Name:	Colin Winter
Operator Type:	Other
Short-Term Generator Activity:	No
Importer Activity:	No
Mixed Waste Generator:	No
Transporter Activity:	No
Transfer Facility Activity:	No
Recycler Activity with Storage:	No
Small Quantity On-Site Burner Exemption:	No
Smelting Melting and Refining Furnace Exemption:	No
Underground Injection Control:	No
Off-Site Waste Receipt:	No
Universal Waste Indicator:	Yes
Universal Waste Destination Facility:	Yes
Federal Universal Waste:	No
Active Site State-Reg Handler:	---
Federal Facility Indicator:	Not reported
Hazardous Secondary Material Indicator:	N
Sub-Part K Indicator:	Not reported
2018 GPRA Permit Baseline:	Not on the Baseline
2018 GPRA Renewals Baseline:	Not on the Baseline
202 GPRA Corrective Action Baseline:	No
Subject to Corrective Action Universe:	No
Non-TSDFs Where RCRA CA has Been Imposed Universe:	No
Corrective Action Priority Ranking:	No NCAPS ranking
Environmental Control Indicator:	No
Institutional Control Indicator:	No

MOTORIOUS SPEED SHOP (Continued) **1024874144**

Human Exposure Controls Indicator:	N/A
Groundwater Controls Indicator:	N/A
Significant Non-Complier Universe:	No
Unaddressed Significant Non-Complier Universe:	No
Addressed Significant Non-Complier Universe:	No
Significant Non-Complier With a Compliance Schedule Universe:	No
Financial Assurance Required:	Not reported
Handler Date of Last Change:	20190222
Recognized Trader-Importer:	No
Recognized Trader-Exporter:	No
Importer of Spent Lead Acid Batteries:	No
Exporter of Spent Lead Acid Batteries:	No
Recycler Activity Without Storage:	No
Manifest Broker:	No
Sub-Part P Indicator:	No

Handler - Owner Operator:

Owner/Operator Indicator:	Operator
Owner/Operator Name: COLIN WINTER	
Legal Status:	Other
Date Became Current:	Not reported
Date Ended Current:	Not reported
Owner/Operator Address:	908 SAN MATEO AVE
Owner/Operator City,State,Zip:	SAN BRUNO, CA 94066
Owner/Operator Telephone:	650-952-1129
Owner/Operator Telephone Ext:	Not reported
Owner/Operator Fax:	Not reported
Owner/Operator Email:	Not reported

Owner/Operator Indicator:	Owner
Owner/Operator Name: COLIN WINTER	
Legal Status:	Other
Date Became Current:	Not reported
Date Ended Current:	Not reported
Owner/Operator Address:	908 SAN MATEO AVE
Owner/Operator City,State,Zip:	SAN BRUNO, CA 94066
Owner/Operator Telephone:	650-952-1129
Owner/Operator Telephone Ext:	Not reported
Owner/Operator Fax:	Not reported
Owner/Operator Email:	Not reported

Historic Generators:

Receive Date:	20190128
Handler Name: MOTORIOUS SPEED SHOP	
Federal Waste Generator Description:	Not a generator, verified
State District Owner:	Not reported
Large Quantity Handler of Universal Waste:	No
Recognized Trader Importer:	No
Recognized Trader Exporter:	No
Spent Lead Acid Battery Importer:	No
Spent Lead Acid Battery Exporter:	No
Current Record:	Yes
Non Storage Recycler Activity:	Not reported
Electronic Manifest Broker:	Not reported

MOTORIOUS SPEED SHOP (Continued) **1024874144**

List of NAICS Codes and Descriptions:
NAICS Code: 56299
NAICS Description: ALL OTHER WASTE MANAGEMENT SERVICES

Facility Has Received Notices of Violations:
Violations: No Violations Found

Evaluation Action Summary:
Evaluations: No Evaluations Found

AD443 **JLK PRECISION MOTORCYCLE** **San Mateo Co. BI** **S106203621**
ESE **908 SAN MATEO** **N/A**
1/8-1/4 **SAN BRUNO, CA 94066**
0.227 mi.
1199 ft. **Site 20 of 21 in cluster AD**

Relative: **Lower**
Actual: **24 ft.**

San Mateo Co. BI:
Name: JLK PRECISION MOTORCYCLE
Address: 908 SAN MATEO
City,State,Zip: SAN BRUNO, CA 94066
Region: SAN MATEO
Facility ID: FA0022987
Prog Element Code: GENERATES and RECYCLES WASTE OIL/SOLVENT
Record Id: PR0025968
Description: GENERATES & RECYCLES WASTE OIL/SOLVENT
Facility Status: Active, billable
Program Category: HAZARDOUS WASTE PROGRAM

Name: JLK PRECISION MOTORCYCLE
Address: 908 SAN MATEO
City,State,Zip: SAN BRUNO, CA 94066
Region: SAN MATEO
Facility ID: FA0022987
Prog Element Code: STORMWATER ANNUAL INSPECTION FEE
Record Id: PR0043582
Description: STORMWATER ANNUAL FEE - INSP FREQ EVERY 2 YRS
Facility Status: Inactive, non-billable
Program Category: STORMWATER

Name: JLK PRECISION MOTORCYCLE
Address: 908 SAN MATEO
City,State,Zip: SAN BRUNO, CA 94066
Region: SAN MATEO
Facility ID: FA0022987
Prog Element Code: STORES MV FUELS OR WASTE ONLY
Record Id: PR0056205
Description: STORES MV FUELS OR WASTE ONLY
Facility Status: Active, billable
Program Category: BUSINESS PLAN PROGRAM

AD444 **MOTORIOUS SPEED SHOP** **San Mateo Co. BI** **S124430687**
ESE **908 SAN MATEO** **N/A**
1/8-1/4 **SAN BRUNO, CA 94066**
0.227 mi.
1199 ft. **Site 21 of 21 in cluster AD**

Relative: **Lower**

Actual: **24 ft.**

San Mateo Co. BI:

Name:	MOTORIOUS SPEED SHOP
Address:	908 SAN MATEO
City,State,Zip:	SAN BRUNO, CA 94066
Region:	SAN MATEO
Facility ID:	FA0066022
Prog Element Code:	GENERATES <27 GAL/YEAR
Record Id:	PR0089079
Description:	GENERATES <27 GAL/YEAR
Facility Status:	Active, billable
Program Category:	HAZARDOUS WASTE PROGRAM

AH445 **FINE LINE AUTO BODY LLC** **RCRA NonGen / NLR** **1027218507**
ENE **1144 MONTGOMERY AVE** **CAL000470376**
1/8-1/4 **SAN BRUNO, CA 94066**
0.227 mi.
1200 ft. **Site 11 of 23 in cluster AH**

Relative: **Lower**

Actual: **21 ft.**

RCRA Listings:

Date Form Received by Agency:	20230404
Handler Name:	Fine Line Auto Body Llc
Handler Address:	1144 Montgomery Ave
Handler City,State,Zip:	SAN BRUNO, CA 94066
EPA ID:	CAL000470376
Contact Name:	STENIO DUARTE
Contact Address:	1144 MONTGOMERY AVE
Contact City,State,Zip:	SAN BRUNO, CA 94066
Contact Telephone:	415-589-0231
Contact Fax:	Not reported
Contact Email:	FINELINEAUTOBODYSB@GMAIL.COM
Contact Title:	Not reported
EPA Region:	09
Land Type:	Other
Federal Waste Generator Description:	Not a generator, verified
Non-Notifier:	Not reported
Biennial Report Cycle:	Not reported
Accessibility:	Not reported
Active Site Indicator:	Not reported
State District Owner:	Not reported
State District:	Not reported
Mailing Address:	1144 MONTGOMERY AVE
Mailing City,State,Zip:	SAN BRUNO, CA 94066
Owner Name:	Fine Line Auto Body Llc
Owner Type:	Other
Operator Name:	Fine Line Auto Body Llc
Operator Type:	Other
Short-Term Generator Activity:	No
Importer Activity:	No
Mixed Waste Generator:	No
Transporter Activity:	No
Transfer Facility Activity:	No
Recycler Activity with Storage:	No
Small Quantity On-Site Burner Exemption:	No
Smelting Melting and Refining Furnace Exemption:	No

FINE LINE AUTO BODY LLC (Continued) **1027218507**

Underground Injection Control:	No
Off-Site Waste Receipt:	No
Universal Waste Indicator:	No
Universal Waste Destination Facility:	No
Federal Universal Waste:	No
Active Site State-Reg Handler:	---
Federal Facility Indicator:	Not reported
Hazardous Secondary Material Indicator:	N
Sub-Part K Indicator:	Not reported
2018 GPRA Permit Baseline:	Not on the Baseline
2018 GPRA Renewals Baseline:	Not on the Baseline
202 GPRA Corrective Action Baseline:	No
Subject to Corrective Action Universe:	No
Non-TSDFs Where RCRA CA has Been Imposed Universe:	No
Corrective Action Priority Ranking:	No NCAPS ranking
Environmental Control Indicator:	No
Institutional Control Indicator:	No
Human Exposure Controls Indicator:	N/A
Groundwater Controls Indicator:	N/A
Significant Non-Complier Universe:	No
Unaddressed Significant Non-Complier Universe:	No
Addressed Significant Non-Complier Universe:	No
Significant Non-Complier With a Compliance Schedule Universe:	No
Financial Assurance Required:	Not reported
Handler Date of Last Change:	20230413
Recognized Trader-Importer:	No
Recognized Trader-Exporter:	No
Importer of Spent Lead Acid Batteries:	No
Exporter of Spent Lead Acid Batteries:	No
Recycler Activity Without Storage:	No
Manifest Broker:	No
Sub-Part P Indicator:	No

Handler - Owner Operator:

Owner/Operator Indicator:	Operator
Owner/Operator Name: FINE LINE AUTO BODY LLC	
Legal Status:	Other
Date Became Current:	Not reported
Date Ended Current:	Not reported
Owner/Operator Address:	1144 MONTGOMERY AVE
Owner/Operator City,State,Zip:	SAN BRUNO, CA 94066
Owner/Operator Telephone:	415-589-0231
Owner/Operator Telephone Ext:	Not reported
Owner/Operator Fax:	Not reported
Owner/Operator Email:	Not reported

Owner/Operator Indicator:	Operator
Owner/Operator Name: ALAN DA SILVA	
Legal Status:	Other
Date Became Current:	Not reported
Date Ended Current:	Not reported
Owner/Operator Address:	1144 MONTGOMERY AVE
Owner/Operator City,State,Zip:	SAN BRUNO, CA 94066
Owner/Operator Telephone:	415-724-3345
Owner/Operator Telephone Ext:	Not reported
Owner/Operator Fax:	Not reported

FINE LINE AUTO BODY LLC (Continued) **1027218507**

Owner/Operator Email: Not reported

Owner/Operator Indicator: Owner
Owner/Operator Name: FINE LINE AUTO BODY LLC
Legal Status: Other
Date Became Current: Not reported
Date Ended Current: Not reported
Owner/Operator Address: 1144 MONTGOMERY AVE
Owner/Operator City,State,Zip: SAN BRUNO, CA 94066
Owner/Operator Telephone: 415-724-3345
Owner/Operator Telephone Ext: Not reported
Owner/Operator Fax: Not reported
Owner/Operator Email: Not reported

Owner/Operator Indicator: Owner
Owner/Operator Name: FINE LINE AUTO BODY LLC
Legal Status: Other
Date Became Current: Not reported
Date Ended Current: Not reported
Owner/Operator Address: 1144 MONTGOMERY AVE
Owner/Operator City,State,Zip: SAN BRUNO, CA 94066
Owner/Operator Telephone: 415-589-0231
Owner/Operator Telephone Ext: Not reported
Owner/Operator Fax: Not reported
Owner/Operator Email: Not reported

Historic Generators:
Receive Date: 20220429
Handler Name: FINE LINE AUTO BODY LLC
Federal Waste Generator Description: Not a generator, verified
State District Owner: Not reported
Large Quantity Handler of Universal Waste: No
Recognized Trader Importer: No
Recognized Trader Exporter: No
Spent Lead Acid Battery Importer: No
Spent Lead Acid Battery Exporter: No
Current Record: No
Non Storage Recycler Activity: No
Electronic Manifest Broker: No

Receive Date: 20230404
Handler Name: FINE LINE AUTO BODY LLC
Federal Waste Generator Description: Not a generator, verified
State District Owner: Not reported
Large Quantity Handler of Universal Waste: No
Recognized Trader Importer: No
Recognized Trader Exporter: No
Spent Lead Acid Battery Importer: No
Spent Lead Acid Battery Exporter: No
Current Record: Yes
Non Storage Recycler Activity: No
Electronic Manifest Broker: No

List of NAICS Codes and Descriptions:
NAICS Code: 811121
NAICS Description: AUTOMOTIVE BODY, PAINT, AND INTERIOR REPAIR AND MAINTENANCE

FINE LINE AUTO BODY LLC (Continued) **1027218507**

Facility Has Received Notices of Violations:
Violations: No Violations Found

Evaluation Action Summary:
Evaluations: No Evaluations Found

AH446 **FINE LINE AUTOBODY** **San Mateo Co. BI** **S105725788**
ENE **1144 MONTGOMERY** **N/A**
1/8-1/4 **SAN BRUNO, CA 94066**
0.227 mi.
1200 ft. **Site 12 of 23 in cluster AH**

Relative:
Lower

Actual:
21 ft.

San Mateo Co. BI:

Name:	FINE LINE AUTOBODY
Address:	1144 MONTGOMERY
City,State,Zip:	SAN BRUNO, CA 94066
Region:	SAN MATEO
Facility ID:	FA0018294
Prog Element Code:	STORMWATER ANNUAL INSPECTION FEE
Record Id:	PR0043481
Description:	STORMWATER ANNUAL FEE - INSP FREQ EVERY 2 YRS
Facility Status:	Inactive, non-billable
Program Category:	STORMWATER

Name:	FINE LINE AUTOBODY
Address:	1144 MONTGOMERY
City,State,Zip:	SAN BRUNO, CA 94066
Region:	SAN MATEO
Facility ID:	FA0018294
Prog Element Code:	STORES MV FUELS OR WASTE ONLY
Record Id:	PR0023358
Description:	STORES MV FUELS OR WASTE ONLY
Facility Status:	Inactive, non-billable
Program Category:	BUSINESS PLAN PROGRAM

Name:	FINE LINE AUTOBODY
Address:	1144 MONTGOMERY
City,State,Zip:	SAN BRUNO, CA 94066
Region:	SAN MATEO
Facility ID:	FA0018294
Prog Element Code:	GENERATES <27 GAL/YEAR
Record Id:	PR0012207
Description:	GENERATES <27 GAL/YEAR
Facility Status:	Active, billable
Program Category:	HAZARDOUS WASTE PROGRAM

AH447 **FINE LINE** **RCRA NonGen / NLR** **1024801179**
ENE **1144 MONTGOMERY AVE** **CAL000225040**
1/8-1/4 **SAN BRUNO, CA 94066**
0.227 mi.
1200 ft. **Site 13 of 23 in cluster AH**

Relative: **Lower**
Actual: **21 ft.**

RCRA Listings:

Date Form Received by Agency:	20010815
Handler Name:	Fine Line
Handler Address:	1144 Montgomery Ave
Handler City,State,Zip:	SAN BRUNO, CA 94066-1520
EPA ID:	CAL000225040
Contact Name:	JAMES CHIANGI
Contact Address:	1144 MONTGOMERY AVE
Contact City,State,Zip:	SAN BRUNO, CA 94066-1520
Contact Telephone:	650-451-8626
Contact Fax:	Not reported
Contact Email:	JAMESCHIANGI@GMAIL.COM
Contact Title:	Not reported
EPA Region:	09
Land Type:	Not reported
Federal Waste Generator Description:	Not a generator, verified
Non-Notifier:	Not reported
Biennial Report Cycle:	Not reported
Accessibility:	Not reported
Active Site Indicator:	Handler Activities
State District Owner:	Not reported
State District:	Not reported
Mailing Address:	1144 MONTGOMERY AVE
Mailing City,State,Zip:	SAN BRUNO, CA 94066-1520
Owner Name:	James Chiangi
Owner Type:	Other
Operator Name:	James Chiangi
Operator Type:	Other
Short-Term Generator Activity:	No
Importer Activity:	No
Mixed Waste Generator:	No
Transporter Activity:	No
Transfer Facility Activity:	No
Recycler Activity with Storage:	No
Small Quantity On-Site Burner Exemption:	No
Smelting Melting and Refining Furnace Exemption:	No
Underground Injection Control:	No
Off-Site Waste Receipt:	No
Universal Waste Indicator:	Yes
Universal Waste Destination Facility:	Yes
Federal Universal Waste:	No
Active Site State-Reg Handler:	---
Federal Facility Indicator:	Not reported
Hazardous Secondary Material Indicator:	N
Sub-Part K Indicator:	Not reported
2018 GPRA Permit Baseline:	Not on the Baseline
2018 GPRA Renewals Baseline:	Not on the Baseline
202 GPRA Corrective Action Baseline:	No
Subject to Corrective Action Universe:	No
Non-TSDFs Where RCRA CA has Been Imposed Universe:	No
Corrective Action Priority Ranking:	No NCAPS ranking
Environmental Control Indicator:	No
Institutional Control Indicator:	No

FINE LINE (Continued) **1024801179**

Human Exposure Controls Indicator:	N/A
Groundwater Controls Indicator:	N/A
Significant Non-Complier Universe:	No
Unaddressed Significant Non-Complier Universe:	No
Addressed Significant Non-Complier Universe:	No
Significant Non-Complier With a Compliance Schedule Universe:	No
Financial Assurance Required:	Not reported
Handler Date of Last Change:	20180905
Recognized Trader-Importer:	No
Recognized Trader-Exporter:	No
Importer of Spent Lead Acid Batteries:	No
Exporter of Spent Lead Acid Batteries:	No
Recycler Activity Without Storage:	No
Manifest Broker:	No
Sub-Part P Indicator:	No

Handler - Owner Operator:

Owner/Operator Indicator:	Operator
Owner/Operator Name: JAMES CHIANGI	
Legal Status:	Other
Date Became Current:	Not reported
Date Ended Current:	Not reported
Owner/Operator Address:	1144 MONTGOMERY AVE
Owner/Operator City,State,Zip:	SAN BRUNO, CA 94066-1520
Owner/Operator Telephone:	650-451-8626
Owner/Operator Telephone Ext:	Not reported
Owner/Operator Fax:	Not reported
Owner/Operator Email:	Not reported

Owner/Operator Indicator:	Owner
Owner/Operator Name: JAMES CHIANGI	
Legal Status:	Other
Date Became Current:	Not reported
Date Ended Current:	Not reported
Owner/Operator Address:	1144 MONTGOMERY AVE
Owner/Operator City,State,Zip:	SAN BRUNO, CA 94066-1520
Owner/Operator Telephone:	650-451-8626
Owner/Operator Telephone Ext:	Not reported
Owner/Operator Fax:	Not reported
Owner/Operator Email:	Not reported

Historic Generators:

Receive Date:	20010815
Handler Name: FINE LINE	
Federal Waste Generator Description:	Not a generator, verified
State District Owner:	Not reported
Large Quantity Handler of Universal Waste:	No
Recognized Trader Importer:	No
Recognized Trader Exporter:	No
Spent Lead Acid Battery Importer:	No
Spent Lead Acid Battery Exporter:	No
Current Record:	Yes
Non Storage Recycler Activity:	Not reported
Electronic Manifest Broker:	Not reported

FINE LINE (Continued) **1024801179**

List of NAICS Codes and Descriptions:
NAICS Code: 811121
NAICS Description: AUTOMOTIVE BODY, PAINT, AND INTERIOR REPAIR AND MAINTENANCE

Facility Has Received Notices of Violations:
Violations: No Violations Found

Evaluation Action Summary:
Evaluations: No Evaluations Found

---

448 **CHUYS DELI** **San Mateo Co. BI** **S123179583**
SE **875 HUNTINGTON** **N/A**
1/8-1/4 **SAN BRUNO, CA 94066**
0.227 mi.
1200 ft.

Relative:
Lower

Actual:
28 ft.

San Mateo Co. BI:
Name: CHUYS DELI
Address: 875 HUNTINGTON
City,State,Zip: SAN BRUNO, CA 94066
Region: SAN MATEO
Facility ID: FA0001638
Prog Element Code: STORMWATER ANNUAL INSPECTION FEE
Record Id: PR0043867
Description: STORMWATER ANNUAL FEE - INSP FREQ EVERY 2 YRS
Facility Status: Inactive, non-billable
Program Category: STORMWATER

AL449 **FEDERAL SUPPLY WAREHOUSE** **LUST** **S101308805**
East **1070 SAN MATEO** **SWEEPS UST** **N/A**
1/8-1/4 **S SAN FRANCISCO, CA 94080** **San Mateo Co. BI**
0.228 mi. **Cortese**
1206 ft. **Site 10 of 15 in cluster AL** **HIST CORTESE**
NPDES
Relative: **CIWQS**
Lower **CERS**

Actual:
20 ft.

SAN MATEO CO. LUST:
Name: FEDERAL SUPPLY WAREHOUSE
Address: 1070 SAN MATEO AVE
City,State,Zip: SOUTH SAN FRANCISCO, CA
Region: SAN MATEO
Facility ID: 550072
Facility Status: 9- Case Closed
Global ID: T0608100214
APN Number: Not reported
Case Type: SOUTH SAN FRANCISCO, CA
EDR Link ID: SOUTH SAN FRANCISCO, CA

LUST:
Name: FEDERAL SUPPLY WAREHOUSE
Address: 1070 SAN MATEO
City,State,Zip: SOUTH SAN FRANCISCO, CA 94080

FEDERAL SUPPLY WAREHOUSE (Continued) **S101308805**

Lead Agency:	SAN MATEO COUNTY LOP
Case Type:	LUST Cleanup Site

Geo Track:

Global Id:	T0608100214
Latitude:	37.6369881610327
Longitude:	-122.411077615275
Status:	Completed - Case Closed
Status Date:	04/28/1997
Case Worker:	JM
RB Case Number:	41-0225
Local Agency:	SAN MATEO COUNTY LOP
File Location:	Local Agency
Local Case Number:	550072
Potential Media Affect:	Other Groundwater (uses other than drinking water)
Potential Contaminants of Concern:	Gasoline
EPA Region:	9
Coordinate Source:	Google Map Move
Cuf Case:	NO
Quantity Released Gallons:	0
Begin Date:	09/04/1990
Leak Reported Date:	09/04/1990
How Discovered:	Other Means
How Discovered Description:	Not reported
Discharge Source:	Not reported
Discharge Cause:	Not reported
Stop Method:	Other Means
Stop Description:	Not reported
No Further Action Date:	04/28/1997
CA Water Watershed Name:	South Bay - San Mateo Bayside (204.40)
Dwr Groundwater Subbasin Name:	Westside (2-035)
Disadvantaged Community:	Not reported
CA Enviroscreen 3 Score:	76-80%
CA Enviroscreen 4 Score:	65-70%
Military DOD Site:	No
Facility Project Subtype:	Not reported
RWQCB Region:	SAN FRANCISCO BAY RWQCB (REGION 2)
Site History:	Not reported

LUST:

Global Id:	T0608100214
Contact Type:	Local Agency Caseworker - Primary Caseworker
Contact Name:	JACOB MADDEN
Organization Name:	SAN MATEO COUNTY LOP
Address:	2000 ALAMEDA DE LAS PULGAS, Suite 100
City:	SAN MATEO
Email:	jmadden@smcgov.org
Phone Number:	6503995959

Global Id:	T0608100214
Contact Type:	Regional Board Caseworker
Contact Name:	Regional Water Board
Organization Name:	SAN FRANCISCO BAY RWQCB (REGION 2)
Address:	1515 CLAY ST SUITE 1400
City:	OAKLAND
Email:	Not reported
Phone Number:	Not reported

FEDERAL SUPPLY WAREHOUSE (Continued) **S101308805**

Global Id:	T0608100214
Contact Type:	Regional Board Caseworker
Contact Name:	UUU
Organization Name:	SAN FRANCISCO BAY RWQCB (REGION 2)
Address:	1515 CLAY ST SUITE 1400
City:	OAKLAND
Email:	Not reported
Phone Number:	Not reported

LUST:

Global Id:	T0608100214
Action Type:	ENFORCEMENT
Date:	11/01/2006
Action:	Technical Correspondence / Assistance / Other

Global Id:	T0608100214
Action Type:	Other
Date:	09/27/1990
Action:	Leak Discovery

Global Id:	T0608100214
Action Type:	Other
Date:	09/04/1990
Action:	Leak Reported

Global Id:	T0608100214
Action Type:	RESPONSE
Date:	04/24/1997
Action:	Other Report / Document

Global Id:	T0608100214
Action Type:	ENFORCEMENT
Date:	09/20/1990
Action:	Notice of Responsibility - #1

Global Id:	T0608100214
Action Type:	REMEDIATION
Date:	03/22/1994
Action:	Excavation

Global Id:	T0608100214
Action Type:	ENFORCEMENT
Date:	09/17/2009
Action:	Technical Correspondence / Assistance / Other

Global Id:	T0608100214
Action Type:	ENFORCEMENT
Date:	03/15/2012
Action:	Email Correspondence

Global Id:	T0608100214
Action Type:	ENFORCEMENT
Date:	03/03/2010
Action:	Email Correspondence

Global Id:	T0608100214
Action Type:	RESPONSE

FEDERAL SUPPLY WAREHOUSE (Continued) **S101308805**

Date: 01/12/2009
Action: CEQA Reports

Global Id: T0608100214
Action Type: RESPONSE
Date: 01/12/2009
Action: Other Report / Document

Global Id: T0608100214
Action Type: RESPONSE
Date: 08/28/2013
Action: Other Report / Document

LUST:
Global Id: T0608100214
Status: Open - Case Begin Date
Status Date: 09/04/1990

Global Id: T0608100214
Status: Completed - Case Closed
Status Date: 04/28/1997

LUST REG 2:
Region: 2
Facility Id: Not reported
Facility Status: Case Closed
Case Number: 550072
How Discovered: OM
Leak Cause: Unknown
Leak Source: Unknown
Date Leak Confirmed: Not reported
Oversight Program: LUST
Prelim. Site Assesment Wokplan Submitted: Not reported
Preliminary Site Assesment Began: Not reported
Pollution Characterization Began: Not reported
Pollution Remediation Plan Submitted: Not reported
Date Remediation Action Underway: Not reported
Date Post Remedial Action Monitoring Began: Not reported

SWEEPS UST:
Name: GENERAL SERVICES ADMIN WHOUSE
Address: 1070 SAN MATEO AVE
City: S SAN FRANCISCO
Status: Not reported
Comp Number: 550115
Number: Not reported
Board Of Equalization: Not reported
Referral Date: Not reported
Action Date: Not reported
Created Date: Not reported
Owner Tank Id: Not reported
SWRCB Tank Id: Not reported
Tank Status: Not reported
Capacity: Not reported
Active Date: Not reported

FEDERAL SUPPLY WAREHOUSE (Continued) **S101308805**

Tank Use: Not reported
STG: Not reported
Content: Not reported
Number Of Tanks: 0

San Mateo Co. BI:
Name: FEDEX GOUND - SAN FRANCISCO
Address: 1070 SAN MATEO
City,State,Zip: SOUTH SAN FRANCISCO, CA 94080
Region: SAN MATEO
Facility ID: FA0057260
Prog Element Code: STORES MV FUELS OR WASTE ONLY
Record Id: PR0089182
Description: STORES MV FUELS OR WASTE ONLY
Facility Status: Active, billable
Program Category: BUSINESS PLAN PROGRAM

Name: FEDEX GOUND - SAN FRANCISCO
Address: 1070 SAN MATEO
City,State,Zip: SOUTH SAN FRANCISCO, CA 94080
Region: SAN MATEO
Facility ID: FA0057260
Prog Element Code: GEN <1 TONS HAZ WASTE/YR
Record Id: PR0079460
Description: GEN <1 TONS HAZ WASTE/YR
Facility Status: Active, billable
Program Category: HAZARDOUS WASTE PROGRAM

CORTESE:
Name: FEDERAL SUPPLY WAREHOUSE
Address: 1070 SAN MATEO
City,State,Zip: SOUTH SAN FRANCISCO, CA 94080
Region: CORTESE
Envirostor Id: Not reported
Global ID: T0608100214
Site/Facility Type: LUST CLEANUP SITE
Cleanup Status: COMPLETED - CASE CLOSED
Status Date: Not reported
Site Code: Not reported
Latitude: Not reported
Longitude: Not reported
Owner: Not reported
Enf Type: Not reported
Swat R: Not reported
Flag: active
Order No: Not reported
Waste Discharge System No: Not reported
Effective Date: Not reported
Region 2: Not reported
WID Id: Not reported
Solid Waste Id No: Not reported
Waste Management Uit Name: Not reported
File Name: Active Open

HIST CORTESE:
edr_fname: FEDERAL SUPPLY WAREHOUSE

FEDERAL SUPPLY WAREHOUSE (Continued) **S101308805**

edr_fadd1:	1070 SAN MATEO
City,State,Zip:	SOUTH SAN FRANCISCO, CA
Region:	CORTESE
Facility County Code:	41
Reg By:	LTNKA
Reg Id:	41-0225

NPDES:

Name:	SSF LOGISTICS CENTER
Address:	1070 SAN MATEO AVE
City,State,Zip:	SOUTH SAN FRANCISCO, CA 94080
Facility Status:	Not reported
NPDES Number:	Not reported
Region:	Not reported
Agency Number:	Not reported
Regulatory Measure ID:	Not reported
Place ID:	Not reported
Order Number:	Not reported
WDID:	2 41C359353
Regulatory Measure Type:	Construction
Program Type:	Not reported
Adoption Date Of Regulatory Measure:	Not reported
Effective Date Of Regulatory Measure:	Not reported
Termination Date Of Regulatory Measure:	Not reported
Expiration Date Of Regulatory Measure:	Not reported
Discharge Address:	Not reported
Discharge Name:	Not reported
Discharge City:	Not reported
Discharge State:	Not reported
Discharge Zip:	Not reported
Status:	Terminated
Status Date:	05/11/2017
Operator Name:	AG Centrum SSF
Operator Address:	225 W Hubbard St
Operator City:	Chicago
Operator State:	California
Operator Zip:	60654

NPDES as of 03/2018:

NPDES Number:	CAS000002
Status:	Terminated
Agency Number:	0
Region:	2
Regulatory Measure ID:	405901
Order Number:	2009-0009-DWQ
Regulatory Measure Type:	Enrollee
Place ID:	Not reported
WDID:	2 41C359353
Program Type:	Construction
Adoption Date Of Regulatory Measure:	Not reported
Effective Date Of Regulatory Measure:	08/10/2010
Expiration Date Of Regulatory Measure:	Not reported
Termination Date Of Regulatory Measure:	05/11/2017
Discharge Name:	AG Centrum SSF
Discharge Address:	225 W Hubbard St
Discharge City:	Chicago
Discharge State:	California

FEDERAL SUPPLY WAREHOUSE (Continued) **S101308805**

Discharge Zip:	60654
Received Date:	Not reported
Processed Date:	Not reported
Status:	Not reported
Status Date:	Not reported
Place Size:	Not reported
Place Size Unit:	Not reported
Contact:	Not reported
Contact Title:	Not reported
Contact Phone:	Not reported
Contact Phone Ext:	Not reported
Contact Email:	Not reported
Operator Name:	Not reported
Operator Address:	Not reported
Operator City:	Not reported
Operator State:	Not reported
Operator Zip:	Not reported
Operator Contact:	Not reported
Operator Contact Title:	Not reported
Operator Contact Phone:	Not reported
Operator Contact Phone Ext:	Not reported
Operator Contact Email:	Not reported
Operator Type:	Not reported
Developer:	Not reported
Developer Address:	Not reported
Developer City:	Not reported
Developer State:	Not reported
Developer Zip:	Not reported
Developer Contact:	Not reported
Developer Contact Title:	Not reported
Constype Linear Utility Ind:	Not reported
Emergency Phone:	Not reported
Emergency Phone Ext:	Not reported
Constype Above Ground Ind:	Not reported
Constype Below Ground Ind:	Not reported
Constype Cable Line Ind:	Not reported
Constype Comm Line Ind:	Not reported
Constype Commertial Ind:	Not reported
Constype Electrical Line Ind:	Not reported
Constype Gas Line Ind:	Not reported
Constype Industrial Ind:	Not reported
Constype Other Description:	Not reported
Constype Other Ind:	Not reported
Constype Recons Ind:	Not reported
Constype Residential Ind:	Not reported
Constype Transport Ind:	Not reported
Constype Utility Description:	Not reported
Constype Utility Ind:	Not reported
Constype Water Sewer Ind:	Not reported
Dir Discharge Uswater Ind:	Not reported
Receiving Water Name:	Not reported
Certifier:	Not reported
Certifier Title:	Not reported
Certification Date:	Not reported
Primary Sic:	Not reported
Secondary Sic:	Not reported
Tertiary Sic:	Not reported

FEDERAL SUPPLY WAREHOUSE (Continued) **S101308805**

NPDES Number:	Not reported
Status:	Not reported
Agency Number:	Not reported
Region:	2
Regulatory Measure ID:	405901
Order Number:	Not reported
Regulatory Measure Type:	Construction
Place ID:	Not reported
WDID:	2 41C359353
Program Type:	Not reported
Adoption Date Of Regulatory Measure:	Not reported
Effective Date Of Regulatory Measure:	Not reported
Expiration Date Of Regulatory Measure:	Not reported
Termination Date Of Regulatory Measure:	05/11/2017
Discharge Name:	Not reported
Discharge Address:	Not reported
Discharge City:	Not reported
Discharge State:	Not reported
Discharge Zip:	Not reported
Received Date:	07/30/2010
Processed Date:	08/10/2010
Status:	Terminated
Status Date:	05/11/2017
Place Size:	26.12
Place Size Unit:	Acres
Contact:	George Okita
Contact Title:	Not reported
Contact Phone:	949-794-0000
Contact Phone Ext:	Not reported
Contact Email:	gokita@calcomm.org
Operator Name:	AG Centrum SSF
Operator Address:	225 W Hubbard St
Operator City:	Chicago
Operator State:	California
Operator Zip:	60654
Operator Contact:	George Okita
Operator Contact Title:	Manager
Operator Contact Phone:	949-794-0000
Operator Contact Phone Ext:	Not reported
Operator Contact Email:	gokita@calcomm.org
Operator Type:	Private Business
Developer:	Centrum San Mateo Development Manager
Developer Address:	4299 MacArthur Boulevard Suite# 105
Developer City:	Newport Beach
Developer State:	California
Developer Zip:	92660
Developer Contact:	George Okita
Developer Contact Title:	Development Manager
Constype Linear Utility Ind:	N
Emergency Phone:	312-504-1417
Emergency Phone Ext:	Not reported
Constype Above Ground Ind:	Not reported
Constype Below Ground Ind:	Not reported
Constype Cable Line Ind:	Not reported
Constype Comm Line Ind:	Not reported
Constype Commertial Ind:	Y
Constype Electrical Line Ind:	Not reported

FEDERAL SUPPLY WAREHOUSE (Continued) **S101308805**

Constype Gas Line Ind:	Not reported
Constype Industrial Ind:	Y
Constype Other Description:	Not reported
Constype Other Ind:	Not reported
Constype Recons Ind:	Y
Constype Residential Ind:	Not reported
Constype Transport Ind:	Not reported
Constype Utility Description:	Not reported
Constype Utility Ind:	Not reported
Constype Water Sewer Ind:	Not reported
Dir Discharge Uswater Ind:	N
Receiving Water Name:	Colma Canal and San Francisco Bay
Certifier:	Michael McLean
Certifier Title:	Not reported
Certification Date:	30-JUL-10
Primary Sic:	Not reported
Secondary Sic:	Not reported
Tertiary Sic:	Not reported

CIWQS:

Name:	Ssf Logistics Center
Address:	1070 SAN MATEO AVE
City,State,Zip:	SOUTH SAN FRANCISCO, CA 94080
Agency:	AG Centrum SSF
Agency Address:	225 W Hubbard St, Chicago , CA 60654
Place/Project Type:	Construction - Commercial, Reconstruction, Industrial
SIC/NAICS:	Not reported
Region:	2
Program:	CONSTW
Regulatory Measure Status:	Terminated
Regulatory Measure Type:	Storm water construction
Order Number:	2009-0009-DWQ
WDID:	2 41C359353
NPDES Number:	CAS000002
Adoption Date:	Not reported
Effective Date:	08/10/2010
Termination Date:	05/11/2017
Expiration/Review Date:	Not reported
Design Flow:	Not reported
Major/Minor:	Not reported
Complexity:	Not reported
TTWQ:	Not reported
Enforcement Actions within 5 years:	0
Violations within 5 years:	0
Latitude:	37.637259
Longitude:	-122.4091

CERS:

Name:	FEDERAL SUPPLY WAREHOUSE
Address:	1070 SAN MATEO
City,State,Zip:	SOUTH SAN FRANCISCO, CA 94080
Site ID:	900976
CERS ID:	T0608100214
CERS Description:	Leaking Underground Storage Tank Cleanup Site

FEDERAL SUPPLY WAREHOUSE (Continued) **S101308805**

Affiliation:

Affiliation Type Desc:	Regional Board Caseworker
Entity Name:	UUU - SAN FRANCISCO BAY RWQCB (REGION 2)
Entity Title:	Not reported
Affiliation Address:	1515 CLAY ST SUITE 1400
Affiliation City:	OAKLAND
Affiliation State:	CA
Affiliation Country:	Not reported
Affiliation Zip:	Not reported
Affiliation Phone:	,

Affiliation Type Desc:	Local Agency Caseworker
Entity Name:	JACOB MADDEN - SAN MATEO COUNTY LOP
Entity Title:	Not reported
Affiliation Address:	2000 ALAMEDA DE LAS PULGAS, Suite 100
Affiliation City:	SAN MATEO
Affiliation State:	CA
Affiliation Country:	Not reported
Affiliation Zip:	Not reported
Affiliation Phone:	6503995959,

Affiliation Type Desc:	Regional Board Caseworker
Entity Name:	Regional Water Board - SAN FRANCISCO BAY RWQCB (REGION 2)
Entity Title:	Not reported
Affiliation Address:	1515 CLAY ST SUITE 1400
Affiliation City:	OAKLAND
Affiliation State:	CA
Affiliation Country:	Not reported
Affiliation Zip:	Not reported
Affiliation Phone:	,

AL450 **FEDERAL SUPPLY WAREHOUSE** **UST FINDER RELEASE** **1028957020**
East **1070 SAN MATEO** **N/A**
1/8-1/4 **SOUTH SAN FRANCISCO, CA 94080**
0.229 mi.
1210 ft. **Site 11 of 15 in cluster AL**

Relative: **Lower**

Actual: **20 ft.**

UST FINDER RELEASE:

Object ID:	38414
Facility ID:	Not reported
Lust ID:	CAT0608100214
Name:	FEDERAL SUPPLY WAREHOUSE
Address:	1070 SAN MATEO
City,State,Zip:	SOUTH SAN FRANCISCO, CA 94080
Address Match Type:	PointAddress
Reported Date:	Not reported
Status:	No Further Action
Substance:	Not reported
Population within 1500ft:	1092
Domestic Wells within 1500ft:	0
Land Use:	Developed, High Intensity
Within SPA:	No
SPA PWS Facility ID:	Not reported
SPA Water Type:	Not reported
SPA Facility Type:	Not reported
SPA HUC12:	Not reported

FEDERAL SUPPLY WAREHOUSE (Continued) **1028957020**

Within WHPA:	Yes
WHPA PWS Facility ID:	CA4110009_10185
WHPA Water Type:	GW - Ground water
WHPA Facility Type:	WL - Well
WHPA HUC12:	180500040903
Within 100yr Floodplain:	No
Tribe:	Not reported
EPA Region:	9
NFA Letter 1:	Not reported
NFA Letter 2:	Not reported
NFA Letter 3:	Not reported
NFA Letter 4:	Not reported
Closed With Residual Contaminate:	Not reported
Coordinate Source:	Geocode
X Coord:	-122.41148
Y Coord:	37.6372700000001
Latitude:	37.63727
Longitude:	-122.411479999999

AF451 **PELLEGRINI BROS WINES INC** **LUST** **S102439775**
North **272 MAPLE** **San Mateo Co. BI** **N/A**
1/8-1/4 **S SAN FRANCISCO, CA 94080** **Cortese**
0.232 mi. **HIST CORTESE**
1223 ft. **Site 4 of 8 in cluster AF** **CERS**

Relative:
Lower

Actual:
26 ft.

LUST:

Name:	PELLEGRINI BROS WINES INC
Address:	272 SOUTH MAPLE AVENUE
City,State,Zip:	SOUTH SAN FRANCISCO, CA 94080
Lead Agency:	SAN MATEO COUNTY LOP
Case Type:	LUST Cleanup Site

Geo Track:

Global Id:	T0608100884
Latitude:	37.644383012
Longitude:	-122.417121
Status:	Completed - Case Closed
Status Date:	04/22/2015
Case Worker:	JM
RB Case Number:	41-0964
Local Agency:	SAN MATEO COUNTY LOP
File Location:	Not reported
Local Case Number:	550144
Potential Media Affect:	Other Groundwater (uses other than drinking water)
Potential Contaminants of Concern:	Gasoline
EPA Region:	9
Coordinate Source:	* Historical Geocode - Exact Address Match
Cuf Case:	YES
Quantity Released Gallons:	0
Begin Date:	08/29/1995
Leak Reported Date:	08/29/1995
How Discovered:	Other Means
How Discovered Description:	Not reported
Discharge Source:	Not reported
Discharge Cause:	Not reported
Stop Method:	Other Means
Stop Description:	Not reported
No Further Action Date:	04/22/2015

PELLEGRINI BROS WINES INC (Continued) **S102439775**

CA Water Watershed Name: South Bay - San Mateo Bayside (204.40)
Dwr Groundwater Subbasin Name: Westside (2-035)
Disadvantaged Community: Not reported
CA Enviroscreen 3 Score: 81-85%
CA Enviroscreen 4 Score: 80-85%
Military DOD Site: No
Facility Project Subtype: Not reported
RWQCB Region: SAN FRANCISCO BAY RWQCB (REGION 2)
Site History: Can be extracted from most recent report in Geotracker or at San Mateo County offices if submitted prior to 2005, San Mateo County does not take responsibility for the accuracy of the statements made or any professional interpretations made in the referenced report.

LUST:
Global Id: T0608100884
Contact Type: Local Agency Caseworker - Primary Caseworker
Contact Name: JACOB MADDEN
Organization Name: SAN MATEO COUNTY LOP
Address: 2000 ALAMEDA DE LAS PULGAS, Suite 100
City: SAN MATEO
Email: jmadden@smcgov.org
Phone Number: 6503995959

Global Id: T0608100884
Contact Type: Regional Board Caseworker
Contact Name: Regional Water Board
Organization Name: SAN FRANCISCO BAY RWQCB (REGION 2)
Address: 1515 CLAY ST SUITE 1400
City: OAKLAND
Email: Not reported
Phone Number: Not reported

LUST:
Global Id: T0608100884
Action Type: ENFORCEMENT
Date: 02/18/2014
Action: Technical Correspondence / Assistance / Other

Global Id: T0608100884
Action Type: ENFORCEMENT
Date: 01/21/2011
Action: Technical Correspondence / Assistance / Other

Global Id: T0608100884
Action Type: ENFORCEMENT
Date: 03/17/2011
Action: Technical Correspondence / Assistance / Other

Global Id: T0608100884
Action Type: Other
Date: 08/29/1995
Action: Leak Reported

Global Id: T0608100884
Action Type: RESPONSE
Date: 02/15/2004
Action: Monitoring Report - Quarterly

PELLEGRINI BROS WINES INC (Continued) **S102439775**

Global Id: T0608100884
Action Type: RESPONSE
Date: 11/15/2003
Action: Monitoring Report - Quarterly

Global Id: T0608100884
Action Type: RESPONSE
Date: 11/15/2004
Action: Monitoring Report - Quarterly

Global Id: T0608100884
Action Type: RESPONSE
Date: 02/15/2006
Action: Monitoring Report - Quarterly

Global Id: T0608100884
Action Type: RESPONSE
Date: 05/15/2006
Action: Monitoring Report - Quarterly

Global Id: T0608100884
Action Type: RESPONSE
Date: 05/15/2005
Action: Monitoring Report - Quarterly

Global Id: T0608100884
Action Type: RESPONSE
Date: 02/15/2007
Action: Monitoring Report - Quarterly

Global Id: T0608100884
Action Type: RESPONSE
Date: 05/15/2003
Action: Monitoring Report - Quarterly

Global Id: T0608100884
Action Type: RESPONSE
Date: 05/15/2004
Action: Monitoring Report - Quarterly

Global Id: T0608100884
Action Type: RESPONSE
Date: 08/15/2006
Action: Monitoring Report - Quarterly

Global Id: T0608100884
Action Type: RESPONSE
Date: 04/15/2013
Action: Monitoring Report - Semi-Annually

Global Id: T0608100884
Action Type: RESPONSE
Date: 06/20/2005
Action: Other Report / Document

Global Id: T0608100884
Action Type: ENFORCEMENT

PELLEGRINI BROS WINES INC (Continued) **S102439775**

Date: 04/22/2015
Action: Closure/No Further Action Letter - #20150422

Global Id: T0608100884
Action Type: ENFORCEMENT
Date: 01/15/2015
Action: Staff Letter - #20150115

Global Id: T0608100884
Action Type: ENFORCEMENT
Date: 04/28/2015
Action: Letter - Notice - #2010428

Global Id: T0608100884
Action Type: ENFORCEMENT
Date: 02/27/2014
Action: Staff Letter - #20140227

Global Id: T0608100884
Action Type: ENFORCEMENT
Date: 04/30/2007
Action: Staff Letter

Global Id: T0608100884
Action Type: ENFORCEMENT
Date: 03/14/2008
Action: Staff Letter

Global Id: T0608100884
Action Type: RESPONSE
Date: 04/02/2008
Action: Correspondence

Global Id: T0608100884
Action Type: ENFORCEMENT
Date: 03/24/2011
Action: Staff Letter - #20110324

Global Id: T0608100884
Action Type: ENFORCEMENT
Date: 12/09/2010
Action: Notice of Violation - #20101209

Global Id: T0608100884
Action Type: ENFORCEMENT
Date: 09/29/2011
Action: Staff Letter - #20110929

Global Id: T0608100884
Action Type: ENFORCEMENT
Date: 04/27/2011
Action: Staff Letter - #20110427

Global Id: T0608100884
Action Type: ENFORCEMENT
Date: 04/03/2013
Action: Staff Letter - #20130403

PELLEGRINI BROS WINES INC (Continued) **S102439775**

Global Id: T0608100884
Action Type: ENFORCEMENT
Date: 10/08/2013
Action: Notification - Public Notice of Case Closure - #20131008

Global Id: T0608100884
Action Type: ENFORCEMENT
Date: 12/11/2013
Action: Staff Letter - #20131211

Global Id: T0608100884
Action Type: RESPONSE
Date: 02/15/2010
Action: Monitoring Report - Semi-Annually

Global Id: T0608100884
Action Type: RESPONSE
Date: 01/15/2009
Action: Monitoring Report - Quarterly

Global Id: T0608100884
Action Type: RESPONSE
Date: 08/15/2008
Action: Monitoring Report - Quarterly

Global Id: T0608100884
Action Type: RESPONSE
Date: 10/15/2008
Action: Monitoring Report - Quarterly

Global Id: T0608100884
Action Type: RESPONSE
Date: 08/15/2010
Action: Monitoring Report - Semi-Annually

Global Id: T0608100884
Action Type: RESPONSE
Date: 04/02/2008
Action: Other Report / Document

Global Id: T0608100884
Action Type: ENFORCEMENT
Date: 04/29/2005
Action: Staff Letter - #20050429

Global Id: T0608100884
Action Type: ENFORCEMENT
Date: 04/13/2006
Action: Staff Letter - #20060413

Global Id: T0608100884
Action Type: ENFORCEMENT
Date: 09/25/2003
Action: Staff Letter - #20030925A

Global Id: T0608100884
Action Type: ENFORCEMENT

PELLEGRINI BROS WINES INC (Continued) **S102439775**

Date: 04/30/2007
Action: Staff Letter - #20070430B

Global Id: T0608100884
Action Type: ENFORCEMENT
Date: 02/11/2003
Action: Staff Letter - #20030211B

Global Id: T0608100884
Action Type: ENFORCEMENT
Date: 02/10/2004
Action: Staff Letter - #20040210

Global Id: T0608100884
Action Type: ENFORCEMENT
Date: 10/23/2003
Action: Staff Letter - #20031023

Global Id: T0608100884
Action Type: ENFORCEMENT
Date: 10/06/1995
Action: Notice of Responsibility - #1

Global Id: T0608100884
Action Type: ENFORCEMENT
Date: 04/13/2006
Action: Staff Letter - #20060413

Global Id: T0608100884
Action Type: ENFORCEMENT
Date: 12/14/2005
Action: Staff Letter - #20051214

Global Id: T0608100884
Action Type: ENFORCEMENT
Date: 03/14/2008
Action: Staff Letter - #20080314

Global Id: T0608100884
Action Type: ENFORCEMENT
Date: 04/30/2007
Action: Staff Letter - #20070430

Global Id: T0608100884
Action Type: ENFORCEMENT
Date: 06/10/2008
Action: Staff Letter - #20080610B

Global Id: T0608100884
Action Type: ENFORCEMENT
Date: 06/10/2008
Action: Staff Letter - #20080610A

Global Id: T0608100884
Action Type: ENFORCEMENT
Date: 09/25/2003
Action: Staff Letter - #20030925B

PELLEGRINI BROS WINES INC (Continued) **S102439775**

Global Id: T0608100884
Action Type: ENFORCEMENT
Date: 02/11/2003
Action: Staff Letter - #20030211A

Global Id: T0608100884
Action Type: ENFORCEMENT
Date: 07/15/2009
Action: Staff Letter - #20090715

Global Id: T0608100884
Action Type: ENFORCEMENT
Date: 05/12/2009
Action: Staff Letter - #20090512

Global Id: T0608100884
Action Type: ENFORCEMENT
Date: 08/18/2009
Action: Staff Letter - #20090818

Global Id: T0608100884
Action Type: ENFORCEMENT
Date: 03/10/2010
Action: Staff Letter - #20100310

Global Id: T0608100884
Action Type: ENFORCEMENT
Date: 11/01/2006
Action: Technical Correspondence / Assistance / Other

Global Id: T0608100884
Action Type: ENFORCEMENT
Date: 12/31/2000
Action: Technical Correspondence / Assistance / Other

Global Id: T0608100884
Action Type: ENFORCEMENT
Date: 09/24/2013
Action: Technical Correspondence / Assistance / Other

Global Id: T0608100884
Action Type: ENFORCEMENT
Date: 05/18/2007
Action: Email Correspondence

Global Id: T0608100884
Action Type: ENFORCEMENT
Date: 10/04/2013
Action: Email Correspondence

Global Id: T0608100884
Action Type: RESPONSE
Date: 02/15/2005
Action: Monitoring Report - Quarterly

Global Id: T0608100884
Action Type: RESPONSE

PELLEGRINI BROS WINES INC (Continued) **S102439775**

Date: 02/27/2009
Action: Soil and Water Investigation Report

Global Id: T0608100884
Action Type: RESPONSE
Date: 06/30/2011
Action: Site Assessment Report

Global Id: T0608100884
Action Type: RESPONSE
Date: 02/15/2012
Action: Monitoring Report - Quarterly

Global Id: T0608100884
Action Type: RESPONSE
Date: 02/15/2012
Action: Remedial Progress Report

Global Id: T0608100884
Action Type: RESPONSE
Date: 07/24/2015
Action: Well Destruction Report

Global Id: T0608100884
Action Type: RESPONSE
Date: 09/17/2015
Action: Correspondence

Global Id: T0608100884
Action Type: REMEDIATION
Date: 11/03/1999
Action: Excavation

Global Id: T0608100884
Action Type: ENFORCEMENT
Date: 01/11/2008
Action: Technical Correspondence / Assistance / Other

Global Id: T0608100884
Action Type: ENFORCEMENT
Date: 09/11/2011
Action: Technical Correspondence / Assistance / Other

Global Id: T0608100884
Action Type: ENFORCEMENT
Date: 12/19/2006
Action: Technical Correspondence / Assistance / Other

Global Id: T0608100884
Action Type: Other
Date: 08/29/1995
Action: Leak Discovery

Global Id: T0608100884
Action Type: RESPONSE
Date: 12/23/2008
Action: Other Report / Document

PELLEGRINI BROS WINES INC (Continued) **S102439775**

Global Id: T0608100884
Action Type: RESPONSE
Date: 05/13/2006
Action: Electronic Reporting Submittal Due

Global Id: T0608100884
Action Type: RESPONSE
Date: 06/08/2003
Action: Well Installation Report

Global Id: T0608100884
Action Type: RESPONSE
Date: 08/15/2007
Action: Monitoring Report - Quarterly

Global Id: T0608100884
Action Type: RESPONSE
Date: 10/30/2007
Action: Corrective Action Plan / Remedial Action Plan

Global Id: T0608100884
Action Type: RESPONSE
Date: 05/15/2007
Action: Monitoring Report - Quarterly

Global Id: T0608100884
Action Type: RESPONSE
Date: 08/15/2005
Action: Monitoring Report - Quarterly

Global Id: T0608100884
Action Type: RESPONSE
Date: 05/30/2007
Action: Electronic Reporting Submittal Due

Global Id: T0608100884
Action Type: RESPONSE
Date: 07/03/2008
Action: Other Workplan

Global Id: T0608100884
Action Type: RESPONSE
Date: 08/15/2003
Action: Monitoring Report - Quarterly

Global Id: T0608100884
Action Type: RESPONSE
Date: 08/15/2004
Action: Monitoring Report - Quarterly

Global Id: T0608100884
Action Type: RESPONSE
Date: 11/15/2006
Action: Monitoring Report - Quarterly

Global Id: T0608100884
Action Type: RESPONSE

PELLEGRINI BROS WINES INC (Continued) **S102439775**

Date: 11/15/2005
Action: Monitoring Report - Quarterly

Global Id: T0608100884
Action Type: RESPONSE
Date: 10/27/2003
Action: Electronic Reporting Submittal Due

Global Id: T0608100884
Action Type: RESPONSE
Date: 10/27/2003
Action: Other Report / Document

Global Id: T0608100884
Action Type: RESPONSE
Date: 01/01/2004
Action: Soil and Water Investigation Workplan

Global Id: T0608100884
Action Type: RESPONSE
Date: 06/15/2004
Action: Soil and Water Investigation Report

Global Id: T0608100884
Action Type: RESPONSE
Date: 07/26/2005
Action: CAP/RAP - Feasibility Study Report

Global Id: T0608100884
Action Type: RESPONSE
Date: 03/06/2006
Action: CAP/RAP - Feasibility Study Report

Global Id: T0608100884
Action Type: RESPONSE
Date: 10/01/2006
Action: CAP/RAP - Feasibility Study Report

Global Id: T0608100884
Action Type: RESPONSE
Date: 04/01/2011
Action: Other Workplan

Global Id: T0608100884
Action Type: RESPONSE
Date: 02/15/2011
Action: Monitoring Report - Semi-Annually

Global Id: T0608100884
Action Type: RESPONSE
Date: 08/15/2011
Action: Monitoring Report - Semi-Annually

Global Id: T0608100884
Action Type: RESPONSE
Date: 12/11/2013
Action: Site Assessment Report

PELLEGRINI BROS WINES INC (Continued) **S102439775**

Global Id: T0608100884
Action Type: RESPONSE
Date: 06/13/2014
Action: Soil Vapor Intrusion Investigation Report

Global Id: T0608100884
Action Type: RESPONSE
Date: 09/02/2011
Action: Corrective Action Plan / Remedial Action Plan - Addendum - Regulator Responded

Global Id: T0608100884
Action Type: RESPONSE
Date: 01/15/2014
Action: Well Destruction Workplan - Regulator Responded

Global Id: T0608100884
Action Type: RESPONSE
Date: 02/15/2015
Action: Soil Vapor Intrusion Investigation Report - Regulator Responded

LUST:
Global Id: T0608100884
Status: Open - Case Begin Date
Status Date: 08/29/1995

Global Id: T0608100884
Status: Open - Site Assessment
Status Date: 08/29/1995

Global Id: T0608100884
Status: Open - Remediation
Status Date: 02/10/2004

Global Id: T0608100884
Status: Open - Eligible for Closure
Status Date: 06/18/2013

Global Id: T0608100884
Status: Open - Verification Monitoring
Status Date: 02/27/2014

Global Id: T0608100884
Status: Open - Eligible for Closure
Status Date: 01/15/2015

Global Id: T0608100884
Status: Completed - Case Closed
Status Date: 04/22/2015

LUST REG 2:
Region: 2
Facility Id: Not reported
Facility Status: Remediation Plan
Case Number: 550144
How Discovered: OM

PELLEGRINI BROS WINES INC (Continued) **S102439775**

Leak Cause: Unknown
Leak Source: Unknown
Date Leak Confirmed: Not reported
Oversight Program: LUST
Prelim. Site Assesment Wokplan Submitted: Not reported
Preliminary Site Assesment Began: Not reported
Pollution Characterization Began: 1/1/1965
Pollution Remediation Plan Submitted: 2/10/2004
Date Remediation Action Underway: Not reported
Date Post Remedial Action Monitoring Began: Not reported

San Mateo Co. BI:
Name: PELLEGRINI BROS WINES INC
Address: 272 MAPLE
City,State,Zip: SOUTH SAN FRANCISCO, CA 94080
Region: SAN MATEO
Facility ID: FA0017687
Prog Element Code: STORES MV FUELS OR WASTE ONLY
Record Id: PR0023590
Description: STORES MV FUELS OR WASTE ONLY
Facility Status: Inactive, non-billable
Program Category: BUSINESS PLAN PROGRAM

Name: PELLEGRINI BROS WINES INC
Address: 272 MAPLE
City,State,Zip: SOUTH SAN FRANCISCO, CA 94080
Region: SAN MATEO
Facility ID: FA0017687
Prog Element Code: UNDERGROUND TANK - GENERAL
Record Id: PR0022587
Description: UNDERGROUND TANK - GENERAL
Facility Status: Inactive, non-billable
Program Category: UNDERGROUND TANK PROGRAM

CORTESE:
Name: PELLEGRINI BROS WINES INC
Address: 272 SOUTH MAPLE AVENUE
City,State,Zip: SOUTH SAN FRANCISCO, CA 94080
Region: CORTESE
Envirostor Id: Not reported
Global ID: T0608100884
Site/Facility Type: LUST CLEANUP SITE
Cleanup Status: COMPLETED - CASE CLOSED
Status Date: Not reported
Site Code: Not reported
Latitude: Not reported
Longitude: Not reported
Owner: Not reported
Enf Type: Not reported
Swat R: Not reported
Flag: active
Order No: Not reported
Waste Discharge System No: Not reported
Effective Date: Not reported
Region 2: Not reported
WID Id: Not reported

PELLEGRINI BROS WINES INC (Continued) **S102439775**

Solid Waste Id No: Not reported
Waste Management Uit Name: Not reported
File Name: Active Open

HIST CORTESE:
edr_fname: PELLIGRINI BROS WINES INC
edr_fadd1: 272 MAPLE
City,State,Zip: SOUTH SAN FRANCISCO, CA 94080
Region: CORTESE
Facility County Code: 41
Reg By: LTNKA
Reg Id: 41-0964

CERS:
Name: PELLEGRINI BROS WINES INC
Address: 272 SOUTH MAPLE AVENUE
City,State,Zip: SOUTH SAN FRANCISCO, CA 94080
Site ID: 853449
CERS ID: T0608100884
CERS Description: Leaking Underground Storage Tank Cleanup Site

Affiliation:
Affiliation Type Desc: Local Agency Caseworker
Entity Name: JACOB MADDEN - SAN MATEO COUNTY LOP
Entity Title: Not reported
Affiliation Address: 2000 ALAMEDA DE LAS PULGAS, Suite 100
Affiliation City: SAN MATEO
Affiliation State: CA
Affiliation Country: Not reported
Affiliation Zip: Not reported
Affiliation Phone: 6503995959,

Affiliation Type Desc: Regional Board Caseworker
Entity Name: Regional Water Board - SAN FRANCISCO BAY RWQCB (REGION 2)
Entity Title: Not reported
Affiliation Address: 1515 CLAY ST SUITE 1400
Affiliation City: OAKLAND
Affiliation State: CA
Affiliation Country: Not reported
Affiliation Zip: Not reported
Affiliation Phone: ,

AF452 **PELLEGRINI BROS WINES INC** **SWEEPS UST** **S101623125**
North **272 S MAPLE AVE** **CA FID UST** **N/A**
1/8-1/4 **SO. SAN FRANCISCO, CA 94080**
0.232 mi.
1223 ft. **Site 5 of 8 in cluster AF**

Relative:
Lower

Actual:
26 ft.

SWEEPS UST:
Name: PELLEGRINI BROS WINES INC
Address: 272 S MAPLE AVE
City: S SAN FRANCISCO
Status: Active
Comp Number: 550020
Number: 9
Board Of Equalization: Not reported

PELLEGRINI BROS WINES INC (Continued) **S101623125**

Referral Date: 04-22-94
Action Date: 04-22-94
Created Date: 10-13-88
Owner Tank Id: 1
SWRCB Tank Id: 41-000-550020-000001
Tank Status: A
Capacity: 500
Active Date: 04-22-94
Tank Use: M.V. FUEL
STG: P
Content: REG UNLEADED
Number Of Tanks: 3

Name: PELLEGRINI BROS WINES INC
Address: 272 S MAPLE AVE
City: S SAN FRANCISCO
Status: Active
Comp Number: 550020
Number: 9
Board Of Equalization: Not reported
Referral Date: 04-22-94
Action Date: 04-22-94
Created Date: 10-13-88
Owner Tank Id: 2
SWRCB Tank Id: 41-000-550020-000002
Tank Status: A
Capacity: 1000
Active Date: 04-22-94
Tank Use: M.V. FUEL
STG: P
Content: REG UNLEADED
Number Of Tanks: Not reported

Name: PELLEGRINI BROS WINES INC
Address: 272 S MAPLE AVE
City: S SAN FRANCISCO
Status: Active
Comp Number: 550020
Number: 9
Board Of Equalization: Not reported
Referral Date: 04-22-94
Action Date: 04-22-94
Created Date: 10-13-88
Owner Tank Id: 3
SWRCB Tank Id: 41-000-550020-000003
Tank Status: A
Capacity: 10000
Active Date: 04-22-94
Tank Use: M.V. FUEL
STG: P
Content: REG UNLEADED
Number Of Tanks: Not reported

CA FID UST:
Facility ID: 41000957
Regulated By: UTNKA
Regulated ID: Not reported

PELLEGRINI BROS WINES INC (Continued) **S101623125**

Cortese Code:	Not reported
SIC Code:	Not reported
Facility Phone:	4150000000
Mail To:	Not reported
Mailing Address:	P O BOX
Mailing Address 2:	Not reported
Mailing City,St,Zip:	SO. SAN FRANCISCO 94080
Contact:	Not reported
Contact Phone:	Not reported
DUNs Number:	Not reported
NPDES Number:	Not reported
EPA ID:	Not reported
Comments:	Not reported
Status:	Active

AF453 **PELLEGRINI BROS. WINES, INC.** **HIST UST** **U001594807**
North **272 S MAPLE AVE** **N/A**
1/8-1/4 **SOUTH SAN FRANCISCO, CA 94080**
0.232 mi.
1223 ft. **Site 6 of 8 in cluster AF**

Relative: HIST UST:
Lower

Actual:
26 ft.

Name:	PELLEGRINI BROS. WINES, INC.
Address:	272 S MAPLE AVE
City,State,Zip:	SOUTH SAN FRANCISCO, CA 94080
File Number:	Not reported
URL:	Not reported
Region:	STATE
Facility ID:	00000000964
Facility Type:	Other
Other Type:	WINE DISTRIBUTOR
Contact Name:	IVO PANELLI
Telephone:	4155891313
Owner Name:	PELLEGRINI BROS. WINES, INC.
Owner Address:	272 SO. MAPLE AVE
Owner City,St,Zip:	SO. SAN FRANCISCO, CA 94080
Total Tanks:	0003
Tank Num:	001
Container Num:	1
Year Installed:	Not reported
Tank Capacity:	00010000
Tank Used for:	PRODUCT
Type of Fuel:	REGULAR
Container Construction Thickness:	Not reported
Leak Detection:	Visual
Tank Num:	002
Container Num:	2
Year Installed:	Not reported
Tank Capacity:	00001000
Tank Used for:	Not reported
Type of Fuel:	Not reported
Container Construction Thickness:	Not reported
Leak Detection:	Visual
Tank Num:	003
Container Num:	3

PELLEGRINI BROS. WINES, INC. (Continued) **U001594807**

Year Installed:	Not reported
Tank Capacity:	00000500
Tank Used for:	PRODUCT
Type of Fuel:	UNLEADED
Container Construction Thickness:	Not reported
Leak Detection:	Visual

AF454 **PELLEGRINI BROS WINES INC** **UST FINDER RELEASE** **1029090191**
North **272 SOUTH MAPLE AVENUE** **N/A**
1/8-1/4 **SOUTH SAN FRANCISCO, CA 94080**
0.232 mi.
1223 ft. **Site 7 of 8 in cluster AF**

Relative: **Lower**
Actual: **26 ft.**

UST FINDER RELEASE:

Object ID:	38108
Facility ID:	Not reported
Lust ID:	CAT0608100884
Name:	PELLEGRINI BROS WINES INC
Address:	272 SOUTH MAPLE AVENUE
City,State,Zip:	SOUTH SAN FRANCISCO, CA 94080
Address Match Type:	PointAddress
Reported Date:	Not reported
Status:	No Further Action
Substance:	Not reported
Population within 1500ft:	0
Domestic Wells within 1500ft:	0
Land Use:	Developed, High Intensity
Within SPA:	No
SPA PWS Facility ID:	Not reported
SPA Water Type:	Not reported
SPA Facility Type:	Not reported
SPA HUC12:	Not reported
Within WHPA:	Yes
WHPA PWS Facility ID:	CA4110009_10185
WHPA Water Type:	GW - Ground water
WHPA Facility Type:	WL - Well
WHPA HUC12:	180500040903
Within 100yr Floodplain:	No
Tribe:	Not reported
EPA Region:	9
NFA Letter 1:	Not reported
NFA Letter 2:	Not reported
NFA Letter 3:	Not reported
NFA Letter 4:	Not reported
Closed With Residual Contaminate:	Not reported
Coordinate Source:	Geocode
X Coord:	-122.41692
Y Coord:	37.6437300000001
Latitude:	37.6437299999999
Longitude:	-122.41692

AF455 **PELLEGRINI BROS WINES INC** **LUST** **S112943298**
North **272 SO MAPLE AVE** **HIST UST** **N/A**
1/8-1/4 **SOUTH SAN FRANCISCO, CA 94080**
0.232 mi.
1223 ft. **Site 8 of 8 in cluster AF**

Relative: **Lower**
Actual: **26 ft.**

SAN MATEO CO. LUST:

Name:	PELLEGRINI BROS WINES INC
Address:	272 S MAPLE AVE
City,State,Zip:	SOUTH SAN FRANCISCO, CA
Region:	SAN MATEO
Facility ID:	550144
Facility Status:	9- Case Closed
Global ID:	T0608100884
APN Number:	014231010
Case Type:	SOUTH SAN FRANCISCO, CA
EDR Link ID:	SOUTH SAN FRANCISCO, CA

HIST UST:

Name:	PELLEGRINI BROS WINES INC
Address:	272 SO MAPLE AVE
City,State,Zip:	SOUTH SAN FRANCISCO, CA 94080
File Number:	0002c161

URL:

Region:	Not reported
Facility ID:	Not reported
Facility Type:	Not reported
Other Type:	Not reported
Contact Name:	Not reported
Telephone:	Not reported
Owner Name:	Not reported
Owner Address:	Not reported
Owner City,St,Zip:	Not reported
Total Tanks:	Not reported

Tank Num:	Not reported
Container Num:	Not reported
Year Installed:	Not reported
Tank Capacity:	Not reported
Tank Used for:	Not reported
Type of Fuel:	Not reported
Container Construction Thickness:	Not reported
Leak Detection:	Not reported

Click here for Geo Tracker PDF:

AL456 **CYCLE SHACK,INC** **UST FINDER RELEASE** **1028944012**
East **1104 SAN MATEO** **N/A**
1/8-1/4 **SOUTH SAN FRANCISCO, CA 94080**
0.232 mi.
1227 ft. **Site 12 of 15 in cluster AL**

Relative: **Lower**
Actual: **20 ft.**

UST FINDER RELEASE:

Object ID:	38417
Facility ID:	Not reported
Lust ID:	CAT0608100727
Name:	CYCLE SHACK,INC
Address:	1104 SAN MATEO

CYCLE SHACK,INC (Continued) **1028944012**

City,State,Zip:	SOUTH SAN FRANCISCO, CA 94080
Address Match Type:	StreetAddress
Reported Date:	Not reported
Status:	No Further Action
Substance:	Not reported
Population within 1500ft:	1076
Domestic Wells within 1500ft:	0
Land Use:	Developed, High Intensity
Within SPA:	No
SPA PWS Facility ID:	Not reported
SPA Water Type:	Not reported
SPA Facility Type:	Not reported
SPA HUC12:	Not reported
Within WHPA:	Yes
WHPA PWS Facility ID:	CA4110009_10185
WHPA Water Type:	GW - Ground water
WHPA Facility Type:	WL - Well
WHPA HUC12:	180500040903
Within 100yr Floodplain:	No
Tribe:	Not reported
EPA Region:	9
NFA Letter 1:	Not reported
NFA Letter 2:	Not reported
NFA Letter 3:	Not reported
NFA Letter 4:	Not reported
Closed With Residual Contaminate:	Not reported
Coordinate Source:	Geocode
X Coord:	-122.41146
Y Coord:	37.6373400000001
Latitude:	37.63734
Longitude:	-122.41146

AL457 **CYCLE SHACK,INC** **ENVIROSTOR** **1000279463**
East **1104 SAN MATEO** **LUST** **N/A**
1/8-1/4 **S SAN FRANCISCO, CA 94080** **SWEEPS UST**
0.234 mi. **HIST UST**
1237 ft. **Site 13 of 15 in cluster AL** **CA FID UST**
Cortese
Relative: **EMI**
Lower **HIST CORTESE**
CERS
Actual:
20 ft.

ENVIROSTOR:

Name:	CYCLE SHACK, INC.
Address:	1104 SAN MATEO AVENUE
City,State,Zip:	SOUTH SAN FRANCISCO, CA 94080
Facility ID:	71002485
Status:	Inactive - Needs Evaluation
Status Date:	Not reported
Site Code:	Not reported
Site Type:	Tiered Permit
Site Type Detailed:	Tiered Permit
Acres:	Not reported
NPL:	NO
Regulatory Agencies:	NONE SPECIFIED
Lead Agency:	NONE SPECIFIED
Program Manager:	Not reported
Supervisor:	Not reported

CYCLE SHACK,INC (Continued) **1000279463**

Division Branch: Cleanup Berkeley
Assembly: 21
Senate: 13
Special Program: Not reported
Restricted Use: NO
Site Mgmt Req: NONE SPECIFIED
Funding: Not reported
Latitude: 37.63732
Longitude: -122.4108
APN: NONE SPECIFIED
Past Use: NONE SPECIFIED
Potential COC: NONE SPECIFIED
Confirmed COC: NONE SPECIFIED
Potential Description: NONE SPECIFIED
Alias Name: CAD058402173
Alias Type: EPA Identification Number
Alias Name: 110021006294
Alias Type: EPA (FRS #)
Alias Name: 71002485
Alias Type: Envirostor ID Number

Completed Info:
Completed Area Name: PROJECT WIDE
Completed Sub Area Name: Not reported
Completed Document Type: Correspondence
Completed Date: 06/14/2019
Comments: information received from J Madden, SM County

Future Area Name: Not reported
Future Sub Area Name: Not reported
Future Document Type: Not reported
Future Due Date: Not reported
Schedule Area Name: Not reported
Schedule Sub Area Name: Not reported
Schedule Document Type: Not reported
Schedule Due Date: Not reported
Schedule Revised Date: Not reported

SAN MATEO CO. LUST:
Name: CYCLE SHACK,INC
Address: 1104 SAN MATEO AVE
City,State,Zip: SOUTH SAN FRANCISCO, CA
Region: SAN MATEO
Facility ID: 550123
Facility Status: 9- Case Closed
Global ID: T0608100727
APN Number: Not reported
Case Type: SOUTH SAN FRANCISCO, CA
EDR Link ID: SOUTH SAN FRANCISCO, CA

LUST:
Name: CYCLE SHACK,INC
Address: 1104 SAN MATEO
City,State,Zip: SOUTH SAN FRANCISCO, CA 94080
Lead Agency: SAN MATEO COUNTY LOP
Case Type: LUST Cleanup Site

CYCLE SHACK,INC (Continued) **1000279463**

Geo Track:

Global Id:	T0608100727
Latitude:	37.6374255379915
Longitude:	-122.411153452709
Status:	Completed - Case Closed
Status Date:	11/13/2000
Case Worker:	JM
RB Case Number:	41-0768
Local Agency:	SAN MATEO COUNTY LOP
File Location:	Local Agency
Local Case Number:	550123
Potential Media Affect:	Other Groundwater (uses other than drinking water)
Potential Contaminants of Concern:	Gasoline
EPA Region:	9
Coordinate Source:	Google Map Move
Cuf Case:	YES
Quantity Released Gallons:	0
Begin Date:	06/11/1993
Leak Reported Date:	06/11/1993
How Discovered:	Other Means
How Discovered Description:	Not reported
Discharge Source:	Not reported
Discharge Cause:	Not reported
Stop Method:	Other Means
Stop Description:	Not reported
No Further Action Date:	11/13/2000
CA Water Watershed Name:	South Bay - San Mateo Bayside (204.40)
Dwr Groundwater Subbasin Name:	Westside (2-035)
Disadvantaged Community:	Not reported
CA Enviroscreen 3 Score:	81-85%
CA Enviroscreen 4 Score:	80-85%
Military DOD Site:	No
Facility Project Subtype:	Not reported
RWQCB Region:	SAN FRANCISCO BAY RWQCB (REGION 2)
Site History:	Not reported

LUST:

Global Id:	T0608100727
Contact Type:	Local Agency Caseworker - Primary Caseworker
Contact Name:	JACOB MADDEN
Organization Name:	SAN MATEO COUNTY LOP
Address:	2000 ALAMEDA DE LAS PULGAS, Suite 100
City:	SAN MATEO
Email:	jmadden@smcgov.org
Phone Number:	6503995959

Global Id:	T0608100727
Contact Type:	Regional Board Caseworker
Contact Name:	Regional Water Board
Organization Name:	SAN FRANCISCO BAY RWQCB (REGION 2)
Address:	1515 CLAY ST SUITE 1400
City:	OAKLAND
Email:	Not reported
Phone Number:	Not reported

Global Id:	T0608100727
Contact Type:	Regional Board Caseworker

CYCLE SHACK,INC (Continued) **1000279463**

Contact Name: UUU
Organization Name: SAN FRANCISCO BAY RWQCB (REGION 2)
Address: 1515 CLAY ST SUITE 1400
City: OAKLAND
Email: Not reported
Phone Number: Not reported

LUST:

Global Id: T0608100727
Action Type: ENFORCEMENT
Date: 11/01/2006
Action: Technical Correspondence / Assistance / Other

Global Id: T0608100727
Action Type: ENFORCEMENT
Date: 11/01/2006
Action: Technical Correspondence / Assistance / Other

Global Id: T0608100727
Action Type: ENFORCEMENT
Date: 11/01/2006
Action: Technical Correspondence / Assistance / Other

Global Id: T0608100727
Action Type: ENFORCEMENT
Date: 11/01/2006
Action: Technical Correspondence / Assistance / Other

Global Id: T0608100727
Action Type: Other
Date: 06/11/1993
Action: Leak Reported

Global Id: T0608100727
Action Type: ENFORCEMENT
Date: 10/12/1994
Action: Notice of Responsibility - #1

Global Id: T0608100727
Action Type: REMEDIATION
Date: 10/20/1993
Action: Excavation

Global Id: T0608100727
Action Type: REMEDIATION
Date: 10/20/1993
Action: Excavation

Global Id: T0608100727
Action Type: ENFORCEMENT
Date: 11/01/2006
Action: Technical Correspondence / Assistance / Other

Global Id: T0608100727
Action Type: Other
Date: 06/11/1994
Action: Leak Discovery

CYCLE SHACK,INC (Continued) **1000279463**

Global Id: T0608100727
Action Type: RESPONSE
Date: 11/01/2006
Action: Other Report / Document

LUST:
Global Id: T0608100727
Status: Open - Case Begin Date
Status Date: 06/11/1993

Global Id: T0608100727
Status: Completed - Case Closed
Status Date: 11/13/2000

LUST REG 2:
Region: 2
Facility Id: Not reported
Facility Status: Case Closed
Case Number: 550123
How Discovered: OM
Leak Cause: Unknown
Leak Source: Unknown
Date Leak Confirmed: Not reported
Oversight Program: LUST
Prelim. Site Assesment Wokplan Submitted: Not reported
Preliminary Site Assesment Began: Not reported
Pollution Characterization Began: Not reported
Pollution Remediation Plan Submitted: Not reported
Date Remediation Action Underway: Not reported
Date Post Remedial Action Monitoring Began: Not reported

SWEEPS UST:
Name: CYCLE SHACK INC
Address: 1104 SAN MATEO AVE
City: S SAN FRANCISCO
Status: Not reported
Comp Number: 550059
Number: Not reported
Board Of Equalization: Not reported
Referral Date: Not reported
Action Date: Not reported
Created Date: Not reported
Owner Tank Id: Not reported
SWRCB Tank Id: 41-000-550059-000001
Tank Status: Not reported
Capacity: 1000
Active Date: Not reported
Tank Use: M.V. FUEL
STG: PRODUCT
Content: REG UNLEADED
Number Of Tanks: 1

HIST UST:
Name: CYCLE SHACK INC

CYCLE SHACK,INC (Continued) **1000279463**

Address: 1100 SAN MATEO AVE
City,State,Zip: SOUTH SAN FRANCISCO, CA 94080
File Number: 0002bc61

URL:
Region: STATE
Facility ID: 00000009926
Facility Type: Other
Other Type: LIGHT MANUFACTURING
Contact Name: BUZZ DYER
Telephone: 4155837014
Owner Name: C&S PROPERTIES
Owner Address: 1104 SAN MATEO AVE.
Owner City,St,Zip: SO. SAN FRANCISCO, CA 94080
Total Tanks: 0001

Tank Num: 001
Container Num: #1
Year Installed: 1978
Tank Capacity: 00001000
Tank Used for: PRODUCT
Type of Fuel: UNLEADED
Container Construction Thickness: 12
Leak Detection: None

Click here for Geo Tracker PDF:

CA FID UST:
Facility ID: 41000034
Regulated By: UTNKA
Regulated ID: Not reported
Cortese Code: Not reported
SIC Code: Not reported
Facility Phone: 4155837014
Mail To: Not reported
Mailing Address: 1104 SAN MATEO AVE
Mailing Address 2: Not reported
Mailing City,St,Zip: SO. SAN FRANCISCO 94080
Contact: Not reported
Contact Phone: Not reported
DUNs Number: Not reported
NPDES Number: Not reported
EPA ID: Not reported
Comments: Not reported
Status: Active

CORTESE:
Name: CYCLE SHACK,INC
Address: 1104 SAN MATEO
City,State,Zip: SOUTH SAN FRANCISCO, CA 94080
Region: CORTESE
Envirostor Id: Not reported
Global ID: T0608100727
Site/Facility Type: LUST CLEANUP SITE
Cleanup Status: COMPLETED - CASE CLOSED
Status Date: Not reported

CYCLE SHACK,INC (Continued) **1000279463**

Site Code:	Not reported
Latitude:	Not reported
Longitude:	Not reported
Owner:	Not reported
Enf Type:	Not reported
Swat R:	Not reported
Flag:	active
Order No:	Not reported
Waste Discharge System No:	Not reported
Effective Date:	Not reported
Region 2:	Not reported
WID Id:	Not reported
Solid Waste Id No:	Not reported
Waste Management Uit Name:	Not reported
File Name:	Active Open

EMI:

Name:	AUTO WORLD COLLISION
Address:	1104 SAN MATEO AVE
City,State,Zip:	S SAN FRAN, CA 94080
Year:	2020
County Code:	41
Air Basin:	SF
Facility ID:	200276
Air District Name:	BA
SIC Code:	7532
Air District Name:	BAY AREA AQMD
Community Health Air Pollution Info System:	Not reported
Consolidated Emission Reporting Rule:	Not reported
Total Organic Hydrocarbon Gases Tons/Yr:	0.960000038
Reactive Organic Gases Tons/Yr:	0.94838403754
Carbon Monoxide Emissions Tons/Yr:	Not reported
NOX - Oxides of Nitrogen Tons/Yr:	Not reported
SOX - Oxides of Sulphur Tons/Yr:	Not reported
Particulate Matter Tons/Yr:	Not reported
Part. Matter 10 Micrometers and Smllr Tons/Yr:	Not reported

HIST CORTESE:

edr_fname:	CYCLE SHACK INC
edr_fadd1:	1104 SAN MATEO
City,State,Zip:	SAN MATEO, CA 94080
Region:	CORTESE
Facility County Code:	41
Reg By:	LTNKA
Reg Id:	41-0768

CERS:

Name:	CYCLE SHACK,INC
Address:	1104 SAN MATEO
City,State,Zip:	SOUTH SAN FRANCISCO, CA 94080
Site ID:	855815
CERS ID:	T0608100727
CERS Description:	Leaking Underground Storage Tank Cleanup Site

Affiliation:

Affiliation Type Desc:	Regional Board Caseworker

CYCLE SHACK,INC (Continued) **1000279463**

Entity Name:	Regional Water Board - SAN FRANCISCO BAY RWQCB (REGION 2)
Entity Title:	Not reported
Affiliation Address:	1515 CLAY ST SUITE 1400
Affiliation City:	OAKLAND
Affiliation State:	CA
Affiliation Country:	Not reported
Affiliation Zip:	Not reported
Affiliation Phone:	,
Affiliation Type Desc:	Local Agency Caseworker
Entity Name:	JACOB MADDEN - SAN MATEO COUNTY LOP
Entity Title:	Not reported
Affiliation Address:	2000 ALAMEDA DE LAS PULGAS, Suite 100
Affiliation City:	SAN MATEO
Affiliation State:	CA
Affiliation Country:	Not reported
Affiliation Zip:	Not reported
Affiliation Phone:	6503995959,
Affiliation Type Desc:	Regional Board Caseworker
Entity Name:	UUU - SAN FRANCISCO BAY RWQCB (REGION 2)
Entity Title:	Not reported
Affiliation Address:	1515 CLAY ST SUITE 1400
Affiliation City:	OAKLAND
Affiliation State:	CA
Affiliation Country:	Not reported
Affiliation Zip:	Not reported
Affiliation Phone:	,

AI458 **BOB & KEVINS SERVICE** **HIST CORTESE** **S103065304**
South **900 EL CAMINO REAL** **N/A**
1/8-1/4 **SAN BRUNO, CA 94066**
0.234 mi.
1237 ft. **Site 6 of 10 in cluster AI**

Relative:
Higher

Actual:
48 ft.

HIST CORTESE:

edr_fname:	BOB & KEVINS SERVICE
edr_fadd1:	900 EL CAMINO REAL
City,State,Zip:	SAN BRUNO, CA 94066
Region:	CORTESE
Facility County Code:	41
Reg By:	LTNKA
Reg Id:	41-0840

AI459 **EUROPEAN CAR SERVICE** **LUST** **S101303192**
South **900 EL CAMINO REAL** **SWEEPS UST** **N/A**
1/8-1/4 **SAN BRUNO, CA 94066** **San Mateo Co. BI**
0.234 mi. **Cortese**
1237 ft. **Site 7 of 10 in cluster AI** **HIST CORTESE**
CERS

Relative:
Higher

Actual:
48 ft.

SAN MATEO CO. LUST:

Name:	EUROPEAN CAR SERVICE
Address:	900 EL CAMINO REAL
City,State,Zip:	SAN BRUNO, CA

EUROPEAN CAR SERVICE (Continued) **S101303192**

Region: SAN MATEO
Facility ID: 880021
Facility Status: 9- Case Closed
Global ID: T0608100202
APN Number: Not reported
Case Type: SAN BRUNO, CA
EDR Link ID: SAN BRUNO, CA

LUST:
Name: EUROPEAN CAR SERVICE
Address: 900 EL CAMINO REAL
City,State,Zip: SAN BRUNO, CA 94066
Lead Agency: SAN MATEO COUNTY LOP
Case Type: LUST Cleanup Site

Geo Track:
Global Id: T0608100202
Latitude: 37.6309223480154
Longitude: -122.417584903176
Status: Completed - Case Closed
Status Date: 10/17/2002
Case Worker: JM
RB Case Number: 41-0212
Local Agency: SAN MATEO COUNTY LOP
File Location: Local Agency
Local Case Number: 880021
Potential Media Affect: Other Groundwater (uses other than drinking water)
Potential Contaminants of Concern: Gasoline
EPA Region: 9
Coordinate Source: Google Map Move
Cuf Case: NO
Quantity Released Gallons: 0
Begin Date: 03/26/1991
Leak Reported Date: 04/16/1991
How Discovered: Other Means
How Discovered Description: Not reported
Discharge Source: Not reported
Discharge Cause: Not reported
Stop Method: Other Means
Stop Description: Not reported
No Further Action Date: 10/17/2002
CA Water Watershed Name: South Bay - San Mateo Bayside (204.40)
Dwr Groundwater Subbasin Name: Westside (2-035)
Disadvantaged Community: Not reported
CA Enviroscreen 3 Score: 66-70%
CA Enviroscreen 4 Score: 75-80%
Military DOD Site: No
Facility Project Subtype: Not reported
RWQCB Region: SAN FRANCISCO BAY RWQCB (REGION 2)
Site History: Not reported

LUST:
Global Id: T0608100202
Contact Type: Local Agency Caseworker - Primary Caseworker
Contact Name: JACOB MADDEN
Organization Name: SAN MATEO COUNTY LOP
Address: 2000 ALAMEDA DE LAS PULGAS, Suite 100

EUROPEAN CAR SERVICE (Continued) **S101303192**

City: SAN MATEO
Email: jmadden@smcgov.org
Phone Number: 6503995959

Global Id: T0608100202
Contact Type: Regional Board Caseworker
Contact Name: Regional Water Board
Organization Name: SAN FRANCISCO BAY RWQCB (REGION 2)
Address: 1515 CLAY ST SUITE 1400
City: OAKLAND
Email: Not reported
Phone Number: Not reported

Global Id: T0608100202
Contact Type: Regional Board Caseworker
Contact Name: UUU
Organization Name: SAN FRANCISCO BAY RWQCB (REGION 2)
Address: 1515 CLAY ST SUITE 1400
City: OAKLAND
Email: Not reported
Phone Number: Not reported

LUST:
Global Id: T0608100202
Action Type: ENFORCEMENT
Date: 11/01/2006
Action: Technical Correspondence / Assistance / Other

Global Id: T0608100202
Action Type: ENFORCEMENT
Date: 11/01/2006
Action: Technical Correspondence / Assistance / Other

Global Id: T0608100202
Action Type: ENFORCEMENT
Date: 11/01/2006
Action: Technical Correspondence / Assistance / Other

Global Id: T0608100202
Action Type: ENFORCEMENT
Date: 11/01/2006
Action: Technical Correspondence / Assistance / Other

Global Id: T0608100202
Action Type: Other
Date: 03/26/1991
Action: Leak Discovery

Global Id: T0608100202
Action Type: Other
Date: 04/16/1991
Action: Leak Reported

Global Id: T0608100202
Action Type: ENFORCEMENT
Date: 04/04/1991
Action: Notice of Responsibility - #1

EUROPEAN CAR SERVICE (Continued) **S101303192**

Global Id: T0608100202
Action Type: RESPONSE
Date: 11/01/2006
Action: Other Report / Document

LUST:
Global Id: T0608100202
Status: Open - Case Begin Date
Status Date: 03/26/1991

Global Id: T0608100202
Status: Completed - Case Closed
Status Date: 10/17/2002

LUST REG 2:
Region: 2
Facility Id: Not reported
Facility Status: Case Closed
Case Number: 880021
How Discovered: OM
Leak Cause: Unknown
Leak Source: Unknown
Date Leak Confirmed: Not reported
Oversight Program: LUST
Prelim. Site Assesment Wokplan Submitted: Not reported
Preliminary Site Assesment Began: Not reported
Pollution Characterization Began: Not reported
Pollution Remediation Plan Submitted: Not reported
Date Remediation Action Underway: Not reported
Date Post Remedial Action Monitoring Began: Not reported

SWEEPS UST:
Name: EUROPEAN CAR SERVICE
Address: 900 EL CAMINO REAL
City: SAN BRUNO
Status: Not reported
Comp Number: 880060
Number: Not reported
Board Of Equalization: Not reported
Referral Date: Not reported
Action Date: Not reported
Created Date: Not reported
Owner Tank Id: Not reported
SWRCB Tank Id: 41-000-880060-000001
Tank Status: Not reported
Capacity: 3000
Active Date: Not reported
Tank Use: M.V. FUEL
STG: PRODUCT
Content: REG UNLEADED
Number Of Tanks: 4

Name: EUROPEAN CAR SERVICE
Address: 900 EL CAMINO REAL
City: SAN BRUNO

EUROPEAN CAR SERVICE (Continued) **S101303192**

Status:	Not reported
Comp Number:	880060
Number:	Not reported
Board Of Equalization:	Not reported
Referral Date:	Not reported
Action Date:	Not reported
Created Date:	Not reported
Owner Tank Id:	Not reported
SWRCB Tank Id:	41-000-880060-000002
Tank Status:	Not reported
Capacity:	4000
Active Date:	Not reported
Tank Use:	M.V. FUEL
STG:	PRODUCT
Content:	REG UNLEADED
Number Of Tanks:	Not reported

Name:	EUROPEAN CAR SERVICE
Address:	900 EL CAMINO REAL
City:	SAN BRUNO
Status:	Not reported
Comp Number:	880060
Number:	Not reported
Board Of Equalization:	Not reported
Referral Date:	Not reported
Action Date:	Not reported
Created Date:	Not reported
Owner Tank Id:	Not reported
SWRCB Tank Id:	41-000-880060-000003
Tank Status:	Not reported
Capacity:	2000
Active Date:	Not reported
Tank Use:	M.V. FUEL
STG:	PRODUCT
Content:	LEADED
Number Of Tanks:	Not reported

Name:	EUROPEAN CAR SERVICE
Address:	900 EL CAMINO REAL
City:	SAN BRUNO
Status:	Not reported
Comp Number:	880060
Number:	Not reported
Board Of Equalization:	Not reported
Referral Date:	Not reported
Action Date:	Not reported
Created Date:	Not reported
Owner Tank Id:	Not reported
SWRCB Tank Id:	41-000-880060-000004
Tank Status:	Not reported
Capacity:	250
Active Date:	Not reported
Tank Use:	OIL
STG:	WASTE
Content:	WASTE OIL
Number Of Tanks:	Not reported

EUROPEAN CAR SERVICE (Continued) **S101303192**

San Mateo Co. BI:

Name:	EUROPEAN CAR SERVICE
Address:	900 EL CAMINO REAL
City,State,Zip:	SAN BRUNO, CA 94066
Region:	SAN MATEO
Facility ID:	FA0010835
Prog Element Code:	UST/TANK ABANDONMENT/REMOVAL FEE
Record Id:	PR0022971
Description:	UST/TANK ABANDONMENT/REMOVAL FEE
Facility Status:	Inactive, non-billable
Program Category:	UNDERGROUND TANK PROGRAM

CORTESE:

Name:	EUROPEAN CAR SERVICE
Address:	900 EL CAMINO REAL
City,State,Zip:	SAN BRUNO, CA 94066
Region:	CORTESE
Envirostor Id:	Not reported
Global ID:	T0608100202
Site/Facility Type:	LUST CLEANUP SITE
Cleanup Status:	COMPLETED - CASE CLOSED
Status Date:	Not reported
Site Code:	Not reported
Latitude:	Not reported
Longitude:	Not reported
Owner:	Not reported
Enf Type:	Not reported
Swat R:	Not reported
Flag:	active
Order No:	Not reported
Waste Discharge System No:	Not reported
Effective Date:	Not reported
Region 2:	Not reported
WID Id:	Not reported
Solid Waste Id No:	Not reported
Waste Management Uit Name:	Not reported
File Name:	Active Open

HIST CORTESE:

edr_fname:	VANCEA AUTO SERVICES
edr_fadd1:	900 EL CAMINO REAL
City,State,Zip:	SAN BRUNO, CA 94066
Region:	CORTESE
Facility County Code:	41
Reg By:	LTNKA
Reg Id:	41-0966

edr_fname:	EUROPEAN CAR SERVICE
edr_fadd1:	900 EL CAMINO REAL
City,State,Zip:	SAN BRUNO, CA 94066
Region:	CORTESE
Facility County Code:	41
Reg By:	LTNKA
Reg Id:	41-0212

EUROPEAN CAR SERVICE (Continued) **S101303192**

CERS:
Name: EUROPEAN CAR SERVICE
Address: 900 EL CAMINO REAL
City,State,Zip: SAN BRUNO, CA 94066
Site ID: 905524
CERS ID: T0608100202
CERS Description: Leaking Underground Storage Tank Cleanup Site

Affiliation:
Affiliation Type Desc: Local Agency Caseworker
Entity Name: JACOB MADDEN - SAN MATEO COUNTY LOP
Entity Title: Not reported
Affiliation Address: 2000 ALAMEDA DE LAS PULGAS, Suite 100
Affiliation City: SAN MATEO
Affiliation State: CA
Affiliation Country: Not reported
Affiliation Zip: Not reported
Affiliation Phone: 6503995959,

Affiliation Type Desc: Regional Board Caseworker
Entity Name: Regional Water Board - SAN FRANCISCO BAY RWQCB (REGION 2)
Entity Title: Not reported
Affiliation Address: 1515 CLAY ST SUITE 1400
Affiliation City: OAKLAND
Affiliation State: CA
Affiliation Country: Not reported
Affiliation Zip: Not reported
Affiliation Phone: ,

Affiliation Type Desc: Regional Board Caseworker
Entity Name: UUU - SAN FRANCISCO BAY RWQCB (REGION 2)
Entity Title: Not reported
Affiliation Address: 1515 CLAY ST SUITE 1400
Affiliation City: OAKLAND
Affiliation State: CA
Affiliation Country: Not reported
Affiliation Zip: Not reported
Affiliation Phone: ,

AI460 **EUROPEAN CAR SERVICE** **CA FID UST** **S101593710**
South **900 EL CAMINO REAL** **N/A**
1/8-1/4 **SAN BRUNO, CA 94066**
0.234 mi.
1237 ft. **Site 8 of 10 in cluster AI**

Relative:
Higher

Actual:
48 ft.

CA FID UST:
Facility ID: 41000224
Regulated By: UTNKI
Regulated ID: Not reported
Cortese Code: Not reported
SIC Code: Not reported
Facility Phone: 4155890233
Mail To: Not reported
Mailing Address: 928 EL CAMINO REAL
Mailing Address 2: Not reported
Mailing City,St,Zip: SAN BRUNO 94066
Contact: Not reported

EUROPEAN CAR SERVICE (Continued) **S101593710**

Contact Phone: Not reported
DUNs Number: Not reported
NPDES Number: Not reported
EPA ID: Not reported
Comments: Not reported
Status: Inactive

AI461 **PIT STOP MOHAWK SERVICE STN** **EDR Hist Auto** **1022058457**
South **900 EL CAMINO REAL** **N/A**
1/8-1/4 **SAN BRUNO, CA 94066**
0.234 mi.
1237 ft. **Site 9 of 10 in cluster AI**

Relative: EDR Hist Auto
Higher

Actual:
48 ft.

Year:	Name:	Type:
1977	PIT STOP MOHAWK SERVICE STN	Gasoline Service Stations
1978	PIT STOP MOHAWK SERVICE STN	Gasoline Service Stations
1979	PIT STOP MOHAWK SERVICE STN	Gasoline Service Stations
1980	PIT STOP MOHAWK SERVICE STN	Gasoline Service Stations
1982	PIT STOP MOHAWK SERVICE STN	Gasoline Service Stations
1983	PIT STOP MOHAWK SERVICE STN	Gasoline Service Stations
1985	PIT STOP MOHAWK SERVICE STN	Gasoline Service Stations
1986	PIT STOP MOHAWK SERVICE STN	Gasoline Service Stations
1987	PIT STOP MOHAWK SERVICE STN	Gasoline Service Stations
1988	PIT STOP MOHAWK SERVICE STN	Gasoline Service Stations

AI462 **EUROPEAN CAR SERVICE** **UST FINDER RELEASE** **1028953697**
South **900 EL CAMINO REAL** **N/A**
1/8-1/4 **SAN BRUNO, CA 94066**
0.234 mi.
1237 ft. **Site 10 of 10 in cluster AI**

Relative: UST FINDER RELEASE:
Higher

Actual:
48 ft.

Object ID:	38058
Facility ID:	Not reported
Lust ID:	CAT0608100202
Name:	EUROPEAN CAR SERVICE
Address:	900 EL CAMINO REAL
City,State,Zip:	SAN BRUNO, CA 94066
Address Match Type:	StreetAddress
Reported Date:	Not reported
Status:	No Further Action
Substance:	Not reported
Population within 1500ft:	2211
Domestic Wells within 1500ft:	0
Land Use:	Developed, Medium Intensity
Within SPA:	No
SPA PWS Facility ID:	Not reported
SPA Water Type:	Not reported
SPA Facility Type:	Not reported
SPA HUC12:	Not reported
Within WHPA:	Yes
WHPA PWS Facility ID:	CA4110023_9990
WHPA Water Type:	GW - Ground water
WHPA Facility Type:	WL - Well

EUROPEAN CAR SERVICE (Continued) **1028953697**

WHPA HUC12:	180500040903
Within 100yr Floodplain:	No
Tribe:	Not reported
EPA Region:	9
NFA Letter 1:	Not reported
NFA Letter 2:	Not reported
NFA Letter 3:	Not reported
NFA Letter 4:	Not reported
Closed With Residual Contaminate:	Not reported
Coordinate Source:	Geocode
X Coord:	-122.41781
Y Coord:	37.6309900000001
Latitude:	37.6309899999999
Longitude:	-122.41781

AH463 **PROLINE AUTO BODY SERVICE** **San Mateo Co. BI** **S110376377**
ENE **1121-25 SAN MATEO** **N/A**
1/8-1/4 **SAN BRUNO, CA 94066**
0.235 mi.
1242 ft. **Site 14 of 23 in cluster AH**

Relative: **Lower**

Actual: **21 ft.**

San Mateo Co. BI:

Name:	PROLINE AUTO BODY SERVICE
Address:	1121-25 SAN MATEO
City,State,Zip:	SAN BRUNO, CA 94066
Region:	SAN MATEO
Facility ID:	FA0028489
Prog Element Code:	STORMWATER ANNUAL INSPECTION FEE
Record Id:	PR0047388
Description:	STORMWATER ANNUAL FEE - INSP FREQ EVERY 2 YRS
Facility Status:	Inactive, non-billable
Program Category:	STORMWATER

Name:	PROLINE AUTO BODY SERVICE
Address:	1121-25 SAN MATEO
City,State,Zip:	SAN BRUNO, CA 94066
Region:	SAN MATEO
Facility ID:	FA0028489
Prog Element Code:	GENERATES and RECYCLES WASTE OIL/SOLVENT
Record Id:	PR0047387
Description:	GENERATES & RECYCLES WASTE OIL/SOLVENT
Facility Status:	Inactive, non-billable
Program Category:	HAZARDOUS WASTE PROGRAM

Name:	PROLINE AUTO BODY SERVICE
Address:	1121-25 SAN MATEO
City,State,Zip:	SAN BRUNO, CA 94066
Region:	SAN MATEO
Facility ID:	FA0028489
Prog Element Code:	STORES HAZ MAT <219GAL,1,999LB, 879FT3
Record Id:	PR0047386
Description:	STORES HAZ MAT <219GAL,1,999LB, 879CF
Facility Status:	Inactive, non-billable
Program Category:	BUSINESS PLAN PROGRAM

AH464 **GAVAS AUTO BODY** **RCRA-SQG** **1000156702**
ENE **1121 SAN MATEO AVE** **FINDS** **CAD981425721**
1/8-1/4 **SAN BRUNO, CA 94066** **ECHO**
0.235 mi.
1242 ft. **Site 15 of 23 in cluster AH**

Relative: **Lower**
Actual: **21 ft.**

RCRA Listings:

Date Form Received by Agency:	19960901
Handler Name:	Gavas Auto Body
Handler Address:	1121 San Mateo Ave
Handler City,State,Zip:	SAN BRUNO, CA 94066
EPA ID:	CAD981425721
Contact Name:	Not reported
Contact Address:	Not reported
Contact City,State,Zip:	Not reported
Contact Telephone:	Not reported
Contact Fax:	Not reported
Contact Email:	Not reported
Contact Title:	Not reported
EPA Region:	09
Land Type:	Not reported
Federal Waste Generator Description:	Small Quantity Generator
Non-Notifier:	Not reported
Biennial Report Cycle:	Not reported
Accessibility:	Not reported
Active Site Indicator:	Handler Activities
State District Owner:	Ca
State District:	2
Mailing Address:	1121 SAN MATEO AVE
Mailing City,State,Zip:	SAN BRUNO, CA 94066
Owner Name:	Not reported
Owner Type:	Not reported
Operator Name:	Not Required
Operator Type:	Private
Short-Term Generator Activity:	No
Importer Activity:	No
Mixed Waste Generator:	No
Transporter Activity:	No
Transfer Facility Activity:	No
Recycler Activity with Storage:	No
Small Quantity On-Site Burner Exemption:	No
Smelting Melting and Refining Furnace Exemption:	No
Underground Injection Control:	No
Off-Site Waste Receipt:	No
Universal Waste Indicator:	No
Universal Waste Destination Facility:	No
Federal Universal Waste:	No
Active Site State-Reg Handler:	---
Federal Facility Indicator:	Not reported
Hazardous Secondary Material Indicator:	N
Sub-Part K Indicator:	Not reported
2018 GPRA Permit Baseline:	Not on the Baseline
2018 GPRA Renewals Baseline:	Not on the Baseline
202 GPRA Corrective Action Baseline:	No
Subject to Corrective Action Universe:	No
Non-TSDFs Where RCRA CA has Been Imposed Universe:	No
Corrective Action Priority Ranking:	No NCAPS ranking
Environmental Control Indicator:	No
Institutional Control Indicator:	No

GAVAS AUTO BODY (Continued) **1000156702**

Human Exposure Controls Indicator:	N/A
Groundwater Controls Indicator:	N/A
Significant Non-Complier Universe:	No
Unaddressed Significant Non-Complier Universe:	No
Addressed Significant Non-Complier Universe:	No
Significant Non-Complier With a Compliance Schedule Universe:	No
Financial Assurance Required:	Not reported
Handler Date of Last Change:	20020627
Recognized Trader-Importer:	No
Recognized Trader-Exporter:	No
Importer of Spent Lead Acid Batteries:	No
Exporter of Spent Lead Acid Batteries:	No
Recycler Activity Without Storage:	No
Manifest Broker:	No
Sub-Part P Indicator:	No

Handler - Owner Operator:

Owner/Operator Indicator:	Owner
Owner/Operator Name: GAVA JOESEPH	
Legal Status:	Private
Date Became Current:	Not reported
Date Ended Current:	Not reported
Owner/Operator Address:	NOT REQUIRED
Owner/Operator City,State,Zip:	NOT REQUIRED, ME 99999
Owner/Operator Telephone:	415-555-1212
Owner/Operator Telephone Ext:	Not reported
Owner/Operator Fax:	Not reported
Owner/Operator Email:	Not reported

Owner/Operator Indicator:	Operator
Owner/Operator Name: NOT REQUIRED	
Legal Status:	Private
Date Became Current:	Not reported
Date Ended Current:	Not reported
Owner/Operator Address:	NOT REQUIRED
Owner/Operator City,State,Zip:	NOT REQUIRED, ME 99999
Owner/Operator Telephone:	415-555-1212
Owner/Operator Telephone Ext:	Not reported
Owner/Operator Fax:	Not reported
Owner/Operator Email:	Not reported

Historic Generators:

Receive Date:	19960901
Handler Name: GAVAS AUTO BODY	
Federal Waste Generator Description:	Small Quantity Generator
State District Owner:	Ca
Large Quantity Handler of Universal Waste:	No
Recognized Trader Importer:	No
Recognized Trader Exporter:	No
Spent Lead Acid Battery Importer:	No
Spent Lead Acid Battery Exporter:	No
Current Record:	Yes
Non Storage Recycler Activity:	Not reported
Electronic Manifest Broker:	Not reported

GAVAS AUTO BODY (Continued) **1000156702**

Receive Date:	19860410
Handler Name: GAVAS AUTO BODY	
Federal Waste Generator Description:	Large Quantity Generator
State District Owner:	Ca
Large Quantity Handler of Universal Waste:	No
Recognized Trader Importer:	No
Recognized Trader Exporter:	No
Spent Lead Acid Battery Importer:	No
Spent Lead Acid Battery Exporter:	No
Current Record:	No
Non Storage Recycler Activity:	Not reported
Electronic Manifest Broker:	Not reported

List of NAICS Codes and Descriptions:

NAICS Code:	811121
NAICS Description:	AUTOMOTIVE BODY, PAINT, AND INTERIOR REPAIR AND MAINTENANCE

Facility Has Received Notices of Violations:

Violations:	No Violations Found

Evaluation Action Summary:

Evaluations:	No Evaluations Found

FINDS:

Registry ID:	110002701498

Click Here for FRS Facility Detail Report:

Environmental Interest/Information System:

The Resource Conservation and Recovery Act Information System (RCRAInfo) is EPA's comprehensive information system in support of the Resource Conservation and Recovery Act (RCRA) of 1976 and the Hazardous and Solid Waste Amendments (HSWA) of 1984. It tracks many types of information about generators, transporters, treaters, storers, and disposers of hazardous waste.

Click this hyperlink while viewing on your computer to access additional FINDS: detail in the EDR Site Report.

ECHO:

Envid:	1000156702
Registry ID:	110002701498

DFR URL:

Name:	GAVAS AUTO BODY
Address:	1121 SAN MATEO AVE
City,State,Zip:	SAN BRUNO, CA 94066

AH465 **JAPAN AUTO SERVICE** **CERS HAZ WASTE** **S121773408**
ENE **1121 SAN MATEO AVE** **HWTS** **N/A**
1/8-1/4 **SAN BRUNO, CA 94066** **CERS**
0.235 mi.
1242 ft. **Site 16 of 23 in cluster AH**

Relative:
Lower

Actual:
21 ft.

CERS HAZ WASTE:

Name:	JAPAN AUTO SERVICE
Address:	1121 SAN MATEO AVE
City,State,Zip:	SAN BRUNO, CA 94066
Site ID:	39425
CERS ID:	10069756
CERS Description:	Hazardous Waste Generator

HWTS:

Name:	JAPAN AUTO SERVICE
Address:	1121 SAN MATEO AVE
Address 2:	Not reported
City,State,Zip:	SAN BRUNO, CA 94066
EPA ID:	CAL000310673
Inactive Date:	Not reported
Create Date:	08/18/2006
Last Act Date:	Not reported
Mailing Name:	Not reported
Mailing Address:	1121 SAN MATEO AVE
Mailing Address 2:	Not reported
Mailing City,State,Zip:	SAN BRUNO, CA 940661527
Owner Name:	AKI HARADA
Owner Address:	1010 RIDGEWOOD DR
Owner Address 2:	Not reported
Owner City,State,Zip:	MILLBRAE, CA 940301025
Owner Phone:	Not reported
Owner Fax:	Not reported
Contact Name:	AKI HARADA
Contact Address:	1010 RIDGEWOOD DR
Contact Address 2:	Not reported
City,State,Zip:	MILLBRAE, CA 94030
Contact Phone:	Not reported
Contact Fax:	Not reported
Facility Status:	Active
Facility Type:	PERMANENT
Category:	STATE
Latitude:	37.637632
Longitude:	-122.411507

NAICS:

EPA ID:	CAL000310673
Create Date:	2006-08-18 14:39:50.107
NAICS Code:	811111
NAICS Description:	General Automotive Repair
Issued EPA ID Date:	2006-08-18 14:39:50.01300
Inactive Date:	Not reported
Facility Name:	JAPAN AUTO SERVICE
Facility Address:	1121 SAN MATEO AVE
Facility Address 2:	Not reported
Facility City:	SAN BRUNO
Facility County:	Not reported
Facility State:	CA
Facility Zip:	940661527

JAPAN AUTO SERVICE (Continued) **S121773408**

CERS:
Name: JAPAN AUTO SERVICE
Address: 1121 SAN MATEO AVE
City,State,Zip: SAN BRUNO, CA 94066
Site ID: 39425
CERS ID: 10069756
CERS Description: Chemical Storage Facilities

Violations:
Site ID: 39425
Site Name: JAPAN AUTO SERVICE
Violation Date: 01-30-2024
Citation: 22 CCR 12 66262.34(e) - California Code of Regulations, Title 22, Chapter 12, Section(s) 66262.34(e)
Violation Description: Failure to meet the following conditions of satellite accumulation regulations: Accumulate up to 55 gallons of hazardous waste or one quart of acute hazardous waste at or near the initial point of accumulation which was under the control of the operator. Total time hazardous waste can be accumulated onsite in any generator accumulation area is one year, i.e., the combined accmulation time at a satellite accumulation point and at a 90/180/270 accumulation area (depending on size of generator and distance transported), whichever comes first. The generator complies with section 66265.171, 66265.172, and 66265.173(a). The container must be clearly marked with the initial date that hazardous waste is first placed in the container and labelled with the words Hazardous Waste including specified information Container must be labelled with the date the satellite accumulation limit is reached and moved within three days after reaching the 55 gallon (or one quart) limit to a 90 day accumulation area 55 gallons (or one quart of acute hazardous waste) of waste per process may be accumulated
Violation Notes: Ensure that collection containers are emptied daily, antifreeze, drained oil filter drum, and other collection containers are emptied.
Violation Division: San Mateo County Environmental Health
Violation Program: HW
Violation Source: CERS,

Site ID: 39425
Site Name: JAPAN AUTO SERVICE
Violation Date: 10-06-2017
Citation: HSC 6.5 25250.22 - California Health and Safety Code, Chapter 6.5, Section(s) 25250.22
Violation Description: Failure to properly manage used oil and/or fuel filters in accordance with the requirements.
Violation Notes: Returned to compliance on 12/19/2017. OBSERVATION: The drum of drained used oil filters lacked an accumulation start date. The most recent pick up of one 55 gallon drum of drained used oil filters occurred on 9-21-16. During the inspection the accumulation start date of 9-21-16 was added. This waste has been on site longer than one year. CORRECTIVE ACTION: Immediately properly dispose of the drained used oil filters and submit a copy of the disposal record to the SMC CUPA within 30 days.
Violation Division: San Mateo County Environmental Health
Violation Program: HW
Violation Source: CERS,

Site ID: 39425

JAPAN AUTO SERVICE (Continued) **S121773408**

Site Name:	JAPAN AUTO SERVICE
Violation Date:	01-30-2024
Citation:	HSC 6.5 25123.3(h)(1) - California Health and Safety Code, Chapter 6.5, Section(s) 25123.3(h)(1)
Violation Description:	Failure to send hazardous waste offsite for treatment, storage, or disposal of acute/extremely hazardous waste after the first 1-kilogram threshold amount was accumulated within a 90 day period.
Violation Notes:	Not reported
Violation Division:	San Mateo County Environmental Health
Violation Program:	HW
Violation Source:	CERS,
Site ID:	39425
Site Name:	JAPAN AUTO SERVICE
Violation Date:	10-06-2017
Citation:	22 CCR 12 66262.34(d) - California Code of Regulations, Title 22, Chapter 12, Section(s) 66262.34(d)
Violation Description:	Failure to send hazardous waste offsite for treatment, storage, or disposal within 180 days (or 270 days if waste is transported over 200 miles) for a generator who generates less than 1000 kilogram per month if all of the following conditions are met: (1) The quantity of hazardous waste accumulated onsite never exceeds 6,000 kilograms. (2) The generator complies with the requirements of 40 Code of Federal Regulations section 262.34(d), (e) and (f). (3) The generator does not hold acutely hazardous waste or extremely hazardous waste in an amount greater than one kilogram for more than 90 days.
Violation Notes:	Returned to compliance on 10/16/2017. OBSERVATION: The partially full hazardous waste tank of used coolant has an accumulation start date of 3-12-15. The partially full hazardous waste tank of used oil has an accumulation start date of 2-15-17. These wastes have been on site longer than six months. CORRECTIVE ACTION: Immediately contact a licensed hazardous waste hauler to dispose of this waste under manifest and submit a copy of the manifest to the SMC CUPA within 30 days.
Violation Division:	San Mateo County Environmental Health
Violation Program:	HW
Violation Source:	CERS,
Site ID:	39425
Site Name:	JAPAN AUTO SERVICE
Violation Date:	10-16-2019
Citation:	40 CFR 1 265.31 - U.S. Code of Federal Regulations, Title 40, Chapter 1, Section(s) 265.31
Violation Description:	Failure to maintain and operate the facility to minimize the possibility of a fire, explosion, or any unplanned sudden or non-sudden release of hazardous waste or hazardous waste constituents to air, soil, or surface water which could threaten human health or the environment.
Violation Notes:	Returned to compliance on 10/16/2019. Some spilled oil was observed on the shop floor next to the used oil tank and the used coolant tank. During the inspection, the owner cleaned up the spilled oil with shop rags.
Violation Division:	San Mateo County Environmental Health
Violation Program:	HW
Violation Source:	CERS,
Site ID:	39425

JAPAN AUTO SERVICE (Continued) **S121773408**

Site Name:	JAPAN AUTO SERVICE
Violation Date:	01-30-2024
Citation:	HSC 6.5 25123.3(h)(1) - California Health and Safety Code, Chapter 6.5, Section(s) 25123.3(h)(1)
Violation Description:	Failure to send hazardous waste offsite for treatment, storage, or disposal within 180 days (or 270 days if waste is transported over 200 miles) for a generator who generates less than 1000 kilogram per month if all of the following conditions are met: (1) The quantity of hazardous waste accumulated onsite never exceeds 6,000 kilograms. (2) The generator complies with the requirements of 40 Code of Federal Regulations section 262.34(d), (e) and (f). (3) The generator does not hold acutely hazardous waste or extremely hazardous waste in an amount greater than one kilogram for more than 90 days.
Violation Notes:	Oil filter drum last disposal was 2019, within 30 days, disposal should be done every 180 days(or 270 days if disposal facility is more than 200 miles away)
Violation Division:	San Mateo County Environmental Health
Violation Program:	HW
Violation Source:	CERS,

Site ID:	39425
Site Name:	JAPAN AUTO SERVICE
Violation Date:	10-06-2017
Citation:	40 CFR 1 262.34(d)(5)(ii) - U.S. Code of Federal Regulations, Title 40, Chapter 1, Section(s) 262.34(d)(5)(ii)
Violation Description:	Failure to post the following information next to the telephone: (A) The name and telephone number of the emergency coordinator; (B) Location of fire extinguishers and spill control material, and, if present, fire alarm; and (C) The telephone number of the fire department, unless the facility has a direct alarm.
Violation Notes:	Returned to compliance on 10/06/2017. OBSERVATION: Generator failed to post, next to the telephone, Emergency Information (SQG) containing the contact names and numbers of the "Emergency Coordinator". During the inspection, the provided form was completed and posted. CORRECTIVE ACTION: Continue to post the required information.
Violation Division:	San Mateo County Environmental Health
Violation Program:	HW
Violation Source:	CERS,

Site ID:	39425
Site Name:	JAPAN AUTO SERVICE
Violation Date:	10-16-2019
Citation:	HSC 6.5 25250.22 - California Health and Safety Code, Chapter 6.5, Section(s) 25250.22
Violation Description:	Failure to properly manage used oil and/or fuel filters in accordance with the requirements.
Violation Notes:	Returned to compliance on 10/22/2019. OBSERVATION: Disposal records for drained used oil paper filters were not provided for review at the time of inspection. During the inspection, Aki Harada confirmed that he will maintain a disposal log for when he brings the filters to the auto parts store or for Sunset Scavenger Company. CORRECTIVE ACTION: Continue to ensure that disposal records/logs are kept for disposal of drained used oil filters. OBSERVATION: The partially full 55 gallon drum of drained used oil metal filters has an accumulation start date of 10-16-17. This has been on site longer than one year. CORRECTIVE ACTION: Immediately properly dispose of the drained used oil filters that are currently on site. Within 30 days, submit a copy of the

JAPAN AUTO SERVICE (Continued) **S121773408**

disposal record/log to the SMC CUPA. Continue to ensure that drained used oil filters are properly disposed of within one year of the accumulation start date.
Violation Division: San Mateo County Environmental Health
Violation Program: HW
Violation Source: CERS,

Site ID: 39425
Site Name: JAPAN AUTO SERVICE
Violation Date: 01-30-2024
Citation: HSC 6.5 25144.6(b) - California Health and Safety Code, Chapter 6.5, Section(s) 25144.6(b)
Violation Description: Failure to properly manage reusable soiled textile materials prior to being sent for laundering.
Violation Notes: Ensure to keep all soiled rags in a closed container to prevent spontaneous combustion. Dirty rags stored in open plastic bucket.
Violation Division: San Mateo County Environmental Health
Violation Program: HW
Violation Source: CERS,

Site ID: 39425
Site Name: JAPAN AUTO SERVICE
Violation Date: 01-30-2024
Citation: HSC 6.5 Multiple - California Health and Safety Code, Chapter 6.5, Section(s) Multiple
Violation Description: Hazardous Waste Generator Program - Release/Leaks/Spills - General
Violation Notes: Fluorescent light tube storage should be closed and labeled with accumulation start date. Dispose of fluorescent light tubes within 1 year at an authorized facility
Violation Division: San Mateo County Environmental Health
Violation Program: HW
Violation Source: CERS,

Site ID: 39425
Site Name: JAPAN AUTO SERVICE
Violation Date: 01-30-2024
Citation: HSC 6.95 25505(c) - California Health and Safety Code, Chapter 6.95, Section(s) 25505(c)
Violation Description: Failure to have a business plan readily available to personnel of the business or the unified program facility with responsibilities for emergency response or training.
Violation Notes: Returned to compliance on 01/30/2024. Business Plan was not available to view at time of inspection. Please print out Hazardous Materials Plan within 30 days and keep a copy on site for emergency personnel. Corrected on site at the time of inspection.
Violation Division: San Mateo County Environmental Health
Violation Program: HMRRP
Violation Source: CERS,

Site ID: 39425
Site Name: JAPAN AUTO SERVICE
Violation Date: 01-30-2024
Citation: 22 CCR 11 66261.7 - California Code of Regulations, Title 22, Chapter 11, Section(s) 66261.7
Violation Description: Failure to manage empty containers greater than 5 gallons in capacity that previously held a hazardous material/waste in accordance with 22 CCR 11 66261.7 including but not limited to the following: (e)(2)By

JAPAN AUTO SERVICE (Continued) **S121773408**

reclaiming its scrap value onsite or shipping the container or inner liner to a person who reclaims its scrap value; or (3) By reconditioning or re manufacturing the container or inner liner onsite for subsequent reuse, or shipping the container or inner liner to a person who reconditions or re-manufactures the container or inner liner; or (4) By shipping the container or inner liner to a supplier or to another intermediate collection location for accumulation prior to managing the container or inner liner pursuant to subsections (e)(2) or (e)(3) of 22 CCR 11 66261.7; or (i) By shipping the container or inner liner back to the supplier for the purpose of being refilled. (f) A container or an inner liner removed from a container larger than five gallons in capacity which is managed pursuant to subsection (e) of 22 CCR 11 66261.7 shall be marked with the date it has been emptied and shall be managed within one year of being emptied.

Violation Notes: Ensure that all containers are drained completely. Oil containers found in trash contained small amounts of oil and transmission fluid. Drain first before putting containers into trash bin
Violation Division: San Mateo County Environmental Health
Violation Program: HW
Violation Source: CERS,

Site ID: 39425
Site Name: JAPAN AUTO SERVICE
Violation Date: 01-30-2024
Citation: 40 CFR 1 265.201(c)(5) - U.S. Code of Federal Regulations, Title 40, Chapter 1, Section(s) 265.201(c)(5)
Violation Description: Failure to inspect hazardous waste tanks for the following, when present: 4) The construction materials of the tank at least weekly to detect corrosion or leaking of fixtures or seams. 5) The construction materials of, and the area immediately surrounding, discharge confinement structures (e.g., dikes) at least weekly to detect erosion or obvious signs of leakage (e.g., wet spots or dead vegetation).
Violation Notes: Conduct weekly inspections for interstitial space with dipstick to ensure the integrity of the primary containment is not leaking into the interstitial space
Violation Division: San Mateo County Environmental Health
Violation Program: HW
Violation Source: CERS,

Site ID: 39425
Site Name: JAPAN AUTO SERVICE
Violation Date: 01-30-2024
Citation: HSC 6.95 25508(a)(1) - California Health and Safety Code, Chapter 6.95, Section(s) 25508(a)(1)
Violation Description: Failure to complete and electronically submit a business plan when storing/handling a hazardous material at or above reportable quantities.
Violation Notes: Returned to compliance on 01/30/2024. Last business plan was submitted on 4/6/2022 and annual submission is due. Corrected on site at the time of inspection.
Violation Division: San Mateo County Environmental Health
Violation Program: HMRRP
Violation Source: CERS,

Site ID: 39425
Site Name: JAPAN AUTO SERVICE

JAPAN AUTO SERVICE (Continued) **S121773408**

Violation Date:	10-06-2017
Citation:	22 CCR 12 66262.34(f) - California Code of Regulations, Title 22, Chapter 12, Section(s) 66262.34(f)
Violation Description:	Failure to properly label hazardous waste accumulation containers and portable tanks with the following requirements: "Hazardous Waste", name and address of the generator, physical and chemical characteristics of the Hazardous Waste, and starting accumulation date.
Violation Notes:	Returned to compliance on 10/06/2017. OBSERVATION: The partially full hazardous waste tank of used coolant lacked an accumulation start date. During the inspection, the accumulation start date of 3-12-15 was added. CORRECTIVE ACTION: Continue to ensure that all hazardous waste tanks are marked with the required information.
Violation Division:	San Mateo County Environmental Health
Violation Program:	HW
Violation Source:	CERS,
Site ID:	39425
Site Name:	JAPAN AUTO SERVICE
Violation Date:	01-30-2024
Citation:	40 CFR 1 265.33 - U.S. Code of Federal Regulations, Title 40, Chapter 1, Section(s) 265.33
Violation Description:	Failure to test and maintain as necessary all facility communications or alarm systems, fire protection equipment, spill control equipment, and decontamination equipment to assure its proper operation in time of emergency.
Violation Notes:	Last fire extinguisher maintenance was 5/24/2022 and is past due for annual maintenance.
Violation Division:	San Mateo County Environmental Health
Violation Program:	HW
Violation Source:	CERS,
Site ID:	39425
Site Name:	JAPAN AUTO SERVICE
Violation Date:	11-17-2021
Citation:	22 CCR 12 66262.34(f) - California Code of Regulations, Title 22, Chapter 12, Section(s) 66262.34(f)
Violation Description:	Failure to label stationary hazardous waste tanks as "hazardous waste" and mark with an accumulation start date.
Violation Notes:	Returned to compliance on 11/17/2021. Used oil tank missing start date. CORRECTED ON SITE
Violation Division:	San Mateo County Environmental Health
Violation Program:	HW
Violation Source:	CERS,
Site ID:	39425
Site Name:	JAPAN AUTO SERVICE
Violation Date:	01-30-2024
Citation:	HSC 6.95 25508(a)(3) - California Health and Safety Code, Chapter 6.95, Section(s) 25508(a)(3)
Violation Description:	Failure to complete and electronically submit hazardous material inventory information for all reportable hazardous materials on site at or above reportable quantities.
Violation Notes:	Returned to compliance on 01/30/2024. Quantities for the last business plan submittal for new oil (150 g), used oil (150 g), and antifreeze (100 g). Actual tank size for new oil (120 g), used oil (240 g). Corrected on site at the time of inspection.

JAPAN AUTO SERVICE (Continued) **S121773408**

Violation Division: San Mateo County Environmental Health
Violation Program: HMRRP
Violation Source: CERS,

Site ID: 39425
Site Name: JAPAN AUTO SERVICE
Violation Date: 01-30-2024
Citation: 40 CFR 1 265.173 - U.S. Code of Federal Regulations, Title 40, Chapter 1, Section(s) 265.173
Violation Description: Failure to meet the following container management requirements: (a) A container holding hazardous waste must always be closed during storage, except when it is necessary to add or remove waste. (b) A container holding hazardous waste must not be opened, handled, or stored in a manner which may rupture the container or cause it to leak.
Violation Notes: Used oil and antifreeze tanks were open at time of inspection, keep all containers closed except when adding or removing hazardous waste or materials
Violation Division: San Mateo County Environmental Health
Violation Program: HW
Violation Source: CERS,

Site ID: 39425
Site Name: JAPAN AUTO SERVICE
Violation Date: 01-30-2024
Citation: 22 CCR 12 66262.34(f) - California Code of Regulations, Title 22, Chapter 12, Section(s) 66262.34(f)
Violation Description: Failure to properly label hazardous waste accumulation containers and portable tanks with the following requirements: "Hazardous Waste", name and address of the generator, physical and chemical characteristics of the Hazardous Waste, and starting accumulation date.
Violation Notes: Ensure to label all containers containing waste or hazardous materials. New oil tank should be labeled as new oil, remove used oil filter label.
Violation Division: San Mateo County Environmental Health
Violation Program: HW
Violation Source: CERS,

Evaluation:
Eval General Type: Compliance Evaluation Inspection
Eval Date: 01-30-2024
Violations Found: Yes
Eval Type: Routine done by local agency
Eval Notes: Within 30 days, conduct annual maintenance to fire extinguishers, properly label waste containers with hazardous waste label, ship out oil filter drum as the shipment is beyond 180 days holding time, put dirty rags in closed container, ensure complete draining of waste oil containers before putting into trash, close fluorescent light tubes and label with universal waste label and date (ensure disposal within 1 year), place hazardous waste label on gasoline drum, antifreeze bucket.
Eval Division: San Mateo County Environmental Health
Eval Program: HW
Eval Source: CERS,

Eval General Type: Other/Unknown

JAPAN AUTO SERVICE (Continued) **S121773408**

Eval Date: 03-17-2020
Violations Found: No
Eval Type: Other, not routine, done by local agency
Eval Notes: HMBP submittal reviewed and not accepted.
Eval Division: San Mateo County Environmental Health
Eval Program: HMRRP
Eval Source: CERS,

Eval General Type: Other/Unknown
Eval Date: 03-24-2020
Violations Found: No
Eval Type: Other, not routine, done by local agency
Eval Notes: Received the following message: Hi Aris, I sent business plan 2 times but the response was that it needs to be resubmitted. Maybe I was not doing right way. I sent it third time but there is no response. I like to do it forth time and I need a response first before I try it. Please let me know. Thank you. Aki, Reviewed the HMBP submittal and did not accept it. Emailed the following response: In the Regulated Activities section: Is this a Household Hazardous Waste (HHW) Collection site? This should "NOT" be checked. Please update and resubmit. Thank you.
Eval Division: San Mateo County Environmental Health
Eval Program: HMRRP
Eval Source: CERS,

Eval General Type: Other/Unknown
Eval Date: 04-26-2018
Violations Found: No
Eval Type: Other, not routine, done by local agency
Eval Notes: On site to assist with updating and resubmitting the HMBP submittal.
Eval Division: San Mateo County Environmental Health
Eval Program: HMRRP
Eval Source: CERS,

Eval General Type: Other/Unknown
Eval Date: 05-02-2018
Violations Found: No
Eval Type: Other, not routine, done by local agency
Eval Notes: HMBP submittal reviewed and accepted.
Eval Division: San Mateo County Environmental Health
Eval Program: HMRRP
Eval Source: CERS,

Eval General Type: Other/Unknown
Eval Date: 07-24-2014
Violations Found: No
Eval Type: Other, not routine, done by local agency
Eval Notes: Not reported
Eval Division: San Mateo County Environmental Health
Eval Program: HMRRP
Eval Source: CERS,

Eval General Type: Other/Unknown
Eval Date: 09-02-2014
Violations Found: No
Eval Type: Other, not routine, done by local agency
Eval Notes: Not reported

JAPAN AUTO SERVICE (Continued) **S121773408**

Eval Division: San Mateo County Environmental Health
Eval Program: HMRRP
Eval Source: CERS,

Eval General Type: Compliance Evaluation Inspection
Eval Date: 10-06-2017
Violations Found: Yes
Eval Type: Routine done by local agency
Eval Notes: On site to conduct a routine hazardous waste inspection. This facility has had the following wastes picked up: One 55 gallon drum of drained used oil filters was picked up on 9-21-16. 200 gallons of used oil was picked up on 2-15-17. 200 gallons of used oil and 30 gallons of used anti-freeze was picked up on 3-12-15. Spent lead batteries are also picked up from this facility.
Eval Division: San Mateo County Environmental Health
Eval Program: HW
Eval Source: CERS,

Eval General Type: Compliance Evaluation Inspection
Eval Date: 10-16-2019
Violations Found: No
Eval Type: Routine done by local agency
Eval Notes: The facility stores the following up to: PETROLEUM MOTOR OIL inside of the shop Pure 150.0 Gallons WASTE ANTIFREEZE ETHYLENE GLYCOL inside of the shop Waste 100.0 Gallons WASTE PETROLEUM MOTOR OIL inside of the shop Waste 150.0 Gallons
Eval Division: San Mateo County Environmental Health
Eval Program: HMRRP
Eval Source: CERS,

Eval General Type: Compliance Evaluation Inspection
Eval Date: 11-17-2021
Violations Found: Yes
Eval Type: Routine done by local agency
Eval Notes: Hazardous waste streams generated: Used oil- About 100 gallons disposed of annually Used antifreeze- About 20 gallons generated a year Used oil filters - 1/4 drum generated per year
Eval Division: San Mateo County Environmental Health
Eval Program: HW
Eval Source: CERS,

Eval General Type: Other/Unknown
Eval Date: 03-18-2020
Violations Found: No
Eval Type: Other, not routine, done by local agency
Eval Notes: HMBP submittal reviewed and not accepted.
Eval Division: San Mateo County Environmental Health
Eval Program: HMRRP
Eval Source: CERS,

Eval General Type: Other/Unknown
Eval Date: 03-26-2020
Violations Found: No
Eval Type: Other, not routine, done by local agency
Eval Notes: HMBP submittal reviewed and not accepted.
Eval Division: San Mateo County Environmental Health
Eval Program: HMRRP

JAPAN AUTO SERVICE (Continued) **S121773408**

Eval Source: CERS,

Eval General Type: Other/Unknown
Eval Date: 07-17-2019
Violations Found: No
Eval Type: Other, not routine, done by local agency
Eval Notes: Checked the SMC Portal login request list. Verified that akinancynh@aol.com is a lead user.
Eval Division: San Mateo County Environmental Health
Eval Program: HMRRP
Eval Source: CERS,

Eval General Type: Other/Unknown
Eval Date: 09-05-2014
Violations Found: No
Eval Type: Other, not routine, done by local agency
Eval Notes: Not reported
Eval Division: San Mateo County Environmental Health
Eval Program: HMRRP
Eval Source: CERS,

Eval General Type: Compliance Evaluation Inspection
Eval Date: 10-06-2017
Violations Found: No
Eval Type: Routine done by local agency
Eval Notes: On site to conduct a routine hazardous materials inspection. This facility stores the following: - used oil - used coolant - motor oil
Eval Division: San Mateo County Environmental Health
Eval Program: HMRRP
Eval Source: CERS,

Eval General Type: Other/Unknown
Eval Date: 12-19-2019
Violations Found: No
Eval Type: Other, not routine, done by local agency
Eval Notes: On site for a follow up inspection. Verified that Aki Harada will begin a disposal log for his drained used oil filters. Reviewed a copy of the disposal manifest 030016304WAS from 10-22-19 for disposal of 180 pounds of drained used oil metal filters.
Eval Division: San Mateo County Environmental Health
Eval Program: HW
Eval Source: CERS,

Eval General Type: Compliance Evaluation Inspection
Eval Date: 01-30-2024
Violations Found: Yes
Eval Type: Routine done by local agency
Eval Notes: Hazardous materials business plan submittal is past due. Update tank amounts in hazardous materials inventory to reflect 120 gallons for new oil and antifreeze, 240 gallons for used oil. Maintain fire extinguisher to reflect current annual maintenance.
Eval Division: San Mateo County Environmental Health
Eval Program: HMRRP
Eval Source: CERS,

Eval General Type: Other/Unknown
Eval Date: 04-10-2019

JAPAN AUTO SERVICE (Continued) **S121773408**

Violations Found: No
Eval Type: Other, not routine, done by local agency
Eval Notes: HMBP submittal reviewed and accepted.
Eval Division: San Mateo County Environmental Health
Eval Program: HMRRP
Eval Source: CERS,

Eval General Type: Other/Unknown
Eval Date: 04-28-2017
Violations Found: No
Eval Type: Other, not routine, done by local agency
Eval Notes: Not reported
Eval Division: San Mateo County Environmental Health
Eval Program: HMRRP
Eval Source: CERS,

Eval General Type: Compliance Evaluation Inspection
Eval Date: 06-04-2015
Violations Found: No
Eval Type: Routine done by local agency
Eval Notes: Not reported
Eval Division: San Mateo County Environmental Health
Eval Program: HMRRP
Eval Source: CERS,

Eval General Type: Compliance Evaluation Inspection
Eval Date: 06-04-2015
Violations Found: No
Eval Type: Routine done by local agency
Eval Notes: Not reported
Eval Division: San Mateo County Environmental Health
Eval Program: HW
Eval Source: CERS,

Eval General Type: Other/Unknown
Eval Date: 06-28-2014
Violations Found: No
Eval Type: Other, not routine, done by local agency
Eval Notes: Not reported
Eval Division: San Mateo County Environmental Health
Eval Program: HMRRP
Eval Source: CERS,

Eval General Type: Other/Unknown
Eval Date: 07-18-2017
Violations Found: No
Eval Type: Other, not routine, done by local agency
Eval Notes: Not reported
Eval Division: San Mateo County Environmental Health
Eval Program: HMRRP
Eval Source: CERS,

Eval General Type: Compliance Evaluation Inspection
Eval Date: 10-16-2019
Violations Found: Yes
Eval Type: Routine done by local agency
Eval Notes: On site to conduct a routine inspection. The following has been picked

JAPAN AUTO SERVICE (Continued) **S121773408**

up: On 1-24-19: 20 gallons of used oil. 10 gallons of used oil. On 10-16-17, 1 drum of drained used oil filters. On 10-13-17: 50 gallons of used oil. 45 gallons of used coolant. On 2-15-17, 200 gallons of used oil. On 9-21-16, 1 drum of drained used oil filters.

Eval Division: San Mateo County Environmental Health
Eval Program: HW
Eval Source: CERS,

Eval General Type: Other/Unknown
Eval Date: 12-17-2015
Violations Found: No
Eval Type: Other, not routine, done by local agency
Eval Notes: Not reported
Eval Division: San Mateo County Environmental Health
Eval Program: HMRRP
Eval Source: CERS,

Eval General Type: Other/Unknown
Eval Date: 04-02-2020
Violations Found: No
Eval Type: Other, not routine, done by local agency
Eval Notes: Received an email from Aki Harada requesting assistance with updating and resubmitting his HMBP. Called him back and provided assistance over the phone. Reviewed and accepted the HMBP submittal.
Eval Division: San Mateo County Environmental Health
Eval Program: HMRRP
Eval Source: CERS,

Eval General Type: Other/Unknown
Eval Date: 07-19-2017
Violations Found: No
Eval Type: Other, not routine, done by local agency
Eval Notes: Not reported
Eval Division: San Mateo County Environmental Health
Eval Program: HMRRP
Eval Source: CERS,

Eval General Type: Compliance Evaluation Inspection
Eval Date: 11-17-2021
Violations Found: No
Eval Type: Routine done by local agency
Eval Notes: Hazardous materials above threshold: Used oil 150 gallons Used antifreeze 100 gallons Motor oil 150 gallons
Eval Division: San Mateo County Environmental Health
Eval Program: HMRRP
Eval Source: CERS,

Enforcement Action:
Site ID: 39425
Site Name: JAPAN AUTO SERVICE
Site Address: 1121 SAN MATEO AVE
Site City: SAN BRUNO
Site Zip: 94066
Enf Action Date: 12-10-2019
Enf Action Type: Notice of Violation (Unified Program)
Enf Action Description: Notice of Violation Issued by the Inspector at the Time of Inspection
Enf Action Notes: Certified NOV letter delivered to business on Dec 13, 2019. 4/21/20:

JAPAN AUTO SERVICE (Continued) **S121773408**

No violations open in violation dispatch center, NOV resolved .
Enf Action Division: San Mateo County Environmental Health
Enf Action Program: HW
Enf Action Source: CERS,

Site ID: 39425
Site Name: JAPAN AUTO SERVICE
Site Address: 1121 SAN MATEO AVE
Site City: SAN BRUNO
Site Zip: 94066
Enf Action Date: 12-13-2017
Enf Action Type: Notice of Violation (Unified Program)
Enf Action Description: Notice of Violation Issued by the Inspector at the Time of Inspection
Enf Action Notes: 1/11/18: Facility RTC 12/19/17.
Enf Action Division: San Mateo County Environmental Health
Enf Action Program: HW
Enf Action Source: CERS,

Coordinates:
Site ID: 39425
Facility Name: JAPAN AUTO SERVICE
Env Int Type Code: HWG
Program ID: 10069756
Coord Name: Not reported
Ref Point Type Desc: Unknown,
Latitude: 37.637867
Longitude: -122.411797

Affiliation:
Affiliation Type Desc: Facility Mailing Address
Entity Name: Mailing Address
Entity Title: Not reported
Affiliation Address: 1121 SAN MATEO AVE
Affiliation City: SAN BRUNO
Affiliation State: CA
Affiliation Country: Not reported
Affiliation Zip: 94066
Affiliation Phone: ,

Affiliation Type Desc: Legal Owner
Entity Name: HARADA, AKI
Entity Title: Not reported
Affiliation Address: 1121 SAN MATEO AVE.
Affiliation City: SAN BRUNO
Affiliation State: CA
Affiliation Country: United States
Affiliation Zip: 94066
Affiliation Phone: (650) 615-9025,

Affiliation Type Desc: Document Preparer
Entity Name: Aki Harada
Entity Title: Not reported
Affiliation Address: Not reported
Affiliation City: Not reported
Affiliation State: Not reported
Affiliation Country: Not reported

JAPAN AUTO SERVICE (Continued) **S121773408**

Affiliation Zip:	Not reported
Affiliation Phone:	,
Affiliation Type Desc:	Operator
Entity Name:	JAPAN AUTO SERVICE
Entity Title:	Not reported
Affiliation Address:	Not reported
Affiliation City:	Not reported
Affiliation State:	Not reported
Affiliation Country:	Not reported
Affiliation Zip:	Not reported
Affiliation Phone:	(650) 615-9025,
Affiliation Type Desc:	Environmental Contact
Entity Name:	Aki Harada
Entity Title:	Not reported
Affiliation Address:	1121 San Mateo Ave
Affiliation City:	SAn Bruno
Affiliation State:	CA
Affiliation Country:	Not reported
Affiliation Zip:	94066
Affiliation Phone:	,
Affiliation Type Desc:	Identification Signer
Entity Name:	Aki Harada
Entity Title:	Owner
Affiliation Address:	Not reported
Affiliation City:	Not reported
Affiliation State:	Not reported
Affiliation Country:	Not reported
Affiliation Zip:	Not reported
Affiliation Phone:	,
Affiliation Type Desc:	Parent Corporation
Entity Name:	JAPAN AUTO SERVICE
Entity Title:	Not reported
Affiliation Address:	Not reported
Affiliation City:	Not reported
Affiliation State:	Not reported
Affiliation Country:	Not reported
Affiliation Zip:	Not reported
Affiliation Phone:	,
Affiliation Type Desc:	Property Owner
Entity Name:	Toshiaki Harada
Entity Title:	Not reported
Affiliation Address:	1121 SAn Mateo Ave.
Affiliation City:	San Bruno
Affiliation State:	CA
Affiliation Country:	United States
Affiliation Zip:	94066
Affiliation Phone:	(650) 615-9025,
Affiliation Type Desc:	CUPA District
Entity Name:	San Mateo County Environmental Health
Entity Title:	Not reported
Affiliation Address:	2000 Alameda de las Pulgas, Suite 100

JAPAN AUTO SERVICE (Continued) **S121773408**

Affiliation City:	San Mateo
Affiliation State:	CA
Affiliation Country:	Not reported
Affiliation Zip:	94403
Affiliation Phone:	(650) 372-6200,

AH466 **JAPAN AUTO SERVICE** **San Mateo Co. BI** **S108225912**
ENE **1121 SAN MATEO** **N/A**
1/8-1/4 **SAN BRUNO, CA 94066**
0.235 mi.
1242 ft. **Site 17 of 23 in cluster AH**

Relative: **Lower**
Actual: **21 ft.**

San Mateo Co. BI:

Name:	JAPAN AUTO SERVICE
Address:	1121 SAN MATEO
City,State,Zip:	SAN BRUNO, CA 94066
Region:	SAN MATEO
Facility ID:	FA0031294
Prog Element Code:	GENERATES <27 GAL/YEAR
Record Id:	PR0051683
Description:	GENERATES <27 GAL/YEAR
Facility Status:	Active, billable
Program Category:	HAZARDOUS WASTE PROGRAM

Name:	JAPAN AUTO SERVICE
Address:	1121 SAN MATEO
City,State,Zip:	SAN BRUNO, CA 94066
Region:	SAN MATEO
Facility ID:	FA0031294
Prog Element Code:	STORES HAZ MAT <219GAL,1,999LB, 879FT3
Record Id:	PR0051682
Description:	STORES HAZ MAT <219GAL,1,999LB, 879CF
Facility Status:	Active, billable
Program Category:	BUSINESS PLAN PROGRAM

Name:	JAPAN AUTO SERVICE
Address:	1121 SAN MATEO
City,State,Zip:	SAN BRUNO, CA 94066
Region:	SAN MATEO
Facility ID:	FA0031294
Prog Element Code:	STORMWATER ANNUAL INSPECTION FEE
Record Id:	PR0051685
Description:	STORMWATER ANNUAL FEE - INSP FREQ EVERY 2 YRS
Facility Status:	Inactive, non-billable
Program Category:	STORMWATER

AH467 **JAPAN AUTO SERVICE** **RCRA NonGen / NLR** **1024814825**
ENE **1121 SAN MATEO AVE** **E MANIFEST** **CAL000310673**
1/8-1/4 **SAN BRUNO, CA 94066**
0.235 mi.
1242 ft. **Site 18 of 23 in cluster AH**

Relative: **Lower**
Actual: **21 ft.**

RCRA Listings:

Date Form Received by Agency:	20060818
Handler Name:	Japan Auto Service
Handler Address:	1121 San Mateo Ave
Handler City,State,Zip:	SAN BRUNO, CA 94066-1527
EPA ID:	CAL000310673
Contact Name:	AKI HARADA
Contact Address:	1010 RIDGEWOOD DR
Contact City,State,Zip:	MILLBRAE, CA 94030
Contact Telephone:	650-615-9025
Contact Fax:	650-615-9052
Contact Email:	AKINANCYNH@AOL.COM
Contact Title:	Not reported
EPA Region:	09
Land Type:	Not reported
Federal Waste Generator Description:	Not a generator, verified
Non-Notifier:	Not reported
Biennial Report Cycle:	Not reported
Accessibility:	Not reported
Active Site Indicator:	Handler Activities
State District Owner:	Not reported
State District:	Not reported
Mailing Address:	1121 SAN MATEO AVE
Mailing City,State,Zip:	SAN BRUNO, CA 94066-1527
Owner Name:	Aki Harada
Owner Type:	Other
Operator Name:	Aki Harada
Operator Type:	Other
Short-Term Generator Activity:	No
Importer Activity:	No
Mixed Waste Generator:	No
Transporter Activity:	No
Transfer Facility Activity:	No
Recycler Activity with Storage:	No
Small Quantity On-Site Burner Exemption:	No
Smelting Melting and Refining Furnace Exemption:	No
Underground Injection Control:	No
Off-Site Waste Receipt:	No
Universal Waste Indicator:	Yes
Universal Waste Destination Facility:	Yes
Federal Universal Waste:	No
Active Site State-Reg Handler:	---
Federal Facility Indicator:	Not reported
Hazardous Secondary Material Indicator:	N
Sub-Part K Indicator:	Not reported
2018 GPRA Permit Baseline:	Not on the Baseline
2018 GPRA Renewals Baseline:	Not on the Baseline
202 GPRA Corrective Action Baseline:	No
Subject to Corrective Action Universe:	No
Non-TSDFs Where RCRA CA has Been Imposed Universe:	No
Corrective Action Priority Ranking:	No NCAPS ranking
Environmental Control Indicator:	No
Institutional Control Indicator:	No

JAPAN AUTO SERVICE (Continued) **1024814825**

Human Exposure Controls Indicator:	N/A
Groundwater Controls Indicator:	N/A
Significant Non-Complier Universe:	No
Unaddressed Significant Non-Complier Universe:	No
Addressed Significant Non-Complier Universe:	No
Significant Non-Complier With a Compliance Schedule Universe:	No
Financial Assurance Required:	Not reported
Handler Date of Last Change:	20180905
Recognized Trader-Importer:	No
Recognized Trader-Exporter:	No
Importer of Spent Lead Acid Batteries:	No
Exporter of Spent Lead Acid Batteries:	No
Recycler Activity Without Storage:	No
Manifest Broker:	No
Sub-Part P Indicator:	No

Handler - Owner Operator:

Owner/Operator Indicator:	Owner
Owner/Operator Name: AKI HARADA	
Legal Status:	Other
Date Became Current:	Not reported
Date Ended Current:	Not reported
Owner/Operator Address:	1010 RIDGEWOOD DR
Owner/Operator City,State,Zip:	MILLBRAE, CA 94030-1025
Owner/Operator Telephone:	650-952-4869
Owner/Operator Telephone Ext:	Not reported
Owner/Operator Fax:	Not reported
Owner/Operator Email:	Not reported

Owner/Operator Indicator:	Operator
Owner/Operator Name: AKI HARADA	
Legal Status:	Other
Date Became Current:	Not reported
Date Ended Current:	Not reported
Owner/Operator Address:	1010 RIDGEWOOD DR
Owner/Operator City,State,Zip:	MILLBRAE, CA 94030
Owner/Operator Telephone:	650-615-9025
Owner/Operator Telephone Ext:	Not reported
Owner/Operator Fax:	Not reported
Owner/Operator Email:	Not reported

Historic Generators:

Receive Date:	20060818
Handler Name: JAPAN AUTO SERVICE	
Federal Waste Generator Description:	Not a generator, verified
State District Owner:	Not reported
Large Quantity Handler of Universal Waste:	No
Recognized Trader Importer:	No
Recognized Trader Exporter:	No
Spent Lead Acid Battery Importer:	No
Spent Lead Acid Battery Exporter:	No
Current Record:	Yes
Non Storage Recycler Activity:	Not reported
Electronic Manifest Broker:	Not reported

JAPAN AUTO SERVICE (Continued) **1024814825**

List of NAICS Codes and Descriptions:
NAICS Code: 811111
NAICS Description: GENERAL AUTOMOTIVE REPAIR

Facility Has Received Notices of Violations:
Violations: No Violations Found

Evaluation Action Summary:
Evaluations: No Evaluations Found

E MANIFEST:

Manifest Tracking Number:	030094726WAS
Last Updated Date:	20240219
Shipped Date:	20240208
Received Date:	20240216
Manifest Status:	Signed
Submission Type:	DataImage5Copy
Origin Type:	Web
Generator EPA ID:	CAL000310673
Generator Name:	Japan Auto Service
Generator Location Street Number:	Not reported
Generator Location Street 1:	1121 SAN MATEO AVE
Generator Location Street 2:	Not reported
Generator Location City:	SAN BRUNO
Generator Location State:	CA
Generator Location Zip:	94066-1527
Generator Mail Street Number:	Not reported
Generator Mail Street 1:	1121 SAN MATEO AVE
Generator Mail Street 2:	Not reported
Generator Mail City:	SAN BRUNO
Generator Mail Zip:	94066-1527
Generator Mail State:	CA
Generator Contact Company Name:	Not reported
Designated Facility EPA ID:	CAL000330453
Designated Facility Name:	Agritec Int Dba Cleantech Environmental
Designated Facility Mail Street Number:	5820
Designated Facility Mail Street 1:	Not reported
Designated Facility Mail Street 2:	MARTIN ROAD
Designated Facility Mail City:	IRWINDALE
Designated Facility Mail Zip:	91706
Designated Facility Mail State:	CA
Designated Facility Location Street Number:	5820
Designated Facility Location Street 1:	MARTIN ROAD
Designated Facility Location Street 2:	Not reported
Designated Facility Location City:	IRWINDALE
Designated Facility Location Zip:	91706
Designated Facility Location State:	CA
Designated Facility Contact Company Name:	Not reported
Manifest Residue Indicator:	N
Rejection Indicator:	N

Transporter:

Manifest Tracking Number:	030094726WAS
Transporter Line Number:	1

JAPAN AUTO SERVICE (Continued) **1024814825**

Transporter EPA ID: CAR000330019
Transporter Name: Cleantech Environmental, Inc

Waste Line:
Manifest Tracking Number: 030094726WAS
Waste Line Number: 1
U.S. DOT Hazardous Indicator: N
U.S. DOT ID Number: Not reported
U.S. DOT Description: Not reported
Non-Hazardous Waste Description: NON-RCRA HAZARDOUS WASTE SOLID (OILY SOLID WASTE/USED METAL OIL FILTERS)
Number of Containers: 1
Container Type Code: DM
Container Type Description: Metal drums, barrels, kegs
Waste Quantity: 200
Quantity Unit of Measure Code: P
Quantity Unit of Measure Description: Pounds
Waste Quantity, in Tons: 0.1
Acute Waste Quantity, in Tons: 0
Non-Acute Waste Quantity, in Tons: 0.1
Waste Quantity, in Kilograms: 90.703
Acute Waste Quantity, in Kilograms: 0
Non-Acute Waste Quantity, in Kilorgrams: 90.703
Management Method Code: H010
Management Method Description: METALS RECOVERY
Waste Residue Indicator: N
Quantity Discrepancy Indicator: N
Waste Type Discrepancy Indicator: N
Waste Density: Not reported
Waste Density Unit of Measure Code: Not reported
Waste Density Unit of Measure Description: Not reported
Form Code: Not reported
Form Code Description: Not reported
Source Code: Not reported
Source Code Description: Not reported
Waste Minimization Code: Not reported
Waste Minimization Code Description: Not reported
Consent Number: Not reported
EPA Waste Indicator: N

AH468 **TRANSMISSION AUTO REPAIR & BODY WK** **San Mateo Co. BI** **S110762184**
ENE **1125 SAN MATEO** **N/A**
1/8-1/4 **SAN BRUNO, CA 94066**
0.237 mi.
1252 ft. **Site 19 of 23 in cluster AH**

Relative: **Lower**
Actual: **21 ft.**

San Mateo Co. BI:
Name: TRANSMISSION AUTO REPAIR & BODY WK
Address: 1125 SAN MATEO
City,State,Zip: SAN BRUNO, CA 94066
Region: SAN MATEO
Facility ID: FA0047926
Prog Element Code: STORMWATER ANNUAL INSPECTION FEE
Record Id: PR0065498
Description: STORMWATER ANNUAL FEE - INSP FREQ EVERY 2 YRS
Facility Status: Inactive, non-billable
Program Category: STORMWATER

TRANSMISSION AUTO REPAIR & BODY WK (Continued) **S110762184**

Name:	TRANSMISSION AUTO REPAIR & BODY WK
Address:	1125 SAN MATEO
City,State,Zip:	SAN BRUNO, CA 94066
Region:	SAN MATEO
Facility ID:	FA0047926
Prog Element Code:	GENERATES <27 GAL/YEAR
Record Id:	PR0065497
Description:	GENERATES <27 GAL/YEAR
Facility Status:	Active, billable
Program Category:	HAZARDOUS WASTE PROGRAM

AH469 **TRANSMISSION AUTO REPAIR & BODY WORK** **RCRA NonGen / NLR** **1024868139**
ENE **1125 SAN MATEO AVE** **CAL000436741**
1/8-1/4 **SAN BRUNO, CA 94066**
0.237 mi.
1252 ft. **Site 20 of 23 in cluster AH**

Relative: **Lower**
Actual: **21 ft.**

RCRA Listings:

Date Form Received by Agency:	20180605
Handler Name:	Transmission Auto Repair & Body Work
Handler Address:	1125 San Mateo Ave
Handler City,State,Zip:	SAN BRUNO, CA 94066
EPA ID:	CAL000436741
Contact Name:	ADOLFO ESCALANTE
Contact Address:	1125 SAN MATEO AVE
Contact City,State,Zip:	SAN BRUNO, CA 94066
Contact Telephone:	650-952-5986
Contact Fax:	Not reported
Contact Email:	Not reported
Contact Title:	Not reported
EPA Region:	09
Land Type:	Not reported
Federal Waste Generator Description:	Not a generator, verified
Non-Notifier:	Not reported
Biennial Report Cycle:	Not reported
Accessibility:	Not reported
Active Site Indicator:	Handler Activities
State District Owner:	Not reported
State District:	Not reported
Mailing Address:	1125 SAN MATEO AVE
Mailing City,State,Zip:	SAN BRUNO, CA 94066
Owner Name:	Adolfo Escalante
Owner Type:	Other
Operator Name:	Adolfo Escalante
Operator Type:	Other
Short-Term Generator Activity:	No
Importer Activity:	No
Mixed Waste Generator:	No
Transporter Activity:	No
Transfer Facility Activity:	No
Recycler Activity with Storage:	No
Small Quantity On-Site Burner Exemption:	No
Smelting Melting and Refining Furnace Exemption:	No
Underground Injection Control:	No
Off-Site Waste Receipt:	No
Universal Waste Indicator:	Yes
Universal Waste Destination Facility:	Yes
Federal Universal Waste:	No

TRANSMISSION AUTO REPAIR & BODY WORK (Continued) **1024868139**

Active Site State-Reg Handler:	---
Federal Facility Indicator:	Not reported
Hazardous Secondary Material Indicator:	N
Sub-Part K Indicator:	Not reported
2018 GPRA Permit Baseline:	Not on the Baseline
2018 GPRA Renewals Baseline:	Not on the Baseline
202 GPRA Corrective Action Baseline:	No
Subject to Corrective Action Universe:	No
Non-TSDFs Where RCRA CA has Been Imposed Universe:	No
Corrective Action Priority Ranking:	No NCAPS ranking
Environmental Control Indicator:	No
Institutional Control Indicator:	No
Human Exposure Controls Indicator:	N/A
Groundwater Controls Indicator:	N/A
Significant Non-Complier Universe:	No
Unaddressed Significant Non-Complier Universe:	No
Addressed Significant Non-Complier Universe:	No
Significant Non-Complier With a Compliance Schedule Universe:	No
Financial Assurance Required:	Not reported
Handler Date of Last Change:	20180907
Recognized Trader-Importer:	No
Recognized Trader-Exporter:	No
Importer of Spent Lead Acid Batteries:	No
Exporter of Spent Lead Acid Batteries:	No
Recycler Activity Without Storage:	No
Manifest Broker:	No
Sub-Part P Indicator:	No

Handler - Owner Operator:

Owner/Operator Indicator:	Operator
Owner/Operator Name: ADOLFO ESCALANTE	
Legal Status:	Other
Date Became Current:	Not reported
Date Ended Current:	Not reported
Owner/Operator Address:	1125 SAN MATEO AVE
Owner/Operator City,State,Zip:	SAN BRUNO, CA 94066
Owner/Operator Telephone:	650-952-5986
Owner/Operator Telephone Ext:	Not reported
Owner/Operator Fax:	Not reported
Owner/Operator Email:	Not reported

Owner/Operator Indicator:	Owner
Owner/Operator Name: ADOLFO ESCALANTE	
Legal Status:	Other
Date Became Current:	Not reported
Date Ended Current:	Not reported
Owner/Operator Address:	1125 SAN MATEO AVE
Owner/Operator City,State,Zip:	SAN BRUNO, CA 94066
Owner/Operator Telephone:	650-952-5956
Owner/Operator Telephone Ext:	Not reported
Owner/Operator Fax:	Not reported
Owner/Operator Email:	Not reported

Historic Generators:

Receive Date:	20180605

TRANSMISSION AUTO REPAIR & BODY WORK (Continued) **1024868139**

Handler Name: TRANSMISSION AUTO REPAIR & BODY WORK
Federal Waste Generator Description: Not a generator, verified
State District Owner: Not reported
Large Quantity Handler of Universal Waste: No
Recognized Trader Importer: No
Recognized Trader Exporter: No
Spent Lead Acid Battery Importer: No
Spent Lead Acid Battery Exporter: No
Current Record: Yes
Non Storage Recycler Activity: Not reported
Electronic Manifest Broker: Not reported

List of NAICS Codes and Descriptions:
NAICS Code: 811111
NAICS Description: GENERAL AUTOMOTIVE REPAIR

Facility Has Received Notices of Violations:
Violations: No Violations Found

Evaluation Action Summary:
Evaluations: No Evaluations Found

AE470 **THE CROSSING** **UST FINDER RELEASE** **1029116997**
SW **900 COMMODORE** **N/A**
1/8-1/4 **SAN BRUNO, CA 94066**
0.238 mi.
1259 ft. **Site 2 of 13 in cluster AE**

Relative: **Higher**
Actual: **75 ft.**

UST FINDER RELEASE:
Object ID: 37831
Facility ID: Not reported
Lust ID: CAT0608122176
Name: THE CROSSING
Address: 900 COMMODORE
City,State,Zip: SAN BRUNO, CA 94066
Address Match Type: StreetAddress
Reported Date: Not reported
Status: No Further Action
Substance: Not reported
Population within 1500ft: 716
Domestic Wells within 1500ft: 0
Land Use: Developed, Medium Intensity
Within SPA: No
SPA PWS Facility ID: Not reported
SPA Water Type: Not reported
SPA Facility Type: Not reported
SPA HUC12: Not reported
Within WHPA: Yes
WHPA PWS Facility ID: CA4110009_10185
WHPA Water Type: GW - Ground water
WHPA Facility Type: WL - Well
WHPA HUC12: 180500040903
Within 100yr Floodplain: No
Tribe: Not reported
EPA Region: 9

THE CROSSING (Continued) **1029116997**

NFA Letter 1:	Not reported
NFA Letter 2:	Not reported
NFA Letter 3:	Not reported
NFA Letter 4:	Not reported
Closed With Residual Contaminate:	Not reported
Coordinate Source:	Geocode
X Coord:	-122.42246
Y Coord:	37.6343200000001
Latitude:	37.63432
Longitude:	-122.42246

AE471 **E F A WEST** **RCRA-SQG** **1025879603**
SW **900 COMMODORE DR** **CAP000099994**
1/8-1/4 **SAN BRUNO, CA 94066**
0.238 mi.
1259 ft. **Site 3 of 13 in cluster AE**

Relative: **Higher**
Actual: **75 ft.**

RCRA Listings:

Date Form Received by Agency:	20010717
Handler Name:	E F A West
Handler Address:	900 Commodore Dr
Handler City,State,Zip:	SAN BRUNO, CA 94066
EPA ID:	CAP000099994
Contact Name:	BILLY MCCALEB
Contact Address:	900 COMMODORE DR
Contact City,State,Zip:	SAN BRUNO, CA 94066
Contact Telephone:	650-244-2050
Contact Fax:	Not reported
Contact Email:	Not reported
Contact Title:	Not reported
EPA Region:	09
Land Type:	Federal
Federal Waste Generator Description:	Small Quantity Generator
Non-Notifier:	Not reported
Biennial Report Cycle:	Not reported
Accessibility:	Not reported
Active Site Indicator:	Handler Activities
State District Owner:	Not reported
State District:	Not reported
Mailing Address:	900 COMMODORE DR
Mailing City,State,Zip:	SAN BRUNO, CA 94066
Owner Name:	U S Navy
Owner Type:	Federal
Operator Name:	Not reported
Operator Type:	Not reported
Short-Term Generator Activity:	No
Importer Activity:	No
Mixed Waste Generator:	No
Transporter Activity:	No
Transfer Facility Activity:	No
Recycler Activity with Storage:	No
Small Quantity On-Site Burner Exemption:	No
Smelting Melting and Refining Furnace Exemption:	No
Underground Injection Control:	No
Off-Site Waste Receipt:	No
Universal Waste Indicator:	No
Universal Waste Destination Facility:	No
Federal Universal Waste:	No

E F A WEST (Continued) **1025879603**

Active Site State-Reg Handler:	---
Federal Facility Indicator:	The land is federally-owned, The site is federally-owned
Hazardous Secondary Material Indicator:	N
Sub-Part K Indicator:	Not reported
2018 GPRA Permit Baseline:	Not on the Baseline
2018 GPRA Renewals Baseline:	Not on the Baseline
202 GPRA Corrective Action Baseline:	No
Subject to Corrective Action Universe:	No
Non-TSDFs Where RCRA CA has Been Imposed Universe:	No
Corrective Action Priority Ranking:	No NCAPS ranking
Environmental Control Indicator:	No
Institutional Control Indicator:	No
Human Exposure Controls Indicator:	N/A
Groundwater Controls Indicator:	N/A
Significant Non-Complier Universe:	No
Unaddressed Significant Non-Complier Universe:	No
Addressed Significant Non-Complier Universe:	No
Significant Non-Complier With a Compliance Schedule Universe:	No
Financial Assurance Required:	Not reported
Handler Date of Last Change:	20021022
Recognized Trader-Importer:	No
Recognized Trader-Exporter:	No
Importer of Spent Lead Acid Batteries:	No
Exporter of Spent Lead Acid Batteries:	No
Recycler Activity Without Storage:	No
Manifest Broker:	No
Sub-Part P Indicator:	No

Hazardous Waste Summary:

Waste Code:	D001
Waste Description:	Ignitable Waste
Waste Code:	D002
Waste Description:	Corrosive Waste

Handler - Owner Operator:

Owner/Operator Indicator:	Owner
Owner/Operator Name: U S NAVY	
Legal Status:	Federal
Date Became Current:	Not reported
Date Ended Current:	Not reported
Owner/Operator Address:	900 COMMODORE DR
Owner/Operator City,State,Zip:	SAN BRUNO, CA 94066
Owner/Operator Telephone:	650-244-2050
Owner/Operator Telephone Ext:	Not reported
Owner/Operator Fax:	Not reported
Owner/Operator Email:	Not reported

Historic Generators:

Receive Date:	20010717
Handler Name: E F A WEST	
Federal Waste Generator Description:	Small Quantity Generator
State District Owner:	Not reported
Large Quantity Handler of Universal Waste:	No
Recognized Trader Importer:	No

E F A WEST (Continued) **1025879603**

Recognized Trader Exporter: No
Spent Lead Acid Battery Importer: No
Spent Lead Acid Battery Exporter: No
Current Record: Yes
Non Storage Recycler Activity: Not reported
Electronic Manifest Broker: Not reported

List of NAICS Codes and Descriptions:
NAICS Codes: No NAICS Codes Found

Facility Has Received Notices of Violations:
Violations: No Violations Found

Evaluation Action Summary:
Evaluations: No Evaluations Found

AE472 **THE CROSSING** **ENVIROSTOR** **S106117990**
SW **900 COMMODORE** **LUST** **N/A**
1/8-1/4 **SAN BRUNO, CA 94066** **VCP**
0.238 mi. **San Mateo Co. BI**
1259 ft. **Site 4 of 13 in cluster AE** **Cortese**
CERS

Relative:
Higher

Actual:
75 ft.

ENVIROSTOR:
Name: THE CROSSINGS - SAN BRUNO
Address: 900 COMMODORE DRIVE
City,State,Zip: SAN BRUNO, CA 94066
Facility ID: 41940001
Status: Certified
Status Date: 09/27/2002
Site Code: 201418
Site Type: Voluntary Cleanup
Site Type Detailed: Voluntary Agreement
Acres: 20
NPL: NO
Regulatory Agencies: SMBRP
Lead Agency: SMBRP
Program Manager: Denise Tsuji
Supervisor: Denise Tsuji
Division Branch: Cleanup Berkeley
Assembly: 21
Senate: 13
Special Program: Voluntary Agreement - Standard Voluntary Agreement
Restricted Use: NO
Site Mgmt Req: NONE SPECIFIED
Funding: Responsible Party
Latitude: 37.63532
Longitude: -122.4222
APN: 020-010-580, 020-103-060
Past Use: OFFICE BUILDING
Potential COC: Chlordane Lead Dieldrin
Confirmed COC: Dieldrin Chlordane Lead
Potential Description: SOIL
Alias Name: THE CROSSINGS - SAN BRUNO
Alias Type: Alternate Name

THE CROSSING (Continued) **S106117990**

Alias Name: 020-010-580
Alias Type: APN
Alias Name: 020-103-060
Alias Type: APN
Alias Name: 110033619038
Alias Type: EPA (FRS #)
Alias Name: 201418
Alias Type: Project Code (Site Code)
Alias Name: 41940001
Alias Type: Envirostor ID Number

Completed Info:

Completed Area Name: PROJECT WIDE
Completed Sub Area Name: Not reported
Completed Document Type: CEQA - Initial Study/ Neg. Declaration
Completed Date: 07/18/2002
Comments: Negative Declaration: the project could have no significant impacts on the environment.

Completed Area Name: PROJECT WIDE
Completed Sub Area Name: Not reported
Completed Document Type: Certification
Completed Date: 09/27/2002
Comments: Not reported

Completed Area Name: PROJECT WIDE
Completed Sub Area Name: Not reported
Completed Document Type: Standard Voluntary Agreement
Completed Date: 02/14/2002
Comments: Signed VCA with Martin/Regis San Bruno Associates to remove contaminated soil.

Completed Area Name: PROJECT WIDE
Completed Sub Area Name: Not reported
Completed Document Type: Site Characterization Report
Completed Date: 12/04/2001
Comments: Completed while under no formal agency oversight.

Completed Area Name: PROJECT WIDE
Completed Sub Area Name: Not reported
Completed Document Type: Health & Safety Plan
Completed Date: 07/26/2002
Comments: Deemed adequate for proposed field activities.

Completed Area Name: PROJECT WIDE
Completed Sub Area Name: Not reported
Completed Document Type: Other Report
Completed Date: 07/25/2002
Comments: Not reported

Completed Area Name: PROJECT WIDE
Completed Sub Area Name: Not reported
Completed Document Type: Fact Sheets
Completed Date: 06/15/2002
Comments: Issued fact sheet for the public comment on the draft Removal Action Plan.

Completed Area Name: PROJECT WIDE

THE CROSSING (Continued) **S106117990**

Completed Sub Area Name: Not reported
Completed Document Type: Public Notice
Completed Date: 06/15/2002
Comments: Published in the San Bruno Herald announcing the availability of the draft Removal Action Workplan.

Completed Area Name: PROJECT WIDE
Completed Sub Area Name: Not reported
Completed Document Type: Community Profile
Completed Date: 05/20/2002
Comments: Not reported

Completed Area Name: PROJECT WIDE
Completed Sub Area Name: Not reported
Completed Document Type: Phase 1
Completed Date: 01/03/2001
Comments: Completed while under no formal agency oversight.

Completed Area Name: PROJECT WIDE
Completed Sub Area Name: Not reported
Completed Document Type: Site Characterization Report
Completed Date: 05/24/2002
Comments: Verified shallow soil concentrations at the former Building A-205 area (Public Works Garage), near Building A-207 (Warehouse), and other areas not previously sampled that may have agricultural chemical residues resulting from historic agricultural uses at the property.

Completed Area Name: PROJECT WIDE
Completed Sub Area Name: Not reported
Completed Document Type: Removal Action Completion Report
Completed Date: 09/27/2002
Comments: Approximately 2,950 cubic yards of pesticide-affected soil and 13 cubic yards of lead-affected soil was removed between July 30, 2002 and August 27, 2002. Confirmation soil samples indicated that the cleanup goals were reached.

Completed Area Name: PROJECT WIDE
Completed Sub Area Name: Not reported
Completed Document Type: Removal Action Workplan
Completed Date: 07/18/2002
Comments: Approved RAW to remove soil contaminated with chlordane, dieldrin, and lead at concentrations above cleanup goals.

Future Area Name: Not reported
Future Sub Area Name: Not reported
Future Document Type: Not reported
Future Due Date: Not reported
Schedule Area Name: Not reported
Schedule Sub Area Name: Not reported
Schedule Document Type: Not reported
Schedule Due Date: Not reported
Schedule Revised Date: Not reported

SAN MATEO CO. LUST:
Name: THE CROSSING
Address: 900 COMMODORE ST

THE CROSSING (Continued) **S106117990**

City,State,Zip: SAN BRUNO, CA
Region: SAN MATEO
Facility ID: 880059
Facility Status: 9- Case Closed
Global ID: T0608122176
APN Number: 020013160
Case Type: SAN BRUNO, CA
EDR Link ID: SAN BRUNO, CA

LUST:
Name: THE CROSSING
Address: 900 COMMODORE
City,State,Zip: SAN BRUNO, CA 94066
Lead Agency: SAN MATEO COUNTY LOP
Case Type: LUST Cleanup Site

Geo Track:
Global Id: T0608122176
Latitude: 37.6324164508618
Longitude: -122.421770095825
Status: Completed - Case Closed
Status Date: 02/25/2004
Case Worker: JM
RB Case Number: Not reported
Local Agency: SAN MATEO COUNTY LOP
File Location: Local Agency Warehouse
Local Case Number: 880059
Potential Media Affect: Other Groundwater (uses other than drinking water)
Potential Contaminants of Concern: Heating Oil / Fuel Oil
EPA Region: 9
Coordinate Source: Google Map Move
Cuf Case: NO
Quantity Released Gallons: 0
Begin Date: 09/11/2003
Leak Reported Date: 09/16/2003
How Discovered: Other Means
How Discovered Description: Not reported
Discharge Source: Not reported
Discharge Cause: Not reported
Stop Method: Close and Remove Tank
Stop Description: Not reported
No Further Action Date: 02/25/2004
CA Water Watershed Name: South Bay - San Mateo Bayside (204.40)
Dwr Groundwater Subbasin Name: Westside (2-035)
Disadvantaged Community: Not reported
CA Enviroscreen 3 Score: 51-55%
CA Enviroscreen 4 Score: 50-55%
Military DOD Site: No
Facility Project Subtype: Not reported
RWQCB Region: SAN FRANCISCO BAY RWQCB (REGION 2)
Site History: Not reported

LUST:
Global Id: T0608122176
Contact Type: Local Agency Caseworker - Primary Caseworker
Contact Name: JACOB MADDEN
Organization Name: SAN MATEO COUNTY LOP

THE CROSSING (Continued) **S106117990**

Address: 2000 ALAMEDA DE LAS PULGAS, Suite 100
City: SAN MATEO
Email: jmadden@smcgov.org
Phone Number: 6503995959

Global Id: T0608122176
Contact Type: Regional Board Caseworker
Contact Name: Regional Water Board
Organization Name: SAN FRANCISCO BAY RWQCB (REGION 2)
Address: 1515 CLAY ST SUITE 1400
City: OAKLAND
Email: Not reported
Phone Number: Not reported

Global Id: T0608122176
Contact Type: Regional Board Caseworker
Contact Name: UUU
Organization Name: SAN FRANCISCO BAY RWQCB (REGION 2)
Address: 1515 CLAY ST SUITE 1400
City: OAKLAND
Email: Not reported
Phone Number: Not reported

LUST:
Global Id: T0608122176
Action Type: ENFORCEMENT
Date: 11/01/2006
Action: Technical Correspondence / Assistance / Other

Global Id: T0608122176
Action Type: Other
Date: 09/16/2003
Action: Leak Reported

Global Id: T0608122176
Action Type: RESPONSE
Date: 08/26/2004
Action: Other Report / Document

Global Id: T0608122176
Action Type: ENFORCEMENT
Date: 10/14/2003
Action: Technical Correspondence / Assistance / Other

Global Id: T0608122176
Action Type: ENFORCEMENT
Date: 10/27/2003
Action: Notice of Responsibility - #1

Global Id: T0608122176
Action Type: ENFORCEMENT
Date: 11/12/2003
Action: Staff Letter - #20031112

Global Id: T0608122176
Action Type: ENFORCEMENT
Date: 10/14/2003

THE CROSSING (Continued) **S106117990**

Action: Staff Letter - #20031014

Global Id: T0608122176
Action Type: ENFORCEMENT
Date: 02/25/2004
Action: Closure/No Further Action Letter - #20040225

Global Id: T0608122176
Action Type: ENFORCEMENT
Date: 09/19/2003
Action: Staff Letter - #20030919B

Global Id: T0608122176
Action Type: ENFORCEMENT
Date: 09/19/2003
Action: Staff Letter - #20030919

Global Id: T0608122176
Action Type: RESPONSE
Date: 09/18/2003
Action: Tank Removal Report / UST Sampling Report

Global Id: T0608122176
Action Type: REMEDIATION
Date: 09/11/2003
Action: Excavation

Global Id: T0608122176
Action Type: Other
Date: 09/11/2003
Action: Leak Discovery

Global Id: T0608122176
Action Type: RESPONSE
Date: 10/09/2003
Action: Soil and Water Investigation Workplan

Global Id: T0608122176
Action Type: RESPONSE
Date: 10/31/2003
Action: Tank Removal Report / UST Sampling Report

Global Id: T0608122176
Action Type: RESPONSE
Date: 12/17/2003
Action: CAP/RAP - Final Remediation / Design Plan

Global Id: T0608122176
Action Type: RESPONSE
Date: 10/14/2003
Action: Final Remedial Action Report / Corrective Action Report

Global Id: T0608122176
Action Type: RESPONSE
Date: 01/09/2004
Action: Final Remedial Action Report / Corrective Action Report

THE CROSSING (Continued) **S106117990**

LUST:
Global Id: T0608122176
Status: Open - Case Begin Date
Status Date: 09/11/2003

Global Id: T0608122176
Status: Open - Site Assessment
Status Date: 09/11/2003

Global Id: T0608122176
Status: Open - Remediation
Status Date: 10/13/2003

Global Id: T0608122176
Status: Completed - Case Closed
Status Date: 02/25/2004

LUST REG 2:
Region: 2
Facility Id: Not reported
Facility Status: Case Closed
Case Number: 880059
How Discovered: OM
Leak Cause: Unknown
Leak Source: Unknown
Date Leak Confirmed: Not reported
Oversight Program: LUST
Prelim. Site Assesment Wokplan Submitted: Not reported
Preliminary Site Assesment Began: Not reported
Pollution Characterization Began: 9/11/2003
Pollution Remediation Plan Submitted: Not reported
Date Remediation Action Underway: 10/13/2003
Date Post Remedial Action Monitoring Began: Not reported

VCP:
Name: THE CROSSINGS - SAN BRUNO
Address: 900 COMMODORE DRIVE
City,State,Zip: SAN BRUNO, CA 94066
Facility ID: 41940001
Site Type: Voluntary Cleanup
Site Type Detail: Voluntary Agreement
Site Mgmt. Req.: NONE SPECIFIED
Acres: 20
National Priorities List: NO
Cleanup Oversight Agencies: SMBRP
Lead Agency: SMBRP
Lead Agency Description: DTSC - Site Cleanup Program
Project Manager: Denise Tsuji
Supervisor: Denise Tsuji
Division Branch: Cleanup Berkeley
Site Code: 201418
Assembly: 21
Senate: 13
Special Programs Code: Voluntary Agreement - Standard Voluntary Agreement
Status: Certified

THE CROSSING (Continued) **S106117990**

Status Date:	09/27/2002
Restricted Use:	NO
Funding:	Responsible Party
Lat/Long:	37.63532 / -122.4222
APN:	020-010-580, 020-103-060
Past Use:	OFFICE BUILDING
Potential COC:	30004, 30013, 30207
Confirmed COC:	30207,30004,30013
Potential Description:	SOIL
Alias Name:	THE CROSSINGS - SAN BRUNO
Alias Type:	Alternate Name
Alias Name:	020-010-580
Alias Type:	APN
Alias Name:	020-103-060
Alias Type:	APN
Alias Name:	110033619038
Alias Type:	EPA (FRS #)
Alias Name:	201418
Alias Type:	Project Code (Site Code)
Alias Name:	41940001
Alias Type:	Envirostor ID Number

Completed Info:

Completed Area Name:	PROJECT WIDE
Completed Sub Area Name:	Not reported
Completed Document Type:	CEQA - Initial Study/ Neg. Declaration
Completed Date:	07/18/2002
Comments:	Negative Declaration: the project could have no significant impacts on the environment.

Completed Area Name:	PROJECT WIDE
Completed Sub Area Name:	Not reported
Completed Document Type:	Certification
Completed Date:	09/27/2002
Comments:	Not reported

Completed Area Name:	PROJECT WIDE
Completed Sub Area Name:	Not reported
Completed Document Type:	Standard Voluntary Agreement
Completed Date:	02/14/2002
Comments:	Signed VCA with Martin/Regis San Bruno Associates to remove contaminated soil.

Completed Area Name:	PROJECT WIDE
Completed Sub Area Name:	Not reported
Completed Document Type:	Site Characterization Report
Completed Date:	12/04/2001
Comments:	Completed while under no formal agency oversight.

Completed Area Name:	PROJECT WIDE
Completed Sub Area Name:	Not reported
Completed Document Type:	Health & Safety Plan
Completed Date:	07/26/2002
Comments:	Deemed adequate for proposed field activities.

Completed Area Name:	PROJECT WIDE
Completed Sub Area Name:	Not reported
Completed Document Type:	Other Report

THE CROSSING (Continued) **S106117990**

Completed Date: 07/25/2002
Comments: Not reported

Completed Area Name: PROJECT WIDE
Completed Sub Area Name: Not reported
Completed Document Type: Fact Sheets
Completed Date: 06/15/2002
Comments: Issued fact sheet for the public comment on the draft Removal Action Plan.

Completed Area Name: PROJECT WIDE
Completed Sub Area Name: Not reported
Completed Document Type: Public Notice
Completed Date: 06/15/2002
Comments: Published in the San Bruno Herald announcing the availability of the draft Removal Action Workplan.

Completed Area Name: PROJECT WIDE
Completed Sub Area Name: Not reported
Completed Document Type: Community Profile
Completed Date: 05/20/2002
Comments: Not reported

Completed Area Name: PROJECT WIDE
Completed Sub Area Name: Not reported
Completed Document Type: Phase 1
Completed Date: 01/03/2001
Comments: Completed while under no formal agency oversight.

Completed Area Name: PROJECT WIDE
Completed Sub Area Name: Not reported
Completed Document Type: Site Characterization Report
Completed Date: 05/24/2002
Comments: Verified shallow soil concentrations at the former Building A-205 area (Public Works Garage), near Building A-207 (Warehouse), and other areas not previously sampled that may have agricultural chemical residues resulting from historic agricultural uses at the property.

Completed Area Name: PROJECT WIDE
Completed Sub Area Name: Not reported
Completed Document Type: Removal Action Completion Report
Completed Date: 09/27/2002
Comments: Approximately 2,950 cubic yards of pesticide-affected soil and 13 cubic yards of lead-affected soil was removed between July 30, 2002 and August 27, 2002. Confirmation soil samples indicated that the cleanup goals were reached.

Completed Area Name: PROJECT WIDE
Completed Sub Area Name: Not reported
Completed Document Type: Removal Action Workplan
Completed Date: 07/18/2002
Comments: Approved RAW to remove soil contaminated with chlordane, dieldrin, and lead at concentrations above cleanup goals.

Future Area Name: Not reported
Future Sub Area Name: Not reported

THE CROSSING (Continued) **S106117990**

Future Document Type: Not reported
Future Due Date: Not reported
Schedule Area Name: Not reported
Schedule Sub Area Name: Not reported
Schedule Document Type: Not reported
Schedule Due Date: Not reported
Schedule Revised Date: Not reported

San Mateo Co. BI:

Name: WESTERN DIVISION NAVAL FACIL
Address: 900 COMMODORE
City,State,Zip: SAN BRUNO, CA 94066
Region: SAN MATEO
Facility ID: FA0018249
Prog Element Code: GENERATES and RECYCLES WASTE OIL/SOLVENT
Record Id: PR0024462
Description: GENERATES & RECYCLES WASTE OIL/SOLVENT
Facility Status: Inactive, non-billable
Program Category: HAZARDOUS WASTE PROGRAM

Name: WESTERN DIVISION NAVAL FACIL
Address: 900 COMMODORE
City,State,Zip: SAN BRUNO, CA 94066
Region: SAN MATEO
Facility ID: FA0018249
Prog Element Code: STORES HAZ MAT <219GAL,1,999LB, 879FT3
Record Id: PR0024463
Description: STORES HAZ MAT <219GAL,1,999LB, 879CF
Facility Status: Inactive, non-billable
Program Category: BUSINESS PLAN PROGRAM

Name: WESTERN DIVISION NAVAL FACIL
Address: 900 COMMODORE
City,State,Zip: SAN BRUNO, CA 94066
Region: SAN MATEO
Facility ID: FA0018249
Prog Element Code: UNDERGROUND TANK - GENERAL
Record Id: PR0022963
Description: UNDERGROUND TANK - GENERAL
Facility Status: Inactive, non-billable
Program Category: UNDERGROUND TANK PROGRAM

Name: 23RD MARINES HEADQUARTERS
Address: 900 COMMODORE
City,State,Zip: SAN BRUNO, CA 94066
Region: SAN MATEO
Facility ID: FA0045331
Prog Element Code: GENERATES and RECYCLES WASTE OIL/SOLVENT
Record Id: PR0058960
Description: GENERATES & RECYCLES WASTE OIL/SOLVENT
Facility Status: Active, billable
Program Category: HAZARDOUS WASTE PROGRAM

Name: 23RD MARINES HEADQUARTERS
Address: 900 COMMODORE
City,State,Zip: SAN BRUNO, CA 94066
Region: SAN MATEO

THE CROSSING (Continued) **S106117990**

Facility ID: FA0045331
Prog Element Code: STORMWATER ANNUAL INSPECTION FEE
Record Id: PR0058961
Description: STORMWATER ANNUAL FEE - INSP FREQ EVERY 2 YRS
Facility Status: Inactive, non-billable
Program Category: STORMWATER

Name: 23RD MARINES HEADQUARTERS
Address: 900 COMMODORE
City,State,Zip: SAN BRUNO, CA 94066
Region: SAN MATEO
Facility ID: FA0045331
Prog Element Code: STORES HAZ MAT <219GAL,1,999LB, 879FT3
Record Id: PR0058959
Description: STORES HAZ MAT <219GAL,1,999LB, 879CF
Facility Status: Active, billable
Program Category: BUSINESS PLAN PROGRAM

Name: CROSSING AT SAN BRUNO
Address: 900 COMMODORE
City,State,Zip: SAN BRUNO, CA 94066
Region: SAN MATEO
Facility ID: FA0028744
Prog Element Code: UNDERGROUND TANK - GENERAL
Record Id: PR0048236
Description: UNDERGROUND TANK - GENERAL
Facility Status: Inactive, non-billable
Program Category: UNDERGROUND TANK PROGRAM

CORTESE:
Name: THE CROSSING
Address: 900 COMMODORE
City,State,Zip: SAN BRUNO, CA 94066
Region: CORTESE
Envirostor Id: Not reported
Global ID: T0608122176
Site/Facility Type: LUST CLEANUP SITE
Cleanup Status: COMPLETED - CASE CLOSED
Status Date: Not reported
Site Code: Not reported
Latitude: Not reported
Longitude: Not reported
Owner: Not reported
Enf Type: Not reported
Swat R: Not reported
Flag: active
Order No: Not reported
Waste Discharge System No: Not reported
Effective Date: Not reported
Region 2: Not reported
WID Id: Not reported
Solid Waste Id No: Not reported
Waste Management Uit Name: Not reported
File Name: Active Open

CERS:

THE CROSSING (Continued) **S106117990**

Name: THE CROSSING
Address: 900 COMMODORE
City,State,Zip: SAN BRUNO, CA 94066
Site ID: 884761
CERS ID: T0608122176
CERS Description: Leaking Underground Storage Tank Cleanup Site

Affiliation:
Affiliation Type Desc: Local Agency Caseworker
Entity Name: JACOB MADDEN - SAN MATEO COUNTY LOP
Entity Title: Not reported
Affiliation Address: 2000 ALAMEDA DE LAS PULGAS, Suite 100
Affiliation City: SAN MATEO
Affiliation State: CA
Affiliation Country: Not reported
Affiliation Zip: Not reported
Affiliation Phone: 6503995959,

Affiliation Type Desc: Regional Board Caseworker
Entity Name: UUU - SAN FRANCISCO BAY RWQCB (REGION 2)
Entity Title: Not reported
Affiliation Address: 1515 CLAY ST SUITE 1400
Affiliation City: OAKLAND
Affiliation State: CA
Affiliation Country: Not reported
Affiliation Zip: Not reported
Affiliation Phone: ,

Affiliation Type Desc: Regional Board Caseworker
Entity Name: Regional Water Board - SAN FRANCISCO BAY RWQCB (REGION 2)
Entity Title: Not reported
Affiliation Address: 1515 CLAY ST SUITE 1400
Affiliation City: OAKLAND
Affiliation State: CA
Affiliation Country: Not reported
Affiliation Zip: Not reported
Affiliation Phone: ,

AE473 **UNITED STATES NAVY** **SWEEPS UST** **S106933428**
SW **900 COMMODORE DR** **HIST UST** **N/A**
1/8-1/4 **S SAN FRANCISCO, CA 94066** **HWTS**
0.238 mi. **HAZNET**
1259 ft. **Site 5 of 13 in cluster AE**

Relative:
Higher

Actual:
75 ft.

SWEEPS UST:
Name: UNITED STATES NAVY
Address: 900 COMMODORE DR
City: S SAN FRANCISCO
Status: Not reported
Comp Number: 880048
Number: Not reported
Board Of Equalization: Not reported
Referral Date: Not reported
Action Date: Not reported
Created Date: Not reported
Owner Tank Id: Not reported
SWRCB Tank Id: 41-000-880048-000001

UNITED STATES NAVY (Continued) **S106933428**

Tank Status: Not reported
Capacity: 7500
Active Date: Not reported
Tank Use: M.V. FUEL
STG: PRODUCT
Content: REG UNLEADED
Number Of Tanks: 1

HIST UST:
Name: RESERVE CENTER
Address: 900 COMMODORE DRIVE
City,State,Zip: SAN BRUNO, CA 94066
File Number: 0002c42d

URL:
Region: Not reported
Facility ID: Not reported
Facility Type: Not reported
Other Type: Not reported
Contact Name: Not reported
Telephone: Not reported
Owner Name: Not reported
Owner Address: Not reported
Owner City,St,Zip: Not reported
Total Tanks: Not reported

Tank Num: Not reported
Container Num: Not reported
Year Installed: Not reported
Tank Capacity: Not reported
Tank Used for: Not reported
Type of Fuel: Not reported
Container Construction Thickness: Not reported
Leak Detection: Not reported

Tank Num: Not reported
Container Num: Not reported
Year Installed: Not reported
Tank Capacity: Not reported
Tank Used for: Not reported
Type of Fuel: Not reported
Container Construction Thickness: Not reported
Leak Detection: Not reported

Tank Num: Not reported
Container Num: Not reported
Year Installed: Not reported
Tank Capacity: Not reported
Tank Used for: Not reported
Type of Fuel: Not reported
Container Construction Thickness: Not reported
Leak Detection: Not reported

Click here for Geo Tracker PDF:

HWTS:

UNITED STATES NAVY (Continued) **S106933428**

Name:	USMCR HQ CO 23RD MAR REGT
Address:	900 COMMODORE DR
Address 2:	Not reported
City,State,Zip:	SAN BRUNO, CA 94066
EPA ID:	CAL000168275
Inactive Date:	Not reported
Create Date:	05/23/1996
Last Act Date:	Not reported
Mailing Name:	Not reported
Mailing Address:	2000 OPELOUSAS AVENUE
Mailing Address 2:	Not reported
Mailing City,State,Zip:	NEW ORLEANS, LA 701140000
Owner Name:	UNITED STATES MARINE CORPS
Owner Address:	2000 OPELOUSAS AVENUE
Owner Address 2:	Not reported
Owner City,State,Zip:	NEW ORLEANS, LA 701140000
Owner Phone:	Not reported
Owner Fax:	Not reported
Contact Name:	CHRIS HURST
Contact Address:	2000 OPELOUSAS AVE
Contact Address 2:	Not reported
City,State,Zip:	NEW ORLEANS, LA 701141500
Contact Phone:	Not reported
Contact Fax:	Not reported
Facility Status:	Active
Facility Type:	PERMANENT
Category:	STATE
Latitude:	37.632265
Longitude:	-122.423045

NAICS:

EPA ID:	CAL000168275
Create Date:	2004-08-13 10:30:34.897
NAICS Code:	92811
NAICS Description:	National Security
Issued EPA ID Date:	1996-05-23 00:00:00
Inactive Date:	Not reported
Facility Name:	USMCR HQ CO 23RD MAR REGT
Facility Address:	900 COMMODORE DR
Facility Address 2:	Not reported
Facility City:	SAN BRUNO
Facility County:	Not reported
Facility State:	CA
Facility Zip:	940662402

HAZNET:

Name:	USMCR HQ CO 23RD MAR REGT
Address:	900 COMMODORE DR
Address 2:	Not reported
City,State,Zip:	SAN BRUNO, CA 940662402
Contact:	CHRIS HURST
Telephone:	5046979839
Mailing Name:	Not reported
Mailing Address:	2000 OPELOUSAS AVENUE

Year: 2021

UNITED STATES NAVY (Continued) **S106933428**

Gepaid: CAL000168275
TSD EPA ID: AZD081705402
CA Waste Code: 141 - Off-specification, aged or surplus inorganics
Disposal Method: H061 - Fuel Blending Prior To Energy Recovery At Another Site
Tons: 0.2

Year: 2021
Gepaid: CAL000168275
TSD EPA ID: AZD081705402
CA Waste Code: 223 - Unspecified oil-containing waste
Disposal Method: H061 - Fuel Blending Prior To Energy Recovery At Another Site
Tons: 0.05

Year: 2021
Gepaid: CAL000168275
TSD EPA ID: CAT080013352
CA Waste Code: 221 - Waste oil and mixed oil
Disposal Method: H039 - Other Recovery Of Reclamation For Reuse Including Acid Regeneration, Organics Recovery Ect
Tons: 0.2

Year: 2020
Gepaid: CAL000168275
TSD EPA ID: AZD081705402
CA Waste Code: 141 - Off-specification, aged or surplus inorganics
Disposal Method: H141 - Storage, Bulking, And/Or Transfer Off Site--No Treatment/Reovery (H010-H129) Or (H131-H135)
Tons: 0.4275

Year: 2020
Gepaid: CAL000168275
TSD EPA ID: CAT080013352
CA Waste Code: 221 - Waste oil and mixed oil
Disposal Method: H039 - Other Recovery Of Reclamation For Reuse Including Acid Regeneration, Organics Recovery Ect
Tons: 0.06

Year: 2020
Gepaid: CAL000168275
TSD EPA ID: AZD081705402
CA Waste Code: 551 - Laboratory waste chemicals
Disposal Method: H141 - Storage, Bulking, And/Or Transfer Off Site--No Treatment/Reovery (H010-H129) Or (H131-H135)
Tons: 0.0325

Year: 2020
Gepaid: CAL000168275
TSD EPA ID: AZD081705402
CA Waste Code: 223 - Unspecified oil-containing waste
Disposal Method: H141 - Storage, Bulking, And/Or Transfer Off Site--No Treatment/Reovery (H010-H129) Or (H131-H135)
Tons: 0.26

Year: 2019
Gepaid: CAL000168275
TSD EPA ID: CAT080013352
CA Waste Code: 221 - Waste oil and mixed oil

UNITED STATES NAVY (Continued) **S106933428**

Disposal Method:	H039 - Other Recovery Of Reclamation For Reuse Including Acid Regeneration, Organics Recovery Ect
Tons:	0.20000
Year:	2018
Gepaid:	CAL000168275
TSD EPA ID:	CAT080013352
CA Waste Code:	221 - Waste oil and mixed oil
Disposal Method:	H039 - Other Recovery Of Reclamation For Reuse Including Acid Regeneration, Organics Recovery Ect
Tons:	0.60000
Year:	2018
Gepaid:	CAL000168275
TSD EPA ID:	AZD081705402
CA Waste Code:	141 - Off-specification, aged or surplus inorganics
Disposal Method:	H141 - Storage, Bulking, And/Or Transfer Off Site--No Treatment/Reovery (H010-H129) Or (H131-H135)
Tons:	3.11050

Click this hyperlink while viewing on your computer to access
81 additional CA HAZNET: record(s) in the EDR Site Report.

Additional Information:

Year:	2021
EM Manifest ID:	Not reported
Shipment Date:	8/18/2020
Shipment Date:	8/18/2020
Receipt Date:	8/27/2020
Manifest Number:	001039486WAS
Generator EPA ID:	CAL000168275
Name:	NAVFAC MID-ATLANTIC
Address:	900 COMMODORE DR
Address 2:	Not reported
City,State,Zip:	SAN BRUNO, CA
Telephone:	Not reported
Contact:	Not reported
Contact Telephone:	650-244-9806
Contact Email:	Not reported
Transporter 1 EPA ID:	IND058484114
Transporter Name:	HERITAGE TRANSPORT LLC
Transporter 1 Emergency Number:	Not reported
Transporter 2 EPA ID:	Not reported
Transporter Name 2:	Not reported
Transporter 2 Emergency Number:	Not reported
TSDF EPA ID:	AZD081705402
TSDF Name:	HERITAGE ENVIRONMENTAL SERVICES LLC
TSDF Address 1:	284 E STOREY RD
TSDF Address 2:	Not reported
TSDF City,State,Zip:	COOLIDGE, AZ 85128
TSDF Telephone:	Not reported
TSDFA EPA ID:	Not reported
Waste Code Description:	551 - Not reported
RCRA Code:	Not reported
Meth Code:	H141 - Not reported
Quantity Tons:	0.0325

UNITED STATES NAVY (Continued) **S106933428**

Waste Quantity:	65
Quantity Unit:	P
Year:	2021
EM Manifest ID:	Not reported
Shipment Date:	8/18/2020
Shipment Date:	8/18/2020
Receipt Date:	8/27/2020
Manifest Number:	001039486WAS
Generator EPA ID:	CAL000168275
Name:	NAVFAC MID-ATLANTIC
Address:	900 COMMODORE DR
Address 2:	Not reported
City,State,Zip:	SAN BRUNO, CA
Telephone:	Not reported
Contact:	Not reported
Contact Telephone:	650-244-9806
Contact Email:	Not reported
Transporter 1 EPA ID:	IND058484114
Transporter Name:	HERITAGE TRANSPORT LLC
Transporter 1 Emergency Number:	Not reported
Transporter 2 EPA ID:	Not reported
Transporter Name 2:	Not reported
Transporter 2 Emergency Number:	Not reported
TSDF EPA ID:	AZD081705402
TSDF Name:	HERITAGE ENVIRONMENTAL SERVICES LLC
TSDF Address 1:	284 E STOREY RD
TSDF Address 2:	Not reported
TSDF City,State,Zip:	COOLIDGE, AZ 85128
TSDF Telephone:	Not reported
TSDFA EPA ID:	Not reported
Waste Code Description:	- Not reported
RCRA Code:	D001,D005,D007,
Meth Code:	H141 - Not reported
Quantity Tons:	0.0075
Waste Quantity:	15
Quantity Unit:	P
Year:	2021
EM Manifest ID:	Not reported
Shipment Date:	8/18/2020
Shipment Date:	8/18/2020
Receipt Date:	8/27/2020
Manifest Number:	001039486WAS
Generator EPA ID:	CAL000168275
Name:	NAVFAC MID-ATLANTIC
Address:	900 COMMODORE DR
Address 2:	Not reported
City,State,Zip:	SAN BRUNO, CA
Telephone:	Not reported
Contact:	Not reported
Contact Telephone:	650-244-9806
Contact Email:	Not reported
Transporter 1 EPA ID:	IND058484114
Transporter Name:	HERITAGE TRANSPORT LLC
Transporter 1 Emergency Number:	Not reported
Transporter 2 EPA ID:	Not reported

UNITED STATES NAVY (Continued) **S106933428**

Transporter Name 2:	Not reported
Transporter 2 Emergency Number:	Not reported
TSDF EPA ID:	AZD081705402
TSDF Name:	HERITAGE ENVIRONMENTAL SERVICES LLC
TSDF Address 1:	284 E STOREY RD
TSDF Address 2:	Not reported
TSDF City,State,Zip:	COOLIDGE, AZ 85128
TSDF Telephone:	Not reported
TSDFA EPA ID:	Not reported
Waste Code Description:	- Not reported
RCRA Code:	D001
Meth Code:	H141 - Not reported
Quantity Tons:	0.03
Waste Quantity:	60
Quantity Unit:	P

Year:	2021
EM Manifest ID:	Not reported
Shipment Date:	8/18/2020
Shipment Date:	8/18/2020
Receipt Date:	8/27/2020
Manifest Number:	001039486WAS
Generator EPA ID:	CAL000168275
Name:	NAVFAC MID-ATLANTIC
Address:	900 COMMODORE DR
Address 2:	Not reported
City,State,Zip:	SAN BRUNO, CA
Telephone:	Not reported
Contact:	Not reported
Contact Telephone:	650-244-9806
Contact Email:	Not reported
Transporter 1 EPA ID:	IND058484114
Transporter Name:	HERITAGE TRANSPORT LLC
Transporter 1 Emergency Number:	Not reported
Transporter 2 EPA ID:	Not reported
Transporter Name 2:	Not reported
Transporter 2 Emergency Number:	Not reported
TSDF EPA ID:	AZD081705402
TSDF Name:	HERITAGE ENVIRONMENTAL SERVICES LLC
TSDF Address 1:	284 E STOREY RD
TSDF Address 2:	Not reported
TSDF City,State,Zip:	COOLIDGE, AZ 85128
TSDF Telephone:	Not reported
TSDFA EPA ID:	Not reported
Waste Code Description:	141 - Not reported
RCRA Code:	Not reported
Meth Code:	H141 - Not reported
Quantity Tons:	0.01
Waste Quantity:	20
Quantity Unit:	P

Year:	2021
EM Manifest ID:	Not reported
Shipment Date:	7/6/2020
Shipment Date:	7/6/2020
Receipt Date:	7/11/2020
Manifest Number:	001039312WAS

UNITED STATES NAVY (Continued) **S106933428**

Generator EPA ID:	CAL000168275
Name:	NAVFAC MID-ATLANTIC
Address:	900 COMMODORE DR
Address 2:	Not reported
City,State,Zip:	SAN BRUNO, CA 94066-2402
Telephone:	Not reported
Contact:	Not reported
Contact Telephone:	650-244-9806
Contact Email:	Not reported
Transporter 1 EPA ID:	IND058484114
Transporter Name:	HERITAGE TRANSPORT LLC
Transporter 1 Emergency Number:	Not reported
Transporter 2 EPA ID:	AZR000516211
Transporter Name 2:	SALT RIVER EXTRACTION
Transporter 2 Emergency Number:	Not reported
TSDF EPA ID:	AZD081705402
TSDF Name:	HERITAGE ENVIRONMENTAL SERVICES LLC
TSDF Address 1:	284 E STOREY RD
TSDF Address 2:	Not reported
TSDF City,State,Zip:	COOLIDGE, AZ 85128
TSDF Telephone:	Not reported
TSDFA EPA ID:	Not reported
Waste Code Description:	223 - Not reported
RCRA Code:	Not reported
Meth Code:	H141 - Not reported
Quantity Tons:	0.06
Waste Quantity:	120
Quantity Unit:	P

Year:	2021
EM Manifest ID:	Not reported
Shipment Date:	7/6/2020
Shipment Date:	7/6/2020
Receipt Date:	7/11/2020
Manifest Number:	001039312WAS
Generator EPA ID:	CAL000168275
Name:	NAVFAC MID-ATLANTIC
Address:	900 COMMODORE DR
Address 2:	Not reported
City,State,Zip:	SAN BRUNO, CA 94066-2402
Telephone:	Not reported
Contact:	Not reported
Contact Telephone:	650-244-9806
Contact Email:	Not reported
Transporter 1 EPA ID:	IND058484114
Transporter Name:	HERITAGE TRANSPORT LLC
Transporter 1 Emergency Number:	Not reported
Transporter 2 EPA ID:	AZR000516211
Transporter Name 2:	SALT RIVER EXTRACTION
Transporter 2 Emergency Number:	Not reported
TSDF EPA ID:	AZD081705402
TSDF Name:	HERITAGE ENVIRONMENTAL SERVICES LLC
TSDF Address 1:	284 E STOREY RD
TSDF Address 2:	Not reported
TSDF City,State,Zip:	COOLIDGE, AZ 85128
TSDF Telephone:	Not reported
TSDFA EPA ID:	Not reported

UNITED STATES NAVY (Continued) **S106933428**

Waste Code Description:	141 - Not reported
RCRA Code:	Not reported
Meth Code:	H141 - Not reported
Quantity Tons:	0.2
Waste Quantity:	400
Quantity Unit:	P
Year:	2021
EM Manifest ID:	Not reported
Shipment Date:	7/6/2020
Shipment Date:	7/6/2020
Receipt Date:	7/11/2020
Manifest Number:	001039312WAS
Generator EPA ID:	CAL000168275
Name:	NAVFAC MID-ATLANTIC
Address:	900 COMMODORE DR
Address 2:	Not reported
City,State,Zip:	SAN BRUNO, CA 94066-2402
Telephone:	Not reported
Contact:	Not reported
Contact Telephone:	650-244-9806
Contact Email:	Not reported
Transporter 1 EPA ID:	IND058484114
Transporter Name:	HERITAGE TRANSPORT LLC
Transporter 1 Emergency Number:	Not reported
Transporter 2 EPA ID:	AZR000516211
Transporter Name 2:	SALT RIVER EXTRACTION
Transporter 2 Emergency Number:	Not reported
TSDF EPA ID:	AZD081705402
TSDF Name:	HERITAGE ENVIRONMENTAL SERVICES LLC
TSDF Address 1:	284 E STOREY RD
TSDF Address 2:	Not reported
TSDF City,State,Zip:	COOLIDGE, AZ 85128
TSDF Telephone:	Not reported
TSDFA EPA ID:	Not reported
Waste Code Description:	141 - Not reported
RCRA Code:	Not reported
Meth Code:	H141 - Not reported
Quantity Tons:	0.2
Waste Quantity:	400
Quantity Unit:	P
Year:	2021
EM Manifest ID:	Not reported
Shipment Date:	4/13/2020
Shipment Date:	4/13/2020
Receipt Date:	5/15/2020
Manifest Number:	001039093WAS
Generator EPA ID:	CAL000168275
Name:	HQ CO 23RD MAR REGT
Address:	900 COMMODORE DR
Address 2:	Not reported
City,State,Zip:	SAN BRUNO, CA 94066-2402
Telephone:	Not reported
Contact:	Not reported
Contact Telephone:	650-244-9806
Contact Email:	Not reported

UNITED STATES NAVY (Continued) **S106933428**

Transporter 1 EPA ID:	IND058484114
Transporter Name:	HERITAGE TRANSPORT LLC
Transporter 1 Emergency Number:	Not reported
Transporter 2 EPA ID:	AZR000516211
Transporter Name 2:	SALT RIVER EXTRACTION
Transporter 2 Emergency Number:	Not reported
TSDF EPA ID:	CAT080013352
TSDF Name:	WORLD OIL RECYCLING
TSDF Address 1:	N. ALAMEDA STREET
TSDF Address 2:	Not reported
TSDF City,State,Zip:	COMPTON, CA 90222-0000
TSDF Telephone:	Not reported
TSDFA EPA ID:	Not reported
Waste Code Description:	221 - Not reported
RCRA Code:	Not reported
Meth Code:	H039 - Not reported
Quantity Tons:	0.06
Waste Quantity:	120
Quantity Unit:	P

Year:	2021
EM Manifest ID:	Not reported
Shipment Date:	4/13/2020
Shipment Date:	4/13/2020
Receipt Date:	4/28/2020
Manifest Number:	001039092WAS
Generator EPA ID:	CAL000168275
Name:	NAVFAC MID-ATLANTIC
Address:	900 COMMODORE DR
Address 2:	Not reported
City,State,Zip:	SAN BRUNO, CA 94066-2402
Telephone:	Not reported
Contact:	Not reported
Contact Telephone:	650-244-9806
Contact Email:	Not reported
Transporter 1 EPA ID:	IND058484114
Transporter Name:	HERITAGE TRANSPORT LLC
Transporter 1 Emergency Number:	Not reported
Transporter 2 EPA ID:	AZR000516211
Transporter Name 2:	SALT RIVER EXTRACTION
Transporter 2 Emergency Number:	Not reported
TSDF EPA ID:	AZD081705402
TSDF Name:	HERITAGE ENVIRONMENTAL SERVICES LLC
TSDF Address 1:	EAST STOREY ROAD
TSDF Address 2:	Not reported
TSDF City,State,Zip:	COOLIDGE, AZ 85128-9205
TSDF Telephone:	Not reported
TSDFA EPA ID:	Not reported
Waste Code Description:	223 - Not reported
RCRA Code:	Not reported
Meth Code:	H141 - Not reported
Quantity Tons:	0.2
Waste Quantity:	400
Quantity Unit:	P

Year:	2021
EM Manifest ID:	Not reported

UNITED STATES NAVY (Continued) **S106933428**

Shipment Date:	4/13/2020
Shipment Date:	4/13/2020
Receipt Date:	4/28/2020
Manifest Number:	001039092WAS
Generator EPA ID:	CAL000168275
Name:	NAVFAC MID-ATLANTIC
Address:	900 COMMODORE DR
Address 2:	Not reported
City,State,Zip:	SAN BRUNO, CA 94066-2402
Telephone:	Not reported
Contact:	Not reported
Contact Telephone:	650-244-9806
Contact Email:	Not reported
Transporter 1 EPA ID:	IND058484114
Transporter Name:	HERITAGE TRANSPORT LLC
Transporter 1 Emergency Number:	Not reported
Transporter 2 EPA ID:	AZR000516211
Transporter Name 2:	SALT RIVER EXTRACTION
Transporter 2 Emergency Number:	Not reported
TSDF EPA ID:	AZD081705402
TSDF Name:	HERITAGE ENVIRONMENTAL SERVICES LLC
TSDF Address 1:	EAST STOREY ROAD
TSDF Address 2:	Not reported
TSDF City,State,Zip:	COOLIDGE, AZ 85128-9205
TSDF Telephone:	Not reported
TSDFA EPA ID:	Not reported
Waste Code Description:	141 - Not reported
RCRA Code:	Not reported
Meth Code:	H141 - Not reported
Quantity Tons:	0.0175
Waste Quantity:	35
Quantity Unit:	P

Additional Information:

Year:	2020
EM Manifest ID:	Not reported
Shipment Date:	8/18/2020
Shipment Date:	8/18/2020
Receipt Date:	8/27/2020
Manifest Number:	001039486WAS
Generator EPA ID:	CAL000168275
Name:	NAVFAC MID-ATLANTIC
Address:	900 COMMODORE DR
Address 2:	Not reported
City,State,Zip:	SAN BRUNO, CA
Telephone:	Not reported
Contact:	Not reported
Contact Telephone:	650-244-9806
Contact Email:	Not reported
Transporter 1 EPA ID:	IND058484114
Transporter Name:	HERITAGE TRANSPORT LLC
Transporter 1 Emergency Number:	Not reported
Transporter 2 EPA ID:	Not reported
Transporter Name 2:	Not reported
Transporter 2 Emergency Number:	Not reported
TSDF EPA ID:	AZD081705402
TSDF Name:	HERITAGE ENVIRONMENTAL SERVICES LLC

UNITED STATES NAVY (Continued) **S106933428**

TSDF Address 1:	284 E STOREY RD
TSDF Address 2:	Not reported
TSDF City,State,Zip:	COOLIDGE, AZ 85128
TSDF Telephone:	Not reported
TSDFA EPA ID:	Not reported
Waste Code Description:	- Not reported
RCRA Code:	D001,D005,D007,
Meth Code:	H141 - Not reported
Quantity Tons:	0.0075
Waste Quantity:	15
Quantity Unit:	P
Year:	2020
EM Manifest ID:	Not reported
Shipment Date:	8/18/2020
Shipment Date:	8/18/2020
Receipt Date:	8/27/2020
Manifest Number:	001039486WAS
Generator EPA ID:	CAL000168275
Name:	NAVFAC MID-ATLANTIC
Address:	900 COMMODORE DR
Address 2:	Not reported
City,State,Zip:	SAN BRUNO, CA
Telephone:	Not reported
Contact:	Not reported
Contact Telephone:	650-244-9806
Contact Email:	Not reported
Transporter 1 EPA ID:	IND058484114
Transporter Name:	HERITAGE TRANSPORT LLC
Transporter 1 Emergency Number:	Not reported
Transporter 2 EPA ID:	Not reported
Transporter Name 2:	Not reported
Transporter 2 Emergency Number:	Not reported
TSDF EPA ID:	AZD081705402
TSDF Name:	HERITAGE ENVIRONMENTAL SERVICES LLC
TSDF Address 1:	284 E STOREY RD
TSDF Address 2:	Not reported
TSDF City,State,Zip:	COOLIDGE, AZ 85128
TSDF Telephone:	Not reported
TSDFA EPA ID:	Not reported
Waste Code Description:	- Not reported
RCRA Code:	D001
Meth Code:	H141 - Not reported
Quantity Tons:	0.03
Waste Quantity:	60
Quantity Unit:	P
Year:	2020
EM Manifest ID:	Not reported
Shipment Date:	8/18/2020
Shipment Date:	8/18/2020
Receipt Date:	8/27/2020
Manifest Number:	001039486WAS
Generator EPA ID:	CAL000168275
Name:	NAVFAC MID-ATLANTIC
Address:	900 COMMODORE DR
Address 2:	Not reported

UNITED STATES NAVY (Continued) **S106933428**

City,State,Zip:	SAN BRUNO, CA
Telephone:	Not reported
Contact:	Not reported
Contact Telephone:	650-244-9806
Contact Email:	Not reported
Transporter 1 EPA ID:	IND058484114
Transporter Name:	HERITAGE TRANSPORT LLC
Transporter 1 Emergency Number:	Not reported
Transporter 2 EPA ID:	Not reported
Transporter Name 2:	Not reported
Transporter 2 Emergency Number:	Not reported
TSDF EPA ID:	AZD081705402
TSDF Name:	HERITAGE ENVIRONMENTAL SERVICES LLC
TSDF Address 1:	284 E STOREY RD
TSDF Address 2:	Not reported
TSDF City,State,Zip:	COOLIDGE, AZ 85128
TSDF Telephone:	Not reported
TSDFA EPA ID:	Not reported
Waste Code Description:	551 - Not reported
RCRA Code:	Not reported
Meth Code:	H141 - Not reported
Quantity Tons:	0.0325
Waste Quantity:	65
Quantity Unit:	P

Year:	2020
EM Manifest ID:	Not reported
Shipment Date:	8/18/2020
Shipment Date:	8/18/2020
Receipt Date:	8/27/2020
Manifest Number:	001039486WAS
Generator EPA ID:	CAL000168275
Name:	NAVFAC MID-ATLANTIC
Address:	900 COMMODORE DR
Address 2:	Not reported
City,State,Zip:	SAN BRUNO, CA
Telephone:	Not reported
Contact:	Not reported
Contact Telephone:	650-244-9806
Contact Email:	Not reported
Transporter 1 EPA ID:	IND058484114
Transporter Name:	HERITAGE TRANSPORT LLC
Transporter 1 Emergency Number:	Not reported
Transporter 2 EPA ID:	Not reported
Transporter Name 2:	Not reported
Transporter 2 Emergency Number:	Not reported
TSDF EPA ID:	AZD081705402
TSDF Name:	HERITAGE ENVIRONMENTAL SERVICES LLC
TSDF Address 1:	284 E STOREY RD
TSDF Address 2:	Not reported
TSDF City,State,Zip:	COOLIDGE, AZ 85128
TSDF Telephone:	Not reported
TSDFA EPA ID:	Not reported
Waste Code Description:	141 - Not reported
RCRA Code:	Not reported
Meth Code:	H141 - Not reported
Quantity Tons:	0.01

UNITED STATES NAVY (Continued) **S106933428**

Waste Quantity:	20
Quantity Unit:	P
Year:	2020
EM Manifest ID:	Not reported
Shipment Date:	7/6/2020
Shipment Date:	7/6/2020
Receipt Date:	7/11/2020
Manifest Number:	001039312WAS
Generator EPA ID:	CAL000168275
Name:	NAVFAC MID-ATLANTIC
Address:	900 COMMODORE DR
Address 2:	Not reported
City,State,Zip:	SAN BRUNO, CA 94066-2402
Telephone:	Not reported
Contact:	Not reported
Contact Telephone:	650-244-9806
Contact Email:	Not reported
Transporter 1 EPA ID:	IND058484114
Transporter Name:	HERITAGE TRANSPORT LLC
Transporter 1 Emergency Number:	Not reported
Transporter 2 EPA ID:	AZR000516211
Transporter Name 2:	SALT RIVER EXTRACTION
Transporter 2 Emergency Number:	Not reported
TSDF EPA ID:	AZD081705402
TSDF Name:	HERITAGE ENVIRONMENTAL SERVICES LLC
TSDF Address 1:	284 E STOREY RD
TSDF Address 2:	Not reported
TSDF City,State,Zip:	COOLIDGE, AZ 85128
TSDF Telephone:	Not reported
TSDFA EPA ID:	Not reported
Waste Code Description:	223 - Not reported
RCRA Code:	Not reported
Meth Code:	H141 - Not reported
Quantity Tons:	0.06
Waste Quantity:	120
Quantity Unit:	P
Year:	2020
EM Manifest ID:	Not reported
Shipment Date:	7/6/2020
Shipment Date:	7/6/2020
Receipt Date:	7/11/2020
Manifest Number:	001039312WAS
Generator EPA ID:	CAL000168275
Name:	NAVFAC MID-ATLANTIC
Address:	900 COMMODORE DR
Address 2:	Not reported
City,State,Zip:	SAN BRUNO, CA 94066-2402
Telephone:	Not reported
Contact:	Not reported
Contact Telephone:	650-244-9806
Contact Email:	Not reported
Transporter 1 EPA ID:	IND058484114
Transporter Name:	HERITAGE TRANSPORT LLC
Transporter 1 Emergency Number:	Not reported
Transporter 2 EPA ID:	AZR000516211

UNITED STATES NAVY (Continued) **S106933428**

Transporter Name 2:	SALT RIVER EXTRACTION
Transporter 2 Emergency Number:	Not reported
TSDF EPA ID:	AZD081705402
TSDF Name:	HERITAGE ENVIRONMENTAL SERVICES LLC
TSDF Address 1:	284 E STOREY RD
TSDF Address 2:	Not reported
TSDF City,State,Zip:	COOLIDGE, AZ 85128
TSDF Telephone:	Not reported
TSDFA EPA ID:	Not reported
Waste Code Description:	141 - Not reported
RCRA Code:	Not reported
Meth Code:	H141 - Not reported
Quantity Tons:	0.2
Waste Quantity:	400
Quantity Unit:	P

Year:	2020
EM Manifest ID:	Not reported
Shipment Date:	7/6/2020
Shipment Date:	7/6/2020
Receipt Date:	7/11/2020
Manifest Number:	001039312WAS
Generator EPA ID:	CAL000168275
Name:	NAVFAC MID-ATLANTIC
Address:	900 COMMODORE DR
Address 2:	Not reported
City,State,Zip:	SAN BRUNO, CA 94066-2402
Telephone:	Not reported
Contact:	Not reported
Contact Telephone:	650-244-9806
Contact Email:	Not reported
Transporter 1 EPA ID:	IND058484114
Transporter Name:	HERITAGE TRANSPORT LLC
Transporter 1 Emergency Number:	Not reported
Transporter 2 EPA ID:	AZR000516211
Transporter Name 2:	SALT RIVER EXTRACTION
Transporter 2 Emergency Number:	Not reported
TSDF EPA ID:	AZD081705402
TSDF Name:	HERITAGE ENVIRONMENTAL SERVICES LLC
TSDF Address 1:	284 E STOREY RD
TSDF Address 2:	Not reported
TSDF City,State,Zip:	COOLIDGE, AZ 85128
TSDF Telephone:	Not reported
TSDFA EPA ID:	Not reported
Waste Code Description:	141 - Not reported
RCRA Code:	Not reported
Meth Code:	H141 - Not reported
Quantity Tons:	0.2
Waste Quantity:	400
Quantity Unit:	P

Year:	2020
EM Manifest ID:	Not reported
Shipment Date:	4/13/2020
Shipment Date:	4/13/2020
Receipt Date:	5/15/2020
Manifest Number:	001039093WAS

UNITED STATES NAVY (Continued) **S106933428**

Generator EPA ID:	CAL000168275
Name:	HQ CO 23RD MAR REGT
Address:	900 COMMODORE DR
Address 2:	Not reported
City,State,Zip:	SAN BRUNO, CA 94066-2402
Telephone:	Not reported
Contact:	Not reported
Contact Telephone:	650-244-9806
Contact Email:	Not reported
Transporter 1 EPA ID:	IND058484114
Transporter Name:	HERITAGE TRANSPORT LLC
Transporter 1 Emergency Number:	Not reported
Transporter 2 EPA ID:	AZR000516211
Transporter Name 2:	SALT RIVER EXTRACTION
Transporter 2 Emergency Number:	Not reported
TSDF EPA ID:	CAT080013352
TSDF Name:	WORLD OIL RECYCLING
TSDF Address 1:	N. ALAMEDA STREET
TSDF Address 2:	Not reported
TSDF City,State,Zip:	COMPTON, CA 90222-0000
TSDF Telephone:	Not reported
TSDFA EPA ID:	Not reported
Waste Code Description:	221 - Not reported
RCRA Code:	Not reported
Meth Code:	H039 - Not reported
Quantity Tons:	0.06
Waste Quantity:	120
Quantity Unit:	P

Year:	2020
EM Manifest ID:	Not reported
Shipment Date:	4/13/2020
Shipment Date:	4/13/2020
Receipt Date:	4/28/2020
Manifest Number:	001039092WAS
Generator EPA ID:	CAL000168275
Name:	NAVFAC MID-ATLANTIC
Address:	900 COMMODORE DR
Address 2:	Not reported
City,State,Zip:	SAN BRUNO, CA 94066-2402
Telephone:	Not reported
Contact:	Not reported
Contact Telephone:	650-244-9806
Contact Email:	Not reported
Transporter 1 EPA ID:	IND058484114
Transporter Name:	HERITAGE TRANSPORT LLC
Transporter 1 Emergency Number:	Not reported
Transporter 2 EPA ID:	AZR000516211
Transporter Name 2:	SALT RIVER EXTRACTION
Transporter 2 Emergency Number:	Not reported
TSDF EPA ID:	AZD081705402
TSDF Name:	HERITAGE ENVIRONMENTAL SERVICES LLC
TSDF Address 1:	EAST STOREY ROAD
TSDF Address 2:	Not reported
TSDF City,State,Zip:	COOLIDGE, AZ 85128-9205
TSDF Telephone:	Not reported
TSDFA EPA ID:	Not reported

UNITED STATES NAVY (Continued) **S106933428**

Waste Code Description:	141 - Not reported
RCRA Code:	Not reported
Meth Code:	H141 - Not reported
Quantity Tons:	0.0175
Waste Quantity:	35
Quantity Unit:	P
Year:	2020
EM Manifest ID:	Not reported
Shipment Date:	4/13/2020
Shipment Date:	4/13/2020
Receipt Date:	4/28/2020
Manifest Number:	001039092WAS
Generator EPA ID:	CAL000168275
Name:	NAVFAC MID-ATLANTIC
Address:	900 COMMODORE DR
Address 2:	Not reported
City,State,Zip:	SAN BRUNO, CA 94066-2402
Telephone:	Not reported
Contact:	Not reported
Contact Telephone:	650-244-9806
Contact Email:	Not reported
Transporter 1 EPA ID:	IND058484114
Transporter Name:	HERITAGE TRANSPORT LLC
Transporter 1 Emergency Number:	Not reported
Transporter 2 EPA ID:	AZR000516211
Transporter Name 2:	SALT RIVER EXTRACTION
Transporter 2 Emergency Number:	Not reported
TSDF EPA ID:	AZD081705402
TSDF Name:	HERITAGE ENVIRONMENTAL SERVICES LLC
TSDF Address 1:	EAST STOREY ROAD
TSDF Address 2:	Not reported
TSDF City,State,Zip:	COOLIDGE, AZ 85128-9205
TSDF Telephone:	Not reported
TSDFA EPA ID:	Not reported
Waste Code Description:	223 - Not reported
RCRA Code:	Not reported
Meth Code:	H141 - Not reported
Quantity Tons:	0.2
Waste Quantity:	400
Quantity Unit:	P

Additional Information:

Year:	2019
EM Manifest ID:	413925
Shipment Date:	5/10/2019
Shipment Date:	5/10/2019
Receipt Date:	5/29/2019
Manifest Number:	000945669WAS
Generator EPA ID:	CAL000168275
Name:	MARFORRES FST
Address:	900 COMMODORE DR
Address 2:	Not reported
City,State,Zip:	SAN BRUNO 94066-2402
Telephone:	800-326-1221
Contact:	Not reported
Contact Telephone:	650-244-9806

UNITED STATES NAVY (Continued) **S106933428**

Contact Email:	Not reported
Transporter 1 EPA ID:	IND058484114
Transporter Name:	Not reported
Transporter 1 Emergency Number:	Not reported
Transporter 2 EPA ID:	AZR000516211
Transporter Name 2:	Not reported
Transporter 2 Emergency Number:	Not reported
TSDF EPA ID:	AZD081705402
TSDF Name:	HERITAGE ENVIRONMENTAL SERVICES LLC
TSDF Address 1:	284 EAST STOREY ROAD
TSDF Address 2:	Not reported
TSDF City,State,Zip:	COOLIDGE 85128-9205
TSDF Telephone:	Not reported
TSDFA EPA ID:	Not reported
Waste Code Description:	- Not reported
RCRA Code:	Not reported
Meth Code:	- Not reported
Quantity Tons:	Not reported
Waste Quantity:	Not reported
Quantity Unit:	Not reported

Year:	2019
EM Manifest ID:	413926
Shipment Date:	5/10/2019
Shipment Date:	5/10/2019
Receipt Date:	6/6/2019
Manifest Number:	000945670WAS
Generator EPA ID:	CAL000168275
Name:	MARFORRES FST / GUNNERY SBT. OLIVA
Address:	900 COMMODORE DR
Address 2:	Not reported
City,State,Zip:	SAN BRUNO 94066-2402
Telephone:	800-326-1221
Contact:	Not reported
Contact Telephone:	650-244-9806
Contact Email:	Not reported
Transporter 1 EPA ID:	IND058484114
Transporter Name:	Not reported
Transporter 1 Emergency Number:	Not reported
Transporter 2 EPA ID:	AZR000512343
Transporter Name 2:	Not reported
Transporter 2 Emergency Number:	Not reported
TSDF EPA ID:	CAT080013352
TSDF Name:	WORLD OIL RECYCLING
TSDF Address 1:	2000 N. ALAMEDA STREET
TSDF Address 2:	Not reported
TSDF City,State,Zip:	COMPTON 90222-0000
TSDF Telephone:	Not reported
TSDFA EPA ID:	Not reported
Waste Code Description:	- Not reported
RCRA Code:	Not reported
Meth Code:	- Not reported
Quantity Tons:	Not reported
Waste Quantity:	Not reported
Quantity Unit:	Not reported

State:

Year:	2019

UNITED STATES NAVY (Continued) **S106933428**

EM Manifest ID:	413926
Generator EPA ID:	CAL000168275
Shipment Date:	2019-05-10
Manifest Number:	000945670WAS
Line Number:	1
Method Code:	H039
Quantity Tons:	0.20000
Quantity Waste:	400.000000
Quantity Unit:	P
Number of Containers:	1
Type of Container:	Metal drums, barrels, kegs
Quantity Type:	Pounds
State Code:	221

Year:	2019
EM Manifest ID:	233098
Shipment Date:	11/26/2018
Shipment Date:	11/26/2018
Receipt Date:	12/26/2018
Manifest Number:	000945252WAS
Generator EPA ID:	CAL000168275
Name:	MARFORRES FST
Address:	900 COMMODORE DR
Address 2:	Not reported
City,State,Zip:	SAN BRUNO 94066-2402
Telephone:	800-326-1221
Contact:	Not reported
Contact Telephone:	562-695-1981
Contact Email:	Not reported
Transporter 1 EPA ID:	IND058484114
Transporter Name:	Not reported
Transporter 1 Emergency Number:	Not reported
Transporter 2 EPA ID:	AZR000516211
Transporter Name 2:	Not reported
Transporter 2 Emergency Number:	Not reported
TSDF EPA ID:	CAT080013352
TSDF Name:	DEMENNO/KERDOON
TSDF Address 1:	2000 N. ALAMEDA STREET
TSDF Address 2:	Not reported
TSDF City,State,Zip:	COMPTON 90222-0000
TSDF Telephone:	Not reported
TSDFA EPA ID:	Not reported
Waste Code Description:	- Not reported
RCRA Code:	Not reported
Meth Code:	- Not reported
Quantity Tons:	Not reported
Waste Quantity:	Not reported
Quantity Unit:	Not reported

State:

Year:	2019
EM Manifest ID:	233098
Generator EPA ID:	CAL000168275
Shipment Date:	2018-11-26
Manifest Number:	000945252WAS
Line Number:	1
Method Code:	H039

UNITED STATES NAVY (Continued) **S106933428**

Quantity Tons:	0.60000
Quantity Waste:	1200.000000
Quantity Unit:	P
Number of Containers:	6
Type of Container:	Metal drums, barrels, kegs
Quantity Type:	Pounds
State Code:	221

Additional Information:

Year:	2018
EM Manifest ID:	000809327WAS20171120_D_1
Shipment Date:	11/20/2017
Shipment Date:	11/20/2017
Receipt Date:	12/13/2017
Manifest Number:	000809327WAS
Generator EPA ID:	CAL000168275
Name:	MARFORRES FST
Address:	Not reported
Address 2:	Not reported
City,State,Zip:	Not reported
Telephone:	Not reported
Contact:	Not reported
Contact Telephone:	Not reported
Contact Email:	Not reported
Transporter 1 EPA ID:	IND058484114
Transporter Name:	Not reported
Transporter 1 Emergency Number:	Not reported
Transporter 2 EPA ID:	AZR000516211
Transporter Name 2:	Not reported
Transporter 2 Emergency Number:	Not reported
TSDF EPA ID:	CAT080013352
TSDF Name:	DEMENNO/KERDOON
TSDF Address 1:	Not reported
TSDF Address 2:	Not reported
TSDF City,State,Zip:	Not reported
TSDF Telephone:	Not reported
TSDFA EPA ID:	Not reported
Waste Code Description:	- Not reported
RCRA Code:	Not reported
Meth Code:	- Not reported
Quantity Tons:	Not reported
Waste Quantity:	Not reported
Quantity Unit:	Not reported

State:

Year:	2018
EM Manifest ID:	000809327WAS20171120_D_1
Generator EPA ID:	CAL000168275
Shipment Date:	2017-11-20
Manifest Number:	000809327WAS
Line Number:	1
Method Code:	H039
Quantity Tons:	1.04500
Quantity Waste:	275.000000
Quantity Unit:	G
Number of Containers:	5

UNITED STATES NAVY (Continued) **S106933428**

Type of Container:	NULL
Quantity Type:	NULL
State Code:	221

Additional Information:

Year:	2017
Gen EPA ID:	CAL000168275
Shipment Date:	20171120
Creation Date:	7/6/2018 18:30:51
Receipt Date:	20171204
Manifest ID:	000809326WAS
Trans EPA ID:	IND058484114
Trans Name:	HERITAGE TRANSPORT LLC- TS HAYWARD
Trans 2 EPA ID:	Not reported
Trans 2 Name:	Not reported
TSDF EPA ID:	AZD081705402
Trans Name:	HERITAGE ENVIRONMENTAL SERVICES
TSDF Alt EPA ID:	Not reported
TSDF Alt Name:	Not reported
Waste Code Description:	343 - Unspecified organic liquid mixture
RCRA Code:	Not reported
Meth Code:	H141 - Storage, Bulking, And/Or Transfer Off Site--No Treatment/Reovery (H010-H129) Or (H131-H135)
Quantity Tons:	0.561
Waste Quantity:	165
Quantity Unit:	G
Additional Code 1:	Not reported
Additional Code 2:	Not reported
Additional Code 3:	Not reported
Additional Code 4:	Not reported
Additional Code 5:	Not reported
Shipment Date:	20171120
Creation Date:	8/10/2018 18:30:35
Receipt Date:	20171213
Manifest ID:	000809327WAS
Trans EPA ID:	IND058484114
Trans Name:	HERITAGE TRANSPORT LLC- TS HAYWARD
Trans 2 EPA ID:	AZR000516211
Trans 2 Name:	SALT RIVER EXTRACTION
TSDF EPA ID:	CAT080013352
Trans Name:	DEMENNO/KERDOON
TSDF Alt EPA ID:	Not reported
TSDF Alt Name:	Not reported
Waste Code Description:	221 - Waste oil and mixed oil
RCRA Code:	Not reported
Meth Code:	H039 - Other Recovery Of Reclamation For Reuse Including Acid Regeneration, Organics Recovery Ect
Quantity Tons:	1.045
Waste Quantity:	275
Quantity Unit:	G
Additional Code 1:	Not reported
Additional Code 2:	Not reported
Additional Code 3:	Not reported
Additional Code 4:	Not reported

UNITED STATES NAVY (Continued) **S106933428**

Additional Code 5:	Not reported
Shipment Date:	20170818
Creation Date:	7/6/2018 18:30:59
Receipt Date:	20170828
Manifest ID:	000670842WAS
Trans EPA ID:	IND058484114
Trans Name:	HERITAGE TRANSPORT LLC- TS HAYWARD
Trans 2 EPA ID:	Not reported
Trans 2 Name:	Not reported
TSDF EPA ID:	AZD081705402
Trans Name:	HERITAGE ENVIRONMENTAL SERVICES
TSDF Alt EPA ID:	Not reported
TSDF Alt Name:	Not reported
Waste Code Description:	352 - Other organic solids
RCRA Code:	Not reported
Meth Code:	H141 - Storage, Bulking, And/Or Transfer Off Site--No Treatment/Reovery (H010-H129) Or (H131-H135)
Quantity Tons:	0.125
Waste Quantity:	250
Quantity Unit:	P
Additional Code 1:	Not reported
Additional Code 2:	Not reported
Additional Code 3:	Not reported
Additional Code 4:	Not reported
Additional Code 5:	Not reported

Additional Information:

Year:	2016
Gen EPA ID:	CAL000168275
Shipment Date:	20151026
Creation Date:	5/4/2016 22:15:48
Receipt Date:	20151112
Manifest ID:	000666419WAS
Trans EPA ID:	IND058484114
Trans Name:	HERITAGE TRANSPORT LLC- TS HAYWARD
Trans 2 EPA ID:	AZR000516211
Trans 2 Name:	SALT RIVER EXTRACTION
TSDF EPA ID:	AZD081705402
Trans Name:	HERITAGE ENVIRONMENTAL SERVICES
TSDF Alt EPA ID:	Not reported
TSDF Alt Name:	Not reported
Waste Code Description:	343 - Unspecified organic liquid mixture
RCRA Code:	Not reported
Meth Code:	H141 - Storage, Bulking, And/Or Transfer Off Site--No Treatment/Reovery (H010-H129) Or (H131-H135)
Quantity Tons:	0.136
Waste Quantity:	40
Quantity Unit:	G
Additional Code 1:	Not reported
Additional Code 2:	Not reported
Additional Code 3:	Not reported
Additional Code 4:	Not reported
Additional Code 5:	Not reported
Shipment Date:	20151026

UNITED STATES NAVY (Continued) **S106933428**

Creation Date:	1/11/2016 22:16:49
Receipt Date:	20151105
Manifest ID:	000666420WAS
Trans EPA ID:	IND058484114
Trans Name:	HERITAGE TRANSPORT LLC- TS HAYWARD
Trans 2 EPA ID:	Not reported
Trans 2 Name:	Not reported
TSDF EPA ID:	CAT080013352
Trans Name:	DEMENNO/KERDOON
TSDF Alt EPA ID:	Not reported
TSDF Alt Name:	Not reported
Waste Code Description:	221 - Waste oil and mixed oil
RCRA Code:	Not reported
Meth Code:	H039 - Other Recovery Of Reclamation For Reuse Including Acid Regeneration, Organics Recovery Ect
Quantity Tons:	0.114
Waste Quantity:	30
Quantity Unit:	G
Additional Code 1:	Not reported
Additional Code 2:	Not reported
Additional Code 3:	Not reported
Additional Code 4:	Not reported
Additional Code 5:	Not reported

Shipment Date:	20151026
Creation Date:	5/4/2016 22:15:48
Receipt Date:	20151112
Manifest ID:	000666419WAS
Trans EPA ID:	IND058484114
Trans Name:	HERITAGE TRANSPORT LLC- TS HAYWARD
Trans 2 EPA ID:	AZR000516211
Trans 2 Name:	SALT RIVER EXTRACTION
TSDF EPA ID:	AZD081705402
Trans Name:	HERITAGE ENVIRONMENTAL SERVICES
TSDF Alt EPA ID:	Not reported
TSDF Alt Name:	Not reported
Waste Code Description:	- Not reported
RCRA Code:	Not reported
Meth Code:	H141 - Storage, Bulking, And/Or Transfer Off Site--No Treatment/Reovery (H010-H129) Or (H131-H135)
Quantity Tons:	0.02
Waste Quantity:	40
Quantity Unit:	P
Additional Code 1:	Not reported
Additional Code 2:	Not reported
Additional Code 3:	Not reported
Additional Code 4:	Not reported
Additional Code 5:	Not reported

Shipment Date:	20150929
Creation Date:	12/22/2015 22:15:21
Receipt Date:	20151013
Manifest ID:	000666359WAS
Trans EPA ID:	IND058484114
Trans Name:	HERITAGE TRANSPORT LLC- TS HAYWARD
Trans 2 EPA ID:	Not reported
Trans 2 Name:	Not reported

UNITED STATES NAVY (Continued) **S106933428**

TSDF EPA ID:	CAT080013352
Trans Name:	DEMENNO/KERDOON
TSDF Alt EPA ID:	Not reported
TSDF Alt Name:	Not reported
Waste Code Description:	221 - Waste oil and mixed oil
RCRA Code:	Not reported
Meth Code:	H039 - Other Recovery Of Reclamation For Reuse Including Acid Regeneration, Organics Recovery Ect
Quantity Tons:	0.418
Waste Quantity:	110
Quantity Unit:	G
Additional Code 1:	Not reported
Additional Code 2:	Not reported
Additional Code 3:	Not reported
Additional Code 4:	Not reported
Additional Code 5:	Not reported

Additional Information:

Year:	2015
Gen EPA ID:	CAL000168275
Shipment Date:	20151026
Creation Date:	5/4/2016 22:15:48
Receipt Date:	20151112
Manifest ID:	000666419WAS
Trans EPA ID:	IND058484114
Trans Name:	HERITAGE TRANSPORT LLC- TS HAYWARD
Trans 2 EPA ID:	AZR000516211
Trans 2 Name:	SALT RIVER EXTRACTION
TSDF EPA ID:	AZD081705402
Trans Name:	HERITAGE ENVIRONMENTAL SERVICES
TSDF Alt EPA ID:	Not reported
TSDF Alt Name:	Not reported
Waste Code Description:	343 - Unspecified organic liquid mixture
RCRA Code:	Not reported
Meth Code:	H141 - Storage, Bulking, And/Or Transfer Off Site--No Treatment/Reovery (H010-H129) Or (H131-H135)
Quantity Tons:	0.136
Waste Quantity:	40
Quantity Unit:	G
Additional Code 1:	Not reported
Additional Code 2:	Not reported
Additional Code 3:	Not reported
Additional Code 4:	Not reported
Additional Code 5:	Not reported
Shipment Date:	20151026
Creation Date:	1/11/2016 22:16:49
Receipt Date:	20151105
Manifest ID:	000666420WAS
Trans EPA ID:	IND058484114
Trans Name:	HERITAGE TRANSPORT LLC- TS HAYWARD
Trans 2 EPA ID:	Not reported
Trans 2 Name:	Not reported
TSDF EPA ID:	CAT080013352
Trans Name:	DEMENNO/KERDOON
TSDF Alt EPA ID:	Not reported

UNITED STATES NAVY (Continued) **S106933428**

TSDF Alt Name:	Not reported
Waste Code Description:	221 - Waste oil and mixed oil
RCRA Code:	Not reported
Meth Code:	H039 - Other Recovery Of Reclamation For Reuse Including Acid Regeneration, Organics Recovery Ect
Quantity Tons:	0.114
Waste Quantity:	30
Quantity Unit:	G
Additional Code 1:	Not reported
Additional Code 2:	Not reported
Additional Code 3:	Not reported
Additional Code 4:	Not reported
Additional Code 5:	Not reported
Shipment Date:	20151026
Creation Date:	5/4/2016 22:15:48
Receipt Date:	20151112
Manifest ID:	000666419WAS
Trans EPA ID:	IND058484114
Trans Name:	HERITAGE TRANSPORT LLC- TS HAYWARD
Trans 2 EPA ID:	AZR000516211
Trans 2 Name:	SALT RIVER EXTRACTION
TSDF EPA ID:	AZD081705402
Trans Name:	HERITAGE ENVIRONMENTAL SERVICES
TSDF Alt EPA ID:	Not reported
TSDF Alt Name:	Not reported
Waste Code Description:	- Not reported
RCRA Code:	Not reported
Meth Code:	H141 - Storage, Bulking, And/Or Transfer Off Site--No Treatment/Reovery (H010-H129) Or (H131-H135)
Quantity Tons:	0.02
Waste Quantity:	40
Quantity Unit:	P
Additional Code 1:	Not reported
Additional Code 2:	Not reported
Additional Code 3:	Not reported
Additional Code 4:	Not reported
Additional Code 5:	Not reported
Shipment Date:	20150929
Creation Date:	12/22/2015 22:15:21
Receipt Date:	20151013
Manifest ID:	000666359WAS
Trans EPA ID:	IND058484114
Trans Name:	HERITAGE TRANSPORT LLC- TS HAYWARD
Trans 2 EPA ID:	Not reported
Trans 2 Name:	Not reported
TSDF EPA ID:	CAT080013352
Trans Name:	DEMENNO/KERDOON
TSDF Alt EPA ID:	Not reported
TSDF Alt Name:	Not reported
Waste Code Description:	221 - Waste oil and mixed oil
RCRA Code:	Not reported
Meth Code:	H039 - Other Recovery Of Reclamation For Reuse Including Acid Regeneration, Organics Recovery Ect
Quantity Tons:	0.418
Waste Quantity:	110

UNITED STATES NAVY (Continued) **S106933428**

Quantity Unit:	G
Additional Code 1:	Not reported
Additional Code 2:	Not reported
Additional Code 3:	Not reported
Additional Code 4:	Not reported
Additional Code 5:	Not reported

Additional Information:

Year:	2014
Gen EPA ID:	CAL000168275
Shipment Date:	20141124
Creation Date:	4/1/2015 22:15:06
Receipt Date:	20141210
Manifest ID:	004405705SKS
Trans EPA ID:	TXR000081205
Trans Name:	SAFETY-KLEEN SYSTEMS INC
Trans 2 EPA ID:	MAD039322250
Trans 2 Name:	CLEAN HARBORS
TSDF EPA ID:	UTD981552177
Trans Name:	CLEAN HARBORS ARAGONITE LLC
TSDF Alt EPA ID:	Not reported
TSDF Alt Name:	Not reported
Waste Code Description:	551 - Laboratory waste chemicals 561 Detergent and soap
RCRA Code:	D001
Meth Code:	H040 - Incineration--Thermal Destruction Other Than Use As A Fuel
Quantity Tons:	0.125
Waste Quantity:	250
Quantity Unit:	P
Additional Code 1:	Not reported
Additional Code 2:	Not reported
Additional Code 3:	Not reported
Additional Code 4:	Not reported
Additional Code 5:	Not reported
Shipment Date:	20141124
Creation Date:	4/1/2015 22:15:06
Receipt Date:	20141210
Manifest ID:	004405705SKS
Trans EPA ID:	TXR000081205
Trans Name:	SAFETY-KLEEN SYSTEMS INC
Trans 2 EPA ID:	MAD039322250
Trans 2 Name:	CLEAN HARBORS
TSDF EPA ID:	UTD981552177
Trans Name:	CLEAN HARBORS ARAGONITE LLC
TSDF Alt EPA ID:	Not reported
TSDF Alt Name:	Not reported
Waste Code Description:	551 - Laboratory waste chemicals 561 Detergent and soap
RCRA Code:	D001
Meth Code:	H040 - Incineration--Thermal Destruction Other Than Use As A Fuel
Quantity Tons:	0.15
Waste Quantity:	300
Quantity Unit:	P
Additional Code 1:	Not reported
Additional Code 2:	Not reported
Additional Code 3:	Not reported
Additional Code 4:	Not reported

UNITED STATES NAVY (Continued) **S106933428**

Additional Code 5:	Not reported
Shipment Date:	20141124
Creation Date:	4/1/2015 22:15:06
Receipt Date:	20141210
Manifest ID:	004405705SKS
Trans EPA ID:	TXR000081205
Trans Name:	SAFETY-KLEEN SYSTEMS INC
Trans 2 EPA ID:	MAD039322250
Trans 2 Name:	CLEAN HARBORS
TSDF EPA ID:	UTD981552177
Trans Name:	CLEAN HARBORS ARAGONITE LLC
TSDF Alt EPA ID:	Not reported
TSDF Alt Name:	Not reported
Waste Code Description:	551 - Laboratory waste chemicals 561 Detergent and soap
RCRA Code:	D001
Meth Code:	H040 - Incineration--Thermal Destruction Other Than Use As A Fuel
Quantity Tons:	0.025
Waste Quantity:	50
Quantity Unit:	P
Additional Code 1:	Not reported
Additional Code 2:	Not reported
Additional Code 3:	Not reported
Additional Code 4:	Not reported
Additional Code 5:	Not reported
Shipment Date:	20141124
Creation Date:	2/13/2015 22:15:23
Receipt Date:	20141208
Manifest ID:	004405706SKS
Trans EPA ID:	TXR000081205
Trans Name:	SAFETY-KLEEN SYSTEMS INC
Trans 2 EPA ID:	MAD039322250
Trans 2 Name:	CLEAN HARBORS
TSDF EPA ID:	CAD059494310
Trans Name:	CLEAN HARBORS SAN JOSE LLC
TSDF Alt EPA ID:	Not reported
TSDF Alt Name:	Not reported
Waste Code Description:	352 - Other organic solids
RCRA Code:	Not reported
Meth Code:	H141 - Storage, Bulking, And/Or Transfer Off Site--No Treatment/Reovery (H010-H129) Or (H131-H135)
Quantity Tons:	0.075
Waste Quantity:	150
Quantity Unit:	P
Additional Code 1:	Not reported
Additional Code 2:	Not reported
Additional Code 3:	Not reported
Additional Code 4:	Not reported
Additional Code 5:	Not reported
Shipment Date:	20141124
Creation Date:	2/13/2015 22:15:23
Receipt Date:	20141208
Manifest ID:	004405706SKS
Trans EPA ID:	TXR000081205
Trans Name:	SAFETY-KLEEN SYSTEMS INC

UNITED STATES NAVY (Continued) **S106933428**

Trans 2 EPA ID:	MAD039322250
Trans 2 Name:	CLEAN HARBORS
TSDF EPA ID:	CAD059494310
Trans Name:	CLEAN HARBORS SAN JOSE LLC
TSDF Alt EPA ID:	Not reported
TSDF Alt Name:	Not reported
Waste Code Description:	551 - Laboratory waste chemicals 561 Detergent and soap
RCRA Code:	D022
Meth Code:	H141 - Storage, Bulking, And/Or Transfer Off Site--No Treatment/Reovery (H010-H129) Or (H131-H135)
Quantity Tons:	0.025
Waste Quantity:	50
Quantity Unit:	P
Additional Code 1:	Not reported
Additional Code 2:	Not reported
Additional Code 3:	Not reported
Additional Code 4:	Not reported
Additional Code 5:	Not reported
Shipment Date:	20141124
Creation Date:	2/13/2015 22:15:23
Receipt Date:	20141208
Manifest ID:	004405706SKS
Trans EPA ID:	TXR000081205
Trans Name:	SAFETY-KLEEN SYSTEMS INC
Trans 2 EPA ID:	MAD039322250
Trans 2 Name:	CLEAN HARBORS
TSDF EPA ID:	CAD059494310
Trans Name:	CLEAN HARBORS SAN JOSE LLC
TSDF Alt EPA ID:	Not reported
TSDF Alt Name:	Not reported
Waste Code Description:	331 - Off-specification, aged, or surplus organics
RCRA Code:	D008
Meth Code:	H141 - Storage, Bulking, And/Or Transfer Off Site--No Treatment/Reovery (H010-H129) Or (H131-H135)
Quantity Tons:	0.0125
Waste Quantity:	25
Quantity Unit:	P
Additional Code 1:	D007
Additional Code 2:	D006
Additional Code 3:	D005
Additional Code 4:	D001
Additional Code 5:	Not reported
Shipment Date:	20141124
Creation Date:	2/13/2015 22:15:23
Receipt Date:	20141208
Manifest ID:	004405706SKS
Trans EPA ID:	TXR000081205
Trans Name:	SAFETY-KLEEN SYSTEMS INC
Trans 2 EPA ID:	MAD039322250
Trans 2 Name:	CLEAN HARBORS
TSDF EPA ID:	CAD059494310
Trans Name:	CLEAN HARBORS SAN JOSE LLC
TSDF Alt EPA ID:	Not reported
TSDF Alt Name:	Not reported
Waste Code Description:	551 - Laboratory waste chemicals 561 Detergent and soap

UNITED STATES NAVY (Continued) **S106933428**

RCRA Code:	Not reported
Meth Code:	H141 - Storage, Bulking, And/Or Transfer Off Site--No Treatment/Reovery (H010-H129) Or (H131-H135)
Quantity Tons:	0.1
Waste Quantity:	200
Quantity Unit:	P
Additional Code 1:	Not reported
Additional Code 2:	Not reported
Additional Code 3:	Not reported
Additional Code 4:	Not reported
Additional Code 5:	Not reported
Shipment Date:	20141124
Creation Date:	4/1/2015 22:15:06
Receipt Date:	20141210
Manifest ID:	004405705SKS
Trans EPA ID:	TXR000081205
Trans Name:	SAFETY-KLEEN SYSTEMS INC
Trans 2 EPA ID:	MAD039322250
Trans 2 Name:	CLEAN HARBORS
TSDF EPA ID:	UTD981552177
Trans Name:	CLEAN HARBORS ARAGONITE LLC
TSDF Alt EPA ID:	Not reported
TSDF Alt Name:	Not reported
Waste Code Description:	212 - Oxygenated solvents (acetone, butanol, ethyl acetate, etc.
RCRA Code:	F005
Meth Code:	H141 - Storage, Bulking, And/Or Transfer Off Site--No Treatment/Reovery (H010-H129) Or (H131-H135)
Quantity Tons:	0.225
Waste Quantity:	450
Quantity Unit:	P
Additional Code 1:	F003
Additional Code 2:	D006
Additional Code 3:	D005
Additional Code 4:	D001
Additional Code 5:	Not reported

Additional Information:

Year:	2013
Gen EPA ID:	CAL000168275
Shipment Date:	20130730
Creation Date:	10/22/2013 22:15:05
Receipt Date:	20130821
Manifest ID:	003817069SKS
Trans EPA ID:	TXR000081205
Trans Name:	SAFETY-KLEEN SYSTEMS INC
Trans 2 EPA ID:	MAD039322250
Trans 2 Name:	CLEAN HARBORS
TSDF EPA ID:	CAD980675276
Trans Name:	CLEAN HARBORS BUTTONWILLOW LLC
TSDF Alt EPA ID:	Not reported
TSDF Alt Name:	Not reported
Waste Code Description:	352 - Other organic solids
RCRA Code:	Not reported
Meth Code:	H132 - Landfill Or Surface Impoundment That Will Be Closed As Landfill(To Include On-Site Treatment And/Or Stabilization)

UNITED STATES NAVY (Continued) **S106933428**

Quantity Tons:	0.1125
Waste Quantity:	225
Quantity Unit:	P
Additional Code 1:	Not reported
Additional Code 2:	Not reported
Additional Code 3:	Not reported
Additional Code 4:	Not reported
Additional Code 5:	Not reported
Shipment Date:	20130730
Creation Date:	10/22/2013 22:15:05
Receipt Date:	20130812
Manifest ID:	003817071SKS
Trans EPA ID:	TXR000081205
Trans Name:	SAFETY-KLEEN SYSTEMS INC
Trans 2 EPA ID:	MAD039322250
Trans 2 Name:	CLEAN HARBORS
TSDF EPA ID:	CAD059494310
Trans Name:	CLEAN HARBORS SAN JOSE LLC
TSDF Alt EPA ID:	Not reported
TSDF Alt Name:	Not reported
Waste Code Description:	181 - Other inorganic solid waste Organics
RCRA Code:	D008
Meth Code:	H141 - Storage, Bulking, And/Or Transfer Off Site--No Treatment/Reovery (H010-H129) Or (H131-H135)
Quantity Tons:	0.4
Waste Quantity:	800
Quantity Unit:	P
Additional Code 1:	D002
Additional Code 2:	Not reported
Additional Code 3:	Not reported
Additional Code 4:	Not reported
Additional Code 5:	Not reported
Shipment Date:	20130502
Creation Date:	6/27/2013 22:15:06
Receipt Date:	20130506
Manifest ID:	003789309SKS
Trans EPA ID:	TXR000081205
Trans Name:	SAFETY-KLEEN SYSTEMS INC
Trans 2 EPA ID:	Not reported
Trans 2 Name:	Not reported
TSDF EPA ID:	CA0000084517
Trans Name:	SAFETY-KLEEN SYSTEMS INC
TSDF Alt EPA ID:	Not reported
TSDF Alt Name:	Not reported
Waste Code Description:	352 - Other organic solids
RCRA Code:	Not reported
Meth Code:	H141 - Storage, Bulking, And/Or Transfer Off Site--No Treatment/Reovery (H010-H129) Or (H131-H135)
Quantity Tons:	0.525
Waste Quantity:	1050
Quantity Unit:	P
Additional Code 1:	Not reported
Additional Code 2:	Not reported
Additional Code 3:	Not reported
Additional Code 4:	Not reported

UNITED STATES NAVY (Continued) **S106933428**

Additional Code 5:	Not reported
Shipment Date:	20130502
Creation Date:	6/27/2013 22:15:06
Receipt Date:	20130506
Manifest ID:	003789309SKS
Trans EPA ID:	TXR000081205
Trans Name:	SAFETY-KLEEN SYSTEMS INC
Trans 2 EPA ID:	Not reported
Trans 2 Name:	Not reported
TSDF EPA ID:	CA0000084517
Trans Name:	SAFETY-KLEEN SYSTEMS INC
TSDF Alt EPA ID:	Not reported
TSDF Alt Name:	Not reported
Waste Code Description:	343 - Unspecified organic liquid mixture
RCRA Code:	D018
Meth Code:	H141 - Storage, Bulking, And/Or Transfer Off Site--No Treatment/Reovery (H010-H129) Or (H131-H135)
Quantity Tons:	0.225
Waste Quantity:	450
Quantity Unit:	P
Additional Code 1:	D001
Additional Code 2:	Not reported
Additional Code 3:	Not reported
Additional Code 4:	Not reported
Additional Code 5:	Not reported
Shipment Date:	20130502
Creation Date:	10/25/2013 22:15:29
Receipt Date:	20130520
Manifest ID:	003789310SKS
Trans EPA ID:	TXR000081205
Trans Name:	SAFETY-KLEEN SYSTEMS INC
Trans 2 EPA ID:	OKD981588791
Trans 2 Name:	TRIAD TRANSPORT
TSDF EPA ID:	TXD077603371
Trans Name:	SAFETY-KLEEN SYSTEMS INC
TSDF Alt EPA ID:	Not reported
TSDF Alt Name:	Not reported
Waste Code Description:	181 - Other inorganic solid waste Organics
RCRA Code:	D008
Meth Code:	H141 - Storage, Bulking, And/Or Transfer Off Site--No Treatment/Reovery (H010-H129) Or (H131-H135)
Quantity Tons:	0.75
Waste Quantity:	1500
Quantity Unit:	P
Additional Code 1:	D002
Additional Code 2:	Not reported
Additional Code 3:	Not reported
Additional Code 4:	Not reported
Additional Code 5:	Not reported
Shipment Date:	20130502
Creation Date:	9/17/2013 22:15:12
Receipt Date:	20130516
Manifest ID:	003789308SKS
Trans EPA ID:	TXR000081205

UNITED STATES NAVY (Continued) **S106933428**

Trans Name:	SAFETY-KLEEN SYSTEMS INC
Trans 2 EPA ID:	Not reported
Trans 2 Name:	Not reported
TSDF EPA ID:	CAT000613893
Trans Name:	SAFETY-KLEEN SYSTEMS INC
TSDF Alt EPA ID:	Not reported
TSDF Alt Name:	Not reported
Waste Code Description:	343 - Unspecified organic liquid mixture
RCRA Code:	Not reported
Meth Code:	H141 - Storage, Bulking, And/Or Transfer Off Site--No Treatment/Reovery (H010-H129) Or (H131-H135)
Quantity Tons:	0.1
Waste Quantity:	200
Quantity Unit:	P
Additional Code 1:	Not reported
Additional Code 2:	Not reported
Additional Code 3:	Not reported
Additional Code 4:	Not reported
Additional Code 5:	Not reported

Additional Information:

Year:	2011
Gen EPA ID:	CAL000168275
Shipment Date:	20110920
Creation Date:	3/22/2012 20:30:11
Receipt Date:	20111004
Manifest ID:	002916006SKS
Trans EPA ID:	TXR000050930
Trans Name:	SAFETY-KLEEN SYSTEMS INC
Trans 2 EPA ID:	OKD981588791
Trans 2 Name:	TRIAD
TSDF EPA ID:	TXD077603371
Trans Name:	SAFETY-KLEEN SYSTEMS INC
TSDF Alt EPA ID:	Not reported
TSDF Alt Name:	Not reported
Waste Code Description:	223 - Unspecified oil-containing waste
RCRA Code:	D018
Meth Code:	H061 - Fuel Blending Prior To Energy Recovery At Another Site
Quantity Tons:	0.075
Waste Quantity:	150
Quantity Unit:	P
Additional Code 1:	D008
Additional Code 2:	D007
Additional Code 3:	D006
Additional Code 4:	Not reported
Additional Code 5:	Not reported
Shipment Date:	20110803
Creation Date:	1/12/2012 18:30:33
Receipt Date:	20110815
Manifest ID:	002795834SKS
Trans EPA ID:	TXR000050930
Trans Name:	SAFETY-KLEEN SYSTEMS INC
Trans 2 EPA ID:	Not reported
Trans 2 Name:	Not reported
TSDF EPA ID:	NVT330010000

UNITED STATES NAVY (Continued) **S106933428**

Trans Name:	US ECOLOGY NEVADA
TSDF Alt EPA ID:	Not reported
TSDF Alt Name:	Not reported
Waste Code Description:	352 - Other organic solids
RCRA Code:	Not reported
Meth Code:	H132 - Landfill Or Surface Impoundment That Will Be Closed As Landfill(To Include On-Site Treatment And/Or Stabilization)
Quantity Tons:	0.1625
Waste Quantity:	325
Quantity Unit:	P
Additional Code 1:	Not reported
Additional Code 2:	Not reported
Additional Code 3:	Not reported
Additional Code 4:	Not reported
Additional Code 5:	Not reported

AE474 **U S NAVY SITE SAN BRUNO** **RCRA-SQG** **1006804892**
SW **900 E COMMODORE DR** **FINDS** **CAR000114595**
1/8-1/4 **SAN BRUNO, CA 94066** **ECHO**
0.238 mi. **HWTS**
1259 ft. **Site 6 of 13 in cluster AE** **HAZNET**

Relative: **Higher**

Actual: **75 ft.**

RCRA Listings:

Date Form Received by Agency:	20020411
Handler Name:	U S Navy Site San Bruno
Handler Address:	900 E Commodore Dr
Handler City,State,Zip:	SAN BRUNO, CA 94066
EPA ID:	CAR000114595
Contact Name:	DAVID CROPPER
Contact Address:	2685 BAY RD
Contact City,State,Zip:	REDWOOD CITY, CA 94063
Contact Telephone:	650-569-4989
Contact Fax:	Not reported
Contact Email:	Not reported
Contact Title:	Not reported
EPA Region:	09
Land Type:	Private
Federal Waste Generator Description:	Small Quantity Generator
Non-Notifier:	Not reported
Biennial Report Cycle:	Not reported
Accessibility:	Not reported
Active Site Indicator:	Handler Activities
State District Owner:	Not reported
State District:	Not reported
Mailing Address:	2685 BAY RD
Mailing City,State,Zip:	REDWOOD CITY, CA 94063
Owner Name:	Martin Regis San Bruno Assoc
Owner Type:	Private
Operator Name:	Not reported
Operator Type:	Not reported
Short-Term Generator Activity:	No
Importer Activity:	No
Mixed Waste Generator:	No
Transporter Activity:	No
Transfer Facility Activity:	No
Recycler Activity with Storage:	No
Small Quantity On-Site Burner Exemption:	No
Smelting Melting and Refining Furnace Exemption:	No

U S NAVY SITE SAN BRUNO (Continued) **1006804892**

Underground Injection Control:	No
Off-Site Waste Receipt:	No
Universal Waste Indicator:	No
Universal Waste Destination Facility:	No
Federal Universal Waste:	No
Active Site State-Reg Handler:	---
Federal Facility Indicator:	Not reported
Hazardous Secondary Material Indicator:	N
Sub-Part K Indicator:	Not reported
2018 GPRA Permit Baseline:	Not on the Baseline
2018 GPRA Renewals Baseline:	Not on the Baseline
202 GPRA Corrective Action Baseline:	No
Subject to Corrective Action Universe:	No
Non-TSDFs Where RCRA CA has Been Imposed Universe:	No
Corrective Action Priority Ranking:	No NCAPS ranking
Environmental Control Indicator:	No
Institutional Control Indicator:	No
Human Exposure Controls Indicator:	N/A
Groundwater Controls Indicator:	N/A
Significant Non-Complier Universe:	No
Unaddressed Significant Non-Complier Universe:	No
Addressed Significant Non-Complier Universe:	No
Significant Non-Complier With a Compliance Schedule Universe:	No
Financial Assurance Required:	Not reported
Handler Date of Last Change:	20060905
Recognized Trader-Importer:	No
Recognized Trader-Exporter:	No
Importer of Spent Lead Acid Batteries:	No
Exporter of Spent Lead Acid Batteries:	No
Recycler Activity Without Storage:	No
Manifest Broker:	No
Sub-Part P Indicator:	No

Hazardous Waste Summary:

Waste Code:	D008
Waste Description:	Lead

Handler - Owner Operator:

Owner/Operator Indicator:	Owner
Owner/Operator Name:	MARTIN REGIS SAN BRUNO ASSOC
Legal Status:	Private
Date Became Current:	Not reported
Date Ended Current:	Not reported
Owner/Operator Address:	2685 BAY RD
Owner/Operator City,State,Zip:	REDWOOD CITY, CA 94063
Owner/Operator Telephone:	650-569-4989
Owner/Operator Telephone Ext:	Not reported
Owner/Operator Fax:	Not reported
Owner/Operator Email:	Not reported

Owner/Operator Indicator:	Owner
Owner/Operator Name:	MARTIN REGIS SAN BRUNO ASSOC
Legal Status:	Private
Date Became Current:	Not reported
Date Ended Current:	Not reported

U S NAVY SITE SAN BRUNO (Continued) **1006804892**

Owner/Operator Address:	2685 BAY RD
Owner/Operator City,State,Zip:	REDWOOD CITY, CA 94063
Owner/Operator Telephone:	650-569-4989
Owner/Operator Telephone Ext:	Not reported
Owner/Operator Fax:	Not reported
Owner/Operator Email:	Not reported

Historic Generators:

Receive Date:	20020411
Handler Name:	U S NAVY SITE SAN BRUNO
Federal Waste Generator Description:	Small Quantity Generator
State District Owner:	Not reported
Large Quantity Handler of Universal Waste:	No
Recognized Trader Importer:	No
Recognized Trader Exporter:	No
Spent Lead Acid Battery Importer:	No
Spent Lead Acid Battery Exporter:	No
Current Record:	Yes
Non Storage Recycler Activity:	Not reported
Electronic Manifest Broker:	Not reported

Receive Date:	20020411
Handler Name:	U S NAVY SITE SAN BRUNO
Federal Waste Generator Description:	Large Quantity Generator
State District Owner:	Not reported
Large Quantity Handler of Universal Waste:	No
Recognized Trader Importer:	No
Recognized Trader Exporter:	No
Spent Lead Acid Battery Importer:	No
Spent Lead Acid Battery Exporter:	No
Current Record:	No
Non Storage Recycler Activity:	Not reported
Electronic Manifest Broker:	Not reported

List of NAICS Codes and Descriptions:

NAICS Codes:	No NAICS Codes Found

Facility Has Received Notices of Violations:

Violations:	No Violations Found

Evaluation Action Summary:

Evaluations:	No Evaluations Found

FINDS:

Registry ID:	110013311647

Click Here for FRS Facility Detail Report:

Environmental Interest/Information System:

The Resource Conservation and Recovery Act Information System (RCRAInfo) is EPA's comprehensive information system in support of the Resource Conservation and Recovery Act (RCRA) of 1976 and the Hazardous and Solid Waste Amendments (HSWA) of 1984. It tracks many types of information about generators, transporters, treaters,

U S NAVY SITE SAN BRUNO (Continued) **1006804892**

storers, and disposers of hazardous waste.

Click this hyperlink while viewing on your computer to access additional FINDS: detail in the EDR Site Report.

ECHO:

Envid:	1006804892
Registry ID:	110013311647
DFR URL:	
Name:	U S NAVY SITE SAN BRUNO
Address:	900 E COMMODORE DR
City,State,Zip:	SAN BRUNO, CA 94066

HWTS:

Name:	U S NAVY SITE SAN BRUNO
Address:	900 E COMMODORE DR
Address 2:	Not reported
City,State,Zip:	SAN BRUNO, CA 94066
EPA ID:	CAR000114595
Inactive Date:	06/30/2003
Create Date:	03/04/2003
Last Act Date:	Not reported
Mailing Name:	Not reported
Mailing Address:	100 BUSH STREET 26TH FLOOR
Mailing Address 2:	Not reported
Mailing City,State,Zip:	SAN FRANCISCO, CA 941040000
Owner Name:	MARTIN REGIS SAN BRUNO ASSOC
Owner Address:	2685 BAY RD
Owner Address 2:	Not reported
Owner City,State,Zip:	REDWOOD CITY, CA 94063
Owner Phone:	Not reported
Owner Fax:	Not reported
Contact Name:	DAVID CROPPER
Contact Address:	2685 BAY RD
Contact Address 2:	Not reported
City,State,Zip:	REDWOOD CITY, CA 94063
Contact Phone:	Not reported
Contact Fax:	Not reported
Facility Status:	Inactive
Facility Type:	PERMANENT
Category:	FEDERAL
Latitude:	37.632174
Longitude:	-122.423655

HAZNET:

Name:	U S NAVY SITE SAN BRUNO
Address:	900 E COMMODORE DR
Address 2:	Not reported
City,State,Zip:	SAN BRUNO, CA 94066
Contact:	David Cropper
Telephone:	6505694989
Mailing Name:	Not reported
Mailing Address:	100 BUSH STREET 26TH FLOOR
Year:	2003
Gepaid:	CAR000114595

U S NAVY SITE SAN BRUNO (Continued) **1006804892**

TSD EPA ID: CAD009466392
CA Waste Code: 512 - Other empty containers 30 gallons or more
Disposal Method: R01 - Recycler
Tons: 0.65

Year: 2002
Gepaid: CAR000114595
TSD EPA ID: CAT000646117
CA Waste Code: 611 - Contaminated soil from site clean-up
Disposal Method: -
Tons: Not reported

Year: 2002
Gepaid: CAR000114595
TSD EPA ID: CAT000646117
CA Waste Code: 611 - Contaminated soil from site clean-up
Disposal Method: D80 - Disposal, Land Fill
Tons: 2609.3088

Year: 2002
Gepaid: CAR000114595
TSD EPA ID: CAD009466392
CA Waste Code: 512 - Other empty containers 30 gallons or more
Disposal Method: D99 - Disposal, Other
Tons: 2.5

Year: 2002
Gepaid: CAR000114595
TSD EPA ID: CAT000646117
CA Waste Code: 261 - Polychlorinated biphenyls and material containing PCBs
Disposal Method: D80 - Disposal, Land Fill
Tons: 1.9285

Year: 2002
Gepaid: CAR000114595
TSD EPA ID: CAL000161743
CA Waste Code: 221 - Waste oil and mixed oil
Disposal Method: R01 - Recycler
Tons: 1.007

Year: 2002
Gepaid: CAR000114595
TSD EPA ID: CAL000161743
CA Waste Code: 223 - Unspecified oil-containing waste
Disposal Method: R01 - Recycler
Tons: 3.753

Year: 2002
Gepaid: CAR000114595
TSD EPA ID: AZ0000337360
CA Waste Code: 261 - Polychlorinated biphenyls and material containing PCBs
Disposal Method: R01 - Recycler
Tons: 2.5346

Year: 2001
Gepaid: CAR000114595
TSD EPA ID: CAT000646117

U S NAVY SITE SAN BRUNO (Continued) **1006804892**

CA Waste Code:	611 - Contaminated soil from site clean-up
Disposal Method:	-
Tons:	Not reported

Additional Information:

Year:	2003
Gen EPA ID:	CAR000114595
Shipment Date:	20030911
Creation Date:	8/2/2004 9:37:42
Receipt Date:	20030912
Manifest ID:	21650321
Trans EPA ID:	MDR000013854
Trans Name:	Not reported
Trans 2 EPA ID:	Not reported
Trans 2 Name:	Not reported
TSDF EPA ID:	CAD009466392
Trans Name:	Not reported
TSDF Alt EPA ID:	Not reported
TSDF Alt Name:	Not reported
Waste Code Description:	512 - Other empty containers 30 gallons or more
RCRA Code:	Not reported
Meth Code:	R01 - Recycler
Quantity Tons:	0.65
Waste Quantity:	1300
Quantity Unit:	P
Additional Code 1:	Not reported
Additional Code 2:	Not reported
Additional Code 3:	Not reported
Additional Code 4:	Not reported
Additional Code 5:	Not reported

Additional Information:

Year:	2002
Gen EPA ID:	CAR000114595
Shipment Date:	20020903
Creation Date:	1/31/2003 15:02:08
Receipt Date:	20020903
Manifest ID:	22228470
Trans EPA ID:	CAD004778742
Trans Name:	Not reported
Trans 2 EPA ID:	Not reported
Trans 2 Name:	Not reported
TSDF EPA ID:	CAT000646117
Trans Name:	Not reported
TSDF Alt EPA ID:	Not reported
TSDF Alt Name:	Not reported
Waste Code Description:	611 - Contaminated soil from site clean-ups
RCRA Code:	Not reported
Meth Code:	D80 - Disposal, Land Fill
Quantity Tons:	15.1704
Waste Quantity:	18
Quantity Unit:	Y
Additional Code 1:	Not reported

U S NAVY SITE SAN BRUNO (Continued) **1006804892**

Additional Code 2:	Not reported
Additional Code 3:	Not reported
Additional Code 4:	Not reported
Additional Code 5:	Not reported
Shipment Date:	20020903
Creation Date:	1/31/2003 15:02:08
Receipt Date:	20020903
Manifest ID:	22228471
Trans EPA ID:	CAR000111542
Trans Name:	Not reported
Trans 2 EPA ID:	Not reported
Trans 2 Name:	Not reported
TSDF EPA ID:	CAT000646117
Trans Name:	Not reported
TSDF Alt EPA ID:	Not reported
TSDF Alt Name:	Not reported
Waste Code Description:	611 - Contaminated soil from site clean-ups
RCRA Code:	Not reported
Meth Code:	D80 - Disposal, Land Fill
Quantity Tons:	15.1704
Waste Quantity:	18
Quantity Unit:	Y
Additional Code 1:	Not reported
Additional Code 2:	Not reported
Additional Code 3:	Not reported
Additional Code 4:	Not reported
Additional Code 5:	Not reported
Shipment Date:	20020903
Creation Date:	1/31/2003 15:02:08
Receipt Date:	20020903
Manifest ID:	22228472
Trans EPA ID:	CAD004778742
Trans Name:	Not reported
Trans 2 EPA ID:	Not reported
Trans 2 Name:	Not reported
TSDF EPA ID:	CAT000646117
Trans Name:	Not reported
TSDF Alt EPA ID:	Not reported
TSDF Alt Name:	Not reported
Waste Code Description:	611 - Contaminated soil from site clean-ups
RCRA Code:	Not reported
Meth Code:	D80 - Disposal, Land Fill
Quantity Tons:	15.1704
Waste Quantity:	18
Quantity Unit:	Y
Additional Code 1:	Not reported
Additional Code 2:	Not reported
Additional Code 3:	Not reported
Additional Code 4:	Not reported
Additional Code 5:	Not reported
Shipment Date:	20020903
Creation Date:	1/31/2003 15:02:08
Receipt Date:	20020903
Manifest ID:	22228473

U S NAVY SITE SAN BRUNO (Continued) **1006804892**

Trans EPA ID:	CAD004778742
Trans Name:	Not reported
Trans 2 EPA ID:	Not reported
Trans 2 Name:	Not reported
TSDF EPA ID:	CAT000646117
Trans Name:	Not reported
TSDF Alt EPA ID:	Not reported
TSDF Alt Name:	Not reported
Waste Code Description:	611 - Contaminated soil from site clean-ups
RCRA Code:	Not reported
Meth Code:	D80 - Disposal, Land Fill
Quantity Tons:	15.1704
Waste Quantity:	18
Quantity Unit:	Y
Additional Code 1:	Not reported
Additional Code 2:	Not reported
Additional Code 3:	Not reported
Additional Code 4:	Not reported
Additional Code 5:	Not reported

Shipment Date:	20020903
Creation Date:	1/31/2003 15:02:08
Receipt Date:	20020903
Manifest ID:	22228479
Trans EPA ID:	CAD980585780
Trans Name:	Not reported
Trans 2 EPA ID:	Not reported
Trans 2 Name:	Not reported
TSDF EPA ID:	CAT000646117
Trans Name:	Not reported
TSDF Alt EPA ID:	Not reported
TSDF Alt Name:	Not reported
Waste Code Description:	611 - Contaminated soil from site clean-ups
RCRA Code:	Not reported
Meth Code:	D80 - Disposal, Land Fill
Quantity Tons:	15.1704
Waste Quantity:	18
Quantity Unit:	Y
Additional Code 1:	Not reported
Additional Code 2:	Not reported
Additional Code 3:	Not reported
Additional Code 4:	Not reported
Additional Code 5:	Not reported

Shipment Date:	20020903
Creation Date:	1/31/2003 15:02:08
Receipt Date:	20020903
Manifest ID:	22228475
Trans EPA ID:	CAD004778742
Trans Name:	Not reported
Trans 2 EPA ID:	Not reported
Trans 2 Name:	Not reported
TSDF EPA ID:	CAT000646117
Trans Name:	Not reported
TSDF Alt EPA ID:	Not reported
TSDF Alt Name:	Not reported
Waste Code Description:	611 - Contaminated soil from site clean-ups

U S NAVY SITE SAN BRUNO (Continued) **1006804892**

RCRA Code:	Not reported
Meth Code:	D80 - Disposal, Land Fill
Quantity Tons:	15.1704
Waste Quantity:	18
Quantity Unit:	Y
Additional Code 1:	Not reported
Additional Code 2:	Not reported
Additional Code 3:	Not reported
Additional Code 4:	Not reported
Additional Code 5:	Not reported
Shipment Date:	20020903
Creation Date:	1/31/2003 15:02:08
Receipt Date:	20020903
Manifest ID:	22228476
Trans EPA ID:	CAD004778742
Trans Name:	Not reported
Trans 2 EPA ID:	Not reported
Trans 2 Name:	Not reported
TSDF EPA ID:	CAT000646117
Trans Name:	Not reported
TSDF Alt EPA ID:	Not reported
TSDF Alt Name:	Not reported
Waste Code Description:	611 - Contaminated soil from site clean-ups
RCRA Code:	Not reported
Meth Code:	D80 - Disposal, Land Fill
Quantity Tons:	15.1704
Waste Quantity:	18
Quantity Unit:	Y
Additional Code 1:	Not reported
Additional Code 2:	Not reported
Additional Code 3:	Not reported
Additional Code 4:	Not reported
Additional Code 5:	Not reported
Shipment Date:	20020903
Creation Date:	1/31/2003 15:02:08
Receipt Date:	20020903
Manifest ID:	22228477
Trans EPA ID:	CAD004778742
Trans Name:	Not reported
Trans 2 EPA ID:	Not reported
Trans 2 Name:	Not reported
TSDF EPA ID:	CAT000646117
Trans Name:	Not reported
TSDF Alt EPA ID:	Not reported
TSDF Alt Name:	Not reported
Waste Code Description:	611 - Contaminated soil from site clean-ups
RCRA Code:	Not reported
Meth Code:	D80 - Disposal, Land Fill
Quantity Tons:	15.1704
Waste Quantity:	18
Quantity Unit:	Y
Additional Code 1:	Not reported
Additional Code 2:	Not reported
Additional Code 3:	Not reported
Additional Code 4:	Not reported

U S NAVY SITE SAN BRUNO (Continued) **1006804892**

Additional Code 5:	Not reported
Shipment Date:	20020903
Creation Date:	1/31/2003 15:02:08
Receipt Date:	20020903
Manifest ID:	22228478
Trans EPA ID:	CAR000089045
Trans Name:	Not reported
Trans 2 EPA ID:	Not reported
Trans 2 Name:	Not reported
TSDF EPA ID:	CAT000646117
Trans Name:	Not reported
TSDF Alt EPA ID:	Not reported
TSDF Alt Name:	Not reported
Waste Code Description:	611 - Contaminated soil from site clean-ups
RCRA Code:	Not reported
Meth Code:	D80 - Disposal, Land Fill
Quantity Tons:	15.1704
Waste Quantity:	18
Quantity Unit:	Y
Additional Code 1:	Not reported
Additional Code 2:	Not reported
Additional Code 3:	Not reported
Additional Code 4:	Not reported
Additional Code 5:	Not reported
Shipment Date:	20020903
Creation Date:	1/31/2003 15:02:08
Receipt Date:	20020903
Manifest ID:	22228474
Trans EPA ID:	CAD004778742
Trans Name:	Not reported
Trans 2 EPA ID:	Not reported
Trans 2 Name:	Not reported
TSDF EPA ID:	CAT000646117
Trans Name:	Not reported
TSDF Alt EPA ID:	Not reported
TSDF Alt Name:	Not reported
Waste Code Description:	611 - Contaminated soil from site clean-ups
RCRA Code:	Not reported
Meth Code:	D80 - Disposal, Land Fill
Quantity Tons:	15.1704
Waste Quantity:	18
Quantity Unit:	Y
Additional Code 1:	Not reported
Additional Code 2:	Not reported
Additional Code 3:	Not reported
Additional Code 4:	Not reported
Additional Code 5:	Not reported

Additional Information:

Year:	2001
Gen EPA ID:	CAR000114595
Shipment Date:	20010829
Creation Date:	12/31/2002 18:32:25
Receipt Date:	Not reported

U S NAVY SITE SAN BRUNO (Continued) **1006804892**

Manifest ID:	22228416
Trans EPA ID:	CA0000133926
Trans Name:	Not reported
Trans 2 EPA ID:	Not reported
Trans 2 Name:	Not reported
TSDF EPA ID:	CAT000646117
Trans Name:	Not reported
TSDF Alt EPA ID:	Not reported
TSDF Alt Name:	Not reported
Waste Code Description:	611 - Contaminated soil from site clean-ups
RCRA Code:	Not reported
Meth Code:	- Not reported
Quantity Tons:	Not reported
Waste Quantity:	18
Quantity Unit:	Y
Additional Code 1:	Not reported
Additional Code 2:	Not reported
Additional Code 3:	Not reported
Additional Code 4:	Not reported
Additional Code 5:	Not reported

AE475 **MARFORRES FST** **RCRA NonGen / NLR** **1025866106**
SW **900 COMMODORE DR** **E MANIFEST** **CAL000168275**
1/8-1/4 **SAN BRUNO, CA 94066**
0.238 mi.
1259 ft. **Site 7 of 13 in cluster AE**

Relative: **Higher**

Actual: **75 ft.**

RCRA Listings:

Date Form Received by Agency:	19960523
Handler Name:	Hq Co 23rd Mar Regt
Handler Address:	900 Commodore Dr
Handler City,State,Zip:	SAN BRUNO, CA 94066-2402
EPA ID:	CAL000168275
Contact Name:	CHRIS HURST
Contact Address:	2000 OPELOUSAS AVE
Contact City,State,Zip:	NEW ORLEANS, LA 70114-1500
Contact Telephone:	504-697-9839
Contact Fax:	504-697-9739
Contact Email:	RAFAEL.J.TORRES@NAVY.MIL
Contact Title:	Not reported
EPA Region:	09
Land Type:	Not reported
Federal Waste Generator Description:	Not a generator, verified
Non-Notifier:	Not reported
Biennial Report Cycle:	Not reported
Accessibility:	Not reported
Active Site Indicator:	Handler Activities
State District Owner:	Not reported
State District:	Not reported
Mailing Address:	3551 S SAN GABRIEL RIVER PKWY
Mailing City,State,Zip:	PICO RIVERA, CA 90660-0000
Owner Name:	United States Marine Corps
Owner Type:	Other
Operator Name:	Chris Hurst
Operator Type:	Other
Short-Term Generator Activity:	No
Importer Activity:	No
Mixed Waste Generator:	No

MARFORRES FST (Continued) **1025866106**

Transporter Activity:	No
Transfer Facility Activity:	No
Recycler Activity with Storage:	Yes
Small Quantity On-Site Burner Exemption:	No
Smelting Melting and Refining Furnace Exemption:	No
Underground Injection Control:	No
Off-Site Waste Receipt:	No
Universal Waste Indicator:	Yes
Universal Waste Destination Facility:	Yes
Federal Universal Waste:	No
Active Site State-Reg Handler:	---
Federal Facility Indicator:	Not reported
Hazardous Secondary Material Indicator:	N
Sub-Part K Indicator:	Not reported
2018 GPRA Permit Baseline:	Not on the Baseline
2018 GPRA Renewals Baseline:	Not on the Baseline
202 GPRA Corrective Action Baseline:	No
Subject to Corrective Action Universe:	No
Non-TSDFs Where RCRA CA has Been Imposed Universe:	No
Corrective Action Priority Ranking:	No NCAPS ranking
Environmental Control Indicator:	No
Institutional Control Indicator:	No
Human Exposure Controls Indicator:	N/A
Groundwater Controls Indicator:	N/A
Significant Non-Complier Universe:	No
Unaddressed Significant Non-Complier Universe:	No
Addressed Significant Non-Complier Universe:	No
Significant Non-Complier With a Compliance Schedule Universe:	No
Financial Assurance Required:	Not reported
Handler Date of Last Change:	20190627
Recognized Trader-Importer:	No
Recognized Trader-Exporter:	No
Importer of Spent Lead Acid Batteries:	No
Exporter of Spent Lead Acid Batteries:	No
Recycler Activity Without Storage:	No
Manifest Broker:	No
Sub-Part P Indicator:	No

Handler - Owner Operator:

Owner/Operator Indicator:	Owner
Owner/Operator Name: UNITED STATES MARINE CORPS	
Legal Status:	Other
Date Became Current:	Not reported
Date Ended Current:	Not reported
Owner/Operator Address:	3551 S SAN GABRIEL RIVER PKWY
Owner/Operator City,State,Zip:	PICO RIVERA, CA 90660-0000
Owner/Operator Telephone:	562-695-1981
Owner/Operator Telephone Ext:	Not reported
Owner/Operator Fax:	Not reported
Owner/Operator Email:	Not reported

Owner/Operator Indicator:	Operator
Owner/Operator Name: CHRIS HURST	
Legal Status:	Other
Date Became Current:	Not reported
Date Ended Current:	Not reported

MARFORRES FST (Continued) **1025866106**

Owner/Operator Address:	2000 OPELOUSAS AVE
Owner/Operator City,State,Zip:	NEW ORLEANS, LA 70114-1500
Owner/Operator Telephone:	504-697-9839
Owner/Operator Telephone Ext:	Not reported
Owner/Operator Fax:	Not reported
Owner/Operator Email:	Not reported

Historic Generators:

Receive Date:	19960523
Handler Name: HQ CO 23RD MAR REGT	
Federal Waste Generator Description:	Not a generator, verified
State District Owner:	Not reported
Large Quantity Handler of Universal Waste:	No
Recognized Trader Importer:	Not reported
Recognized Trader Exporter:	Not reported
Spent Lead Acid Battery Importer:	Not reported
Spent Lead Acid Battery Exporter:	Not reported
Current Record:	Yes
Non Storage Recycler Activity:	Not reported
Electronic Manifest Broker:	Not reported

List of NAICS Codes and Descriptions:

NAICS Code:	92811
NAICS Description:	NATIONAL SECURITY

Facility Has Received Notices of Violations:

Violations:	No Violations Found

Evaluation Action Summary:

Evaluations:	No Evaluations Found

E MANIFEST:

Manifest Tracking Number:	007300540GBF
Last Updated Date:	20230804
Shipped Date:	20230706
Received Date:	20230714
Manifest Status:	Signed
Submission Type:	DataImage5Copy
Origin Type:	Web
Generator EPA ID:	CAL000168275
Generator Name:	Hq Co 23rd Mar Regt
Generator Location Street Number:	Not reported
Generator Location Street 1:	900 COMMODORE DR
Generator Location Street 2:	Not reported
Generator Location City:	SAN BRUNO
Generator Location State:	CA
Generator Location Zip:	94066-2402
Generator Mail Street Number:	Not reported
Generator Mail Street 1:	3551 S SAN GABRIEL RIVER PKWY
Generator Mail Street 2:	Not reported
Generator Mail City:	PICO RIVERA
Generator Mail Zip:	90660-0000
Generator Mail State:	CA
Generator Contact Company Name:	Not reported

MARFORRES FST (Continued) **1025866106**

Designated Facility EPA ID:	CAL000282598
Designated Facility Name:	Heritage-Crystal Clean Llc
Designated Facility Mail Street Number:	2175
Designated Facility Mail Street 1:	Not reported
Designated Facility Mail Street 2:	POINT BLVD STE 375
Designated Facility Mail City:	ELGIN
Designated Facility Mail Zip:	60123
Designated Facility Mail State:	IL
Designated Facility Location Street Number:	1620
Designated Facility Location Street 1:	E. BRUNDAGE LN
Designated Facility Location Street 2:	Not reported
Designated Facility Location City:	BAKERSFIELD
Designated Facility Location Zip:	93307
Designated Facility Location State:	CA
Designated Facility Contact Company Name:	Not reported
Manifest Residue Indicator:	N
Rejection Indicator:	N

Manifest Tracking Number:	001046767WAS
Last Updated Date:	20230810
Shipped Date:	20230601
Received Date:	20230731
Manifest Status:	Signed
Submission Type:	DataImage5Copy
Origin Type:	Service
Generator EPA ID:	CAL000168275
Generator Name:	Navfac/Marforres Hazmat Coordinator
Generator Location Street Number:	Not reported
Generator Location Street 1:	900 COMMODORE DR
Generator Location Street 2:	Not reported
Generator Location City:	SAN BRUNO
Generator Location State:	CA
Generator Location Zip:	94066-2402
Generator Mail Street Number:	Not reported
Generator Mail Street 1:	305 DECATUR AVE
Generator Mail Street 2:	Not reported
Generator Mail City:	GREAT LAKES
Generator Mail Zip:	60088-2913
Generator Mail State:	IL
Generator Contact Company Name:	Not reported
Designated Facility EPA ID:	ARD981057870
Designated Facility Name:	Not reported
Designated Facility Mail Street Number:	Not reported
Designated Facility Mail Street 1:	Not reported
Designated Facility Mail Street 2:	P.O.BOX 729
Designated Facility Mail City:	BENTON
Designated Facility Mail Zip:	72018
Designated Facility Mail State:	AR
Designated Facility Location Street Number:	1007
Designated Facility Location Street 1:	VULCAN ROAD
Designated Facility Location Street 2:	Not reported
Designated Facility Location City:	BENTON
Designated Facility Location Zip:	72015
Designated Facility Location State:	AR
Designated Facility Contact Company Name:	RINECO CHEMICAL INDUSTRIES, LLC
Manifest Residue Indicator:	N
Rejection Indicator:	N

MARFORRES FST (Continued) **1025866106**

Manifest Tracking Number:	001046768WAS
Last Updated Date:	20230705
Shipped Date:	20230601
Received Date:	20230621
Manifest Status:	Signed
Submission Type:	DataImage5Copy
Origin Type:	Service
Generator EPA ID:	CAL000168275
Generator Name:	Navfac/Marforres Hazmat Coordinator
Generator Location Street Number:	Not reported
Generator Location Street 1:	900 COMMODORE DR
Generator Location Street 2:	Not reported
Generator Location City:	SAN BRUNO
Generator Location State:	CA
Generator Location Zip:	94066-2402
Generator Mail Street Number:	Not reported
Generator Mail Street 1:	305 DECATUR AVE
Generator Mail Street 2:	Not reported
Generator Mail City:	GREAT LAKES
Generator Mail Zip:	60088-2913
Generator Mail State:	IL
Generator Contact Company Name:	Not reported
Designated Facility EPA ID:	AZD081705402
Designated Facility Name:	Not reported
Designated Facility Mail Street Number:	Not reported
Designated Facility Mail Street 1:	Not reported
Designated Facility Mail Street 2:	284 E STOREY RD
Designated Facility Mail City:	COOLIDGE
Designated Facility Mail Zip:	85128
Designated Facility Mail State:	AZ
Designated Facility Location Street Number:	Not reported
Designated Facility Location Street 1:	284 E STOREY RD
Designated Facility Location Street 2:	Not reported
Designated Facility Location City:	COOLIDGE
Designated Facility Location Zip:	85128
Designated Facility Location State:	AZ
Designated Facility Contact Company Name:	HERITAGE ENVIRONMENTAL SERVICES LLC
Manifest Residue Indicator:	N
Rejection Indicator:	N

Manifest Tracking Number:	001047482WAS
Last Updated Date:	20221130
Shipped Date:	20210902
Received Date:	20210924
Manifest Status:	Signed
Submission Type:	DataImage5Copy
Origin Type:	Service
Generator EPA ID:	CAL000168275
Generator Name:	Navfac/Marforres Hazmat Coordinator
Generator Location Street Number:	Not reported
Generator Location Street 1:	900 COMMODORE DR
Generator Location Street 2:	Not reported
Generator Location City:	SAN BRUNO
Generator Location State:	CA
Generator Location Zip:	94066-2402
Generator Mail Street Number:	Not reported
Generator Mail Street 1:	305 DECATUR AVE

MARFORRES FST (Continued) **1025866106**

Generator Mail Street 2:	Not reported
Generator Mail City:	GREAT LAKES
Generator Mail Zip:	60088-2913
Generator Mail State:	IL
Generator Contact Company Name:	Not reported
Designated Facility EPA ID:	AZD081705402
Designated Facility Name:	Not reported
Designated Facility Mail Street Number:	Not reported
Designated Facility Mail Street 1:	Not reported
Designated Facility Mail Street 2:	284 E STOREY RD
Designated Facility Mail City:	COOLIDGE
Designated Facility Mail Zip:	85128
Designated Facility Mail State:	AZ
Designated Facility Location Street Number:	Not reported
Designated Facility Location Street 1:	284 E STOREY RD
Designated Facility Location Street 2:	Not reported
Designated Facility Location City:	COOLIDGE
Designated Facility Location Zip:	85128
Designated Facility Location State:	AZ
Designated Facility Contact Company Name:	HERITAGE ENVIRONMENTAL SERVICES LLC
Manifest Residue Indicator:	N
Rejection Indicator:	N

Manifest Tracking Number:	001047483WAS
Last Updated Date:	20211012
Shipped Date:	20210902
Received Date:	20210917
Manifest Status:	Signed
Submission Type:	DataImage5Copy
Origin Type:	Service
Generator EPA ID:	CAL000168275
Generator Name:	Hq Co 23rd Mar Regt
Generator Location Street Number:	Not reported
Generator Location Street 1:	900 COMMODORE DR
Generator Location Street 2:	Not reported
Generator Location City:	SAN BRUNO
Generator Location State:	CA
Generator Location Zip:	94066-2402
Generator Mail Street Number:	Not reported
Generator Mail Street 1:	3551 S SAN GABRIEL RIVER PKWY
Generator Mail Street 2:	Not reported
Generator Mail City:	PICO RIVERA
Generator Mail Zip:	90660-0000
Generator Mail State:	CA
Generator Contact Company Name:	Not reported
Designated Facility EPA ID:	CAT080013352
Designated Facility Name:	Not reported
Designated Facility Mail Street Number:	2000
Designated Facility Mail Street 1:	CA90222 CA037US 2000
Designated Facility Mail Street 2:	N. ALAMEDA STREET
Designated Facility Mail City:	COMPTON
Designated Facility Mail Zip:	90222
Designated Facility Mail State:	CA
Designated Facility Location Street Number:	2000
Designated Facility Location Street 1:	N. ALAMEDA STREET
Designated Facility Location Street 2:	Not reported
Designated Facility Location City:	COMPTON

MARFORRES FST (Continued) **1025866106**

Designated Facility Location Zip:	90222-0000
Designated Facility Location State:	CA
Designated Facility Contact Company Name:	WORLD OIL RECYCLING
Manifest Residue Indicator:	N
Rejection Indicator:	N
Manifest Tracking Number:	001047593WAS
Last Updated Date:	20231031
Shipped Date:	20230929
Received Date:	20231012
Manifest Status:	Signed
Submission Type:	DataImage5Copy
Origin Type:	Service
Generator EPA ID:	CAL000168275
Generator Name:	Hq Co 23rd Mar Regt
Generator Location Street Number:	Not reported
Generator Location Street 1:	900 COMMODORE DR
Generator Location Street 2:	Not reported
Generator Location City:	SAN BRUNO
Generator Location State:	CA
Generator Location Zip:	94066-2402
Generator Mail Street Number:	Not reported
Generator Mail Street 1:	305 Decatur Ave.
Generator Mail Street 2:	Not reported
Generator Mail City:	Great Lakes
Generator Mail Zip:	60088-2913
Generator Mail State:	IL
Generator Contact Company Name:	Not reported
Designated Facility EPA ID:	CAT080013352
Designated Facility Name:	Not reported
Designated Facility Mail Street Number:	2000
Designated Facility Mail Street 1:	CA90222 CA037US 2000
Designated Facility Mail Street 2:	N. ALAMEDA STREET
Designated Facility Mail City:	COMPTON
Designated Facility Mail Zip:	90222
Designated Facility Mail State:	CA
Designated Facility Location Street Number:	2000
Designated Facility Location Street 1:	N. ALAMEDA STREET
Designated Facility Location Street 2:	Not reported
Designated Facility Location City:	COMPTON
Designated Facility Location Zip:	90222-0000
Designated Facility Location State:	CA
Designated Facility Contact Company Name:	WORLD OIL RECYCLING
Manifest Residue Indicator:	N
Rejection Indicator:	N
Manifest Tracking Number:	001146773WAS
Last Updated Date:	20230119
Shipped Date:	20221115
Received Date:	20221209
Manifest Status:	Signed
Submission Type:	DataImage5Copy
Origin Type:	Service
Generator EPA ID:	CAL000168275
Generator Name:	Navfac/Marforres Hazmat Coordinator
Generator Location Street Number:	Not reported
Generator Location Street 1:	900 COMMODORE DR

MARFORRES FST (Continued) **1025866106**

Generator Location Street 2:	Not reported
Generator Location City:	SAN BRUNO
Generator Location State:	CA
Generator Location Zip:	94066-2402
Generator Mail Street Number:	Not reported
Generator Mail Street 1:	305 DECATUR AVE
Generator Mail Street 2:	Not reported
Generator Mail City:	GREAT LAKES
Generator Mail Zip:	60088-2913
Generator Mail State:	IL
Generator Contact Company Name:	Not reported
Designated Facility EPA ID:	AZD081705402
Designated Facility Name:	Not reported
Designated Facility Mail Street Number:	Not reported
Designated Facility Mail Street 1:	Not reported
Designated Facility Mail Street 2:	284 E STOREY RD
Designated Facility Mail City:	COOLIDGE
Designated Facility Mail Zip:	85128
Designated Facility Mail State:	AZ
Designated Facility Location Street Number:	Not reported
Designated Facility Location Street 1:	284 E STOREY RD
Designated Facility Location Street 2:	Not reported
Designated Facility Location City:	COOLIDGE
Designated Facility Location Zip:	85128
Designated Facility Location State:	AZ
Designated Facility Contact Company Name:	HERITAGE ENVIRONMENTAL SERVICES LLC
Manifest Residue Indicator:	N
Rejection Indicator:	N

Manifest Tracking Number:	001146774WAS
Last Updated Date:	20230112
Shipped Date:	20221115
Received Date:	20230101
Manifest Status:	Signed
Submission Type:	DataImage5Copy
Origin Type:	Service
Generator EPA ID:	CAL000168275
Generator Name:	Navfac/Marforres Hazmat Coordinator
Generator Location Street Number:	Not reported
Generator Location Street 1:	900 COMMODORE DR
Generator Location Street 2:	Not reported
Generator Location City:	SAN BRUNO
Generator Location State:	CA
Generator Location Zip:	94066-2402
Generator Mail Street Number:	Not reported
Generator Mail Street 1:	305 DECATUR AVE
Generator Mail Street 2:	Not reported
Generator Mail City:	GREAT LAKES
Generator Mail Zip:	60088-2913
Generator Mail State:	IL
Generator Contact Company Name:	Not reported
Designated Facility EPA ID:	ARD981057870
Designated Facility Name:	Not reported
Designated Facility Mail Street Number:	Not reported
Designated Facility Mail Street 1:	Not reported
Designated Facility Mail Street 2:	P.O.BOX 729
Designated Facility Mail City:	BENTON

MARFORRES FST (Continued) **1025866106**

Designated Facility Mail Zip:	72018
Designated Facility Mail State:	AR
Designated Facility Location Street Number:	1007
Designated Facility Location Street 1:	VULCAN ROAD
Designated Facility Location Street 2:	Not reported
Designated Facility Location City:	BENTON
Designated Facility Location Zip:	72015
Designated Facility Location State:	AR
Designated Facility Contact Company Name:	RINECO CHEMICAL INDUSTRIES, LLC
Manifest Residue Indicator:	N
Rejection Indicator:	N
Manifest Tracking Number:	001146956WAS
Last Updated Date:	20230412
Shipped Date:	20230228
Received Date:	20230323
Manifest Status:	Signed
Submission Type:	DataImage5Copy
Origin Type:	Service
Generator EPA ID:	CAL000168275
Generator Name:	Navfac/Marforres Hazmat Coordinator
Generator Location Street Number:	Not reported
Generator Location Street 1:	900 COMMODORE DR
Generator Location Street 2:	Not reported
Generator Location City:	SAN BRUNO
Generator Location State:	CA
Generator Location Zip:	94066-2402
Generator Mail Street Number:	Not reported
Generator Mail Street 1:	305 DECATUR AVE
Generator Mail Street 2:	Not reported
Generator Mail City:	GREAT LAKES
Generator Mail Zip:	60088-2913
Generator Mail State:	IL
Generator Contact Company Name:	Not reported
Designated Facility EPA ID:	AZD081705402
Designated Facility Name:	Not reported
Designated Facility Mail Street Number:	Not reported
Designated Facility Mail Street 1:	Not reported
Designated Facility Mail Street 2:	284 E STOREY RD
Designated Facility Mail City:	COOLIDGE
Designated Facility Mail Zip:	85128
Designated Facility Mail State:	AZ
Designated Facility Location Street Number:	Not reported
Designated Facility Location Street 1:	284 E STOREY RD
Designated Facility Location Street 2:	Not reported
Designated Facility Location City:	COOLIDGE
Designated Facility Location Zip:	85128
Designated Facility Location State:	AZ
Designated Facility Contact Company Name:	HERITAGE ENVIRONMENTAL SERVICES LLC
Manifest Residue Indicator:	N
Rejection Indicator:	N
Manifest Tracking Number:	001146957WAS
Last Updated Date:	20230410
Shipped Date:	20230228
Received Date:	20230310
Manifest Status:	Signed

MARFORRES FST (Continued) **1025866106**

Submission Type:	DataImage5Copy
Origin Type:	Service
Generator EPA ID:	CAL000168275
Generator Name:	Hq Co 23rd Mar Regt
Generator Location Street Number:	Not reported
Generator Location Street 1:	900 COMMODORE DR
Generator Location Street 2:	Not reported
Generator Location City:	SAN BRUNO
Generator Location State:	CA
Generator Location Zip:	94066-2402
Generator Mail Street Number:	Not reported
Generator Mail Street 1:	305 Decatur Ave.
Generator Mail Street 2:	Not reported
Generator Mail City:	Great Lakes
Generator Mail Zip:	60088-2913
Generator Mail State:	IL
Generator Contact Company Name:	Not reported
Designated Facility EPA ID:	CAT080013352
Designated Facility Name:	Not reported
Designated Facility Mail Street Number:	2000
Designated Facility Mail Street 1:	CA90222 CA037US 2000
Designated Facility Mail Street 2:	N. ALAMEDA STREET
Designated Facility Mail City:	COMPTON
Designated Facility Mail Zip:	90222
Designated Facility Mail State:	CA
Designated Facility Location Street Number:	2000
Designated Facility Location Street 1:	N. ALAMEDA STREET
Designated Facility Location Street 2:	Not reported
Designated Facility Location City:	COMPTON
Designated Facility Location Zip:	90222-0000
Designated Facility Location State:	CA
Designated Facility Contact Company Name:	WORLD OIL RECYCLING
Manifest Residue Indicator:	N
Rejection Indicator:	N

Manifest Tracking Number:	001148149WAS
Last Updated Date:	20220117
Shipped Date:	20211202
Received Date:	20211228
Manifest Status:	Signed
Submission Type:	DataImage5Copy
Origin Type:	Service
Generator EPA ID:	CAL000168275
Generator Name:	Navfac/Marforres Hazmat Coordinator
Generator Location Street Number:	Not reported
Generator Location Street 1:	900 COMMODORE DR
Generator Location Street 2:	Not reported
Generator Location City:	SAN BRUNO
Generator Location State:	CA
Generator Location Zip:	94066-2402
Generator Mail Street Number:	Not reported
Generator Mail Street 1:	305 DECATUR AVE
Generator Mail Street 2:	Not reported
Generator Mail City:	GREAT LAKES
Generator Mail Zip:	60088-2913
Generator Mail State:	IL
Generator Contact Company Name:	Not reported

MARFORRES FST (Continued) **1025866106**

Designated Facility EPA ID:	AZD081705402
Designated Facility Name:	Not reported
Designated Facility Mail Street Number:	Not reported
Designated Facility Mail Street 1:	Not reported
Designated Facility Mail Street 2:	284 E STOREY RD
Designated Facility Mail City:	COOLIDGE
Designated Facility Mail Zip:	85128
Designated Facility Mail State:	AZ
Designated Facility Location Street Number:	Not reported
Designated Facility Location Street 1:	284 E STOREY RD
Designated Facility Location Street 2:	Not reported
Designated Facility Location City:	COOLIDGE
Designated Facility Location Zip:	85128
Designated Facility Location State:	AZ
Designated Facility Contact Company Name:	HERITAGE ENVIRONMENTAL SERVICES LLC
Manifest Residue Indicator:	N
Rejection Indicator:	N

State Waste:

Manifest Tracking Number:	001039092WAS
Waste Line Number:	1
State Waste Code Owner:	CA
State Waste Code:	141
State Waste:	Off-specification, aged, or surplus inorganics

Manifest Tracking Number:	001039092WAS
Waste Line Number:	2
State Waste Code Owner:	CA
State Waste Code:	223
State Waste:	Unspecified oil-containing waste

Transporter:

Manifest Tracking Number:	001039092WAS
Transporter Line Number:	1
Transporter EPA ID:	IND058484114
Transporter Name:	Heritage Transport Llc

Manifest Tracking Number:	001039092WAS
Transporter Line Number:	2
Transporter EPA ID:	AZR000516211
Transporter Name:	Salt River Extraction

Waste Line:

Manifest Tracking Number:	001039092WAS
Waste Line Number:	1
U.S. DOT Hazardous Indicator:	Y
U.S. DOT ID Number:	UN1044
U.S. DOT Description:	Un1044,Fire Extinguishers,2.2,Erg#126
Non-Hazardous Waste Description:	Not reported
Number of Containers:	4
Container Type Code:	CY
Container Type Description:	Cylinders
Waste Quantity:	35
Quantity Unit of Measure Code:	P
Quantity Unit of Measure Description:	Pounds
Waste Quantity, in Tons:	0.0175

MARFORRES FST (Continued) **1025866106**

Acute Waste Quantity, in Tons:	0
Non-Acute Waste Quantity, in Tons:	0.0175
Waste Quantity, in Kilograms:	15.873026
Acute Waste Quantity, in Kilograms:	0
Non-Acute Waste Quantity, in Kilorgrams:	15.873026
Management Method Code:	H141
Management Method Description:	STORAGE, BULKING AND/OR TRANSFER OFF SITE
Waste Residue Indicator:	N
Quantity Discrepancy Indicator:	N
Waste Type Discrepancy Indicator:	N
Waste Density:	Not reported
Waste Density Unit of Measure Code:	Not reported
Waste Density Unit of Measure Description:	Not reported
Form Code:	Not reported
Form Code Description:	Not reported
Source Code:	Not reported
Source Code Description:	Not reported
Waste Minimization Code:	Not reported
Waste Minimization Code Description:	Not reported
Consent Number:	Not reported
EPA Waste Indicator:	N

Manifest Tracking Number:	001039092WAS
Waste Line Number:	2
U.S. DOT Hazardous Indicator:	N
U.S. DOT ID Number:	Not reported
U.S. DOT Description:	Not reported
Non-Hazardous Waste Description:	NON-DOT/NON-RCRA REGULATED,(OILY ABSORBENT AND DEBRIS)
Number of Containers:	2
Container Type Code:	DM
Container Type Description:	Metal drums, barrels, kegs
Waste Quantity:	400
Quantity Unit of Measure Code:	P
Quantity Unit of Measure Description:	Pounds
Waste Quantity, in Tons:	0.2
Acute Waste Quantity, in Tons:	0
Non-Acute Waste Quantity, in Tons:	0.2
Waste Quantity, in Kilograms:	181.406
Acute Waste Quantity, in Kilograms:	0
Non-Acute Waste Quantity, in Kilorgrams:	181.406
Management Method Code:	H141
Management Method Description:	STORAGE, BULKING AND/OR TRANSFER OFF SITE
Waste Residue Indicator:	N
Quantity Discrepancy Indicator:	N
Waste Type Discrepancy Indicator:	N
Waste Density:	Not reported
Waste Density Unit of Measure Code:	Not reported
Waste Density Unit of Measure Description:	Not reported
Form Code:	Not reported
Form Code Description:	Not reported
Source Code:	Not reported
Source Code Description:	Not reported
Waste Minimization Code:	Not reported
Waste Minimization Code Description:	Not reported
Consent Number:	Not reported
EPA Waste Indicator:	N

MARFORRES FST (Continued) **1025866106**

Click this hyperlink while viewing on your computer to access
9 additional US EManifest: record(s) in the EDR Site Report.

AE476 **MARFORRES MCRC SAN BRUNO** **CERS HAZ WASTE** **S121785892**
SW **900 COMMODORE DR** **CERS** **N/A**
1/8-1/4 **SAN BRUNO, CA 94066**
0.238 mi.
1259 ft. **Site 8 of 13 in cluster AE**

Relative:
Higher

Actual:
75 ft.

CERS HAZ WASTE:
Name: MARFORRES MCRC SAN BRUNO
Address: 900 COMMODORE DR
City,State,Zip: SAN BRUNO, CA 94066
Site ID: 448
CERS ID: 10341082
CERS Description: Hazardous Waste Generator

CERS:
Name: MARFORRES MCRC SAN BRUNO
Address: 900 COMMODORE DR
City,State,Zip: SAN BRUNO, CA 94066
Site ID: 448
CERS ID: 10341082
CERS Description: Chemical Storage Facilities

Violations:
Site ID: 448
Site Name: MARFORRES MCRC San Bruno
Violation Date: 05-09-2022
Citation: 40 CFR 1 265.33 - U.S. Code of Federal Regulations, Title 40, Chapter 1, Section(s) 265.33
Violation Description: Failure to test and maintain as necessary all facility communications or alarm systems, fire protection equipment, spill control equipment, and decontamination equipment to assure its proper operation in time of emergency.
Violation Notes: Returned to compliance on 02/15/2023. Observation: During the inspection, the fire extinguisher tabs were marked 2016. Corrective action: Have the fire extinguishers charged/certified by the comply by date.
Violation Division: San Mateo County Environmental Health
Violation Program: HW
Violation Source: CERS,

Site ID: 448
Site Name: MARFORRES MCRC San Bruno
Violation Date: 12-05-2017
Citation: 40 CFR 1 265.31 - U.S. Code of Federal Regulations, Title 40, Chapter 1, Section(s) 265.31
Violation Description: Failure to maintain and operate the facility to minimize the possibility of a fire, explosion, or any unplanned sudden or non-sudden release of hazardous waste or hazardous waste constituents to air, soil, or surface water which could threaten human health or the environment.
Violation Notes: Returned to compliance on 12/05/2017. OBSERVATION: Dark oil stains were observed in the parking lot where the vehicles are stored. During the inspection, dry sweep was used to clean up the dark oil stains. CORRECTIVE ACTION: Continue to ensure that dark oil stains are clean up and the waste generated from the clean up is properly managed.

MARFORRES MCRC SAN BRUNO (Continued) **S121785892**

Violation Division:	San Mateo County Environmental Health
Violation Program:	HW
Violation Source:	CERS,
Site ID:	448
Site Name:	MARFORRES MCRC San Bruno
Violation Date:	12-05-2017
Citation:	HSC 6.5 25250.22 - California Health and Safety Code, Chapter 6.5, Section(s) 25250.22
Violation Description:	Failure to properly manage used oil and/or fuel filters in accordance with the requirements.
Violation Notes:	Returned to compliance on 12/05/2017. OBSERVATION: The 55 gallon drum of used oil and fuel filters located in the maintenance bay was observed to be overfilled and left open. During the inspection, the drained used oil filters were rearranged and the container closed. CORRECTIVE ACTION: Continue to ensure that the drained used oil filters are properly managed.
Violation Division:	San Mateo County Environmental Health
Violation Program:	HW
Violation Source:	CERS,
Site ID:	448
Site Name:	MARFORRES MCRC San Bruno
Violation Date:	02-20-2020
Citation:	HSC 6.95 25508(a)(1) - California Health and Safety Code, Chapter 6.95, Section(s) 25508(a)(1)
Violation Description:	Failure to annually review and electronically certify that the business plan is complete and accurate on or before the annual due date.
Violation Notes:	Returned to compliance on 02/20/2020. Plan updated during the inspection.
Violation Division:	San Mateo County Environmental Health
Violation Program:	HMRRP
Violation Source:	CERS,
Site ID:	448
Site Name:	MARFORRES MCRC San Bruno
Violation Date:	05-09-2022
Citation:	HSC 6.95 25508(a)(3) - California Health and Safety Code, Chapter 6.95, Section(s) 25508(a)(3)
Violation Description:	Failure to complete and electronically submit hazardous material inventory information for all reportable hazardous materials on site at or above reportable quantities.
Violation Notes:	Returned to compliance on 05/09/2022. Observation: The inventory submittal did not include Ethyl Alcohol. Corrective action. None, updated/submitted/corrected on site.
Violation Division:	San Mateo County Environmental Health
Violation Program:	HMRRP
Violation Source:	CERS,
Site ID:	448
Site Name:	MARFORRES MCRC San Bruno
Violation Date:	09-22-2015
Citation:	40 CFR 1 265.173 - U.S. Code of Federal Regulations, Title 40, Chapter 1, Section(s) 265.173
Violation Description:	Failure to properly close hazardous waste containers when not in active use.

MARFORRES MCRC SAN BRUNO (Continued) **S121785892**

Violation Notes:	Returned to compliance on 01/25/2016. All hazardous waste containers must remain closed unless waste is being added.
Violation Division:	San Mateo County Environmental Health
Violation Program:	HW
Violation Source:	CERS,
Site ID:	448
Site Name:	MARFORRES MCRC San Bruno
Violation Date:	12-05-2017
Citation:	40 CFR 1 262.34(d)(5)(ii) - U.S. Code of Federal Regulations, Title 40, Chapter 1, Section(s) 262.34(d)(5)(ii)
Violation Description:	Failure to post the following information next to the telephone: (A) The name and telephone number of the emergency coordinator; (B) Location of fire extinguishers and spill control material, and, if present, fire alarm; and (C) The telephone number of the fire department, unless the facility has a direct alarm.
Violation Notes:	Returned to compliance on 12/05/2017. OBSERVATION: The modified emergency contingency plan information containing the contact information of the "emergency coordinator" is not posted next to the telephone. During the inspection the provided form was completed and posted. CORRECTIVE ACTION: Continue to post all required emergency information next to the telephone.
Violation Division:	San Mateo County Environmental Health
Violation Program:	HW
Violation Source:	CERS,
Site ID:	448
Site Name:	MARFORRES MCRC San Bruno
Violation Date:	12-05-2017
Citation:	HSC 6.95 25508(a)(1) - California Health and Safety Code, Chapter 6.95, Section(s) 25508(a)(1)
Violation Description:	Failure to complete and electronically submit a site map with all required content.
Violation Notes:	Returned to compliance on 01/17/2018. OBSERVATION: The business failed to complete and electronically submit a site map with all required content including: north orientation, loading area, internal roads, adjacent streets, storm and sewer drains, access and exit points, emergency shut offs, evacuation staging area, hazardous materials/waste storage areas and emergency response equipment. CORRECTIVE ACTION: Complete and electronically submit a site map with all required content.
Violation Division:	San Mateo County Environmental Health
Violation Program:	HMRRP
Violation Source:	CERS,
Site ID:	448
Site Name:	MARFORRES MCRC San Bruno
Violation Date:	05-09-2022
Citation:	HSC 6.95 25508(a)(3) - California Health and Safety Code, Chapter 6.95, Section(s) 25508(a)(3)
Violation Description:	Failure to complete and electronically submit a site map with all required content.
Violation Notes:	Returned to compliance on 05/09/2022. Observation: The facility map did not include the evacuation staging area. This was the reason for previous HMBP rejection. Corrective action: None, corrected on site.
Violation Division:	San Mateo County Environmental Health
Violation Program:	HMRRP

MARFORRES MCRC SAN BRUNO (Continued) **S121785892**

Violation Source:	CERS,
Site ID:	448
Site Name:	MARFORRES MCRC San Bruno
Violation Date:	12-05-2017
Citation:	22 CCR 12 66262.40(a) - California Code of Regulations, Title 22, Chapter 12, Section(s) 66262.40(a)
Violation Description:	Failure to keep a copy of each properly signed manifest for at least three years from the date the waste was accepted by the initial transporter. The manifest signed at the time the waste was accepted for transport shall be kept until receiving a signed copy from the designated facility which received the waste.
Violation Notes:	Returned to compliance on 01/17/2018. OBSERVATION: Designated facility signed copies of the Uniform Hazardous Waste Manifests from 2014, 2015, 2016, and 2017 were not available at the time of inspection. CORRECTIVE ACTION: Locate a copy of the designated facility signed manifests from 2014, 2015, 2016, and 2017 and submit copies to the SMC CUPA within 30 days.
Violation Division:	San Mateo County Environmental Health
Violation Program:	HW
Violation Source:	CERS,
Site ID:	448
Site Name:	MARFORRES MCRC San Bruno
Violation Date:	12-05-2017
Citation:	HSC 6.95 25505(a)(4) - California Health and Safety Code, Chapter 6.95, Section(s) 25505(a)(4)
Violation Description:	Failure to provide initial and annual training to all employees in safety procedures in the event of a release or threatened release of a hazardous material or failure to document and maintain training records for a minimum of three years.
Violation Notes:	Returned to compliance on 12/05/2017. OBSERVATION: Documentation for the reservist's hazardous material training within the past 12 months was not found on site. During the inspection, the documentation was completed. CORRECTIVE ACTION: Continue to document hazardous materials training and maintain records of training available for 3 years.
Violation Division:	San Mateo County Environmental Health
Violation Program:	HMRRP
Violation Source:	CERS,
Site ID:	448
Site Name:	MARFORRES MCRC San Bruno
Violation Date:	12-05-2017
Citation:	HSC 6.5 25123.3(h)(1) - California Health and Safety Code, Chapter 6.5, Section(s) 25123.3(h)(1)
Violation Description:	Failure to send hazardous waste offsite for treatment, storage, or disposal within 180 days (or 270 days if waste is transported over 200 miles) for a generator who generates less than 1000 kilogram per month if all of the following conditions are met: (1) The quantity of hazardous waste accumulated onsite never exceeds 6,000 kilograms. (2) The generator complies with the requirements of 40 Code of Federal Regulations section 262.34(d), (e) and (f). (3) The generator does not hold acutely hazardous waste or extremely hazardous waste in an amount greater than one kilogram for more than 90 days.
Violation Notes:	Returned to compliance on 02/22/2018. OBSERVATION: In the hazardous waste storage area is a 5 gallon bucket of hazardous waste grease with a start date of 1-11-17. This has been on site longer than 180 days.

MARFORRES MCRC SAN BRUNO (Continued) **S121785892**

	CORRECTIVE ACTION: Dispose of hazardous waste that has been stored over the applicable time limit and provide documentation that the violation has been corrected.
Violation Division:	San Mateo County Environmental Health
Violation Program:	HW
Violation Source:	CERS,
Site ID:	448
Site Name:	MARFORRES MCRC San Bruno
Violation Date:	05-09-2022
Citation:	HSC 6.5 25123.3(h)(1) - California Health and Safety Code, Chapter 6.5, Section(s) 25123.3(h)(1)
Violation Description:	Failure to send hazardous waste offsite for treatment, storage, or disposal of acute/extremely hazardous waste after the first 1-kilogram threshold amount was accumulated within a 90 day period.
Violation Notes:	Returned to compliance on 02/15/2023. Observation: In the hazardous waste storage area, 4 barrels were observed of start dates of 12/20. Corrective action: Have the 4 barrels hauled off site and ensure to retain manifest documentation so that I can close the violation out. Please send me the manifests by the comply by date. Ensure to dispose of waste within 180 days of start of generation.
Violation Division:	San Mateo County Environmental Health
Violation Program:	HW
Violation Source:	CERS,
Site ID:	448
Site Name:	MARFORRES MCRC San Bruno
Violation Date:	02-20-2020
Citation:	HSC 6.95 25508.1(a)-(f) - California Health and Safety Code, Chapter 6.95, Section(s) 25508.1(a)-(f)
Violation Description:	Failure to electronically update business plan within 30 days of any one of the following events: A 100 percent or more increase in the quantity of a previously disclosed material. Any handling of a previously undisclosed hazardous materials at or above reportable quantities. A change of business address, business ownership, or business name. A substantial change in the handler's operations that requires modification to any portion of the business plan.
Violation Notes:	Returned to compliance on 02/20/2020.
Violation Division:	San Mateo County Environmental Health
Violation Program:	HMRRP
Violation Source:	CERS,
Site ID:	448
Site Name:	MARFORRES MCRC San Bruno
Violation Date:	05-09-2022
Citation:	HSC 6.95 25508(a)(1) - California Health and Safety Code, Chapter 6.95, Section(s) 25508(a)(1)
Violation Description:	Failure to complete and electronically submit a business plan when storing/handling a hazardous material at or above reportable quantities.
Violation Notes:	Returned to compliance on 05/09/2022. Observation: The previous HMBP was submitted (and rejected) 3/21. Updated and submitted with J. Renguul on site. Corrective action: No action required, corrected on site.
Violation Division:	San Mateo County Environmental Health
Violation Program:	HMRRP
Violation Source:	CERS,

MARFORRES MCRC SAN BRUNO (Continued) **S121785892**

Site ID: 448
Site Name: MARFORRES MCRC San Bruno
Violation Date: 12-05-2017
Citation: 22 CCR 12 66262.34(f) - California Code of Regulations, Title 22, Chapter 12, Section(s) 66262.34(f)
Violation Description: Failure to properly label hazardous waste accumulation containers and portable tanks with the following requirements: "Hazardous Waste", name and address of the generator, physical and chemical characteristics of the Hazardous Waste, and starting accumulation date.
Violation Notes: Returned to compliance on 12/05/2017. OBSERVATION: In the hazardous waste storage area were 16 five gallon buckets, two 55 gallons drums, two one gallon plastic jugs, and two one quart cans of hazardous waste chemicals. These partially full containers of hazardous waste were completely labeled with the required hazardous waste information. A 55 gallon drum of hazardous waste pads in the maintenance bay lacked the physical state. During the inspection, the required information was marked on these containers. CORRECTIVE ACTION: Continue to ensure that all containers of hazardous waste are marked with the required information.
Violation Division: San Mateo County Environmental Health
Violation Program: HW
Violation Source: CERS,

Site ID: 448
Site Name: MARFORRES MCRC San Bruno
Violation Date: 12-05-2017
Citation: 40 CFR 1 265.33 - U.S. Code of Federal Regulations, Title 40, Chapter 1, Section(s) 265.33
Violation Description: Failure to test and maintain as necessary all facility communications or alarm systems, fire protection equipment, spill control equipment, and decontamination equipment to assure its proper operation in time of emergency.
Violation Notes: Returned to compliance on 04/05/2018. OBSERVATION: The fire extinguishers and fire suppression system has not been re-certified within the required time frame to assure its proper operation in time of emergency. CORRECTIVE ACTION: Submit documentation to the SMC CUPA demonstrating that the fire extinguishers and/or fire suppression system has been properly tested or maintained.
Violation Division: San Mateo County Environmental Health
Violation Program: HW
Violation Source: CERS,

Evaluation:
Eval General Type: Other/Unknown
Eval Date: 06-17-2017
Violations Found: No
Eval Type: Other, not routine, done by local agency
Eval Notes: Wed Jan 4 2017, 10:12 AM SMC Portal HMBP submittal not accepted. 3/1/2017 2:30PM Hazardous Materials Inventory, Facility Information, and Emergency Response and Training Plans Not Accepted.
Eval Division: San Mateo County Environmental Health
Eval Program: HMRRP
Eval Source: CERS,

Eval General Type: Other/Unknown
Eval Date: 12-05-2017

MARFORRES MCRC SAN BRUNO (Continued) **S121785892**

Violations Found: No
Eval Type: Other, not routine, done by local agency
Eval Notes: Facility Information Accepted. Emergency Response and Training Plans Accepted.
Eval Division: San Mateo County Environmental Health
Eval Program: HMRRP
Eval Source: CERS,

Eval General Type: Compliance Evaluation Inspection
Eval Date: 12-05-2017
Violations Found: Yes
Eval Type: Routine done by local agency
Eval Notes: On site to conduct a routine hazardous materials inspection.
Eval Division: San Mateo County Environmental Health
Eval Program: HMRRP
Eval Source: CERS,

Eval General Type: Other/Unknown
Eval Date: 12-29-2014
Violations Found: No
Eval Type: Other, not routine, done by local agency
Eval Notes: Not reported
Eval Division: San Mateo County Environmental Health
Eval Program: HMRRP
Eval Source: CERS,

Eval General Type: Compliance Evaluation Inspection
Eval Date: 02-20-2020
Violations Found: No
Eval Type: Routine done by local agency
Eval Notes: Not reported
Eval Division: San Mateo County Environmental Health
Eval Program: HW
Eval Source: CERS,

Eval General Type: Other/Unknown
Eval Date: 09-05-2013
Violations Found: No
Eval Type: Other, not routine, done by local agency
Eval Notes: Not reported
Eval Division: San Mateo County Environmental Health
Eval Program: HMRRP
Eval Source: CERS,

Eval General Type: Compliance Evaluation Inspection
Eval Date: 09-23-2015
Violations Found: No
Eval Type: Routine done by local agency
Eval Notes: Not reported
Eval Division: San Mateo County Environmental Health
Eval Program: HMRRP
Eval Source: CERS,

Eval General Type: Compliance Evaluation Inspection
Eval Date: 09-23-2015
Violations Found: Yes
Eval Type: Routine done by local agency

MARFORRES MCRC SAN BRUNO (Continued) **S121785892**

Eval Notes: Not reported
Eval Division: San Mateo County Environmental Health
Eval Program: HW
Eval Source: CERS,

Eval General Type: Compliance Evaluation Inspection
Eval Date: 12-05-2017
Violations Found: Yes
Eval Type: Routine done by local agency
Eval Notes: On site to conduct a routine hazardous waste inspection.
Eval Division: San Mateo County Environmental Health
Eval Program: HW
Eval Source: CERS,

Eval General Type: Other/Unknown
Eval Date: 02-10-2015
Violations Found: No
Eval Type: Other, not routine, done by local agency
Eval Notes: Not reported
Eval Division: San Mateo County Environmental Health
Eval Program: HMRRP
Eval Source: CERS,

Eval General Type: Other/Unknown
Eval Date: 03-13-2018
Violations Found: No
Eval Type: Other, not routine, done by local agency
Eval Notes: HMBP submittal not accepted. In the chemical description section: Chemical Inventory Reporting of the Annual 2018 Hazardous Materials Business Plan (HMBP) Submittals Must Reference the 24 New Federal Hazard Categories Effective December 28, 2017, the existing five (5) federal hazard categories available for the completion of chemical inventories as part of the annual hazardous materials business plan submittal will be replaced with twenty-four (24) new federal hazard categories adopted by the United States Environmental Protection Agency (U.S. EPA) as a result of changes to the Occupational Safety and Health Administration (OSHA) Hazard Communication Standard (HCS). Please ensure that each chemical in the inventory is marked with the applicable federal hazard category or categories. Also, the facility EPA ID number is currently inactive. Please refer to http://www.dtsc.ca.gov/IDManifest/ for more information on reactivating it. YOU ARE REQUIRED TO INCLUDE THE [Truncated]
Eval Division: San Mateo County Environmental Health
Eval Program: HMRRP
Eval Source: CERS,

Eval General Type: Other/Unknown
Eval Date: 03-31-2021
Violations Found: No
Eval Type: Other, not routine, done by local agency
Eval Notes: HMBP submittal reviewed and not accepted.
Eval Division: San Mateo County Environmental Health
Eval Program: HMRRP
Eval Source: CERS,

Eval General Type: Other/Unknown
Eval Date: 04-09-2019

MARFORRES MCRC SAN BRUNO (Continued) **S121785892**

Violations Found: No
Eval Type: Other, not routine, done by local agency
Eval Notes: HMBP submittal reviewed and not accepted.
Eval Division: San Mateo County Environmental Health
Eval Program: HMRRP
Eval Source: CERS,

Eval General Type: Other/Unknown
Eval Date: 09-22-2015
Violations Found: No
Eval Type: Other, not routine, done by local agency
Eval Notes: Not reported
Eval Division: San Mateo County Environmental Health
Eval Program: HMRRP
Eval Source: CERS,

Eval General Type: Other/Unknown
Eval Date: 12-28-2022
Violations Found: No
Eval Type: Other, not routine, done by local agency
Eval Notes: Did not inspect, contact not there
Eval Division: San Mateo County Environmental Health
Eval Program: HW
Eval Source: CERS,

Eval General Type: Other/Unknown
Eval Date: 01-27-2015
Violations Found: No
Eval Type: Other, not routine, done by local agency
Eval Notes: Not reported
Eval Division: San Mateo County Environmental Health
Eval Program: HMRRP
Eval Source: CERS,

Eval General Type: Compliance Evaluation Inspection
Eval Date: 02-20-2020
Violations Found: Yes
Eval Type: Routine done by local agency
Eval Notes: Not reported
Eval Division: San Mateo County Environmental Health
Eval Program: HMRRP
Eval Source: CERS,

Eval General Type: Other/Unknown
Eval Date: 02-21-2020
Violations Found: No
Eval Type: Other, not routine, done by local agency
Eval Notes: approval of hmbp
Eval Division: San Mateo County Environmental Health
Eval Program: HMRRP
Eval Source: CERS,

Eval General Type: Other/Unknown
Eval Date: 03-30-2016
Violations Found: No
Eval Type: Other, not routine, done by local agency
Eval Notes: Not reported

MARFORRES MCRC SAN BRUNO (Continued) **S121785892**

Eval Division: San Mateo County Environmental Health
Eval Program: HMRRP
Eval Source: CERS,

Eval General Type: Other/Unknown
Eval Date: 04-23-2020
Violations Found: No
Eval Type: Other, not routine, done by local agency
Eval Notes: Received a copy of the CERS sites to verify list. Researched the program record. Completed the following: The facilities have been merged successfully! (MARFORRES MCRC San Bruno) was merged into the facility shown below. Merged Facility Name: 23RD MARINES HEADQUARTERS Merged Facility Address: 900 COMMODORE DR , SAN BRUNO CA 94066 Merge Confirmation Identifier CCDXIVC
Eval Division: San Mateo County Environmental Health
Eval Program: HMRRP
Eval Source: CERS,

Eval General Type: Other/Unknown
Eval Date: 05-10-2022
Violations Found: No
Eval Type: Other, not routine, done by local agency
Eval Notes: Not reported
Eval Division: San Mateo County Environmental Health
Eval Program: HMRRP
Eval Source: CERS,

Eval General Type: Other/Unknown
Eval Date: 09-22-2015
Violations Found: No
Eval Type: Other, not routine, done by local agency
Eval Notes: Not reported
Eval Division: San Mateo County Environmental Health
Eval Program: HW
Eval Source: CERS,

Eval General Type: Other/Unknown
Eval Date: 12-30-2014
Violations Found: No
Eval Type: Other, not routine, done by local agency
Eval Notes: Not reported
Eval Division: San Mateo County Environmental Health
Eval Program: HMRRP
Eval Source: CERS,

Eval General Type: Other/Unknown
Eval Date: 01-17-2018
Violations Found: No
Eval Type: Other, not routine, done by local agency
Eval Notes: HMBP submittal not accepted.
Eval Division: San Mateo County Environmental Health
Eval Program: HMRRP
Eval Source: CERS,

Eval General Type: Other/Unknown
Eval Date: 03-09-2018
Violations Found: No

MARFORRES MCRC SAN BRUNO (Continued) **S121785892**

Eval Type: Other, not routine, done by local agency
Eval Notes: HMBP submittal not accepted.
Eval Division: San Mateo County Environmental Health
Eval Program: HMRRP
Eval Source: CERS,

Eval General Type: Compliance Evaluation Inspection
Eval Date: 05-09-2022
Violations Found: Yes
Eval Type: Routine done by local agency
Eval Notes: Date of Inspection/Report: 5/9/22 Met with Jerome Renguul : Jerome.renguul@usmc.mil Haz mat on site: 84 Batteries Transmission fluid (dextron) 165 G Oil 165 G Waste oil 165 G Antifreeze 55 G Waste anti Freeze 110 G Ethyl Alcohol 90 G (30 G drums) Robert Avalos is gone. Role replaced by J. Renguul
Eval Division: San Mateo County Environmental Health
Eval Program: HMRRP
Eval Source: CERS,

Eval General Type: Compliance Evaluation Inspection
Eval Date: 05-09-2022
Violations Found: Yes
Eval Type: Routine done by local agency
Eval Notes: Date of Inspection/Report: 5/9/22 Met with Jerome Renguul Jerome.renguul@usmc.mil Haz waste on site: 84 Batteries Waste oil 110 G Waste anti Freeze 110 G 1 55 G drum absorbent pads/dry sweep Contaminated diesel. 10 G Medical waste from blood drive/immunizations.
Eval Division: San Mateo County Environmental Health
Eval Program: HW
Eval Source: CERS,

Enforcement Action:
Site ID: 448
Site Name: MARFORRES MCRC San Bruno
Site Address: 900 COMMODORE DR
Site City: SAN BRUNO
Site Zip: 94066
Enf Action Date: 12-28-2022
Enf Action Type: Notice of Violation (Unified Program)
Enf Action Description: Notice of Violation Issued by the Inspector at the Time of Inspection
Enf Action Notes: 4/12/23: Facility violations closed, NOV resolved .
Enf Action Division: San Mateo County Environmental Health
Enf Action Program: HW
Enf Action Source: CERS,

Coordinates:
Site ID: 448
Facility Name: MARFORRES MCRC San Bruno
Env Int Type Code: HWG
Program ID: 10341082
Coord Name: Not reported
Ref Point Type Desc: Center of a facility or station.,
Latitude: 37.634380
Longitude: -122.422410

MARFORRES MCRC SAN BRUNO (Continued) **S121785892**

Affiliation:

Affiliation Type Desc:	Facility Mailing Address
Entity Name:	Mailing Address
Entity Title:	Not reported
Affiliation Address:	900 commodore drive
Affiliation City:	San Bruno
Affiliation State:	CA
Affiliation Country:	Not reported
Affiliation Zip:	94066
Affiliation Phone:	,

Affiliation Type Desc:	Identification Signer
Entity Name:	Jerome Renguul
Entity Title:	maintenance chief
Affiliation Address:	Not reported
Affiliation City:	Not reported
Affiliation State:	Not reported
Affiliation Country:	Not reported
Affiliation Zip:	Not reported
Affiliation Phone:	,

Affiliation Type Desc:	Property Owner
Entity Name:	23RD MARINE REGIMENT HEADQUATERS
Entity Title:	Not reported
Affiliation Address:	900 COMMODORE DR
Affiliation City:	SAN BRUNO
Affiliation State:	CA
Affiliation Country:	United States
Affiliation Zip:	94066
Affiliation Phone:	(650) 537-2404,

Affiliation Type Desc:	Environmental Contact
Entity Name:	Jerome Renguul
Entity Title:	Not reported
Affiliation Address:	900 Commodore Dr
Affiliation City:	San Bruno
Affiliation State:	CA
Affiliation Country:	Not reported
Affiliation Zip:	94066
Affiliation Phone:	,

Affiliation Type Desc:	Operator
Entity Name:	23rd Marines
Entity Title:	Not reported
Affiliation Address:	Not reported
Affiliation City:	Not reported
Affiliation State:	Not reported
Affiliation Country:	Not reported
Affiliation Zip:	Not reported
Affiliation Phone:	(650) 244-9806,

Affiliation Type Desc:	Parent Corporation
Entity Name:	23RD MARINES HEADQUARTERS
Entity Title:	Not reported
Affiliation Address:	Not reported
Affiliation City:	Not reported
Affiliation State:	Not reported

MARFORRES MCRC SAN BRUNO (Continued) **S121785892**

Affiliation Country:	Not reported
Affiliation Zip:	Not reported
Affiliation Phone:	,
Affiliation Type Desc:	CUPA District
Entity Name:	San Mateo County Environmental Health
Entity Title:	Not reported
Affiliation Address:	2000 Alameda de las Pulgas, Suite 100
Affiliation City:	San Mateo
Affiliation State:	CA
Affiliation Country:	Not reported
Affiliation Zip:	94403
Affiliation Phone:	(650) 372-6200,
Affiliation Type Desc:	Document Preparer
Entity Name:	Jerome Renguul
Entity Title:	Not reported
Affiliation Address:	Not reported
Affiliation City:	Not reported
Affiliation State:	Not reported
Affiliation Country:	Not reported
Affiliation Zip:	Not reported
Affiliation Phone:	,
Affiliation Type Desc:	Legal Owner
Entity Name:	MARINE FORCE RESV HDQ ENVIR
Entity Title:	Not reported
Affiliation Address:	4400 DAUPHINE
Affiliation City:	NEW ORLEANS
Affiliation State:	LA
Affiliation Country:	United States
Affiliation Zip:	701460001
Affiliation Phone:	(650) 537-2504,

AE477 **WESTERN DIVISION** **HIST UST** **U001594666**
SW **900 COMMODORE DR** **N/A**
1/8-1/4 **SAN BRUNO, CA 94066**
0.238 mi.
1259 ft. **Site 9 of 13 in cluster AE**

Relative: HIST UST:
Higher

Name:	WESTERN DIVISION
Address:	900 COMMODORE DR
City,State,Zip:	SAN BRUNO, CA 94066
File Number:	Not reported
URL:	Not reported
Region:	STATE
Facility ID:	00000058550
Facility Type:	Other
Other Type:	U.S. NAVY
Contact Name:	Not reported
Telephone:	4158777000
Owner Name:	UNITED STATES NAVY
Owner Address:	900 COMMODORE DRIVE
Owner City,St,Zip:	SAN BRUNO, CA 94066
Total Tanks:	0002

Actual:
75 ft.

WESTERN DIVISION (Continued) **U001594666**

Tank Num:	001
Container Num:	1
Year Installed:	1972
Tank Capacity:	00007500
Tank Used for:	PRODUCT
Type of Fuel:	UNLEADED
Container Construction Thickness:	Not reported
Leak Detection:	Stock Inventor

Tank Num:	002
Container Num:	2
Year Installed:	Not reported
Tank Capacity:	00000000
Tank Used for:	PRODUCT
Type of Fuel:	06
Container Construction Thickness:	Not reported
Leak Detection:	None

AE478 **WESTERN DIVISION, NAVAL FACILI** **HIST UST** **U001594667**
SW **900 COMMODORE DR** **N/A**
1/8-1/4 **SAN BRUNO, CA 94066**
0.238 mi.
1259 ft. **Site 10 of 13 in cluster AE**

Relative:
Higher

Actual:
75 ft.

HIST UST:

Name:	WESTERN DIVISION, NAVAL FACILI
Address:	900 COMMODORE DR
City,State,Zip:	SAN BRUNO, CA 94066
File Number:	Not reported
URL:	Not reported
Region:	STATE
Facility ID:	00000050292
Facility Type:	Other
Other Type:	U.S. NAVY
Contact Name:	Not reported
Telephone:	4158777000
Owner Name:	UNITED STATES NAVY
Owner Address:	900 COMMODORE DRIVE
Owner City,St,Zip:	SAN BRUNO, CA 94066
Total Tanks:	0002

Tank Num:	001
Container Num:	1
Year Installed:	1972
Tank Capacity:	00007500
Tank Used for:	PRODUCT
Type of Fuel:	UNLEADED
Container Construction Thickness:	Not reported
Leak Detection:	Stock Inventor

Tank Num:	002
Container Num:	2
Year Installed:	Not reported
Tank Capacity:	00000000
Tank Used for:	WASTE
Type of Fuel:	06
Container Construction Thickness:	Not reported
Leak Detection:	None

AE479
SW
1/8-1/4
0.238 mi.
1259 ft.

UNITED STATES NAVY
900 COMMODORE DR
SAN BRUNO, CA 94066

Site 11 of 13 in cluster AE

CA FID UST **S101593851**
N/A

Relative:
Higher

Actual:
75 ft.

CA FID UST:

Facility ID:	41001088
Regulated By:	UTNKA
Regulated ID:	Not reported
Cortese Code:	Not reported
SIC Code:	Not reported
Facility Phone:	Not reported
Mail To:	Not reported
Mailing Address:	900 COMMODORE DR
Mailing Address 2:	Not reported
Mailing City,St,Zip:	SAN BRUNO 94066
Contact:	Not reported
Contact Phone:	Not reported
DUNs Number:	Not reported
NPDES Number:	Not reported
EPA ID:	Not reported
Comments:	Not reported
Status:	Active

AE480
SW
1/8-1/4
0.238 mi.
1259 ft.

NAVAL FAC ENGINEERING COMMAND WEST DIV
900 COMMODORE DRIVE
SAN BRUNO, CA 94066

Site 12 of 13 in cluster AE

SEMS-ARCHIVE **1002850071**
CA3170024696

Relative:
Higher

Actual:
75 ft.

SEMS Archive:

Site ID:	0902747
EPA ID:	CA3170024696
Name:	NAVAL FAC ENGINEERING COMMAND WEST DIV
Address:	900 COMMODORE DRIVE
Address 2:	Not reported
City,State,Zip:	SAN BRUNO, CA 94066
Cong District:	11
FIPS Code:	06081
FF:	Y
NPL:	Not on the NPL
Non NPL Status:	NFRAP-Site does not qualify for the NPL based on existing information

SEMS Archive Detail:

Region:	09
Site ID:	0902747
EPA ID:	CA3170024696
Site Name:	NAVAL FAC ENGINEERING COMMAND WEST DIV
NPL:	N
FF:	Y
OU:	00
Action Code:	PA
Action Name:	PA
SEQ:	1
Start Date:	Not reported
Finish Date:	1992-01-06 05:00:00
Qual:	N
Current Action Lead:	Fed Fac

NAVAL FAC ENGINEERING COMMAND WEST DIV (Continued) **1002850071**

Region:	09
Site ID:	0902747
EPA ID:	CA3170024696
Site Name:	NAVAL FAC ENGINEERING COMMAND WEST DIV
NPL:	N
FF:	Y
OU:	00
Action Code:	DS
Action Name:	DISCVRY
SEQ:	1
Start Date:	1990-08-15 04:00:00
Finish Date:	1990-08-15 04:00:00
Qual:	Not reported
Current Action Lead:	Fed Fac

Region:	09
Site ID:	0902747
EPA ID:	CA3170024696
Site Name:	NAVAL FAC ENGINEERING COMMAND WEST DIV
NPL:	N
FF:	Y
OU:	00
Action Code:	VS
Action Name:	ARCH SITE
SEQ:	1
Start Date:	Not reported
Finish Date:	1992-01-06 05:00:00
Qual:	Not reported
Current Action Lead:	EPA Perf In-Hse

AE481 **RESERVE CENTER** **HIST UST** **U001594643**
SW **900 COMMODORE DR** **N/A**
1/8-1/4 **SAN BRUNO, CA 94066**
0.238 mi.
1259 ft. **Site 13 of 13 in cluster AE**

Relative: **Higher**

Actual: **75 ft.**

HIST UST:

Name:	RESERVE CENTER
Address:	900 COMMODORE DR
City,State,Zip:	SAN BRUNO, CA 94066
File Number:	Not reported
URL:	Not reported
Region:	STATE
Facility ID:	00000058549
Facility Type:	Other
Other Type:	U.S. NAVY
Contact Name:	Not reported
Telephone:	4155837545
Owner Name:	UNITED STATES NAVY
Owner Address:	900 COMMODORE DRIVE
Owner City,St,Zip:	SAN BRUNO, CA 94066
Total Tanks:	0001
Tank Num:	001
Container Num:	1
Year Installed:	1975
Tank Capacity:	00000000

RESERVE CENTER (Continued) **U001594643**

Tank Used for: WASTE
Type of Fuel: WASTE OIL
Container Construction Thickness: Not reported
Leak Detection: None

AH482 **COLOR TECH** **San Mateo Co. BI** **S100859142**
ENE **1123 SAN MATEO AVENUE** **EMI** **N/A**
1/8-1/4 **SAN BRUNO, CA 94066** **CERS**
0.239 mi.
1262 ft. **Site 21 of 23 in cluster AH**

Relative: **Lower**
Actual: **20 ft.**

San Mateo Co. BI:
Name: COLOR TECH AUTO BODY
Address: 1123 SAN MATEO
City,State,Zip: SAN BRUNO, CA 94066
Region: SAN MATEO
Facility ID: FA0011180
Prog Element Code: GENERATES and RECYCLES WASTE OIL/SOLVENT
Record Id: PR0012235
Description: GENERATES & RECYCLES WASTE OIL/SOLVENT
Facility Status: Inactive, non-billable
Program Category: HAZARDOUS WASTE PROGRAM

Name: COLOR TECH AUTO BODY
Address: 1123 SAN MATEO
City,State,Zip: SAN BRUNO, CA 94066
Region: SAN MATEO
Facility ID: FA0011180
Prog Element Code: STORES HAZ MAT <219GAL,1,999LB, 879FT3
Record Id: PR0005021
Description: STORES HAZ MAT <219GAL,1,999LB, 879CF
Facility Status: Inactive, non-billable
Program Category: BUSINESS PLAN PROGRAM

Name: COLOR TECH AUTO BODY
Address: 1123 SAN MATEO
City,State,Zip: SAN BRUNO, CA 94066
Region: SAN MATEO
Facility ID: FA0011180
Prog Element Code: STORMWATER ANNUAL INSPECTION FEE
Record Id: PR0043575
Description: STORMWATER ANNUAL FEE - INSP FREQ EVERY 2 YRS
Facility Status: Inactive, non-billable
Program Category: STORMWATER

EMI:
Name: COLOR TECH
Address: 1123 SAN MATEO AVENUE
City,State,Zip: SAN BRUNO, CA 940660000
Year: 1993
County Code: 41
Air Basin: SF
Facility ID: 7406
Air District Name: BA
SIC Code: 7532
Air District Name: BAY AREA AQMD
Community Health Air Pollution Info System: Not reported

COLOR TECH (Continued) **S100859142**

Consolidated Emission Reporting Rule:	Not reported
Total Organic Hydrocarbon Gases Tons/Yr:	0
Reactive Organic Gases Tons/Yr:	0
Carbon Monoxide Emissions Tons/Yr:	0
NOX - Oxides of Nitrogen Tons/Yr:	0
SOX - Oxides of Sulphur Tons/Yr:	0
Particulate Matter Tons/Yr:	0
Part. Matter 10 Micrometers and Smllr Tons/Yr:	0

Name:	COLOR TECH
Address:	1123 SAN MATEO AVENUE
City,State,Zip:	SAN BRUNO, CA 940660000
Year:	1996
County Code:	41
Air Basin:	SF
Facility ID:	7406
Air District Name:	BA
SIC Code:	7532
Air District Name:	BAY AREA AQMD
Community Health Air Pollution Info System:	Not reported
Consolidated Emission Reporting Rule:	Not reported
Total Organic Hydrocarbon Gases Tons/Yr:	0
Reactive Organic Gases Tons/Yr:	0
Carbon Monoxide Emissions Tons/Yr:	0
NOX - Oxides of Nitrogen Tons/Yr:	0
SOX - Oxides of Sulphur Tons/Yr:	0
Particulate Matter Tons/Yr:	0
Part. Matter 10 Micrometers and Smllr Tons/Yr:	0

Name:	COLOR TECH
Address:	1123 SAN MATEO AVENUE
City,State,Zip:	SAN BRUNO, CA 940660000
Year:	1998
County Code:	41
Air Basin:	SF
Facility ID:	7406
Air District Name:	BA
SIC Code:	7532
Air District Name:	BAY AREA AQMD
Community Health Air Pollution Info System:	Not reported
Consolidated Emission Reporting Rule:	Not reported
Total Organic Hydrocarbon Gases Tons/Yr:	0
Reactive Organic Gases Tons/Yr:	0
Carbon Monoxide Emissions Tons/Yr:	0
NOX - Oxides of Nitrogen Tons/Yr:	0
SOX - Oxides of Sulphur Tons/Yr:	0
Particulate Matter Tons/Yr:	0
Part. Matter 10 Micrometers and Smllr Tons/Yr:	0

CERS:

Name:	COLOR TECH
Address:	1123 SAN MATEO AVENUE
City,State,Zip:	SAN BRUNO, CA 94066-1527
Site ID:	461641
CERS ID:	110002412915
CERS Description:	US EPA Air Emission Inventory System (EIS)

AO483 **D&J AUTO REPAIR** **San Mateo Co. BI** **S104575408**
ESE **900 SAN MATEO** **N/A**
1/8-1/4 **SAN BRUNO, CA 94066**
0.240 mi.
1268 ft. **Site 1 of 10 in cluster AO**

Relative: San Mateo Co. BI:
Lower

Name:	D&J AUTO REPAIR
Address:	900 SAN MATEO
City,State,Zip:	SAN BRUNO, CA 94066
Region:	SAN MATEO
Facility ID:	FA0011105
Prog Element Code:	GENERATES and RECYCLES WASTE OIL/SOLVENT
Record Id:	PR0012232
Description:	GENERATES & RECYCLES WASTE OIL/SOLVENT
Facility Status:	Active, billable
Program Category:	HAZARDOUS WASTE PROGRAM

Actual:
24 ft.

Name:	D&J AUTO REPAIR
Address:	900 SAN MATEO
City,State,Zip:	SAN BRUNO, CA 94066
Region:	SAN MATEO
Facility ID:	FA0011105
Prog Element Code:	STORES HAZ MAT <219GAL,1,999LB, 879FT3
Record Id:	PR0005013
Description:	STORES HAZ MAT <219GAL,1,999LB, 879CF
Facility Status:	Active, billable
Program Category:	BUSINESS PLAN PROGRAM

Name:	D&J AUTO REPAIR
Address:	900 SAN MATEO
City,State,Zip:	SAN BRUNO, CA 94066
Region:	SAN MATEO
Facility ID:	FA0011105
Prog Element Code:	STORMWATER ANNUAL INSPECTION FEE
Record Id:	PR0043508
Description:	STORMWATER ANNUAL FEE - INSP FREQ EVERY 2 YRS
Facility Status:	Inactive, non-billable
Program Category:	STORMWATER

AO484 **D & J MAK PRODUCTIONS INC** **EDR Hist Auto** **1020967663**
ESE **900 SAN MATEO AVE** **N/A**
1/8-1/4 **SAN BRUNO, CA 94066**
0.240 mi.
1268 ft. **Site 2 of 10 in cluster AO**

Relative: EDR Hist Auto
Lower

Actual:
24 ft.

Year:	Name:	Type:
1987	D & J AUTO REPAIR	General Automotive Repair Shops
1988	D & J AUTO REPAIR	General Automotive Repair Shops
1989	D & J AUTO REPAIR	General Automotive Repair Shops
1990	D & J AUTO REPAIR	General Automotive Repair Shops
1991	D & J AUTO REPAIR	General Automotive Repair Shops
1992	D & J UNION 76	Gasoline Service Stations, NEC
1993	D & J MAK PRODUCTIONS INC	General Automotive Repair Shops
1994	D & J MAK PRODUCTIONS INC	General Automotive Repair Shops
1995	D & J MAK PRODUCTIONS INC	General Automotive Repair Shops
1996	D & J MAK PRODUCTIONS INC	General Automotive Repair Shops
1997	D & J MAK PRODUCTIONS INC	General Automotive Repair Shops

D & J MAK PRODUCTIONS INC (Continued) **1020967663**

1998	D & J MAK PRODUCTIONS INC	General Automotive Repair Shops
1999	D & J MAK PRODUCTIONS INC	General Automotive Repair Shops
2000	D & J MAK PRODUCTIONS INC	General Automotive Repair Shops
2001	D & J MAK PRODUCTIONS INC	General Automotive Repair Shops
2002	D & J MAK PRODUCTIONS INC	General Automotive Repair Shops
2003	D & J MAK PRODUCTIONS INC	General Automotive Repair Shops
2004	D & J MAK PRODUCTIONS INC	General Automotive Repair Shops
2005	D & J MAK PRODUCTIONS INC	General Automotive Repair Shops
2006	D & J MAK PRODUCTIONS INC	General Automotive Repair Shops
2007	D & J MAK PRODUCTIONS INC	General Automotive Repair Shops
2008	D & J MAK PRODUCTIONS INC	General Automotive Repair Shops
2009	D & J MAK PRODUCTIONS INC	General Automotive Repair Shops
2010	D & J MAK PRODUCTIONS INC	General Automotive Repair Shops
2011	D & J MAK PRODUCTIONS INC	General Automotive Repair Shops
2012	D & J MAK PRODUCTIONS INC	General Automotive Repair Shops
2013	D & J MAK PRODUCTIONS INC	General Automotive Repair Shops
2014	D & J MAK PRODUCTIONS INC	General Automotive Repair Shops

---

AO485 **MC2 MOTORS CORPORATION DBA D & J AUTO REPAIR** **RCRA NonGen / NLR** **1027469841**
ESE **900 SAN MATEO AVE** **CAL000474294**
1/8-1/4 **SAN BRUNO, CA 94066**
0.240 mi.
1268 ft. **Site 3 of 10 in cluster AO**

Relative: **Lower**

Actual: **24 ft.**

RCRA Listings:

Date Form Received by Agency:	20221031
Handler Name:	Mc2 Motors Corporation Dba D & J Auto Repair
Handler Address:	900 San Mateo Ave
Handler City,State,Zip:	SAN BRUNO, CA 94066
EPA ID:	CAL000474294
Contact Name:	MARLENE PINGOL
Contact Address:	690 LONG BRIDGE ST
Contact City,State,Zip:	SAN FRANCISCO, CA 94158
Contact Telephone:	808-990-1351
Contact Fax:	Not reported
Contact Email:	M@MC2INNOVATION.COM
Contact Title:	Not reported
EPA Region:	09
Land Type:	Not reported
Federal Waste Generator Description:	Not a generator, verified
Non-Notifier:	Not reported
Biennial Report Cycle:	Not reported
Accessibility:	Not reported
Active Site Indicator:	Not reported
State District Owner:	Not reported
State District:	Not reported
Mailing Address:	900 SAN MATEO AVE
Mailing City,State,Zip:	SAN BRUNO, CA 94066
Owner Name:	Mc2 Motors Corporation
Owner Type:	Other
Operator Name:	Marlene Pingol
Operator Type:	Other
Short-Term Generator Activity:	No
Importer Activity:	No
Mixed Waste Generator:	No
Transporter Activity:	No
Transfer Facility Activity:	No
Recycler Activity with Storage:	No

MC2 MOTORS CORPORATION DBA D & J AUTO REPAIR (Continued) **1027469841**

Small Quantity On-Site Burner Exemption:	No
Smelting Melting and Refining Furnace Exemption:	No
Underground Injection Control:	No
Off-Site Waste Receipt:	No
Universal Waste Indicator:	No
Universal Waste Destination Facility:	No
Federal Universal Waste:	No
Active Site State-Reg Handler:	---
Federal Facility Indicator:	Not reported
Hazardous Secondary Material Indicator:	N
Sub-Part K Indicator:	Not reported
2018 GPRA Permit Baseline:	Not on the Baseline
2018 GPRA Renewals Baseline:	Not on the Baseline
202 GPRA Corrective Action Baseline:	No
Subject to Corrective Action Universe:	No
Non-TSDFs Where RCRA CA has Been Imposed Universe:	No
Corrective Action Priority Ranking:	No NCAPS ranking
Environmental Control Indicator:	No
Institutional Control Indicator:	No
Human Exposure Controls Indicator:	N/A
Groundwater Controls Indicator:	N/A
Significant Non-Complier Universe:	No
Unaddressed Significant Non-Complier Universe:	No
Addressed Significant Non-Complier Universe:	No
Significant Non-Complier With a Compliance Schedule Universe:	No
Financial Assurance Required:	Not reported
Handler Date of Last Change:	20221102
Recognized Trader-Importer:	No
Recognized Trader-Exporter:	No
Importer of Spent Lead Acid Batteries:	No
Exporter of Spent Lead Acid Batteries:	No
Recycler Activity Without Storage:	No
Manifest Broker:	No
Sub-Part P Indicator:	No

Handler - Owner Operator:

Owner/Operator Indicator:	Operator
Owner/Operator Name: MARLENE PINGOL	
Legal Status:	Other
Date Became Current:	Not reported
Date Ended Current:	Not reported
Owner/Operator Address:	690 LONG BRIDGE ST
Owner/Operator City,State,Zip:	SAN FRANCISCO, CA 94158
Owner/Operator Telephone:	808-990-1351
Owner/Operator Telephone Ext:	Not reported
Owner/Operator Fax:	Not reported
Owner/Operator Email:	Not reported

Owner/Operator Indicator:	Owner
Owner/Operator Name: MC2 MOTORS CORPORATION	
Legal Status:	Other
Date Became Current:	Not reported
Date Ended Current:	Not reported
Owner/Operator Address:	4261 APPALOOSA WAY
Owner/Operator City,State,Zip:	MONTCLAIR, CA 91763
Owner/Operator Telephone:	808-990-1351

MC2 MOTORS CORPORATION DBA D & J AUTO REPAIR (Continued) **1027469841**

Owner/Operator Telephone Ext: Not reported
Owner/Operator Fax: Not reported
Owner/Operator Email: Not reported

Historic Generators:
Receive Date: 20221031
Handler Name: MC2 MOTORS CORPORATION DBA D & J AUTO REPAIR
Federal Waste Generator Description: Not a generator, verified
State District Owner: Not reported
Large Quantity Handler of Universal Waste: No
Recognized Trader Importer: No
Recognized Trader Exporter: No
Spent Lead Acid Battery Importer: No
Spent Lead Acid Battery Exporter: No
Current Record: Yes
Non Storage Recycler Activity: No
Electronic Manifest Broker: No

List of NAICS Codes and Descriptions:
NAICS Code: 811111
NAICS Description: GENERAL AUTOMOTIVE REPAIR

Facility Has Received Notices of Violations:
Violations: No Violations Found

Evaluation Action Summary:
Evaluations: No Evaluations Found

AO486 **D& J MAK PRODUCTIONS INC DBA D & J AUTO REPAIR** **RCRA NonGen / NLR** **1024785859**
ESE **900 SAN MATEO AVE** **CAL000008499**
1/8-1/4 **SAN BRUNO, CA 94066**
0.240 mi.
1268 ft. **Site 4 of 10 in cluster AO**

Relative: **Lower**
Actual: **24 ft.**

RCRA Listings:
Date Form Received by Agency: 20210621
Handler Name: D& J Mak Productions Inc Dba D & J Auto Repair
Handler Address: 900 San Mateo Ave
Handler City,State,Zip: SAN BRUNO, CA 94066-0000
EPA ID: CAL000008499
Contact Name: JOHNNY MAK
Contact Address: 900 SAN MATEO AVE
Contact City,State,Zip: SAN BRUNO, CA 94066
Contact Telephone: 650-871-4390
Contact Fax: 650-871-5922
Contact Email: DANDJAUTO@SBCGLOBAL.NET
Contact Title: Not reported
EPA Region: 09
Land Type: Not reported
Federal Waste Generator Description: Not a generator, verified
Non-Notifier: Not reported
Biennial Report Cycle: Not reported
Accessibility: Not reported
Active Site Indicator: Handler Activities
State District Owner: Not reported

D& J MAK PRODUCTIONS INC DBA D & J AUTO REPAIR (Continued) **1024785859**

State District:	Not reported
Mailing Address:	900 SAN MATEO AVE
Mailing City,State,Zip:	SAN BRUNO, CA 94066-0000
Owner Name:	Not reported
Owner Type:	Not reported
Operator Name:	D & J Mak Productions Inc
Operator Type:	Other
Short-Term Generator Activity:	No
Importer Activity:	No
Mixed Waste Generator:	No
Transporter Activity:	No
Transfer Facility Activity:	No
Recycler Activity with Storage:	No
Small Quantity On-Site Burner Exemption:	No
Smelting Melting and Refining Furnace Exemption:	No
Underground Injection Control:	No
Off-Site Waste Receipt:	No
Universal Waste Indicator:	Yes
Universal Waste Destination Facility:	Yes
Federal Universal Waste:	No
Active Site State-Reg Handler:	---
Federal Facility Indicator:	Not reported
Hazardous Secondary Material Indicator:	N
Sub-Part K Indicator:	Not reported
2018 GPRA Permit Baseline:	Not on the Baseline
2018 GPRA Renewals Baseline:	Not on the Baseline
202 GPRA Corrective Action Baseline:	No
Subject to Corrective Action Universe:	No
Non-TSDFs Where RCRA CA has Been Imposed Universe:	No
Corrective Action Priority Ranking:	No NCAPS ranking
Environmental Control Indicator:	No
Institutional Control Indicator:	No
Human Exposure Controls Indicator:	N/A
Groundwater Controls Indicator:	N/A
Significant Non-Complier Universe:	No
Unaddressed Significant Non-Complier Universe:	No
Addressed Significant Non-Complier Universe:	No
Significant Non-Complier With a Compliance Schedule Universe:	No
Financial Assurance Required:	Not reported
Handler Date of Last Change:	20210622
Recognized Trader-Importer:	No
Recognized Trader-Exporter:	No
Importer of Spent Lead Acid Batteries:	No
Exporter of Spent Lead Acid Batteries:	No
Recycler Activity Without Storage:	No
Manifest Broker:	No
Sub-Part P Indicator:	No

Handler - Owner Operator:

Owner/Operator Indicator:	Operator
Owner/Operator Name: KAREN MAK	
Legal Status:	Other
Date Became Current:	Not reported
Date Ended Current:	Not reported
Owner/Operator Address:	900 SAN MATEO AVE
Owner/Operator City,State,Zip:	SAN BRUNO, CA 94066

D& J MAK PRODUCTIONS INC DBA D & J AUTO REPAIR (Continued) **1024785859**

Owner/Operator Telephone: 650-871-4390
Owner/Operator Telephone Ext: Not reported
Owner/Operator Fax: Not reported
Owner/Operator Email: Not reported

Owner/Operator Indicator: Owner
Owner/Operator Name: DANIEL MAK & JOHNNY MAK
Legal Status: Other
Date Became Current: Not reported
Date Ended Current: Not reported
Owner/Operator Address: 900 SAN MATEO AVE
Owner/Operator City,State,Zip: SAN BRUNO, CA 94066-0000
Owner/Operator Telephone: 000-000-0000
Owner/Operator Telephone Ext: Not reported
Owner/Operator Fax: Not reported
Owner/Operator Email: Not reported

Owner/Operator Indicator: Operator
Owner/Operator Name: D & J MAK PRODUCTIONS INC
Legal Status: Other
Date Became Current: Not reported
Date Ended Current: Not reported
Owner/Operator Address: 900 SAN MATEO AVE
Owner/Operator City,State,Zip: SAN BRUNO, CA 94066
Owner/Operator Telephone: 650-871-4390
Owner/Operator Telephone Ext: Not reported
Owner/Operator Fax: Not reported
Owner/Operator Email: Not reported

Historic Generators:
Receive Date: 19891114
Handler Name: D & J AUTO REPAIR
Federal Waste Generator Description: Not a generator, verified
State District Owner: Not reported
Large Quantity Handler of Universal Waste: No
Recognized Trader Importer: No
Recognized Trader Exporter: No
Spent Lead Acid Battery Importer: No
Spent Lead Acid Battery Exporter: No
Current Record: No
Non Storage Recycler Activity: Not reported
Electronic Manifest Broker: Not reported

Receive Date: 20210621
Handler Name: D& J MAK PRODUCTIONS INC DBA D & J AUTO REPAIR
Federal Waste Generator Description: Not a generator, verified
State District Owner: Not reported
Large Quantity Handler of Universal Waste: No
Recognized Trader Importer: No
Recognized Trader Exporter: No
Spent Lead Acid Battery Importer: No
Spent Lead Acid Battery Exporter: No
Current Record: Yes
Non Storage Recycler Activity: No
Electronic Manifest Broker: No

D& J MAK PRODUCTIONS INC DBA D & J AUTO REPAIR (Continued) **1024785859**

List of NAICS Codes and Descriptions:
NAICS Code: 811111
NAICS Description: GENERAL AUTOMOTIVE REPAIR

Facility Has Received Notices of Violations:
Violations: No Violations Found

Evaluation Action Summary:
Evaluations: No Evaluations Found

AH487 **E & E INTERPRIES** **RCRA NonGen / NLR** **1024853527**
ENE **1129 SAN MATEO AVE** **CAL000413445**
1/8-1/4 **SAN BRUNO, CA 94066**
0.240 mi.
1269 ft. **Site 22 of 23 in cluster AH**

Relative: **Lower**
Actual: **21 ft.**

RCRA Listings:

Date Form Received by Agency:	20240415
Handler Name:	E & E Interpries
Handler Address:	San Mateo Ave
Handler City,State,Zip:	SAN BRUNO, CA 94066
EPA ID:	CAL000413445
Contact Name:	OSCAR GARCIA
Contact Address:	1129 SAN MATEO AVE
Contact City,State,Zip:	SAN BRUNO, CA 94066
Contact Telephone:	415-730-1497
Contact Fax:	Not reported
Contact Email:	EANDE.SMOGCHECKPLACE@GMAIL.COM
Contact Title:	Not reported
EPA Region:	09
Land Type:	Not reported
Federal Waste Generator Description:	Not a generator, verified
Non-Notifier:	Not reported
Biennial Report Cycle:	Not reported
Accessibility:	Not reported
Active Site Indicator:	Not reported
State District Owner:	Not reported
State District:	Not reported
Mailing Address:	SAN MATEO AVE
Mailing City,State,Zip:	SAN BRUNO, CA 94066
Owner Name:	Hermenegildo Villarreal
Owner Type:	Other
Operator Name:	Hermenegildo Villarreal
Operator Type:	Other
Short-Term Generator Activity:	No
Importer Activity:	No
Mixed Waste Generator:	No
Transporter Activity:	No
Transfer Facility Activity:	No
Recycler Activity with Storage:	No
Small Quantity On-Site Burner Exemption:	No
Smelting Melting and Refining Furnace Exemption:	No
Underground Injection Control:	No
Off-Site Waste Receipt:	No
Universal Waste Indicator:	No

E & E INTERPRIES (Continued) **1024853527**

Universal Waste Destination Facility:	No
Federal Universal Waste:	No
Active Site State-Reg Handler:	---
Federal Facility Indicator:	Not reported
Hazardous Secondary Material Indicator:	N
Sub-Part K Indicator:	Not reported
2018 GPRA Permit Baseline:	Not on the Baseline
2018 GPRA Renewals Baseline:	Not on the Baseline
202 GPRA Corrective Action Baseline:	No
Subject to Corrective Action Universe:	No
Non-TSDFs Where RCRA CA has Been Imposed Universe:	No
Corrective Action Priority Ranking:	No NCAPS ranking
Environmental Control Indicator:	No
Institutional Control Indicator:	No
Human Exposure Controls Indicator:	N/A
Groundwater Controls Indicator:	N/A
Significant Non-Complier Universe:	No
Unaddressed Significant Non-Complier Universe:	No
Addressed Significant Non-Complier Universe:	No
Significant Non-Complier With a Compliance Schedule Universe:	No
Financial Assurance Required:	Not reported
Handler Date of Last Change:	20240415
Recognized Trader-Importer:	No
Recognized Trader-Exporter:	No
Importer of Spent Lead Acid Batteries:	No
Exporter of Spent Lead Acid Batteries:	No
Recycler Activity Without Storage:	No
Manifest Broker:	No
Sub-Part P Indicator:	No

Handler - Owner Operator:

Owner/Operator Indicator:	Operator
Owner/Operator Name: OSCAR GARCIA	
Legal Status:	Other
Date Became Current:	Not reported
Date Ended Current:	Not reported
Owner/Operator Address:	1129 SAN MATEO AVE
Owner/Operator City,State,Zip:	SAN BRUNO, CA 94066
Owner/Operator Telephone:	415-730-1497
Owner/Operator Telephone Ext:	Not reported
Owner/Operator Fax:	Not reported
Owner/Operator Email:	Not reported

Owner/Operator Indicator:	Operator
Owner/Operator Name: HERMENEGILDO VILLARREAL	
Legal Status:	Other
Date Became Current:	Not reported
Date Ended Current:	Not reported
Owner/Operator Address:	1129 SAN MATEO AVE
Owner/Operator City,State,Zip:	SAN BRUNO, CA 94066
Owner/Operator Telephone:	415-730-1497
Owner/Operator Telephone Ext:	Not reported
Owner/Operator Fax:	Not reported
Owner/Operator Email:	Not reported

Owner/Operator Indicator:	Owner

E & E INTERPRIES (Continued) **1024853527**

Owner/Operator Name: HERMENEGILDO VILLARREAL
Legal Status: Other
Date Became Current: Not reported
Date Ended Current: Not reported
Owner/Operator Address: 1129 SAN MATEO AVE
Owner/Operator City,State,Zip: SAN BRUNO, CA 94066
Owner/Operator Telephone: 415-730-1497
Owner/Operator Telephone Ext: Not reported
Owner/Operator Fax: Not reported
Owner/Operator Email: Not reported

Owner/Operator Indicator: Owner
Owner/Operator Name: HERMENEGILDO VILLARREAL
Legal Status: Other
Date Became Current: Not reported
Date Ended Current: Not reported
Owner/Operator Address: 1129 SAN MATEO AVE
Owner/Operator City,State,Zip: SAN BRUNO, CA 94066
Owner/Operator Telephone: 415-730-1497
Owner/Operator Telephone Ext: Not reported
Owner/Operator Fax: Not reported
Owner/Operator Email: Not reported

Historic Generators:
Receive Date: 20151223
Handler Name: E & E INTERPRIES
Federal Waste Generator Description: Not a generator, verified
State District Owner: Not reported
Large Quantity Handler of Universal Waste: No
Recognized Trader Importer: No
Recognized Trader Exporter: No
Spent Lead Acid Battery Importer: No
Spent Lead Acid Battery Exporter: No
Current Record: No
Non Storage Recycler Activity: Not reported
Electronic Manifest Broker: Not reported

Receive Date: 20240415
Handler Name: E & E INTERPRIES
Federal Waste Generator Description: Not a generator, verified
State District Owner: Not reported
Large Quantity Handler of Universal Waste: No
Recognized Trader Importer: No
Recognized Trader Exporter: No
Spent Lead Acid Battery Importer: No
Spent Lead Acid Battery Exporter: No
Current Record: Yes
Non Storage Recycler Activity: No
Electronic Manifest Broker: No

List of NAICS Codes and Descriptions:
NAICS Code: 811111
NAICS Description: GENERAL AUTOMOTIVE REPAIR

Facility Has Received Notices of Violations:
Violations: No Violations Found

E & E INTERPRIES (Continued) **1024853527**

Evaluation Action Summary:
Evaluations: No Evaluations Found

AH488 **E & E ENTERPRISE** **San Mateo Co. BI** **S102269980**
ENE **1129 SAN MATEO AVENUE** **EMI** **N/A**
1/8-1/4 **SAN BRUNO, CA 94066** **CERS**
0.240 mi.
1269 ft. **Site 23 of 23 in cluster AH**

Relative:
Lower

Actual:
21 ft.

San Mateo Co. BI:

Name:	E & E ENTERPRISE
Address:	1129 SAN MATEO
City,State,Zip:	SAN BRUNO, CA 94066
Region:	SAN MATEO
Facility ID:	FA0022446
Prog Element Code:	STORES HAZ MAT <219GAL,1,999LB, 879FT3
Record Id:	PR0024439
Description:	STORES HAZ MAT <219GAL,1,999LB, 879CF
Facility Status:	Inactive, non-billable
Program Category:	BUSINESS PLAN PROGRAM

Name:	E & E ENTERPRISE
Address:	1129 SAN MATEO
City,State,Zip:	SAN BRUNO, CA 94066
Region:	SAN MATEO
Facility ID:	FA0022446
Prog Element Code:	GENERATES <27 GAL/YEAR
Record Id:	PR0024438
Description:	GENERATES <27 GAL/YEAR
Facility Status:	Inactive, non-billable
Program Category:	HAZARDOUS WASTE PROGRAM

Name:	E & E ENTERPRISE
Address:	1129 SAN MATEO
City,State,Zip:	SAN BRUNO, CA 94066
Region:	SAN MATEO
Facility ID:	FA0022446
Prog Element Code:	STORMWATER ANNUAL INSPECTION FEE
Record Id:	PR0043490
Description:	STORMWATER ANNUAL FEE - INSP FREQ EVERY 2 YRS
Facility Status:	Inactive, non-billable
Program Category:	STORMWATER

Name:	E & E ENTERPRISE
Address:	1129 SAN MATEO
City,State,Zip:	SAN BRUNO, CA 94066
Region:	SAN MATEO
Facility ID:	FA0058436
Prog Element Code:	GENERATES <27 GAL/YEAR
Record Id:	PR0080978
Description:	GENERATES <27 GAL/YEAR
Facility Status:	Active, billable
Program Category:	HAZARDOUS WASTE PROGRAM

Name:	E & E ENTERPRISE
Address:	1129 SAN MATEO

E & E ENTERPRISE (Continued) **S102269980**

City,State,Zip: SAN BRUNO, CA 94066
Region: SAN MATEO
Facility ID: FA0058436
Prog Element Code: STORMWATER ANNUAL INSPECTION FEE
Record Id: PR0080979
Description: STORMWATER ANNUAL FEE - INSP FREQ EVERY 2 YRS
Facility Status: Inactive, non-billable
Program Category: STORMWATER

EMI:

Name: E & E ENTERPRISE
Address: 1129 SAN MATEO AVENUE
City,State,Zip: SAN BRUNO, CA 94066
Year: 2002
County Code: 41
Air Basin: SF
Facility ID: 3757
Air District Name: BA
SIC Code: 7532
Air District Name: BAY AREA AQMD
Community Health Air Pollution Info System: Not reported
Consolidated Emission Reporting Rule: Not reported
Total Organic Hydrocarbon Gases Tons/Yr: 0
Reactive Organic Gases Tons/Yr: 0
Carbon Monoxide Emissions Tons/Yr: 0
NOX - Oxides of Nitrogen Tons/Yr: 0
SOX - Oxides of Sulphur Tons/Yr: 0
Particulate Matter Tons/Yr: 0
Part. Matter 10 Micrometers and Smllr Tons/Yr: 0

Name: E & E ENTERPRISE
Address: 1129 SAN MATEO AVENUE
City,State,Zip: SAN BRUNO, CA 94066
Year: 2003
County Code: 41
Air Basin: SF
Facility ID: 3757
Air District Name: BA
SIC Code: 7532
Air District Name: BAY AREA AQMD
Community Health Air Pollution Info System: Not reported
Consolidated Emission Reporting Rule: Not reported
Total Organic Hydrocarbon Gases Tons/Yr: 0
Reactive Organic Gases Tons/Yr: 0
Carbon Monoxide Emissions Tons/Yr: 0
NOX - Oxides of Nitrogen Tons/Yr: 0
SOX - Oxides of Sulphur Tons/Yr: 0
Particulate Matter Tons/Yr: 0
Part. Matter 10 Micrometers and Smllr Tons/Yr: 0

Name: E & E ENTERPRISE
Address: 1129 SAN MATEO AVENUE
City,State,Zip: SAN BRUNO, CA 94066
Year: 2004
County Code: 41
Air Basin: SF
Facility ID: 3757

E & E ENTERPRISE (Continued) **S102269980**

Air District Name:	BA
SIC Code:	7532
Air District Name:	BAY AREA AQMD
Community Health Air Pollution Info System:	Not reported
Consolidated Emission Reporting Rule:	Not reported
Total Organic Hydrocarbon Gases Tons/Yr:	0.141
Reactive Organic Gases Tons/Yr:	0.1241782
Carbon Monoxide Emissions Tons/Yr:	0
NOX - Oxides of Nitrogen Tons/Yr:	0
SOX - Oxides of Sulphur Tons/Yr:	0
Particulate Matter Tons/Yr:	0
Part. Matter 10 Micrometers and Smllr Tons/Yr:	0

Name:	E & E ENTERPRISE
Address:	1129 SAN MATEO AVENUE
City,State,Zip:	SAN BRUNO, CA 94066
Year:	2005
County Code:	41
Air Basin:	SF
Facility ID:	3757
Air District Name:	BA
SIC Code:	7532
Air District Name:	BAY AREA AQMD
Community Health Air Pollution Info System:	Not reported
Consolidated Emission Reporting Rule:	Not reported
Total Organic Hydrocarbon Gases Tons/Yr:	.141
Reactive Organic Gases Tons/Yr:	.1241782
Carbon Monoxide Emissions Tons/Yr:	0
NOX - Oxides of Nitrogen Tons/Yr:	0
SOX - Oxides of Sulphur Tons/Yr:	0
Particulate Matter Tons/Yr:	0
Part. Matter 10 Micrometers and Smllr Tons/Yr:	0

Name:	E & E ENTERPRISE
Address:	1129 SAN MATEO AVENUE
City,State,Zip:	SAN BRUNO, CA 94066
Year:	2006
County Code:	41
Air Basin:	SF
Facility ID:	3757
Air District Name:	BA
SIC Code:	7532
Air District Name:	BAY AREA AQMD
Community Health Air Pollution Info System:	Not reported
Consolidated Emission Reporting Rule:	Not reported
Total Organic Hydrocarbon Gases Tons/Yr:	.141
Reactive Organic Gases Tons/Yr:	.1241782
Carbon Monoxide Emissions Tons/Yr:	0
NOX - Oxides of Nitrogen Tons/Yr:	0
SOX - Oxides of Sulphur Tons/Yr:	0
Particulate Matter Tons/Yr:	0
Part. Matter 10 Micrometers and Smllr Tons/Yr:	0

Name:	E & E ENTERPRISE
Address:	1129 SAN MATEO AVENUE
City,State,Zip:	SAN BRUNO, CA
Year:	2007

E & E ENTERPRISE (Continued) **S102269980**

County Code:	41
Air Basin:	SF
Facility ID:	3757
Air District Name:	BA
SIC Code:	7532
Air District Name:	BAY AREA AQMD
Community Health Air Pollution Info System:	Not reported
Consolidated Emission Reporting Rule:	Not reported
Total Organic Hydrocarbon Gases Tons/Yr:	.141
Reactive Organic Gases Tons/Yr:	.1241782
Carbon Monoxide Emissions Tons/Yr:	0
NOX - Oxides of Nitrogen Tons/Yr:	0
SOX - Oxides of Sulphur Tons/Yr:	0
Particulate Matter Tons/Yr:	0
Part. Matter 10 Micrometers and Smllr Tons/Yr:	0

Name:	E & E ENTERPRISE
Address:	1129 SAN MATEO AVENUE
City,State,Zip:	SAN BRUNO, CA 94066
Year:	2008
County Code:	41
Air Basin:	SF
Facility ID:	3757
Air District Name:	BA
SIC Code:	7532
Air District Name:	BAY AREA AQMD
Community Health Air Pollution Info System:	Not reported
Consolidated Emission Reporting Rule:	Not reported
Total Organic Hydrocarbon Gases Tons/Yr:	.141
Reactive Organic Gases Tons/Yr:	.1241782
Carbon Monoxide Emissions Tons/Yr:	0
NOX - Oxides of Nitrogen Tons/Yr:	0
SOX - Oxides of Sulphur Tons/Yr:	0
Particulate Matter Tons/Yr:	0
Part. Matter 10 Micrometers and Smllr Tons/Yr:	0

Name:	E & E ENTERPRISE
Address:	1129 SAN MATEO AVENUE
City,State,Zip:	SAN BRUNO, CA 94066
Year:	2009
County Code:	41
Air Basin:	SF
Facility ID:	3757
Air District Name:	BA
SIC Code:	7532
Air District Name:	BAY AREA AQMD
Community Health Air Pollution Info System:	Not reported
Consolidated Emission Reporting Rule:	Not reported
Total Organic Hydrocarbon Gases Tons/Yr:	0.14099999999999999
Reactive Organic Gases Tons/Yr:	0.1241782
Carbon Monoxide Emissions Tons/Yr:	0
NOX - Oxides of Nitrogen Tons/Yr:	0
SOX - Oxides of Sulphur Tons/Yr:	0
Particulate Matter Tons/Yr:	0
Part. Matter 10 Micrometers and Smllr Tons/Yr:	0

Name:	E & E ENTERPRISE

E & E ENTERPRISE (Continued) **S102269980**

Address:	1129 SAN MATEO AVENUE
City,State,Zip:	SAN BRUNO, CA 94066
Year:	2010
County Code:	41
Air Basin:	SF
Facility ID:	3757
Air District Name:	BA
SIC Code:	7532
Air District Name:	BAY AREA AQMD
Community Health Air Pollution Info System:	Not reported
Consolidated Emission Reporting Rule:	Not reported
Total Organic Hydrocarbon Gases Tons/Yr:	0.14099999999999999
Reactive Organic Gases Tons/Yr:	0.1241782
Carbon Monoxide Emissions Tons/Yr:	0
NOX - Oxides of Nitrogen Tons/Yr:	0
SOX - Oxides of Sulphur Tons/Yr:	0
Particulate Matter Tons/Yr:	0
Part. Matter 10 Micrometers and Smllr Tons/Yr:	0

Name:	E & E ENTERPRISE
Address:	1129 SAN MATEO AVENUE
City,State,Zip:	SAN BRUNO, CA 94066
Year:	2011
County Code:	41
Air Basin:	SF
Facility ID:	3757
Air District Name:	BA
SIC Code:	7532
Air District Name:	BAY AREA AQMD
Community Health Air Pollution Info System:	Not reported
Consolidated Emission Reporting Rule:	Not reported
Total Organic Hydrocarbon Gases Tons/Yr:	0.141
Reactive Organic Gases Tons/Yr:	0.1241782
Carbon Monoxide Emissions Tons/Yr:	0
NOX - Oxides of Nitrogen Tons/Yr:	0
SOX - Oxides of Sulphur Tons/Yr:	0
Particulate Matter Tons/Yr:	0
Part. Matter 10 Micrometers and Smllr Tons/Yr:	0

Name:	E & E ENTERPRISE
Address:	1129 SAN MATEO AVENUE
City,State,Zip:	SAN BRUNO, CA 94066
Year:	2012
County Code:	41
Air Basin:	SF
Facility ID:	3757
Air District Name:	BA
SIC Code:	7532
Air District Name:	BAY AREA AQMD
Community Health Air Pollution Info System:	Not reported
Consolidated Emission Reporting Rule:	Not reported
Total Organic Hydrocarbon Gases Tons/Yr:	0.141
Reactive Organic Gases Tons/Yr:	0.1241782
Carbon Monoxide Emissions Tons/Yr:	0
NOX - Oxides of Nitrogen Tons/Yr:	0
SOX - Oxides of Sulphur Tons/Yr:	0
Particulate Matter Tons/Yr:	0

E & E ENTERPRISE (Continued) **S102269980**

Part. Matter 10 Micrometers and Smllr Tons/Yr:0

Name:	E & E ENTERPRISE
Address:	1129 SAN MATEO AVENUE
City,State,Zip:	SAN BRUNO, CA 94066
Year:	2013
County Code:	41
Air Basin:	SF
Facility ID:	3757
Air District Name:	BA
SIC Code:	7532
Air District Name:	BAY AREA AQMD
Community Health Air Pollution Info System:	Not reported
Consolidated Emission Reporting Rule:	Not reported
Total Organic Hydrocarbon Gases Tons/Yr:	0.141
Reactive Organic Gases Tons/Yr:	0.1241782
Carbon Monoxide Emissions Tons/Yr:	0
NOX - Oxides of Nitrogen Tons/Yr:	0
SOX - Oxides of Sulphur Tons/Yr:	0
Particulate Matter Tons/Yr:	0
Part. Matter 10 Micrometers and Smllr Tons/Yr:	0

Name:	E & E ENTERPRISE
Address:	1129 SAN MATEO AVENUE
City,State,Zip:	SAN BRUNO, CA 94066
Year:	2014
County Code:	41
Air Basin:	SF
Facility ID:	3757
Air District Name:	BA
SIC Code:	7532
Air District Name:	BAY AREA AQMD
Community Health Air Pollution Info System:	Not reported
Consolidated Emission Reporting Rule:	Not reported
Total Organic Hydrocarbon Gases Tons/Yr:	0.141128324
Reactive Organic Gases Tons/Yr:	0
Carbon Monoxide Emissions Tons/Yr:	0
NOX - Oxides of Nitrogen Tons/Yr:	0
SOX - Oxides of Sulphur Tons/Yr:	0
Particulate Matter Tons/Yr:	0
Part. Matter 10 Micrometers and Smllr Tons/Yr:	0

CERS:

Name:	E & E ENTERPRISE
Address:	1129 SAN MATEO AVENUE
City,State,Zip:	SAN BRUNO, CA 94066-1527
Site ID:	465427
CERS ID:	110021313354
CERS Description:	US EPA Air Emission Inventory System (EIS)

AO489 **SAMS FOOD MARKET** **San Mateo Co. BI** **S123179512**
ESE **899 SAN MATEO** **N/A**
1/8-1/4 **SAN BRUNO, CA 94066**
0.241 mi.
1271 ft. **Site 5 of 10 in cluster AO**

Relative: San Mateo Co. BI:
Lower
Actual: Name: SAMS FOOD MARKET
25 ft. Address: 899 SAN MATEO
City,State,Zip: SAN BRUNO, CA 94066
Region: SAN MATEO
Facility ID: FA0001437
Prog Element Code: STORMWATER ANNUAL INSPECTION FEE
Record Id: PR0043795
Description: STORMWATER ANNUAL FEE - INSP FREQ EVERY 2 YRS
Facility Status: Inactive, non-billable
Program Category: STORMWATER

AM490 **INTERNATIONAL AUTOBODY** **RCRA NonGen / NLR** **1024800149**
ENE **1172 MONTGOMERY AVE** **E MANIFEST** **CAL000217213**
1/8-1/4 **SAN BRUNO, CA 94066**
0.242 mi.
1277 ft. **Site 10 of 16 in cluster AM**

Relative: RCRA Listings:
Lower
Actual: Date Form Received by Agency: 20000801
21 ft. Handler Name: International Autobody
Handler Address: 1172 Montgomery Ave
Handler City,State,Zip: SAN BRUNO, CA 94066-1520
EPA ID: CAL000217213
Contact Name: STEVEN KOTIK
Contact Address: 1172 MONTGOMERY AVE
Contact City,State,Zip: SAN BRUNO, CA 94066
Contact Telephone: 650-871-5453
Contact Fax: 650-871-1535
Contact Email: STEVEN@INTAUTOBODY.COM
Contact Title: Not reported
EPA Region: 09
Land Type: Not reported
Federal Waste Generator Description: Not a generator, verified
Non-Notifier: Not reported
Biennial Report Cycle: Not reported
Accessibility: Not reported
Active Site Indicator: Handler Activities
State District Owner: Not reported
State District: Not reported
Mailing Address: 1172 MONTGOMERY AVE
Mailing City,State,Zip: SAN BRUNO, CA 94066-1520
Owner Name: Thelma Kotik
Owner Type: Other
Operator Name: Steven Kotik
Operator Type: Other
Short-Term Generator Activity: No
Importer Activity: No
Mixed Waste Generator: No
Transporter Activity: No
Transfer Facility Activity: No
Recycler Activity with Storage: No
Small Quantity On-Site Burner Exemption: No
Smelting Melting and Refining Furnace Exemption: No

INTERNATIONAL AUTOBODY (Continued) **1024800149**

Underground Injection Control:	No
Off-Site Waste Receipt:	No
Universal Waste Indicator:	Yes
Universal Waste Destination Facility:	Yes
Federal Universal Waste:	No
Active Site State-Reg Handler:	---
Federal Facility Indicator:	Not reported
Hazardous Secondary Material Indicator:	N
Sub-Part K Indicator:	Not reported
2018 GPRA Permit Baseline:	Not on the Baseline
2018 GPRA Renewals Baseline:	Not on the Baseline
202 GPRA Corrective Action Baseline:	No
Subject to Corrective Action Universe:	No
Non-TSDFs Where RCRA CA has Been Imposed Universe:	No
Corrective Action Priority Ranking:	No NCAPS ranking
Environmental Control Indicator:	No
Institutional Control Indicator:	No
Human Exposure Controls Indicator:	N/A
Groundwater Controls Indicator:	N/A
Significant Non-Complier Universe:	No
Unaddressed Significant Non-Complier Universe:	No
Addressed Significant Non-Complier Universe:	No
Significant Non-Complier With a Compliance Schedule Universe:	No
Financial Assurance Required:	Not reported
Handler Date of Last Change:	20180905
Recognized Trader-Importer:	No
Recognized Trader-Exporter:	No
Importer of Spent Lead Acid Batteries:	No
Exporter of Spent Lead Acid Batteries:	No
Recycler Activity Without Storage:	No
Manifest Broker:	No
Sub-Part P Indicator:	No

Handler - Owner Operator:

Owner/Operator Indicator:	Operator
Owner/Operator Name: STEVEN KOTIK	
Legal Status:	Other
Date Became Current:	Not reported
Date Ended Current:	Not reported
Owner/Operator Address:	1172 MONTGOMERY AVE
Owner/Operator City,State,Zip:	SAN BRUNO, CA 94066
Owner/Operator Telephone:	650-871-5453
Owner/Operator Telephone Ext:	Not reported
Owner/Operator Fax:	Not reported
Owner/Operator Email:	Not reported

Owner/Operator Indicator:	Owner
Owner/Operator Name: THELMA KOTIK	
Legal Status:	Other
Date Became Current:	Not reported
Date Ended Current:	Not reported
Owner/Operator Address:	300 ROSILIE ST
Owner/Operator City,State,Zip:	SAN MATEO, CA 94403-4908
Owner/Operator Telephone:	650-400-3181
Owner/Operator Telephone Ext:	Not reported
Owner/Operator Fax:	Not reported

INTERNATIONAL AUTOBODY (Continued) **1024800149**

Owner/Operator Email: Not reported

Historic Generators:
Receive Date: 20000801
Handler Name: INTERNATIONAL AUTOBODY
Federal Waste Generator Description: Not a generator, verified
State District Owner: Not reported
Large Quantity Handler of Universal Waste: No
Recognized Trader Importer: No
Recognized Trader Exporter: No
Spent Lead Acid Battery Importer: No
Spent Lead Acid Battery Exporter: No
Current Record: Yes
Non Storage Recycler Activity: Not reported
Electronic Manifest Broker: Not reported

List of NAICS Codes and Descriptions:
NAICS Code: 811121
NAICS Description: AUTOMOTIVE BODY, PAINT, AND INTERIOR REPAIR AND MAINTENANCE

Facility Has Received Notices of Violations:
Violations: No Violations Found

Evaluation Action Summary:
Evaluations: No Evaluations Found

E MANIFEST:
Manifest Tracking Number: 013187574FLE
Last Updated Date: 20190828
Shipped Date: 20190709
Received Date: 20190715
Manifest Status: Signed
Submission Type: DataImage5Copy
Origin Type: Web
Generator EPA ID: CAL000217213
Generator Name: International Autobody
Generator Location Street Number: Not reported
Generator Location Street 1: 1172 MONTGOMERY AVE
Generator Location Street 2: Not reported
Generator Location City: SAN BRUNO
Generator Location State: CA
Generator Location Zip: 94066-1520
Generator Mail Street Number: Not reported
Generator Mail Street 1: 1172 MONTGOMERY AVE
Generator Mail Street 2: Not reported
Generator Mail City: SAN BRUNO
Generator Mail Zip: 94066-1520
Generator Mail State: CA
Generator Contact Company Name: Not reported
Designated Facility EPA ID: CAD008252405
Designated Facility Name: Pacific Resource Recovery Services Inc
Designated Facility Mail Street Number: Not reported
Designated Facility Mail Street 1: CA90023 CA037US 3150
Designated Facility Mail Street 2: 3150 EAST PICO BLVD

INTERNATIONAL AUTOBODY (Continued) **1024800149**

Designated Facility Mail City:	LOS ANGELES
Designated Facility Mail Zip:	90023
Designated Facility Mail State:	CA
Designated Facility Location Street Number:	Not reported
Designated Facility Location Street 1:	3150 EAST PICO BLVD
Designated Facility Location Street 2:	Not reported
Designated Facility Location City:	LOS ANGELES
Designated Facility Location Zip:	90023-0000
Designated Facility Location State:	CA
Designated Facility Contact Company Name:	Not reported
Manifest Residue Indicator:	N
Rejection Indicator:	N

Manifest Tracking Number:	015362835FLE
Last Updated Date:	20220111
Shipped Date:	20211203
Received Date:	20211213
Manifest Status:	Signed
Submission Type:	DataImage5Copy
Origin Type:	Web
Generator EPA ID:	CAL000217213
Generator Name:	International Autobody
Generator Location Street Number:	Not reported
Generator Location Street 1:	1172 MONTGOMERY AVE
Generator Location Street 2:	Not reported
Generator Location City:	SAN BRUNO
Generator Location State:	CA
Generator Location Zip:	94066-1520
Generator Mail Street Number:	Not reported
Generator Mail Street 1:	1172 MONTGOMERY AVE
Generator Mail Street 2:	Not reported
Generator Mail City:	SAN BRUNO
Generator Mail Zip:	94066-1520
Generator Mail State:	CA
Generator Contact Company Name:	Not reported
Designated Facility EPA ID:	CAD008252405
Designated Facility Name:	Pacific Resource Recovery Services Inc
Designated Facility Mail Street Number:	3150
Designated Facility Mail Street 1:	CA90023 CA037US 3150
Designated Facility Mail Street 2:	EAST PICO BLVD
Designated Facility Mail City:	LOS ANGELES
Designated Facility Mail Zip:	90023
Designated Facility Mail State:	CA
Designated Facility Location Street Number:	3150
Designated Facility Location Street 1:	EAST PICO BLVD
Designated Facility Location Street 2:	Not reported
Designated Facility Location City:	LOS ANGELES
Designated Facility Location Zip:	90023-0000
Designated Facility Location State:	CA
Designated Facility Contact Company Name:	Not reported
Manifest Residue Indicator:	N
Rejection Indicator:	N

Federal Waste:

Manifest Tracking Number:	015362835FLE
Waste Line Number:	1
Federal Waste Code:	D001

INTERNATIONAL AUTOBODY (Continued) **1024800149**

Federal Waste: IGNITABLE WASTE

Manifest Tracking Number: 015362835FLE
Waste Line Number: 1
Federal Waste Code: F003
Federal Waste: THE FOLLOWING SPENT NONHALOGENATED SOLVENTS: XYLENE, ACETONE, ETHYL ACETATE, ETHYL BENZENE, ETHYL ETHER, METHYL ISOBUTYL KETONE, N-BUTYL ALCOHOL, CYCLOHEXANONE, AND METHANOL; ALL SPENT SOLVENT MIXTURES/BLENDS CONTAINING, BEFORE USE, ONLY THE ABOVE SPENT NONHALOGENATED SOLVENTS; AND ALL SPENT SOLVENT MIXTURES/BLENDS CONTAINING, BEFORE USE, ONE OR MORE OF THE ABOVE NONHALOGENATED SOLVENTS, AND A TOTAL OF TEN PERCENT OR MORE (BY VOLUME) OF ONE OR MORE OF THOSE SOLVENTS LISTED IN F001, F002, F004, AND F005; AND STILL BOTTOMS FROM THE RECOVERY OF THESE SPENT SOLVENTS AND SPENT SOLVENT MIXTURES.

Manifest Tracking Number: 015362835FLE
Waste Line Number: 1
Federal Waste Code: F005
Federal Waste: THE FOLLOWING SPENT NONHALOGENATED SOLVENTS: TOLUENE, METHYL ETHYL KETONE, CARBON DISULFIDE, ISOBUTANOL, PYRIDINE, BENZENE, 2-ETHOXYETHANOL, AND 2-NITROPROPANE; ALL SPENT SOLVENT MIXTURES/BLENDS CONTAINING, BEFORE USE, A TOTAL OF TEN PERCENT OR MORE (BY VOLUME) OF ONE OR MORE OF THE ABOVE NONHALOGENATED SOLVENTS OR THOSE SOLVENTS LISTED IN F001, F002, OR F004; AND STILL BOTTOMS FROM THE RECOVERY OF THESE SPENT SOLVENTS AND SPENT SOLVENT MIXTURES.

State Waste:
Manifest Tracking Number: 015362835FLE
Waste Line Number: 1
State Waste Code Owner: CA
State Waste Code: 214
State Waste: Unspecified solvent mixture

Manifest Tracking Number: 015362835FLE
Waste Line Number: 2
State Waste Code Owner: CA
State Waste Code: 133
State Waste: Aqueous solution with 10% or more total organic residues

Transporter:
Manifest Tracking Number: 015362835FLE
Transporter Line Number: 1
Transporter EPA ID: CAR000245050
Transporter Name: Ecotrans Llc

Manifest Tracking Number: 015362835FLE
Transporter Line Number: 2
Transporter EPA ID: CAR000187922
Transporter Name: Rust And Sons Trucking Inc

Manifest Tracking Number: 015362835FLE
Transporter Line Number: 3
Transporter EPA ID: CAR000206086
Transporter Name: North State Environmental Inc

INTERNATIONAL AUTOBODY (Continued) **1024800149**

Waste Line:

Manifest Tracking Number:	015362835FLE
Waste Line Number:	1
U.S. DOT Hazardous Indicator:	Y
U.S. DOT ID Number:	UN1263
U.S. DOT Description:	Un1263, Waste Paint Related Material, 3, Pgii Rq (D001)
Non-Hazardous Waste Description:	Not reported
Number of Containers:	1
Container Type Code:	DM
Container Type Description:	Metal drums, barrels, kegs
Waste Quantity:	30
Quantity Unit of Measure Code:	G
Quantity Unit of Measure Description:	Gallons
Waste Quantity, in Tons:	0.12510425
Acute Waste Quantity, in Tons:	0
Non-Acute Waste Quantity, in Tons:	0.12510425
Waste Quantity, in Kilograms:	113.47331
Acute Waste Quantity, in Kilograms:	0
Non-Acute Waste Quantity, in Kilorgrams:	113.47331
Management Method Code:	H061
Management Method Description:	FUEL BLENDING
Waste Residue Indicator:	N
Quantity Discrepancy Indicator:	N
Waste Type Discrepancy Indicator:	N
Waste Density:	Not reported
Waste Density Unit of Measure Code:	Not reported
Waste Density Unit of Measure Description:	Not reported
Form Code:	Not reported
Form Code Description:	Not reported
Source Code:	Not reported
Source Code Description:	Not reported
Waste Minimization Code:	Not reported
Waste Minimization Code Description:	Not reported
Consent Number:	Not reported
EPA Waste Indicator:	Y

Manifest Tracking Number:	015362835FLE
Waste Line Number:	2
U.S. DOT Hazardous Indicator:	N
U.S. DOT ID Number:	Not reported
U.S. DOT Description:	Not reported
Non-Hazardous Waste Description:	NON RCRA HAZARDOUS WASTE LIQUID (WATERBORNE WASTE)
Number of Containers:	1
Container Type Code:	DM
Container Type Description:	Metal drums, barrels, kegs
Waste Quantity:	30
Quantity Unit of Measure Code:	G
Quantity Unit of Measure Description:	Gallons
Waste Quantity, in Tons:	0.12510425
Acute Waste Quantity, in Tons:	0
Non-Acute Waste Quantity, in Tons:	0.12510425
Waste Quantity, in Kilograms:	113.47331
Acute Waste Quantity, in Kilograms:	0
Non-Acute Waste Quantity, in Kilorgrams:	113.47331
Management Method Code:	H141
Management Method Description:	STORAGE, BULKING AND/OR TRANSFER OFF SITE
Waste Residue Indicator:	N

INTERNATIONAL AUTOBODY (Continued) **1024800149**

Quantity Discrepancy Indicator:	N
Waste Type Discrepancy Indicator:	N
Waste Density:	Not reported
Waste Density Unit of Measure Code:	Not reported
Waste Density Unit of Measure Description:	Not reported
Form Code:	Not reported
Form Code Description:	Not reported
Source Code:	Not reported
Source Code Description:	Not reported
Waste Minimization Code:	Not reported
Waste Minimization Code Description:	Not reported
Consent Number:	Not reported
EPA Waste Indicator:	N

AM491 **INTERNATIONAL AUTO BODY SERVICE** **San Mateo Co. BI** **S105093208**
ENE **1172 MONTGOMERY AVE** **EMI** **N/A**
1/8-1/4 **SAN BRUNO, CA 94066** **CERS**
0.242 mi.
1277 ft. **Site 11 of 16 in cluster AM**

Relative: **Lower**
Actual: **21 ft.**

San Mateo Co. BI:

Name:	INTERNATIONAL AUTOBODY
Address:	1172 MONTGOMERY
City,State,Zip:	SAN BRUNO, CA 94066
Region:	SAN MATEO
Facility ID:	FA0022209
Prog Element Code:	GENERATES and RECYCLES WASTE OIL/SOLVENT
Record Id:	PR0023498
Description:	GENERATES & RECYCLES WASTE OIL/SOLVENT
Facility Status:	Active, billable
Program Category:	HAZARDOUS WASTE PROGRAM

Name:	INTERNATIONAL AUTOBODY
Address:	1172 MONTGOMERY
City,State,Zip:	SAN BRUNO, CA 94066
Region:	SAN MATEO
Facility ID:	FA0022209
Prog Element Code:	STORMWATER ANNUAL INSPECTION FEE
Record Id:	PR0043528
Description:	STORMWATER ANNUAL FEE - INSP FREQ EVERY 2 YRS
Facility Status:	Inactive, non-billable
Program Category:	STORMWATER

Name:	INTERNATIONAL AUTOBODY
Address:	1172 MONTGOMERY
City,State,Zip:	SAN BRUNO, CA 94066
Region:	SAN MATEO
Facility ID:	FA0022209
Prog Element Code:	STORES HAZ MAT <219GAL,1,999LB, 879FT3
Record Id:	PR0023499
Description:	STORES HAZ MAT <219GAL,1,999LB, 879CF
Facility Status:	Inactive, non-billable
Program Category:	BUSINESS PLAN PROGRAM

EMI:

Name:	A TO Z BODY SHOP
Address:	1172 MONTGOMERY AVE

INTERNATIONAL AUTO BODY SERVICE (Continued) **S105093208**

City,State,Zip:	SAN BRUNO, CA 940660000
Year:	1990
County Code:	41
Air Basin:	SF
Facility ID:	7443
Air District Name:	BA
SIC Code:	7532
Air District Name:	BAY AREA AQMD
Community Health Air Pollution Info System:	Not reported
Consolidated Emission Reporting Rule:	Not reported
Total Organic Hydrocarbon Gases Tons/Yr:	0
Reactive Organic Gases Tons/Yr:	0
Carbon Monoxide Emissions Tons/Yr:	0
NOX - Oxides of Nitrogen Tons/Yr:	0
SOX - Oxides of Sulphur Tons/Yr:	0
Particulate Matter Tons/Yr:	0
Part. Matter 10 Micrometers and Smllr Tons/Yr:	0

Name:	INTERNATIONAL AUTO BODY SERVIC
Address:	1172 MONTGOMERY AVE
City,State,Zip:	SAN BRUNO, CA 940660000
Year:	2001
County Code:	41
Air Basin:	SF
Facility ID:	12617
Air District Name:	BA
SIC Code:	7539
Air District Name:	BAY AREA AQMD
Community Health Air Pollution Info System:	Not reported
Consolidated Emission Reporting Rule:	Not reported
Total Organic Hydrocarbon Gases Tons/Yr:	1
Reactive Organic Gases Tons/Yr:	1
Carbon Monoxide Emissions Tons/Yr:	0
NOX - Oxides of Nitrogen Tons/Yr:	0
SOX - Oxides of Sulphur Tons/Yr:	0
Particulate Matter Tons/Yr:	0
Part. Matter 10 Micrometers and Smllr Tons/Yr:	0

Name:	INTERNATIONAL AUTO BODY SERVIC
Address:	1172 MONTGOMERY AVE
City,State,Zip:	SAN BRUNO, CA 940660000
Year:	2002
County Code:	41
Air Basin:	SF
Facility ID:	12617
Air District Name:	BA
SIC Code:	7539
Air District Name:	BAY AREA AQMD
Community Health Air Pollution Info System:	Not reported
Consolidated Emission Reporting Rule:	Not reported
Total Organic Hydrocarbon Gases Tons/Yr:	1
Reactive Organic Gases Tons/Yr:	1
Carbon Monoxide Emissions Tons/Yr:	0
NOX - Oxides of Nitrogen Tons/Yr:	0
SOX - Oxides of Sulphur Tons/Yr:	0
Particulate Matter Tons/Yr:	0
Part. Matter 10 Micrometers and Smllr Tons/Yr:	0

INTERNATIONAL AUTO BODY SERVICE (Continued) **S105093208**

Name:	INTERNATIONAL AUTO BODY SERVIC
Address:	1172 MONTGOMERY AVE
City,State,Zip:	SAN BRUNO, CA 940660000
Year:	2003
County Code:	41
Air Basin:	SF
Facility ID:	12617
Air District Name:	BA
SIC Code:	7539
Air District Name:	BAY AREA AQMD
Community Health Air Pollution Info System:	Not reported
Consolidated Emission Reporting Rule:	Not reported
Total Organic Hydrocarbon Gases Tons/Yr:	1
Reactive Organic Gases Tons/Yr:	1
Carbon Monoxide Emissions Tons/Yr:	0
NOX - Oxides of Nitrogen Tons/Yr:	0
SOX - Oxides of Sulphur Tons/Yr:	0
Particulate Matter Tons/Yr:	0
Part. Matter 10 Micrometers and Smllr Tons/Yr:	0

Name:	INTERNATIONAL AUTO BODY SERVIC
Address:	1172 MONTGOMERY AVE
City,State,Zip:	SAN BRUNO, CA 940660000
Year:	2004
County Code:	41
Air Basin:	SF
Facility ID:	12617
Air District Name:	BA
SIC Code:	7539
Air District Name:	BAY AREA AQMD
Community Health Air Pollution Info System:	Not reported
Consolidated Emission Reporting Rule:	Not reported
Total Organic Hydrocarbon Gases Tons/Yr:	0.67
Reactive Organic Gases Tons/Yr:	0.547017
Carbon Monoxide Emissions Tons/Yr:	0
NOX - Oxides of Nitrogen Tons/Yr:	0
SOX - Oxides of Sulphur Tons/Yr:	0
Particulate Matter Tons/Yr:	0
Part. Matter 10 Micrometers and Smllr Tons/Yr:	0

Name:	INTERNATIONAL AUTO BODY SERVIC
Address:	1172 MONTGOMERY AVE
City,State,Zip:	SAN BRUNO, CA 940660000
Year:	2005
County Code:	41
Air Basin:	SF
Facility ID:	12617
Air District Name:	BA
SIC Code:	7539
Air District Name:	BAY AREA AQMD
Community Health Air Pollution Info System:	Not reported
Consolidated Emission Reporting Rule:	Not reported
Total Organic Hydrocarbon Gases Tons/Yr:	.67
Reactive Organic Gases Tons/Yr:	.547017
Carbon Monoxide Emissions Tons/Yr:	0
NOX - Oxides of Nitrogen Tons/Yr:	0
SOX - Oxides of Sulphur Tons/Yr:	0

INTERNATIONAL AUTO BODY SERVICE (Continued) **S105093208**

Particulate Matter Tons/Yr: 0
Part. Matter 10 Micrometers and Smllr Tons/Yr: 0

Name: INTERNATIONAL AUTO BODY SERVIC
Address: 1172 MONTGOMERY AVE
City,State,Zip: SAN BRUNO, CA 940660000
Year: 2006
County Code: 41
Air Basin: SF
Facility ID: 12617
Air District Name: BA
SIC Code: 7539
Air District Name: BAY AREA AQMD
Community Health Air Pollution Info System: Not reported
Consolidated Emission Reporting Rule: Not reported
Total Organic Hydrocarbon Gases Tons/Yr: .175
Reactive Organic Gases Tons/Yr: .151598
Carbon Monoxide Emissions Tons/Yr: 0
NOX - Oxides of Nitrogen Tons/Yr: 0
SOX - Oxides of Sulphur Tons/Yr: 0
Particulate Matter Tons/Yr: 0
Part. Matter 10 Micrometers and Smllr Tons/Yr: 0

Name: INTERNATIONAL AUTO BODY SERVIC
Address: 1172 MONTGOMERY AVE
City,State,Zip: SAN BRUNO, CA 940660000
Year: 2007
County Code: 41
Air Basin: SF
Facility ID: 12617
Air District Name: BA
SIC Code: 7532
Air District Name: BAY AREA AQMD
Community Health Air Pollution Info System: Not reported
Consolidated Emission Reporting Rule: Not reported
Total Organic Hydrocarbon Gases Tons/Yr: .175
Reactive Organic Gases Tons/Yr: .151598
Carbon Monoxide Emissions Tons/Yr: 0
NOX - Oxides of Nitrogen Tons/Yr: 0
SOX - Oxides of Sulphur Tons/Yr: 0
Particulate Matter Tons/Yr: 0
Part. Matter 10 Micrometers and Smllr Tons/Yr: 0

Name: INTERNATIONAL AUTO BODY SERVIC
Address: 1172 MONTGOMERY AVE
City,State,Zip: SAN BRUNO, CA 94066
Year: 2008
County Code: 41
Air Basin: SF
Facility ID: 12617
Air District Name: BA
SIC Code: 7532
Air District Name: BAY AREA AQMD
Community Health Air Pollution Info System: Not reported
Consolidated Emission Reporting Rule: Not reported
Total Organic Hydrocarbon Gases Tons/Yr: .599
Reactive Organic Gases Tons/Yr: .486662

INTERNATIONAL AUTO BODY SERVICE (Continued) **S105093208**

Carbon Monoxide Emissions Tons/Yr:	0
NOX - Oxides of Nitrogen Tons/Yr:	0
SOX - Oxides of Sulphur Tons/Yr:	0
Particulate Matter Tons/Yr:	0
Part. Matter 10 Micrometers and Smllr Tons/Yr:	0

Name:	INTERNATIONAL AUTO BODY SERVIC
Address:	1172 MONTGOMERY AVE
City,State,Zip:	SAN BRUNO, CA 94066
Year:	2009
County Code:	41
Air Basin:	SF
Facility ID:	12617
Air District Name:	BA
SIC Code:	7532
Air District Name:	BAY AREA AQMD
Community Health Air Pollution Info System:	Not reported
Consolidated Emission Reporting Rule:	Not reported
Total Organic Hydrocarbon Gases Tons/Yr:	0.59899999999999998
Reactive Organic Gases Tons/Yr:	0.48666199999999998
Carbon Monoxide Emissions Tons/Yr:	0
NOX - Oxides of Nitrogen Tons/Yr:	0
SOX - Oxides of Sulphur Tons/Yr:	0
Particulate Matter Tons/Yr:	0
Part. Matter 10 Micrometers and Smllr Tons/Yr:	0

Name:	INTERNATIONAL AUTO BODY SERVIC
Address:	1172 MONTGOMERY AVE
City,State,Zip:	SAN BRUNO, CA 94066
Year:	2010
County Code:	41
Air Basin:	SF
Facility ID:	12617
Air District Name:	BA
SIC Code:	7532
Air District Name:	BAY AREA AQMD
Community Health Air Pollution Info System:	Not reported
Consolidated Emission Reporting Rule:	Not reported
Total Organic Hydrocarbon Gases Tons/Yr:	0.59899999999999998
Reactive Organic Gases Tons/Yr:	0.48666199999999998
Carbon Monoxide Emissions Tons/Yr:	0
NOX - Oxides of Nitrogen Tons/Yr:	0
SOX - Oxides of Sulphur Tons/Yr:	0
Particulate Matter Tons/Yr:	0
Part. Matter 10 Micrometers and Smllr Tons/Yr:	0

Name:	INTERNATIONAL AUTO BODY SERVIC
Address:	1172 MONTGOMERY AVE
City,State,Zip:	SAN BRUNO, CA 94066
Year:	2011
County Code:	41
Air Basin:	SF
Facility ID:	12617
Air District Name:	BA
SIC Code:	7532
Air District Name:	BAY AREA AQMD
Community Health Air Pollution Info System:	Not reported

INTERNATIONAL AUTO BODY SERVICE (Continued) **S105093208**

Consolidated Emission Reporting Rule:	Not reported
Total Organic Hydrocarbon Gases Tons/Yr:	0.599
Reactive Organic Gases Tons/Yr:	0.486662
Carbon Monoxide Emissions Tons/Yr:	0
NOX - Oxides of Nitrogen Tons/Yr:	0
SOX - Oxides of Sulphur Tons/Yr:	0
Particulate Matter Tons/Yr:	0
Part. Matter 10 Micrometers and Smllr Tons/Yr:	0

Name:	INTERNATIONAL AUTO BODY SERVIC
Address:	1172 MONTGOMERY AVE
City,State,Zip:	SAN BRUNO, CA 94066
Year:	2012
County Code:	41
Air Basin:	SF
Facility ID:	12617
Air District Name:	BA
SIC Code:	7532
Air District Name:	BAY AREA AQMD
Community Health Air Pollution Info System:	Not reported
Consolidated Emission Reporting Rule:	Not reported
Total Organic Hydrocarbon Gases Tons/Yr:	0.599
Reactive Organic Gases Tons/Yr:	0.486662
Carbon Monoxide Emissions Tons/Yr:	0
NOX - Oxides of Nitrogen Tons/Yr:	0
SOX - Oxides of Sulphur Tons/Yr:	0
Particulate Matter Tons/Yr:	0
Part. Matter 10 Micrometers and Smllr Tons/Yr:	0

Name:	INTERNATIONAL AUTO BODY SERVIC
Address:	1172 MONTGOMERY AVE
City,State,Zip:	SAN BRUNO, CA 94066
Year:	2013
County Code:	41
Air Basin:	SF
Facility ID:	12617
Air District Name:	BA
SIC Code:	7532
Air District Name:	BAY AREA AQMD
Community Health Air Pollution Info System:	Not reported
Consolidated Emission Reporting Rule:	Not reported
Total Organic Hydrocarbon Gases Tons/Yr:	0.599
Reactive Organic Gases Tons/Yr:	0.486662
Carbon Monoxide Emissions Tons/Yr:	0
NOX - Oxides of Nitrogen Tons/Yr:	0
SOX - Oxides of Sulphur Tons/Yr:	0
Particulate Matter Tons/Yr:	0
Part. Matter 10 Micrometers and Smllr Tons/Yr:	0

Name:	INTERNATIONAL AUTO BODY SERVICE
Address:	1172 MONTGOMERY AVE
City,State,Zip:	SAN BRUNO, CA 94066
Year:	2014
County Code:	41
Air Basin:	SF
Facility ID:	12617
Air District Name:	BA

INTERNATIONAL AUTO BODY SERVICE (Continued) **S105093208**

SIC Code:	7532
Air District Name:	BAY AREA AQMD
Community Health Air Pollution Info System:	Not reported
Consolidated Emission Reporting Rule:	Not reported
Total Organic Hydrocarbon Gases Tons/Yr:	0.59871989
Reactive Organic Gases Tons/Yr:	0
Carbon Monoxide Emissions Tons/Yr:	0
NOX - Oxides of Nitrogen Tons/Yr:	0
SOX - Oxides of Sulphur Tons/Yr:	0
Particulate Matter Tons/Yr:	0
Part. Matter 10 Micrometers and Smllr Tons/Yr:	0

Name:	INTERNATIONAL AUTO BODY SERVICE
Address:	1172 MONTGOMERY AVE
City,State,Zip:	SAN BRUNO, CA 94066
Year:	2015
County Code:	41
Air Basin:	SF
Facility ID:	12617
Air District Name:	BA
SIC Code:	7532
Air District Name:	BAY AREA AQMD
Community Health Air Pollution Info System:	Not reported
Consolidated Emission Reporting Rule:	Not reported
Total Organic Hydrocarbon Gases Tons/Yr:	0.59871985
Reactive Organic Gases Tons/Yr:	0.59522375
Carbon Monoxide Emissions Tons/Yr:	0
NOX - Oxides of Nitrogen Tons/Yr:	0
SOX - Oxides of Sulphur Tons/Yr:	0
Particulate Matter Tons/Yr:	0
Part. Matter 10 Micrometers and Smllr Tons/Yr:	0

Name:	INTERNATIONAL AUTO BODY SERVICE
Address:	1172 MONTGOMERY AVE
City,State,Zip:	SAN BRUNO, CA 94066
Year:	2018
County Code:	41
Air Basin:	SF
Facility ID:	12617
Air District Name:	BA
SIC Code:	7532
Air District Name:	BAY AREA AQMD
Community Health Air Pollution Info System:	Not reported
Consolidated Emission Reporting Rule:	Not reported
Total Organic Hydrocarbon Gases Tons/Yr:	0.960000038
Reactive Organic Gases Tons/Yr:	0.94838403754
Carbon Monoxide Emissions Tons/Yr:	Not reported
NOX - Oxides of Nitrogen Tons/Yr:	Not reported
SOX - Oxides of Sulphur Tons/Yr:	Not reported
Particulate Matter Tons/Yr:	Not reported
Part. Matter 10 Micrometers and Smllr Tons/Yr:	Not reported

Name:	INTERNATIONAL AUTO BODY SERVICE
Address:	1172 MONTGOMERY AVE
City,State,Zip:	SAN BRUNO, CA 94066
Year:	2019
County Code:	41

INTERNATIONAL AUTO BODY SERVICE (Continued) **S105093208**

Air Basin:	SF
Facility ID:	12617
Air District Name:	BA
SIC Code:	7532
Air District Name:	BAY AREA AQMD
Community Health Air Pollution Info System:	Not reported
Consolidated Emission Reporting Rule:	Not reported
Total Organic Hydrocarbon Gases Tons/Yr:	0.960000038
Reactive Organic Gases Tons/Yr:	0.94838403754
Carbon Monoxide Emissions Tons/Yr:	Not reported
NOX - Oxides of Nitrogen Tons/Yr:	Not reported
SOX - Oxides of Sulphur Tons/Yr:	Not reported
Particulate Matter Tons/Yr:	Not reported
Part. Matter 10 Micrometers and Smllr Tons/Yr:	Not reported

Name:	INTERNATIONAL AUTO BODY SERVICE
Address:	1172 MONTGOMERY AVE
City,State,Zip:	SAN BRUNO, CA 94066
Year:	2020
County Code:	41
Air Basin:	SF
Facility ID:	12617
Air District Name:	BA
SIC Code:	7532
Air District Name:	BAY AREA AQMD
Community Health Air Pollution Info System:	Not reported
Consolidated Emission Reporting Rule:	Not reported
Total Organic Hydrocarbon Gases Tons/Yr:	0.960000038
Reactive Organic Gases Tons/Yr:	0.94838403754
Carbon Monoxide Emissions Tons/Yr:	Not reported
NOX - Oxides of Nitrogen Tons/Yr:	Not reported
SOX - Oxides of Sulphur Tons/Yr:	Not reported
Particulate Matter Tons/Yr:	Not reported
Part. Matter 10 Micrometers and Smllr Tons/Yr:	Not reported

Name:	INTERNATIONAL AUTO BODY SERVICE
Address:	1172 MONTGOMERY AVE
City,State,Zip:	SAN BRUNO, CA 94066
Year:	2021
County Code:	41
Air Basin:	SF
Facility ID:	12617
Air District Name:	BA
SIC Code:	7532
Air District Name:	BAY AREA AQMD
Community Health Air Pollution Info System:	Not reported
Consolidated Emission Reporting Rule:	Not reported
Total Organic Hydrocarbon Gases Tons/Yr:	2.991000087
Reactive Organic Gases Tons/Yr:	2.9548089859
Carbon Monoxide Emissions Tons/Yr:	Not reported
NOX - Oxides of Nitrogen Tons/Yr:	Not reported
SOX - Oxides of Sulphur Tons/Yr:	Not reported
Particulate Matter Tons/Yr:	Not reported
Part. Matter 10 Micrometers and Smllr Tons/Yr:	Not reported

Name:	INTERNATIONAL AUTO BODY SERVICE
Address:	1172 MONTGOMERY AVE

INTERNATIONAL AUTO BODY SERVICE (Continued) **S105093208**

City,State,Zip:	SAN BRUNO, CA 94066
Year:	2022
County Code:	41
Air Basin:	SF
Facility ID:	12617
Air District Name:	BA
SIC Code:	7532
Air District Name:	BAY AREA AQMD
Community Health Air Pollution Info System:	Not reported
Consolidated Emission Reporting Rule:	Not reported
Total Organic Hydrocarbon Gases Tons/Yr:	2.99
Reactive Organic Gases Tons/Yr:	1.716
Carbon Monoxide Emissions Tons/Yr:	Not reported
NOX - Oxides of Nitrogen Tons/Yr:	Not reported
SOX - Oxides of Sulphur Tons/Yr:	Not reported
Particulate Matter Tons/Yr:	Not reported
Part. Matter 10 Micrometers and Smllr Tons/Yr:	Not reported

CERS:

Name:	INTERNATIONAL AUTO BODY SERVICE
Address:	1172 MONTGOMERY AVE
City,State,Zip:	SAN BRUNO, CA 94066
Site ID:	473794
CERS ID:	110021275387
CERS Description:	US EPA Air Emission Inventory System (EIS)

AM492 **KARMA AUTO BODY** **RCRA-SQG 1000294673**
ENE **1201 MONTGOMERY AVE** **FINDS CAD981691173**
1/8-1/4 **SAN BRUNO, CA 94066** **ECHO**
0.243 mi.
1282 ft. **Site 12 of 16 in cluster AM**

Relative: **Lower**
Actual: **23 ft.**

RCRA Listings:

Date Form Received by Agency:	19960901
Handler Name:	Karma Auto Body
Handler Address:	Montgomery Ave
Handler City,State,Zip:	SAN BRUNO, CA 94066
EPA ID:	CAD981691173
Contact Name:	Not reported
Contact Address:	Not reported
Contact City,State,Zip:	Not reported
Contact Telephone:	Not reported
Contact Fax:	Not reported
Contact Email:	Not reported
Contact Title:	Not reported
EPA Region:	09
Land Type:	Not reported
Federal Waste Generator Description:	Small Quantity Generator
Non-Notifier:	Not reported
Biennial Report Cycle:	Not reported
Accessibility:	Not reported
Active Site Indicator:	Handler Activities
State District Owner:	Ca
State District:	2
Mailing Address:	MONTGOMERY AVE
Mailing City,State,Zip:	SAN BRUNO, CA 94066
Owner Name:	Gary Samson

KARMA AUTO BODY (Continued) **1000294673**

Owner Type:	Private
Operator Name:	Not Required
Operator Type:	Private
Short-Term Generator Activity:	No
Importer Activity:	No
Mixed Waste Generator:	No
Transporter Activity:	No
Transfer Facility Activity:	No
Recycler Activity with Storage:	No
Small Quantity On-Site Burner Exemption:	No
Smelting Melting and Refining Furnace Exemption:	No
Underground Injection Control:	No
Off-Site Waste Receipt:	No
Universal Waste Indicator:	No
Universal Waste Destination Facility:	No
Federal Universal Waste:	No
Active Site State-Reg Handler:	---
Federal Facility Indicator:	Not reported
Hazardous Secondary Material Indicator:	N
Sub-Part K Indicator:	Not reported
2018 GPRA Permit Baseline:	Not on the Baseline
2018 GPRA Renewals Baseline:	Not on the Baseline
202 GPRA Corrective Action Baseline:	No
Subject to Corrective Action Universe:	No
Non-TSDFs Where RCRA CA has Been Imposed Universe:	No
Corrective Action Priority Ranking:	No NCAPS ranking
Environmental Control Indicator:	No
Institutional Control Indicator:	No
Human Exposure Controls Indicator:	N/A
Groundwater Controls Indicator:	N/A
Significant Non-Complier Universe:	No
Unaddressed Significant Non-Complier Universe:	No
Addressed Significant Non-Complier Universe:	No
Significant Non-Complier With a Compliance Schedule Universe:	No
Financial Assurance Required:	Not reported
Handler Date of Last Change:	20000915
Recognized Trader-Importer:	No
Recognized Trader-Exporter:	No
Importer of Spent Lead Acid Batteries:	No
Exporter of Spent Lead Acid Batteries:	No
Recycler Activity Without Storage:	No
Manifest Broker:	No
Sub-Part P Indicator:	No

Handler - Owner Operator:

Owner/Operator Indicator:	Operator
Owner/Operator Name: NOT REQUIRED	
Legal Status:	Private
Date Became Current:	Not reported
Date Ended Current:	Not reported
Owner/Operator Address:	NOT REQUIRED
Owner/Operator City,State,Zip:	NOT REQUIRED, ME 99999
Owner/Operator Telephone:	415-555-1212
Owner/Operator Telephone Ext:	Not reported
Owner/Operator Fax:	Not reported
Owner/Operator Email:	Not reported

KARMA AUTO BODY (Continued) **1000294673**

Owner/Operator Indicator:	Owner
Owner/Operator Name: GARY SAMSON	
Legal Status:	Private
Date Became Current:	Not reported
Date Ended Current:	Not reported
Owner/Operator Address:	NOT REQUIRED
Owner/Operator City,State,Zip:	NOT REQUIRED, ME 99999
Owner/Operator Telephone:	415-555-1212
Owner/Operator Telephone Ext:	Not reported
Owner/Operator Fax:	Not reported
Owner/Operator Email:	Not reported

Historic Generators:

Receive Date:	19960901
Handler Name: KARMA AUTO BODY	
Federal Waste Generator Description:	Small Quantity Generator
State District Owner:	Ca
Large Quantity Handler of Universal Waste:	No
Recognized Trader Importer:	No
Recognized Trader Exporter:	No
Spent Lead Acid Battery Importer:	No
Spent Lead Acid Battery Exporter:	No
Current Record:	Yes
Non Storage Recycler Activity:	Not reported
Electronic Manifest Broker:	Not reported

List of NAICS Codes and Descriptions:

NAICS Codes:	No NAICS Codes Found

Facility Has Received Notices of Violations:

Violations:	No Violations Found

Evaluation Action Summary:

Evaluations:	No Evaluations Found

FINDS:

Registry ID: 110002754500

Click Here for FRS Facility Detail Report:

Environmental Interest/Information System:

The Resource Conservation and Recovery Act Information System (RCRAInfo) is EPA's comprehensive information system in support of the Resource Conservation and Recovery Act (RCRA) of 1976 and the Hazardous and Solid Waste Amendments (HSWA) of 1984. It tracks many types of information about generators, transporters, treaters, storers, and disposers of hazardous waste.

Click this hyperlink while viewing on your computer to access additional FINDS: detail in the EDR Site Report.

ECHO:

Envid:	1000294673
Registry ID:	110002754500

KARMA AUTO BODY (Continued) **1000294673**

DFR URL:
Name: KARMA AUTO BODY
Address: 1201 MONTGOMERY AVE
City,State,Zip: SAN BRUNO, CA 94066

AM493 **KARMA CLASSIC CHEVY PARTS & RE** **San Mateo Co. BI** **S106981561**
ENE **1201 MONTGOMERY** **N/A**
1/8-1/4 **SAN BRUNO, CA 94066**
0.243 mi.
1282 ft. **Site 13 of 16 in cluster AM**

Relative: **Lower**
Actual: **23 ft.**

San Mateo Co. BI:
Name: KARMA CLASSIC CHEVY PARTS & RE
Address: 1201 MONTGOMERY
City,State,Zip: SAN BRUNO, CA 94066
Region: SAN MATEO
Facility ID: FA0018252
Prog Element Code: GENERATES and RECYCLES WASTE OIL/SOLVENT
Record Id: PR0012169
Description: GENERATES & RECYCLES WASTE OIL/SOLVENT
Facility Status: Inactive, non-billable
Program Category: HAZARDOUS WASTE PROGRAM

Name: KARMA CLASSIC CHEVY PARTS & RE
Address: 1201 MONTGOMERY
City,State,Zip: SAN BRUNO, CA 94066
Region: SAN MATEO
Facility ID: FA0018252
Prog Element Code: STORMWATER ANNUAL INSPECTION FEE
Record Id: PR0043496
Description: STORMWATER ANNUAL FEE - INSP FREQ EVERY 2 YRS
Facility Status: Inactive, non-billable
Program Category: STORMWATER

Name: KARMA CLASSIC CHEVY PARTS & RE
Address: 1201 MONTGOMERY
City,State,Zip: SAN BRUNO, CA 94066
Region: SAN MATEO
Facility ID: FA0018252
Prog Element Code: STORES MV FUELS OR WASTE ONLY
Record Id: PR0029452
Description: STORES MV FUELS OR WASTE ONLY
Facility Status: Inactive, non-billable
Program Category: BUSINESS PLAN PROGRAM

AL494 **AUTOWORLD COLLISION** **CERS HAZ WASTE** **S121780184**
East **1100 SAN MATEO AVE** **CERS** **N/A**
1/8-1/4 **SOUTH SAN FRANCISCO, CA 94080**
0.243 mi.
1283 ft. **Site 14 of 15 in cluster AL**

Relative: **Lower**
Actual: **20 ft.**

CERS HAZ WASTE:
Name: AUTOWORLD COLLISION
Address: 1100 SAN MATEO AVE
City,State,Zip: SOUTH SAN FRANCISCO, CA 94080

AUTOWORLD COLLISION (Continued) **S121780184**

Site ID: 419164
CERS ID: 10729168
CERS Description: Hazardous Waste Generator

CERS:
Name: AUTOWORLD COLLISION
Address: 1100 SAN MATEO AVE
City,State,Zip: SOUTH SAN FRANCISCO, CA 94080
Site ID: 419164
CERS ID: 10729168
CERS Description: Chemical Storage Facilities

Violations:
Site ID: 419164
Site Name: AUTOWORLD COLLISION
Violation Date: 02-02-2021
Citation: 22 CCR 12 66262.23(a) - California Code of Regulations, Title 22, Chapter 12, Section(s) 66262.23(a)
Violation Description: Failure to properly complete the Uniform Hazardous Waste Manifest.
Violation Notes: Returned to compliance on 04/12/2021. Facility did not have any manifest, only bill of lading. Dan will check with waste hauler as to where the copies may be.
Violation Division: San Mateo County Environmental Health
Violation Program: HW
Violation Source: CERS,

Site ID: 419164
Site Name: AUTOWORLD COLLISION
Violation Date: 01-09-2019
Citation: 40 CFR 1 265.32 - U.S. Code of Federal Regulations, Title 40, Chapter 1, Section(s) 265.32
Violation Description: Failure of the facility to maintain the following emergency equipment or equivalents: 1) An internal communications or alarm system; 2) A device, such as a telephone (immediately available at the scene of Operations/ Maintenance) or a hand-held two-way radio, capable of summoning emergency assistance from local police departments, fire departments, or State or local emergency response teams; 3) Portable fire extinguishers, fire control equipment, spill control equipment, and decontamination equipment; and 4) Water at adequate volume and pressure to supply water hose streams, or foam producing equipment, or automatic sprinklers, or water spray systems.
Violation Notes: Returned to compliance on 03/26/2019. Facility fire extinguishers need to be certified for 2019. They were last certified in August 2016
Also, there is no proper eyewash station available. Recommend a plumbed eyewash station in the shop or attached to the sink.
https://www.eyewashdirect.com/Bradley-S19-200B-Eye-Wash-Station-C19743
38?CAWELAID=120205750000001232&CAGPSPN=pla&CAAGID=46583375226&CATCI=pl
a-365194893732&CATARGETID=120205750000020315&cadevice=c&gclid=Cj0KCQiA
1NbhBRCBARIsAKOTmUsXprWeW_TBq9Nl5xB2OLik2Xi-uvarHoYvFjGFrW4JFfmd5e9k4e
UaAkGeEALw_wcB Here is an example of a sink mounted unit. Check with OSHA to ensure this will satisfy requirements.
Violation Division: San Mateo County Environmental Health
Violation Program: HW
Violation Source: CERS,

Site ID: 419164
Site Name: AUTOWORLD COLLISION

AUTOWORLD COLLISION (Continued) **S121780184**

Violation Date:	02-02-2021
Citation:	HSC 6.95 Multiple - California Health and Safety Code, Chapter 6.95, Section(s) Multiple
Violation Description:	Business Plan Program - Operations/Maintenance - General
Violation Notes:	Returned to compliance on 04/09/2021. emergency equipment is missing (eyewash station is gone) and fire extinguishers were last certified in 2019. They must be certified annually.
Violation Division:	San Mateo County Environmental Health
Violation Program:	HMRRP
Violation Source:	CERS,
Site ID:	419164
Site Name:	AUTOWORLD COLLISION
Violation Date:	01-09-2019
Citation:	40 CFR 1 265.33 - U.S. Code of Federal Regulations, Title 40, Chapter 1, Section(s) 265.33
Violation Description:	Failure to test and maintain as necessary all facility communications or alarm systems, fire protection equipment, spill control equipment, and decontamination equipment to assure its proper operation in time of emergency.
Violation Notes:	Returned to compliance on 03/26/2019. Get fire extinguishers certified for 2019.
Violation Division:	San Mateo County Environmental Health
Violation Program:	HW
Violation Source:	CERS,
Site ID:	419164
Site Name:	AUTOWORLD COLLISION
Violation Date:	01-17-2017
Citation:	22 CCR 12 66262.34(f) - California Code of Regulations, Title 22, Chapter 12, Section(s) 66262.34(f)
Violation Description:	Failure to properly label hazardous waste accumulation containers and portable tanks with the following requirements: "Hazardous Waste", name and address of the generator, physical and chemical characteristics of the Hazardous Waste, and starting accumulation date.
Violation Notes:	Returned to compliance on 08/03/2017. Facility
Violation Division:	San Mateo County Environmental Health
Violation Program:	HW
Violation Source:	CERS,
Site ID:	419164
Site Name:	AUTOWORLD COLLISION
Violation Date:	01-09-2019
Citation:	HSC 6.95 25508(a)(1) - California Health and Safety Code, Chapter 6.95, Section(s) 25508(a)(1)
Violation Description:	Failure to complete and electronically submit hazardous material inventory information for all reportable hazardous materials on site at or above reportable quantities.
Violation Notes:	Returned to compliance on 01/09/2019. updtae hazardous materials inventory to include all bulk storage of hazardous waste at 55 gallons or greater argon/co2 back of shop Mixture 200.0 400.0 Cubic Feet oxygen back of shop Pure 256.0 256.0 Cubic Feet acetylene back of shop Pure 136.0 136.0 Cubic Feet solvent waste waste storage room Waste 30.0 30.0 Gallons Update inventory to include 55 gallons wateborne paint waste and 55 gallons solvent paint waste.
Violation Division:	San Mateo County Environmental Health

AUTOWORLD COLLISION (Continued) **S121780184**

Violation Program: HMRRP
Violation Source: CERS,

Site ID: 419164
Site Name: AUTOWORLD COLLISION
Violation Date: 02-02-2021
Citation: 40 CFR 1 265.173 - U.S. Code of Federal Regulations, Title 40, Chapter 1, Section(s) 265.173
Violation Description: Failure to meet the following container management requirements: (a) A container holding hazardous waste must always be closed during storage, except when it is necessary to add or remove waste. (b) A container holding hazardous waste must not be opened, handled, or stored in a manner which may rupture the container or cause it to leak.
Violation Notes: Returned to compliance on 04/09/2021. waste containers observed to be open. Solvent waste funnel is broken and makes the container open, the other drums mostly had the lids sitting loosely on top and some bungs open. Keep all hazardous waste containers closed especially flammable waste with VOCS. Recommend new funnels for solvent waste and also quick release lids for solid debris so staff will keep them on.
Violation Division: San Mateo County Environmental Health
Violation Program: HW
Violation Source: CERS,

Site ID: 419164
Site Name: AUTOWORLD COLLISION
Violation Date: 02-02-2021
Citation: HSC 6.95 25508(a)(3) - California Health and Safety Code, Chapter 6.95, Section(s) 25508(a)(3)
Violation Description: Failure to complete and electronically submit hazardous material inventory information for all reportable hazardous materials on site at or above reportable quantities.
Violation Notes: Returned to compliance on 02/20/2021. Inventory is missig the used oil barrels x 2 at 55 gallon barrels. Also, increase storage quantity for solvent waste, and any others that are exceeded. Include the storage in teh suite at the end of the building and also include on the map. AUTOWORLD COLLISION LLC Chemical Description 5 Common Name Chemical location Hazardous Material Type Largest Container Maximum Daily Amount Units ARGON/CARBON DIOXIDE back of shop Mixture 200.0 400.0 Cubic Feet OXYGEN, GAS back of shop Pure 256.0 256.0 Cubic Feet ACETYLENE, GAS back of shop Pure 136.0 136.0 Cubic Feet waterborne paint waste waste storage room Waste 55.0 110.0 Gallons solvent waste waste storage room Waste 55.0 30.0 Gallons
Violation Division: San Mateo County Environmental Health
Violation Program: HMRRP
Violation Source: CERS,

Site ID: 419164
Site Name: AUTOWORLD COLLISION
Violation Date: 01-17-2017
Citation: HSC 6.95 25508(a)(1) - California Health and Safety Code, Chapter 6.95, Section(s) 25508(a)(1)
Violation Description: Failure to complete and electronically submit a site map with all required content.
Violation Notes: Returned to compliance on 08/03/2017. submit site map showing hazmat storage locations, emergency equipment, and evacuation routes.
Violation Division: San Mateo County Environmental Health

AUTOWORLD COLLISION (Continued) **S121780184**

Violation Program: HMRRP
Violation Source: CERS,

Site ID: 419164
Site Name: AUTOWORLD COLLISION
Violation Date: 01-17-2017
Citation: HSC 6.95 25508(a)(1) - California Health and Safety Code, Chapter 6.95, Section(s) 25508(a)(1)
Violation Description: Failure to complete and electronically submit a business plan when storing/handling a hazardous material at or above reportable quantities.
Violation Notes: Returned to compliance on 02/13/2017. Facility stores 3 cylinders of Argon/CO2 400 cubic feet, one cylinder of oxygen 258 cu ft. , acetylene at 136 cu ft. Facility in the process of completing HMBP during inspection.
Violation Division: San Mateo County Environmental Health
Violation Program: HMRRP
Violation Source: CERS,

Site ID: 419164
Site Name: AUTOWORLD COLLISION
Violation Date: 02-02-2021
Citation: HSC 6.95 25508.2 - California Health and Safety Code, Chapter 6.95, Section(s) 25508.2
Violation Description: Failure to annually review and electronically certify that the business plan is complete and accurate on or before the annual due date.
Violation Notes: Returned to compliance on 02/20/2021. New plan submital was due in January 2021. Please contact dan if you need login access.
Violation Division: San Mateo County Environmental Health
Violation Program: HMRRP
Violation Source: CERS,

Site ID: 419164
Site Name: AUTOWORLD COLLISION
Violation Date: 02-02-2021
Citation: 40 CFR 1 265.32 - U.S. Code of Federal Regulations, Title 40, Chapter 1, Section(s) 265.32
Violation Description: Failure of the facility to maintain the following emergency equipment or equivalents: 1) An internal communications or alarm system; 2) A device, such as a telephone (immediately available at the scene of Operations/ Maintenance) or a hand-held two-way radio, capable of summoning emergency assistance from local police departments, fire departments, or State or local emergency response teams; 3) Portable fire extinguishers, fire control equipment, spill control equipment, and decontamination equipment; and 4) Water at adequate volume and pressure to supply water hose streams, or foam producing equipment, or automatic sprinklers, or water spray systems.
Violation Notes: Returned to compliance on 04/09/2021. eyewash station is missing, no spill kit is onsite, and fire extinguishers need annual certification.
Violation Division: San Mateo County Environmental Health
Violation Program: HW
Violation Source: CERS,

Site ID: 419164
Site Name: AUTOWORLD COLLISION
Violation Date: 02-02-2021

AUTOWORLD COLLISION (Continued) **S121780184**

Citation:	22 CCR 12 66262.34(f) - California Code of Regulations, Title 22, Chapter 12, Section(s) 66262.34(f)
Violation Description:	Failure to properly label hazardous waste accumulation containers and portable tanks with the following requirements: "Hazardous Waste", name and address of the generator, physical and chemical characteristics of the Hazardous Waste, and starting accumulation date.
Violation Notes:	Returned to compliance on 04/09/2021. Ensure all accumulation dates are filled out on waste containers. these were left blank on several labels including used solvent, wsterborne paint waste and solid debris, accumulation start date should be filled out the first time waste goes into the empty container.
Violation Division:	San Mateo County Environmental Health
Violation Program:	HW
Violation Source:	CERS,
Site ID:	419164
Site Name:	AUTOWORLD COLLISION
Violation Date:	02-02-2021
Citation:	HSC 6.95 25505(a)(4) - California Health and Safety Code, Chapter 6.95, Section(s) 25505(a)(4)
Violation Description:	Failure to provide initial and annual training to all employees in safety procedures in the event of a release or threatened release of a hazardous material or failure to document and maintain training records for a minimum of three years.
Violation Notes:	Returned to compliance on 04/09/2021. Facility has a safety program and conducting training however there is no emergency response training included regarding fires spills releases, evacuations, etc,
Violation Division:	San Mateo County Environmental Health
Violation Program:	HMRRP
Violation Source:	CERS,
Site ID:	419164
Site Name:	AUTOWORLD COLLISION
Violation Date:	02-02-2021
Citation:	40 CFR 1 262.34(d)(5)(iii) - U.S. Code of Federal Regulations, Title 40, Chapter 1, Section(s) 262.34(d)(5)(iii)
Violation Description:	Failure to ensure that all employees are thoroughly familiar with proper waste handling and emergency procedures, relevant to their responsibilities during normal facility operations and emergencies.
Violation Notes:	Returned to compliance on 04/09/2021. complete specific hazardous waste training within 30 days.
Violation Division:	San Mateo County Environmental Health
Violation Program:	HW
Violation Source:	CERS,
Site ID:	419164
Site Name:	AUTOWORLD COLLISION
Violation Date:	01-09-2019
Citation:	HSC 6.5 Multiple - California Health and Safety Code, Chapter 6.5, Section(s) Multiple
Violation Description:	Hazardous Waste Generator Program - Operations/Maintenance - General
Violation Notes:	Returned to compliance on 03/26/2019. Ensure employees have safety gear available including ear protection and eye protection. Many employees were not wearing safety glasses while sanding and blowing dust around. It is not recommended to use compressed air to blow off dust as it can get in eyes and be inhaled by employees. The federal

AUTOWORLD COLLISION (Continued) **S121780184**

OSHA requirement can be found in 29 CFR Part 1910.242(b), which states: Compressed air shall not be used for cleaning purposes except where reduced to less than 30 psi and then only with effective chip guarding and personal protective equipment. Air compressor is very loud, it is recommended to get lower pressure air hoses or air hoses < 85 dB.

Violation Division: San Mateo County Environmental Health
Violation Program: HW
Violation Source: CERS,

Site ID: 419164
Site Name: AUTOWORLD COLLISION
Violation Date: 02-02-2021
Citation: HSC 6.95 Multiple - California Health and Safety Code, Chapter 6.95, Section(s) Multiple
Violation Description: Business Plan Program - Release/Leaks/Spills - General
Violation Notes: Returned to compliance on 04/09/2021. Facility did not have a spill kit available for any spills onsite,
Violation Division: San Mateo County Environmental Health
Violation Program: HMRRP
Violation Source: CERS,

Site ID: 419164
Site Name: AUTOWORLD COLLISION
Violation Date: 01-17-2017
Citation: 40 CFR 1 265.173 - U.S. Code of Federal Regulations, Title 40, Chapter 1, Section(s) 265.173
Violation Description: Failure to meet the following container management requirements: (a) A container holding hazardous waste must always be closed during storage, except when it is necessary to add or remove waste. (b) A container holding hazardous waste must not be opened, handled, or stored in a manner which may rupture the container or cause it to leak.
Violation Notes: Returned to compliance on 01/17/2017. Waste funnels on solvent waste, waterborne paint waste observed to be open during inspection while waste is not being added. Keep all hazardous waste containers closed while not adding waste. Ensure funnels can be in locked/ closed position
Violation Division: San Mateo County Environmental Health
Violation Program: HW
Violation Source: CERS,

Evaluation:
Eval General Type: Compliance Evaluation Inspection
Eval Date: 01-09-2019
Violations Found: Yes
Eval Type: Routine done by local agency
Eval Notes: will need to change permit category to reflect generation of up to one ton of hazardous waste per year. Facility currently in 2225 will change to 2201.
Eval Division: San Mateo County Environmental Health
Eval Program: HW
Eval Source: CERS,

Eval General Type: Compliance Evaluation Inspection
Eval Date: 04-25-2023
Violations Found: No

AUTOWORLD COLLISION (Continued) **S121780184**

Eval Type: Routine done by local agency
Eval Notes: Facility generates: -waste paint -waste water based paint -waste paint cans, cups, liners -waste oil -waste antifreeze Quarterly pickups Additionally spray booth filters/dust are swapped out twice a year and disposed of as hazardous waste.
Eval Division: San Mateo County Environmental Health
Eval Program: HW
Eval Source: CERS,

Eval General Type: Other/Unknown
Eval Date: 01-29-2020
Violations Found: No
Eval Type: Other, not routine, done by local agency
Eval Notes: Not reported
Eval Division: San Mateo County Environmental Health
Eval Program: HMRRP
Eval Source: CERS,

Eval General Type: Other/Unknown
Eval Date: 02-03-2021
Violations Found: No
Eval Type: Other, not routine, done by local agency
Eval Notes: evaulation of hmbp and change in program categories.
Eval Division: San Mateo County Environmental Health
Eval Program: HMRRP
Eval Source: CERS,

Eval General Type: Compliance Evaluation Inspection
Eval Date: 01-09-2019
Violations Found: Yes
Eval Type: Routine done by local agency
Eval Notes: Not reported
Eval Division: San Mateo County Environmental Health
Eval Program: HMRRP
Eval Source: CERS,

Eval General Type: Compliance Evaluation Inspection
Eval Date: 01-17-2017
Violations Found: Yes
Eval Type: Routine done by local agency
Eval Notes: Not reported
Eval Division: San Mateo County Environmental Health
Eval Program: HMRRP
Eval Source: CERS,

Eval General Type: Compliance Evaluation Inspection
Eval Date: 02-02-2021
Violations Found: Yes
Eval Type: Routine done by local agency
Eval Notes: Not reported
Eval Division: San Mateo County Environmental Health
Eval Program: HMRRP
Eval Source: CERS,

Eval General Type: Compliance Evaluation Inspection
Eval Date: 02-02-2021
Violations Found: Yes

AUTOWORLD COLLISION (Continued) **S121780184**

Eval Type: Routine done by local agency
Eval Notes: Not reported
Eval Division: San Mateo County Environmental Health
Eval Program: HW
Eval Source: CERS,

Eval General Type: Other/Unknown
Eval Date: 03-18-2022
Violations Found: No
Eval Type: Other, not routine, done by local agency
Eval Notes: Not reported
Eval Division: San Mateo County Environmental Health
Eval Program: HMRRP
Eval Source: CERS,

Eval General Type: Other/Unknown
Eval Date: 04-12-2021
Violations Found: No
Eval Type: Other, not routine, done by local agency
Eval Notes: Not reported
Eval Division: San Mateo County Environmental Health
Eval Program: HMRRP
Eval Source: CERS,

Eval General Type: Other/Unknown
Eval Date: 11-01-2019
Violations Found: No
Eval Type: Other, not routine, done by local agency
Eval Notes: approved
Eval Division: San Mateo County Environmental Health
Eval Program: HMRRP
Eval Source: CERS,

Eval General Type: Compliance Evaluation Inspection
Eval Date: 01-17-2017
Violations Found: Yes
Eval Type: Routine done by local agency
Eval Notes: Not reported
Eval Division: San Mateo County Environmental Health
Eval Program: HW
Eval Source: CERS,

Eval General Type: Other/Unknown
Eval Date: 02-01-2021
Violations Found: No
Eval Type: Other, not routine, done by local agency
Eval Notes: rejected due to incomplete maps.
Eval Division: San Mateo County Environmental Health
Eval Program: HMRRP
Eval Source: CERS,

Eval General Type: Other/Unknown
Eval Date: 03-31-2023
Violations Found: No
Eval Type: Other, not routine, done by local agency
Eval Notes: Not reported
Eval Division: San Mateo County Environmental Health

AUTOWORLD COLLISION (Continued) **S121780184**

Eval Program: HMRRP
Eval Source: CERS,

Eval General Type: Compliance Evaluation Inspection
Eval Date: 04-25-2023
Violations Found: No
Eval Type: Routine done by local agency
Eval Notes: Not reported
Eval Division: San Mateo County Environmental Health
Eval Program: HMRRP
Eval Source: CERS,

Eval General Type: Other/Unknown
Eval Date: 05-24-2018
Violations Found: No
Eval Type: Other, not routine, done by local agency
Eval Notes: Not reported
Eval Division: San Mateo County Environmental Health
Eval Program: HMRRP
Eval Source: CERS,

Eval General Type: Other/Unknown
Eval Date: 10-30-2019
Violations Found: No
Eval Type: Other, not routine, done by local agency
Eval Notes: new hmbp review and approval
Eval Division: San Mateo County Environmental Health
Eval Program: HMRRP
Eval Source: CERS,

Affiliation:
Affiliation Type Desc: Identification Signer
Entity Name: jason wong
Entity Title: managing member
Affiliation Address: Not reported
Affiliation City: Not reported
Affiliation State: Not reported
Affiliation Country: Not reported
Affiliation Zip: Not reported
Affiliation Phone: ,

Affiliation Type Desc: Document Preparer
Entity Name: JASON WONG
Entity Title: Not reported
Affiliation Address: Not reported
Affiliation City: Not reported
Affiliation State: Not reported
Affiliation Country: Not reported
Affiliation Zip: Not reported
Affiliation Phone: ,

Affiliation Type Desc: Legal Owner
Entity Name: AUTOWORLD COLLISION LLC
Entity Title: Not reported
Affiliation Address: 1100 SAN MATEO AVE
Affiliation City: SOUTH SAN FRANCISCO
Affiliation State: CA

AUTOWORLD COLLISION (Continued) **S121780184**

Affiliation Country:	United States
Affiliation Zip:	94080
Affiliation Phone:	(650) 250-1800,
Affiliation Type Desc:	Operator
Entity Name:	Autoworld collision, llc
Entity Title:	Not reported
Affiliation Address:	Not reported
Affiliation City:	Not reported
Affiliation State:	Not reported
Affiliation Country:	Not reported
Affiliation Zip:	Not reported
Affiliation Phone:	(650) 250-1800,
Affiliation Type Desc:	CUPA District
Entity Name:	San Mateo County Environmental Health
Entity Title:	Not reported
Affiliation Address:	2000 Alameda de las Pulgas, Suite 100
Affiliation City:	San Mateo
Affiliation State:	CA
Affiliation Country:	Not reported
Affiliation Zip:	94403
Affiliation Phone:	(650) 372-6200,
Affiliation Type Desc:	Environmental Contact
Entity Name:	jason wong
Entity Title:	Not reported
Affiliation Address:	1100 san mateo ave
Affiliation City:	south san francisco
Affiliation State:	CA
Affiliation Country:	Not reported
Affiliation Zip:	94080
Affiliation Phone:	,
Affiliation Type Desc:	Facility Mailing Address
Entity Name:	Mailing Address
Entity Title:	Not reported
Affiliation Address:	1100 SAN MATEO AVE
Affiliation City:	SOUTH SAN FRANCISCO
Affiliation State:	CA
Affiliation Country:	Not reported
Affiliation Zip:	94080
Affiliation Phone:	,
Affiliation Type Desc:	Parent Corporation
Entity Name:	AUTOWORLD COLLISION
Entity Title:	Not reported
Affiliation Address:	Not reported
Affiliation City:	Not reported
Affiliation State:	Not reported
Affiliation Country:	Not reported
Affiliation Zip:	Not reported
Affiliation Phone:	,

AP495 **TERRA NOVA AUTO SERVICE** **CERS HAZ WASTE** **S121791435**
ENE **1137 SAN MATEO AVE** **HWTS** **N/A**
1/8-1/4 **SAN BRUNO, CA 94066** **HAZNET**
0.243 mi. **CERS**
1285 ft. **Site 1 of 13 in cluster AP**

Relative:
Lower

Actual:
20 ft.

CERS HAZ WASTE:

Name:	TERRA NOVA AUTO SERVICE
Address:	1137 SAN MATEO AVE
City,State,Zip:	SAN BRUNO, CA 94066
Site ID:	74418
CERS ID:	10069294
CERS Description:	Hazardous Waste Generator

HWTS:

Name:	TERRA NOVA AUTO SERVICE
Address:	1137 SAN MATEO AVE
Address 2:	Not reported
City,State,Zip:	SAN BRUNO, CA 94066
EPA ID:	CAL000296510
Inactive Date:	Not reported
Create Date:	07/15/2005
Last Act Date:	Not reported
Mailing Name:	Not reported
Mailing Address:	1137 SAN MATEO AVE
Mailing Address 2:	Not reported
Mailing City,State,Zip:	SAN BRUNO, CA 940660000
Owner Name:	WINTON WONG
Owner Address:	1137 SAN MATEO AVE
Owner Address 2:	Not reported
Owner City,State,Zip:	SAN BRUNO, CA 940660000
Owner Phone:	Not reported
Owner Fax:	Not reported
Contact Name:	WINTON WONG
Contact Address:	1137 SAN MATEO AVE
Contact Address 2:	Not reported
City,State,Zip:	SAN BRUNO, CA 94066
Contact Phone:	Not reported
Contact Fax:	Not reported
Facility Status:	Active
Facility Type:	PERMANENT
Category:	STATE
Latitude:	37.637965
Longitude:	-122.411514

NAICS:

EPA ID:	CAL000296510
Create Date:	2005-07-15 10:16:36.560
NAICS Code:	811111
NAICS Description:	General Automotive Repair
Issued EPA ID Date:	2005-07-15 10:16:36.51300
Inactive Date:	Not reported
Facility Name:	TERRA NOVA AUTO SERVICE
Facility Address:	1137 SAN MATEO AVE
Facility Address 2:	Not reported
Facility City:	SAN BRUNO
Facility County:	Not reported
Facility State:	CA
Facility Zip:	94066

TERRA NOVA AUTO SERVICE (Continued) **S121791435**

HAZNET:

Name:	TERRA NOVA AUTO SERVICE
Address:	1137 SAN MATEO AVE
Address 2:	Not reported
City,State,Zip:	SAN BRUNO, CA 940660000
Contact:	WINTON WONG
Telephone:	6505897883
Mailing Name:	Not reported
Mailing Address:	1137 SAN MATEO AVE
Year:	2019
Gepaid:	CAL000296510
TSD EPA ID:	CAD097030993
CA Waste Code:	352 - Other organic solids
Disposal Method:	H141 - Storage, Bulking, And/Or Transfer Off Site--No Treatment/Reovery (H010-H129) Or (H131-H135)
Tons:	0.03000

CERS:

Name:	TERRA NOVA AUTO SERVICE
Address:	1137 SAN MATEO AVE
City,State,Zip:	SAN BRUNO, CA 94066
Site ID:	74418
CERS ID:	10069294
CERS Description:	Chemical Storage Facilities

Violations:

Site ID:	74418
Site Name:	TERRA NOVA AUTO SERVICE
Violation Date:	10-09-2019
Citation:	HSC 6.5 25250.22 - California Health and Safety Code, Chapter 6.5, Section(s) 25250.22
Violation Description:	Failure to properly manage used oil and/or fuel filters in accordance with the requirements.
Violation Notes:	Returned to compliance on 11/14/2019. OBSERVATION: Bills of lading for used oil and fuel filters were not available at the time of inspection. CORRECTIVE ACTION: Within 30 days, obtain copies of the 2018 bills of lading for used oil and fuel filters and submit a copy to the SMC CUPA.
Violation Division:	San Mateo County Environmental Health
Violation Program:	HW
Violation Source:	CERS,
Site ID:	74418
Site Name:	TERRA NOVA AUTO SERVICE
Violation Date:	10-06-2017
Citation:	40 CFR 1 265.31 - U.S. Code of Federal Regulations, Title 40, Chapter 1, Section(s) 265.31
Violation Description:	Failure to maintain and operate the facility to minimize the possibility of a fire, explosion, or any unplanned sudden or non-sudden release of hazardous waste or hazardous waste constituents to air, soil, or surface water which could threaten human health or the environment.
Violation Notes:	Returned to compliance on 05/10/2018. OBSERVATION: Spilled oil was observed on the shop floor next to the used oil caddie and drum of drained used oil filters. Spilled oil was observed on the used oil

TERRA NOVA AUTO SERVICE (Continued) **S121791435**

drums. CORRECTIVE ACTION: Immediately clean up the spilled oil and properly dispose of any waste generated from the clean up.

Violation Division: San Mateo County Environmental Health
Violation Program: HW
Violation Source: CERS,

Site ID: 74418
Site Name: TERRA NOVA AUTO SERVICE
Violation Date: 10-09-2019
Citation: 22 CCR 12 66262.34(f) - California Code of Regulations, Title 22, Chapter 12, Section(s) 66262.34(f)
Violation Description: Failure to properly label hazardous waste accumulation containers and portable tanks with the following requirements: "Hazardous Waste", name and address of the generator, physical and chemical characteristics of the Hazardous Waste, and starting accumulation date.
Violation Notes: Returned to compliance on 10/09/2019. OBSERVATION: The two partially full 55 gallon drum of used oil had incomplete hazardous waste (HW) labels affixed to it. During the inspection, the provided labels were completed and affixed to the drum. CORRECTIVE ACTION: Continue to ensure that all containers of HW are properly labeled.
Violation Division: San Mateo County Environmental Health
Violation Program: HW
Violation Source: CERS,

Site ID: 74418
Site Name: TERRA NOVA AUTO SERVICE
Violation Date: 10-09-2019
Citation: HSC 6.95 25508(a)(1) - California Health and Safety Code, Chapter 6.95, Section(s) 25508(a)(1)
Violation Description: Failure to annually review and electronically certify that the business plan is complete and accurate on or before the annual due date.
Violation Notes: Returned to compliance on 10/09/2019. OBSERVATION: The business did not electronically submit the business plan on or before the annual due date. HMBP submitted on 09/19/2019, 09/11/2018, 07/04/2017, 06/09/2016, 3/25/2016, and 02/02/2015. The 9-11-18 HMBP submittal was not submitted within 12 months of the 7-4-17 HMBP submittal. The 7-4-17 HMBP submittal was not submitted within 12 months of the 6-9-16 HMBP submittal. The 3-25-16 HMBP submittal was not submitted within 12 months of the 2-2-15 HMBP submittal. CORRECTIVE ACTION: Continue to ensure that the facility HMBP is electronically submitted annually on or before the annual due date (within 12 months of the previous submittal).
Violation Division: San Mateo County Environmental Health
Violation Program: HMRRP
Violation Source: CERS,

Site ID: 74418
Site Name: TERRA NOVA AUTO SERVICE
Violation Date: 05-27-2015
Citation: 40 CFR 1 265.171 - U.S. Code of Federal Regulations, Title 40, Chapter 1, Section(s) 265.171
Violation Description: Failure to accumulate hazardous waste in a container that is in good condition.
Violation Notes: Returned to compliance on 09/10/2015. Secondary containment for hazardous waste filled with containers, filters, and other stuff. Not

TERRA NOVA AUTO SERVICE (Continued) **S121791435**

possible to see any of the bottom interior of the containment. Difficult to access hazardous waste containers. "Empty" containers left in random locations. Fullness uncertain, often without caps.

Violation Division: San Mateo County Environmental Health
Violation Program: HW
Violation Source: CERS,

Site ID: 74418
Site Name: TERRA NOVA AUTO SERVICE
Violation Date: 10-09-2019
Citation: 40 CFR 1 265.31 - U.S. Code of Federal Regulations, Title 40, Chapter 1, Section(s) 265.31
Violation Description: Failure to maintain and operate the facility to minimize the possibility of a fire, explosion, or any unplanned sudden or non-sudden release of hazardous waste or hazardous waste constituents to air, soil, or surface water which could threaten human health or the environment.
Violation Notes: Returned to compliance on 11/14/2019. OBSERVATION: Oily dirt and debris have been left to accumulate on the shop floor by the used oil filter crusher. Spilled used oil was left on top the drum for drained used oil filters and on top of the drum of used oil. CORRECTIVE ACTION: Immediately clean up the spilled oil and dirt/debris contaminated with oil. Properly dispose of the waste generated from the clean up by placing it into the HW drum of solids contaminated with oil. Within 30 days, submit documentation to the SMC CUPA confirming proper clean up.
Violation Division: San Mateo County Environmental Health
Violation Program: HW
Violation Source: CERS,

Site ID: 74418
Site Name: TERRA NOVA AUTO SERVICE
Violation Date: 10-06-2017
Citation: 40 CFR 1 262.34(d)(5)(ii) - U.S. Code of Federal Regulations, Title 40, Chapter 1, Section(s) 262.34(d)(5)(ii)
Violation Description: Failure to post the following information next to the telephone: (A) The name and telephone number of the emergency coordinator; (B) Location of fire extinguishers and spill control material, and, if present, fire alarm; and (C) The telephone number of the fire department, unless the facility has a direct alarm.
Violation Notes: Returned to compliance on 05/10/2018. OBSERVATION: Generator failed to post, next to the telephone, Emergency Information (SQG) containing the contact names and numbers of the "Emergency Coordinator". CORRECTIVE ACTION: Owner/Operator shall immediately post, next to the telephone, emergency information that contains the contact names and numbers of the "Emergency Coordinator".
Violation Division: San Mateo County Environmental Health
Violation Program: HW
Violation Source: CERS,

Site ID: 74418
Site Name: TERRA NOVA AUTO SERVICE
Violation Date: 01-30-2024
Citation: HSC 6.95 25508(a)(1) - California Health and Safety Code, Chapter 6.95, Section(s) 25508(a)(1)
Violation Description: Failure to complete and electronically submit a business plan when storing/handling a hazardous material at or above reportable

TERRA NOVA AUTO SERVICE (Continued) **S121791435**

quantities.
Violation Notes: Returned to compliance on 02/02/2024. Last business plan submitted was 12/7/2022 and is overdue for annual submittal. Corrected on site at time of inspection
Violation Division: San Mateo County Environmental Health
Violation Program: HMRRP
Violation Source: CERS,

Site ID: 74418
Site Name: TERRA NOVA AUTO SERVICE
Violation Date: 10-06-2017
Citation: 40 CFR 1 265.173 - U.S. Code of Federal Regulations, Title 40, Chapter 1, Section(s) 265.173
Violation Description: Failure to meet the following container management requirements: (a) A container holding hazardous waste must always be closed during storage, except when it is necessary to add or remove waste. (b) A container holding hazardous waste must not be opened, handled, or stored in a manner which may rupture the container or cause it to leak.
Violation Notes: Returned to compliance on 05/10/2018. OBSERVATION: Oil was left to accumulate in an open and unlabeled bin underneath the used oil filter crusher. Hazardous waste drained used oil paper filters were left to accumulated in two unlabeled and open plastic bins. CORRECTIVE ACTION: Immediately close these containers and ensure all hazardous waste containers are closed when not adding or removing waste.
Violation Division: San Mateo County Environmental Health
Violation Program: HW
Violation Source: CERS,

Site ID: 74418
Site Name: TERRA NOVA AUTO SERVICE
Violation Date: 10-09-2019
Citation: HSC 6.5 25123.3(h)(1) - California Health and Safety Code, Chapter 6.5, Section(s) 25123.3(h)(1)
Violation Description: Failure to send hazardous waste offsite for treatment, storage, or disposal within 180 days (or 270 days if waste is transported over 200 miles) for a generator who generates less than 1000 kilogram per month if all of the following conditions are met: (1) The quantity of hazardous waste accumulated onsite never exceeds 6,000 kilograms. (2) The generator complies with the requirements of 40 Code of Federal Regulations section 262.34(d), (e) and (f). (3) The generator does not hold acutely hazardous waste or extremely hazardous waste in an amount greater than one kilogram for more than 90 days.
Violation Notes: Returned to compliance on 11/14/2019. OBSERVATION: The partially full drum of drained used paper filters (solids contaminated with oil) has an accumulation start date of 1-1-18. This waste has been on site longer than 180 days. CORRECTIVE ACTION: Immediately properly dispose of hazardous waste that has been stored over the applicable time limit. Within 30 days, provide a copy of the disposal record to the SMC CUPA.
Violation Division: San Mateo County Environmental Health
Violation Program: HW
Violation Source: CERS,

Site ID: 74418
Site Name: TERRA NOVA AUTO SERVICE
Violation Date: 10-06-2017

TERRA NOVA AUTO SERVICE (Continued) **S121791435**

Citation:	22 CCR 12 66262.34(f) - California Code of Regulations, Title 22, Chapter 12, Section(s) 66262.34(f)
Violation Description:	Failure to properly label hazardous waste accumulation containers and portable tanks with the following requirements: "Hazardous Waste", name and address of the generator, physical and chemical characteristics of the Hazardous Waste, and starting accumulation date.
Violation Notes:	Returned to compliance on 05/10/2018. OBSERVATION: Oil was left to accumulate in an open and unlabeled bin underneath the used oil filter crusher. The used oil caddie was not labeled. The partially full used oil drum on the left of the hazardous waste storage area was only marked with the words Hazardous Waste . The partially full used oil drum on the right of the hazardous waste storage area was not labeled with the required information. CORRECTIVE ACTION: Immediately label these containers and ensure that all hazardous waste containers are marked with all the required information.
Violation Division:	San Mateo County Environmental Health
Violation Program:	HW
Violation Source:	CERS,
Site ID:	74418
Site Name:	TERRA NOVA AUTO SERVICE
Violation Date:	10-06-2017
Citation:	HSC 6.5 25250.22 - California Health and Safety Code, Chapter 6.5, Section(s) 25250.22
Violation Description:	Failure to properly manage used oil and/or fuel filters in accordance with the requirements.
Violation Notes:	Returned to compliance on 05/10/2018. OBSERVATION: The partially full drum of drained used oil filters was not marked with an accumulation start date. Drained used oil filters were found on top of the used oil drums. CORRECTIVE ACTION: Immediately store all drained used oil filters in a properly labeled and compatible container.
Violation Division:	San Mateo County Environmental Health
Violation Program:	HW
Violation Source:	CERS,
Site ID:	74418
Site Name:	TERRA NOVA AUTO SERVICE
Violation Date:	11-17-2021
Citation:	22 CCR 12 66262.34(f) - California Code of Regulations, Title 22, Chapter 12, Section(s) 66262.34(f)
Violation Description:	Failure to properly label hazardous waste accumulation containers and portable tanks with the following requirements: "Hazardous Waste", name and address of the generator, physical and chemical characteristics of the Hazardous Waste, and starting accumulation date.
Violation Notes:	Returned to compliance on 11/17/2021. Drum of paper filters not labeled. CORRECTED ON SITE
Violation Division:	San Mateo County Environmental Health
Violation Program:	HW
Violation Source:	CERS,
Site ID:	74418
Site Name:	TERRA NOVA AUTO SERVICE
Violation Date:	05-27-2015
Citation:	40 CFR 1 265.35 - U.S. Code of Federal Regulations, Title 40, Chapter 1, Section(s) 265.35

TERRA NOVA AUTO SERVICE (Continued) **S121791435**

Violation Description: Failure to maintain aisle space to allow the unobstructed movement of personnel, fire protection, spill control equipment, and decontamination equipment to any area of facility operation in an emergency, unless it can be demonstrated to the Department that aisle space is not needed for any of these purposes.
Violation Notes: Returned to compliance on 01/07/2016. Space between fire extinguishers and cars is inadequate. Hard to access and even see all available extinguishers.
Violation Division: San Mateo County Environmental Health
Violation Program: HW
Violation Source: CERS,

Evaluation:
Eval General Type: Compliance Evaluation Inspection
Eval Date: 01-31-2024
Violations Found: No
Eval Type: Routine done by local agency
Eval Notes: No violations observed
Eval Division: San Mateo County Environmental Health
Eval Program: HW
Eval Source: CERS,

Eval General Type: Other/Unknown
Eval Date: 05-10-2018
Violations Found: No
Eval Type: Other, not routine, done by local agency
Eval Notes: On site to verify that the open violations have been corrected. The following has been verified during the site visit: The spilled oil on the shop floor and 55 gallon drums has been cleaned up. Winton Wong stated that he used the shop rags to wipe up any spilled oil and uses Aramark to clean the rags. Drained used oil filters have been placed into the properly marked drum of drained used oil filters. The modified emergency contingency plan has been completed and posted in the office. All containers of hazardous waste have been properly labeled with the required information and are being kept closed unless adding or removing the waste.
Eval Division: San Mateo County Environmental Health
Eval Program: HW
Eval Source: CERS,

Eval General Type: Other/Unknown
Eval Date: 02-10-2015
Violations Found: No
Eval Type: Other, not routine, done by local agency
Eval Notes: Not reported
Eval Division: San Mateo County Environmental Health
Eval Program: HMRRP
Eval Source: CERS,

Eval General Type: Other/Unknown
Eval Date: 05-22-2015
Violations Found: No
Eval Type: Other, not routine, done by local agency
Eval Notes: Not reported
Eval Division: San Mateo County Environmental Health
Eval Program: HMRRP
Eval Source: CERS,

TERRA NOVA AUTO SERVICE (Continued) **S121791435**

Eval General Type: Other/Unknown
Eval Date: 05-22-2015
Violations Found: No
Eval Type: Other, not routine, done by local agency
Eval Notes: Not reported
Eval Division: San Mateo County Environmental Health
Eval Program: HW
Eval Source: CERS,

Eval General Type: Other/Unknown
Eval Date: 09-11-2018
Violations Found: No
Eval Type: Other, not routine, done by local agency
Eval Notes: HMBP submittal reviewed and accepted.
Eval Division: San Mateo County Environmental Health
Eval Program: HMRRP
Eval Source: CERS,

Eval General Type: Compliance Evaluation Inspection
Eval Date: 11-17-2021
Violations Found: No
Eval Type: Routine done by local agency
Eval Notes: Hazardous materials above threshold: USED PETROLEUM MOTOR OIL 100 Gallons PETROLEUM MOTOR OIL 60 gallons
Eval Division: San Mateo County Environmental Health
Eval Program: HMRRP
Eval Source: CERS,

Eval General Type: Other/Unknown
Eval Date: 01-07-2016
Violations Found: No
Eval Type: Other, not routine, done by local agency
Eval Notes: Not reported
Eval Division: San Mateo County Environmental Health
Eval Program: HW
Eval Source: CERS,

Eval General Type: Other/Unknown
Eval Date: 01-21-2015
Violations Found: No
Eval Type: Other, not routine, done by local agency
Eval Notes: declined
Eval Division: San Mateo County Environmental Health
Eval Program: HMRRP
Eval Source: CERS,

Eval General Type: Compliance Evaluation Inspection
Eval Date: 05-27-2015
Violations Found: No
Eval Type: Routine done by local agency
Eval Notes: Not reported
Eval Division: San Mateo County Environmental Health
Eval Program: HMRRP
Eval Source: CERS,

Eval General Type: Compliance Evaluation Inspection
Eval Date: 05-27-2015

TERRA NOVA AUTO SERVICE (Continued) **S121791435**

Violations Found: Yes
Eval Type: Routine done by local agency
Eval Notes: Not reported
Eval Division: San Mateo County Environmental Health
Eval Program: HW
Eval Source: CERS,

Eval General Type: Other/Unknown
Eval Date: 06-28-2014
Violations Found: No
Eval Type: Other, not routine, done by local agency
Eval Notes: Not reported
Eval Division: San Mateo County Environmental Health
Eval Program: HMRRP
Eval Source: CERS,

Eval General Type: Compliance Evaluation Inspection
Eval Date: 10-09-2019
Violations Found: Yes
Eval Type: Routine done by local agency
Eval Notes: On site to conduct a routine inspection. The facility stores the following up to: PETROLEUM MOTOR OIL inside the building 60.0 Gallons USED PETROLEUM MOTOR OIL inside the building 90.0 Gallons
Eval Division: San Mateo County Environmental Health
Eval Program: HMRRP
Eval Source: CERS,

Eval General Type: Other/Unknown
Eval Date: 12-30-2014
Violations Found: No
Eval Type: Other, not routine, done by local agency
Eval Notes: Not reported
Eval Division: San Mateo County Environmental Health
Eval Program: HMRRP
Eval Source: CERS,

Eval General Type: Compliance Evaluation Inspection
Eval Date: 01-31-2024
Violations Found: Yes
Eval Type: Routine done by local agency
Eval Notes: Last business plan submitted on 12/7/2022 and is due for annual submital. Corrected on site at time of inspection. HMBP submitted on 1/30/2024
Eval Division: San Mateo County Environmental Health
Eval Program: HMRRP
Eval Source: CERS,

Eval General Type: Other/Unknown
Eval Date: 04-12-2017
Violations Found: No
Eval Type: Other, not routine, done by local agency
Eval Notes: Not reported
Eval Division: San Mateo County Environmental Health
Eval Program: HMRRP
Eval Source: CERS,

Eval General Type: Other/Unknown

TERRA NOVA AUTO SERVICE (Continued) **S121791435**

Eval Date: 05-10-2018
Violations Found: No
Eval Type: Other, not routine, done by local agency
Eval Notes: HMBP submittal reviewed and accepted.
Eval Division: San Mateo County Environmental Health
Eval Program: HMRRP
Eval Source: CERS,

Eval General Type: Other/Unknown
Eval Date: 09-24-2019
Violations Found: No
Eval Type: Other, not routine, done by local agency
Eval Notes: HMBP submittal reviewed and accepted.
Eval Division: San Mateo County Environmental Health
Eval Program: HMRRP
Eval Source: CERS,

Eval General Type: Compliance Evaluation Inspection
Eval Date: 10-06-2017
Violations Found: No
Eval Type: Routine done by local agency
Eval Notes: On site to conduct a routine hazardous materials inspection. This facility has the following: - used oil - used oil filters - motor oil
Eval Division: San Mateo County Environmental Health
Eval Program: HMRRP
Eval Source: CERS,

Eval General Type: Compliance Evaluation Inspection
Eval Date: 10-06-2017
Violations Found: Yes
Eval Type: Routine done by local agency
Eval Notes: On site to conduct a routine hazardous waste inspection. This facility has disposed of the following: 140 gallons of used oil was picked up on 7-17-17. One 55 gallon drum of drained used oil filters was picked up on 5-10-16.
Eval Division: San Mateo County Environmental Health
Eval Program: HW
Eval Source: CERS,

Eval General Type: Compliance Evaluation Inspection
Eval Date: 10-09-2019
Violations Found: Yes
Eval Type: Routine done by local agency
Eval Notes: On site to conduct a routine inspection. The facility has had the following picked up: On 9-10-19, 110 gallons of used oil. On 7-8-19, 130 gallons of used oil. On 5-8-19, 110 gallons of used oil. On 3-13-19, 100 gallons of used oil. On 1-17-19, 155 gallons of used oil. On 11-7-18, 141 gallons of used oil. On 7-2-18, 110 gallons of used oil. On 5-14-18, 110 gallons of used oil. On 2-22-19, 1 battery core.
Eval Division: San Mateo County Environmental Health
Eval Program: HW
Eval Source: CERS,

Eval General Type: Other/Unknown
Eval Date: 10-15-2020
Violations Found: No
Eval Type: Other, not routine, done by local agency

TERRA NOVA AUTO SERVICE (Continued) **S121791435**

Eval Notes: HMBP submittal reviewed and accepted.
Eval Division: San Mateo County Environmental Health
Eval Program: HMRRP
Eval Source: CERS,

Eval General Type: Other/Unknown
Eval Date: 11-14-2019
Violations Found: No
Eval Type: Other, not routine, done by local agency
Eval Notes: On site for a follow up inspection. Verified that the used oil filters, used oil, and used paper oil filters have been picked up. Reviewed the disposal records from the 10-31-19 for used oil filters and used oil. Verified that the spilled oil and oil debris have been cleaned up. Verified that the hazardous waste storage area has been cleaned up.
Eval Division: San Mateo County Environmental Health
Eval Program: HW
Eval Source: CERS,

Eval General Type: Compliance Evaluation Inspection
Eval Date: 11-17-2021
Violations Found: Yes
Eval Type: Routine done by local agency
Eval Notes: Hazardous waste streams generated: Used oil - around 100 gallons disposed of quarterly Used oil filters - disposed of around once a year, separate drums for both paper and metal, very few paper filters generated
Eval Division: San Mateo County Environmental Health
Eval Program: HW
Eval Source: CERS,

Enforcement Action:
Site ID: 74418
Site Name: TERRA NOVA AUTO SERVICE
Site Address: 1137 SAN MATEO AVE
Site City: SAN BRUNO
Site Zip: 94066
Enf Action Date: 05-27-2015
Enf Action Type: Notice of Violation (Unified Program)
Enf Action Description: Notice of Violation Issued by the Inspector at the Time of Inspection
Enf Action Notes: Not reported
Enf Action Division: San Mateo County Environmental Health
Enf Action Program: HW
Enf Action Source: CERS,

Site ID: 74418
Site Name: TERRA NOVA AUTO SERVICE
Site Address: 1137 SAN MATEO AVE
Site City: SAN BRUNO
Site Zip: 94066
Enf Action Date: 12-13-2017
Enf Action Type: Notice of Violation (Unified Program)
Enf Action Description: Notice of Violation Issued by the Inspector at the Time of Inspection
Enf Action Notes: 1/11/18: facility violations have yet to be corrected. 1/31/18: facility violations still open 4/23/18: facility violations open in dispatch center 6/20/18: Facility violations closed.
Enf Action Division: San Mateo County Environmental Health

TERRA NOVA AUTO SERVICE (Continued) **S121791435**

Enf Action Program: HW
Enf Action Source: CERS,

Coordinates:
Site ID: 74418
Facility Name: TERRA NOVA AUTO SERVICE
Env Int Type Code: HWG
Program ID: 10069294
Coord Name: Not reported
Ref Point Type Desc: Unknown,
Latitude: 37.638142
Longitude: -122.411804

Affiliation:
Affiliation Type Desc: CUPA District
Entity Name: San Mateo County Environmental Health
Entity Title: Not reported
Affiliation Address: 2000 Alameda de las Pulgas, Suite 100
Affiliation City: San Mateo
Affiliation State: CA
Affiliation Country: Not reported
Affiliation Zip: 94403
Affiliation Phone: (650) 372-6200,

Affiliation Type Desc: Identification Signer
Entity Name: Winton Wong
Entity Title: Owner
Affiliation Address: Not reported
Affiliation City: Not reported
Affiliation State: Not reported
Affiliation Country: Not reported
Affiliation Zip: Not reported
Affiliation Phone: ,

Affiliation Type Desc: Legal Owner
Entity Name: WONG, WINTON/PK FONG
Entity Title: Not reported
Affiliation Address: 1137 SAN MATEO AVE
Affiliation City: SAN BRUNO
Affiliation State: CA
Affiliation Country: United States
Affiliation Zip: 94066
Affiliation Phone: (650) 589-7883,

Affiliation Type Desc: Document Preparer
Entity Name: winton wong
Entity Title: Not reported
Affiliation Address: Not reported
Affiliation City: Not reported
Affiliation State: Not reported
Affiliation Country: Not reported
Affiliation Zip: Not reported
Affiliation Phone: ,

Affiliation Type Desc: Environmental Contact
Entity Name: winton wong

TERRA NOVA AUTO SERVICE (Continued) **S121791435**

Entity Title:	Not reported
Affiliation Address:	1137 san mateo
Affiliation City:	san bruno
Affiliation State:	CA
Affiliation Country:	Not reported
Affiliation Zip:	94066
Affiliation Phone:	,
Affiliation Type Desc:	Facility Mailing Address
Entity Name:	Mailing Address
Entity Title:	Not reported
Affiliation Address:	1137 SAN MATEO AVE
Affiliation City:	SAN BRUNO
Affiliation State:	CA
Affiliation Country:	Not reported
Affiliation Zip:	94066
Affiliation Phone:	,
Affiliation Type Desc:	Operator
Entity Name:	WINTON WONG / PK FONG
Entity Title:	Not reported
Affiliation Address:	Not reported
Affiliation City:	Not reported
Affiliation State:	Not reported
Affiliation Country:	Not reported
Affiliation Zip:	Not reported
Affiliation Phone:	(650) 589-7883,
Affiliation Type Desc:	Parent Corporation
Entity Name:	TERRA NOVA AUTO SERVICE
Entity Title:	Not reported
Affiliation Address:	Not reported
Affiliation City:	Not reported
Affiliation State:	Not reported
Affiliation Country:	Not reported
Affiliation Zip:	Not reported
Affiliation Phone:	,

AP496 **HIGH PERFORMANCE ENGINEERING** **San Mateo Co. BI** **S102269983**
ENE **1137 SAN MATEO** **N/A**
1/8-1/4 **SAN BRUNO, CA 94066**
0.243 mi.
1285 ft. **Site 2 of 13 in cluster AP**

Relative: San Mateo Co. BI:
Lower

Name:	HIGH PERFORMANCE ENGINEERING
Address:	1137 SAN MATEO
City,State,Zip:	SAN BRUNO, CA 94066
Region:	SAN MATEO
Facility ID:	FA0018310
Prog Element Code:	STORES MV FUELS OR WASTE ONLY
Record Id:	PR0024467
Description:	STORES MV FUELS OR WASTE ONLY
Facility Status:	Inactive, non-billable
Program Category:	BUSINESS PLAN PROGRAM
Name:	HIGH PERFORMANCE ENGINEERING

Actual:
20 ft.

HIGH PERFORMANCE ENGINEERING (Continued) **S102269983**

Address: 1137 SAN MATEO
City,State,Zip: SAN BRUNO, CA 94066
Region: SAN MATEO
Facility ID: FA0018310
Prog Element Code: GENERATES and RECYCLES WASTE OIL/SOLVENT
Record Id: PR0024468
Description: GENERATES & RECYCLES WASTE OIL/SOLVENT
Facility Status: Inactive, non-billable
Program Category: HAZARDOUS WASTE PROGRAM

Name: HIGH PERFORMANCE ENGINEERING
Address: 1137 SAN MATEO
City,State,Zip: SAN BRUNO, CA 94066
Region: SAN MATEO
Facility ID: FA0018310
Prog Element Code: STORMWATER ANNUAL INSPECTION FEE
Record Id: PR0043491
Description: STORMWATER ANNUAL FEE - INSP FREQ EVERY 2 YRS
Facility Status: Inactive, non-billable
Program Category: STORMWATER

Name: TERRA NOVA AUTO SERVICE
Address: 1137 SAN MATEO
City,State,Zip: SAN BRUNO, CA 94066
Region: SAN MATEO
Facility ID: FA0029132
Prog Element Code: STORMWATER ANNUAL INSPECTION FEE
Record Id: PR0049326
Description: STORMWATER ANNUAL FEE - INSP FREQ EVERY 2 YRS
Facility Status: Inactive, non-billable
Program Category: STORMWATER

Name: TERRA NOVA AUTO SERVICE
Address: 1137 SAN MATEO
City,State,Zip: SAN BRUNO, CA 94066
Region: SAN MATEO
Facility ID: FA0029132
Prog Element Code: STORES MV FUELS OR WASTE ONLY
Record Id: PR0049324
Description: STORES MV FUELS OR WASTE ONLY
Facility Status: Active, billable
Program Category: BUSINESS PLAN PROGRAM

Name: TERRA NOVA AUTO SERVICE
Address: 1137 SAN MATEO
City,State,Zip: SAN BRUNO, CA 94066
Region: SAN MATEO
Facility ID: FA0029132
Prog Element Code: GENERATES and RECYCLES WASTE OIL/SOLVENT
Record Id: PR0049325
Description: GENERATES & RECYCLES WASTE OIL/SOLVENT
Facility Status: Active, billable
Program Category: HAZARDOUS WASTE PROGRAM

AP497 **TERRA NOVA AUTO SERVICE** **RCRA NonGen / NLR** **1024811758**
ENE **1137 SAN MATEO AVE** **E MANIFEST** **CAL000296510**
1/8-1/4 **SAN BRUNO, CA 94066**
0.243 mi.
1285 ft. **Site 3 of 13 in cluster AP**

Relative: **Lower**

Actual: **20 ft.**

RCRA Listings:

Date Form Received by Agency:	20050715
Handler Name:	Terra Nova Auto Service
Handler Address:	1137 San Mateo Ave
Handler City,State,Zip:	SAN BRUNO, CA 94066
EPA ID:	CAL000296510
Contact Name:	WINTON WONG
Contact Address:	1137 SAN MATEO AVE
Contact City,State,Zip:	SAN BRUNO, CA 94066
Contact Telephone:	650-589-7883
Contact Fax:	000-000-0000
Contact Email:	TERRANOVA456@YAHOO.COM
Contact Title:	Not reported
EPA Region:	09
Land Type:	Not reported
Federal Waste Generator Description:	Not a generator, verified
Non-Notifier:	Not reported
Biennial Report Cycle:	Not reported
Accessibility:	Not reported
Active Site Indicator:	Handler Activities
State District Owner:	Not reported
State District:	Not reported
Mailing Address:	1137 SAN MATEO AVE
Mailing City,State,Zip:	SAN BRUNO, CA 94066-0000
Owner Name:	Winton Wong
Owner Type:	Other
Operator Name:	Winton Wong
Operator Type:	Other
Short-Term Generator Activity:	No
Importer Activity:	No
Mixed Waste Generator:	No
Transporter Activity:	No
Transfer Facility Activity:	No
Recycler Activity with Storage:	No
Small Quantity On-Site Burner Exemption:	No
Smelting Melting and Refining Furnace Exemption:	No
Underground Injection Control:	No
Off-Site Waste Receipt:	No
Universal Waste Indicator:	Yes
Universal Waste Destination Facility:	Yes
Federal Universal Waste:	No
Active Site State-Reg Handler:	---
Federal Facility Indicator:	Not reported
Hazardous Secondary Material Indicator:	N
Sub-Part K Indicator:	Not reported
2018 GPRA Permit Baseline:	Not on the Baseline
2018 GPRA Renewals Baseline:	Not on the Baseline
202 GPRA Corrective Action Baseline:	No
Subject to Corrective Action Universe:	No
Non-TSDFs Where RCRA CA has Been Imposed Universe:	No
Corrective Action Priority Ranking:	No NCAPS ranking
Environmental Control Indicator:	No
Institutional Control Indicator:	No

TERRA NOVA AUTO SERVICE (Continued) **1024811758**

Human Exposure Controls Indicator:	N/A
Groundwater Controls Indicator:	N/A
Significant Non-Complier Universe:	No
Unaddressed Significant Non-Complier Universe:	No
Addressed Significant Non-Complier Universe:	No
Significant Non-Complier With a Compliance Schedule Universe:	No
Financial Assurance Required:	Not reported
Handler Date of Last Change:	20180905
Recognized Trader-Importer:	No
Recognized Trader-Exporter:	No
Importer of Spent Lead Acid Batteries:	No
Exporter of Spent Lead Acid Batteries:	No
Recycler Activity Without Storage:	No
Manifest Broker:	No
Sub-Part P Indicator:	No

Handler - Owner Operator:

Owner/Operator Indicator:	Owner
Owner/Operator Name: WINTON WONG	
Legal Status:	Other
Date Became Current:	Not reported
Date Ended Current:	Not reported
Owner/Operator Address:	1137 SAN MATEO AVE
Owner/Operator City,State,Zip:	SAN BRUNO, CA 94066-0000
Owner/Operator Telephone:	650-589-7883
Owner/Operator Telephone Ext:	Not reported
Owner/Operator Fax:	Not reported
Owner/Operator Email:	Not reported

Owner/Operator Indicator:	Operator
Owner/Operator Name: WINTON WONG	
Legal Status:	Other
Date Became Current:	Not reported
Date Ended Current:	Not reported
Owner/Operator Address:	1137 SAN MATEO AVE
Owner/Operator City,State,Zip:	SAN BRUNO, CA 94066
Owner/Operator Telephone:	650-589-7883
Owner/Operator Telephone Ext:	Not reported
Owner/Operator Fax:	Not reported
Owner/Operator Email:	Not reported

Historic Generators:

Receive Date:	20050715
Handler Name: TERRA NOVA AUTO SERVICE	
Federal Waste Generator Description:	Not a generator, verified
State District Owner:	Not reported
Large Quantity Handler of Universal Waste:	No
Recognized Trader Importer:	No
Recognized Trader Exporter:	No
Spent Lead Acid Battery Importer:	No
Spent Lead Acid Battery Exporter:	No
Current Record:	Yes
Non Storage Recycler Activity:	Not reported
Electronic Manifest Broker:	Not reported

TERRA NOVA AUTO SERVICE (Continued) **1024811758**

List of NAICS Codes and Descriptions:
NAICS Code: 811111
NAICS Description: GENERAL AUTOMOTIVE REPAIR

Facility Has Received Notices of Violations:
Violations: No Violations Found

Evaluation Action Summary:
Evaluations: No Evaluations Found

E MANIFEST:

Manifest Tracking Number:	020370469JJK
Last Updated Date:	20191122
Shipped Date:	20191031
Received Date:	20191113
Manifest Status:	Signed
Submission Type:	DataImage5Copy
Origin Type:	Service
Generator EPA ID:	CAL000296510
Generator Name:	Terra Nova Auto Service
Generator Location Street Number:	Not reported
Generator Location Street 1:	1137 SAN MATEO AVE
Generator Location Street 2:	Not reported
Generator Location City:	SAN BRUNO
Generator Location State:	CA
Generator Location Zip:	94066
Generator Mail Street Number:	Not reported
Generator Mail Street 1:	1137 SAN MATEO AVE
Generator Mail Street 2:	Not reported
Generator Mail City:	SAN BRUNO
Generator Mail Zip:	94066-0000
Generator Mail State:	CA
Generator Contact Company Name:	Not reported
Designated Facility EPA ID:	CAD097030993
Designated Facility Name:	Us Ecology Vernon Inc
Designated Facility Mail Street Number:	5375
Designated Facility Mail Street 1:	CA90058 CA037US 5375
Designated Facility Mail Street 2:	5375 SOUTH BOYLE AVENUE
Designated Facility Mail City:	VERNON
Designated Facility Mail Zip:	90058
Designated Facility Mail State:	CA
Designated Facility Location Street Number:	5375
Designated Facility Location Street 1:	5375 SOUTH BOYLE AVENUE
Designated Facility Location Street 2:	Not reported
Designated Facility Location City:	LOS ANGELES
Designated Facility Location Zip:	90058-0000
Designated Facility Location State:	CA
Designated Facility Contact Company Name:	Not reported
Manifest Residue Indicator:	N
Rejection Indicator:	N

State Waste:

Manifest Tracking Number:	020370469JJK
Waste Line Number:	1

TERRA NOVA AUTO SERVICE (Continued) **1024811758**

State Waste Code Owner: CA
State Waste Code: 352
State Waste: Other organic solids

Manifest Tracking Number: 020370469JJK
Waste Line Number: 1
State Waste Code Owner: CA
State Waste Code: 352
State Waste: Other organic solids

Transporter:
Manifest Tracking Number: 020370469JJK
Transporter Line Number: 1
Transporter EPA ID: CAD028277036
Transporter Name: Asbury Environmental Services Dba World Oil Enviromental Services

Waste Line:
Manifest Tracking Number: 020370469JJK
Waste Line Number: 1
U.S. DOT Hazardous Indicator: N
U.S. DOT ID Number: Not reported
U.S. DOT Description: Not reported
Non-Hazardous Waste Description: Non Hazardous Solid
Number of Containers: 1
Container Type Code: DM
Container Type Description: Metal drums, barrels, kegs
Waste Quantity: 60
Quantity Unit of Measure Code: P
Quantity Unit of Measure Description: Pounds
Waste Quantity, in Tons: 0.03
Acute Waste Quantity, in Tons: 0
Non-Acute Waste Quantity, in Tons: 0.03
Waste Quantity, in Kilograms: 27.2109
Acute Waste Quantity, in Kilograms: 0
Non-Acute Waste Quantity, in Kilorgrams: 27.2109
Management Method Code: H141
Management Method Description: STORAGE, BULKING AND/OR TRANSFER OFF SITE
Waste Residue Indicator: N
Quantity Discrepancy Indicator: N
Waste Type Discrepancy Indicator: N
Waste Density: Not reported
Waste Density Unit of Measure Code: Not reported
Waste Density Unit of Measure Description: Not reported
Form Code: Not reported
Form Code Description: Not reported
Source Code: Not reported
Source Code Description: Not reported
Waste Minimization Code: Not reported
Waste Minimization Code Description: Not reported
Consent Number: Not reported
EPA Waste Indicator: N

AO498 **ACCESS AUTP BODY SHOP** **RCRA NonGen / NLR** **1024849837**
SE **887 SAN MATEO AVE** **CAL000406910**
1/8-1/4 **SAN BRUNO, CA 94066**
0.244 mi.
1290 ft. **Site 6 of 10 in cluster AO**

Relative: **Lower**

Actual: **26 ft.**

RCRA Listings:

Date Form Received by Agency:	20150515
Handler Name:	Access Autp Body Shop
Handler Address:	887 San Mateo Ave
Handler City,State,Zip:	SAN BRUNO, CA 94066
EPA ID:	CAL000406910
Contact Name:	JAVIER JIMENEZ
Contact Address:	887 SAN MATEO AVE
Contact City,State,Zip:	SAN BRUNO, CA 94066
Contact Telephone:	650-952-3166
Contact Fax:	650-952-1718
Contact Email:	ACCESS887@OUTLOOK.COM
Contact Title:	Not reported
EPA Region:	09
Land Type:	Not reported
Federal Waste Generator Description:	Not a generator, verified
Non-Notifier:	Not reported
Biennial Report Cycle:	Not reported
Accessibility:	Not reported
Active Site Indicator:	Handler Activities
State District Owner:	Not reported
State District:	Not reported
Mailing Address:	887 SAN MATEO AVE
Mailing City,State,Zip:	SAN BRUNO, CA 94066
Owner Name:	Javier Jimenez
Owner Type:	Other
Operator Name:	Javier Jimenez
Operator Type:	Other
Short-Term Generator Activity:	No
Importer Activity:	No
Mixed Waste Generator:	No
Transporter Activity:	No
Transfer Facility Activity:	No
Recycler Activity with Storage:	No
Small Quantity On-Site Burner Exemption:	No
Smelting Melting and Refining Furnace Exemption:	No
Underground Injection Control:	No
Off-Site Waste Receipt:	No
Universal Waste Indicator:	Yes
Universal Waste Destination Facility:	Yes
Federal Universal Waste:	No
Active Site State-Reg Handler:	---
Federal Facility Indicator:	Not reported
Hazardous Secondary Material Indicator:	N
Sub-Part K Indicator:	Not reported
2018 GPRA Permit Baseline:	Not on the Baseline
2018 GPRA Renewals Baseline:	Not on the Baseline
202 GPRA Corrective Action Baseline:	No
Subject to Corrective Action Universe:	No
Non-TSDFs Where RCRA CA has Been Imposed Universe:	No
Corrective Action Priority Ranking:	No NCAPS ranking
Environmental Control Indicator:	No
Institutional Control Indicator:	No

ACCESS AUTP BODY SHOP (Continued) **1024849837**

Human Exposure Controls Indicator:	N/A
Groundwater Controls Indicator:	N/A
Significant Non-Complier Universe:	No
Unaddressed Significant Non-Complier Universe:	No
Addressed Significant Non-Complier Universe:	No
Significant Non-Complier With a Compliance Schedule Universe:	No
Financial Assurance Required:	Not reported
Handler Date of Last Change:	20180906
Recognized Trader-Importer:	No
Recognized Trader-Exporter:	No
Importer of Spent Lead Acid Batteries:	No
Exporter of Spent Lead Acid Batteries:	No
Recycler Activity Without Storage:	No
Manifest Broker:	No
Sub-Part P Indicator:	No

Handler - Owner Operator:

Owner/Operator Indicator:	Owner
Owner/Operator Name: JAVIER JIMENEZ	
Legal Status:	Other
Date Became Current:	Not reported
Date Ended Current:	Not reported
Owner/Operator Address:	887 SAN MATEO AVE
Owner/Operator City,State,Zip:	SAN BRUNO, CA 94066
Owner/Operator Telephone:	650-952-3166
Owner/Operator Telephone Ext:	Not reported
Owner/Operator Fax:	Not reported
Owner/Operator Email:	Not reported

Owner/Operator Indicator:	Operator
Owner/Operator Name: JAVIER JIMENEZ	
Legal Status:	Other
Date Became Current:	Not reported
Date Ended Current:	Not reported
Owner/Operator Address:	887 SAN MATEO AVE
Owner/Operator City,State,Zip:	SAN BRUNO, CA 94066
Owner/Operator Telephone:	650-952-3166
Owner/Operator Telephone Ext:	Not reported
Owner/Operator Fax:	Not reported
Owner/Operator Email:	Not reported

Historic Generators:

Receive Date:	20150515
Handler Name: ACCESS AUTP BODY SHOP	
Federal Waste Generator Description:	Not a generator, verified
State District Owner:	Not reported
Large Quantity Handler of Universal Waste:	No
Recognized Trader Importer:	No
Recognized Trader Exporter:	No
Spent Lead Acid Battery Importer:	No
Spent Lead Acid Battery Exporter:	No
Current Record:	Yes
Non Storage Recycler Activity:	Not reported
Electronic Manifest Broker:	Not reported

ACCESS AUTP BODY SHOP (Continued) **1024849837**

List of NAICS Codes and Descriptions:
NAICS Code: 811121
NAICS Description: AUTOMOTIVE BODY, PAINT, AND INTERIOR REPAIR AND MAINTENANCE

Facility Has Received Notices of Violations:
Violations: No Violations Found

Evaluation Action Summary:
Evaluations: No Evaluations Found

AO499 **GENES AUTO AND PAINT** **SWEEPS UST** **S100935979**
SE **887 SAN MATEO AVE** **San Mateo Co. BI** **N/A**
1/8-1/4 **SAN BRUNO, CA 94066** **HWTS**
0.244 mi.
1290 ft. **Site 7 of 10 in cluster AO**

Relative: **Lower**
Actual: **26 ft.**

SWEEPS UST:

Name:	GENES AUTO AND PAINT
Address:	887 SAN MATEO AVE
City:	SAN BRUNO
Status:	Not reported
Comp Number:	880065
Number:	Not reported
Board Of Equalization:	Not reported
Referral Date:	Not reported
Action Date:	Not reported
Created Date:	Not reported
Owner Tank Id:	Not reported
SWRCB Tank Id:	41-000-880065-000001
Tank Status:	Not reported
Capacity:	300
Active Date:	Not reported
Tank Use:	UNKNOWN
STG:	PRODUCT
Content:	Not reported
Number Of Tanks:	1

Name:	GENES AUTO AND PAINT
Address:	887 SAN MATEO AVE
City:	SAN BRUNO
Status:	Active
Comp Number:	880065
Number:	1
Board Of Equalization:	Not reported
Referral Date:	11-02-93
Action Date:	11-02-93
Created Date:	07-14-92
Owner Tank Id:	Not reported
SWRCB Tank Id:	Not reported
Tank Status:	Not reported
Capacity:	Not reported
Active Date:	Not reported
Tank Use:	Not reported
STG:	Not reported
Content:	Not reported

GENES AUTO AND PAINT (Continued) **S100935979**

Number Of Tanks: Not reported

San Mateo Co. BI:

Name:	GENES AUTO & PAINT
Address:	887 SAN MATEO
City,State,Zip:	SAN BRUNO, CA 94066
Region:	SAN MATEO
Facility ID:	FA0018290
Prog Element Code:	UNDERGROUND TANK - GENERAL
Record Id:	PR0026081
Description:	UNDERGROUND TANK - GENERAL
Facility Status:	Inactive, non-billable
Program Category:	UNDERGROUND TANK PROGRAM

Name:	GENES AUTO & PAINT
Address:	887 SAN MATEO
City,State,Zip:	SAN BRUNO, CA 94066
Region:	SAN MATEO
Facility ID:	FA0018290
Prog Element Code:	STORES HAZ MAT <219GAL,1,999LB, 879FT3
Record Id:	PR0004985
Description:	STORES HAZ MAT <219GAL,1,999LB, 879CF
Facility Status:	Inactive, non-billable
Program Category:	BUSINESS PLAN PROGRAM

Name:	GENES AUTO & PAINT
Address:	887 SAN MATEO
City,State,Zip:	SAN BRUNO, CA 94066
Region:	SAN MATEO
Facility ID:	FA0018290
Prog Element Code:	GENERATES and RECYCLES WASTE OIL/SOLVENT
Record Id:	PR0023478
Description:	GENERATES & RECYCLES WASTE OIL/SOLVENT
Facility Status:	Inactive, non-billable
Program Category:	HAZARDOUS WASTE PROGRAM

Name:	GENES AUTO & PAINT
Address:	887 SAN MATEO
City,State,Zip:	SAN BRUNO, CA 94066
Region:	SAN MATEO
Facility ID:	FA0018290
Prog Element Code:	STORMWATER ANNUAL INSPECTION FEE
Record Id:	PR0043524
Description:	STORMWATER ANNUAL FEE - INSP FREQ EVERY 2 YRS
Facility Status:	Inactive, non-billable
Program Category:	STORMWATER

Name:	C & C AUTOMOTIVE REFINISHING
Address:	887 SAN MATEO
City,State,Zip:	SAN BRUNO, CA 94066
Region:	SAN MATEO
Facility ID:	FA0045179
Prog Element Code:	STORES HAZ MAT <219GAL,1,999LB, 879FT3
Record Id:	PR0058199
Description:	STORES HAZ MAT <219GAL,1,999LB, 879CF
Facility Status:	Inactive, non-billable
Program Category:	BUSINESS PLAN PROGRAM

GENES AUTO AND PAINT (Continued) **S100935979**

Name: C & C AUTOMOTIVE REFINISHING
Address: 887 SAN MATEO
City,State,Zip: SAN BRUNO, CA 94066
Region: SAN MATEO
Facility ID: FA0045179
Prog Element Code: GENERATES and RECYCLES WASTE OIL/SOLVENT
Record Id: PR0058200
Description: GENERATES & RECYCLES WASTE OIL/SOLVENT
Facility Status: Inactive, non-billable
Program Category: HAZARDOUS WASTE PROGRAM

Name: C & C AUTOMOTIVE REFINISHING
Address: 887 SAN MATEO
City,State,Zip: SAN BRUNO, CA 94066
Region: SAN MATEO
Facility ID: FA0045179
Prog Element Code: STORMWATER ANNUAL INSPECTION FEE
Record Id: PR0058201
Description: STORMWATER ANNUAL FEE - INSP FREQ EVERY 2 YRS
Facility Status: Inactive, non-billable
Program Category: STORMWATER

Name: CMC AUTO BODY
Address: 887 SAN MATEO
City,State,Zip: SAN BRUNO, CA 94066
Region: SAN MATEO
Facility ID: FA0047863
Prog Element Code: STORMWATER ANNUAL INSPECTION FEE
Record Id: PR0065359
Description: STORMWATER ANNUAL FEE - INSP FREQ EVERY 2 YRS
Facility Status: Inactive, non-billable
Program Category: STORMWATER

Name: CMC AUTO BODY
Address: 887 SAN MATEO
City,State,Zip: SAN BRUNO, CA 94066
Region: SAN MATEO
Facility ID: FA0047863
Prog Element Code: GENERATES and RECYCLES WASTE OIL/SOLVENT
Record Id: PR0065358
Description: GENERATES & RECYCLES WASTE OIL/SOLVENT
Facility Status: Inactive, non-billable
Program Category: HAZARDOUS WASTE PROGRAM

HWTS:
Name: MOE'S TIRES INC
Address: 887 SAN MATEO AVE
Address 2: Not reported
City,State,Zip: SAN BRUNO, CA 94066
EPA ID: CAL000470676
Inactive Date: 06/30/2022
Create Date: 05/12/2022
Last Act Date: Not reported
Mailing Name: Not reported
Mailing Address: 887 SAN MATEO AVE
Mailing Address 2: Not reported
Mailing City,State,Zip: SAN BRUNO, CA 94066

GENES AUTO AND PAINT (Continued) **S100935979**

Owner Name:	MOE'S TIRES INC
Owner Address:	887 SAN MATEO AVE
Owner Address 2:	Not reported
Owner City,State,Zip:	SAN BRUNO, CA 94066
Owner Phone:	Not reported
Owner Fax:	Not reported
Contact Name:	SABAH AL KINANI
Contact Address:	2538 47TH AVE
Contact Address 2:	Not reported
City,State,Zip:	SAN FRANCISCO, CA 64116
Contact Phone:	Not reported
Contact Fax:	Not reported
Facility Status:	Inactive
Facility Type:	Permanent
Category:	State
Latitude:	37.632315009999999
Longitude:	-122.41143753

AO500 **ACCESS AUTO BODY SHOP** **RCRA-SQG** **1000199460**
SE **887 SAN MATEO AVENUE** **FINDS** **CAD981431216**
1/8-1/4 **SAN BRUNO, CA 94066** **EMI**
0.244 mi. **CERS**
1290 ft. **Site 8 of 10 in cluster AO**

Relative: **Lower**
Actual: **26 ft.**

RCRA Listings:

Date Form Received by Agency:	19860725
Handler Name:	Gene'S Body Shop
Handler Address:	San Mateo Ave
Handler City,State,Zip:	SAN BRUNO, CA 94066
EPA ID:	CAD981431216
Contact Name:	ENVIRONMENTAL MANAGER
Contact Address:	887 SAN MATEO AVE
Contact City,State,Zip:	SAN BRUNO, CA 94066
Contact Telephone:	415-589-9966
Contact Fax:	Not reported
Contact Email:	Not reported
Contact Title:	Not reported
EPA Region:	09
Land Type:	Not reported
Federal Waste Generator Description:	Small Quantity Generator
Non-Notifier:	Not reported
Biennial Report Cycle:	Not reported
Accessibility:	Not reported
Active Site Indicator:	Handler Activities
State District Owner:	Ca
State District:	2
Mailing Address:	SAN MATEO AVE
Mailing City,State,Zip:	SAN BRUNO, CA 94066
Owner Name:	Lauderback D
Owner Type:	Private
Operator Name:	Not Required
Operator Type:	Private
Short-Term Generator Activity:	No
Importer Activity:	No
Mixed Waste Generator:	No
Transporter Activity:	No
Transfer Facility Activity:	No
Recycler Activity with Storage:	No

ACCESS AUTO BODY SHOP (Continued) **1000199460**

Small Quantity On-Site Burner Exemption:	No
Smelting Melting and Refining Furnace Exemption:	No
Underground Injection Control:	No
Off-Site Waste Receipt:	No
Universal Waste Indicator:	No
Universal Waste Destination Facility:	No
Federal Universal Waste:	No
Active Site State-Reg Handler:	---
Federal Facility Indicator:	Not reported
Hazardous Secondary Material Indicator:	N
Sub-Part K Indicator:	Not reported
2018 GPRA Permit Baseline:	Not on the Baseline
2018 GPRA Renewals Baseline:	Not on the Baseline
202 GPRA Corrective Action Baseline:	No
Subject to Corrective Action Universe:	No
Non-TSDFs Where RCRA CA has Been Imposed Universe:	No
Corrective Action Priority Ranking:	No NCAPS ranking
Environmental Control Indicator:	No
Institutional Control Indicator:	No
Human Exposure Controls Indicator:	N/A
Groundwater Controls Indicator:	N/A
Significant Non-Complier Universe:	No
Unaddressed Significant Non-Complier Universe:	No
Addressed Significant Non-Complier Universe:	No
Significant Non-Complier With a Compliance Schedule Universe:	No
Financial Assurance Required:	Not reported
Handler Date of Last Change:	20000915
Recognized Trader-Importer:	No
Recognized Trader-Exporter:	No
Importer of Spent Lead Acid Batteries:	No
Exporter of Spent Lead Acid Batteries:	No
Recycler Activity Without Storage:	No
Manifest Broker:	No
Sub-Part P Indicator:	No

Handler - Owner Operator:

Owner/Operator Indicator:	Owner
Owner/Operator Name: LAUDERBACK D	
Legal Status:	Private
Date Became Current:	Not reported
Date Ended Current:	Not reported
Owner/Operator Address:	NOT REQUIRED
Owner/Operator City,State,Zip:	NOT REQUIRED, ME 99999
Owner/Operator Telephone:	415-555-1212
Owner/Operator Telephone Ext:	Not reported
Owner/Operator Fax:	Not reported
Owner/Operator Email:	Not reported

Owner/Operator Indicator:	Operator
Owner/Operator Name: NOT REQUIRED	
Legal Status:	Private
Date Became Current:	Not reported
Date Ended Current:	Not reported
Owner/Operator Address:	NOT REQUIRED
Owner/Operator City,State,Zip:	NOT REQUIRED, ME 99999
Owner/Operator Telephone:	415-555-1212

ACCESS AUTO BODY SHOP (Continued) **1000199460**

Owner/Operator Telephone Ext: Not reported
Owner/Operator Fax: Not reported
Owner/Operator Email: Not reported

Historic Generators:
Receive Date: 19860725
Handler Name: GENE'S BODY SHOP
Federal Waste Generator Description: Small Quantity Generator
State District Owner: Ca
Large Quantity Handler of Universal Waste: No
Recognized Trader Importer: No
Recognized Trader Exporter: No
Spent Lead Acid Battery Importer: No
Spent Lead Acid Battery Exporter: No
Current Record: Yes
Non Storage Recycler Activity: Not reported
Electronic Manifest Broker: Not reported

List of NAICS Codes and Descriptions:
NAICS Codes: No NAICS Codes Found

Facility Has Received Notices of Violations:
Violations: No Violations Found

Evaluation Action Summary:
Evaluations: No Evaluations Found

FINDS:
Registry ID: 110071756367

Click Here for FRS Facility Detail Report:

Environmental Interest/Information System:
Registry ID: 110071741990

Click Here for FRS Facility Detail Report:

Environmental Interest/Information System:
Registry ID: 110058334967

Click Here for FRS Facility Detail Report:

Environmental Interest/Information System:
THE EMISSION INVENTORY SYSTEM (EIS) MAINTAINS AN INVENTORY OF LARGE STATIONARY SOURCES AND VOLUNTARILY-REPORTED SMALLER SOURCES OF AIR POINT POLLUTANT EMITTERS. IT CONTAINS INFORMATION ABOUT FACILITY SITES AND THEIR PHYSICAL LOCATION, EMISSIONS UNITS, EMISSIONS PROCESSES, RELEASE POINTS, CONTROL APPROACHES, AND REGULATIONS. FACILITY INVENTORY DATA ARE KEPT SEPARATE FROM THE EMISSIONS DATA AND HAVE STABLE IDENTIFIERS TO IMPROVE CONTINUITY FROM YEAR TO YEAR AND TO HELP IDENTIFY DUPLICATE OR MISSING FACILITIES
Registry ID: 110071754252

Click Here for FRS Facility Detail Report:

ACCESS AUTO BODY SHOP (Continued) **1000199460**

Environmental Interest/Information System:

Click this hyperlink while viewing on your computer to access additional FINDS: detail in the EDR Site Report.

EMI:

Name:	GENE'S AUTO & PAINT
Address:	887 SAN MATEO AVENUE
City,State,Zip:	SAN BRUNO, CA 94066
Year:	1987
County Code:	41
Air Basin:	SF
Facility ID:	3803
Air District Name:	BA
SIC Code:	7531
Air District Name:	BAY AREA AQMD
Community Health Air Pollution Info System:	Not reported
Consolidated Emission Reporting Rule:	Not reported
Total Organic Hydrocarbon Gases Tons/Yr:	1
Reactive Organic Gases Tons/Yr:	0
Carbon Monoxide Emissions Tons/Yr:	0
NOX - Oxides of Nitrogen Tons/Yr:	0
SOX - Oxides of Sulphur Tons/Yr:	0
Particulate Matter Tons/Yr:	0
Part. Matter 10 Micrometers and Smllr Tons/Yr:	0

Name:	GENE'S AUTO & PAINT
Address:	887 SAN MATEO AVENUE
City,State,Zip:	SAN BRUNO, CA 94066
Year:	1990
County Code:	41
Air Basin:	SF
Facility ID:	5909
Air District Name:	BA
SIC Code:	7532
Air District Name:	BAY AREA AQMD
Community Health Air Pollution Info System:	Not reported
Consolidated Emission Reporting Rule:	Not reported
Total Organic Hydrocarbon Gases Tons/Yr:	1
Reactive Organic Gases Tons/Yr:	0
Carbon Monoxide Emissions Tons/Yr:	0
NOX - Oxides of Nitrogen Tons/Yr:	0
SOX - Oxides of Sulphur Tons/Yr:	0
Particulate Matter Tons/Yr:	0
Part. Matter 10 Micrometers and Smllr Tons/Yr:	0

Name:	GENE'S AUTO & PAINT
Address:	887 SAN MATEO AVENUE
City,State,Zip:	SAN BRUNO, CA 94066
Year:	1995
County Code:	41
Air Basin:	SF
Facility ID:	5909
Air District Name:	BA
SIC Code:	7532
Air District Name:	BAY AREA AQMD
Community Health Air Pollution Info System:	Not reported

ACCESS AUTO BODY SHOP (Continued) **1000199460**

Consolidated Emission Reporting Rule:	Not reported
Total Organic Hydrocarbon Gases Tons/Yr:	1
Reactive Organic Gases Tons/Yr:	1
Carbon Monoxide Emissions Tons/Yr:	0
NOX - Oxides of Nitrogen Tons/Yr:	0
SOX - Oxides of Sulphur Tons/Yr:	0
Particulate Matter Tons/Yr:	0
Part. Matter 10 Micrometers and Smllr Tons/Yr:	0

Name:	GENE'S AUTO & PAINT
Address:	887 SAN MATEO AVENUE
City,State,Zip:	SAN BRUNO, CA 94066
Year:	1996
County Code:	41
Air Basin:	SF
Facility ID:	5909
Air District Name:	BA
SIC Code:	7532
Air District Name:	BAY AREA AQMD
Community Health Air Pollution Info System:	Not reported
Consolidated Emission Reporting Rule:	Not reported
Total Organic Hydrocarbon Gases Tons/Yr:	1
Reactive Organic Gases Tons/Yr:	1
Carbon Monoxide Emissions Tons/Yr:	0
NOX - Oxides of Nitrogen Tons/Yr:	0
SOX - Oxides of Sulphur Tons/Yr:	0
Particulate Matter Tons/Yr:	0
Part. Matter 10 Micrometers and Smllr Tons/Yr:	0

Name:	GENE'S AUTO & PAINT
Address:	887 SAN MATEO AVENUE
City,State,Zip:	SAN BRUNO, CA 94066
Year:	1997
County Code:	41
Air Basin:	SF
Facility ID:	5909
Air District Name:	BA
SIC Code:	7532
Air District Name:	BAY AREA AQMD
Community Health Air Pollution Info System:	Not reported
Consolidated Emission Reporting Rule:	Not reported
Total Organic Hydrocarbon Gases Tons/Yr:	1
Reactive Organic Gases Tons/Yr:	1
Carbon Monoxide Emissions Tons/Yr:	0
NOX - Oxides of Nitrogen Tons/Yr:	0
SOX - Oxides of Sulphur Tons/Yr:	0
Particulate Matter Tons/Yr:	0
Part. Matter 10 Micrometers and Smllr Tons/Yr:	0

Name:	GENE'S AUTO & PAINT
Address:	887 SAN MATEO AVENUE
City,State,Zip:	SAN BRUNO, CA 94066
Year:	1998
County Code:	41
Air Basin:	SF
Facility ID:	5909
Air District Name:	BA

ACCESS AUTO BODY SHOP (Continued) **1000199460**

SIC Code:	7532
Air District Name:	BAY AREA AQMD
Community Health Air Pollution Info System:	Not reported
Consolidated Emission Reporting Rule:	Not reported
Total Organic Hydrocarbon Gases Tons/Yr:	1
Reactive Organic Gases Tons/Yr:	1
Carbon Monoxide Emissions Tons/Yr:	0
NOX - Oxides of Nitrogen Tons/Yr:	0
SOX - Oxides of Sulphur Tons/Yr:	0
Particulate Matter Tons/Yr:	0
Part. Matter 10 Micrometers and Smllr Tons/Yr:	0

Name:	GENE'S AUTO & PAINT
Address:	887 SAN MATEO AVENUE
City,State,Zip:	SAN BRUNO, CA 94066
Year:	1999
County Code:	41
Air Basin:	SF
Facility ID:	5909
Air District Name:	BA
SIC Code:	7532
Air District Name:	BAY AREA AQMD
Community Health Air Pollution Info System:	Not reported
Consolidated Emission Reporting Rule:	Not reported
Total Organic Hydrocarbon Gases Tons/Yr:	1
Reactive Organic Gases Tons/Yr:	1
Carbon Monoxide Emissions Tons/Yr:	0
NOX - Oxides of Nitrogen Tons/Yr:	0
SOX - Oxides of Sulphur Tons/Yr:	0
Particulate Matter Tons/Yr:	0
Part. Matter 10 Micrometers and Smllr Tons/Yr:	0

Name:	GENE'S AUTO & PAINT
Address:	887 SAN MATEO AVENUE
City,State,Zip:	SAN BRUNO, CA 94066
Year:	2000
County Code:	41
Air Basin:	SF
Facility ID:	5909
Air District Name:	BA
SIC Code:	7532
Air District Name:	BAY AREA AQMD
Community Health Air Pollution Info System:	Not reported
Consolidated Emission Reporting Rule:	Not reported
Total Organic Hydrocarbon Gases Tons/Yr:	1
Reactive Organic Gases Tons/Yr:	1
Carbon Monoxide Emissions Tons/Yr:	0
NOX - Oxides of Nitrogen Tons/Yr:	0
SOX - Oxides of Sulphur Tons/Yr:	0
Particulate Matter Tons/Yr:	0
Part. Matter 10 Micrometers and Smllr Tons/Yr:	0

Name:	GENE'S AUTO & PAINT
Address:	887 SAN MATEO AVENUE
City,State,Zip:	SAN BRUNO, CA 94066
Year:	2001
County Code:	41

ACCESS AUTO BODY SHOP (Continued) **1000199460**

Air Basin:	SF
Facility ID:	5909
Air District Name:	BA
SIC Code:	7532
Air District Name:	BAY AREA AQMD
Community Health Air Pollution Info System:	Not reported
Consolidated Emission Reporting Rule:	Not reported
Total Organic Hydrocarbon Gases Tons/Yr:	1
Reactive Organic Gases Tons/Yr:	1
Carbon Monoxide Emissions Tons/Yr:	0
NOX - Oxides of Nitrogen Tons/Yr:	0
SOX - Oxides of Sulphur Tons/Yr:	0
Particulate Matter Tons/Yr:	0
Part. Matter 10 Micrometers and Smllr Tons/Yr:	0

Name:	GENE'S AUTO & PAINT
Address:	887 SAN MATEO AVENUE
City,State,Zip:	SAN BRUNO, CA 94066
Year:	2002
County Code:	41
Air Basin:	SF
Facility ID:	5909
Air District Name:	BA
SIC Code:	7532
Air District Name:	BAY AREA AQMD
Community Health Air Pollution Info System:	Not reported
Consolidated Emission Reporting Rule:	Not reported
Total Organic Hydrocarbon Gases Tons/Yr:	1
Reactive Organic Gases Tons/Yr:	1
Carbon Monoxide Emissions Tons/Yr:	0
NOX - Oxides of Nitrogen Tons/Yr:	0
SOX - Oxides of Sulphur Tons/Yr:	0
Particulate Matter Tons/Yr:	0
Part. Matter 10 Micrometers and Smllr Tons/Yr:	0

Name:	GENE'S AUTO & PAINT
Address:	887 SAN MATEO AVENUE
City,State,Zip:	SAN BRUNO, CA 94066
Year:	2003
County Code:	41
Air Basin:	SF
Facility ID:	5909
Air District Name:	BA
SIC Code:	7532
Air District Name:	BAY AREA AQMD
Community Health Air Pollution Info System:	Not reported
Consolidated Emission Reporting Rule:	Not reported
Total Organic Hydrocarbon Gases Tons/Yr:	1
Reactive Organic Gases Tons/Yr:	1
Carbon Monoxide Emissions Tons/Yr:	0
NOX - Oxides of Nitrogen Tons/Yr:	0
SOX - Oxides of Sulphur Tons/Yr:	0
Particulate Matter Tons/Yr:	0
Part. Matter 10 Micrometers and Smllr Tons/Yr:	0

Name:	GENE'S AUTO & PAINT
Address:	887 SAN MATEO AVENUE

ACCESS AUTO BODY SHOP (Continued) **1000199460**

City,State,Zip:	SAN BRUNO, CA 94066
Year:	2004
County Code:	41
Air Basin:	SF
Facility ID:	5909
Air District Name:	BA
SIC Code:	7532
Air District Name:	BAY AREA AQMD
Community Health Air Pollution Info System:	Not reported
Consolidated Emission Reporting Rule:	Not reported
Total Organic Hydrocarbon Gases Tons/Yr:	0.751
Reactive Organic Gases Tons/Yr:	0.7017686
Carbon Monoxide Emissions Tons/Yr:	0
NOX - Oxides of Nitrogen Tons/Yr:	0
SOX - Oxides of Sulphur Tons/Yr:	0
Particulate Matter Tons/Yr:	0
Part. Matter 10 Micrometers and Smllr Tons/Yr:	0

Name:	GENE'S AUTO & PAINT
Address:	887 SAN MATEO AVENUE
City,State,Zip:	SAN BRUNO, CA 94066
Year:	2005
County Code:	41
Air Basin:	SF
Facility ID:	5909
Air District Name:	BA
SIC Code:	7532
Air District Name:	BAY AREA AQMD
Community Health Air Pollution Info System:	Not reported
Consolidated Emission Reporting Rule:	Not reported
Total Organic Hydrocarbon Gases Tons/Yr:	.259
Reactive Organic Gases Tons/Yr:	.2355494
Carbon Monoxide Emissions Tons/Yr:	0
NOX - Oxides of Nitrogen Tons/Yr:	0
SOX - Oxides of Sulphur Tons/Yr:	0
Particulate Matter Tons/Yr:	0
Part. Matter 10 Micrometers and Smllr Tons/Yr:	0

Name:	GENE'S AUTO & PAINT
Address:	887 SAN MATEO AVENUE
City,State,Zip:	SAN BRUNO, CA 94066
Year:	2006
County Code:	41
Air Basin:	SF
Facility ID:	5909
Air District Name:	BA
SIC Code:	7532
Air District Name:	BAY AREA AQMD
Community Health Air Pollution Info System:	Not reported
Consolidated Emission Reporting Rule:	Not reported
Total Organic Hydrocarbon Gases Tons/Yr:	.259
Reactive Organic Gases Tons/Yr:	.2355494
Carbon Monoxide Emissions Tons/Yr:	0
NOX - Oxides of Nitrogen Tons/Yr:	0
SOX - Oxides of Sulphur Tons/Yr:	0
Particulate Matter Tons/Yr:	0
Part. Matter 10 Micrometers and Smllr Tons/Yr:	0

ACCESS AUTO BODY SHOP (Continued) **1000199460**

Name:	GENE'S AUTO & PAINT
Address:	887 SAN MATEO AVENUE
City,State,Zip:	SAN BRUNO, CA 94066
Year:	2007
County Code:	41
Air Basin:	SF
Facility ID:	5909
Air District Name:	BA
SIC Code:	7532
Air District Name:	BAY AREA AQMD
Community Health Air Pollution Info System:	Not reported
Consolidated Emission Reporting Rule:	Not reported
Total Organic Hydrocarbon Gases Tons/Yr:	.259
Reactive Organic Gases Tons/Yr:	.2355494
Carbon Monoxide Emissions Tons/Yr:	0
NOX - Oxides of Nitrogen Tons/Yr:	0
SOX - Oxides of Sulphur Tons/Yr:	0
Particulate Matter Tons/Yr:	0
Part. Matter 10 Micrometers and Smllr Tons/Yr:	0

Name:	C & C AUTOMOTIVE REFINISHING
Address:	887 SAN MATEO AVENUE
City,State,Zip:	SAN BRUNO, CA 94066
Year:	2008
County Code:	41
Air Basin:	SF
Facility ID:	18264
Air District Name:	BA
SIC Code:	7532
Air District Name:	BAY AREA AQMD
Community Health Air Pollution Info System:	Not reported
Consolidated Emission Reporting Rule:	Not reported
Total Organic Hydrocarbon Gases Tons/Yr:	.589
Reactive Organic Gases Tons/Yr:	.4628534
Carbon Monoxide Emissions Tons/Yr:	0
NOX - Oxides of Nitrogen Tons/Yr:	0
SOX - Oxides of Sulphur Tons/Yr:	0
Particulate Matter Tons/Yr:	0
Part. Matter 10 Micrometers and Smllr Tons/Yr:	0

Name:	GENE'S AUTO & PAINT
Address:	887 SAN MATEO AVENUE
City,State,Zip:	SAN BRUNO, CA 94066
Year:	2008
County Code:	41
Air Basin:	SF
Facility ID:	5909
Air District Name:	BA
SIC Code:	7532
Air District Name:	BAY AREA AQMD
Community Health Air Pollution Info System:	Not reported
Consolidated Emission Reporting Rule:	Not reported
Total Organic Hydrocarbon Gases Tons/Yr:	.259
Reactive Organic Gases Tons/Yr:	.2355494
Carbon Monoxide Emissions Tons/Yr:	0
NOX - Oxides of Nitrogen Tons/Yr:	0
SOX - Oxides of Sulphur Tons/Yr:	0

ACCESS AUTO BODY SHOP (Continued) **1000199460**

Particulate Matter Tons/Yr: 0
Part. Matter 10 Micrometers and Smllr Tons/Yr:0

CERS:
Name: C & C AUTOMOTIVE REFINISHING
Address: 887 SAN MATEO AVENUE
City,State,Zip: SAN BRUNO, CA 94066
Site ID: 456242
CERS ID: 110054313943
CERS Description: US EPA Air Emission Inventory System (EIS)

AO501 **ACCESS AUTO BODY SHOP** **San Mateo Co. BI** **S117398876**
SE **887 SAN MATEO** **N/A**
1/8-1/4 **SAN BRUNO, CA 94066**
0.244 mi.
1290 ft. **Site 9 of 10 in cluster AO**

Relative: **Lower**
Actual: **26 ft.**

San Mateo Co. BI:
Name: ACCESS AUTO BODY SHOP
Address: 887 SAN MATEO
City,State,Zip: SAN BRUNO, CA 94066
Region: SAN MATEO
Facility ID: FA0057058
Prog Element Code: STORMWATER ANNUAL INSPECTION FEE
Record Id: PR0079126
Description: STORMWATER ANNUAL FEE - INSP FREQ EVERY 2 YRS
Facility Status: Inactive, non-billable
Program Category: STORMWATER

Name: ACCESS AUTO BODY SHOP
Address: 887 SAN MATEO
City,State,Zip: SAN BRUNO, CA 94066
Region: SAN MATEO
Facility ID: FA0057058
Prog Element Code: GENERATES and RECYCLES WASTE OIL/SOLVENT
Record Id: PR0079125
Description: GENERATES & RECYCLES WASTE OIL/SOLVENT
Facility Status: Inactive, non-billable
Program Category: HAZARDOUS WASTE PROGRAM

AO502 **MOE'S TIRES INC** **RCRA NonGen / NLR** **1027218798**
SE **887 SAN MATEO AVE** **CAL000470676**
1/8-1/4 **SAN BRUNO, CA 94066**
0.244 mi.
1290 ft. **Site 10 of 10 in cluster AO**

Relative: **Lower**
Actual: **26 ft.**

RCRA Listings:
Date Form Received by Agency: 20220512
Handler Name: Moe'S Tires Inc
Handler Address: 887 San Mateo Ave
Handler City,State,Zip: SAN BRUNO, CA 94066
EPA ID: CAL000470676
Contact Name: SABAH AL KINANI
Contact Address: 2538 47TH AVE
Contact City,State,Zip: SAN FRANCISCO, CA 64116
Contact Telephone: 415-595-9641

MOE'S TIRES INC (Continued) **1027218798**

Contact Fax:	Not reported
Contact Email:	MOES111298@GMAIL.COM
Contact Title:	Not reported
EPA Region:	09
Land Type:	Not reported
Federal Waste Generator Description:	Not a generator, verified
Non-Notifier:	Not reported
Biennial Report Cycle:	Not reported
Accessibility:	Not reported
Active Site Indicator:	Not reported
State District Owner:	Not reported
State District:	Not reported
Mailing Address:	887 SAN MATEO AVE
Mailing City,State,Zip:	SAN BRUNO, CA 94066
Owner Name:	Moe'S Tires Inc
Owner Type:	Other
Operator Name:	Sabah Al Kinani
Operator Type:	Other
Short-Term Generator Activity:	No
Importer Activity:	No
Mixed Waste Generator:	No
Transporter Activity:	No
Transfer Facility Activity:	No
Recycler Activity with Storage:	No
Small Quantity On-Site Burner Exemption:	No
Smelting Melting and Refining Furnace Exemption:	No
Underground Injection Control:	No
Off-Site Waste Receipt:	No
Universal Waste Indicator:	No
Universal Waste Destination Facility:	No
Federal Universal Waste:	No
Active Site State-Reg Handler:	---
Federal Facility Indicator:	Not reported
Hazardous Secondary Material Indicator:	N
Sub-Part K Indicator:	Not reported
2018 GPRA Permit Baseline:	Not on the Baseline
2018 GPRA Renewals Baseline:	Not on the Baseline
202 GPRA Corrective Action Baseline:	No
Subject to Corrective Action Universe:	No
Non-TSDFs Where RCRA CA has Been Imposed Universe:	No
Corrective Action Priority Ranking:	No NCAPS ranking
Environmental Control Indicator:	No
Institutional Control Indicator:	No
Human Exposure Controls Indicator:	N/A
Groundwater Controls Indicator:	N/A
Significant Non-Complier Universe:	No
Unaddressed Significant Non-Complier Universe:	No
Addressed Significant Non-Complier Universe:	No
Significant Non-Complier With a Compliance Schedule Universe:	No
Financial Assurance Required:	Not reported
Handler Date of Last Change:	20220518
Recognized Trader-Importer:	No
Recognized Trader-Exporter:	No
Importer of Spent Lead Acid Batteries:	No
Exporter of Spent Lead Acid Batteries:	No
Recycler Activity Without Storage:	No
Manifest Broker:	No

MOE'S TIRES INC (Continued) **1027218798**

Sub-Part P Indicator: No

Handler - Owner Operator:
Owner/Operator Indicator: Owner
Owner/Operator Name: MOE'S TIRES INC
Legal Status: Other
Date Became Current: Not reported
Date Ended Current: Not reported
Owner/Operator Address: 887 SAN MATEO AVE
Owner/Operator City,State,Zip: SAN BRUNO, CA 94066
Owner/Operator Telephone: 650-636-4884
Owner/Operator Telephone Ext: Not reported
Owner/Operator Fax: Not reported
Owner/Operator Email: Not reported

Owner/Operator Indicator: Operator
Owner/Operator Name: SABAH AL KINANI
Legal Status: Other
Date Became Current: Not reported
Date Ended Current: Not reported
Owner/Operator Address: 2538 47TH AVE
Owner/Operator City,State,Zip: SAN FRANCISCO, CA 64116
Owner/Operator Telephone: 415-595-9641
Owner/Operator Telephone Ext: Not reported
Owner/Operator Fax: Not reported
Owner/Operator Email: Not reported

Historic Generators:
Receive Date: 20220512
Handler Name: MOE'S TIRES INC
Federal Waste Generator Description: Not a generator, verified
State District Owner: Not reported
Large Quantity Handler of Universal Waste: No
Recognized Trader Importer: No
Recognized Trader Exporter: No
Spent Lead Acid Battery Importer: No
Spent Lead Acid Battery Exporter: No
Current Record: Yes
Non Storage Recycler Activity: No
Electronic Manifest Broker: No

List of NAICS Codes and Descriptions:
NAICS Code: 811198
NAICS Description: ALL OTHER AUTOMOTIVE REPAIR AND MAINTENANCE

Facility Has Received Notices of Violations:
Violations: No Violations Found

Evaluation Action Summary:
Evaluations: No Evaluations Found

AP503 **NOR CAL PERFORMANCE & REPAIR LLC** **RCRA NonGen / NLR** **1024826647**
ENE **1133 SAN MATEO AVE** **CAL000354705**
1/8-1/4 **SAN BRUNO, CA 94066**
0.245 mi.
1292 ft. **Site 4 of 13 in cluster AP**

Relative: **Lower**
Actual: **21 ft.**

RCRA Listings:

Date Form Received by Agency:	20100715
Handler Name:	Nor Cal Performance & Repair Llc
Handler Address:	1133 San Mateo Ave
Handler City,State,Zip:	SAN BRUNO, CA 94066
EPA ID:	CAL000354705
Contact Name:	MARK GUTIERREZ
Contact Address:	1133 SAN MATEO AVE
Contact City,State,Zip:	SAN BRUNO, CA 94066
Contact Telephone:	650-871-1834
Contact Fax:	Not reported
Contact Email:	NORCALPERFORMANCE@GMAIL.COM
Contact Title:	Not reported
EPA Region:	09
Land Type:	Not reported
Federal Waste Generator Description:	Not a generator, verified
Non-Notifier:	Not reported
Biennial Report Cycle:	Not reported
Accessibility:	Not reported
Active Site Indicator:	Handler Activities
State District Owner:	Not reported
State District:	Not reported
Mailing Address:	1133 SAN MATEO AVE
Mailing City,State,Zip:	SAN BRUNO, CA 94066
Owner Name:	Nor Cal Performance & Repair Llc
Owner Type:	Other
Operator Name:	Mark Gutierrez
Operator Type:	Other
Short-Term Generator Activity:	No
Importer Activity:	No
Mixed Waste Generator:	No
Transporter Activity:	No
Transfer Facility Activity:	No
Recycler Activity with Storage:	No
Small Quantity On-Site Burner Exemption:	No
Smelting Melting and Refining Furnace Exemption:	No
Underground Injection Control:	No
Off-Site Waste Receipt:	No
Universal Waste Indicator:	Yes
Universal Waste Destination Facility:	Yes
Federal Universal Waste:	No
Active Site State-Reg Handler:	---
Federal Facility Indicator:	Not reported
Hazardous Secondary Material Indicator:	N
Sub-Part K Indicator:	Not reported
2018 GPRA Permit Baseline:	Not on the Baseline
2018 GPRA Renewals Baseline:	Not on the Baseline
202 GPRA Corrective Action Baseline:	No
Subject to Corrective Action Universe:	No
Non-TSDFs Where RCRA CA has Been Imposed Universe:	No
Corrective Action Priority Ranking:	No NCAPS ranking
Environmental Control Indicator:	No
Institutional Control Indicator:	No

NOR CAL PERFORMANCE & REPAIR LLC (Continued) **1024826647**

Human Exposure Controls Indicator:	N/A
Groundwater Controls Indicator:	N/A
Significant Non-Complier Universe:	No
Unaddressed Significant Non-Complier Universe:	No
Addressed Significant Non-Complier Universe:	No
Significant Non-Complier With a Compliance Schedule Universe:	No
Financial Assurance Required:	Not reported
Handler Date of Last Change:	20181120
Recognized Trader-Importer:	No
Recognized Trader-Exporter:	No
Importer of Spent Lead Acid Batteries:	No
Exporter of Spent Lead Acid Batteries:	No
Recycler Activity Without Storage:	No
Manifest Broker:	No
Sub-Part P Indicator:	No

Handler - Owner Operator:

Owner/Operator Indicator:	Owner
Owner/Operator Name:	NOR CAL PERFORMANCE & REPAIR LLC
Legal Status:	Other
Date Became Current:	Not reported
Date Ended Current:	Not reported
Owner/Operator Address:	1133 SAN MATEO AVE
Owner/Operator City,State,Zip:	SAN BRUNO, CA 94066
Owner/Operator Telephone:	650-871-1834
Owner/Operator Telephone Ext:	Not reported
Owner/Operator Fax:	Not reported
Owner/Operator Email:	Not reported

Owner/Operator Indicator:	Operator
Owner/Operator Name:	MARK GUTIERREZ
Legal Status:	Other
Date Became Current:	Not reported
Date Ended Current:	Not reported
Owner/Operator Address:	1133 SAN MATEO AVE
Owner/Operator City,State,Zip:	SAN BRUNO, CA 94066
Owner/Operator Telephone:	650-871-1834
Owner/Operator Telephone Ext:	Not reported
Owner/Operator Fax:	Not reported
Owner/Operator Email:	Not reported

Historic Generators:

Receive Date:	20100715
Handler Name:	NOR CAL PERFORMANCE & REPAIR LLC
Federal Waste Generator Description:	Not a generator, verified
State District Owner:	Not reported
Large Quantity Handler of Universal Waste:	No
Recognized Trader Importer:	Not reported
Recognized Trader Exporter:	Not reported
Spent Lead Acid Battery Importer:	Not reported
Spent Lead Acid Battery Exporter:	Not reported
Current Record:	Yes
Non Storage Recycler Activity:	Not reported
Electronic Manifest Broker:	Not reported

NOR CAL PERFORMANCE & REPAIR LLC (Continued) **1024826647**

List of NAICS Codes and Descriptions:
NAICS Code: 811111
NAICS Description: GENERAL AUTOMOTIVE REPAIR

Facility Has Received Notices of Violations:
Violations: No Violations Found

Evaluation Action Summary:
Evaluations: No Evaluations Found

AP504 **ACCOUNT NORCAL PERFORMANCE & REPAIR** **RCRA NonGen / NLR** **1031048633**
ENE **1133 SAN MATEO AVE** **CAC003275701**
1/8-1/4 **SAN BRUNO, CA 94066**
0.245 mi.
1292 ft. **Site 5 of 13 in cluster AP**

Relative: **Lower**
Actual: **21 ft.**

RCRA Listings:

Date Form Received by Agency:	20240229
Handler Name:	Account Norcal Performance & Repair
Handler Address:	1133 San Mateo Ave
Handler City,State,Zip:	SAN BRUNO, CA 94066
EPA ID:	CAC003275701
Contact Name:	MARK GUTIERREZ
Contact Address:	1133 SAN MATEO AVE
Contact City,State,Zip:	SAN BRUNO, CA 94066
Contact Telephone:	650-871-1834
Contact Fax:	Not reported
Contact Email:	NORCALPERFORMANCE@GMAIL.COM
Contact Title:	Not reported
EPA Region:	09
Land Type:	Not reported
Federal Waste Generator Description:	Not a generator, verified
Non-Notifier:	Not reported
Biennial Report Cycle:	Not reported
Accessibility:	Not reported
Active Site Indicator:	Not reported
State District Owner:	Not reported
State District:	Not reported
Mailing Address:	1133 SAN MATEO AVE
Mailing City,State,Zip:	SAN BRUNO, CA 94066
Owner Name:	Mark Gutierrez
Owner Type:	Other
Operator Name:	Mark Gutierrez
Operator Type:	Other
Short-Term Generator Activity:	No
Importer Activity:	No
Mixed Waste Generator:	No
Transporter Activity:	No
Transfer Facility Activity:	No
Recycler Activity with Storage:	No
Small Quantity On-Site Burner Exemption:	No
Smelting Melting and Refining Furnace Exemption:	No
Underground Injection Control:	No
Off-Site Waste Receipt:	No
Universal Waste Indicator:	No

ACCOUNT NORCAL PERFORMANCE & REPAIR (Continued) **1031048633**

Universal Waste Destination Facility:	No
Federal Universal Waste:	No
Active Site State-Reg Handler:	---
Federal Facility Indicator:	Not reported
Hazardous Secondary Material Indicator:	N
Sub-Part K Indicator:	Not reported
2018 GPRA Permit Baseline:	Not on the Baseline
2018 GPRA Renewals Baseline:	Not on the Baseline
202 GPRA Corrective Action Baseline:	No
Subject to Corrective Action Universe:	No
Non-TSDFs Where RCRA CA has Been Imposed Universe:	No
Corrective Action Priority Ranking:	No NCAPS ranking
Environmental Control Indicator:	No
Institutional Control Indicator:	No
Human Exposure Controls Indicator:	N/A
Groundwater Controls Indicator:	N/A
Significant Non-Complier Universe:	No
Unaddressed Significant Non-Complier Universe:	No
Addressed Significant Non-Complier Universe:	No
Significant Non-Complier With a Compliance Schedule Universe:	No
Financial Assurance Required:	Not reported
Handler Date of Last Change:	20240301
Recognized Trader-Importer:	No
Recognized Trader-Exporter:	No
Importer of Spent Lead Acid Batteries:	No
Exporter of Spent Lead Acid Batteries:	No
Recycler Activity Without Storage:	No
Manifest Broker:	No
Sub-Part P Indicator:	No

Handler - Owner Operator:

Owner/Operator Indicator:	Operator
Owner/Operator Name: MARK GUTIERREZ	
Legal Status:	Other
Date Became Current:	Not reported
Date Ended Current:	Not reported
Owner/Operator Address:	1133 SAN MATEO AVE
Owner/Operator City,State,Zip:	SAN BRUNO, CA 94066
Owner/Operator Telephone:	650-871-1834
Owner/Operator Telephone Ext:	Not reported
Owner/Operator Fax:	Not reported
Owner/Operator Email:	Not reported

Owner/Operator Indicator:	Owner
Owner/Operator Name: MARK GUTIERREZ	
Legal Status:	Other
Date Became Current:	Not reported
Date Ended Current:	Not reported
Owner/Operator Address:	1133 SAN MATEO AVE
Owner/Operator City,State,Zip:	SAN BRUNO, CA 94066
Owner/Operator Telephone:	650-871-1834
Owner/Operator Telephone Ext:	Not reported
Owner/Operator Fax:	Not reported
Owner/Operator Email:	Not reported

ACCOUNT NORCAL PERFORMANCE & REPAIR (Continued) **1031048633**

Historic Generators:
Receive Date: 20240229
Handler Name: ACCOUNT NORCAL PERFORMANCE & REPAIR
Federal Waste Generator Description: Not a generator, verified
State District Owner: Not reported
Large Quantity Handler of Universal Waste: No
Recognized Trader Importer: No
Recognized Trader Exporter: No
Spent Lead Acid Battery Importer: No
Spent Lead Acid Battery Exporter: No
Current Record: Yes
Non Storage Recycler Activity: No
Electronic Manifest Broker: No

List of NAICS Codes and Descriptions:
NAICS Code: 811114
NAICS Description: SPECIALIZED AUTOMOTIVE REPAIR

Facility Has Received Notices of Violations:
Violations: No Violations Found

Evaluation Action Summary:
Evaluations: No Evaluations Found

AP505 **NOR CAL** **CERS HAZ WASTE** **S121744000**
ENE **1133 SAN MATEO AVE** **CERS** **N/A**
1/8-1/4 **SAN BRUNO, CA 94066**
0.245 mi.
1292 ft. **Site 6 of 13 in cluster AP**

Relative:
Lower

Actual:
21 ft.

CERS HAZ WASTE:
Name: NOR CAL
Address: 1133 SAN MATEO AVE
City,State,Zip: SAN BRUNO, CA 94066
Site ID: 138492
CERS ID: 10341340
CERS Description: Hazardous Waste Generator

CERS:
Name: NOR CAL
Address: 1133 SAN MATEO AVE
City,State,Zip: SAN BRUNO, CA 94066
Site ID: 138492
CERS ID: 10341340
CERS Description: Chemical Storage Facilities

Violations:
Site ID: 138492
Site Name: NOR CAL
Violation Date: 06-13-2017
Citation: 22 CCR 12 66262.12 - California Code of Regulations, Title 22, Chapter 12, Section(s) 66262.12
Violation Description: Failure to obtain an Identification Number prior to treating, storing, disposing of, transporting or offering for transportation any hazardous waste.

NOR CAL (Continued) **S121744000**

Violation Notes:	Returned to compliance on 10/10/2018. EPA ID number CAL000423977 currently inactive. Go to https://www.dtsc.ca.gov/HazardousWaste/upload/GISS_FORM_1358.pdf and fill out form 1358 to reactivate your number. Reactivate your number within 30 days.
Violation Division:	San Mateo County Environmental Health
Violation Program:	HW
Violation Source:	CERS,
Site ID:	138492
Site Name:	NOR CAL
Violation Date:	07-19-2019
Citation:	22 CCR 12 66262.34(f) - California Code of Regulations, Title 22, Chapter 12, Section(s) 66262.34(f)
Violation Description:	Failure to properly label hazardous waste accumulation containers and portable tanks with the following requirements: "Hazardous Waste", name and address of the generator, physical and chemical characteristics of the Hazardous Waste, and starting accumulation date.
Violation Notes:	Returned to compliance on 07/19/2019. OBSERVATION: The partially full 55 gallon drum of used oil is marked with an accumulation start date of 6-9-18. During the inspection the accumulation start date was updated to 4-25-19 based upon the hazardous waste disposal manifests on site. The partially full 55 gallon drum of used antifreeze is marked with an accumulation start date of 6-8-18. During the inspection the accumulation start date was updated to 1-14-19 based upon the hazardous waste disposal manifests on site. CORRECTIVE ACTION: Continue to ensure that all containers of hazardous waste are properly labeled, including the correct accumulation start date.
Violation Division:	San Mateo County Environmental Health
Violation Program:	HW
Violation Source:	CERS,
Site ID:	138492
Site Name:	NOR CAL
Violation Date:	06-13-2017
Citation:	40 CFR 1 265.173 - U.S. Code of Federal Regulations, Title 40, Chapter 1, Section(s) 265.173
Violation Description:	Failure to meet the following container management requirements: (a) A container holding hazardous waste must always be closed during storage, except when it is necessary to add or remove waste. (b) A container holding hazardous waste must not be opened, handled, or stored in a manner which may rupture the container or cause it to leak.
Violation Notes:	Returned to compliance on 10/02/2018. There is no lid on the waste antifreeze drum. provide a lid and ensure it is closed at all times unless actively filling the container.
Violation Division:	San Mateo County Environmental Health
Violation Program:	HW
Violation Source:	CERS,
Site ID:	138492
Site Name:	NOR CAL
Violation Date:	06-13-2017
Citation:	HSC 6.95 25508(a)(1) - California Health and Safety Code, Chapter 6.95, Section(s) 25508(a)(1)
Violation Description:	Failure to annually review and electronically certify that the

NOR CAL (Continued) **S121744000**

	business plan is complete and accurate on or before the annual due date.
Violation Notes:	Returned to compliance on 10/02/2018. Last HMBP submission 6/30/2015 accepted on Portal. HMBP is overdue for annual submission.
Violation Division:	San Mateo County Environmental Health
Violation Program:	HMRRP
Violation Source:	CERS,
Site ID:	138492
Site Name:	NOR CAL
Violation Date:	06-13-2017
Citation:	22 CCR 12 66262.34(f) - California Code of Regulations, Title 22, Chapter 12, Section(s) 66262.34(f)
Violation Description:	Failure to properly label hazardous waste accumulation containers and portable tanks with the following requirements: "Hazardous Waste", name and address of the generator, physical and chemical characteristics of the Hazardous Waste, and starting accumulation date.
Violation Notes:	Returned to compliance on 10/02/2018. The label on the waste oil drum has no information filled out. THe Waste antifreeze drum has a label and info is legible, but the last accumulation start date listed is from 10/2015. The used oil roll around should also be labeled as used oil and "emptied daily" for the accumulation start date. Replace the label and ensure all required information is filled out including Accumulation start date. Provide evidence to SMCUPA within 30 days.
Violation Division:	San Mateo County Environmental Health
Violation Program:	HW
Violation Source:	CERS,
Site ID:	138492
Site Name:	NOR CAL
Violation Date:	09-16-2021
Citation:	HSC 6.95 25508.2 - California Health and Safety Code, Chapter 6.95, Section(s) 25508.2
Violation Description:	Failure to annually review and electronically certify that the business plan is complete and accurate on or before the annual due date.
Violation Notes:	Returned to compliance on 09/16/2021. Plan reviewed, updated, and certified during the inspection. Corrected on site.
Violation Division:	San Mateo County Environmental Health
Violation Program:	HMRRP
Violation Source:	CERS,
Site ID:	138492
Site Name:	NOR CAL
Violation Date:	11-21-2023
Citation:	HSC 6.11 25404(e)(4) - California Health and Safety Code, Chapter 6.11, Section(s) 25404(e)(4)
Violation Description:	Failure to report, and report accurately, program data (such as hazardous waste generation activities) electronically.
Violation Notes:	Returned to compliance on 02/29/2024. 2023 electronic Verification Questionnaire with the Department of Toxic Substances Control is incomplete. Ensure to file the eVQ with the DTSC.
Violation Division:	San Mateo County Environmental Health
Violation Program:	HW
Violation Source:	CERS,

NOR CAL (Continued) **S121744000**

Site ID:	138492
Site Name:	NOR CAL
Violation Date:	09-16-2021
Citation:	HSC 6.5 25250.22 - California Health and Safety Code, Chapter 6.5, Section(s) 25250.22
Violation Description:	Failure to properly manage used oil and/or fuel filters in accordance with the requirements.
Violation Notes:	Returned to compliance on 02/10/2023. OBSERVATION: Filters have been on site over 365 days and are dated 9/3/2019. REQUIRED ACTION: Have filters picked up by the waste hauler and a provide a record of recycling to Env. Health by the comply by date. Submit a picture or copy of the manifest / record.
Violation Division:	San Mateo County Environmental Health
Violation Program:	HW
Violation Source:	CERS,

Site ID:	138492
Site Name:	NOR CAL
Violation Date:	07-19-2019
Citation:	40 CFR 1 265.33 - U.S. Code of Federal Regulations, Title 40, Chapter 1, Section(s) 265.33
Violation Description:	Failure to test and maintain as necessary all facility communications or alarm systems, fire protection equipment, spill control equipment, and decontamination equipment to assure its proper operation in time of emergency.
Violation Notes:	Returned to compliance on 09/21/2021. OBSERVATION: Used metal and paper oil filters and spilled oil have been left in the used oil secondary containment spill control equipment. CORRECTIVE ACTION: Within 30 days, submit documentation to the SMC CUPA confirming that the filters and spilled oil have been properly placed into their own properly labeled accumulation containers.
Violation Division:	San Mateo County Environmental Health
Violation Program:	HW
Violation Source:	CERS,

Site ID:	138492
Site Name:	NOR CAL
Violation Date:	09-16-2021
Citation:	HSC 6.95 25505.1 - California Health and Safety Code, Chapter 6.95, Section(s) 25505.1
Violation Description:	Failure to notify property owner in writing that the business is subject to the business plan program and has complied with its provisions.
Violation Notes:	Returned to compliance on 04/12/2023. Property owner notification completed during the inspection. A copy/picture was taken of the record. Letter will be hand delivered to property owner.
Violation Division:	San Mateo County Environmental Health
Violation Program:	HMRRP
Violation Source:	CERS,

Site ID:	138492
Site Name:	NOR CAL
Violation Date:	02-13-2015
Citation:	40 CFR 1 265.173 - U.S. Code of Federal Regulations, Title 40, Chapter 1, Section(s) 265.173
Violation Description:	Failure to properly close hazardous waste containers when not in active use.

NOR CAL (Continued) **S121744000**

Violation Notes:	Returned to compliance on 06/28/2016. Keep waste antifeeze drum closed when not adding waste. Close used oil drum at end of day after filters have been drained. 5/13/15 NOV sent
Violation Division:	San Mateo County Environmental Health
Violation Program:	HW
Violation Source:	CERS,
Site ID:	138492
Site Name:	NOR CAL
Violation Date:	02-13-2015
Citation:	22 CCR 12 66262.34(f) - California Code of Regulations, Title 22, Chapter 12, Section(s) 66262.34(f)
Violation Description:	Failure to properly label hazardous waste accumulation containers with the following requirements: "Hazardous Waste", name and address of the generator, physical and chemical characteristics of the Hazardous Waste, and starting accumulation date.
Violation Notes:	Returned to compliance on 02/13/2015. Accumulation start dates not completed on labels. Corrected during inspection.
Violation Division:	San Mateo County Environmental Health
Violation Program:	HW
Violation Source:	CERS,
Site ID:	138492
Site Name:	NOR CAL
Violation Date:	11-21-2023
Citation:	HSC 6.95 25508(a)(1) - California Health and Safety Code, Chapter 6.95, Section(s) 25508(a)(1)
Violation Description:	Failure to complete and electronically submit a business plan when storing/handling a hazardous material at or above reportable quantities.
Violation Notes:	Returned to compliance on 03/27/2024. Last Hazardous Materials Business Plan (HMBP) submittal was 9/16/2021 and the annual submittal of 9/16/2022 and 9/16/2023 is overdue. Within 30 days, submit the HMBP through the California Environmental Reporting System (CERS).
Violation Division:	San Mateo County Environmental Health
Violation Program:	HMRRP
Violation Source:	CERS,
Site ID:	138492
Site Name:	NOR CAL
Violation Date:	06-13-2017
Citation:	HSC 6.95 25505.1 - California Health and Safety Code, Chapter 6.95, Section(s) 25505.1
Violation Description:	Failure to notify property owner in writing that the business is subject to the business plan program and has complied with its provisions.
Violation Notes:	Returned to compliance on 07/13/2017. A sample property owner notification form will be emailed along with this inspection report. Fill out the letter, submit a copy to your landlord, keep a copy on site, and submit a copy to SMCUPA within 30 days.
Violation Division:	San Mateo County Environmental Health
Violation Program:	HMRRP
Violation Source:	CERS,
Site ID:	138492
Site Name:	NOR CAL
Violation Date:	09-16-2021

NOR CAL (Continued) **S121744000**

Citation:	22 CCR 12 66262.12 - California Code of Regulations, Title 22, Chapter 12, Section(s) 66262.12
Violation Description:	Failure to obtain an Identification Number prior to treating, storing, disposing of, transporting or offering for transportation any hazardous waste.
Violation Notes:	OBSERVATION: EPA ID number was inactive. During the inspection an account was created at EVQ and the questionnaire was completed. The "reactivate" box was checked. Corrected on site.
Violation Division:	San Mateo County Environmental Health
Violation Program:	HW
Violation Source:	CERS,
Site ID:	138492
Site Name:	NOR CAL
Violation Date:	02-13-2015
Citation:	40 CFR 1 265.171 - U.S. Code of Federal Regulations, Title 40, Chapter 1, Section(s) 265.171
Violation Description:	Failure to accumulate hazardous waste in a container that is in good condition.
Violation Notes:	Returned to compliance on 06/28/2016. Secondary containment for used oil and coolant contains waste oil and coolant. Waste coolant drum has no cover. 5/13/15 NOV sent
Violation Division:	San Mateo County Environmental Health
Violation Program:	HW
Violation Source:	CERS,
Site ID:	138492
Site Name:	NOR CAL
Violation Date:	06-13-2017
Citation:	22 CCR 12 66262.34(d) - California Code of Regulations, Title 22, Chapter 12, Section(s) 66262.34(d)
Violation Description:	Failure to send hazardous waste offsite for treatment, storage, or disposal within 180 days (or 270 days if waste is transported over 200 miles) for a generator who generates less than 1000 kilogram per month if all of the following conditions are met: (1) The quantity of hazardous waste accumulated onsite never exceeds 6,000 kilograms. (2) The generator complies with the requirements of 40 Code of Federal Regulations section 262.34(d), (e) and (f). (3) The generator does not hold acutely hazardous waste or extremely hazardous waste in an amount greater than one kilogram for more than 90 days.
Violation Notes:	Returned to compliance on 07/13/2017. The waste antifreeze is labeled as last being picked up in 2015, and the used oil filters have an accumulation start date 0f 3/2016. Have the filters and coolant picked up and/or provide documentation showing that they have been picked up recently. Oil filters and coolant can be on site for a year. Used oil should be picked up every 6 months minimally. Provide evidence within 30 days.
Violation Division:	San Mateo County Environmental Health
Violation Program:	HW
Violation Source:	CERS,
Site ID:	138492
Site Name:	NOR CAL
Violation Date:	02-13-2015
Citation:	HSC 6.95 25508.2 - California Health and Safety Code, Chapter 6.95, Section(s) 25508.2
Violation Description:	Failure to annually review and electronically certify that the

NOR CAL (Continued) **S121744000**

business plan is complete, accurate, and up-to-date.
Violation Notes: Returned to compliance on 06/25/2015. Facility needs to submit electronic HMBP. 5/13/15 NOV sent
Violation Division: San Mateo County Environmental Health
Violation Program: HMRRP
Violation Source: CERS,

Site ID: 138492
Site Name: NOR CAL
Violation Date: 07-19-2019
Citation: 40 CFR 1 262.34(d)(5)(ii) - U.S. Code of Federal Regulations, Title 40, Chapter 1, Section(s) 262.34(d)(5)(ii)
Violation Description: Failure to post the following information next to the telephone: (A) The name and telephone number of the emergency coordinator; (B) Location of fire extinguishers and spill control material, and, if present, fire alarm; and (C) The telephone number of the fire department, unless the facility has a direct alarm.
Violation Notes: Returned to compliance on 07/19/2019. OBSERVATION: Emergency information including the contact information of the "emergency coordinator" is not posted next to the telephone. During the inspection, the provided template was completed and posted in the office. CORRECTIVE ACTION: Continue to post all required emergency information next to the telephone.
Violation Division: San Mateo County Environmental Health
Violation Program: HW
Violation Source: CERS,

Site ID: 138492
Site Name: NOR CAL
Violation Date: 09-16-2021
Citation: 22 CCR 12 66262.34(f) - California Code of Regulations, Title 22, Chapter 12, Section(s) 66262.34(f)
Violation Description: Failure to properly label hazardous waste accumulation containers and portable tanks with the following requirements: "Hazardous Waste", name and address of the generator, physical and chemical characteristics of the Hazardous Waste, and starting accumulation date.
Violation Notes: Returned to compliance on 02/10/2023. OBSERVATION: Mark indicated he had a "handfull" of paper cartridge used oil filters. Additionally there is a small quantity of used oil in the secondary containment. Absorbent vermiculte-type sill clean-up material was observed on the ground. REQUIRED ACTION: Provide a container for the collection of oily debris. SUBMIT A PICTURE showing a properly labeled and closed container for this purpose (ex. 5 gallon bucket with lid and hazardous waste label). If preferred and when meeting the condition of generating less than 27 gallons of hazardous waste per month, you may call to schedule an appointment and drop the waste off at VSQG. The maximum storage time for this waste is 365 days at the point of generation using "satellite accumulation" rules.
Violation Division: San Mateo County Environmental Health
Violation Program: HW
Violation Source: CERS,

Site ID: 138492
Site Name: NOR CAL
Violation Date: 06-13-2017
Citation: 40 CFR 1 265.31 - U.S. Code of Federal Regulations, Title 40, Chapter

NOR CAL (Continued) **S121744000**

1, Section(s) 265.31
Violation Description: Failure to maintain and operate the facility to minimize the possibility of a fire, explosion, or any unplanned sudden or non-sudden release of hazardous waste or hazardous waste constituents to air, soil, or surface water which could threaten human health or the environment.
Violation Notes: Returned to compliance on 07/13/2017. There is a large amount of standing oil in the secondary containment trough for the oil. This needs to be cleaned up immediately. Additionally, there is a large amount of oil on the top of the waste oil drum, and there are residual spills throughout the shop. Finally, there were bottles of new oil in the trash that still had residual amounts of oil. All oil containers need so be completely empty before being thrown in the trash. There can be no pourable liquid left in these containers. Drain them properly to ensure they are empty before disposing of these containers. Provide proof that the shop has been cleaned up and cotianers are properly being managed within 30 days.
Violation Division: San Mateo County Environmental Health
Violation Program: HW
Violation Source: CERS,

Site ID: 138492
Site Name: NOR CAL
Violation Date: 07-19-2019
Citation: HSC 6.5 25250.22 - California Health and Safety Code, Chapter 6.5, Section(s) 25250.22
Violation Description: Failure to properly manage used oil and/or fuel filters in accordance with the requirements.
Violation Notes: Returned to compliance on 09/03/2019. OBSERVATION: Used metal and paper oil filters and spilled oil have been left in the used oil secondary containment spill control equipment. CORRECTIVE ACTION: Within 30 days, submit documentation to the SMC CUPA confirming that the filters and spilled oil have been properly placed into their own properly labeled accumulation containers. OBSERVATION: The full 55 gallon drum of drained used oil filters has an accumulation start date of 3-2-16. This waste has been on site longer than 1 year. CORRECTIVE ACTION: Within 30 days, submit documentation to the SMC CUPA a copy of the disposal record for the drained used oil filters.
Violation Division: San Mateo County Environmental Health
Violation Program: HW
Violation Source: CERS,

Site ID: 138492
Site Name: NOR CAL
Violation Date: 11-21-2023
Citation: 22 CCR 12 66262.12 - California Code of Regulations, Title 22, Chapter 12, Section(s) 66262.12
Violation Description: Failure to obtain an Identification Number prior to treating, storing, disposing of, transporting or offering for transportation any hazardous waste.
Violation Notes: Returned to compliance on 02/29/2024. CAL000354705 - Inactive, expired 6/30/2023
Violation Division: San Mateo County Environmental Health
Violation Program: HW
Violation Source: CERS,

Site ID: 138492

NOR CAL (Continued) **S121744000**

Site Name: NOR CAL
Violation Date: 09-10-2021
Citation: HSC 6.95 25505(a)(4) - California Health and Safety Code, Chapter 6.95, Section(s) 25505(a)(4)
Violation Description: Failure to provide initial and annual training to all employees in safety procedures in the event of a release or threatened release of a hazardous material or failure to document and maintain training records for a minimum of three years.
Violation Notes: Returned to compliance on 09/16/2021. OBSERVATION: HMBP last submitted in full 10/2/18. Facility notified via email on 9/3/21 to complete submission immediately. REQUIRED ACTION: Review and update then certify the hazardous materials business plan package on the portal at https://ehesubmit.smchealth.org/. Contact Env. Health if you have any questions. Complete this submission immediately, as previously requested.
Violation Division: San Mateo County Environmental Health
Violation Program: HMRRP
Violation Source: CERS,

Site ID: 138492
Site Name: NOR CAL
Violation Date: 06-13-2017
Citation: HSC 6.5 25250.19(c) - California Health and Safety Code, Chapter 6.5, Section(s) 25250.19(c)
Violation Description: Failure to record in an operating log and retain for three years the following information for each shipment of recycled or exempted oil: 1) The name and address of the used oil recycling facility or generator claiming the oil meets the requirements of HSC 6.5 25250.1. 2) The name and address of the facility receiving the shipment. 3) The quantity of oil delivered. 4) The date of shipment or delivery. 5) A cross-reference to the records and documentation required under HSC 6.5 25250.1.
Violation Notes: Returned to compliance on 07/19/2019. Only one current used oil pickup receipt was available at the time of the inspection. Contact your hauler and have them provide copies of your manifests for the last 3 years including waste antifreeze and used oil filters. Keep all manifests in a file together for inspections. Provide copies to SMCUPA within 30 days.
Violation Division: San Mateo County Environmental Health
Violation Program: HW
Violation Source: CERS,

Evaluation:
Eval General Type: Other/Unknown
Eval Date: 05-21-2015
Violations Found: No
Eval Type: Other, not routine, done by local agency
Eval Notes: Not reported
Eval Division: San Mateo County Environmental Health
Eval Program: HW
Eval Source: CERS,

Eval General Type: Compliance Evaluation Inspection
Eval Date: 06-13-2017
Violations Found: Yes
Eval Type: Routine done by local agency
Eval Notes: Last HMBP submission 6/30/2015 accepted on Portal. HMBP is overdue for

NOR CAL (Continued) **S121744000**

annual submission.
Eval Division: San Mateo County Environmental Health
Eval Program: HMRRP
Eval Source: CERS,

Eval General Type: Other/Unknown
Eval Date: 09-08-2021
Violations Found: No
Eval Type: Other, not routine, done by local agency
Eval Notes: Attempted to visit facility for follow-up inspection, however it was closed. There was no answer on the phone number for the facility. Sent follow-up email requesting an inspection. Reviewed file prior to inspection.
Eval Division: San Mateo County Environmental Health
Eval Program: HW
Eval Source: CERS,

Eval General Type: Other/Unknown
Eval Date: 09-10-2021
Violations Found: Yes
Eval Type: Other, not routine, done by local agency
Eval Notes: Past due HMBP submission plan check.
Eval Division: San Mateo County Environmental Health
Eval Program: HMRRP
Eval Source: CERS,

Eval General Type: Compliance Evaluation Inspection
Eval Date: 02-13-2015
Violations Found: Yes
Eval Type: Routine done by local agency
Eval Notes: Not reported
Eval Division: San Mateo County Environmental Health
Eval Program: HMRRP
Eval Source: CERS,

Eval General Type: Other/Unknown
Eval Date: 03-07-2023
Violations Found: No
Eval Type: Other, not routine, done by local agency
Eval Notes: Nor Cal, spoke to owner, Mark regarding open violations for inactive EPA ID and property owner letter. Owner promised that he would do it by end of day. Did not receive reactivation EPA ID or property owner letter. Follow up email. Will send NOV
Eval Division: San Mateo County Environmental Health
Eval Program: HW
Eval Source: CERS,

Eval General Type: Other/Unknown
Eval Date: 05-20-2015
Violations Found: No
Eval Type: Other, not routine, done by local agency
Eval Notes: still needs to clean used oil secndry contain and do BP
Eval Division: San Mateo County Environmental Health
Eval Program: HW
Eval Source: CERS,

Eval General Type: Other/Unknown

NOR CAL (Continued) **S121744000**

Eval Date: 10-02-2018
Violations Found: No
Eval Type: Other, not routine, done by local agency
Eval Notes: On site to conduct a follow up hazardous waste inspection. The only disposal receipt available for review was for the pick up of 60 gallons of used oil on 5-30-18. During the inspection, the following corrections to violations were verified: 1. The hazardous waste labels were completed and affixed to the drums of used oil and used antifreeze. 2. The used coolant drum has a lid and is being kept closed when not adding or removing hazardous waste. The following violations are still open: 1. There is a large amount of standing oil in the secondary containment trough for the oil. This needs to be cleaned up immediately. Additionally, there is a large amount of oil on the top of the waste oil drum, and there are residual spills throughout the shop. Finally, there were bottles of new oil in the trash that still had residual amounts of oil. All oil containers need so be completely empty before being thrown in the trash. There can be no pourable liquid left in [Truncated]
Eval Division: San Mateo County Environmental Health
Eval Program: HW
Eval Source: CERS,

Eval General Type: Compliance Evaluation Inspection
Eval Date: 11-21-2023
Violations Found: Yes
Eval Type: Routine done by local agency
Eval Notes: The 2023 electronic Verification Questionnaire (eVQ) through the Department of Toxic Substances Control (DTSC) has not been completed, hence the EPA ID CAL000354705 is Inactive and expired on 6/30/2023. In order to reactivate your EPA ID, go to the DTSC website to complete your eVQ and reactivate your EPA ID. Reactive your EPA ID within 30 days. The website is: https://dtsc.ca.gov/reactivate-epa-id-number/
Eval Division: San Mateo County Environmental Health
Eval Program: HW
Eval Source: CERS,

Eval General Type: Other/Unknown
Eval Date: 01-09-2018
Violations Found: No
Eval Type: Other, not routine, done by local agency
Eval Notes: enforcement file review
Eval Division: San Mateo County Environmental Health
Eval Program: HW
Eval Source: CERS,

Eval General Type: Other/Unknown
Eval Date: 01-20-2023
Violations Found: No
Eval Type: Other, not routine, done by local agency
Eval Notes: Came to facility to see if violations have been resolved. Filters have not been disposed of. Absorbent has still not been put in a labeled bucket. EPA ID is inactive, eVQ was done on site. Instructed facility to immediately dispose of filters once ID is active and to label the bucket that will be used for absorbent.
Eval Division: San Mateo County Environmental Health
Eval Program: HW
Eval Source: CERS,

NOR CAL (Continued) **S121744000**

Eval General Type: Other/Unknown
Eval Date: 03-06-2019
Violations Found: No
Eval Type: Other, not routine, done by local agency
Eval Notes: On site to provide the Notice of Pending Permit Suspension. Met with Mark Gutierrez. norcalperformance@gmail.com
Eval Division: San Mateo County Environmental Health
Eval Program: HMRRP
Eval Source: CERS,

Eval General Type: Other/Unknown
Eval Date: 05-22-2017
Violations Found: No
Eval Type: Other, not routine, done by local agency
Eval Notes: file review
Eval Division: San Mateo County Environmental Health
Eval Program: HW
Eval Source: CERS,

Eval General Type: Compliance Evaluation Inspection
Eval Date: 06-13-2017
Violations Found: Yes
Eval Type: Routine done by local agency
Eval Notes: EPA ID Number CAL000354705 Inactive. Waste generated: Used oil, filters, coolant.
Eval Division: San Mateo County Environmental Health
Eval Program: HW
Eval Source: CERS,

Eval General Type: Compliance Evaluation Inspection
Eval Date: 07-19-2019
Violations Found: No
Eval Type: Routine done by local agency
Eval Notes: On site to conduct a routine inspection. The facility has up to the following on site: WASTE ANTIFREEZE ETHYLENE GLYCOL 55.0 Gallons WASTE PETROLEUM MOTOR OIL 55.0 Gallons
Eval Division: San Mateo County Environmental Health
Eval Program: HMRRP
Eval Source: CERS,

Eval General Type: Compliance Evaluation Inspection
Eval Date: 07-19-2019
Violations Found: Yes
Eval Type: Routine done by local agency
Eval Notes: On site to conduct a routine inspection. The following have been picked up: On 4-25-19, 50 gallons of used oil. On 1-24-19, 50 gallons of used oil. On 1-14-19, 30 gallons of used coolant.
Eval Division: San Mateo County Environmental Health
Eval Program: HW
Eval Source: CERS,

Eval General Type: Compliance Evaluation Inspection
Eval Date: 11-21-2023
Violations Found: Yes
Eval Type: Routine done by local agency
Eval Notes: Last Hazardous Materials Business Plan (HMBP) submittal was 9/16/2021 and the annual submittal of 9/16/2022 and 9/16/2023 is overdue. Within

NOR CAL (Continued) **S121744000**

30 days, submit the HMBP through the California Environmental Reporting System (CERS) at https://cers.calepa.ca.gov/
Eval Division: San Mateo County Environmental Health
Eval Program: HMRRP
Eval Source: CERS,

Eval General Type: Other/Unknown
Eval Date: 12-28-2022
Violations Found: No
Eval Type: Other, not routine, done by local agency
Eval Notes: Came to facility to close out two open violations. Violations have not been corrected. Used absorbent is not being managed as hazardous waste and placed in a bucket with a label. Oil filters have not been disposed of, facility EPA ID is also inactive. Instructed facility on how to activate the EPA ID number. Email will be sent to facility giving them two weeks to comply or may be referred for enforcement. Labels were filled out and given to the facility for the absorbent and the oil filters.
Eval Division: San Mateo County Environmental Health
Eval Program: HW
Eval Source: CERS,

Eval General Type: Other/Unknown
Eval Date: 10-02-2018
Violations Found: No
Eval Type: Other, not routine, done by local agency
Eval Notes: HMBP submittal reviewed and accepted.
Eval Division: San Mateo County Environmental Health
Eval Program: HMRRP
Eval Source: CERS,

Eval General Type: Other/Unknown
Eval Date: 10-02-2018
Violations Found: No
Eval Type: Other, not routine, done by local agency
Eval Notes: On site to conduct a follow up hazardous materials inspection. During the inspection, the HMBP was updated and submitted. The following violation is still open: OBSERVATION: Facility could not demonstrate that the property owner has been notified in writing that business is subject to HMBP program and has complied. CORRECTIVE ACTION: A sample property owner notification form will be emailed along with this inspection report. Fill out the letter, submit a copy to your landlord, keep a copy on site, and submit a copy to SMCUPA within 30 days.
Eval Division: San Mateo County Environmental Health
Eval Program: HMRRP
Eval Source: CERS,

Eval General Type: Other/Unknown
Eval Date: 10-09-2015
Violations Found: No
Eval Type: Other, not routine, done by local agency
Eval Notes: no change since last inspection - warned that next time inspection fee will apply unless corrected
Eval Division: San Mateo County Environmental Health
Eval Program: HW
Eval Source: CERS,

NOR CAL (Continued) **S121744000**

Eval General Type: Other/Unknown
Eval Date: 12-10-2014
Violations Found: No
Eval Type: Other, not routine, done by local agency
Eval Notes: Not reported
Eval Division: San Mateo County Environmental Health
Eval Program: HMRRP
Eval Source: CERS,

Eval General Type: Compliance Evaluation Inspection
Eval Date: 02-13-2015
Violations Found: Yes
Eval Type: Routine done by local agency
Eval Notes: Not reported
Eval Division: San Mateo County Environmental Health
Eval Program: HW
Eval Source: CERS,

Eval General Type: Other/Unknown
Eval Date: 07-03-2015
Violations Found: No
Eval Type: Other, not routine, done by local agency
Eval Notes: Not reported
Eval Division: San Mateo County Environmental Health
Eval Program: HMRRP
Eval Source: CERS,

Eval General Type: Compliance Evaluation Inspection
Eval Date: 09-16-2021
Violations Found: Yes
Eval Type: Routine done by local agency
Eval Notes: Met with Mark Gutierrez. Scope of the inspection: Drum storage inside of garage shop. Office for records (manifests, computer). Facility operations: Auto repair. EPA ID. INACTIVE. https://hwts.dtsc.ca.gov/facility/CAL000354705 EVQ FOR 2021 completed during inspection. Reactivated. Manifests available: Consolidated only. Used oil and waste antifreeze 55 gal each 9/13/21. Typically has pick-up 1-2 times per year. No record for filters. Uniform hazardous waste manifests: None Training: No employees. Recommend free training provided by San Mateo County (see email) Posted emergency procedures: In office. Contingency plan: HMBP printed during inspection. Inspection: Facility reminded to inspect containers weekly and clean out secondary containment. Spill kit: Observed on site. Containers: Clean: Keep secondary containment and tops of drums clean. Closed: Close containers when not filling / emptying them. [Truncated]
Eval Division: San Mateo County Environmental Health
Eval Program: HW
Eval Source: CERS,

Eval General Type: Compliance Evaluation Inspection
Eval Date: 09-16-2021
Violations Found: Yes
Eval Type: Routine done by local agency
Eval Notes: Met with Mark Gutierrez. Scope of the inspection: Drum storage inside of garage shop. Office records; HMBP. Facility operations: Auto repair. HMBP Last submitted 10/2/18. HMBP on site: Printed during inspection. Changes to emergency contacts: None HMBP training: n/a, no

NOR CAL (Continued) **S121744000**

employees. Prop owner notification: Completed during inspection
Inventory, contingency plan, map: No issues noted.
Eval Division: San Mateo County Environmental Health
Eval Program: HMRRP
Eval Source: CERS,

Eval General Type: Other/Unknown
Eval Date: 10-30-2015
Violations Found: No
Eval Type: Other, not routine, done by local agency
Eval Notes: followup - coolant waste drum still open, secondary still full of debris and some oil
Eval Division: San Mateo County Environmental Health
Eval Program: HW
Eval Source: CERS,

Enforcement Action:
Site ID: 138492
Site Name: NOR CAL
Site Address: 1133 SAN MATEO AVE
Site City: SAN BRUNO
Site Zip: 94066
Enf Action Date: 01-17-2019
Enf Action Type: Notice of Violation (Unified Program)
Enf Action Description: Notice of Violation Issued by the Inspector at the Time of Inspection
Enf Action Notes: NOV letter delivered 1/22/2019. NOV letter mailed 2/01/2019. Per Marjoried No new Enf Action ID generated. NOV letter mailed 2/01/2019 delivered 2/04/2019.
Enf Action Division: San Mateo County Environmental Health
Enf Action Program: HMRRP
Enf Action Source: CERS,

Site ID: 138492
Site Name: NOR CAL
Site Address: 1133 SAN MATEO AVE
Site City: SAN BRUNO
Site Zip: 94066
Enf Action Date: 01-17-2019
Enf Action Type: Notice of Violation (Unified Program)
Enf Action Description: Notice of Violation Issued by the Inspector at the Time of Inspection
Enf Action Notes: NOV letter delivered 1/22/2019. NOV letter mailed 2/01/2019. Per Marjoried No new Enf Action ID generated. NOV letter mailed 2/01/2019 delivered 2/04/2019.
Enf Action Division: San Mateo County Environmental Health
Enf Action Program: HW
Enf Action Source: CERS,

Site ID: 138492
Site Name: NOR CAL
Site Address: 1133 SAN MATEO AVE
Site City: SAN BRUNO
Site Zip: 94066
Enf Action Date: 02-13-2015
Enf Action Type: Notice of Violation (Unified Program)
Enf Action Description: Notice of Violation Issued by the Inspector at the Time of Inspection
Enf Action Notes: Not reported
Enf Action Division: San Mateo County Environmental Health

NOR CAL (Continued) **S121744000**

Enf Action Program: HMRRP
Enf Action Source: CERS,

Site ID: 138492
Site Name: NOR CAL
Site Address: 1133 SAN MATEO AVE
Site City: SAN BRUNO
Site Zip: 94066
Enf Action Date: 02-13-2015
Enf Action Type: Notice of Violation (Unified Program)
Enf Action Description: Notice of Violation Issued by the Inspector at the Time of Inspection
Enf Action Notes: Not reported
Enf Action Division: San Mateo County Environmental Health
Enf Action Program: HW
Enf Action Source: CERS,

Site ID: 138492
Site Name: NOR CAL
Site Address: 1133 SAN MATEO AVE
Site City: SAN BRUNO
Site Zip: 94066
Enf Action Date: 03-25-2016
Enf Action Type: AEO - Unified Program
Enf Action Description: Administrative Enforcement Order Based on the Unified Program Statute
Enf Action Notes: 11/3/15 - spoke to Mark, will send photos of cleaned areas by Friday 11/6 or face penalties 3/25/16 - Show Cause letter mailed 6/27/16 Mark scheduled for enforcement meeting week of 6/27/16. AEO completed.
Enf Action Division: San Mateo County Environmental Health
Enf Action Program: HW
Enf Action Source: CERS,

Site ID: 138492
Site Name: NOR CAL
Site Address: 1133 SAN MATEO AVE
Site City: SAN BRUNO
Site Zip: 94066
Enf Action Date: 05-11-2015
Enf Action Type: Notice of Violation (Unified Program)
Enf Action Description: Notice of Violation Issued by the Inspector at the Time of Inspection
Enf Action Notes: 11/3/15 - spoke to Mark, will send photos of cleaned areas by Friday 11/6 or face penalties 3/25/16 Show Cause letter mailed.
Enf Action Division: San Mateo County Environmental Health
Enf Action Program: HMRRP
Enf Action Source: CERS,

Site ID: 138492
Site Name: NOR CAL
Site Address: 1133 SAN MATEO AVE
Site City: SAN BRUNO
Site Zip: 94066
Enf Action Date: 05-11-2015
Enf Action Type: Notice of Violation (Unified Program)
Enf Action Description: Notice of Violation Issued by the Inspector at the Time of Inspection
Enf Action Notes: 11/3/15 - spoke to Mark, will send photos of cleaned areas by Friday 11/6 or face penalties 3/25/16 Show Cause letter mailed.
Enf Action Division: San Mateo County Environmental Health
Enf Action Program: HW

NOR CAL (Continued) **S121744000**

Enf Action Source: CERS,

Site ID: 138492
Site Name: NOR CAL
Site Address: 1133 SAN MATEO AVE
Site City: SAN BRUNO
Site Zip: 94066
Enf Action Date: 10-05-2018
Enf Action Type: Notice of Violation (Unified Program)
Enf Action Description: Notice of Violation Issued by the Inspector at the Time of Inspection
Enf Action Notes: NOV DELIVERED 10/06/2018.
Enf Action Division: San Mateo County Environmental Health
Enf Action Program: HMRRP
Enf Action Source: CERS,

Site ID: 138492
Site Name: NOR CAL
Site Address: 1133 SAN MATEO AVE
Site City: SAN BRUNO
Site Zip: 94066
Enf Action Date: 10-05-2018
Enf Action Type: Notice of Violation (Unified Program)
Enf Action Description: Notice of Violation Issued by the Inspector at the Time of Inspection
Enf Action Notes: NOV DELIVERED 10/06/2018.
Enf Action Division: San Mateo County Environmental Health
Enf Action Program: HW
Enf Action Source: CERS,

Site ID: 138492
Site Name: NOR CAL
Site Address: 1133 SAN MATEO AVE
Site City: SAN BRUNO
Site Zip: 94066
Enf Action Date: 11-08-2017
Enf Action Type: Notice of Violation (Unified Program)
Enf Action Description: Notice of Violation Issued by the Inspector at the Time of Inspection
Enf Action Notes: 1/29/18: Facility violations have yet to be resolved. 6/4/18: Facility violations have yet to be resolved.
Enf Action Division: San Mateo County Environmental Health
Enf Action Program: HMRRP
Enf Action Source: CERS,

Site ID: 138492
Site Name: NOR CAL
Site Address: 1133 SAN MATEO AVE
Site City: SAN BRUNO
Site Zip: 94066
Enf Action Date: 11-08-2017
Enf Action Type: Notice of Violation (Unified Program)
Enf Action Description: Notice of Violation Issued by the Inspector at the Time of Inspection
Enf Action Notes: 1/29/18: Facility violations have yet to be resolved. 6/4/18: Facility violations have yet to be resolved.
Enf Action Division: San Mateo County Environmental Health
Enf Action Program: HW
Enf Action Source: CERS,

Site ID: 138492

NOR CAL (Continued) **S121744000**

Site Name: NOR CAL
Site Address: 1133 SAN MATEO AVE
Site City: SAN BRUNO
Site Zip: 94066
Enf Action Date: 12-20-2021
Enf Action Type: Notice of Violation (Unified Program)
Enf Action Description: Notice of Violation Issued by the Inspector at the Time of Inspection
Enf Action Notes: 4/26/22: 2 violation open in violation dispatch center.
Enf Action Division: San Mateo County Environmental Health
Enf Action Program: HW
Enf Action Source: CERS,

Coordinates:
Site ID: 138492
Facility Name: NOR CAL
Env Int Type Code: HWG
Program ID: 10341340
Coord Name: Not reported
Ref Point Type Desc: Center of a facility or station.,
Latitude: 37.637920
Longitude: -122.411580

Affiliation:
Affiliation Type Desc: Identification Signer
Entity Name: MARK GUTIERREZ
Entity Title: OWNER
Affiliation Address: Not reported
Affiliation City: Not reported
Affiliation State: Not reported
Affiliation Country: Not reported
Affiliation Zip: Not reported
Affiliation Phone: ,

Affiliation Type Desc: Parent Corporation
Entity Name: NOR CAL
Entity Title: Not reported
Affiliation Address: Not reported
Affiliation City: Not reported
Affiliation State: Not reported
Affiliation Country: Not reported
Affiliation Zip: Not reported
Affiliation Phone: ,

Affiliation Type Desc: Environmental Contact
Entity Name: MARK GUTIERREZ
Entity Title: Not reported
Affiliation Address: 1133 San Mateo Ave
Affiliation City: San Bruno
Affiliation State: CA
Affiliation Country: Not reported
Affiliation Zip: 94066
Affiliation Phone: ,

Affiliation Type Desc: CUPA District
Entity Name: San Mateo County Environmental Health
Entity Title: Not reported

NOR CAL (Continued) **S121744000**

Affiliation Address:	2000 Alameda de las Pulgas, Suite 100
Affiliation City:	San Mateo
Affiliation State:	CA
Affiliation Country:	Not reported
Affiliation Zip:	94403
Affiliation Phone:	(650) 372-6200,
Affiliation Type Desc:	Document Preparer
Entity Name:	Mark Gutierrez
Entity Title:	Not reported
Affiliation Address:	Not reported
Affiliation City:	Not reported
Affiliation State:	Not reported
Affiliation Country:	Not reported
Affiliation Zip:	Not reported
Affiliation Phone:	,
Affiliation Type Desc:	Facility Mailing Address
Entity Name:	Mailing Address
Entity Title:	Not reported
Affiliation Address:	1133 SAN MATEO AVE
Affiliation City:	SAN BRUNO
Affiliation State:	CA
Affiliation Country:	Not reported
Affiliation Zip:	94066
Affiliation Phone:	,
Affiliation Type Desc:	Operator
Entity Name:	MARK GUTIERREZ
Entity Title:	Not reported
Affiliation Address:	Not reported
Affiliation City:	Not reported
Affiliation State:	Not reported
Affiliation Country:	Not reported
Affiliation Zip:	Not reported
Affiliation Phone:	(415) 859-0197,
Affiliation Type Desc:	Legal Owner
Entity Name:	GUTIERREZ, MARK
Entity Title:	Not reported
Affiliation Address:	1133 SAN MATEO AVE
Affiliation City:	SAN BRUNO
Affiliation State:	CA
Affiliation Country:	United States
Affiliation Zip:	94066
Affiliation Phone:	(415) 859-0197,

AP506 **FREEMANS AUTO REPAIR** **San Mateo Co. BI** **S106981612**
ENE **1133 SAN MATEO** **N/A**
1/8-1/4 **SAN BRUNO, CA 94066**
0.245 mi.
1292 ft. **Site 7 of 13 in cluster AP**

Relative: **Lower**

Actual: **21 ft.**

San Mateo Co. BI:

Name:	FREEMANS AUTO REPAIR
Address:	1133 SAN MATEO
City,State,Zip:	SAN BRUNO, CA 94066
Region:	SAN MATEO
Facility ID:	FA0022447
Prog Element Code:	GENERATES and RECYCLES WASTE OIL/SOLVENT
Record Id:	PR0024440
Description:	GENERATES & RECYCLES WASTE OIL/SOLVENT
Facility Status:	Inactive, non-billable
Program Category:	HAZARDOUS WASTE PROGRAM

Name:	NOR CAL
Address:	1133 SAN MATEO
City,State,Zip:	SAN BRUNO, CA 94066
Region:	SAN MATEO
Facility ID:	FA0046303
Prog Element Code:	STORMWATER ANNUAL INSPECTION FEE
Record Id:	PR0062727
Description:	STORMWATER ANNUAL FEE - INSP FREQ EVERY 2 YRS
Facility Status:	Inactive, non-billable
Program Category:	STORMWATER

Name:	NOR CAL
Address:	1133 SAN MATEO
City,State,Zip:	SAN BRUNO, CA 94066
Region:	SAN MATEO
Facility ID:	FA0046303
Prog Element Code:	STORES MV FUELS OR WASTE ONLY
Record Id:	PR0062725
Description:	STORES MV FUELS OR WASTE ONLY
Facility Status:	Active, billable
Program Category:	BUSINESS PLAN PROGRAM

Name:	NOR CAL
Address:	1133 SAN MATEO
City,State,Zip:	SAN BRUNO, CA 94066
Region:	SAN MATEO
Facility ID:	FA0046303
Prog Element Code:	GENERATES and RECYCLES WASTE OIL/SOLVENT
Record Id:	PR0062726
Description:	GENERATES & RECYCLES WASTE OIL/SOLVENT
Facility Status:	Active, billable
Program Category:	HAZARDOUS WASTE PROGRAM

AP507 **NORCAL PERFORMANCE & REPAIR** **RCRA NonGen / NLR** **1031047924**
ENE **1122 SAN MATEO AVE** **CAC003274930**
1/8-1/4 **SAN MATEO, CA 94066**
0.245 mi.
1294 ft. **Site 8 of 13 in cluster AP**

Relative: **Lower**

Actual: **20 ft.**

RCRA Listings:

Date Form Received by Agency:	20240226
Handler Name:	Norcal Performance & Repair
Handler Address:	1122 San Mateo Ave
Handler City,State,Zip:	SAN MATEO, CA 94066
EPA ID:	CAC003274930
Contact Name:	MARK GUTIERREZ
Contact Address:	1122 SAN MATEO AVE
Contact City,State,Zip:	SAN MATEO, CA 94066
Contact Telephone:	650-871-1834
Contact Fax:	Not reported
Contact Email:	NORCALPERFORMANCE@GMAIL.COM
Contact Title:	Not reported
EPA Region:	09
Land Type:	Not reported
Federal Waste Generator Description:	Not a generator, verified
Non-Notifier:	Not reported
Biennial Report Cycle:	Not reported
Accessibility:	Not reported
Active Site Indicator:	Not reported
State District Owner:	Not reported
State District:	Not reported
Mailing Address:	1122 SAN MATEO AVE
Mailing City,State,Zip:	SAN MATEO, CA 94066
Owner Name:	Mark Gutierrez
Owner Type:	Other
Operator Name:	Mark Gutierrez
Operator Type:	Other
Short-Term Generator Activity:	No
Importer Activity:	No
Mixed Waste Generator:	No
Transporter Activity:	No
Transfer Facility Activity:	No
Recycler Activity with Storage:	No
Small Quantity On-Site Burner Exemption:	No
Smelting Melting and Refining Furnace Exemption:	No
Underground Injection Control:	No
Off-Site Waste Receipt:	No
Universal Waste Indicator:	No
Universal Waste Destination Facility:	No
Federal Universal Waste:	No
Active Site State-Reg Handler:	---
Federal Facility Indicator:	Not reported
Hazardous Secondary Material Indicator:	N
Sub-Part K Indicator:	Not reported
2018 GPRA Permit Baseline:	Not on the Baseline
2018 GPRA Renewals Baseline:	Not on the Baseline
202 GPRA Corrective Action Baseline:	No
Subject to Corrective Action Universe:	No
Non-TSDFs Where RCRA CA has Been Imposed Universe:	No
Corrective Action Priority Ranking:	No NCAPS ranking
Environmental Control Indicator:	No
Institutional Control Indicator:	No

NORCAL PERFORMANCE & REPAIR (Continued) **1031047924**

Human Exposure Controls Indicator:	N/A
Groundwater Controls Indicator:	N/A
Significant Non-Complier Universe:	No
Unaddressed Significant Non-Complier Universe:	No
Addressed Significant Non-Complier Universe:	No
Significant Non-Complier With a Compliance Schedule Universe:	No
Financial Assurance Required:	Not reported
Handler Date of Last Change:	20240227
Recognized Trader-Importer:	No
Recognized Trader-Exporter:	No
Importer of Spent Lead Acid Batteries:	No
Exporter of Spent Lead Acid Batteries:	No
Recycler Activity Without Storage:	No
Manifest Broker:	No
Sub-Part P Indicator:	No

Handler - Owner Operator:

Owner/Operator Indicator:	Owner
Owner/Operator Name: MARK GUTIERREZ	
Legal Status:	Other
Date Became Current:	Not reported
Date Ended Current:	Not reported
Owner/Operator Address:	1122 SAN MATEO AVE
Owner/Operator City,State,Zip:	SAN MATEO, CA 94066
Owner/Operator Telephone:	650-871-1834
Owner/Operator Telephone Ext:	Not reported
Owner/Operator Fax:	Not reported
Owner/Operator Email:	Not reported

Owner/Operator Indicator:	Operator
Owner/Operator Name: MARK GUTIERREZ	
Legal Status:	Other
Date Became Current:	Not reported
Date Ended Current:	Not reported
Owner/Operator Address:	1122 SAN MATEO AVE
Owner/Operator City,State,Zip:	SAN MATEO, CA 94066
Owner/Operator Telephone:	650-871-1834
Owner/Operator Telephone Ext:	Not reported
Owner/Operator Fax:	Not reported
Owner/Operator Email:	Not reported

Historic Generators:

Receive Date:	20240226
Handler Name: NORCAL PERFORMANCE & REPAIR	
Federal Waste Generator Description:	Not a generator, verified
State District Owner:	Not reported
Large Quantity Handler of Universal Waste:	No
Recognized Trader Importer:	No
Recognized Trader Exporter:	No
Spent Lead Acid Battery Importer:	No
Spent Lead Acid Battery Exporter:	No
Current Record:	Yes
Non Storage Recycler Activity:	No
Electronic Manifest Broker:	No

NORCAL PERFORMANCE & REPAIR (Continued) **1031047924**

List of NAICS Codes and Descriptions:
NAICS Code: 811111
NAICS Description: GENERAL AUTOMOTIVE REPAIR

Facility Has Received Notices of Violations:
Violations: No Violations Found

Evaluation Action Summary:
Evaluations: No Evaluations Found

AP508 **MAS GLOBAL, INC. DBA A & R AUTOMOTIVE** **San Mateo Co. BI** **S122412315**
ENE **1141 SAN MATEO** **N/A**
1/8-1/4 **SAN BRUNO, CA 94066**
0.246 mi.
1297 ft. **Site 9 of 13 in cluster AP**

Relative: **Lower**
Actual: **20 ft.**

San Mateo Co. BI:
Name: MAS GLOBAL, INC. DBA A & R AUTOMOTIVE
Address: 1141 SAN MATEO
City,State,Zip: SAN BRUNO, CA 94066
Region: SAN MATEO
Facility ID: FA0063923
Prog Element Code: STORES MV FUELS OR WASTE ONLY
Record Id: PR0086782
Description: STORES MV FUELS OR WASTE ONLY
Facility Status: Inactive, non-billable
Program Category: BUSINESS PLAN PROGRAM

Name: MAS GLOBAL, INC. DBA A & R AUTOMOTIVE
Address: 1141 SAN MATEO
City,State,Zip: SAN BRUNO, CA 94066
Region: SAN MATEO
Facility ID: FA0063923
Prog Element Code: GENERATES and RECYCLES WASTE OIL/SOLVENT
Record Id: PR0086783
Description: GENERATES & RECYCLES WASTE OIL/SOLVENT
Facility Status: Active, billable
Program Category: HAZARDOUS WASTE PROGRAM

AP509 **A&R AUTOMOTIVE** **RCRA NonGen / NLR** **1024855260**
ENE **1141 SAN MATEO AVE** **CAL000417706**
1/8-1/4 **SAN BRUNO, CA 94066**
0.246 mi.
1297 ft. **Site 10 of 13 in cluster AP**

Relative: **Lower**
Actual: **20 ft.**

RCRA Listings:
Date Form Received by Agency: 20160603
Handler Name: A&R Automotive
Handler Address: 1141 San Mateo Ave
Handler City,State,Zip: SAN BRUNO, CA 94066
EPA ID: CAL000417706
Contact Name: MIKE FOX
Contact Address: 1141 SAN MATEO AVE
Contact City,State,Zip: SAN BRUNO, CA 94066

A&R AUTOMOTIVE (Continued) **1024855260**

Contact Telephone:	650-278-8905
Contact Fax:	646-607-0717
Contact Email:	INFO.ARAUTOSERVICE@GMAIL.COM
Contact Title:	Not reported
EPA Region:	09
Land Type:	Not reported
Federal Waste Generator Description:	Not a generator, verified
Non-Notifier:	Not reported
Biennial Report Cycle:	Not reported
Accessibility:	Not reported
Active Site Indicator:	Handler Activities
State District Owner:	Not reported
State District:	Not reported
Mailing Address:	1141 SAN MATEO AVE
Mailing City,State,Zip:	SAN BRUNO, CA 94066
Owner Name:	Mike Bertolli
Owner Type:	Other
Operator Name:	Mike Fox
Operator Type:	Other
Short-Term Generator Activity:	No
Importer Activity:	No
Mixed Waste Generator:	No
Transporter Activity:	No
Transfer Facility Activity:	No
Recycler Activity with Storage:	No
Small Quantity On-Site Burner Exemption:	No
Smelting Melting and Refining Furnace Exemption:	No
Underground Injection Control:	No
Off-Site Waste Receipt:	No
Universal Waste Indicator:	Yes
Universal Waste Destination Facility:	Yes
Federal Universal Waste:	No
Active Site State-Reg Handler:	---
Federal Facility Indicator:	Not reported
Hazardous Secondary Material Indicator:	N
Sub-Part K Indicator:	Not reported
2018 GPRA Permit Baseline:	Not on the Baseline
2018 GPRA Renewals Baseline:	Not on the Baseline
202 GPRA Corrective Action Baseline:	No
Subject to Corrective Action Universe:	No
Non-TSDFs Where RCRA CA has Been Imposed Universe:	No
Corrective Action Priority Ranking:	No NCAPS ranking
Environmental Control Indicator:	No
Institutional Control Indicator:	No
Human Exposure Controls Indicator:	N/A
Groundwater Controls Indicator:	N/A
Significant Non-Complier Universe:	No
Unaddressed Significant Non-Complier Universe:	No
Addressed Significant Non-Complier Universe:	No
Significant Non-Complier With a Compliance Schedule Universe:	No
Financial Assurance Required:	Not reported
Handler Date of Last Change:	20180906
Recognized Trader-Importer:	No
Recognized Trader-Exporter:	No
Importer of Spent Lead Acid Batteries:	No
Exporter of Spent Lead Acid Batteries:	No
Recycler Activity Without Storage:	No

A&R AUTOMOTIVE (Continued) **1024855260**

Manifest Broker: No
Sub-Part P Indicator: No

Handler - Owner Operator:
Owner/Operator Indicator: Owner
Owner/Operator Name: MIKE BERTOLLI
Legal Status: Other
Date Became Current: Not reported
Date Ended Current: Not reported
Owner/Operator Address: 1141 SAN MATEO AVE
Owner/Operator City,State,Zip: SAN BRUNO, CA 94066
Owner/Operator Telephone: 650-952-4036
Owner/Operator Telephone Ext: Not reported
Owner/Operator Fax: Not reported
Owner/Operator Email: Not reported

Owner/Operator Indicator: Operator
Owner/Operator Name: MIKE FOX
Legal Status: Other
Date Became Current: Not reported
Date Ended Current: Not reported
Owner/Operator Address: 1141 SAN MATEO AVE
Owner/Operator City,State,Zip: SAN BRUNO, CA 94066
Owner/Operator Telephone: 650-278-8905
Owner/Operator Telephone Ext: Not reported
Owner/Operator Fax: Not reported
Owner/Operator Email: Not reported

Historic Generators:
Receive Date: 20160603
Handler Name: A&R AUTOMOTIVE
Federal Waste Generator Description: Not a generator, verified
State District Owner: Not reported
Large Quantity Handler of Universal Waste: No
Recognized Trader Importer: No
Recognized Trader Exporter: No
Spent Lead Acid Battery Importer: No
Spent Lead Acid Battery Exporter: No
Current Record: Yes
Non Storage Recycler Activity: Not reported
Electronic Manifest Broker: Not reported

List of NAICS Codes and Descriptions:
NAICS Code: 811111
NAICS Description: GENERAL AUTOMOTIVE REPAIR

Facility Has Received Notices of Violations:
Violations: No Violations Found

Evaluation Action Summary:
Evaluations: No Evaluations Found

AP510 **A & R AUTOMOTIVE** **San Mateo Co. BI** **S102269985**
ENE **1141 SAN MATEO** **N/A**
1/8-1/4 **SAN BRUNO, CA 94066**
0.246 mi.
1297 ft. **Site 11 of 13 in cluster AP**

Relative: San Mateo Co. BI:
Lower

Actual:
20 ft.

Name:	A & R AUTOMOTIVE
Address:	1141 SAN MATEO
City,State,Zip:	SAN BRUNO, CA 94066
Region:	SAN MATEO
Facility ID:	FA0018265
Prog Element Code:	STORES MV FUELS OR WASTE ONLY
Record Id:	PR0004975
Description:	STORES MV FUELS OR WASTE ONLY
Facility Status:	Inactive, non-billable
Program Category:	BUSINESS PLAN PROGRAM

Name:	A & R AUTOMOTIVE
Address:	1141 SAN MATEO
City,State,Zip:	SAN BRUNO, CA 94066
Region:	SAN MATEO
Facility ID:	FA0018265
Prog Element Code:	GENERATES and RECYCLES WASTE OIL/SOLVENT
Record Id:	PR0012182
Description:	GENERATES & RECYCLES WASTE OIL/SOLVENT
Facility Status:	Inactive, non-billable
Program Category:	HAZARDOUS WASTE PROGRAM

Name:	A & R AUTOMOTIVE
Address:	1141 SAN MATEO
City,State,Zip:	SAN BRUNO, CA 94066
Region:	SAN MATEO
Facility ID:	FA0018265
Prog Element Code:	STORMWATER ANNUAL INSPECTION FEE
Record Id:	PR0043519
Description:	STORMWATER ANNUAL FEE - INSP FREQ EVERY 2 YRS
Facility Status:	Inactive, non-billable
Program Category:	STORMWATER

Name:	A & R AUTOMOTIVE
Address:	1141 SAN MATEO
City,State,Zip:	SAN BRUNO, CA 94066
Region:	SAN MATEO
Facility ID:	FA0059856
Prog Element Code:	STORMWATER ANNUAL INSPECTION FEE
Record Id:	PR0082267
Description:	STORMWATER ANNUAL FEE - INSP FREQ EVERY 2 YRS
Facility Status:	Inactive, non-billable
Program Category:	STORMWATER

Name:	A & R AUTOMOTIVE
Address:	1141 SAN MATEO
City,State,Zip:	SAN BRUNO, CA 94066
Region:	SAN MATEO
Facility ID:	FA0059856
Prog Element Code:	STORES MV FUELS OR WASTE ONLY
Record Id:	PR0082265
Description:	STORES MV FUELS OR WASTE ONLY

A & R AUTOMOTIVE (Continued) **S102269985**

Facility Status:	Inactive, non-billable
Program Category:	BUSINESS PLAN PROGRAM
Name:	A & R AUTOMOTIVE
Address:	1141 SAN MATEO
City,State,Zip:	SAN BRUNO, CA 94066
Region:	SAN MATEO
Facility ID:	FA0059856
Prog Element Code:	GENERATES and RECYCLES WASTE OIL/SOLVENT
Record Id:	PR0082266
Description:	GENERATES & RECYCLES WASTE OIL/SOLVENT
Facility Status:	Inactive, non-billable
Program Category:	HAZARDOUS WASTE PROGRAM

AQ511 **APPAREL CITY SEWING MACHINE CO** **RCRA NonGen / NLR** **1025870770**
NE **1217 MONTGOMERY AVE** **CAL000443878**
1/8-1/4 **SAN BRUNO, CA 94066**
0.247 mi.
1306 ft. **Site 1 of 6 in cluster AQ**

Relative: **Lower**
Actual: **21 ft.**

RCRA Listings:

Date Form Received by Agency:	20190225
Handler Name:	Apparel City Sewing Machine Co
Handler Address:	1217 Montgomery Ave
Handler City,State,Zip:	SAN BRUNO, CA 94066
EPA ID:	CAL000443878
Contact Name:	NELSON LAI
Contact Address:	1217 MONTGOMERY AVE
Contact City,State,Zip:	SAN BRUNO, CA 94066
Contact Telephone:	415-621-6660
Contact Fax:	415-621-6663
Contact Email:	APPARELCITYSF@GMAIL.COM
Contact Title:	Not reported
EPA Region:	09
Land Type:	Not reported
Federal Waste Generator Description:	Not a generator, verified
Non-Notifier:	Not reported
Biennial Report Cycle:	Not reported
Accessibility:	Not reported
Active Site Indicator:	Handler Activities
State District Owner:	Not reported
State District:	Not reported
Mailing Address:	1217 MONTGOMERY AVE
Mailing City,State,Zip:	SAN BRUNO, CA 94066
Owner Name:	Nelson Lai
Owner Type:	Other
Operator Name:	Nelson Lai
Operator Type:	Other
Short-Term Generator Activity:	No
Importer Activity:	No
Mixed Waste Generator:	No
Transporter Activity:	No
Transfer Facility Activity:	No
Recycler Activity with Storage:	Yes
Small Quantity On-Site Burner Exemption:	No
Smelting Melting and Refining Furnace Exemption:	No
Underground Injection Control:	No
Off-Site Waste Receipt:	No

APPAREL CITY SEWING MACHINE CO (Continued) **1025870770**

Universal Waste Indicator:	Yes
Universal Waste Destination Facility:	Yes
Federal Universal Waste:	No
Active Site State-Reg Handler:	---
Federal Facility Indicator:	Not reported
Hazardous Secondary Material Indicator:	N
Sub-Part K Indicator:	Not reported
2018 GPRA Permit Baseline:	Not on the Baseline
2018 GPRA Renewals Baseline:	Not on the Baseline
202 GPRA Corrective Action Baseline:	No
Subject to Corrective Action Universe:	No
Non-TSDFs Where RCRA CA has Been Imposed Universe:	No
Corrective Action Priority Ranking:	No NCAPS ranking
Environmental Control Indicator:	No
Institutional Control Indicator:	No
Human Exposure Controls Indicator:	N/A
Groundwater Controls Indicator:	N/A
Significant Non-Complier Universe:	No
Unaddressed Significant Non-Complier Universe:	No
Addressed Significant Non-Complier Universe:	No
Significant Non-Complier With a Compliance Schedule Universe:	No
Financial Assurance Required:	Not reported
Handler Date of Last Change:	20190628
Recognized Trader-Importer:	No
Recognized Trader-Exporter:	No
Importer of Spent Lead Acid Batteries:	No
Exporter of Spent Lead Acid Batteries:	No
Recycler Activity Without Storage:	No
Manifest Broker:	No
Sub-Part P Indicator:	No

Handler - Owner Operator:

Owner/Operator Indicator:	Operator
Owner/Operator Name: NELSON LAI	
Legal Status:	Other
Date Became Current:	Not reported
Date Ended Current:	Not reported
Owner/Operator Address:	1217 MONTGOMERY AVE
Owner/Operator City,State,Zip:	SAN BRUNO, CA 94066
Owner/Operator Telephone:	415-621-6660
Owner/Operator Telephone Ext:	Not reported
Owner/Operator Fax:	Not reported
Owner/Operator Email:	Not reported

Owner/Operator Indicator:	Owner
Owner/Operator Name: NELSON LAI	
Legal Status:	Other
Date Became Current:	Not reported
Date Ended Current:	Not reported
Owner/Operator Address:	1750 QUESADA WY
Owner/Operator City,State,Zip:	BURLINGAME, CA 94010
Owner/Operator Telephone:	415-621-6661
Owner/Operator Telephone Ext:	Not reported
Owner/Operator Fax:	Not reported
Owner/Operator Email:	Not reported

APPAREL CITY SEWING MACHINE CO (Continued) **1025870770**

Historic Generators:
Receive Date: 20190225
Handler Name: APPAREL CITY SEWING MACHINE CO
Federal Waste Generator Description: Not a generator, verified
State District Owner: Not reported
Large Quantity Handler of Universal Waste: No
Recognized Trader Importer: No
Recognized Trader Exporter: No
Spent Lead Acid Battery Importer: No
Spent Lead Acid Battery Exporter: No
Current Record: Yes
Non Storage Recycler Activity: Not reported
Electronic Manifest Broker: Not reported

List of NAICS Codes and Descriptions:
NAICS Code: 56299
NAICS Description: ALL OTHER WASTE MANAGEMENT SERVICES

Facility Has Received Notices of Violations:
Violations: No Violations Found

Evaluation Action Summary:
Evaluations: No Evaluations Found

AQ512 **APPAREL CITY SEWING MACHINE CO** **RCRA-SQG** **1000252313**
NE **1217 MONTGOMERY AVE** **FINDS** **CAD009458399**
1/8-1/4 **SAN BRUNO, CA 94066** **ECHO**
0.247 mi. **EMI**
1306 ft. **Site 2 of 6 in cluster AQ** **HWTS**
HAZNET
Relative:
Lower

Actual:
21 ft.

RCRA Listings:
Date Form Received by Agency: 19960901
Handler Name: California Etching Corp
Handler Address: 1217 Montgomery Ave
Handler City,State,Zip: SAN BRUNO, CA 94066
EPA ID: CAD009458399
Contact Name: Not reported
Contact Address: Not reported
Contact City,State,Zip: Not reported
Contact Telephone: Not reported
Contact Fax: Not reported
Contact Email: Not reported
Contact Title: Not reported
EPA Region: 09
Land Type: Not reported
Federal Waste Generator Description: Small Quantity Generator
Non-Notifier: Not reported
Biennial Report Cycle: Not reported
Accessibility: Not reported
Active Site Indicator: Handler Activities
State District Owner: Ca
State District: 2
Mailing Address: PO BOX 125
Mailing City,State,Zip: SAN BRUNO, CA 94066

APPAREL CITY SEWING MACHINE CO (Continued) **1000252313**

Owner Name:	Not reported
Owner Type:	Not reported
Operator Name:	Not Required
Operator Type:	Private
Short-Term Generator Activity:	No
Importer Activity:	No
Mixed Waste Generator:	No
Transporter Activity:	No
Transfer Facility Activity:	No
Recycler Activity with Storage:	No
Small Quantity On-Site Burner Exemption:	No
Smelting Melting and Refining Furnace Exemption:	No
Underground Injection Control:	No
Off-Site Waste Receipt:	No
Universal Waste Indicator:	No
Universal Waste Destination Facility:	No
Federal Universal Waste:	No
Active Site State-Reg Handler:	---
Federal Facility Indicator:	Not reported
Hazardous Secondary Material Indicator:	N
Sub-Part K Indicator:	Not reported
2018 GPRA Permit Baseline:	Not on the Baseline
2018 GPRA Renewals Baseline:	Not on the Baseline
202 GPRA Corrective Action Baseline:	No
Subject to Corrective Action Universe:	No
Non-TSDFs Where RCRA CA has Been Imposed Universe:	No
Corrective Action Priority Ranking:	No NCAPS ranking
Environmental Control Indicator:	No
Institutional Control Indicator:	No
Human Exposure Controls Indicator:	N/A
Groundwater Controls Indicator:	N/A
Significant Non-Complier Universe:	No
Unaddressed Significant Non-Complier Universe:	No
Addressed Significant Non-Complier Universe:	No
Significant Non-Complier With a Compliance Schedule Universe:	No
Financial Assurance Required:	Not reported
Handler Date of Last Change:	20060905
Recognized Trader-Importer:	No
Recognized Trader-Exporter:	No
Importer of Spent Lead Acid Batteries:	No
Exporter of Spent Lead Acid Batteries:	No
Recycler Activity Without Storage:	No
Manifest Broker:	No
Sub-Part P Indicator:	No

Handler - Owner Operator:

Owner/Operator Indicator:	Operator
Owner/Operator Name: NOT REQUIRED	
Legal Status:	Private
Date Became Current:	Not reported
Date Ended Current:	Not reported
Owner/Operator Address:	NOT REQUIRED
Owner/Operator City,State,Zip:	NOT REQUIRED, ME 99999
Owner/Operator Telephone:	415-555-1212
Owner/Operator Telephone Ext:	Not reported
Owner/Operator Fax:	Not reported

APPAREL CITY SEWING MACHINE CO (Continued) **1000252313**

Owner/Operator Email: Not reported

Owner/Operator Indicator: Operator
Owner/Operator Name: NOT REQUIRED
Legal Status: Private
Date Became Current: Not reported
Date Ended Current: Not reported
Owner/Operator Address: NOT REQUIRED
Owner/Operator City,State,Zip: NOT REQUIRED, ME 99999
Owner/Operator Telephone: 415-555-1212
Owner/Operator Telephone Ext: Not reported
Owner/Operator Fax: Not reported
Owner/Operator Email: Not reported

Owner/Operator Indicator: Owner
Owner/Operator Name: CALIFORNIA ETCHING CORPORATION
Legal Status: Private
Date Became Current: Not reported
Date Ended Current: Not reported
Owner/Operator Address: NOT REQUIRED
Owner/Operator City,State,Zip: NOT REQUIRED, ME 99999
Owner/Operator Telephone: 415-555-1212
Owner/Operator Telephone Ext: Not reported
Owner/Operator Fax: Not reported
Owner/Operator Email: Not reported

Historic Generators:
Receive Date: 19960901
Handler Name: CALIFORNIA ETCHING CORP
Federal Waste Generator Description: Large Quantity Generator
State District Owner: Ca
Large Quantity Handler of Universal Waste: No
Recognized Trader Importer: No
Recognized Trader Exporter: No
Spent Lead Acid Battery Importer: No
Spent Lead Acid Battery Exporter: No
Current Record: No
Non Storage Recycler Activity: Not reported
Electronic Manifest Broker: Not reported

Receive Date: 19960901
Handler Name: CALIFORNIA ETCHING CORP
Federal Waste Generator Description: Small Quantity Generator
State District Owner: Ca
Large Quantity Handler of Universal Waste: No
Recognized Trader Importer: No
Recognized Trader Exporter: No
Spent Lead Acid Battery Importer: No
Spent Lead Acid Battery Exporter: No
Current Record: Yes
Non Storage Recycler Activity: Not reported
Electronic Manifest Broker: Not reported

Receive Date: 19800814
Handler Name: CALIFORNIA ETCHING CORP
Federal Waste Generator Description: Large Quantity Generator
State District Owner: Ca

APPAREL CITY SEWING MACHINE CO (Continued) **1000252313**

Large Quantity Handler of Universal Waste: No
Recognized Trader Importer: No
Recognized Trader Exporter: No
Spent Lead Acid Battery Importer: No
Spent Lead Acid Battery Exporter: No
Current Record: No
Non Storage Recycler Activity: Not reported
Electronic Manifest Broker: Not reported

Receive Date: 19920115
Handler Name: CALIFORNIA ETCHING CORP
Federal Waste Generator Description: Large Quantity Generator
State District Owner: Not reported
Large Quantity Handler of Universal Waste: No
Recognized Trader Importer: No
Recognized Trader Exporter: No
Spent Lead Acid Battery Importer: No
Spent Lead Acid Battery Exporter: No
Current Record: No
Non Storage Recycler Activity: Not reported
Electronic Manifest Broker: Not reported

Receive Date: 19940328
Handler Name: CALIFORNIA ETCHING CORP
Federal Waste Generator Description: Large Quantity Generator
State District Owner: Not reported
Large Quantity Handler of Universal Waste: No
Recognized Trader Importer: No
Recognized Trader Exporter: No
Spent Lead Acid Battery Importer: No
Spent Lead Acid Battery Exporter: No
Current Record: No
Non Storage Recycler Activity: Not reported
Electronic Manifest Broker: Not reported

List of NAICS Codes and Descriptions:
NAICS Code: 334412
NAICS Description: BARE PRINTED CIRCUIT BOARD MANUFACTURING

NAICS Code: 334419
NAICS Description: OTHER ELECTRONIC COMPONENT MANUFACTURING

Facility Has Received Notices of Violations:
Violations: No Violations Found

Evaluation Action Summary:
Evaluations: No Evaluations Found

FINDS:
Registry ID: 110070590797

Click Here for FRS Facility Detail Report:

Environmental Interest/Information System:
The Resource Conservation and Recovery Act Information System

APPAREL CITY SEWING MACHINE CO (Continued) **1000252313**

(RCRAInfo) is EPA's comprehensive information system in support of the Resource Conservation and Recovery Act (RCRA) of 1976 and the Hazardous and Solid Waste Amendments (HSWA) of 1984. It tracks many types of information about generators, transporters, treaters, storers, and disposers of hazardous waste.

Registry ID: 110002343456

Click Here for FRS Facility Detail Report:

Environmental Interest/Information System:

The Toxic Release Inventory System (TRIS) is a publicly available EPA database reported annually by certain covered industry groups, as well as federal facilities. It contains information about more than 650 toxic chemicals that are being used, manufactured, treated, transported, or released into the environment, and includes information about waste management and pollution prevention activities.

The Resource Conservation and Recovery Act Information System (RCRAInfo) is EPA's comprehensive information system in support of the Resource Conservation and Recovery Act (RCRA) of 1976 and the Hazardous and Solid Waste Amendments (HSWA) of 1984. It tracks many types of information about generators, transporters, treaters, storers, and disposers of hazardous waste.

Click this hyperlink while viewing on your computer to access additional FINDS: detail in the EDR Site Report.

ECHO:

Envid:	1000252313
Registry ID:	110002343456

DFR URL:

Name:	CALIFORNIA ETCHING CORP
Address:	1217 MONTGOMERY AVENUE
City,State,Zip:	SAN BRUNO, CA 94066

EMI:

Name:	CALIFORNIA ETCHING CORPORATION
Address:	1217 MONTGOMERY AVE
City,State,Zip:	SAN BRUNO, CA 940660000
Year:	1987
County Code:	41
Air Basin:	SF
Facility ID:	742
Air District Name:	BA
SIC Code:	3479
Air District Name:	BAY AREA AQMD
Community Health Air Pollution Info System:	Not reported
Consolidated Emission Reporting Rule:	Not reported
Total Organic Hydrocarbon Gases Tons/Yr:	0
Reactive Organic Gases Tons/Yr:	0
Carbon Monoxide Emissions Tons/Yr:	0
NOX - Oxides of Nitrogen Tons/Yr:	0
SOX - Oxides of Sulphur Tons/Yr:	0
Particulate Matter Tons/Yr:	0
Part. Matter 10 Micrometers and Smllr Tons/Yr:	0

APPAREL CITY SEWING MACHINE CO (Continued) **1000252313**

HWTS:

Name:	CALIFORNIA ETCHING CORP
Address:	1217 MONTGOMERY AVE
Address 2:	Not reported
City,State,Zip:	SAN BRUNO, CA 94066
EPA ID:	CAD009458399
Inactive Date:	06/30/1996
Create Date:	07/23/1982
Last Act Date:	Not reported
Mailing Name:	Not reported
Mailing Address:	P O BOX 129
Mailing Address 2:	Not reported
Mailing City,State,Zip:	SAN BRUNO, CA 940660000
Owner Name:	SUNG L SULD P O
Owner Address:	BOX 129
Owner Address 2:	Not reported
Owner City,State,Zip:	SAN BRUNO, CA 940660000
Owner Phone:	Not reported
Owner Fax:	Not reported
Contact Name:	UNDELIVERABLE 96 FEES MB
Contact Address:	Not reported
Contact Address 2:	Not reported
City,State,Zip:	Not reported
Contact Phone:	Not reported
Contact Fax:	Not reported
Facility Status:	Inactive
Facility Type:	PERMANENT
Category:	FEDERAL
Latitude:	37.639666
Longitude:	-122.412566

NAICS:

EPA ID:	CAD009458399
Create Date:	2002-03-14 16:36:26.000
NAICS Code:	3342
NAICS Description:	Communications Equipment Manufacturing
Issued EPA ID Date:	1982-07-23 00:00:00
Inactive Date:	1996-06-30 00:00:00
Facility Name:	CALIFORNIA ETCHING CORP
Facility Address:	1217 MONTGOMERY AVE
Facility Address 2:	Not reported
Facility City:	SAN BRUNO
Facility County:	Not reported
Facility State:	CA
Facility Zip:	940660000

HAZNET:

Name:	CALIFORNIA ETCHING CORP
Address:	1217 MONTGOMERY AVE
Address 2:	Not reported
City,State,Zip:	SAN BRUNO, CA 940660000
Contact:	UNDELIVERABLE 96 FEES MB
Telephone:	--
Mailing Name:	Not reported
Mailing Address:	P O BOX 129

APPAREL CITY SEWING MACHINE CO (Continued) **1000252313**

Year:	1995
Gepaid:	CAD009458399
TSD EPA ID:	CAD000633164
CA Waste Code:	352 - Other organic solids
Disposal Method:	D80 - Disposal, Land Fill
Tons:	1.2
Year:	1994
Gepaid:	CAD009458399
TSD EPA ID:	CAD097030993
CA Waste Code:	792 - Liquids with pH <= 2 with metals
Disposal Method:	T01 - Treatment, Tank
Tons:	0.688
Year:	1994
Gepaid:	CAD009458399
TSD EPA ID:	CAT080010101
CA Waste Code:	181 - Other inorganic solid waste
Disposal Method:	H01 - Transfer Station
Tons:	0.4
Year:	1994
Gepaid:	CAD009458399
TSD EPA ID:	CAT000646117
CA Waste Code:	171 - Metal sludge (Alkaline solution (pH >= 12.5) with metals)
Disposal Method:	T01 - Treatment, Tank
Tons:	2.2934
Year:	1994
Gepaid:	CAD009458399
TSD EPA ID:	CAT080022148
CA Waste Code:	343 - Unspecified organic liquid mixture
Disposal Method:	H01 - Transfer Station
Tons:	0.187
Year:	1994
Gepaid:	CAD009458399
TSD EPA ID:	CAD069138899
CA Waste Code:	131 - Aqueous solution (2 < pH < 12.5) containing reactive anions ...
Disposal Method:	R01 - Recycler
Tons:	0.2293
Year:	1994
Gepaid:	CAD009458399
TSD EPA ID:	AZD980735500
CA Waste Code:	171 - Metal sludge (Alkaline solution (pH >= 12.5) with metals)
Disposal Method:	R01 - Recycler
Tons:	3.55
Year:	1994
Gepaid:	CAD009458399
TSD EPA ID:	CAD008488025
CA Waste Code:	792 - Liquids with pH <= 2 with metals
Disposal Method:	R01 - Recycler
Tons:	14.7201
Year:	1993

APPAREL CITY SEWING MACHINE CO (Continued) **1000252313**

Gepaid:	CAD009458399
TSD EPA ID:	CAT
CA Waste Code:	711 - Liquids with cyanides >= 1,000 Mg./L
Disposal Method:	R01 - Recycler
Tons:	0

Year:	1993
Gepaid:	CAD009458399
TSD EPA ID:	CAD000628149
CA Waste Code:	343 - Unspecified organic liquid mixture
Disposal Method:	-
Tons:	0.187

Click this hyperlink while viewing on your computer to access
30 additional CA HAZNET: record(s) in the EDR Site Report.

Additional Information:

Year:	1995
Gen EPA ID:	CAD009458399
Shipment Date:	19950119
Creation Date:	10/19/1995 0:00:00
Receipt Date:	19950124
Manifest ID:	93375195
Trans EPA ID:	CAD982468183
Trans Name:	Not reported
Trans 2 EPA ID:	CAD000083121
Trans 2 Name:	Not reported
TSDF EPA ID:	CAD000633164
Trans Name:	Not reported
TSDF Alt EPA ID:	Not reported
TSDF Alt Name:	Not reported
Waste Code Description:	352 - Other organic solids
RCRA Code:	Not reported
Meth Code:	D80 - Disposal, Land Fill
Quantity Tons:	1.2
Waste Quantity:	2400
Quantity Unit:	P
Additional Code 1:	Not reported
Additional Code 2:	Not reported
Additional Code 3:	Not reported
Additional Code 4:	Not reported
Additional Code 5:	Not reported

Additional Information:

Year:	1994
Gen EPA ID:	CAD009458399
Shipment Date:	19940603
Creation Date:	10/10/1995 0:00:00
Receipt Date:	19940606
Manifest ID:	89618770
Trans EPA ID:	CAD980584510
Trans Name:	Not reported
Trans 2 EPA ID:	Not reported

APPAREL CITY SEWING MACHINE CO (Continued) **1000252313**

Trans 2 Name:	Not reported
TSDF EPA ID:	AZD980735500
Trans Name:	Not reported
TSDF Alt EPA ID:	Not reported
TSDF Alt Name:	Not reported
Waste Code Description:	171 - Metal sludge (see 121
RCRA Code:	F006
Meth Code:	R01 - Recycler
Quantity Tons:	0.85
Waste Quantity:	1700
Quantity Unit:	P
Additional Code 1:	Not reported
Additional Code 2:	Not reported
Additional Code 3:	Not reported
Additional Code 4:	Not reported
Additional Code 5:	Not reported

Shipment Date:	19940603
Creation Date:	10/10/1995 0:00:00
Receipt Date:	19940606
Manifest ID:	89618770
Trans EPA ID:	CAD980584510
Trans Name:	Not reported
Trans 2 EPA ID:	Not reported
Trans 2 Name:	Not reported
TSDF EPA ID:	AZD980735500
Trans Name:	Not reported
TSDF Alt EPA ID:	Not reported
TSDF Alt Name:	Not reported
Waste Code Description:	171 - Metal sludge (see 121
RCRA Code:	F006
Meth Code:	R01 - Recycler
Quantity Tons:	0.5
Waste Quantity:	1000
Quantity Unit:	P
Additional Code 1:	Not reported
Additional Code 2:	Not reported
Additional Code 3:	Not reported
Additional Code 4:	Not reported
Additional Code 5:	Not reported

Shipment Date:	19940512
Creation Date:	10/10/1995 0:00:00
Receipt Date:	19940517
Manifest ID:	93707257
Trans EPA ID:	CAD980584510
Trans Name:	Not reported
Trans 2 EPA ID:	Not reported
Trans 2 Name:	Not reported
TSDF EPA ID:	AZD980735500
Trans Name:	Not reported
TSDF Alt EPA ID:	Not reported
TSDF Alt Name:	Not reported
Waste Code Description:	171 - Metal sludge (see 121
RCRA Code:	F006
Meth Code:	R01 - Recycler
Quantity Tons:	2.2

APPAREL CITY SEWING MACHINE CO (Continued) **1000252313**

Waste Quantity:	4400
Quantity Unit:	P
Additional Code 1:	Not reported
Additional Code 2:	Not reported
Additional Code 3:	Not reported
Additional Code 4:	Not reported
Additional Code 5:	Not reported
Shipment Date:	19940420
Creation Date:	3/25/1996 0:00:00
Receipt Date:	19940420
Manifest ID:	93092642
Trans EPA ID:	CAD069138899
Trans Name:	Not reported
Trans 2 EPA ID:	Not reported
Trans 2 Name:	Not reported
TSDF EPA ID:	CAD069138899
Trans Name:	Not reported
TSDF Alt EPA ID:	Not reported
TSDF Alt Name:	Not reported
Waste Code Description:	131 - Aqueous solution (2 < pH < 12.5) containing reactive anions (azide, bromate, chlorate, cyanide, fluoride, hypochlorite, nitrite, perchlorate, and sulfide anions
RCRA Code:	F007
Meth Code:	R01 - Recycler
Quantity Tons:	0.2293
Waste Quantity:	55
Quantity Unit:	G
Additional Code 1:	Not reported
Additional Code 2:	Not reported
Additional Code 3:	Not reported
Additional Code 4:	Not reported
Additional Code 5:	Not reported
Shipment Date:	19940409
Creation Date:	3/25/1996 0:00:00
Receipt Date:	19940409
Manifest ID:	93142494
Trans EPA ID:	CAD008488025
Trans Name:	Not reported
Trans 2 EPA ID:	Not reported
Trans 2 Name:	Not reported
TSDF EPA ID:	CAD008488025
Trans Name:	Not reported
TSDF Alt EPA ID:	CAD008488025
TSDF Alt Name:	Not reported
Waste Code Description:	792 - Not reported
RCRA Code:	D002
Meth Code:	R01 - Recycler
Quantity Tons:	0.1251
Waste Quantity:	30
Quantity Unit:	G
Additional Code 1:	Not reported
Additional Code 2:	Not reported
Additional Code 3:	Not reported
Additional Code 4:	Not reported
Additional Code 5:	Not reported

APPAREL CITY SEWING MACHINE CO (Continued) **1000252313**

Shipment Date:	19940405
Creation Date:	3/25/1996 0:00:00
Receipt Date:	19940413
Manifest ID:	93189996
Trans EPA ID:	CAD063547996
Trans Name:	Not reported
Trans 2 EPA ID:	Not reported
Trans 2 Name:	Not reported
TSDF EPA ID:	CAT080022148
Trans Name:	Not reported
TSDF Alt EPA ID:	CAT080022148
TSDF Alt Name:	Not reported
Waste Code Description:	343 - Unspecified organic liquid mixture
RCRA Code:	D007
Meth Code:	H01 - Transfer Station
Quantity Tons:	0.187
Waste Quantity:	55
Quantity Unit:	G
Additional Code 1:	Not reported
Additional Code 2:	Not reported
Additional Code 3:	Not reported
Additional Code 4:	Not reported
Additional Code 5:	Not reported

Shipment Date:	19940405
Creation Date:	3/25/1996 0:00:00
Receipt Date:	19940414
Manifest ID:	93189994
Trans EPA ID:	CAD063547996
Trans Name:	Not reported
Trans 2 EPA ID:	Not reported
Trans 2 Name:	Not reported
TSDF EPA ID:	CAT080010101
Trans Name:	Not reported
TSDF Alt EPA ID:	CAT080010101
TSDF Alt Name:	Not reported
Waste Code Description:	181 - Other inorganic solid waste Organics
RCRA Code:	Not reported
Meth Code:	H01 - Transfer Station
Quantity Tons:	0.4
Waste Quantity:	800
Quantity Unit:	P
Additional Code 1:	Not reported
Additional Code 2:	Not reported
Additional Code 3:	Not reported
Additional Code 4:	Not reported
Additional Code 5:	Not reported

Shipment Date:	19940405
Creation Date:	3/25/1996 0:00:00
Receipt Date:	19940412
Manifest ID:	93189995
Trans EPA ID:	CAD063547996
Trans Name:	Not reported
Trans 2 EPA ID:	Not reported
Trans 2 Name:	Not reported
TSDF EPA ID:	CAD097030993

APPAREL CITY SEWING MACHINE CO (Continued) **1000252313**

Trans Name:	Not reported
TSDF Alt EPA ID:	CAD097030993
TSDF Alt Name:	Not reported
Waste Code Description:	792 - Not reported
RCRA Code:	D002
Meth Code:	T01 - Treatment, Tank
Quantity Tons:	0.688
Waste Quantity:	165
Quantity Unit:	G
Additional Code 1:	Not reported
Additional Code 2:	Not reported
Additional Code 3:	Not reported
Additional Code 4:	Not reported
Additional Code 5:	Not reported

Shipment Date:	19940326
Creation Date:	10/5/1995 0:00:00
Receipt Date:	19940330
Manifest ID:	89618768
Trans EPA ID:	CAD008488025
Trans Name:	Not reported
Trans 2 EPA ID:	Not reported
Trans 2 Name:	Not reported
TSDF EPA ID:	CAD008488025
Trans Name:	Not reported
TSDF Alt EPA ID:	CAD008488025
TSDF Alt Name:	Not reported
Waste Code Description:	792 - Not reported
RCRA Code:	D002
Meth Code:	R01 - Recycler
Quantity Tons:	14.595
Waste Quantity:	3500
Quantity Unit:	G
Additional Code 1:	Not reported
Additional Code 2:	Not reported
Additional Code 3:	Not reported
Additional Code 4:	Not reported
Additional Code 5:	Not reported

Shipment Date:	19940112
Creation Date:	9/15/1995 0:00:00
Receipt Date:	19940117
Manifest ID:	92684391
Trans EPA ID:	ILD099202681
Trans Name:	Not reported
Trans 2 EPA ID:	Not reported
Trans 2 Name:	Not reported
TSDF EPA ID:	CAT000646117
Trans Name:	Not reported
TSDF Alt EPA ID:	CAT000646117
TSDF Alt Name:	Not reported
Waste Code Description:	171 - Metal sludge (see 121
RCRA Code:	F006
Meth Code:	T01 - Treatment, Tank
Quantity Tons:	2.0641
Waste Quantity:	495
Quantity Unit:	G

APPAREL CITY SEWING MACHINE CO (Continued) **1000252313**

Additional Code 1:	Not reported
Additional Code 2:	Not reported
Additional Code 3:	Not reported
Additional Code 4:	Not reported
Additional Code 5:	Not reported

Additional Information:

Year:	1993
Gen EPA ID:	CAD009458399
Shipment Date:	19931019
Creation Date:	9/13/1995 0:00:00
Receipt Date:	19931020
Manifest ID:	93195840
Trans EPA ID:	CAD000628149
Trans Name:	Not reported
Trans 2 EPA ID:	Not reported
Trans 2 Name:	Not reported
TSDF EPA ID:	CAD000628149
Trans Name:	Not reported
TSDF Alt EPA ID:	CAD000628149
TSDF Alt Name:	Not reported
Waste Code Description:	792 - Not reported
RCRA Code:	D001
Meth Code:	H01 - Transfer Station
Quantity Tons:	0.9174
Waste Quantity:	220
Quantity Unit:	G
Additional Code 1:	Not reported
Additional Code 2:	Not reported
Additional Code 3:	Not reported
Additional Code 4:	Not reported
Additional Code 5:	Not reported

Shipment Date:	19931019
Creation Date:	9/13/1995 0:00:00
Receipt Date:	19931020
Manifest ID:	93195840
Trans EPA ID:	CAD000628149
Trans Name:	Not reported
Trans 2 EPA ID:	Not reported
Trans 2 Name:	Not reported
TSDF EPA ID:	CAD000628149
Trans Name:	Not reported
TSDF Alt EPA ID:	CAD000628149
TSDF Alt Name:	Not reported
Waste Code Description:	792 - Not reported
RCRA Code:	D002
Meth Code:	H01 - Transfer Station
Quantity Tons:	1.1467
Waste Quantity:	275
Quantity Unit:	G
Additional Code 1:	Not reported
Additional Code 2:	Not reported
Additional Code 3:	Not reported
Additional Code 4:	Not reported
Additional Code 5:	Not reported

APPAREL CITY SEWING MACHINE CO (Continued) **1000252313**

Shipment Date:	19931019
Creation Date:	9/13/1995 0:00:00
Receipt Date:	19931020
Manifest ID:	93195840
Trans EPA ID:	CAD000628149
Trans Name:	Not reported
Trans 2 EPA ID:	Not reported
Trans 2 Name:	Not reported
TSDF EPA ID:	CAD000628149
Trans Name:	Not reported
TSDF Alt EPA ID:	CAD000628149
TSDF Alt Name:	Not reported
Waste Code Description:	343 - Unspecified organic liquid mixture
RCRA Code:	D007
Meth Code:	- Not reported
Quantity Tons:	0.187
Waste Quantity:	55
Quantity Unit:	G
Additional Code 1:	Not reported
Additional Code 2:	Not reported
Additional Code 3:	Not reported
Additional Code 4:	Not reported
Additional Code 5:	Not reported

Shipment Date:	19930818
Creation Date:	9/12/1995 0:00:00
Receipt Date:	19930819
Manifest ID:	93195624
Trans EPA ID:	CAD000628149
Trans Name:	Not reported
Trans 2 EPA ID:	Not reported
Trans 2 Name:	Not reported
TSDF EPA ID:	CAD000628149
Trans Name:	Not reported
TSDF Alt EPA ID:	CAD000628149
TSDF Alt Name:	Not reported
Waste Code Description:	792 - Not reported
RCRA Code:	D002
Meth Code:	H01 - Transfer Station
Quantity Tons:	0.9174
Waste Quantity:	220
Quantity Unit:	G
Additional Code 1:	Not reported
Additional Code 2:	Not reported
Additional Code 3:	Not reported
Additional Code 4:	Not reported
Additional Code 5:	Not reported

Shipment Date:	19930818
Creation Date:	9/12/1995 0:00:00
Receipt Date:	19930819
Manifest ID:	93195624
Trans EPA ID:	CAD000628149
Trans Name:	Not reported
Trans 2 EPA ID:	Not reported
Trans 2 Name:	Not reported
TSDF EPA ID:	CAD000628149

APPAREL CITY SEWING MACHINE CO (Continued) **1000252313**

Trans Name:	Not reported
TSDF Alt EPA ID:	CAD000628149
TSDF Alt Name:	Not reported
Waste Code Description:	343 - Unspecified organic liquid mixture
RCRA Code:	D007
Meth Code:	H01 - Transfer Station
Quantity Tons:	0.187
Waste Quantity:	55
Quantity Unit:	G
Additional Code 1:	Not reported
Additional Code 2:	Not reported
Additional Code 3:	Not reported
Additional Code 4:	Not reported
Additional Code 5:	Not reported

Shipment Date:	19930818
Creation Date:	9/12/1995 0:00:00
Receipt Date:	19930819
Manifest ID:	93195624
Trans EPA ID:	CAD000628149
Trans Name:	Not reported
Trans 2 EPA ID:	Not reported
Trans 2 Name:	Not reported
TSDF EPA ID:	CAD000628149
Trans Name:	Not reported
TSDF Alt EPA ID:	CAD000628149
TSDF Alt Name:	Not reported
Waste Code Description:	343 - Unspecified organic liquid mixture
RCRA Code:	D007
Meth Code:	H01 - Transfer Station
Quantity Tons:	0.187
Waste Quantity:	55
Quantity Unit:	G
Additional Code 1:	Not reported
Additional Code 2:	Not reported
Additional Code 3:	Not reported
Additional Code 4:	Not reported
Additional Code 5:	Not reported

Shipment Date:	19930809
Creation Date:	9/13/1995 0:00:00
Receipt Date:	19930809
Manifest ID:	89618774
Trans EPA ID:	Not reported
Trans Name:	Not reported
Trans 2 EPA ID:	Not reported
Trans 2 Name:	Not reported
TSDF EPA ID:	CAT
Trans Name:	Not reported
TSDF Alt EPA ID:	Not reported
TSDF Alt Name:	Not reported
Waste Code Description:	711 - Liquids with cyanides > 1000 mg/l
RCRA Code:	F007
Meth Code:	R01 - Recycler
Quantity Tons:	0
Waste Quantity:	145
Quantity Unit:	Y

APPAREL CITY SEWING MACHINE CO (Continued) **1000252313**

Additional Code 1:	Not reported
Additional Code 2:	Not reported
Additional Code 3:	Not reported
Additional Code 4:	Not reported
Additional Code 5:	Not reported
Shipment Date:	19930625
Creation Date:	9/8/1995 0:00:00
Receipt Date:	Not reported
Manifest ID:	92733075
Trans EPA ID:	CAD000628149
Trans Name:	Not reported
Trans 2 EPA ID:	Not reported
Trans 2 Name:	Not reported
TSDF EPA ID:	CAD000628149
Trans Name:	Not reported
TSDF Alt EPA ID:	Not reported
TSDF Alt Name:	Not reported
Waste Code Description:	135 - Unspecified aqueous solution
RCRA Code:	Not reported
Meth Code:	- Not reported
Quantity Tons:	0.063
Waste Quantity:	15
Quantity Unit:	G
Additional Code 1:	Not reported
Additional Code 2:	Not reported
Additional Code 3:	Not reported
Additional Code 4:	Not reported
Additional Code 5:	Not reported
Shipment Date:	19930625
Creation Date:	9/8/1995 0:00:00
Receipt Date:	Not reported
Manifest ID:	92733075
Trans EPA ID:	CAD000628149
Trans Name:	Not reported
Trans 2 EPA ID:	Not reported
Trans 2 Name:	Not reported
TSDF EPA ID:	CAD000628149
Trans Name:	Not reported
TSDF Alt EPA ID:	Not reported
TSDF Alt Name:	Not reported
Waste Code Description:	135 - Unspecified aqueous solution
RCRA Code:	D008
Meth Code:	- Not reported
Quantity Tons:	0.063
Waste Quantity:	15
Quantity Unit:	G
Additional Code 1:	Not reported
Additional Code 2:	Not reported
Additional Code 3:	Not reported
Additional Code 4:	Not reported
Additional Code 5:	Not reported
Shipment Date:	19930625
Creation Date:	9/8/1995 0:00:00
Receipt Date:	Not reported

APPAREL CITY SEWING MACHINE CO (Continued) **1000252313**

Manifest ID:	92733074
Trans EPA ID:	CAD000628149
Trans Name:	Not reported
Trans 2 EPA ID:	Not reported
Trans 2 Name:	Not reported
TSDF EPA ID:	CAD000628149
Trans Name:	Not reported
TSDF Alt EPA ID:	Not reported
TSDF Alt Name:	Not reported
Waste Code Description:	181 - Other inorganic solid waste Organics
RCRA Code:	Not reported
Meth Code:	- Not reported
Quantity Tons:	0.25
Waste Quantity:	500
Quantity Unit:	P
Additional Code 1:	Not reported
Additional Code 2:	Not reported
Additional Code 3:	Not reported
Additional Code 4:	Not reported
Additional Code 5:	Not reported

AR513 **GRANITE EXCAVATION & DEMOLITION CO** **RCRA NonGen / NLR** **1025868787**
NNE **160 S LINDEN AVE** **E MANIFEST** **CAL000385009**
1/8-1/4 **SOUTH SAN FRANCISCO, CA 94080**
0.249 mi.
1314 ft. **Site 1 of 19 in cluster AR**

Relative: **Lower**

Actual: **24 ft.**

RCRA Listings:

Date Form Received by Agency:	20130429
Handler Name:	Granite Excavation & Demolition Inc
Handler Address:	160 S Linden Ave Ste 100
Handler City,State,Zip:	SOUTH SAN FRANCISCO, CA 94080-6435
EPA ID:	CAL000385009
Contact Name:	ERWIN O TOOLE
Contact Address:	160 SOUTH LINDEN AVE SUITE 100
Contact City,State,Zip:	SOUTH SAN FRANCISCO, CA 94080
Contact Telephone:	650-737-8700
Contact Fax:	650-737-8704
Contact Email:	ERWIN@GRANITESF.COM
Contact Title:	Not reported
EPA Region:	09
Land Type:	Not reported
Federal Waste Generator Description:	Not a generator, verified
Non-Notifier:	Not reported
Biennial Report Cycle:	Not reported
Accessibility:	Not reported
Active Site Indicator:	Handler Activities
State District Owner:	Not reported
State District:	Not reported
Mailing Address:	160 S LINDEN AVE STE 100
Mailing City,State,Zip:	SOUTH SAN FRANCISCO, CA 94080-6435
Owner Name:	Granite Excavation & Demolition Inc
Owner Type:	Other
Operator Name:	Erwin O Toole
Operator Type:	Other
Short-Term Generator Activity:	No
Importer Activity:	No
Mixed Waste Generator:	No

GRANITE EXCAVATION & DEMOLITION CO (Continued) **1025868787**

Transporter Activity:	Yes
Transfer Facility Activity:	No
Recycler Activity with Storage:	Yes
Small Quantity On-Site Burner Exemption:	No
Smelting Melting and Refining Furnace Exemption:	No
Underground Injection Control:	No
Off-Site Waste Receipt:	No
Universal Waste Indicator:	Yes
Universal Waste Destination Facility:	Yes
Federal Universal Waste:	No
Active Site State-Reg Handler:	---
Federal Facility Indicator:	Not reported
Hazardous Secondary Material Indicator:	N
Sub-Part K Indicator:	Not reported
2018 GPRA Permit Baseline:	Not on the Baseline
2018 GPRA Renewals Baseline:	Not on the Baseline
202 GPRA Corrective Action Baseline:	No
Subject to Corrective Action Universe:	No
Non-TSDFs Where RCRA CA has Been Imposed Universe:	No
Corrective Action Priority Ranking:	No NCAPS ranking
Environmental Control Indicator:	No
Institutional Control Indicator:	No
Human Exposure Controls Indicator:	N/A
Groundwater Controls Indicator:	N/A
Significant Non-Complier Universe:	No
Unaddressed Significant Non-Complier Universe:	No
Addressed Significant Non-Complier Universe:	No
Significant Non-Complier With a Compliance Schedule Universe:	No
Financial Assurance Required:	Not reported
Handler Date of Last Change:	20190628
Recognized Trader-Importer:	No
Recognized Trader-Exporter:	No
Importer of Spent Lead Acid Batteries:	No
Exporter of Spent Lead Acid Batteries:	No
Recycler Activity Without Storage:	No
Manifest Broker:	No
Sub-Part P Indicator:	No

Handler - Owner Operator:

Owner/Operator Indicator:	Owner
Owner/Operator Name: GRANITE EXCAVATION & DEMOLITION INC	
Legal Status:	Other
Date Became Current:	Not reported
Date Ended Current:	Not reported
Owner/Operator Address:	160 S LINDEN AVE STE 100
Owner/Operator City,State,Zip:	SOUTH SAN FRANCISCO, CA 94080-6435
Owner/Operator Telephone:	650-737-8700
Owner/Operator Telephone Ext:	Not reported
Owner/Operator Fax:	Not reported
Owner/Operator Email:	Not reported

Owner/Operator Indicator:	Operator
Owner/Operator Name: ERWIN O TOOLE	
Legal Status:	Other
Date Became Current:	Not reported
Date Ended Current:	Not reported

GRANITE EXCAVATION & DEMOLITION CO (Continued) **1025868787**

Owner/Operator Address: 160 SOUTH LINDEN AVE SUITE 100
Owner/Operator City,State,Zip: SOUTH SAN FRANCISCO, CA 94080
Owner/Operator Telephone: 650-737-8700
Owner/Operator Telephone Ext: Not reported
Owner/Operator Fax: Not reported
Owner/Operator Email: Not reported

Historic Generators:
Receive Date: 20130429
Handler Name: GRANITE EXCAVATION & DEMOLITION INC
Federal Waste Generator Description: Not a generator, verified
State District Owner: Not reported
Large Quantity Handler of Universal Waste: No
Recognized Trader Importer: Not reported
Recognized Trader Exporter: Not reported
Spent Lead Acid Battery Importer: Not reported
Spent Lead Acid Battery Exporter: Not reported
Current Record: Yes
Non Storage Recycler Activity: Not reported
Electronic Manifest Broker: Not reported

List of NAICS Codes and Descriptions:
NAICS Code: 23499
NAICS Description: ALL OTHER HEAVY CONSTRUCTION

Facility Has Received Notices of Violations:
Violations: No Violations Found

Evaluation Action Summary:
Evaluations: No Evaluations Found

E MANIFEST:
Manifest Tracking Number: 007546877SKS
Last Updated Date: 20200826
Shipped Date: 20200708
Received Date: 20200803
Manifest Status: Signed
Submission Type: DataImage5Copy
Origin Type: Service
Generator EPA ID: CAL000385009
Generator Name: Granite Excavation & Demolition Co
Generator Location Street Number: Not reported
Generator Location Street 1: 160 S LINDEN AVE
Generator Location Street 2: Not reported
Generator Location City: SOUTH SAN FRANCISCO
Generator Location State: CA
Generator Location Zip: 94080
Generator Mail Street Number: Not reported
Generator Mail Street 1: 160 S Linden Ave
Generator Mail Street 2: Not reported
Generator Mail City: South San Francisco
Generator Mail Zip: 94080
Generator Mail State: CA
Generator Contact Company Name: Granite Excavation & Demolition Co

GRANITE EXCAVATION & DEMOLITION CO (Continued) **1025868787**

Designated Facility EPA ID:	ORQ000025197
Designated Facility Name:	Thermo Fluids, Inc.
Designated Facility Mail Street Number:	Not reported
Designated Facility Mail Street 1:	Not reported
Designated Facility Mail Street 2:	12533 SE Carpenter Drive
Designated Facility Mail City:	Clackamas
Designated Facility Mail Zip:	97015
Designated Facility Mail State:	OR
Designated Facility Location Street Number:	Not reported
Designated Facility Location Street 1:	12533 SE Carpenter Drive
Designated Facility Location Street 2:	Not reported
Designated Facility Location City:	Clackamas
Designated Facility Location Zip:	97015
Designated Facility Location State:	OR
Designated Facility Contact Company Name:	Not reported
Manifest Residue Indicator:	N
Rejection Indicator:	N

Manifest Tracking Number:	007006013SKS
Last Updated Date:	20190827
Shipped Date:	20190411
Received Date:	20190423
Manifest Status:	Corrected
Submission Type:	DataImage5Copy
Origin Type:	Service
Generator EPA ID:	CAL000385009
Generator Name:	Granite Excavation & Demolition Co
Generator Location Street Number:	Not reported
Generator Location Street 1:	160 S LINDEN AVE
Generator Location Street 2:	Not reported
Generator Location City:	SOUTH SAN FRANCISCO
Generator Location State:	CA
Generator Location Zip:	94080
Generator Mail Street Number:	Not reported
Generator Mail Street 1:	160 S Linden Ave
Generator Mail Street 2:	Not reported
Generator Mail City:	South San Francisco
Generator Mail Zip:	94080
Generator Mail State:	CA
Generator Contact Company Name:	Not reported
Designated Facility EPA ID:	ORQ000025197
Designated Facility Name:	Thermo Fluids, Inc.
Designated Facility Mail Street Number:	Not reported
Designated Facility Mail Street 1:	Not reported
Designated Facility Mail Street 2:	12533 SE Carpenter Drive
Designated Facility Mail City:	Clackamas
Designated Facility Mail Zip:	97015
Designated Facility Mail State:	OR
Designated Facility Location Street Number:	Not reported
Designated Facility Location Street 1:	12533 SE Carpenter Drive
Designated Facility Location Street 2:	Not reported
Designated Facility Location City:	Clackamas
Designated Facility Location Zip:	97015
Designated Facility Location State:	OR
Designated Facility Contact Company Name:	Not reported
Manifest Residue Indicator:	N
Rejection Indicator:	N

GRANITE EXCAVATION & DEMOLITION CO (Continued) **1025868787**

State Waste:
Manifest Tracking Number: 007006013SKS
Waste Line Number: 1
State Waste Code Owner: CA
State Waste Code: 223
State Waste: Unspecified oil-containing waste

Transporter:
Manifest Tracking Number: 007006013SKS
Transporter Line Number: 1
Transporter EPA ID: TXR000081205
Transporter Name: Safety-Kleen Systems, Inc.

Manifest Tracking Number: 007006013SKS
Transporter Line Number: 2
Transporter EPA ID: MAD039322250
Transporter Name: Clean Harbors Environmental Services, Inc.

Waste Line:
Manifest Tracking Number: 007006013SKS
Waste Line Number: 1
U.S. DOT Hazardous Indicator: N
U.S. DOT ID Number: Not reported
U.S. DOT Description: Not reported
Non-Hazardous Waste Description: NONE, NON-RCRA HAZARDOUS WASTE, SOLID (DRAINED/UNDRAINED USED OIL FILTERS), N/A, NONE
Number of Containers: 2
Container Type Code: DM
Container Type Description: Metal drums, barrels, kegs
Waste Quantity: 400
Quantity Unit of Measure Code: P
Quantity Unit of Measure Description: Pounds
Waste Quantity, in Tons: 0.2
Acute Waste Quantity, in Tons: 0
Non-Acute Waste Quantity, in Tons: 0.2
Waste Quantity, in Kilograms: 181.406
Acute Waste Quantity, in Kilograms: 0
Non-Acute Waste Quantity, in Kilorgrams: 181.406
Management Method Code: H141
Management Method Description: STORAGE, BULKING AND/OR TRANSFER OFF SITE
Waste Residue Indicator: N
Quantity Discrepancy Indicator: N
Waste Type Discrepancy Indicator: N
Waste Density: Not reported
Waste Density Unit of Measure Code: Not reported
Waste Density Unit of Measure Description: Not reported
Form Code: Not reported
Form Code Description: Not reported
Source Code: Not reported
Source Code Description: Not reported
Waste Minimization Code: Not reported
Waste Minimization Code Description: Not reported
Consent Number: Not reported
EPA Waste Indicator: N

AR514 **WEST COAST AUTOMOTIVE SERVICE CENTER** **LUST** **S113096331**
NNE **160 S LINDEN AVE** **HWP** **N/A**
1/8-1/4 **SOUTH SAN FRANCISCO, CA 94080** **HWTS**
0.249 mi. **HAZNET**
1314 ft. **Site 2 of 19 in cluster AR**

Relative: Lower

Actual: 24 ft.

SAN MATEO CO. LUST:

Name:	DUPONT
Address:	160 S LINDEN AVE
City,State,Zip:	SOUTH SAN FRANCISCO, CA
Region:	SAN MATEO
Facility ID:	550117
Facility Status:	9- Case Closed
Global ID:	T0608100658
APN Number:	014241040
Case Type:	SOUTH SAN FRANCISCO, CA
EDR Link ID:	SOUTH SAN FRANCISCO, CA

HWP:

EPA ID:	CAD009206855
Name:	WEST COAST AUTOMOTIVE SERVICE CENTER
Address:	160 S LINDEN AVE
Cleanup Status:	CLOSED
Latitude:	37.64251
Longitude:	-122.4144
Facility Type:	Historical - Non-Operating
Facility Size:	Not reported
Supervisor:	Not reported
Site Code:	Not reported
Senate District:	13
Assembly District:	21
Public Information Officer:	Not reported
Commercial Offsite Facility Types:	Not reported
Project Manager Lead:	Not reported
Project Manager:	Not reported
Permit Type:	RCRA
Permit Effective Date:	Not reported
Permit Expiration Date:	Not reported
Calenviroscreen Score:	81-85%
Total Planned Hours:	Not reported
Total Planned Amount:	Not reported
Total Actual Hours:	Not reported
Quarterly Update:	10/18/2017 - Facility submitted Part A application on 11/18/1980 and DSH issued an ISD on 3/6/1981. Then on 6/23/1982 the facility submitted a closure plan which was a approved on 8/16/1983 (see closure verification letter).

Closure:

EPA ID:	CAD009206855
Facility Type:	Historical - Non-Operating
Facility Name:	WEST COAST AUTOMOTIVE SERVICE CENTER
Project Manager:	Not reported
Project Manager Lead:	Not reported
Supervisor:	Not reported
Facility Size:	Not reported
Facility Status:	CLOSED
Activity Type:	Closure Final
Final Date:	Not reported
Type:	RCRA

WEST COAST AUTOMOTIVE SERVICE CENTER (Continued) **S113096331**

Title Description: Clean Closed
Due Date: Not reported
Comments: Not reported
Unit Names: Unit1
Event Description: Closure Final - ISSUE CLOSURE VERIFICATION
Actual Date: 08/16/1983

HWTS:
Name: JMB CONSTRUCTION
Address: 160 S LINDEN
Address 2: Not reported
City,State,Zip: SOUTH SAN FRANCISCO, CA 94080
EPA ID: CAL000181670
Inactive Date: 06/30/2001
Create Date: 06/11/1998
Last Act Date: Not reported
Mailing Name: Not reported
Mailing Address: 150 EXECUTIVE PARK BLVD STE 4400
Mailing Address 2: Not reported
Mailing City,State,Zip: SOUTH SAN FRANCISCO, CA 941343309
Owner Name: MARGARET BURKE
Owner Address: 150 EXECUTIVE PARK BLVD STE 4400
Owner Address 2: Not reported
Owner City,State,Zip: SAN FRANCISCO, CA 941343309
Owner Phone: Not reported
Owner Fax: Not reported
Contact Name: BRANDON MCLOUGHLIN - FOREMAN
Contact Address: 5 MURRAY ST
Contact Address 2: Not reported
City,State,Zip: SAN FRANCISCO, CA 941120000
Contact Phone: Not reported
Contact Fax: Not reported
Facility Status: Inactive
Facility Type: PERMANENT
Category: STATE
Latitude: 37.650568
Longitude: -122.411708

HAZNET:
Name: JMB CONSTRUCTION
Address: 160 S LINDEN
Address 2: Not reported
City,State,Zip: SOUTH SAN FRANCISCO, CA 940800000
Contact: BRANDON MCLOUGHLIN - FOREMAN
Telephone: 4155597639
Mailing Name: Not reported
Mailing Address: 150 EXECUTIVE PARK BLVD STE 4400

Year: 2000
Gepaid: CAL000181670
TSD EPA ID: CAD028409019
CA Waste Code: 223 - Unspecified oil-containing waste
Disposal Method: H01 - Transfer Station
Tons: 0.2

WEST COAST AUTOMOTIVE SERVICE CENTER (Continued) **S113096331**

Additional Information:

Year:	2000
Gen EPA ID:	CAL000181670
Shipment Date:	20000518
Creation Date:	9/25/2000 0:00:00
Receipt Date:	20000530
Manifest ID:	20042132
Trans EPA ID:	CAD981694722
Trans Name:	Not reported
Trans 2 EPA ID:	CAD982524480
Trans 2 Name:	Not reported
TSDF EPA ID:	CAD028409019
Trans Name:	Not reported
TSDF Alt EPA ID:	CAD028409019
TSDF Alt Name:	Not reported
Waste Code Description:	223 - Unspecified oil-containing waste
RCRA Code:	Not reported
Meth Code:	H01 - Transfer Station
Quantity Tons:	0.2
Waste Quantity:	400
Quantity Unit:	P
Additional Code 1:	Not reported
Additional Code 2:	Not reported
Additional Code 3:	Not reported
Additional Code 4:	Not reported
Additional Code 5:	Not reported

AR515 **DUPONT** **UST FINDER RELEASE** **1028950834**
NNE **160 SOUTH LINDEN AVENUE** **N/A**
1/8-1/4 **SOUTH SAN FRANCISCO, CA 94080**
0.249 mi.
1314 ft. **Site 3 of 19 in cluster AR**

Relative: **Lower**
Actual: **24 ft.**

UST FINDER RELEASE:

Object ID:	38298
Facility ID:	Not reported
Lust ID:	CAT0608100658
Name:	DUPONT
Address:	160 SOUTH LINDEN AVENUE
City,State,Zip:	SOUTH SAN FRANCISCO, CA 94080
Address Match Type:	PointAddress
Reported Date:	Not reported
Status:	No Further Action
Substance:	Not reported
Population within 1500ft:	373
Domestic Wells within 1500ft:	0
Land Use:	Developed, High Intensity
Within SPA:	No
SPA PWS Facility ID:	Not reported
SPA Water Type:	Not reported
SPA Facility Type:	Not reported
SPA HUC12:	Not reported
Within WHPA:	Yes
WHPA PWS Facility ID:	CA4110009_10185
WHPA Water Type:	GW - Ground water
WHPA Facility Type:	WL - Well

DUPONT (Continued) **1028950834**

WHPA HUC12:	180500040903
Within 100yr Floodplain:	No
Tribe:	Not reported
EPA Region:	9
NFA Letter 1:	Not reported
NFA Letter 2:	Not reported
NFA Letter 3:	Not reported
NFA Letter 4:	Not reported
Closed With Residual Contaminate:	Not reported
Coordinate Source:	Geocode
X Coord:	-122.41364
Y Coord:	37.64243
Latitude:	37.6424299999999
Longitude:	-122.41364

AR516 **SFO AIRPORTER INC** **AST** **A100424398**
NNE **160 S LINDEN AVE** **N/A**
1/8-1/4 **SOUTH SAN FRANCISCO, CA 94080**
0.249 mi.
1314 ft. **Site 4 of 19 in cluster AR**

Relative: **Lower**

Actual: **24 ft.**

AST:

Name:	SFO AIRPORTER INC
Address:	160 S LINDEN AVE
City/Zip:	SOUTH SAN FRANCISCO,94080
Certified Unified Program Agencies:	Not reported
Owner:	SFO AIRPORTER INC
Total Gallons:	Not reported
CERSID:	10342027
Facility ID:	Not reported
Business Name:	SFO AIRPORTER INC
Phone:	6502462775
Fax:	6502462778
Mailing Address:	160 S LINDEN AVE
Mailing Address City:	SOUTH SAN FRANCISCO
Mailing Address State:	CA
Mailing Address Zip Code:	94080
Operator Name:	SFO Airporter
Operator Phone:	6502462770
Owner Phone:	6502462775
Owner Mail Address:	160 S LINDEN AVE 300
Owner State:	CA
Owner Zip Code:	94080
Owner Country:	United States
Property Owner Name:	Not reported
Property Owner Phone:	Not reported
Property Owner Mailing Address:	Not reported
Property Owner City:	Not reported
Property Owner Stat :	Not reported
Property Owner Zip Code:	Not reported
Property Owner Country:	Not reported
EPAID:	cal000374091

AR517 **DUPONT** **RESPONSE** **1000925659**
NNE **160 LINDEN** **ENVIROSTOR** **N/A**
1/8-1/4 **S SAN FRANCISCO, CA 94080** **LUST**
0.249 mi. **San Mateo Co. BI**
1314 ft. **Site 5 of 19 in cluster AR** **Cortese**
HIST CORTESE
Relative: **CIWQS**
Lower **CERS**

Actual:
24 ft.

RESPONSE:

Name:	E.I. DUPONT DE NEMOURS
Address:	160 SOUTH LINDEN AVENUE
City,State,Zip:	S SAN FRANCISCO, CA 94080
Facility ID:	41280049
Site Type:	State Response
Site Type Detail:	State Response or NPL
Acres:	Not reported
National Priorities List:	NO
Cleanup Oversight Agencies:	NONE SPECIFIED
Lead Agency Description:	Not reported
Project Manager:	Not reported
Supervisor:	* Mark Piros
Division Branch:	Cleanup Berkeley
Site Code:	200394
Site Mgmt. Req.:	NONE SPECIFIED
Assembly:	21
Senate:	13
Special Program Status:	Not reported
Status:	Certified
Status Date:	01/01/1983
Restricted Use:	NO
Funding:	Responsible Party
Latitude:	37.64251
Longitude:	-122.4144
APN:	NONE SPECIFIED
Past Use:	NONE SPECIFIED
Potential COC :	NONE SPECIFIED
Confirmed COC:	NONE SPECIFIED
Potential Description:	NONE SPECIFIED
Alias Name:	DUPONT DE NEMOURS & COMPANY
Alias Type:	Alternate Name
Alias Name:	110033618645
Alias Type:	EPA (FRS #)
Alias Name:	200394
Alias Type:	Project Code (Site Code)
Alias Name:	41280049
Alias Type:	Envirostor ID Number

Completed Info:

Completed Area Name:	PROJECT WIDE
Completed Sub Area Name:	Not reported
Completed Document Type:	Certification
Completed Date:	01/01/1983
Comments:	Certified Site. 1600 tons of hazardous waste was removed. No month and day information was available. January 1 chosen because it gives the earliest statute of limitations date.
Completed Area Name:	PROJECT WIDE
Completed Sub Area Name:	Not reported
Completed Document Type:	* Discovery

DUPONT (Continued) **1000925659**

Completed Date: 08/01/1980
Comments: Site Discovery. Facility was identified as an active site independent of drive-by; same address as Koningsberg Electronics, Inc, (#41360066).

Future Area Name: Not reported
Future Sub Area Name: Not reported
Future Document Type: Not reported
Future Due Date: Not reported
Schedule Area Name: Not reported
Schedule Sub Area Name: Not reported
Schedule Document Type: Not reported
Schedule Due Date: Not reported
Schedule Revised Date: Not reported

ENVIROSTOR:
Name: E.I. DUPONT DE NEMOURS
Address: 160 SOUTH LINDEN AVENUE
City,State,Zip: S SAN FRANCISCO, CA 94080
Facility ID: 41280049
Status: Certified
Status Date: 01/01/1983
Site Code: 200394
Site Type: State Response
Site Type Detailed: State Response or NPL
Acres: Not reported
NPL: NO
Regulatory Agencies: NONE SPECIFIED
Lead Agency: NONE SPECIFIED
Program Manager: Not reported
Supervisor: * Mark Piros
Division Branch: Cleanup Berkeley
Assembly: 21
Senate: 13
Special Program: Not reported
Restricted Use: NO
Site Mgmt Req: NONE SPECIFIED
Funding: Responsible Party
Latitude: 37.64251
Longitude: -122.4144
APN: NONE SPECIFIED
Past Use: NONE SPECIFIED
Potential COC: NONE SPECIFIED
Confirmed COC: NONE SPECIFIED
Potential Description: NONE SPECIFIED
Alias Name: DUPONT DE NEMOURS & COMPANY
Alias Type: Alternate Name
Alias Name: 110033618645
Alias Type: EPA (FRS #)
Alias Name: 200394
Alias Type: Project Code (Site Code)
Alias Name: 41280049
Alias Type: Envirostor ID Number

Completed Info:
Completed Area Name: PROJECT WIDE
Completed Sub Area Name: Not reported

DUPONT (Continued) **1000925659**

Completed Document Type: Certification
Completed Date: 01/01/1983
Comments: Certified Site. 1600 tons of hazardous waste was removed. No month and day information was available. January 1 chosen because it gives the earliest statute of limitations date.

Completed Area Name: PROJECT WIDE
Completed Sub Area Name: Not reported
Completed Document Type: * Discovery
Completed Date: 08/01/1980
Comments: Site Discovery. Facility was identified as an active site independent of drive-by; same address as Koningsberg Electronics, Inc, (#41360066).

Future Area Name: Not reported
Future Sub Area Name: Not reported
Future Document Type: Not reported
Future Due Date: Not reported
Schedule Area Name: Not reported
Schedule Sub Area Name: Not reported
Schedule Document Type: Not reported
Schedule Due Date: Not reported
Schedule Revised Date: Not reported

LUST:
Name: DUPONT
Address: 160 SOUTH LINDEN AVENUE
City,State,Zip: SOUTH SAN FRANCISCO, CA 94080
Lead Agency: SAN MATEO COUNTY LOP
Case Type: LUST Cleanup Site

Geo Track:
Global Id: T0608100658
Latitude: 37.643406602
Longitude: -122.414492
Status: Completed - Case Closed
Status Date: 10/06/2011
Case Worker: JM
RB Case Number: 41-0692
Local Agency: SAN MATEO COUNTY LOP
File Location: Not reported
Local Case Number: 550117
Potential Media Affect: Other Groundwater (uses other than drinking water)
Potential Contaminants of Concern: Arsenic, Stoddard solvent / Mineral Spriits / Distillates
EPA Region: 9
Coordinate Source: Manual Entry on Screens
Cuf Case: NO
Quantity Released Gallons: 0
Begin Date: 04/24/1987
Leak Reported Date: 04/24/1987
How Discovered: Other Means
How Discovered Description: Not reported
Discharge Source: Not reported
Discharge Cause: Not reported
Stop Method: Other Means
Stop Description: Not reported
No Further Action Date: 10/06/2011

DUPONT (Continued) **1000925659**

CA Water Watershed Name:	South Bay - San Mateo Bayside (204.40)
Dwr Groundwater Subbasin Name:	Westside (2-035)
Disadvantaged Community:	Not reported
CA Enviroscreen 3 Score:	71-75%
CA Enviroscreen 4 Score:	80-85%
Military DOD Site:	No
Facility Project Subtype:	Not reported
RWQCB Region:	SAN FRANCISCO BAY RWQCB (REGION 2)
Site History:	Extracted from URS documents San Mateo County does not take responsibility for the accuracy of the statements made or any professional interpretations made in the referenced reports. The former DuPont plant in South San Francisco was an active paint manufacturing operation from 1934 through 1982. Peak production at the plant occurred in 1955, when employment reached 250 workers. In 1982, operations were reduced, and from 1982 until September 2000 the facility was used mainly for warehousing paints and quality control testing of bulk paints that were shipped to the NUMMI plant in Fremont, California. In 1985, DuPont sold one of its parcels (150 South Linden Avenue) to Bay Cities Building Materials. In September 2000, Intrinsic Ventures LLC of Menlo Park, California, purchased the remaining parcel (160 South Linden Avenue) from DuPont. The Site is currently being used for commercial occupancy. The Site is located on a bay plain about 1.5 miles west of San Francisco Bay. The Site is located at an elevation of about 20 feet above sea level and slopes gently northwestward. A map prepared by the U.S. Geological Survey shows that old marshlands, that have been covered with man-made fill, begin about 500 feet northeast of the site and extend to the edge of San Francisco Bay. On the U.S. Geological Survey map the Site is shown as being underlain by the Quaternary age Colma Formation, which is composed of sand, sandy clay, and silty sand. Toward San Francisco Bay, younger alluvium and bay mud overlie the Colma Formation. Depth to groundwater at the Site during the latest monitoring event on June 14, 2007 ranged from 5.38 to 8.57 feet bgs. The average direction of groundwater flow for that date was to the northeast at an average gradient of 0.013 feet per foot. The entire area from the Site eastward to San Francisco Bay is developed as industrial and commercial properties. Industrial and commercial properties also extend north, west, and south from the Site. There are no residential properties in the vicinity of the Site. Several investigations have been conducted at the Site to characterize its soil, groundwater quality, and hydrogeologic conditions. In general, these investigations were designed to evaluate the extent of impacted soils and groundwater beneath the Site and to assess the hydrogeologic conditions. Groundwater monitoring is ongoing at the Site. DuPont Environmental Remediation Services (DERS) performed a limited Environmental Assessment of the Site in 1991. Eleven soil borings were advanced at locations selected after a review of historical site activities. Soil samples were collected from each boring. The soil analytical results from this investigation showed the presence of impacted soils in the area of the former tank farm. Soils were impacted with BTEX and other volatile organic compounds (VOCs), including acetone, 2-butanone, hexanone, methylene chloride, and di-nbutylphthlate. In October 1998, URS Greiner Woodward-Clyde performed a Phase II Environmental Site Assessment (ESA) at the Site. Eleven more soil borings were advanced at locations based on the results of the DERS investigation and a historical review of Site activities. Soil and groundwater samples were collected at each

DUPONT (Continued) **1000925659**

boring. In addition, shallow soil samples were collected at five other locations. Toluene, ethylbenzene, xylenes, TPH-gas, and total petroleum hydrocarbons as diesel (TPH-diesel) were detected in over half of the soil samples. Benzo(a)pyrene, di-n-butylphthalate, and naphthalene were detected in soil samples from the tank farm area. BTEX, acetone, 2-butanone, 1,2-dichloroethane, and several semi-volatile organic compounds (SVOCs) were detected in Site groundwater samples. Site Specific Target Levels (SSTLs) were prepared for several future use scenarios in response to a County request and submitted with the Phase II ESA Report. URS performed a remedial investigation at the Site in July 1999. Among other tasks, the remedial investigation included collection and analysis of groundwater samples from the former tank farm area. The remedial investigation results indicated a potential hydrocarbon plume (TPH-mineral spirits, toluene, ethylbenzene, and xylenes) in groundwater that extended from the former tank farm area to South Linden Avenue. DuPont conducted a soil removal action in May-July 2000 under the direction of the County. URS submitted a remedial action report on July 26, 2000 that detailed the source removal activities performed as part of this action. The excavations were backfilled with imported clean bank-run fill material. In August 2000, four monitoring wells were installed in accordance with the work plan. Three monitoring wells were installed along the centerline of the plume and are being sampled in accordance with the groundwater monitoring and reporting plan. The fourth well was installed at an upgradient location and serves as a background well. Five quarters of groundwater monitoring were performed from December 2000 through December 2001 to investigate plume stability at the Site. Because the sampling results indicated a stable plume, the County approved a change to semiannual monitoring beginning in June 2002. In December 2002, URS performed an off-site groundwater investigation to evaluate possible off-site groundwater impacts of the former DuPont Automotive Products facility, in response to the San Mateo County Health Services Agency request for investigation. The investigation activities included sampling and analysis of shallow groundwater in two areas. The first area of investigation was along the border between the former DuPont Automotive Products facility and the adjacent Bay Cities Building Materials site. The second area of investigation occurred in the roadway on South Linden Avenue. Six soil borings were advanced and groundwater was collected from the temporary wells installed in the borings. Analytical results showed that the risk-based screening levels (RBSLs), based on exposure to vapor emissions from groundwater in indoor environment, were not exceeded at the sampled locations. Hence, it was concluded that the former DuPont Automotive Products facility was not causing human health concerns at the adjacent Bay Cities Building Materials site or in the roadway of South Linden Avenue. In a letter dated July 28, 2003, the County approved the elimination of groundwater analysis for TPH-gas, total petroleum hydrocarbons as mineral spirits (TPH-mineral spirits), and equipment blanks based on the submitted groundwater monitoring data. In 2003, the County notified DuPont by letter that the Site would need to be remediated to a residential standard unless a new, separate deed restriction was recorded for the Site. In a letter dated September 14, 2005, the County requested that DuPont compare historical Site soil and groundwater data with San Francisco Bay Region Water Quality Control Board Environmental Screening Levels (ESLs) for a hypothetical future residential land use of residential

DUPONT (Continued) **1000925659**

slab-ongrade construction. In response to the County s request, DuPont submitted the Current Conditions Report on March 31, 2006. On June 8, 2006, the County requested that a Work Plan be submitted to establish cleanup goals and either propose additional Site characterization based on the residential land use criteria or evaluate several remedial alternatives. As a result of previous investigations and removal actions, concentrations and distributions of constituents of concern are well understood over much of the Site. However, as stated in DuPont s July 3, 2006, recommendations for further characterization in the Amendment to the Current Conditions Report, additional groundwater sampling was needed to address data gaps pertinent to an assumed future residential use with slab-on-grade construction. In a letter dated July 18, 2006, the County provided comments and requested that additional groundwater data be collected as part of the Work Plan to assess plume stability. On August 10, 2006, DuPont submitted the Site Characterization Work Plan for Potential Future Residential Use, which presented the proposed work scope to further characterize and evaluate on-site soil, groundwater and soil gas based on a future hypothetical residential land use scenario, assuming slab-on-grade construction. The Work Plan was prepared in response to the County s letters of June 8 and July 18, 2006. The Work Plan also presented a proposed scope of work to further evaluate and characterize the stability of the groundwater plume, both on-site and off-site, in response to the County s letter of July 18, 2006. In a letter dated September 6, 2006, the County indicated acceptance of the work plan with modifications including analysis for hexavalent chromium in soil, evaluation of soil ecotoxicity screening levels, unsuitability of GeoprobeTM methods for geotechnical sampling, and collecting samples from the adjacent downgradient property location. In a letter dated November 22, 2006, the County indicated that it had received verification of the commercial deed restriction cosigned by San Mateo County, and that the deed restriction may decrease the scope of, but not necessarily eliminate, the Work Plan submitted on August 10, 2006. In a meeting with URS on December 5, 2006, the County agreed to a modification of the scope of work in the work plan to include only characterization of the on-site and off-site stability of the toluene plume in groundwater. The revised scope of work was summarized in a letter from URS to the County dated December 22, 2006. A subsurface investigation to characterize the groundwater toluene plume stability on-site and off-site was performed on January 31 and February 1 and 2, 2007. Fourteen grab groundwater samples were collected and analyzed for BTEX, acetone, 2-butanone (MEK), 4-methyl-2-pentanone (MIBK), 1,2-dichloroethane (DCA), and naphthalene. The data show that constituent levels exceeded RWQCB ESLs for groundwater as a potential drinking water resource at several sample locations on the Site and the adjacent property at 150 South Linden Avenue. None of the groundwater sample results exceed the Site-Specific Target Levels (SSTLs) developed for the Dupont facility or the RWQCB ESLs for indoor air impact in a commercial/industrial land use scenario with highly permeable soils. DuPont submitted the Site Groundwater Plume Stability Characterization Report on April 25, 2007, and concluded in the report that upgradient and crossgradient extents of the main contaminant plume in shallow groundwater had been substantially delineated. The report also concluded that the downgradient offsite extent of the main contaminant plume in shallow groundwater had not been fully delineated; however, the plume appeared to narrow

DUPONT (Continued) **1000925659**

substantially to the east beyond the west margin of South Linden Avenue. The June 14, 2007 groundwater monitoring results showed benzene, toluene, ethylbenzene, xylenes, acetone, 2-butanone (MEK) and 4-methyl-2-pentanone (MIBK) in monitoring well MW-1 at concentrations of 170 micrograms per liter (8g/L), 150,000 8g/L, 4,700 8g/L, 23,000 8g/L, 8,200 8g/L, 110 8g/L and 790 8g/L respectively (URS 2007b). Well MW-1 is the well closest to the former source area and is upgradient to the Central Concrete Supply Company (former Bay Cities Building Materials) site. In the July 1999 remedial investigation, two borings, A1 and A2, were advanced at the property boundary between the former DuPont site and the Bay Cities Building Materials site, and three borings, B1, B2, and B3, were advanced in South Linden Avenue roadway, adjacent to the two sites. In July 1999, BTEX was detected at both borings advanced at the property boundary, A1 and A2. Benzene was detected at concentrations of 100 8g/L at boring A1 and 200 8g/L at boring A2. Toluene was detected at concentrations of 45,000 8g/L at boring A1 and 110,000 8g/L at boring A2. Ethylbenzene was detected at concentrations of 3,000 8g

LUST:

Global Id:	T0608100658
Contact Type:	Local Agency Caseworker - Primary Caseworker
Contact Name:	JACOB MADDEN
Organization Name:	SAN MATEO COUNTY LOP
Address:	2000 ALAMEDA DE LAS PULGAS, Suite 100
City:	SAN MATEO
Email:	jmadden@smcgov.org
Phone Number:	6503995959

Global Id:	T0608100658
Contact Type:	Regional Board Caseworker
Contact Name:	Regional Water Board
Organization Name:	SAN FRANCISCO BAY RWQCB (REGION 2)
Address:	1515 CLAY ST SUITE 1400
City:	OAKLAND
Email:	Not reported
Phone Number:	Not reported

Global Id:	T0608100658
Contact Type:	Regional Board Caseworker
Contact Name:	UUU
Organization Name:	SAN FRANCISCO BAY RWQCB (REGION 2)
Address:	1515 CLAY ST SUITE 1400
City:	OAKLAND
Email:	Not reported
Phone Number:	Not reported

LUST:

Global Id:	T0608100658
Action Type:	ENFORCEMENT
Date:	11/22/2006
Action:	Staff Letter

Global Id:	T0608100658
Action Type:	ENFORCEMENT
Date:	11/21/2006

DUPONT (Continued) **1000925659**

Action: Email Correspondence

Global Id: T0608100658
Action Type: ENFORCEMENT
Date: 11/30/2010
Action: Technical Correspondence / Assistance / Other

Global Id: T0608100658
Action Type: Other
Date: 04/24/1987
Action: Leak Reported

Global Id: T0608100658
Action Type: RESPONSE
Date: 02/15/2004
Action: Monitoring Report - Quarterly

Global Id: T0608100658
Action Type: RESPONSE
Date: 02/15/2007
Action: Monitoring Report - Quarterly

Global Id: T0608100658
Action Type: RESPONSE
Date: 02/15/2005
Action: Monitoring Report - Quarterly

Global Id: T0608100658
Action Type: RESPONSE
Date: 02/15/2006
Action: Monitoring Report - Quarterly

Global Id: T0608100658
Action Type: RESPONSE
Date: 02/15/2003
Action: Monitoring Report - Quarterly

Global Id: T0608100658
Action Type: RESPONSE
Date: 08/15/2003
Action: Monitoring Report - Quarterly

Global Id: T0608100658
Action Type: RESPONSE
Date: 08/15/2007
Action: Monitoring Report - Quarterly

Global Id: T0608100658
Action Type: RESPONSE
Date: 08/15/2005
Action: Monitoring Report - Quarterly

Global Id: T0608100658
Action Type: RESPONSE
Date: 08/15/2004
Action: Monitoring Report - Quarterly

DUPONT (Continued) **1000925659**

Global Id: T0608100658
Action Type: RESPONSE
Date: 04/19/2002
Action: Soil and Water Investigation Report

Global Id: T0608100658
Action Type: RESPONSE
Date: 08/11/2003
Action: Soil and Water Investigation Report

Global Id: T0608100658
Action Type: RESPONSE
Date: 10/10/2003
Action: Electronic Reporting Submittal Due

Global Id: T0608100658
Action Type: RESPONSE
Date: 07/07/2006
Action: Soil and Water Investigation Report

Global Id: T0608100658
Action Type: RESPONSE
Date: 08/08/2006
Action: Risk Assessment Report

Global Id: T0608100658
Action Type: RESPONSE
Date: 09/27/2007
Action: Soil and Water Investigation Report

Global Id: T0608100658
Action Type: RESPONSE
Date: 06/30/2007
Action: Electronic Reporting Submittal Due

Global Id: T0608100658
Action Type: ENFORCEMENT
Date: 02/16/2011
Action: Notification - Fee Title Owners Notice - #20110216

Global Id: T0608100658
Action Type: ENFORCEMENT
Date: 02/16/2011
Action: Staff Letter - #20110216

Global Id: T0608100658
Action Type: ENFORCEMENT
Date: 08/05/2010
Action: Staff Letter - #20100805

Global Id: T0608100658
Action Type: RESPONSE
Date: 12/15/2008
Action: Monitoring Report - Semi-Annually

Global Id: T0608100658
Action Type: RESPONSE

DUPONT (Continued) **1000925659**

Date: 04/15/2009
Action: Correspondence

Global Id: T0608100658
Action Type: RESPONSE
Date: 09/25/2009
Action: Other Workplan

Global Id: T0608100658
Action Type: RESPONSE
Date: 03/26/2010
Action: Site Assessment Report

Global Id: T0608100658
Action Type: ENFORCEMENT
Date: 09/10/2003
Action: Staff Letter - #20030910A

Global Id: T0608100658
Action Type: ENFORCEMENT
Date: 05/31/2007
Action: Staff Letter - #20060906

Global Id: T0608100658
Action Type: ENFORCEMENT
Date: 06/10/2002
Action: Staff Letter - #20020610

Global Id: T0608100658
Action Type: ENFORCEMENT
Date: 03/28/2008
Action: Staff Letter - #20080328

Global Id: T0608100658
Action Type: ENFORCEMENT
Date: 09/07/2006
Action: Notice of Responsibility - #20060907

Global Id: T0608100658
Action Type: ENFORCEMENT
Date: 05/03/1993
Action: Notice of Responsibility - #1

Global Id: T0608100658
Action Type: ENFORCEMENT
Date: 07/28/2003
Action: Staff Letter - #20030728

Global Id: T0608100658
Action Type: ENFORCEMENT
Date: 10/08/2002
Action: Staff Letter - #20021008

Global Id: T0608100658
Action Type: ENFORCEMENT
Date: 09/14/2005
Action: Staff Letter - #20050914

DUPONT (Continued) **1000925659**

Global Id: T0608100658
Action Type: ENFORCEMENT
Date: 09/06/2006
Action: Staff Letter - #20060906

Global Id: T0608100658
Action Type: ENFORCEMENT
Date: 06/08/2006
Action: Staff Letter - #20060608

Global Id: T0608100658
Action Type: ENFORCEMENT
Date: 09/10/2003
Action: Staff Letter - #20030910B

Global Id: T0608100658
Action Type: ENFORCEMENT
Date: 05/26/2009
Action: Staff Letter - #20090526

Global Id: T0608100658
Action Type: ENFORCEMENT
Date: 03/17/2009
Action: Verbal Enforcement

Global Id: T0608100658
Action Type: ENFORCEMENT
Date: 07/14/2009
Action: Staff Letter - #20090714

Global Id: T0608100658
Action Type: ENFORCEMENT
Date: 11/11/2009
Action: Staff Letter - #20091111

Global Id: T0608100658
Action Type: ENFORCEMENT
Date: 10/06/2011
Action: Closure/No Further Action Letter - #20111006

Global Id: T0608100658
Action Type: ENFORCEMENT
Date: 01/04/2011
Action: Technical Correspondence / Assistance / Other

Global Id: T0608100658
Action Type: ENFORCEMENT
Date: 11/01/2006
Action: Technical Correspondence / Assistance / Other

Global Id: T0608100658
Action Type: RESPONSE
Date: 08/15/2006
Action: Monitoring Report - Quarterly

Global Id: T0608100658
Action Type: RESPONSE

DUPONT (Continued) **1000925659**

Date: 03/10/2004
Action: Other Report / Document

Global Id: T0608100658
Action Type: REMEDIATION
Date: 11/01/2010
Action: Excavation

Global Id: T0608100658
Action Type: REMEDIATION
Date: 05/01/2000
Action: Excavation

Global Id: T0608100658
Action Type: ENFORCEMENT
Date: 01/30/2007
Action: Technical Correspondence / Assistance / Other

Global Id: T0608100658
Action Type: ENFORCEMENT
Date: 12/31/2000
Action: Technical Correspondence / Assistance / Other

Global Id: T0608100658
Action Type: ENFORCEMENT
Date: 03/28/2008
Action: Staff Letter

Global Id: T0608100658
Action Type: ENFORCEMENT
Date: 04/01/2011
Action: Technical Correspondence / Assistance / Other

Global Id: T0608100658
Action Type: ENFORCEMENT
Date: 12/21/2010
Action: Technical Correspondence / Assistance / Other

Global Id: T0608100658
Action Type: ENFORCEMENT
Date: 11/09/2006
Action: Technical Correspondence / Assistance / Other

Global Id: T0608100658
Action Type: Other
Date: 02/09/1993
Action: Leak Discovery

Global Id: T0608100658
Action Type: RESPONSE
Date: 12/16/2010
Action: Correspondence

Global Id: T0608100658
Action Type: RESPONSE
Date: 08/15/2011
Action: Well Destruction Report

DUPONT (Continued) **1000925659**

Global Id: T0608100658
Action Type: RESPONSE
Date: 11/01/2006
Action: Other Report / Document

LUST:
Global Id: T0608100658
Status: Open - Case Begin Date
Status Date: 04/24/1987

Global Id: T0608100658
Status: Open - Site Assessment
Status Date: 03/01/1999

Global Id: T0608100658
Status: Open - Remediation
Status Date: 10/01/1999

Global Id: T0608100658
Status: Open - Verification Monitoring
Status Date: 07/01/2000

Global Id: T0608100658
Status: Open - Site Assessment
Status Date: 09/14/2005

Global Id: T0608100658
Status: Open - Verification Monitoring
Status Date: 10/08/2007

Global Id: T0608100658
Status: Completed - Case Closed
Status Date: 10/06/2011

LUST REG 2:
Region: 2
Facility Id: Not reported
Facility Status: Post remedial action monitoring
Case Number: 550117
How Discovered: OM
Leak Cause: Unknown
Leak Source: Unknown
Date Leak Confirmed: Not reported
Oversight Program: LUST
Prelim. Site Assesment Wokplan Submitted: Not reported
Preliminary Site Assesment Began: Not reported
Pollution Characterization Began: 3/1/1999
Pollution Remediation Plan Submitted: Not reported
Date Remediation Action Underway: 10/1/1999
Date Post Remedial Action Monitoring Began: 7/1/2000

San Mateo Co. BI:
Name: E I DUPONT AUTO SERVICE CENTER
Address: 160 LINDEN
City,State,Zip: SOUTH SAN FRANCISCO, CA 94080

DUPONT (Continued) **1000925659**

Region: SAN MATEO
Facility ID: FA0017794
Prog Element Code: GEN 6-25 TONS HAZ WASTE/YR
Record Id: PR0011537
Description: GEN 6-25 TONS HAZ WASTE/YR
Facility Status: Inactive, non-billable
Program Category: HAZARDOUS WASTE PROGRAM

Name: E I DUPONT AUTO SERVICE CENTER
Address: 160 LINDEN
City,State,Zip: SOUTH SAN FRANCISCO, CA 94080
Region: SAN MATEO
Facility ID: FA0017794
Prog Element Code: UNDERGROUND TANK - GENERAL
Record Id: PR0026218
Description: UNDERGROUND TANK - GENERAL
Facility Status: Inactive, non-billable
Program Category: UNDERGROUND TANK PROGRAM

Name: E I DUPONT AUTO SERVICE CENTER
Address: 160 LINDEN
City,State,Zip: SOUTH SAN FRANCISCO, CA 94080
Region: SAN MATEO
Facility ID: FA0017794
Prog Element Code: STORES HAZ MAT <31999GAL,239999LB, 111999FT^3
Record Id: PR0004208
Description: STORES HAZ MAT <31999GAL,223999LB, 111999CF
Facility Status: Inactive, non-billable
Program Category: BUSINESS PLAN PROGRAM

Name: SFO AIRPORTER INC
Address: 160 LINDEN
City,State,Zip: SOUTH SAN FRANCISCO, CA 94080
Region: SAN MATEO
Facility ID: FA0051800
Prog Element Code: 2353
Record Id: PR0071798
Description: TANK STOR CAP =>1,320 & <10,000 GAL
Facility Status: Active, billable
Program Category: ABOVE GROUND PETROLEUM STORAGE (AST)

Name: SFO AIRPORTER INC
Address: 160 LINDEN
City,State,Zip: SOUTH SAN FRANCISCO, CA 94080
Region: SAN MATEO
Facility ID: FA0051800
Prog Element Code: STORES HAZ MAT <15999GAL, 111999LB, 5599FT^3
Record Id: PR0071795
Description: STORES HAZ MAT <15999GAL, 111999LB, 5599CF
Facility Status: Active, billable
Program Category: BUSINESS PLAN PROGRAM

Name: SFO AIRPORTER INC
Address: 160 LINDEN
City,State,Zip: SOUTH SAN FRANCISCO, CA 94080
Region: SAN MATEO
Facility ID: FA0051800

DUPONT (Continued) **1000925659**

Prog Element Code: GENERATES and RECYCLES WASTE OIL/SOLVENT
Record Id: PR0071794
Description: GENERATES & RECYCLES WASTE OIL/SOLVENT
Facility Status: Active, billable
Program Category: HAZARDOUS WASTE PROGRAM

Name: GRANITE EXCAVATION & DEMOLITION
Address: 160 LINDEN
City,State,Zip: SOUTH SAN FRANCISCO, CA 94080
Region: SAN MATEO
Facility ID: FA0053669
Prog Element Code: STORES MV FUELS OR WASTE ONLY
Record Id: PR0074146
Description: STORES MV FUELS OR WASTE ONLY
Facility Status: Inactive, non-billable
Program Category: BUSINESS PLAN PROGRAM

Name: GRANITE EXCAVATION & DEMOLITION
Address: 160 LINDEN
City,State,Zip: SOUTH SAN FRANCISCO, CA 94080
Region: SAN MATEO
Facility ID: FA0053669
Prog Element Code: GENERATES and RECYCLES WASTE OIL/SOLVENT
Record Id: PR0074147
Description: GENERATES & RECYCLES WASTE OIL/SOLVENT
Facility Status: Inactive, non-billable
Program Category: HAZARDOUS WASTE PROGRAM

Name: ELEMENT FIVE
Address: 160 LINDEN
City,State,Zip: SOUTH SAN FRANCISCO, CA 94080
Region: SAN MATEO
Facility ID: FA0054621
Prog Element Code: GENERATES <27 GAL/YEAR
Record Id: PR0075316
Description: GENERATES <27 GAL/YEAR
Facility Status: Inactive, non-billable
Program Category: HAZARDOUS WASTE PROGRAM

Name: PRAXAIR DISTRIBUTIONS, INC
Address: 160 LINDEN
City,State,Zip: SOUTH SAN FRANCISCO, CA 94080
Region: SAN MATEO
Facility ID: FA0027588
Prog Element Code: STORES HAZ MAT <219GAL,1,999LB, 879FT3
Record Id: PR0044259
Description: STORES HAZ MAT <219GAL,1,999LB, 879CF
Facility Status: Inactive, non-billable
Program Category: BUSINESS PLAN PROGRAM

CORTESE:
Name: DUPONT
Address: 160 SOUTH LINDEN AVENUE
City,State,Zip: SOUTH SAN FRANCISCO, CA 94080
Region: CORTESE
Envirostor Id: Not reported
Global ID: T0608100658

DUPONT (Continued) **1000925659**

Site/Facility Type:	LUST CLEANUP SITE
Cleanup Status:	COMPLETED - CASE CLOSED
Status Date:	Not reported
Site Code:	Not reported
Latitude:	Not reported
Longitude:	Not reported
Owner:	Not reported
Enf Type:	Not reported
Swat R:	Not reported
Flag:	active
Order No:	Not reported
Waste Discharge System No:	Not reported
Effective Date:	Not reported
Region 2:	Not reported
WID Id:	Not reported
Solid Waste Id No:	Not reported
Waste Management Uit Name:	Not reported
File Name:	Active Open

HIST CORTESE:

edr_fname:	DUPONT
edr_fadd1:	160 LINDEN
City,State,Zip:	SOUTH SAN FRANCISCO, CA
Region:	CORTESE
Facility County Code:	41
Reg By:	LTNKA
Reg Id:	41-0692

CIWQS:

Name:	Compass Transportation
Address:	160 SOUTH LINDEN AVENUE
City,State,Zip:	SOUTH SAN FRANCISCO, CA 94080
Agency:	Transdev Services
Agency Address:	160 South Linden Avenue, South San Francisco , CA 94080
Place/Project Type:	Industrial - Local and Suburban Transit
SIC/NAICS:	4111(+)
Region:	2
Program:	INDSTW
Regulatory Measure Status:	Terminated
Regulatory Measure Type:	Storm water industrial
Order Number:	2014-0057-DWQ
WDID:	2 41I024053
NPDES Number:	CAS000001
Adoption Date:	Not reported
Effective Date:	02/01/2013
Termination Date:	03/04/2021
Expiration/Review Date:	Not reported
Design Flow:	Not reported
Major/Minor:	Not reported
Complexity:	Not reported
TTWQ:	Not reported
Enforcement Actions within 5 years:	0
Violations within 5 years:	0
Latitude:	37.6429
Longitude:	-122.41419

DUPONT (Continued) **1000925659**

CERS:
- Name: DUPONT
- Address: 160 SOUTH LINDEN AVENUE
- City,State,Zip: SOUTH SAN FRANCISCO, CA 94080
- Site ID: 864778
- CERS ID: T0608100658
- CERS Description: Leaking Underground Storage Tank Cleanup Site

Affiliation:
- Affiliation Type Desc: Regional Board Caseworker
- Entity Name: Regional Water Board - SAN FRANCISCO BAY RWQCB (REGION 2)
- Entity Title: Not reported
- Affiliation Address: 1515 CLAY ST SUITE 1400
- Affiliation City: OAKLAND
- Affiliation State: CA
- Affiliation Country: Not reported
- Affiliation Zip: Not reported
- Affiliation Phone: ,

- Affiliation Type Desc: Local Agency Caseworker
- Entity Name: JACOB MADDEN - SAN MATEO COUNTY LOP
- Entity Title: Not reported
- Affiliation Address: 2000 ALAMEDA DE LAS PULGAS, Suite 100
- Affiliation City: SAN MATEO
- Affiliation State: CA
- Affiliation Country: Not reported
- Affiliation Zip: Not reported
- Affiliation Phone: 6503995959,

- Affiliation Type Desc: Regional Board Caseworker
- Entity Name: UUU - SAN FRANCISCO BAY RWQCB (REGION 2)
- Entity Title: Not reported
- Affiliation Address: 1515 CLAY ST SUITE 1400
- Affiliation City: OAKLAND
- Affiliation State: CA
- Affiliation Country: Not reported
- Affiliation Zip: Not reported
- Affiliation Phone: ,

AR518 **E I DUPONT DE NEMONES + CO** **SWEEPS UST** **1000339669**
NNE **160 S LINDEN AVE** **HIST UST** **N/A**
1/8-1/4 **SOUTH SAN FRANCISCO, CA 94080**
0.249 mi.
1314 ft. **Site 6 of 19 in cluster AR**

Relative: **Lower**
Actual: **24 ft.**

SWEEPS UST:
- Name: E I DUPONT AUTO SERVICE CENTER/C/E NEMOURS & CO., INC.
- Address: 160 S LINDEN AVE
- City: S SAN FRANCISCO
- Status: Active
- Comp Number: 550146
- Number: 1
- Board Of Equalization: Not reported
- Referral Date: 05-13-94
- Action Date: 05-13-94
- Created Date: 10-13-88
- Owner Tank Id: Not reported

E I DUPONT DE NEMONES + CO (Continued) **1000339669**

SWRCB Tank Id: 41-000-550146-000001
Tank Status: A
Capacity: 10000
Active Date: 02-18-93
Tank Use: PETROLEUM
STG: P
Content: GASOHOL
Number Of Tanks: 4

Name: E I DUPONT AUTO SERVICE CENTER/C/E NEMOURS & CO., INC.
Address: 160 S LINDEN AVE
City: S SAN FRANCISCO
Status: Active
Comp Number: 550146
Number: 1
Board Of Equalization: Not reported
Referral Date: 05-13-94
Action Date: 05-13-94
Created Date: 10-13-88
Owner Tank Id: Not reported
SWRCB Tank Id: 41-000-550146-000002
Tank Status: A
Capacity: 10000
Active Date: 02-18-93
Tank Use: PETROLEUM
STG: W
Content: WASTE OIL
Number Of Tanks: Not reported

Name: E I DUPONT AUTO SERVICE CENTER/C/E NEMOURS & CO., INC.
Address: 160 S LINDEN AVE
City: S SAN FRANCISCO
Status: Active
Comp Number: 550146
Number: 1
Board Of Equalization: Not reported
Referral Date: 05-13-94
Action Date: 05-13-94
Created Date: 10-13-88
Owner Tank Id: Not reported
SWRCB Tank Id: 41-000-550146-000003
Tank Status: A
Capacity: 10000
Active Date: 02-18-93
Tank Use: UNKNOWN
STG: W
Content: Not reported
Number Of Tanks: Not reported

Name: E I DUPONT AUTO SERVICE CENTER/C/E NEMOURS & CO., INC.
Address: 160 S LINDEN AVE
City: S SAN FRANCISCO
Status: Active
Comp Number: 550146
Number: 1
Board Of Equalization: Not reported
Referral Date: 05-13-94

E I DUPONT DE NEMONES + CO (Continued) **1000339669**

Action Date:	05-13-94
Created Date:	10-13-88
Owner Tank Id:	Not reported
SWRCB Tank Id:	41-000-550146-000004
Tank Status:	A
Capacity:	10000
Active Date:	02-18-93
Tank Use:	EMPTY
STG:	W
Content:	Not reported
Number Of Tanks:	Not reported

HIST UST:

Name:	E I DUPONT DE NEMONES + CO
Address:	160 S LINDEN AVE
City,State,Zip:	SOUTH SAN FRANCISCO, CA 94080
File Number:	0002be45

URL:

Region:	STATE
Facility ID:	00000016634
Facility Type:	Other
Other Type:	CLOSED PAINT PLANT
Contact Name:	ROGERS. J. OLIVERA
Telephone:	4157820213
Owner Name:	E. I. DUPONT DE NEMDUES + CO.
Owner Address:	1007 MARKET STREET
Owner City,St,Zip:	WILMINGTON, DE 19898
Total Tanks:	0013

Tank Num:	001
Container Num:	6
Year Installed:	1977
Tank Capacity:	00010000
Tank Used for:	WASTE
Type of Fuel:	Not reported
Container Construction Thickness:	1/4"
Leak Detection:	None

Tank Num:	002
Container Num:	7
Year Installed:	1961
Tank Capacity:	00000720
Tank Used for:	WASTE
Type of Fuel:	Not reported
Container Construction Thickness:	6
Leak Detection:	Visual

Tank Num:	003
Container Num:	9
Year Installed:	1977
Tank Capacity:	00000735
Tank Used for:	WASTE
Type of Fuel:	Not reported
Container Construction Thickness:	4
Leak Detection:	Not reported

E I DUPONT DE NEMONES + CO (Continued) **1000339669**

Tank Num:	004
Container Num:	10
Year Installed:	1979
Tank Capacity:	00000650
Tank Used for:	WASTE
Type of Fuel:	Not reported
Container Construction Thickness:	10
Leak Detection:	None

Tank Num:	005
Container Num:	11
Year Installed:	1979
Tank Capacity:	00010000
Tank Used for:	WASTE
Type of Fuel:	Not reported
Container Construction Thickness:	1/4
Leak Detection:	None

Tank Num:	006
Container Num:	12
Year Installed:	1962
Tank Capacity:	00001000
Tank Used for:	WASTE
Type of Fuel:	Not reported
Container Construction Thickness:	6
Leak Detection:	Not reported

Tank Num:	007
Container Num:	13
Year Installed:	1973
Tank Capacity:	00010000
Tank Used for:	PRODUCT
Type of Fuel:	DIESEL
Container Construction Thickness:	1/4
Leak Detection:	None

Tank Num:	008
Container Num:	14
Year Installed:	1973
Tank Capacity:	00010000
Tank Used for:	PRODUCT
Type of Fuel:	DIESEL
Container Construction Thickness:	1/4
Leak Detection:	None

Tank Num:	009
Container Num:	15
Year Installed:	Not reported
Tank Capacity:	00000500
Tank Used for:	PRODUCT
Type of Fuel:	DIESEL
Container Construction Thickness:	Not reported
Leak Detection:	Stock Inventor

Tank Num:	010
Container Num:	16
Year Installed:	1962

E I DUPONT DE NEMONES + CO (Continued) **1000339669**

Tank Capacity:	00000750
Tank Used for:	WASTE
Type of Fuel:	Not reported
Container Construction Thickness:	6
Leak Detection:	None

Tank Num:	011
Container Num:	17
Year Installed:	1958
Tank Capacity:	00004000
Tank Used for:	PRODUCT
Type of Fuel:	Not reported
Container Construction Thickness:	1/2
Leak Detection:	10

Tank Num:	012
Container Num:	18
Year Installed:	1935
Tank Capacity:	00002500
Tank Used for:	PRODUCT
Type of Fuel:	DIESEL
Container Construction Thickness:	Not reported
Leak Detection:	Stock Inventor

Tank Num:	013
Container Num:	19
Year Installed:	1979
Tank Capacity:	00001000
Tank Used for:	WASTE
Type of Fuel:	Not reported
Container Construction Thickness:	6
Leak Detection:	Not reported

Click here for Geo Tracker PDF:

AR519 **E.I. DUPONT DE NEMOURS & CO.** **HIST UST** **U001594756**
NNE **160 S LINDEN AVE** **NPDES** **N/A**
1/8-1/4 **SOUTH SAN FRANCISCO, CA 94080** **CERS**
0.249 mi.
1314 ft. **Site 7 of 19 in cluster AR**

Relative: HIST UST:
Lower

Actual:
24 ft.

Name:	E.I. DUPONT DE NEMOURS & CO.
Address:	160 S LINDEN AVE
City,State,Zip:	SOUTH SAN FRANCISCO, CA 94080
File Number:	Not reported
URL:	Not reported
Region:	STATE
Facility ID:	00000063422
Facility Type:	Other
Other Type:	CLOSED PAINT PLANT
Contact Name:	ROGERS J. OLIVERA
Telephone:	4157820213
Owner Name:	E.I. DUPONT DE NEMOURS & CO.
Owner Address:	1007 MARKET STREET
Owner City,St,Zip:	WILMINGTON, DE 19898
Total Tanks:	0006

E.I. DUPONT DE NEMOURS & CO. (Continued) **U001594756**

Tank Num: 001
Container Num: 1
Year Installed: 1977
Tank Capacity: 00001150
Tank Used for: WASTE
Type of Fuel: Not reported
Container Construction Thickness: 6
Leak Detection: Not reported

Tank Num: 002
Container Num: 2
Year Installed: 1982
Tank Capacity: 00000700
Tank Used for: WASTE
Type of Fuel: Not reported
Container Construction Thickness: 6
Leak Detection: Not reported

Tank Num: 003
Container Num: 3
Year Installed: 1977
Tank Capacity: 00000600
Tank Used for: WASTE
Type of Fuel: Not reported
Container Construction Thickness: 6
Leak Detection: Not reported

Tank Num: 004
Container Num: 4
Year Installed: 1977
Tank Capacity: 00000120
Tank Used for: WASTE
Type of Fuel: Not reported
Container Construction Thickness: 6
Leak Detection: Not reported

Tank Num: 005
Container Num: 5
Year Installed: 1977
Tank Capacity: 00000200
Tank Used for: WASTE
Type of Fuel: Not reported
Container Construction Thickness: 6
Leak Detection: None

Tank Num: 006
Container Num: 8
Year Installed: 1979
Tank Capacity: 00000200
Tank Used for: WASTE
Type of Fuel: Not reported
Container Construction Thickness: 6
Leak Detection: None

NPDES:
Name: LINDEN STATION
Address: 160 SOUTH LINDEN AVE

E.I. DUPONT DE NEMOURS & CO. (Continued) **U001594756**

City,State,Zip:	SOUTH SAN FRANCISCO, CA 94080
Facility Status:	Not reported
NPDES Number:	Not reported
Region:	Not reported
Agency Number:	Not reported
Regulatory Measure ID:	Not reported
Place ID:	Not reported
Order Number:	Not reported
WDID:	2 41W000433
Regulatory Measure Type:	Construction
Program Type:	Not reported
Adoption Date Of Regulatory Measure:	Not reported
Effective Date Of Regulatory Measure:	Not reported
Termination Date Of Regulatory Measure:	Not reported
Expiration Date Of Regulatory Measure:	Not reported
Discharge Address:	Not reported
Discharge Name:	Not reported
Discharge City:	Not reported
Discharge State:	Not reported
Discharge Zip:	Not reported
Status:	Expired
Status Date:	11/30/2011
Operator Name:	Linden Station LLC
Operator Address:	160 South Linden Avenue
Operator City:	South San Francisco
Operator State:	California
Operator Zip:	94080

CERS:

Name:	DUPONT KANSAI
Address:	160 SOUTH LINDEN AVENUE
City,State,Zip:	SOUTH SAN FRANCISCO, CA 94080-6419
Site ID:	465319
CERS ID:	110000782181
CERS Description:	US EPA Air Emission Inventory System (EIS)

Affiliation:

Affiliation Type Desc:	Environmental Contact
Entity Name:	GENE RUSSELL
Entity Title:	Not reported
Affiliation Address:	6004 BRIDGEHEAD ROAD
Affiliation City:	OAKLEY
Affiliation State:	CA
Affiliation Country:	Not reported
Affiliation Zip:	Not reported
Affiliation Phone:	,

Name:	PRAXAIR INC
Address:	160 SO LINDEN AVENUE
City,State,Zip:	SOUTH SAN FRANCISCO, CA 94080
Site ID:	487869
CERS ID:	110041168517
CERS Description:	US EPA Air Emission Inventory System (EIS)

AR520 **WEST COAST AUTOMOTIVE SERVICE CENTER** **HIST UST** **S112999743**
NNE **160 S LINDEN AVE** **ICE** **N/A**
1/8-1/4 **SOUTH SAN FRANCISCO, CA 94080**
0.249 mi.
1314 ft. **Site 8 of 19 in cluster AR**

Relative:
Lower

Actual:
24 ft.

HIST UST:

Name:	EI DUPONT DE NEMOURS AND CO
Address:	160 SOUTH LINDEN AVENUE
City,State,Zip:	SOUTH SAN FRANCISCO, CA 94080
File Number:	0002be4a
URL:	
Region:	Not reported
Facility ID:	Not reported
Facility Type:	Not reported
Other Type:	Not reported
Contact Name:	Not reported
Telephone:	Not reported
Owner Name:	Not reported
Owner Address:	Not reported
Owner City,St,Zip:	Not reported
Total Tanks:	Not reported
Tank Num:	Not reported
Container Num:	Not reported
Year Installed:	Not reported
Tank Capacity:	Not reported
Tank Used for:	Not reported
Type of Fuel:	Not reported
Container Construction Thickness:	Not reported
Leak Detection:	Not reported

Click here for Geo Tracker PDF:

ICE:

Envirostor ID:	3001215
Name:	WEST COAST AUTOMOTIVE SERVICE CENTER
Address:	160 S LINDEN AVE
City,State,Zip:	SOUTH SAN FRANCISCO, CA 94080
EPA ID:	CAD009206855
Site Type:	INSPECTION
Facility Status:	No Action

Inspection:

Action Type:	Focused Compliance Inspection - Initiative
Action Date:	07/25/2002
Violation Class:	No Violations
RTC Date:	Not reported

AR521 **E I DUPONT AUTO SERVICE CENTER** **CA FID UST** **S101593810**
NNE **160 S LINDEN AVE** **N/A**
1/8-1/4 **SO. SAN FRANCISCO, CA 94080**
0.249 mi.
1314 ft. **Site 9 of 19 in cluster AR**

Relative:
Lower

Actual:
24 ft.

CA FID UST:

Facility ID:	41000627
Regulated By:	UTNKA
Regulated ID:	CAD009206
Cortese Code:	Not reported
SIC Code:	Not reported
Facility Phone:	4155881812
Mail To:	Not reported
Mailing Address:	160 S LINDEN AVE
Mailing Address 2:	Not reported
Mailing City,St,Zip:	SO. SAN FRANCISCO 94080
Contact:	Not reported
Contact Phone:	Not reported
DUNs Number:	Not reported
NPDES Number:	Not reported
EPA ID:	Not reported
Comments:	Not reported
Status:	Active

AR522 **ACCURATE PRINTING** **RCRA NonGen / NLR** **1024872214**
NNE **160 S LINDEN AVE #129** **CAL000440861**
1/8-1/4 **SOUTH SAN FRANCISCO, CA 94080**
0.249 mi.
1314 ft. **Site 10 of 19 in cluster AR**

Relative:
Lower

Actual:
24 ft.

RCRA Listings:

Date Form Received by Agency:	20181119
Handler Name:	Accurate Printing
Handler Address:	160 S Linden Ave #129
Handler City,State,Zip:	SOUTH SAN FRANCISCO, CA 94080
EPA ID:	CAL000440861
Contact Name:	AGNES SXETO
Contact Address:	160 S LINDEN AVE #129
Contact City,State,Zip:	SOUTH SAN FRANCISCO, CA 94080
Contact Telephone:	415-243-3998
Contact Fax:	Not reported
Contact Email:	AGNES@UNION-PRINTING.COM
Contact Title:	Not reported
EPA Region:	09
Land Type:	Not reported
Federal Waste Generator Description:	Not a generator, verified
Non-Notifier:	Not reported
Biennial Report Cycle:	Not reported
Accessibility:	Not reported
Active Site Indicator:	Handler Activities
State District Owner:	Not reported
State District:	Not reported
Mailing Address:	160 S LINDEN AVE #129
Mailing City,State,Zip:	SOUTH SAN FRANCISCO, CA 94080
Owner Name:	Joseph Seto
Owner Type:	Other
Operator Name:	Agnes Sxeto
Operator Type:	Other
Short-Term Generator Activity:	No

ACCURATE PRINTING (Continued) **1024872214**

Importer Activity:	No
Mixed Waste Generator:	No
Transporter Activity:	No
Transfer Facility Activity:	No
Recycler Activity with Storage:	No
Small Quantity On-Site Burner Exemption:	No
Smelting Melting and Refining Furnace Exemption:	No
Underground Injection Control:	No
Off-Site Waste Receipt:	No
Universal Waste Indicator:	Yes
Universal Waste Destination Facility:	Yes
Federal Universal Waste:	No
Active Site State-Reg Handler:	---
Federal Facility Indicator:	Not reported
Hazardous Secondary Material Indicator:	N
Sub-Part K Indicator:	Not reported
2018 GPRA Permit Baseline:	Not on the Baseline
2018 GPRA Renewals Baseline:	Not on the Baseline
202 GPRA Corrective Action Baseline:	No
Subject to Corrective Action Universe:	No
Non-TSDFs Where RCRA CA has Been Imposed Universe:	No
Corrective Action Priority Ranking:	No NCAPS ranking
Environmental Control Indicator:	No
Institutional Control Indicator:	No
Human Exposure Controls Indicator:	N/A
Groundwater Controls Indicator:	N/A
Significant Non-Complier Universe:	No
Unaddressed Significant Non-Complier Universe:	No
Addressed Significant Non-Complier Universe:	No
Significant Non-Complier With a Compliance Schedule Universe:	No
Financial Assurance Required:	Not reported
Handler Date of Last Change:	20181120
Recognized Trader-Importer:	No
Recognized Trader-Exporter:	No
Importer of Spent Lead Acid Batteries:	No
Exporter of Spent Lead Acid Batteries:	No
Recycler Activity Without Storage:	No
Manifest Broker:	No
Sub-Part P Indicator:	No

Handler - Owner Operator:

Owner/Operator Indicator:	Operator
Owner/Operator Name: AGNES SXETO	
Legal Status:	Other
Date Became Current:	Not reported
Date Ended Current:	Not reported
Owner/Operator Address:	160 S LINDEN AVE #129
Owner/Operator City,State,Zip:	SOUTH SAN FRANCISCO, CA 94080
Owner/Operator Telephone:	415-243-3998
Owner/Operator Telephone Ext:	Not reported
Owner/Operator Fax:	Not reported
Owner/Operator Email:	Not reported

Owner/Operator Indicator:	Owner
Owner/Operator Name: JOSEPH SETO	
Legal Status:	Other

ACCURATE PRINTING (Continued) **1024872214**

Date Became Current:	Not reported
Date Ended Current:	Not reported
Owner/Operator Address:	160 S LINDEN AVE #129
Owner/Operator City,State,Zip:	SOUTH SAN FRANCISCO, CA 94080
Owner/Operator Telephone:	415-243-3998
Owner/Operator Telephone Ext:	Not reported
Owner/Operator Fax:	Not reported
Owner/Operator Email:	Not reported

Historic Generators:

Receive Date:	20181119
Handler Name: ACCURATE PRINTING	
Federal Waste Generator Description:	Not a generator, verified
State District Owner:	Not reported
Large Quantity Handler of Universal Waste:	No
Recognized Trader Importer:	No
Recognized Trader Exporter:	No
Spent Lead Acid Battery Importer:	No
Spent Lead Acid Battery Exporter:	No
Current Record:	Yes
Non Storage Recycler Activity:	Not reported
Electronic Manifest Broker:	Not reported

List of NAICS Codes and Descriptions:

NAICS Code:	56299
NAICS Description:	ALL OTHER WASTE MANAGEMENT SERVICES

Facility Has Received Notices of Violations:

Violations:	No Violations Found

Evaluation Action Summary:

Evaluations:	No Evaluations Found

AR523 **SFO AIRPORTER INC DBA COMPASS TRANSPORATTION** **RCRA NonGen / NLR** **1024834088**
NNE **160 S LINDEN AVE STE 300** **E MANIFEST** **CAL000374091**
1/8-1/4 **SOUTH SAN FRANCISCO, CA 94080**
0.249 mi.
1314 ft. **Site 11 of 19 in cluster AR**

Relative: **Lower**

Actual: **24 ft.**

RCRA Listings:

Date Form Received by Agency:	20120427
Handler Name:	Sfo Airporter Inc Dba Compass Transporattion
Handler Address:	160 S Linden Ave Ste 300
Handler City,State,Zip:	SOUTH SAN FRANCISCO, CA 94080-6419
EPA ID:	CAL000374091
Contact Name:	KEVIN TAYLOR
Contact Address:	160 S LINDEN AVE
Contact City,State,Zip:	SOUTH SAN FRANCISCO, CA 94080
Contact Telephone:	650-246-2770
Contact Fax:	650-246-2778
Contact Email:	KTAYLOR@COMPASSTRANSPORTATION.NET
Contact Title:	Not reported
EPA Region:	09
Land Type:	Not reported
Federal Waste Generator Description:	Not a generator, verified

SFO AIRPORTER INC DBA COMPASS TRANSPORATTION (Continued) **1024834088**

Non-Notifier:	Not reported
Biennial Report Cycle:	Not reported
Accessibility:	Not reported
Active Site Indicator:	Handler Activities
State District Owner:	Not reported
State District:	Not reported
Mailing Address:	160 S LINDEN AVE
Mailing City,State,Zip:	SOUTH SAN FRANCISCO, CA 94080-6419
Owner Name:	Sfo Airporter Inc
Owner Type:	Other
Operator Name:	Kevin Taylor
Operator Type:	Other
Short-Term Generator Activity:	No
Importer Activity:	No
Mixed Waste Generator:	No
Transporter Activity:	No
Transfer Facility Activity:	No
Recycler Activity with Storage:	No
Small Quantity On-Site Burner Exemption:	No
Smelting Melting and Refining Furnace Exemption:	No
Underground Injection Control:	No
Off-Site Waste Receipt:	No
Universal Waste Indicator:	Yes
Universal Waste Destination Facility:	Yes
Federal Universal Waste:	No
Active Site State-Reg Handler:	---
Federal Facility Indicator:	Not reported
Hazardous Secondary Material Indicator:	N
Sub-Part K Indicator:	Not reported
2018 GPRA Permit Baseline:	Not on the Baseline
2018 GPRA Renewals Baseline:	Not on the Baseline
202 GPRA Corrective Action Baseline:	No
Subject to Corrective Action Universe:	No
Non-TSDFs Where RCRA CA has Been Imposed Universe:	No
Corrective Action Priority Ranking:	No NCAPS ranking
Environmental Control Indicator:	No
Institutional Control Indicator:	No
Human Exposure Controls Indicator:	N/A
Groundwater Controls Indicator:	N/A
Significant Non-Complier Universe:	No
Unaddressed Significant Non-Complier Universe:	No
Addressed Significant Non-Complier Universe:	No
Significant Non-Complier With a Compliance Schedule Universe:	No
Financial Assurance Required:	Not reported
Handler Date of Last Change:	20180906
Recognized Trader-Importer:	No
Recognized Trader-Exporter:	No
Importer of Spent Lead Acid Batteries:	No
Exporter of Spent Lead Acid Batteries:	No
Recycler Activity Without Storage:	No
Manifest Broker:	No
Sub-Part P Indicator:	No

Handler - Owner Operator:
Owner/Operator Indicator: Operator
Owner/Operator Name: KEVIN TAYLOR

SFO AIRPORTER INC DBA COMPASS TRANSPORATTION (Continued) **1024834088**

Legal Status:	Other
Date Became Current:	Not reported
Date Ended Current:	Not reported
Owner/Operator Address:	160 S LINDEN AVE
Owner/Operator City,State,Zip:	SOUTH SAN FRANCISCO, CA 94080
Owner/Operator Telephone:	650-246-2770
Owner/Operator Telephone Ext:	Not reported
Owner/Operator Fax:	Not reported
Owner/Operator Email:	Not reported

Owner/Operator Indicator:	Owner
Owner/Operator Name:	SFO AIRPORTER INC
Legal Status:	Other
Date Became Current:	Not reported
Date Ended Current:	Not reported
Owner/Operator Address:	160 S LINDEN AVE
Owner/Operator City,State,Zip:	SOUTH SAN FRANCISCO, CA 94080-6419
Owner/Operator Telephone:	650-246-2775
Owner/Operator Telephone Ext:	Not reported
Owner/Operator Fax:	Not reported
Owner/Operator Email:	Not reported

Historic Generators:

Receive Date:	20120427
Handler Name:	SFO AIRPORTER INC DBA COMPASS TRANSPORATTION
Federal Waste Generator Description:	Not a generator, verified
State District Owner:	Not reported
Large Quantity Handler of Universal Waste:	No
Recognized Trader Importer:	No
Recognized Trader Exporter:	No
Spent Lead Acid Battery Importer:	No
Spent Lead Acid Battery Exporter:	No
Current Record:	Yes
Non Storage Recycler Activity:	Not reported
Electronic Manifest Broker:	Not reported

List of NAICS Codes and Descriptions:

NAICS Code:	48849
NAICS Description:	OTHER SUPPORT ACTIVITIES FOR ROAD TRANSPORTATION

Facility Has Received Notices of Violations:

Violations:	No Violations Found

Evaluation Action Summary:

Evaluations:	No Evaluations Found

E MANIFEST:

Manifest Tracking Number:	020811604JJK
Last Updated Date:	20210128
Shipped Date:	20201230
Received Date:	20210112
Manifest Status:	Signed
Submission Type:	DataImage5Copy
Origin Type:	Service

SFO AIRPORTER INC DBA COMPASS TRANSPORATTION (Continued) **1024834088**

Generator EPA ID:	CAL000374091
Generator Name:	Sfo Airporter Inc Dba Compass Transporattion
Generator Location Street Number:	Not reported
Generator Location Street 1:	160 S LINDEN AVE STE 300
Generator Location Street 2:	Not reported
Generator Location City:	SOUTH SAN FRANCISCO
Generator Location State:	CA
Generator Location Zip:	94080-6419
Generator Mail Street Number:	Not reported
Generator Mail Street 1:	160 S LINDEN AVE
Generator Mail Street 2:	Not reported
Generator Mail City:	SOUTH SAN FRANCISCO
Generator Mail Zip:	94080-6419
Generator Mail State:	CA
Generator Contact Company Name:	Not reported
Designated Facility EPA ID:	CAT080013352
Designated Facility Name:	World Oil Recycling
Designated Facility Mail Street Number:	2000
Designated Facility Mail Street 1:	CA90222 CA037US 2000
Designated Facility Mail Street 2:	N. ALAMEDA STREET
Designated Facility Mail City:	COMPTON
Designated Facility Mail Zip:	90222
Designated Facility Mail State:	CA
Designated Facility Location Street Number:	2000
Designated Facility Location Street 1:	N. ALAMEDA STREET
Designated Facility Location Street 2:	Not reported
Designated Facility Location City:	COMPTON
Designated Facility Location Zip:	90222-0000
Designated Facility Location State:	CA
Designated Facility Contact Company Name:	Not reported
Manifest Residue Indicator:	N
Rejection Indicator:	N

Manifest Tracking Number:	022484529JJK
Last Updated Date:	20210128
Shipped Date:	20201230
Received Date:	20210112
Manifest Status:	Signed
Submission Type:	DataImage5Copy
Origin Type:	Service
Generator EPA ID:	CAL000374091
Generator Name:	Compass Transportation - Sfo Airporter - Com 103
Generator Location Street Number:	Not reported
Generator Location Street 1:	160 S LINDEN AVE STE 300
Generator Location Street 2:	Not reported
Generator Location City:	SOUTH SAN FRANCISCO
Generator Location State:	CA
Generator Location Zip:	94080
Generator Mail Street Number:	Not reported
Generator Mail Street 1:	160 S LINDEN AVE STE 300
Generator Mail Street 2:	Not reported
Generator Mail City:	SOUTH SAN FRANCISCO
Generator Mail Zip:	94080
Generator Mail State:	CA
Generator Contact Company Name:	Not reported
Designated Facility EPA ID:	CAT080013352
Designated Facility Name:	World Oil Recycling

SFO AIRPORTER INC DBA COMPASS TRANSPORATTION (Continued) **1024834088**

Designated Facility Mail Street Number:	2000
Designated Facility Mail Street 1:	CA90222 CA037US 2000
Designated Facility Mail Street 2:	N. ALAMEDA STREET
Designated Facility Mail City:	COMPTON
Designated Facility Mail Zip:	90222
Designated Facility Mail State:	CA
Designated Facility Location Street Number:	2000
Designated Facility Location Street 1:	N. ALAMEDA STREET
Designated Facility Location Street 2:	Not reported
Designated Facility Location City:	COMPTON
Designated Facility Location Zip:	90222-0000
Designated Facility Location State:	CA
Designated Facility Contact Company Name:	Not reported
Manifest Residue Indicator:	N
Rejection Indicator:	N

Manifest Tracking Number:	021924588JJK
Last Updated Date:	20210429
Shipped Date:	20210330
Received Date:	20210402
Manifest Status:	Signed
Submission Type:	DataImage5Copy
Origin Type:	Web
Generator EPA ID:	CAL000374091
Generator Name:	Sfo Airporter Inc Dba Compass Transporattion
Generator Location Street Number:	Not reported
Generator Location Street 1:	160 S LINDEN AVE STE 300
Generator Location Street 2:	Not reported
Generator Location City:	SOUTH SAN FRANCISCO
Generator Location State:	CA
Generator Location Zip:	94080-6419
Generator Mail Street Number:	Not reported
Generator Mail Street 1:	160 S LINDEN AVE
Generator Mail Street 2:	#300
Generator Mail City:	SOUTH SAN FRANCISCO
Generator Mail Zip:	94080-6419
Generator Mail State:	CA
Generator Contact Company Name:	Not reported
Designated Facility EPA ID:	CAD028409019
Designated Facility Name:	Crosby & Overton
Designated Facility Mail Street Number:	1630
Designated Facility Mail Street 1:	CA90813 CA037US 1630
Designated Facility Mail Street 2:	W. 17TH STREET
Designated Facility Mail City:	LONG BEACH
Designated Facility Mail Zip:	90813
Designated Facility Mail State:	CA
Designated Facility Location Street Number:	1630
Designated Facility Location Street 1:	W. 17TH STREET
Designated Facility Location Street 2:	Not reported
Designated Facility Location City:	LONG BEACH
Designated Facility Location Zip:	90813-0000
Designated Facility Location State:	CA
Designated Facility Contact Company Name:	Not reported
Manifest Residue Indicator:	N
Rejection Indicator:	N

Manifest Tracking Number:	020376264JJK

SFO AIRPORTER INC DBA COMPASS TRANSPORATTION (Continued) **1024834088**

Last Updated Date:	20190924
Shipped Date:	20190903
Received Date:	20190913
Manifest Status:	Signed
Submission Type:	DataImage5Copy
Origin Type:	Service
Generator EPA ID:	CAL000374091
Generator Name:	Sfo Airporter Inc Dba Compass Transporattion
Generator Location Street Number:	Not reported
Generator Location Street 1:	160 S LINDEN AVE STE 300
Generator Location Street 2:	Not reported
Generator Location City:	SOUTH SAN FRANCISCO
Generator Location State:	CA
Generator Location Zip:	94080-6419
Generator Mail Street Number:	Not reported
Generator Mail Street 1:	160 S LINDEN AVE
Generator Mail Street 2:	Not reported
Generator Mail City:	SOUTH SAN FRANCISCO
Generator Mail Zip:	94080-6419
Generator Mail State:	CA
Generator Contact Company Name:	Not reported
Designated Facility EPA ID:	AZR000521146
Designated Facility Name:	Yuma Yes 2 Waste Transfer Station
Designated Facility Mail Street Number:	Not reported
Designated Facility Mail Street 1:	STE 105
Designated Facility Mail Street 2:	2621 GREEN RIVER RD
Designated Facility Mail City:	CORONA
Designated Facility Mail Zip:	92882
Designated Facility Mail State:	CA
Designated Facility Location Street Number:	Not reported
Designated Facility Location Street 1:	6500 S US HIGHWAY 95
Designated Facility Location Street 2:	Not reported
Designated Facility Location City:	YUMA
Designated Facility Location Zip:	85365
Designated Facility Location State:	AZ
Designated Facility Contact Company Name:	Not reported
Manifest Residue Indicator:	N
Rejection Indicator:	N

Manifest Tracking Number:	018154959JJK
Last Updated Date:	20181211
Shipped Date:	20181109
Received Date:	20181119
Manifest Status:	Signed
Submission Type:	DataImage5Copy
Origin Type:	Service
Generator EPA ID:	CAL000374091
Generator Name:	Compass Transportation - Sfo Airporter - Com103
Generator Location Street Number:	Not reported
Generator Location Street 1:	160 S LINDEN AVE, STE 300
Generator Location Street 2:	Not reported
Generator Location City:	SOUTH SAN FRANCISCO
Generator Location State:	CA
Generator Location Zip:	94080
Generator Mail Street Number:	Not reported
Generator Mail Street 1:	160 S LINDEN AVE, STE 300
Generator Mail Street 2:	Not reported

SFO AIRPORTER INC DBA COMPASS TRANSPORATTION (Continued) **1024834088**

Generator Mail City:	SOUTH SAN FRANCISCO
Generator Mail Zip:	94080
Generator Mail State:	CA
Generator Contact Company Name:	Not reported
Designated Facility EPA ID:	AZR000515924
Designated Facility Name:	Yuma Yes Waste Transfer Facility
Designated Facility Mail Street Number:	Not reported
Designated Facility Mail Street 1:	Not reported
Designated Facility Mail Street 2:	2730 E 13TH ST
Designated Facility Mail City:	YUMA
Designated Facility Mail Zip:	85365-1901
Designated Facility Mail State:	AZ
Designated Facility Location Street Number:	Not reported
Designated Facility Location Street 1:	2730 E 13TH ST
Designated Facility Location Street 2:	Not reported
Designated Facility Location City:	YUMA
Designated Facility Location Zip:	85365-1901
Designated Facility Location State:	AZ
Designated Facility Contact Company Name:	Not reported
Manifest Residue Indicator:	N
Rejection Indicator:	N

Manifest Tracking Number:	018156939JJK
Last Updated Date:	20181022
Shipped Date:	20181001
Received Date:	20181015
Manifest Status:	Signed
Submission Type:	DataImage5Copy
Origin Type:	Service
Generator EPA ID:	CAL000374091
Generator Name:	Sfo Airporter Inc Dba Compass Transporattion
Generator Location Street Number:	Not reported
Generator Location Street 1:	160 S LINDEN AVE STE 300
Generator Location Street 2:	Not reported
Generator Location City:	SOUTH SAN FRANCISCO
Generator Location State:	CA
Generator Location Zip:	94080-6419
Generator Mail Street Number:	Not reported
Generator Mail Street 1:	160 S LINDEN AVE
Generator Mail Street 2:	#300
Generator Mail City:	SOUTH SAN FRANCISCO
Generator Mail Zip:	94080-6419
Generator Mail State:	CA
Generator Contact Company Name:	Not reported
Designated Facility EPA ID:	AZR000515924
Designated Facility Name:	Yuma Yes Waste Transfer Facility
Designated Facility Mail Street Number:	Not reported
Designated Facility Mail Street 1:	Not reported
Designated Facility Mail Street 2:	2730 E 13TH ST
Designated Facility Mail City:	YUMA
Designated Facility Mail Zip:	85365-1901
Designated Facility Mail State:	AZ
Designated Facility Location Street Number:	Not reported
Designated Facility Location Street 1:	2730 E 13TH ST
Designated Facility Location Street 2:	Not reported
Designated Facility Location City:	YUMA
Designated Facility Location Zip:	85365-1901

SFO AIRPORTER INC DBA COMPASS TRANSPORATTION (Continued) **1024834088**

Designated Facility Location State: AZ
Designated Facility Contact Company Name: Not reported
Manifest Residue Indicator: N
Rejection Indicator: N

State Waste:
Manifest Tracking Number: 018156939JJK
Waste Line Number: 1
State Waste Code Owner: CA
State Waste Code: 352
State Waste: Other organic solids

Transporter:
Manifest Tracking Number: 018156939JJK
Transporter Line Number: 1
Transporter EPA ID: CAD028277036
Transporter Name: Asbury Environmental Services

Manifest Tracking Number: 018156939JJK
Transporter Line Number: 2
Transporter EPA ID: CAR000175422
Transporter Name: Worldwide Recovery System Inc

Waste Line:
Manifest Tracking Number: 018156939JJK
Waste Line Number: 1
U.S. DOT Hazardous Indicator: N
U.S. DOT ID Number: Not reported
U.S. DOT Description: Not reported
Non-Hazardous Waste Description: NON-RCRA HAZARDOUS WASTE. SOLID (PAPER FILTERS)
Number of Containers: 1
Container Type Code: DM
Container Type Description: Metal drums, barrels, kegs
Waste Quantity: 100
Quantity Unit of Measure Code: P
Quantity Unit of Measure Description: Pounds
Waste Quantity, in Tons: 0.05
Acute Waste Quantity, in Tons: 0
Non-Acute Waste Quantity, in Tons: 0.05
Waste Quantity, in Kilograms: 45.3515
Acute Waste Quantity, in Kilograms: 0
Non-Acute Waste Quantity, in Kilorgrams: 45.3515
Management Method Code: H141
Management Method Description: STORAGE, BULKING AND/OR TRANSFER OFF SITE
Waste Residue Indicator: N
Quantity Discrepancy Indicator: N
Waste Type Discrepancy Indicator: N
Waste Density: Not reported
Waste Density Unit of Measure Code: Not reported
Waste Density Unit of Measure Description: Not reported
Form Code: Not reported
Form Code Description: Not reported
Source Code: Not reported
Source Code Description: Not reported
Waste Minimization Code: Not reported
Waste Minimization Code Description: Not reported

SFO AIRPORTER INC DBA COMPASS TRANSPORATTION (Continued) **1024834088**

Consent Number: Not reported
EPA Waste Indicator: N

AR524 **E.I. DUPONT DE NEMOURS** **HIST Cal-Sites** **S100714698**
NNE **160 SOUTH LINDEN AVENUE** **N/A**
1/8-1/4 **S SAN FRANCISCO, CA 94080**
0.249 mi.
1314 ft. **Site 12 of 19 in cluster AR**

Relative: **Lower**

Actual: **24 ft.**

Calsite:

Name:	E.I. DUPONT DE NEMOURS
Address:	160 SOUTH LINDEN AVENUE
City:	S SAN FRANCISCO
Region:	BERKELEY
Facility ID:	41280049
Facility Type:	RP
Type:	RESPONSIBLE PARTY
Branch:	NC
Branch Name:	NORTH COAST
File Name:	Not reported
State Senate District:	01011983
Status:	CERTIFIED AS HAVING BEEN REMEDIED SATISFACTORILY UNDER DTSC OVERSIGHT
Status Name:	CERTIFIED
Lead Agency:	N/A
NPL:	Not reported
SIC Code:	28
SIC Name:	MANU - CHEMICALS & ALLIED PRODUCTS
Access:	Not reported
Cortese:	Not reported
Hazardous Ranking Score:	Not reported
Date Site Hazard Ranked:	Not reported
Groundwater Contamination:	Not reported
Staff Member Responsible for Site:	GWHITE
Supervisor Responsible for Site:	Not reported
Region Water Control Board:	Not reported
Region Water Control Board Name:	Not reported
Lat/Long Direction:	Not reported
Lat/Long (dms):	0 0 0 / 0 0 0
Lat/long Method:	Not reported
Lat/Long Description:	Not reported
State Assembly District Code:	19
State Senate District Code:	08
Facility ID:	41280049
Activity:	DISC
Activity Name:	DISCOVERY
AWP Code:	Not reported
Proposed Budget:	0
AWP Completion Date:	Not reported
Revised Due Date:	Not reported
Comments Date:	08011980
Est Person-Yrs to complete:	0
Estimated Size:	Not reported
Request to Delete Activity:	Not reported
Activity Status:	CERT
Definition of Status:	CERTIFIED
Liquids Removed (Gals):	0
Liquids Treated (Gals):	0
Action Included Capping:	Not reported

E.I. DUPONT DE NEMOURS (Continued) **S100714698**

Well Decommissioned:	Not reported
Action Included Fencing:	Not reported
Removal Action Certification:	Not reported
Activity Comments:	Not reported
For Commercial Reuse:	0
For Industrial Reuse:	0
For Residential Reuse:	0
Unknown Type:	0
Facility ID:	41280049
Activity:	CERT
Activity Name:	CERTIFICATION
AWP Code:	Not reported
Proposed Budget:	0
AWP Completion Date:	Not reported
Revised Due Date:	Not reported
Comments Date:	01011983
Est Person-Yrs to complete:	0
Estimated Size:	Not reported
Request to Delete Activity:	Not reported
Activity Status:	CERT
Definition of Status:	CERTIFIED
Liquids Removed (Gals):	0
Liquids Treated (Gals):	0
Action Included Capping:	Not reported
Well Decommissioned:	Not reported
Action Included Fencing:	Not reported
Removal Action Certification:	Not reported
Activity Comments:	Not reported
For Commercial Reuse:	0
For Industrial Reuse:	0
For Residential Reuse:	0
Unknown Type:	0
Alternate Address:	160 SOUTH LINDEN AVENUE
Alternate City,St,Zip:	S SAN FRANCISCO, CA 94080
Background Info:	The Site is located in an industrial area. There is a one-story building and a warehouse on the Site, which is used for automotive storage. A portion of the Site is leased to a wood pallet company and another portion is used for storage of inactive AT&T vehicles. From 1935 to 2000, DuPont de Nemours (DuPont) owned the Site. DuPont manufactured automotive paints and varnishes until 1982, and warehoused and distributed their products until 1990. Deerfield Realty Corporation acquired the Site in September 2000 and plans to develop it as a Class A office park.
Comments Date:	08011980
Comments:	independent of drive-by; same address as Koningsberg
Comments Date:	08011980
Comments:	Electronics, Inc, (#41360066).
Comments Date:	11212002
Comments:	Completed Site Screening. In 1991, soil samples were collected
Comments Date:	01011983
Comments:	Certified Site. 1600 tons of hazardous waste was removed. No
Comments Date:	01011983
Comments:	month and day information was available. January 1 chosen
Comments Date:	01011983
Comments:	because it gives the earliest statute of limitations date.
Comments Date:	01161981

E.I. DUPONT DE NEMOURS (Continued) **S100714698**

Comments:	Facility drive-by: No evidence of waste.
Comments Date:	01181981
Comments:	Recommend NFA based on Drive-by.
Comments Date:	08011980
Comments:	Site Discovery. Facility was identified as an active site
Comments Date:	11212002
Comments:	and analyzed for volatile organic compounds, semi-volatile
Comments Date:	11212002
Comments:	organic compounds, total petroleum hydrocarbons and some metals.
Comments Date:	11212002
Comments:	The results indicated that lead, toluene, xylene and benzene
Comments Date:	11212002
Comments:	were detected in soil at concentrations that exceeded industrial
Comments Date:	11212002
Comments:	screening levels. In 2000, hot spot soil removal was conducted
Comments Date:	11212002
Comments:	in three areas on the property. Contaminated soil was excavated
Comments Date:	11212002
Comments:	to industrial standards and disposed at an appropriate facility.
Comments Date:	11212002
Comments:	Confirmation samples were collected from the excavated areas
Comments Date:	11212002
Comments:	and arsenic was detected at concentrations ranging from 1.2 to
Comments Date:	11212002
Comments:	20 ppm and concentrations of lead remaining in the soil were
Comments Date:	11212002
Comments:	between 2.1 and 762 ppm. The San Mateo County Health Services
Comments Date:	11212002
Comments:	Agency (SMCHSA), the lead agency for the Site, issued a no
Comments Date:	11212002
Comments:	further action letter with respect to the contaminated soil.
Comments Date:	11212002
Comments:	The groundwater contaminants detected during the Phase 1 ESA
Comments Date:	11212002
Comments:	included TPH as gasoline, benzene, toluene and xylene. After
Comments Date:	11212002
Comments:	the underground storage tank (believed to be the groundwater
Comments Date:	11212002
Comments:	contamination source) was removed, four monitoring wells were
Comments Date:	11212002
Comments:	installed. SMCHSA is currently overseeing quarterly groundwater
Comments Date:	11212002
Comments:	monitoring at the Site.
ID Name:	CALSTARS CODE
ID Value:	200394
Alternate Name:	DUPONT DE NEMOURS & COMPANY
Alternate Name:	E.I. DUPONT DE NEMOURS
Alternate Name:	Not reported
Special Programs Code:	Not reported
Special Programs Name:	Not reported

AR525 **GRANITE EXCAVATION AND DEMOLITION INC** **RCRA NonGen / NLR** **1024751180**
NNE **160 S. LINDEN AVE, STE 100** **CAC002970972**
1/8-1/4 **SOUTH SAN FRANCISCO, CA 94080**
0.249 mi.
1314 ft. **Site 13 of 19 in cluster AR**

Relative: **Lower**

Actual: **24 ft.**

RCRA Listings:

Date Form Received by Agency:	20180716
Handler Name:	Granite Excavation And Demolition Inc
Handler Address:	160 S. Linden Ave, Ste 100
Handler City,State,Zip:	SOUTH SAN FRANCISCO, CA 94080
EPA ID:	CAC002970972
Contact Name:	ERWIN O TOOLE
Contact Address:	160 S. LINDEN AVE, STE 100
Contact City,State,Zip:	SOUTH SAN FRANCISCO, CA 94080
Contact Telephone:	650-737-8700
Contact Fax:	Not reported
Contact Email:	ERWIN@GRANITESF.COM
Contact Title:	Not reported
EPA Region:	09
Land Type:	Not reported
Federal Waste Generator Description:	Not a generator, verified
Non-Notifier:	Not reported
Biennial Report Cycle:	Not reported
Accessibility:	Not reported
Active Site Indicator:	Handler Activities
State District Owner:	Not reported
State District:	Not reported
Mailing Address:	160 S. LINDEN AVE, STE 100
Mailing City,State,Zip:	SOUTH SAN FRANCISCO, CA 94080
Owner Name:	Granite Excavation And Demolition
Owner Type:	Other
Operator Name:	Erwin O Toole
Operator Type:	Other
Short-Term Generator Activity:	No
Importer Activity:	No
Mixed Waste Generator:	No
Transporter Activity:	No
Transfer Facility Activity:	No
Recycler Activity with Storage:	No
Small Quantity On-Site Burner Exemption:	No
Smelting Melting and Refining Furnace Exemption:	No
Underground Injection Control:	No
Off-Site Waste Receipt:	No
Universal Waste Indicator:	Yes
Universal Waste Destination Facility:	Yes
Federal Universal Waste:	No
Active Site State-Reg Handler:	---
Federal Facility Indicator:	Not reported
Hazardous Secondary Material Indicator:	N
Sub-Part K Indicator:	Not reported
2018 GPRA Permit Baseline:	Not on the Baseline
2018 GPRA Renewals Baseline:	Not on the Baseline
202 GPRA Corrective Action Baseline:	No
Subject to Corrective Action Universe:	No
Non-TSDFs Where RCRA CA has Been Imposed Universe:	No
Corrective Action Priority Ranking:	No NCAPS ranking
Environmental Control Indicator:	No
Institutional Control Indicator:	No

GRANITE EXCAVATION AND DEMOLITION INC (Continued) **1024751180**

Human Exposure Controls Indicator:	N/A
Groundwater Controls Indicator:	N/A
Significant Non-Complier Universe:	No
Unaddressed Significant Non-Complier Universe:	No
Addressed Significant Non-Complier Universe:	No
Significant Non-Complier With a Compliance Schedule Universe:	No
Financial Assurance Required:	Not reported
Handler Date of Last Change:	20180830
Recognized Trader-Importer:	No
Recognized Trader-Exporter:	No
Importer of Spent Lead Acid Batteries:	No
Exporter of Spent Lead Acid Batteries:	No
Recycler Activity Without Storage:	No
Manifest Broker:	No
Sub-Part P Indicator:	No

Handler - Owner Operator:

Owner/Operator Indicator:	Operator
Owner/Operator Name: ERWIN O TOOLE	
Legal Status:	Other
Date Became Current:	Not reported
Date Ended Current:	Not reported
Owner/Operator Address:	160 S. LINDEN AVE, STE 100
Owner/Operator City,State,Zip:	SOUTH SAN FRANCISCO, CA 94080
Owner/Operator Telephone:	650-737-8700
Owner/Operator Telephone Ext:	Not reported
Owner/Operator Fax:	Not reported
Owner/Operator Email:	Not reported

Owner/Operator Indicator:	Owner
Owner/Operator Name: GRANITE EXCAVATION AND	DEMOLITION
Legal Status:	Other
Date Became Current:	Not reported
Date Ended Current:	Not reported
Owner/Operator Address:	160 S. LINDEN AVE, STE 100
Owner/Operator City,State,Zip:	SOUTH SAN FRANCISCO, CA 94080
Owner/Operator Telephone:	650-737-8700
Owner/Operator Telephone Ext:	Not reported
Owner/Operator Fax:	Not reported
Owner/Operator Email:	Not reported

Historic Generators:

Receive Date:	20180716
Handler Name: GRANITE EXCAVATION AND	DEMOLITION INC
Federal Waste Generator Description:	Not a generator, verified
State District Owner:	Not reported
Large Quantity Handler of Universal Waste:	No
Recognized Trader Importer:	No
Recognized Trader Exporter:	No
Spent Lead Acid Battery Importer:	No
Spent Lead Acid Battery Exporter:	No
Current Record:	Yes
Non Storage Recycler Activity:	Not reported
Electronic Manifest Broker:	Not reported

GRANITE EXCAVATION AND DEMOLITION INC (Continued) **1024751180**

List of NAICS Codes and Descriptions:
NAICS Code: 56299
NAICS Description: ALL OTHER WASTE MANAGEMENT SERVICES

Facility Has Received Notices of Violations:
Violations: No Violations Found

Evaluation Action Summary:
Evaluations: No Evaluations Found

AR526 **DC3 THERAPEUTICS LLC** **RCRA NonGen / NLR** **1024850730**
NNE **160 SOUTH LINDEN AVENUE** **E MANIFEST** **CAL000408582**
1/8-1/4 **SOUTH SAN FRANCISC, CA 94080**
0.249 mi.
1314 ft. **Site 14 of 19 in cluster AR**

Relative: **Lower**
Actual: **24 ft.**

RCRA Listings:

Date Form Received by Agency:	20150717
Handler Name:	Dc3 Therapeutics Llc
Handler Address:	160 S Linden Ave Ste 130
Handler City,State,Zip:	SOUTH SAN FRANCISCO, CA 94080
EPA ID:	CAL000408582
Contact Name:	JONATHAN WRAY
Contact Address:	160 S LINDEN AVE STE 130
Contact City,State,Zip:	SOUTH SAN FRANCISCO, CA 94080
Contact Telephone:	415-594-9306
Contact Fax:	650-449-1372
Contact Email:	JON@DC3THERAPEUTICS.COM
Contact Title:	Not reported
EPA Region:	09
Land Type:	Not reported
Federal Waste Generator Description:	Not a generator, verified
Non-Notifier:	Not reported
Biennial Report Cycle:	Not reported
Accessibility:	Not reported
Active Site Indicator:	Handler Activities
State District Owner:	Not reported
State District:	Not reported
Mailing Address:	160 S LINDEN AVE STE 130
Mailing City,State,Zip:	SOUTH SAN FRANCISCO, CA 94080
Owner Name:	Dc3 Therapeutics Llc
Owner Type:	Other
Operator Name:	Jonathan Wray
Operator Type:	Other
Short-Term Generator Activity:	No
Importer Activity:	No
Mixed Waste Generator:	No
Transporter Activity:	No
Transfer Facility Activity:	No
Recycler Activity with Storage:	No
Small Quantity On-Site Burner Exemption:	No
Smelting Melting and Refining Furnace Exemption:	No
Underground Injection Control:	No
Off-Site Waste Receipt:	No
Universal Waste Indicator:	Yes

DC3 THERAPEUTICS LLC (Continued) **1024850730**

Universal Waste Destination Facility:	Yes
Federal Universal Waste:	No
Active Site State-Reg Handler:	---
Federal Facility Indicator:	Not reported
Hazardous Secondary Material Indicator:	N
Sub-Part K Indicator:	Not reported
2018 GPRA Permit Baseline:	Not on the Baseline
2018 GPRA Renewals Baseline:	Not on the Baseline
202 GPRA Corrective Action Baseline:	No
Subject to Corrective Action Universe:	No
Non-TSDFs Where RCRA CA has Been Imposed Universe:	No
Corrective Action Priority Ranking:	No NCAPS ranking
Environmental Control Indicator:	No
Institutional Control Indicator:	No
Human Exposure Controls Indicator:	N/A
Groundwater Controls Indicator:	N/A
Significant Non-Complier Universe:	No
Unaddressed Significant Non-Complier Universe:	No
Addressed Significant Non-Complier Universe:	No
Significant Non-Complier With a Compliance Schedule Universe:	No
Financial Assurance Required:	Not reported
Handler Date of Last Change:	20180906
Recognized Trader-Importer:	No
Recognized Trader-Exporter:	No
Importer of Spent Lead Acid Batteries:	No
Exporter of Spent Lead Acid Batteries:	No
Recycler Activity Without Storage:	No
Manifest Broker:	No
Sub-Part P Indicator:	No

Handler - Owner Operator:

Owner/Operator Indicator:	Operator
Owner/Operator Name: JONATHAN WRAY	
Legal Status:	Other
Date Became Current:	Not reported
Date Ended Current:	Not reported
Owner/Operator Address:	160 S LINDEN AVE STE 130
Owner/Operator City,State,Zip:	SOUTH SAN FRANCISCO, CA 94080
Owner/Operator Telephone:	415-594-9306
Owner/Operator Telephone Ext:	Not reported
Owner/Operator Fax:	Not reported
Owner/Operator Email:	Not reported

Owner/Operator Indicator:	Owner
Owner/Operator Name: DC3 THERAPEUTICS LLC	
Legal Status:	Other
Date Became Current:	Not reported
Date Ended Current:	Not reported
Owner/Operator Address:	6601 3RD ST
Owner/Operator City,State,Zip:	SAN FRANCISCO, CA 94124
Owner/Operator Telephone:	650-219-3247
Owner/Operator Telephone Ext:	Not reported
Owner/Operator Fax:	Not reported
Owner/Operator Email:	Not reported

DC3 THERAPEUTICS LLC (Continued) **1024850730**

Historic Generators:
- Receive Date: 20150717
- Handler Name: DC3 THERAPEUTICS LLC
- Federal Waste Generator Description: Not a generator, verified
- State District Owner: Not reported
- Large Quantity Handler of Universal Waste: No
- Recognized Trader Importer: No
- Recognized Trader Exporter: No
- Spent Lead Acid Battery Importer: No
- Spent Lead Acid Battery Exporter: No
- Current Record: Yes
- Non Storage Recycler Activity: Not reported
- Electronic Manifest Broker: Not reported

List of NAICS Codes and Descriptions:
- NAICS Code: 56299
- NAICS Description: ALL OTHER WASTE MANAGEMENT SERVICES

Facility Has Received Notices of Violations:
- Violations: No Violations Found

Evaluation Action Summary:
- Evaluations: No Evaluations Found

E MANIFEST:
- Manifest Tracking Number: 001722161VES
- Last Updated Date: 20210622
- Shipped Date: 20200515
- Received Date: 20200522
- Manifest Status: Corrected
- Submission Type: DataImage5Copy
- Origin Type: Service
- Generator EPA ID: CAL000408582
- Generator Name: Dc3 Therapeutics Llc
- Generator Location Street Number: Not reported
- Generator Location Street 1: 160 SOUTH LINDEN AVENUE
- Generator Location Street 2: #130
- Generator Location City: SOUTH SAN FRANCISC
- Generator Location State: CA
- Generator Location Zip: 94080
- Generator Mail Street Number: Not reported
- Generator Mail Street 1: 160 South Linden Avenue
- Generator Mail Street 2: #130
- Generator Mail City: South San Francisc
- Generator Mail Zip: 94080
- Generator Mail State: CA
- Generator Contact Company Name: Not reported
- Designated Facility EPA ID: CAD008302903
- Designated Facility Name: Not reported
- Designated Facility Mail Street Number: 107
- Designated Facility Mail Street 1: Not reported
- Designated Facility Mail Street 2: SOUTH MOTOR AVENUE
- Designated Facility Mail City: AZUSA
- Designated Facility Mail Zip: 91702

DC3 THERAPEUTICS LLC (Continued) **1024850730**

Designated Facility Mail State: CA
Designated Facility Location Street Number: 1704
Designated Facility Location Street 1: W FIRST ST
Designated Facility Location Street 2: Not reported
Designated Facility Location City: AZUSA
Designated Facility Location Zip: 91702
Designated Facility Location State: CA
Designated Facility Contact Company Name: VEOLIA ES TECHNICAL SOLUTIONS LLC
Manifest Residue Indicator: N
Rejection Indicator: N

Federal Waste:
Manifest Tracking Number: 001722161VES
Waste Line Number: 1
Federal Waste Code: D001
Federal Waste: IGNITABLE WASTE

Manifest Tracking Number: 001722161VES
Waste Line Number: 2
Federal Waste Code: D001
Federal Waste: IGNITABLE WASTE

Manifest Tracking Number: 001722161VES
Waste Line Number: 2
Federal Waste Code: U239
Federal Waste: BENZENE, DIMETHYL- (I,T) (OR) XYLENE (I)

State Waste:
Manifest Tracking Number: 001722161VES
Waste Line Number: 1
State Waste Code Owner: CA
State Waste Code: 331
State Waste: Off-specification, aged, or surplus organics

Manifest Tracking Number: 001722161VES
Waste Line Number: 2
State Waste Code Owner: CA
State Waste Code: 212
State Waste: Oxygenated solvents (acetone, butanol, ethyl acetate, etc.

Manifest Tracking Number: 001722161VES
Waste Line Number: 3
State Waste Code Owner: CA
State Waste Code: 551
State Waste: Laboratory waste chemicals

Transporter:
Manifest Tracking Number: 001722161VES
Transporter Line Number: 1
Transporter EPA ID: NJD080631369
Transporter Name: Veolia Es Technical Solutions

Manifest Tracking Number: 001722161VES
Transporter Line Number: 2
Transporter EPA ID: MOD095038998
Transporter Name: Bed Rock Inc Dba Tri State Motor Transit Co

DC3 THERAPEUTICS LLC (Continued) **1024850730**

Waste Line:

Manifest Tracking Number:	001722161VES
Waste Line Number:	1
U.S. DOT Hazardous Indicator:	Y
U.S. DOT ID Number:	UN1265
U.S. DOT Description:	Un1265, Waste Pentanes, 3, I
Non-Hazardous Waste Description:	Not reported
Number of Containers:	1
Container Type Code:	DF
Container Type Description:	Fiberboard or plastic drums, barrels, kegs
Waste Quantity:	5
Quantity Unit of Measure Code:	P
Quantity Unit of Measure Description:	Pounds
Waste Quantity, in Tons:	0.0025
Acute Waste Quantity, in Tons:	0
Non-Acute Waste Quantity, in Tons:	0.0025
Waste Quantity, in Kilograms:	2.267575
Acute Waste Quantity, in Kilograms:	0
Non-Acute Waste Quantity, in Kilorgrams:	2.267575
Management Method Code:	H141
Management Method Description:	STORAGE, BULKING AND/OR TRANSFER OFF SITE
Waste Residue Indicator:	N
Quantity Discrepancy Indicator:	N
Waste Type Discrepancy Indicator:	N
Waste Density:	Not reported
Waste Density Unit of Measure Code:	Not reported
Waste Density Unit of Measure Description:	Not reported
Form Code:	Not reported
Form Code Description:	Not reported
Source Code:	Not reported
Source Code Description:	Not reported
Waste Minimization Code:	Not reported
Waste Minimization Code Description:	Not reported
Consent Number:	Not reported
EPA Waste Indicator:	Y

Manifest Tracking Number:	001722161VES
Waste Line Number:	2
U.S. DOT Hazardous Indicator:	Y
U.S. DOT ID Number:	UN1993
U.S. DOT Description:	Un1993, Waste Flammable Liquids, N.O.S., (M Xylene, Hexane), 3, Ii
Non-Hazardous Waste Description:	Not reported
Number of Containers:	1
Container Type Code:	DF
Container Type Description:	Fiberboard or plastic drums, barrels, kegs
Waste Quantity:	134
Quantity Unit of Measure Code:	P
Quantity Unit of Measure Description:	Pounds
Waste Quantity, in Tons:	0.067
Acute Waste Quantity, in Tons:	0
Non-Acute Waste Quantity, in Tons:	0.067
Waste Quantity, in Kilograms:	60.771015
Acute Waste Quantity, in Kilograms:	0
Non-Acute Waste Quantity, in Kilorgrams:	60.771015
Management Method Code:	H141
Management Method Description:	STORAGE, BULKING AND/OR TRANSFER OFF SITE
Waste Residue Indicator:	N

DC3 THERAPEUTICS LLC (Continued) **1024850730**

Quantity Discrepancy Indicator:	N
Waste Type Discrepancy Indicator:	N
Waste Density:	Not reported
Waste Density Unit of Measure Code:	Not reported
Waste Density Unit of Measure Description:	Not reported
Form Code:	Not reported
Form Code Description:	Not reported
Source Code:	Not reported
Source Code Description:	Not reported
Waste Minimization Code:	Not reported
Waste Minimization Code Description:	Not reported
Consent Number:	Not reported
EPA Waste Indicator:	Y
Manifest Tracking Number:	001722161VES
Waste Line Number:	3
U.S. DOT Hazardous Indicator:	Y
U.S. DOT ID Number:	NA3082
U.S. DOT Description:	Na3082, Hazardous Waste, Liquid, N.O.S., (Formalin (With 10 To 25% Formaldehyde), Hematoxylin), 9, Iii
Non-Hazardous Waste Description:	Not reported
Number of Containers:	1
Container Type Code:	DF
Container Type Description:	Fiberboard or plastic drums, barrels, kegs
Waste Quantity:	56
Quantity Unit of Measure Code:	P
Quantity Unit of Measure Description:	Pounds
Waste Quantity, in Tons:	0.028
Acute Waste Quantity, in Tons:	0
Non-Acute Waste Quantity, in Tons:	0.028
Waste Quantity, in Kilograms:	25.396841
Acute Waste Quantity, in Kilograms:	0
Non-Acute Waste Quantity, in Kilorgrams:	25.396841
Management Method Code:	H141
Management Method Description:	STORAGE, BULKING AND/OR TRANSFER OFF SITE
Waste Residue Indicator:	N
Quantity Discrepancy Indicator:	N
Waste Type Discrepancy Indicator:	N
Waste Density:	Not reported
Waste Density Unit of Measure Code:	Not reported
Waste Density Unit of Measure Description:	Not reported
Form Code:	Not reported
Form Code Description:	Not reported
Source Code:	Not reported
Source Code Description:	Not reported
Waste Minimization Code:	Not reported
Waste Minimization Code Description:	Not reported
Consent Number:	Not reported
EPA Waste Indicator:	Y

AR527 **WEST COAST AUTOMOTIVE SERVICE CENTER** **ENVIROSTOR** **S100948238**
NNE **160 S LINDEN AVE** **N/A**
1/8-1/4 **SOUTH SAN FRANCISCO, CA 94080**
0.249 mi.
1314 ft. **Site 15 of 19 in cluster AR**

Relative:
Lower

Actual:
24 ft.

ENVIROSTOR:

Name:	WEST COAST AUTOMOTIVE SERVICE CENTER
Address:	160 S LINDEN AVE
City,State,Zip:	SOUTH SAN FRANCISCO, CA 940800000
Facility ID:	80001622
Status:	Inactive - Needs Evaluation
Status Date:	03/30/2011
Site Code:	Not reported
Site Type:	Corrective Action
Site Type Detailed:	Corrective Action
Acres:	0
NPL:	NO
Regulatory Agencies:	NONE SPECIFIED
Lead Agency:	NONE SPECIFIED
Program Manager:	Not reported
Supervisor:	* Mark Piros
Division Branch:	Cleanup Berkeley
Assembly:	21
Senate:	13
Special Program:	Not reported
Restricted Use:	NO
Site Mgmt Req:	NONE SPECIFIED
Funding:	Not reported
Latitude:	37.64251
Longitude:	-122.4144
APN:	NONE SPECIFIED
Past Use:	NONE SPECIFIED
Potential COC:	NONE SPECIFIED
Confirmed COC:	NONE SPECIFIED
Potential Description:	NONE SPECIFIED
Alias Name:	CAD009206855
Alias Type:	EPA Identification Number
Alias Name:	80001622
Alias Type:	Envirostor ID Number

Completed Info:

Completed Area Name:	PROJECT WIDE
Completed Sub Area Name:	Not reported
Completed Document Type:	Preliminary Assessment Report
Completed Date:	03/31/2004
Comments:	No action under CERCLA, but ongoing work needed to address contamination.
Completed Area Name:	PROJECT WIDE
Completed Sub Area Name:	Not reported
Completed Document Type:	Preliminary Assessment Report
Completed Date:	09/19/1991
Comments:	Not reported
Future Area Name:	Not reported
Future Sub Area Name:	Not reported
Future Document Type:	Not reported
Future Due Date:	Not reported
Schedule Area Name:	Not reported

WEST COAST AUTOMOTIVE SERVICE CENTER (Continued) **S100948238**

Schedule Sub Area Name: Not reported
Schedule Document Type: Not reported
Schedule Due Date: Not reported
Schedule Revised Date: Not reported

AR528 **DUPONT/ KANSAI AUTOMOTIVE SERVICE CTR** **SEMS-ARCHIVE** **1000335044**
NNE **160 S LINDEN AVE** **CORRACTS** **CAD009206855**
1/8-1/4 **SOUTH SAN FRANCISCO, CA 94080** **RCRA NonGen / NLR**
0.249 mi.
1314 ft. **Site 16 of 19 in cluster AR**

Relative: **Lower**
Actual: **24 ft.**

SEMS Archive:
Site ID: 0903899
EPA ID: CAD009206855
Name: AUTOMOTIVE SERVICE CENTER
Address: 160 S. LINDEN AVE.
Address 2: Not reported
City,State,Zip: SOUTH SAN FRANCISCO, CA 94080
Cong District: 11
FIPS Code: 06081
FF: N
NPL: Not on the NPL
Non NPL Status: NFRAP-Site does not qualify for the NPL based on existing information

SEMS Archive Detail:
Region: 09
Site ID: 0903899
EPA ID: CAD009206855
Site Name: AUTOMOTIVE SERVICE CENTER
NPL: N
FF: N
OU: 00
Action Code: PA
Action Name: PA
SEQ: 1
Start Date: Not reported
Finish Date: 1991-09-24 04:00:00
Qual: D
Current Action Lead: EPA Perf

Region: 09
Site ID: 0903899
EPA ID: CAD009206855
Site Name: AUTOMOTIVE SERVICE CENTER
NPL: N
FF: N
OU: 00
Action Code: DS
Action Name: DISCVRY
SEQ: 1
Start Date: 1991-05-21 04:00:00
Finish Date: 1991-05-21 04:00:00
Qual: Not reported
Current Action Lead: EPA Perf

Region: 09
Site ID: 0903899
EPA ID: CAD009206855

DUPONT/ KANSAI AUTOMOTIVE SERVICE CTR (Continued) **1000335044**

Site Name: AUTOMOTIVE SERVICE CENTER
NPL: N
FF: N
OU: 00
Action Code: OO
Action Name: SITE REASS
SEQ: 1
Start Date: 2003-07-01 04:00:00
Finish Date: 2004-09-23 04:00:00
Qual: N
Current Action Lead: St Perf

Region: 09
Site ID: 0903899
EPA ID: CAD009206855
Site Name: AUTOMOTIVE SERVICE CENTER
NPL: N
FF: N
OU: 00
Action Code: VS
Action Name: ARCH SITE
SEQ: 1
Start Date: Not reported
Finish Date: 1996-01-23 05:00:00
Qual: Not reported
Current Action Lead: EPA Perf In-Hse

Region: 09
Site ID: 0903899
EPA ID: CAD009206855
Site Name: AUTOMOTIVE SERVICE CENTER
NPL: N
FF: N
OU: 00
Action Code: VS
Action Name: ARCH SITE
SEQ: 2
Start Date: Not reported
Finish Date: 2013-11-08 05:00:00
Qual: Not reported
Current Action Lead: EPA Perf In-Hse

CORRACTS:
Name: DUPONT/ KANSAI AUTOMOTIVE SERVICE CTR
Address: 160 S LINDEN AVE
Address 2: Not reported
EPA ID: CAD009206855
Area Name: ENTIRE FACILITY
Corrective Action: CA PRIORITIZATION-MEDIUM CA PRIORITY
Actual Date: 19910919
Air Release Indicator: Not reported
Groundwater Release Indicator: Not reported
Soil Release Indicator: Not reported
Surface Water Release Indicator: Not reported

DUPONT/ KANSAI AUTOMOTIVE SERVICE CTR (Continued) **1000335044**

RCRA Listings:

Date Form Received by Agency:	20001109
Handler Name:	Dupont/ Kansai Automotive Service Ctr
Handler Address:	160 S Linden Ave
Handler City,State,Zip:	SOUTH SAN FRANCISCO, CA 94080
EPA ID:	CAD009206855
Contact Name:	GENE RUSSELL
Contact Address:	6004 BRIDGEHEAD RD
Contact City,State,Zip:	OAKLEY, CA 94561
Contact Telephone:	925-776-1177
Contact Fax:	Not reported
Contact Email:	Not reported
Contact Title:	Not reported
EPA Region:	09
Land Type:	Other
Federal Waste Generator Description:	Not a generator, verified
Non-Notifier:	Not reported
Biennial Report Cycle:	Not reported
Accessibility:	Not reported
Active Site Indicator:	Not reported
State District Owner:	Not reported
State District:	Not reported
Mailing Address:	160 S LINDEN AVE
Mailing City,State,Zip:	SOUTH SAN FRANCISCO, CA 94080
Owner Name:	Ei Du Pont De Nemours & Company Inc.
Owner Type:	Private
Operator Name:	Not reported
Operator Type:	Not reported
Short-Term Generator Activity:	No
Importer Activity:	No
Mixed Waste Generator:	No
Transporter Activity:	No
Transfer Facility Activity:	No
Recycler Activity with Storage:	No
Small Quantity On-Site Burner Exemption:	No
Smelting Melting and Refining Furnace Exemption:	No
Underground Injection Control:	No
Off-Site Waste Receipt:	No
Universal Waste Indicator:	No
Universal Waste Destination Facility:	No
Federal Universal Waste:	No
Active Site State-Reg Handler:	---
Federal Facility Indicator:	Not reported
Hazardous Secondary Material Indicator:	N
Sub-Part K Indicator:	Not reported
2018 GPRA Permit Baseline:	Not on the Baseline
2018 GPRA Renewals Baseline:	Not on the Baseline
202 GPRA Corrective Action Baseline:	No
Subject to Corrective Action Universe:	No
Non-TSDFs Where RCRA CA has Been Imposed Universe:	No
Corrective Action Priority Ranking:	Medium
Environmental Control Indicator:	No
Institutional Control Indicator:	No
Human Exposure Controls Indicator:	N/A
Groundwater Controls Indicator:	N/A
Significant Non-Complier Universe:	No
Unaddressed Significant Non-Complier Universe:	No

DUPONT/ KANSAI AUTOMOTIVE SERVICE CTR (Continued) **1000335044**

Addressed Significant Non-Complier Universe:	No
Significant Non-Complier With a Compliance Schedule Universe:	No
Financial Assurance Required:	Not reported
Handler Date of Last Change:	20021029
Recognized Trader-Importer:	No
Recognized Trader-Exporter:	No
Importer of Spent Lead Acid Batteries:	No
Exporter of Spent Lead Acid Batteries:	No
Recycler Activity Without Storage:	No
Manifest Broker:	No
Sub-Part P Indicator:	No

Handler - Owner Operator:

Owner/Operator Indicator:	Owner
Owner/Operator Name:	EI DU PONT DE NEMOURS & COMPANY INC.
Legal Status:	Private
Date Became Current:	Not reported
Date Ended Current:	Not reported
Owner/Operator Address:	1007 MARKET STREET
Owner/Operator City,State,Zip:	WILMINGTON, DE 19898
Owner/Operator Telephone:	302-774-3891
Owner/Operator Telephone Ext:	Not reported
Owner/Operator Fax:	Not reported
Owner/Operator Email:	Not reported

Owner/Operator Indicator:	Operator
Owner/Operator Name:	EI DU PONT DE NEMOURS & COMPANY INC.
Legal Status:	Private
Date Became Current:	Not reported
Date Ended Current:	Not reported
Owner/Operator Address:	1007 MARKET STREET
Owner/Operator City,State,Zip:	CITY NOT REPORTED, DE 99999
Owner/Operator Telephone:	302-774-3891
Owner/Operator Telephone Ext:	Not reported
Owner/Operator Fax:	Not reported
Owner/Operator Email:	Not reported

Historic Generators:

Receive Date:	19960901
Handler Name:	DUPONT/ KANSAI AUTOMOTIVE SERVICE CTR
Federal Waste Generator Description:	Large Quantity Generator
State District Owner:	Not reported
Large Quantity Handler of Universal Waste:	No
Recognized Trader Importer:	No
Recognized Trader Exporter:	No
Spent Lead Acid Battery Importer:	No
Spent Lead Acid Battery Exporter:	No
Current Record:	No
Non Storage Recycler Activity:	Not reported
Electronic Manifest Broker:	Not reported

Receive Date:	20001109
Handler Name:	DUPONT/ KANSAI AUTOMOTIVE SERVICE CTR
Federal Waste Generator Description:	Not a generator, verified
State District Owner:	Not reported

DUPONT/ KANSAI AUTOMOTIVE SERVICE CTR (Continued) **1000335044**

Large Quantity Handler of Universal Waste: No
Recognized Trader Importer: No
Recognized Trader Exporter: No
Spent Lead Acid Battery Importer: No
Spent Lead Acid Battery Exporter: No
Current Record: Yes
Non Storage Recycler Activity: Not reported
Electronic Manifest Broker: Not reported

Receive Date: 19940222
Handler Name: DU PONT/KANSAI-AUTOMOTIVE COATINGS
Federal Waste Generator Description: Large Quantity Generator
State District Owner: Not reported
Large Quantity Handler of Universal Waste: No
Recognized Trader Importer: No
Recognized Trader Exporter: No
Spent Lead Acid Battery Importer: No
Spent Lead Acid Battery Exporter: No
Current Record: No
Non Storage Recycler Activity: Not reported
Electronic Manifest Broker: Not reported

Receive Date: 19960214
Handler Name: DU PONT - KANSAI
Federal Waste Generator Description: Large Quantity Generator
State District Owner: Not reported
Large Quantity Handler of Universal Waste: No
Recognized Trader Importer: No
Recognized Trader Exporter: No
Spent Lead Acid Battery Importer: No
Spent Lead Acid Battery Exporter: No
Current Record: No
Non Storage Recycler Activity: Not reported
Electronic Manifest Broker: Not reported

Receive Date: 19990304
Handler Name: DUPONT/KANSAI
Federal Waste Generator Description: Large Quantity Generator
State District Owner: Not reported
Large Quantity Handler of Universal Waste: No
Recognized Trader Importer: No
Recognized Trader Exporter: No
Spent Lead Acid Battery Importer: No
Spent Lead Acid Battery Exporter: No
Current Record: No
Non Storage Recycler Activity: Not reported
Electronic Manifest Broker: Not reported

Receive Date: 20001012
Handler Name: DUPONT/KANSAI
Federal Waste Generator Description: Large Quantity Generator
State District Owner: Not reported
Large Quantity Handler of Universal Waste: No
Recognized Trader Importer: No
Recognized Trader Exporter: No
Spent Lead Acid Battery Importer: No
Spent Lead Acid Battery Exporter: No

DUPONT/ KANSAI AUTOMOTIVE SERVICE CTR (Continued) **1000335044**

Current Record: No
Non Storage Recycler Activity: Not reported
Electronic Manifest Broker: Not reported

List of NAICS Codes and Descriptions:
NAICS Code: 32551
NAICS Description: PAINT AND COATING MANUFACTURING

Has the Facility Received Notices of Violations:
Found Violation: Yes
Agency Which Determined Violation: State
Violation Short Description: Generators - General
Date Violation was Determined: 19860312
Actual Return to Compliance Date: 19910312
Return to Compliance Qualifier: Not Resolved
Violation Responsible Agency: State
Scheduled Compliance Date: Not reported
Enforcement Identifier: Not reported
Date of Enforcement Action: Not reported
Enforcement Responsible Agency: Not reported
Enforcement Docket Number: Not reported
Enforcement Attorney: Not reported
Corrective Action Component: Not reported
Appeal Initiated Date: Not reported
Appeal Resolution Date: Not reported
Disposition Status Date: Not reported
Disposition Status: Not reported
Disposition Status Description: Not reported
Consent/Final Order Sequence Number: Not reported
Consent/Final Order Respondent Name: Not reported
Consent/Final Order Lead Agency: Not reported
Enforcement Type: Not reported
Enforcement Responsible Person: Not reported
Enforcement Responsible Sub-Organization: Not reported
SEP Sequence Number: Not reported
SEP Expenditure Amount: Not reported
SEP Scheduled Completion Date: Not reported
SEP Actual Date: Not reported
SEP Defaulted Date: Not reported
SEP Type: Not reported
SEP Type Description: Not reported
Proposed Amount: Not reported
Final Monetary Amount: Not reported
Paid Amount: Not reported
Final Count: Not reported
Final Amount: Not reported

Found Violation: No
Agency Which Determined Violation: Not reported
Violation Short Description: Not reported
Date Violation was Determined: Not reported
Actual Return to Compliance Date: Not reported
Return to Compliance Qualifier: Not reported
Violation Responsible Agency: Not reported
Scheduled Compliance Date: Not reported
Enforcement Identifier: Not reported

DUPONT/ KANSAI AUTOMOTIVE SERVICE CTR (Continued) **1000335044**

Date of Enforcement Action:	Not reported
Enforcement Responsible Agency:	Not reported
Enforcement Docket Number:	Not reported
Enforcement Attorney:	Not reported
Corrective Action Component:	Not reported
Appeal Initiated Date:	Not reported
Appeal Resolution Date:	Not reported
Disposition Status Date:	Not reported
Disposition Status:	Not reported
Disposition Status Description:	Not reported
Consent/Final Order Sequence Number:	Not reported
Consent/Final Order Respondent Name:	Not reported
Consent/Final Order Lead Agency:	Not reported
Enforcement Type:	Not reported
Enforcement Responsible Person:	Not reported
Enforcement Responsible Sub-Organization:	Not reported
SEP Sequence Number:	Not reported
SEP Expenditure Amount:	Not reported
SEP Scheduled Completion Date:	Not reported
SEP Actual Date:	Not reported
SEP Defaulted Date:	Not reported
SEP Type:	Not reported
SEP Type Description:	Not reported
Proposed Amount:	Not reported
Final Monetary Amount:	Not reported
Paid Amount:	Not reported
Final Count:	Not reported
Final Amount:	Not reported

Evaluation Action Summary:

Evaluation Date:	19860312
Evaluation Responsible Agency:	State Contractor/Grantee
Found Violation:	Yes
Evaluation Type Description:	COMPLIANCE EVALUATION INSPECTION
Evaluation Responsible Person Identifier:	R9EPA
Evaluation Responsible Sub-Organization:	Not reported
Actual Return to Compliance Date:	19910312
Scheduled Compliance Date:	Not reported
Date of Request:	Not reported
Date Response Received:	Not reported
Request Agency:	Not reported
Former Citation:	Not reported

Evaluation Date:	20020725
Evaluation Responsible Agency:	State
Found Violation:	No
Evaluation Type Description:	FOCUSED COMPLIANCE INSPECTION
Evaluation Responsible Person Identifier:	Not reported
Evaluation Responsible Sub-Organization:	Not reported
Actual Return to Compliance Date:	Not reported
Scheduled Compliance Date:	Not reported
Date of Request:	Not reported
Date Response Received:	Not reported
Request Agency:	Not reported
Former Citation:	Not reported

AM529 **INTERNATIONAL AUTO REPAIR** **RCRA NonGen / NLR** **1026826143**
ENE **1188 MONTGOMERY AVENUE** **E MANIFEST** **CAL000461080**
1/8-1/4 **SAN BRUNO, CA 94066**
0.249 mi.
1315 ft. **Site 14 of 16 in cluster AM**

Relative: **Lower**
Actual: **22 ft.**

RCRA Listings:

Date Form Received by Agency:	20210318
Handler Name:	Dba International Auto Care
Handler Address:	1188 Montgomery Ave
Handler City,State,Zip:	SAN BRUNO, CA 94066
EPA ID:	CAL000461080
Contact Name:	FREDERICK GOZUM
Contact Address:	1188 MONTGOMERY AVE
Contact City,State,Zip:	SAN BRUNO, CA 94066
Contact Telephone:	650-296-7839
Contact Fax:	Not reported
Contact Email:	SANBRUNO@INTAUTOBODY.COM
Contact Title:	Not reported
EPA Region:	09
Land Type:	Not reported
Federal Waste Generator Description:	Not a generator, verified
Non-Notifier:	Not reported
Biennial Report Cycle:	Not reported
Accessibility:	Not reported
Active Site Indicator:	Not reported
State District Owner:	Not reported
State District:	Not reported
Mailing Address:	1172 MONTGOMERY AVE
Mailing City,State,Zip:	SAN BRUNO, CA 94066
Owner Name:	John J Kotik
Owner Type:	Other
Operator Name:	Frederick Gozum
Operator Type:	Other
Short-Term Generator Activity:	No
Importer Activity:	No
Mixed Waste Generator:	No
Transporter Activity:	No
Transfer Facility Activity:	No
Recycler Activity with Storage:	No
Small Quantity On-Site Burner Exemption:	No
Smelting Melting and Refining Furnace Exemption:	No
Underground Injection Control:	No
Off-Site Waste Receipt:	No
Universal Waste Indicator:	No
Universal Waste Destination Facility:	No
Federal Universal Waste:	No
Active Site State-Reg Handler:	---
Federal Facility Indicator:	Not reported
Hazardous Secondary Material Indicator:	N
Sub-Part K Indicator:	Not reported
2018 GPRA Permit Baseline:	Not on the Baseline
2018 GPRA Renewals Baseline:	Not on the Baseline
202 GPRA Corrective Action Baseline:	No
Subject to Corrective Action Universe:	No
Non-TSDFs Where RCRA CA has Been Imposed Universe:	No
Corrective Action Priority Ranking:	No NCAPS ranking
Environmental Control Indicator:	No
Institutional Control Indicator:	No

INTERNATIONAL AUTO REPAIR (Continued) **1026826143**

Human Exposure Controls Indicator:	N/A
Groundwater Controls Indicator:	N/A
Significant Non-Complier Universe:	No
Unaddressed Significant Non-Complier Universe:	No
Addressed Significant Non-Complier Universe:	No
Significant Non-Complier With a Compliance Schedule Universe:	No
Financial Assurance Required:	Not reported
Handler Date of Last Change:	20210322
Recognized Trader-Importer:	No
Recognized Trader-Exporter:	No
Importer of Spent Lead Acid Batteries:	No
Exporter of Spent Lead Acid Batteries:	No
Recycler Activity Without Storage:	No
Manifest Broker:	No
Sub-Part P Indicator:	No

Handler - Owner Operator:

Owner/Operator Indicator:	Owner
Owner/Operator Name: JOHN J KOTIK	
Legal Status:	Other
Date Became Current:	Not reported
Date Ended Current:	Not reported
Owner/Operator Address:	300 ROSILIE ST
Owner/Operator City,State,Zip:	SAN MATEO, CA 94403
Owner/Operator Telephone:	650-515-7152
Owner/Operator Telephone Ext:	Not reported
Owner/Operator Fax:	Not reported
Owner/Operator Email:	Not reported

Owner/Operator Indicator:	Operator
Owner/Operator Name: FREDERICK GOZUM	
Legal Status:	Other
Date Became Current:	Not reported
Date Ended Current:	Not reported
Owner/Operator Address:	1188 MONTGOMERY AVE
Owner/Operator City,State,Zip:	SAN BRUNO, CA 94066
Owner/Operator Telephone:	650-296-7839
Owner/Operator Telephone Ext:	Not reported
Owner/Operator Fax:	Not reported
Owner/Operator Email:	Not reported

Historic Generators:

Receive Date:	20210318
Handler Name: DBA INTERNATIONAL AUTO CARE	
Federal Waste Generator Description:	Not a generator, verified
State District Owner:	Not reported
Large Quantity Handler of Universal Waste:	No
Recognized Trader Importer:	No
Recognized Trader Exporter:	No
Spent Lead Acid Battery Importer:	No
Spent Lead Acid Battery Exporter:	No
Current Record:	Yes
Non Storage Recycler Activity:	No
Electronic Manifest Broker:	No

INTERNATIONAL AUTO REPAIR (Continued) **1026826143**

List of NAICS Codes and Descriptions:
NAICS Code: 811111
NAICS Description: GENERAL AUTOMOTIVE REPAIR

Facility Has Received Notices of Violations:
Violations: No Violations Found

Evaluation Action Summary:
Evaluations: No Evaluations Found

E MANIFEST:

Manifest Tracking Number:	008789284SKS
Last Updated Date:	20230731
Shipped Date:	20230614
Received Date:	20230705
Manifest Status:	Signed
Submission Type:	DataImage5Copy
Origin Type:	Service
Generator EPA ID:	CAL000461080
Generator Name:	International Auto Repair
Generator Location Street Number:	Not reported
Generator Location Street 1:	1188 MONTGOMERY AVENUE
Generator Location Street 2:	Not reported
Generator Location City:	SAN BRUNO
Generator Location State:	CA
Generator Location Zip:	94066
Generator Mail Street Number:	Not reported
Generator Mail Street 1:	1188 Montgomery Avenue
Generator Mail Street 2:	Not reported
Generator Mail City:	San Bruno
Generator Mail Zip:	94066
Generator Mail State:	CA
Generator Contact Company Name:	International Auto Repair
Designated Facility EPA ID:	ORQ000025197
Designated Facility Name:	Thermo Fluids, Inc.
Designated Facility Mail Street Number:	Not reported
Designated Facility Mail Street 1:	Not reported
Designated Facility Mail Street 2:	12533 SE Carpenter Drive
Designated Facility Mail City:	Clackamas
Designated Facility Mail Zip:	97015
Designated Facility Mail State:	OR
Designated Facility Location Street Number:	Not reported
Designated Facility Location Street 1:	12533 SE Carpenter Drive
Designated Facility Location Street 2:	Not reported
Designated Facility Location City:	Clackamas
Designated Facility Location Zip:	97015
Designated Facility Location State:	OR
Designated Facility Contact Company Name:	Not reported
Manifest Residue Indicator:	N
Rejection Indicator:	N

Transporter:

Manifest Tracking Number:	008789284SKS
Transporter Line Number:	1

INTERNATIONAL AUTO REPAIR (Continued) **1026826143**

Transporter EPA ID: TXR000081205
Transporter Name: Safety-Kleen Systems, Inc.

Manifest Tracking Number: 008789284SKS
Transporter Line Number: 2
Transporter EPA ID: MAD039322250
Transporter Name: Clean Harbors Environmental Services, Inc.

Waste Line:
Manifest Tracking Number: 008789284SKS
Waste Line Number: 1
U.S. DOT Hazardous Indicator: N
U.S. DOT ID Number: Not reported
U.S. DOT Description: Not reported
Non-Hazardous Waste Description: NONE, NON-RCRA HAZARDOUS WASTE, SOLID (DRAINED/UNDRAINED USED OIL FILTERS), N/A, NONE
Number of Containers: 1
Container Type Code: DM
Container Type Description: Metal drums, barrels, kegs
Waste Quantity: 200
Quantity Unit of Measure Code: P
Quantity Unit of Measure Description: Pounds
Waste Quantity, in Tons: 0.1
Acute Waste Quantity, in Tons: 0
Non-Acute Waste Quantity, in Tons: 0.1
Waste Quantity, in Kilograms: 90.703
Acute Waste Quantity, in Kilograms: 0
Non-Acute Waste Quantity, in Kilorgrams: 90.703
Management Method Code: H141
Management Method Description: STORAGE, BULKING AND/OR TRANSFER OFF SITE
Waste Residue Indicator: N
Quantity Discrepancy Indicator: N
Waste Type Discrepancy Indicator: N
Waste Density: Not reported
Waste Density Unit of Measure Code: Not reported
Waste Density Unit of Measure Description: Not reported
Form Code: Not reported
Form Code Description: Not reported
Source Code: Not reported
Source Code Description: Not reported
Waste Minimization Code: Not reported
Waste Minimization Code Description: Not reported
Consent Number: Not reported
EPA Waste Indicator: N

AM530 **ED'S TRANSMISSION** **San Mateo Co. BI** **S102269937**
ENE **1188 MONTGOMERY** **N/A**
1/8-1/4 **SAN BRUNO, CA 94066**
0.249 mi.
1315 ft. **Site 15 of 16 in cluster AM**

Relative: San Mateo Co. BI:
Lower
Name: ED'S TRANSMISSION
Actual: Address: 1188 MONTGOMERY
22 ft. City,State,Zip: SAN BRUNO, CA 94066
Region: SAN MATEO
Facility ID: FA0023098

ED'S TRANSMISSION (Continued) **S102269937**

Prog Element Code:	GENERATES and RECYCLES WASTE OIL/SOLVENT
Record Id:	PR0026292
Description:	GENERATES & RECYCLES WASTE OIL/SOLVENT
Facility Status:	Inactive, non-billable
Program Category:	HAZARDOUS WASTE PROGRAM
Name:	ED'S TRANSMISSION
Address:	1188 MONTGOMERY
City,State,Zip:	SAN BRUNO, CA 94066
Region:	SAN MATEO
Facility ID:	FA0023098
Prog Element Code:	STORES MV FUELS OR WASTE ONLY
Record Id:	PR0043986
Description:	STORES MV FUELS OR WASTE ONLY
Facility Status:	Inactive, non-billable
Program Category:	BUSINESS PLAN PROGRAM
Name:	ED'S TRANSMISSION
Address:	1188 MONTGOMERY
City,State,Zip:	SAN BRUNO, CA 94066
Region:	SAN MATEO
Facility ID:	FA0023098
Prog Element Code:	STORMWATER ANNUAL INSPECTION FEE
Record Id:	PR0043583
Description:	STORMWATER ANNUAL FEE - INSP FREQ EVERY 2 YRS
Facility Status:	Inactive, non-billable
Program Category:	STORMWATER

AM531 **EDS TRANSMISSIONS** **EDR Hist Auto** **1020540218**
ENE **1188 MONTGOMERY AVE** **N/A**
1/8-1/4 **SAN BRUNO, CA 94066**
0.249 mi.
1315 ft. **Site 16 of 16 in cluster AM**

Relative: EDR Hist Auto
Lower

Actual: **22 ft.**

Year:	Name:	Type:
1987	RUDYS AUTO CAR	General Automotive Repair Shops
1988	RUDYS AUTO CAR	General Automotive Repair Shops
1989	RUDYS AUTO CAR	General Automotive Repair Shops
1990	RUDYS AUTO CAR	General Automotive Repair Shops
1991	RUDYS AUTO CAR	General Automotive Repair Shops
1992	RUDYS AUTO CAR	General Automotive Repair Shops
1993	RUDYS AUTO CAR	General Automotive Repair Shops
1994	RUDYS AUTO CAR	General Automotive Repair Shops
1996	EDS TRANSMISSIONS	Automotive Transmission Repair Shops
1997	EDS TRANSMISSIONS	Automotive Transmission Repair Shops
1998	EDS TRANSMISSIONS	Automotive Transmission Repair Shops
1999	EDS TRANSMISSIONS	Automotive Transmission Repair Shops
2000	EDS TRANSMISSIONS	Automotive Transmission Repair Shops
2001	EDS TRANSMISSIONS	Automotive Transmission Repair Shops
2002	EDS TRANSMISSIONS	Automotive Transmission Repair Shops
2003	EDS TRANSMISSIONS	Automotive Transmission Repair Shops
2004	EDS TRANSMISSIONS	Automotive Transmission Repair Shops
2005	EDS TRANSMISSIONS	Automotive Transmission Repair Shops
2006	EDS TRANSMISSIONS	Automotive Transmission Repair Shops
2007	EDS TRANSMISSIONS	Automotive Transmission Repair Shops
2008	EDS TRANSMISSIONS	Automotive Transmission Repair Shops

EDS TRANSMISSIONS (Continued) **1020540218**

2009	EDS TRANSMISSIONS	Automotive Transmission Repair Shops
2010	EDS TRANSMISSIONS	Automotive Transmission Repair Shops
2011	EDS TRANSMISSIONS	Automotive Transmission Repair Shops
2012	EDS TRANSMISSIONS	Automotive Transmission Repair Shops
2013	EDS TRANSMISSIONS	Automotive Transmission Repair Shops

AQ532 **1245 MONTGOMERY AVE** **CPS-SLIC** **S105194040**
NE **1245 MONTGOMERY AVENUE** **N/A**
1/4-1/2 **SAN BRUNO, CA**
0.260 mi.
1371 ft. **Site 3 of 6 in cluster AQ**

Relative: **Lower**
Actual: **21 ft.**

SLIC REG 2:

Region:	2
Facility ID:	41S0155
Facility Status:	Pollution Characterization
Date Closed:	Not reported
Local Case #:	Not reported
How Discovered:	Not reported
Leak Cause:	Not reported
Leak Source:	Not reported
Date Confirmed:	Not reported
Date Prelim Site Assmnt Workplan Submitted:	Not reported
Date Preliminary Site Assessment Began:	Not reported
Date Pollution Characterization Began:	Not reported
Date Remediation Plan Submitted:	Not reported
Date Remedial Action Underway:	Not reported
Date Post Remedial Action Monitoring Began:	Not reported

AQ533 **1245 MONTGOMERY AVE (WELCH-UST)** **UST FINDER RELEASE** **1028911457**
NE **1245 MONTGOMERY AVENUE** **N/A**
1/4-1/2 **SAN BRUNO, CA 94066**
0.260 mi.
1371 ft. **Site 4 of 6 in cluster AQ**

Relative: **Lower**
Actual: **21 ft.**

UST FINDER RELEASE:

Object ID:	38361
Facility ID:	Not reported
Lust ID:	CAT10000011034
Name:	1245 MONTGOMERY AVE (WELCH-UST)
Address:	1245 MONTGOMERY AVENUE
City,State,Zip:	SAN BRUNO, CA 94066
Address Match Type:	PointAddress
Reported Date:	Not reported
Status:	No Further Action
Substance:	Not reported
Population within 1500ft:	777
Domestic Wells within 1500ft:	0
Land Use:	Developed, High Intensity
Within SPA:	No
SPA PWS Facility ID:	Not reported
SPA Water Type:	Not reported
SPA Facility Type:	Not reported
SPA HUC12:	Not reported
Within WHPA:	Yes
WHPA PWS Facility ID:	CA4110009_10185

1245 MONTGOMERY AVE (WELCH-UST) (Continued) **1028911457**

WHPA Water Type:	GW - Ground water
WHPA Facility Type:	WL - Well
WHPA HUC12:	180500040903
Within 100yr Floodplain:	No
Tribe:	Not reported
EPA Region:	9
NFA Letter 1:	Not reported
NFA Letter 2:	Not reported
NFA Letter 3:	Not reported
NFA Letter 4:	Not reported
Closed With Residual Contaminate:	Not reported
Coordinate Source:	Geocode
X Coord:	-122.41246
Y Coord:	37.63993
Latitude:	37.63993
Longitude:	-122.412459999999

AQ534 **1245 MONTGOMERY AVE (WELCH-UST)** **LUST** **S121307864**
NE **1245 MONTGOMERY AVENUE** **Cortese** **N/A**
1/4-1/2 **SAN BRUNO, CA 94066** **CERS**
0.260 mi.
1371 ft. **Site 5 of 6 in cluster AQ**

Relative:
Lower

Actual:
21 ft.

LUST:

Name:	1245 MONTGOMERY AVE (WELCH-UST)
Address:	1245 MONTGOMERY AVENUE
City,State,Zip:	SAN BRUNO, CA 94066
Lead Agency:	SAN FRANCISCO BAY RWQCB (REGION 2)
Case Type:	LUST Cleanup Site

Geo Track:

Global Id:	T10000011034
Latitude:	37.64016
Longitude:	-122.41265
Status:	Completed - Case Closed
Status Date:	11/04/2019
Case Worker:	PF
RB Case Number:	41-1244
Local Agency:	Not reported
File Location:	All Files are on GeoTracker or in the Local Agency Database
Local Case Number:	Not reported
Potential Media Affect:	Other Groundwater (uses other than drinking water), Soil, Soil Vapor
Potential Contaminants of Concern:	Benzene, Diesel, Gasoline
EPA Region:	9
Coordinate Source:	Not reported
Cuf Case:	NO
Quantity Released Gallons:	Not reported
Begin Date:	11/18/1999
Leak Reported Date:	11/18/1999
How Discovered:	Tank Closure, Visual
How Discovered Description:	Removal of UST
Discharge Source:	Tank
Discharge Cause:	Unknown
Stop Method:	Close and Remove Tank
Stop Description:	Removal of UST
No Further Action Date:	11/04/2019
CA Water Watershed Name:	South Bay - San Mateo Bayside (204.40)
Dwr Groundwater Subbasin Name:	Westside (2-035)

1245 MONTGOMERY AVE (WELCH-UST) (Continued) **S121307864**

Disadvantaged Community: Not reported
CA Enviroscreen 3 Score: 76-80%
CA Enviroscreen 4 Score: 65-70%
Military DOD Site: No
Facility Project Subtype: Not reported
RWQCB Region: SAN FRANCISCO BAY RWQCB (REGION 2)
Site History: A 3,000 gallon UST was removed from the site on November 18, 1999. TPHd, TPHg, and benzene were found in soil,and subsequent investigation in 2001 discovered TPHd and benzene in groundwater. Dual phase extraction was conducted in 2011; 2015 groundwater data confirmed water quality objectives were achieved for all petroleum related parameters except benzene. Remaining benzene concentrations in groundwater are limited and stable. 2018 Soil vapor and indoor air monitoring data indicate soil vapor has been impacted by benzene with highest concentrations in the northeast corner of the vacant warehouse; indoor air concentrations do not exceed commercial 8-hour exposure ESLs; outdoor air benzene concentrations are nearly double the indoor air values. No further corrective actions are required for UST site. Closure package completed and distributed to RP in November 2019.

LUST:
Global Id: T10000011034
Contact Type: Regional Board Caseworker - Primary Caseworker
Contact Name: PHYLLIS FLACK
Organization Name: SAN FRANCISCO BAY RWQCB (REGION 2)
Address: 1515 CLAY ST SUITE 1400
City: OAKLAND
Email: phyllis.flack@waterboards.ca.gov
Phone Number: Not reported

LUST:
Global Id: T10000011034
Action Type: RESPONSE
Date: 01/21/2020
Action: Correspondence

Global Id: T10000011034
Action Type: ENFORCEMENT
Date: 11/04/2019
Action: Closure/No Further Action Letter - #41-1244

Global Id: T10000011034
Action Type: Other
Date: 11/18/1999
Action: Leak Began

Global Id: T10000011034
Action Type: Other
Date: 11/18/1999
Action: Leak Stopped

Global Id: T10000011034
Action Type: REMEDIATION
Date: 01/02/2011
Action: Dual Phase Extraction

1245 MONTGOMERY AVE (WELCH-UST) (Continued) **S121307864**

Global Id: T10000011034
Action Type: REMEDIATION
Date: 01/01/1999
Action: Excavation

Global Id: T10000011034
Action Type: ENFORCEMENT
Date: 10/31/2017
Action: File Review - Closure

Global Id: T10000011034
Action Type: ENFORCEMENT
Date: 07/08/2019
Action: Notification - Preclosure - #41-1244

Global Id: T10000011034
Action Type: ENFORCEMENT
Date: 03/23/2020
Action: Staff Letter - #41-1244

Global Id: T10000011034
Action Type: Other
Date: 11/18/1999
Action: Leak Discovery

Global Id: T10000011034
Action Type: Other
Date: 11/18/1999
Action: Leak Reported

Global Id: T10000011034
Action Type: RESPONSE
Date: 09/30/2020
Action: Well Destruction Report

LUST:
Global Id: T10000011034
Status: Open - Case Begin Date
Status Date: 11/18/1999

Global Id: T10000011034
Status: Open - Inactive
Status Date: 10/18/2017

Global Id: T10000011034
Status: Open - Site Assessment
Status Date: 10/18/2017

Global Id: T10000011034
Status: Open - Eligible for Closure
Status Date: 05/28/2019

Global Id: T10000011034
Status: Open - Eligible for Closure
Status Date: 05/28/2019

Global Id: T10000011034

1245 MONTGOMERY AVE (WELCH-UST) (Continued) **S121307864**

Status: Open - Verification Monitoring
Status Date: 05/28/2019

Global Id: T10000011034
Status: Completed - Case Closed
Status Date: 11/04/2019

CORTESE:
Name: 1245 MONTGOMERY AVE (WELCH-UST)
Address: 1245 MONTGOMERY AVENUE
City,State,Zip: SAN BRUNO, CA 94066
Region: CORTESE
Envirostor Id: Not reported
Global ID: T10000011034
Site/Facility Type: LUST CLEANUP SITE
Cleanup Status: COMPLETED - CASE CLOSED
Status Date: Not reported
Site Code: Not reported
Latitude: Not reported
Longitude: Not reported
Owner: Not reported
Enf Type: Not reported
Swat R: Not reported
Flag: active
Order No: Not reported
Waste Discharge System No: Not reported
Effective Date: Not reported
Region 2: Not reported
WID Id: Not reported
Solid Waste Id No: Not reported
Waste Management Uit Name: Not reported
File Name: Active Open

CERS:
Name: 1245 MONTGOMERY AVE (WELCH-UST)
Address: 1245 MONTGOMERY AVENUE
City,State,Zip: SAN BRUNO, CA 94066
Site ID: 884974
CERS ID: T10000011034
CERS Description: Leaking Underground Storage Tank Cleanup Site

Affiliation:
Affiliation Type Desc: Regional Board Caseworker
Entity Name: PHYLLIS FLACK - SAN FRANCISCO BAY RWQCB (REGION 2)
Entity Title: Not reported
Affiliation Address: 1515 CLAY ST SUITE 1400
Affiliation City: OAKLAND
Affiliation State: CA
Affiliation Country: Not reported
Affiliation Zip: Not reported
Affiliation Phone: ,

AQ535
NE
1/4-1/2
0.260 mi.
1371 ft.

Relative:
Lower

Actual:
21 ft.

PHASE II CORP
1229 MONTGOMERY
SAN BRUNO, CA 94066

Site 6 of 6 in cluster AQ

Database(s):
RCRA-SQG
ENVIROSTOR
CPS-SLIC
SWEEPS UST
HIST UST
CA FID UST
EMI
ENF
HWTS
CERS

EDR ID Number: **1000379055**
EPA ID Number: **CAD056188212**

RCRA Listings:

Date Form Received by Agency:	19960901
Handler Name:	Phase Ii Corp
Handler Address:	1229 Montgomery
Handler City,State,Zip:	SAN BRUNO, CA 94066
EPA ID:	CAD056188212
Contact Name:	Not reported
Contact Address:	Not reported
Contact City,State,Zip:	Not reported
Contact Telephone:	Not reported
Contact Fax:	Not reported
Contact Email:	Not reported
Contact Title:	Not reported
EPA Region:	09
Land Type:	Not reported
Federal Waste Generator Description:	Small Quantity Generator
Non-Notifier:	Not reported
Biennial Report Cycle:	Not reported
Accessibility:	Not reported
Active Site Indicator:	Handler Activities
State District Owner:	Ca
State District:	2
Mailing Address:	1229 MONTGOMERY
Mailing City,State,Zip:	SAN BRUNO, CA 94066
Owner Name:	Not reported
Owner Type:	Not reported
Operator Name:	Not Required
Operator Type:	Private
Short-Term Generator Activity:	No
Importer Activity:	No
Mixed Waste Generator:	No
Transporter Activity:	No
Transfer Facility Activity:	No
Recycler Activity with Storage:	No
Small Quantity On-Site Burner Exemption:	No
Smelting Melting and Refining Furnace Exemption:	No
Underground Injection Control:	No
Off-Site Waste Receipt:	No
Universal Waste Indicator:	No
Universal Waste Destination Facility:	No
Federal Universal Waste:	No
Active Site State-Reg Handler:	---
Federal Facility Indicator:	Not reported
Hazardous Secondary Material Indicator:	N
Sub-Part K Indicator:	Not reported
2018 GPRA Permit Baseline:	Not on the Baseline
2018 GPRA Renewals Baseline:	Not on the Baseline
202 GPRA Corrective Action Baseline:	No

PHASE II CORP (Continued) **1000379055**

Subject to Corrective Action Universe:	No
Non-TSDFs Where RCRA CA has Been Imposed Universe:	No
Corrective Action Priority Ranking:	No NCAPS ranking
Environmental Control Indicator:	No
Institutional Control Indicator:	No
Human Exposure Controls Indicator:	N/A
Groundwater Controls Indicator:	N/A
Significant Non-Complier Universe:	No
Unaddressed Significant Non-Complier Universe:	No
Addressed Significant Non-Complier Universe:	No
Significant Non-Complier With a Compliance Schedule Universe:	No
Financial Assurance Required:	Not reported
Handler Date of Last Change:	20060905
Recognized Trader-Importer:	No
Recognized Trader-Exporter:	No
Importer of Spent Lead Acid Batteries:	No
Exporter of Spent Lead Acid Batteries:	No
Recycler Activity Without Storage:	No
Manifest Broker:	No
Sub-Part P Indicator:	No

Handler - Owner Operator:

Owner/Operator Indicator:	Operator
Owner/Operator Name: NOT REQUIRED	
Legal Status:	Private
Date Became Current:	Not reported
Date Ended Current:	Not reported
Owner/Operator Address:	NOT REQUIRED
Owner/Operator City,State,Zip:	NOT REQUIRED, ME 99999
Owner/Operator Telephone:	415-555-1212
Owner/Operator Telephone Ext:	Not reported
Owner/Operator Fax:	Not reported
Owner/Operator Email:	Not reported

Owner/Operator Indicator:	Owner
Owner/Operator Name: NOT REQUIRED	
Legal Status:	Private
Date Became Current:	Not reported
Date Ended Current:	Not reported
Owner/Operator Address:	NOT REQUIRED
Owner/Operator City,State,Zip:	NOT REQUIRED, ME 99999
Owner/Operator Telephone:	415-555-1212
Owner/Operator Telephone Ext:	Not reported
Owner/Operator Fax:	Not reported
Owner/Operator Email:	Not reported

Owner/Operator Indicator:	Operator
Owner/Operator Name: NOT REQUIRED	
Legal Status:	Private
Date Became Current:	Not reported
Date Ended Current:	Not reported
Owner/Operator Address:	NOT REQUIRED
Owner/Operator City,State,Zip:	NOT REQUIRED, ME 99999
Owner/Operator Telephone:	415-555-1212
Owner/Operator Telephone Ext:	Not reported
Owner/Operator Fax:	Not reported

PHASE II CORP (Continued) **1000379055**

Owner/Operator Email: Not reported

Historic Generators:

Receive Date: 19960901
Handler Name: PHASE II CORP
Federal Waste Generator Description: Large Quantity Generator
State District Owner: Ca
Large Quantity Handler of Universal Waste: No
Recognized Trader Importer: No
Recognized Trader Exporter: No
Spent Lead Acid Battery Importer: No
Spent Lead Acid Battery Exporter: No
Current Record: No
Non Storage Recycler Activity: Not reported
Electronic Manifest Broker: Not reported

Receive Date: 19960901
Handler Name: PHASE II CORP
Federal Waste Generator Description: Small Quantity Generator
State District Owner: Ca
Large Quantity Handler of Universal Waste: No
Recognized Trader Importer: No
Recognized Trader Exporter: No
Spent Lead Acid Battery Importer: No
Spent Lead Acid Battery Exporter: No
Current Record: Yes
Non Storage Recycler Activity: Not reported
Electronic Manifest Broker: Not reported

Receive Date: 19801003
Handler Name: PHASE II CORP
Federal Waste Generator Description: Large Quantity Generator
State District Owner: Ca
Large Quantity Handler of Universal Waste: No
Recognized Trader Importer: No
Recognized Trader Exporter: No
Spent Lead Acid Battery Importer: No
Spent Lead Acid Battery Exporter: No
Current Record: No
Non Storage Recycler Activity: Not reported
Electronic Manifest Broker: Not reported

Receive Date: 19920227
Handler Name: PHASE II CORP
Federal Waste Generator Description: Large Quantity Generator
State District Owner: Not reported
Large Quantity Handler of Universal Waste: No
Recognized Trader Importer: No
Recognized Trader Exporter: No
Spent Lead Acid Battery Importer: No
Spent Lead Acid Battery Exporter: No
Current Record: No
Non Storage Recycler Activity: Not reported
Electronic Manifest Broker: Not reported

Receive Date: 19940318
Handler Name: PHASE II

PHASE II CORP (Continued) **1000379055**

Federal Waste Generator Description:	Large Quantity Generator
State District Owner:	Not reported
Large Quantity Handler of Universal Waste:	No
Recognized Trader Importer:	No
Recognized Trader Exporter:	No
Spent Lead Acid Battery Importer:	No
Spent Lead Acid Battery Exporter:	No
Current Record:	No
Non Storage Recycler Activity:	Not reported
Electronic Manifest Broker:	Not reported

Receive Date:	19960228
Handler Name: PHASE II	
Federal Waste Generator Description:	Large Quantity Generator
State District Owner:	Not reported
Large Quantity Handler of Universal Waste:	No
Recognized Trader Importer:	No
Recognized Trader Exporter:	No
Spent Lead Acid Battery Importer:	No
Spent Lead Acid Battery Exporter:	No
Current Record:	No
Non Storage Recycler Activity:	Not reported
Electronic Manifest Broker:	Not reported

Receive Date:	19990304
Handler Name: PHASE II	
Federal Waste Generator Description:	Large Quantity Generator
State District Owner:	Not reported
Large Quantity Handler of Universal Waste:	No
Recognized Trader Importer:	No
Recognized Trader Exporter:	No
Spent Lead Acid Battery Importer:	No
Spent Lead Acid Battery Exporter:	No
Current Record:	No
Non Storage Recycler Activity:	Not reported
Electronic Manifest Broker:	Not reported

List of NAICS Codes and Descriptions:

NAICS Code:	334412
NAICS Description:	BARE PRINTED CIRCUIT BOARD MANUFACTURING

NAICS Code:	334419
NAICS Description:	OTHER ELECTRONIC COMPONENT MANUFACTURING

Has the Facility Received Notices of Violations:

Found Violation:	No
Agency Which Determined Violation:	Not reported
Violation Short Description:	Not reported
Date Violation was Determined:	Not reported
Actual Return to Compliance Date:	Not reported
Return to Compliance Qualifier:	Not reported
Violation Responsible Agency:	Not reported
Scheduled Compliance Date:	Not reported
Enforcement Identifier:	Not reported
Date of Enforcement Action:	Not reported
Enforcement Responsible Agency:	Not reported

PHASE II CORP (Continued) **1000379055**

Enforcement Docket Number:	Not reported
Enforcement Attorney:	Not reported
Corrective Action Component:	Not reported
Appeal Initiated Date:	Not reported
Appeal Resolution Date:	Not reported
Disposition Status Date:	Not reported
Disposition Status:	Not reported
Disposition Status Description:	Not reported
Consent/Final Order Sequence Number:	Not reported
Consent/Final Order Respondent Name:	Not reported
Consent/Final Order Lead Agency:	Not reported
Enforcement Type:	Not reported
Enforcement Responsible Person:	Not reported
Enforcement Responsible Sub-Organization:	Not reported
SEP Sequence Number:	Not reported
SEP Expenditure Amount:	Not reported
SEP Scheduled Completion Date:	Not reported
SEP Actual Date:	Not reported
SEP Defaulted Date:	Not reported
SEP Type:	Not reported
SEP Type Description:	Not reported
Proposed Amount:	Not reported
Final Monetary Amount:	Not reported
Paid Amount:	Not reported
Final Count:	Not reported
Final Amount:	Not reported

Evaluation Action Summary:

Evaluation Date:	19941021
Evaluation Responsible Agency:	State Contractor/Grantee
Found Violation:	No
Evaluation Type Description:	COMPLIANCE EVALUATION INSPECTION
Evaluation Responsible Person Identifier:	R9
Evaluation Responsible Sub-Organization:	Not reported
Actual Return to Compliance Date:	Not reported
Scheduled Compliance Date:	Not reported
Date of Request:	Not reported
Date Response Received:	Not reported
Request Agency:	Not reported
Former Citation:	Not reported

ENVIROSTOR:

Name:	PHASE II, INC.
Address:	1229 MONTGOMERY AVENUE
City,State,Zip:	SAN BRUNO, CA 94066
Facility ID:	71002470
Status:	Inactive - Needs Evaluation
Status Date:	Not reported
Site Code:	Not reported
Site Type:	Tiered Permit
Site Type Detailed:	Tiered Permit
Acres:	Not reported
NPL:	NO
Regulatory Agencies:	NONE SPECIFIED
Lead Agency:	NONE SPECIFIED

PHASE II CORP (Continued) **1000379055**

Program Manager: Not reported
Supervisor: Not reported
Division Branch: Cleanup Berkeley
Assembly: 21
Senate: 13
Special Program: Not reported
Restricted Use: NO
Site Mgmt Req: NONE SPECIFIED
Funding: Not reported
Latitude: 37.63978
Longitude: -122.4125
APN: NONE SPECIFIED
Past Use: NONE SPECIFIED
Potential COC: NONE SPECIFIED
Confirmed COC: NONE SPECIFIED
Potential Description: NONE SPECIFIED
Alias Name: CAD056188212
Alias Type: EPA Identification Number
Alias Name: 71002470
Alias Type: Envirostor ID Number

Completed Info:
Completed Area Name: Not reported
Completed Sub Area Name: Not reported
Completed Document Type: Not reported
Completed Date: Not reported
Comments: Not reported

Future Area Name: Not reported
Future Sub Area Name: Not reported
Future Document Type: Not reported
Future Due Date: Not reported
Schedule Area Name: Not reported
Schedule Sub Area Name: Not reported
Schedule Document Type: Not reported
Schedule Due Date: Not reported
Schedule Revised Date: Not reported

CPS-SLIC:
Name: 1245 MONTGOMERY AVE (WELCH)
Address: 1245 MONTGOMERY AVENUE
City,State,Zip: SAN BRUNO, CA 94066
Region: STATE
Facility Status: **Open - Remediation**
Status Date: 10/31/2007
Global Id: SL0608187730
Lead Agency: SAN FRANCISCO BAY RWQCB (REGION 2)
Lead Agency Case Number: Not reported
Latitude: 37.640136894
Longitude: -122.412673591
Case Type: Cleanup Program Site
Case Worker: AV
Local Agency: Not reported
RB Case Number: 41S0155
File Location: Regional Board
Potential Media Affected: Other Groundwater (uses other than drinking water), Soil, Soil Vapor
Potential Contaminants of Concern: Benzene, Other Solvent or Non-Petroleum Hydrocarbon, Trichloroethylene

PHASE II CORP (Continued) **1000379055**

(TCE)
EPA Region: 9
Coordinate Source: Manual Entry on Screens
Cuf Case: YES
Quantity Released Gallons: Not reported
Begin Date: 03/30/2001
Leak Reported Date: 03/30/2001
How Discovered: Tank Closure
How Discovered Description: ADDITIONAL CONFIRMATION SAMPLING FOR TANK CLOSURE REVEALED VOCS
Discharge Source: Other
Discharge Cause: Other
Stop Method: Other Means
Stop Description: Not reported
No Further Action Date: Not reported
CA Water Watershed Name: South Bay - San Mateo Bayside (204.40)
Dwr Groundwater Subbasin Name: Westside (2-035)
Disadvantaged Community: Not reported
CA Enviroscreen 3 Score: 76-80%
CA Enviroscreen 4 Score: 65-70%
Military DOD Site: No
Facility Project Subtype: Not reported
RWQCB Region: SAN FRANCISCO BAY RWQCB (REGION 2)
Site History: The site is a vacant, 20-foot high warehouse building constructed in 1963. From 1963 to 1972, the warehouse was leased to a wood cabinet maker. In 1972, the site was leased to San Bruno Auto Center, a towing and auto repair facility, which installed and operated a 3,000-gallon underground fuel storage tank (UST) and equipment for its tow trucks. Since 1971 Phase II Corporation (Phase II), a printed circuit board manufacturer, leased the adjacent property and in 1983, leased the site itself. Phase II operated a plating and etching facility at the site.The operation used hazardous materials and generated hazardous waste during its operation, treating and discharging approximately 500,000 gallons/month of process water to the sewer. The site was abandoned in 1998 when the company went bankrupt. In 1998, the San Mateo County Health Services Agency notified the property owner that the facility must be decommissioned, decontaminated, and closed.The facility was closed until 1999 and the warehouse was leased to a garment cutting business, Juan s Cutting Service, and then to an automobile towing company, Aaces Towing. A TCE/DCE/VC/benzene plume extends offsite under adjacent buildings and under Montgomery Ave. Two on-site source areas associated with past operations: SW of the building and beneath the former storage area in front part of building.San Bruno does use some groundwater to supplement the water supplied via the Hetch Hetchy/SFPUC. This site is not impacting the groundwater used for drinking water, although the cleanup will require achieving drinking water standards.

Click here to access the California GeoTracker records for this facility:

SWEEPS UST:
Name: PHASE II
Address: 1245 MONTGOMERY AVE
City: SAN BRUNO
Status: Active
Comp Number: 880049
Number: 9
Board Of Equalization: Not reported

PHASE II CORP (Continued) **1000379055**

Referral Date: 04-11-94
Action Date: 04-11-94
Created Date: 10-13-88
Owner Tank Id: Not reported
SWRCB Tank Id: Not reported
Tank Status: Not reported
Capacity: Not reported
Active Date: Not reported
Tank Use: Not reported
STG: Not reported
Content: Not reported
Number Of Tanks: Not reported

HIST UST:
Name: PHASE II
Address: 1245 MONTGOMERY AV
City,State,Zip: SAN BRUNO, CA 94066
File Number: 0002c17b

URL:
Region: STATE
Facility ID: 00000016543
Facility Type: Other
Other Type: MFG PRINTED WIRING B
Contact Name: Not reported
Telephone: 4155897709
Owner Name: PHASE II
Owner Address: 1229 MONTGOMERY AV
Owner City,St,Zip: SAN BRUNO, CA 94066
Total Tanks: 0002

Tank Num: 001
Container Num: 1
Year Installed: 1984
Tank Capacity: 00000000
Tank Used for: Not reported
Type of Fuel: Not reported
Container Construction Thickness: 5
Leak Detection: Visual

Tank Num: 001
Container Num: 1
Year Installed: Not reported
Tank Capacity: 00000000
Tank Used for: WASTE
Type of Fuel: 6U
Container Construction Thickness: X
Leak Detection: None

Tank Num: 002
Container Num: 0000000001
Year Installed: 1984
Tank Capacity: 00000550
Tank Used for: WASTE
Type of Fuel: Not reported
Container Construction Thickness: 0.5
Leak Detection: Visual

PHASE II CORP (Continued) **1000379055**

Click here for Geo Tracker PDF:

CA FID UST:

Facility ID:	41004984
Regulated By:	UTNKA
Regulated ID:	Not reported
Cortese Code:	Not reported
SIC Code:	Not reported
Facility Phone:	4155897709
Mail To:	Not reported
Mailing Address:	1229 MONTGOMERY AVE
Mailing Address 2:	Not reported
Mailing City,St,Zip:	SAN BRUNO 94066
Contact:	Not reported
Contact Phone:	Not reported
DUNs Number:	Not reported
NPDES Number:	Not reported
EPA ID:	Not reported
Comments:	Not reported
Status:	Active

EMI:

Name:	WELCH FAMILY PARTNERSHIP C/O C
Address:	1245 MONTGOMERY AVE
City,State,Zip:	SAN BRUNO, CA 94066
Year:	2011
County Code:	41
Air Basin:	SF
Facility ID:	20143
Air District Name:	BA
SIC Code:	6531
Air District Name:	BAY AREA AQMD
Community Health Air Pollution Info System:	Not reported
Consolidated Emission Reporting Rule:	Not reported
Total Organic Hydrocarbon Gases Tons/Yr:	0.008
Reactive Organic Gases Tons/Yr:	0.0055888
Carbon Monoxide Emissions Tons/Yr:	0
NOX - Oxides of Nitrogen Tons/Yr:	0
SOX - Oxides of Sulphur Tons/Yr:	0
Particulate Matter Tons/Yr:	0
Part. Matter 10 Micrometers and Smllr Tons/Yr:	0

ENF:

Name:	FORMER PHASE II PLATING SHOP
Address:	1245 MONTGOMERY
City,State,Zip:	SAN BRUNO, CA 94066
Region:	2
Facility Id:	226250
Agency Name:	San Bruno Investment Company Inc
Place Type:	Facility
Place Subtype:	Not reported
Facility Type:	Industrial
Agency Type:	Privately-Owned Business
# Of Agencies:	1
Place Latitude:	37.639996
Place Longitude:	-122.41245

PHASE II CORP (Continued) **1000379055**

SIC Code 1:	Not reported
SIC Desc 1:	Not reported
SIC Code 2:	Not reported
SIC Desc 2:	Not reported
SIC Code 3:	Not reported
SIC Desc 3:	Not reported
NAICS Code 1:	Not reported
NAICS Desc 1:	Not reported
NAICS Code 2:	Not reported
NAICS Desc 2:	Not reported
NAICS Code 3:	Not reported
NAICS Desc 3:	Not reported
# Of Places:	1
Source Of Facility:	Reg Meas
Design Flow:	Not reported
Threat To Water Quality:	Not reported
Complexity:	Not reported
Pretreatment:	Not reported
Facility Waste Type:	Not reported
Facility Waste Type 2:	Not reported
Facility Waste Type 3:	Not reported
Facility Waste Type 4:	Not reported
Program:	UNREGS
Program Category1:	UNREGS
Program Category2:	UNREGS
# Of Programs:	1
WDID:	2 41S0155
Reg Measure Id:	169588
Reg Measure Type:	Unregulated
Region:	2
Order #:	Not reported
Npdes# CA#:	Not reported
Major-Minor:	Not reported
Npdes Type:	Not reported
Reclamation:	Not reported
Dredge Fill Fee:	Not reported
301H:	Not reported
Application Fee Amt Received:	Not reported
Status:	Never Active
Status Date:	02/21/2013
Effective Date:	Not reported
Expiration/Review Date:	Not reported
Termination Date:	Not reported
WDR Review - Amend:	Not reported
WDR Review - Revise/Renew:	Not reported
WDR Review - Rescind:	Not reported
WDR Review - No Action Required:	Not reported
WDR Review - Pending:	Not reported
WDR Review - Planned:	Not reported
Status Enrollee:	N
Individual/General:	I
Fee Code:	Not reported
Direction/Voice:	Passive
Enforcement Id(EID):	239500
Region:	2
Order / Resolution Number:	UNKNOWN
Enforcement Action Type:	13267 Letter

PHASE II CORP (Continued) **1000379055**

Effective Date:	02/28/2002
Adoption/Issuance Date:	Not reported
Achieve Date:	Not reported
Termination Date:	Not reported
ACL Issuance Date:	Not reported
EPL Issuance Date:	Not reported
Status:	Active
Title:	Enforcement - 2 41S0155
Description:	Not reported
Program:	UNREGS
Latest Milestone Completion Date:	Not reported
# Of Programs1:	1
Total Assessment Amount:	0
Initial Assessed Amount:	0
Liability $ Amount:	0
Project $ Amount:	0
Liability $ Paid:	0
Project $ Completed:	0
Total $ Paid/Completed Amount:	0

Name:	FORMER PHASE II PLATING SHOP
Address:	1245 MONTGOMERY
City,State,Zip:	SAN BRUNO, CA 94066
Region:	2
Facility Id:	226250
Agency Name:	San Bruno Investment Company Inc
Place Type:	Facility
Place Subtype:	Not reported
Facility Type:	Industrial
Agency Type:	Privately-Owned Business
# Of Agencies:	1
Place Latitude:	37.639996
Place Longitude:	-122.41245
SIC Code 1:	Not reported
SIC Desc 1:	Not reported
SIC Code 2:	Not reported
SIC Desc 2:	Not reported
SIC Code 3:	Not reported
SIC Desc 3:	Not reported
NAICS Code 1:	Not reported
NAICS Desc 1:	Not reported
NAICS Code 2:	Not reported
NAICS Desc 2:	Not reported
NAICS Code 3:	Not reported
NAICS Desc 3:	Not reported
# Of Places:	1
Source Of Facility:	Reg Meas
Design Flow:	Not reported
Threat To Water Quality:	Not reported
Complexity:	Not reported
Pretreatment:	Not reported
Facility Waste Type:	Not reported
Facility Waste Type 2:	Not reported
Facility Waste Type 3:	Not reported
Facility Waste Type 4:	Not reported
Program:	UNREGS
Program Category1:	UNREGS

PHASE II CORP (Continued) **1000379055**

Program Category2:	UNREGS
# Of Programs:	1
WDID:	2 41S0155
Reg Measure Id:	169588
Reg Measure Type:	Unregulated
Region:	2
Order #:	Not reported
Npdes# CA#:	Not reported
Major-Minor:	Not reported
Npdes Type:	Not reported
Reclamation:	Not reported
Dredge Fill Fee:	Not reported
301H:	Not reported
Application Fee Amt Received:	Not reported
Status:	Never Active
Status Date:	02/21/2013
Effective Date:	Not reported
Expiration/Review Date:	Not reported
Termination Date:	Not reported
WDR Review - Amend:	Not reported
WDR Review - Revise/Renew:	Not reported
WDR Review - Rescind:	Not reported
WDR Review - No Action Required:	Not reported
WDR Review - Pending:	Not reported
WDR Review - Planned:	Not reported
Status Enrollee:	N
Individual/General:	I
Fee Code:	Not reported
Direction/Voice:	Passive
Enforcement Id(EID):	239297
Region:	2
Order / Resolution Number:	UNKNOWN
Enforcement Action Type:	13267 Letter
Effective Date:	12/07/2001
Adoption/Issuance Date:	Not reported
Achieve Date:	Not reported
Termination Date:	Not reported
ACL Issuance Date:	Not reported
EPL Issuance Date:	Not reported
Status:	Active
Title:	Enforcement - 2 41S0155
Description:	Request for site history and workplan for additional investigation
Program:	UNREGS
Latest Milestone Completion Date:	Not reported
# Of Programs1:	1
Total Assessment Amount:	0
Initial Assessed Amount:	0
Liability $ Amount:	0
Project $ Amount:	0
Liability $ Paid:	0
Project $ Completed:	0
Total $ Paid/Completed Amount:	0

HWTS:

Name:	FANGS AUTO
Address:	1245 A MONTGOMERY AVE

PHASE II CORP (Continued) **1000379055**

Address 2:	Not reported
City,State,Zip:	SAN BRUNO, CA 94066
EPA ID:	CAL000454138
Inactive Date:	06/30/2021
Create Date:	04/08/2020
Last Act Date:	Not reported
Mailing Name:	Not reported
Mailing Address:	1245 A MONTGOMERY AVE
Mailing Address 2:	Not reported
Mailing City,State,Zip:	SAN BRUNO, CA 94066
Owner Name:	YONG KANG XIE
Owner Address:	328 ANITA DR
Owner Address 2:	Not reported
Owner City,State,Zip:	MILLBRAE, CA 940300000
Owner Phone:	Not reported
Owner Fax:	Not reported
Contact Name:	YONG KANG XIE
Contact Address:	328 ANITA DR
Contact Address 2:	Not reported
City,State,Zip:	MILLBRAE, CA 94030
Contact Phone:	Not reported
Contact Fax:	Not reported
Facility Status:	Inactive
Facility Type:	PERMANENT
Category:	STATE
Latitude:	37.640007
Longitude:	-122.4126945

NAICS:

EPA ID:	CAL000454138
Create Date:	2020-04-08 12:56:53.923
NAICS Code:	811121
NAICS Description:	Automotive Body, Paint, and Interior Repair and Maintenance
Issued EPA ID Date:	2020-04-08 12:56:53.92300
Inactive Date:	Not reported
Facility Name:	FANGS AUTO
Facility Address:	1245 A MONTGOMERY AVE
Facility Address 2:	Not reported
Facility City:	SAN BRUNO
Facility County:	Not reported
Facility State:	CA
Facility Zip:	94066

CERS:

Name:	1245 MONTGOMERY AVE (WELCH)
Address:	1245 MONTGOMERY AVENUE
City,State,Zip:	SAN BRUNO, CA 94066
Site ID:	847626
CERS ID:	SL0608187730
CERS Description:	Cleanup Program Site

Affiliation:

Affiliation Type Desc:	Regional Board Caseworker
Entity Name:	ALEX VALENTINE - SAN FRANCISCO BAY RWQCB (REGION 2)
Entity Title:	Not reported
Affiliation Address:	1515 Clay Street, Suite 1400
Affiliation City:	Oakland

PHASE II CORP (Continued) **1000379055**

Affiliation State:	CA
Affiliation Country:	Not reported
Affiliation Zip:	Not reported
Affiliation Phone:	5106222397,

Name:	WELCH FAMILY PARTNERSHIP C/O C
Address:	1245 MONTGOMERY AVE
City,State,Zip:	SAN BRUNO, CA 94066
Site ID:	504460
CERS ID:	110058339089
CERS Description:	US EPA Air Emission Inventory System (EIS)

AL536 **AUTO SERVICE PROPERTY** **LUST** **S103946612**
East **1080 SAN MATEO** **Cortese** **N/A**
1/4-1/2 **SOUTH SAN FRANCISCO, CA 94401** **HIST CORTESE**
0.260 mi. **CERS**
1375 ft. **Site 15 of 15 in cluster AL**

Relative:
Lower

Actual:
20 ft.

SAN MATEO CO. LUST:

Name:	AUTO SERVICE PROPERTY
Address:	1080 SAN MATEO AVE
City,State,Zip:	SOUTH SAN FRANCISCO, CA
Region:	SAN MATEO
Facility ID:	559013
Facility Status:	9- Case Closed
Global ID:	T0608165213
APN Number:	Not reported
Case Type:	SOUTH SAN FRANCISCO, CA
EDR Link ID:	SOUTH SAN FRANCISCO, CA

LUST:

Name:	AUTO SERVICE PROPERTY
Address:	1080 SAN MATEO AVENUE
City,State,Zip:	SOUTH SAN FRANCISCO, CA 94080
Lead Agency:	SAN MATEO COUNTY LOP
Case Type:	LUST Cleanup Site

Geo Track:

Global Id:	T0608165213
Latitude:	37.6373103547452
Longitude:	-122.410869598389
Status:	Completed - Case Closed
Status Date:	10/05/1998
Case Worker:	JM
RB Case Number:	Not reported
Local Agency:	SAN MATEO COUNTY LOP
File Location:	Local Agency
Local Case Number:	559013
Potential Media Affect:	Other Groundwater (uses other than drinking water)
Potential Contaminants of Concern:	Not reported
EPA Region:	9
Coordinate Source:	Google Map Move
Cuf Case:	NO
Quantity Released Gallons:	0
Begin Date:	04/07/1997
Leak Reported Date:	04/07/1997

AUTO SERVICE PROPERTY (Continued) **S103946612**

How Discovered: Other Means
How Discovered Description: Not reported
Discharge Source: Not reported
Discharge Cause: Not reported
Stop Method: Other Means
Stop Description: Not reported
No Further Action Date: 10/05/1998
CA Water Watershed Name: South Bay - San Mateo Bayside (204.40)
Dwr Groundwater Subbasin Name: Westside (2-035)
Disadvantaged Community: Not reported
CA Enviroscreen 3 Score: 71-75%
CA Enviroscreen 4 Score: 80-85%
Military DOD Site: No
Facility Project Subtype: Not reported
RWQCB Region: SAN FRANCISCO BAY RWQCB (REGION 2)
Site History: Not reported

LUST:
Global Id: T0608165213
Contact Type: Local Agency Caseworker - Primary Caseworker
Contact Name: JACOB MADDEN
Organization Name: SAN MATEO COUNTY LOP
Address: 2000 ALAMEDA DE LAS PULGAS, Suite 100
City: SAN MATEO
Email: jmadden@smcgov.org
Phone Number: 6503995959

Global Id: T0608165213
Contact Type: Regional Board Caseworker
Contact Name: Regional Water Board
Organization Name: SAN FRANCISCO BAY RWQCB (REGION 2)
Address: 1515 CLAY ST SUITE 1400
City: OAKLAND
Email: Not reported
Phone Number: Not reported

Global Id: T0608165213
Contact Type: Regional Board Caseworker
Contact Name: UUU
Organization Name: SAN FRANCISCO BAY RWQCB (REGION 2)
Address: 1515 CLAY ST SUITE 1400
City: OAKLAND
Email: Not reported
Phone Number: Not reported

LUST:
Global Id: T0608165213
Action Type: ENFORCEMENT
Date: 09/17/2009
Action: Technical Correspondence / Assistance / Other

Global Id: T0608165213
Action Type: Other
Date: 04/07/1997
Action: Leak Reported

Global Id: T0608165213

AUTO SERVICE PROPERTY (Continued) **S103946612**

Action Type: ENFORCEMENT
Date: 10/27/2010
Action: Email Correspondence

Global Id: T0608165213
Action Type: ENFORCEMENT
Date: 11/01/2006
Action: Technical Correspondence / Assistance / Other

Global Id: T0608165213
Action Type: RESPONSE
Date: 01/25/2012
Action: Other Report / Document

Global Id: T0608165213
Action Type: RESPONSE
Date: 10/05/1998
Action: Other Report / Document

Global Id: T0608165213
Action Type: RESPONSE
Date: 10/27/2010
Action: Other Report / Document

LUST:
Global Id: T0608165213
Status: Open - Case Begin Date
Status Date: 04/07/1997

Global Id: T0608165213
Status: Completed - Case Closed
Status Date: 10/05/1998

CORTESE:
Name: AUTO SERVICE PROPERTY
Address: 1080 SAN MATEO AVENUE
City,State,Zip: SOUTH SAN FRANCISCO, CA 94080
Region: CORTESE
Envirostor Id: Not reported
Global ID: T0608165213
Site/Facility Type: LUST CLEANUP SITE
Cleanup Status: COMPLETED - CASE CLOSED
Status Date: Not reported
Site Code: Not reported
Latitude: Not reported
Longitude: Not reported
Owner: Not reported
Enf Type: Not reported
Swat R: Not reported
Flag: active
Order No: Not reported
Waste Discharge System No: Not reported
Effective Date: Not reported
Region 2: Not reported
WID Id: Not reported

AUTO SERVICE PROPERTY (Continued) **S103946612**

Solid Waste Id No: Not reported
Waste Management Uit Name: Not reported
File Name: Active Open

HIST CORTESE:
edr_fname: AUTO SERVICE PROPERTY
edr_fadd1: 1080 SAN MATEO
City,State,Zip: SOUTH SAN FRANCISCO, CA 94401
Region: CORTESE
Facility County Code: 41
Reg By: LTNKA
Reg Id: 41-1146

CERS:
Name: AUTO SERVICE PROPERTY
Address: 1080 SAN MATEO AVENUE
City,State,Zip: SOUTH SAN FRANCISCO, CA 94080
Site ID: 854947
CERS ID: T0608165213
CERS Description: Leaking Underground Storage Tank Cleanup Site

Affiliation:
Affiliation Type Desc: Local Agency Caseworker
Entity Name: JACOB MADDEN - SAN MATEO COUNTY LOP
Entity Title: Not reported
Affiliation Address: 2000 ALAMEDA DE LAS PULGAS, Suite 100
Affiliation City: SAN MATEO
Affiliation State: CA
Affiliation Country: Not reported
Affiliation Zip: Not reported
Affiliation Phone: 6503995959,

Affiliation Type Desc: Regional Board Caseworker
Entity Name: UUU - SAN FRANCISCO BAY RWQCB (REGION 2)
Entity Title: Not reported
Affiliation Address: 1515 CLAY ST SUITE 1400
Affiliation City: OAKLAND
Affiliation State: CA
Affiliation Country: Not reported
Affiliation Zip: Not reported
Affiliation Phone: ,

Affiliation Type Desc: Regional Board Caseworker
Entity Name: Regional Water Board - SAN FRANCISCO BAY RWQCB (REGION 2)
Entity Title: Not reported
Affiliation Address: 1515 CLAY ST SUITE 1400
Affiliation City: OAKLAND
Affiliation State: CA
Affiliation Country: Not reported
Affiliation Zip: Not reported
Affiliation Phone: ,

AP537 **SAN BRUNO GLASS CENTER** **UST FINDER RELEASE** **1029101565**
ENE **1160 SAN MATEO** **N/A**
1/4-1/2 **SOUTH SAN FRANCISCO, CA 94080**
0.264 mi.
1393 ft. **Site 12 of 13 in cluster AP**

Relative:
Lower

Actual:
20 ft.

UST FINDER RELEASE:

Object ID:	38411
Facility ID:	Not reported
Lust ID:	CAT0608100440
Name:	SAN BRUNO GLASS CENTER
Address:	1160 SAN MATEO
City,State,Zip:	SOUTH SAN FRANCISCO, CA 94080
Address Match Type:	PointAddress
Reported Date:	Not reported
Status:	No Further Action
Substance:	Not reported
Population within 1500ft:	983
Domestic Wells within 1500ft:	0
Land Use:	Developed, High Intensity
Within SPA:	No
SPA PWS Facility ID:	Not reported
SPA Water Type:	Not reported
SPA Facility Type:	Not reported
SPA HUC12:	Not reported
Within WHPA:	Yes
WHPA PWS Facility ID:	CA4110009_10185
WHPA Water Type:	GW - Ground water
WHPA Facility Type:	WL - Well
WHPA HUC12:	180500040903
Within 100yr Floodplain:	No
Tribe:	Not reported
EPA Region:	9
NFA Letter 1:	Not reported
NFA Letter 2:	Not reported
NFA Letter 3:	Not reported
NFA Letter 4:	Not reported
Closed With Residual Contaminate:	Not reported
Coordinate Source:	Geocode
X Coord:	-122.4115
Y Coord:	37.6384100000001
Latitude:	37.63841
Longitude:	-122.4115

AS538 **SAN BRUNO TRANSFER STATION** **SWF/LF** **S113020061**
NE **101 TANFORAN AVE** **CERS HAZ WASTE** **N/A**
1/4-1/2 **SAN BRUNO, CA 94066** **HWTS**
0.271 mi. **HAZNET**
1429 ft. **Site 1 of 5 in cluster AS** **NPDES**
CIWQS

Relative:
Lower

CERS

Actual:
20 ft.

SWF/LF (SWIS):

Name:	SAN BRUNO TRANSFER STATION
Address:	101 TANFORAN AVE
City,State,Zip:	SAN BRUNO, CA 94066
Region:	STATE
Facility ID:	41-AA-0014
SWIS Number:	41-AA-0014
Point of Contact:	Kelsey Orr

SAN BRUNO TRANSFER STATION (Continued) **S113020061**

Is Archived:	No
Is Closed Illegal Abandoned:	No
Is Site Inert Debris Engineered Fill:	No
Is Financial Assurances Responsible:	No
Absorbed On:	Not reported
Operational Status:	Active
Absorbed By:	Not reported
Closed Illegal Abandoned Category:	Not reported
EPA Federal Registry ID:	Not reported
ARB District:	Bay Area
SWRCB Region:	San Francisco Bay
Local Government:	San Bruno
Reporting Agency Legal Name:	County of San Mateo
Reporting Agency Department:	Health Department, Environmental Health Services Division
Enforcing Agency Legal Name:	County of San Mateo
Enforcing Agency Department:	Health Department, Environmental Health Services Division
Regulation Status:	Permitted

Activity:

SWIS Number:	41-AA-0014
Site Name:	San Bruno Transfer Station
Activity:	Large Volume Transfer/Processing Facility
Activity Is Archived:	No
Category:	Transfer/Processing
Activity Classification:	Solid Waste Facility
WDR Number:	Not reported
WDR Landfill Class:	Not reported
Cease Operation:	Not reported
Cease Operation Type:	Not reported
Inspection Frequency:	Monthly
Throughput:	120
Throughput Units:	Tons per day
Remaining Capacity:	Not reported
Remaining Capacity Date:	Not reported
Capacity:	768
Capacity Units:	Tons per day
Total Acreage:	0.5
Disposal Acreage:	Not reported
Permitted Elevation:	Not reported
Permitted Elevation Type:	Not reported
Permitted Depth:	Not reported
Permitted Depth Type:	Not reported
Point of Contact:	Kelsey Orr
Site Operational Status:	Active
Site Regulatory Status:	Permitted
Site Is Archived:	No
Is Closed Illegal Abandoned:	No
Is Site Inert Debris Engineered Fill:	No
Is Financial Assurances Responsible:	No
Absorbed On:	Not reported
Absorbed By:	Not reported
Closed Illegal Abandoned Category:	Not reported
EPA Federal Registry ID:	Not reported
County:	San Mateo
ARB District:	Bay Area
SWRCB Region:	San Francisco Bay
Local Government:	San Bruno
Street Address:	101 Tanforan Ave

SAN BRUNO TRANSFER STATION (Continued) **S113020061**

City:	San Bruno
State:	CA
ZIP Code:	94066
Reporting Agency Legal Name:	County of San Mateo
Reporting Agency Department:	Health Department, Environmental Health Services Division
Enforcing Agency Legal Name:	County of San Mateo
Enforcing Agency Department:	Health Department, Environmental Health Services Division

Operator:

SWIS Number:	41-AA-0014
Site Name:	San Bruno Transfer Station
Site Operational Status:	Active
Site Type:	Non-Disposal Only
Site Regulatory Status:	Permitted
Latitude:	37.64053
Longitude:	-122.41272
Is Archived:	No
Operator:	Recology of San Bruno
Started On:	Not reported
Contact Name:	Not reported
Contact Title:	Not reported
Contact Email:	Not reported
Contact Phone:	(650) 583-8536
Street Address:	101 Tanforan Ave
Operator City:	San Bruno
Operator State:	CA
Operator Zip:	94066

Owner:

SWIS Number:	41-AA-0014
Owner:	Recology of San Bruno
Owner Address:	101 Tanforan Avenue
Owner City:	San Bruno
Owner State:	CA
Owner Zip:	94066
Site Name:	San Bruno Transfer Station
Site Operational Status:	Active
Site Type:	Non-Disposal Only
Site Regulatory Status:	Permitted
Latitude:	37.64053
Longitude:	-122.41272
Is Archived:	No
Started On:	Not reported
Contact Name:	Not reported
Contact Title:	Not reported
Contact Email:	Not reported
Contact Phone:	(650) 583-8536

Waste:

SWIS Number:	41-AA-0014
Site Name:	San Bruno Transfer Station
Activity:	Large Volume Transfer/Processing Facility
Waste Type:	Mixed Municipal
Site Is Archived:	No
Site Operational Status:	Active
Site Regulatory Status:	Permitted

SAN BRUNO TRANSFER STATION (Continued) **S113020061**

Site Type:	Non-Disposal Only
Point of Contact:	Kelsey Orr
Activity Is Archived:	No
Activity Operational Status:	Active
Activity Regulatory Status:	Permitted
Activity Category:	Transfer/Processing
Activity Classification:	Solid Waste Facility

CERS HAZ WASTE:

Name:	SAN BRUNO TRANSFER STATION
Address:	101 TANFORAN AVE
City,State,Zip:	SAN BRUNO, CA 94066
Site ID:	64357
CERS ID:	10066522
CERS Description:	Hazardous Waste Generator

HWTS:

Name:	SAN MATEO COUNTY - ENVIRONMENTAL HEALTH
Address:	101 TANFORAN AVE
Address 2:	Not reported
City,State,Zip:	SAN BRUNO, CA 94066
EPA ID:	CAH111000515
Inactive Date:	08/07/2014
Create Date:	07/10/1996
Last Act Date:	Not reported
Mailing Name:	Not reported
Mailing Address:	32 TOWER RD
Mailing Address 2:	Not reported
Mailing City,State,Zip:	SAN MATEO, CA 94402
Owner Name:	SAN MATEO COUNTY - ENVIRONMENTAL HE
Owner Address:	2000 ALAMEDA DE LAS PULGAS
Owner Address 2:	Not reported
Owner City,State,Zip:	SAN MATEO, CA 94403
Owner Phone:	Not reported
Owner Fax:	Not reported
Contact Name:	ELIZABETH ROUAN
Contact Address:	32 TOWER RD
Contact Address 2:	Not reported
City,State,Zip:	SAN MATEO, CA 94402
Contact Phone:	Not reported
Contact Fax:	Not reported
Facility Status:	Inactive
Facility Type:	PERMANENT
Category:	STATE
Latitude:	37.640718
Longitude:	-122.412952

HAZNET:

Name:	SAN MATEO COUNTY - ENVIRONMENTAL HEALTH
Address:	101 TANFORAN AVE
Address 2:	Not reported
City,State,Zip:	SAN BRUNO, CA 940661534
Contact:	ELIZABETH ROUAN
Telephone:	6506556202
Mailing Name:	Not reported

SAN BRUNO TRANSFER STATION (Continued) **S113020061**

Mailing Address: 32 TOWER RD

Year: 2014
Gepaid: CAH111000515
TSD EPA ID: CAD980887418
CA Waste Code: 133 - Aqueous solution with total organic residues 10 percent or more
Disposal Method: H141 - Storage, Bulking, And/Or Transfer Off Site--No Treatment/Reovery (H010-H129) Or (H131-H135)
Tons: 0.43785

Year: 2011
Gepaid: CAH111000515
TSD EPA ID: CAD980887418
CA Waste Code: 223 - Unspecified oil-containing waste
Disposal Method: H135 - Discharge To Sewer/Potw Or Npdes(With Prior Storage--With Or Without Treatment)
Tons: 5.35845

Year: 2010
Gepaid: CAH111000515
TSD EPA ID: WAD991281767
CA Waste Code: 612 - Household waste
Disposal Method: H141 - Storage, Bulking, And/Or Transfer Off Site--No Treatment/Reovery (H010-H129) Or (H131-H135)
Tons: 0.975

Year: 2010
Gepaid: CAH111000515
TSD EPA ID: KSD980633259
CA Waste Code: 612 - Household waste
Disposal Method: H061 - Fuel Blending Prior To Energy Recovery At Another Site
Tons: 1.4825

Year: 2010
Gepaid: CAH111000515
TSD EPA ID: NVD980895338
CA Waste Code: 612 - Household waste
Disposal Method: H141 - Storage, Bulking, And/Or Transfer Off Site--No Treatment/Reovery (H010-H129) Or (H131-H135)
Tons: 1.0425

Year: 2009
Gepaid: CAH111000515
TSD EPA ID: KSD980633259
CA Waste Code: 612 - Household waste
Disposal Method: H061 - Fuel Blending Prior To Energy Recovery At Another Site
Tons: 3.075

Year: 2009
Gepaid: CAH111000515
TSD EPA ID: NVD980895338
CA Waste Code: 612 - Household waste
Disposal Method: H071 - Chemical Reduction With Or Without Precipitation
Tons: 0.0175

Year: 2009
Gepaid: CAH111000515

SAN BRUNO TRANSFER STATION (Continued) **S113020061**

TSD EPA ID: WAD991281767
CA Waste Code: 612 - Household waste
Disposal Method: H141 - Storage, Bulking, And/Or Transfer Off Site--No Treatment/Reovery (H010-H129) Or (H131-H135)
Tons: 3.85

Year: 2009
Gepaid: CAH111000515
TSD EPA ID: NVD980895338
CA Waste Code: 612 - Household waste
Disposal Method: H141 - Storage, Bulking, And/Or Transfer Off Site--No Treatment/Reovery (H010-H129) Or (H131-H135)
Tons: 0.525

Year: 2008
Gepaid: CAH111000515
TSD EPA ID: WAD991281767
CA Waste Code: 612 - Household waste
Disposal Method: H141 - Storage, Bulking, And/Or Transfer Off Site--No Treatment/Reovery (H010-H129) Or (H131-H135)
Tons: 5.775

Click this hyperlink while viewing on your computer to access
27 additional CA HAZNET: record(s) in the EDR Site Report.

Additional Information:
Year: 2014
Gen EPA ID: CAH111000515

Shipment Date: 20140828
Creation Date: 11/22/2014 22:15:14
Receipt Date: 20140829
Manifest ID: 004256788SKS
Trans EPA ID: TXR000081205
Trans Name: SAFETY-KLEEN SYSTEMS INC
Trans 2 EPA ID: Not reported
Trans 2 Name: Not reported
TSDF EPA ID: CAD980887418
Trans Name: SAFETY-KLEEN OF CALIFORNIA INC
TSDF Alt EPA ID: Not reported
TSDF Alt Name: Not reported
Waste Code Description: 133 - Aqueous solution with 10% or more total organic residues
RCRA Code: Not reported
Meth Code: H141 - Storage, Bulking, And/Or Transfer Off Site--No Treatment/Reovery (H010-H129) Or (H131-H135)
Quantity Tons: 0.2085
Waste Quantity: 50
Quantity Unit: G
Additional Code 1: Not reported
Additional Code 2: Not reported
Additional Code 3: Not reported
Additional Code 4: Not reported
Additional Code 5: Not reported

Shipment Date: 20140108
Creation Date: 5/22/2014 22:14:52

SAN BRUNO TRANSFER STATION (Continued) **S113020061**

Receipt Date:	20140108
Manifest ID:	004129012SKS
Trans EPA ID:	TXR000081205
Trans Name:	SAFETY-KLEEN SYSTEMS INC
Trans 2 EPA ID:	Not reported
Trans 2 Name:	Not reported
TSDF EPA ID:	CAD980887418
Trans Name:	SAFETY-KLEEN OF CALIFORNIA INC
TSDF Alt EPA ID:	Not reported
TSDF Alt Name:	Not reported
Waste Code Description:	133 - Aqueous solution with 10% or more total organic residues
RCRA Code:	Not reported
Meth Code:	H141 - Storage, Bulking, And/Or Transfer Off Site--No Treatment/Reovery (H010-H129) Or (H131-H135)
Quantity Tons:	0.22935
Waste Quantity:	55
Quantity Unit:	G
Additional Code 1:	Not reported
Additional Code 2:	Not reported
Additional Code 3:	Not reported
Additional Code 4:	Not reported
Additional Code 5:	Not reported

Additional Information:

Year:	2011
Gen EPA ID:	CAH111000515
Shipment Date:	20110722
Creation Date:	9/1/2011 18:31:47
Receipt Date:	20110722
Manifest ID:	007030680JJK
Trans EPA ID:	CAD982413262
Trans Name:	EVERGREEN ENVIRONMENTAL SERVICES
Trans 2 EPA ID:	Not reported
Trans 2 Name:	Not reported
TSDF EPA ID:	CAD980887418
Trans Name:	EVERGREEN OIL INC
TSDF Alt EPA ID:	Not reported
TSDF Alt Name:	Not reported
Waste Code Description:	223 - Unspecified oil-containing waste
RCRA Code:	Not reported
Meth Code:	H135 - Discharge To Sewer/Potw Or Npdes(With Prior Storage--With Or Without Treatment)
Quantity Tons:	5.35845
Waste Quantity:	1285
Quantity Unit:	G
Additional Code 1:	Not reported
Additional Code 2:	Not reported
Additional Code 3:	Not reported
Additional Code 4:	Not reported
Additional Code 5:	Not reported

Additional Information:

Year:	2010
Gen EPA ID:	CAH111000515

SAN BRUNO TRANSFER STATION (Continued) **S113020061**

Shipment Date:	20101214
Creation Date:	5/27/2011 18:30:13
Receipt Date:	20101230
Manifest ID:	000013512DAT
Trans EPA ID:	NVD980895338
Trans Name:	21ST CENTURY ENVIRONMENTAL MANAGEMENT OF NEVADA LLC
Trans 2 EPA ID:	CAD982523433
Trans 2 Name:	DILLARD ENVIORNMENTAL SERVICES
TSDF EPA ID:	KSD980633259
Trans Name:	SYSTECH ENVIRONMENTAL
TSDF Alt EPA ID:	Not reported
TSDF Alt Name:	Not reported
Waste Code Description:	612 - Household waste
RCRA Code:	Not reported
Meth Code:	H061 - Fuel Blending Prior To Energy Recovery At Another Site
Quantity Tons:	0.9225
Waste Quantity:	1845
Quantity Unit:	P
Additional Code 1:	Not reported
Additional Code 2:	Not reported
Additional Code 3:	Not reported
Additional Code 4:	Not reported
Additional Code 5:	Not reported

Shipment Date:	20101214
Creation Date:	5/27/2011 18:30:13
Receipt Date:	20101230
Manifest ID:	000013512DAT
Trans EPA ID:	NVD980895338
Trans Name:	21ST CENTURY ENVIRONMENTAL MANAGEMENT OF NEVADA LLC
Trans 2 EPA ID:	CAD982523433
Trans 2 Name:	DILLARD ENVIORNMENTAL SERVICES
TSDF EPA ID:	KSD980633259
Trans Name:	SYSTECH ENVIRONMENTAL
TSDF Alt EPA ID:	Not reported
TSDF Alt Name:	Not reported
Waste Code Description:	612 - Household waste
RCRA Code:	Not reported
Meth Code:	H061 - Fuel Blending Prior To Energy Recovery At Another Site
Quantity Tons:	0.56
Waste Quantity:	1120
Quantity Unit:	P
Additional Code 1:	Not reported
Additional Code 2:	Not reported
Additional Code 3:	Not reported
Additional Code 4:	Not reported
Additional Code 5:	Not reported

Shipment Date:	20100302
Creation Date:	12/3/2010 18:30:16
Receipt Date:	20100305
Manifest ID:	006126442JJK
Trans EPA ID:	CAR000164012
Trans Name:	21ST CENTURY ENVIRONMENTAL MANAGEMENT OF NEVADA LLC
Trans 2 EPA ID:	CAR000179382
Trans 2 Name:	ENV ENVIRONMENTAL INTERNATIONAL
TSDF EPA ID:	NVD980895338

SAN BRUNO TRANSFER STATION (Continued) **S113020061**

Trans Name:	21ST CENTURY ENVIRONMENTAL MANAGEMENT OF NEVADA LLC
TSDF Alt EPA ID:	Not reported
TSDF Alt Name:	Not reported
Waste Code Description:	612 - Household waste
RCRA Code:	Not reported
Meth Code:	H141 - Storage, Bulking, And/Or Transfer Off Site--No Treatment/Reovery (H010-H129) Or (H131-H135)
Quantity Tons:	1.0425
Waste Quantity:	250
Quantity Unit:	G
Additional Code 1:	Not reported
Additional Code 2:	Not reported
Additional Code 3:	Not reported
Additional Code 4:	Not reported
Additional Code 5:	Not reported
Shipment Date:	20100211
Creation Date:	11/3/2010 18:30:37
Receipt Date:	20100217
Manifest ID:	006126094JJK
Trans EPA ID:	CAR000164012
Trans Name:	21ST CENTURY ENVIRONMENTAL MANAGEMENT OF NEVADA LLC
Trans 2 EPA ID:	TXR000025072
Trans 2 Name:	ROCKETLINE CARRIER SERVICE
TSDF EPA ID:	WAD991281767
Trans Name:	BURLINGTON ENVIRONMENTAL LLC KENT FACILITY
TSDF Alt EPA ID:	Not reported
TSDF Alt Name:	Not reported
Waste Code Description:	612 - Household waste
RCRA Code:	Not reported
Meth Code:	H141 - Storage, Bulking, And/Or Transfer Off Site--No Treatment/Reovery (H010-H129) Or (H131-H135)
Quantity Tons:	0.1
Waste Quantity:	200
Quantity Unit:	P
Additional Code 1:	Not reported
Additional Code 2:	Not reported
Additional Code 3:	Not reported
Additional Code 4:	Not reported
Additional Code 5:	Not reported
Shipment Date:	20100211
Creation Date:	11/3/2010 18:30:37
Receipt Date:	20100217
Manifest ID:	006126094JJK
Trans EPA ID:	CAR000164012
Trans Name:	21ST CENTURY ENVIRONMENTAL MANAGEMENT OF NEVADA LLC
Trans 2 EPA ID:	TXR000025072
Trans 2 Name:	ROCKETLINE CARRIER SERVICE
TSDF EPA ID:	WAD991281767
Trans Name:	BURLINGTON ENVIRONMENTAL LLC KENT FACILITY
TSDF Alt EPA ID:	Not reported
TSDF Alt Name:	Not reported
Waste Code Description:	612 - Household waste
RCRA Code:	Not reported
Meth Code:	H141 - Storage, Bulking, And/Or Transfer Off Site--No Treatment/Reovery (H010-H129) Or (H131-H135)

SAN BRUNO TRANSFER STATION (Continued) **S113020061**

Quantity Tons:	0.75
Waste Quantity:	1500
Quantity Unit:	P
Additional Code 1:	Not reported
Additional Code 2:	Not reported
Additional Code 3:	Not reported
Additional Code 4:	Not reported
Additional Code 5:	Not reported
Shipment Date:	20100211
Creation Date:	11/3/2010 18:30:37
Receipt Date:	20100217
Manifest ID:	006126094JJK
Trans EPA ID:	CAR000164012
Trans Name:	21ST CENTURY ENVIRONMENTAL MANAGEMENT OF NEVADA LLC
Trans 2 EPA ID:	TXR000025072
Trans 2 Name:	ROCKETLINE CARRIER SERVICE
TSDF EPA ID:	WAD991281767
Trans Name:	BURLINGTON ENVIRONMENTAL LLC KENT FACILITY
TSDF Alt EPA ID:	Not reported
TSDF Alt Name:	Not reported
Waste Code Description:	612 - Household waste
RCRA Code:	Not reported
Meth Code:	H141 - Storage, Bulking, And/Or Transfer Off Site--No Treatment/Reovery (H010-H129) Or (H131-H135)
Quantity Tons:	0.125
Waste Quantity:	250
Quantity Unit:	P
Additional Code 1:	Not reported
Additional Code 2:	Not reported
Additional Code 3:	Not reported
Additional Code 4:	Not reported
Additional Code 5:	Not reported

Additional Information:

Year:	2009
Gen EPA ID:	CAH111000515
Shipment Date:	20091112
Creation Date:	4/21/2013 22:15:04
Receipt Date:	20091127
Manifest ID:	006121788JJK
Trans EPA ID:	CAR000164012
Trans Name:	21ST CENTURY ENVIRONMENTAL MANAGEMENT OF NEVADA LLC
Trans 2 EPA ID:	UTR000007708
Trans 2 Name:	SLT EXPRESSWAY INC
TSDF EPA ID:	WAD991281767
Trans Name:	BURLINGTON ENVIRONMENTAL LLC KENT FACILITY
TSDF Alt EPA ID:	Not reported
TSDF Alt Name:	Not reported
Waste Code Description:	612 - Household waste
RCRA Code:	Not reported
Meth Code:	H141 - Storage, Bulking, And/Or Transfer Off Site--No Treatment/Reovery (H010-H129) Or (H131-H135)
Quantity Tons:	0.9
Waste Quantity:	1800
Quantity Unit:	P

SAN BRUNO TRANSFER STATION (Continued) **S113020061**

Additional Code 1:	Not reported
Additional Code 2:	Not reported
Additional Code 3:	Not reported
Additional Code 4:	Not reported
Additional Code 5:	Not reported
Shipment Date:	20091112
Creation Date:	4/21/2013 22:15:04
Receipt Date:	20091127
Manifest ID:	006121788JJK
Trans EPA ID:	CAR000164012
Trans Name:	21ST CENTURY ENVIRONMENTAL MANAGEMENT OF NEVADA LLC
Trans 2 EPA ID:	UTR000007708
Trans 2 Name:	SLT EXPRESSWAY INC
TSDF EPA ID:	WAD991281767
Trans Name:	BURLINGTON ENVIRONMENTAL LLC KENT FACILITY
TSDF Alt EPA ID:	Not reported
TSDF Alt Name:	Not reported
Waste Code Description:	612 - Household waste
RCRA Code:	Not reported
Meth Code:	H141 - Storage, Bulking, And/Or Transfer Off Site--No Treatment/Reovery (H010-H129) Or (H131-H135)
Quantity Tons:	0.375
Waste Quantity:	750
Quantity Unit:	P
Additional Code 1:	Not reported
Additional Code 2:	Not reported
Additional Code 3:	Not reported
Additional Code 4:	Not reported
Additional Code 5:	Not reported
Shipment Date:	20091112
Creation Date:	6/29/2010 18:30:39
Receipt Date:	20091124
Manifest ID:	006121786JJK
Trans EPA ID:	CAR000164012
Trans Name:	21ST CENTURY ENVIRONMENTAL MANAGEMENT OF NEVADA LLC
Trans 2 EPA ID:	UTR000007708
Trans 2 Name:	SLT EXPRESS WAY INC
TSDF EPA ID:	KSD980633259
Trans Name:	SYSTECH ENVIRONMENTAL
TSDF Alt EPA ID:	Not reported
TSDF Alt Name:	Not reported
Waste Code Description:	612 - Household waste
RCRA Code:	Not reported
Meth Code:	H061 - Fuel Blending Prior To Energy Recovery At Another Site
Quantity Tons:	0.2
Waste Quantity:	400
Quantity Unit:	P
Additional Code 1:	Not reported
Additional Code 2:	Not reported
Additional Code 3:	Not reported
Additional Code 4:	Not reported
Additional Code 5:	Not reported
Shipment Date:	20091112
Creation Date:	6/29/2010 18:30:39

SAN BRUNO TRANSFER STATION (Continued) **S113020061**

Receipt Date:	20091124
Manifest ID:	006121786JJK
Trans EPA ID:	CAR000164012
Trans Name:	21ST CENTURY ENVIRONMENTAL MANAGEMENT OF NEVADA LLC
Trans 2 EPA ID:	UTR000007708
Trans 2 Name:	SLT EXPRESS WAY INC
TSDF EPA ID:	KSD980633259
Trans Name:	SYSTECH ENVIRONMENTAL
TSDF Alt EPA ID:	Not reported
TSDF Alt Name:	Not reported
Waste Code Description:	612 - Household waste
RCRA Code:	Not reported
Meth Code:	H061 - Fuel Blending Prior To Energy Recovery At Another Site
Quantity Tons:	0.25
Waste Quantity:	500
Quantity Unit:	P
Additional Code 1:	Not reported
Additional Code 2:	Not reported
Additional Code 3:	Not reported
Additional Code 4:	Not reported
Additional Code 5:	Not reported

Shipment Date:	20091112
Creation Date:	6/29/2010 18:30:39
Receipt Date:	20091124
Manifest ID:	006121786JJK
Trans EPA ID:	CAR000164012
Trans Name:	21ST CENTURY ENVIRONMENTAL MANAGEMENT OF NEVADA LLC
Trans 2 EPA ID:	UTR000007708
Trans 2 Name:	SLT EXPRESS WAY INC
TSDF EPA ID:	KSD980633259
Trans Name:	SYSTECH ENVIRONMENTAL
TSDF Alt EPA ID:	Not reported
TSDF Alt Name:	Not reported
Waste Code Description:	612 - Household waste
RCRA Code:	Not reported
Meth Code:	H061 - Fuel Blending Prior To Energy Recovery At Another Site
Quantity Tons:	0.45
Waste Quantity:	900
Quantity Unit:	P
Additional Code 1:	Not reported
Additional Code 2:	Not reported
Additional Code 3:	Not reported
Additional Code 4:	Not reported
Additional Code 5:	Not reported

Shipment Date:	20091112
Creation Date:	5/27/2010 18:31:00
Receipt Date:	20091117
Manifest ID:	006121785JJK
Trans EPA ID:	CAR000164012
Trans Name:	21ST CENTURY ENVIRONMENTAL MANAGEMENT OF NEVADA LLC
Trans 2 EPA ID:	TXR000025072
Trans 2 Name:	ROCKETLINE CARRIER SERVICE
TSDF EPA ID:	NVD980895338
Trans Name:	21ST CENTURY ENVIRONMENTAL MANAGEMENT OF NEVADA LLC
TSDF Alt EPA ID:	Not reported

SAN BRUNO TRANSFER STATION (Continued) **S113020061**

TSDF Alt Name:	Not reported
Waste Code Description:	612 - Household waste
RCRA Code:	Not reported
Meth Code:	H071 - Chemical Reduction With Or Without Precipitation
Quantity Tons:	0.0175
Waste Quantity:	35
Quantity Unit:	P
Additional Code 1:	Not reported
Additional Code 2:	Not reported
Additional Code 3:	Not reported
Additional Code 4:	Not reported
Additional Code 5:	Not reported
Shipment Date:	20091112
Creation Date:	5/27/2010 18:31:00
Receipt Date:	20091117
Manifest ID:	006121785JJK
Trans EPA ID:	CAR000164012
Trans Name:	21ST CENTURY ENVIRONMENTAL MANAGEMENT OF NEVADA LLC
Trans 2 EPA ID:	TXR000025072
Trans 2 Name:	ROCKETLINE CARRIER SERVICE
TSDF EPA ID:	NVD980895338
Trans Name:	21ST CENTURY ENVIRONMENTAL MANAGEMENT OF NEVADA LLC
TSDF Alt EPA ID:	Not reported
TSDF Alt Name:	Not reported
Waste Code Description:	612 - Household waste
RCRA Code:	Not reported
Meth Code:	H141 - Storage, Bulking, And/Or Transfer Off Site--No Treatment/Reovery (H010-H129) Or (H131-H135)
Quantity Tons:	0.125
Waste Quantity:	250
Quantity Unit:	P
Additional Code 1:	Not reported
Additional Code 2:	Not reported
Additional Code 3:	Not reported
Additional Code 4:	Not reported
Additional Code 5:	Not reported
Shipment Date:	20091112
Creation Date:	5/27/2010 18:31:00
Receipt Date:	20091117
Manifest ID:	006121785JJK
Trans EPA ID:	CAR000164012
Trans Name:	21ST CENTURY ENVIRONMENTAL MANAGEMENT OF NEVADA LLC
Trans 2 EPA ID:	TXR000025072
Trans 2 Name:	ROCKETLINE CARRIER SERVICE
TSDF EPA ID:	NVD980895338
Trans Name:	21ST CENTURY ENVIRONMENTAL MANAGEMENT OF NEVADA LLC
TSDF Alt EPA ID:	Not reported
TSDF Alt Name:	Not reported
Waste Code Description:	612 - Household waste
RCRA Code:	Not reported
Meth Code:	H141 - Storage, Bulking, And/Or Transfer Off Site--No Treatment/Reovery (H010-H129) Or (H131-H135)
Quantity Tons:	0.125
Waste Quantity:	250
Quantity Unit:	P

SAN BRUNO TRANSFER STATION (Continued) **S113020061**

Additional Code 1:	Not reported
Additional Code 2:	Not reported
Additional Code 3:	Not reported
Additional Code 4:	Not reported
Additional Code 5:	Not reported
Shipment Date:	20091112
Creation Date:	5/27/2010 18:31:00
Receipt Date:	20091117
Manifest ID:	006121785JJK
Trans EPA ID:	CAR000164012
Trans Name:	21ST CENTURY ENVIRONMENTAL MANAGEMENT OF NEVADA LLC
Trans 2 EPA ID:	TXR000025072
Trans 2 Name:	ROCKETLINE CARRIER SERVICE
TSDF EPA ID:	NVD980895338
Trans Name:	21ST CENTURY ENVIRONMENTAL MANAGEMENT OF NEVADA LLC
TSDF Alt EPA ID:	Not reported
TSDF Alt Name:	Not reported
Waste Code Description:	612 - Household waste
RCRA Code:	Not reported
Meth Code:	H141 - Storage, Bulking, And/Or Transfer Off Site--No Treatment/Reovery (H010-H129) Or (H131-H135)
Quantity Tons:	0.1
Waste Quantity:	200
Quantity Unit:	P
Additional Code 1:	Not reported
Additional Code 2:	Not reported
Additional Code 3:	Not reported
Additional Code 4:	Not reported
Additional Code 5:	Not reported
Shipment Date:	20091112
Creation Date:	4/21/2013 22:15:04
Receipt Date:	20091127
Manifest ID:	006121788JJK
Trans EPA ID:	CAR000164012
Trans Name:	21ST CENTURY ENVIRONMENTAL MANAGEMENT OF NEVADA LLC
Trans 2 EPA ID:	UTR000007708
Trans 2 Name:	SLT EXPRESSWAY INC
TSDF EPA ID:	WAD991281767
Trans Name:	BURLINGTON ENVIRONMENTAL LLC KENT FACILITY
TSDF Alt EPA ID:	Not reported
TSDF Alt Name:	Not reported
Waste Code Description:	612 - Household waste
RCRA Code:	Not reported
Meth Code:	H141 - Storage, Bulking, And/Or Transfer Off Site--No Treatment/Reovery (H010-H129) Or (H131-H135)
Quantity Tons:	0.125
Waste Quantity:	250
Quantity Unit:	P
Additional Code 1:	Not reported
Additional Code 2:	Not reported
Additional Code 3:	Not reported
Additional Code 4:	Not reported
Additional Code 5:	Not reported

SAN BRUNO TRANSFER STATION (Continued) **S113020061**

Additional Information:

Year:	2008
Gen EPA ID:	CAH111000515
Shipment Date:	20081211
Creation Date:	4/29/2009 18:30:21
Receipt Date:	20081218
Manifest ID:	005031292JJK
Trans EPA ID:	CAR000164012
Trans Name:	21ST CENTURY ENVIRONMENTAL MANAGEMENT OF NEVADA LLC
Trans 2 EPA ID:	UTR000007708
Trans 2 Name:	SLT EXPRESS WAY INC
TSDF EPA ID:	KSD980633259
Trans Name:	SYSTECH ENVIRONMENTAL
TSDF Alt EPA ID:	Not reported
TSDF Alt Name:	Not reported
Waste Code Description:	612 - Household waste
RCRA Code:	Not reported
Meth Code:	H061 - Fuel Blending Prior To Energy Recovery At Another Site
Quantity Tons:	0.2
Waste Quantity:	400
Quantity Unit:	P
Additional Code 1:	Not reported
Additional Code 2:	Not reported
Additional Code 3:	Not reported
Additional Code 4:	Not reported
Additional Code 5:	Not reported
Shipment Date:	20081211
Creation Date:	Not reported
Receipt Date:	Not reported
Manifest ID:	005031293JJK
Trans EPA ID:	CAR000164012
Trans Name:	21ST CENTURY ENVIRONMENTAL MANAGEMENT OF NEVADA LLC
Trans 2 EPA ID:	TXR000025072
Trans 2 Name:	ROCKETLINE CARRIER SERVICE
TSDF EPA ID:	WAD991281767
Trans Name:	BURLINGTON ENVIRONMENTAL LLC KENT FACILITY
TSDF Alt EPA ID:	Not reported
TSDF Alt Name:	Not reported
Waste Code Description:	612 - Household waste
RCRA Code:	Not reported
Meth Code:	H141 - Storage, Bulking, And/Or Transfer Off Site--No Treatment/Reovery (H010-H129) Or (H131-H135)
Quantity Tons:	0.1
Waste Quantity:	200
Quantity Unit:	P
Additional Code 1:	Not reported
Additional Code 2:	Not reported
Additional Code 3:	Not reported
Additional Code 4:	Not reported
Additional Code 5:	Not reported
Shipment Date:	20081211
Creation Date:	Not reported
Receipt Date:	Not reported
Manifest ID:	005031293JJK

SAN BRUNO TRANSFER STATION (Continued) **S113020061**

Trans EPA ID:	CAR000164012
Trans Name:	21ST CENTURY ENVIRONMENTAL MANAGEMENT OF NEVADA LLC
Trans 2 EPA ID:	TXR000025072
Trans 2 Name:	ROCKETLINE CARRIER SERVICE
TSDF EPA ID:	WAD991281767
Trans Name:	BURLINGTON ENVIRONMENTAL LLC KENT FACILITY
TSDF Alt EPA ID:	Not reported
TSDF Alt Name:	Not reported
Waste Code Description:	612 - Household waste
RCRA Code:	Not reported
Meth Code:	H141 - Storage, Bulking, And/Or Transfer Off Site--No Treatment/Reovery (H010-H129) Or (H131-H135)
Quantity Tons:	0.025
Waste Quantity:	50
Quantity Unit:	P
Additional Code 1:	Not reported
Additional Code 2:	Not reported
Additional Code 3:	Not reported
Additional Code 4:	Not reported
Additional Code 5:	Not reported
Shipment Date:	20081211
Creation Date:	Not reported
Receipt Date:	Not reported
Manifest ID:	005031293JJK
Trans EPA ID:	CAR000164012
Trans Name:	21ST CENTURY ENVIRONMENTAL MANAGEMENT OF NEVADA LLC
Trans 2 EPA ID:	TXR000025072
Trans 2 Name:	ROCKETLINE CARRIER SERVICE
TSDF EPA ID:	WAD991281767
Trans Name:	BURLINGTON ENVIRONMENTAL LLC KENT FACILITY
TSDF Alt EPA ID:	Not reported
TSDF Alt Name:	Not reported
Waste Code Description:	612 - Household waste
RCRA Code:	Not reported
Meth Code:	H141 - Storage, Bulking, And/Or Transfer Off Site--No Treatment/Reovery (H010-H129) Or (H131-H135)
Quantity Tons:	0.1
Waste Quantity:	200
Quantity Unit:	P
Additional Code 1:	Not reported
Additional Code 2:	Not reported
Additional Code 3:	Not reported
Additional Code 4:	Not reported
Additional Code 5:	Not reported
Shipment Date:	20081211
Creation Date:	4/29/2009 18:30:08
Receipt Date:	20081223
Manifest ID:	005031293JJK
Trans EPA ID:	CAR000164012
Trans Name:	21ST CENTURY ENVIRONMENTAL MANAGEMENT OF NEVADA LLC
Trans 2 EPA ID:	TXR000025072
Trans 2 Name:	ROCKETLINE CARRIER SERVICE
TSDF EPA ID:	WAD991281767
Trans Name:	BURLINGTON ENVIRONMENTAL LLC KENT FACILITY
TSDF Alt EPA ID:	Not reported

SAN BRUNO TRANSFER STATION (Continued) **S113020061**

TSDF Alt Name:	Not reported
Waste Code Description:	612 - Household waste
RCRA Code:	Not reported
Meth Code:	H141 - Storage, Bulking, And/Or Transfer Off Site--No Treatment/Reovery (H010-H129) Or (H131-H135)
Quantity Tons:	0.2
Waste Quantity:	400
Quantity Unit:	P
Additional Code 1:	Not reported
Additional Code 2:	Not reported
Additional Code 3:	Not reported
Additional Code 4:	Not reported
Additional Code 5:	Not reported
Shipment Date:	20081211
Creation Date:	4/29/2009 18:30:08
Receipt Date:	20081223
Manifest ID:	005031293JJK
Trans EPA ID:	CAR000164012
Trans Name:	21ST CENTURY ENVIRONMENTAL MANAGEMENT OF NEVADA LLC
Trans 2 EPA ID:	TXR000025072
Trans 2 Name:	ROCKETLINE CARRIER SERVICE
TSDF EPA ID:	WAD991281767
Trans Name:	BURLINGTON ENVIRONMENTAL LLC KENT FACILITY
TSDF Alt EPA ID:	Not reported
TSDF Alt Name:	Not reported
Waste Code Description:	612 - Household waste
RCRA Code:	Not reported
Meth Code:	H141 - Storage, Bulking, And/Or Transfer Off Site--No Treatment/Reovery (H010-H129) Or (H131-H135)
Quantity Tons:	0.2
Waste Quantity:	400
Quantity Unit:	P
Additional Code 1:	Not reported
Additional Code 2:	Not reported
Additional Code 3:	Not reported
Additional Code 4:	Not reported
Additional Code 5:	Not reported
Shipment Date:	20081211
Creation Date:	4/29/2009 18:30:08
Receipt Date:	20081223
Manifest ID:	005031293JJK
Trans EPA ID:	CAR000164012
Trans Name:	21ST CENTURY ENVIRONMENTAL MANAGEMENT OF NEVADA LLC
Trans 2 EPA ID:	TXR000025072
Trans 2 Name:	ROCKETLINE CARRIER SERVICE
TSDF EPA ID:	WAD991281767
Trans Name:	BURLINGTON ENVIRONMENTAL LLC KENT FACILITY
TSDF Alt EPA ID:	Not reported
TSDF Alt Name:	Not reported
Waste Code Description:	612 - Household waste
RCRA Code:	Not reported
Meth Code:	H141 - Storage, Bulking, And/Or Transfer Off Site--No Treatment/Reovery (H010-H129) Or (H131-H135)
Quantity Tons:	0.9
Waste Quantity:	1800

SAN BRUNO TRANSFER STATION (Continued) **S113020061**

Quantity Unit:	P
Additional Code 1:	Not reported
Additional Code 2:	Not reported
Additional Code 3:	Not reported
Additional Code 4:	Not reported
Additional Code 5:	Not reported
Shipment Date:	20081211
Creation Date:	4/29/2009 18:30:08
Receipt Date:	20081223
Manifest ID:	005031293JJK
Trans EPA ID:	CAR000164012
Trans Name:	21ST CENTURY ENVIRONMENTAL MANAGEMENT OF NEVADA LLC
Trans 2 EPA ID:	TXR000025072
Trans 2 Name:	ROCKETLINE CARRIER SERVICE
TSDF EPA ID:	WAD991281767
Trans Name:	BURLINGTON ENVIRONMENTAL LLC KENT FACILITY
TSDF Alt EPA ID:	Not reported
TSDF Alt Name:	Not reported
Waste Code Description:	612 - Household waste
RCRA Code:	Not reported
Meth Code:	H141 - Storage, Bulking, And/Or Transfer Off Site--No Treatment/Reovery (H010-H129) Or (H131-H135)
Quantity Tons:	0.15
Waste Quantity:	300
Quantity Unit:	P
Additional Code 1:	Not reported
Additional Code 2:	Not reported
Additional Code 3:	Not reported
Additional Code 4:	Not reported
Additional Code 5:	Not reported
Shipment Date:	20081211
Creation Date:	4/29/2009 18:30:21
Receipt Date:	20081218
Manifest ID:	005031292JJK
Trans EPA ID:	CAR000164012
Trans Name:	21ST CENTURY ENVIRONMENTAL MANAGEMENT OF NEVADA LLC
Trans 2 EPA ID:	UTR000007708
Trans 2 Name:	SLT EXPRESS WAY INC
TSDF EPA ID:	KSD980633259
Trans Name:	SYSTECH ENVIRONMENTAL
TSDF Alt EPA ID:	Not reported
TSDF Alt Name:	Not reported
Waste Code Description:	612 - Household waste
RCRA Code:	Not reported
Meth Code:	H061 - Fuel Blending Prior To Energy Recovery At Another Site
Quantity Tons:	0.45
Waste Quantity:	900
Quantity Unit:	P
Additional Code 1:	Not reported
Additional Code 2:	Not reported
Additional Code 3:	Not reported
Additional Code 4:	Not reported
Additional Code 5:	Not reported
Shipment Date:	20081211

SAN BRUNO TRANSFER STATION (Continued) **S113020061**

Creation Date:	4/29/2009 18:30:21
Receipt Date:	20081218
Manifest ID:	005031292JJK
Trans EPA ID:	CAR000164012
Trans Name:	21ST CENTURY ENVIRONMENTAL MANAGEMENT OF NEVADA LLC
Trans 2 EPA ID:	UTR000007708
Trans 2 Name:	SLT EXPRESS WAY INC
TSDF EPA ID:	KSD980633259
Trans Name:	SYSTECH ENVIRONMENTAL
TSDF Alt EPA ID:	Not reported
TSDF Alt Name:	Not reported
Waste Code Description:	612 - Household waste
RCRA Code:	Not reported
Meth Code:	H061 - Fuel Blending Prior To Energy Recovery At Another Site
Quantity Tons:	0.225
Waste Quantity:	450
Quantity Unit:	P
Additional Code 1:	Not reported
Additional Code 2:	Not reported
Additional Code 3:	Not reported
Additional Code 4:	Not reported
Additional Code 5:	Not reported

Additional Information:

Year:	2007
Gen EPA ID:	CAH111000515
Shipment Date:	20071213
Creation Date:	Not reported
Receipt Date:	Not reported
Manifest ID:	003376157JJK
Trans EPA ID:	CAR000164012
Trans Name:	21ST CENTURY EMI
Trans 2 EPA ID:	TXR000025072
Trans 2 Name:	ROCKET LINE
TSDF EPA ID:	WAD991281767
Trans Name:	BURLINGTON ENVIRONMENTAL INC KENT FACILITY
TSDF Alt EPA ID:	Not reported
TSDF Alt Name:	Not reported
Waste Code Description:	612 - Household waste
RCRA Code:	Not reported
Meth Code:	H141 - Storage, Bulking, And/Or Transfer Off Site--No Treatment/Reovery (H010-H129) Or (H131-H135)
Quantity Tons:	0.01
Waste Quantity:	20
Quantity Unit:	P
Additional Code 1:	Not reported
Additional Code 2:	Not reported
Additional Code 3:	Not reported
Additional Code 4:	Not reported
Additional Code 5:	Not reported
Shipment Date:	20071213
Creation Date:	7/16/2008 18:30:41
Receipt Date:	20071228
Manifest ID:	003376157JJK
Trans EPA ID:	CAR000164012

SAN BRUNO TRANSFER STATION (Continued) **S113020061**

Trans Name:	21ST CENTURY EMI
Trans 2 EPA ID:	TXR000025072
Trans 2 Name:	ROCKET LINE
TSDF EPA ID:	WAD991281767
Trans Name:	BURLINGTON ENVIRONMENTAL INC KENT FACILITY
TSDF Alt EPA ID:	Not reported
TSDF Alt Name:	Not reported
Waste Code Description:	612 - Household waste
RCRA Code:	Not reported
Meth Code:	H141 - Storage, Bulking, And/Or Transfer Off Site--No Treatment/Reovery (H010-H129) Or (H131-H135)
Quantity Tons:	0.075
Waste Quantity:	150
Quantity Unit:	P
Additional Code 1:	Not reported
Additional Code 2:	Not reported
Additional Code 3:	Not reported
Additional Code 4:	Not reported
Additional Code 5:	Not reported
Shipment Date:	20071213
Creation Date:	Not reported
Receipt Date:	Not reported
Manifest ID:	003376157JJK
Trans EPA ID:	CAR000164012
Trans Name:	21ST CENTURY EMI
Trans 2 EPA ID:	TXR000025072
Trans 2 Name:	ROCKET LINE
TSDF EPA ID:	WAD991281767
Trans Name:	BURLINGTON ENVIRONMENTAL INC KENT FACILITY
TSDF Alt EPA ID:	Not reported
TSDF Alt Name:	Not reported
Waste Code Description:	612 - Household waste
RCRA Code:	Not reported
Meth Code:	H141 - Storage, Bulking, And/Or Transfer Off Site--No Treatment/Reovery (H010-H129) Or (H131-H135)
Quantity Tons:	0.1
Waste Quantity:	200
Quantity Unit:	P
Additional Code 1:	Not reported
Additional Code 2:	Not reported
Additional Code 3:	Not reported
Additional Code 4:	Not reported
Additional Code 5:	Not reported
Shipment Date:	20071213
Creation Date:	Not reported
Receipt Date:	Not reported
Manifest ID:	003376157JJK
Trans EPA ID:	CAR000164012
Trans Name:	21ST CENTURY EMI
Trans 2 EPA ID:	TXR000025072
Trans 2 Name:	ROCKET LINE
TSDF EPA ID:	WAD991281767
Trans Name:	BURLINGTON ENVIRONMENTAL INC KENT FACILITY
TSDF Alt EPA ID:	Not reported
TSDF Alt Name:	Not reported

SAN BRUNO TRANSFER STATION (Continued) **S113020061**

Waste Code Description:	612 - Household waste
RCRA Code:	Not reported
Meth Code:	H141 - Storage, Bulking, And/Or Transfer Off Site--No Treatment/Reovery (H010-H129) Or (H131-H135)
Quantity Tons:	0.004
Waste Quantity:	8
Quantity Unit:	P
Additional Code 1:	Not reported
Additional Code 2:	Not reported
Additional Code 3:	Not reported
Additional Code 4:	Not reported
Additional Code 5:	Not reported
Shipment Date:	20071213
Creation Date:	8/21/2012 22:15:08
Receipt Date:	Not reported
Manifest ID:	003376156JJK
Trans EPA ID:	CAR000164012
Trans Name:	21ST CENTURY EMI
Trans 2 EPA ID:	Not reported
Trans 2 Name:	Not reported
TSDF EPA ID:	KSD980633259
Trans Name:	SYSTECH ENVIRONMENTAL
TSDF Alt EPA ID:	Not reported
TSDF Alt Name:	Not reported
Waste Code Description:	612 - Household waste
RCRA Code:	Not reported
Meth Code:	- Not reported
Quantity Tons:	0.2
Waste Quantity:	400
Quantity Unit:	P
Additional Code 1:	Not reported
Additional Code 2:	Not reported
Additional Code 3:	Not reported
Additional Code 4:	Not reported
Additional Code 5:	Not reported
Shipment Date:	20071213
Creation Date:	7/16/2008 18:30:41
Receipt Date:	20071228
Manifest ID:	003376157JJK
Trans EPA ID:	CAR000164012
Trans Name:	21ST CENTURY EMI
Trans 2 EPA ID:	TXR000025072
Trans 2 Name:	ROCKET LINE
TSDF EPA ID:	WAD991281767
Trans Name:	BURLINGTON ENVIRONMENTAL INC KENT FACILITY
TSDF Alt EPA ID:	Not reported
TSDF Alt Name:	Not reported
Waste Code Description:	612 - Household waste
RCRA Code:	Not reported
Meth Code:	H141 - Storage, Bulking, And/Or Transfer Off Site--No Treatment/Reovery (H010-H129) Or (H131-H135)
Quantity Tons:	0.45
Waste Quantity:	900
Quantity Unit:	P
Additional Code 1:	Not reported

SAN BRUNO TRANSFER STATION (Continued) **S113020061**

Additional Code 2:	Not reported
Additional Code 3:	Not reported
Additional Code 4:	Not reported
Additional Code 5:	Not reported
Shipment Date:	20071213
Creation Date:	8/21/2012 22:15:08
Receipt Date:	Not reported
Manifest ID:	003376156JJK
Trans EPA ID:	CAR000164012
Trans Name:	21ST CENTURY EMI
Trans 2 EPA ID:	Not reported
Trans 2 Name:	Not reported
TSDF EPA ID:	KSD980633259
Trans Name:	SYSTECH ENVIRONMENTAL
TSDF Alt EPA ID:	Not reported
TSDF Alt Name:	Not reported
Waste Code Description:	612 - Household waste
RCRA Code:	Not reported
Meth Code:	- Not reported
Quantity Tons:	0.225
Waste Quantity:	450
Quantity Unit:	P
Additional Code 1:	Not reported
Additional Code 2:	Not reported
Additional Code 3:	Not reported
Additional Code 4:	Not reported
Additional Code 5:	Not reported
Shipment Date:	20071213
Creation Date:	5/21/2008 18:30:15
Receipt Date:	20071218
Manifest ID:	003376158JJK
Trans EPA ID:	CAR000164012
Trans Name:	21ST CENTURY EMI
Trans 2 EPA ID:	UTR000007708
Trans 2 Name:	SLT EXPRESSWAY
TSDF EPA ID:	NVD980895338
Trans Name:	21ST CENTURY EMI
TSDF Alt EPA ID:	Not reported
TSDF Alt Name:	Not reported
Waste Code Description:	612 - Household waste
RCRA Code:	Not reported
Meth Code:	H141 - Storage, Bulking, And/Or Transfer Off Site--No Treatment/Reovery (H010-H129) Or (H131-H135)
Quantity Tons:	0.1
Waste Quantity:	200
Quantity Unit:	P
Additional Code 1:	Not reported
Additional Code 2:	Not reported
Additional Code 3:	Not reported
Additional Code 4:	Not reported
Additional Code 5:	Not reported
Shipment Date:	20071213
Creation Date:	5/21/2008 18:30:15
Receipt Date:	20071218

SAN BRUNO TRANSFER STATION (Continued) **S113020061**

Manifest ID:	003376158JJK
Trans EPA ID:	CAR000164012
Trans Name:	21ST CENTURY EMI
Trans 2 EPA ID:	UTR000007708
Trans 2 Name:	SLT EXPRESSWAY
TSDF EPA ID:	NVD980895338
Trans Name:	21ST CENTURY EMI
TSDF Alt EPA ID:	Not reported
TSDF Alt Name:	Not reported
Waste Code Description:	612 - Household waste
RCRA Code:	Not reported
Meth Code:	H141 - Storage, Bulking, And/Or Transfer Off Site--No Treatment/Reovery (H010-H129) Or (H131-H135)
Quantity Tons:	0.1
Waste Quantity:	200
Quantity Unit:	P
Additional Code 1:	Not reported
Additional Code 2:	Not reported
Additional Code 3:	Not reported
Additional Code 4:	Not reported
Additional Code 5:	Not reported

Shipment Date:	20071213
Creation Date:	Not reported
Receipt Date:	Not reported
Manifest ID:	003376157JJK
Trans EPA ID:	CAR000164012
Trans Name:	21ST CENTURY EMI
Trans 2 EPA ID:	TXR000025072
Trans 2 Name:	ROCKET LINE
TSDF EPA ID:	WAD991281767
Trans Name:	BURLINGTON ENVIRONMENTAL INC KENT FACILITY
TSDF Alt EPA ID:	Not reported
TSDF Alt Name:	Not reported
Waste Code Description:	612 - Household waste
RCRA Code:	Not reported
Meth Code:	H141 - Storage, Bulking, And/Or Transfer Off Site--No Treatment/Reovery (H010-H129) Or (H131-H135)
Quantity Tons:	0.05
Waste Quantity:	100
Quantity Unit:	P
Additional Code 1:	Not reported
Additional Code 2:	Not reported
Additional Code 3:	Not reported
Additional Code 4:	Not reported
Additional Code 5:	Not reported

Additional Information:

Year:	2005
Gen EPA ID:	CAH111000515

Shipment Date:	20051219
Creation Date:	1/4/2007 18:30:12
Receipt Date:	20051219
Manifest ID:	24734210
Trans EPA ID:	CAD982413262
Trans Name:	EVERGREEN ENVIRONMENTAL SERVICES

SAN BRUNO TRANSFER STATION (Continued) **S113020061**

Trans 2 EPA ID:	Not reported
Trans 2 Name:	Not reported
TSDF EPA ID:	CAD980887418
Trans Name:	EVERGREEN OIL INC
TSDF Alt EPA ID:	CAD980887418
TSDF Alt Name:	Not reported
Waste Code Description:	221 - Waste oil and mixed oil
RCRA Code:	Not reported
Meth Code:	R01 - Recycler
Quantity Tons:	10.64
Waste Quantity:	2800
Quantity Unit:	G
Additional Code 1:	Not reported
Additional Code 2:	Not reported
Additional Code 3:	Not reported
Additional Code 4:	Not reported
Additional Code 5:	Not reported

Additional Information:

Year:	2003
Gen EPA ID:	CAH111000515
Shipment Date:	20030616
Creation Date:	7/20/2004 12:51:42
Receipt Date:	20030616
Manifest ID:	22680067
Trans EPA ID:	CAD982413262
Trans Name:	Not reported
Trans 2 EPA ID:	Not reported
Trans 2 Name:	Not reported
TSDF EPA ID:	CAD980887418
Trans Name:	Not reported
TSDF Alt EPA ID:	CAD980887418
TSDF Alt Name:	Not reported
Waste Code Description:	221 - Waste oil and mixed oil
RCRA Code:	Not reported
Meth Code:	R01 - Recycler
Quantity Tons:	5.415
Waste Quantity:	1425
Quantity Unit:	G
Additional Code 1:	Not reported
Additional Code 2:	Not reported
Additional Code 3:	Not reported
Additional Code 4:	Not reported
Additional Code 5:	Not reported

Additional Information:

Year:	2002
Gen EPA ID:	CAH111000515
Shipment Date:	20021211
Creation Date:	3/16/2007 18:30:20
Receipt Date:	20021211
Manifest ID:	21752603
Trans EPA ID:	CAD982413262
Trans Name:	Not reported

SAN BRUNO TRANSFER STATION (Continued) **S113020061**

Trans 2 EPA ID:	Not reported
Trans 2 Name:	Not reported
TSDF EPA ID:	CAD980887418
Trans Name:	Not reported
TSDF Alt EPA ID:	CAD980887418
TSDF Alt Name:	Not reported
Waste Code Description:	221 - Waste oil and mixed oil
RCRA Code:	Not reported
Meth Code:	R01 - Recycler
Quantity Tons:	5.548
Waste Quantity:	1460
Quantity Unit:	G
Additional Code 1:	Not reported
Additional Code 2:	Not reported
Additional Code 3:	Not reported
Additional Code 4:	Not reported
Additional Code 5:	Not reported
Shipment Date:	20020520
Creation Date:	7/17/2002 18:35:51
Receipt Date:	20020520
Manifest ID:	21209179
Trans EPA ID:	CAL000113555
Trans Name:	Not reported
Trans 2 EPA ID:	Not reported
Trans 2 Name:	Not reported
TSDF EPA ID:	CAH111000474
Trans Name:	Not reported
TSDF Alt EPA ID:	Not reported
TSDF Alt Name:	Not reported
Waste Code Description:	612 - Household waste
RCRA Code:	Not reported
Meth Code:	- Not reported
Quantity Tons:	0.10425
Waste Quantity:	25
Quantity Unit:	G
Additional Code 1:	Not reported
Additional Code 2:	Not reported
Additional Code 3:	Not reported
Additional Code 4:	Not reported
Additional Code 5:	Not reported
Shipment Date:	20020520
Creation Date:	7/17/2002 18:35:51
Receipt Date:	20020520
Manifest ID:	21209179
Trans EPA ID:	CAL000113555
Trans Name:	Not reported
Trans 2 EPA ID:	Not reported
Trans 2 Name:	Not reported
TSDF EPA ID:	CAH111000474
Trans Name:	Not reported
TSDF Alt EPA ID:	Not reported
TSDF Alt Name:	Not reported
Waste Code Description:	612 - Household waste
RCRA Code:	Not reported
Meth Code:	- Not reported

SAN BRUNO TRANSFER STATION (Continued) **S113020061**

Quantity Tons:	0.2107
Waste Quantity:	0.25
Quantity Unit:	Y
Additional Code 1:	Not reported
Additional Code 2:	Not reported
Additional Code 3:	Not reported
Additional Code 4:	Not reported
Additional Code 5:	Not reported
Shipment Date:	20020520
Creation Date:	7/17/2002 18:35:51
Receipt Date:	20020520
Manifest ID:	21209179
Trans EPA ID:	CAL000113555
Trans Name:	Not reported
Trans 2 EPA ID:	Not reported
Trans 2 Name:	Not reported
TSDF EPA ID:	CAH111000474
Trans Name:	Not reported
TSDF Alt EPA ID:	Not reported
TSDF Alt Name:	Not reported
Waste Code Description:	612 - Household waste
RCRA Code:	Not reported
Meth Code:	- Not reported
Quantity Tons:	0.01668
Waste Quantity:	4
Quantity Unit:	G
Additional Code 1:	Not reported
Additional Code 2:	Not reported
Additional Code 3:	Not reported
Additional Code 4:	Not reported
Additional Code 5:	Not reported
Shipment Date:	20020520
Creation Date:	7/17/2002 18:35:51
Receipt Date:	20020520
Manifest ID:	21209179
Trans EPA ID:	CAL000113555
Trans Name:	Not reported
Trans 2 EPA ID:	Not reported
Trans 2 Name:	Not reported
TSDF EPA ID:	CAH111000474
Trans Name:	Not reported
TSDF Alt EPA ID:	Not reported
TSDF Alt Name:	Not reported
Waste Code Description:	612 - Household waste
RCRA Code:	Not reported
Meth Code:	- Not reported
Quantity Tons:	0.2107
Waste Quantity:	0.25
Quantity Unit:	Y
Additional Code 1:	Not reported
Additional Code 2:	Not reported
Additional Code 3:	Not reported
Additional Code 4:	Not reported
Additional Code 5:	Not reported

SAN BRUNO TRANSFER STATION (Continued) **S113020061**

Additional Information:

Year:	2001
Gen EPA ID:	CAH111000515
Shipment Date:	20010607
Creation Date:	7/30/2001 0:00:00
Receipt Date:	20010607
Manifest ID:	20814006
Trans EPA ID:	CAD982413262
Trans Name:	Not reported
Trans 2 EPA ID:	Not reported
Trans 2 Name:	Not reported
TSDF EPA ID:	CAD980887418
Trans Name:	Not reported
TSDF Alt EPA ID:	Not reported
TSDF Alt Name:	Not reported
Waste Code Description:	221 - Waste oil and mixed oil
RCRA Code:	Not reported
Meth Code:	H01 - Transfer Station
Quantity Tons:	5.7
Waste Quantity:	1500
Quantity Unit:	G
Additional Code 1:	Not reported
Additional Code 2:	Not reported
Additional Code 3:	Not reported
Additional Code 4:	Not reported
Additional Code 5:	Not reported

NPDES:

Name:	SAN BRUNO TRANSFER STATION
Address:	101 TANFORAN AVE
City,State,Zip:	SAN BRUNO, CA 94066
Facility Status:	Not reported
NPDES Number:	Not reported
Region:	Not reported
Agency Number:	Not reported
Regulatory Measure ID:	Not reported
Place ID:	Not reported
Order Number:	Not reported
WDID:	2 41I026321
Regulatory Measure Type:	Industrial
Program Type:	Not reported
Adoption Date Of Regulatory Measure:	Not reported
Effective Date Of Regulatory Measure:	Not reported
Termination Date Of Regulatory Measure:	Not reported
Expiration Date Of Regulatory Measure:	Not reported
Discharge Address:	Not reported
Discharge Name:	Not reported
Discharge City:	Not reported
Discharge State:	Not reported
Discharge Zip:	Not reported
Status:	Active
Status Date:	12/03/2015
Operator Name:	Recology San Bruno
Operator Address:	101 Tanforan Ave
Operator City:	San Bruno

SAN BRUNO TRANSFER STATION (Continued) **S113020061**

Operator State:	California
Operator Zip:	94066

NPDES as of 03/2018:

NPDES Number:	Not reported
Status:	Not reported
Agency Number:	Not reported
Region:	2
Regulatory Measure ID:	457447
Order Number:	Not reported
Regulatory Measure Type:	Industrial
Place ID:	Not reported
WDID:	2 41I026321
Program Type:	Not reported
Adoption Date Of Regulatory Measure:	Not reported
Effective Date Of Regulatory Measure:	Not reported
Expiration Date Of Regulatory Measure:	Not reported
Termination Date Of Regulatory Measure:	Not reported
Discharge Name:	Not reported
Discharge Address:	Not reported
Discharge City:	Not reported
Discharge State:	Not reported
Discharge Zip:	Not reported
Received Date:	11/20/2015
Processed Date:	12/03/2015
Status:	Active
Status Date:	12/03/2015
Place Size:	.57
Place Size Unit:	Acres
Contact:	Kirsten Pinochi
Contact Title:	General Manager
Contact Phone:	650-583-8536
Contact Phone Ext:	Not reported
Contact Email:	kpinochi@recology.com
Operator Name:	Recology San Bruno
Operator Address:	101 Tanforan Ave
Operator City:	San Bruno
Operator State:	California
Operator Zip:	94066
Operator Contact:	Kirsten Pinochi
Operator Contact Title:	General Manager
Operator Contact Phone:	650-583-8536
Operator Contact Phone Ext:	Not reported
Operator Contact Email:	kpinochi@recology.com
Operator Type:	Private Business
Developer:	Not reported
Developer Address:	Not reported
Developer City:	Not reported
Developer State:	California
Developer Zip:	Not reported
Developer Contact:	Not reported
Developer Contact Title:	Not reported
Constype Linear Utility Ind:	Not reported
Emergency Phone:	Not reported
Emergency Phone Ext:	Not reported
Constype Above Ground Ind:	Not reported
Constype Below Ground Ind:	Not reported
Constype Cable Line Ind:	Not reported

SAN BRUNO TRANSFER STATION (Continued) **S113020061**

Constype Comm Line Ind:	Not reported
Constype Commertial Ind:	Not reported
Constype Electrical Line Ind:	Not reported
Constype Gas Line Ind:	Not reported
Constype Industrial Ind:	Not reported
Constype Other Description:	Not reported
Constype Other Ind:	Not reported
Constype Recons Ind:	Not reported
Constype Residential Ind:	Not reported
Constype Transport Ind:	Not reported
Constype Utility Description:	Not reported
Constype Utility Ind:	Not reported
Constype Water Sewer Ind:	Not reported
Dir Discharge Uswater Ind:	N
Receiving Water Name:	San Francisco Bay
Certifier:	Kirsten Pinochi
Certifier Title:	General Manager
Certification Date:	20-NOV-15
Primary Sic:	4212-Local Trucking Without Storage
Secondary Sic:	Not reported
Tertiary Sic:	Not reported
NPDES Number:	CAS000001
Status:	Active
Agency Number:	0
Region:	2
Regulatory Measure ID:	457447
Order Number:	97-03-DWQ
Regulatory Measure Type:	Enrollee
Place ID:	Not reported
WDID:	2 41I026321
Program Type:	Industrial
Adoption Date Of Regulatory Measure:	Not reported
Effective Date Of Regulatory Measure:	12/03/2015
Expiration Date Of Regulatory Measure:	Not reported
Termination Date Of Regulatory Measure:	Not reported
Discharge Name:	Recology San Bruno
Discharge Address:	101 Tanforan Ave
Discharge City:	San Bruno
Discharge State:	California
Discharge Zip:	94066
Received Date:	Not reported
Processed Date:	Not reported
Status:	Not reported
Status Date:	Not reported
Place Size:	Not reported
Place Size Unit:	Not reported
Contact:	Not reported
Contact Title:	Not reported
Contact Phone:	Not reported
Contact Phone Ext:	Not reported
Contact Email:	Not reported
Operator Name:	Not reported
Operator Address:	Not reported
Operator City:	Not reported
Operator State:	Not reported
Operator Zip:	Not reported

SAN BRUNO TRANSFER STATION (Continued) **S113020061**

Operator Contact:	Not reported
Operator Contact Title:	Not reported
Operator Contact Phone:	Not reported
Operator Contact Phone Ext:	Not reported
Operator Contact Email:	Not reported
Operator Type:	Not reported
Developer:	Not reported
Developer Address:	Not reported
Developer City:	Not reported
Developer State:	Not reported
Developer Zip:	Not reported
Developer Contact:	Not reported
Developer Contact Title:	Not reported
Constype Linear Utility Ind:	Not reported
Emergency Phone:	Not reported
Emergency Phone Ext:	Not reported
Constype Above Ground Ind:	Not reported
Constype Below Ground Ind:	Not reported
Constype Cable Line Ind:	Not reported
Constype Comm Line Ind:	Not reported
Constype Commertial Ind:	Not reported
Constype Electrical Line Ind:	Not reported
Constype Gas Line Ind:	Not reported
Constype Industrial Ind:	Not reported
Constype Other Description:	Not reported
Constype Other Ind:	Not reported
Constype Recons Ind:	Not reported
Constype Residential Ind:	Not reported
Constype Transport Ind:	Not reported
Constype Utility Description:	Not reported
Constype Utility Ind:	Not reported
Constype Water Sewer Ind:	Not reported
Dir Discharge Uswater Ind:	Not reported
Receiving Water Name:	Not reported
Certifier:	Not reported
Certifier Title:	Not reported
Certification Date:	Not reported
Primary Sic:	Not reported
Secondary Sic:	Not reported
Tertiary Sic:	Not reported

Name:	SAN BRUNO TRANSFER STATION
Address:	101 TANFORAN AVE
City,State,Zip:	SAN BRUNO, CA 94066
Facility Status:	Active
NPDES Number:	CAS000001
Region:	2
Agency Number:	0
Regulatory Measure ID:	457447
Place ID:	Not reported
Order Number:	97-03-DWQ
WDID:	2 41I026321
Regulatory Measure Type:	Enrollee
Program Type:	Industrial
Adoption Date Of Regulatory Measure:	Not reported
Effective Date Of Regulatory Measure:	12/03/2015

SAN BRUNO TRANSFER STATION (Continued) **S113020061**

Termination Date Of Regulatory Measure:	Not reported
Expiration Date Of Regulatory Measure:	Not reported
Discharge Address:	101 Tanforan Ave
Discharge Name:	Recology San Bruno
Discharge City:	San Bruno
Discharge State:	California
Discharge Zip:	94066
Status:	Not reported
Status Date:	Not reported
Operator Name:	Not reported
Operator Address:	Not reported
Operator City:	Not reported
Operator State:	Not reported
Operator Zip:	Not reported

NPDES as of 03/2018:

NPDES Number:	Not reported
Status:	Not reported
Agency Number:	Not reported
Region:	2
Regulatory Measure ID:	457447
Order Number:	Not reported
Regulatory Measure Type:	Industrial
Place ID:	Not reported
WDID:	2 41I026321
Program Type:	Not reported
Adoption Date Of Regulatory Measure:	Not reported
Effective Date Of Regulatory Measure:	Not reported
Expiration Date Of Regulatory Measure:	Not reported
Termination Date Of Regulatory Measure:	Not reported
Discharge Name:	Not reported
Discharge Address:	Not reported
Discharge City:	Not reported
Discharge State:	Not reported
Discharge Zip:	Not reported
Received Date:	11/20/2015
Processed Date:	12/03/2015
Status:	Active
Status Date:	12/03/2015
Place Size:	.57
Place Size Unit:	Acres
Contact:	Kirsten Pinochi
Contact Title:	General Manager
Contact Phone:	650-583-8536
Contact Phone Ext:	Not reported
Contact Email:	kpinochi@recology.com
Operator Name:	Recology San Bruno
Operator Address:	101 Tanforan Ave
Operator City:	San Bruno
Operator State:	California
Operator Zip:	94066
Operator Contact:	Kirsten Pinochi
Operator Contact Title:	General Manager
Operator Contact Phone:	650-583-8536
Operator Contact Phone Ext:	Not reported
Operator Contact Email:	kpinochi@recology.com
Operator Type:	Private Business
Developer:	Not reported

SAN BRUNO TRANSFER STATION (Continued) **S113020061**

Developer Address:	Not reported
Developer City:	Not reported
Developer State:	California
Developer Zip:	Not reported
Developer Contact:	Not reported
Developer Contact Title:	Not reported
Constype Linear Utility Ind:	Not reported
Emergency Phone:	Not reported
Emergency Phone Ext:	Not reported
Constype Above Ground Ind:	Not reported
Constype Below Ground Ind:	Not reported
Constype Cable Line Ind:	Not reported
Constype Comm Line Ind:	Not reported
Constype Commertial Ind:	Not reported
Constype Electrical Line Ind:	Not reported
Constype Gas Line Ind:	Not reported
Constype Industrial Ind:	Not reported
Constype Other Description:	Not reported
Constype Other Ind:	Not reported
Constype Recons Ind:	Not reported
Constype Residential Ind:	Not reported
Constype Transport Ind:	Not reported
Constype Utility Description:	Not reported
Constype Utility Ind:	Not reported
Constype Water Sewer Ind:	Not reported
Dir Discharge Uswater Ind:	N
Receiving Water Name:	San Francisco Bay
Certifier:	Kirsten Pinochi
Certifier Title:	General Manager
Certification Date:	20-NOV-15
Primary Sic:	4212-Local Trucking Without Storage
Secondary Sic:	Not reported
Tertiary Sic:	Not reported
NPDES Number:	CAS000001
Status:	Active
Agency Number:	0
Region:	2
Regulatory Measure ID:	457447
Order Number:	97-03-DWQ
Regulatory Measure Type:	Enrollee
Place ID:	Not reported
WDID:	2 41I026321
Program Type:	Industrial
Adoption Date Of Regulatory Measure:	Not reported
Effective Date Of Regulatory Measure:	12/03/2015
Expiration Date Of Regulatory Measure:	Not reported
Termination Date Of Regulatory Measure:	Not reported
Discharge Name:	Recology San Bruno
Discharge Address:	101 Tanforan Ave
Discharge City:	San Bruno
Discharge State:	California
Discharge Zip:	94066
Received Date:	Not reported
Processed Date:	Not reported
Status:	Not reported
Status Date:	Not reported

SAN BRUNO TRANSFER STATION (Continued) **S113020061**

Place Size:	Not reported
Place Size Unit:	Not reported
Contact:	Not reported
Contact Title:	Not reported
Contact Phone:	Not reported
Contact Phone Ext:	Not reported
Contact Email:	Not reported
Operator Name:	Not reported
Operator Address:	Not reported
Operator City:	Not reported
Operator State:	Not reported
Operator Zip:	Not reported
Operator Contact:	Not reported
Operator Contact Title:	Not reported
Operator Contact Phone:	Not reported
Operator Contact Phone Ext:	Not reported
Operator Contact Email:	Not reported
Operator Type:	Not reported
Developer:	Not reported
Developer Address:	Not reported
Developer City:	Not reported
Developer State:	Not reported
Developer Zip:	Not reported
Developer Contact:	Not reported
Developer Contact Title:	Not reported
Constype Linear Utility Ind:	Not reported
Emergency Phone:	Not reported
Emergency Phone Ext:	Not reported
Constype Above Ground Ind:	Not reported
Constype Below Ground Ind:	Not reported
Constype Cable Line Ind:	Not reported
Constype Comm Line Ind:	Not reported
Constype Commertial Ind:	Not reported
Constype Electrical Line Ind:	Not reported
Constype Gas Line Ind:	Not reported
Constype Industrial Ind:	Not reported
Constype Other Description:	Not reported
Constype Other Ind:	Not reported
Constype Recons Ind:	Not reported
Constype Residential Ind:	Not reported
Constype Transport Ind:	Not reported
Constype Utility Description:	Not reported
Constype Utility Ind:	Not reported
Constype Water Sewer Ind:	Not reported
Dir Discharge Uswater Ind:	Not reported
Receiving Water Name:	Not reported
Certifier:	Not reported
Certifier Title:	Not reported
Certification Date:	Not reported
Primary Sic:	Not reported
Secondary Sic:	Not reported
Tertiary Sic:	Not reported

CIWQS:

Name:	San Bruno Transfer Station
Address:	101 TANFORAN AVE

SAN BRUNO TRANSFER STATION (Continued) **S113020061**

City,State,Zip:	SAN BRUNO, CA 94066
Agency:	Recology San Bruno
Agency Address:	101 Tanforan Ave, San Bruno, CA 94066
Place/Project Type:	Industrial - Local Trucking Without Storage
SIC/NAICS:	4212
Region:	2
Program:	INDSTW
Regulatory Measure Status:	Active
Regulatory Measure Type:	Storm water industrial
Order Number:	2014-0057-DWQ
WDID:	2 41I026321
NPDES Number:	CAS000001
Adoption Date:	Not reported
Effective Date:	12/03/2015
Termination Date:	Not reported
Expiration/Review Date:	Not reported
Design Flow:	Not reported
Major/Minor:	Not reported
Complexity:	Not reported
TTWQ:	Not reported
Enforcement Actions within 5 years:	0
Violations within 5 years:	0
Latitude:	37.64058
Longitude:	-122.412694

CERS:

Name:	SAN BRUNO TRANSFER STATION
Address:	101 TANFORAN AVE
City,State,Zip:	SAN BRUNO, CA 94066
Site ID:	64357
CERS ID:	836927
CERS Description:	Industrial Facility Storm Water

Violations:

Site ID:	64357
Site Name:	SAN BRUNO TRANSFER STATION
Violation Date:	02-19-2020
Citation:	22 CCR 16 66266.81(a)(4)(B) - California Code of Regulations, Title 22, Chapter 16, Section(s) 66266.81(a)(4)(B)
Violation Description:	Failure to retain for at least three years a legible copy of each manifest or bill of lading which identifies spent lead-acid storage batteries shipped to a person who stores the batteries or who uses, reuses, recycles or reclaims the batteries or their components.
Violation Notes:	Returned to compliance on 02/19/2020. OBSERVATION: During the inspection, the disposal records for spent lead acid batteries was not provided. During the inspection, the employees confirmed that more than 10 spent lead acid batteries are year are taken to interstate battery for proper disposal/recycling. During the inspection, the employees agreed to maintain disposal records for spent lead acid batteries for three years. CORRECTIVE ACTION: Continue to ensure that disposal records for spent lead acid batteries are maintained for three years.
Violation Division:	San Mateo County Environmental Health
Violation Program:	HW
Violation Source:	CERS,

Site ID: 64357

SAN BRUNO TRANSFER STATION (Continued) **S113020061**

Site Name:	SAN BRUNO TRANSFER STATION
Violation Date:	05-06-2022
Citation:	HSC 6.95 25508(a)(3) - California Health and Safety Code, Chapter 6.95, Section(s) 25508(a)(3)
Violation Description:	Failure to complete and electronically submit a site map with all required content.
Violation Notes:	Returned to compliance on 06/03/2022. OBSERVATION: Some changes to the facility, noted in the inventory item require an update to the map. Also, hazardous material storage in the unloading area / closet is not included on the current map. Treated wood waste is not included on the current map. Scale of map and adjacent property uses can also be added to the map. REQUIRED ACTION: Add the items listed above to the map and submit an update on CERS by the comply by date.
Violation Division:	San Mateo County Environmental Health
Violation Program:	HMRRP
Violation Source:	CERS,
Site ID:	64357
Site Name:	SAN BRUNO TRANSFER STATION
Violation Date:	05-06-2022
Citation:	22 CCR 16 66266.81(a)(1) - California Code of Regulations, Title 22, Chapter 16, Section(s) 66266.81(a)(1)
Violation Description:	Failure to meet the spent lead acid battery management requirements, when handling, storing, or transporting more than 10 lead acid batteries at any one time.
Violation Notes:	Returned to compliance on 06/10/2022. See documentation request.
Violation Division:	San Mateo County Environmental Health
Violation Program:	HW
Violation Source:	CERS,
Site ID:	64357
Site Name:	SAN BRUNO TRANSFER STATION
Violation Date:	12-18-2014
Citation:	22 CCR 12 66262.34(f) - California Code of Regulations, Title 22, Chapter 12, Section(s) 66262.34(f)
Violation Description:	Failure to properly label hazardous waste accumulation containers with the following requirements: "Hazardous Waste", name and address of the generator, physical and chemical characteristics of the Hazardous Waste, and starting accumulation date.
Violation Notes:	Returned to compliance on 02/20/2015. Load check and other materials in lockers unlabeled. See attachments.
Violation Division:	San Mateo County Environmental Health
Violation Program:	HW
Violation Source:	CERS,
Site ID:	64357
Site Name:	SAN BRUNO TRANSFER STATION
Violation Date:	05-06-2022
Citation:	22 CCR 16 66266.81(a)(4)(B) - California Code of Regulations, Title 22, Chapter 16, Section(s) 66266.81(a)(4)(B)
Violation Description:	Failure to retain for at least three years a legible copy of each manifest or bill of lading which identifies spent lead-acid storage batteries shipped to a person who stores the batteries or who uses, reuses, recycles or reclaims the batteries or their components.
Violation Notes:	Returned to compliance on 06/10/2022. OBSERVATION: Records for recent lead-acid battery pick-ups/drop-offs at Interstate Batteries were not available during the inspection. They were recorded in the prior year

SAN BRUNO TRANSFER STATION (Continued) **S113020061**

binder. The facility typically collects more than 10 batteries per year and multiple-levels of batteries were observed stored on a pallet in the storage locker. It is not clear if the facility stores 1 ton or more of batteries and how long they have been stored on site. No leaking batteries observed. REQUIRED ACTION: Submit a bill of lading for transporting lead-acid batteries to Env. Health by 5/20/22.

Violation Division: San Mateo County Environmental Health
Violation Program: HW
Violation Source: CERS,

Site ID: 64357
Site Name: SAN BRUNO TRANSFER STATION
Violation Date: 05-06-2022
Citation: 22 CCR 23 66273.34 - California Code of Regulations, Title 22, Chapter 23, Section(s) 66273.34
Violation Description: Failure to label or mark each individual or container or the designated area of universal waste as required. 1) Waste batteries shall be marked with "Universal Waste-Battery(ies) . 2) Mercury containing equipment shall be marked with "Universal Waste -Mercury-Containing Equipment . 3) Lamps shall be marked with Universal Waste-Lamp(s) . 4)Each electronic devices or the container or the designated area shall be marked with Universal Waste-Electronic Device(s) . 5) Each CRTs or the container or the designated area shall be marked with "Universal Waste-CRT(s) . 6) CRT glass or the designated area shall be marked with Universal Waste-CRT glass .
Violation Notes: Returned to compliance on 06/03/2022. OBSERVATION: The following universal wastes were observed to be missing labels. - Boxes of electronics (corrected on site). - Individual CRT or flat screen units. - Small boxes of lamps - Containers of small batteries (one mislabeled as hazardous waste compressor oil) REQUIRED ACTION: Submit pictures showing that each universal waste collection container is labeled with a complete filled out hazardous waste label. Note: Ensure that universal waste lithium ion batteries have been properly taped at the terminal ends. Also, if batteries are found to be leaking, store them in a closed container.
Violation Division: San Mateo County Environmental Health
Violation Program: HW
Violation Source: CERS,

Site ID: 64357
Site Name: SAN BRUNO TRANSFER STATION
Violation Date: 12-18-2014
Citation: 40 CFR 1 265.173 - U.S. Code of Federal Regulations, Title 40, Chapter 1, Section(s) 265.173
Violation Description: Failure to properly close hazardous waste containers when not in active use.
Violation Notes: Returned to compliance on 06/11/2015. Coolant waste container not closed (or closable). May have been complied with earlier but observed 6-11-15. See attachments.
Violation Division: San Mateo County Environmental Health
Violation Program: HW
Violation Source: CERS,

Site ID: 64357
Site Name: SAN BRUNO TRANSFER STATION
Violation Date: 05-06-2022
Citation: 40 CFR 1 265.173 - U.S. Code of Federal Regulations, Title 40, Chapter

SAN BRUNO TRANSFER STATION (Continued) **S113020061**

1, Section(s) 265.173

Violation Description: Failure to meet the following container management requirements: (a) A container holding hazardous waste must always be closed during storage, except when it is necessary to add or remove waste. (b) A container holding hazardous waste must not be opened, handled, or stored in a manner which may rupture the container or cause it to leak.
Violation Notes: Returned to compliance on 05/06/2022. OBSERVATION: The following containers were observed to be open. - Waste antifreeze 55 gallon drum. The lid for the funnel was located and this was CORRECTED ON SITE.
Violation Division: San Mateo County Environmental Health
Violation Program: HW
Violation Source: CERS,

Site ID: 64357
Site Name: SAN BRUNO TRANSFER STATION
Violation Date: 05-06-2022
Citation: 22 CCR 16 66266.81(a)(3) - California Code of Regulations, Title 22, Chapter 16, Section(s) 66266.81(a)(3)
Violation Description: Failure of facilities that accept spent lead acid batteries in exchange or partial exchange for operable lead-acid storage batteries to comply with the following storage requirements : 1) Storing more than one ton of spent batteries at any one location for more than 180 days. 2) Storing one ton or less of spent batteries at any one location for more than one year, or 3) Removing the electrolyte.
Violation Notes: Returned to compliance on 08/10/2022. See documentation request.
Violation Division: San Mateo County Environmental Health
Violation Program: HW
Violation Source: CERS,

Site ID: 64357
Site Name: SAN BRUNO TRANSFER STATION
Violation Date: 05-06-2022
Citation: HSC 6.95 25508(a)(3) - California Health and Safety Code, Chapter 6.95, Section(s) 25508(a)(3)
Violation Description: Failure to complete and electronically submit hazardous material inventory information for all reportable hazardous materials on site at or above reportable quantities.
Violation Notes: Returned to compliance on 06/03/2022. OBSERVATION: Facility is storing universal wastes at over 500 lbs. HHW load check flammables was last picked up at 575 lbs. Treated wood waste is not currently listed in the inventory. Records have not been provided for TWW, however it appears to exceed 500 lbs. REQUIRED ACTION: Report each universal waste accumulation if the maximum quantity on site is over 500 lbs. Report the increased quantity of load check flammable/toxics when accumulated as one waste stream. Report treated wood waste if exceeding 500 lbs on site. Submit an updated HMBP by the comply by date.
Violation Division: San Mateo County Environmental Health
Violation Program: HMRRP
Violation Source: CERS,

Site ID: 64357
Site Name: SAN BRUNO TRANSFER STATION
Violation Date: 02-19-2020
Citation: 22 CCR 23 66273.34 - California Code of Regulations, Title 22, Chapter

SAN BRUNO TRANSFER STATION (Continued) **S113020061**

	23, Section(s) 66273.34
Violation Description:	Failure to label or mark each individual or container or the designated area of universal waste as required. 1) Waste batteries shall be marked with "Universal Waste-Battery(ies) . 2) Mercury containing equipment shall be marked with "Universal Waste -Mercury-Containing Equipment . 3) Lamps shall be marked with Universal Waste-Lamp(s) . 4)Each electronic devices or the container or the designated area shall be marked with Universal Waste-Electronic Device(s) . 5) Each CRTs or the container or the designated area shall be marked with "Universal Waste-CRT(s) . 6) CRT glass or the designated area shall be marked with Universal Waste-CRT glass .
Violation Notes:	Returned to compliance on 02/19/2020. OBSERVATION: The 5 gallon bucket of UW lamps was left open and not labeled. During the inspection, the lamps were transferred to the box of UW lamps and the bucket lid was placed on the container to close it. The UW label was completed and affixed to it. The 30 gallon container of UW batteries at transfer shop not labeled. During the inspection, the universal waste information was added to the UW battery 30 gallon temporary container. CORRECTIVE ACTION: Continue to ensure that all containers of universal waste are labeled properly. Note: OBSERVATION: The 5 gallon bucket of UW lamps was left open and not labeled. During the inspection, the lamps were transferred to the box of UW lamps and the bucket lid was placed on the container to close it. There were 2 boxes of UW lamps were left open. During the inspection, the boxes of universal waste lamps were closed. CORRECTIVE ACTION: Continue to ensure that containers of UW are kept closed.
Violation Division:	San Mateo County Environmental Health
Violation Program:	HW
Violation Source:	CERS,
Site ID:	64357
Site Name:	SAN BRUNO TRANSFER STATION
Violation Date:	05-06-2022
Citation:	HSC 6.5 Multiple - California Health and Safety Code, Chapter 6.5, Section(s) Multiple
Violation Description:	Hazardous Waste Generator Program - Operations/Maintenance - General
Violation Notes:	Returned to compliance on 06/28/2022. OBSERVATION: The following treated wood waste management standards require a correction. Citation: Management of Treated Wood Waste [HSC 25230 - 25230.18] 1. Treated wood waste roll-off bin is not marked or labeled with: TREATED WOOD WASTE - Do not burn or scavenge. Treated Wood Waste Handler Address (name provided as marked with Recology). No accumulation date provided. (HSC 25230.5.) 2. Container was not closed and protected from rain though it was not raining at the time. (HSC 25230.6.) 3. The record of shipment was not available during the inspection (HSC 25230.8.) 4. A record of treated wood waste shipment was not viewed during the inspection. Please submit the shipment records for 2021-2022 (25230.8.) REQUIRED ACTION: Submit evidence of correction or the requested record by the comply by date.
Violation Division:	San Mateo County Environmental Health
Violation Program:	HW
Violation Source:	CERS,
Site ID:	64357
Site Name:	SAN BRUNO TRANSFER STATION
Violation Date:	05-06-2022
Citation:	22 CCR 12 66262.34(f) - California Code of Regulations, Title 22,

SAN BRUNO TRANSFER STATION (Continued) **S113020061**

Chapter 12, Section(s) 66262.34(f)
Violation Description: Failure to properly label hazardous waste accumulation containers and portable tanks with the following requirements: "Hazardous Waste", name and address of the generator, physical and chemical characteristics of the Hazardous Waste, and starting accumulation date.
Violation Notes: Returned to compliance on 06/03/2022. OBSERVATION: Totes and bins inside the hazardous waste locker were not closed and labeled. Each individual container that was able to be observed appeared to be closed, however the hazardous waste label was on the outside of the locker. REQUIRED ACTION: Either provide a label on each hazardous waste container (each product, ex. quart bottle of flammable liquid) or place compatible products into a container and provide a completed hazardous waste label on that container. Store them in a way that ensures the containers can be closed. Submit evidence of completion to Env. Health by the comply by date.
Violation Division: San Mateo County Environmental Health
Violation Program: HW
Violation Source: CERS,

Site ID: 64357
Site Name: SAN BRUNO TRANSFER STATION
Violation Date: 05-06-2022
Citation: 40 CFR 1 265.177 - U.S. Code of Federal Regulations, Title 40, Chapter 1, Section(s) 265.177
Violation Description: Failure to separate incompatible wastes from the same container, nearby containers, or unwashed containers which previously contained incompatible waste or materials.
Violation Notes: Returned to compliance on 06/03/2022. OBSERVATION: It was not clear that flammable products are being segregated from materials such as oxidizers or other incompatibles. Totes observed in the flammable locker included aerosols, petroleum products, and Z-lex carpet stain eliminator (no SDS found), and Schultz expert plan food. REQUIRED ACTION: Provide the facility procedures for waste segregation in storage when hazardous wastes are identified during load check or otherwise found on the site. Waste segregation procedures may include training, postings, and the use of separate labeled containers. Submit a picture and a response to Env. Health by the comply by date.
Violation Division: San Mateo County Environmental Health
Violation Program: HW
Violation Source: CERS,

Evaluation:
Eval General Type: Compliance Evaluation Inspection
Eval Date: 01-15-2016
Violations Found: No
Eval Type: Routine done by local agency
Eval Notes: Not reported
Eval Division: San Mateo County Environmental Health
Eval Program: HMRRP
Eval Source: CERS,

Eval General Type: Other/Unknown
Eval Date: 01-24-2020
Violations Found: No
Eval Type: Other, not routine, done by local agency
Eval Notes: HMBP submittal reviewed and accepted.

SAN BRUNO TRANSFER STATION (Continued) **S113020061**

Eval Division: San Mateo County Environmental Health
Eval Program: HMRRP
Eval Source: CERS,

Eval General Type: Other/Unknown
Eval Date: 03-10-2015
Violations Found: No
Eval Type: Other, not routine, done by local agency
Eval Notes: Not reported
Eval Division: San Mateo County Environmental Health
Eval Program: HMRRP
Eval Source: CERS,

Eval General Type: Other/Unknown
Eval Date: 08-01-2013
Violations Found: No
Eval Type: Other, not routine, done by local agency
Eval Notes: Not reported
Eval Division: San Mateo County Environmental Health
Eval Program: HMRRP
Eval Source: CERS,

Eval General Type: Other/Unknown
Eval Date: 09-13-2022
Violations Found: No
Eval Type: Other, not routine, done by local agency
Eval Notes: They received HMBP past due letter and reached out. Verified HMBP already submitted.
Eval Division: San Mateo County Environmental Health
Eval Program: HMRRP
Eval Source: CERS,

Eval General Type: Other/Unknown
Eval Date: 11-07-2017
Violations Found: No
Eval Type: Other, not routine, done by local agency
Eval Notes: HMBP submittal approved.
Eval Division: San Mateo County Environmental Health
Eval Program: HMRRP
Eval Source: CERS,

Eval General Type: Other/Unknown
Eval Date: 11-13-2019
Violations Found: No
Eval Type: Other, not routine, done by local agency
Eval Notes: Received the following message: Hi Aris I updated the HMBP based on your comment. Will submit a revised certified plan early next week after I review the rest of the document. Thanks, Chris Christopher J. Gibson Group Environmental Manager - South Group Recology | 1675 Rogers Avenue | San Jose, CA 95112 T: 408.961.1242 | C: 415.286.3523 cgibson@recology.com HMBP submittal reviewed and not accepted with the following comment: HHW Loadcheck Waste (solids) volume should be changed to pounds . So if the physical state is solid, then volume of unit must be pounds. If physical state is liquid, then volume of unit must be gallons. Please update and resubmit. Thank you.
Eval Division: San Mateo County Environmental Health
Eval Program: HMRRP

SAN BRUNO TRANSFER STATION (Continued) **S113020061**

Eval Source: CERS,

Eval General Type: Compliance Evaluation Inspection
Eval Date: 12-18-2014
Violations Found: No
Eval Type: Routine done by local agency
Eval Notes: Not reported
Eval Division: San Mateo County Environmental Health
Eval Program: HMRRP
Eval Source: CERS,

Eval General Type: Compliance Evaluation Inspection
Eval Date: 12-18-2014
Violations Found: Yes
Eval Type: Routine done by local agency
Eval Notes: Not reported
Eval Division: San Mateo County Environmental Health
Eval Program: HW
Eval Source: CERS,

Eval General Type: Other/Unknown
Eval Date: 02-12-2015
Violations Found: No
Eval Type: Other, not routine, done by local agency
Eval Notes: Not reported
Eval Division: San Mateo County Environmental Health
Eval Program: HW
Eval Source: CERS,

Eval General Type: Other/Unknown
Eval Date: 02-19-2020
Violations Found: No
Eval Type: Other, not routine, done by local agency
Eval Notes: HMBP submittal reviewed and accepted.
Eval Division: San Mateo County Environmental Health
Eval Program: HMRRP
Eval Source: CERS,

Eval General Type: Compliance Evaluation Inspection
Eval Date: 02-19-2020
Violations Found: Yes
Eval Type: Routine done by local agency
Eval Notes: On site to conduct a routine inspection. The following was picked up: 2-19-20, 50 gallons of used coolant. 12-10-19, 220 gallons of used oil. On 10-18-19 per manifest 013897592FLE 70 pounds of UW aerosols. 125 pounds of waste butane/paint thinner. 18 pounds of waste corrosive (sodium hydroxide, sodium hypochlorite). 8 pounds of waste corrosive (water, oxalic acid). 9-10-19, 240 gallons of used oil. On 7-23-19, per manifest 0132211909FLE 136 pounds of waste aerosols. 592 pounds of flammable liquids (floor cleaner/detergent). 3-27-19, 240 gallons of used oil. On 12-26-18, per manifest 012854652FLE 75 pounds of waste aerosols. 6-13-18, 180 gallons of used oil. 8-3-17, 130 gallons of used oil. 10-19-17, 220 gallons of used oil. 10-24-18, 180 gallons of used oil.
Eval Division: San Mateo County Environmental Health
Eval Program: HW
Eval Source: CERS,

SAN BRUNO TRANSFER STATION (Continued) **S113020061**

Eval General Type: Compliance Evaluation Inspection
Eval Date: 05-06-2022
Violations Found: Yes
Eval Type: Routine done by local agency
Eval Notes: Not reported
Eval Division: San Mateo County Environmental Health
Eval Program: HMRRP
Eval Source: CERS,

Eval General Type: Compliance Evaluation Inspection
Eval Date: 05-06-2022
Violations Found: Yes
Eval Type: Routine done by local agency
Eval Notes: Not reported
Eval Division: San Mateo County Environmental Health
Eval Program: HW
Eval Source: CERS,

Eval General Type: Other/Unknown
Eval Date: 05-18-2021
Violations Found: No
Eval Type: Other, not routine, done by local agency
Eval Notes: HMBP submittal reviewed and not accepted.
Eval Division: San Mateo County Environmental Health
Eval Program: HMRRP
Eval Source: CERS,

Eval General Type: Other/Unknown
Eval Date: 06-11-2015
Violations Found: No
Eval Type: Other, not routine, done by local agency
Eval Notes: Not reported
Eval Division: San Mateo County Environmental Health
Eval Program: HW
Eval Source: CERS,

Eval General Type: Other/Unknown
Eval Date: 09-06-2013
Violations Found: No
Eval Type: Other, not routine, done by local agency
Eval Notes: Not reported
Eval Division: San Mateo County Environmental Health
Eval Program: HMRRP
Eval Source: CERS,

Eval General Type: Other/Unknown
Eval Date: 11-03-2017
Violations Found: No
Eval Type: Other, not routine, done by local agency
Eval Notes: HMBP submittal not accepted.
Eval Division: San Mateo County Environmental Health
Eval Program: HMRRP
Eval Source: CERS,

Eval General Type: Compliance Evaluation Inspection
Eval Date: 11-28-2017
Violations Found: No

SAN BRUNO TRANSFER STATION (Continued) **S113020061**

Eval Type: Routine done by local agency
Eval Notes: ECR down - couldn't sync - paper inspection scanned. No violations noted.
Eval Division: San Mateo County Environmental Health
Eval Program: HW
Eval Source: CERS,

Eval General Type: Other/Unknown
Eval Date: 12-18-2014
Violations Found: No
Eval Type: Other, not routine, done by local agency
Eval Notes: Not reported
Eval Division: San Mateo County Environmental Health
Eval Program: HMRRP
Eval Source: CERS,

Eval General Type: Compliance Evaluation Inspection
Eval Date: 01-15-2016
Violations Found: No
Eval Type: Routine done by local agency
Eval Notes: Not reported
Eval Division: San Mateo County Environmental Health
Eval Program: HW
Eval Source: CERS,

Eval General Type: Other/Unknown
Eval Date: 04-06-2016
Violations Found: No
Eval Type: Other, not routine, done by local agency
Eval Notes: Not reported
Eval Division: San Mateo County Environmental Health
Eval Program: HMRRP
Eval Source: CERS,

Eval General Type: Other/Unknown
Eval Date: 04-14-2017
Violations Found: No
Eval Type: Other, not routine, done by local agency
Eval Notes: Not reported
Eval Division: San Mateo County Environmental Health
Eval Program: HMRRP
Eval Source: CERS,

Eval General Type: Other/Unknown
Eval Date: 06-13-2022
Violations Found: No
Eval Type: Other, not routine, done by local agency
Eval Notes: Accepted updates to HMBP as requested.
Eval Division: San Mateo County Environmental Health
Eval Program: HMRRP
Eval Source: CERS,

Eval General Type: Other/Unknown
Eval Date: 08-31-2018
Violations Found: No
Eval Type: Other, not routine, done by local agency
Eval Notes: Reviewed program records in the SMC Portal and CERS. Did not find any

SAN BRUNO TRANSFER STATION (Continued) **S113020061**

indication by the operator that this facility treats hazardous waste.
Eval Division: San Mateo County Environmental Health
Eval Program: HHW
Eval Source: CERS,

Eval General Type: Other/Unknown
Eval Date: 10-18-2019
Violations Found: No
Eval Type: Other, not routine, done by local agency
Eval Notes: HMBP submittal reviewed and not accepted.
Eval Division: San Mateo County Environmental Health
Eval Program: HMRRP
Eval Source: CERS,

Eval General Type: Compliance Evaluation Inspection
Eval Date: 11-28-2017
Violations Found: No
Eval Type: Routine done by local agency
Eval Notes: ECR down - see scanned notes. No violations.
Eval Division: San Mateo County Environmental Health
Eval Program: HMRRP
Eval Source: CERS,

Eval General Type: Compliance Evaluation Inspection
Eval Date: 02-19-2020
Violations Found: No
Eval Type: Routine done by local agency
Eval Notes: On site to conduct a routine inspection. The facility stores the following up to: GREASE Storage Closet Pure 110.0 220.0 Pounds HHW Loadcheck Corrosive Liquids Transer Station Waste 1.0 30.0 Gallons HHW Loadcheck Flammable Liquids Transfer Station Waste 5.0 30.0 Gallons HHW Loadcheck Waste (solids) Transfer Station Waste 20.0 50.0 Pounds Hydraulic Oil Storage Closet Pure 55.0 55.0 Gallons Lead Acid Batteries Transfer Station Waste 30.0 600.0 Pounds Oil Based Paint Transfer Station Waste 5.0 50.0 Gallons PROPANE Transfer Station Pure 5.0 100.0 Gallons USED OIL FILTERS Transfer Station Waste 200.0 200.0 Pounds Used Oily Debris Transfer Station Waste 400.0 400.0 Pounds WASTE ANTIFREEZE Transfer Station Waste 55.0 55.0 Gallons Waste Oil Transfer Station Waste 240.0 290.0 Gallons
Eval Division: San Mateo County Environmental Health
Eval Program: HMRRP
Eval Source: CERS,

Eval General Type: Other/Unknown
Eval Date: 03-08-2018
Violations Found: No
Eval Type: Other, not routine, done by local agency
Eval Notes: HMBP submittal not accepted.
Eval Division: San Mateo County Environmental Health
Eval Program: HMRRP
Eval Source: CERS,

Eval General Type: Other/Unknown
Eval Date: 11-28-2018
Violations Found: No
Eval Type: Other, not routine, done by local agency
Eval Notes: HMBP submittal reviewed and accepted.

SAN BRUNO TRANSFER STATION (Continued) **S113020061**

Eval Division: San Mateo County Environmental Health
Eval Program: HMRRP
Eval Source: CERS,

Enforcement Action:
Site ID: 64357
Site Name: SAN BRUNO TRANSFER STATION
Site Address: 101 TANFORAN AVE
Site City: SAN BRUNO
Site Zip: 94066
Enf Action Date: 12-18-2014
Enf Action Type: Notice of Violation (Unified Program)
Enf Action Description: Notice of Violation Issued by the Inspector at the Time of Inspection
Enf Action Notes: Not reported
Enf Action Division: San Mateo County Environmental Health
Enf Action Program: HW
Enf Action Source: CERS,

Coordinates:
Site ID: 64357
Facility Name: SAN BRUNO TRANSFER STATION
Env Int Type Code: SMSWIND
Program ID: 836927
Coord Name: Not reported
Ref Point Type Desc: Unknown,
Latitude: 37.640580
Longitude: -122.412694

Affiliation:
Affiliation Type Desc: CUPA District
Entity Name: San Mateo County Environmental Health
Entity Title: Not reported
Affiliation Address: 2000 Alameda de las Pulgas, Suite 100
Affiliation City: San Mateo
Affiliation State: CA
Affiliation Country: Not reported
Affiliation Zip: 94403
Affiliation Phone: (650) 372-6200,

Affiliation Type Desc: Identification Signer
Entity Name: Hannah Towne
Entity Title: Environmental Specialist
Affiliation Address: Not reported
Affiliation City: Not reported
Affiliation State: Not reported
Affiliation Country: Not reported
Affiliation Zip: Not reported
Affiliation Phone: ,

Affiliation Type Desc: Legal Owner
Entity Name: Recology San Bruno
Entity Title: Not reported
Affiliation Address: 101 TANFORAN AVE
Affiliation City: SAN BRUNO
Affiliation State: CA
Affiliation Country: United States

SAN BRUNO TRANSFER STATION (Continued) **S113020061**

Affiliation Zip:	94066
Affiliation Phone:	(650) 583-8536,
Affiliation Type Desc:	Operator
Entity Name:	Recology San Bruno
Entity Title:	Not reported
Affiliation Address:	Not reported
Affiliation City:	Not reported
Affiliation State:	Not reported
Affiliation Country:	Not reported
Affiliation Zip:	Not reported
Affiliation Phone:	(650) 583-8536,
Affiliation Type Desc:	Parent Corporation
Entity Name:	RECOLOGY SAN MATEO COUNTY
Entity Title:	Not reported
Affiliation Address:	Not reported
Affiliation City:	Not reported
Affiliation State:	Not reported
Affiliation Country:	Not reported
Affiliation Zip:	Not reported
Affiliation Phone:	,
Affiliation Type Desc:	Document Preparer
Entity Name:	Hannah Towne
Entity Title:	Not reported
Affiliation Address:	Not reported
Affiliation City:	Not reported
Affiliation State:	Not reported
Affiliation Country:	Not reported
Affiliation Zip:	Not reported
Affiliation Phone:	,
Affiliation Type Desc:	Environmental Contact
Entity Name:	Chris Gibson
Entity Title:	Not reported
Affiliation Address:	1675 Rogers Ave
Affiliation City:	San Jose
Affiliation State:	CA
Affiliation Country:	Not reported
Affiliation Zip:	95112
Affiliation Phone:	,
Affiliation Type Desc:	Owner/Operator
Entity Name:	Recology San Bruno
Entity Title:	Operator
Affiliation Address:	101 Tanforan Ave
Affiliation City:	San Bruno
Affiliation State:	CA
Affiliation Country:	Not reported
Affiliation Zip:	94066
Affiliation Phone:	,
Affiliation Type Desc:	Facility Mailing Address
Entity Name:	Mailing Address
Entity Title:	Not reported
Affiliation Address:	101 TANFORAN AVE

SAN BRUNO TRANSFER STATION (Continued) **S113020061**

Affiliation City: SAN BRUNO
Affiliation State: CA
Affiliation Country: Not reported
Affiliation Zip: 94066
Affiliation Phone: ,

Name: SAN BRUNO TRANSFER STATION
Address: 101 TANFORAN AVE
City,State,Zip: SAN BRUNO, CA 94066
Site ID: 64357
CERS ID: 10066522
CERS Description: Chemical Storage Facilities

Violations:

Site ID: 64357
Site Name: SAN BRUNO TRANSFER STATION
Violation Date: 02-19-2020
Citation: 22 CCR 16 66266.81(a)(4)(B) - California Code of Regulations, Title 22, Chapter 16, Section(s) 66266.81(a)(4)(B)
Violation Description: Failure to retain for at least three years a legible copy of each manifest or bill of lading which identifies spent lead-acid storage batteries shipped to a person who stores the batteries or who uses, reuses, recycles or reclaims the batteries or their components.
Violation Notes: Returned to compliance on 02/19/2020. OBSERVATION: During the inspection, the disposal records for spent lead acid batteries was not provided. During the inspection, the employees confirmed that more than 10 spent lead acid batteries are year are taken to interstate battery for proper disposal/recycling. During the inspection, the employees agreed to maintain disposal records for spent lead acid batteries for three years. CORRECTIVE ACTION: Continue to ensure that disposal records for spent lead acid batteries are maintained for three years.
Violation Division: San Mateo County Environmental Health
Violation Program: HW
Violation Source: CERS,

Site ID: 64357
Site Name: SAN BRUNO TRANSFER STATION
Violation Date: 05-06-2022
Citation: HSC 6.95 25508(a)(3) - California Health and Safety Code, Chapter 6.95, Section(s) 25508(a)(3)
Violation Description: Failure to complete and electronically submit a site map with all required content.
Violation Notes: Returned to compliance on 06/03/2022. OBSERVATION: Some changes to the facility, noted in the inventory item require an update to the map. Also, hazardous material storage in the unloading area / closet is not included on the current map. Treated wood waste is not included on the current map. Scale of map and adjacent property uses can also be added to the map. REQUIRED ACTION: Add the items listed above to the map and submit an update on CERS by the comply by date.
Violation Division: San Mateo County Environmental Health
Violation Program: HMRRP
Violation Source: CERS,

Site ID: 64357
Site Name: SAN BRUNO TRANSFER STATION
Violation Date: 05-06-2022

SAN BRUNO TRANSFER STATION (Continued) **S113020061**

Citation:	22 CCR 16 66266.81(a)(1) - California Code of Regulations, Title 22, Chapter 16, Section(s) 66266.81(a)(1)
Violation Description:	Failure to meet the spent lead acid battery management requirements, when handling, storing, or transporting more than 10 lead acid batteries at any one time.
Violation Notes:	Returned to compliance on 06/10/2022. See documentation request.
Violation Division:	San Mateo County Environmental Health
Violation Program:	HW
Violation Source:	CERS,
Site ID:	64357
Site Name:	SAN BRUNO TRANSFER STATION
Violation Date:	12-18-2014
Citation:	22 CCR 12 66262.34(f) - California Code of Regulations, Title 22, Chapter 12, Section(s) 66262.34(f)
Violation Description:	Failure to properly label hazardous waste accumulation containers with the following requirements: "Hazardous Waste", name and address of the generator, physical and chemical characteristics of the Hazardous Waste, and starting accumulation date.
Violation Notes:	Returned to compliance on 02/20/2015. Load check and other materials in lockers unlabeled. See attachments.
Violation Division:	San Mateo County Environmental Health
Violation Program:	HW
Violation Source:	CERS,
Site ID:	64357
Site Name:	SAN BRUNO TRANSFER STATION
Violation Date:	05-06-2022
Citation:	22 CCR 16 66266.81(a)(4)(B) - California Code of Regulations, Title 22, Chapter 16, Section(s) 66266.81(a)(4)(B)
Violation Description:	Failure to retain for at least three years a legible copy of each manifest or bill of lading which identifies spent lead-acid storage batteries shipped to a person who stores the batteries or who uses, reuses, recycles or reclaims the batteries or their components.
Violation Notes:	Returned to compliance on 06/10/2022. OBSERVATION: Records for recent lead-acid battery pick-ups/drop-offs at Interstate Batteries were not available during the inspection. They were recorded in the prior year binder. The facility typically collects more than 10 batteries per year and multiple-levels of batteries were observed stored on a pallet in the storage locker. It is not clear if the facility stores 1 ton or more of batteries and how long they have been stored on site. No leaking batteries observed. REQUIRED ACTION: Submit a bill of lading for transporting lead-acid batteries to Env. Health by 5/20/22.
Violation Division:	San Mateo County Environmental Health
Violation Program:	HW
Violation Source:	CERS,
Site ID:	64357
Site Name:	SAN BRUNO TRANSFER STATION
Violation Date:	05-06-2022
Citation:	22 CCR 23 66273.34 - California Code of Regulations, Title 22, Chapter 23, Section(s) 66273.34
Violation Description:	Failure to label or mark each individual or container or the designated area of universal waste as required. 1) Waste batteries shall be marked with "Universal Waste-Battery(ies) . 2) Mercury containing equipment shall be marked with "Universal Waste -Mercury-Containing Equipment . 3) Lamps shall be marked with

SAN BRUNO TRANSFER STATION (Continued) **S113020061**

	Universal Waste-Lamp(s) . 4)Each electronic devices or the container or the designated area shall be marked with Universal Waste-Electronic Device(s) . 5) Each CRTs or the container or the designated area shall be marked with "Universal Waste-CRT(s) . 6) CRT glass or the designated area shall be marked with Universal Waste-CRT glass .
Violation Notes:	Returned to compliance on 06/03/2022. OBSERVATION: The following universal wastes were observed to be missing labels. - Boxes of electronics (corrected on site). - Individual CRT or flat screen units. - Small boxes of lamps - Containers of small batteries (one mislabeled as hazardous waste compressor oil) REQUIRED ACTION: Submit pictures showing that each universal waste collection container is labeled with a complete filled out hazardous waste label. Note: Ensure that universal waste lithium ion batteries have been properly taped at the terminal ends. Also, if batteries are found to be leaking, store them in a closed container.
Violation Division:	San Mateo County Environmental Health
Violation Program:	HW
Violation Source:	CERS,
Site ID:	64357
Site Name:	SAN BRUNO TRANSFER STATION
Violation Date:	12-18-2014
Citation:	40 CFR 1 265.173 - U.S. Code of Federal Regulations, Title 40, Chapter 1, Section(s) 265.173
Violation Description:	Failure to properly close hazardous waste containers when not in active use.
Violation Notes:	Returned to compliance on 06/11/2015. Coolant waste container not closed (or closable). May have been complied with earlier but observed 6-11-15. See attachments.
Violation Division:	San Mateo County Environmental Health
Violation Program:	HW
Violation Source:	CERS,
Site ID:	64357
Site Name:	SAN BRUNO TRANSFER STATION
Violation Date:	05-06-2022
Citation:	40 CFR 1 265.173 - U.S. Code of Federal Regulations, Title 40, Chapter 1, Section(s) 265.173
Violation Description:	Failure to meet the following container management requirements: (a) A container holding hazardous waste must always be closed during storage, except when it is necessary to add or remove waste. (b) A container holding hazardous waste must not be opened, handled, or stored in a manner which may rupture the container or cause it to leak.
Violation Notes:	Returned to compliance on 05/06/2022. OBSERVATION: The following containers were observed to be open. - Waste antifreeze 55 gallon drum. The lid for the funnel was located and this was CORRECTED ON SITE.
Violation Division:	San Mateo County Environmental Health
Violation Program:	HW
Violation Source:	CERS,
Site ID:	64357
Site Name:	SAN BRUNO TRANSFER STATION
Violation Date:	05-06-2022
Citation:	22 CCR 16 66266.81(a)(3) - California Code of Regulations, Title 22, Chapter 16, Section(s) 66266.81(a)(3)

SAN BRUNO TRANSFER STATION (Continued) **S113020061**

Violation Description:	Failure of facilities that accept spent lead acid batteries in exchange or partial exchange for operable lead-acid storage batteries to comply with the following storage requirements : 1) Storing more than one ton of spent batteries at any one location for more than 180 days. 2) Storing one ton or less of spent batteries at any one location for more than one year, or 3) Removing the electrolyte.
Violation Notes:	Returned to compliance on 08/10/2022. See documentation request.
Violation Division:	San Mateo County Environmental Health
Violation Program:	HW
Violation Source:	CERS,
Site ID:	64357
Site Name:	SAN BRUNO TRANSFER STATION
Violation Date:	05-06-2022
Citation:	HSC 6.95 25508(a)(3) - California Health and Safety Code, Chapter 6.95, Section(s) 25508(a)(3)
Violation Description:	Failure to complete and electronically submit hazardous material inventory information for all reportable hazardous materials on site at or above reportable quantities.
Violation Notes:	Returned to compliance on 06/03/2022. OBSERVATION: Facility is storing universal wastes at over 500 lbs. HHW load check flammables was last picked up at 575 lbs. Treated wood waste is not currently listed in the inventory. Records have not been provided for TWW, however it appears to exceed 500 lbs. REQUIRED ACTION: Report each universal waste accumulation if the maximum quantity on site is over 500 lbs. Report the increased quantity of load check flammable/toxics when accumulated as one waste stream. Report treated wood waste if exceeding 500 lbs on site. Submit an updated HMBP by the comply by date.
Violation Division:	San Mateo County Environmental Health
Violation Program:	HMRRP
Violation Source:	CERS,
Site ID:	64357
Site Name:	SAN BRUNO TRANSFER STATION
Violation Date:	02-19-2020
Citation:	22 CCR 23 66273.34 - California Code of Regulations, Title 22, Chapter 23, Section(s) 66273.34
Violation Description:	Failure to label or mark each individual or container or the designated area of universal waste as required. 1) Waste batteries shall be marked with "Universal Waste-Battery(ies) . 2) Mercury containing equipment shall be marked with "Universal Waste -Mercury-Containing Equipment . 3) Lamps shall be marked with Universal Waste-Lamp(s) . 4)Each electronic devices or the container or the designated area shall be marked with Universal Waste-Electronic Device(s) . 5) Each CRTs or the container or the designated area shall be marked with "Universal Waste-CRT(s) . 6) CRT glass or the designated area shall be marked with Universal Waste-CRT glass .
Violation Notes:	Returned to compliance on 02/19/2020. OBSERVATION: The 5 gallon bucket of UW lamps was left open and not labeled. During the inspection, the lamps were transferred to the box of UW lamps and the bucket lid was placed on the container to close it. The UW label was completed and affixed to it. The 30 gallon container of UW batteries at transfer shop not labeled. During the inspection, the universal waste information was added to the UW battery 30 gallon temporary container. CORRECTIVE ACTION: Continue to ensure that all containers of universal waste are labeled properly. Note: OBSERVATION: The 5 gallon bucket of

SAN BRUNO TRANSFER STATION (Continued) **S113020061**

UW lamps was left open and not labeled. During the inspection, the lamps were transferred to the box of UW lamps and the bucket lid was placed on the container to close it. There were 2 boxes of UW lamps were left open. During the inspection, the boxes of universal waste lamps were closed. CORRECTIVE ACTION: Continue to ensure that containers of UW are kept closed.

Violation Division: San Mateo County Environmental Health
Violation Program: HW
Violation Source: CERS,

Site ID: 64357
Site Name: SAN BRUNO TRANSFER STATION
Violation Date: 05-06-2022
Citation: HSC 6.5 Multiple - California Health and Safety Code, Chapter 6.5, Section(s) Multiple
Violation Description: Hazardous Waste Generator Program - Operations/Maintenance - General
Violation Notes: Returned to compliance on 06/28/2022. OBSERVATION: The following treated wood waste management standards require a correction. Citation: Management of Treated Wood Waste [HSC 25230 - 25230.18] 1. Treated wood waste roll-off bin is not marked or labeled with: TREATED WOOD WASTE - Do not burn or scavenge. Treated Wood Waste Handler Address (name provided as marked with Recology). No accumulation date provided. (HSC 25230.5.) 2. Container was not closed and protected from rain though it was not raining at the time. (HSC 25230.6.) 3. The record of shipment was not available during the inspection (HSC 25230.8.) 4. A record of treated wood waste shipment was not viewed during the inspection. Please submit the shipment records for 2021-2022 (25230.8.) REQUIRED ACTION: Submit evidence of correction or the requested record by the comply by date.
Violation Division: San Mateo County Environmental Health
Violation Program: HW
Violation Source: CERS,

Site ID: 64357
Site Name: SAN BRUNO TRANSFER STATION
Violation Date: 05-06-2022
Citation: 22 CCR 12 66262.34(f) - California Code of Regulations, Title 22, Chapter 12, Section(s) 66262.34(f)
Violation Description: Failure to properly label hazardous waste accumulation containers and portable tanks with the following requirements: "Hazardous Waste", name and address of the generator, physical and chemical characteristics of the Hazardous Waste, and starting accumulation date.
Violation Notes: Returned to compliance on 06/03/2022. OBSERVATION: Totes and bins inside the hazardous waste locker were not closed and labeled. Each individual container that was able to be observed appeared to be closed, however the hazardous waste label was on the outside of the locker. REQUIRED ACTION: Either provide a label on each hazardous waste container (each product, ex. quart bottle of flammable liquid) or place compatible products into a container and provide a completed hazardous waste label on that container. Store them in a way that ensures the containers can be closed. Submit evidence of completion to Env. Health by the comply by date.
Violation Division: San Mateo County Environmental Health
Violation Program: HW
Violation Source: CERS,

SAN BRUNO TRANSFER STATION (Continued) **S113020061**

Site ID: 64357
Site Name: SAN BRUNO TRANSFER STATION
Violation Date: 05-06-2022
Citation: 40 CFR 1 265.177 - U.S. Code of Federal Regulations, Title 40, Chapter 1, Section(s) 265.177
Violation Description: Failure to separate incompatible wastes from the same container, nearby containers, or unwashed containers which previously contained incompatible waste or materials.
Violation Notes: Returned to compliance on 06/03/2022. OBSERVATION: It was not clear that flammable products are being segregated from materials such as oxidizers or other incompatibles. Totes observed in the flammable locker included aerosols, petroleum products, and Z-lex carpet stain eliminator (no SDS found), and Schultz expert plan food. REQUIRED ACTION: Provide the facility procedures for waste segregation in storage when hazardous wastes are identified during load check or otherwise found on the site. Waste segregation procedures may include training, postings, and the use of separate labeled containers. Submit a picture and a response to Env. Health by the comply by date.
Violation Division: San Mateo County Environmental Health
Violation Program: HW
Violation Source: CERS,

Evaluation:
Eval General Type: Compliance Evaluation Inspection
Eval Date: 01-15-2016
Violations Found: No
Eval Type: Routine done by local agency
Eval Notes: Not reported
Eval Division: San Mateo County Environmental Health
Eval Program: HMRRP
Eval Source: CERS,

Eval General Type: Other/Unknown
Eval Date: 01-24-2020
Violations Found: No
Eval Type: Other, not routine, done by local agency
Eval Notes: HMBP submittal reviewed and accepted.
Eval Division: San Mateo County Environmental Health
Eval Program: HMRRP
Eval Source: CERS,

Eval General Type: Other/Unknown
Eval Date: 03-10-2015
Violations Found: No
Eval Type: Other, not routine, done by local agency
Eval Notes: Not reported
Eval Division: San Mateo County Environmental Health
Eval Program: HMRRP
Eval Source: CERS,

Eval General Type: Other/Unknown
Eval Date: 08-01-2013
Violations Found: No
Eval Type: Other, not routine, done by local agency
Eval Notes: Not reported
Eval Division: San Mateo County Environmental Health
Eval Program: HMRRP

SAN BRUNO TRANSFER STATION (Continued) **S113020061**

Eval Source: CERS,

Eval General Type: Other/Unknown
Eval Date: 09-13-2022
Violations Found: No
Eval Type: Other, not routine, done by local agency
Eval Notes: They received HMBP past due letter and reached out. Verified HMBP already submitted.
Eval Division: San Mateo County Environmental Health
Eval Program: HMRRP
Eval Source: CERS,

Eval General Type: Other/Unknown
Eval Date: 11-07-2017
Violations Found: No
Eval Type: Other, not routine, done by local agency
Eval Notes: HMBP submittal approved.
Eval Division: San Mateo County Environmental Health
Eval Program: HMRRP
Eval Source: CERS,

Eval General Type: Other/Unknown
Eval Date: 11-13-2019
Violations Found: No
Eval Type: Other, not routine, done by local agency
Eval Notes: Received the following message: Hi Aris I updated the HMBP based on your comment. Will submit a revised certified plan early next week after I review the rest of the document. Thanks, Chris Christopher J. Gibson Group Environmental Manager - South Group Recology | 1675 Rogers Avenue | San Jose, CA 95112 T: 408.961.1242 | C: 415.286.3523 cgibson@recology.com HMBP submittal reviewed and not accepted with the following comment: HHW Loadcheck Waste (solids) volume should be changed to pounds . So if the physical state is solid, then volume of unit must be pounds. If physical state is liquid, then volume of unit must be gallons. Please update and resubmit. Thank you.
Eval Division: San Mateo County Environmental Health
Eval Program: HMRRP
Eval Source: CERS,

Eval General Type: Compliance Evaluation Inspection
Eval Date: 12-18-2014
Violations Found: No
Eval Type: Routine done by local agency
Eval Notes: Not reported
Eval Division: San Mateo County Environmental Health
Eval Program: HMRRP
Eval Source: CERS,

Eval General Type: Compliance Evaluation Inspection
Eval Date: 12-18-2014
Violations Found: Yes
Eval Type: Routine done by local agency
Eval Notes: Not reported
Eval Division: San Mateo County Environmental Health
Eval Program: HW
Eval Source: CERS,

SAN BRUNO TRANSFER STATION (Continued) **S113020061**

Eval General Type: Other/Unknown
Eval Date: 02-12-2015
Violations Found: No
Eval Type: Other, not routine, done by local agency
Eval Notes: Not reported
Eval Division: San Mateo County Environmental Health
Eval Program: HW
Eval Source: CERS,

Eval General Type: Other/Unknown
Eval Date: 02-19-2020
Violations Found: No
Eval Type: Other, not routine, done by local agency
Eval Notes: HMBP submittal reviewed and accepted.
Eval Division: San Mateo County Environmental Health
Eval Program: HMRRP
Eval Source: CERS,

Eval General Type: Compliance Evaluation Inspection
Eval Date: 02-19-2020
Violations Found: Yes
Eval Type: Routine done by local agency
Eval Notes: On site to conduct a routine inspection. The following was picked up: 2-19-20, 50 gallons of used coolant. 12-10-19, 220 gallons of used oil. On 10-18-19 per manifest 013897592FLE 70 pounds of UW aerosols. 125 pounds of waste butane/paint thinner. 18 pounds of waste corrosive (sodium hydroxide, sodium hypochlorite). 8 pounds of waste corrosive (water, oxalic acid). 9-10-19, 240 gallons of used oil. On 7-23-19, per manifest 0132211909FLE 136 pounds of waste aerosols. 592 pounds of flammable liquids (floor cleaner/detergent). 3-27-19, 240 gallons of used oil. On 12-26-18, per manifest 012854652FLE 75 pounds of waste aerosols. 6-13-18, 180 gallons of used oil. 8-3-17, 130 gallons of used oil. 10-19-17, 220 gallons of used oil. 10-24-18, 180 gallons of used oil.
Eval Division: San Mateo County Environmental Health
Eval Program: HW
Eval Source: CERS,

Eval General Type: Compliance Evaluation Inspection
Eval Date: 05-06-2022
Violations Found: Yes
Eval Type: Routine done by local agency
Eval Notes: Not reported
Eval Division: San Mateo County Environmental Health
Eval Program: HMRRP
Eval Source: CERS,

Eval General Type: Compliance Evaluation Inspection
Eval Date: 05-06-2022
Violations Found: Yes
Eval Type: Routine done by local agency
Eval Notes: Not reported
Eval Division: San Mateo County Environmental Health
Eval Program: HW
Eval Source: CERS,

Eval General Type: Other/Unknown

SAN BRUNO TRANSFER STATION (Continued) **S113020061**

Eval Date: 05-18-2021
Violations Found: No
Eval Type: Other, not routine, done by local agency
Eval Notes: HMBP submittal reviewed and not accepted.
Eval Division: San Mateo County Environmental Health
Eval Program: HMRRP
Eval Source: CERS,

Eval General Type: Other/Unknown
Eval Date: 06-11-2015
Violations Found: No
Eval Type: Other, not routine, done by local agency
Eval Notes: Not reported
Eval Division: San Mateo County Environmental Health
Eval Program: HW
Eval Source: CERS,

Eval General Type: Other/Unknown
Eval Date: 09-06-2013
Violations Found: No
Eval Type: Other, not routine, done by local agency
Eval Notes: Not reported
Eval Division: San Mateo County Environmental Health
Eval Program: HMRRP
Eval Source: CERS,

Eval General Type: Other/Unknown
Eval Date: 11-03-2017
Violations Found: No
Eval Type: Other, not routine, done by local agency
Eval Notes: HMBP submittal not accepted.
Eval Division: San Mateo County Environmental Health
Eval Program: HMRRP
Eval Source: CERS,

Eval General Type: Compliance Evaluation Inspection
Eval Date: 11-28-2017
Violations Found: No
Eval Type: Routine done by local agency
Eval Notes: ECR down - couldn't sync - paper inspection scanned. No violations noted.
Eval Division: San Mateo County Environmental Health
Eval Program: HW
Eval Source: CERS,

Eval General Type: Other/Unknown
Eval Date: 12-18-2014
Violations Found: No
Eval Type: Other, not routine, done by local agency
Eval Notes: Not reported
Eval Division: San Mateo County Environmental Health
Eval Program: HMRRP
Eval Source: CERS,

Eval General Type: Compliance Evaluation Inspection
Eval Date: 01-15-2016
Violations Found: No

SAN BRUNO TRANSFER STATION (Continued) **S113020061**

Eval Type: Routine done by local agency
Eval Notes: Not reported
Eval Division: San Mateo County Environmental Health
Eval Program: HW
Eval Source: CERS,

Eval General Type: Other/Unknown
Eval Date: 04-06-2016
Violations Found: No
Eval Type: Other, not routine, done by local agency
Eval Notes: Not reported
Eval Division: San Mateo County Environmental Health
Eval Program: HMRRP
Eval Source: CERS,

Eval General Type: Other/Unknown
Eval Date: 04-14-2017
Violations Found: No
Eval Type: Other, not routine, done by local agency
Eval Notes: Not reported
Eval Division: San Mateo County Environmental Health
Eval Program: HMRRP
Eval Source: CERS,

Eval General Type: Other/Unknown
Eval Date: 06-13-2022
Violations Found: No
Eval Type: Other, not routine, done by local agency
Eval Notes: Accepted updates to HMBP as requested.
Eval Division: San Mateo County Environmental Health
Eval Program: HMRRP
Eval Source: CERS,

Eval General Type: Other/Unknown
Eval Date: 08-31-2018
Violations Found: No
Eval Type: Other, not routine, done by local agency
Eval Notes: Reviewed program records in the SMC Portal and CERS. Did not find any indication by the operator that this facility treats hazardous waste.
Eval Division: San Mateo County Environmental Health
Eval Program: HHW
Eval Source: CERS,

Eval General Type: Other/Unknown
Eval Date: 10-18-2019
Violations Found: No
Eval Type: Other, not routine, done by local agency
Eval Notes: HMBP submittal reviewed and not accepted.
Eval Division: San Mateo County Environmental Health
Eval Program: HMRRP
Eval Source: CERS,

Eval General Type: Compliance Evaluation Inspection
Eval Date: 11-28-2017
Violations Found: No
Eval Type: Routine done by local agency
Eval Notes: ECR down - see scanned notes. No violations.

SAN BRUNO TRANSFER STATION (Continued) **S113020061**

Eval Division: San Mateo County Environmental Health
Eval Program: HMRRP
Eval Source: CERS,

Eval General Type: Compliance Evaluation Inspection
Eval Date: 02-19-2020
Violations Found: No
Eval Type: Routine done by local agency
Eval Notes: On site to conduct a routine inspection. The facility stores the following up to: GREASE Storage Closet Pure 110.0 220.0 Pounds HHW Loadcheck Corrosive Liquids Transer Station Waste 1.0 30.0 Gallons HHW Loadcheck Flammable Liquids Transfer Station Waste 5.0 30.0 Gallons HHW Loadcheck Waste (solids) Transfer Station Waste 20.0 50.0 Pounds Hydraulic Oil Storage Closet Pure 55.0 55.0 Gallons Lead Acid Batteries Transfer Station Waste 30.0 600.0 Pounds Oil Based Paint Transfer Station Waste 5.0 50.0 Gallons PROPANE Transfer Station Pure 5.0 100.0 Gallons USED OIL FILTERS Transfer Station Waste 200.0 200.0 Pounds Used Oily Debris Transfer Station Waste 400.0 400.0 Pounds WASTE ANTIFREEZE Transfer Station Waste 55.0 55.0 Gallons Waste Oil Transfer Station Waste 240.0 290.0 Gallons
Eval Division: San Mateo County Environmental Health
Eval Program: HMRRP
Eval Source: CERS,

Eval General Type: Other/Unknown
Eval Date: 03-08-2018
Violations Found: No
Eval Type: Other, not routine, done by local agency
Eval Notes: HMBP submittal not accepted.
Eval Division: San Mateo County Environmental Health
Eval Program: HMRRP
Eval Source: CERS,

Eval General Type: Other/Unknown
Eval Date: 11-28-2018
Violations Found: No
Eval Type: Other, not routine, done by local agency
Eval Notes: HMBP submittal reviewed and accepted.
Eval Division: San Mateo County Environmental Health
Eval Program: HMRRP
Eval Source: CERS,

Enforcement Action:
Site ID: 64357
Site Name: SAN BRUNO TRANSFER STATION
Site Address: 101 TANFORAN AVE
Site City: SAN BRUNO
Site Zip: 94066
Enf Action Date: 12-18-2014
Enf Action Type: Notice of Violation (Unified Program)
Enf Action Description: Notice of Violation Issued by the Inspector at the Time of Inspection
Enf Action Notes: Not reported
Enf Action Division: San Mateo County Environmental Health
Enf Action Program: HW
Enf Action Source: CERS,

SAN BRUNO TRANSFER STATION (Continued) **S113020061**

Coordinates:

Site ID:	64357
Facility Name:	SAN BRUNO TRANSFER STATION
Env Int Type Code:	SMSWIND
Program ID:	836927
Coord Name:	Not reported
Ref Point Type Desc:	Unknown,
Latitude:	37.640580
Longitude:	-122.412694

Affiliation:

Affiliation Type Desc:	CUPA District
Entity Name:	San Mateo County Environmental Health
Entity Title:	Not reported
Affiliation Address:	2000 Alameda de las Pulgas, Suite 100
Affiliation City:	San Mateo
Affiliation State:	CA
Affiliation Country:	Not reported
Affiliation Zip:	94403
Affiliation Phone:	(650) 372-6200,

Affiliation Type Desc:	Identification Signer
Entity Name:	Hannah Towne
Entity Title:	Environmental Specialist
Affiliation Address:	Not reported
Affiliation City:	Not reported
Affiliation State:	Not reported
Affiliation Country:	Not reported
Affiliation Zip:	Not reported
Affiliation Phone:	,

Affiliation Type Desc:	Legal Owner
Entity Name:	Recology San Bruno
Entity Title:	Not reported
Affiliation Address:	101 TANFORAN AVE
Affiliation City:	SAN BRUNO
Affiliation State:	CA
Affiliation Country:	United States
Affiliation Zip:	94066
Affiliation Phone:	(650) 583-8536,

Affiliation Type Desc:	Operator
Entity Name:	Recology San Bruno
Entity Title:	Not reported
Affiliation Address:	Not reported
Affiliation City:	Not reported
Affiliation State:	Not reported
Affiliation Country:	Not reported
Affiliation Zip:	Not reported
Affiliation Phone:	(650) 583-8536,

Affiliation Type Desc:	Parent Corporation
Entity Name:	RECOLOGY SAN MATEO COUNTY
Entity Title:	Not reported
Affiliation Address:	Not reported
Affiliation City:	Not reported

SAN BRUNO TRANSFER STATION (Continued) **S113020061**

Affiliation State:	Not reported
Affiliation Country:	Not reported
Affiliation Zip:	Not reported
Affiliation Phone:	,
Affiliation Type Desc:	Document Preparer
Entity Name:	Hannah Towne
Entity Title:	Not reported
Affiliation Address:	Not reported
Affiliation City:	Not reported
Affiliation State:	Not reported
Affiliation Country:	Not reported
Affiliation Zip:	Not reported
Affiliation Phone:	,
Affiliation Type Desc:	Environmental Contact
Entity Name:	Chris Gibson
Entity Title:	Not reported
Affiliation Address:	1675 Rogers Ave
Affiliation City:	San Jose
Affiliation State:	CA
Affiliation Country:	Not reported
Affiliation Zip:	95112
Affiliation Phone:	,
Affiliation Type Desc:	Owner/Operator
Entity Name:	Recology San Bruno
Entity Title:	Operator
Affiliation Address:	101 Tanforan Ave
Affiliation City:	San Bruno
Affiliation State:	CA
Affiliation Country:	Not reported
Affiliation Zip:	94066
Affiliation Phone:	,
Affiliation Type Desc:	Facility Mailing Address
Entity Name:	Mailing Address
Entity Title:	Not reported
Affiliation Address:	101 TANFORAN AVE
Affiliation City:	SAN BRUNO
Affiliation State:	CA
Affiliation Country:	Not reported
Affiliation Zip:	94066
Affiliation Phone:	,

AR539 **MARSHAL M MIRZA INC** **LUST** **U001594798**
NNE **165 SOUTH LINDEN AVENUE** **HIST UST** **N/A**
1/4-1/2 **SOUTH SAN FRANCISCO, CA 94080**
0.274 mi.
1446 ft. **Site 17 of 19 in cluster AR**

Relative: **Lower**
Actual: **24 ft.**

SAN MATEO CO. LUST:

Name:	MIZRA/SETO PROPERTY
Address:	165 S LINDEN AVE
City,State,Zip:	SOUTH SAN FRANCISCO, CA
Region:	SAN MATEO
Facility ID:	550030

MARSHAL M MIRZA INC (Continued) **U001594798**

Facility Status: 9- Case Closed
Global ID: T0608100318
APN Number: 014212110
Case Type: SOUTH SAN FRANCISCO, CA
EDR Link ID: SOUTH SAN FRANCISCO, CA

HIST UST:
Name: MARSHAL M MIRZA INC
Address: 165 SOUTH LINDEN AVENUE
City,State,Zip: SOUTH SAN FRANCISCO, CA 94080
File Number: 0002c02e

URL:
Region: STATE
Facility ID: 00000008961
Facility Type: Other
Other Type: GRADING CONTRACTOR
Contact Name: MARSHAL M. MIRZA
Telephone: 4158718550
Owner Name: MARSHAL M. MIRZA, INC.
Owner Address: 165 SOUTH LINDEN AVENUE
Owner City,St,Zip: SO. SAN FRANCISCO, CA 94080
Total Tanks: 0005

Tank Num: 001
Container Num: 1
Year Installed: Not reported
Tank Capacity: 00012000
Tank Used for: PRODUCT
Type of Fuel: DIESEL
Container Construction Thickness: Not reported
Leak Detection: None

Tank Num: 002
Container Num: 2
Year Installed: 1980
Tank Capacity: 00005000
Tank Used for: PRODUCT
Type of Fuel: UNLEADED
Container Construction Thickness: Not reported
Leak Detection: None

Tank Num: 003
Container Num: 3
Year Installed: 1980
Tank Capacity: 00005000
Tank Used for: PRODUCT
Type of Fuel: REGULAR
Container Construction Thickness: Not reported
Leak Detection: None

Tank Num: 004
Container Num: 4
Year Installed: Not reported
Tank Capacity: 00001000
Tank Used for: PRODUCT
Type of Fuel: UNLEADED

MARSHAL M MIRZA INC (Continued) **U001594798**

Container Construction Thickness:	Not reported
Leak Detection:	None
Tank Num:	005
Container Num:	5
Year Installed:	Not reported
Tank Capacity:	00001000
Tank Used for:	WASTE
Type of Fuel:	WASTE OIL
Container Construction Thickness:	Not reported
Leak Detection:	None

Click here for Geo Tracker PDF:

AR540 **MIZRA/SETO PROPERTY** **LUST** **S102433418**
NNE **165 LINDEN** **Cortese** **N/A**
1/4-1/2 **SOUTH SAN FRANCISCO, CA 94080** **HIST CORTESE**
0.274 mi. **CERS**
1446 ft. **Site 18 of 19 in cluster AR**

Relative: LUST:
Lower

Actual: Name:	MIZRA/SETO PROPERTY
24 ft. Address:	165 SOUTH LINDEN AVENUE
City,State,Zip:	SOUTH SAN FRANCISCO, CA 94080
Lead Agency:	SAN MATEO COUNTY LOP
Case Type:	LUST Cleanup Site

Geo Track:

Global Id:	T0608100318
Latitude:	37.642841
Longitude:	-122.413596
Status:	Completed - Case Closed
Status Date:	07/24/2000
Case Worker:	JM
RB Case Number:	41-0333
Local Agency:	SAN MATEO COUNTY LOP
File Location:	Local Agency
Local Case Number:	550030
Potential Media Affect:	Other Groundwater (uses other than drinking water)
Potential Contaminants of Concern:	Gasoline
EPA Region:	9
Coordinate Source:	Google Geocode
Cuf Case:	NO
Quantity Released Gallons:	0
Begin Date:	09/17/1987
Leak Reported Date:	10/17/1987
How Discovered:	Other Means
How Discovered Description:	Not reported
Discharge Source:	Not reported
Discharge Cause:	Not reported
Stop Method:	Other Means
Stop Description:	Not reported
No Further Action Date:	07/24/2000
CA Water Watershed Name:	South Bay - San Mateo Bayside (204.40)
Dwr Groundwater Subbasin Name:	Westside (2-035)
Disadvantaged Community:	Not reported
CA Enviroscreen 3 Score:	71-75%
CA Enviroscreen 4 Score:	80-85%

MIZRA/SETO PROPERTY (Continued) **S102433418**

Military DOD Site: No
Facility Project Subtype: Not reported
RWQCB Region: SAN FRANCISCO BAY RWQCB (REGION 2)
Site History: Not reported

LUST:
Global Id: T0608100318
Contact Type: Local Agency Caseworker - Primary Caseworker
Contact Name: JACOB MADDEN
Organization Name: SAN MATEO COUNTY LOP
Address: 2000 ALAMEDA DE LAS PULGAS, Suite 100
City: SAN MATEO
Email: jmadden@smcgov.org
Phone Number: 6503995959

Global Id: T0608100318
Contact Type: Regional Board Caseworker
Contact Name: Regional Water Board
Organization Name: SAN FRANCISCO BAY RWQCB (REGION 2)
Address: 1515 CLAY ST SUITE 1400
City: OAKLAND
Email: Not reported
Phone Number: Not reported

Global Id: T0608100318
Contact Type: Regional Board Caseworker
Contact Name: UUU
Organization Name: SAN FRANCISCO BAY RWQCB (REGION 2)
Address: 1515 CLAY ST SUITE 1400
City: OAKLAND
Email: Not reported
Phone Number: Not reported

LUST:
Global Id: T0608100318
Action Type: ENFORCEMENT
Date: 11/01/2006
Action: Technical Correspondence / Assistance / Other

Global Id: T0608100318
Action Type: Other
Date: 09/13/1987
Action: Leak Discovery

Global Id: T0608100318
Action Type: Other
Date: 10/17/1987
Action: Leak Reported

Global Id: T0608100318
Action Type: ENFORCEMENT
Date: 03/16/1994
Action: Notice of Responsibility - #1

Global Id: T0608100318
Action Type: RESPONSE
Date: 07/20/2000

MIZRA/SETO PROPERTY (Continued) **S102433418**

Action: Other Report / Document

LUST:
Global Id: T0608100318
Status: Open - Case Begin Date
Status Date: 09/17/1987

Global Id: T0608100318
Status: Completed - Case Closed
Status Date: 07/24/2000

CORTESE:
Name: MIZRA/SETO PROPERTY
Address: 165 SOUTH LINDEN AVENUE
City,State,Zip: SOUTH SAN FRANCISCO, CA 94080
Region: CORTESE
Envirostor Id: Not reported
Global ID: T0608100318
Site/Facility Type: LUST CLEANUP SITE
Cleanup Status: COMPLETED - CASE CLOSED
Status Date: Not reported
Site Code: Not reported
Latitude: Not reported
Longitude: Not reported
Owner: Not reported
Enf Type: Not reported
Swat R: Not reported
Flag: active
Order No: Not reported
Waste Discharge System No: Not reported
Effective Date: Not reported
Region 2: Not reported
WID Id: Not reported
Solid Waste Id No: Not reported
Waste Management Uit Name: Not reported
File Name: Active Open

HIST CORTESE:
edr_fname: MIZRA/SETO PROPERTY
edr_fadd1: 165 LINDEN
City,State,Zip: SOUTH SAN FRANCISCO, CA 94080
Region: CORTESE
Facility County Code: 41
Reg By: LTNKA
Reg Id: 41-0333

CERS:
Name: MIZRA/SETO PROPERTY
Address: 165 SOUTH LINDEN AVENUE
City,State,Zip: SOUTH SAN FRANCISCO, CA 94080
Site ID: 913714
CERS ID: T0608100318
CERS Description: Leaking Underground Storage Tank Cleanup Site

MIZRA/SETO PROPERTY (Continued) **S102433418**

Affiliation:

Affiliation Type Desc:	Local Agency Caseworker
Entity Name:	JACOB MADDEN - SAN MATEO COUNTY LOP
Entity Title:	Not reported
Affiliation Address:	2000 ALAMEDA DE LAS PULGAS, Suite 100
Affiliation City:	SAN MATEO
Affiliation State:	CA
Affiliation Country:	Not reported
Affiliation Zip:	Not reported
Affiliation Phone:	6503995959,

Affiliation Type Desc:	Regional Board Caseworker
Entity Name:	Regional Water Board - SAN FRANCISCO BAY RWQCB (REGION 2)
Entity Title:	Not reported
Affiliation Address:	1515 CLAY ST SUITE 1400
Affiliation City:	OAKLAND
Affiliation State:	CA
Affiliation Country:	Not reported
Affiliation Zip:	Not reported
Affiliation Phone:	,

Affiliation Type Desc:	Regional Board Caseworker
Entity Name:	UUU - SAN FRANCISCO BAY RWQCB (REGION 2)
Entity Title:	Not reported
Affiliation Address:	1515 CLAY ST SUITE 1400
Affiliation City:	OAKLAND
Affiliation State:	CA
Affiliation Country:	Not reported
Affiliation Zip:	Not reported
Affiliation Phone:	,

AR541 **MIZRA/SETO PROPERTY** **UST FINDER RELEASE** **1029038900**
NNE **165 SOUTH LINDEN AVENUE** **N/A**
1/4-1/2 **SOUTH SAN FRANCISCO, CA 94080**
0.274 mi.
1446 ft. **Site 19 of 19 in cluster AR**

Relative: **Lower**

Actual: **24 ft.**

UST FINDER RELEASE:

Object ID:	38300
Facility ID:	Not reported
Lust ID:	CAT0608100318
Name:	MIZRA/SETO PROPERTY
Address:	165 SOUTH LINDEN AVENUE
City,State,Zip:	SOUTH SAN FRANCISCO, CA 94080
Address Match Type:	PointAddress
Reported Date:	Not reported
Status:	No Further Action
Substance:	Not reported
Population within 1500ft:	361
Domestic Wells within 1500ft:	0
Land Use:	Developed, High Intensity
Within SPA:	No
SPA PWS Facility ID:	Not reported
SPA Water Type:	Not reported
SPA Facility Type:	Not reported
SPA HUC12:	Not reported

MIZRA/SETO PROPERTY (Continued) **1029038900**

Within WHPA:	Yes
WHPA PWS Facility ID:	CA4110009_10185
WHPA Water Type:	GW - Ground water
WHPA Facility Type:	WL - Well
WHPA HUC12:	180500040903
Within 100yr Floodplain:	No
Tribe:	Not reported
EPA Region:	9
NFA Letter 1:	Not reported
NFA Letter 2:	Not reported
NFA Letter 3:	Not reported
NFA Letter 4:	Not reported
Closed With Residual Contaminate:	Not reported
Coordinate Source:	Geocode
X Coord:	-122.41362
Y Coord:	37.64248
Latitude:	37.6424799999999
Longitude:	-122.413619999999

AT542 **860-868 SAN MATEO AVENUE** **CPS-SLIC** **S126254786**
SE **860-868 SAN MATEO AVENUE** **N/A**
1/4-1/2 **SAN BRUNO, CA 94066**
0.279 mi.
1474 ft. **Site 1 of 3 in cluster AT**

Relative: **Lower**
Actual: **22 ft.**

CPS-SLIC:

Name:	860-868 SAN MATEO AVENUE
Address:	860-868 SAN MATEO AVENUE
City,State,Zip:	SAN BRUNO, CA 94066
Region:	STATE
Facility Status:	**Completed - Case Closed**
Status Date:	10/07/2022
Global Id:	T10000014684
Lead Agency:	SAN MATEO COUNTY LOP
Lead Agency Case Number:	889070
Latitude:	37.63197
Longitude:	-122.41111
Case Type:	Cleanup Program Site
Case Worker:	JM
Local Agency:	SAN MATEO COUNTY LOP
RB Case Number:	Not reported
File Location:	Not reported
Potential Media Affected:	Not reported
Potential Contaminants of Concern:	Tetrachloroethylene (PCE)
EPA Region:	9
Coordinate Source:	Not reported
Cuf Case:	NO
Quantity Released Gallons:	Not reported
Begin Date:	04/29/2020
Leak Reported Date:	04/29/2020
How Discovered:	Not reported
How Discovered Description:	Not reported
Discharge Source:	Not reported
Discharge Cause:	Not reported
Stop Method:	Not reported
Stop Description:	Not reported
No Further Action Date:	10/07/2022
CA Water Watershed Name:	South Bay - San Mateo Bayside (204.40)

860-868 SAN MATEO AVENUE (Continued) **S126254786**

Dwr Groundwater Subbasin Name:	Westside (2-035)
Disadvantaged Community:	Not reported
CA Enviroscreen 3 Score:	76-80%
CA Enviroscreen 4 Score:	65-70%
Military DOD Site:	No
Facility Project Subtype:	Not reported
RWQCB Region:	SAN FRANCISCO BAY RWQCB (REGION 2)
Site History:	Not reported

Click here to access the California GeoTracker records for this facility:

AT543 **860-868 SAN MATEO AVENUE** **DEED S128625117**
SE **860-868 SAN MATEO AVENUE** **CERS N/A**
1/4-1/2 **SAN BRUNO, CA 94066**
0.279 mi.
1474 ft. **Site 2 of 3 in cluster AT**

Relative:
Lower

Actual:
22 ft.

DEED:

Name:	860-868 SAN MATEO AVENUE
Address:	860-868 SAN MATEO AVENUE
City,State,Zip:	SAN BRUNO, CA 94066
Envirostor ID:	T10000014684
Area:	Not reported
Sub Area:	Not reported
Site Type:	SLIC
Status:	COMPLETED - CASE CLOSED
Agency:	SWRCB
Covenant Uploaded:	Y
Deed Date(s):	09/02/2022
File Name:	Geotracker Land Use/Deed Restrictions

CERS:

Name:	860-868 SAN MATEO AVENUE
Address:	860-868 SAN MATEO AVENUE
City,State,Zip:	SAN BRUNO, CA 94066
Site ID:	898064
CERS ID:	T10000014684
CERS Description:	Cleanup Program Site

Affiliation:

Affiliation Type Desc:	Local Agency Caseworker
Entity Name:	JACOB MADDEN - SAN MATEO COUNTY LOP
Entity Title:	Not reported
Affiliation Address:	2000 ALAMEDA DE LAS PULGAS, Suite 100
Affiliation City:	SAN MATEO
Affiliation State:	CA
Affiliation Country:	Not reported
Affiliation Zip:	Not reported
Affiliation Phone:	6503995959,

AU544
SE
1/4-1/2
0.280 mi.
1480 ft.

FLAT RATE RENT A CAR
830 HUNTINGTON AVENUE
SAN BRUNO, CA 92260

Site 1 of 3 in cluster AU

HIST CORTESE
Notify 65

S100225465
N/A

Relative:
Lower

Actual:
24 ft.

HIST CORTESE:

edr_fname:	FLAT RATE RENT A CAR
edr_fadd1:	830 HUNTINGTON
City,State,Zip:	SAN BRUNO, CA 94066
Region:	CORTESE
Facility County Code:	41
Reg By:	LTNKA
Reg Id:	41-0231

NOTIFY 65:

Name:	FLAT RATE RENT A CAR
Address:	830 HUNTINGTON AVENUE
City,State,Zip:	SAN BRUNO, CA 92260
Date Reported:	Not reported
Staff Initials:	Not reported
Board File Number:	Not reported
Facility Type:	Not reported
Discharge Date:	Not reported
Issue Date:	Not reported
Incident Description:	Not reported
Global ID:	Not reported
Status:	Not reported

AU545
SE
1/4-1/2
0.280 mi.
1480 ft.

FLAT RATE RENT-A-CAR
830 HUNTINGTON
SAN BRUNO, CA 94066

Site 2 of 3 in cluster AU

LUST
SWEEPS UST
CA FID UST
Cortese
CERS

S101593716
N/A

Relative:
Lower

Actual:
24 ft.

SAN MATEO CO. LUST:

Name:	FLAT RATE RENT-A-CAR
Address:	830 HUNTINGTON
City,State,Zip:	SAN BRUNO, CA
Region:	SAN MATEO
Facility ID:	880019
Facility Status:	9- Case Closed
Global ID:	T0608100220
APN Number:	Not reported
Case Type:	SAN BRUNO, CA
EDR Link ID:	SAN BRUNO, CA

LUST:

Name:	FLAT RATE RENT-A-CAR
Address:	830 HUNTINGTON
City,State,Zip:	SAN BRUNO, CA 94066
Lead Agency:	SAN MATEO COUNTY LOP
Case Type:	LUST Cleanup Site

Geo Track:

Global Id:	T0608100220
Latitude:	37.6309255638161
Longitude:	-122.412106925131
Status:	Completed - Case Closed

FLAT RATE RENT-A-CAR (Continued) **S101593716**

Status Date:	08/11/1999
Case Worker:	JM
RB Case Number:	41-0231
Local Agency:	SAN MATEO COUNTY LOP
File Location:	Local Agency
Local Case Number:	880019
Potential Media Affect:	Other Groundwater (uses other than drinking water)
Potential Contaminants of Concern:	Gasoline
EPA Region:	9
Coordinate Source:	Google Map Move
Cuf Case:	YES
Quantity Released Gallons:	0
Begin Date:	02/06/1990
Leak Reported Date:	02/06/1990
How Discovered:	Other Means
How Discovered Description:	Not reported
Discharge Source:	Not reported
Discharge Cause:	Not reported
Stop Method:	Other Means
Stop Description:	Not reported
No Further Action Date:	08/11/1999
CA Water Watershed Name:	South Bay - San Mateo Bayside (204.40)
Dwr Groundwater Subbasin Name:	Westside (2-035)
Disadvantaged Community:	Not reported
CA Enviroscreen 3 Score:	41-45%
CA Enviroscreen 4 Score:	75-80%
Military DOD Site:	No
Facility Project Subtype:	Not reported
RWQCB Region:	SAN FRANCISCO BAY RWQCB (REGION 2)
Site History:	Not reported

LUST:

Global Id:	T0608100220
Contact Type:	Local Agency Caseworker - Primary Caseworker
Contact Name:	JACOB MADDEN
Organization Name:	SAN MATEO COUNTY LOP
Address:	2000 ALAMEDA DE LAS PULGAS, Suite 100
City:	SAN MATEO
Email:	jmadden@smcgov.org
Phone Number:	6503995959

Global Id:	T0608100220
Contact Type:	Regional Board Caseworker
Contact Name:	Regional Water Board
Organization Name:	SAN FRANCISCO BAY RWQCB (REGION 2)
Address:	1515 CLAY ST SUITE 1400
City:	OAKLAND
Email:	Not reported
Phone Number:	Not reported

Global Id:	T0608100220
Contact Type:	Regional Board Caseworker
Contact Name:	UUU
Organization Name:	SAN FRANCISCO BAY RWQCB (REGION 2)
Address:	1515 CLAY ST SUITE 1400
City:	OAKLAND
Email:	Not reported
Phone Number:	Not reported

FLAT RATE RENT-A-CAR (Continued) **S101593716**

LUST:
Global Id: T0608100220
Action Type: Other
Date: 02/15/1990
Action: Leak Discovery

Global Id: T0608100220
Action Type: Other
Date: 02/06/1990
Action: Leak Reported

Global Id: T0608100220
Action Type: ENFORCEMENT
Date: 08/03/1990
Action: Notice of Responsibility - #1

Global Id: T0608100220
Action Type: ENFORCEMENT
Date: 07/28/1999
Action: Technical Correspondence / Assistance / Other

Global Id: T0608100220
Action Type: ENFORCEMENT
Date: 11/01/2006
Action: Technical Correspondence / Assistance / Other

Global Id: T0608100220
Action Type: RESPONSE
Date: 02/02/1998
Action: Other Report / Document

LUST:
Global Id: T0608100220
Status: Open - Case Begin Date
Status Date: 02/06/1990

Global Id: T0608100220
Status: Completed - Case Closed
Status Date: 08/11/1999

LUST REG 2:
Region: 2
Facility Id: Not reported
Facility Status: Case Closed
Case Number: 880019
How Discovered: OM
Leak Cause: Unknown
Leak Source: Unknown
Date Leak Confirmed: Not reported
Oversight Program: LUST
Prelim. Site Assesment Wokplan Submitted: Not reported
Preliminary Site Assesment Began: Not reported
Pollution Characterization Began: Not reported
Pollution Remediation Plan Submitted: Not reported
Date Remediation Action Underway: Not reported

FLAT RATE RENT-A-CAR (Continued) **S101593716**

Date Post Remedial Action Monitoring Began: Not reported

SWEEPS UST:

Name:	FLAT RATE RENT A CAR
Address:	830 HUNTINGTON AVE
City:	SAN BRUNO
Status:	Not reported
Comp Number:	880038
Number:	Not reported
Board Of Equalization:	Not reported
Referral Date:	Not reported
Action Date:	Not reported
Created Date:	Not reported
Owner Tank Id:	Not reported
SWRCB Tank Id:	41-000-880038-000001
Tank Status:	Not reported
Capacity:	1000
Active Date:	Not reported
Tank Use:	M.V. FUEL
STG:	PRODUCT
Content:	REG UNLEADED
Number Of Tanks:	2

Name:	FLAT RATE RENT A CAR
Address:	830 HUNTINGTON AVE
City:	SAN BRUNO
Status:	Not reported
Comp Number:	880038
Number:	Not reported
Board Of Equalization:	Not reported
Referral Date:	Not reported
Action Date:	Not reported
Created Date:	Not reported
Owner Tank Id:	Not reported
SWRCB Tank Id:	41-000-880038-000002
Tank Status:	Not reported
Capacity:	1000
Active Date:	Not reported
Tank Use:	M.V. FUEL
STG:	PRODUCT
Content:	REG UNLEADED
Number Of Tanks:	Not reported

CA FID UST:

Facility ID:	41000243
Regulated By:	UTNKA
Regulated ID:	Not reported
Cortese Code:	Not reported
SIC Code:	Not reported
Facility Phone:	Not reported
Mail To:	Not reported
Mailing Address:	830 HUNTINGTON AVE
Mailing Address 2:	Not reported
Mailing City,St,Zip:	SAN BRUNO 94066
Contact:	Not reported
Contact Phone:	Not reported

FLAT RATE RENT-A-CAR (Continued) **S101593716**

DUNs Number: Not reported
NPDES Number: Not reported
EPA ID: Not reported
Comments: Not reported
Status: Active

CORTESE:
Name: FLAT RATE RENT-A-CAR
Address: 830 HUNTINGTON
City,State,Zip: SAN BRUNO, CA 94066
Region: CORTESE
Envirostor Id: Not reported
Global ID: T0608100220
Site/Facility Type: LUST CLEANUP SITE
Cleanup Status: COMPLETED - CASE CLOSED
Status Date: Not reported
Site Code: Not reported
Latitude: Not reported
Longitude: Not reported
Owner: Not reported
Enf Type: Not reported
Swat R: Not reported
Flag: active
Order No: Not reported
Waste Discharge System No: Not reported
Effective Date: Not reported
Region 2: Not reported
WID Id: Not reported
Solid Waste Id No: Not reported
Waste Management Uit Name: Not reported
File Name: Active Open

CERS:
Name: FLAT RATE RENT-A-CAR
Address: 830 HUNTINGTON
City,State,Zip: SAN BRUNO, CA 94066
Site ID: 879001
CERS ID: T0608100220
CERS Description: Leaking Underground Storage Tank Cleanup Site

Affiliation:
Affiliation Type Desc: Local Agency Caseworker
Entity Name: JACOB MADDEN - SAN MATEO COUNTY LOP
Entity Title: Not reported
Affiliation Address: 2000 ALAMEDA DE LAS PULGAS, Suite 100
Affiliation City: SAN MATEO
Affiliation State: CA
Affiliation Country: Not reported
Affiliation Zip: Not reported
Affiliation Phone: 6503995959,

Affiliation Type Desc: Regional Board Caseworker
Entity Name: Regional Water Board - SAN FRANCISCO BAY RWQCB (REGION 2)
Entity Title: Not reported
Affiliation Address: 1515 CLAY ST SUITE 1400
Affiliation City: OAKLAND
Affiliation State: CA

FLAT RATE RENT-A-CAR (Continued) **S101593716**

Affiliation Country:	Not reported
Affiliation Zip:	Not reported
Affiliation Phone:	,
Affiliation Type Desc:	Regional Board Caseworker
Entity Name:	UUU - SAN FRANCISCO BAY RWQCB (REGION 2)
Entity Title:	Not reported
Affiliation Address:	1515 CLAY ST SUITE 1400
Affiliation City:	OAKLAND
Affiliation State:	CA
Affiliation Country:	Not reported
Affiliation Zip:	Not reported
Affiliation Phone:	,

AU546 **FLAT RATE RENT-A-CAR** **UST FINDER RELEASE** **1028962182**
SE **830 HUNTINGTON** **N/A**
1/4-1/2 **SAN BRUNO, CA 94066**
0.280 mi.
1480 ft. **Site 3 of 3 in cluster AU**

Relative: **Lower**
Actual: **24 ft.**

UST FINDER RELEASE:

Object ID:	38334
Facility ID:	Not reported
Lust ID:	CAT0608100220
Name:	FLAT RATE RENT-A-CAR
Address:	830 HUNTINGTON
City,State,Zip:	SAN BRUNO, CA 94066
Address Match Type:	StreetAddressExt
Reported Date:	Not reported
Status:	No Further Action
Substance:	Not reported
Population within 1500ft:	Not reported
Domestic Wells within 1500ft:	Not reported
Land Use:	Not reported
Within SPA:	Not reported
SPA PWS Facility ID:	Not reported
SPA Water Type:	Not reported
SPA Facility Type:	Not reported
SPA HUC12:	Not reported
Within WHPA:	Not reported
WHPA PWS Facility ID:	Not reported
WHPA Water Type:	Not reported
WHPA Facility Type:	Not reported
WHPA HUC12:	Not reported
Within 100yr Floodplain:	Not reported
Tribe:	Not reported
EPA Region:	9
NFA Letter 1:	Not reported
NFA Letter 2:	Not reported
NFA Letter 3:	Not reported
NFA Letter 4:	Not reported
Closed With Residual Contaminate:	Not reported
Coordinate Source:	Geocode
X Coord:	-122.41298
Y Coord:	37.6325400000001
Latitude:	37.6325399999999
Longitude:	-122.41298

AV547 **PIERCE TRUCKING** **LUST** **S106131318**
NE **201 S LINDEN AVE** **N/A**
1/4-1/2 **SOUTH SAN FRANCISCO, CA**
0.283 mi.
1495 ft. **Site 1 of 3 in cluster AV**

Relative: **Lower**
Actual: **22 ft.**

SAN MATEO CO. LUST:

Name:	PIERCE TRUCKING
Address:	201 S LINDEN AVE
City,State,Zip:	SOUTH SAN FRANCISCO, CA
Region:	SAN MATEO
Facility ID:	559015
Facility Status:	9- Case Closed
Global ID:	T0608161472
APN Number:	012331160
Case Type:	SOUTH SAN FRANCISCO, CA
EDR Link ID:	SOUTH SAN FRANCISCO, CA

AV548 **PIERCE TRUCKING** **UST FINDER RELEASE** **1029091634**
NE **201 SOUTH LINDEN AVENUE** **N/A**
1/4-1/2 **SOUTH SAN FRANCISCO, CA 94080**
0.283 mi.
1495 ft. **Site 2 of 3 in cluster AV**

Relative: **Lower**
Actual: **22 ft.**

UST FINDER RELEASE:

Object ID:	38332
Facility ID:	Not reported
Lust ID:	CAT0608161472
Name:	PIERCE TRUCKING
Address:	201 SOUTH LINDEN AVENUE
City,State,Zip:	SOUTH SAN FRANCISCO, CA 94080
Address Match Type:	StreetAddress
Reported Date:	Not reported
Status:	No Further Action
Substance:	Not reported
Population within 1500ft:	362
Domestic Wells within 1500ft:	0
Land Use:	Developed, High Intensity
Within SPA:	No
SPA PWS Facility ID:	Not reported
SPA Water Type:	Not reported
SPA Facility Type:	Not reported
SPA HUC12:	Not reported
Within WHPA:	Yes
WHPA PWS Facility ID:	CA4110009_10185
WHPA Water Type:	GW - Ground water
WHPA Facility Type:	WL - Well
WHPA HUC12:	180500040903
Within 100yr Floodplain:	No
Tribe:	Not reported
EPA Region:	9
NFA Letter 1:	Not reported
NFA Letter 2:	Not reported
NFA Letter 3:	Not reported
NFA Letter 4:	Not reported
Closed With Residual Contaminate:	Not reported
Coordinate Source:	Geocode
X Coord:	-122.41305
Y Coord:	37.6423100000001
Latitude:	37.64231

PIERCE TRUCKING (Continued) **1029091634**

Longitude: -122.413049999999

AV549 **PIERCE TRUCKING** **LUST** **S106716340**
NE **201 SOUTH LINDEN AVENUE** **Cortese** **N/A**
1/4-1/2 **SOUTH SAN FRANCISCO, CA 94080** **CERS**
0.283 mi.
1495 ft. **Site 3 of 3 in cluster AV**

Relative:
Lower

Actual:
22 ft.

LUST:

Name:	PIERCE TRUCKING
Address:	201 SOUTH LINDEN AVENUE
City,State,Zip:	SOUTH SAN FRANCISCO, CA 94080
Lead Agency:	SAN MATEO COUNTY LOP
Case Type:	LUST Cleanup Site

Geo Track:

Global Id:	T0608161472
Latitude:	37.654523
Longitude:	-122.410815
Status:	Completed - Case Closed
Status Date:	01/14/2000
Case Worker:	JM
RB Case Number:	Not reported
Local Agency:	SAN MATEO COUNTY LOP
File Location:	Local Agency
Local Case Number:	559015
Potential Media Affect:	Soil
Potential Contaminants of Concern:	Gasoline
EPA Region:	9
Coordinate Source:	Google Geocode
Cuf Case:	NO
Quantity Released Gallons:	0
Begin Date:	01/10/1995
Leak Reported Date:	01/10/1995
How Discovered:	Other Means
How Discovered Description:	Not reported
Discharge Source:	Not reported
Discharge Cause:	Not reported
Stop Method:	Other Means
Stop Description:	Not reported
No Further Action Date:	01/14/2000
CA Water Watershed Name:	South Bay - San Mateo Bayside (204.40)
Dwr Groundwater Subbasin Name:	Westside (2-035)
Disadvantaged Community:	Not reported
CA Enviroscreen 3 Score:	61-65%
CA Enviroscreen 4 Score:	70-75%
Military DOD Site:	No
Facility Project Subtype:	Not reported
RWQCB Region:	SAN FRANCISCO BAY RWQCB (REGION 2)
Site History:	Not reported

LUST:

Global Id:	T0608161472
Contact Type:	Local Agency Caseworker - Primary Caseworker
Contact Name:	JACOB MADDEN
Organization Name:	SAN MATEO COUNTY LOP
Address:	2000 ALAMEDA DE LAS PULGAS, Suite 100
City:	SAN MATEO

PIERCE TRUCKING (Continued) **S106716340**

Email: jmadden@smcgov.org
Phone Number: 6503995959

Global Id: T0608161472
Contact Type: Regional Board Caseworker
Contact Name: Regional Water Board
Organization Name: SAN FRANCISCO BAY RWQCB (REGION 2)
Address: 1515 CLAY ST SUITE 1400
City: OAKLAND
Email: Not reported
Phone Number: Not reported

Global Id: T0608161472
Contact Type: Regional Board Caseworker
Contact Name: UUU
Organization Name: SAN FRANCISCO BAY RWQCB (REGION 2)
Address: 1515 CLAY ST SUITE 1400
City: OAKLAND
Email: Not reported
Phone Number: Not reported

LUST:
Global Id: T0608161472
Action Type: Other
Date: 01/10/1995
Action: Leak Reported

Global Id: T0608161472
Action Type: RESPONSE
Date: 08/09/1999
Action: Other Report / Document

Global Id: T0608161472
Action Type: ENFORCEMENT
Date: 09/24/1998
Action: * Historical Enforcement - #1

Global Id: T0608161472
Action Type: ENFORCEMENT
Date: 11/01/2006
Action: Technical Correspondence / Assistance / Other

LUST:
Global Id: T0608161472
Status: Open - Case Begin Date
Status Date: 01/10/1995

Global Id: T0608161472
Status: Completed - Case Closed
Status Date: 01/14/2000

CORTESE:
Name: PIERCE TRUCKING
Address: 201 SOUTH LINDEN AVENUE
City,State,Zip: SOUTH SAN FRANCISCO, CA 94080

PIERCE TRUCKING (Continued) **S106716340**

Region:	CORTESE
Envirostor Id:	Not reported
Global ID:	T0608161472
Site/Facility Type:	LUST CLEANUP SITE
Cleanup Status:	COMPLETED - CASE CLOSED
Status Date:	Not reported
Site Code:	Not reported
Latitude:	Not reported
Longitude:	Not reported
Owner:	Not reported
Enf Type:	Not reported
Swat R:	Not reported
Flag:	active
Order No:	Not reported
Waste Discharge System No:	Not reported
Effective Date:	Not reported
Region 2:	Not reported
WID Id:	Not reported
Solid Waste Id No:	Not reported
Waste Management Uit Name:	Not reported
File Name:	Active Open

CERS:

Name:	PIERCE TRUCKING
Address:	201 SOUTH LINDEN AVENUE
City,State,Zip:	SOUTH SAN FRANCISCO, CA 94080
Site ID:	888482
CERS ID:	T0608161472
CERS Description:	Leaking Underground Storage Tank Cleanup Site

Affiliation:

Affiliation Type Desc:	Local Agency Caseworker
Entity Name:	JACOB MADDEN - SAN MATEO COUNTY LOP
Entity Title:	Not reported
Affiliation Address:	2000 ALAMEDA DE LAS PULGAS, Suite 100
Affiliation City:	SAN MATEO
Affiliation State:	CA
Affiliation Country:	Not reported
Affiliation Zip:	Not reported
Affiliation Phone:	6503995959,

Affiliation Type Desc:	Regional Board Caseworker
Entity Name:	Regional Water Board - SAN FRANCISCO BAY RWQCB (REGION 2)
Entity Title:	Not reported
Affiliation Address:	1515 CLAY ST SUITE 1400
Affiliation City:	OAKLAND
Affiliation State:	CA
Affiliation Country:	Not reported
Affiliation Zip:	Not reported
Affiliation Phone:	,

Affiliation Type Desc:	Regional Board Caseworker
Entity Name:	UUU - SAN FRANCISCO BAY RWQCB (REGION 2)
Entity Title:	Not reported
Affiliation Address:	1515 CLAY ST SUITE 1400
Affiliation City:	OAKLAND
Affiliation State:	CA

PIERCE TRUCKING (Continued) **S106716340**

Affiliation Country: Not reported
Affiliation Zip: Not reported
Affiliation Phone: ,

AT550 **838-848 SAN MATEO AVENUE** **CPS-SLIC** **S125345843**
SE **838-848 SAN MATEO AVENUE** **DEED** **N/A**
1/4-1/2 **SAN BRUNO, CA 94066** **CERS**
0.290 mi.
1532 ft. **Site 3 of 3 in cluster AT**

Relative:
Lower

Actual:
23 ft.

CPS-SLIC:

Name:	838-848 SAN MATEO AVENUE
Address:	838-848 SAN MATEO AVENUE
City,State,Zip:	SAN BRUNO, CA 94066
Region:	STATE
Facility Status:	**Completed - Case Closed**
Status Date:	08/18/2021
Global Id:	T10000013280
Lead Agency:	SAN MATEO COUNTY LOP
Lead Agency Case Number:	889068
Latitude:	37.6317171894982
Longitude:	-122.411088134918
Case Type:	Cleanup Program Site
Case Worker:	JM
Local Agency:	SAN MATEO COUNTY LOP
RB Case Number:	Not reported
File Location:	Not reported
Potential Media Affected:	Soil, Soil Vapor
Potential Contaminants of Concern:	Not reported
EPA Region:	9
Coordinate Source:	Google Map Move
Cuf Case:	NO
Quantity Released Gallons:	Not reported
Begin Date:	07/17/2019
Leak Reported Date:	07/17/2019
How Discovered:	Not reported
How Discovered Description:	Not reported
Discharge Source:	Not reported
Discharge Cause:	Not reported
Stop Method:	Not reported
Stop Description:	Not reported
No Further Action Date:	08/18/2021
CA Water Watershed Name:	South Bay - San Mateo Bayside (204.40)
Dwr Groundwater Subbasin Name:	Westside (2-035)
Disadvantaged Community:	Not reported
CA Enviroscreen 3 Score:	76-80%
CA Enviroscreen 4 Score:	65-70%
Military DOD Site:	No
Facility Project Subtype:	Not reported
RWQCB Region:	SAN FRANCISCO BAY RWQCB (REGION 2)
Site History:	Not reported

Click here to access the California GeoTracker records for this facility:

DEED:
Name: 838-848 SAN MATEO AVENUE

838-848 SAN MATEO AVENUE (Continued) **S125345843**

Address: 838-848 SAN MATEO AVENUE
City,State,Zip: SAN BRUNO, CA 94066
Envirostor ID: T10000013280
Area: Not reported
Sub Area: Not reported
Site Type: SLIC
Status: COMPLETED - CASE CLOSED
Agency: SWRCB
Covenant Uploaded: Y
Deed Date(s): 06/30/2021
File Name: Geotracker Land Use/Deed Restrictions

CERS:
Name: 838-848 SAN MATEO AVENUE
Address: 838-848 SAN MATEO AVENUE
City,State,Zip: SAN BRUNO, CA 94066
Site ID: 890623
CERS ID: T10000013280
CERS Description: Cleanup Program Site

Affiliation:
Affiliation Type Desc: Local Agency Caseworker
Entity Name: JACOB MADDEN - SAN MATEO COUNTY LOP
Entity Title: Not reported
Affiliation Address: 2000 ALAMEDA DE LAS PULGAS, Suite 100
Affiliation City: SAN MATEO
Affiliation State: CA
Affiliation Country: Not reported
Affiliation Zip: Not reported
Affiliation Phone: 6503995959,

AW551 **BAYHILL OFFICE CENTER** **UST FINDER RELEASE** **1028922935**
SSW **950 ELM AVENUE** **N/A**
1/4-1/2 **SAN BRUNO, CA 94066**
0.293 mi.
1545 ft. **Site 1 of 3 in cluster AW**

Relative:
Higher

Actual:
59 ft.

UST FINDER RELEASE:
Object ID: 37912
Facility ID: Not reported
Lust ID: CAT0608174310
Name: BAYHILL OFFICE CENTER
Address: 950 ELM AVENUE
City,State,Zip: SAN BRUNO, CA 94066
Address Match Type: PointAddress
Reported Date: Not reported
Status: No Further Action
Substance: Not reported
Population within 1500ft: 1470
Domestic Wells within 1500ft: 0
Land Use: Developed, Medium Intensity
Within SPA: No
SPA PWS Facility ID: Not reported
SPA Water Type: Not reported
SPA Facility Type: Not reported
SPA HUC12: Not reported
Within WHPA: Yes

BAYHILL OFFICE CENTER (Continued) **1028922935**

WHPA PWS Facility ID:	CA4110023_9990
WHPA Water Type:	GW - Ground water
WHPA Facility Type:	WL - Well
WHPA HUC12:	180500040903
Within 100yr Floodplain:	No
Tribe:	Not reported
EPA Region:	9
NFA Letter 1:	Not reported
NFA Letter 2:	Not reported
NFA Letter 3:	Not reported
NFA Letter 4:	Not reported
Closed With Residual Contaminate:	Not reported
Coordinate Source:	Geocode
X Coord:	-122.4205
Y Coord:	37.6302600000001
Latitude:	37.63026
Longitude:	-122.4205

AW552 **BAYHILL OFFICE CENTER** **LUST** **S104494344**
SSW **950 ELM** **San Mateo Co. BI** **N/A**
1/4-1/2 **SAN BRUNO, CA 94066** **Cortese**
0.293 mi. **HIST CORTESE**
1545 ft. **Site 2 of 3 in cluster AW** **CERS**

Relative:
Higher

Actual:
59 ft.

SAN MATEO CO. LUST:

Name:	BAYHILL OFFICE CENTER
Address:	950 ELM ST
City,State,Zip:	SAN BRUNO, CA
Region:	SAN MATEO
Facility ID:	889042
Facility Status:	9- Case Closed
Global ID:	T0608174310
APN Number:	020015040
Case Type:	SAN BRUNO, CA
EDR Link ID:	SAN BRUNO, CA

LUST:

Name:	BAYHILL OFFICE CENTER
Address:	950 ELM AVENUE
City,State,Zip:	SAN BRUNO, CA 94066
Lead Agency:	SAN MATEO COUNTY LOP
Case Type:	LUST Cleanup Site

Geo Track:

Global Id:	T0608174310
Latitude:	37.6297824455672
Longitude:	-122.42050409317
Status:	Completed - Case Closed
Status Date:	06/12/1997
Case Worker:	JM
RB Case Number:	Not reported
Local Agency:	SAN MATEO COUNTY LOP
File Location:	Local Agency
Local Case Number:	889042
Potential Media Affect:	Soil
Potential Contaminants of Concern:	Waste Oil / Motor / Hydraulic / Lubricating
EPA Region:	9

BAYHILL OFFICE CENTER (Continued) **S104494344**

Coordinate Source:	Google Geocode
Cuf Case:	NO
Quantity Released Gallons:	0
Begin Date:	12/16/1996
Leak Reported Date:	09/23/1996
How Discovered:	Other Means
How Discovered Description:	Not reported
Discharge Source:	Not reported
Discharge Cause:	Not reported
Stop Method:	Other Means
Stop Description:	Not reported
No Further Action Date:	06/12/1997
CA Water Watershed Name:	South Bay - San Mateo Bayside (204.40)
Dwr Groundwater Subbasin Name:	Westside (2-035)
Disadvantaged Community:	Not reported
CA Enviroscreen 3 Score:	36-40%
CA Enviroscreen 4 Score:	50-55%
Military DOD Site:	No
Facility Project Subtype:	Not reported
RWQCB Region:	SAN FRANCISCO BAY RWQCB (REGION 2)
Site History:	Not reported

LUST:

Global Id:	T0608174310
Contact Type:	Local Agency Caseworker - Primary Caseworker
Contact Name:	JACOB MADDEN
Organization Name:	SAN MATEO COUNTY LOP
Address:	2000 ALAMEDA DE LAS PULGAS, Suite 100
City:	SAN MATEO
Email:	jmadden@smcgov.org
Phone Number:	6503995959

Global Id:	T0608174310
Contact Type:	Regional Board Caseworker
Contact Name:	Regional Water Board
Organization Name:	SAN FRANCISCO BAY RWQCB (REGION 2)
Address:	1515 CLAY ST SUITE 1400
City:	OAKLAND
Email:	Not reported
Phone Number:	Not reported

Global Id:	T0608174310
Contact Type:	Regional Board Caseworker
Contact Name:	UUU
Organization Name:	SAN FRANCISCO BAY RWQCB (REGION 2)
Address:	1515 CLAY ST SUITE 1400
City:	OAKLAND
Email:	Not reported
Phone Number:	Not reported

LUST:

Global Id:	T0608174310
Action Type:	Other
Date:	09/23/1996
Action:	Leak Reported

Global Id:	T0608174310

BAYHILL OFFICE CENTER (Continued) **S104494344**

Action Type: ENFORCEMENT
Date: 12/16/1996
Action: * Historical Enforcement - #1

Global Id: T0608174310
Action Type: ENFORCEMENT
Date: 11/01/2006
Action: State Water Board - Closure Order

Global Id: T0608174310
Action Type: Other
Date: 09/23/1996
Action: Leak Discovery

Global Id: T0608174310
Action Type: RESPONSE
Date: 06/11/1997
Action: Other Report / Document

LUST:
Global Id: T0608174310
Status: Open - Case Begin Date
Status Date: 12/16/1996

Global Id: T0608174310
Status: Completed - Case Closed
Status Date: 06/12/1997

San Mateo Co. BI:
Name: CISCO SYSTEMS INC
Address: 950 ELM
City,State,Zip: SAN BRUNO, CA 94066
Region: SAN MATEO
Facility ID: FA0051210
Prog Element Code: STORMWATER ANNUAL INSPECTION FEE
Record Id: PR0070999
Description: STORMWATER ANNUAL FEE - INSP FREQ EVERY 2 YRS
Facility Status: Inactive, non-billable
Program Category: STORMWATER

Name: CISCO SYSTEMS INC
Address: 950 ELM
City,State,Zip: SAN BRUNO, CA 94066
Region: SAN MATEO
Facility ID: FA0051210
Prog Element Code: STORES MV FUELS OR WASTE ONLY
Record Id: PR0070998
Description: STORES MV FUELS OR WASTE ONLY
Facility Status: Inactive, non-billable
Program Category: BUSINESS PLAN PROGRAM

CORTESE:
Name: BAYHILL OFFICE CENTER
Address: 950 ELM AVENUE
City,State,Zip: SAN BRUNO, CA 94066

BAYHILL OFFICE CENTER (Continued) **S104494344**

Region:	CORTESE
Envirostor Id:	Not reported
Global ID:	T0608174310
Site/Facility Type:	LUST CLEANUP SITE
Cleanup Status:	COMPLETED - CASE CLOSED
Status Date:	Not reported
Site Code:	Not reported
Latitude:	Not reported
Longitude:	Not reported
Owner:	Not reported
Enf Type:	Not reported
Swat R:	Not reported
Flag:	active
Order No:	Not reported
Waste Discharge System No:	Not reported
Effective Date:	Not reported
Region 2:	Not reported
WID Id:	Not reported
Solid Waste Id No:	Not reported
Waste Management Uit Name:	Not reported
File Name:	Active Open

HIST CORTESE:

edr_fname:	BAYHILL OFFICE CENTER
edr_fadd1:	950 ELM
City,State,Zip:	SAN BRUNO, CA 94066
Region:	CORTESE
Facility County Code:	41
Reg By:	LTNKA
Reg Id:	41-1161

CERS:

Name:	BAYHILL OFFICE CENTER
Address:	950 ELM AVENUE
City,State,Zip:	SAN BRUNO, CA 94066
Site ID:	871567
CERS ID:	T0608174310
CERS Description:	Leaking Underground Storage Tank Cleanup Site

Affiliation:

Affiliation Type Desc:	Regional Board Caseworker
Entity Name:	UUU - SAN FRANCISCO BAY RWQCB (REGION 2)
Entity Title:	Not reported
Affiliation Address:	1515 CLAY ST SUITE 1400
Affiliation City:	OAKLAND
Affiliation State:	CA
Affiliation Country:	Not reported
Affiliation Zip:	Not reported
Affiliation Phone:	,

Affiliation Type Desc:	Local Agency Caseworker
Entity Name:	JACOB MADDEN - SAN MATEO COUNTY LOP
Entity Title:	Not reported
Affiliation Address:	2000 ALAMEDA DE LAS PULGAS, Suite 100
Affiliation City:	SAN MATEO
Affiliation State:	CA
Affiliation Country:	Not reported

BAYHILL OFFICE CENTER (Continued) **S104494344**

Affiliation Zip:	Not reported
Affiliation Phone:	6503995959,
Affiliation Type Desc:	Regional Board Caseworker
Entity Name:	Regional Water Board - SAN FRANCISCO BAY RWQCB (REGION 2)
Entity Title:	Not reported
Affiliation Address:	1515 CLAY ST SUITE 1400
Affiliation City:	OAKLAND
Affiliation State:	CA
Affiliation Country:	Not reported
Affiliation Zip:	Not reported
Affiliation Phone:	,

AW553 **EQUITY OFFICE LLC** **LUST** **S112961042**
SSW **950 ELM AVE** **Cortese** **N/A**
1/4-1/2 **SAN BRUNO, CA 94066** **HWTS**
0.293 mi. **HAZNET**
1545 ft. **Site 3 of 3 in cluster AW** **CERS**

Relative:
Higher

Actual:
59 ft.

LUST:

Name:	YOU TUBE DEVELOPMENT
Address:	950 ELM AVENUE
City,State,Zip:	SAN BRUNO, CA
Lead Agency:	SAN MATEO COUNTY LOP
Case Type:	LUST Cleanup Site

Geo Track:

Global Id:	T10000021454
Latitude:	37.629901569253
Longitude:	-122.420778515205
Status:	Completed - Case Closed
Status Date:	07/23/2024
Case Worker:	JM
RB Case Number:	Not reported
Local Agency:	SAN MATEO COUNTY LOP
File Location:	Not reported
Local Case Number:	880072
Potential Media Affect:	Soil
Potential Contaminants of Concern:	Diesel
EPA Region:	9
Coordinate Source:	Google Map Move
Cuf Case:	NO
Quantity Released Gallons:	Not reported
Begin Date:	09/26/2023
Leak Reported Date:	09/26/2023
How Discovered:	Not reported
How Discovered Description:	Not reported
Discharge Source:	Tank
Discharge Cause:	Corrosion
Stop Method:	Not reported
Stop Description:	Not reported
No Further Action Date:	07/23/2024
CA Water Watershed Name:	South Bay - San Mateo Bayside (204.40)
Dwr Groundwater Subbasin Name:	Westside (2-035)
Disadvantaged Community:	Not reported
CA Enviroscreen 3 Score:	51-55%
CA Enviroscreen 4 Score:	50-55%

EQUITY OFFICE LLC (Continued) **S112961042**

Military DOD Site: No
Facility Project Subtype: Not reported
RWQCB Region: SAN FRANCISCO BAY RWQCB (REGION 2)
Site History: Not reported

LUST:
Global Id: T10000021454
Contact Type: Local Agency Caseworker - Primary Caseworker
Contact Name: JACOB MADDEN
Organization Name: SAN MATEO COUNTY LOP
Address: 2000 ALAMEDA DE LAS PULGAS, Suite 100
City: SAN MATEO
Email: jmadden@smcgov.org
Phone Number: 6503995959

LUST:
Global Id: T10000021454
Action Type: ENFORCEMENT
Date: 05/03/2024
Action: Closure Summary

Global Id: T10000021454
Action Type: ENFORCEMENT
Date: 05/07/2024
Action: Notification - Public Notice of Case Closure

Global Id: T10000021454
Action Type: ENFORCEMENT
Date: 07/23/2024
Action: Closure/No Further Action Letter

Global Id: T10000021454
Action Type: ENFORCEMENT
Date: 04/26/2024
Action: Closure Summary

Global Id: T10000021454
Action Type: ENFORCEMENT
Date: 01/16/2024
Action: Email Correspondence

Global Id: T10000021454
Action Type: ENFORCEMENT
Date: 11/03/2023
Action: Notice of Responsibility

Global Id: T10000021454
Action Type: ENFORCEMENT
Date: 11/03/2023
Action: Staff Letter

Global Id: T10000021454
Action Type: Other
Date: 09/26/2023
Action: Leak Discovery

Global Id: T10000021454

EQUITY OFFICE LLC (Continued) **S112961042**

Action Type: RESPONSE
Date: 05/15/2024
Action: Preliminary Site Assessment Report - Regulator Responded

Global Id: T10000021454
Action Type: RESPONSE
Date: 11/01/2023
Action: Preliminary Site Assessment Workplan - Regulator Responded

Global Id: T10000021454
Action Type: ENFORCEMENT
Date: 11/03/2023
Action: Staff Letter

Global Id: T10000021454
Action Type: Other
Date: 09/26/2023
Action: Leak Reported

Global Id: T10000021454
Action Type: RESPONSE
Date: 12/08/2023
Action: Verbal Communication

LUST:
Global Id: T10000021454
Status: Open - Case Begin Date
Status Date: 09/26/2023

Global Id: T10000021454
Status: Open - Site Assessment
Status Date: 11/02/2023

Global Id: T10000021454
Status: Open - Eligible for Closure
Status Date: 05/07/2024

Global Id: T10000021454
Status: Completed - Case Closed
Status Date: 07/23/2024

CORTESE:
Name: YOU TUBE DEVELOPMENT
Address: 950 ELM AVENUE
City,State,Zip: SAN BRUNO, CA
Region: CORTESE
Envirostor Id: Not reported
Global ID: T10000021454
Site/Facility Type: LUST CLEANUP SITE
Cleanup Status: COMPLETED - CASE CLOSED
Status Date: Not reported
Site Code: Not reported
Latitude: Not reported
Longitude: Not reported
Owner: Not reported

EQUITY OFFICE LLC (Continued) **S112961042**

Enf Type:	Not reported
Swat R:	Not reported
Flag:	active
Order No:	Not reported
Waste Discharge System No:	Not reported
Effective Date:	Not reported
Region 2:	Not reported
WID Id:	Not reported
Solid Waste Id No:	Not reported
Waste Management Uit Name:	Not reported
File Name:	Active Open

HWTS:

Name:	EQUITY OFFICE LLC
Address:	950 ELM AVE
Address 2:	Not reported
City,State,Zip:	SAN BRUNO, CA 94066
EPA ID:	CAC002616045
Inactive Date:	10/25/2007
Create Date:	04/27/2007
Last Act Date:	Not reported
Mailing Name:	Not reported
Mailing Address:	950 TOWER LANE STE 950
Mailing Address 2:	Not reported
Mailing City,State,Zip:	FOSTER CITY, CA 94404
Owner Name:	EQUITY OFFICE LLC
Owner Address:	950 TOWER LANE STE 950
Owner Address 2:	Not reported
Owner City,State,Zip:	FOSTER CITY, CA 94404
Owner Phone:	Not reported
Owner Fax:	Not reported
Contact Name:	NATALIA MORALES
Contact Address:	950 TOWER LANE STE 950
Contact Address 2:	Not reported
City,State,Zip:	FOSTER CITY, CA 94404
Contact Phone:	Not reported
Contact Fax:	Not reported
Facility Status:	Inactive
Facility Type:	TEMPORARY
Category:	STATE
Latitude:	37.63042
Longitude:	-122.420416

HAZNET:

Name:	EQUITY OFFICE LLC
Address:	950 ELM AVE
Address 2:	Not reported
City,State,Zip:	SAN BRUNO, CA 94066
Contact:	NATALIA MORALES
Telephone:	6503583532
Mailing Name:	Not reported
Mailing Address:	950 TOWER LANE STE 950
Year:	2007
Gepaid:	CAC002616045
TSD EPA ID:	CAD028409019

EQUITY OFFICE LLC (Continued) **S112961042**

CA Waste Code:	151 - Asbestos containing waste
Disposal Method:	H141 - Storage, Bulking, And/Or Transfer Off Site--No Treatment/Reovery (H010-H129) Or (H131-H135)
Tons:	0.125

Additional Information:

Year:	2007
Gen EPA ID:	CAC002616045
Shipment Date:	20070429
Creation Date:	9/24/2007 18:30:06
Receipt Date:	20070503
Manifest ID:	002363647JJK
Trans EPA ID:	CAL000298854
Trans Name:	BAYVIEW ENVIRONMENTAL SERVICES
Trans 2 EPA ID:	CAD982444481
Trans 2 Name:	FILTER RECYCLING SERVICES INC
TSDF EPA ID:	CAD028409019
Trans Name:	CROSBY & OVERTON INC
TSDF Alt EPA ID:	Not reported
TSDF Alt Name:	Not reported
Waste Code Description:	151 - Asbestos-containing waste
RCRA Code:	Not reported
Meth Code:	H141 - Storage, Bulking, And/Or Transfer Off Site--No Treatment/Reovery (H010-H129) Or (H131-H135)
Quantity Tons:	0.125
Waste Quantity:	250
Quantity Unit:	P
Additional Code 1:	Not reported
Additional Code 2:	Not reported
Additional Code 3:	Not reported
Additional Code 4:	Not reported
Additional Code 5:	Not reported

CERS:

Name:	YOU TUBE DEVELOPMENT
Address:	950 ELM AVENUE
City,State,Zip:	SAN BRUNO, CA
Site ID:	883096
CERS ID:	T10000021454
CERS Description:	Leaking Underground Storage Tank Cleanup Site

Affiliation:

Affiliation Type Desc:	Local Agency Caseworker
Entity Name:	JACOB MADDEN - SAN MATEO COUNTY LOP
Entity Title:	Not reported
Affiliation Address:	2000 ALAMEDA DE LAS PULGAS, Suite 100
Affiliation City:	SAN MATEO
Affiliation State:	CA
Affiliation Country:	Not reported
Affiliation Zip:	Not reported
Affiliation Phone:	6503995959,

AS554 **WILL-STA, INC.** **UST FINDER RELEASE** **1029131607**
NE **1276 MONTGOMERY** **N/A**
1/4-1/2 **SAN BRUNO, CA 94066**
0.293 mi.
1546 ft. **Site 2 of 5 in cluster AS**

Relative: **Lower**
Actual: **20 ft.**

UST FINDER RELEASE:

Object ID:	38366
Facility ID:	Not reported
Lust ID:	CAT0608100619
Name:	WILL-STA, INC.
Address:	1276 MONTGOMERY
City,State,Zip:	SAN BRUNO, CA 94066
Address Match Type:	PointAddress
Reported Date:	Not reported
Status:	No Further Action
Substance:	Not reported
Population within 1500ft:	677
Domestic Wells within 1500ft:	0
Land Use:	Developed, High Intensity
Within SPA:	No
SPA PWS Facility ID:	Not reported
SPA Water Type:	Not reported
SPA Facility Type:	Not reported
SPA HUC12:	Not reported
Within WHPA:	Yes
WHPA PWS Facility ID:	CA4110009_10185
WHPA Water Type:	GW - Ground water
WHPA Facility Type:	WL - Well
WHPA HUC12:	180500040903
Within 100yr Floodplain:	No
Tribe:	Not reported
EPA Region:	9
NFA Letter 1:	Not reported
NFA Letter 2:	Not reported
NFA Letter 3:	Not reported
NFA Letter 4:	Not reported
Closed With Residual Contaminate:	Not reported
Coordinate Source:	Geocode
X Coord:	-122.4124
Y Coord:	37.64045
Latitude:	37.64045
Longitude:	-122.4124

AS555 **WILL-STA, INC.** **LUST** **S103472813**
NE **1276 MONTGOMERY** **San Mateo Co. BI** **N/A**
1/4-1/2 **SAN BRUNO, CA 94066** **Cortese**
0.293 mi. **HIST CORTESE**
1546 ft. **Site 3 of 5 in cluster AS** **CERS**

Relative: **Lower**
Actual: **20 ft.**

SAN MATEO CO. LUST:

Name:	WILL-STA, INC.
Address:	1276 MONTGOMERY AVE
City,State,Zip:	SAN BRUNO, CA
Region:	SAN MATEO
Facility ID:	880011
Facility Status:	9- Case Closed
Global ID:	T0608100619
APN Number:	Not reported
Case Type:	SAN BRUNO, CA

WILL-STA, INC. (Continued) **S103472813**

EDR Link ID: SAN BRUNO, CA

LUST:
Name: WILL-STA, INC.
Address: 1276 MONTGOMERY
City,State,Zip: SAN BRUNO, CA 94066
Lead Agency: SAN MATEO COUNTY LOP
Case Type: LUST Cleanup Site

Geo Track:
Global Id: T0608100619
Latitude: 37.640441
Longitude: -122.41137
Status: Completed - Case Closed
Status Date: 01/17/1996
Case Worker: JM
RB Case Number: 41-0650
Local Agency: SAN MATEO COUNTY LOP
File Location: Local Agency
Local Case Number: 880011
Potential Media Affect: Other Groundwater (uses other than drinking water)
Potential Contaminants of Concern: Gasoline
EPA Region: 9
Coordinate Source: * Historical Geocode - Exact Address Match
Cuf Case: YES
Quantity Released Gallons: 0
Begin Date: 09/02/1986
Leak Reported Date: 10/02/1986
How Discovered: Other Means
How Discovered Description: Not reported
Discharge Source: Not reported
Discharge Cause: Not reported
Stop Method: Other Means
Stop Description: Not reported
No Further Action Date: 01/17/1996
CA Water Watershed Name: South Bay - San Mateo Bayside (204.40)
Dwr Groundwater Subbasin Name: Westside (2-035)
Disadvantaged Community: Not reported
CA Enviroscreen 3 Score: 71-75%
CA Enviroscreen 4 Score: 80-85%
Military DOD Site: No
Facility Project Subtype: Not reported
RWQCB Region: SAN FRANCISCO BAY RWQCB (REGION 2)
Site History: Not reported

LUST:
Global Id: T0608100619
Contact Type: Local Agency Caseworker - Primary Caseworker
Contact Name: JACOB MADDEN
Organization Name: SAN MATEO COUNTY LOP
Address: 2000 ALAMEDA DE LAS PULGAS, Suite 100
City: SAN MATEO
Email: jmadden@smcgov.org
Phone Number: 6503995959

Global Id: T0608100619
Contact Type: Regional Board Caseworker

WILL-STA, INC. (Continued) **S103472813**

Contact Name: Regional Water Board
Organization Name: SAN FRANCISCO BAY RWQCB (REGION 2)
Address: 1515 CLAY ST SUITE 1400
City: OAKLAND
Email: Not reported
Phone Number: Not reported

Global Id: T0608100619
Contact Type: Regional Board Caseworker
Contact Name: UUU
Organization Name: SAN FRANCISCO BAY RWQCB (REGION 2)
Address: 1515 CLAY ST SUITE 1400
City: OAKLAND
Email: Not reported
Phone Number: Not reported

LUST:
Global Id: T0608100619
Action Type: ENFORCEMENT
Date: 11/01/2006
Action: Technical Correspondence / Assistance / Other

Global Id: T0608100619
Action Type: Other
Date: 09/10/1986
Action: Leak Discovery

Global Id: T0608100619
Action Type: Other
Date: 10/02/1986
Action: Leak Reported

Global Id: T0608100619
Action Type: ENFORCEMENT
Date: 06/05/1991
Action: Notice of Responsibility - #1

Global Id: T0608100619
Action Type: RESPONSE
Date: 01/07/1996
Action: Other Report / Document

LUST:
Global Id: T0608100619
Status: Open - Case Begin Date
Status Date: 09/02/1986

Global Id: T0608100619
Status: Completed - Case Closed
Status Date: 01/17/1996

LUST REG 2:
Region: 2
Facility Id: Not reported
Facility Status: Case Closed

WILL-STA, INC. (Continued) **S103472813**

Case Number: 880011
How Discovered: OM
Leak Cause: Unknown
Leak Source: Unknown
Date Leak Confirmed: Not reported
Oversight Program: LUST
Prelim. Site Assesment Wokplan Submitted: Not reported
Preliminary Site Assesment Began: Not reported
Pollution Characterization Began: Not reported
Pollution Remediation Plan Submitted: Not reported
Date Remediation Action Underway: Not reported
Date Post Remedial Action Monitoring Began: Not reported

San Mateo Co. BI:
Name: A & Z AUTO BODY
Address: 1276 MONTGOMERY
City,State,Zip: SAN BRUNO, CA 94066
Region: SAN MATEO
Facility ID: FA0029457
Prog Element Code: STORMWATER ANNUAL INSPECTION FEE
Record Id: PR0053759
Description: STORMWATER ANNUAL FEE - INSP FREQ EVERY 2 YRS
Facility Status: Inactive, non-billable
Program Category: STORMWATER

Name: A & Z AUTO BODY
Address: 1276 MONTGOMERY
City,State,Zip: SAN BRUNO, CA 94066
Region: SAN MATEO
Facility ID: FA0029457
Prog Element Code: GENERATES <27 GAL/YEAR
Record Id: PR0050145
Description: GENERATES <27 GAL/YEAR
Facility Status: Inactive, non-billable
Program Category: HAZARDOUS WASTE PROGRAM

Name: A & Z AUTO BODY
Address: 1276 MONTGOMERY
City,State,Zip: SAN BRUNO, CA 94066
Region: SAN MATEO
Facility ID: FA0029457
Prog Element Code: BUSINESS PLAN - GENERAL
Record Id: PR0065036
Description: BUSINESS PLAN - GENERAL
Facility Status: Inactive, non-billable
Program Category: BUSINESS PLAN PROGRAM

CORTESE:
Name: WILL-STA, INC.
Address: 1276 MONTGOMERY
City,State,Zip: SAN BRUNO, CA 94066
Region: CORTESE
Envirostor Id: Not reported
Global ID: T0608100619
Site/Facility Type: LUST CLEANUP SITE
Cleanup Status: COMPLETED - CASE CLOSED

WILL-STA, INC. (Continued) **S103472813**

Status Date:	Not reported
Site Code:	Not reported
Latitude:	Not reported
Longitude:	Not reported
Owner:	Not reported
Enf Type:	Not reported
Swat R:	Not reported
Flag:	active
Order No:	Not reported
Waste Discharge System No:	Not reported
Effective Date:	Not reported
Region 2:	Not reported
WID Id:	Not reported
Solid Waste Id No:	Not reported
Waste Management Uit Name:	Not reported
File Name:	Active Open

HIST CORTESE:

edr_fname:	WILL STA INC
edr_fadd1:	1276 MONTGOMERY
City,State,Zip:	SAN BRUNO, CA 94066
Region:	CORTESE
Facility County Code:	41
Reg By:	LTNKA
Reg Id:	41-0650

CERS:

Name:	WILL-STA, INC.
Address:	1276 MONTGOMERY
City,State,Zip:	SAN BRUNO, CA 94066
Site ID:	867153
CERS ID:	T0608100619
CERS Description:	Leaking Underground Storage Tank Cleanup Site

Affiliation:

Affiliation Type Desc:	Regional Board Caseworker
Entity Name:	Regional Water Board - SAN FRANCISCO BAY RWQCB (REGION 2)
Entity Title:	Not reported
Affiliation Address:	1515 CLAY ST SUITE 1400
Affiliation City:	OAKLAND
Affiliation State:	CA
Affiliation Country:	Not reported
Affiliation Zip:	Not reported
Affiliation Phone:	,
Affiliation Type Desc:	Local Agency Caseworker
Entity Name:	JACOB MADDEN - SAN MATEO COUNTY LOP
Entity Title:	Not reported
Affiliation Address:	2000 ALAMEDA DE LAS PULGAS, Suite 100
Affiliation City:	SAN MATEO
Affiliation State:	CA
Affiliation Country:	Not reported
Affiliation Zip:	Not reported
Affiliation Phone:	6503995959,
Affiliation Type Desc:	Regional Board Caseworker
Entity Name:	UUU - SAN FRANCISCO BAY RWQCB (REGION 2)

WILL-STA, INC. (Continued) **S103472813**

Entity Title:	Not reported
Affiliation Address:	1515 CLAY ST SUITE 1400
Affiliation City:	OAKLAND
Affiliation State:	CA
Affiliation Country:	Not reported
Affiliation Zip:	Not reported
Affiliation Phone:	,

AP556 **SAN BRUNO GLASS CENTER** **LUST** **U001594820**
ENE **1160 SAN MATEO** **HIST UST** **N/A**
1/4-1/2 **SOUTH SAN FRANCISCO, CA 94080** **Cortese**
0.294 mi. **HIST CORTESE**
1550 ft. **Site 13 of 13 in cluster AP** **CERS**

Relative:
Lower

Actual:
20 ft.

SAN MATEO CO. LUST:

Name:	SAN BRUNO GLASS CENTER
Address:	1160 SAN MATEO AVE
City,State,Zip:	SOUTH SAN FRANCISCO, CA
Region:	SAN MATEO
Facility ID:	550065
Facility Status:	9- Case Closed
Global ID:	T0608100440
APN Number:	Not reported
Case Type:	SOUTH SAN FRANCISCO, CA
EDR Link ID:	SOUTH SAN FRANCISCO, CA

LUST:

Name:	SAN BRUNO GLASS CENTER
Address:	1160 SAN MATEO
City,State,Zip:	SOUTH SAN FRANCISCO, CA 94080
Lead Agency:	SAN MATEO COUNTY LOP
Case Type:	LUST Cleanup Site

Geo Track:

Global Id:	T0608100440
Latitude:	37.638422
Longitude:	-122.410895
Status:	Completed - Case Closed
Status Date:	10/11/2002
Case Worker:	JM
RB Case Number:	41-0464
Local Agency:	SAN MATEO COUNTY LOP
File Location:	Local Agency Warehouse
Local Case Number:	550065
Potential Media Affect:	Other Groundwater (uses other than drinking water)
Potential Contaminants of Concern:	Gasoline
EPA Region:	9
Coordinate Source:	Google Geocode
Cuf Case:	YES
Quantity Released Gallons:	0
Begin Date:	11/30/1989
Leak Reported Date:	11/30/1989
How Discovered:	Other Means
How Discovered Description:	Not reported
Discharge Source:	Not reported
Discharge Cause:	Not reported

SAN BRUNO GLASS CENTER (Continued) **U001594820**

Stop Method: Other Means
Stop Description: Not reported
No Further Action Date: 10/11/2002
CA Water Watershed Name: South Bay - San Mateo Bayside (204.40)
Dwr Groundwater Subbasin Name: Westside (2-035)
Disadvantaged Community: Not reported
CA Enviroscreen 3 Score: 71-75%
CA Enviroscreen 4 Score: 80-85%
Military DOD Site: No
Facility Project Subtype: Not reported
RWQCB Region: SAN FRANCISCO BAY RWQCB (REGION 2)
Site History: Not reported

LUST:
Global Id: T0608100440
Contact Type: Local Agency Caseworker - Primary Caseworker
Contact Name: JACOB MADDEN
Organization Name: SAN MATEO COUNTY LOP
Address: 2000 ALAMEDA DE LAS PULGAS, Suite 100
City: SAN MATEO
Email: jmadden@smcgov.org
Phone Number: 6503995959

Global Id: T0608100440
Contact Type: Regional Board Caseworker
Contact Name: Regional Water Board
Organization Name: SAN FRANCISCO BAY RWQCB (REGION 2)
Address: 1515 CLAY ST SUITE 1400
City: OAKLAND
Email: Not reported
Phone Number: Not reported

Global Id: T0608100440
Contact Type: Regional Board Caseworker
Contact Name: UUU
Organization Name: SAN FRANCISCO BAY RWQCB (REGION 2)
Address: 1515 CLAY ST SUITE 1400
City: OAKLAND
Email: Not reported
Phone Number: Not reported

LUST:
Global Id: T0608100440
Action Type: Other
Date: 10/23/1990
Action: Leak Discovery

Global Id: T0608100440
Action Type: Other
Date: 11/30/1989
Action: Leak Reported

Global Id: T0608100440
Action Type: RESPONSE
Date: 09/17/2002
Action: Other Report / Document

SAN BRUNO GLASS CENTER (Continued) **U001594820**

Global Id: T0608100440
Action Type: ENFORCEMENT
Date: 06/18/1997
Action: Notice of Responsibility - #1

Global Id: T0608100440
Action Type: REMEDIATION
Date: 01/23/1990
Action: Excavation

Global Id: T0608100440
Action Type: ENFORCEMENT
Date: 11/01/2006
Action: Technical Correspondence / Assistance / Other

LUST:
Global Id: T0608100440
Status: Open - Case Begin Date
Status Date: 11/30/1989

Global Id: T0608100440
Status: Completed - Case Closed
Status Date: 10/11/2002

HIST UST:
Name: SAN BRUNO GLASS CENTER
Address: 1160 SAN MATEO AVE
City,State,Zip: SOUTH SAN FRANCISCO, CA 94080
File Number: 0002c1d1

URL:
Region: STATE
Facility ID: 00000013974
Facility Type: Other
Other Type: GLASS SHOP
Contact Name: Not reported
Telephone: 4155886775
Owner Name: RICHARD LOWENTHAL
Owner Address: 546 SKYLINE DRIVE
Owner City,St,Zip: SAN BRUNO, CA 94066
Total Tanks: 0001

Tank Num: 001
Container Num: 1
Year Installed: 1973
Tank Capacity: 00001000
Tank Used for: PRODUCT
Type of Fuel: UNLEADED
Container Construction Thickness: Not reported
Leak Detection: Stock Inventor

Click here for Geo Tracker PDF:

CORTESE:
Name: SAN BRUNO GLASS CENTER

SAN BRUNO GLASS CENTER (Continued) **U001594820**

Address:	1160 SAN MATEO
City,State,Zip:	SOUTH SAN FRANCISCO, CA 94080
Region:	CORTESE
Envirostor Id:	Not reported
Global ID:	T0608100440
Site/Facility Type:	LUST CLEANUP SITE
Cleanup Status:	COMPLETED - CASE CLOSED
Status Date:	Not reported
Site Code:	Not reported
Latitude:	Not reported
Longitude:	Not reported
Owner:	Not reported
Enf Type:	Not reported
Swat R:	Not reported
Flag:	active
Order No:	Not reported
Waste Discharge System No:	Not reported
Effective Date:	Not reported
Region 2:	Not reported
WID Id:	Not reported
Solid Waste Id No:	Not reported
Waste Management Uit Name:	Not reported
File Name:	Active Open

HIST CORTESE:

edr_fname:	SAN BRUNO GLASS CENTER
edr_fadd1:	1160 SAN MATEO
City,State,Zip:	SOUTH SAN FRANCISCO, CA 94080
Region:	CORTESE
Facility County Code:	41
Reg By:	LTNKA
Reg Id:	41-0464

CERS:

Name:	SAN BRUNO GLASS CENTER
Address:	1160 SAN MATEO
City,State,Zip:	SOUTH SAN FRANCISCO, CA 94080
Site ID:	846852
CERS ID:	T0608100440
CERS Description:	Leaking Underground Storage Tank Cleanup Site

Affiliation:

Affiliation Type Desc:	Local Agency Caseworker
Entity Name:	JACOB MADDEN - SAN MATEO COUNTY LOP
Entity Title:	Not reported
Affiliation Address:	2000 ALAMEDA DE LAS PULGAS, Suite 100
Affiliation City:	SAN MATEO
Affiliation State:	CA
Affiliation Country:	Not reported
Affiliation Zip:	Not reported
Affiliation Phone:	6503995959,

Affiliation Type Desc:	Regional Board Caseworker
Entity Name:	Regional Water Board - SAN FRANCISCO BAY RWQCB (REGION 2)
Entity Title:	Not reported
Affiliation Address:	1515 CLAY ST SUITE 1400
Affiliation City:	OAKLAND

SAN BRUNO GLASS CENTER (Continued) **U001594820**

Affiliation State: CA
Affiliation Country: Not reported
Affiliation Zip: Not reported
Affiliation Phone: ,

Affiliation Type Desc: Regional Board Caseworker
Entity Name: UUU - SAN FRANCISCO BAY RWQCB (REGION 2)
Entity Title: Not reported
Affiliation Address: 1515 CLAY ST SUITE 1400
Affiliation City: OAKLAND
Affiliation State: CA
Affiliation Country: Not reported
Affiliation Zip: Not reported
Affiliation Phone: ,

AX557 **INTERNATIONAL PAINT CO (CALIF) INC** **SEMS-ARCHIVE** **1000217022**
NE **220 S LINDEN AVE** **CORRACTS** **CAD009114240**
1/4-1/2 **SOUTH SAN FRANCISCO, CA 94080** **RCRA-SQG**
0.315 mi. **ENVIROSTOR**
1665 ft. **Site 1 of 5 in cluster AX** **CPS-SLIC**
FINDS
Relative: **ECHO**
Lower **San Mateo Co. BI**
HIST CORTESE
Actual: **HWP**
20 ft. **CERS**

SEMS Archive:
Site ID: 0903309
EPA ID: CAD009114240
Name: INTERNATIONAL PAINT CO (CALIF) INC
Address: 220 S LINDEN AVE
Address 2: Not reported
City,State,Zip: SOUTH SAN FRANCISCO, CA 94080
Cong District: 11
FIPS Code: 06081
FF: N
NPL: Not on the NPL
Non NPL Status: NFRAP-Site does not qualify for the NPL based on existing information

SEMS Archive Detail:
Region: 09
Site ID: 0903309
EPA ID: CAD009114240
Site Name: INTERNATIONAL PAINT CO (CALIF) INC
NPL: N
FF: N
OU: 00
Action Code: PA
Action Name: PA
SEQ: 1
Start Date: Not reported
Finish Date: 1990-06-27 04:00:00
Qual: D
Current Action Lead: EPA Perf

Region: 09

INTERNATIONAL PAINT CO (CALIF) INC (Continued) **1000217022**

Site ID: 0903309
EPA ID: CAD009114240
Site Name: INTERNATIONAL PAINT CO (CALIF) INC
NPL: N
FF: N
OU: 00
Action Code: DS
Action Name: DISCVRY
SEQ: 1
Start Date: 1989-07-28 04:00:00
Finish Date: 1989-07-28 04:00:00
Qual: Not reported
Current Action Lead: EPA Perf

Region: 09
Site ID: 0903309
EPA ID: CAD009114240
Site Name: INTERNATIONAL PAINT CO (CALIF) INC
NPL: N
FF: N
OU: 00
Action Code: SI
Action Name: SI
SEQ: 1
Start Date: Not reported
Finish Date: 1991-02-21 05:00:00
Qual: D
Current Action Lead: EPA Perf

Region: 09
Site ID: 0903309
EPA ID: CAD009114240
Site Name: INTERNATIONAL PAINT CO (CALIF) INC
NPL: N
FF: N
OU: 00
Action Code: VS
Action Name: ARCH SITE
SEQ: 1
Start Date: Not reported
Finish Date: 1996-01-23 05:00:00
Qual: Not reported
Current Action Lead: EPA Perf In-Hse

CORRACTS:
Name: INTERNATIONAL PAINT CO (CALIF) INC
Address: 220 S LINDEN AVE
Address 2: Not reported
EPA ID: CAD009114240
Area Name: ENTIRE FACILITY
Corrective Action: CA PRIORITIZATION-LOW CA PRIORITY
Actual Date: 19900627
Air Release Indicator: Not reported
Groundwater Release Indicator: Not reported
Soil Release Indicator: Not reported
Surface Water Release Indicator: Not reported

INTERNATIONAL PAINT CO (CALIF) INC (Continued) **1000217022**

Name:	INTERNATIONAL PAINT CO (CALIF) INC
Address:	220 S LINDEN AVE
Address 2:	Not reported
EPA ID:	CAD009114240
Area Name:	ENTIRE FACILITY
Corrective Action:	CA PRIORITIZATION-LOW CA PRIORITY
Actual Date:	19920330
Air Release Indicator:	Not reported
Groundwater Release Indicator:	Not reported
Soil Release Indicator:	Not reported
Surface Water Release Indicator:	Not reported

RCRA Listings:

Date Form Received by Agency:	19960901
Handler Name:	International Paint Co (Calif) Inc
Handler Address:	220 S Linden Ave
Handler City,State,Zip:	SOUTH SAN FRANCISCO, CA 94080
EPA ID:	CAD009114240
Contact Name:	Not reported
Contact Address:	Not reported
Contact City,State,Zip:	Not reported
Contact Telephone:	Not reported
Contact Fax:	Not reported
Contact Email:	Not reported
Contact Title:	Not reported
EPA Region:	09
Land Type:	Not reported
Federal Waste Generator Description:	Small Quantity Generator
Non-Notifier:	Not reported
Biennial Report Cycle:	Not reported
Accessibility:	Not reported
Active Site Indicator:	Handler Activities
State District Owner:	Ca
State District:	2
Mailing Address:	220 S LINDEN AVE
Mailing City,State,Zip:	SOUTH SAN FRANCISCO, CA 94080
Owner Name:	Not reported
Owner Type:	Not reported
Operator Name:	International Paint Co (Calif) Inc,
Operator Type:	Private
Short-Term Generator Activity:	No
Importer Activity:	No
Mixed Waste Generator:	No
Transporter Activity:	No
Transfer Facility Activity:	No
Recycler Activity with Storage:	No
Small Quantity On-Site Burner Exemption:	No
Smelting Melting and Refining Furnace Exemption:	No
Underground Injection Control:	No
Off-Site Waste Receipt:	No
Universal Waste Indicator:	No
Universal Waste Destination Facility:	No
Federal Universal Waste:	No
Active Site State-Reg Handler:	---
Federal Facility Indicator:	Not reported
Hazardous Secondary Material Indicator:	N
Sub-Part K Indicator:	Not reported

INTERNATIONAL PAINT CO (CALIF) INC (Continued) **1000217022**

2018 GPRA Permit Baseline:	Not on the Baseline
2018 GPRA Renewals Baseline:	Not on the Baseline
202 GPRA Corrective Action Baseline:	No
Subject to Corrective Action Universe:	No
Non-TSDFs Where RCRA CA has Been Imposed Universe:	No
Corrective Action Priority Ranking:	Low
Environmental Control Indicator:	No
Institutional Control Indicator:	No
Human Exposure Controls Indicator:	N/A
Groundwater Controls Indicator:	N/A
Significant Non-Complier Universe:	No
Unaddressed Significant Non-Complier Universe:	No
Addressed Significant Non-Complier Universe:	No
Significant Non-Complier With a Compliance Schedule Universe:	No
Financial Assurance Required:	Not reported
Handler Date of Last Change:	20020917
Recognized Trader-Importer:	No
Recognized Trader-Exporter:	No
Importer of Spent Lead Acid Batteries:	No
Exporter of Spent Lead Acid Batteries:	No
Recycler Activity Without Storage:	No
Manifest Broker:	No
Sub-Part P Indicator:	No

Handler - Owner Operator:

Owner/Operator Indicator:	Operator
Owner/Operator Name:	INTERNATIONAL PAINT CO (CALIF) INC,
Legal Status:	Private
Date Became Current:	Not reported
Date Ended Current:	Not reported
Owner/Operator Address:	220 SOUTH LINDEN AVENUE
Owner/Operator City,State,Zip:	CITY NOT REPORTED, CA 99999
Owner/Operator Telephone:	415-588-8663
Owner/Operator Telephone Ext:	Not reported
Owner/Operator Fax:	Not reported
Owner/Operator Email:	Not reported

Owner/Operator Indicator:	Owner
Owner/Operator Name:	INTERNATIONAL PAINT CO (CALIF) INC,
Legal Status:	Private
Date Became Current:	Not reported
Date Ended Current:	Not reported
Owner/Operator Address:	220 SOUTH LINDEN AVENUE
Owner/Operator City,State,Zip:	SOUTH SAN FRANCISCO, CA 94080
Owner/Operator Telephone:	415-588-8663
Owner/Operator Telephone Ext:	Not reported
Owner/Operator Fax:	Not reported
Owner/Operator Email:	Not reported

Historic Generators:

Receive Date:	19960901
Handler Name:	INTERNATIONAL PAINT CO (CALIF) INC
Federal Waste Generator Description:	Small Quantity Generator
State District Owner:	Ca
Large Quantity Handler of Universal Waste:	No

INTERNATIONAL PAINT CO (CALIF) INC (Continued) **1000217022**

Recognized Trader Importer: No
Recognized Trader Exporter: No
Spent Lead Acid Battery Importer: No
Spent Lead Acid Battery Exporter: No
Current Record: Yes
Non Storage Recycler Activity: Not reported
Electronic Manifest Broker: Not reported

Receive Date: 19800814
Handler Name: INTERNATIONAL PAINT CO (CALIF) INC
Federal Waste Generator Description: Large Quantity Generator
State District Owner: Ca
Large Quantity Handler of Universal Waste: No
Recognized Trader Importer: No
Recognized Trader Exporter: No
Spent Lead Acid Battery Importer: No
Spent Lead Acid Battery Exporter: No
Current Record: No
Non Storage Recycler Activity: Not reported
Electronic Manifest Broker: Not reported

List of NAICS Codes and Descriptions:
NAICS Code: 32551
NAICS Description: PAINT AND COATING MANUFACTURING

Has the Facility Received Notices of Violations:
Found Violation: Yes
Agency Which Determined Violation: EPA
Violation Short Description: Generators - General
Date Violation was Determined: 19880921
Actual Return to Compliance Date: 19930921
Return to Compliance Qualifier: Not Resolved
Violation Responsible Agency: EPA
Scheduled Compliance Date: Not reported
Enforcement Identifier: Not reported
Date of Enforcement Action: Not reported
Enforcement Responsible Agency: Not reported
Enforcement Docket Number: Not reported
Enforcement Attorney: Not reported
Corrective Action Component: Not reported
Appeal Initiated Date: Not reported
Appeal Resolution Date: Not reported
Disposition Status Date: Not reported
Disposition Status: Not reported
Disposition Status Description: Not reported
Consent/Final Order Sequence Number: Not reported
Consent/Final Order Respondent Name: Not reported
Consent/Final Order Lead Agency: Not reported
Enforcement Type: Not reported
Enforcement Responsible Person: Not reported
Enforcement Responsible Sub-Organization: Not reported
SEP Sequence Number: Not reported
SEP Expenditure Amount: Not reported
SEP Scheduled Completion Date: Not reported
SEP Actual Date: Not reported
SEP Defaulted Date: Not reported

INTERNATIONAL PAINT CO (CALIF) INC (Continued) **1000217022**

SEP Type:	Not reported
SEP Type Description:	Not reported
Proposed Amount:	Not reported
Final Monetary Amount:	Not reported
Paid Amount:	Not reported
Final Count:	Not reported
Final Amount:	Not reported

Found Violation:	Yes
Agency Which Determined Violation:	EPA
Violation Short Description:	Transporters - General
Date Violation was Determined:	19880921
Actual Return to Compliance Date:	19930921
Return to Compliance Qualifier:	Not Resolved
Violation Responsible Agency:	EPA
Scheduled Compliance Date:	Not reported
Enforcement Identifier:	Not reported
Date of Enforcement Action:	Not reported
Enforcement Responsible Agency:	Not reported
Enforcement Docket Number:	Not reported
Enforcement Attorney:	Not reported
Corrective Action Component:	Not reported
Appeal Initiated Date:	Not reported
Appeal Resolution Date:	Not reported
Disposition Status Date:	Not reported
Disposition Status:	Not reported
Disposition Status Description:	Not reported
Consent/Final Order Sequence Number:	Not reported
Consent/Final Order Respondent Name:	Not reported
Consent/Final Order Lead Agency:	Not reported
Enforcement Type:	Not reported
Enforcement Responsible Person:	Not reported
Enforcement Responsible Sub-Organization:	Not reported
SEP Sequence Number:	Not reported
SEP Expenditure Amount:	Not reported
SEP Scheduled Completion Date:	Not reported
SEP Actual Date:	Not reported
SEP Defaulted Date:	Not reported
SEP Type:	Not reported
SEP Type Description:	Not reported
Proposed Amount:	Not reported
Final Monetary Amount:	Not reported
Paid Amount:	Not reported
Final Count:	Not reported
Final Amount:	Not reported

Evaluation Action Summary:

Evaluation Date:	19880921
Evaluation Responsible Agency:	EPA
Found Violation:	Yes
Evaluation Type Description:	COMPLIANCE EVALUATION INSPECTION
Evaluation Responsible Person Identifier:	R9EPA
Evaluation Responsible Sub-Organization:	Not reported
Actual Return to Compliance Date:	19930921
Scheduled Compliance Date:	Not reported
Date of Request:	Not reported
Date Response Received:	Not reported

INTERNATIONAL PAINT CO (CALIF) INC (Continued) **1000217022**

Request Agency:	Not reported
Former Citation:	Not reported
Evaluation Date:	19880921
Evaluation Responsible Agency:	EPA
Found Violation:	Yes
Evaluation Type Description:	COMPLIANCE EVALUATION INSPECTION
Evaluation Responsible Person Identifier:	R9EPA
Evaluation Responsible Sub-Organization:	Not reported
Actual Return to Compliance Date:	19930921
Scheduled Compliance Date:	Not reported
Date of Request:	Not reported
Date Response Received:	Not reported
Request Agency:	Not reported
Former Citation:	Not reported

ENVIROSTOR:

Name:	L & D EQUIPMENT CO INC DBA LAUNDRY & DRY CLEANING EQUIPMENT CO
Address:	220 S LINDEN AVE
City,State,Zip:	SOUTH SAN FRANCISCO, CA 940806411
Facility ID:	80001592
Status:	Refer: RWQCB
Status Date:	05/10/2011
Site Code:	551110
Site Type:	Corrective Action
Site Type Detailed:	Corrective Action
Acres:	2.29
NPL:	NO
Regulatory Agencies:	SMBRP, RWQCB 2 - San Francisco Bay
Lead Agency:	RWQCB 2 - San Francisco Bay
Program Manager:	Not reported
Supervisor:	Denise Tsuji
Division Branch:	Cleanup Berkeley
Assembly:	21
Senate:	13
Special Program:	Not reported
Restricted Use:	NO
Site Mgmt Req:	NONE SPECIFIED
Funding:	Not reported
Latitude:	37.64127
Longitude:	-122.4124
APN:	014-242-010, 014242010
Past Use:	PAINT MANUFACTURING
Potential COC:	Trichloroethylene (TCE Ethylbenzene Toluene Xylenes
Confirmed COC:	Ethylbenzene Toluene Xylenes Trichloroethylene (TCE
Potential Description:	OTH, SOIL
Alias Name:	Courtaulds Coating
Alias Type:	Alternate Name
Alias Name:	International Paint
Alias Type:	Alternate Name
Alias Name:	014-242-010
Alias Type:	APN
Alias Name:	014242010
Alias Type:	APN
Alias Name:	CAD009114240
Alias Type:	EPA Identification Number

INTERNATIONAL PAINT CO (CALIF) INC (Continued) **1000217022**

Alias Name: 38280291
Alias Type: Former Project ID
Alias Name: SLT2O324940
Alias Type: GeoTracker Global ID
Alias Name: 551110
Alias Type: Project Code (Site Code)
Alias Name: 80001592
Alias Type: Envirostor ID Number

Alias Name:
Alias Type: External Website Link / URL

Completed Info:
Completed Area Name: PROJECT WIDE
Completed Sub Area Name: Not reported
Completed Document Type: RCRA Facility Assessment Report
Completed Date: 02/02/1991
Comments: This RFA was uploaded by the FAST team on 11/16/2009. This activity was created to facilitate uploading the RFA. The original RFA was prepared in FEb 1991. Rizgar Ghazi

Completed Area Name: PROJECT WIDE
Completed Sub Area Name: Not reported
Completed Document Type: RCRA Facility Assessment Report
Completed Date: 05/10/1991
Comments: Not reported

Completed Area Name: PROJECT WIDE
Completed Sub Area Name: Not reported
Completed Document Type: Other Report
Completed Date: 03/04/1993
Comments: EPA's RCRA Facility Assessment (RFA) concluded no further action under CERCLA only because it was being evaluated under the EPA (Superfund/RCRA) Program.

Completed Area Name: PROJECT WIDE
Completed Sub Area Name: Not reported
Completed Document Type: *Correspondence - Received
Completed Date: 11/22/2002
Comments: Not reported

Completed Area Name: PROJECT WIDE
Completed Sub Area Name: Not reported
Completed Document Type: Preliminary Assessment Report
Completed Date: 02/21/1991
Comments: Not reported

Completed Area Name: PROJECT WIDE
Completed Sub Area Name: Not reported
Completed Document Type: Preliminary Assessment Report
Completed Date: 06/27/1990
Comments: Not reported

Future Area Name: Not reported
Future Sub Area Name: Not reported
Future Document Type: Not reported
Future Due Date: Not reported
Schedule Area Name: Not reported

INTERNATIONAL PAINT CO (CALIF) INC (Continued) **1000217022**

Schedule Sub Area Name: Not reported
Schedule Document Type: Not reported
Schedule Due Date: Not reported
Schedule Revised Date: Not reported

SLIC REG 2:
Region: 2
Facility ID: 41S0030
Facility Status: Pollution Characterization
Date Closed: Not reported
Local Case #: Not reported
How Discovered: Tank Closure
Leak Cause: UNK
Leak Source: UNK
Date Confirmed: Not reported
Date Prelim Site Assmnt Workplan Submitted: Not reported
Date Preliminary Site Assessment Began: Not reported
Date Pollution Characterization Began: 4/8/1991
Date Remediation Plan Submitted: Not reported
Date Remedial Action Underway: Not reported
Date Post Remedial Action Monitoring Began: Not reported

Region: 2
Facility ID: 41S0030
Facility Status: Leak being confirmed
Date Closed: Not reported
Local Case #: Not reported
How Discovered: Not reported
Leak Cause: Not reported
Leak Source: Not reported
Date Confirmed: Not reported
Date Prelim Site Assmnt Workplan Submitted: Not reported
Date Preliminary Site Assessment Began: Not reported
Date Pollution Characterization Began: Not reported
Date Remediation Plan Submitted: Not reported
Date Remedial Action Underway: Not reported
Date Post Remedial Action Monitoring Began: Not reported

CPS-SLIC:
Name: INTERNATIONAL PAINT COURTALD COATINGS
Address: 220 SOUTH LINDEN AVE
City,State,Zip: SOUTH SAN FRANCISCO, CA 94081
Region: STATE
Facility Status: **Completed - Case Closed**
Status Date: 04/11/2017
Global Id: T0608191588
Lead Agency: SAN FRANCISCO BAY RWQCB (REGION 2)
Lead Agency Case Number: Not reported
Latitude: 37.6413528638464
Longitude: -122.412581886261
Case Type: Cleanup Program Site
Case Worker: UUU
Local Agency: SAN MATEO COUNTY LOP
RB Case Number: 41S0030
File Location: Not reported
Potential Media Affected: Other Groundwater (uses other than drinking water)

INTERNATIONAL PAINT CO (CALIF) INC (Continued) **1000217022**

Potential Contaminants of Concern:	* Solvents
EPA Region:	9
Coordinate Source:	Google Map Move
Cuf Case:	NO
Quantity Released Gallons:	0
Begin Date:	04/08/1989
Leak Reported Date:	04/08/1989
How Discovered:	Tank Closure
How Discovered Description:	Not reported
Discharge Source:	Other
Discharge Cause:	Unknown
Stop Method:	Not reported
Stop Description:	Not reported
No Further Action Date:	04/11/2017
CA Water Watershed Name:	South Bay - San Mateo Bayside (204.40)
Dwr Groundwater Subbasin Name:	Westside (2-035)
Disadvantaged Community:	Not reported
CA Enviroscreen 3 Score:	81-85%
CA Enviroscreen 4 Score:	80-85%
Military DOD Site:	No
Facility Project Subtype:	Not reported
RWQCB Region:	SAN FRANCISCO BAY RWQCB (REGION 2)
Site History:	Not reported

Click here to access the California GeoTracker records for this facility:

FINDS:
Registry ID: 110002635006

Click Here for FRS Facility Detail Report:

Environmental Interest/Information System:
The National Compliance Database (NCDB) supports implementation of the Federal Insecticide, Fungicide, and Rodenticide Act (FIFRA) and the Toxic Substances Control Act (TSCA).
The California Environmental Protection Agency (CalEPA) has recently implemented a new data warehouse system (nSite). This data warehouse combines and merges facility and site information from five different systems managed within CalEPA. The five systems are: California Environmental Reporting System (CERS),EnviroStor, GeoTracker, California Integrated Water Quality System (CIWQS), andToxic Release Inventory (TRI).
The Resource Conservation and Recovery Act Information System (RCRAInfo) is EPA's comprehensive information system in support of the Resource Conservation and Recovery Act (RCRA) of 1976 and the Hazardous and Solid Waste Amendments (HSWA) of 1984. It tracks many types of information about generators, transporters, treaters, storers, and disposers of hazardous waste.

Click this hyperlink while viewing on your computer to access additional FINDS: detail in the EDR Site Report.

ECHO:
Envid: 1000217022
Registry ID: 110002635006

DFR URL:
Name: INTERNATIONAL PAINT CO (CALIF) INC

INTERNATIONAL PAINT CO (CALIF) INC (Continued) **1000217022**

Address: 220 S LINDEN AVE
City,State,Zip: SOUTH SAN FRANCISCO, CA 94080

San Mateo Co. BI:
Name: AIRGAS USA, LLC
Address: 220 LINDEN
City,State,Zip: SOUTH SAN FRANCISCO, CA
Region: SAN MATEO
Facility ID: FA0045102
Prog Element Code: STORES HAZ MAT <6999 GAL, 55999 LB, 2799FT^3
Record Id: PR0057739
Description: STORES HAZ MAT <6999 GAL, 55999 LB, 2799CF
Facility Status: Active, billable
Program Category: BUSINESS PLAN PROGRAM

HIST CORTESE:
edr_fname: INTERNATIONAL PAINT
edr_fadd1: 220 LINDEN
City,State,Zip: SOUTH SAN FRANCISCO, CA 94080
Region: CORTESE
Facility County Code: 41
Reg By: LTNKA
Reg Id: 41-0875

HWP:
EPA ID: CAD009114240
Name: L & D DEVELOPMENT INC
Address: 220 S LINDEN AVE
Cleanup Status: PROTECTIVE FILER
Latitude: 37.64127
Longitude: -122.4124
Facility Type: Historical - Non-Operating
Facility Size: Not reported
Supervisor: Not reported
Site Code: Not reported
Senate District: 13
Assembly District: 21
Public Information Officer: Not reported
Commercial Offsite Facility Types: Not reported
Project Manager Lead: Not reported
Project Manager: Not reported
Permit Type: Not reported
Permit Effective Date: Not reported
Permit Expiration Date: Not reported
Calenviroscreen Score: 81-85%
Total Planned Hours: Not reported
Total Planned Amount: Not reported
Total Actual Hours: Not reported
Quarterly Update: International Paint Company (IPC) operated as a solvent-based paint manufacturer from 1947-1986. They submitted a Part A on 11/19/1980 and was granted an ISD on 4/6/1981. IPC later requested a reclassification on 1/23/1986 for their facility explaining that their activities classify them as a generator and not a TSDF. Their reclassification was accepted by DTSC on 3/19/1986.

Activities:

INTERNATIONAL PAINT CO (CALIF) INC (Continued) **1000217022**

EPA ID:	CAD009114240
Facility Type:	Historical - Non-Operating
Facility Name:	L & D DEVELOPMENT INC
Project Manager:	Not reported
Project Manager Lead:	Not reported
Supervisor:	Not reported
Facility Status:	PROTECTIVE FILER
Activity Type:	Protective Filer Status
Permit Being Renewed:	Not reported
Permit Being Modified:	Not reported
Final Date:	Not reported
Type:	Not reported
Title Description:	Not reported
Due Date:	Not reported
Comments:	Not reported
Unit Names:	UNit1
Event Description:	Protective Filer Status - PROTECTIVE FILER (RECEIVED)
Actual Date:	01/23/1986

EPA ID:	CAD009114240
Facility Type:	Historical - Non-Operating
Facility Name:	L & D DEVELOPMENT INC
Project Manager:	Not reported
Project Manager Lead:	Not reported
Supervisor:	Not reported
Facility Status:	PROTECTIVE FILER
Activity Type:	Protective Filer Status
Permit Being Renewed:	Not reported
Permit Being Modified:	Not reported
Final Date:	Not reported
Type:	Not reported
Title Description:	Not reported
Due Date:	Not reported
Comments:	Not reported
Unit Names:	UNit1
Event Description:	Protective Filer Status - PROTECTIVE FILER (APPROVED)
Actual Date:	03/19/1986

CERS:

Name:	INTERNATIONAL PAINT COURTALD COATINGS
Address:	220 SOUTH LINDEN AVE
City,State,Zip:	SOUTH SAN FRANCISCO, CA 94081
Site ID:	854747
CERS ID:	T0608191588
CERS Description:	Cleanup Program Site

Affiliation:

Affiliation Type Desc:	Local Agency Caseworker
Entity Name:	JACOB MADDEN - SAN MATEO COUNTY LOP
Entity Title:	Not reported
Affiliation Address:	2000 ALAMEDA DE LAS PULGAS, Suite 100
Affiliation City:	SAN MATEO
Affiliation State:	CA
Affiliation Country:	Not reported
Affiliation Zip:	Not reported
Affiliation Phone:	6503995959,

INTERNATIONAL PAINT CO (CALIF) INC (Continued) **1000217022**

Affiliation Type Desc:	Regional Board Caseworker
Entity Name:	Regional Water Board - SAN FRANCISCO BAY RWQCB (REGION 2)
Entity Title:	Not reported
Affiliation Address:	1515 CLAY ST SUITE 1400
Affiliation City:	OAKLAND
Affiliation State:	CA
Affiliation Country:	Not reported
Affiliation Zip:	Not reported
Affiliation Phone:	,

AY558 **UNOCAL #3857** **LUST** **S108219387**
SE **170 WEST SAN BRUNO AVENUE** **Cortese** **N/A**
1/4-1/2 **SAN BRUNO, CA 94066** **CERS**
0.315 mi.
1665 ft. **Site 1 of 7 in cluster AY**

Relative: **Lower**
Actual: **25 ft.**

LUST:

Name:	TOSCO #3857
Address:	170 WEST SAN BRUNO AVENUE
City,State,Zip:	SAN BRUNO, CA 94066
Lead Agency:	SAN MATEO COUNTY LOP
Case Type:	LUST Cleanup Site

Geo Track:

Global Id:	T0608193859
Latitude:	37.6306151412034
Longitude:	-122.412736415863
Status:	Completed - Case Closed
Status Date:	08/11/2014
Case Worker:	Not reported
RB Case Number:	Not reported
Local Agency:	Not reported
File Location:	Local Agency
Local Case Number:	880056
Potential Media Affect:	Other Groundwater (uses other than drinking water)
Potential Contaminants of Concern:	Gasoline
EPA Region:	9
Coordinate Source:	Manual Entry on Screens
Cuf Case:	YES
Quantity Released Gallons:	Not reported
Begin Date:	09/05/2002
Leak Reported Date:	09/06/2002
How Discovered:	Visual
How Discovered Description:	Suspected pin hole in dispenser
Discharge Source:	Dispenser
Discharge Cause:	Not reported
Stop Method:	Other Means
Stop Description:	Not reported
No Further Action Date:	08/11/2014
CA Water Watershed Name:	South Bay - San Mateo Bayside (204.40)
Dwr Groundwater Subbasin Name:	Westside (2-035)
Disadvantaged Community:	Not reported
CA Enviroscreen 3 Score:	41-45%
CA Enviroscreen 4 Score:	75-80%
Military DOD Site:	No
Facility Project Subtype:	Not reported
RWQCB Region:	SAN FRANCISCO BAY RWQCB (REGION 2)

UNOCAL #3857 (Continued) **S108219387**

Site History: Can be extracted from most recent report in Geotracker or at San Mateo County offices if submitted prior to 2005, San Mateo County does not take responsibility for the accuracy of the statements made or any professional interpretations made in the referenced report.

LUST:
Global Id: T0608193859
Contact Type: Regional Board Caseworker
Contact Name: Regional Water Board
Organization Name: SAN FRANCISCO BAY RWQCB (REGION 2)
Address: 1515 CLAY ST SUITE 1400
City: OAKLAND
Email: Not reported
Phone Number: Not reported

LUST:
Global Id: T0608193859
Action Type: ENFORCEMENT
Date: 06/03/2020
Action: Email Correspondence - #20200603

Global Id: T0608193859
Action Type: ENFORCEMENT
Date: 02/16/2007
Action: Technical Correspondence / Assistance / Other

Global Id: T0608193859
Action Type: ENFORCEMENT
Date: 07/01/2009
Action: Technical Correspondence / Assistance / Other

Global Id: T0608193859
Action Type: ENFORCEMENT
Date: 11/01/2006
Action: Technical Correspondence / Assistance / Other

Global Id: T0608193859
Action Type: ENFORCEMENT
Date: 04/25/2011
Action: Staff Letter

Global Id: T0608193859
Action Type: ENFORCEMENT
Date: 04/22/2011
Action: Letter - Notice

Global Id: T0608193859
Action Type: ENFORCEMENT
Date: 07/17/2012
Action: Email Correspondence

Global Id: T0608193859
Action Type: ENFORCEMENT
Date: 04/22/2008
Action: Staff Letter

Global Id: T0608193859

UNOCAL #3857 (Continued) **S108219387**

Action Type: Other
Date: 09/06/2002
Action: Leak Reported

Global Id: T0608193859
Action Type: RESPONSE
Date: 05/15/2013
Action: Electronic Reporting Submittal Due

Global Id: T0608193859
Action Type: RESPONSE
Date: 05/15/2011
Action: Monitoring Report - Annually

Global Id: T0608193859
Action Type: ENFORCEMENT
Date: 08/11/2014
Action: Closure/No Further Action Letter - #20140811

Global Id: T0608193859
Action Type: ENFORCEMENT
Date: 02/27/2007
Action: Staff Letter

Global Id: T0608193859
Action Type: ENFORCEMENT
Date: 07/05/2011
Action: Staff Letter - #20110705

Global Id: T0608193859
Action Type: ENFORCEMENT
Date: 04/25/2011
Action: Staff Letter - #20110425

Global Id: T0608193859
Action Type: ENFORCEMENT
Date: 12/06/2010
Action: Technical Correspondence / Assistance / Other - #20101206

Global Id: T0608193859
Action Type: ENFORCEMENT
Date: 07/13/2010
Action: Staff Letter - #20100713

Global Id: T0608193859
Action Type: ENFORCEMENT
Date: 12/30/2010
Action: Staff Letter - #20101230

Global Id: T0608193859
Action Type: ENFORCEMENT
Date: 06/22/2011
Action: Technical Correspondence / Assistance / Other - #20110622

Global Id: T0608193859
Action Type: ENFORCEMENT
Date: 10/07/2013

UNOCAL #3857 (Continued) **S108219387**

Action: Staff Letter - #20131007

Global Id: T0608193859
Action Type: ENFORCEMENT
Date: 07/17/2012
Action: Technical Correspondence / Assistance / Other - #20120717

Global Id: T0608193859
Action Type: ENFORCEMENT
Date: 04/18/2012
Action: Staff Letter - #20120418

Global Id: T0608193859
Action Type: ENFORCEMENT
Date: 10/29/2013
Action: Notification - Preclosure - #20131029

Global Id: T0608193859
Action Type: ENFORCEMENT
Date: 11/08/2013
Action: Notification - Preclosure - #20131108

Global Id: T0608193859
Action Type: ENFORCEMENT
Date: 01/08/2014
Action: Staff Letter - #20140108

Global Id: T0608193859
Action Type: Other
Date: 09/06/2002
Action: Leak Stopped

Global Id: T0608193859
Action Type: RESPONSE
Date: 11/14/2009
Action: Monitoring Report - Semi-Annually

Global Id: T0608193859
Action Type: RESPONSE
Date: 05/15/2009
Action: Monitoring Report - Semi-Annually

Global Id: T0608193859
Action Type: RESPONSE
Date: 05/12/2011
Action: Site Assessment Report

Global Id: T0608193859
Action Type: RESPONSE
Date: 05/15/2012
Action: Monitoring Report - Annually

Global Id: T0608193859
Action Type: ENFORCEMENT
Date: 10/31/2002
Action: Notice of Responsibility - #20021031

UNOCAL #3857 (Continued) **S108219387**

Global Id: T0608193859
Action Type: ENFORCEMENT
Date: 02/27/2007
Action: Staff Letter - #20070227A

Global Id: T0608193859
Action Type: ENFORCEMENT
Date: 02/27/2007
Action: Staff Letter - #20070227B

Global Id: T0608193859
Action Type: ENFORCEMENT
Date: 03/14/2005
Action: Staff Letter - #20050314

Global Id: T0608193859
Action Type: ENFORCEMENT
Date: 12/22/2003
Action: Staff Letter - #20031222

Global Id: T0608193859
Action Type: ENFORCEMENT
Date: 06/20/2006
Action: Staff Letter - #20060620

Global Id: T0608193859
Action Type: ENFORCEMENT
Date: 04/22/2008
Action: Staff Letter - #20080422

Global Id: T0608193859
Action Type: ENFORCEMENT
Date: 07/17/2008
Action: Technical Correspondence / Assistance / Other - #20080717

Global Id: T0608193859
Action Type: ENFORCEMENT
Date: 08/21/2008
Action: Technical Correspondence / Assistance / Other - #20080821

Global Id: T0608193859
Action Type: ENFORCEMENT
Date: 08/28/2008
Action: Technical Correspondence / Assistance / Other - #20080828

Global Id: T0608193859
Action Type: ENFORCEMENT
Date: 08/17/2004
Action: Staff Letter - #20040817

Global Id: T0608193859
Action Type: ENFORCEMENT
Date: 05/28/2009
Action: Staff Letter - #20090528

Global Id: T0608193859
Action Type: ENFORCEMENT

UNOCAL #3857 (Continued) **S108219387**

Date: 07/23/2009
Action: Staff Letter - #20090723

Global Id: T0608193859
Action Type: ENFORCEMENT
Date: 09/26/2007
Action: Staff Letter - #20070926

Global Id: T0608193859
Action Type: ENFORCEMENT
Date: 05/15/2007
Action: Technical Correspondence / Assistance / Other

Global Id: T0608193859
Action Type: RESPONSE
Date: 12/15/2009
Action: Soil and Water Investigation Workplan

Global Id: T0608193859
Action Type: RESPONSE
Date: 11/15/2008
Action: Monitoring Report - Semi-Annually

Global Id: T0608193859
Action Type: RESPONSE
Date: 05/15/2010
Action: Monitoring Report - Semi-Annually

Global Id: T0608193859
Action Type: RESPONSE
Date: 10/04/2004
Action: Soil and Water Investigation Workplan

Global Id: T0608193859
Action Type: RESPONSE
Date: 11/15/2007
Action: Monitoring Report - Semi-Annually

Global Id: T0608193859
Action Type: RESPONSE
Date: 05/22/2013
Action: Risk Assessment Report

Global Id: T0608193859
Action Type: REMEDIATION
Date: 06/05/2003
Action: Excavation

Global Id: T0608193859
Action Type: REMEDIATION
Date: 01/13/2011
Action: Pump & Treat (P&T) Groundwater

Global Id: T0608193859
Action Type: REMEDIATION
Date: 01/10/2011
Action: Excavation

UNOCAL #3857 (Continued) **S108219387**

Global Id: T0608193859
Action Type: ENFORCEMENT
Date: 03/07/2007
Action: Technical Correspondence / Assistance / Other

Global Id: T0608193859
Action Type: ENFORCEMENT
Date: 10/29/2013
Action: Technical Correspondence / Assistance / Other

Global Id: T0608193859
Action Type: ENFORCEMENT
Date: 02/15/2012
Action: Technical Correspondence / Assistance / Other

Global Id: T0608193859
Action Type: ENFORCEMENT
Date: 10/02/2007
Action: Email Correspondence

Global Id: T0608193859
Action Type: ENFORCEMENT
Date: 11/23/2013
Action: Technical Correspondence / Assistance / Other

Global Id: T0608193859
Action Type: Other
Date: 09/05/2002
Action: Leak Discovery

Global Id: T0608193859
Action Type: RESPONSE
Date: 05/15/2008
Action: Monitoring Report - Semi-Annually

Global Id: T0608193859
Action Type: RESPONSE
Date: 11/28/2007
Action: Electronic Reporting Submittal Due

Global Id: T0608193859
Action Type: RESPONSE
Date: 03/29/2004
Action: Soil and Water Investigation Workplan

Global Id: T0608193859
Action Type: RESPONSE
Date: 06/30/2005
Action: Soil and Water Investigation Report

Global Id: T0608193859
Action Type: RESPONSE
Date: 09/25/2006
Action: Soil and Water Investigation Workplan

Global Id: T0608193859
Action Type: RESPONSE

UNOCAL #3857 (Continued) **S108219387**

Date: 07/31/2006
Action: Electronic Reporting Submittal Due

Global Id: T0608193859
Action Type: RESPONSE
Date: 07/10/2007
Action: Soil and Water Investigation Report

Global Id: T0608193859
Action Type: RESPONSE
Date: 07/16/2008
Action: Soil and Water Investigation Workplan

Global Id: T0608193859
Action Type: RESPONSE
Date: 10/15/2008
Action: Soil and Water Investigation Report

Global Id: T0608193859
Action Type: RESPONSE
Date: 11/15/2010
Action: Monitoring Report - Semi-Annually

Global Id: T0608193859
Action Type: RESPONSE
Date: 11/15/2011
Action: Risk Assessment Report

Global Id: T0608193859
Action Type: RESPONSE
Date: 05/30/2014
Action: Well Destruction Report

Global Id: T0608193859
Action Type: RESPONSE
Date: 09/29/2004
Action: Other Report / Document

Global Id: T0608193859
Action Type: RESPONSE
Date: 08/08/2013
Action: Request for Closure - Regulator Responded

LUST:
Global Id: T0608193859
Status: Open - Case Begin Date
Status Date: 09/05/2002

Global Id: T0608193859
Status: Open - Site Assessment
Status Date: 09/06/2002

Global Id: T0608193859
Status: Open - Site Assessment
Status Date: 08/01/2003

Global Id: T0608193859

UNOCAL #3857 (Continued) **S108219387**

Status: Open - Verification Monitoring
Status Date: 04/18/2012

Global Id: T0608193859
Status: Open - Eligible for Closure
Status Date: 10/07/2013

Global Id: T0608193859
Status: Completed - Case Closed
Status Date: 08/11/2014

Name: UNOCAL #3857
Address: 170 WEST SAN BRUNO AVENUE
City,State,Zip: SAN BRUNO, CA 94066
Lead Agency: SAN MATEO COUNTY LOP
Case Type: LUST Cleanup Site

Geo Track:
Global Id: T0608100573
Latitude: 37.6306
Longitude: -122.412675
Status: Completed - Case Closed
Status Date: 04/04/2002
Case Worker: Not reported
RB Case Number: 41-0601
Local Agency: Not reported
File Location: Local Agency
Local Case Number: 880007
Potential Media Affect: Other Groundwater (uses other than drinking water)
Potential Contaminants of Concern: Gasoline
EPA Region: 9
Coordinate Source: Google Map Move
Cuf Case: YES
Quantity Released Gallons: 0
Begin Date: 09/29/1987
Leak Reported Date: 09/29/1987
How Discovered: Other Means
How Discovered Description: Not reported
Discharge Source: Not reported
Discharge Cause: Not reported
Stop Method: Other Means
Stop Description: Not reported
No Further Action Date: 04/04/2002
CA Water Watershed Name: South Bay - San Mateo Bayside (204.40)
Dwr Groundwater Subbasin Name: Westside (2-035)
Disadvantaged Community: Not reported
CA Enviroscreen 3 Score: 41-45%
CA Enviroscreen 4 Score: 75-80%
Military DOD Site: No
Facility Project Subtype: Not reported
RWQCB Region: SAN FRANCISCO BAY RWQCB (REGION 2)
Site History: Not reported

LUST:
Global Id: T0608100573
Contact Type: Regional Board Caseworker
Contact Name: Regional Water Board

UNOCAL #3857 (Continued) **S108219387**

Organization Name:	SAN FRANCISCO BAY RWQCB (REGION 2)
Address:	1515 CLAY ST SUITE 1400
City:	OAKLAND
Email:	Not reported
Phone Number:	Not reported

Global Id:	T0608100573
Contact Type:	Regional Board Caseworker
Contact Name:	UUU
Organization Name:	SAN FRANCISCO BAY RWQCB (REGION 2)
Address:	1515 CLAY ST SUITE 1400
City:	OAKLAND
Email:	Not reported
Phone Number:	Not reported

LUST:

Global Id:	T0608100573
Action Type:	Other
Date:	03/01/1988
Action:	Leak Discovery

Global Id:	T0608100573
Action Type:	Other
Date:	09/29/1987
Action:	Leak Reported

Global Id:	T0608100573
Action Type:	ENFORCEMENT
Date:	06/03/2020
Action:	Email Correspondence - #20200603

Global Id:	T0608100573
Action Type:	ENFORCEMENT
Date:	11/01/2006
Action:	Technical Correspondence / Assistance / Other

Global Id:	T0608100573
Action Type:	RESPONSE
Date:	10/29/1997
Action:	Other Report / Document

Global Id:	T0608100573
Action Type:	ENFORCEMENT
Date:	09/29/1987
Action:	Notice of Responsibility - #1

Global Id:	T0608100573
Action Type:	ENFORCEMENT
Date:	06/02/2020
Action:	Email Correspondence

Global Id:	T0608100573
Action Type:	ENFORCEMENT
Date:	09/23/2020
Action:	Email Correspondence

UNOCAL #3857 (Continued) **S108219387**

LUST:

Global Id:	T0608100573
Status:	Open - Case Begin Date
Status Date:	09/29/1987
Global Id:	T0608100573
Status:	Completed - Case Closed
Status Date:	04/04/2002

CORTESE:

Name:	TOSCO #3857
Address:	170 WEST SAN BRUNO AVENUE
City,State,Zip:	SAN BRUNO, CA 94066
Region:	CORTESE
Envirostor Id:	Not reported
Global ID:	T0608193859
Site/Facility Type:	LUST CLEANUP SITE
Cleanup Status:	COMPLETED - CASE CLOSED
Status Date:	Not reported
Site Code:	Not reported
Latitude:	Not reported
Longitude:	Not reported
Owner:	Not reported
Enf Type:	Not reported
Swat R:	Not reported
Flag:	active
Order No:	Not reported
Waste Discharge System No:	Not reported
Effective Date:	Not reported
Region 2:	Not reported
WID Id:	Not reported
Solid Waste Id No:	Not reported
Waste Management Uit Name:	Not reported
File Name:	Active Open
Name:	UNOCAL #3857
Address:	170 WEST SAN BRUNO AVENUE
City,State,Zip:	SAN BRUNO, CA 94066
Region:	CORTESE
Envirostor Id:	Not reported
Global ID:	T0608100573
Site/Facility Type:	LUST CLEANUP SITE
Cleanup Status:	COMPLETED - CASE CLOSED
Status Date:	Not reported
Site Code:	Not reported
Latitude:	Not reported
Longitude:	Not reported
Owner:	Not reported
Enf Type:	Not reported
Swat R:	Not reported
Flag:	active
Order No:	Not reported
Waste Discharge System No:	Not reported
Effective Date:	Not reported
Region 2:	Not reported

UNOCAL #3857 (Continued) **S108219387**

WID Id: Not reported
Solid Waste Id No: Not reported
Waste Management Uit Name: Not reported
File Name: Active Open

CERS:
Name: UNOCAL #3857
Address: 170 WEST SAN BRUNO AVENUE
City,State,Zip: SAN BRUNO, CA 94066
Site ID: 847860
CERS ID: T0608100573
CERS Description: Leaking Underground Storage Tank Cleanup Site

Affiliation:
Affiliation Type Desc: Regional Board Caseworker
Entity Name: UUU - SAN FRANCISCO BAY RWQCB (REGION 2)
Entity Title: Not reported
Affiliation Address: 1515 CLAY ST SUITE 1400
Affiliation City: OAKLAND
Affiliation State: CA
Affiliation Country: Not reported
Affiliation Zip: Not reported
Affiliation Phone: ,

Affiliation Type Desc: Regional Board Caseworker
Entity Name: Regional Water Board - SAN FRANCISCO BAY RWQCB (REGION 2)
Entity Title: Not reported
Affiliation Address: 1515 CLAY ST SUITE 1400
Affiliation City: OAKLAND
Affiliation State: CA
Affiliation Country: Not reported
Affiliation Zip: Not reported
Affiliation Phone: ,

Name: TOSCO #3857
Address: 170 WEST SAN BRUNO AVENUE
City,State,Zip: SAN BRUNO, CA 94066
Site ID: 886255
CERS ID: T0608193859
CERS Description: Leaking Underground Storage Tank Cleanup Site

Affiliation:
Affiliation Type Desc: Regional Board Caseworker
Entity Name: Regional Water Board - SAN FRANCISCO BAY RWQCB (REGION 2)
Entity Title: Not reported
Affiliation Address: 1515 CLAY ST SUITE 1400
Affiliation City: OAKLAND
Affiliation State: CA
Affiliation Country: Not reported
Affiliation Zip: Not reported
Affiliation Phone: ,

559
NE
1/4-1/2
0.319 mi.
1686 ft.

VALLEJOS AUTO BODY & PAINT
1269 SAN MATEO AVE
SAN BRUNO, CA 94066

RCRA-SQG **1000280060**
WMUDS/SWAT **CAD982480832**
San Mateo Co. BI
EMI

Relative:
Lower

Actual:
20 ft.

RCRA Listings:

Date Form Received by Agency:	19880721
Handler Name:	Vallejos Auto Body & Paint
Handler Address:	San Mateo Ave
Handler City,State,Zip:	SAN BRUNO, CA 94066
EPA ID:	CAD982480832
Contact Name:	ENVIRONMENTAL MANAGER
Contact Address:	1269 SAN MATEO AVE
Contact City,State,Zip:	SAN BRUNO, CA 94066
Contact Telephone:	415-588-8446
Contact Fax:	Not reported
Contact Email:	Not reported
Contact Title:	Not reported
EPA Region:	09
Land Type:	Not reported
Federal Waste Generator Description:	Small Quantity Generator
Non-Notifier:	Not reported
Biennial Report Cycle:	Not reported
Accessibility:	Not reported
Active Site Indicator:	Handler Activities
State District Owner:	Ca
State District:	2
Mailing Address:	SAN MATEO AVE
Mailing City,State,Zip:	SAN BRUNO, CA 94066
Owner Name:	Jaime Vallejo
Owner Type:	Private
Operator Name:	Not Required
Operator Type:	Private
Short-Term Generator Activity:	No
Importer Activity:	No
Mixed Waste Generator:	No
Transporter Activity:	No
Transfer Facility Activity:	No
Recycler Activity with Storage:	No
Small Quantity On-Site Burner Exemption:	No
Smelting Melting and Refining Furnace Exemption:	No
Underground Injection Control:	No
Off-Site Waste Receipt:	No
Universal Waste Indicator:	No
Universal Waste Destination Facility:	No
Federal Universal Waste:	No
Active Site State-Reg Handler:	---
Federal Facility Indicator:	Not reported
Hazardous Secondary Material Indicator:	N
Sub-Part K Indicator:	Not reported
2018 GPRA Permit Baseline:	Not on the Baseline
2018 GPRA Renewals Baseline:	Not on the Baseline
202 GPRA Corrective Action Baseline:	No
Subject to Corrective Action Universe:	No
Non-TSDFs Where RCRA CA has Been Imposed Universe:	No
Corrective Action Priority Ranking:	No NCAPS ranking
Environmental Control Indicator:	No
Institutional Control Indicator:	No

VALLEJOS AUTO BODY & PAINT (Continued) **1000280060**

Human Exposure Controls Indicator:	N/A
Groundwater Controls Indicator:	N/A
Significant Non-Complier Universe:	No
Unaddressed Significant Non-Complier Universe:	No
Addressed Significant Non-Complier Universe:	No
Significant Non-Complier With a Compliance Schedule Universe:	No
Financial Assurance Required:	Not reported
Handler Date of Last Change:	20000915
Recognized Trader-Importer:	No
Recognized Trader-Exporter:	No
Importer of Spent Lead Acid Batteries:	No
Exporter of Spent Lead Acid Batteries:	No
Recycler Activity Without Storage:	No
Manifest Broker:	No
Sub-Part P Indicator:	No

Handler - Owner Operator:

Owner/Operator Indicator:	Owner
Owner/Operator Name: JAIME VALLEJO	
Legal Status:	Private
Date Became Current:	Not reported
Date Ended Current:	Not reported
Owner/Operator Address:	NOT REQUIRED
Owner/Operator City,State,Zip:	NOT REQUIRED, ME 99999
Owner/Operator Telephone:	415-555-1212
Owner/Operator Telephone Ext:	Not reported
Owner/Operator Fax:	Not reported
Owner/Operator Email:	Not reported

Owner/Operator Indicator:	Operator
Owner/Operator Name: NOT REQUIRED	
Legal Status:	Private
Date Became Current:	Not reported
Date Ended Current:	Not reported
Owner/Operator Address:	NOT REQUIRED
Owner/Operator City,State,Zip:	NOT REQUIRED, ME 99999
Owner/Operator Telephone:	415-555-1212
Owner/Operator Telephone Ext:	Not reported
Owner/Operator Fax:	Not reported
Owner/Operator Email:	Not reported

Historic Generators:

Receive Date:	19880721
Handler Name: VALLEJOS AUTO BODY & PAINT	
Federal Waste Generator Description:	Small Quantity Generator
State District Owner:	Ca
Large Quantity Handler of Universal Waste:	No
Recognized Trader Importer:	No
Recognized Trader Exporter:	No
Spent Lead Acid Battery Importer:	No
Spent Lead Acid Battery Exporter:	No
Current Record:	Yes
Non Storage Recycler Activity:	Not reported
Electronic Manifest Broker:	Not reported

VALLEJOS AUTO BODY & PAINT (Continued) **1000280060**

List of NAICS Codes and Descriptions:
NAICS Codes: No NAICS Codes Found

Facility Has Received Notices of Violations:
Violations: No Violations Found

Evaluation Action Summary:
Evaluations: No Evaluations Found

WMUDS/SWAT:

Edit Date:	Not reported
Complexity:	Not reported
Primary Waste:	Not reported
Primary Waste Type:	Not reported
Secondary Waste:	Not reported
Secondary Waste Type:	Not reported
Base Meridian:	Not reported
NPID:	Not reported
Tonnage:	0
Regional Board ID:	Not reported
Municipal Solid Waste:	False
Superorder:	False
Open To Public:	False
Waste List:	False
Agency Type:	Not reported
Agency Name:	Not reported
Agency Department:	Not reported
Agency Address:	Not reported
Agency City,St,Zip:	Not reported
Agency Contact:	Not reported
Agency Telephone:	Not reported
Land Owner Name:	Not reported
Land Owner Address:	Not reported
Land Owner City,St,Zip:	CA
Land Owner Contact:	Not reported
Land Owner Phone:	Not reported
Region:	2
Facility Type:	Not reported
Facility Description:	Not reported
Facility Telephone:	Not reported
SWAT Facility Name:	Not reported
Primary SIC:	Not reported
Secondary SIC:	Not reported
Comments:	Not reported
Last Facility Editors:	Not reported
Waste Discharge System:	False
Solid Waste Assessment Test Program:	True
Toxic Pits Cleanup Act Program:	False
Resource Conservation Recovery Act:	False
Department of Defence:	False
Solid Waste Assessment Test Program:	Not reported
Threat to Water Quality:	Not reported
Sub Chapter 15:	False
Regional Board Project Officer:	UN1

VALLEJOS AUTO BODY & PAINT (Continued) **1000280060**

Number of WMUDS at Facility: 1
Section Range: Not reported
RCRA Facility: Not reported
Waste Discharge Requirements: Not reported
Self-Monitoring Rept. Frequency: Not reported
Waste Discharge System ID: 2 480006NUR
Solid Waste Information ID: Not reported

San Mateo Co. BI:
Name: VALLEJO AUTO BODY & PAINT
Address: 1269 SAN MATEO
City,State,Zip: SAN BRUNO, CA 94066
Region: SAN MATEO
Facility ID: FA0011553
Prog Element Code: STORES MV FUELS OR WASTE ONLY
Record Id: PR0005023
Description: STORES MV FUELS OR WASTE ONLY
Facility Status: Inactive, non-billable
Program Category: BUSINESS PLAN PROGRAM

Name: VALLEJO AUTO BODY & PAINT
Address: 1269 SAN MATEO
City,State,Zip: SAN BRUNO, CA 94066
Region: SAN MATEO
Facility ID: FA0011553
Prog Element Code: GENERATES and RECYCLES WASTE OIL/SOLVENT
Record Id: PR0012238
Description: GENERATES & RECYCLES WASTE OIL/SOLVENT
Facility Status: Active, billable
Program Category: HAZARDOUS WASTE PROGRAM

Name: VALLEJO AUTO BODY & PAINT
Address: 1269 SAN MATEO
City,State,Zip: SAN BRUNO, CA 94066
Region: SAN MATEO
Facility ID: FA0011553
Prog Element Code: STORMWATER ANNUAL INSPECTION FEE
Record Id: PR0043576
Description: STORMWATER ANNUAL FEE - INSP FREQ EVERY 2 YRS
Facility Status: Inactive, non-billable
Program Category: STORMWATER

EMI:
Name: VALLEJO'S AUTO BODY
Address: 1269 SAN MATEO AVENUE
City,State,Zip: SAN BRUNO, CA 940660000
Year: 1996
County Code: 41
Air Basin: SF
Facility ID: 7461
Air District Name: BA
SIC Code: 7532
Air District Name: BAY AREA AQMD
Community Health Air Pollution Info System: Not reported
Consolidated Emission Reporting Rule: Not reported
Total Organic Hydrocarbon Gases Tons/Yr: 0

VALLEJOS AUTO BODY & PAINT (Continued) **1000280060**

Reactive Organic Gases Tons/Yr:	0
Carbon Monoxide Emissions Tons/Yr:	0
NOX - Oxides of Nitrogen Tons/Yr:	0
SOX - Oxides of Sulphur Tons/Yr:	0
Particulate Matter Tons/Yr:	0
Part. Matter 10 Micrometers and Smllr Tons/Yr:	0

Name:	VALLEJO'S AUTO BODY
Address:	1269 SAN MATEO AVENUE
City,State,Zip:	SAN BRUNO, CA 940660000
Year:	1997
County Code:	41
Air Basin:	SF
Facility ID:	7461
Air District Name:	BA
SIC Code:	7532
Air District Name:	BAY AREA AQMD
Community Health Air Pollution Info System:	Not reported
Consolidated Emission Reporting Rule:	Not reported
Total Organic Hydrocarbon Gases Tons/Yr:	0
Reactive Organic Gases Tons/Yr:	0
Carbon Monoxide Emissions Tons/Yr:	0
NOX - Oxides of Nitrogen Tons/Yr:	0
SOX - Oxides of Sulphur Tons/Yr:	0
Particulate Matter Tons/Yr:	0
Part. Matter 10 Micrometers and Smllr Tons/Yr:	0

Name:	VALLEJO'S AUTO BODY
Address:	1269 SAN MATEO AVENUE
City,State,Zip:	SAN BRUNO, CA 940660000
Year:	1998
County Code:	41
Air Basin:	SF
Facility ID:	7461
Air District Name:	BA
SIC Code:	7532
Air District Name:	BAY AREA AQMD
Community Health Air Pollution Info System:	Not reported
Consolidated Emission Reporting Rule:	Not reported
Total Organic Hydrocarbon Gases Tons/Yr:	0
Reactive Organic Gases Tons/Yr:	0
Carbon Monoxide Emissions Tons/Yr:	0
NOX - Oxides of Nitrogen Tons/Yr:	0
SOX - Oxides of Sulphur Tons/Yr:	0
Particulate Matter Tons/Yr:	0
Part. Matter 10 Micrometers and Smllr Tons/Yr:	0

Name:	VALLEJO'S AUTO BODY
Address:	1269 SAN MATEO AVENUE
City,State,Zip:	SAN BRUNO, CA 940660000
Year:	1999
County Code:	41
Air Basin:	SF
Facility ID:	7461
Air District Name:	BA
SIC Code:	7532
Air District Name:	BAY AREA AQMD

VALLEJOS AUTO BODY & PAINT (Continued) **1000280060**

Community Health Air Pollution Info System:	Not reported
Consolidated Emission Reporting Rule:	Not reported
Total Organic Hydrocarbon Gases Tons/Yr:	0
Reactive Organic Gases Tons/Yr:	0
Carbon Monoxide Emissions Tons/Yr:	0
NOX - Oxides of Nitrogen Tons/Yr:	0
SOX - Oxides of Sulphur Tons/Yr:	0
Particulate Matter Tons/Yr:	0
Part. Matter 10 Micrometers and Smllr Tons/Yr:	0

Name:	VALLEJO'S AUTO BODY
Address:	1269 SAN MATEO AVENUE
City,State,Zip:	SAN BRUNO, CA 940660000
Year:	2000
County Code:	41
Air Basin:	SF
Facility ID:	7461
Air District Name:	BA
SIC Code:	7532
Air District Name:	BAY AREA AQMD
Community Health Air Pollution Info System:	Not reported
Consolidated Emission Reporting Rule:	Not reported
Total Organic Hydrocarbon Gases Tons/Yr:	0
Reactive Organic Gases Tons/Yr:	0
Carbon Monoxide Emissions Tons/Yr:	0
NOX - Oxides of Nitrogen Tons/Yr:	0
SOX - Oxides of Sulphur Tons/Yr:	0
Particulate Matter Tons/Yr:	0
Part. Matter 10 Micrometers and Smllr Tons/Yr:	0

Name:	VALLEJO'S AUTO BODY
Address:	1269 SAN MATEO AVENUE
City,State,Zip:	SAN BRUNO, CA 940660000
Year:	2001
County Code:	41
Air Basin:	SF
Facility ID:	7461
Air District Name:	BA
SIC Code:	7532
Air District Name:	BAY AREA AQMD
Community Health Air Pollution Info System:	Not reported
Consolidated Emission Reporting Rule:	Not reported
Total Organic Hydrocarbon Gases Tons/Yr:	0
Reactive Organic Gases Tons/Yr:	0
Carbon Monoxide Emissions Tons/Yr:	0
NOX - Oxides of Nitrogen Tons/Yr:	0
SOX - Oxides of Sulphur Tons/Yr:	0
Particulate Matter Tons/Yr:	0
Part. Matter 10 Micrometers and Smllr Tons/Yr:	0

Name:	VALLEJO'S AUTO BODY
Address:	1269 SAN MATEO AVENUE
City,State,Zip:	SAN BRUNO, CA 940660000
Year:	2002
County Code:	41
Air Basin:	SF
Facility ID:	7461

VALLEJOS AUTO BODY & PAINT (Continued) **1000280060**

Air District Name:	BA
SIC Code:	7532
Air District Name:	BAY AREA AQMD
Community Health Air Pollution Info System:	Not reported
Consolidated Emission Reporting Rule:	Not reported
Total Organic Hydrocarbon Gases Tons/Yr:	0
Reactive Organic Gases Tons/Yr:	0
Carbon Monoxide Emissions Tons/Yr:	0
NOX - Oxides of Nitrogen Tons/Yr:	0
SOX - Oxides of Sulphur Tons/Yr:	0
Particulate Matter Tons/Yr:	0
Part. Matter 10 Micrometers and Smllr Tons/Yr:	0

Name:	VALLEJO'S AUTO BODY
Address:	1269 SAN MATEO AVENUE
City,State,Zip:	SAN BRUNO, CA 940660000
Year:	2003
County Code:	41
Air Basin:	SF
Facility ID:	16482
Air District Name:	BA
SIC Code:	7532
Air District Name:	BAY AREA AQMD
Community Health Air Pollution Info System:	Not reported
Consolidated Emission Reporting Rule:	Not reported
Total Organic Hydrocarbon Gases Tons/Yr:	0
Reactive Organic Gases Tons/Yr:	0
Carbon Monoxide Emissions Tons/Yr:	0
NOX - Oxides of Nitrogen Tons/Yr:	0
SOX - Oxides of Sulphur Tons/Yr:	0
Particulate Matter Tons/Yr:	0
Part. Matter 10 Micrometers and Smllr Tons/Yr:	0

Name:	VALLEJO'S AUTO BODY
Address:	1269 SAN MATEO AVENUE
City,State,Zip:	SAN BRUNO, CA 940660000
Year:	2004
County Code:	41
Air Basin:	SF
Facility ID:	16482
Air District Name:	BA
SIC Code:	7532
Air District Name:	BAY AREA AQMD
Community Health Air Pollution Info System:	Not reported
Consolidated Emission Reporting Rule:	Not reported
Total Organic Hydrocarbon Gases Tons/Yr:	0.098
Reactive Organic Gases Tons/Yr:	0.0855984
Carbon Monoxide Emissions Tons/Yr:	0
NOX - Oxides of Nitrogen Tons/Yr:	0
SOX - Oxides of Sulphur Tons/Yr:	0
Particulate Matter Tons/Yr:	0
Part. Matter 10 Micrometers and Smllr Tons/Yr:	0

Name:	VALLEJO'S AUTO BODY
Address:	1269 SAN MATEO AVENUE
City,State,Zip:	SAN BRUNO, CA 940660000
Year:	2005

VALLEJOS AUTO BODY & PAINT (Continued) **1000280060**

County Code:	41
Air Basin:	SF
Facility ID:	16482
Air District Name:	BA
SIC Code:	7532
Air District Name:	BAY AREA AQMD
Community Health Air Pollution Info System:	Not reported
Consolidated Emission Reporting Rule:	Not reported
Total Organic Hydrocarbon Gases Tons/Yr:	.473
Reactive Organic Gases Tons/Yr:	.418804
Carbon Monoxide Emissions Tons/Yr:	0
NOX - Oxides of Nitrogen Tons/Yr:	0
SOX - Oxides of Sulphur Tons/Yr:	0
Particulate Matter Tons/Yr:	0
Part. Matter 10 Micrometers and Smllr Tons/Yr:	0

Name:	VALLEJO'S AUTO BODY
Address:	1269 SAN MATEO AVENUE
City,State,Zip:	SAN BRUNO, CA 940660000
Year:	2006
County Code:	41
Air Basin:	SF
Facility ID:	16482
Air District Name:	BA
SIC Code:	7532
Air District Name:	BAY AREA AQMD
Community Health Air Pollution Info System:	Not reported
Consolidated Emission Reporting Rule:	Not reported
Total Organic Hydrocarbon Gases Tons/Yr:	.473
Reactive Organic Gases Tons/Yr:	.418804
Carbon Monoxide Emissions Tons/Yr:	0
NOX - Oxides of Nitrogen Tons/Yr:	0
SOX - Oxides of Sulphur Tons/Yr:	0
Particulate Matter Tons/Yr:	0
Part. Matter 10 Micrometers and Smllr Tons/Yr:	0

Name:	VALLEJO'S AUTO BODY
Address:	1269 SAN MATEO AVENUE
City,State,Zip:	SAN BRUNO, CA 90255
Year:	2007
County Code:	41
Air Basin:	SF
Facility ID:	16482
Air District Name:	BA
SIC Code:	7532
Air District Name:	BAY AREA AQMD
Community Health Air Pollution Info System:	Not reported
Consolidated Emission Reporting Rule:	Not reported
Total Organic Hydrocarbon Gases Tons/Yr:	.473
Reactive Organic Gases Tons/Yr:	.418804
Carbon Monoxide Emissions Tons/Yr:	0
NOX - Oxides of Nitrogen Tons/Yr:	0
SOX - Oxides of Sulphur Tons/Yr:	0
Particulate Matter Tons/Yr:	0
Part. Matter 10 Micrometers and Smllr Tons/Yr:	0

Name:	VALLEJO'S AUTO BODY

VALLEJOS AUTO BODY & PAINT (Continued) **1000280060**

Address:	1269 SAN MATEO AVENUE
City,State,Zip:	SAN BRUNO, CA 94066
Year:	2008
County Code:	41
Air Basin:	SF
Facility ID:	16482
Air District Name:	BA
SIC Code:	7532
Air District Name:	BAY AREA AQMD
Community Health Air Pollution Info System:	Not reported
Consolidated Emission Reporting Rule:	Not reported
Total Organic Hydrocarbon Gases Tons/Yr:	.473
Reactive Organic Gases Tons/Yr:	.418804
Carbon Monoxide Emissions Tons/Yr:	0
NOX - Oxides of Nitrogen Tons/Yr:	0
SOX - Oxides of Sulphur Tons/Yr:	0
Particulate Matter Tons/Yr:	0
Part. Matter 10 Micrometers and Smllr Tons/Yr:	0

Name:	VALLEJO'S AUTO BODY
Address:	1269 SAN MATEO AVENUE
City,State,Zip:	SAN BRUNO, CA 94066
Year:	2009
County Code:	41
Air Basin:	SF
Facility ID:	16482
Air District Name:	BA
SIC Code:	7532
Air District Name:	BAY AREA AQMD
Community Health Air Pollution Info System:	Not reported
Consolidated Emission Reporting Rule:	Not reported
Total Organic Hydrocarbon Gases Tons/Yr:	0.27500000000000002
Reactive Organic Gases Tons/Yr:	0.2261224
Carbon Monoxide Emissions Tons/Yr:	0
NOX - Oxides of Nitrogen Tons/Yr:	0
SOX - Oxides of Sulphur Tons/Yr:	0
Particulate Matter Tons/Yr:	0
Part. Matter 10 Micrometers and Smllr Tons/Yr:	0

Name:	VALLEJO'S AUTO BODY
Address:	1269 SAN MATEO AVENUE
City,State,Zip:	SAN BRUNO, CA 94066
Year:	2010
County Code:	41
Air Basin:	SF
Facility ID:	16482
Air District Name:	BA
SIC Code:	7532
Air District Name:	BAY AREA AQMD
Community Health Air Pollution Info System:	Not reported
Consolidated Emission Reporting Rule:	Not reported
Total Organic Hydrocarbon Gases Tons/Yr:	0.27500000000000002
Reactive Organic Gases Tons/Yr:	0.2261224
Carbon Monoxide Emissions Tons/Yr:	0
NOX - Oxides of Nitrogen Tons/Yr:	0
SOX - Oxides of Sulphur Tons/Yr:	0
Particulate Matter Tons/Yr:	0

VALLEJOS AUTO BODY & PAINT (Continued) **1000280060**

Part. Matter 10 Micrometers and Smllr Tons/Yr:0

Name:	VALLEJO'S AUTO BODY
Address:	1269 SAN MATEO AVENUE
City,State,Zip:	SAN BRUNO, CA 94066
Year:	2011
County Code:	41
Air Basin:	SF
Facility ID:	16482
Air District Name:	BA
SIC Code:	7532
Air District Name:	BAY AREA AQMD
Community Health Air Pollution Info System:	Not reported
Consolidated Emission Reporting Rule:	Not reported
Total Organic Hydrocarbon Gases Tons/Yr:	0.275
Reactive Organic Gases Tons/Yr:	0.2261224
Carbon Monoxide Emissions Tons/Yr:	0
NOX - Oxides of Nitrogen Tons/Yr:	0
SOX - Oxides of Sulphur Tons/Yr:	0
Particulate Matter Tons/Yr:	0
Part. Matter 10 Micrometers and Smllr Tons/Yr:	0

Name:	VALLEJO'S AUTO BODY
Address:	1269 SAN MATEO AVENUE
City,State,Zip:	SAN BRUNO, CA 94066
Year:	2012
County Code:	41
Air Basin:	SF
Facility ID:	16482
Air District Name:	BA
SIC Code:	7532
Air District Name:	BAY AREA AQMD
Community Health Air Pollution Info System:	Not reported
Consolidated Emission Reporting Rule:	Not reported
Total Organic Hydrocarbon Gases Tons/Yr:	0.275
Reactive Organic Gases Tons/Yr:	0.2261224
Carbon Monoxide Emissions Tons/Yr:	0
NOX - Oxides of Nitrogen Tons/Yr:	0
SOX - Oxides of Sulphur Tons/Yr:	0
Particulate Matter Tons/Yr:	0
Part. Matter 10 Micrometers and Smllr Tons/Yr:	0

Name:	VALLEJO'S AUTO BODY
Address:	1269 SAN MATEO AVENUE
City,State,Zip:	SAN BRUNO, CA 94066
Year:	2013
County Code:	41
Air Basin:	SF
Facility ID:	16482
Air District Name:	BA
SIC Code:	7532
Air District Name:	BAY AREA AQMD
Community Health Air Pollution Info System:	Not reported
Consolidated Emission Reporting Rule:	Not reported
Total Organic Hydrocarbon Gases Tons/Yr:	0.447
Reactive Organic Gases Tons/Yr:	0.3935796
Carbon Monoxide Emissions Tons/Yr:	0

VALLEJOS AUTO BODY & PAINT (Continued) **1000280060**

NOX - Oxides of Nitrogen Tons/Yr:	0
SOX - Oxides of Sulphur Tons/Yr:	0
Particulate Matter Tons/Yr:	0
Part. Matter 10 Micrometers and Smllr Tons/Yr:	0

Name:	VALLEJO'S AUTO BODY
Address:	1269 SAN MATEO AVENUE
City,State,Zip:	SAN BRUNO, CA 94066
Year:	2014
County Code:	41
Air Basin:	SF
Facility ID:	16482
Air District Name:	BA
SIC Code:	7532
Air District Name:	BAY AREA AQMD
Community Health Air Pollution Info System:	Not reported
Consolidated Emission Reporting Rule:	Not reported
Total Organic Hydrocarbon Gases Tons/Yr:	0.446862915
Reactive Organic Gases Tons/Yr:	0
Carbon Monoxide Emissions Tons/Yr:	0
NOX - Oxides of Nitrogen Tons/Yr:	0
SOX - Oxides of Sulphur Tons/Yr:	0
Particulate Matter Tons/Yr:	0
Part. Matter 10 Micrometers and Smllr Tons/Yr:	0

Name:	VALLEJO'S AUTO BODY
Address:	1269 SAN MATEO AVENUE
City,State,Zip:	SAN BRUNO, CA 94066
Year:	2015
County Code:	41
Air Basin:	SF
Facility ID:	16482
Air District Name:	BA
SIC Code:	7532
Air District Name:	BAY AREA AQMD
Community Health Air Pollution Info System:	Not reported
Consolidated Emission Reporting Rule:	Not reported
Total Organic Hydrocarbon Gases Tons/Yr:	0.44686291
Reactive Organic Gases Tons/Yr:	0.44686291
Carbon Monoxide Emissions Tons/Yr:	0
NOX - Oxides of Nitrogen Tons/Yr:	0
SOX - Oxides of Sulphur Tons/Yr:	0
Particulate Matter Tons/Yr:	0
Part. Matter 10 Micrometers and Smllr Tons/Yr:	0

Name:	VALLEJO'S AUTO BODY
Address:	1269 SAN MATEO AVE
City,State,Zip:	SAN BRUNO, CA 94066
Year:	2018
County Code:	41
Air Basin:	SF
Facility ID:	16482
Air District Name:	BA
SIC Code:	7532
Air District Name:	BAY AREA AQMD
Community Health Air Pollution Info System:	Not reported
Consolidated Emission Reporting Rule:	Not reported

VALLEJOS AUTO BODY & PAINT (Continued) **1000280060**

Total Organic Hydrocarbon Gases Tons/Yr:	0.096000004
Reactive Organic Gases Tons/Yr:	0.094838403952
Carbon Monoxide Emissions Tons/Yr:	Not reported
NOX - Oxides of Nitrogen Tons/Yr:	Not reported
SOX - Oxides of Sulphur Tons/Yr:	Not reported
Particulate Matter Tons/Yr:	Not reported
Part. Matter 10 Micrometers and Smllr Tons/Yr:	Not reported

Name:	VALLEJO'S AUTO BODY
Address:	1269 SAN MATEO AVE
City,State,Zip:	SAN BRUNO, CA 94066
Year:	2019
County Code:	41
Air Basin:	SF
Facility ID:	16482
Air District Name:	BA
SIC Code:	7532
Air District Name:	BAY AREA AQMD
Community Health Air Pollution Info System:	Not reported
Consolidated Emission Reporting Rule:	Not reported
Total Organic Hydrocarbon Gases Tons/Yr:	0.096000004
Reactive Organic Gases Tons/Yr:	0.094838403952
Carbon Monoxide Emissions Tons/Yr:	Not reported
NOX - Oxides of Nitrogen Tons/Yr:	Not reported
SOX - Oxides of Sulphur Tons/Yr:	Not reported
Particulate Matter Tons/Yr:	Not reported
Part. Matter 10 Micrometers and Smllr Tons/Yr:	Not reported

Name:	VALLEJO'S AUTO BODY
Address:	1269 SAN MATEO AVE
City,State,Zip:	SAN BRUNO, CA 94066
Year:	2020
County Code:	41
Air Basin:	SF
Facility ID:	16482
Air District Name:	BA
SIC Code:	7532
Air District Name:	BAY AREA AQMD
Community Health Air Pollution Info System:	Not reported
Consolidated Emission Reporting Rule:	Not reported
Total Organic Hydrocarbon Gases Tons/Yr:	0.018000001
Reactive Organic Gases Tons/Yr:	0.017782200988
Carbon Monoxide Emissions Tons/Yr:	Not reported
NOX - Oxides of Nitrogen Tons/Yr:	Not reported
SOX - Oxides of Sulphur Tons/Yr:	Not reported
Particulate Matter Tons/Yr:	Not reported
Part. Matter 10 Micrometers and Smllr Tons/Yr:	Not reported

Name:	VALLEJO'S AUTO BODY
Address:	1269 SAN MATEO AVE
City,State,Zip:	SAN BRUNO, CA 94066
Year:	2021
County Code:	41
Air Basin:	SF
Facility ID:	16482
Air District Name:	BA
SIC Code:	7532

VALLEJOS AUTO BODY & PAINT (Continued) **1000280060**

Air District Name:	BAY AREA AQMD
Community Health Air Pollution Info System:	Not reported
Consolidated Emission Reporting Rule:	Not reported
Total Organic Hydrocarbon Gases Tons/Yr:	0.358200011
Reactive Organic Gases Tons/Yr:	0.35386579087
Carbon Monoxide Emissions Tons/Yr:	Not reported
NOX - Oxides of Nitrogen Tons/Yr:	Not reported
SOX - Oxides of Sulphur Tons/Yr:	Not reported
Particulate Matter Tons/Yr:	Not reported
Part. Matter 10 Micrometers and Smllr Tons/Yr:	Not reported

Name:	VALLEJO'S AUTO BODY
Address:	1269 SAN MATEO AVE
City,State,Zip:	SAN BRUNO, CA 94066
Year:	2022
County Code:	41
Air Basin:	SF
Facility ID:	16482
Air District Name:	BA
SIC Code:	7532
Air District Name:	BAY AREA AQMD
Community Health Air Pollution Info System:	Not reported
Consolidated Emission Reporting Rule:	Not reported
Total Organic Hydrocarbon Gases Tons/Yr:	0.358
Reactive Organic Gases Tons/Yr:	0.223
Carbon Monoxide Emissions Tons/Yr:	Not reported
NOX - Oxides of Nitrogen Tons/Yr:	Not reported
SOX - Oxides of Sulphur Tons/Yr:	Not reported
Particulate Matter Tons/Yr:	Not reported
Part. Matter 10 Micrometers and Smllr Tons/Yr:	Not reported

AS560 **B AND B TRANSMISSION** **UST FINDER RELEASE** **1028921673**
NE **1299 SAN MATEO AVENUE** **N/A**
1/4-1/2 **SAN BRUNO, CA 94066**
0.320 mi.
1688 ft. **Site 4 of 5 in cluster AS**

Relative: **Lower**

Actual: **20 ft.**

UST FINDER RELEASE:

Object ID:	38399
Facility ID:	Not reported
Lust ID:	CAT10000002006
Name:	B AND B TRANSMISSION
Address:	1299 SAN MATEO AVENUE
City,State,Zip:	SAN BRUNO, CA 94066
Address Match Type:	PointAddress
Reported Date:	Not reported
Status:	No Further Action
Substance:	Not reported
Population within 1500ft:	515
Domestic Wells within 1500ft:	0
Land Use:	Developed, High Intensity
Within SPA:	No
SPA PWS Facility ID:	Not reported
SPA Water Type:	Not reported
SPA Facility Type:	Not reported
SPA HUC12:	Not reported
Within WHPA:	Yes
WHPA PWS Facility ID:	CA4110009_10185

B AND B TRANSMISSION (Continued) **1028921673**

WHPA Water Type:	GW - Ground water
WHPA Facility Type:	WL - Well
WHPA HUC12:	180500040903
Within 100yr Floodplain:	No
Tribe:	Not reported
EPA Region:	9
NFA Letter 1:	Not reported
NFA Letter 2:	Not reported
NFA Letter 3:	Not reported
NFA Letter 4:	Not reported
Closed With Residual Contaminate:	Not reported
Coordinate Source:	Geocode
X Coord:	-122.41163
Y Coord:	37.6408900000001
Latitude:	37.6408899999999
Longitude:	-122.41163

AS561 **TORRES TEXACO** **LUST** **U001594661**
NE **1299 SAN MATEO AVE** **HIST UST** **N/A**
1/4-1/2 **SAN BRUNO, CA 94066** **Cortese**
0.320 mi. **HWTS**
1688 ft. **Site 5 of 5 in cluster AS** **CERS**

Relative:
Lower

Actual:
20 ft.

SAN MATEO CO. LUST:

Name:	B & B TRANSMISSIONS
Address:	1299 SAN MATEO AVE
City,State,Zip:	SAN BRUNO, CA
Region:	SAN MATEO
Facility ID:	880062
Facility Status:	9- Case Closed
Global ID:	T1000002006
APN Number:	014261320
Case Type:	SAN BRUNO, CA
EDR Link ID:	SAN BRUNO, CA

LUST:

Name:	B AND B TRANSMISSION
Address:	1299 SAN MATEO AVENUE
City,State,Zip:	SAN BRUNO, CA 94066
Lead Agency:	SAN MATEO COUNTY LOP
Case Type:	LUST Cleanup Site

Geo Track:

Global Id:	T10000002006
Latitude:	37.640889
Longitude:	-122.41186
Status:	Completed - Case Closed
Status Date:	10/24/2013
Case Worker:	JM
RB Case Number:	Not reported
Local Agency:	SAN MATEO COUNTY LOP
File Location:	Local Agency
Local Case Number:	880062
Potential Media Affect:	Other Groundwater (uses other than drinking water), Soil
Potential Contaminants of Concern:	Diesel, Gasoline
EPA Region:	9
Coordinate Source:	Manual Entry on Screens

TORRES TEXACO (Continued) **U001594661**

Cuf Case:	NO
Quantity Released Gallons:	Not reported
Begin Date:	04/20/2010
Leak Reported Date:	04/29/2010
How Discovered:	Site Assessment/Site Investigation
How Discovered Description:	Phase II
Discharge Source:	Other
Discharge Cause:	Unknown
Stop Method:	Other Means
Stop Description:	Not reported
No Further Action Date:	10/24/2013
CA Water Watershed Name:	South Bay - San Mateo Bayside (204.40)
Dwr Groundwater Subbasin Name:	Westside (2-035)
Disadvantaged Community:	Not reported
CA Enviroscreen 3 Score:	56-60%
CA Enviroscreen 4 Score:	65-70%
Military DOD Site:	No
Facility Project Subtype:	Not reported
RWQCB Region:	SAN FRANCISCO BAY RWQCB (REGION 2)
Site History:	Can be extracted from most recent report in Geotracker or at San Mateo County offices if submitted prior to 2005, San Mateo County does not take responsibility for the accuracy of the statements made or any professional interpretations made in the referenced report.

LUST:

Global Id:	T10000002006
Contact Type:	Local Agency Caseworker - Primary Caseworker
Contact Name:	JACOB MADDEN
Organization Name:	SAN MATEO COUNTY LOP
Address:	2000 ALAMEDA DE LAS PULGAS, Suite 100
City:	SAN MATEO
Email:	jmadden@smcgov.org
Phone Number:	6503995959

LUST:

Global Id:	T10000002006
Action Type:	ENFORCEMENT
Date:	08/13/2013
Action:	Technical Correspondence / Assistance / Other
Global Id:	T10000002006
Action Type:	ENFORCEMENT
Date:	08/17/2011
Action:	Email Correspondence
Global Id:	T10000002006
Action Type:	ENFORCEMENT
Date:	08/04/2010
Action:	Technical Correspondence / Assistance / Other
Global Id:	T10000002006
Action Type:	ENFORCEMENT
Date:	08/14/2013
Action:	Technical Correspondence / Assistance / Other
Global Id:	T10000002006
Action Type:	RESPONSE

TORRES TEXACO (Continued) **U001594661**

Date: 08/23/2011
Action: Phase I Assessment Report

Global Id: T10000002006
Action Type: ENFORCEMENT
Date: 07/08/2010
Action: Staff Letter - #20100708

Global Id: T10000002006
Action Type: ENFORCEMENT
Date: 03/16/2011
Action: Notice of Violation - #20110316

Global Id: T10000002006
Action Type: ENFORCEMENT
Date: 03/22/2012
Action: Warning Letter - #20120322

Global Id: T10000002006
Action Type: ENFORCEMENT
Date: 04/17/2012
Action: Staff Letter - #20120417

Global Id: T10000002006
Action Type: ENFORCEMENT
Date: 09/27/2013
Action: Technical Correspondence / Assistance / Other

Global Id: T10000002006
Action Type: ENFORCEMENT
Date: 08/21/2013
Action: Notification - Public Notice of Case Closure - #20130821

Global Id: T10000002006
Action Type: ENFORCEMENT
Date: 02/27/2013
Action: Notice of Violation - #20130227

Global Id: T10000002006
Action Type: RESPONSE
Date: 06/18/2010
Action: Verbal Communication

Global Id: T10000002006
Action Type: ENFORCEMENT
Date: 05/11/2010
Action: Staff Letter - #20100511

Global Id: T10000002006
Action Type: ENFORCEMENT
Date: 10/24/2013
Action: Closure/No Further Action Letter - #20131024

Global Id: T10000002006
Action Type: ENFORCEMENT
Date: 05/08/2013
Action: Technical Correspondence / Assistance / Other

TORRES TEXACO (Continued) **U001594661**

Global Id: T10000002006
Action Type: ENFORCEMENT
Date: 05/21/2010
Action: Notice of Responsibility

Global Id: T10000002006
Action Type: Other
Date: 04/20/2010
Action: Leak Discovery

Global Id: T10000002006
Action Type: ENFORCEMENT
Date: 08/18/2011
Action: Technical Correspondence / Assistance / Other

Global Id: T10000002006
Action Type: Other
Date: 04/29/2010
Action: Leak Reported

Global Id: T10000002006
Action Type: RESPONSE
Date: 04/29/2010
Action: Other Report / Document

Global Id: T10000002006
Action Type: RESPONSE
Date: 10/22/2010
Action: Soil and Water Investigation Workplan - Regulator Responded

Global Id: T10000002006
Action Type: RESPONSE
Date: 08/17/2012
Action: Site Assessment Report - Regulator Responded

LUST:
Global Id: T10000002006
Status: Open - Case Begin Date
Status Date: 04/20/2010

Global Id: T10000002006
Status: Open - Site Assessment
Status Date: 05/06/2010

Global Id: T10000002006
Status: Open - Eligible for Closure
Status Date: 08/08/2013

Global Id: T10000002006
Status: Completed - Case Closed
Status Date: 10/24/2013

HIST UST:
Name: TORRES TEXACO
Address: 1299 SAN MATEO AVE

TORRES TEXACO (Continued) **U001594661**

City,State,Zip: SAN BRUNO, CA 94066
File Number: 0002bb98

URL:
Region: STATE
Facility ID: 00000009897
Facility Type: Gas Station
Other Type: SERVICE STATION
Contact Name: ANTONIO TORRES
Telephone: 4153681631
Owner Name: ANTONIO B. TORRES
Owner Address: 623 RUBY ST
Owner City,St,Zip: REDWOOD CITY, CA 94061
Total Tanks: 0004

Tank Num: 001
Container Num: #101
Year Installed: Not reported
Tank Capacity: 00008000
Tank Used for: PRODUCT
Type of Fuel: DIESEL
Container Construction Thickness: Not reported
Leak Detection: Visual, Stock Inventor

Tank Num: 002
Container Num: #102
Year Installed: Not reported
Tank Capacity: 00006000
Tank Used for: PRODUCT
Type of Fuel: UNLEADED
Container Construction Thickness: Not reported
Leak Detection: Visual, Stock Inventor

Tank Num: 003
Container Num: #103
Year Installed: Not reported
Tank Capacity: 00004000
Tank Used for: PRODUCT
Type of Fuel: PREMIUM
Container Construction Thickness: Not reported
Leak Detection: Visual, Stock Inventor

Tank Num: 004
Container Num: #104
Year Installed: Not reported
Tank Capacity: 00000000
Tank Used for: WASTE
Type of Fuel: WASTE OIL
Container Construction Thickness: Not reported
Leak Detection: Visual, Stock Inventor

Click here for Geo Tracker PDF:

CORTESE:
Name: B AND B TRANSMISSION
Address: 1299 SAN MATEO AVENUE
City,State,Zip: SAN BRUNO, CA 94066

TORRES TEXACO (Continued) **U001594661**

Region:	CORTESE
Envirostor Id:	Not reported
Global ID:	T10000002006
Site/Facility Type:	LUST CLEANUP SITE
Cleanup Status:	COMPLETED - CASE CLOSED
Status Date:	Not reported
Site Code:	Not reported
Latitude:	Not reported
Longitude:	Not reported
Owner:	Not reported
Enf Type:	Not reported
Swat R:	Not reported
Flag:	active
Order No:	Not reported
Waste Discharge System No:	Not reported
Effective Date:	Not reported
Region 2:	Not reported
WID Id:	Not reported
Solid Waste Id No:	Not reported
Waste Management Uit Name:	Not reported
File Name:	Active Open

HWTS:

Name:	UCS AUTO REPAIRS INC
Address:	1299 SAN MATEO AVE
Address 2:	Not reported
City,State,Zip:	SAN BRUNO, CA 94066
EPA ID:	CAL000481246
Inactive Date:	Not reported
Create Date:	10/18/2023
Last Act Date:	Not reported
Mailing Name:	Not reported
Mailing Address:	1299 SAN MATEO AVE
Mailing Address 2:	Not reported
Mailing City,State,Zip:	SAN BRUNO, CA 94066
Owner Name:	UCS AUTO REPAIRS INC
Owner Address:	1299 SAN MATEO AVE
Owner Address 2:	Not reported
Owner City,State,Zip:	SAN BRUNO, CA 94066
Owner Phone:	Not reported
Owner Fax:	Not reported
Contact Name:	VALCILEY CAETANO
Contact Address:	10 HARKNESS CIR
Contact Address 2:	Not reported
City,State,Zip:	HAYWARD, CA 94542
Contact Phone:	Not reported
Contact Fax:	Not reported
Facility Status:	Active
Facility Type:	Permanent
Category:	State
Latitude:	37.640830020000003
Longitude:	-122.41161749

CERS:

Name:	B AND B TRANSMISSION
Address:	1299 SAN MATEO AVENUE

TORRES TEXACO (Continued) **U001594661**

City,State,Zip: SAN BRUNO, CA 94066
Site ID: 870867
CERS ID: T10000002006
CERS Description: Leaking Underground Storage Tank Cleanup Site

Affiliation:
Affiliation Type Desc: Local Agency Caseworker
Entity Name: JACOB MADDEN - SAN MATEO COUNTY LOP
Entity Title: Not reported
Affiliation Address: 2000 ALAMEDA DE LAS PULGAS, Suite 100
Affiliation City: SAN MATEO
Affiliation State: CA
Affiliation Country: Not reported
Affiliation Zip: Not reported
Affiliation Phone: 6503995959,

AY562 **THE SERVICE ZONE** **LUST** **S103472814**
SE **265 SAN BRUNO** **Cortese** **N/A**
1/4-1/2 **SAN BRUNO, CA 94066** **CERS**
0.328 mi.
1734 ft. **Site 2 of 7 in cluster AY**

Relative:
Lower

Actual:
28 ft.

LUST REG 2:
Region: 2
Facility Id: Not reported
Facility Status: Preliminary site assessment underway
Case Number: 880034
How Discovered: OM
Leak Cause: Unknown
Leak Source: Unknown
Date Leak Confirmed: Not reported
Oversight Program: LUST
Prelim. Site Assesment Wokplan Submitted: Not reported
Preliminary Site Assesment Began: 1/1/1965
Pollution Characterization Began: Not reported
Pollution Remediation Plan Submitted: Not reported
Date Remediation Action Underway: Not reported
Date Post Remedial Action Monitoring Began: Not reported

CORTESE:
Name: THE SERVICE ZONE
Address: 265 SAN BRUNO
City,State,Zip: SAN BRUNO, CA 94066
Region: CORTESE
Envirostor Id: Not reported
Global ID: T0608100831
Site/Facility Type: LUST CLEANUP SITE
Cleanup Status: COMPLETED - CASE CLOSED
Status Date: Not reported
Site Code: Not reported
Latitude: Not reported
Longitude: Not reported
Owner: Not reported
Enf Type: Not reported
Swat R: Not reported
Flag: active
Order No: Not reported

THE SERVICE ZONE (Continued) **S103472814**

Waste Discharge System No: Not reported
Effective Date: Not reported
Region 2: Not reported
WID Id: Not reported
Solid Waste Id No: Not reported
Waste Management Uit Name: Not reported
File Name: Active Open

CERS:
Name: THE SERVICE ZONE
Address: 265 SAN BRUNO
City,State,Zip: SAN BRUNO, CA 94066
Site ID: 850910
CERS ID: T0608100831
CERS Description: Leaking Underground Storage Tank Cleanup Site

Affiliation:
Affiliation Type Desc: Local Agency Caseworker
Entity Name: JACOB MADDEN - SAN MATEO COUNTY LOP
Entity Title: Not reported
Affiliation Address: 2000 ALAMEDA DE LAS PULGAS, Suite 100
Affiliation City: SAN MATEO
Affiliation State: CA
Affiliation Country: Not reported
Affiliation Zip: Not reported
Affiliation Phone: 6503995959,

Affiliation Type Desc: Regional Board Caseworker
Entity Name: Regional Water Board - SAN FRANCISCO BAY RWQCB (REGION 2)
Entity Title: Not reported
Affiliation Address: 1515 CLAY ST SUITE 1400
Affiliation City: OAKLAND
Affiliation State: CA
Affiliation Country: Not reported
Affiliation Zip: Not reported
Affiliation Phone: ,

Affiliation Type Desc: Regional Board Caseworker
Entity Name: UUU - SAN FRANCISCO BAY RWQCB (REGION 2)
Entity Title: Not reported
Affiliation Address: 1515 CLAY ST SUITE 1400
Affiliation City: OAKLAND
Affiliation State: CA
Affiliation Country: Not reported
Affiliation Zip: Not reported
Affiliation Phone: ,

AY563 **UNOCAL #3857** **LUST** **1000167177**
SE **170 SAN BRUNO** **HIST UST** **N/A**
1/4-1/2 **SAN BRUNO, CA 94066** **San Mateo Co. BI**
0.332 mi. **HIST CORTESE**
1752 ft. **Site 3 of 7 in cluster AY**

Relative:
Lower

Actual:
24 ft.

LUST REG 2:

Region:	2
Facility Id:	Not reported
Facility Status:	Case Closed
Case Number:	880007
How Discovered:	OM
Leak Cause:	Unknown
Leak Source:	Unknown
Date Leak Confirmed:	Not reported
Oversight Program:	LUST
Prelim. Site Assesment Wokplan Submitted:	Not reported
Preliminary Site Assesment Began:	Not reported
Pollution Characterization Began:	Not reported
Pollution Remediation Plan Submitted:	Not reported
Date Remediation Action Underway:	Not reported
Date Post Remedial Action Monitoring Began:	Not reported

HIST UST:

Name:	UNION OIL SS 3857
Address:	170 SAN BRUNO AVE
City,State,Zip:	SAN BRUNO, CA 94066
File Number:	0002c422

URL:

Region:	STATE
Facility ID:	00000033314
Facility Type:	Gas Station
Other Type:	Not reported
Contact Name:	EDWARD HUETH
Telephone:	4158779924
Owner Name:	UNION OIL CO.
Owner Address:	1 CALIFORNIA ST. SUITE 2700
Owner City,St,Zip:	SAN FRANCISCO, CA 94111
Total Tanks:	0003

Tank Num:	001
Container Num:	3857
Year Installed:	1967
Tank Capacity:	00010000
Tank Used for:	PRODUCT
Type of Fuel:	UNLEADED
Container Construction Thickness:	Not reported
Leak Detection:	Stock Inventor, 10

Tank Num:	001
Container Num:	3857
Year Installed:	1967
Tank Capacity:	00010000
Tank Used for:	PRODUCT
Type of Fuel:	UNLEADED
Container Construction Thickness:	Not reported
Leak Detection:	Stock Inventor, 10

UNOCAL #3857 (Continued) **1000167177**

Tank Num:	002
Container Num:	3857-2-1
Year Installed:	1967
Tank Capacity:	00010000
Tank Used for:	PRODUCT
Type of Fuel:	PREMIUM
Container Construction Thickness:	Not reported
Leak Detection:	Stock Inventor, 10

Tank Num:	002
Container Num:	3857-2-1
Year Installed:	1967
Tank Capacity:	00010000
Tank Used for:	PRODUCT
Type of Fuel:	PREMIUM
Container Construction Thickness:	Not reported
Leak Detection:	Stock Inventor, 10

Tank Num:	003
Container Num:	3857-4-1
Year Installed:	Not reported
Tank Capacity:	00000550
Tank Used for:	WASTE
Type of Fuel:	WASTE OIL
Container Construction Thickness:	Not reported
Leak Detection:	Stock Inventor

Tank Num:	003
Container Num:	3857-4-1
Year Installed:	Not reported
Tank Capacity:	00000550
Tank Used for:	WASTE
Type of Fuel:	WASTE OIL
Container Construction Thickness:	Not reported
Leak Detection:	Stock Inventor

Click here for Geo Tracker PDF:

San Mateo Co. BI:

Name:	TOSCO #30575
Address:	170 SAN BRUNO
City,State,Zip:	SAN BRUNO, CA 94066
Region:	SAN MATEO
Facility ID:	FA0018236
Prog Element Code:	GENERATES and RECYCLES WASTE OIL/SOLVENT
Record Id:	PR0023357
Description:	GENERATES & RECYCLES WASTE OIL/SOLVENT
Facility Status:	Inactive, non-billable
Program Category:	HAZARDOUS WASTE PROGRAM

Name:	TOSCO #30575
Address:	170 SAN BRUNO
City,State,Zip:	SAN BRUNO, CA 94066
Region:	SAN MATEO
Facility ID:	FA0018236
Prog Element Code:	UNDERGROUND TANK - GENERAL
Record Id:	PR0022955

UNOCAL #3857 (Continued) **1000167177**

Description: UNDERGROUND TANK - GENERAL
Facility Status: Inactive, non-billable
Program Category: UNDERGROUND TANK PROGRAM

Name: TOSCO #30575
Address: 170 SAN BRUNO
City,State,Zip: SAN BRUNO, CA 94066
Region: SAN MATEO
Facility ID: FA0018236
Prog Element Code: STORMWATER ANNUAL INSPECTION FEE
Record Id: PR0043552
Description: STORMWATER ANNUAL FEE - INSP FREQ EVERY 2 YRS
Facility Status: Inactive, non-billable
Program Category: STORMWATER

Name: TOSCO #30575
Address: 170 SAN BRUNO
City,State,Zip: SAN BRUNO, CA 94066
Region: SAN MATEO
Facility ID: FA0018236
Prog Element Code: STORES HAZ MAT <1,199GAL,9,999LB,4,799FT3
Record Id: PR0004977
Description: STORES HAZ MAT <1,199GAL,9,999LB,4,799CF
Facility Status: Inactive, non-billable
Program Category: BUSINESS PLAN PROGRAM

HIST CORTESE:
edr_fname: UNOCAL
edr_fadd1: 170 SAN BRUNO
City,State,Zip: SAN BRUNO, CA
Region: CORTESE
Facility County Code: 41
Reg By: LTNKA
Reg Id: 41-0601

AY564 **UNOCAL #3857** **UST FINDER RELEASE** **1029123782**
SE **170 WEST SAN BRUNO AVENUE** **N/A**
1/4-1/2 **SAN BRUNO, CA 94066**
0.333 mi.
1756 ft. **Site 4 of 7 in cluster AY**

Relative: **Lower**
Actual: **24 ft.**

UST FINDER RELEASE:
Object ID: 38354
Facility ID: Not reported
Lust ID: CAT0608100573
Name: UNOCAL #3857
Address: 170 WEST SAN BRUNO AVENUE
City,State,Zip: SAN BRUNO, CA 94066
Address Match Type: PointAddress
Reported Date: Not reported
Status: No Further Action
Substance: Not reported
Population within 1500ft: 3907
Domestic Wells within 1500ft: 0
Land Use: Developed, High Intensity
Within SPA: No
SPA PWS Facility ID: Not reported

UNOCAL #3857 (Continued) **1029123782**

SPA Water Type:	Not reported
SPA Facility Type:	Not reported
SPA HUC12:	Not reported
Within WHPA:	Yes
WHPA PWS Facility ID:	CA4110023_9990
WHPA Water Type:	GW - Ground water
WHPA Facility Type:	WL - Well
WHPA HUC12:	180500040903
Within 100yr Floodplain:	No
Tribe:	Not reported
EPA Region:	9
NFA Letter 1:	Not reported
NFA Letter 2:	Not reported
NFA Letter 3:	Not reported
NFA Letter 4:	Not reported
Closed With Residual Contaminate:	Not reported
Coordinate Source:	Geocode
X Coord:	-122.41256
Y Coord:	37.6304000000001
Latitude:	37.6304
Longitude:	-122.412559999999

AY565 **TOSCO #3857** **UST FINDER RELEASE** **1029119595**
SE **170 WEST SAN BRUNO AVENUE** **N/A**
1/4-1/2 **SAN BRUNO, CA 94066**
0.333 mi.
1756 ft. **Site 5 of 7 in cluster AY**

Relative: **Lower**

Actual: **24 ft.**

UST FINDER RELEASE:

Object ID:	38353
Facility ID:	Not reported
Lust ID:	CAT0608193859
Name:	TOSCO #3857
Address:	170 WEST SAN BRUNO AVENUE
City,State,Zip:	SAN BRUNO, CA 94066
Address Match Type:	PointAddress
Reported Date:	Not reported
Status:	No Further Action
Substance:	Not reported
Population within 1500ft:	3907
Domestic Wells within 1500ft:	0
Land Use:	Developed, High Intensity
Within SPA:	No
SPA PWS Facility ID:	Not reported
SPA Water Type:	Not reported
SPA Facility Type:	Not reported
SPA HUC12:	Not reported
Within WHPA:	Yes
WHPA PWS Facility ID:	CA4110023_9990
WHPA Water Type:	GW - Ground water
WHPA Facility Type:	WL - Well
WHPA HUC12:	180500040903
Within 100yr Floodplain:	No
Tribe:	Not reported
EPA Region:	9
NFA Letter 1:	Not reported
NFA Letter 2:	Not reported
NFA Letter 3:	Not reported

TOSCO #3857 (Continued) **1029119595**

NFA Letter 4:	Not reported
Closed With Residual Contaminate:	Not reported
Coordinate Source:	Geocode
X Coord:	-122.41256
Y Coord:	37.6304000000001
Latitude:	37.6304
Longitude:	-122.412559999999

AZ566 **SAN BRUNO LUMBER** **UST FINDER RELEASE** **1029101566**
SE **101 SAN BRUNO** **N/A**
1/4-1/2 **SAN BRUNO, CA 94066**
0.333 mi.
1757 ft. **Site 1 of 4 in cluster AZ**

Relative: **Lower**
Actual: **19 ft.**

UST FINDER RELEASE:

Object ID:	38424
Facility ID:	Not reported
Lust ID:	CAT0608100441
Name:	SAN BRUNO LUMBER
Address:	101 SAN BRUNO
City,State,Zip:	SAN BRUNO, CA 94066
Address Match Type:	StreetAddress
Reported Date:	Not reported
Status:	No Further Action
Substance:	Not reported
Population within 1500ft:	3868
Domestic Wells within 1500ft:	0
Land Use:	Developed, High Intensity
Within SPA:	No
SPA PWS Facility ID:	Not reported
SPA Water Type:	Not reported
SPA Facility Type:	Not reported
SPA HUC12:	Not reported
Within WHPA:	Yes
WHPA PWS Facility ID:	CA4110023_9990
WHPA Water Type:	GW - Ground water
WHPA Facility Type:	WL - Well
WHPA HUC12:	180500040903
Within 100yr Floodplain:	No
Tribe:	Not reported
EPA Region:	9
NFA Letter 1:	Not reported
NFA Letter 2:	Not reported
NFA Letter 3:	Not reported
NFA Letter 4:	Not reported
Closed With Residual Contaminate:	Not reported
Coordinate Source:	Geocode
X Coord:	-122.41134
Y Coord:	37.6308900000001
Latitude:	37.63089
Longitude:	-122.411339999999

AY567 **TOSCO #3857** **LUST** **S105754206**
SE **170 SAN BRUNO** **N/A**
1/4-1/2 **SAN BRUNO, CA 94066**
0.334 mi.
1765 ft. **Site 6 of 7 in cluster AY**

Relative: **Lower**
Actual: **24 ft.**

LUST REG 2:

Region:	2
Facility Id:	Not reported
Facility Status:	Pollution Characterization
Case Number:	880056
How Discovered:	VS
Leak Cause:	Unknown
Leak Source:	D
Date Leak Confirmed:	Not reported
Oversight Program:	LUST
Prelim. Site Assesment Wokplan Submitted:	Not reported
Preliminary Site Assesment Began:	9/6/2002
Pollution Characterization Began:	8/1/2003
Pollution Remediation Plan Submitted:	Not reported
Date Remediation Action Underway:	Not reported
Date Post Remedial Action Monitoring Began:	Not reported

AX568 **SOUTH SAN FRANCISCO CITY** **HIST CORTESE** **S104025436**
NE **UNKNOWN SHAW RD & SAN MAT** **N/A**
1/4-1/2 **SOUTH SAN FRANCISCO, CA 94080**
0.338 mi.
1783 ft. **Site 2 of 5 in cluster AX**

Relative: **Lower**
Actual: **20 ft.**

HIST CORTESE:

edr_fname:	SOUTH SAN FRANCISCO CITY
edr_fadd1:	UNKNOWN SHAW RD & SAN MAT
City,State,Zip:	SOUTH SAN FRANCISCO, CA 94080
Region:	CORTESE
Facility County Code:	41
Reg By:	LTNKA
Reg Id:	41-0169

AZ569 **LABAGH PROPERTY** **CPS-SLIC** **S122492199**
SE **201-265 SAN BRUNO AVENUE EAST** **CERS** **N/A**
1/4-1/2 **SAN BRUNO, CA 94066**
0.338 mi.
1786 ft. **Site 2 of 4 in cluster AZ**

Relative: **Lower**
Actual: **18 ft.**

CPS-SLIC:

Name:	LABAGH PROPERTY
Address:	201-265 SAN BRUNO AVENUE EAST
City,State,Zip:	SAN BRUNO, CA 94066
Region:	STATE
Facility Status:	**Open - Site Assessment**
Status Date:	06/21/2018
Global Id:	T10000011757
Lead Agency:	SAN MATEO COUNTY LOP
Lead Agency Case Number:	889067
Latitude:	37.6311766338519
Longitude:	-122.41106679266
Case Type:	Cleanup Program Site
Case Worker:	JM

LABAGH PROPERTY (Continued) **S122492199**

Local Agency:	SAN MATEO COUNTY LOP
RB Case Number:	Not reported
File Location:	All Files are on GeoTracker or in the Local Agency Database
Potential Media Affected:	Not reported
Potential Contaminants of Concern:	Trichloroethylene (TCE)
EPA Region:	9
Coordinate Source:	Google Map Move
Cuf Case:	NO
Quantity Released Gallons:	Not reported
Begin Date:	06/20/2018
Leak Reported Date:	06/20/2018
How Discovered:	Not reported
How Discovered Description:	Not reported
Discharge Source:	Not reported
Discharge Cause:	Not reported
Stop Method:	Not reported
Stop Description:	Not reported
No Further Action Date:	Not reported
CA Water Watershed Name:	South Bay - San Mateo Bayside (204.40)
Dwr Groundwater Subbasin Name:	Westside (2-035)
Disadvantaged Community:	Not reported
CA Enviroscreen 3 Score:	76-80%
CA Enviroscreen 4 Score:	65-70%
Military DOD Site:	No
Facility Project Subtype:	Not reported
RWQCB Region:	SAN FRANCISCO BAY RWQCB (REGION 2)
Site History:	Refer to Pangea report dated 8/7/19 for a summary of site history. GPP staff are not responsible for the accuracy of the statements made in this report.

Click here to access the California GeoTracker records for this facility:

CERS:

Name:	LABAGH PROPERTY
Address:	201-265 SAN BRUNO AVENUE EAST
City,State,Zip:	SAN BRUNO, CA 94066
Site ID:	852106
CERS ID:	T10000011757
CERS Description:	Cleanup Program Site

Affiliation:

Affiliation Type Desc:	Local Agency Caseworker
Entity Name:	JACOB MADDEN - SAN MATEO COUNTY LOP
Entity Title:	Not reported
Affiliation Address:	2000 ALAMEDA DE LAS PULGAS, Suite 100
Affiliation City:	SAN MATEO
Affiliation State:	CA
Affiliation Country:	Not reported
Affiliation Zip:	Not reported
Affiliation Phone:	6503995959,

AZ570 **SAN BRUNO TRANSMISSION** **CPS-SLIC** **S121789690**
SE **271 E. SAN BRUNO AVENUE** **CERS** **N/A**
1/4-1/2 **SAN BRUNO, CA 94066**
0.339 mi.
1789 ft. **Site 3 of 4 in cluster AZ**

Relative:
Lower

Actual:
18 ft.

CPS-SLIC:

Name:	SAN BRUNO TRANSMISSION
Address:	271 E. SAN BRUNO AVENUE
City,State,Zip:	SAN BRUNO, CA 94066
Region:	STATE
Facility Status:	**Open - Site Assessment**
Status Date:	09/29/2020
Global Id:	T10000016251
Lead Agency:	SAN MATEO COUNTY LOP
Lead Agency Case Number:	889070
Latitude:	37.63112
Longitude:	-122.41076
Case Type:	Cleanup Program Site
Case Worker:	JM
Local Agency:	SAN MATEO COUNTY LOP
RB Case Number:	Not reported
File Location:	Not reported
Potential Media Affected:	Under Investigation
Potential Contaminants of Concern:	Dichloroethene (DCE)
EPA Region:	9
Coordinate Source:	Not reported
Cuf Case:	NO
Quantity Released Gallons:	Not reported
Begin Date:	02/06/2020
Leak Reported Date:	02/06/2020
How Discovered:	Not reported
How Discovered Description:	Not reported
Discharge Source:	Not reported
Discharge Cause:	Not reported
Stop Method:	Not reported
Stop Description:	Not reported
No Further Action Date:	Not reported
CA Water Watershed Name:	South Bay - San Mateo Bayside (204.40)
Dwr Groundwater Subbasin Name:	Westside (2-035)
Disadvantaged Community:	Not reported
CA Enviroscreen 3 Score:	76-80%
CA Enviroscreen 4 Score:	65-70%
Military DOD Site:	No
Facility Project Subtype:	Not reported
RWQCB Region:	SAN FRANCISCO BAY RWQCB (REGION 2)
Site History:	Not reported

Click here to access the California GeoTracker records for this facility:

CERS:

Name:	SAN BRUNO TRANSMISSION
Address:	271 E. SAN BRUNO AVENUE
City,State,Zip:	SAN BRUNO, CA 94066
Site ID:	867520
CERS ID:	T10000016251
CERS Description:	Cleanup Program Site

Affiliation:

SAN BRUNO TRANSMISSION (Continued) **S121789690**

Affiliation Type Desc:	Local Agency Caseworker
Entity Name:	JACOB MADDEN - SAN MATEO COUNTY LOP
Entity Title:	Not reported
Affiliation Address:	2000 ALAMEDA DE LAS PULGAS, Suite 100
Affiliation City:	SAN MATEO
Affiliation State:	CA
Affiliation Country:	Not reported
Affiliation Zip:	Not reported
Affiliation Phone:	6503995959,

Affiliation Type Desc:	Regional Board Caseworker
Entity Name:	Regional Water Board - SAN FRANCISCO BAY RWQCB (REGION 2)
Entity Title:	Not reported
Affiliation Address:	1515 CLAY ST SUITE 1400
Affiliation City:	OAKLAND
Affiliation State:	CA
Affiliation Country:	Not reported
Affiliation Zip:	Not reported
Affiliation Phone:	,

AY571 **SAN BRUNO LUMBER** **LUST** **U001594652**
SE **101 SAN BRUNO** **HIST UST** **N/A**
1/4-1/2 **SAN BRUNO, CA 94066** **HIST CORTESE**
0.340 mi.
1793 ft. **Site 7 of 7 in cluster AY**

Relative:
Lower

Actual:
21 ft.

SAN MATEO CO. LUST:

Name:	SAN BRUNO LUMBER
Address:	101 SAN BRUNO AVE
City,State,Zip:	SAN BRUNO, CA
Region:	SAN MATEO
Facility ID:	880001
Facility Status:	9- Case Closed
Global ID:	T0608100441
APN Number:	Not reported
Case Type:	SAN BRUNO, CA
EDR Link ID:	SAN BRUNO, CA

LUST:

Name:	SAN BRUNO LUMBER
Address:	101 SAN BRUNO
City,State,Zip:	SAN BRUNO, CA 94066
Lead Agency:	SAN MATEO COUNTY LOP
Case Type:	LUST Cleanup Site

Geo Track:

Global Id:	T0608100441
Latitude:	37.6319046643411
Longitude:	-122.41158259259
Status:	Completed - Case Closed
Status Date:	01/03/2002
Case Worker:	JM
RB Case Number:	41-0465
Local Agency:	SAN MATEO COUNTY LOP
File Location:	Local Agency
Local Case Number:	880001

SAN BRUNO LUMBER (Continued) **U001594652**

Potential Media Affect:	Other Groundwater (uses other than drinking water)
Potential Contaminants of Concern:	Gasoline
EPA Region:	9
Coordinate Source:	Google Map Move
Cuf Case:	YES
Quantity Released Gallons:	0
Begin Date:	10/07/1987
Leak Reported Date:	10/07/1987
How Discovered:	Other Means
How Discovered Description:	Not reported
Discharge Source:	Not reported
Discharge Cause:	Not reported
Stop Method:	Other Means
Stop Description:	Not reported
No Further Action Date:	01/03/2002
CA Water Watershed Name:	South Bay - San Mateo Bayside (204.40)
Dwr Groundwater Subbasin Name:	Westside (2-035)
Disadvantaged Community:	Not reported
CA Enviroscreen 3 Score:	41-45%
CA Enviroscreen 4 Score:	75-80%
Military DOD Site:	No
Facility Project Subtype:	Not reported
RWQCB Region:	SAN FRANCISCO BAY RWQCB (REGION 2)
Site History:	Not reported

LUST:

Global Id:	T0608100441
Contact Type:	Local Agency Caseworker - Primary Caseworker
Contact Name:	JACOB MADDEN
Organization Name:	SAN MATEO COUNTY LOP
Address:	2000 ALAMEDA DE LAS PULGAS, Suite 100
City:	SAN MATEO
Email:	jmadden@smcgov.org
Phone Number:	6503995959

Global Id:	T0608100441
Contact Type:	Regional Board Caseworker
Contact Name:	Regional Water Board
Organization Name:	SAN FRANCISCO BAY RWQCB (REGION 2)
Address:	1515 CLAY ST SUITE 1400
City:	OAKLAND
Email:	Not reported
Phone Number:	Not reported

Global Id:	T0608100441
Contact Type:	Regional Board Caseworker
Contact Name:	UUU
Organization Name:	SAN FRANCISCO BAY RWQCB (REGION 2)
Address:	1515 CLAY ST SUITE 1400
City:	OAKLAND
Email:	Not reported
Phone Number:	Not reported

LUST:

Global Id:	T0608100441
Action Type:	ENFORCEMENT
Date:	11/01/2006

SAN BRUNO LUMBER (Continued) **U001594652**

Action: Technical Correspondence / Assistance / Other

Global Id: T0608100441
Action Type: Other
Date: 10/07/1987
Action: Leak Discovery

Global Id: T0608100441
Action Type: Other
Date: 10/07/1987
Action: Leak Reported

Global Id: T0608100441
Action Type: ENFORCEMENT
Date: 03/08/1991
Action: Notice of Responsibility - #1

Global Id: T0608100441
Action Type: ENFORCEMENT
Date: 12/20/2001
Action: Technical Correspondence / Assistance / Other

Global Id: T0608100441
Action Type: ENFORCEMENT
Date: 11/01/2006
Action: Technical Correspondence / Assistance / Other

Global Id: T0608100441
Action Type: RESPONSE
Date: 11/01/2006
Action: Other Report / Document

LUST:
Global Id: T0608100441
Status: Open - Case Begin Date
Status Date: 10/07/1987

Global Id: T0608100441
Status: Completed - Case Closed
Status Date: 01/03/2002

HIST UST:
Name: SAN BRUNO LUMBER CO INC
Address: 101 SAN BRUNO AVENUE
City,State,Zip: SAN BRUNO, CA 94066
File Number: 0002c21e

URL:
Region: STATE
Facility ID: 00000018642
Facility Type: Other
Other Type: LUMBER CO
Contact Name: ROBERT C. STOCKTON
Telephone: 4155884674
Owner Name: SAN BRUNO LUMBER CO., INC.

SAN BRUNO LUMBER (Continued) **U001594652**

Owner Address: 101 SAN BRUNO AVENUE
Owner City,St,Zip: SAN BRUNO, CA 94066
Total Tanks: 0001

Tank Num: 001
Container Num: 1
Year Installed: Not reported
Tank Capacity: 00001000
Tank Used for: PRODUCT
Type of Fuel: REGULAR
Container Construction Thickness: Not reported
Leak Detection: None

Click here for Geo Tracker PDF:

HIST CORTESE:
edr_fname: SAN BRUNO LUMBER
edr_fadd1: 101 SAN BRUNO
City,State,Zip: SAN BRUNO, CA
Region: CORTESE
Facility County Code: 41
Reg By: LTNKA
Reg Id: 41-0465

572
South
1/4-1/2
0.345 mi.
1824 ft.

BAYHILL 7 FACILITY **LUST** **S107410889**
999-1001 BAYHILL DRIVE **CPS-SLIC** **N/A**
SAN BRUNO, CA 94066 **CERS**

Relative:
Higher

Actual:
52 ft.

SAN MATEO CO. LUST:
Name: BAYHILL 7 FACILITY
Address: 999-1001 BAYHILL DR
City,State,Zip: SAN BRUNO, CA
Region: SAN MATEO
Facility ID: 889060
Facility Status: 9- Case Closed
Global ID: SL0608164408
APN Number: 020019070
Case Type: SAN BRUNO, CA
EDR Link ID: SAN BRUNO, CA

CPS-SLIC:
Name: BAYHILL 7 FACILITY
Address: 999-1001 BAYHILL DRIVE
City,State,Zip: SAN BRUNO, CA 94066
Region: STATE
Facility Status: **Completed - Case Closed**
Status Date: 06/16/2009
Global Id: SL0608164408
Lead Agency: SAN MATEO COUNTY LOP
Lead Agency Case Number: 889060
Latitude: 37.6296464943732
Longitude: -122.419002056122
Case Type: Cleanup Program Site
Case Worker: JM
Local Agency: SAN MATEO COUNTY LOP

BAYHILL 7 FACILITY (Continued) **S107410889**

RB Case Number:	Not reported
File Location:	Local Agency
Potential Media Affected:	Other Groundwater (uses other than drinking water)
Potential Contaminants of Concern:	Waste Oil / Motor / Hydraulic / Lubricating
EPA Region:	9
Coordinate Source:	Manual Entry on Screens
Cuf Case:	NO
Quantity Released Gallons:	10
Begin Date:	10/29/2004
Leak Reported Date:	02/24/2005
How Discovered:	Facility Inspection
How Discovered Description:	Not reported
Discharge Source:	Other
Discharge Cause:	Other
Stop Method:	Other Means
Stop Description:	Not reported
No Further Action Date:	06/16/2009
CA Water Watershed Name:	South Bay - San Mateo Bayside (204.40)
Dwr Groundwater Subbasin Name:	Westside (2-035)
Disadvantaged Community:	Not reported
CA Enviroscreen 3 Score:	36-40%
CA Enviroscreen 4 Score:	50-55%
Military DOD Site:	No
Facility Project Subtype:	Not reported
RWQCB Region:	SAN FRANCISCO BAY RWQCB (REGION 2)
Site History:	Not reported

Click here to access the California GeoTracker records for this facility:

CERS:

Name:	BAYHILL 7 FACILITY
Address:	999-1001 BAYHILL DRIVE
City,State,Zip:	SAN BRUNO, CA 94066
Site ID:	852808
CERS ID:	SL0608164408
CERS Description:	Cleanup Program Site

Affiliation:

Affiliation Type Desc:	Local Agency Caseworker
Entity Name:	JACOB MADDEN - SAN MATEO COUNTY LOP
Entity Title:	Not reported
Affiliation Address:	2000 ALAMEDA DE LAS PULGAS, Suite 100
Affiliation City:	SAN MATEO
Affiliation State:	CA
Affiliation Country:	Not reported
Affiliation Zip:	Not reported
Affiliation Phone:	6503995959,

Affiliation Type Desc:	Regional Board Caseworker
Entity Name:	Regional Water Board - SAN FRANCISCO BAY RWQCB (REGION 2)
Entity Title:	Not reported
Affiliation Address:	1515 CLAY ST SUITE 1400
Affiliation City:	OAKLAND
Affiliation State:	CA
Affiliation Country:	Not reported
Affiliation Zip:	Not reported
Affiliation Phone:	,

BAYHILL 7 FACILITY (Continued) **S107410889**

Affiliation Type Desc:	Regional Board Caseworker
Entity Name:	UUU - SAN FRANCISCO BAY RWQCB (REGION 2)
Entity Title:	Not reported
Affiliation Address:	1515 CLAY ST SUITE 1400
Affiliation City:	OAKLAND
Affiliation State:	CA
Affiliation Country:	Not reported
Affiliation Zip:	Not reported
Affiliation Phone:	,

573
SE
1/4-1/2
0.347 mi.
1831 ft.

SERVICE ZONE THE
265 SAN BRUNO
SAN BRUNO, CA 90000

LUST **S103893671**
San Mateo Co. BI **N/A**
HIST CORTESE

Relative:
Lower

Actual:
28 ft.

SAN MATEO CO. LUST:

Name:	THE SERVICE ZONE
Address:	265 SAN BRUNO AVE
City,State,Zip:	SAN BRUNO, CA
Region:	SAN MATEO
Facility ID:	880034
Facility Status:	9- Case Closed
Global ID:	T0608100831
APN Number:	020188410
Case Type:	SAN BRUNO, CA
EDR Link ID:	SAN BRUNO, CA

LUST:

Name:	THE SERVICE ZONE
Address:	265 SAN BRUNO
City,State,Zip:	SAN BRUNO, CA 94066
Lead Agency:	SAN MATEO COUNTY LOP
Case Type:	LUST Cleanup Site

Geo Track:

Global Id:	T0608100831
Latitude:	37.6310075505197
Longitude:	-122.410942999618
Status:	Completed - Case Closed
Status Date:	04/24/2006
Case Worker:	JM
RB Case Number:	41-0894
Local Agency:	SAN MATEO COUNTY LOP
File Location:	Local Agency Warehouse
Local Case Number:	880034
Potential Media Affect:	Other Groundwater (uses other than drinking water)
Potential Contaminants of Concern:	Waste Oil / Motor / Hydraulic / Lubricating
EPA Region:	9
Coordinate Source:	Google Map Move
Cuf Case:	NO
Quantity Released Gallons:	0
Begin Date:	03/01/1995
Leak Reported Date:	03/01/1995
How Discovered:	Other Means
How Discovered Description:	Not reported

SERVICE ZONE THE (Continued) **S103893671**

Discharge Source:	Not reported
Discharge Cause:	Not reported
Stop Method:	Other Means
Stop Description:	Not reported
No Further Action Date:	04/24/2006
CA Water Watershed Name:	South Bay - San Mateo Bayside (204.40)
Dwr Groundwater Subbasin Name:	Westside (2-035)
Disadvantaged Community:	Not reported
CA Enviroscreen 3 Score:	76-80%
CA Enviroscreen 4 Score:	65-70%
Military DOD Site:	No
Facility Project Subtype:	Not reported
RWQCB Region:	SAN FRANCISCO BAY RWQCB (REGION 2)
Site History:	Not reported

LUST:

Global Id:	T0608100831
Contact Type:	Local Agency Caseworker - Primary Caseworker
Contact Name:	JACOB MADDEN
Organization Name:	SAN MATEO COUNTY LOP
Address:	2000 ALAMEDA DE LAS PULGAS, Suite 100
City:	SAN MATEO
Email:	jmadden@smcgov.org
Phone Number:	6503995959

Global Id:	T0608100831
Contact Type:	Regional Board Caseworker
Contact Name:	Regional Water Board
Organization Name:	SAN FRANCISCO BAY RWQCB (REGION 2)
Address:	1515 CLAY ST SUITE 1400
City:	OAKLAND
Email:	Not reported
Phone Number:	Not reported

Global Id:	T0608100831
Contact Type:	Regional Board Caseworker
Contact Name:	UUU
Organization Name:	SAN FRANCISCO BAY RWQCB (REGION 2)
Address:	1515 CLAY ST SUITE 1400
City:	OAKLAND
Email:	Not reported
Phone Number:	Not reported

LUST:

Global Id:	T0608100831
Action Type:	Other
Date:	03/01/1995
Action:	Leak Reported

Global Id:	T0608100831
Action Type:	ENFORCEMENT
Date:	04/24/2006
Action:	Closure/No Further Action Letter - #20060424

Global Id:	T0608100831
Action Type:	ENFORCEMENT
Date:	03/02/1995

SERVICE ZONE THE (Continued) **S103893671**

Action: Notice of Responsibility - #1

Global Id: T0608100831
Action Type: ENFORCEMENT
Date: 11/01/2006
Action: Technical Correspondence / Assistance / Other

Global Id: T0608100831
Action Type: RESPONSE
Date: 02/13/2006
Action: Other Report / Document

LUST:
Global Id: T0608100831
Status: Open - Case Begin Date
Status Date: 03/01/1995

Global Id: T0608100831
Status: Open - Site Assessment
Status Date: 03/01/1995

Global Id: T0608100831
Status: Completed - Case Closed
Status Date: 04/24/2006

San Mateo Co. BI:
Name: SERVICE STOP
Address: 265 SAN BRUNO
City,State,Zip: SAN BRUNO, CA 94066
Region: SAN MATEO
Facility ID: FA0022538
Prog Element Code: STORES HAZ MAT <219GAL,1,999LB, 879FT3
Record Id: PR0024779
Description: STORES HAZ MAT <219GAL,1,999LB, 879CF
Facility Status: Inactive, non-billable
Program Category: BUSINESS PLAN PROGRAM

Name: SERVICE STOP
Address: 265 SAN BRUNO
City,State,Zip: SAN BRUNO, CA 94066
Region: SAN MATEO
Facility ID: FA0022538
Prog Element Code: GENERATES and RECYCLES WASTE OIL/SOLVENT
Record Id: PR0024778
Description: GENERATES & RECYCLES WASTE OIL/SOLVENT
Facility Status: Inactive, non-billable
Program Category: HAZARDOUS WASTE PROGRAM

Name: SERVICE STOP
Address: 265 SAN BRUNO
City,State,Zip: SAN BRUNO, CA 94066
Region: SAN MATEO
Facility ID: FA0022538
Prog Element Code: STORMWATER ANNUAL INSPECTION FEE
Record Id: PR0043538

SERVICE ZONE THE (Continued) **S103893671**

Description: STORMWATER ANNUAL FEE - INSP FREQ EVERY 2 YRS
Facility Status: Inactive, non-billable
Program Category: STORMWATER

Name: UNDERGROUND TANK SITE
Address: 265 SAN BRUNO
City,State,Zip: SAN BRUNO, CA 94066
Region: SAN MATEO
Facility ID: FA0010032
Prog Element Code: UNDERGROUND TANK - GENERAL
Record Id: PR0024777
Description: UNDERGROUND TANK - GENERAL
Facility Status: Inactive, non-billable
Program Category: UNDERGROUND TANK PROGRAM

Name: AUTOLOGIC
Address: 265 SAN BRUNO
City,State,Zip: SAN BRUNO, CA 94066
Region: SAN MATEO
Facility ID: FA0045181
Prog Element Code: STORES MV FUELS OR WASTE ONLY
Record Id: PR0058208
Description: STORES MV FUELS OR WASTE ONLY
Facility Status: Active, billable
Program Category: BUSINESS PLAN PROGRAM

Name: AUTOLOGIC
Address: 265 SAN BRUNO
City,State,Zip: SAN BRUNO, CA 94066
Region: SAN MATEO
Facility ID: FA0045181
Prog Element Code: GENERATES and RECYCLES WASTE OIL/SOLVENT
Record Id: PR0058209
Description: GENERATES & RECYCLES WASTE OIL/SOLVENT
Facility Status: Active, billable
Program Category: HAZARDOUS WASTE PROGRAM

Name: AUTOLOGIC
Address: 265 SAN BRUNO
City,State,Zip: SAN BRUNO, CA 94066
Region: SAN MATEO
Facility ID: FA0045181
Prog Element Code: STORMWATER ANNUAL INSPECTION FEE
Record Id: PR0058210
Description: STORMWATER ANNUAL FEE - INSP FREQ EVERY 2 YRS
Facility Status: Inactive, non-billable
Program Category: STORMWATER

HIST CORTESE:
edr_fname: SERVICE ZONE THE
edr_fadd1: 265 SAN BRUNO
City,State,Zip: SAN BRUNO, CA 90000
Region: CORTESE
Facility County Code: 41
Reg By: LTNKA
Reg Id: 41-0894

AZ574 **THE SERVICE ZONE** **UST FINDER RELEASE** **1029117239**
SE **265 SAN BRUNO** **N/A**
1/4-1/2 **SAN BRUNO, CA 94066**
0.348 mi.
1836 ft. **Site 4 of 4 in cluster AZ**

Relative: **Lower**
Actual: **17 ft.**

UST FINDER RELEASE:

Object ID:	38446
Facility ID:	Not reported
Lust ID:	CAT0608100831
Name:	THE SERVICE ZONE
Address:	265 SAN BRUNO
City,State,Zip:	SAN BRUNO, CA 94066
Address Match Type:	PointAddress
Reported Date:	Not reported
Status:	No Further Action
Substance:	Not reported
Population within 1500ft:	3838
Domestic Wells within 1500ft:	0
Land Use:	Developed, High Intensity
Within SPA:	No
SPA PWS Facility ID:	Not reported
SPA Water Type:	Not reported
SPA Facility Type:	Not reported
SPA HUC12:	Not reported
Within WHPA:	Yes
WHPA PWS Facility ID:	CA4110023_9990
WHPA Water Type:	GW - Ground water
WHPA Facility Type:	WL - Well
WHPA HUC12:	180500040903
Within 100yr Floodplain:	No
Tribe:	Not reported
EPA Region:	9
NFA Letter 1:	Not reported
NFA Letter 2:	Not reported
NFA Letter 3:	Not reported
NFA Letter 4:	Not reported
Closed With Residual Contaminate:	Not reported
Coordinate Source:	Geocode
X Coord:	-122.41092
Y Coord:	37.63086
Latitude:	37.6308599999999
Longitude:	-122.41092

AX575 **BAY CITIES BUILDING MATERIALS** **UST FINDER RELEASE** **1028922871**
NE **1305 SAN MATEO** **N/A**
1/4-1/2 **SOUTH SAN FRANCISCO, CA 94080**
0.353 mi.
1863 ft. **Site 3 of 5 in cluster AX**

Relative: **Lower**
Actual: **22 ft.**

UST FINDER RELEASE:

Object ID:	38435
Facility ID:	Not reported
Lust ID:	CAT0608191865
Name:	BAY CITIES BUILDING MATERIALS
Address:	1305 SAN MATEO
City,State,Zip:	SOUTH SAN FRANCISCO, CA 94080
Address Match Type:	StreetAddress
Reported Date:	Not reported
Status:	No Further Action

BAY CITIES BUILDING MATERIALS (Continued) **1028922871**

Substance:	Not reported
Population within 1500ft:	111
Domestic Wells within 1500ft:	0
Land Use:	Developed, High Intensity
Within SPA:	No
SPA PWS Facility ID:	Not reported
SPA Water Type:	Not reported
SPA Facility Type:	Not reported
SPA HUC12:	Not reported
Within WHPA:	Yes
WHPA PWS Facility ID:	CA4110009_10185
WHPA Water Type:	GW - Ground water
WHPA Facility Type:	WL - Well
WHPA HUC12:	180500040903
Within 100yr Floodplain:	No
Tribe:	Not reported
EPA Region:	9
NFA Letter 1:	Not reported
NFA Letter 2:	Not reported
NFA Letter 3:	Not reported
NFA Letter 4:	Not reported
Closed With Residual Contaminate:	Not reported
Coordinate Source:	Geocode
X Coord:	-122.41115
Y Coord:	37.64282
Latitude:	37.64282
Longitude:	-122.41115

AX576 **BAY CITIES BUILDING MATERIALS** **LUST** **U001594735**
NE **1305 SAN MATEO** **HIST UST** **N/A**
1/4-1/2 **S SAN FRANCISCO, CA 94080** **CHMIRS**
0.353 mi. **San Mateo Co. BI**
1863 ft. **Site 4 of 5 in cluster AX**

Relative:
Lower

Actual:
22 ft.

LUST REG 2:

Region:	2
Facility Id:	Not reported
Facility Status:	Case Closed
Case Number:	550160
How Discovered:	OM
Leak Cause:	Unknown
Leak Source:	Unknown
Date Leak Confirmed:	Not reported
Oversight Program:	LUST
Prelim. Site Assesment Wokplan Submitted:	Not reported
Preliminary Site Assesment Began:	Not reported
Pollution Characterization Began:	Not reported
Pollution Remediation Plan Submitted:	Not reported
Date Remediation Action Underway:	Not reported
Date Post Remedial Action Monitoring Began:	Not reported

HIST UST:

Name:	BAY CITIES BUILDING MATERIAL
Address:	1305 SAN MATEO AVE
City,State,Zip:	SOUTH SAN FRANCISCO, CA 94080
File Number:	0002bc02

BAY CITIES BUILDING MATERIALS (Continued) **U001594735**

URL:
Region: STATE
Facility ID: 00000034889
Facility Type: Not reported
Other Type: READY-MIX CONCRETE
Contact Name: W.J. MONLUX
Telephone: 4158721832
Owner Name: BAY CITIES BUILDING MATERIAL
Owner Address: 1500 COLLINS AVE
Owner City,St,Zip: COLMA, CA 94011
Total Tanks: 0001

Tank Num: 001
Container Num: 10
Year Installed: 1974
Tank Capacity: 00010000
Tank Used for: PRODUCT
Type of Fuel: DIESEL
Container Construction Thickness: 3/8
Leak Detection: Stock Inventor, Pressure Test

Click here for Geo Tracker PDF:

CHMIRS:
Name: Not reported
Address: 1305 SAN MATEO AVE
City,State,Zip: SOUTH SAN FRANCISCO, CA
OES Incident Number: 23-4770
OES notification: 07/25/2023
OES Date: Not reported
OES Time: Not reported
Date Completed: **Not reported**
Property Use: Not reported
Agency Id Number: Not reported
Agency Incident Number: Not reported
Time Notified: Not reported
Time Completed: Not reported
Surrounding Area: Not reported
Estimated Temperature: Not reported
Property Management: Not reported
More Than Two Substances Involved?: Not reported
Resp Agncy Personel # Of Decontaminated: Not reported
Responding Agency Personel # Of Injuries: Not reported
Responding Agency Personel # Of Fatalities: Not reported
Others Number Of Decontaminated: Not reported
Others Number Of Injuries: Not reported
Others Number Of Fatalities: Not reported
Vehicle Make/year: Not reported
Vehicle License Number: Not reported
Vehicle State: Not reported
Vehicle Id Number: Not reported
CA DOT PUC/ICC Number: Not reported
Company Name: Not reported
Reporting Officer Name/ID: Not reported
Report Date: Not reported
Facility Telephone: Not reported

BAY CITIES BUILDING MATERIALS (Continued) **U001594735**

Waterway Involved:	No
Waterway:	Not reported
Spill Site:	Merchant/Business
Cleanup By:	Contractor
Containment:	Not reported
What Happened:	Not reported
Type:	Not reported
Measure:	Not reported
Other:	Not reported
Type:	CHEMICAL
Measure:	Gal(s)
Other:	Not reported
Date/Time:	1800
Year:	2023
Agency:	ERTS
Incident Date:	07/24/2023
Admin Agency:	San Francisco County Health Department
Amount:	Not reported
Contained:	Stopped,Contained
Site Type:	Not reported
E Date:	Not reported
Substance:	Masterset AC 534
Quantity Released:	30
Unknown:	Not reported
Substance #2:	Not reported
Substance #3:	Not reported
Evacuations:	Not reported
Number of Injuries:	Not reported
Number of Fatalities:	Not reported
#1 Pipeline:	No
#2 Pipeline:	No
#3 Pipeline:	No
#1 Vessel >= 300 Tons:	No
#2 Vessel >= 300 Tons:	No
#3 Vessel >= 300 Tons:	No
Evacs:	No
Injuries:	No
Fatals:	No
Comments:	Not reported
Description:	RP states 30 gallons of Masterset AC 534(chemical to set cement quickly) was spilled. How the spill occurred, and what type of surface it is on is unknown at this time. He stated no waterways or storm drains have been impacted. A contractor has been hired and enroute to clean up the site. RP states he will provide an update as more information becomes available.

San Mateo Co. BI:

Name:	CENTRAL CONCRETE SUPPLY CO PLANT - 09
Address:	1305 SAN MATEO
City,State,Zip:	CA 94080
Region:	SAN MATEO
Facility ID:	FA0017731
Prog Element Code:	UNDERGROUND TANK - GENERAL
Record Id:	PR0022616
Description:	UNDERGROUND TANK - GENERAL

BAY CITIES BUILDING MATERIALS (Continued) **U001594735**

Facility Status: Inactive, non-billable
Program Category: UNDERGROUND TANK PROGRAM

Name: CENTRAL CONCRETE SUPPLY CO PLANT - 09
Address: 1305 SAN MATEO
City,State,Zip: CA 94080
Region: SAN MATEO
Facility ID: FA0017731
Prog Element Code: STORES HAZ MAT <31999GAL,239999LB, 111999FT^3
Record Id: PR0023561
Description: STORES HAZ MAT <31999GAL,223999LB, 111999CF
Facility Status: Active, billable
Program Category: BUSINESS PLAN PROGRAM

Name: CENTRAL CONCRETE SUPPLY CO PLANT - 09
Address: 1305 SAN MATEO
City,State,Zip: CA 94080
Region: SAN MATEO
Facility ID: FA0017731
Prog Element Code: 3091
Record Id: PR0083182
Description: STORMWATER ANNUAL INSPECTION FEE
Facility Status: Inactive, non-billable
Program Category: STORMWATER

Name: CENTRAL CONCRETE SUPPLY CO PLANT - 09
Address: 1305 SAN MATEO
City,State,Zip: CA 94080
Region: SAN MATEO
Facility ID: FA0017731
Prog Element Code: GENERATES <27 GAL/YEAR
Record Id: PR0064936
Description: GENERATES <27 GAL/YEAR
Facility Status: Inactive, non-billable
Program Category: HAZARDOUS WASTE PROGRAM

AX577 **BAY CITIES BUILDING MATERIALS** **LUST** **S109285874**
NE **1305 SAN MATEO** **Cortese** **N/A**
1/4-1/2 **SOUTH SAN FRANCISCO, CA 94080** **CERS**
0.353 mi.
1863 ft. **Site 5 of 5 in cluster AX**

Relative:
Lower

Actual:
22 ft.

SAN MATEO CO. LUST:
Name: BAY CITIES BUILDING MATERIALS
Address: 1305 SAN MATEO AVE
City,State,Zip: SOUTH SAN FRANCISCO, CA
Region: SAN MATEO
Facility ID: 550160
Facility Status: 9- Case Closed
Global ID: T0608191865
APN Number: Not reported
Case Type: SOUTH SAN FRANCISCO, CA
EDR Link ID: SOUTH SAN FRANCISCO, CA

LUST:
Name: BAY CITIES BUILDING MATERIALS
Address: 1305 SAN MATEO

BAY CITIES BUILDING MATERIALS (Continued) **S109285874**

City,State,Zip: SOUTH SAN FRANCISCO, CA 94080
Lead Agency: SAN MATEO COUNTY LOP
Case Type: LUST Cleanup Site

Geo Track:
Global Id: T0608191865
Latitude: 37.6422922660884
Longitude: -122.412040792065
Status: Completed - Case Closed
Status Date: 08/27/2001
Case Worker: JM
RB Case Number: 41-1294
Local Agency: SAN MATEO COUNTY LOP
File Location: Local Agency Warehouse
Local Case Number: 550160
Potential Media Affect: Other Groundwater (uses other than drinking water)
Potential Contaminants of Concern: Diesel
EPA Region: 9
Coordinate Source: Google Map Move
Cuf Case: NO
Quantity Released Gallons: 0
Begin Date: 04/21/1999
Leak Reported Date: 04/21/1999
How Discovered: Other Means
How Discovered Description: Not reported
Discharge Source: Not reported
Discharge Cause: Not reported
Stop Method: Other Means
Stop Description: Not reported
No Further Action Date: 08/27/2001
CA Water Watershed Name: South Bay - San Mateo Bayside (204.40)
Dwr Groundwater Subbasin Name: Westside (2-035)
Disadvantaged Community: Not reported
CA Enviroscreen 3 Score: 81-85%
CA Enviroscreen 4 Score: 80-85%
Military DOD Site: No
Facility Project Subtype: Not reported
RWQCB Region: SAN FRANCISCO BAY RWQCB (REGION 2)
Site History: Not reported

LUST:
Global Id: T0608191865
Contact Type: Local Agency Caseworker - Primary Caseworker
Contact Name: JACOB MADDEN
Organization Name: SAN MATEO COUNTY LOP
Address: 2000 ALAMEDA DE LAS PULGAS, Suite 100
City: SAN MATEO
Email: jmadden@smcgov.org
Phone Number: 6503995959

Global Id: T0608191865
Contact Type: Regional Board Caseworker
Contact Name: Regional Water Board
Organization Name: SAN FRANCISCO BAY RWQCB (REGION 2)
Address: 1515 CLAY ST SUITE 1400
City: OAKLAND
Email: Not reported
Phone Number: Not reported

BAY CITIES BUILDING MATERIALS (Continued) **S109285874**

Global Id: T0608191865
Contact Type: Regional Board Caseworker
Contact Name: UUU
Organization Name: SAN FRANCISCO BAY RWQCB (REGION 2)
Address: 1515 CLAY ST SUITE 1400
City: OAKLAND
Email: Not reported
Phone Number: Not reported

LUST:
Global Id: T0608191865
Action Type: ENFORCEMENT
Date: 11/01/2006
Action: Technical Correspondence / Assistance / Other

Global Id: T0608191865
Action Type: Other
Date: 04/21/1999
Action: Leak Reported

Global Id: T0608191865
Action Type: ENFORCEMENT
Date: 05/06/1999
Action: Notice of Responsibility - #1

Global Id: T0608191865
Action Type: RESPONSE
Date: 07/30/2001
Action: Other Report / Document

LUST:
Global Id: T0608191865
Status: Open - Case Begin Date
Status Date: 04/21/1999

Global Id: T0608191865
Status: Completed - Case Closed
Status Date: 08/27/2001

CORTESE:
Name: BAY CITIES BUILDING MATERIALS
Address: 1305 SAN MATEO
City,State,Zip: SOUTH SAN FRANCISCO, CA 94080
Region: CORTESE
Envirostor Id: Not reported
Global ID: T0608191865
Site/Facility Type: LUST CLEANUP SITE
Cleanup Status: COMPLETED - CASE CLOSED
Status Date: Not reported
Site Code: Not reported
Latitude: Not reported
Longitude: Not reported
Owner: Not reported
Enf Type: Not reported
Swat R: Not reported

BAY CITIES BUILDING MATERIALS (Continued) **S109285874**

Flag:	active
Order No:	Not reported
Waste Discharge System No:	Not reported
Effective Date:	Not reported
Region 2:	Not reported
WID Id:	Not reported
Solid Waste Id No:	Not reported
Waste Management Uit Name:	Not reported
File Name:	Active Open

CERS:

Name:	CENTRAL CONCRETE SUPPLY
Address:	1305 SAN MATEO DR
City,State,Zip:	SOUTH SAN FRANCISCO, CA 94080
Site ID:	528936
CERS ID:	217259
CERS Description:	Industrial Facility Storm Water

Violations:

Site ID:	528936
Site Name:	Central Concrete Supply
Violation Date:	08-15-2015
Citation:	2014-0057-DWQ - Industrial General Permit
Violation Description:	SW - Failure to Obtain Permit
Violation Notes:	Failure to recertify permit coverage under IGP 2014-0057-DWQ
Violation Division:	Water Boards
Violation Program:	INDSTW
Violation Source:	SMARTS,

Enforcement Action:

Site ID:	528936
Site Name:	Central Concrete Supply
Site Address:	1305 SAN MATEO DR
Site City:	SOUTH SAN FRANCISCO
Site Zip:	94080
Enf Action Date:	10-30-2015
Enf Action Type:	Notice of Non-Compliance for Non-Filers
Enf Action Description:	Notice of Non-Compliance for Non-Filers
Enf Action Notes:	Failure to recertify permit coverage under IGP 2014-0057-DWQ. Facility Map Not Uploaded
Enf Action Division:	Water Boards
Enf Action Program:	INDSTW
Enf Action Source:	SMARTS,

Affiliation:

Affiliation Type Desc:	Owner/Operator
Entity Name:	Central Concrete Supply
Entity Title:	Operator
Affiliation Address:	755 Stockton Ave
Affiliation City:	San Jose
Affiliation State:	CA
Affiliation Country:	Not reported
Affiliation Zip:	95126
Affiliation Phone:	,

BAY CITIES BUILDING MATERIALS (Continued) **S109285874**

Name: BAY CITIES BUILDING MATERIALS
Address: 1305 SAN MATEO
City,State,Zip: SOUTH SAN FRANCISCO, CA 94080
Site ID: 893523
CERS ID: T0608191865
CERS Description: Leaking Underground Storage Tank Cleanup Site

Affiliation:
Affiliation Type Desc: Regional Board Caseworker
Entity Name: UUU - SAN FRANCISCO BAY RWQCB (REGION 2)
Entity Title: Not reported
Affiliation Address: 1515 CLAY ST SUITE 1400
Affiliation City: OAKLAND
Affiliation State: CA
Affiliation Country: Not reported
Affiliation Zip: Not reported
Affiliation Phone: ,

Affiliation Type Desc: Local Agency Caseworker
Entity Name: JACOB MADDEN - SAN MATEO COUNTY LOP
Entity Title: Not reported
Affiliation Address: 2000 ALAMEDA DE LAS PULGAS, Suite 100
Affiliation City: SAN MATEO
Affiliation State: CA
Affiliation Country: Not reported
Affiliation Zip: Not reported
Affiliation Phone: 6503995959,

Affiliation Type Desc: Regional Board Caseworker
Entity Name: Regional Water Board - SAN FRANCISCO BAY RWQCB (REGION 2)
Entity Title: Not reported
Affiliation Address: 1515 CLAY ST SUITE 1400
Affiliation City: OAKLAND
Affiliation State: CA
Affiliation Country: Not reported
Affiliation Zip: Not reported
Affiliation Phone: ,

BA578 **EXXON 7-0259 (FORMER) ECR SB COMINGLED** **UST FINDER RELEASE** **1028954962**
SSE **800 EL CAMINO REAL** **N/A**
1/4-1/2 **SAN BRUNO, CA 94066**
0.355 mi.
1876 ft. **Site 1 of 11 in cluster BA**

Relative:
Lower

Actual:
45 ft.

UST FINDER RELEASE:
Object ID: 38125
Facility ID: Not reported
Lust ID: CAT0608100537
Name: EXXON 7-0259 (FORMER) ECR SB COMINGLED
Address: 800 EL CAMINO REAL
City,State,Zip: SAN BRUNO, CA 94066
Address Match Type: PointAddress
Reported Date: Not reported
Status: No Further Action
Substance: Not reported
Population within 1500ft: 2879
Domestic Wells within 1500ft: 0

EXXON 7-0259 (FORMER) ECR SB COMINGLED (Continued) **1028954962**

Land Use:	Developed, High Intensity
Within SPA:	No
SPA PWS Facility ID:	Not reported
SPA Water Type:	Not reported
SPA Facility Type:	Not reported
SPA HUC12:	Not reported
Within WHPA:	Yes
WHPA PWS Facility ID:	CA4110023_9990
WHPA Water Type:	GW - Ground water
WHPA Facility Type:	WL - Well
WHPA HUC12:	180500040903
Within 100yr Floodplain:	No
Tribe:	Not reported
EPA Region:	9
NFA Letter 1:	Not reported
NFA Letter 2:	Not reported
NFA Letter 3:	Not reported
NFA Letter 4:	Not reported
Closed With Residual Contaminate:	Not reported
Coordinate Source:	Geocode
X Coord:	-122.41664
Y Coord:	37.6291400000001
Latitude:	37.62914
Longitude:	-122.41664

BA579 **TEXACO** **HIST CORTESE** **S104164297**
SSE **800 EL CAMINO REAL** **N/A**
1/4-1/2 **SAN BRUNO, CA**
0.355 mi.
1876 ft. **Site 2 of 11 in cluster BA**

Relative: **Lower**
Actual: **45 ft.**

HIST CORTESE:

edr_fname:	TEXACO
edr_fadd1:	800 EL CAMINO REAL
City,State,Zip:	SAN BRUNO, CA
Region:	CORTESE
Facility County Code:	41
Reg By:	LTNKA
Reg Id:	41-0563

BA580 **EXXON/TEXACO** **LUST** **S104912737**
SSE **800 EL CAMINO REAL** **N/A**
1/4-1/2 **SAN BRUNO, CA 94066**
0.355 mi.
1876 ft. **Site 3 of 11 in cluster BA**

Relative: **Lower**
Actual: **45 ft.**

LUST REG 2:

Region:	2
Facility Id:	Not reported
Facility Status:	Pollution Characterization
Case Number:	880013
How Discovered:	OM
Leak Cause:	Unknown
Leak Source:	Unknown
Date Leak Confirmed:	Not reported
Oversight Program:	LUST

EXXON/TEXACO (Continued) **S104912737**

Prelim. Site Assesment Wokplan Submitted: Not reported
Preliminary Site Assesment Began: Not reported
Pollution Characterization Began: 12/1/1988
Pollution Remediation Plan Submitted: Not reported
Date Remediation Action Underway: Not reported
Date Post Remedial Action Monitoring Began: Not reported

BA581 **EXXON CO U.S.A. 7-2059** **LUST** **S100178951**
SSE **800 EL CAMINO REAL** **SWEEPS UST** **N/A**
1/4-1/2 **SAN BRUNO, CA 94066** **San Mateo Co. BI**
0.355 mi. **Cortese**
1876 ft. **Site 4 of 11 in cluster BA** **HWTS**
HAZNET
Relative: **Notify 65**
Lower **CERS**

Actual:
45 ft.

SAN MATEO CO. LUST:
Name: EXXON 7-0259 (FORMER) ECR SB COMINGLED
Address: 800 EL CAMINO REAL
City,State,Zip: SAN BRUNO, CA
Region: SAN MATEO
Facility ID: 880013
Facility Status: 9- Case Closed
Global ID: T0608100537
APN Number: 020116330
Case Type: SAN BRUNO, CA
EDR Link ID: SAN BRUNO, CA

LUST:
Name: EXXON 7-0259 (FORMER) ECR SB COMINGLED
Address: 800 EL CAMINO REAL
City,State,Zip: SAN BRUNO, CA 94066
Lead Agency: SAN MATEO COUNTY LOP
Case Type: LUST Cleanup Site

Geo Track:
Global Id: T0608100537
Latitude: 37.629162625
Longitude: -122.416477006
Status: Completed - Case Closed
Status Date: 07/02/2013
Case Worker: JM
RB Case Number: 41-0563
Local Agency: SAN MATEO COUNTY LOP
File Location: Local Agency
Local Case Number: 880013
Potential Media Affect: Other Groundwater (uses other than drinking water), Soil Vapor
Potential Contaminants of Concern: Benzene, Other Chlorinated Hydrocarbons, Gasoline
EPA Region: 9
Coordinate Source: Manual Entry on Screens
Cuf Case: NO
Quantity Released Gallons: 0
Begin Date: 12/01/1988
Leak Reported Date: 03/02/1989
How Discovered: Other Means
How Discovered Description: Not reported
Discharge Source: Not reported

EXXON CO U.S.A. 7-2059 (Continued) **S100178951**

Discharge Cause:	Not reported
Stop Method:	Other Means
Stop Description:	Not reported
No Further Action Date:	07/02/2013
CA Water Watershed Name:	South Bay - San Mateo Bayside (204.40)
Dwr Groundwater Subbasin Name:	Westside (2-035)
Disadvantaged Community:	Not reported
CA Enviroscreen 3 Score:	41-45%
CA Enviroscreen 4 Score:	75-80%
Military DOD Site:	No
Facility Project Subtype:	Not reported
RWQCB Region:	SAN FRANCISCO BAY RWQCB (REGION 2)
Site History:	Extracted from URS's June 26, 2009 Work Plan for Additional On-Site Source Area Assessment and Off-Site Monitoring Well Installation, San Mateo County does not take responsibility for the accuracy of the statements made or any professional interpretations made in the referenced report. The intersection of El Camino Real and San Bruno Avenue has been the location of retail gasoline service stations for more than 50 years. The northeast corner of the intersection is presently occupied by a Valero gasoline service station. An ExxonMobil station previously occupied this address. Petroleum hydrocarbon impacted soil and groundwater were discovered beneath the site in 1988; A groundwater extraction system was installed on the site and operated from 1991 to 1996. Approximately 67 pounds of petroleum hydrocarbons and 1,300,759 gallons of groundwater were removed from 1991 to 1996; Four 10,000-gallon fuel USTs and one 550-gallon waste oil UST were installed in 1982 and removed in 1997; Four 550-gallon fuel USTs were discovered and removed during the 1997 UST excavation activities. The USTs were of an unknown age, but are assumed to have been originally installed in about 1945; Approximately 2,800 tons of soil was removed from beneath the site during the 1997 UST excavation activities; and Quarterly groundwater monitoring has occurred at the site from 1993 until 2001. Semiannual groundwater monitoring has occurred at the site since the first quarter of 2002 to present. Source areas at the former ExxonMobil station site include the former central and southern UST basins and the former dispenser islands. At the former ExxonMobil site, remedial pilot studies included high vacuum dual phase extraction (HVDPE), soil vapor extraction (SVE), air sparging (AS) and biosparging.The HVDPE, SVE, AS and biosparging pilot test results at the former Exxon station indicated the movement of air through the subsurface (both sparging and vapor extracting) could potentially reduce residual contaminant mass in the hot spot areas at these two sites. However, pilot testing also suggests that the complex/variable nature and geometry of unconsolidated materials beneath the Site appears to create preferential pathways for air and contaminant movement, thereby limiting the effectiveness of physical contaminant mass recovery/removal. On June 30, 2004, ERI installed and collected soil vapor samples from sampling points SV-1, SV-2, SV-3, SV-4 and SV-6 at the former ExxonMobil site. During installation, pea gravel was observed at soil vapor point SV-5. Due to safety concerns with encountering underground piping/equipment, installation of soil vapor sampling point SV-5 was not completed. Tracer gas was detected in soil vapor samples SV-1, SV-2, SV-3, SV-4 and SV-6. Due to soil vapor sample collection from low permeability clayey soils and the use of 5-L Summa canisters, ERI concluded that a leak likely occurred at the well seal tubing interface. Based on the data collected, ERI

EXXON CO U.S.A. 7-2059 (Continued) **S100178951**

determined that the soil vapor samples collected from SV-3 were valid (ATC, 2007a). On September 24, 2004, ERI collected soil vapor samples from sampling points SV-2 and SV-3 using a custom made sampling manifold connected to a flow regulator, pressure gauges and a 1-L Summa canister. Gauze strips soaked in isopropyl alcohol (tracer gas) were wrapped around the well head sampling valve while collecting soil vapor samples from soil vapor points SV-2 and SV-3. Because tracer gas was detected above acceptable limits, the results of soil vapor sampling conducted in September 2004 utilizing soil vapor points SV-2 and SV-3 were not representative of soil vapor conditions beneath the Site. ERI concluded that due to the low permeability of the native soils, the soil vapor points short circuit at the well seal before sufficient vacuum is generated to extract soil vapor from the native material. On September 4, 2007, ATC conducted soil vapor assessment activities at the former ExxonMobil station. As previously mentioned, potential sources on the former ExxonMobil site include two former UST systems in use before 1997 and the current UST system that was installed in 1997. Based on the laboratory analytical results reported during this soil vapor assessment, all concentrations of detected VOCs in the soil vapor samples were below the Shallow Soil Gas Screening Levels for Evaluation of Potential Vapor Intrusion Concerns (volatile chemicals only), Table E-2 (RWCQB, 2008) and do not pose a human health risk. The geometry of fuel hydrocarbon impacts at the source areas (former dispenser islands, former southern UST basin, and former central UST basin) has been defined by the qualitative and quantitative work conducted to date. The geologic setting at the site appears to create preferential pathways for air and contaminant movement. The upper five feet of soil at the site consists of clayey soils which may act as a natural cap/barrier to volatilization and vertical contaminant migration. However, these conditions could accentuate the effect of preferential pathways, such as utility corridors.

LUST:

Global Id:	T0608100537
Contact Type:	Local Agency Caseworker - Primary Caseworker
Contact Name:	JACOB MADDEN
Organization Name:	SAN MATEO COUNTY LOP
Address:	2000 ALAMEDA DE LAS PULGAS, Suite 100
City:	SAN MATEO
Email:	jmadden@smcgov.org
Phone Number:	6503995959

Global Id:	T0608100537
Contact Type:	Regional Board Caseworker
Contact Name:	Regional Water Board
Organization Name:	SAN FRANCISCO BAY RWQCB (REGION 2)
Address:	1515 CLAY ST SUITE 1400
City:	OAKLAND
Email:	Not reported
Phone Number:	Not reported

LUST:

Global Id:	T0608100537
Action Type:	ENFORCEMENT
Date:	02/18/2009
Action:	Email Correspondence

EXXON CO U.S.A. 7-2059 (Continued) **S100178951**

Global Id: T0608100537
Action Type: ENFORCEMENT
Date: 06/14/2007
Action: Technical Correspondence / Assistance / Other

Global Id: T0608100537
Action Type: ENFORCEMENT
Date: 01/23/2008
Action: Email Correspondence

Global Id: T0608100537
Action Type: ENFORCEMENT
Date: 01/20/2011
Action: Email Correspondence

Global Id: T0608100537
Action Type: ENFORCEMENT
Date: 11/01/2006
Action: Technical Correspondence / Assistance / Other

Global Id: T0608100537
Action Type: Other
Date: 03/02/1989
Action: Leak Discovery

Global Id: T0608100537
Action Type: Other
Date: 03/02/1989
Action: Leak Reported

Global Id: T0608100537
Action Type: RESPONSE
Date: 04/13/2011
Action: Correspondence

Global Id: T0608100537
Action Type: RESPONSE
Date: 05/15/2011
Action: Monitoring Report - Semi-Annually

Global Id: T0608100537
Action Type: ENFORCEMENT
Date: 09/04/2007
Action: Technical Correspondence / Assistance / Other

Global Id: T0608100537
Action Type: ENFORCEMENT
Date: 01/31/2008
Action: Staff Letter

Global Id: T0608100537
Action Type: ENFORCEMENT
Date: 10/02/2012
Action: Technical Correspondence / Assistance / Other

Global Id: T0608100537
Action Type: ENFORCEMENT

EXXON CO U.S.A. 7-2059 (Continued) **S100178951**

Date: 10/03/2012
Action: Technical Correspondence / Assistance / Other

Global Id: T0608100537
Action Type: RESPONSE
Date: 02/15/2010
Action: Monitoring Report - Semi-Annually

Global Id: T0608100537
Action Type: RESPONSE
Date: 06/26/2009
Action: Soil and Water Investigation Workplan

Global Id: T0608100537
Action Type: RESPONSE
Date: 10/13/2012
Action: Correspondence

Global Id: T0608100537
Action Type: RESPONSE
Date: 11/01/2006
Action: Other Report / Document

Global Id: T0608100537
Action Type: ENFORCEMENT
Date: 08/04/2010
Action: Staff Letter - #20100804

Global Id: T0608100537
Action Type: ENFORCEMENT
Date: 07/02/2013
Action: Closure/No Further Action Letter - #20130702

Global Id: T0608100537
Action Type: ENFORCEMENT
Date: 10/11/2012
Action: Notification - Public Notice of Case Closure - #20121011

Global Id: T0608100537
Action Type: ENFORCEMENT
Date: 12/18/2012
Action: Staff Letter - #20121218

Global Id: T0608100537
Action Type: RESPONSE
Date: 08/15/2010
Action: Monitoring Report - Semi-Annually

Global Id: T0608100537
Action Type: RESPONSE
Date: 10/13/2010
Action: Correspondence

Global Id: T0608100537
Action Type: RESPONSE
Date: 10/13/2010
Action: Correspondence

EXXON CO U.S.A. 7-2059 (Continued) **S100178951**

Global Id: T0608100537
Action Type: RESPONSE
Date: 02/15/2011
Action: Monitoring Report - Semi-Annually

Global Id: T0608100537
Action Type: RESPONSE
Date: 11/15/2012
Action: Monitoring Report - Semi-Annually

Global Id: T0608100537
Action Type: ENFORCEMENT
Date: 09/04/2007
Action: Staff Letter - #20070904B

Global Id: T0608100537
Action Type: ENFORCEMENT
Date: 01/31/2008
Action: Staff Letter - #20080131

Global Id: T0608100537
Action Type: ENFORCEMENT
Date: 11/09/2005
Action: Staff Letter - #20051109B

Global Id: T0608100537
Action Type: ENFORCEMENT
Date: 10/18/2001
Action: Staff Letter - #20011018

Global Id: T0608100537
Action Type: ENFORCEMENT
Date: 05/03/2004
Action: Staff Letter - #20040503B

Global Id: T0608100537
Action Type: ENFORCEMENT
Date: 03/31/2006
Action: Staff Letter - #20060331B

Global Id: T0608100537
Action Type: ENFORCEMENT
Date: 06/11/2007
Action: Notice of Violation - #20070611

Global Id: T0608100537
Action Type: ENFORCEMENT
Date: 03/31/2006
Action: Staff Letter - #20060331C

Global Id: T0608100537
Action Type: ENFORCEMENT
Date: 03/31/2006
Action: Staff Letter - #20060331A

Global Id: T0608100537
Action Type: ENFORCEMENT

EXXON CO U.S.A. 7-2059 (Continued) **S100178951**

Date: 02/15/2005
Action: Staff Letter - #20050215

Global Id: T0608100537
Action Type: ENFORCEMENT
Date: 03/23/1989
Action: Notice of Responsibility - #1

Global Id: T0608100537
Action Type: ENFORCEMENT
Date: 09/04/2007
Action: Staff Letter - #20070904

Global Id: T0608100537
Action Type: ENFORCEMENT
Date: 05/03/2004
Action: Staff Letter - #20040503A

Global Id: T0608100537
Action Type: ENFORCEMENT
Date: 01/31/2008
Action: Staff Letter - #20080131

Global Id: T0608100537
Action Type: ENFORCEMENT
Date: 11/09/2005
Action: Staff Letter - #20051109

Global Id: T0608100537
Action Type: ENFORCEMENT
Date: 09/18/2003
Action: Staff Letter - #20030918

Global Id: T0608100537
Action Type: ENFORCEMENT
Date: 02/26/2009
Action: Staff Letter - #20090226

Global Id: T0608100537
Action Type: ENFORCEMENT
Date: 07/30/2009
Action: Staff Letter - #20090730

Global Id: T0608100537
Action Type: ENFORCEMENT
Date: 07/22/2009
Action: Staff Letter - #20090722

Global Id: T0608100537
Action Type: ENFORCEMENT
Date: 04/13/2010
Action: Staff Letter - #20100413

Global Id: T0608100537
Action Type: ENFORCEMENT
Date: 12/31/2000
Action: Technical Correspondence / Assistance / Other

EXXON CO U.S.A. 7-2059 (Continued) **S100178951**

Global Id: T0608100537
Action Type: ENFORCEMENT
Date: 03/10/2010
Action: Email Correspondence

Global Id: T0608100537
Action Type: ENFORCEMENT
Date: 03/08/2005
Action: Email Correspondence

Global Id: T0608100537
Action Type: ENFORCEMENT
Date: 09/04/2007
Action: Staff Letter

Global Id: T0608100537
Action Type: ENFORCEMENT
Date: 03/19/2012
Action: Email Correspondence

Global Id: T0608100537
Action Type: ENFORCEMENT
Date: 11/01/2006
Action: Technical Correspondence / Assistance / Other

Global Id: T0608100537
Action Type: ENFORCEMENT
Date: 06/11/2007
Action: Staff Letter

Global Id: T0608100537
Action Type: ENFORCEMENT
Date: 09/20/2011
Action: Technical Correspondence / Assistance / Other

Global Id: T0608100537
Action Type: ENFORCEMENT
Date: 06/11/2007
Action: Email Correspondence

Global Id: T0608100537
Action Type: ENFORCEMENT
Date: 09/25/2009
Action: Technical Correspondence / Assistance / Other

Global Id: T0608100537
Action Type: ENFORCEMENT
Date: 04/29/2013
Action: Technical Correspondence / Assistance / Other

Global Id: T0608100537
Action Type: RESPONSE
Date: 02/15/2009
Action: Monitoring Report - Semi-Annually

Global Id: T0608100537
Action Type: RESPONSE

EXXON CO U.S.A. 7-2059 (Continued) **S100178951**

Date: 04/15/2004
Action: Monitoring Report - Quarterly

Global Id: T0608100537
Action Type: RESPONSE
Date: 08/15/2006
Action: Monitoring Report - Semi-Annually

Global Id: T0608100537
Action Type: RESPONSE
Date: 08/30/2004
Action: Risk Assessment Report

Global Id: T0608100537
Action Type: RESPONSE
Date: 12/09/2005
Action: Electronic Reporting Submittal Due

Global Id: T0608100537
Action Type: RESPONSE
Date: 11/15/2011
Action: Monitoring Report - Semi-Annually

Global Id: T0608100537
Action Type: RESPONSE
Date: 04/13/2012
Action: Correspondence

Global Id: T0608100537
Action Type: RESPONSE
Date: 05/15/2012
Action: Monitoring Report - Semi-Annually

Global Id: T0608100537
Action Type: REMEDIATION
Date: 05/05/1991
Action: Pump & Treat (P&T) Groundwater

Global Id: T0608100537
Action Type: REMEDIATION
Date: 01/01/1997
Action: Excavation

Global Id: T0608100537
Action Type: REMEDIATION
Date: 07/01/1991
Action: Excavation

Global Id: T0608100537
Action Type: ENFORCEMENT
Date: 11/01/2006
Action: Technical Correspondence / Assistance / Other

Global Id: T0608100537
Action Type: ENFORCEMENT
Date: 04/02/2008
Action: Technical Correspondence / Assistance / Other

EXXON CO U.S.A. 7-2059 (Continued) **S100178951**

Global Id: T0608100537
Action Type: RESPONSE
Date: 08/15/2009
Action: Monitoring Report - Semi-Annually

Global Id: T0608100537
Action Type: RESPONSE
Date: 04/30/2010
Action: Soil and Water Investigation Report

Global Id: T0608100537
Action Type: RESPONSE
Date: 10/04/2007
Action: Electronic Reporting Submittal Due

Global Id: T0608100537
Action Type: RESPONSE
Date: 02/29/2008
Action: Electronic Reporting Submittal Due

Global Id: T0608100537
Action Type: RESPONSE
Date: 06/11/2007
Action: CAP/RAP - Feasibility Study Report

Global Id: T0608100537
Action Type: RESPONSE
Date: 08/15/2008
Action: Monitoring Report - Semi-Annually

Global Id: T0608100537
Action Type: RESPONSE
Date: 02/15/2006
Action: Monitoring Report - Semi-Annually

Global Id: T0608100537
Action Type: RESPONSE
Date: 02/15/2008
Action: Monitoring Report - Semi-Annually

Global Id: T0608100537
Action Type: RESPONSE
Date: 11/15/2004
Action: Monitoring Report - Semi-Annually

Global Id: T0608100537
Action Type: RESPONSE
Date: 02/15/2007
Action: Monitoring Report - Semi-Annually

Global Id: T0608100537
Action Type: RESPONSE
Date: 08/26/2005
Action: Monitoring Report - Semi-Annually

Global Id: T0608100537
Action Type: RESPONSE

EXXON CO U.S.A. 7-2059 (Continued) **S100178951**

Date: 08/15/2007
Action: Monitoring Report - Semi-Annually

Global Id: T0608100537
Action Type: RESPONSE
Date: 02/12/2004
Action: Soil and Water Investigation Workplan

Global Id: T0608100537
Action Type: RESPONSE
Date: 07/12/2004
Action: Other Report / Document

Global Id: T0608100537
Action Type: RESPONSE
Date: 08/30/2004
Action: Soil and Water Investigation Report

Global Id: T0608100537
Action Type: RESPONSE
Date: 02/01/2006
Action: Soil and Water Investigation Workplan

Global Id: T0608100537
Action Type: RESPONSE
Date: 03/01/2006
Action: Soil and Water Investigation Report

Global Id: T0608100537
Action Type: RESPONSE
Date: 03/17/2005
Action: NPDES / WDR Reports

Global Id: T0608100537
Action Type: RESPONSE
Date: 03/17/2005
Action: Electronic Reporting Submittal Due

Global Id: T0608100537
Action Type: RESPONSE
Date: 03/01/2006
Action: CAP/RAP - Feasibility Study Report

Global Id: T0608100537
Action Type: RESPONSE
Date: 08/25/2006
Action: Soil and Water Investigation Report

Global Id: T0608100537
Action Type: RESPONSE
Date: 08/25/2006
Action: Soil and Water Investigation Report

Global Id: T0608100537
Action Type: RESPONSE
Date: 08/25/2006
Action: CAP/RAP - Feasibility Study Report

EXXON CO U.S.A. 7-2059 (Continued) **S100178951**

Global Id: T0608100537
Action Type: RESPONSE
Date: 12/24/2007
Action: Soil and Water Investigation Workplan

Global Id: T0608100537
Action Type: RESPONSE
Date: 05/31/2008
Action: Soil and Water Investigation Report

Global Id: T0608100537
Action Type: RESPONSE
Date: 10/13/2011
Action: Correspondence

Global Id: T0608100537
Action Type: RESPONSE
Date: 02/18/2013
Action: Well Destruction Workplan - Regulator Responded

Global Id: T0608100537
Action Type: RESPONSE
Date: 10/13/2012
Action: Request for Closure - Regulator Responded

Global Id: T0608100537
Action Type: RESPONSE
Date: 06/18/2013
Action: Well Destruction Report - Regulator Responded

LUST:
Global Id: T0608100537
Status: Open - Case Begin Date
Status Date: 12/01/1988

Global Id: T0608100537
Status: Open - Site Assessment
Status Date: 12/01/1988

Global Id: T0608100537
Status: Open - Assessment & Interim Remedial Action
Status Date: 10/01/2006

Global Id: T0608100537
Status: Open - Site Assessment
Status Date: 11/01/2006

Global Id: T0608100537
Status: Open - Verification Monitoring
Status Date: 03/08/2010

Global Id: T0608100537
Status: Open - Eligible for Closure
Status Date: 12/18/2012

Global Id: T0608100537
Status: Completed - Case Closed

EXXON CO U.S.A. 7-2059 (Continued) **S100178951**

Status Date: 07/02/2013

SWEEPS UST:

Name:	EXXON CO U.S.A. 7-2059
Address:	800 EL CAMINO REAL
City:	SAN BRUNO
Status:	Active
Comp Number:	880022
Number:	1
Board Of Equalization:	44-000285
Referral Date:	04-11-94
Action Date:	04-11-94
Created Date:	10-13-88
Owner Tank Id:	1
SWRCB Tank Id:	41-000-880022-000001
Tank Status:	A
Capacity:	10000
Active Date:	04-11-94
Tank Use:	M.V. FUEL
STG:	P
Content:	REG UNLEADED
Number Of Tanks:	5

Name:	EXXON CO U.S.A. 7-2059
Address:	800 EL CAMINO REAL
City:	SAN BRUNO
Status:	Active
Comp Number:	880022
Number:	1
Board Of Equalization:	44-000285
Referral Date:	04-11-94
Action Date:	04-11-94
Created Date:	10-13-88
Owner Tank Id:	2
SWRCB Tank Id:	41-000-880022-000002
Tank Status:	A
Capacity:	10000
Active Date:	04-11-94
Tank Use:	M.V. FUEL
STG:	P
Content:	REG UNLEADED
Number Of Tanks:	Not reported

Name:	EXXON CO U.S.A. 7-2059
Address:	800 EL CAMINO REAL
City:	SAN BRUNO
Status:	Active
Comp Number:	880022
Number:	1
Board Of Equalization:	44-000285
Referral Date:	04-11-94
Action Date:	04-11-94
Created Date:	10-13-88
Owner Tank Id:	3
SWRCB Tank Id:	41-000-880022-000003
Tank Status:	A

EXXON CO U.S.A. 7-2059 (Continued) **S100178951**

Capacity: 10000
Active Date: 04-11-94
Tank Use: M.V. FUEL
STG: P
Content: LEADED
Number Of Tanks: Not reported

Name: EXXON CO U.S.A. 7-2059
Address: 800 EL CAMINO REAL
City: SAN BRUNO
Status: Active
Comp Number: 880022
Number: 1
Board Of Equalization: 44-000285
Referral Date: 04-11-94
Action Date: 04-11-94
Created Date: 10-13-88
Owner Tank Id: 4
SWRCB Tank Id: 41-000-880022-000004
Tank Status: A
Capacity: 10000
Active Date: 04-11-94
Tank Use: M.V. FUEL
STG: P
Content: DIESEL
Number Of Tanks: Not reported

Name: EXXON CO U.S.A. 7-2059
Address: 800 EL CAMINO REAL
City: SAN BRUNO
Status: Active
Comp Number: 880022
Number: 1
Board Of Equalization: 44-000285
Referral Date: 04-11-94
Action Date: 04-11-94
Created Date: 10-13-88
Owner Tank Id: 5
SWRCB Tank Id: 41-000-880022-000005
Tank Status: A
Capacity: 550
Active Date: 04-11-94
Tank Use: OIL
STG: W
Content: WASTE OIL
Number Of Tanks: Not reported

San Mateo Co. BI:
Name: EL CAMINO VALERO
Address: 800 EL CAMINO REAL
City,State,Zip: SAN BRUNO, CA 94066
Region: SAN MATEO
Facility ID: FA0018226
Prog Element Code: STORES MV FUELS OR WASTE ONLY
Record Id: PR0023763
Description: STORES MV FUELS OR WASTE ONLY
Facility Status: Inactive, non-billable

EXXON CO U.S.A. 7-2059 (Continued) **S100178951**

Program Category: BUSINESS PLAN PROGRAM

Name: EL CAMINO VALERO
Address: 800 EL CAMINO REAL
City,State,Zip: SAN BRUNO, CA 94066
Region: SAN MATEO
Facility ID: FA0018226
Prog Element Code: GENERATES and RECYCLES WASTE OIL/SOLVENT
Record Id: PR0025175
Description: GENERATES & RECYCLES WASTE OIL/SOLVENT
Facility Status: Inactive, non-billable
Program Category: HAZARDOUS WASTE PROGRAM

Name: EL CAMINO VALERO
Address: 800 EL CAMINO REAL
City,State,Zip: SAN BRUNO, CA 94066
Region: SAN MATEO
Facility ID: FA0018226
Prog Element Code: UNDERGROUND TANK - GENERAL
Record Id: PR0022947
Description: UNDERGROUND TANK - GENERAL
Facility Status: Inactive, non-billable
Program Category: UNDERGROUND TANK PROGRAM

Name: EL CAMINO VALERO
Address: 800 EL CAMINO REAL
City,State,Zip: SAN BRUNO, CA 94066
Region: SAN MATEO
Facility ID: FA0018226
Prog Element Code: STORMWATER ANNUAL INSPECTION FEE
Record Id: PR0043489
Description: STORMWATER ANNUAL FEE - INSP FREQ EVERY 2 YRS
Facility Status: Inactive, non-billable
Program Category: STORMWATER

Name: EL CAMINO VALERO
Address: 800 EL CAMINO REAL
City,State,Zip: SAN BRUNO, CA 94066
Region: SAN MATEO
Facility ID: FA0018226
Prog Element Code: GENERATES <27 GAL/YEAR
Record Id: PR0046343
Description: GENERATES <27 GAL/YEAR
Facility Status: Inactive, non-billable
Program Category: HAZARDOUS WASTE PROGRAM

Name: SAN BRUNO EXXON
Address: 800 EL CAMINO REAL
City,State,Zip: SAN BRUNO, CA 94066
Region: SAN MATEO
Facility ID: FA0007517
Prog Element Code: GENERATES and RECYCLES WASTE OIL/SOLVENT
Record Id: PR0012228
Description: GENERATES & RECYCLES WASTE OIL/SOLVENT
Facility Status: Inactive, non-billable
Program Category: HAZARDOUS WASTE PROGRAM

EXXON CO U.S.A. 7-2059 (Continued) **S100178951**

Name: SAN BRUNO EXXON
Address: 800 EL CAMINO REAL
City,State,Zip: SAN BRUNO, CA 94066
Region: SAN MATEO
Facility ID: FA0007517
Prog Element Code: STORES HAZ MAT <219GAL,1,999LB, 879FT3
Record Id: PR0024165
Description: STORES HAZ MAT <219GAL,1,999LB, 879CF
Facility Status: Inactive, non-billable
Program Category: BUSINESS PLAN PROGRAM

Name: EL CAMINO VALERO
Address: 800 EL CAMINO REAL
City,State,Zip: SAN BRUNO, CA 94066
Region: SAN MATEO
Facility ID: FA0009587
Prog Element Code: STORMWATER ANNUAL INSPECTION FEE
Record Id: PR0043802
Description: STORMWATER ANNUAL FEE - INSP FREQ EVERY 2 YRS
Facility Status: Inactive, non-billable
Program Category: STORMWATER

Name: EL CAMINO VALERO
Address: 800 EL CAMINO REAL
City,State,Zip: SAN BRUNO, CA 94066
Region: SAN MATEO
Facility ID: FA0050534
Prog Element Code: STORES MV FUELS OR WASTE ONLY
Record Id: PR0070006
Description: STORES MV FUELS OR WASTE ONLY
Facility Status: Active, billable
Program Category: BUSINESS PLAN PROGRAM

Name: EL CAMINO VALERO
Address: 800 EL CAMINO REAL
City,State,Zip: SAN BRUNO, CA 94066
Region: SAN MATEO
Facility ID: FA0050534
Prog Element Code: STORMWATER ANNUAL INSPECTION FEE
Record Id: PR0070009
Description: STORMWATER ANNUAL FEE - INSP FREQ EVERY 2 YRS
Facility Status: Inactive, non-billable
Program Category: STORMWATER

Name: EL CAMINO VALERO
Address: 800 EL CAMINO REAL
City,State,Zip: SAN BRUNO, CA 94066
Region: SAN MATEO
Facility ID: FA0050534
Prog Element Code: UNDERGROUND TANK - GENERAL
Record Id: PR0070008
Description: UNDERGROUND TANK - GENERAL
Facility Status: Active, billable
Program Category: UNDERGROUND TANK PROGRAM

Name: EL CAMINO VALERO
Address: 800 EL CAMINO REAL

EXXON CO U.S.A. 7-2059 (Continued) **S100178951**

City,State,Zip:	SAN BRUNO, CA 94066
Region:	SAN MATEO
Facility ID:	FA0050534
Prog Element Code:	GENERATES <27 GAL/YEAR
Record Id:	PR0070007
Description:	GENERATES <27 GAL/YEAR
Facility Status:	Inactive, non-billable
Program Category:	HAZARDOUS WASTE PROGRAM

CORTESE:

Name:	EXXON 7-0259 (FORMER) ECR SB COMINGLED
Address:	800 EL CAMINO REAL
City,State,Zip:	SAN BRUNO, CA 94066
Region:	CORTESE
Envirostor Id:	Not reported
Global ID:	T0608100537
Site/Facility Type:	LUST CLEANUP SITE
Cleanup Status:	COMPLETED - CASE CLOSED
Status Date:	Not reported
Site Code:	Not reported
Latitude:	Not reported
Longitude:	Not reported
Owner:	Not reported
Enf Type:	Not reported
Swat R:	Not reported
Flag:	active
Order No:	Not reported
Waste Discharge System No:	Not reported
Effective Date:	Not reported
Region 2:	Not reported
WID Id:	Not reported
Solid Waste Id No:	Not reported
Waste Management Uit Name:	Not reported
File Name:	Active Open

HWTS:

Name:	EL CAMINO VALERO
Address:	800 EL CAMINO REAL
Address 2:	Not reported
City,State,Zip:	SAN BRUNO, CA 94066
EPA ID:	CAL000429166
Inactive Date:	Not reported
Create Date:	07/13/2017
Last Act Date:	Not reported
Mailing Name:	Not reported
Mailing Address:	1435 HUNTINGTON AVE STE 210
Mailing Address 2:	Not reported
Mailing City,State,Zip:	SOUTH SAN FRANCISCO, CA 94080
Owner Name:	DOUBLE AA CORPORATION
Owner Address:	1435 HUNTINGTON AVE STE 210
Owner Address 2:	Not reported
Owner City,State,Zip:	SOUTH SAN FRANCISCO, CA 94080
Owner Phone:	Not reported
Owner Fax:	Not reported
Contact Name:	RAY SERRANO
Contact Address:	1435 HUNTINGTON AVE STE 210

EXXON CO U.S.A. 7-2059 (Continued) **S100178951**

Contact Address 2:	Not reported
City,State,Zip:	SOUTH SAN FRANCISCO, CA 94080
Contact Phone:	Not reported
Contact Fax:	Not reported
Facility Status:	Active
Facility Type:	PERMANENT
Category:	STATE
Latitude:	37.629189
Longitude:	-122.416452

NAICS:

EPA ID:	CAL000429166
Create Date:	2017-07-13 16:41:36.430
NAICS Code:	44719
NAICS Description:	Other Gasoline Stations
Issued EPA ID Date:	2017-07-13 16:41:36.41300
Inactive Date:	2020-06-30 00:00:00
Facility Name:	EL CAMINO VALERO
Facility Address:	800 EL CAMINO REAL
Facility Address 2:	Not reported
Facility City:	SAN BRUNO
Facility County:	Not reported
Facility State:	CA
Facility Zip:	94066

HAZNET:

Name:	EL CAMINO VALERO
Address:	800 EL CAMINO REAL
Address 2:	Not reported
City,State,Zip:	SAN BRUNO, CA 94066
Contact:	RAY SERRANO
Telephone:	6505897722
Mailing Name:	Not reported
Mailing Address:	1435 HUNTINGTON AVE STE 210
Year:	2017
Gepaid:	CAL000429166
TSD EPA ID:	CAT080013352
CA Waste Code:	223 - Unspecified oil-containing waste
Disposal Method:	H039 - Other Recovery Of Reclamation For Reuse Including Acid Regeneration, Organics Recovery Ect
Tons:	0.834

Additional Information:

Year:	2017
Gen EPA ID:	CAL000429166
Shipment Date:	20170913
Creation Date:	5/30/2018 18:33:51
Receipt Date:	20171002
Manifest ID:	016768522JJK
Trans EPA ID:	CAD028277036
Trans Name:	ASBURY ENVIRONMENTAL SERVICES
Trans 2 EPA ID:	Not reported
Trans 2 Name:	Not reported

EXXON CO U.S.A. 7-2059 (Continued) **S100178951**

TSDF EPA ID:	CAT080013352
Trans Name:	DEMENNO / KERDOON
TSDF Alt EPA ID:	Not reported
TSDF Alt Name:	Not reported
Waste Code Description:	223 - Unspecified oil-containing waste
RCRA Code:	Not reported
Meth Code:	H039 - Other Recovery Of Reclamation For Reuse Including Acid Regeneration, Organics Recovery Ect
Quantity Tons:	0.834
Waste Quantity:	200
Quantity Unit:	G
Additional Code 1:	Not reported
Additional Code 2:	Not reported
Additional Code 3:	Not reported
Additional Code 4:	Not reported
Additional Code 5:	Not reported

NOTIFY 65:

Name:	SERVICE STATION
Address:	800 EL CAMINO REAL
City,State,Zip:	SAN BRUNO, CA 92260
Date Reported:	Not reported
Staff Initials:	Not reported
Board File Number:	Not reported
Facility Type:	Not reported
Discharge Date:	Not reported
Issue Date:	Not reported
Incident Description:	Not reported
Global ID:	Not reported
Status:	Not reported

CERS:

Name:	EXXON 7-0259 (FORMER) ECR SB COMINGLED
Address:	800 EL CAMINO REAL
City,State,Zip:	SAN BRUNO, CA 94066
Site ID:	890101
CERS ID:	T0608100537
CERS Description:	Leaking Underground Storage Tank Cleanup Site

Affiliation:

Affiliation Type Desc:	Local Agency Caseworker
Entity Name:	JACOB MADDEN - SAN MATEO COUNTY LOP
Entity Title:	Not reported
Affiliation Address:	2000 ALAMEDA DE LAS PULGAS, Suite 100
Affiliation City:	SAN MATEO
Affiliation State:	CA
Affiliation Country:	Not reported
Affiliation Zip:	Not reported
Affiliation Phone:	6503995959,

Affiliation Type Desc:	Regional Board Caseworker
Entity Name:	Regional Water Board - SAN FRANCISCO BAY RWQCB (REGION 2)
Entity Title:	Not reported
Affiliation Address:	1515 CLAY ST SUITE 1400
Affiliation City:	OAKLAND
Affiliation State:	CA
Affiliation Country:	Not reported

EXXON CO U.S.A. 7-2059 (Continued) **S100178951**

Affiliation Zip: Not reported
Affiliation Phone: ,

BB582 **WINSTON TIRE #100** **LUST** **S103662629**
SSE **504 W SAN BRUNO AVE** **N/A**
1/4-1/2 **SAN BRUNO, CA**
0.360 mi.
1903 ft. **Site 1 of 3 in cluster BB**

Relative:
Lower

Actual:
36 ft.

SAN MATEO CO. LUST:
Name: WINSTON TIRE #100
Address: 504 W SAN BRUNO AVE
City,State,Zip: SAN BRUNO, CA
Region: SAN MATEO
Facility ID: 880058
Facility Status: 9- Case Closed
Global ID: T0608111410
APN Number: 020115360
Case Type: SAN BRUNO, CA
EDR Link ID: SAN BRUNO, CA

BB583 **WINSTON TIRE #100** **LUST** **S109285636**
SSE **504 WEST SAN BRUNO AVENUE** **Cortese** **N/A**
1/4-1/2 **SAN BRUNO, CA 94066** **CERS**
0.360 mi.
1903 ft. **Site 2 of 3 in cluster BB**

Relative:
Lower

Actual:
36 ft.

LUST:
Name: WINSTON TIRE #100
Address: 504 WEST SAN BRUNO AVENUE
City,State,Zip: SAN BRUNO, CA 94066
Lead Agency: SAN MATEO COUNTY LOP
Case Type: LUST Cleanup Site

Geo Track:
Global Id: T0608111410
Latitude: 37.6295020459572
Longitude: -122.415429353714
Status: Completed - Case Closed
Status Date: 05/26/2010
Case Worker: JM
RB Case Number: Not reported
Local Agency: SAN MATEO COUNTY LOP
File Location: Local Agency
Local Case Number: 880058
Potential Media Affect: Other Groundwater (uses other than drinking water)
Potential Contaminants of Concern: Gasoline
EPA Region: 9
Coordinate Source: Manual Entry on Screens
Cuf Case: YES
Quantity Released Gallons: 0
Begin Date: 10/10/2002
Leak Reported Date: 10/10/2002
How Discovered: Not reported
How Discovered Description: Not reported

WINSTON TIRE #100 (Continued) **S109285636**

Discharge Source:	Not reported
Discharge Cause:	Not reported
Stop Method:	Close and Remove Tank
Stop Description:	Not reported
No Further Action Date:	05/26/2010
CA Water Watershed Name:	South Bay - San Mateo Bayside (204.40)
Dwr Groundwater Subbasin Name:	Westside (2-035)
Disadvantaged Community:	Not reported
CA Enviroscreen 3 Score:	41-45%
CA Enviroscreen 4 Score:	75-80%
Military DOD Site:	No
Facility Project Subtype:	Not reported
RWQCB Region:	SAN FRANCISCO BAY RWQCB (REGION 2)
Site History:	Not reported

LUST:

Global Id:	T0608111410
Contact Type:	Local Agency Caseworker - Primary Caseworker
Contact Name:	JACOB MADDEN
Organization Name:	SAN MATEO COUNTY LOP
Address:	2000 ALAMEDA DE LAS PULGAS, Suite 100
City:	SAN MATEO
Email:	jmadden@smcgov.org
Phone Number:	6503995959

Global Id:	T0608111410
Contact Type:	Regional Board Caseworker
Contact Name:	Regional Water Board
Organization Name:	SAN FRANCISCO BAY RWQCB (REGION 2)
Address:	1515 CLAY ST SUITE 1400
City:	OAKLAND
Email:	Not reported
Phone Number:	Not reported

Global Id:	T0608111410
Contact Type:	Regional Board Caseworker
Contact Name:	UUU
Organization Name:	SAN FRANCISCO BAY RWQCB (REGION 2)
Address:	1515 CLAY ST SUITE 1400
City:	OAKLAND
Email:	Not reported
Phone Number:	Not reported

LUST:

Global Id:	T0608111410
Action Type:	ENFORCEMENT
Date:	07/16/2007
Action:	Staff Letter

Global Id:	T0608111410
Action Type:	ENFORCEMENT
Date:	02/10/2010
Action:	Technical Correspondence / Assistance / Other

Global Id:	T0608111410
Action Type:	ENFORCEMENT
Date:	09/20/2007

WINSTON TIRE #100 (Continued) **S109285636**

Action: Technical Correspondence / Assistance / Other

Global Id: T0608111410
Action Type: ENFORCEMENT
Date: 04/25/2007
Action: Email Correspondence

Global Id: T0608111410
Action Type: ENFORCEMENT
Date: 12/19/2006
Action: Technical Correspondence / Assistance / Other

Global Id: T0608111410
Action Type: ENFORCEMENT
Date: 04/18/2007
Action: Technical Correspondence / Assistance / Other

Global Id: T0608111410
Action Type: ENFORCEMENT
Date: 07/11/2007
Action: Technical Correspondence / Assistance / Other

Global Id: T0608111410
Action Type: ENFORCEMENT
Date: 06/03/2008
Action: Staff Letter

Global Id: T0608111410
Action Type: Other
Date: 10/10/2002
Action: Leak Reported

Global Id: T0608111410
Action Type: ENFORCEMENT
Date: 06/09/2008
Action: Technical Correspondence / Assistance / Other

Global Id: T0608111410
Action Type: ENFORCEMENT
Date: 11/01/2006
Action: Technical Correspondence / Assistance / Other

Global Id: T0608111410
Action Type: Other
Date: 10/10/2002
Action: Leak Began

Global Id: T0608111410
Action Type: Other
Date: 10/10/2002
Action: Leak Stopped

Global Id: T0608111410
Action Type: RESPONSE
Date: 02/15/2010
Action: Monitoring Report - Quarterly

WINSTON TIRE #100 (Continued) **S109285636**

Global Id: T0608111410
Action Type: RESPONSE
Date: 08/15/2009
Action: Monitoring Report - Quarterly

Global Id: T0608111410
Action Type: RESPONSE
Date: 12/10/2010
Action: Well Destruction Report

Global Id: T0608111410
Action Type: ENFORCEMENT
Date: 12/22/2005
Action: Staff Letter - #20051222

Global Id: T0608111410
Action Type: ENFORCEMENT
Date: 10/18/2006
Action: Staff Letter - #20061018

Global Id: T0608111410
Action Type: ENFORCEMENT
Date: 05/15/2003
Action: Notice of Responsibility - #1

Global Id: T0608111410
Action Type: ENFORCEMENT
Date: 01/11/2008
Action: Staff Letter - #20080111A

Global Id: T0608111410
Action Type: ENFORCEMENT
Date: 12/13/2006
Action: Staff Letter - #20061213

Global Id: T0608111410
Action Type: ENFORCEMENT
Date: 08/07/2006
Action: Staff Letter - #20060807

Global Id: T0608111410
Action Type: ENFORCEMENT
Date: 06/03/2008
Action: Staff Letter - #20080603

Global Id: T0608111410
Action Type: ENFORCEMENT
Date: 07/16/2007
Action: Staff Letter - #20070716

Global Id: T0608111410
Action Type: ENFORCEMENT
Date: 01/11/2008
Action: Staff Letter - #20080111B

Global Id: T0608111410
Action Type: ENFORCEMENT

WINSTON TIRE #100 (Continued) **S109285636**

Date: 03/03/2009
Action: Staff Letter - #20090303

Global Id: T0608111410
Action Type: ENFORCEMENT
Date: 07/21/2009
Action: Staff Letter - #20090721

Global Id: T0608111410
Action Type: ENFORCEMENT
Date: 03/11/2010
Action: Staff Letter - #20100311

Global Id: T0608111410
Action Type: ENFORCEMENT
Date: 05/19/2010
Action: Closure/No Further Action Letter - #20100519

Global Id: T0608111410
Action Type: ENFORCEMENT
Date: 02/28/2007
Action: Technical Correspondence / Assistance / Other

Global Id: T0608111410
Action Type: ENFORCEMENT
Date: 10/09/2008
Action: Technical Correspondence / Assistance / Other

Global Id: T0608111410
Action Type: RESPONSE
Date: 05/15/2009
Action: Monitoring Report - Quarterly

Global Id: T0608111410
Action Type: RESPONSE
Date: 03/31/2006
Action: Soil and Water Investigation Workplan

Global Id: T0608111410
Action Type: RESPONSE
Date: 01/04/2007
Action: Soil and Water Investigation Report

Global Id: T0608111410
Action Type: RESPONSE
Date: 12/13/2006
Action: Soil and Water Investigation Report

Global Id: T0608111410
Action Type: RESPONSE
Date: 12/13/2006
Action: Soil and Water Investigation Workplan

Global Id: T0608111410
Action Type: RESPONSE
Date: 03/26/2007
Action: Soil and Water Investigation Report

WINSTON TIRE #100 (Continued) **S109285636**

Global Id: T0608111410
Action Type: RESPONSE
Date: 09/06/2007
Action: Other Report / Document

Global Id: T0608111410
Action Type: RESPONSE
Date: 02/15/2008
Action: Other Report / Document

Global Id: T0608111410
Action Type: RESPONSE
Date: 02/22/2008
Action: Soil and Water Investigation Workplan

Global Id: T0608111410
Action Type: RESPONSE
Date: 10/21/2008
Action: Soil and Water Investigation Report

Global Id: T0608111410
Action Type: ENFORCEMENT
Date: 12/13/2006
Action: Staff Letter

Global Id: T0608111410
Action Type: ENFORCEMENT
Date: 05/09/2007
Action: Technical Correspondence / Assistance / Other

Global Id: T0608111410
Action Type: ENFORCEMENT
Date: 01/11/2008
Action: Staff Letter

Global Id: T0608111410
Action Type: ENFORCEMENT
Date: 03/08/2010
Action: Technical Correspondence / Assistance / Other

Global Id: T0608111410
Action Type: ENFORCEMENT
Date: 02/04/2010
Action: Technical Correspondence / Assistance / Other

Global Id: T0608111410
Action Type: Other
Date: 10/10/2002
Action: Leak Discovery

Global Id: T0608111410
Action Type: RESPONSE
Date: 01/28/2003
Action: Other Report / Document

LUST:
Global Id: T0608111410

WINSTON TIRE #100 (Continued) **S109285636**

Status: Open - Case Begin Date
Status Date: 10/10/2002

Global Id: T0608111410
Status: Open - Site Assessment
Status Date: 05/15/2003

Global Id: T0608111410
Status: Completed - Case Closed
Status Date: 05/26/2010

CORTESE:
Name: WINSTON TIRE #100
Address: 504 WEST SAN BRUNO AVENUE
City,State,Zip: SAN BRUNO, CA 94066
Region: CORTESE
Envirostor Id: Not reported
Global ID: T0608111410
Site/Facility Type: LUST CLEANUP SITE
Cleanup Status: COMPLETED - CASE CLOSED
Status Date: Not reported
Site Code: Not reported
Latitude: Not reported
Longitude: Not reported
Owner: Not reported
Enf Type: Not reported
Swat R: Not reported
Flag: active
Order No: Not reported
Waste Discharge System No: Not reported
Effective Date: Not reported
Region 2: Not reported
WID Id: Not reported
Solid Waste Id No: Not reported
Waste Management Uit Name: Not reported
File Name: Active Open

CERS:
Name: WINSTON TIRE #100
Address: 504 WEST SAN BRUNO AVENUE
City,State,Zip: SAN BRUNO, CA 94066
Site ID: 905668
CERS ID: T0608111410
CERS Description: Leaking Underground Storage Tank Cleanup Site

Affiliation:
Affiliation Type Desc: Regional Board Caseworker
Entity Name: Regional Water Board - SAN FRANCISCO BAY RWQCB (REGION 2)
Entity Title: Not reported
Affiliation Address: 1515 CLAY ST SUITE 1400
Affiliation City: OAKLAND
Affiliation State: CA
Affiliation Country: Not reported
Affiliation Zip: Not reported
Affiliation Phone: ,

WINSTON TIRE #100 (Continued) **S109285636**

Affiliation Type Desc:	Local Agency Caseworker
Entity Name:	JACOB MADDEN - SAN MATEO COUNTY LOP
Entity Title:	Not reported
Affiliation Address:	2000 ALAMEDA DE LAS PULGAS, Suite 100
Affiliation City:	SAN MATEO
Affiliation State:	CA
Affiliation Country:	Not reported
Affiliation Zip:	Not reported
Affiliation Phone:	6503995959,

Affiliation Type Desc:	Regional Board Caseworker
Entity Name:	UUU - SAN FRANCISCO BAY RWQCB (REGION 2)
Entity Title:	Not reported
Affiliation Address:	1515 CLAY ST SUITE 1400
Affiliation City:	OAKLAND
Affiliation State:	CA
Affiliation Country:	Not reported
Affiliation Zip:	Not reported
Affiliation Phone:	,

BB584 **WINSTON TIRE #100** **UST FINDER RELEASE** **1029132282**
SSE **504 WEST SAN BRUNO AVENUE** **N/A**
1/4-1/2 **SAN BRUNO, CA 94066**
0.363 mi.
1918 ft. **Site 3 of 3 in cluster BB**

Relative: **Lower**

Actual: **36 ft.**

UST FINDER RELEASE:

Object ID:	38209
Facility ID:	Not reported
Lust ID:	CAT0608111410
Name:	WINSTON TIRE #100
Address:	504 WEST SAN BRUNO AVENUE
City,State,Zip:	SAN BRUNO, CA 94066
Address Match Type:	PointAddress
Reported Date:	Not reported
Status:	No Further Action
Substance:	Not reported
Population within 1500ft:	3145
Domestic Wells within 1500ft:	0
Land Use:	Developed, Medium Intensity
Within SPA:	No
SPA PWS Facility ID:	Not reported
SPA Water Type:	Not reported
SPA Facility Type:	Not reported
SPA HUC12:	Not reported
Within WHPA:	Yes
WHPA PWS Facility ID:	CA4110023_9990
WHPA Water Type:	GW - Ground water
WHPA Facility Type:	WL - Well
WHPA HUC12:	180500040903
Within 100yr Floodplain:	No
Tribe:	Not reported
EPA Region:	9
NFA Letter 1:	Not reported
NFA Letter 2:	Not reported
NFA Letter 3:	Not reported
NFA Letter 4:	Not reported

WINSTON TIRE #100 (Continued) **1029132282**

Closed With Residual Contaminate:	Not reported
Coordinate Source:	Geocode
X Coord:	-122.41537
Y Coord:	37.62931
Latitude:	37.6293099999999
Longitude:	-122.415369999999

BC585 **UNOCAL #6980 (FORMER)** **LUST** **1000167401**
NW **192 EL CAMINO REAL** **HIST UST** **N/A**
1/4-1/2 **SOUTH SAN FRANCISCO, CA 94080** **San Mateo Co. BI**
0.366 mi. **Cortese**
1935 ft. **Site 1 of 11 in cluster BC** **CERS**

Relative:
Lower

Actual:
31 ft.

SAN MATEO CO. LUST:

Name:	UNOCAL #6980 (FORMER)
Address:	192 EL CAMINO REAL
City,State,Zip:	SOUTH SAN FRANCISCO, CA
Region:	SAN MATEO
Facility ID:	550098
Facility Status:	5C- Pollution Characterization
Global ID:	T0608100577
APN Number:	014183110
Case Type:	SOUTH SAN FRANCISCO, CA
EDR Link ID:	SOUTH SAN FRANCISCO, CA

LUST:

Name:	UNOCAL #6980 (FORMER)
Address:	192 EL CAMINO REAL
City,State,Zip:	SOUTH SAN FRANCISCO, CA 94080
Lead Agency:	SAN MATEO COUNTY LOP
Case Type:	LUST Cleanup Site

Geo Track:

Global Id:	T0608100577
Latitude:	37.6423653510372
Longitude:	-122.424336969852
Status:	Open - Verification Monitoring
Status Date:	06/02/2022
Case Worker:	JM
RB Case Number:	41-0605
Local Agency:	SAN MATEO COUNTY LOP
File Location:	Local Agency
Local Case Number:	550098
Potential Media Affect:	Other Groundwater (uses other than drinking water)
Potential Contaminants of Concern:	Gasoline
EPA Region:	9
Coordinate Source:	Google Map Move
Cuf Case:	NO
Quantity Released Gallons:	Not reported
Begin Date:	04/08/1992
Leak Reported Date:	04/13/1992
How Discovered:	Tank Closure
How Discovered Description:	Not reported
Discharge Source:	Piping, Tank
Discharge Cause:	Unknown
Stop Method:	Close and Remove Tank, Other Means
Stop Description:	Removed USTs and piping

UNOCAL #6980 (FORMER) (Continued) **1000167401**

No Further Action Date:	Not reported
CA Water Watershed Name:	South Bay - San Mateo Bayside (204.40)
Dwr Groundwater Subbasin Name:	Westside (2-035)
Disadvantaged Community:	Not reported
CA Enviroscreen 3 Score:	81-85%
CA Enviroscreen 4 Score:	80-85%
Military DOD Site:	No
Facility Project Subtype:	Not reported
RWQCB Region:	SAN FRANCISCO BAY RWQCB (REGION 2)
Site History:	Can be extracted from most recent report in Geotracker or at San Mateo County offices if submitted prior to 2005, San Mateo County does not take responsibility for the accuracy of the statements made or any professional interpretations made in the referenced report.

LUST:

Global Id:	T0608100577
Contact Type:	Local Agency Caseworker - Primary Caseworker
Contact Name:	JACOB MADDEN
Organization Name:	SAN MATEO COUNTY LOP
Address:	2000 ALAMEDA DE LAS PULGAS, Suite 100
City:	SAN MATEO
Email:	jmadden@smcgov.org
Phone Number:	6503995959

Global Id:	T0608100577
Contact Type:	Regional Board Caseworker
Contact Name:	Regional Water Board
Organization Name:	SAN FRANCISCO BAY RWQCB (REGION 2)
Address:	1515 CLAY ST SUITE 1400
City:	OAKLAND
Email:	Not reported
Phone Number:	Not reported

LUST:

Global Id:	T0608100577
Action Type:	ENFORCEMENT
Date:	10/09/2019
Action:	Email Correspondence

Global Id:	T0608100577
Action Type:	ENFORCEMENT
Date:	12/30/2009
Action:	Technical Correspondence / Assistance / Other

Global Id:	T0608100577
Action Type:	ENFORCEMENT
Date:	02/16/2010
Action:	Technical Correspondence / Assistance / Other

Global Id:	T0608100577
Action Type:	ENFORCEMENT
Date:	01/08/2010
Action:	Email Correspondence

Global Id:	T0608100577
Action Type:	ENFORCEMENT
Date:	01/04/2016

UNOCAL #6980 (FORMER) (Continued) **1000167401**

Action:	Technical Correspondence / Assistance / Other
Global Id:	T0608100577
Action Type:	ENFORCEMENT
Date:	10/08/2009
Action:	Notice of Violation
Global Id:	T0608100577
Action Type:	ENFORCEMENT
Date:	09/30/2015
Action:	Email Correspondence
Global Id:	T0608100577
Action Type:	ENFORCEMENT
Date:	12/03/2007
Action:	Technical Correspondence / Assistance / Other
Global Id:	T0608100577
Action Type:	ENFORCEMENT
Date:	04/08/2014
Action:	Technical Correspondence / Assistance / Other
Global Id:	T0608100577
Action Type:	ENFORCEMENT
Date:	09/22/2021
Action:	Email Correspondence
Global Id:	T0608100577
Action Type:	Other
Date:	04/08/1992
Action:	Leak Discovery
Global Id:	T0608100577
Action Type:	Other
Date:	04/13/1992
Action:	Leak Reported
Global Id:	T0608100577
Action Type:	RESPONSE
Date:	04/13/2005
Action:	Soil and Water Investigation Workplan
Global Id:	T0608100577
Action Type:	RESPONSE
Date:	02/14/2005
Action:	Electronic Reporting Submittal Due
Global Id:	T0608100577
Action Type:	RESPONSE
Date:	05/15/2006
Action:	Monitoring Report - Other
Global Id:	T0608100577
Action Type:	RESPONSE
Date:	05/15/2007
Action:	Monitoring Report - Other

UNOCAL #6980 (FORMER) (Continued) **1000167401**

Global Id: T0608100577
Action Type: RESPONSE
Date: 05/15/2008
Action: Monitoring Report - Other

Global Id: T0608100577
Action Type: RESPONSE
Date: 11/15/2005
Action: Monitoring Report - Annually

Global Id: T0608100577
Action Type: RESPONSE
Date: 11/15/2006
Action: Monitoring Report - Annually

Global Id: T0608100577
Action Type: RESPONSE
Date: 11/15/2007
Action: Monitoring Report - Annually

Global Id: T0608100577
Action Type: RESPONSE
Date: 04/21/2006
Action: Soil and Water Investigation Report

Global Id: T0608100577
Action Type: RESPONSE
Date: 11/10/2005
Action: Correspondence

Global Id: T0608100577
Action Type: RESPONSE
Date: 04/30/2008
Action: Soil and Water Investigation Workplan

Global Id: T0608100577
Action Type: RESPONSE
Date: 05/16/2006
Action: Other Report / Document

Global Id: T0608100577
Action Type: RESPONSE
Date: 11/01/2006
Action: Other Report / Document

Global Id: T0608100577
Action Type: RESPONSE
Date: 05/15/2013
Action: Monitoring Report - Other

Global Id: T0608100577
Action Type: RESPONSE
Date: 05/31/2013
Action: Other Report / Document

Global Id: T0608100577
Action Type: RESPONSE

UNOCAL #6980 (FORMER) (Continued) **1000167401**

Date: 01/22/2024
Action: Email Correspondence

Global Id: T0608100577
Action Type: RESPONSE
Date: 06/16/2023
Action: Other Report / Document

Global Id: T0608100577
Action Type: RESPONSE
Date: 10/26/2016
Action: Correspondence

Global Id: T0608100577
Action Type: ENFORCEMENT
Date: 12/02/2014
Action: Staff Letter - #20141202

Global Id: T0608100577
Action Type: ENFORCEMENT
Date: 06/25/2015
Action: Staff Letter - #20150625

Global Id: T0608100577
Action Type: ENFORCEMENT
Date: 02/19/2014
Action: Staff Letter - #20140219

Global Id: T0608100577
Action Type: ENFORCEMENT
Date: 12/06/2018
Action: Staff Letter - #20181206

Global Id: T0608100577
Action Type: ENFORCEMENT
Date: 08/21/2014
Action: Staff Letter - #20140821

Global Id: T0608100577
Action Type: ENFORCEMENT
Date: 10/14/2016
Action: Notice of Violation - #20161014

Global Id: T0608100577
Action Type: ENFORCEMENT
Date: 02/09/2020
Action: Staff Letter

Global Id: T0608100577
Action Type: RESPONSE
Date: 07/11/2013
Action: Pilot Study/ Treatability Report

Global Id: T0608100577
Action Type: RESPONSE
Date: 01/16/2015
Action: Correspondence

UNOCAL #6980 (FORMER) (Continued) **1000167401**

Global Id: T0608100577
Action Type: RESPONSE
Date: 04/03/2017
Action: Soil and Water Investigation Report

Global Id: T0608100577
Action Type: RESPONSE
Date: 07/26/2022
Action: Other Report / Document

Global Id: T0608100577
Action Type: RESPONSE
Date: 04/23/2014
Action: Other Report / Document

Global Id: T0608100577
Action Type: ENFORCEMENT
Date: 06/15/2011
Action: Staff Letter - #20110615

Global Id: T0608100577
Action Type: ENFORCEMENT
Date: 08/26/2010
Action: Notice of Violation - #20100826

Global Id: T0608100577
Action Type: ENFORCEMENT
Date: 08/25/2010
Action: Staff Letter - #20100825

Global Id: T0608100577
Action Type: ENFORCEMENT
Date: 05/03/2011
Action: Staff Letter - #20110503

Global Id: T0608100577
Action Type: ENFORCEMENT
Date: 02/14/2011
Action: Staff Letter - #20110214

Global Id: T0608100577
Action Type: ENFORCEMENT
Date: 11/17/2011
Action: Technical Correspondence / Assistance / Other - #20111117

Global Id: T0608100577
Action Type: ENFORCEMENT
Date: 05/20/2013
Action: Technical Correspondence / Assistance / Other - #20130520

Global Id: T0608100577
Action Type: ENFORCEMENT
Date: 04/09/2013
Action: Staff Letter - #20130409

Global Id: T0608100577
Action Type: ENFORCEMENT

UNOCAL #6980 (FORMER) (Continued) **1000167401**

Date: 09/26/2012
Action: Technical Correspondence / Assistance / Other - #20120926

Global Id: T0608100577
Action Type: ENFORCEMENT
Date: 04/22/2013
Action: Technical Correspondence / Assistance / Other - #20130422

Global Id: T0608100577
Action Type: ENFORCEMENT
Date: 08/06/2012
Action: Staff Letter - #20120806

Global Id: T0608100577
Action Type: ENFORCEMENT
Date: 01/08/2013
Action: Technical Correspondence / Assistance / Other - #20130108

Global Id: T0608100577
Action Type: ENFORCEMENT
Date: 04/15/2013
Action: Technical Correspondence / Assistance / Other - #20130415

Global Id: T0608100577
Action Type: ENFORCEMENT
Date: 01/16/2013
Action: Staff Letter - #20130116

Global Id: T0608100577
Action Type: ENFORCEMENT
Date: 06/11/2013
Action: Meeting - #20130611

Global Id: T0608100577
Action Type: ENFORCEMENT
Date: 04/29/2013
Action: Staff Letter - #20130429

Global Id: T0608100577
Action Type: ENFORCEMENT
Date: 09/22/2021
Action: Staff Letter

Global Id: T0608100577
Action Type: ENFORCEMENT
Date: 08/17/2022
Action: Staff Letter

Global Id: T0608100577
Action Type: RESPONSE
Date: 05/15/2009
Action: Monitoring Report - Other

Global Id: T0608100577
Action Type: RESPONSE
Date: 05/15/2010
Action: Monitoring Report - Annually

UNOCAL #6980 (FORMER) (Continued) **1000167401**

Global Id: T0608100577
Action Type: RESPONSE
Date: 05/15/2011
Action: Monitoring Report - Annually

Global Id: T0608100577
Action Type: RESPONSE
Date: 11/15/2013
Action: Monitoring Report - Annually

Global Id: T0608100577
Action Type: RESPONSE
Date: 11/15/2012
Action: Electronic Reporting Submittal Due

Global Id: T0608100577
Action Type: RESPONSE
Date: 10/31/2012
Action: Other Report / Document

Global Id: T0608100577
Action Type: RESPONSE
Date: 11/30/2012
Action: Well Installation Report

Global Id: T0608100577
Action Type: RESPONSE
Date: 11/15/2011
Action: Electronic Reporting Submittal Due

Global Id: T0608100577
Action Type: RESPONSE
Date: 11/15/2010
Action: Electronic Reporting Submittal Due

Global Id: T0608100577
Action Type: RESPONSE
Date: 09/28/2012
Action: Correspondence

Global Id: T0608100577
Action Type: RESPONSE
Date: 11/15/2014
Action: Monitoring Report - Annually

Global Id: T0608100577
Action Type: RESPONSE
Date: 01/15/2015
Action: Remedial Progress Report

Global Id: T0608100577
Action Type: ENFORCEMENT
Date: 07/28/2005
Action: Staff Letter - #20050728

Global Id: T0608100577
Action Type: ENFORCEMENT

UNOCAL #6980 (FORMER) (Continued) **1000167401**

Date: 01/13/2005
Action: Staff Letter - #20050113B

Global Id: T0608100577
Action Type: ENFORCEMENT
Date: 12/18/2007
Action: Notice of Responsibility - #20071218

Global Id: T0608100577
Action Type: ENFORCEMENT
Date: 01/17/2006
Action: 13308 Time Schedule Order - #20060117

Global Id: T0608100577
Action Type: ENFORCEMENT
Date: 04/26/2006
Action: 13308 Time Schedule Order - #20060426

Global Id: T0608100577
Action Type: ENFORCEMENT
Date: 11/13/2008
Action: Staff Letter - #20081113

Global Id: T0608100577
Action Type: ENFORCEMENT
Date: 09/08/2005
Action: Staff Letter - #20050908

Global Id: T0608100577
Action Type: ENFORCEMENT
Date: 07/28/2009
Action: Staff Letter - #20090728

Global Id: T0608100577
Action Type: ENFORCEMENT
Date: 04/17/1992
Action: Notice of Responsibility - #19920417

Global Id: T0608100577
Action Type: ENFORCEMENT
Date: 11/21/2007
Action: Staff Letter - #20071121

Global Id: T0608100577
Action Type: ENFORCEMENT
Date: 11/15/2005
Action: Staff Letter - #20051115A

Global Id: T0608100577
Action Type: ENFORCEMENT
Date: 01/13/2005
Action: Staff Letter - #20050113A

Global Id: T0608100577
Action Type: ENFORCEMENT
Date: 10/08/2009
Action: Staff Letter - #20091008

UNOCAL #6980 (FORMER) (Continued) **1000167401**

Global Id: T0608100577
Action Type: ENFORCEMENT
Date: 12/27/2005
Action: Staff Letter - #20051227

Global Id: T0608100577
Action Type: ENFORCEMENT
Date: 12/28/2009
Action: Staff Letter - #20091228

Global Id: T0608100577
Action Type: ENFORCEMENT
Date: 11/15/2005
Action: Staff Letter - #20051115B

Global Id: T0608100577
Action Type: ENFORCEMENT
Date: 01/30/2006
Action: Staff Letter - #20060130

Global Id: T0608100577
Action Type: ENFORCEMENT
Date: 05/04/2006
Action: Staff Letter - #20060504

Global Id: T0608100577
Action Type: ENFORCEMENT
Date: 10/08/2009
Action: Notice of Violation - #20091008

Global Id: T0608100577
Action Type: ENFORCEMENT
Date: 01/18/2006
Action: Staff Letter - #20060118

Global Id: T0608100577
Action Type: ENFORCEMENT
Date: 07/03/2008
Action: Technical Correspondence / Assistance / Other - #20080703

Global Id: T0608100577
Action Type: ENFORCEMENT
Date: 12/03/2007
Action: Staff Letter - #20071203

Global Id: T0608100577
Action Type: ENFORCEMENT
Date: 08/15/2011
Action: Technical Correspondence / Assistance / Other - #20110815

Global Id: T0608100577
Action Type: ENFORCEMENT
Date: 06/22/2017
Action: Notice of Violation - #20170622

Global Id: T0608100577
Action Type: ENFORCEMENT

UNOCAL #6980 (FORMER) (Continued) **1000167401**

Date: 08/16/2018
Action: Staff Letter - #20180816

Global Id: T0608100577
Action Type: ENFORCEMENT
Date: 08/20/2012
Action: Email Correspondence

Global Id: T0608100577
Action Type: ENFORCEMENT
Date: 01/15/2013
Action: Email Correspondence

Global Id: T0608100577
Action Type: ENFORCEMENT
Date: 11/22/2006
Action: Technical Correspondence / Assistance / Other

Global Id: T0608100577
Action Type: ENFORCEMENT
Date: 11/28/2007
Action: Email Correspondence

Global Id: T0608100577
Action Type: ENFORCEMENT
Date: 02/14/2011
Action: Staff Letter

Global Id: T0608100577
Action Type: ENFORCEMENT
Date: 07/28/2017
Action: Technical Correspondence / Assistance / Other

Global Id: T0608100577
Action Type: RESPONSE
Date: 05/16/2006
Action: Correspondence

Global Id: T0608100577
Action Type: RESPONSE
Date: 06/10/2009
Action: Conceptual Site Model

Global Id: T0608100577
Action Type: RESPONSE
Date: 10/14/2009
Action: Risk Assessment Report

Global Id: T0608100577
Action Type: RESPONSE
Date: 05/15/2014
Action: Electronic Reporting Submittal Due

Global Id: T0608100577
Action Type: RESPONSE
Date: 11/09/2017
Action: Other Report / Document

UNOCAL #6980 (FORMER) (Continued) **1000167401**

Global Id:	T0608100577
Action Type:	RESPONSE
Date:	07/26/2022
Action:	Preliminary Site Assessment Workplan - Regulator Responded
Global Id:	T0608100577
Action Type:	RESPONSE
Date:	11/09/1992
Action:	Soil and Water Investigation Workplan - Addendum - Regulator Responded
Global Id:	T0608100577
Action Type:	RESPONSE
Date:	01/21/2022
Action:	Pilot Study / Treatability Workplan - Regulator Responded
Global Id:	T0608100577
Action Type:	REMEDIATION
Date:	04/07/1992
Action:	Excavation
Global Id:	T0608100577
Action Type:	REMEDIATION
Date:	11/27/2017
Action:	Excavation
Global Id:	T0608100577
Action Type:	ENFORCEMENT
Date:	06/14/2018
Action:	Email Correspondence
Global Id:	T0608100577
Action Type:	ENFORCEMENT
Date:	04/05/2018
Action:	Email Correspondence
Global Id:	T0608100577
Action Type:	ENFORCEMENT
Date:	01/15/2021
Action:	Staff Letter
Global Id:	T0608100577
Action Type:	ENFORCEMENT
Date:	11/01/2006
Action:	Technical Correspondence / Assistance / Other
Global Id:	T0608100577
Action Type:	ENFORCEMENT
Date:	11/11/2010
Action:	Technical Correspondence / Assistance / Other
Global Id:	T0608100577
Action Type:	ENFORCEMENT
Date:	08/26/2008
Action:	Technical Correspondence / Assistance / Other
Global Id:	T0608100577
Action Type:	ENFORCEMENT

UNOCAL #6980 (FORMER) (Continued) **1000167401**

Date: 12/28/2009
Action: Staff Letter

Global Id: T0608100577
Action Type: ENFORCEMENT
Date: 09/17/2009
Action: Email Correspondence

Global Id: T0608100577
Action Type: ENFORCEMENT
Date: 01/20/2011
Action: Email Correspondence

Global Id: T0608100577
Action Type: ENFORCEMENT
Date: 06/06/2016
Action: Email Correspondence

Global Id: T0608100577
Action Type: ENFORCEMENT
Date: 01/08/2013
Action: Technical Correspondence / Assistance / Other

Global Id: T0608100577
Action Type: ENFORCEMENT
Date: 04/11/2015
Action: Technical Correspondence / Assistance / Other

Global Id: T0608100577
Action Type: ENFORCEMENT
Date: 02/13/2014
Action: Email Correspondence

Global Id: T0608100577
Action Type: ENFORCEMENT
Date: 09/17/2009
Action: Technical Correspondence / Assistance / Other

Global Id: T0608100577
Action Type: ENFORCEMENT
Date: 12/18/2007
Action: Technical Correspondence / Assistance / Other

Global Id: T0608100577
Action Type: ENFORCEMENT
Date: 02/21/2008
Action: Technical Correspondence / Assistance / Other

Global Id: T0608100577
Action Type: ENFORCEMENT
Date: 03/17/2009
Action: Technical Correspondence / Assistance / Other

Global Id: T0608100577
Action Type: ENFORCEMENT
Date: 10/19/2018
Action: Email Correspondence

UNOCAL #6980 (FORMER) (Continued) **1000167401**

Global Id: T0608100577
Action Type: ENFORCEMENT
Date: 08/22/2018
Action: Staff Letter

Global Id: T0608100577
Action Type: RESPONSE
Date: 11/17/2008
Action: Monitoring Report - Annually

Global Id: T0608100577
Action Type: RESPONSE
Date: 02/28/2011
Action: Correspondence

Global Id: T0608100577
Action Type: RESPONSE
Date: 05/23/2011
Action: Other Report / Document

Global Id: T0608100577
Action Type: RESPONSE
Date: 05/15/2012
Action: Monitoring Report - Annually

Global Id: T0608100577
Action Type: RESPONSE
Date: 05/23/2012
Action: Site Assessment Report

Global Id: T0608100577
Action Type: RESPONSE
Date: 11/07/2018
Action: Email Correspondence

Global Id: T0608100577
Action Type: RESPONSE
Date: 06/12/2015
Action: Other Report / Document

Global Id: T0608100577
Action Type: RESPONSE
Date: 02/11/2014
Action: Correspondence

Global Id: T0608100577
Action Type: RESPONSE
Date: 07/03/2013
Action: Other Report / Document

Global Id: T0608100577
Action Type: RESPONSE
Date: 07/24/2013
Action: Correspondence

Global Id: T0608100577
Action Type: RESPONSE

UNOCAL #6980 (FORMER) (Continued) **1000167401**

Date: 11/01/2018
Action: Correspondence

Global Id: T0608100577
Action Type: RESPONSE
Date: 11/15/1991
Action: Site Assessment Report

Global Id: T0608100577
Action Type: RESPONSE
Date: 09/19/2014
Action: Other Report / Document

Global Id: T0608100577
Action Type: RESPONSE
Date: 04/03/2017
Action: Other Report / Document

Global Id: T0608100577
Action Type: RESPONSE
Date: 04/14/1992
Action: Other Report / Document

Global Id: T0608100577
Action Type: RESPONSE
Date: 03/02/1993
Action: Soil and Water Investigation Report

Global Id: T0608100577
Action Type: RESPONSE
Date: 01/15/2024
Action: Other Report / Document

Global Id: T0608100577
Action Type: RESPONSE
Date: 10/31/2012
Action: Pilot Study / Treatability Workplan - Regulator Responded

Global Id: T0608100577
Action Type: RESPONSE
Date: 10/09/2015
Action: Other Report / Document - Regulator Responded

Global Id: T0608100577
Action Type: RESPONSE
Date: 06/02/2015
Action: Progress Report (Soil/GW/ Updates) - Regulator Responded

Global Id: T0608100577
Action Type: RESPONSE
Date: 10/21/2014
Action: Correspondence - Regulator Responded

Global Id: T0608100577
Action Type: RESPONSE
Date: 11/16/2018
Action: Soil Vapor Intrusion Investigation Workplan - Regulator Responded

UNOCAL #6980 (FORMER) (Continued) **1000167401**

Global Id: T0608100577
Action Type: RESPONSE
Date: 06/12/2020
Action: Interim Remedial Action Plan - Regulator Responded

Global Id: T0608100577
Action Type: RESPONSE
Date: 03/30/2019
Action: Soil Vapor Intrusion Investigation Report - Regulator Responded

Global Id: T0608100577
Action Type: RESPONSE
Date: 11/15/2019
Action: Soil Vapor Intrusion Investigation Report - Regulator Responded

LUST:
Global Id: T0608100577
Status: Open - Case Begin Date
Status Date: 04/08/1992

Global Id: T0608100577
Status: Open - Site Assessment
Status Date: 03/02/1993

Global Id: T0608100577
Status: Open - Remediation
Status Date: 11/09/2017

Global Id: T0608100577
Status: Open - Verification Monitoring
Status Date: 12/06/2018

Global Id: T0608100577
Status: Open - Remediation
Status Date: 09/22/2021

Global Id: T0608100577
Status: Open - Verification Monitoring
Status Date: 06/02/2022

HIST UST:
Name: UNION OIL SS 6980
Address: 192 EL CAMINO REAL
City,State,Zip: SOUTH SAN FRANCISCO, CA 94080
File Number: 0002c400

URL:
Region: STATE
Facility ID: 00000057113
Facility Type: Gas Station
Other Type: Not reported
Contact Name: MOHAMMED ALI GHADIRI
Telephone: 4158716992
Owner Name: UNION OIL CO.
Owner Address: 1 CALIFORNIA ST. SUITE 2700

UNOCAL #6980 (FORMER) (Continued) **1000167401**

Owner City,St,Zip: SAN FRANCISCO, CA 94111
Total Tanks: 0003

Tank Num: 001
Container Num: 6980-1-1
Year Installed: Not reported
Tank Capacity: 00012000
Tank Used for: PRODUCT
Type of Fuel: UNLEADED
Container Construction Thickness: Not reported
Leak Detection: Stock Inventor, 10

Tank Num: 002
Container Num: 6980-1-2
Year Installed: Not reported
Tank Capacity: 00012000
Tank Used for: PRODUCT
Type of Fuel: UNLEADED
Container Construction Thickness: Not reported
Leak Detection: Stock Inventor, 10

Tank Num: 003
Container Num: 6980-2-1
Year Installed: Not reported
Tank Capacity: 00012000
Tank Used for: PRODUCT
Type of Fuel: PREMIUM
Container Construction Thickness: Not reported
Leak Detection: Stock Inventor, 10

Click here for Geo Tracker PDF:

San Mateo Co. BI:
Name: UNOCAL SERVICE STAION 6980
Address: 192 EL CAMINO REAL
City,State,Zip: SOUTH SAN FRANCISCO, CA 94080
Region: SAN MATEO
Facility ID: FA0023070
Prog Element Code: UNDERGROUND TANK - GENERAL
Record Id: PR0026211
Description: UNDERGROUND TANK - GENERAL
Facility Status: Inactive, non-billable
Program Category: UNDERGROUND TANK PROGRAM

CORTESE:
Name: UNOCAL #6980 (FORMER)
Address: 192 EL CAMINO REAL
City,State,Zip: SOUTH SAN FRANCISCO, CA 94080
Region: CORTESE
Envirostor Id: Not reported
Global ID: T0608100577
Site/Facility Type: LUST CLEANUP SITE
Cleanup Status: OPEN - VERIFICATION MONITORING
Status Date: Not reported
Site Code: Not reported
Latitude: Not reported

UNOCAL #6980 (FORMER) (Continued) **1000167401**

Longitude:	Not reported
Owner:	Not reported
Enf Type:	Not reported
Swat R:	Not reported
Flag:	active
Order No:	Not reported
Waste Discharge System No:	Not reported
Effective Date:	Not reported
Region 2:	Not reported
WID Id:	Not reported
Solid Waste Id No:	Not reported
Waste Management Uit Name:	Not reported
File Name:	Active Open

CERS:

Name:	UNOCAL #6980 (FORMER)
Address:	192 EL CAMINO REAL
City,State,Zip:	SOUTH SAN FRANCISCO, CA 94080
Site ID:	905547
CERS ID:	T0608100577
CERS Description:	Leaking Underground Storage Tank Cleanup Site

Affiliation:

Affiliation Type Desc:	Local Agency Caseworker
Entity Name:	JACOB MADDEN - SAN MATEO COUNTY LOP
Entity Title:	Not reported
Affiliation Address:	2000 ALAMEDA DE LAS PULGAS, Suite 100
Affiliation City:	SAN MATEO
Affiliation State:	CA
Affiliation Country:	Not reported
Affiliation Zip:	Not reported
Affiliation Phone:	6503995959,

Affiliation Type Desc:	Regional Board Caseworker
Entity Name:	Regional Water Board - SAN FRANCISCO BAY RWQCB (REGION 2)
Entity Title:	Not reported
Affiliation Address:	1515 CLAY ST SUITE 1400
Affiliation City:	OAKLAND
Affiliation State:	CA
Affiliation Country:	Not reported
Affiliation Zip:	Not reported
Affiliation Phone:	,

BC586 **UNOCAL #6980 (FORMER)** **UST FINDER RELEASE** **1029124208**
NW **192 EL CAMINO REAL** **N/A**
1/4-1/2 **SOUTH SAN FRANCISCO, CA 94080**
0.366 mi.
1935 ft. **Site 2 of 11 in cluster BC**

Relative: **Lower**
Actual: **31 ft.**

UST FINDER RELEASE:

Object ID:	37754
Facility ID:	Not reported
Lust ID:	CAT0608100577
Name:	UNOCAL #6980 (FORMER)
Address:	192 EL CAMINO REAL
City,State,Zip:	SOUTH SAN FRANCISCO, CA 94080
Address Match Type:	StreetAddress

UNOCAL #6980 (FORMER) (Continued) **1029124208**

Reported Date:	Not reported
Status:	Open
Substance:	Not reported
Population within 1500ft:	1510
Domestic Wells within 1500ft:	0
Land Use:	Developed, High Intensity
Within SPA:	No
SPA PWS Facility ID:	Not reported
SPA Water Type:	Not reported
SPA Facility Type:	Not reported
SPA HUC12:	Not reported
Within WHPA:	Yes
WHPA PWS Facility ID:	CA4110009_10185
WHPA Water Type:	GW - Ground water
WHPA Facility Type:	WL - Well
WHPA HUC12:	180500040903
Within 100yr Floodplain:	No
Tribe:	Not reported
EPA Region:	9
NFA Letter 1:	Not reported
NFA Letter 2:	Not reported
NFA Letter 3:	Not reported
NFA Letter 4:	Not reported
Closed With Residual Contaminate:	Not reported
Coordinate Source:	Geocode
X Coord:	-122.42466
Y Coord:	37.64232
Latitude:	37.6423199999999
Longitude:	-122.42466

BC587 **UNOCAL** **LUST** **S101308782**
NW **192 EL CAMINO REAL** **SWEEPS UST** **N/A**
1/4-1/2 **S SAN FRANCISCO, CA 94080** **HIST CORTESE**
0.366 mi.
1935 ft. **Site 3 of 11 in cluster BC**

Relative:
Lower

Actual:
31 ft.

LUST REG 2:

Region:	2
Facility Id:	Not reported
Facility Status:	Pollution Characterization
Case Number:	550098
How Discovered:	OM
Leak Cause:	Unknown
Leak Source:	Unknown
Date Leak Confirmed:	Not reported
Oversight Program:	LUST
Prelim. Site Assesment Wokplan Submitted:	Not reported
Preliminary Site Assesment Began:	Not reported
Pollution Characterization Began:	1/1/1965
Pollution Remediation Plan Submitted:	Not reported
Date Remediation Action Underway:	Not reported
Date Post Remedial Action Monitoring Began:	Not reported

SWEEPS UST:

Name:	UNION OIL SERVICE STATION 6980
Address:	192 EL CAMINO REAL
City:	S SAN FRANCISCO

UNOCAL (Continued) **S101308782**

Status:	Not reported
Comp Number:	550094
Number:	Not reported
Board Of Equalization:	Not reported
Referral Date:	Not reported
Action Date:	Not reported
Created Date:	Not reported
Owner Tank Id:	Not reported
SWRCB Tank Id:	41-000-550094-000001
Tank Status:	Not reported
Capacity:	12000
Active Date:	Not reported
Tank Use:	M.V. FUEL
STG:	PRODUCT
Content:	REG UNLEADED
Number Of Tanks:	3

Name:	UNION OIL SERVICE STATION 6980
Address:	192 EL CAMINO REAL
City:	S SAN FRANCISCO
Status:	Not reported
Comp Number:	550094
Number:	Not reported
Board Of Equalization:	Not reported
Referral Date:	Not reported
Action Date:	Not reported
Created Date:	Not reported
Owner Tank Id:	Not reported
SWRCB Tank Id:	41-000-550094-000002
Tank Status:	Not reported
Capacity:	12000
Active Date:	Not reported
Tank Use:	M.V. FUEL
STG:	PRODUCT
Content:	REG UNLEADED
Number Of Tanks:	Not reported

Name:	UNION OIL SERVICE STATION 6980
Address:	192 EL CAMINO REAL
City:	S SAN FRANCISCO
Status:	Not reported
Comp Number:	550094
Number:	Not reported
Board Of Equalization:	Not reported
Referral Date:	Not reported
Action Date:	Not reported
Created Date:	Not reported
Owner Tank Id:	Not reported
SWRCB Tank Id:	41-000-550094-000003
Tank Status:	Not reported
Capacity:	12000
Active Date:	Not reported
Tank Use:	M.V. FUEL
STG:	PRODUCT
Content:	REG UNLEADED
Number Of Tanks:	Not reported

UNOCAL (Continued) **S101308782**

Name:	UNION OIL SERVICE STATION 6980
Address:	192 EL CAMINO REAL
City:	S SAN FRANCISCO
Status:	Active
Comp Number:	550094
Number:	9
Board Of Equalization:	Not reported
Referral Date:	02-03-94
Action Date:	02-03-94
Created Date:	10-13-88
Owner Tank Id:	Not reported
SWRCB Tank Id:	Not reported
Tank Status:	Not reported
Capacity:	Not reported
Active Date:	Not reported
Tank Use:	Not reported
STG:	Not reported
Content:	Not reported
Number Of Tanks:	Not reported

HIST CORTESE:

edr_fname:	UNOCAL
edr_fadd1:	192 EL CAMINO REAL
City,State,Zip:	SOUTH SAN FRANCISCO, CA
Region:	CORTESE
Facility County Code:	41
Reg By:	LTNKA
Reg Id:	41-0605

BD588 **CHEVRON 209437, FORMER** **UST FINDER RELEASE** **1028934205**
NNW **409 SOUTH SPRUCE AVENUE** **N/A**
1/4-1/2 **SOUTH SAN FRANCISCO, CA 94080**
0.368 mi.
1941 ft. **Site 1 of 3 in cluster BD**

Relative: **Lower**

Actual: **28 ft.**

UST FINDER RELEASE:

Object ID:	37815
Facility ID:	Not reported
Lust ID:	CAT0608100370
Name:	CHEVRON 209437, FORMER
Address:	409 SOUTH SPRUCE AVENUE
City,State,Zip:	SOUTH SAN FRANCISCO, CA 94080
Address Match Type:	PointAddress
Reported Date:	Not reported
Status:	No Further Action
Substance:	Not reported
Population within 1500ft:	1288
Domestic Wells within 1500ft:	0
Land Use:	Developed, High Intensity
Within SPA:	No
SPA PWS Facility ID:	Not reported
SPA Water Type:	Not reported
SPA Facility Type:	Not reported
SPA HUC12:	Not reported
Within WHPA:	Yes
WHPA PWS Facility ID:	CA4110009_10185
WHPA Water Type:	GW - Ground water

CHEVRON 209437, FORMER (Continued) **1028934205**

WHPA Facility Type:	WL - Well
WHPA HUC12:	180500040903
Within 100yr Floodplain:	No
Tribe:	Not reported
EPA Region:	9
NFA Letter 1:	Not reported
NFA Letter 2:	Not reported
NFA Letter 3:	Not reported
NFA Letter 4:	Not reported
Closed With Residual Contaminate:	Not reported
Coordinate Source:	Geocode
X Coord:	-122.42289
Y Coord:	37.6446800000001
Latitude:	37.64468
Longitude:	-122.422889999999

BD589 **CHEVRON 209437, FORMER** **LUST** **S107410887**
NNW **409 S SPRUCE AVE** **N/A**
1/4-1/2 **SOUTH SAN FRANCISCO, CA**
0.368 mi.
1941 ft. **Site 2 of 3 in cluster BD**

Relative:
Lower

Actual:
28 ft.

SAN MATEO CO. LUST:

Name:	CHEVRON 209437, FORMER
Address:	409 S SPRUCE AVE
City,State,Zip:	SOUTH SAN FRANCISCO, CA
Region:	SAN MATEO
Facility ID:	550036
Facility Status:	9- Case Closed
Global ID:	T0608100370
APN Number:	014183120
Case Type:	SOUTH SAN FRANCISCO, CA
EDR Link ID:	SOUTH SAN FRANCISCO, CA

BD590 **CHEVRON 209437, FORMER** **LUST** **S109285560**
NNW **409 SOUTH SPRUCE AVENUE** **Cortese** **N/A**
1/4-1/2 **SOUTH SAN FRANCISCO, CA 94080** **CERS**
0.368 mi.
1941 ft. **Site 3 of 3 in cluster BD**

Relative:
Lower

Actual:
28 ft.

LUST:

Name:	CHEVRON 209437, FORMER
Address:	409 SOUTH SPRUCE AVENUE
City,State,Zip:	SOUTH SAN FRANCISCO, CA 94080
Lead Agency:	SAN MATEO COUNTY LOP
Case Type:	LUST Cleanup Site

Geo Track:

Global Id:	T0608100370
Latitude:	37.6445146822153
Longitude:	-122.422542572021
Status:	Completed - Case Closed
Status Date:	12/03/2002
Case Worker:	JM
RB Case Number:	41-0389
Local Agency:	SAN MATEO COUNTY LOP

CHEVRON 209437, FORMER (Continued) **S109285560**

File Location:	Local Agency Warehouse
Local Case Number:	550036
Potential Media Affect:	Other Groundwater (uses other than drinking water)
Potential Contaminants of Concern:	Gasoline
EPA Region:	9
Coordinate Source:	Google Map Move
Cuf Case:	NO
Quantity Released Gallons:	0
Begin Date:	07/18/1986
Leak Reported Date:	07/18/1986
How Discovered:	Other Means
How Discovered Description:	Not reported
Discharge Source:	Not reported
Discharge Cause:	Not reported
Stop Method:	Other Means
Stop Description:	Not reported
No Further Action Date:	12/03/2002
CA Water Watershed Name:	South Bay - San Mateo Bayside (204.40)
Dwr Groundwater Subbasin Name:	Westside (2-035)
Disadvantaged Community:	Not reported
CA Enviroscreen 3 Score:	71-75%
CA Enviroscreen 4 Score:	80-85%
Military DOD Site:	No
Facility Project Subtype:	Not reported
RWQCB Region:	SAN FRANCISCO BAY RWQCB (REGION 2)
Site History:	Not reported

LUST:

Global Id:	T0608100370
Contact Type:	Local Agency Caseworker - Primary Caseworker
Contact Name:	JACOB MADDEN
Organization Name:	SAN MATEO COUNTY LOP
Address:	2000 ALAMEDA DE LAS PULGAS, Suite 100
City:	SAN MATEO
Email:	jmadden@smcgov.org
Phone Number:	6503995959

Global Id:	T0608100370
Contact Type:	Regional Board Caseworker
Contact Name:	Regional Water Board
Organization Name:	SAN FRANCISCO BAY RWQCB (REGION 2)
Address:	1515 CLAY ST SUITE 1400
City:	OAKLAND
Email:	Not reported
Phone Number:	Not reported

Global Id:	T0608100370
Contact Type:	Regional Board Caseworker
Contact Name:	UUU
Organization Name:	SAN FRANCISCO BAY RWQCB (REGION 2)
Address:	1515 CLAY ST SUITE 1400
City:	OAKLAND
Email:	Not reported
Phone Number:	Not reported

LUST:

Global Id:	T0608100370

CHEVRON 209437, FORMER (Continued) **S109285560**

Action Type: ENFORCEMENT
Date: 11/01/2006
Action: Technical Correspondence / Assistance / Other

Global Id: T0608100370
Action Type: ENFORCEMENT
Date: 11/01/2006
Action: Technical Correspondence / Assistance / Other

Global Id: T0608100370
Action Type: Other
Date: 07/18/1986
Action: Leak Discovery

Global Id: T0608100370
Action Type: Other
Date: 07/18/1986
Action: Leak Reported

Global Id: T0608100370
Action Type: ENFORCEMENT
Date: 11/01/2006
Action: Technical Correspondence / Assistance / Other

Global Id: T0608100370
Action Type: RESPONSE
Date: 11/01/2006
Action: Other Report / Document

Global Id: T0608100370
Action Type: ENFORCEMENT
Date: 10/03/1994
Action: Notice of Responsibility - #1

Global Id: T0608100370
Action Type: ENFORCEMENT
Date: 11/01/2006
Action: Technical Correspondence / Assistance / Other

Global Id: T0608100370
Action Type: ENFORCEMENT
Date: 11/01/2006
Action: Technical Correspondence / Assistance / Other

LUST:
Global Id: T0608100370
Status: Open - Case Begin Date
Status Date: 07/18/1986

Global Id: T0608100370
Status: Completed - Case Closed
Status Date: 12/03/2002

CORTESE:
Name: CHEVRON 209437, FORMER

CHEVRON 209437, FORMER (Continued) **S109285560**

Address:	409 SOUTH SPRUCE AVENUE
City,State,Zip:	SOUTH SAN FRANCISCO, CA 94080
Region:	CORTESE
Envirostor Id:	Not reported
Global ID:	T0608100370
Site/Facility Type:	LUST CLEANUP SITE
Cleanup Status:	COMPLETED - CASE CLOSED
Status Date:	Not reported
Site Code:	Not reported
Latitude:	Not reported
Longitude:	Not reported
Owner:	Not reported
Enf Type:	Not reported
Swat R:	Not reported
Flag:	active
Order No:	Not reported
Waste Discharge System No:	Not reported
Effective Date:	Not reported
Region 2:	Not reported
WID Id:	Not reported
Solid Waste Id No:	Not reported
Waste Management Uit Name:	Not reported
File Name:	Active Open

CERS:

Name:	CHEVRON 209437, FORMER
Address:	409 SOUTH SPRUCE AVENUE
City,State,Zip:	SOUTH SAN FRANCISCO, CA 94080
Site ID:	857203
CERS ID:	T0608100370
CERS Description:	Leaking Underground Storage Tank Cleanup Site

Affiliation:

Affiliation Type Desc:	Local Agency Caseworker
Entity Name:	JACOB MADDEN - SAN MATEO COUNTY LOP
Entity Title:	Not reported
Affiliation Address:	2000 ALAMEDA DE LAS PULGAS, Suite 100
Affiliation City:	SAN MATEO
Affiliation State:	CA
Affiliation Country:	Not reported
Affiliation Zip:	Not reported
Affiliation Phone:	6503995959,

Affiliation Type Desc:	Regional Board Caseworker
Entity Name:	UUU - SAN FRANCISCO BAY RWQCB (REGION 2)
Entity Title:	Not reported
Affiliation Address:	1515 CLAY ST SUITE 1400
Affiliation City:	OAKLAND
Affiliation State:	CA
Affiliation Country:	Not reported
Affiliation Zip:	Not reported
Affiliation Phone:	,

Affiliation Type Desc:	Regional Board Caseworker
Entity Name:	Regional Water Board - SAN FRANCISCO BAY RWQCB (REGION 2)
Entity Title:	Not reported
Affiliation Address:	1515 CLAY ST SUITE 1400

CHEVRON 209437, FORMER (Continued) **S109285560**

Affiliation City:	OAKLAND
Affiliation State:	CA
Affiliation Country:	Not reported
Affiliation Zip:	Not reported
Affiliation Phone:	,

BA591 **CHEVRON 9-2759 ECR SB COMINGLED** **UST FINDER RELEASE** **1028934410**
South **801 EL CAMINO REAL** **N/A**
1/4-1/2 **SAN BRUNO, CA 94066**
0.368 mi.
1945 ft. **Site 5 of 11 in cluster BA**

Relative:
Higher

Actual:
48 ft.

UST FINDER RELEASE:

Object ID:	38110
Facility ID:	Not reported
Lust ID:	CAT0608100147
Name:	CHEVRON 9-2759 ECR SB COMINGLED
Address:	801 EL CAMINO REAL
City,State,Zip:	SAN BRUNO, CA 94066
Address Match Type:	PointAddress
Reported Date:	Not reported
Status:	No Further Action
Substance:	Not reported
Population within 1500ft:	2756
Domestic Wells within 1500ft:	0
Land Use:	Developed, High Intensity
Within SPA:	No
SPA PWS Facility ID:	Not reported
SPA Water Type:	Not reported
SPA Facility Type:	Not reported
SPA HUC12:	Not reported
Within WHPA:	Yes
WHPA PWS Facility ID:	CA4110023_9990
WHPA Water Type:	GW - Ground water
WHPA Facility Type:	WL - Well
WHPA HUC12:	180500040903
Within 100yr Floodplain:	No
Tribe:	Not reported
EPA Region:	9
NFA Letter 1:	Not reported
NFA Letter 2:	Not reported
NFA Letter 3:	Not reported
NFA Letter 4:	Not reported
Closed With Residual Contaminate:	Not reported
Coordinate Source:	Geocode
X Coord:	-122.41689
Y Coord:	37.6290100000001
Latitude:	37.62901
Longitude:	-122.416889999999

BA592 **92759** **LUST** **U001594624**
South **801 EL CAMINO REAL** **AST** **N/A**
1/4-1/2 **SAN BRUNO, CA 94066** **CERS HAZ WASTE**
0.368 mi. **HIST UST**
1945 ft. **Site 6 of 11 in cluster BA** **CERS TANKS**
San Mateo Co. BI
Relative: **Cortese**
Higher **CERS**

Actual:
48 ft.

SAN MATEO CO. LUST:

Name:	CHEVRON 9-2759 ECR SB COMINGLED
Address:	801 EL CAMINO REAL
City,State,Zip:	SAN BRUNO, CA
Region:	SAN MATEO
Facility ID:	880006
Facility Status:	9- Case Closed
Global ID:	T0608100147
APN Number:	020071040
Case Type:	SAN BRUNO, CA
EDR Link ID:	SAN BRUNO, CA

LUST:

Name:	CHEVRON 9-2759 ECR SB COMINGLED
Address:	801 EL CAMINO REAL
City,State,Zip:	SAN BRUNO, CA 94066
Lead Agency:	SAN MATEO COUNTY LOP
Case Type:	LUST Cleanup Site

Geo Track:

Global Id:	T0608100147
Latitude:	37.628924504
Longitude:	-122.41708418
Status:	Completed - Case Closed
Status Date:	10/23/2018
Case Worker:	JM
RB Case Number:	41-0155
Local Agency:	SAN MATEO COUNTY LOP
File Location:	Local Agency
Local Case Number:	880006
Potential Media Affect:	Other Groundwater (uses other than drinking water), Soil Vapor
Potential Contaminants of Concern:	Benzene, Gasoline
EPA Region:	9
Coordinate Source:	Manual Entry on Screens
Cuf Case:	NO
Quantity Released Gallons:	0
Begin Date:	10/06/1987
Leak Reported Date:	10/06/1987
How Discovered:	Tank Closure
How Discovered Description:	Not reported
Discharge Source:	Not reported
Discharge Cause:	Not reported
Stop Method:	Close and Remove Tank
Stop Description:	Not reported
No Further Action Date:	10/23/2018
CA Water Watershed Name:	South Bay - San Mateo Bayside (204.40)
Dwr Groundwater Subbasin Name:	Westside (2-035)
Disadvantaged Community:	Not reported
CA Enviroscreen 3 Score:	51-55%
CA Enviroscreen 4 Score:	50-55%

92759 (Continued) **U001594624**

Military DOD Site: No
Facility Project Subtype: Not reported
RWQCB Region: SAN FRANCISCO BAY RWQCB (REGION 2)
Site History: Extracted from URS's June 26, 2009 Work Plan for Additional On-Site Source Area Assessment and Off-Site Monitoring Well Installation, San Mateo County does not take responsibility for the accuracy of the statements made or any professional interpretations made in the referenced report. The intersection of El Camino Real and San Bruno Avenue has been the location of retail gasoline service stations for more than 50 years. The northwest corner of the intersection is currently occupied by SpeeDee Lube, an auto service establishment. A Chevron station previously occupied this address. Petroleum hydrocarbon impacted soil and groundwater were discovered beneath the site during the demolition of the former Chevron station in 1987; All known USTs were removed in 1988. An undocumented amount of soil was excavated during the UST removals; A groundwater extraction and treatment system operated from 1991 until 1996. During this time, approximately 341 pounds of fuel hydrocarbons and 2,094,156 gallons of groundwater were removed from the site; and Quarterly groundwater monitoring has occurred at the site from 1989 until 2001. Semiannual groundwater monitoring has occurred at the site since the first quarter of 2002 to present. Source areas at the former Chevron Station site include the former UST basin and the former waste oil UST basin. At the former Chevron location, a surfactant injection/extraction test was conducted. The results of the surfactant injection at the former Chevron facility indicated the mass in close proximity to the former extraction wells (E-1 and E-2) could be mobilized for subsequent treatment (either vacuum truck removal or in-situ treatment). However, for the geologic reasons noted for the former Exxon station and the Shell station, the surfactant injection/extraction pilot tests also may create pockets of residual contaminant mass and potential preferential pathways for the air and contaminant movement, thereby limiting the effectiveness of physical contaminant mass recovery/removal. On June 19 and 26, 2002, Cambria Environmental Technology, Inc. advanced two soil vapor borings using a 4-inch outer diameter hand auger at the former Chevron station. The purpose of the investigation was to evaluate benzene inhalation risk from dissolved-phase benzene concentrations in monitoring well E-2 located on the east of the property (Cambria, 2002). The two borings were placed in the vicinity of the former dispenser islands and former UST cavity. Based on the laboratory analytical results collected from the two soil vapor borings, benzene in sample VSB2@6 with a concentration of 5,600 8g/m3 was the only sample that exceeded the current commercial ESL of 280 8g/m3 presented in Shallow Soil Gas Screening Levels for Evaluation of Potential Vapor Intrusion Concerns (volatile chemicals only), Table E-2 (RWCQB, 2008)2. To further assess this exceedance, additional soil, soil vapor and groundwater sampling is proposed in this area.

LUST:
Global Id: T0608100147
Contact Type: Local Agency Caseworker - Primary Caseworker
Contact Name: JACOB MADDEN
Organization Name: SAN MATEO COUNTY LOP
Address: 2000 ALAMEDA DE LAS PULGAS, Suite 100
City: SAN MATEO
Email: jmadden@smcgov.org
Phone Number: 6503995959

92759 (Continued) **U001594624**

Global Id: T0608100147
Contact Type: Regional Board Caseworker
Contact Name: Regional Water Board
Organization Name: SAN FRANCISCO BAY RWQCB (REGION 2)
Address: 1515 CLAY ST SUITE 1400
City: OAKLAND
Email: Not reported
Phone Number: Not reported

LUST:
Global Id: T0608100147
Action Type: ENFORCEMENT
Date: 10/23/2018
Action: Closure/No Further Action Letter - #20181023

Global Id: T0608100147
Action Type: ENFORCEMENT
Date: 10/06/2017
Action: Notification - Public Notice of Case Closure - #20171006

Global Id: T0608100147
Action Type: ENFORCEMENT
Date: 04/20/2018
Action: Staff Letter

Global Id: T0608100147
Action Type: ENFORCEMENT
Date: 02/24/2009
Action: Email Correspondence

Global Id: T0608100147
Action Type: ENFORCEMENT
Date: 07/06/2018
Action: Email Correspondence

Global Id: T0608100147
Action Type: ENFORCEMENT
Date: 08/23/2017
Action: Technical Correspondence / Assistance / Other

Global Id: T0608100147
Action Type: ENFORCEMENT
Date: 09/20/2011
Action: Technical Correspondence / Assistance / Other

Global Id: T0608100147
Action Type: ENFORCEMENT
Date: 09/30/2010
Action: Technical Correspondence / Assistance / Other

Global Id: T0608100147
Action Type: ENFORCEMENT
Date: 02/15/2006
Action: Email Correspondence

Global Id: T0608100147
Action Type: ENFORCEMENT

92759 (Continued) **U001594624**

Date: 11/01/2006
Action: Technical Correspondence / Assistance / Other

Global Id: T0608100147
Action Type: Other
Date: 03/10/1988
Action: Leak Discovery

Global Id: T0608100147
Action Type: Other
Date: 10/06/1987
Action: Leak Reported

Global Id: T0608100147
Action Type: RESPONSE
Date: 06/11/2007
Action: CAP/RAP - Feasibility Study Report

Global Id: T0608100147
Action Type: RESPONSE
Date: 04/15/2004
Action: Monitoring Report - Quarterly

Global Id: T0608100147
Action Type: RESPONSE
Date: 02/15/2008
Action: Monitoring Report - Semi-Annually

Global Id: T0608100147
Action Type: RESPONSE
Date: 02/15/2006
Action: Monitoring Report - Semi-Annually

Global Id: T0608100147
Action Type: RESPONSE
Date: 11/15/2004
Action: Monitoring Report - Semi-Annually

Global Id: T0608100147
Action Type: RESPONSE
Date: 02/15/2007
Action: Monitoring Report - Semi-Annually

Global Id: T0608100147
Action Type: RESPONSE
Date: 08/15/2006
Action: Monitoring Report - Semi-Annually

Global Id: T0608100147
Action Type: RESPONSE
Date: 08/26/2005
Action: Monitoring Report - Semi-Annually

Global Id: T0608100147
Action Type: RESPONSE
Date: 08/15/2007
Action: Monitoring Report - Semi-Annually

92759 (Continued) **U001594624**

Global Id: T0608100147
Action Type: RESPONSE
Date: 04/15/2004
Action: Other Report / Document

Global Id: T0608100147
Action Type: RESPONSE
Date: 03/01/2006
Action: Request for Closure

Global Id: T0608100147
Action Type: RESPONSE
Date: 03/01/2006
Action: CAP/RAP - Feasibility Study Report

Global Id: T0608100147
Action Type: RESPONSE
Date: 08/25/2006
Action: CAP/RAP - Feasibility Study Report

Global Id: T0608100147
Action Type: RESPONSE
Date: 12/24/2007
Action: Soil and Water Investigation Workplan

Global Id: T0608100147
Action Type: RESPONSE
Date: 05/31/2008
Action: Soil and Water Investigation Report

Global Id: T0608100147
Action Type: RESPONSE
Date: 04/13/2011
Action: Correspondence

Global Id: T0608100147
Action Type: RESPONSE
Date: 05/15/2011
Action: Monitoring Report - Semi-Annually

Global Id: T0608100147
Action Type: RESPONSE
Date: 04/11/2014
Action: Pilot Study/ Treatability Report

Global Id: T0608100147
Action Type: RESPONSE
Date: 11/15/2013
Action: Monitoring Report - Semi-Annually

Global Id: T0608100147
Action Type: RESPONSE
Date: 11/15/2015
Action: Monitoring Report - Quarterly

Global Id: T0608100147
Action Type: RESPONSE

92759 (Continued) **U001594624**

Date: 08/15/2016
Action: Monitoring Report - Quarterly

Global Id: T0608100147
Action Type: ENFORCEMENT
Date: 09/25/2014
Action: Staff Letter - #20140925

Global Id: T0608100147
Action Type: ENFORCEMENT
Date: 05/14/2015
Action: Staff Letter - #20150514

Global Id: T0608100147
Action Type: ENFORCEMENT
Date: 12/23/2016
Action: Staff Letter - #20161223

Global Id: T0608100147
Action Type: RESPONSE
Date: 05/15/2013
Action: Monitoring Report - Semi-Annually

Global Id: T0608100147
Action Type: RESPONSE
Date: 02/15/2016
Action: Monitoring Report - Quarterly

Global Id: T0608100147
Action Type: ENFORCEMENT
Date: 09/01/2011
Action: Staff Letter - #2011/09/01

Global Id: T0608100147
Action Type: ENFORCEMENT
Date: 12/07/2011
Action: Staff Letter - #20111207

Global Id: T0608100147
Action Type: ENFORCEMENT
Date: 06/21/2013
Action: Staff Letter - #20130621

Global Id: T0608100147
Action Type: ENFORCEMENT
Date: 01/24/2013
Action: Staff Letter - #20130124

Global Id: T0608100147
Action Type: ENFORCEMENT
Date: 10/17/2012
Action: Staff Letter - #20121017

Global Id: T0608100147
Action Type: ENFORCEMENT
Date: 07/06/2012
Action: Staff Letter - #20120705

92759 (Continued) **U001594624**

Global Id: T0608100147
Action Type: ENFORCEMENT
Date: 11/20/2014
Action: Staff Letter - #20141120

Global Id: T0608100147
Action Type: RESPONSE
Date: 02/15/2009
Action: Monitoring Report - Semi-Annually

Global Id: T0608100147
Action Type: RESPONSE
Date: 08/15/2009
Action: Monitoring Report - Semi-Annually

Global Id: T0608100147
Action Type: RESPONSE
Date: 08/15/2008
Action: Monitoring Report - Semi-Annually

Global Id: T0608100147
Action Type: RESPONSE
Date: 08/15/2010
Action: Monitoring Report - Semi-Annually

Global Id: T0608100147
Action Type: RESPONSE
Date: 02/15/2010
Action: Monitoring Report - Semi-Annually

Global Id: T0608100147
Action Type: RESPONSE
Date: 04/30/2010
Action: Soil and Water Investigation Report

Global Id: T0608100147
Action Type: RESPONSE
Date: 10/13/2010
Action: Interim Remedial Action Plan

Global Id: T0608100147
Action Type: RESPONSE
Date: 10/13/2010
Action: Correspondence

Global Id: T0608100147
Action Type: RESPONSE
Date: 02/15/2011
Action: Monitoring Report - Semi-Annually

Global Id: T0608100147
Action Type: RESPONSE
Date: 11/15/2012
Action: Monitoring Report - Semi-Annually

Global Id: T0608100147
Action Type: RESPONSE

92759 (Continued) **U001594624**

Date: 10/13/2012
Action: Correspondence

Global Id: T0608100147
Action Type: RESPONSE
Date: 12/01/2012
Action: Risk Assessment Report

Global Id: T0608100147
Action Type: RESPONSE
Date: 08/03/2018
Action: Well Destruction Report

Global Id: T0608100147
Action Type: ENFORCEMENT
Date: 02/27/1989
Action: Notice of Responsibility - #1

Global Id: T0608100147
Action Type: ENFORCEMENT
Date: 09/04/2007
Action: Staff Letter - #20070904

Global Id: T0608100147
Action Type: ENFORCEMENT
Date: 11/09/2005
Action: Staff Letter - #20051109

Global Id: T0608100147
Action Type: ENFORCEMENT
Date: 09/04/2007
Action: Staff Letter - #20070904

Global Id: T0608100147
Action Type: ENFORCEMENT
Date: 01/31/2008
Action: Staff Letter - #20080131

Global Id: T0608100147
Action Type: ENFORCEMENT
Date: 10/18/2001
Action: Staff Letter - #20011018

Global Id: T0608100147
Action Type: ENFORCEMENT
Date: 03/31/2006
Action: Staff Letter - #20060331

Global Id: T0608100147
Action Type: ENFORCEMENT
Date: 02/15/2005
Action: Staff Letter - #20050215

Global Id: T0608100147
Action Type: ENFORCEMENT
Date: 01/31/2008
Action: Staff Letter - #20080131

92759 (Continued) **U001594624**

Global Id: T0608100147
Action Type: ENFORCEMENT
Date: 06/11/2007
Action: Notice of Violation - #20070611

Global Id: T0608100147
Action Type: ENFORCEMENT
Date: 01/21/2004
Action: Staff Letter - #20040121

Global Id: T0608100147
Action Type: ENFORCEMENT
Date: 02/26/2009
Action: Staff Letter - #20090226

Global Id: T0608100147
Action Type: ENFORCEMENT
Date: 07/30/2009
Action: Staff Letter - #20090730

Global Id: T0608100147
Action Type: ENFORCEMENT
Date: 07/22/2009
Action: Staff Letter - #20090722

Global Id: T0608100147
Action Type: ENFORCEMENT
Date: 04/13/2010
Action: Staff Letter - #20100413

Global Id: T0608100147
Action Type: ENFORCEMENT
Date: 05/21/2010
Action: Staff Letter - #20100521

Global Id: T0608100147
Action Type: ENFORCEMENT
Date: 08/04/2010
Action: Staff Letter - #20100804

Global Id: T0608100147
Action Type: ENFORCEMENT
Date: 06/11/2007
Action: Staff Letter

Global Id: T0608100147
Action Type: ENFORCEMENT
Date: 01/20/2011
Action: Email Correspondence

Global Id: T0608100147
Action Type: ENFORCEMENT
Date: 03/19/2012
Action: Email Correspondence

Global Id: T0608100147
Action Type: ENFORCEMENT

92759 (Continued) **U001594624**

Date: 03/10/2010
Action: Email Correspondence

Global Id: T0608100147
Action Type: ENFORCEMENT
Date: 07/18/2018
Action: Technical Correspondence / Assistance / Other

Global Id: T0608100147
Action Type: ENFORCEMENT
Date: 08/16/2012
Action: Technical Correspondence / Assistance / Other

Global Id: T0608100147
Action Type: ENFORCEMENT
Date: 09/11/2017
Action: Technical Correspondence / Assistance / Other

Global Id: T0608100147
Action Type: ENFORCEMENT
Date: 01/31/2008
Action: Technical Correspondence / Assistance / Other

Global Id: T0608100147
Action Type: ENFORCEMENT
Date: 06/11/2007
Action: Email Correspondence

Global Id: T0608100147
Action Type: ENFORCEMENT
Date: 09/25/2009
Action: Technical Correspondence / Assistance / Other

Global Id: T0608100147
Action Type: ENFORCEMENT
Date: 09/06/2013
Action: Technical Correspondence / Assistance / Other

Global Id: T0608100147
Action Type: ENFORCEMENT
Date: 06/11/2007
Action: Technical Correspondence / Assistance / Other

Global Id: T0608100147
Action Type: ENFORCEMENT
Date: 11/01/2006
Action: Technical Correspondence / Assistance / Other

Global Id: T0608100147
Action Type: RESPONSE
Date: 06/26/2009
Action: Soil and Water Investigation Workplan

Global Id: T0608100147
Action Type: RESPONSE
Date: 10/04/2007
Action: Electronic Reporting Submittal Due

92759 (Continued) **U001594624**

Global Id: T0608100147
Action Type: RESPONSE
Date: 05/31/2012
Action: Risk Assessment Report

Global Id: T0608100147
Action Type: RESPONSE
Date: 04/13/2012
Action: Correspondence

Global Id: T0608100147
Action Type: RESPONSE
Date: 05/15/2012
Action: Monitoring Report - Semi-Annually

Global Id: T0608100147
Action Type: RESPONSE
Date: 08/15/2015
Action: Monitoring Report - Quarterly

Global Id: T0608100147
Action Type: RESPONSE
Date: 11/15/2014
Action: Monitoring Report - Semi-Annually

Global Id: T0608100147
Action Type: RESPONSE
Date: 02/15/2017
Action: Monitoring Report - Quarterly

Global Id: T0608100147
Action Type: RESPONSE
Date: 11/15/2016
Action: Monitoring Report - Quarterly - Regulator Responded

Global Id: T0608100147
Action Type: REMEDIATION
Date: 03/05/1991
Action: Pump & Treat (P&T) Groundwater

Global Id: T0608100147
Action Type: REMEDIATION
Date: 06/18/2010
Action: In Situ Physical/Chemical Treatment (other than SVE)

Global Id: T0608100147
Action Type: REMEDIATION
Date: 01/17/2007
Action: Pump & Treat (P&T) Groundwater

Global Id: T0608100147
Action Type: ENFORCEMENT
Date: 12/15/2017
Action: Staff Letter - #20171215

Global Id: T0608100147
Action Type: ENFORCEMENT

92759 (Continued) **U001594624**

Date: 11/01/2006
Action: Technical Correspondence / Assistance / Other

Global Id: T0608100147
Action Type: ENFORCEMENT
Date: 03/08/2005
Action: Email Correspondence

Global Id: T0608100147
Action Type: ENFORCEMENT
Date: 11/01/2006
Action: Technical Correspondence / Assistance / Other

Global Id: T0608100147
Action Type: ENFORCEMENT
Date: 04/19/2013
Action: Technical Correspondence / Assistance / Other

Global Id: T0608100147
Action Type: ENFORCEMENT
Date: 01/08/2014
Action: Email Correspondence

Global Id: T0608100147
Action Type: ENFORCEMENT
Date: 09/25/2014
Action: Technical Correspondence / Assistance / Other

Global Id: T0608100147
Action Type: ENFORCEMENT
Date: 01/23/2008
Action: Email Correspondence

Global Id: T0608100147
Action Type: ENFORCEMENT
Date: 11/01/2006
Action: Technical Correspondence / Assistance / Other

Global Id: T0608100147
Action Type: ENFORCEMENT
Date: 04/23/2013
Action: Email Correspondence

Global Id: T0608100147
Action Type: RESPONSE
Date: 02/29/2008
Action: Electronic Reporting Submittal Due

Global Id: T0608100147
Action Type: RESPONSE
Date: 11/15/2011
Action: Monitoring Report - Semi-Annually

Global Id: T0608100147
Action Type: RESPONSE
Date: 10/13/2011
Action: Correspondence

92759 (Continued) **U001594624**

Global Id: T0608100147
Action Type: RESPONSE
Date: 05/15/2014
Action: Monitoring Report - Semi-Annually

Global Id: T0608100147
Action Type: RESPONSE
Date: 05/15/2016
Action: Monitoring Report - Quarterly

Global Id: T0608100147
Action Type: RESPONSE
Date: 05/15/2017
Action: Monitoring Report - Quarterly

Global Id: T0608100147
Action Type: RESPONSE
Date: 11/01/2006
Action: Other Report / Document

Global Id: T0608100147
Action Type: RESPONSE
Date: 07/29/2011
Action: Interim Remedial Action Report - Regulator Responded

Global Id: T0608100147
Action Type: RESPONSE
Date: 12/01/2011
Action: Risk Assessment Report - Regulator Responded

Global Id: T0608100147
Action Type: RESPONSE
Date: 10/12/2012
Action: Soil and Water Investigation Workplan - Regulator Responded

Global Id: T0608100147
Action Type: RESPONSE
Date: 01/17/2013
Action: Soil Vapor Intrusion Investigation Report - Regulator Responded

Global Id: T0608100147
Action Type: RESPONSE
Date: 06/15/2013
Action: Soil Vapor Intrusion Investigation Report - Regulator Responded

Global Id: T0608100147
Action Type: RESPONSE
Date: 04/25/2013
Action: Pilot Study/ Treatability Report - Regulator Responded

Global Id: T0608100147
Action Type: RESPONSE
Date: 08/30/2013
Action: Well Installation Workplan - Regulator Responded

Global Id: T0608100147
Action Type: RESPONSE

92759 (Continued) **U001594624**

Date: 04/15/2015
Action: Well Installation Report - Regulator Responded

Global Id: T0608100147
Action Type: RESPONSE
Date: 08/28/2014
Action: Pilot Study/ Treatability Report - Regulator Responded

Global Id: T0608100147
Action Type: RESPONSE
Date: 02/25/2015
Action: Well Installation Workplan - Regulator Responded

Global Id: T0608100147
Action Type: RESPONSE
Date: 12/12/2014
Action: Corrective Action Plan / Remedial Action Plan - Regulator Responded

Global Id: T0608100147
Action Type: RESPONSE
Date: 11/15/2017
Action: Monitoring Report - Semi-Annually - Regulator Responded

Global Id: T0608100147
Action Type: RESPONSE
Date: 03/09/2018
Action: Well Destruction Workplan - Regulator Responded

LUST:
Global Id: T0608100147
Status: Open - Case Begin Date
Status Date: 10/06/1987

Global Id: T0608100147
Status: Open - Remediation
Status Date: 01/01/1991

Global Id: T0608100147
Status: Open - Verification Monitoring
Status Date: 09/19/1996

Global Id: T0608100147
Status: Open - Assessment & Interim Remedial Action
Status Date: 01/17/2007

Global Id: T0608100147
Status: Open - Site Assessment
Status Date: 01/31/2007

Global Id: T0608100147
Status: Open - Remediation
Status Date: 05/21/2010

Global Id: T0608100147
Status: Open - Verification Monitoring
Status Date: 05/26/2011

92759 (Continued) **U001594624**

Global Id: T0608100147
Status: Open - Eligible for Closure
Status Date: 09/11/2017

Global Id: T0608100147
Status: Completed - Case Closed
Status Date: 10/23/2018

AST:
Name: SPEEDEE OIL LUBE & TUNE UP
Address: 801 EL CAMINO REAL
City/Zip: SAN BRUNO,94066
Certified Unified Program Agencies: Not reported
Owner: MAK, TONY
Total Gallons: Not reported
CERSID: 10065067
Facility ID: Not reported
Business Name: SPEEDEE OIL LUBE & TUNE UP
Phone: 6509525178
Fax: Not reported
Mailing Address: 801 EL CAMINO
Mailing Address City: SAN BRUNO
Mailing Address State: CA
Mailing Address Zip Code: 94066
Operator Name: Michael Mak
Operator Phone: 4153776754
Owner Phone: 6509525178
Owner Mail Address: 801 EL CAMINO REAL
Owner State: CA
Owner Zip Code: 94066
Owner Country: United States
Property Owner Name: Not reported
Property Owner Phone: Not reported
Property Owner Mailing Address: Not reported
Property Owner City: Not reported
Property Owner Stat : Not reported
Property Owner Zip Code: Not reported
Property Owner Country: Not reported
EPAID: cal000176539

CERS HAZ WASTE:
Name: SPEEDEE OIL LUBE & TUNE UP
Address: 801 EL CAMINO REAL
City,State,Zip: SAN BRUNO, CA 94066
Site ID: 155778
CERS ID: 10065067
CERS Description: Hazardous Waste Generator

HIST UST:
Name: 92759
Address: 801 EL CAMINO REAL
City,State,Zip: SAN BRUNO, CA 94066
File Number: Not reported
URL: Not reported
Region: STATE

92759 (Continued) **U001594624**

Facility ID:	00000062316
Facility Type:	Gas Station
Other Type:	Not reported
Contact Name:	GREINER, KARL J
Telephone:	4155893817
Owner Name:	CHEVRON U.S.A. INC.
Owner Address:	575 MARKET
Owner City,St,Zip:	SAN FRANCISCO, CA 94105
Total Tanks:	0004
Tank Num:	001
Container Num:	1
Year Installed:	1963
Tank Capacity:	00007500
Tank Used for:	PRODUCT
Type of Fuel:	Not reported
Container Construction Thickness:	0000250
Leak Detection:	Stock Inventor
Tank Num:	002
Container Num:	2
Year Installed:	1963
Tank Capacity:	00004000
Tank Used for:	PRODUCT
Type of Fuel:	Not reported
Container Construction Thickness:	0000170
Leak Detection:	Stock Inventor
Tank Num:	003
Container Num:	3
Year Installed:	1963
Tank Capacity:	00007500
Tank Used for:	PRODUCT
Type of Fuel:	Not reported
Container Construction Thickness:	0000250
Leak Detection:	Stock Inventor
Tank Num:	004
Container Num:	4
Year Installed:	1963
Tank Capacity:	00000550
Tank Used for:	WASTE
Type of Fuel:	Not reported
Container Construction Thickness:	0000100
Leak Detection:	Stock Inventor

CERS TANKS:

Name:	SPEEDEE OIL LUBE & TUNE UP
Address:	801 EL CAMINO REAL
City,State,Zip:	SAN BRUNO, CA 94066
Site ID:	155778
CERS ID:	10065067
CERS Description:	Aboveground Petroleum Storage

San Mateo Co. BI:

Name:	SPEEDEE OIL LUBE & TUNE UP

92759 (Continued) **U001594624**

Address: 801 EL CAMINO REAL
City,State,Zip: SAN BRUNO, CA 94066
Region: SAN MATEO
Facility ID: FA0013762
Prog Element Code: STORMWATER ANNUAL INSPECTION FEE
Record Id: PR0043561
Description: STORMWATER ANNUAL FEE - INSP FREQ EVERY 2 YRS
Facility Status: Inactive, non-billable
Program Category: STORMWATER

Name: SPEEDEE OIL LUBE & TUNE UP
Address: 801 EL CAMINO REAL
City,State,Zip: SAN BRUNO, CA 94066
Region: SAN MATEO
Facility ID: FA0013762
Prog Element Code: ABOVE GROUND TANK/SPCC
Record Id: PR0051818
Description: ABOVE GROUND TANK/SPCC
Facility Status: Inactive, non-billable
Program Category: ABOVE GROUND PETROLEUM STORAGE (AST)

Name: SPEEDEE OIL LUBE & TUNE UP
Address: 801 EL CAMINO REAL
City,State,Zip: SAN BRUNO, CA 94066
Region: SAN MATEO
Facility ID: FA0013762
Prog Element Code: STORES HAZ MAT <3,499GAL,27,999LB,13,999FT3
Record Id: PR0024200
Description: STORES HAZ MAT <3,499GAL,27,999LB,13,999CF
Facility Status: Active, billable
Program Category: BUSINESS PLAN PROGRAM

Name: SPEEDEE OIL LUBE & TUNE UP
Address: 801 EL CAMINO REAL
City,State,Zip: SAN BRUNO, CA 94066
Region: SAN MATEO
Facility ID: FA0013762
Prog Element Code: 2221
Record Id: PR0024199
Description: GENERATES & RECYCLES WASTE OIL/SOLVENT - LQG
Facility Status: Active, billable
Program Category: HAZARDOUS WASTE PROGRAM

Name: SPEEDEE OIL LUBE & TUNE UP
Address: 801 EL CAMINO REAL
City,State,Zip: SAN BRUNO, CA 94066
Region: SAN MATEO
Facility ID: FA0013762
Prog Element Code: 2352
Record Id: PR0065677
Description: TIER I: TANK STOR CAP =>1,320 & <5,000 GAL
Facility Status: Active, billable
Program Category: ABOVE GROUND PETROLEUM STORAGE (AST)

CORTESE:
Name: CHEVRON 9-2759 ECR SB COMINGLED
Address: 801 EL CAMINO REAL

92759 (Continued) **U001594624**

City,State,Zip:	SAN BRUNO, CA 94066
Region:	CORTESE
Envirostor Id:	Not reported
Global ID:	T0608100147
Site/Facility Type:	LUST CLEANUP SITE
Cleanup Status:	COMPLETED - CASE CLOSED
Status Date:	Not reported
Site Code:	Not reported
Latitude:	Not reported
Longitude:	Not reported
Owner:	Not reported
Enf Type:	Not reported
Swat R:	Not reported
Flag:	active
Order No:	Not reported
Waste Discharge System No:	Not reported
Effective Date:	Not reported
Region 2:	Not reported
WID Id:	Not reported
Solid Waste Id No:	Not reported
Waste Management Uit Name:	Not reported
File Name:	Active Open

CERS:

Name:	CHEVRON 9-2759 ECR SB COMINGLED
Address:	801 EL CAMINO REAL
City,State,Zip:	SAN BRUNO, CA 94066
Site ID:	901443
CERS ID:	T0608100147
CERS Description:	Leaking Underground Storage Tank Cleanup Site

Affiliation:

Affiliation Type Desc:	Regional Board Caseworker
Entity Name:	Regional Water Board - SAN FRANCISCO BAY RWQCB (REGION 2)
Entity Title:	Not reported
Affiliation Address:	1515 CLAY ST SUITE 1400
Affiliation City:	OAKLAND
Affiliation State:	CA
Affiliation Country:	Not reported
Affiliation Zip:	Not reported
Affiliation Phone:	,

Affiliation Type Desc:	Local Agency Caseworker
Entity Name:	JACOB MADDEN - SAN MATEO COUNTY LOP
Entity Title:	Not reported
Affiliation Address:	2000 ALAMEDA DE LAS PULGAS, Suite 100
Affiliation City:	SAN MATEO
Affiliation State:	CA
Affiliation Country:	Not reported
Affiliation Zip:	Not reported
Affiliation Phone:	6503995959,

Name:	SPEEDEE OIL LUBE & TUNE UP
Address:	801 EL CAMINO REAL
City,State,Zip:	SAN BRUNO, CA 94066
Site ID:	155778

92759 (Continued) **U001594624**

CERS ID: 10065067
CERS Description: Chemical Storage Facilities

Violations:
Site ID: 155778
Site Name: SPEEDEE OIL LUBE & TUNE UP
Violation Date: 07-13-2017
Citation: HSC 6.95 25505.1 - California Health and Safety Code, Chapter 6.95, Section(s) 25505.1
Violation Description: Failure to notify property owner in writing that the business is subject to the business plan program and has complied with its provisions.
Violation Notes: Returned to compliance on 12/22/2017. Notify property owner that facility is subject to HMBP reporting requirement.
Violation Division: San Mateo County Environmental Health
Violation Program: HMRRP
Violation Source: CERS,

Site ID: 155778
Site Name: SPEEDEE OIL LUBE & TUNE UP
Violation Date: 05-31-2022
Citation: 22 CCR 15 66265.53 - California Code of Regulations, Title 22, Chapter 15, Section(s) 66265.53
Violation Description: Failure to maintain a copy of the contingency plan and all its revisions at the facility and to submit a copy to all local police departments, fire departments, hospitals, and State and local emergency response teams that may be called upon to provide emergency services.
Violation Notes: Returned to compliance on 06/08/2022. OBSERVATION: Facility could not demonstrated that a copy of the contingency plan was maintained at the facility. REQUIRED ACTION: Provide evidence to the inspector that a copy of the facility contingency plan is maintained onsite.
Violation Division: San Mateo County Environmental Health
Violation Program: HW
Violation Source: CERS,

Site ID: 155778
Site Name: SPEEDEE OIL LUBE & TUNE UP
Violation Date: 05-03-2019
Citation: 22 CCR 12 66262.34(f) - California Code of Regulations, Title 22, Chapter 12, Section(s) 66262.34(f)
Violation Description: Failure to label stationary hazardous waste tanks as "hazardous waste" and mark with an accumulation start date.
Violation Notes: Returned to compliance on 05/03/2019. OBSERVATION: Used oil tank lacked a current accumulation start date. During the inspection, the current accumulation start date was added. CORRECTIVE ACTION: Continue to ensure that all containers and tanks of hazardous waste are properly labeled.
Violation Division: San Mateo County Environmental Health
Violation Program: HW
Violation Source: CERS,

Site ID: 155778
Site Name: SPEEDEE OIL LUBE & TUNE UP
Violation Date: 06-08-2023
Citation: 22 CCR 15 66265.192(h) - California Code of Regulations, Title 22, Chapter 15, Section(s) 66265.192(h)
Violation Description: Failure of generator to obtain assessment or reassessment every five

92759 (Continued) **U001594624**

(5) years or the remaining service life of the tank system, as stated in the engineer's assessment, whichever is less. This assessment applies to onground or aboveground tank systems containing only non-RCRA hazardous wastes generated onsite, or for a small quantity generator onground or aboveground tank systems containing RCRA hazardous wastes generated onsite.

Violation Notes: OBSERVATION: The certification and engineering assessment exemption for the waste oil tank expired 5/31/22. REQUIRED ACTION: Either have a written hazardous waste tank assessment conducted by a Professional Engineer, or obtain another 3 year exemption with sign off from your CUPA inspector, and the local Fire Marshal. A template of the form will be provided to you with this inspection report, however, please note that you do not currently meeting the minimum criteria for the exemption with an open violation for failure to conduct/document the daily hazardous waste tank inspections. If you wish to use this exemption again, address the open inspection violation and follow up with your inspector to receive sign off on the exemption form.
Violation Division: San Mateo County Environmental Health
Violation Program: HW
Violation Source: CERS,

Site ID: 155778
Site Name: SPEEDEE OIL LUBE & TUNE UP
Violation Date: 06-08-2023
Citation: 22 CCR 15 66265.16 - California Code of Regulations, Title 22, Chapter 15, Section(s) 66265.16
Violation Description: Failure to provide employees with hazardous waste training program of class room instructions or on-the-job training within the first six months after the date of their employment or assignment to a facility, or to a new position at a facility and annually thereafter. Training records on current personnel shall be kept until closure of the facility and for former employees the record shall be kept for at least three years from the date the employee last worked at the facility. The records shall include the following: the job title for each position at the facility related to hazardous waste management, and the name of the employee filling each job; a written job description for each position, duties of facility personnel assigned to each position, and a written description of the type and amount of both introductory and continuing training that will be given to each person filling a position.
Violation Notes: OBSERVATION: Last documented hazardous waste training was done 5/16/22. REQUIRED ACTION: Conduct hazardous waste employee training and provide documentation to the inspector that this has been completed within 30 days.
Violation Division: San Mateo County Environmental Health
Violation Program: HW
Violation Source: CERS,

Site ID: 155778
Site Name: SPEEDEE OIL LUBE & TUNE UP
Violation Date: 05-31-2022
Citation: 22 CCR 12 66262.40(a) - California Code of Regulations, Title 22, Chapter 12, Section(s) 66262.40(a)
Violation Description: Failure to keep a copy of each properly signed manifest for at least three years from the date the waste was accepted by the initial transporter. The manifest signed at the time the waste was accepted for transport shall be kept until receiving a signed copy from the

92759 (Continued) **U001594624**

	designated facility which received the waste.
Violation Notes:	Returned to compliance on 06/08/2022. OBSERVATION: Manifests for disposal of hazardous waste were not available at the time of the inspection. REQUIRED ACTION: Provide copies of all hazardous waste disposal records from the past year to the inspector.
Violation Division:	San Mateo County Environmental Health
Violation Program:	HW
Violation Source:	CERS,
Site ID:	155778
Site Name:	SPEEDEE OIL LUBE & TUNE UP
Violation Date:	05-03-2019
Citation:	HSC 6.67 25270.4.5(a) - California Health and Safety Code, Chapter 6.67, Section(s) 25270.4.5(a)
Violation Description:	Failure to comply with one or more of the following requirements: 1. Have record of inspections and integrity tests signed by the appropriate supervisor or inspector. 2. Keep written procedures and records of inspections and integrity tests for at least three years. 3. Keep comparison records.
Violation Notes:	Returned to compliance on 05/03/2019. OBSERVATION: The SPCC plan indicated that all 5 oil tanks are inspected and logged daily. Review of the inspection log indicated that the four good oil tanks inspections were only being logged weekly. During the inspection, the SPCC plan inspection section was updated as follows: All 5 oil tanks are inspected and logged at least weekly. Waste oil tank is inspected and logged daily. CORRECTIVE ACTION: Continue to perform and log the inspections per the updated SPCC plan.
Violation Division:	San Mateo County Environmental Health
Violation Program:	APSA
Violation Source:	CERS,
Site ID:	155778
Site Name:	SPEEDEE OIL LUBE & TUNE UP
Violation Date:	08-26-2015
Citation:	HSC 6.95 25505(a)(4) - California Health and Safety Code, Chapter 6.95, Section(s) 25505(a)(4)
Violation Description:	Failure to provide initial and annual training to all employees in safety procedures in the event of a release or threatened release of a hazardous material or failure to document and maintain training records for a minimum of three years.
Violation Notes:	Returned to compliance on 12/29/2015. Provide documentation of emergency response training.
Violation Division:	San Mateo County Environmental Health
Violation Program:	HMRRP
Violation Source:	CERS,
Site ID:	155778
Site Name:	SPEEDEE OIL LUBE & TUNE UP
Violation Date:	06-08-2023
Citation:	HSC 6.95 25505(a)(4) - California Health and Safety Code, Chapter 6.95, Section(s) 25505(a)(4)
Violation Description:	Failure to provide initial and annual training to all employees in safety procedures in the event of a release or threatened release of a hazardous material or failure to document and maintain training records for a minimum of three years.
Violation Notes:	OBSERVATION: The last documented employee training was on 5/16/22. REQUIRED ACTION: Perform safety training for all employees, at a

92759 (Continued) **U001594624**

minimum including emergency response plans and procedures in the event of a release or threatened release of a hazardous material, notification procedures of appropriate parties and emergency response personnel, procedures for mitigation of a release or threatened release, and evacuation plans and procedures for the business site. Submit documentation to the Inspector demonstrating that all employees have received training. Ensure that initial and annual refresher training records for all employees are retained for a minimum of three years.

Violation Division: San Mateo County Environmental Health
Violation Program: HMRRP
Violation Source: CERS,

Site ID: 155778
Site Name: SPEEDEE OIL LUBE & TUNE UP
Violation Date: 05-03-2019
Citation: 22 CCR 15 66265.16 - California Code of Regulations, Title 22, Chapter 15, Section(s) 66265.16
Violation Description: Failure to provide employees with hazardous waste training program of class room instructions or on-the-job training within the first six months after the date of their employment or assignment to a facility, or to a new position at a facility and annually thereafter. Training records on current personnel shall be kept until closure of the facility and for former employees the record shall be kept for at least three years from the date the employee last worked at the facility. The records shall include the following: the job title for each position at the facility related to hazardous waste management, and the name of the employee filling each job; a written job description for each position, duties of facility personnel assigned to each position, and a written description of the type and amount of both introductory and continuing training that will be given to each person filling a position.
Violation Notes: Returned to compliance on 05/30/2019. OBSERVATION: Documented training of personnel was incomplete. The job title for each position related to hazardous waste management, and the name of the employee filling each job, and the written job description for each position related to hazardous waste management was not found on site. CORRECTIVE ACTION: Within 30 days, submit to the SMC CUPA a copy of the above listed missing information. Maintain of copy of the required training records.
Violation Division: San Mateo County Environmental Health
Violation Program: HW
Violation Source: CERS,

Site ID: 155778
Site Name: SPEEDEE OIL LUBE & TUNE UP
Violation Date: 07-13-2017
Citation: 22 CCR 12 66262.12 - California Code of Regulations, Title 22, Chapter 12, Section(s) 66262.12
Violation Description: Failure to obtain an Identification Number prior to treating, storing, disposing of, transporting or offering for transportation any hazardous waste.
Violation Notes: Returned to compliance on 01/22/2018. Facility s EPA ID# status is INACTIVE. Please complete the application (page 9) and email to the address on page 8. Once the EPA ID# is active again, visit: https://evq.dtsc.ca.gov/Home.aspx to register for an account.
Violation Division: San Mateo County Environmental Health

92759 (Continued) **U001594624**

Violation Program:	HW
Violation Source:	CERS,
Site ID:	155778
Site Name:	SPEEDEE OIL LUBE & TUNE UP
Violation Date:	03-19-2021
Citation:	HSC 6.67 25270.4.5(a) - California Health and Safety Code, Chapter 6.67, Section(s) 25270.4.5(a)
Violation Description:	Failure to conduct spill prevention briefing for oil-handling personnel at least once a year to assure adequate understanding of the SPCC Plan.
Violation Notes:	Returned to compliance on 04/12/2021. OBSERVATION: Facility could not demonstrate during the inspection that the annual spill prevention briefing has been conducted in the last year. REQUIRED ACTION: Conduct your annual spill prevention briefing, and submit documentation to the inspector that all applicable staff have been trained within 30 days.
Violation Division:	San Mateo County Environmental Health
Violation Program:	APSA
Violation Source:	CERS,
Site ID:	155778
Site Name:	SPEEDEE OIL LUBE & TUNE UP
Violation Date:	03-19-2021
Citation:	HSC 6.67 25270.4.5 (a) - California Health and Safety Code, Chapter 6.67, Section(s) 25270.4.5 (a)
Violation Description:	Failure to complete a review and evaluation of the SPCC Plan at least once every five years, document the completion of the review, and sign a statement as to whether the SPCC Plan will be amended.
Violation Notes:	Returned to compliance on 04/12/2021. OBSERVATION: Facility is overdue for the 5 year review of the SPCC. REQUIRED ACTION: Conduct the 5 year review of the SPCC plan and submit documentation to the inspector that it has been completed.
Violation Division:	San Mateo County Environmental Health
Violation Program:	APSA
Violation Source:	CERS,
Site ID:	155778
Site Name:	SPEEDEE OIL LUBE & TUNE UP
Violation Date:	03-19-2021
Citation:	HSC 6.95 25508(a)(3) - California Health and Safety Code, Chapter 6.95, Section(s) 25508(a)(3)
Violation Description:	Failure to complete and electronically submit the Business Activities Page and/or Business Owner Operator Identification Page.
Violation Notes:	Returned to compliance on 05/21/2021. OBSERVATION: Facility staff states that Rhett Whitehill is no longer with the company. REQUIRED ACTION: Update your hazardous material business plan in the San Mateo County Portal at https://ehesubmit.smchealth.org/ to update the environmental contact information.
Violation Division:	San Mateo County Environmental Health
Violation Program:	HMRRP
Violation Source:	CERS,
Site ID:	155778
Site Name:	SPEEDEE OIL LUBE & TUNE UP
Violation Date:	03-19-2021
Citation:	HSC 6.95 25508(a)(3) - California Health and Safety Code, Chapter 6.95, Section(s) 25508(a)(3)

92759 (Continued) **U001594624**

Violation Description:	Failure to complete and electronically submit hazardous material inventory information for all reportable hazardous materials on site at or above reportable quantities.
Violation Notes:	Returned to compliance on 11/08/2021. OBSERVATION: There is no new or used antifreeze tank onsite, and the waste antifreeze drum is stored outside. REQUIRED ACTION: Update your hazardous material business plan inventory in the San Mateo County Portal at https://ehesubmit.smchealth.org/ to accurately reflect onsite storage of hazardous materials.
Violation Division:	San Mateo County Environmental Health
Violation Program:	HMRRP
Violation Source:	CERS,
Site ID:	155778
Site Name:	SPEEDEE OIL LUBE & TUNE UP
Violation Date:	08-26-2015
Citation:	22 CCR 15 66265.192(h) - California Code of Regulations, Title 22, Chapter 15, Section(s) 66265.192(h)
Violation Description:	Failure to obtain and maintain a written assessment reviewed and certified by an independent, qualified, professional engineer stating the new hazardous waste tank system has sufficient structural integrity, is acceptable for the transferring, storing and treating of hazardous waste, and that the tanks and containment system including the foundation, structural support, seams, connections, and pressure controls (if applicable) are suitably designed and that the tank system has sufficient structural strength, compatibility with the waste(s) to be transferred, stored or treated, and corrosion protection so that it will not collapse, rupture, or fail. This assessment shall be obtained prior to placing the tank system in service, and shall be kept on file at the facility. The tank assessment shall be good for five years. This assessment shall also include, at a minimum, the following information: (1) Design standard(s) according to which the tank(s) and ancillary equipment are or will be constructed; (2) Hazardous characteristics of the waste(s) to be handled; (3) For new tank systems or components in which the external shell of a metal tank or any external metal component of the tank system is or will be in contact with the soil or with water, a determination by a corrosion expert of: (A) Factors affecting the potential for corrosion, including but not limited to: 1. Soil moisture content; 2. Soil pH; 3. Soil sulfides level; 4. Soil resistivity; 5. Structure to soil potential; 6. Influence of nearby underground metal structures (e.g., piping); 7. Stray electric current; and 8. Existing corrosion-protection measures (e.g., coating, cathodic protection), and (B) The type and degree of external corrosion protection that are needed to ensure the integrity of the tank system during the use of the tank system or component, consisting of one or more of the following: 1. Corrosion-resistant materials of construction such as special alloys or fiberglass-reinforced plastic; 2. Corrosion-resistant coating (such as epoxy or fi
Violation Notes:	Returned to compliance on 12/09/2015. Documentation of compliance with Article 10 not available during inspection. Waiver option presented.
Violation Division:	San Mateo County Environmental Health
Violation Program:	HW
Violation Source:	CERS,
Site ID:	155778
Site Name:	SPEEDEE OIL LUBE & TUNE UP

92759 (Continued) **U001594624**

Violation Date:	03-19-2021
Citation:	22 CCR 15 66265.16 - California Code of Regulations, Title 22, Chapter 15, Section(s) 66265.16
Violation Description:	Failure to provide employees with hazardous waste training program of class room instructions or on-the-job training within the first six months after the date of their employment or assignment to a facility, or to a new position at a facility and annually thereafter. Training records on current personnel shall be kept until closure of the facility and for former employees the record shall be kept for at least three years from the date the employee last worked at the facility. The records shall include the following: the job title for each position at the facility related to hazardous waste management, and the name of the employee filling each job; a written job description for each position, duties of facility personnel assigned to each position, and a written description of the type and amount of both introductory and continuing training that will be given to each person filling a position.
Violation Notes:	Returned to compliance on 06/08/2022. OBSERVATION: Hazardous waste training records for all applicable employees were not available at the time of the inspection. REQUIRED ACTION: Conduct annual refresher training for all staff and submit records to the inspector to document compliance. The records shall include the following: the job title for each position at the facility related to hazardous waste management, and the name of the employee filling each job; a written job description for each position, duties of facility personnel assigned to each position, and a written description of the type and amount of both introductory and continuing training that will be given to each person filling a position.
Violation Division:	San Mateo County Environmental Health
Violation Program:	HW
Violation Source:	CERS,
Site ID:	155778
Site Name:	SPEEDEE OIL LUBE & TUNE UP
Violation Date:	03-19-2024
Citation:	HSC 6.95 25508.2 - California Health and Safety Code, Chapter 6.95, Section(s) 25508.2
Violation Description:	Failure to annually review and electronically certify that the business plan is complete and accurate on or before the annual due date.
Violation Notes:	Not reported
Violation Division:	San Mateo County Environmental Health
Violation Program:	HMRRP
Violation Source:	CERS,
Site ID:	155778
Site Name:	SPEEDEE OIL LUBE & TUNE UP
Violation Date:	05-31-2022
Citation:	22 CCR 15 66265.16 - California Code of Regulations, Title 22, Chapter 15, Section(s) 66265.16
Violation Description:	Failure to provide employees with hazardous waste training program of class room instructions or on-the-job training within the first six months after the date of their employment or assignment to a facility, or to a new position at a facility and annually thereafter. Training records on current personnel shall be kept until closure of the facility and for former employees the record shall be kept for at least three years from the date the employee last worked at the

92759 (Continued) **U001594624**

facility. The records shall include the following: the job title for each position at the facility related to hazardous waste management, and the name of the employee filling each job; a written job description for each position, duties of facility personnel assigned to each position, and a written description of the type and amount of both introductory and continuing training that will be given to each person filling a position.

Violation Notes: Returned to compliance on 06/08/2022. OBSERVATION: Facility was unable to provide hazardous waste training documentation. This violation was also cited during the last inspection and never resolved. REQUIRED ACTION: Provide documentation to the inspector showing that all staff have received hazardous waste training within the last year. Additionally you are required to maintain documentation that lists: -the job title for each position at the facility related to hazardous waste management, and the name of the employee(s) filling each position; -a written job description for each position, duties of facility personnel assigned to each position, and a written description of the type and amount of both introductory and continuing training that will be given to each person filling a position. Provide copies of this information to the inspector as well.
Violation Division: San Mateo County Environmental Health
Violation Program: HW
Violation Source: CERS,

Site ID: 155778
Site Name: SPEEDEE OIL LUBE & TUNE UP
Violation Date: 08-26-2015
Citation: HSC 6.67 25270.4.5(a) - California Health and Safety Code, Chapter 6.67, Section(s) 25270.4.5(a)
Violation Description: Failure to maintain SPCC plan onsite (applies if facility is manned at least four (4) hours per day).
Violation Notes: Returned to compliance on 12/29/2015. SPCC not available during inspection. Facility will notify inspector when it is onsite.
Violation Division: San Mateo County Environmental Health
Violation Program: APSA
Violation Source: CERS,

Site ID: 155778
Site Name: SPEEDEE OIL LUBE & TUNE UP
Violation Date: 08-26-2015
Citation: 22 CCR 15 66265.174 - California Code of Regulations, Title 22, Chapter 15, Section(s) 66265.174
Violation Description: Failure to inspect hazardous waste storage areas at least weekly.
Violation Notes: Returned to compliance on 11/24/2015. No documentation of weekly inspections. Form provided.
Violation Division: San Mateo County Environmental Health
Violation Program: HW
Violation Source: CERS,

Site ID: 155778
Site Name: SPEEDEE OIL LUBE & TUNE UP
Violation Date: 07-13-2017
Citation: HSC 6.5 25250.22 - California Health and Safety Code, Chapter 6.5, Section(s) 25250.22
Violation Description: Failure to properly manage used oil and/or fuel filters in accordance with the requirements.
Violation Notes: Returned to compliance on 12/22/2017. Currently facility does not have

92759 (Continued) **U001594624**

a separate drum for paper filters. All (seven total) but one 55 gallon drums have hazardous waste labels on them. Two drums are empty, two drums contain all metal filters. Confirm with Safety Kleen whether they consider all filters as hazardous waste. If not, facility needs to separate paper filter from metal filters and store them in separate containers.

Violation Division: San Mateo County Environmental Health
Violation Program: HW
Violation Source: CERS,

Site ID: 155778
Site Name: SPEEDEE OIL LUBE & TUNE UP
Violation Date: 05-03-2019
Citation: HSC 6.5 25160.2 - California Health and Safety Code, Chapter 6.5, Section(s) 25160.2
Violation Description: Failure of a generator of hazardous waste that meets the conditions to be transported on a consolidated manifest to comply with one or more of the required consolidated manifesting procedures and retain copies of receipts for three years.
Violation Notes: Returned to compliance on 05/30/2019. OBSERVATION: The Safety-Kleen consolidated manifests for used oil and coolant were not all on site. Immediately begin the practice of maintaining copies of all hazardous waste disposal records for three years. CORRECTIVE ACTION: Within 30 days, submit documentation to the SMC CUPA indicating how all consolidated manifest receipts will be properly maintained in the future.
Violation Division: San Mateo County Environmental Health
Violation Program: HW
Violation Source: CERS,

Site ID: 155778
Site Name: SPEEDEE OIL LUBE & TUNE UP
Violation Date: 05-03-2019
Citation: 22 CCR 15 66265.192(a) - California Code of Regulations, Title 22, Chapter 15, Section(s) 66265.192(a)
Violation Description: Failure to obtain and maintain a written assessment reviewed and certified by an independent, qualified, professional engineer prior to placing the tank system in service. The written assessment shall state that, the new hazardous waste tank system has sufficient structural integrity, is acceptable for the transferring, storing and treating of hazardous waste, and that the tanks and containment system including the foundation, structural support, seams, connections, and pressure controls (if applicable) are suitably designed to meet the regulation.
Violation Notes: Returned to compliance on 06/17/2019. OBSERVATION: The SMC CUPA has not received a copy of the hazardous waste tank assessment for the 1,000 gallon used oil tank and the 150 gallon used coolant tank. The hazardous waste tank assessment exemption for used oil tank was last completed 12-9-15 and has not been completed for the used coolant. A current hazardous waste tank exemption application for the used oil tank has not been received. CORRECTIVE ACTION: Obtain a written hazardous waste tank system assessment or submit a current hazardous waste tank assessment exemption application and submit a copy to the SMC CUPA.
Violation Division: San Mateo County Environmental Health
Violation Program: HW
Violation Source: CERS,

92759 (Continued) **U001594624**

Site ID:	155778
Site Name:	SPEEDEE OIL LUBE & TUNE UP
Violation Date:	05-31-2022
Citation:	22 CCR 15 66265.195(c) - California Code of Regulations, Title 22, Chapter 15, Section(s) 66265.195(c)
Violation Description:	Failure to conduct and document inspections of hazardous waste tank systems each operating day and retain records of those inspections at the facility.
Violation Notes:	Returned to compliance on 06/08/2022. OBSERVATION: Facility could not demonstrate that they have been conducting daily inspections of the hazardous waste tank system. There was a checklist hanging next to the tank, but the most recent filled out page was from 2019. REQUIRED ACTION: Immediately begin conducting and documenting daily inspections of the hazardous waste tank system. This is the primary form of overfill prevention and leak detection for this system currently. Submit the next three weeks worth of daily inspection logs to the inspector.
Violation Division:	San Mateo County Environmental Health
Violation Program:	HW
Violation Source:	CERS,

Site ID:	155778
Site Name:	SPEEDEE OIL LUBE & TUNE UP
Violation Date:	08-26-2015
Citation:	22 CCR 15 66265.16 - California Code of Regulations, Title 22, Chapter 15, Section(s) 66265.16
Violation Description:	Failure to provide employees within the first six months after the date of their employment, or assignment to the facility, or to work unsupervised, or to a new position at a facility with hazardous waste training to ensure employees are competent in the following areas: hazardous waste management procedures (including contingency plan implementation) relevant to the positions in which they are employed, emergency response and emergency equipment, and procedures for using, inspecting, repairing, and replacing facility emergency and monitoring equipment. In addition, the owner/operator shall ensure facility personnel take part in an annual review of the initial training and training records training records on current personnel shall be kept until closure of the facility. Training records on former employees shall be kept for at least three years from the date the employee last worked at the facility. The records shall include the following: the job title for each position at the facility related to hazardous waste management, and the name of the employee filling each job; a written job description for each position, duties of facility personnel assigned to each position, and a written description of the type and amount of both introductory and continuing training that will be given to each person filling a position.
Violation Notes:	Returned to compliance on 08/27/2015. Provide evidence of hazardous waste handling for all relevant employees. Training form provided.
Violation Division:	San Mateo County Environmental Health
Violation Program:	HW
Violation Source:	CERS,

Site ID:	155778
Site Name:	SPEEDEE OIL LUBE & TUNE UP
Violation Date:	03-19-2021
Citation:	HSC 6.5 25160.2 - California Health and Safety Code, Chapter 6.5, Section(s) 25160.2

92759 (Continued) **U001594624**

Violation Description:	Failure of a generator of hazardous waste that meets the conditions to be transported on a consolidated manifest to comply with one or more of the required consolidated manifesting procedures and retain copies of receipts for three years.
Violation Notes:	Returned to compliance on 01/26/2022. OBSERVATION: No disposal records for hazardous waste were available at the time of the inspection. REQUIRED ACTION: Submit all hazardous waste disposal records from the past two years to the inspector within 30 days.
Violation Division:	San Mateo County Environmental Health
Violation Program:	HW
Violation Source:	CERS,
Site ID:	155778
Site Name:	SPEEDEE OIL LUBE & TUNE UP
Violation Date:	06-08-2023
Citation:	HSC 6.67 25270.4.5(a) - California Health and Safety Code, Chapter 6.67, Section(s) 25270.4.5(a)
Violation Description:	Failure to comply with one or more of the following requirements: 1. Have record of inspections and tests, including integrity tests, signed by the appropriate supervisor or inspector. 2. Keep written procedures and records of inspections and tests, including integrity tests, for at least three years. 3. Keep comparison records.
Violation Notes:	OBSERVATION: The SPCC plan states that all tanks are inspected weekly, and the waste oil tank is inspected daily. These inspections are to be documented. The last documented week of inspections was in June 2022. The issue of not consistently documenting daily/weekly inspections was also cited during the last inspection. REQUIRED ACTION: Ensure that all required inspections are being conducted and properly documented. Submit the next three weeks worth of inspection logs to your inspector to address this violation. Ensure that you continue to conduct and document these inspections going forward.
Violation Division:	San Mateo County Environmental Health
Violation Program:	APSA
Violation Source:	CERS,
Site ID:	155778
Site Name:	SPEEDEE OIL LUBE & TUNE UP
Violation Date:	06-08-2023
Citation:	HSC 6.67 25270.4.5(a) - California Health and Safety Code, Chapter 6.67, Section(s) 25270.4.5(a)
Violation Description:	Failure to conduct spill prevention briefing for oil-handling personnel at least once a year to assure adequate understanding of the SPCC Plan.
Violation Notes:	OBSERVATION: Facility could not demonstrate during the inspection that the annual spill prevention briefing has been conducted in the last year. This violation was also cited during the last inspection. REQUIRED ACTION: Conduct your annual spill prevention briefing, and submit documentation to the inspector that all applicable staff have been trained within 30 days.
Violation Division:	San Mateo County Environmental Health
Violation Program:	APSA
Violation Source:	CERS,
Site ID:	155778
Site Name:	SPEEDEE OIL LUBE & TUNE UP
Violation Date:	03-19-2021
Citation:	22 CCR 15 66265.173 - California Code of Regulations, Title 22,

92759 (Continued) **U001594624**

Chapter 15, Section(s) 66265.173

Violation Description: Failure to meet the following container management requirements: (a) A container holding hazardous waste must always be closed during storage, except when it is necessary to add or remove waste. (b) A container holding hazardous waste must not be opened, handled, or stored in a manner which may rupture the container or cause it to leak.

Violation Notes: Returned to compliance on 05/05/2021. OBSERVATION: There are three approximately 5 gallon containers near the hazardous waste tank for paper filters, metal filters, and and oil collected while draining crushed filters. These containers are not closed, and the red containers have been altered so they cannot be closed. REQUIRED ACTION: All containers of hazardous waste need to be maintained closed except when adding or removing waste. Submit documentation to the inspector showing that these containers have been replaced/closed when not actively having hazardous waste added to them.

Violation Division: San Mateo County Environmental Health
Violation Program: HW
Violation Source: CERS,

Site ID: 155778
Site Name: SPEEDEE OIL LUBE & TUNE UP
Violation Date: 03-19-2021
Citation: HSC 6.95 25505(a)(4) - California Health and Safety Code, Chapter 6.95, Section(s) 25505(a)(4)

Violation Description: Failure to provide initial and annual training to all employees in safety procedures in the event of a release or threatened release of a hazardous material or failure to document and maintain training records for a minimum of three years.

Violation Notes: Returned to compliance on 04/12/2021. OBSERVATION: Training records for all applicable employees were not available at the time of the inspection. REQUIRED ACTION: Perform safety training for all employees, at a minimum including emergency response plans and procedures in the event of a release or threatened release of a hazardous material, notification procedures of appropriate parties and emergency response personnel, procedures for mitigation of a release or threatened release, and evacuation plans and procedures for the business site. Submit documentation to the Inspector demonstrating that all employees have received training. Ensure that initial and annual refresher training records for all employees are retained for a minimum of three years.

Violation Division: San Mateo County Environmental Health
Violation Program: HMRRP
Violation Source: CERS,

Site ID: 155778
Site Name: SPEEDEE OIL LUBE & TUNE UP
Violation Date: 03-19-2021
Citation: 22 CCR 15 66265.195(c) - California Code of Regulations, Title 22, Chapter 15, Section(s) 66265.195(c)

Violation Description: Failure to conduct and document inspections of hazardous waste tank systems each operating day and retain records of those inspections at the facility.

Violation Notes: Returned to compliance on 04/12/2021. OBSERVATION: Facility has not been conducting daily inspections of the hazardous waste tank system. REQUIRED ACTION: Immediately begin conducting and documenting daily inspections of the hazardous waste tank system. This is the primary

92759 (Continued) **U001594624**

form of overfill prevention and leak detection for this system. Submit the next three weeks worth of daily inspection logs to the inspector.
Violation Division: San Mateo County Environmental Health
Violation Program: HW
Violation Source: CERS,

Site ID: 155778
Site Name: SPEEDEE OIL LUBE & TUNE UP
Violation Date: 05-03-2019
Citation: HSC 6.5 25250.22 - California Health and Safety Code, Chapter 6.5, Section(s) 25250.22
Violation Description: Failure to properly manage used oil and/or fuel filters in accordance with the requirements.
Violation Notes: Returned to compliance on 06/17/2019. OBSERVATION: The Safety-Kleen disposal receipts for drained used oil filters were not all on site. Immediately begin the practice of maintaining copies of all hazardous waste disposal records for three years. CORRECTIVE ACTION: Within 30 days submit documentation to the SMC CUPA that copies of disposal records will be maintained for three years.
Violation Division: San Mateo County Environmental Health
Violation Program: HW
Violation Source: CERS,

Site ID: 155778
Site Name: SPEEDEE OIL LUBE & TUNE UP
Violation Date: 03-19-2021
Citation: HSC 6.67 25270.4.5(a) - California Health and Safety Code, Chapter 6.67, Section(s) 25270.4.5(a)
Violation Description: Failure to comply with one or more of the following requirements: 1. Have record of inspections and tests, including integrity tests, signed by the appropriate supervisor or inspector. 2. Keep written procedures and records of inspections and tests, including integrity tests, for at least three years. 3. Keep comparison records.
Violation Notes: Returned to compliance on 04/12/2021. OBSERVATION: The SPCC plan states that all new oil tanks are inspected weekly, and the waste oil tank is inspected daily. These inspections are to be documented. These inspections have not been conducted on a regular schedule. The inspection log sheet's last addition was from 2019. REQUIRED ACTION: Begin conducting all required inspections and properly logging them. Submit the next three weeks worth of inspection logs to the inspector.
Violation Division: San Mateo County Environmental Health
Violation Program: APSA
Violation Source: CERS,

Site ID: 155778
Site Name: SPEEDEE OIL LUBE & TUNE UP
Violation Date: 03-19-2021
Citation: 22 CCR 12 66262.34(f) - California Code of Regulations, Title 22, Chapter 12, Section(s) 66262.34(f)
Violation Description: Failure to properly label hazardous waste accumulation containers and portable tanks with the following requirements: "Hazardous Waste", name and address of the generator, physical and chemical characteristics of the Hazardous Waste, and starting accumulation date.
Violation Notes: Returned to compliance on 05/05/2021. OBSERVATION: There are three approximately 5 gallon containers near the hazardous waste tank for paper filters, metal filters, and and oil collected while draining

92759 (Continued) **U001594624**

crushed filters. These containers are not labeled. REQUIRED ACTION: Ensure that all containers holding hazardous waste are labeled with the following requirements: "Hazardous Waste", name and address of the generator, composition and physical state, hazardous properties, and the accumulation start date. Submit photos to the inspector showing this has been accomplished within 30 days.

Violation Division: San Mateo County Environmental Health
Violation Program: HW
Violation Source: CERS,

Evaluation:

Eval General Type: Other/Unknown
Eval Date: 01-26-2022
Violations Found: No
Eval Type: Other, not routine, done by local agency
Eval Notes: Onsite to conduct follow up inspection due to open violations that have not been addressed despite several attempts to commute with facility. Facility staff were able to provide manifests that were satisfactory to close out the manifest violation. LQG training records were still not available. The requirements were discussed with the manager who stated he could put together the required information.
Eval Division: San Mateo County Environmental Health
Eval Program: HW
Eval Source: CERS,

Eval General Type: Other/Unknown
Eval Date: 02-13-2024
Violations Found: No
Eval Type: Other, not routine, done by local agency
Eval Notes: Warning (Suspension) notice delivered
Eval Division: San Mateo County Environmental Health
Eval Program: HW
Eval Source: CERS,

Eval General Type: Compliance Evaluation Inspection
Eval Date: 03-19-2021
Violations Found: Yes
Eval Type: Routine done by local agency
Eval Notes: Not reported
Eval Division: San Mateo County Environmental Health
Eval Program: APSA
Eval Source: CERS,

Eval General Type: Other/Unknown
Eval Date: 04-27-2018
Violations Found: No
Eval Type: Other, not routine, done by local agency
Eval Notes: Not reported
Eval Division: San Mateo County Environmental Health
Eval Program: HW
Eval Source: CERS,

Eval General Type: Other/Unknown
Eval Date: 05-03-2019
Violations Found: No
Eval Type: Other, not routine, done by local agency
Eval Notes: HMBP submittal reviewed and accepted.

92759 (Continued) **U001594624**

Eval Division: San Mateo County Environmental Health
Eval Program: HMRRP
Eval Source: CERS,

Eval General Type: Other/Unknown
Eval Date: 05-31-2019
Violations Found: No
Eval Type: Other, not routine, done by local agency
Eval Notes: On site to complete the AST certification & engineering assessment exemption notification for the used oil tank. Provided a copy to the receptionist. Emailed a copy to
Eval Division: San Mateo County Environmental Health
Eval Program: HW
Eval Source: CERS,

Eval General Type: Other/Unknown
Eval Date: 06-08-2022
Violations Found: No
Eval Type: Other, not routine, done by local agency
Eval Notes: Onsite for follow up inspection to address issues observed during last week's inspection and from previous year inspection. Facility was able to produce manifests from the past year, provide documentation that they are conducting their daily tank inspections, that the contingency plan was now maintained onsite and that employees are trained and the LQG documentation is sufficient.
Eval Division: San Mateo County Environmental Health
Eval Program: HW
Eval Source: CERS,

Eval General Type: Compliance Evaluation Inspection
Eval Date: 06-08-2023
Violations Found: Yes
Eval Type: Routine done by local agency
Eval Notes: Not reported
Eval Division: San Mateo County Environmental Health
Eval Program: APSA
Eval Source: CERS,

Eval General Type: Compliance Evaluation Inspection
Eval Date: 06-08-2023
Violations Found: Yes
Eval Type: Routine done by local agency
Eval Notes: Facility generates waste oil, waste antifreeze, waste filters. Based on available manifests, facility appears to operating usually at LQG volumes and is subject to 90 day accumulation limits for hazardous waste.
Eval Division: San Mateo County Environmental Health
Eval Program: HW
Eval Source: CERS,

Eval General Type: Other/Unknown
Eval Date: 07-27-2017
Violations Found: No
Eval Type: Other, not routine, done by local agency
Eval Notes: Not reported
Eval Division: San Mateo County Environmental Health
Eval Program: HW

92759 (Continued) **U001594624**

Eval Source: CERS,

Eval General Type: Other/Unknown
Eval Date: 08-12-2014
Violations Found: No
Eval Type: Other, not routine, done by local agency
Eval Notes: Not reported
Eval Division: San Mateo County Environmental Health
Eval Program: HMRRP
Eval Source: CERS,

Eval General Type: Other/Unknown
Eval Date: 12-29-2015
Violations Found: No
Eval Type: Other, not routine, done by local agency
Eval Notes: Not reported
Eval Division: San Mateo County Environmental Health
Eval Program: APSA
Eval Source: CERS,

Eval General Type: Compliance Evaluation Inspection
Eval Date: 03-19-2021
Violations Found: Yes
Eval Type: Routine done by local agency
Eval Notes: Facility generates used oil, used antifreeze, metal and paper filters. The waste oil tank is the underground vault, along with satellite containers for paper and metal filters and oil drained from the filters. The waste antifreeze, and filters are stored outside of the shop in drums.
Eval Division: San Mateo County Environmental Health
Eval Program: HW
Eval Source: CERS,

Eval General Type: Other/Unknown
Eval Date: 03-19-2024
Violations Found: Yes
Eval Type: Other, not routine, done by local agency
Eval Notes: Last full HMBP submitted 10/24/22. - Certify/Resubmit electronically at http://cers.calepa.ca.gov/ Violation cited administratively, not onsite.
Eval Division: San Mateo County Environmental Health
Eval Program: HMRRP
Eval Source: CERS,

Eval General Type: Other/Unknown
Eval Date: 04-06-2018
Violations Found: No
Eval Type: Other, not routine, done by local agency
Eval Notes: HMBP submittal reviewed and accepted.
Eval Division: San Mateo County Environmental Health
Eval Program: HMRRP
Eval Source: CERS,

Eval General Type: Compliance Evaluation Inspection
Eval Date: 05-03-2019
Violations Found: Yes
Eval Type: Routine done by local agency

92759 (Continued) **U001594624**

Eval Notes: On site to conduct a routine inspection. The following pick ups occurred: On 1-4-19: 100 gallons of used coolant. On 4-19-18: 625 gallons of used oil. On 3-7-19: 575 gallons of used oil. On 2-7-19: 650 gallons of used oil. On 1-24-19: 750 gallons of used oil. On 6-6-18: 100 gallons of used coolant. On 4-5-18: Waste oil filters.
Eval Division: San Mateo County Environmental Health
Eval Program: HW
Eval Source: CERS,

Eval General Type: Other/Unknown
Eval Date: 07-13-2017
Violations Found: No
Eval Type: Other, not routine, done by local agency
Eval Notes: Not reported
Eval Division: San Mateo County Environmental Health
Eval Program: HW
Eval Source: CERS,

Eval General Type: Compliance Evaluation Inspection
Eval Date: 07-13-2017
Violations Found: Yes
Eval Type: Routine done by local agency
Eval Notes: Last HMBP submitted on 12/16/2016 and was accepted on 4/14/2017. Facility has a hard copy of HMBP but it is not the 12/16 copy.
Eval Division: San Mateo County Environmental Health
Eval Program: HMRRP
Eval Source: CERS,

Eval General Type: Other/Unknown
Eval Date: 08-26-2015
Violations Found: No
Eval Type: Other, not routine, done by local agency
Eval Notes: Not reported
Eval Division: San Mateo County Environmental Health
Eval Program: HMRRP
Eval Source: CERS,

Eval General Type: Compliance Evaluation Inspection
Eval Date: 08-27-2015
Violations Found: Yes
Eval Type: Routine done by local agency
Eval Notes: Not reported
Eval Division: San Mateo County Environmental Health
Eval Program: HW
Eval Source: CERS,

Eval General Type: Other/Unknown
Eval Date: 11-01-2021
Violations Found: No
Eval Type: Other, not routine, done by local agency
Eval Notes: Not reported
Eval Division: San Mateo County Environmental Health
Eval Program: HMRRP
Eval Source: CERS,

Eval General Type: Compliance Evaluation Inspection
Eval Date: 05-03-2019

92759 (Continued) **U001594624**

Violations Found: No
Eval Type: Routine done by local agency
Eval Notes: On site to conduct a routine inspection. Facility has the following: Waste oil tank 1,000 gallons. New Oil tanks at: 650 gallons. 500 gallons. 200 gallons. 100 gallons. Used coolant tank 150 gallons. New coolant tank 150 gallons. Drums for drained used oil filters.
Eval Division: San Mateo County Environmental Health
Eval Program: HMRRP
Eval Source: CERS,

Eval General Type: Compliance Evaluation Inspection
Eval Date: 05-31-2022
Violations Found: Yes
Eval Type: Routine done by local agency
Eval Notes: Onsite for routine inspection, facility generates waste oil(bi-weekly pickups), waste antifreeze(quarterly pickups), used paper/metal filters.
Eval Division: San Mateo County Environmental Health
Eval Program: HW
Eval Source: CERS,

Eval General Type: Other/Unknown
Eval Date: 06-04-2020
Violations Found: No
Eval Type: Other, not routine, done by local agency
Eval Notes: HMBP submittal reviewed and accepted.
Eval Division: San Mateo County Environmental Health
Eval Program: HMRRP
Eval Source: CERS,

Eval General Type: Compliance Evaluation Inspection
Eval Date: 06-08-2023
Violations Found: Yes
Eval Type: Routine done by local agency
Eval Notes: Not reported
Eval Division: San Mateo County Environmental Health
Eval Program: HMRRP
Eval Source: CERS,

Eval General Type: Compliance Evaluation Inspection
Eval Date: 07-13-2017
Violations Found: No
Eval Type: Routine done by local agency
Eval Notes: The current SPCC Plan is dated 12/10/2015 Facility has obtained waste oil tank exemption from fire department on 12/9/2015.
Eval Division: San Mateo County Environmental Health
Eval Program: APSA
Eval Source: CERS,

Eval General Type: Other/Unknown
Eval Date: 07-13-2017
Violations Found: No
Eval Type: Other, not routine, done by local agency
Eval Notes: Not reported
Eval Division: San Mateo County Environmental Health
Eval Program: APSA
Eval Source: CERS,

92759 (Continued) **U001594624**

Eval General Type: Compliance Evaluation Inspection
Eval Date: 07-13-2017
Violations Found: Yes
Eval Type: Routine done by local agency
Eval Notes: Waste generated at the facility: A 1000 gallon APS Tank in the basement. A 150 gallon waste antifreeze drum located in the parking area. Seven 55 gallons drums of filters. Universal waste status: CESQG.
Eval Division: San Mateo County Environmental Health
Eval Program: HW
Eval Source: CERS,

Eval General Type: Other/Unknown
Eval Date: 08-08-2014
Violations Found: No
Eval Type: Other, not routine, done by local agency
Eval Notes: Not reported
Eval Division: San Mateo County Environmental Health
Eval Program: HMRRP
Eval Source: CERS,

Eval General Type: Other/Unknown
Eval Date: 08-12-2015
Violations Found: No
Eval Type: Other, not routine, done by local agency
Eval Notes: Not reported
Eval Division: San Mateo County Environmental Health
Eval Program: HMRRP
Eval Source: CERS,

Eval General Type: Other/Unknown
Eval Date: 08-26-2015
Violations Found: No
Eval Type: Other, not routine, done by local agency
Eval Notes: Not reported
Eval Division: San Mateo County Environmental Health
Eval Program: APSA
Eval Source: CERS,

Eval General Type: Other/Unknown
Eval Date: 10-25-2022
Violations Found: No
Eval Type: Other, not routine, done by local agency
Eval Notes: Not reported
Eval Division: San Mateo County Environmental Health
Eval Program: HMRRP
Eval Source: CERS,

Eval General Type: Other/Unknown
Eval Date: 12-21-2017
Violations Found: No
Eval Type: Other, not routine, done by local agency
Eval Notes: Not reported
Eval Division: San Mateo County Environmental Health
Eval Program: HW
Eval Source: CERS,

92759 (Continued) **U001594624**

Eval General Type: Other/Unknown
Eval Date: 12-29-2014
Violations Found: No
Eval Type: Other, not routine, done by local agency
Eval Notes: Not reported
Eval Division: San Mateo County Environmental Health
Eval Program: HMRRP
Eval Source: CERS,

Eval General Type: Other/Unknown
Eval Date: 04-25-2019
Violations Found: No
Eval Type: Other, not routine, done by local agency
Eval Notes: HMBP submittal reviewed and not accepted.
Eval Division: San Mateo County Environmental Health
Eval Program: HMRRP
Eval Source: CERS,

Eval General Type: Compliance Evaluation Inspection
Eval Date: 05-03-2019
Violations Found: Yes
Eval Type: Routine done by local agency
Eval Notes: On site to conduct a routine inspection. Facility has the following liquid petroleum shell storage capacity: Waste oil tank 1,000 gallons. New Oil tanks at: 650 gallons. 500 gallons. 200 gallons. 100 gallons.
Eval Division: San Mateo County Environmental Health
Eval Program: APSA
Eval Source: CERS,

Eval General Type: Other/Unknown
Eval Date: 06-01-2017
Violations Found: No
Eval Type: Other, not routine, done by local agency
Eval Notes: 8/4/2016 8:46AM Facility Information not accepted.
Eval Division: San Mateo County Environmental Health
Eval Program: HMRRP
Eval Source: CERS,

Eval General Type: Other/Unknown
Eval Date: 06-14-2021
Violations Found: No
Eval Type: Other, not routine, done by local agency
Eval Notes: Not reported
Eval Division: San Mateo County Environmental Health
Eval Program: HMRRP
Eval Source: CERS,

Eval General Type: Other/Unknown
Eval Date: 07-13-2017
Violations Found: No
Eval Type: Other, not routine, done by local agency
Eval Notes: Not reported
Eval Division: San Mateo County Environmental Health
Eval Program: HMRRP
Eval Source: CERS,

Eval General Type: Other/Unknown

92759 (Continued) **U001594624**

Eval Date: 08-12-2015
Violations Found: No
Eval Type: Other, not routine, done by local agency
Eval Notes: Not reported
Eval Division: San Mateo County Environmental Health
Eval Program: APSA
Eval Source: CERS,

Eval General Type: Other/Unknown
Eval Date: 08-26-2015
Violations Found: No
Eval Type: Other, not routine, done by local agency
Eval Notes: Not reported
Eval Division: San Mateo County Environmental Health
Eval Program: HW
Eval Source: CERS,

Eval General Type: Compliance Evaluation Inspection
Eval Date: 08-27-2015
Violations Found: Yes
Eval Type: Routine done by local agency
Eval Notes: Not reported
Eval Division: San Mateo County Environmental Health
Eval Program: HMRRP
Eval Source: CERS,

Eval General Type: Compliance Evaluation Inspection
Eval Date: 08-27-2015
Violations Found: Yes
Eval Type: Routine done by local agency
Eval Notes: Facility needs to develop and implement SPCC. Information will be sent via email.
Eval Division: San Mateo County Environmental Health
Eval Program: APSA
Eval Source: CERS,

Eval General Type: Other/Unknown
Eval Date: 10-06-2015
Violations Found: No
Eval Type: Other, not routine, done by local agency
Eval Notes: Not reported
Eval Division: San Mateo County Environmental Health
Eval Program: APSA
Eval Source: CERS,

Eval General Type: Other/Unknown
Eval Date: 11-08-2021
Violations Found: No
Eval Type: Other, not routine, done by local agency
Eval Notes: Not reported
Eval Division: San Mateo County Environmental Health
Eval Program: HMRRP
Eval Source: CERS,

Eval General Type: Compliance Evaluation Inspection
Eval Date: 03-19-2021
Violations Found: Yes

92759 (Continued) **U001594624**

Eval Type: Routine done by local agency
Eval Notes: Not reported
Eval Division: San Mateo County Environmental Health
Eval Program: HMRRP
Eval Source: CERS,

Eval General Type: Other/Unknown
Eval Date: 04-14-2017
Violations Found: No
Eval Type: Other, not routine, done by local agency
Eval Notes: Not reported
Eval Division: San Mateo County Environmental Health
Eval Program: HMRRP
Eval Source: CERS,

Enforcement Action:
Site ID: 155778
Site Name: SPEEDEE OIL LUBE & TUNE UP
Site Address: 801 EL CAMINO REAL
Site City: SAN BRUNO
Site Zip: 94066
Enf Action Date: 05-05-2021
Enf Action Type: Notice of Violation (Unified Program)
Enf Action Description: Notice of Violation Issued by the Inspector at the Time of Inspection
Enf Action Notes: 4/21/22- 1 violation open for training .
Enf Action Division: San Mateo County Environmental Health
Enf Action Program: HMRRP
Enf Action Source: CERS,

Site ID: 155778
Site Name: SPEEDEE OIL LUBE & TUNE UP
Site Address: 801 EL CAMINO REAL
Site City: SAN BRUNO
Site Zip: 94066
Enf Action Date: 05-05-2021
Enf Action Type: Notice of Violation (Unified Program)
Enf Action Description: Notice of Violation Issued by the Inspector at the Time of Inspection
Enf Action Notes: 4/21/22- 1 violation open for training .
Enf Action Division: San Mateo County Environmental Health
Enf Action Program: HW
Enf Action Source: CERS,

Site ID: 155778
Site Name: SPEEDEE OIL LUBE & TUNE UP
Site Address: 801 EL CAMINO REAL
Site City: SAN BRUNO
Site Zip: 94066
Enf Action Date: 12-13-2017
Enf Action Type: Notice of Violation (Unified Program)
Enf Action Description: Notice of Violation Issued by the Inspector at the Time of Inspection
Enf Action Notes: 1/31/18:EPA ID # still inactive 6/18/18: Facility violations have been marked complied in violation dispatch center.
Enf Action Division: San Mateo County Environmental Health
Enf Action Program: HMRRP
Enf Action Source: CERS,

Site ID: 155778

92759 (Continued) **U001594624**

Site Name:	SPEEDEE OIL LUBE & TUNE UP
Site Address:	801 EL CAMINO REAL
Site City:	SAN BRUNO
Site Zip:	94066
Enf Action Date:	12-13-2017
Enf Action Type:	Notice of Violation (Unified Program)
Enf Action Description:	Notice of Violation Issued by the Inspector at the Time of Inspection
Enf Action Notes:	1/31/18:EPA ID # still inactive 6/18/18: Facility violations have been marked complied in violation dispatch center.
Enf Action Division:	San Mateo County Environmental Health
Enf Action Program:	HW
Enf Action Source:	CERS,

Coordinates:

Site ID:	155778
Facility Name:	SPEEDEE OIL LUBE & TUNE UP
Env Int Type Code:	HWG
Program ID:	10065067
Coord Name:	Not reported
Ref Point Type Desc:	Unknown,
Latitude:	37.628929
Longitude:	-122.417122

Affiliation:

Affiliation Type Desc:	Facility Mailing Address
Entity Name:	Mailing Address
Entity Title:	Not reported
Affiliation Address:	801 EL CAMINO
Affiliation City:	SAN BRUNO
Affiliation State:	CA
Affiliation Country:	Not reported
Affiliation Zip:	94066
Affiliation Phone:	,

Affiliation Type Desc:	Identification Signer
Entity Name:	Tony Mak
Entity Title:	Operator
Affiliation Address:	Not reported
Affiliation City:	Not reported
Affiliation State:	Not reported
Affiliation Country:	Not reported
Affiliation Zip:	Not reported
Affiliation Phone:	,

Affiliation Type Desc:	CUPA District
Entity Name:	San Mateo County Environmental Health
Entity Title:	Not reported
Affiliation Address:	2000 Alameda de las Pulgas, Suite 100
Affiliation City:	San Mateo
Affiliation State:	CA
Affiliation Country:	Not reported
Affiliation Zip:	94403
Affiliation Phone:	(650) 372-6200,

Affiliation Type Desc:	Document Preparer
Entity Name:	Tony Mak

92759 (Continued) **U001594624**

Entity Title:	Not reported
Affiliation Address:	Not reported
Affiliation City:	Not reported
Affiliation State:	Not reported
Affiliation Country:	Not reported
Affiliation Zip:	Not reported
Affiliation Phone:	,
Affiliation Type Desc:	Parent Corporation
Entity Name:	SPEEDEE OIL LUBE & TUNE UP
Entity Title:	Not reported
Affiliation Address:	Not reported
Affiliation City:	Not reported
Affiliation State:	Not reported
Affiliation Country:	Not reported
Affiliation Zip:	Not reported
Affiliation Phone:	,
Affiliation Type Desc:	Operator
Entity Name:	Michael Mak
Entity Title:	Not reported
Affiliation Address:	Not reported
Affiliation City:	Not reported
Affiliation State:	Not reported
Affiliation Country:	Not reported
Affiliation Zip:	Not reported
Affiliation Phone:	(415) 377-6754,
Affiliation Type Desc:	Environmental Contact
Entity Name:	Tony Mak
Entity Title:	Not reported
Affiliation Address:	801 el camino real
Affiliation City:	san bruno
Affiliation State:	CA
Affiliation Country:	Not reported
Affiliation Zip:	94066
Affiliation Phone:	,
Affiliation Type Desc:	Legal Owner
Entity Name:	MAK, TONY
Entity Title:	Not reported
Affiliation Address:	801 EL CAMINO REAL
Affiliation City:	SAN BRUNO
Affiliation State:	CA
Affiliation Country:	United States
Affiliation Zip:	94066
Affiliation Phone:	(650) 952-5178,

BA593 **CHEVRON** **HIST CORTESE** **S110060600**
South **801 EL CAMINO REAL** **N/A**
1/4-1/2 **SAN BRUNO, CA**
0.368 mi.
1945 ft. **Site 7 of 11 in cluster BA**

Relative: **Higher**
Actual: **48 ft.**

HIST CORTESE:

edr_fname:	CHEVRON
edr_fadd1:	801 EL CAMINO REAL
City,State,Zip:	SAN BRUNO, CA
Region:	CORTESE
Facility County Code:	41
Reg By:	LTNKA
Reg Id:	41-0155

BA594 **CHEVRON 9-2759** **LUST** **S104735822**
South **801 EL CAMINO REAL** **N/A**
1/4-1/2 **SAN BRUNO, CA 94066**
0.368 mi.
1945 ft. **Site 8 of 11 in cluster BA**

Relative: **Higher**
Actual: **48 ft.**

LUST REG 2:

Region:	2
Facility Id:	Not reported
Facility Status:	Post remedial action monitoring
Case Number:	880006
How Discovered:	Tank Closure
Leak Cause:	Unknown
Leak Source:	Unknown
Date Leak Confirmed:	Not reported
Oversight Program:	LUST
Prelim. Site Assesment Wokplan Submitted:	Not reported
Preliminary Site Assesment Began:	Not reported
Pollution Characterization Began:	Not reported
Pollution Remediation Plan Submitted:	Not reported
Date Remediation Action Underway:	Not reported
Date Post Remedial Action Monitoring Began:	9/19/1996

BE595 **EXXON 7-0107** **LUST** **S101593711**
SE **310 SAN BRUNO** **SWEEPS UST** **N/A**
1/4-1/2 **SAN BRUNO, CA 94066** **HIST UST**
0.372 mi. **CA FID UST**
1964 ft. **Site 1 of 4 in cluster BE**

Relative: **Lower**
Actual: **15 ft.**

SAN MATEO CO. LUST:

Name:	EXXON 7-0107 (FORMER)
Address:	310 E SAN BRUNO AVE
City,State,Zip:	SAN BRUNO, CA
Region:	SAN MATEO
Facility ID:	880010
Facility Status:	9- Case Closed
Global ID:	T0608100207
APN Number:	020192440
Case Type:	SAN BRUNO, CA
EDR Link ID:	SAN BRUNO, CA

LUST REG 2:

Region:	2

EXXON 7-0107 (Continued) **S101593711**

Facility Id: Not reported
Facility Status: Remedial action (cleanup) Underway
Case Number: 880010
How Discovered: Tank Closure
Leak Cause: Unknown
Leak Source: Unknown
Date Leak Confirmed: Not reported
Oversight Program: LUST
Prelim. Site Assesment Wokplan Submitted: Not reported
Preliminary Site Assesment Began: Not reported
Pollution Characterization Began: Not reported
Pollution Remediation Plan Submitted: Not reported
Date Remediation Action Underway: 9/1/1991
Date Post Remedial Action Monitoring Began: Not reported

SWEEPS UST:
Name: EXXON 7-0107
Address: 310 E SAN BRUNO AVE
City: SAN BRUNO
Status: Active
Comp Number: 880036
Number: 1
Board Of Equalization: Not reported
Referral Date: 04-11-94
Action Date: 04-11-94
Created Date: 10-13-88
Owner Tank Id: 1
SWRCB Tank Id: 41-000-880036-000001
Tank Status: A
Capacity: 10000
Active Date: 04-11-94
Tank Use: M.V. FUEL
STG: P
Content: REG UNLEADED
Number Of Tanks: 3

Name: EXXON 7-0107
Address: 310 E SAN BRUNO AVE
City: SAN BRUNO
Status: Active
Comp Number: 880036
Number: 1
Board Of Equalization: Not reported
Referral Date: 04-11-94
Action Date: 04-11-94
Created Date: 10-13-88
Owner Tank Id: 2
SWRCB Tank Id: 41-000-880036-000002
Tank Status: A
Capacity: 10000
Active Date: 04-11-94
Tank Use: M.V. FUEL
STG: P
Content: REG UNLEADED
Number Of Tanks: Not reported

Name: EXXON 7-0107

EXXON 7-0107 (Continued) **S101593711**

Address:	310 E SAN BRUNO AVE
City:	SAN BRUNO
Status:	Active
Comp Number:	880036
Number:	1
Board Of Equalization:	Not reported
Referral Date:	04-11-94
Action Date:	04-11-94
Created Date:	10-13-88
Owner Tank Id:	3
SWRCB Tank Id:	41-000-880036-000003
Tank Status:	A
Capacity:	10000
Active Date:	04-11-94
Tank Use:	M.V. FUEL
STG:	P
Content:	REG UNLEADED
Number Of Tanks:	Not reported

HIST UST:

Name:	REGAL STATION 419
Address:	310 E SAN BRUNO AVE
City,State,Zip:	SAN BRUNO, CA 94066
File Number:	0002c45a

URL:

Region:	Not reported
Facility ID:	Not reported
Facility Type:	Not reported
Other Type:	Not reported
Contact Name:	Not reported
Telephone:	Not reported
Owner Name:	Not reported
Owner Address:	Not reported
Owner City,St,Zip:	Not reported
Total Tanks:	Not reported

Tank Num:	Not reported
Container Num:	Not reported
Year Installed:	Not reported
Tank Capacity:	Not reported
Tank Used for:	Not reported
Type of Fuel:	Not reported
Container Construction Thickness:	Not reported
Leak Detection:	Not reported

Click here for Geo Tracker PDF:

CA FID UST:

Facility ID:	41000230
Regulated By:	UTNKA
Regulated ID:	Not reported
Cortese Code:	Not reported
SIC Code:	Not reported
Facility Phone:	4155838793
Mail To:	Not reported

EXXON 7-0107 (Continued) **S101593711**

Mailing Address: 4550 DACOMA 3RD -FLOOR WAY
Mailing Address 2: Not reported
Mailing City,St,Zip: SAN BRUNO 94066
Contact: Not reported
Contact Phone: Not reported
DUNs Number: Not reported
NPDES Number: Not reported
EPA ID: Not reported
Comments: Not reported
Status: Active

BE596 **EXXON** **HIST CORTESE** **S101308705**
SE **310 SAN BRUNO** **N/A**
1/4-1/2 **SAN BRUNO, CA**
0.373 mi.
1968 ft. **Site 2 of 4 in cluster BE**

Relative: **Lower**
Actual: **14 ft.**

HIST CORTESE:
edr_fname: EXXON
edr_fadd1: 310 SAN BRUNO
City,State,Zip: SAN BRUNO, CA
Region: CORTESE
Facility County Code: 41
Reg By: LTNKA
Reg Id: 41-0217

BE597 **SAN BRUNO VALERO** **LUST** **S109285537**
SE **310 SAN BRUNO** **San Mateo Co. BI** **N/A**
1/4-1/2 **SAN BRUNO, CA 94066** **Cortese**
0.373 mi. **CERS**
1968 ft. **Site 3 of 4 in cluster BE**

Relative: **Lower**
Actual: **14 ft.**

LUST:
Name: EXXON 7-0107 (FORMER)
Address: 310 EAST SAN BRUNO AVENUE
City,State,Zip: SAN BRUNO, CA 94066
Lead Agency: SAN MATEO COUNTY LOP
Case Type: LUST Cleanup Site

Geo Track:
Global Id: T0608100207
Latitude: 37.630751481
Longitude: -122.410216548
Status: Completed - Case Closed
Status Date: 06/26/2015
Case Worker: JM
RB Case Number: 41-0217
Local Agency: SAN MATEO COUNTY LOP
File Location: Local Agency
Local Case Number: 880010
Potential Media Affect: Other Groundwater (uses other than drinking water)
Potential Contaminants of Concern: Gasoline
EPA Region: 9
Coordinate Source: * Historical Geocode - Exact Address Match
Cuf Case: YES
Quantity Released Gallons: Not reported

SAN BRUNO VALERO (Continued) **S109285537**

Begin Date:	08/08/1988
Leak Reported Date:	03/17/1987
How Discovered:	Tank Closure
How Discovered Description:	Tank pit groundwater sample
Discharge Source:	Not reported
Discharge Cause:	Not reported
Stop Method:	Close and Replace Tank
Stop Description:	Not reported
No Further Action Date:	06/26/2015
CA Water Watershed Name:	South Bay - San Mateo Bayside (204.40)
Dwr Groundwater Subbasin Name:	Westside (2-035)
Disadvantaged Community:	Not reported
CA Enviroscreen 3 Score:	56-60%
CA Enviroscreen 4 Score:	65-70%
Military DOD Site:	No
Facility Project Subtype:	Not reported
RWQCB Region:	SAN FRANCISCO BAY RWQCB (REGION 2)
Site History:	Extracted from ERI's July 29, 2009 Remedial Action Work Plan, San Mateo County does not take responsibility for the accuracy of the statements made or any professional interpretations made in the referenced report. Former Exxon Service Station 70107 is located at 310 East San Bruno Avenue in San Bruno, California. The site existed as a gasoline service station as early as 1965. Wickland Oil Company acquired the site from Aminoil U.S.A. in 1982. ExxonMobil purchased the property in 1988 from Wickland Oil Company. Property ownership was transferred from ExxonMobil to Valero Energy Corporation (Valero) in June 2000. The site is currently operated as a Valero-branded gasoline service station by an independent dealer. The site is located approximately 1 mile west of the San Francisco Bay on the southeastern corner of 2nd Avenue and East San Bruno Avenue in San Bruno, California. The site lies at an elevation of approximately 15 feet above msl. Properties in the vicinity of the site are occupied by commercial and residential developments. Former uses of surrounding commercial properties include a radio tube manufacturing plant and a machine shop. Currently there are seven groundwater monitoring wells (MWI, MW2A, MW3, MW4, MW6, MW16, and 2" Well), two piezometers (PZI and PZ2), three groundwater extraction wells (EWI, EW2A, and EW3), and four soil vapor sampling wells (SVI through SV3 and SV6) at the subject site. There are four groundwater monitoring wells in the surrounding streets (MW8 through MWlO and MW12), one groundwater monitoring well on the property west of the subject site (MW7A), one groundwater monitoring well on a property north of the site (MWII), and three groundwater monitoring wells on properties southeast of the site (MW13 through MW15). There are 12 additional soil vapor sampling wells located in the surrounding streets and adjacent properties. Groundwater Technology, I nc. (GTI) replaced three single-walled steel USTs with three double-walled steel USTs in December 1986. The three double-walled USTs installed in 1986 are of 10,000-gallon capacity. From September through December 1991, Harding Lawson Associates (HLA) observed demolition of the station building, construction of a new station building, and removal and replacement of product lines. Dispensers may have been replaced in 1994. Multiple phases of assessment have been conducted from 1986 to present, including the advancement of soil borings B1 through B7 and DPI through DP10, the advancement of Hydropunch@type borings HPI through HP5, the installation of monitoring wells MW1 through MW16, 2" Well, and piezometer wells PZ1 and PZ2, the installation of extraction

SAN BRUNO VALERO (Continued) **S109285537**

wells EW1 through EW3 and EW2A, the installation of soil vapor sampling wells SV1 through SV16, and the collection of soil samples from the UST removal excavation, remedial excavation sidewalls, product line replacement trenches, and dispenser replacement excavations. Additionally, an undisturbed sediment sample from vadose sediment was collected for analyses of physical soil properties. Results of assessment activities indicate that constituents of concern include TPHg, benzene, and MTBE. Additional details of environmental assessment activities are summarized in ERI's Site Conceptual Model dated May 17, 2005, and in ERI's Second Update to Site Conceptual Model; Evaluation of Remedial Alternatives and Clean-Up Goals; and Evaluation of Remedial Feasibility Studies dated December 14, 2007. Groundwater monitoring began at the site in December 1986 (2-inch well only); quarterly monitoring was initiated in June 1989. ERI began quarterly groundwater monitoring in first quarter 1999. Semi-annual sampling was initiated prior to the fourth quarter sampling event in 2003. GTI excavated soil containing hydrocarbons from the tank pit during UST replacement in December 1986. From September through December 1991, HLA observed station reconstruction that included demolition of the station building, construction of a new station building, and remedial excavation off approximately 800 cubic yards of soil. Soil samples 1 through 8 were collected from the sidewalls and the bottom of the remedial excavation within the footprint of the new station building. Approximately 100 cubic yards of soil were removed from beneath former product lines. Soil samples 9 through 15 were collected from the floor of the excavated product line trenches. Between September and December 1991, HLA constructed a groundwater recovery trench along the southern property boundary, and installed extraction well (EWI) and two piezometers (PZI and PZ2) in the trench backfill. RESNA Industries constructed the above-grade components of the GWPTS, and operated the GWPTS from November 1993 through January 1994. The GWPTS was shut down in January 1994 due to elevated levels of MTBE in effluent water samples. In June 1995, EA added 750-pound carbon vessels to treat MTBE and restarted the system. In November 1995, EA shut the system down to evaluate the need for installation of additional extraction wells (EA, 1996; ERI, 1999). EA operated the GWPTS intermittently and sampled it monthly from 1995 through 1999. ERI restarted the GWPTS in May 1999 and operated it continuously through July 2002, and also installed additional groundwater extraction wells in April 2001. In July 2002, ERI shut down GWPTS to evaluate a flash point exceedence. ERI installed a methane stripper in August 2003, restarted the system, and operated it briefly before shutting it down in September 2003 due to low influent concentrations. ERI performed a DPE test in December 2008. DPE resulted in the removal of 140 gallons of water from well MW2A and 2,290 gallons of water from well EW2A. Based on the data collected during the DPE feasibility testing, vapor extraction resulted in the removal of approximately 32.6 pounds of TPHg and 0.32 pound of benzene from well MW2A. During vapor extraction on well EW2A, approximately 9.0 pounds of TPHg and 0.07 pound of benzene were removed. Details of the test are summarized in ERI's Dual-Phase Extraction Feasibility Test report dated February 26, 2009. ERI concluded that DPE is a feasible method for remediation of residual, vapor-phase, and dissolved-phase hydrocarbons in soil and groundwater within the upper clayey sand unit within the source area near the tested wells and recommended implementation of DPE at the site. The

SAN BRUNO VALERO (Continued) **S109285537**

County approved this recommendation in their April 30, 2009, letter.

LUST:

Global Id:	T0608100207
Contact Type:	Local Agency Caseworker - Primary Caseworker
Contact Name:	JACOB MADDEN
Organization Name:	SAN MATEO COUNTY LOP
Address:	2000 ALAMEDA DE LAS PULGAS, Suite 100
City:	SAN MATEO
Email:	jmadden@smcgov.org
Phone Number:	6503995959

Global Id:	T0608100207
Contact Type:	Regional Board Caseworker
Contact Name:	Regional Water Board
Organization Name:	SAN FRANCISCO BAY RWQCB (REGION 2)
Address:	1515 CLAY ST SUITE 1400
City:	OAKLAND
Email:	Not reported
Phone Number:	Not reported

LUST:

Global Id:	T0608100207
Action Type:	ENFORCEMENT
Date:	08/14/2014
Action:	Technical Correspondence / Assistance / Other

Global Id:	T0608100207
Action Type:	ENFORCEMENT
Date:	10/09/2014
Action:	Technical Correspondence / Assistance / Other

Global Id:	T0608100207
Action Type:	ENFORCEMENT
Date:	05/01/2007
Action:	Email Correspondence

Global Id:	T0608100207
Action Type:	ENFORCEMENT
Date:	06/11/2007
Action:	Staff Letter

Global Id:	T0608100207
Action Type:	ENFORCEMENT
Date:	11/01/2006
Action:	Technical Correspondence / Assistance / Other

Global Id:	T0608100207
Action Type:	Other
Date:	11/26/1986
Action:	Leak Discovery

Global Id:	T0608100207
Action Type:	Other
Date:	03/17/1987
Action:	Leak Reported

SAN BRUNO VALERO (Continued) **S109285537**

Global Id: T0608100207
Action Type: RESPONSE
Date: 02/15/2013
Action: Remedial Progress Report

Global Id: T0608100207
Action Type: RESPONSE
Date: 11/15/2013
Action: Monitoring Report - Semi-Annually

Global Id: T0608100207
Action Type: RESPONSE
Date: 05/15/2014
Action: Monitoring Report - Semi-Annually

Global Id: T0608100207
Action Type: RESPONSE
Date: 03/01/2006
Action: Other Report / Document

Global Id: T0608100207
Action Type: ENFORCEMENT
Date: 06/26/2015
Action: Closure/No Further Action Letter - #20150626

Global Id: T0608100207
Action Type: ENFORCEMENT
Date: 11/22/2006
Action: Staff Letter

Global Id: T0608100207
Action Type: RESPONSE
Date: 12/10/2008
Action: Risk Assessment Report

Global Id: T0608100207
Action Type: RESPONSE
Date: 07/30/2009
Action: Corrective Action Plan / Remedial Action Plan

Global Id: T0608100207
Action Type: RESPONSE
Date: 08/15/2012
Action: Remedial Progress Report

Global Id: T0608100207
Action Type: RESPONSE
Date: 11/15/2012
Action: Remedial Progress Report

Global Id: T0608100207
Action Type: ENFORCEMENT
Date: 10/05/2010
Action: Staff Letter - #20101005

Global Id: T0608100207
Action Type: ENFORCEMENT

SAN BRUNO VALERO (Continued) **S109285537**

Date: 04/01/2005
Action: Technical Correspondence / Assistance / Other - #20050401

Global Id: T0608100207
Action Type: ENFORCEMENT
Date: 03/09/2005
Action: Technical Correspondence / Assistance / Other - #20050309

Global Id: T0608100207
Action Type: ENFORCEMENT
Date: 11/30/2009
Action: Staff Letter - #20091130

Global Id: T0608100207
Action Type: ENFORCEMENT
Date: 02/08/2008
Action: Technical Correspondence / Assistance / Other - #20080208

Global Id: T0608100207
Action Type: ENFORCEMENT
Date: 11/20/2007
Action: Technical Correspondence / Assistance / Other - #20071120

Global Id: T0608100207
Action Type: ENFORCEMENT
Date: 06/29/2005
Action: Technical Correspondence / Assistance / Other - #20050629

Global Id: T0608100207
Action Type: ENFORCEMENT
Date: 10/07/2004
Action: Staff Letter - #20041007

Global Id: T0608100207
Action Type: ENFORCEMENT
Date: 09/01/2004
Action: Verbal Enforcement

Global Id: T0608100207
Action Type: ENFORCEMENT
Date: 08/16/2004
Action: Staff Letter - #20040816

Global Id: T0608100207
Action Type: ENFORCEMENT
Date: 10/03/2003
Action: Staff Letter - #20031003

Global Id: T0608100207
Action Type: ENFORCEMENT
Date: 12/16/2004
Action: Technical Correspondence / Assistance / Other - #20041216

Global Id: T0608100207
Action Type: ENFORCEMENT
Date: 07/11/1988
Action: File review - #19880711

SAN BRUNO VALERO (Continued) **S109285537**

Global Id: T0608100207
Action Type: ENFORCEMENT
Date: 03/07/2005
Action: Technical Correspondence / Assistance / Other - #20050307

Global Id: T0608100207
Action Type: ENFORCEMENT
Date: 12/11/2003
Action: Staff Letter - #20031211

Global Id: T0608100207
Action Type: ENFORCEMENT
Date: 03/13/2012
Action: Staff Letter - #20120313

Global Id: T0608100207
Action Type: ENFORCEMENT
Date: 10/17/2012
Action: Staff Letter - #20121017

Global Id: T0608100207
Action Type: ENFORCEMENT
Date: 05/15/2013
Action: Staff Letter - #20130515

Global Id: T0608100207
Action Type: ENFORCEMENT
Date: 01/24/2014
Action: Staff Letter - #20140124

Global Id: T0608100207
Action Type: ENFORCEMENT
Date: 12/02/2014
Action: Staff Letter - #20141202

Global Id: T0608100207
Action Type: ENFORCEMENT
Date: 09/30/2014
Action: Notification - Preclosure - #20140930

Global Id: T0608100207
Action Type: RESPONSE
Date: 07/30/2009
Action: Risk Assessment Report

Global Id: T0608100207
Action Type: RESPONSE
Date: 07/12/2010
Action: CAP/RAP - Other Report

Global Id: T0608100207
Action Type: RESPONSE
Date: 12/15/2010
Action: Other Report / Document

Global Id: T0608100207
Action Type: RESPONSE

SAN BRUNO VALERO (Continued) **S109285537**

Date: 02/15/2012
Action: Remedial Progress Report

Global Id: T0608100207
Action Type: RESPONSE
Date: 11/15/2011
Action: Remedial Progress Report

Global Id: T0608100207
Action Type: RESPONSE
Date: 05/15/2012
Action: Remedial Progress Report

Global Id: T0608100207
Action Type: RESPONSE
Date: 09/15/2004
Action: Soil and Water Investigation Workplan - Addendum

Global Id: T0608100207
Action Type: RESPONSE
Date: 07/12/2010
Action: Well Installation Report

Global Id: T0608100207
Action Type: RESPONSE
Date: 03/27/2012
Action: Correspondence

Global Id: T0608100207
Action Type: RESPONSE
Date: 03/27/2012
Action: Electronic Reporting Submittal Due

Global Id: T0608100207
Action Type: RESPONSE
Date: 02/11/2004
Action: Correspondence

Global Id: T0608100207
Action Type: RESPONSE
Date: 12/30/2009
Action: Correspondence

Global Id: T0608100207
Action Type: RESPONSE
Date: 06/02/2015
Action: Well Destruction Report

Global Id: T0608100207
Action Type: ENFORCEMENT
Date: 02/01/1989
Action: Notice of Responsibility - #19890201

Global Id: T0608100207
Action Type: ENFORCEMENT
Date: 07/25/2006
Action: Staff Letter - #20060725

SAN BRUNO VALERO (Continued) **S109285537**

Global Id: T0608100207
Action Type: ENFORCEMENT
Date: 06/11/2007
Action: Warning Letter - #20070611

Global Id: T0608100207
Action Type: ENFORCEMENT
Date: 12/10/2001
Action: Staff Letter - #20111210

Global Id: T0608100207
Action Type: ENFORCEMENT
Date: 06/07/2004
Action: Staff Letter - #20040607

Global Id: T0608100207
Action Type: ENFORCEMENT
Date: 07/08/2003
Action: Staff Letter - #20030708

Global Id: T0608100207
Action Type: ENFORCEMENT
Date: 11/22/2006
Action: Staff Letter - #20061122

Global Id: T0608100207
Action Type: ENFORCEMENT
Date: 09/17/2008
Action: Staff Letter - #20080917

Global Id: T0608100207
Action Type: ENFORCEMENT
Date: 04/30/2009
Action: Staff Letter - #20090430

Global Id: T0608100207
Action Type: ENFORCEMENT
Date: 07/02/2009
Action: Staff Letter - #20090702

Global Id: T0608100207
Action Type: ENFORCEMENT
Date: 01/19/2010
Action: Staff Letter - #20100119

Global Id: T0608100207
Action Type: ENFORCEMENT
Date: 10/13/2010
Action: Technical Correspondence / Assistance / Other

Global Id: T0608100207
Action Type: ENFORCEMENT
Date: 05/03/2007
Action: Technical Correspondence / Assistance / Other

Global Id: T0608100207
Action Type: ENFORCEMENT

SAN BRUNO VALERO (Continued) **S109285537**

Date: 11/01/2006
Action: Technical Correspondence / Assistance / Other

Global Id: T0608100207
Action Type: ENFORCEMENT
Date: 10/28/2010
Action: Technical Correspondence / Assistance / Other

Global Id: T0608100207
Action Type: RESPONSE
Date: 11/15/2005
Action: Monitoring Report - Semi-Annually

Global Id: T0608100207
Action Type: RESPONSE
Date: 08/15/2011
Action: Remedial Progress Report

Global Id: T0608100207
Action Type: RESPONSE
Date: 05/15/2008
Action: Monitoring Report - Semi-Annually

Global Id: T0608100207
Action Type: RESPONSE
Date: 05/15/2009
Action: Monitoring Report - Semi-Annually

Global Id: T0608100207
Action Type: RESPONSE
Date: 11/15/2008
Action: Monitoring Report - Semi-Annually

Global Id: T0608100207
Action Type: RESPONSE
Date: 05/15/2011
Action: Remedial Progress Report

Global Id: T0608100207
Action Type: RESPONSE
Date: 11/15/2009
Action: Monitoring Report - Semi-Annually

Global Id: T0608100207
Action Type: RESPONSE
Date: 05/15/2010
Action: Monitoring Report - Semi-Annually

Global Id: T0608100207
Action Type: RESPONSE
Date: 05/19/2011
Action: Risk Assessment Report

Global Id: T0608100207
Action Type: RESPONSE
Date: 11/15/2010
Action: Monitoring Report - Semi-Annually

SAN BRUNO VALERO (Continued) **S109285537**

Global Id: T0608100207
Action Type: RESPONSE
Date: 05/15/2011
Action: Monitoring Report - Semi-Annually

Global Id: T0608100207
Action Type: RESPONSE
Date: 08/31/2012
Action: Soil and Water Investigation Workplan

Global Id: T0608100207
Action Type: RESPONSE
Date: 04/11/2004
Action: Sensitive Receptor Survey Report

Global Id: T0608100207
Action Type: RESPONSE
Date: 11/15/2011
Action: Monitoring Report - Semi-Annually

Global Id: T0608100207
Action Type: RESPONSE
Date: 05/15/2012
Action: Monitoring Report - Semi-Annually

Global Id: T0608100207
Action Type: RESPONSE
Date: 11/15/2012
Action: Electronic Reporting Submittal Due

Global Id: T0608100207
Action Type: RESPONSE
Date: 05/15/2013
Action: Monitoring Report - Semi-Annually

Global Id: T0608100207
Action Type: REMEDIATION
Date: 09/01/1991
Action: Excavation

Global Id: T0608100207
Action Type: REMEDIATION
Date: 09/01/1989
Action: Free Product Removal

Global Id: T0608100207
Action Type: REMEDIATION
Date: 11/30/1993
Action: Pump & Treat (P&T) Groundwater

Global Id: T0608100207
Action Type: REMEDIATION
Date: 12/10/2010
Action: Soil Vapor Extraction (SVE)

Global Id: T0608100207
Action Type: REMEDIATION

SAN BRUNO VALERO (Continued) **S109285537**

Date: 06/13/2011
Action: Soil Vapor Extraction (SVE)

Global Id: T0608100207
Action Type: REMEDIATION
Date: 03/20/2012
Action: Soil Vapor Extraction (SVE)

Global Id: T0608100207
Action Type: REMEDIATION
Date: 02/07/2011
Action: Soil Vapor Extraction (SVE)

Global Id: T0608100207
Action Type: REMEDIATION
Date: 09/08/2010
Action: Soil Vapor Extraction (SVE)

Global Id: T0608100207
Action Type: REMEDIATION
Date: 06/14/2010
Action: Soil Vapor Extraction (SVE)

Global Id: T0608100207
Action Type: REMEDIATION
Date: 05/19/2010
Action: Soil Vapor Extraction (SVE)

Global Id: T0608100207
Action Type: REMEDIATION
Date: 12/13/2011
Action: Soil Vapor Extraction (SVE)

Global Id: T0608100207
Action Type: REMEDIATION
Date: 06/27/2012
Action: Soil Vapor Extraction (SVE)

Global Id: T0608100207
Action Type: REMEDIATION
Date: 09/07/2012
Action: Soil Vapor Extraction (SVE)

Global Id: T0608100207
Action Type: REMEDIATION
Date: 09/09/2011
Action: Soil Vapor Extraction (SVE)

Global Id: T0608100207
Action Type: ENFORCEMENT
Date: 10/26/2014
Action: Technical Correspondence / Assistance / Other

Global Id: T0608100207
Action Type: RESPONSE
Date: 03/01/2009
Action: Pilot Study/ Treatability Report

SAN BRUNO VALERO (Continued) **S109285537**

Global Id: T0608100207
Action Type: RESPONSE
Date: 11/15/2007
Action: Monitoring Report - Semi-Annually

Global Id: T0608100207
Action Type: RESPONSE
Date: 11/15/2004
Action: Monitoring Report - Semi-Annually

Global Id: T0608100207
Action Type: RESPONSE
Date: 11/15/2006
Action: Monitoring Report - Semi-Annually

Global Id: T0608100207
Action Type: RESPONSE
Date: 05/15/2006
Action: Monitoring Report - Semi-Annually

Global Id: T0608100207
Action Type: RESPONSE
Date: 05/15/2007
Action: Monitoring Report - Semi-Annually

Global Id: T0608100207
Action Type: RESPONSE
Date: 05/15/2005
Action: Monitoring Report - Semi-Annually

Global Id: T0608100207
Action Type: RESPONSE
Date: 03/10/2004
Action: Soil and Water Investigation Workplan - Addendum

Global Id: T0608100207
Action Type: RESPONSE
Date: 05/18/2005
Action: Conceptual Site Model

Global Id: T0608100207
Action Type: RESPONSE
Date: 11/01/2006
Action: Soil and Water Investigation Workplan

Global Id: T0608100207
Action Type: RESPONSE
Date: 12/19/2007
Action: CAP/RAP - Feasibility Study Report

Global Id: T0608100207
Action Type: RESPONSE
Date: 11/15/2010
Action: Remedial Progress Report

Global Id: T0608100207
Action Type: RESPONSE

SAN BRUNO VALERO (Continued) **S109285537**

Date: 02/15/2011
Action: Remedial Progress Report

Global Id: T0608100207
Action Type: RESPONSE
Date: 05/09/2013
Action: Soil and Water Investigation Report - Regulator Responded

Global Id: T0608100207
Action Type: RESPONSE
Date: 07/02/2013
Action: Other Report / Document - Regulator Responded

Global Id: T0608100207
Action Type: RESPONSE
Date: 12/15/2013
Action: Soil Vapor Intrusion Investigation Report - Regulator Responded

Global Id: T0608100207
Action Type: RESPONSE
Date: 06/15/2014
Action: Soil Vapor Intrusion Investigation Report - Regulator Responded

LUST:
Global Id: T0608100207
Status: Open - Case Begin Date
Status Date: 08/08/1988

Global Id: T0608100207
Status: Open - Remediation
Status Date: 09/01/1991

Global Id: T0608100207
Status: Open - Site Assessment
Status Date: 07/25/2002

Global Id: T0608100207
Status: Open - Remediation
Status Date: 11/22/2006

Global Id: T0608100207
Status: Open - Verification Monitoring
Status Date: 10/17/2012

Global Id: T0608100207
Status: Open - Eligible for Closure
Status Date: 08/14/2014

Global Id: T0608100207
Status: Completed - Case Closed
Status Date: 06/26/2015

San Mateo Co. BI:
Name: SAN BRUNO VALERO
Address: 310 SAN BRUNO

SAN BRUNO VALERO (Continued) **S109285537**

City,State,Zip: SAN BRUNO, CA 94066
Region: SAN MATEO
Facility ID: FA0018237
Prog Element Code: STORES MV FUELS OR WASTE ONLY
Record Id: PR0023748
Description: STORES MV FUELS OR WASTE ONLY
Facility Status: Active, billable
Program Category: BUSINESS PLAN PROGRAM

Name: SAN BRUNO VALERO
Address: 310 SAN BRUNO
City,State,Zip: SAN BRUNO, CA 94066
Region: SAN MATEO
Facility ID: FA0018237
Prog Element Code: UNDERGROUND TANK - GENERAL
Record Id: PR0022956
Description: UNDERGROUND TANK - GENERAL
Facility Status: Active, billable
Program Category: UNDERGROUND TANK PROGRAM

Name: SAN BRUNO VALERO
Address: 310 SAN BRUNO
City,State,Zip: SAN BRUNO, CA 94066
Region: SAN MATEO
Facility ID: FA0018237
Prog Element Code: STORMWATER ANNUAL INSPECTION FEE
Record Id: PR0043487
Description: STORMWATER ANNUAL FEE - INSP FREQ EVERY 2 YRS
Facility Status: Inactive, non-billable
Program Category: STORMWATER

Name: SAN BRUNO VALERO
Address: 310 SAN BRUNO
City,State,Zip: SAN BRUNO, CA 94066
Region: SAN MATEO
Facility ID: FA0018237
Prog Element Code: GENERATES <27 GAL/YEAR
Record Id: PR0046920
Description: GENERATES <27 GAL/YEAR
Facility Status: Active, billable
Program Category: HAZARDOUS WASTE PROGRAM

Name: SAN BRUNO VALERO
Address: 310 SAN BRUNO
City,State,Zip: SAN BRUNO, CA 94066
Region: SAN MATEO
Facility ID: FA0001918
Prog Element Code: STORMWATER ANNUAL INSPECTION FEE
Record Id: PR0043796
Description: STORMWATER ANNUAL FEE - INSP FREQ EVERY 2 YRS
Facility Status: Inactive, non-billable
Program Category: STORMWATER

CORTESE:
Name: EXXON 7-0107 (FORMER)
Address: 310 EAST SAN BRUNO AVENUE
City,State,Zip: SAN BRUNO, CA 94066

SAN BRUNO VALERO (Continued) **S109285537**

Region:	CORTESE
Envirostor Id:	Not reported
Global ID:	T0608100207
Site/Facility Type:	LUST CLEANUP SITE
Cleanup Status:	COMPLETED - CASE CLOSED
Status Date:	Not reported
Site Code:	Not reported
Latitude:	Not reported
Longitude:	Not reported
Owner:	Not reported
Enf Type:	Not reported
Swat R:	Not reported
Flag:	active
Order No:	Not reported
Waste Discharge System No:	Not reported
Effective Date:	Not reported
Region 2:	Not reported
WID Id:	Not reported
Solid Waste Id No:	Not reported
Waste Management Uit Name:	Not reported
File Name:	Active Open

CERS:

Name:	EXXON 7-0107 (FORMER)
Address:	310 EAST SAN BRUNO AVENUE
City,State,Zip:	SAN BRUNO, CA 94066
Site ID:	903975
CERS ID:	T0608100207
CERS Description:	Leaking Underground Storage Tank Cleanup Site

Affiliation:

Affiliation Type Desc:	Regional Board Caseworker
Entity Name:	Regional Water Board - SAN FRANCISCO BAY RWQCB (REGION 2)
Entity Title:	Not reported
Affiliation Address:	1515 CLAY ST SUITE 1400
Affiliation City:	OAKLAND
Affiliation State:	CA
Affiliation Country:	Not reported
Affiliation Zip:	Not reported
Affiliation Phone:	,

Affiliation Type Desc:	Local Agency Caseworker
Entity Name:	JACOB MADDEN - SAN MATEO COUNTY LOP
Entity Title:	Not reported
Affiliation Address:	2000 ALAMEDA DE LAS PULGAS, Suite 100
Affiliation City:	SAN MATEO
Affiliation State:	CA
Affiliation Country:	Not reported
Affiliation Zip:	Not reported
Affiliation Phone:	6503995959,

BE598 **EXXON 7-0107 (FORMER)** **UST FINDER RELEASE** **1028954957**
SE **310 EAST SAN BRUNO AVENUE** **N/A**
1/4-1/2 **SAN BRUNO, CA 94066**
0.380 mi.
2005 ft. **Site 4 of 4 in cluster BE**

Relative: **Lower**
Actual: **14 ft.**

UST FINDER RELEASE:

Object ID:	38479
Facility ID:	Not reported
Lust ID:	CAT0608100207
Name:	EXXON 7-0107 (FORMER)
Address:	310 EAST SAN BRUNO AVENUE
City,State,Zip:	SAN BRUNO, CA 94066
Address Match Type:	PointAddress
Reported Date:	Not reported
Status:	No Further Action
Substance:	Not reported
Population within 1500ft:	3729
Domestic Wells within 1500ft:	0
Land Use:	Developed, High Intensity
Within SPA:	No
SPA PWS Facility ID:	Not reported
SPA Water Type:	Not reported
SPA Facility Type:	Not reported
SPA HUC12:	Not reported
Within WHPA:	Yes
WHPA PWS Facility ID:	CA4110023_9990
WHPA Water Type:	GW - Ground water
WHPA Facility Type:	WL - Well
WHPA HUC12:	180500040903
Within 100yr Floodplain:	No
Tribe:	Not reported
EPA Region:	9
NFA Letter 1:	Not reported
NFA Letter 2:	Not reported
NFA Letter 3:	Not reported
NFA Letter 4:	Not reported
Closed With Residual Contaminate:	Not reported
Coordinate Source:	Geocode
X Coord:	-122.41007
Y Coord:	37.6308100000001
Latitude:	37.6308099999999
Longitude:	-122.41007

BF599 **REICHOLD CHEMICALS, INC** **RESPONSE** **S101482205**
NNE **120 SOUTH LINDEN** **ENVIROSTOR** **N/A**
1/4-1/2 **S SAN FRANCISCO, CA 94080** **HIST Cal-Sites**
0.380 mi.
2008 ft. **Site 1 of 6 in cluster BF**

Relative: **Lower**
Actual: **21 ft.**

RESPONSE:

Name:	REICHOLD CHEMICALS, INC
Address:	120 SOUTH LINDEN
City,State,Zip:	S SAN FRANCISCO, CA 94080
Facility ID:	41280096
Site Type:	State Response
Site Type Detail:	State Response or NPL
Acres:	0.5
National Priorities List:	NO
Cleanup Oversight Agencies:	HWMP

REICHOLD CHEMICALS, INC (Continued) **S101482205**

Lead Agency Description:	DTSC - Hazardous Waste Management Program
Project Manager:	Not reported
Supervisor:	* Mark Piros
Division Branch:	Cleanup Berkeley
Site Code:	Not reported
Site Mgmt. Req.:	NONE SPECIFIED
Assembly:	21
Senate:	13
Special Program Status:	Not reported
Status:	Certified
Status Date:	08/01/1986
Restricted Use:	NO
Funding:	Responsible Party
Latitude:	37.64568
Longitude:	-122.4137
APN:	014211050
Past Use:	PAINT MANUFACTURING
Potential COC :	Phenol
Confirmed COC:	30451-NO No Contaminants found
Potential Description:	CSS
Alias Name:	014211050
Alias Type:	APN
Alias Name:	110033606471
Alias Type:	EPA (FRS #)
Alias Name:	41280096
Alias Type:	Envirostor ID Number

Completed Info:

Completed Area Name:	PROJECT WIDE
Completed Sub Area Name:	Not reported
Completed Document Type:	Certification
Completed Date:	08/01/1986
Comments:	Certified Site.

Completed Area Name:	PROJECT WIDE
Completed Sub Area Name:	Not reported
Completed Document Type:	* Discovery
Completed Date:	08/01/1980
Comments:	Site Discovery. Facility was identified during a drive-by.

Completed Area Name:	PROJECT WIDE
Completed Sub Area Name:	Not reported
Completed Document Type:	Site Screening
Completed Date:	02/06/2003
Comments:	No existing evidence of release of hazardous substances found and site screening recommended no further action.

Future Area Name:	Not reported
Future Sub Area Name:	Not reported
Future Document Type:	Not reported
Future Due Date:	Not reported
Schedule Area Name:	Not reported
Schedule Sub Area Name:	Not reported
Schedule Document Type:	Not reported
Schedule Due Date:	Not reported
Schedule Revised Date:	Not reported

REICHOLD CHEMICALS, INC (Continued) **S101482205**

ENVIROSTOR:

Name:	REICHOLD CHEMICALS, INC
Address:	120 SOUTH LINDEN
City,State,Zip:	S SAN FRANCISCO, CA 94080
Facility ID:	41280096
Status:	Certified
Status Date:	08/01/1986
Site Code:	Not reported
Site Type:	State Response
Site Type Detailed:	State Response or NPL
Acres:	0.5
NPL:	NO
Regulatory Agencies:	HWMP
Lead Agency:	HWMP
Program Manager:	Not reported
Supervisor:	* Mark Piros
Division Branch:	Cleanup Berkeley
Assembly:	21
Senate:	13
Special Program:	Not reported
Restricted Use:	NO
Site Mgmt Req:	NONE SPECIFIED
Funding:	Responsible Party
Latitude:	37.64568
Longitude:	-122.4137
APN:	014211050
Past Use:	PAINT MANUFACTURING
Potential COC:	Phenol
Confirmed COC:	30451-NO No Contaminants found
Potential Description:	CSS
Alias Name:	014211050
Alias Type:	APN
Alias Name:	110033606471
Alias Type:	EPA (FRS #)
Alias Name:	41280096
Alias Type:	Envirostor ID Number

Completed Info:

Completed Area Name:	PROJECT WIDE
Completed Sub Area Name:	Not reported
Completed Document Type:	Certification
Completed Date:	08/01/1986
Comments:	Certified Site.
Completed Area Name:	PROJECT WIDE
Completed Sub Area Name:	Not reported
Completed Document Type:	* Discovery
Completed Date:	08/01/1980
Comments:	Site Discovery. Facility was identified during a drive-by.
Completed Area Name:	PROJECT WIDE
Completed Sub Area Name:	Not reported
Completed Document Type:	Site Screening
Completed Date:	02/06/2003
Comments:	No existing evidence of release of hazardous substances found and site screening recommended no further action.

REICHOLD CHEMICALS, INC (Continued) **S101482205**

Future Area Name: Not reported
Future Sub Area Name: Not reported
Future Document Type: Not reported
Future Due Date: Not reported
Schedule Area Name: Not reported
Schedule Sub Area Name: Not reported
Schedule Document Type: Not reported
Schedule Due Date: Not reported
Schedule Revised Date: Not reported

Calsite:
Name: REICHOLD CHEMICALS, INC
Address: 120 SOUTH LINDEN
City: S SAN FRANCISCO
Region: BERKELEY
Facility ID: 41280096
Facility Type: RP
Type: RESPONSIBLE PARTY
Branch: NC
Branch Name: NORTH COAST
File Name: Not reported
State Senate District: 08011986
Status: CERTIFIED AS HAVING BEEN REMEDIED SATISFACTORILY UNDER DTSC OVERSIGHT
Status Name: CERTIFIED
Lead Agency: N/A
NPL: Not reported
SIC Code: 28
SIC Name: MANU - CHEMICALS & ALLIED PRODUCTS
Access: Not reported
Cortese: Not reported
Hazardous Ranking Score: Not reported
Date Site Hazard Ranked: Not reported
Groundwater Contamination: Not reported
Staff Member Responsible for Site: GWHITE
Supervisor Responsible for Site: Not reported
Region Water Control Board: Not reported
Region Water Control Board Name: Not reported
Lat/Long Direction: Not reported
Lat/Long (dms): 0 0 0 / 0 0 0
Lat/long Method: Not reported
Lat/Long Description: Not reported
State Assembly District Code: 19
State Senate District Code: 08
Facility ID: 41280096
Activity: DISC
Activity Name: DISCOVERY
AWP Code: Not reported
Proposed Budget: 0
AWP Completion Date: Not reported
Revised Due Date: Not reported
Comments Date: 08011980
Est Person-Yrs to complete: 0
Estimated Size: Not reported
Request to Delete Activity: Not reported
Activity Status: CERT
Definition of Status: CERTIFIED
Liquids Removed (Gals): 0

REICHOLD CHEMICALS, INC (Continued) **S101482205**

Liquids Treated (Gals):	0
Action Included Capping:	Not reported
Well Decommissioned:	Not reported
Action Included Fencing:	Not reported
Removal Action Certification:	Not reported
Activity Comments:	Not reported
For Commercial Reuse:	0
For Industrial Reuse:	0
For Residential Reuse:	0
Unknown Type:	0
Facility ID:	41280096
Activity:	CERT
Activity Name:	CERTIFICATION
AWP Code:	Not reported
Proposed Budget:	0
AWP Completion Date:	Not reported
Revised Due Date:	Not reported
Comments Date:	08011986
Est Person-Yrs to complete:	0
Estimated Size:	Not reported
Request to Delete Activity:	Not reported
Activity Status:	CERT
Definition of Status:	CERTIFIED
Liquids Removed (Gals):	0
Liquids Treated (Gals):	0
Action Included Capping:	Not reported
Well Decommissioned:	Not reported
Action Included Fencing:	Not reported
Removal Action Certification:	Not reported
Activity Comments:	Not reported
For Commercial Reuse:	0
For Industrial Reuse:	0
For Residential Reuse:	0
Unknown Type:	0
Alternate Address:	120 SOUTH LINDEN
Alternate City,St,Zip:	S SAN FRANCISCO, CA 94080
Background Info:	The Site is bounded to the north by Victory Avenue, to the south by Tanforan Avenue, to the east by railroad tracks, and to the west by South Maple Avenue. The site is comprised of a building and a warehouse, which is used for automotive storage. Areas around the buildings are paved or landscaped. The site is located in an industrial area and is adjacent to a tire company. Joseph W. Welch & Investors purchased the site in 1984. The site is now zoned for light industrial use. The property is currently occupied by a number of different tenants, including music studios, auto repair shops and restoration facilities. The Reichold Chemical site is a registered historical landmark by San Mateo County. From 1937 to 1984, Reichhold Chemicals Inc. owned and operated the site. Reichold manufactured paint products using emulsion, phenol, alkyd, and urea resins.
Comments Date:	01161981
Comments:	Facility drive-by. No evidence of waste.
Comments Date:	02092003
Comments:	Site screening conducted which confirmed that no further action
Comments Date:	02092003
Comments:	is needed at the site. According to the Hazardous Waste
Comments Date:	02092003

REICHOLD CHEMICALS, INC (Continued) **S101482205**

Comments:	Management Operation Plan prepared in 1983, the waste generated
Comments Date:	02092003
Comments:	at the facility, including paint resin and thinner was placed in
Comments Date:	02092003
Comments:	55-gallon drums, for shipment to Class I or II landfills. At
Comments Date:	02092003
Comments:	the time of closure, all hazardous wastes were transported
Comments Date:	02092003
Comments:	offsite for disposal at facilities in Benicia and Kettleman
Comments Date:	02092003
Comments:	Hills, California. The tanks and containers were decontaminated
Comments Date:	02092003
Comments:	before shipment. In April 1984, composite wipe samples were
Comments Date:	02092003
Comments:	collected in the drum storage area and analyzed for
Comments Date:	02092003
Comments:	polychlorinated biphenyls (PCBs), acids, and base compounds.
Comments Date:	02092003
Comments:	PCBs were found at a concentration less than 0.01 milligram/100
Comments Date:	02092003
Comments:	square centimeters, which is less than the 0.1 milligram/100
Comments Date:	02092003
Comments:	square centimeters clean-up level for high-contact
Comments Date:	02092003
Comments:	residential/commercial surfaces specified by Title 40 Code of
Comments Date:	02092003
Comments:	Federal Regulations, Part 761. In December 1984, wipe sampling
Comments Date:	02092003
Comments:	was performed on the asphalt and cement pads for PCBs, acids,
Comments Date:	02092003
Comments:	and base compounds. The results were all non-detect. In
Comments Date:	02092003
Comments:	February 1985, the site was officially closed with oversight
Comments Date:	02092003
Comments:	from the Department of Health Services (DHS), Toxic Substances
Comments Date:	02092003
Comments:	Control Division, predecessor to DTSC.
Comments Date:	08011980
Comments:	Site Discovery. Facility was identified during a drive-by.
Comments Date:	08011986
Comments:	Certified Site.
Comments Date:	08191991
Comments:	Records Search: Site Certified in August 1986.
ID Name:	Not reported
ID Value:	Not reported
Alternate Name:	REICHOLD CHEMICALS, INC
Alternate Name:	Not reported
Special Programs Code:	Not reported
Special Programs Name:	Not reported

BF600 **PRESSURE GROUT COMPANY** **UST FINDER RELEASE** **1029093222**
NNE **125 SOUTH LINDEN AVENUE** **N/A**
1/4-1/2 **SOUTH SAN FRANCISCO, CA 94080**
0.387 mi.
2041 ft. **Site 2 of 6 in cluster BF**

Relative: **Lower**
Actual: **21 ft.**

UST FINDER RELEASE:

Object ID:	38297
Facility ID:	Not reported
Lust ID:	CAT0608100406
Name:	PRESSURE GROUT COMPANY
Address:	125 SOUTH LINDEN AVENUE
City,State,Zip:	SOUTH SAN FRANCISCO, CA 94080
Address Match Type:	PointAddress
Reported Date:	Not reported
Status:	No Further Action
Substance:	Not reported
Population within 1500ft:	0
Domestic Wells within 1500ft:	0
Land Use:	Developed, High Intensity
Within SPA:	No
SPA PWS Facility ID:	Not reported
SPA Water Type:	Not reported
SPA Facility Type:	Not reported
SPA HUC12:	Not reported
Within WHPA:	Yes
WHPA PWS Facility ID:	CA4110009_10185
WHPA Water Type:	GW - Ground water
WHPA Facility Type:	WL - Well
WHPA HUC12:	180500040903
Within 100yr Floodplain:	No
Tribe:	Not reported
EPA Region:	9
NFA Letter 1:	Not reported
NFA Letter 2:	Not reported
NFA Letter 3:	Not reported
NFA Letter 4:	Not reported
Closed With Residual Contaminate:	Not reported
Coordinate Source:	Geocode
X Coord:	-122.41366
Y Coord:	37.64498
Latitude:	37.6449799999999
Longitude:	-122.413659999999

BF601 **PRESSURE GROUT COMPANY** **LUST** **S113168783**
NNE **125 S LINDEN AVE** **N/A**
1/4-1/2 **SOUTH SAN FRANCISCO, CA**
0.387 mi.
2041 ft. **Site 3 of 6 in cluster BF**

Relative: **Lower**
Actual: **21 ft.**

SAN MATEO CO. LUST:

Name:	PRESSURE GROUT COMPANY
Address:	125 S LINDEN AVE
City,State,Zip:	SOUTH SAN FRANCISCO, CA
Region:	SAN MATEO
Facility ID:	550066
Facility Status:	9- Case Closed
Global ID:	T0608100406
APN Number:	014212040
Case Type:	SOUTH SAN FRANCISCO, CA

PRESSURE GROUT COMPANY (Continued) **S113168783**

EDR Link ID: SOUTH SAN FRANCISCO, CA

BF602 **PRESSURE GROUT COMPANY** **LUST** **S110060821**
NNE **125 SOUTH LINDEN AVENUE** **Cortese** **N/A**
1/4-1/2 **SOUTH SAN FRANCISCO, CA 94080** **HIST CORTESE**
0.387 mi. **CERS**
2041 ft. **Site 4 of 6 in cluster BF**

Relative:
Lower

Actual:
21 ft.

LUST:

Name:	PRESSURE GROUT COMPANY
Address:	125 SOUTH LINDEN AVENUE
City,State,Zip:	SOUTH SAN FRANCISCO, CA 94080
Lead Agency:	SAN MATEO COUNTY LOP
Case Type:	LUST Cleanup Site

Geo Track:

Global Id:	T0608100406
Latitude:	37.653122
Longitude:	-122.411024
Status:	Completed - Case Closed
Status Date:	08/09/1993
Case Worker:	JM
RB Case Number:	41-0427
Local Agency:	SAN MATEO COUNTY LOP
File Location:	Local Agency
Local Case Number:	550066
Potential Media Affect:	Other Groundwater (uses other than drinking water)
Potential Contaminants of Concern:	Gasoline
EPA Region:	9
Coordinate Source:	* Historical Geocode - Exact Address Match
Cuf Case:	YES
Quantity Released Gallons:	0
Begin Date:	03/14/1990
Leak Reported Date:	05/30/1990
How Discovered:	Other Means
How Discovered Description:	Not reported
Discharge Source:	Not reported
Discharge Cause:	Not reported
Stop Method:	Other Means
Stop Description:	Not reported
No Further Action Date:	08/09/1993
CA Water Watershed Name:	South Bay - San Mateo Bayside (204.40)
Dwr Groundwater Subbasin Name:	Westside (2-035)
Disadvantaged Community:	Not reported
CA Enviroscreen 3 Score:	61-65%
CA Enviroscreen 4 Score:	70-75%
Military DOD Site:	No
Facility Project Subtype:	Not reported
RWQCB Region:	SAN FRANCISCO BAY RWQCB (REGION 2)
Site History:	Not reported

LUST:

Global Id:	T0608100406
Contact Type:	Local Agency Caseworker - Primary Caseworker
Contact Name:	JACOB MADDEN
Organization Name:	SAN MATEO COUNTY LOP
Address:	2000 ALAMEDA DE LAS PULGAS, Suite 100
City:	SAN MATEO

PRESSURE GROUT COMPANY (Continued) **S110060821**

Email: jmadden@smcgov.org
Phone Number: 6503995959

Global Id: T0608100406
Contact Type: Regional Board Caseworker
Contact Name: Regional Water Board
Organization Name: SAN FRANCISCO BAY RWQCB (REGION 2)
Address: 1515 CLAY ST SUITE 1400
City: OAKLAND
Email: Not reported
Phone Number: Not reported

Global Id: T0608100406
Contact Type: Regional Board Caseworker
Contact Name: UUU
Organization Name: SAN FRANCISCO BAY RWQCB (REGION 2)
Address: 1515 CLAY ST SUITE 1400
City: OAKLAND
Email: Not reported
Phone Number: Not reported

LUST:
Global Id: T0608100406
Action Type: ENFORCEMENT
Date: 11/01/2006
Action: Technical Correspondence / Assistance / Other

Global Id: T0608100406
Action Type: ENFORCEMENT
Date: 11/01/2006
Action: Technical Correspondence / Assistance / Other

Global Id: T0608100406
Action Type: ENFORCEMENT
Date: 11/01/2006
Action: Technical Correspondence / Assistance / Other

Global Id: T0608100406
Action Type: ENFORCEMENT
Date: 11/01/2006
Action: Technical Correspondence / Assistance / Other

Global Id: T0608100406
Action Type: Other
Date: 05/30/1990
Action: Leak Discovery

Global Id: T0608100406
Action Type: Other
Date: 05/30/1990
Action: Leak Reported

Global Id: T0608100406
Action Type: ENFORCEMENT
Date: 03/14/1990
Action: Notice of Responsibility - #1

PRESSURE GROUT COMPANY (Continued) **S110060821**

Global Id: T0608100406
Action Type: ENFORCEMENT
Date: 11/01/2006
Action: Technical Correspondence / Assistance / Other

Global Id: T0608100406
Action Type: RESPONSE
Date: 11/01/2006
Action: Other Report / Document

LUST:
Global Id: T0608100406
Status: Open - Case Begin Date
Status Date: 03/14/1990

Global Id: T0608100406
Status: Completed - Case Closed
Status Date: 08/09/1993

CORTESE:
Name: PRESSURE GROUT COMPANY
Address: 125 SOUTH LINDEN AVENUE
City,State,Zip: SOUTH SAN FRANCISCO, CA 94080
Region: CORTESE
Envirostor Id: Not reported
Global ID: T0608100406
Site/Facility Type: LUST CLEANUP SITE
Cleanup Status: COMPLETED - CASE CLOSED
Status Date: Not reported
Site Code: Not reported
Latitude: Not reported
Longitude: Not reported
Owner: Not reported
Enf Type: Not reported
Swat R: Not reported
Flag: active
Order No: Not reported
Waste Discharge System No: Not reported
Effective Date: Not reported
Region 2: Not reported
WID Id: Not reported
Solid Waste Id No: Not reported
Waste Management Uit Name: Not reported
File Name: Active Open

HIST CORTESE:
edr_fname: PRESSURE GROUT COMPANY
edr_fadd1: 125 LINDEN
City,State,Zip: SOUTH SAN FRANCISCO, CA
Region: CORTESE
Facility County Code: 41
Reg By: LTNKA
Reg Id: 41-0427

PRESSURE GROUT COMPANY (Continued) **S110060821**

CERS:
Name: PRESSURE GROUT COMPANY
Address: 125 SOUTH LINDEN AVENUE
City,State,Zip: SOUTH SAN FRANCISCO, CA 94080
Site ID: 897008
CERS ID: T0608100406
CERS Description: Leaking Underground Storage Tank Cleanup Site

Affiliation:
Affiliation Type Desc: Local Agency Caseworker
Entity Name: JACOB MADDEN - SAN MATEO COUNTY LOP
Entity Title: Not reported
Affiliation Address: 2000 ALAMEDA DE LAS PULGAS, Suite 100
Affiliation City: SAN MATEO
Affiliation State: CA
Affiliation Country: Not reported
Affiliation Zip: Not reported
Affiliation Phone: 6503995959,

Affiliation Type Desc: Regional Board Caseworker
Entity Name: Regional Water Board - SAN FRANCISCO BAY RWQCB (REGION 2)
Entity Title: Not reported
Affiliation Address: 1515 CLAY ST SUITE 1400
Affiliation City: OAKLAND
Affiliation State: CA
Affiliation Country: Not reported
Affiliation Zip: Not reported
Affiliation Phone: ,

Affiliation Type Desc: Regional Board Caseworker
Entity Name: UUU - SAN FRANCISCO BAY RWQCB (REGION 2)
Entity Title: Not reported
Affiliation Address: 1515 CLAY ST SUITE 1400
Affiliation City: OAKLAND
Affiliation State: CA
Affiliation Country: Not reported
Affiliation Zip: Not reported
Affiliation Phone: ,

---

603 **DELUXE PACKAGES** **RCRA-SQG** **1000428985**
NE **205 SHAW ROAD SOUTH** **CPS-SLIC** **CAD000076570**
1/4-1/2 **SOUTH SAN FRANCISCO, CA 94080** **HIST UST**
0.389 mi. **RAATS**
2054 ft. **FINDS**
ECHO
Relative: Lower **CERS**

Actual: 20 ft.

RCRA Listings:
Date Form Received by Agency: 19960901
Handler Name: Deluxe Packages
Handler Address: 205 Shaw Rd So
Handler City,State,Zip: SOUTH SAN FRANCISCO, CA 94080
EPA ID: CAD000076570
Contact Name: Not reported
Contact Address: Not reported
Contact City,State,Zip: Not reported
Contact Telephone: Not reported

DELUXE PACKAGES (Continued) **1000428985**

Contact Fax:	Not reported
Contact Email:	Not reported
Contact Title:	Not reported
EPA Region:	09
Land Type:	Not reported
Federal Waste Generator Description:	Small Quantity Generator
Non-Notifier:	Not reported
Biennial Report Cycle:	Not reported
Accessibility:	Not reported
Active Site Indicator:	Handler Activities
State District Owner:	Ca
State District:	2
Mailing Address:	P O BOX 2363 205 SHAW ROAD
Mailing City,State,Zip:	SAN FRANCISCO, CA 94080
Owner Name:	Not reported
Owner Type:	Not reported
Operator Name:	Not Required
Operator Type:	Private
Short-Term Generator Activity:	No
Importer Activity:	No
Mixed Waste Generator:	No
Transporter Activity:	No
Transfer Facility Activity:	No
Recycler Activity with Storage:	No
Small Quantity On-Site Burner Exemption:	No
Smelting Melting and Refining Furnace Exemption:	No
Underground Injection Control:	No
Off-Site Waste Receipt:	No
Universal Waste Indicator:	No
Universal Waste Destination Facility:	No
Federal Universal Waste:	No
Active Site State-Reg Handler:	---
Federal Facility Indicator:	Not reported
Hazardous Secondary Material Indicator:	N
Sub-Part K Indicator:	Not reported
2018 GPRA Permit Baseline:	Not on the Baseline
2018 GPRA Renewals Baseline:	Not on the Baseline
202 GPRA Corrective Action Baseline:	No
Subject to Corrective Action Universe:	No
Non-TSDFs Where RCRA CA has Been Imposed Universe:	No
Corrective Action Priority Ranking:	No NCAPS ranking
Environmental Control Indicator:	No
Institutional Control Indicator:	No
Human Exposure Controls Indicator:	N/A
Groundwater Controls Indicator:	N/A
Significant Non-Complier Universe:	No
Unaddressed Significant Non-Complier Universe:	No
Addressed Significant Non-Complier Universe:	No
Significant Non-Complier With a Compliance Schedule Universe:	No
Financial Assurance Required:	Not reported
Handler Date of Last Change:	20020917
Recognized Trader-Importer:	No
Recognized Trader-Exporter:	No
Importer of Spent Lead Acid Batteries:	No
Exporter of Spent Lead Acid Batteries:	No
Recycler Activity Without Storage:	No
Manifest Broker:	No

DELUXE PACKAGES (Continued) **1000428985**

Sub-Part P Indicator: No

Handler - Owner Operator:
Owner/Operator Indicator: Owner
Owner/Operator Name: NOT REQUIRED
Legal Status: Private
Date Became Current: Not reported
Date Ended Current: Not reported
Owner/Operator Address: NOT REQUIRED
Owner/Operator City,State,Zip: NOT REQUIRED, ME 99999
Owner/Operator Telephone: 415-555-1212
Owner/Operator Telephone Ext: Not reported
Owner/Operator Fax: Not reported
Owner/Operator Email: Not reported

Owner/Operator Indicator: Operator
Owner/Operator Name: NOT REQUIRED
Legal Status: Private
Date Became Current: Not reported
Date Ended Current: Not reported
Owner/Operator Address: NOT REQUIRED
Owner/Operator City,State,Zip: NOT REQUIRED, ME 99999
Owner/Operator Telephone: 415-555-1212
Owner/Operator Telephone Ext: Not reported
Owner/Operator Fax: Not reported
Owner/Operator Email: Not reported

Historic Generators:
Receive Date: 19960901
Handler Name: DELUXE PACKAGES
Federal Waste Generator Description: Small Quantity Generator
State District Owner: Ca
Large Quantity Handler of Universal Waste: No
Recognized Trader Importer: No
Recognized Trader Exporter: No
Spent Lead Acid Battery Importer: No
Spent Lead Acid Battery Exporter: No
Current Record: Yes
Non Storage Recycler Activity: Not reported
Electronic Manifest Broker: Not reported

Receive Date: 19800818
Handler Name: DELUXE PACKAGES
Federal Waste Generator Description: Large Quantity Generator
State District Owner: Ca
Large Quantity Handler of Universal Waste: No
Recognized Trader Importer: No
Recognized Trader Exporter: No
Spent Lead Acid Battery Importer: No
Spent Lead Acid Battery Exporter: No
Current Record: No
Non Storage Recycler Activity: Not reported
Electronic Manifest Broker: Not reported

DELUXE PACKAGES (Continued) **1000428985**

List of NAICS Codes and Descriptions:
NAICS Code: 511199
NAICS Description: ALL OTHER PUBLISHERS

Has the Facility Received Notices of Violations:
Found Violation: Yes
Agency Which Determined Violation: EPA
Violation Short Description: LDR - General
Date Violation was Determined: 19900412
Actual Return to Compliance Date: 19950412
Return to Compliance Qualifier: Not Resolved
Violation Responsible Agency: EPA
Scheduled Compliance Date: Not reported
Enforcement Identifier: 002
Date of Enforcement Action: 19900824
Enforcement Responsible Agency: EPA
Enforcement Docket Number: Not reported
Enforcement Attorney: Not reported
Corrective Action Component: No
Appeal Initiated Date: Not reported
Appeal Resolution Date: Not reported
Disposition Status Date: Not reported
Disposition Status: Not reported
Disposition Status Description: Not reported
Consent/Final Order Sequence Number: Not reported
Consent/Final Order Respondent Name: Not reported
Consent/Final Order Lead Agency: Not reported
Enforcement Type: INITIAL 3008(A) COMPLIANCE
Enforcement Responsible Person: R9EPA
Enforcement Responsible Sub-Organization: Not reported
SEP Sequence Number: Not reported
SEP Expenditure Amount: Not reported
SEP Scheduled Completion Date: Not reported
SEP Actual Date: Not reported
SEP Defaulted Date: Not reported
SEP Type: Not reported
SEP Type Description: Not reported
Proposed Amount: 175330
Final Monetary Amount: 175330
Paid Amount: Not reported
Final Count: 1
Final Amount: 175330

Found Violation: Yes
Agency Which Determined Violation: EPA
Violation Short Description: Generators - General
Date Violation was Determined: 19900412
Actual Return to Compliance Date: 19950412
Return to Compliance Qualifier: Not Resolved
Violation Responsible Agency: EPA
Scheduled Compliance Date: Not reported
Enforcement Identifier: 003
Date of Enforcement Action: 19910522
Enforcement Responsible Agency: EPA
Enforcement Docket Number: Not reported
Enforcement Attorney: Not reported

DELUXE PACKAGES (Continued) **1000428985**

Corrective Action Component: No
Appeal Initiated Date: Not reported
Appeal Resolution Date: Not reported
Disposition Status Date: Not reported
Disposition Status: Not reported
Disposition Status Description: Not reported
Consent/Final Order Sequence Number: Not reported
Consent/Final Order Respondent Name: Not reported
Consent/Final Order Lead Agency: Not reported
Enforcement Type: FINAL 3008(A) COMPLIANCE ORDER
Enforcement Responsible Person: R9EPA
Enforcement Responsible Sub-Organization: Not reported
SEP Sequence Number: Not reported
SEP Expenditure Amount: Not reported
SEP Scheduled Completion Date: Not reported
SEP Actual Date: Not reported
SEP Defaulted Date: Not reported
SEP Type: Not reported
SEP Type Description: Not reported
Proposed Amount: Not reported
Final Monetary Amount: Not reported
Paid Amount: Not reported
Final Count: Not reported
Final Amount: Not reported

Found Violation: Yes
Agency Which Determined Violation: EPA
Violation Short Description: LDR - General
Date Violation was Determined: 19900412
Actual Return to Compliance Date: 19950412
Return to Compliance Qualifier: Not Resolved
Violation Responsible Agency: EPA
Scheduled Compliance Date: Not reported
Enforcement Identifier: 001
Date of Enforcement Action: 19900613
Enforcement Responsible Agency: EPA
Enforcement Docket Number: Not reported
Enforcement Attorney: Not reported
Corrective Action Component: No
Appeal Initiated Date: Not reported
Appeal Resolution Date: Not reported
Disposition Status Date: Not reported
Disposition Status: Not reported
Disposition Status Description: Not reported
Consent/Final Order Sequence Number: Not reported
Consent/Final Order Respondent Name: Not reported
Consent/Final Order Lead Agency: Not reported
Enforcement Type: WRITTEN INFORMAL
Enforcement Responsible Person: R9EPA
Enforcement Responsible Sub-Organization: Not reported
SEP Sequence Number: Not reported
SEP Expenditure Amount: Not reported
SEP Scheduled Completion Date: Not reported
SEP Actual Date: Not reported
SEP Defaulted Date: Not reported
SEP Type: Not reported
SEP Type Description: Not reported

DELUXE PACKAGES (Continued) **1000428985**

Proposed Amount:	Not reported
Final Monetary Amount:	Not reported
Paid Amount:	Not reported
Final Count:	Not reported
Final Amount:	Not reported
Found Violation:	Yes
Agency Which Determined Violation:	State
Violation Short Description:	Generators - General
Date Violation was Determined:	19860515
Actual Return to Compliance Date:	19900412
Return to Compliance Qualifier:	Unverifiable
Violation Responsible Agency:	State
Scheduled Compliance Date:	Not reported
Enforcement Identifier:	Not reported
Date of Enforcement Action:	Not reported
Enforcement Responsible Agency:	Not reported
Enforcement Docket Number:	Not reported
Enforcement Attorney:	Not reported
Corrective Action Component:	Not reported
Appeal Initiated Date:	Not reported
Appeal Resolution Date:	Not reported
Disposition Status Date:	Not reported
Disposition Status:	Not reported
Disposition Status Description:	Not reported
Consent/Final Order Sequence Number:	Not reported
Consent/Final Order Respondent Name:	Not reported
Consent/Final Order Lead Agency:	Not reported
Enforcement Type:	Not reported
Enforcement Responsible Person:	Not reported
Enforcement Responsible Sub-Organization:	Not reported
SEP Sequence Number:	Not reported
SEP Expenditure Amount:	Not reported
SEP Scheduled Completion Date:	Not reported
SEP Actual Date:	Not reported
SEP Defaulted Date:	Not reported
SEP Type:	Not reported
SEP Type Description:	Not reported
Proposed Amount:	Not reported
Final Monetary Amount:	Not reported
Paid Amount:	Not reported
Final Count:	Not reported
Final Amount:	Not reported
Found Violation:	Yes
Agency Which Determined Violation:	EPA
Violation Short Description:	Generators - General
Date Violation was Determined:	19900412
Actual Return to Compliance Date:	19950412
Return to Compliance Qualifier:	Not Resolved
Violation Responsible Agency:	EPA
Scheduled Compliance Date:	Not reported
Enforcement Identifier:	001
Date of Enforcement Action:	19900613
Enforcement Responsible Agency:	EPA
Enforcement Docket Number:	Not reported
Enforcement Attorney:	Not reported

DELUXE PACKAGES (Continued) **1000428985**

Corrective Action Component: No
Appeal Initiated Date: Not reported
Appeal Resolution Date: Not reported
Disposition Status Date: Not reported
Disposition Status: Not reported
Disposition Status Description: Not reported
Consent/Final Order Sequence Number: Not reported
Consent/Final Order Respondent Name: Not reported
Consent/Final Order Lead Agency: Not reported
Enforcement Type: WRITTEN INFORMAL
Enforcement Responsible Person: R9EPA
Enforcement Responsible Sub-Organization: Not reported
SEP Sequence Number: Not reported
SEP Expenditure Amount: Not reported
SEP Scheduled Completion Date: Not reported
SEP Actual Date: Not reported
SEP Defaulted Date: Not reported
SEP Type: Not reported
SEP Type Description: Not reported
Proposed Amount: Not reported
Final Monetary Amount: Not reported
Paid Amount: Not reported
Final Count: Not reported
Final Amount: Not reported

Found Violation: Yes
Agency Which Determined Violation: EPA
Violation Short Description: Generators - General
Date Violation was Determined: 19900412
Actual Return to Compliance Date: 19950412
Return to Compliance Qualifier: Not Resolved
Violation Responsible Agency: EPA
Scheduled Compliance Date: Not reported
Enforcement Identifier: 002
Date of Enforcement Action: 19900824
Enforcement Responsible Agency: EPA
Enforcement Docket Number: Not reported
Enforcement Attorney: Not reported
Corrective Action Component: No
Appeal Initiated Date: Not reported
Appeal Resolution Date: Not reported
Disposition Status Date: Not reported
Disposition Status: Not reported
Disposition Status Description: Not reported
Consent/Final Order Sequence Number: Not reported
Consent/Final Order Respondent Name: Not reported
Consent/Final Order Lead Agency: Not reported
Enforcement Type: INITIAL 3008(A) COMPLIANCE
Enforcement Responsible Person: R9EPA
Enforcement Responsible Sub-Organization: Not reported
SEP Sequence Number: Not reported
SEP Expenditure Amount: Not reported
SEP Scheduled Completion Date: Not reported
SEP Actual Date: Not reported
SEP Defaulted Date: Not reported
SEP Type: Not reported
SEP Type Description: Not reported

DELUXE PACKAGES (Continued) **1000428985**

Proposed Amount:	175330
Final Monetary Amount:	175330
Paid Amount:	Not reported
Final Count:	1
Final Amount:	175330
Found Violation:	Yes
Agency Which Determined Violation:	EPA
Violation Short Description:	LDR - General
Date Violation was Determined:	19900412
Actual Return to Compliance Date:	19950412
Return to Compliance Qualifier:	Not Resolved
Violation Responsible Agency:	EPA
Scheduled Compliance Date:	Not reported
Enforcement Identifier:	003
Date of Enforcement Action:	19910522
Enforcement Responsible Agency:	EPA
Enforcement Docket Number:	Not reported
Enforcement Attorney:	Not reported
Corrective Action Component:	No
Appeal Initiated Date:	Not reported
Appeal Resolution Date:	Not reported
Disposition Status Date:	Not reported
Disposition Status:	Not reported
Disposition Status Description:	Not reported
Consent/Final Order Sequence Number:	Not reported
Consent/Final Order Respondent Name:	Not reported
Consent/Final Order Lead Agency:	Not reported
Enforcement Type:	FINAL 3008(A) COMPLIANCE ORDER
Enforcement Responsible Person:	R9EPA
Enforcement Responsible Sub-Organization:	Not reported
SEP Sequence Number:	Not reported
SEP Expenditure Amount:	Not reported
SEP Scheduled Completion Date:	Not reported
SEP Actual Date:	Not reported
SEP Defaulted Date:	Not reported
SEP Type:	Not reported
SEP Type Description:	Not reported
Proposed Amount:	Not reported
Final Monetary Amount:	Not reported
Paid Amount:	Not reported
Final Count:	Not reported
Final Amount:	Not reported

Evaluation Action Summary:

Evaluation Date:	19900412
Evaluation Responsible Agency:	EPA
Found Violation:	Yes
Evaluation Type Description:	COMPLIANCE EVALUATION INSPECTION
Evaluation Responsible Person Identifier:	KBELL
Evaluation Responsible Sub-Organization:	Not reported
Actual Return to Compliance Date:	19950412
Scheduled Compliance Date:	Not reported
Date of Request:	Not reported
Date Response Received:	Not reported
Request Agency:	Not reported
Former Citation:	Not reported

DELUXE PACKAGES (Continued) **1000428985**

Evaluation Date:	19900412
Evaluation Responsible Agency:	EPA
Found Violation:	Yes
Evaluation Type Description:	COMPLIANCE EVALUATION INSPECTION
Evaluation Responsible Person Identifier:	KBELL
Evaluation Responsible Sub-Organization:	Not reported
Actual Return to Compliance Date:	19950412
Scheduled Compliance Date:	Not reported
Date of Request:	Not reported
Date Response Received:	Not reported
Request Agency:	Not reported
Former Citation:	Not reported

Evaluation Date:	19900412
Evaluation Responsible Agency:	EPA
Found Violation:	Yes
Evaluation Type Description:	COMPLIANCE EVALUATION INSPECTION
Evaluation Responsible Person Identifier:	KBELL
Evaluation Responsible Sub-Organization:	Not reported
Actual Return to Compliance Date:	19950412
Scheduled Compliance Date:	Not reported
Date of Request:	Not reported
Date Response Received:	Not reported
Request Agency:	Not reported
Former Citation:	Not reported

Evaluation Date:	19860515
Evaluation Responsible Agency:	State Contractor/Grantee
Found Violation:	Yes
Evaluation Type Description:	COMPLIANCE EVALUATION INSPECTION
Evaluation Responsible Person Identifier:	R9EPA
Evaluation Responsible Sub-Organization:	Not reported
Actual Return to Compliance Date:	19900412
Scheduled Compliance Date:	Not reported
Date of Request:	Not reported
Date Response Received:	Not reported
Request Agency:	Not reported
Former Citation:	Not reported

Evaluation Date:	19900412
Evaluation Responsible Agency:	EPA
Found Violation:	Yes
Evaluation Type Description:	COMPLIANCE EVALUATION INSPECTION
Evaluation Responsible Person Identifier:	KBELL
Evaluation Responsible Sub-Organization:	Not reported
Actual Return to Compliance Date:	19950412
Scheduled Compliance Date:	Not reported
Date of Request:	Not reported
Date Response Received:	Not reported
Request Agency:	Not reported
Former Citation:	Not reported

Evaluation Date:	19900412
Evaluation Responsible Agency:	EPA
Found Violation:	Yes
Evaluation Type Description:	COMPLIANCE EVALUATION INSPECTION
Evaluation Responsible Person Identifier:	KBELL

DELUXE PACKAGES (Continued) **1000428985**

Evaluation Responsible Sub-Organization:	Not reported
Actual Return to Compliance Date:	19950412
Scheduled Compliance Date:	Not reported
Date of Request:	Not reported
Date Response Received:	Not reported
Request Agency:	Not reported
Former Citation:	Not reported

Evaluation Date:	19900412
Evaluation Responsible Agency:	EPA
Found Violation:	Yes
Evaluation Type Description:	COMPLIANCE EVALUATION INSPECTION
Evaluation Responsible Person Identifier:	KBELL
Evaluation Responsible Sub-Organization:	Not reported
Actual Return to Compliance Date:	19950412
Scheduled Compliance Date:	Not reported
Date of Request:	Not reported
Date Response Received:	Not reported
Request Agency:	Not reported
Former Citation:	Not reported

SLIC REG 2:

Region:	2
Facility ID:	41S0024
Facility Status:	Leak being confirmed
Date Closed:	Not reported
Local Case #:	Not reported
How Discovered:	Tank Closure
Leak Cause:	UNK
Leak Source:	UNK
Date Confirmed:	8/27/1987
Date Prelim Site Assmnt Workplan Submitted:	Not reported
Date Preliminary Site Assessment Began:	Not reported
Date Pollution Characterization Began:	Not reported
Date Remediation Plan Submitted:	Not reported
Date Remedial Action Underway:	Not reported
Date Post Remedial Action Monitoring Began:	Not reported

CPS-SLIC:

Name:	DELUXE PACKAGES
Address:	205 SHAW RD
City,State,Zip:	SOUTH SAN FRANCISCO, CA 94089
Region:	STATE
Facility Status:	**Open - Inactive**
Status Date:	06/04/2009
Global Id:	T0608191585
Lead Agency:	SAN FRANCISCO BAY RWQCB (REGION 2)
Lead Agency Case Number:	Not reported
Latitude:	37.6417036169721
Longitude:	-122.41057426326
Case Type:	Cleanup Program Site
Case Worker:	UUU
Local Agency:	SAN MATEO COUNTY LOP
RB Case Number:	41S0024
File Location:	Not reported

DELUXE PACKAGES (Continued) **1000428985**

Potential Media Affected:	Soil
Potential Contaminants of Concern:	Alcohols
EPA Region:	9
Coordinate Source:	Google Map Move
Cuf Case:	NO
Quantity Released Gallons:	0
Begin Date:	07/02/1987
Leak Reported Date:	07/02/1987
How Discovered:	Tank Closure
How Discovered Description:	Not reported
Discharge Source:	Other
Discharge Cause:	Unknown
Stop Method:	Not reported
Stop Description:	Not reported
No Further Action Date:	Not reported
CA Water Watershed Name:	South Bay - San Mateo Bayside (204.40)
Dwr Groundwater Subbasin Name:	Westside (2-035)
Disadvantaged Community:	Not reported
CA Enviroscreen 3 Score:	81-85%
CA Enviroscreen 4 Score:	80-85%
Military DOD Site:	No
Facility Project Subtype:	Not reported
RWQCB Region:	SAN FRANCISCO BAY RWQCB (REGION 2)
Site History:	Eight USTs abandoned in place in 1987. Confirmed alcohol release from the USTs. Soil samples contained isopropyl alcohol up to 99 mg/kg and methyl ethyl acetate 81 mg/kg.

Click here to access the California GeoTracker records for this facility:

HIST UST:

Name:	DELUXE PACKAGES
Address:	205 SHAW ROAD
City,State,Zip:	SOUTH SAN FRANCISCO, CA 94080
File Number:	0002f702

URL:

Region:	STATE
Facility ID:	00000000895
Facility Type:	Other
Other Type:	CONVERTER FLEX. PACK
Contact Name:	Not reported
Telephone:	4155833030
Owner Name:	DELUXE PACKAGES
Owner Address:	205 SHAW ROAD
Owner City,St,Zip:	S. SAN FRANCISCO, CA 94080
Total Tanks:	0009
Tank Num:	001
Container Num:	9
Year Installed:	1974
Tank Capacity:	00005000
Tank Used for:	PRODUCT
Type of Fuel:	Not reported
Container Construction Thickness:	Not reported
Leak Detection:	Stock Inventor
Tank Num:	002

DELUXE PACKAGES (Continued) **1000428985**

Container Num:	8
Year Installed:	1974
Tank Capacity:	00005000
Tank Used for:	PRODUCT
Type of Fuel:	Not reported
Container Construction Thickness:	Not reported
Leak Detection:	Stock Inventor
Tank Num:	003
Container Num:	7
Year Installed:	1961
Tank Capacity:	00005000
Tank Used for:	PRODUCT
Type of Fuel:	Not reported
Container Construction Thickness:	Not reported
Leak Detection:	Stock Inventor
Tank Num:	004
Container Num:	6
Year Installed:	1961
Tank Capacity:	00005000
Tank Used for:	PRODUCT
Type of Fuel:	Not reported
Container Construction Thickness:	Not reported
Leak Detection:	Stock Inventor
Tank Num:	005
Container Num:	5
Year Installed:	1961
Tank Capacity:	00005000
Tank Used for:	PRODUCT
Type of Fuel:	Not reported
Container Construction Thickness:	Not reported
Leak Detection:	Stock Inventor
Tank Num:	006
Container Num:	4
Year Installed:	1961
Tank Capacity:	00001000
Tank Used for:	PRODUCT
Type of Fuel:	Not reported
Container Construction Thickness:	Not reported
Leak Detection:	Stock Inventor
Tank Num:	007
Container Num:	3
Year Installed:	1961
Tank Capacity:	00001000
Tank Used for:	PRODUCT
Type of Fuel:	Not reported
Container Construction Thickness:	Not reported
Leak Detection:	Stock Inventor
Tank Num:	008
Container Num:	2
Year Installed:	1961
Tank Capacity:	00001000

DELUXE PACKAGES (Continued) **1000428985**

Tank Used for: PRODUCT
Type of Fuel: Not reported
Container Construction Thickness: Not reported
Leak Detection: Stock Inventor

Tank Num: 009
Container Num: 1
Year Installed: 1961
Tank Capacity: 00001000
Tank Used for: PRODUCT
Type of Fuel: Not reported
Container Construction Thickness: Not reported
Leak Detection: Stock Inventor

Click here for Geo Tracker PDF:

RAATS:

Entry No: 1
Facility ID: CAD000076570
Type: Not reported
Docket No: RCRA-09-90-0004
Region: 09
Issue Date: 05/22/1991
Final Date: 08/24/1990
Status: Consent Agreement/Final Order
Additional: Not reported
Action ID: 481
Action: 3008 (A)
Violation No: Not reported
Viol No Cited: 1 3005
Total No Cited: Not reported
Reg Type: Federal
Prop. Penalty: 167,530.00
Final Penalty: 93,000.00
Total Prop. Penalty: 175,330.00
Comments: Not reported

Entry No: 1
Facility ID: CAD000076570
Type: Not reported
Docket No: RCRA-09-90-0004
Region: 09
Issue Date: 05/22/1991
Final Date: 08/24/1990
Status: Consent Agreement/Final Order
Additional: Not reported
Action ID: 481
Action: 3008 (A)
Violation No: Not reported
Viol No Cited: 2 262.11
Total No Cited: Not reported
Reg Type: CFR
Prop. Penalty: 7,800.00
Final Penalty: 93,000.00
Total Prop. Penalty: 175,330.00
Comments: Not reported

DELUXE PACKAGES (Continued) **1000428985**

Entry No: 1
Facility ID: CAD000076570
Type: Not reported
Docket No: RCRA-09-90-0004
Region: 09
Issue Date: 05/22/1991
Final Date: 08/24/1990
Status: Consent Agreement/Final Order
Additional: Not reported
Action ID: 481
Action: 3008 (A)
Violation No: Not reported
Viol No Cited: 1 3005
Total No Cited: Not reported
Reg Type: Federal
Prop. Penalty: 167,530.00
Final Penalty: 93,000.00
Total Prop. Penalty: 175,330.00
Comments: Not reported

Entry No: 1
Facility ID: CAD000076570
Type: Not reported
Docket No: RCRA-09-90-0004
Region: 09
Issue Date: 05/22/1991
Final Date: 08/24/1990
Status: Consent Agreement/Final Order
Additional: Not reported
Action ID: 481
Action: 3008 (A)
Violation No: Not reported
Viol No Cited: 2 262.11
Total No Cited: Not reported
Reg Type: CFR
Prop. Penalty: 7,800.00
Final Penalty: 93,000.00
Total Prop. Penalty: 175,330.00
Comments: Not reported

FINDS:
Registry ID: 110008259231

Click Here for FRS Facility Detail Report:

Environmental Interest/Information System:
The Resource Conservation and Recovery Act Information System (RCRAInfo) is EPA's comprehensive information system in support of the Resource Conservation and Recovery Act (RCRA) of 1976 and the Hazardous and Solid Waste Amendments (HSWA) of 1984. It tracks many types of information about generators, transporters, treaters, storers, and disposers of hazardous waste.
The California Environmental Protection Agency (CalEPA) has recently implemented a new data warehouse system (nSite). This data warehouse combines and merges facility and site information from five different systems managed within CalEPA. The five systems are: California Environmental Reporting System (CERS),EnviroStor, GeoTracker,

DELUXE PACKAGES (Continued) **1000428985**

California Integrated Water Quality System (CIWQS), andToxic Release Inventory (TRI).

Click this hyperlink while viewing on your computer to access additional FINDS: detail in the EDR Site Report.

ECHO:
- Envid: 1000428985
- Registry ID: 110008259231

DFR URL:
- Name: DELUXE PACKAGES
- Address: 205 SHAW RD SO
- City,State,Zip: SOUTH SAN FRANCISCO, CA 94080

CERS:
- Name: DELUXE PACKAGES
- Address: 205 SHAW RD
- City,State,Zip: SOUTH SAN FRANCISCO, CA 94089
- Site ID: 877013
- CERS ID: T0608191585
- CERS Description: Cleanup Program Site

Affiliation:
- Affiliation Type Desc: Local Agency Caseworker
- Entity Name: JACOB MADDEN - SAN MATEO COUNTY LOP
- Entity Title: Not reported
- Affiliation Address: 2000 ALAMEDA DE LAS PULGAS, Suite 100
- Affiliation City: SAN MATEO
- Affiliation State: CA
- Affiliation Country: Not reported
- Affiliation Zip: Not reported
- Affiliation Phone: 6503995959,

- Affiliation Type Desc: Regional Board Caseworker
- Entity Name: Regional Water Board - SAN FRANCISCO BAY RWQCB (REGION 2)
- Entity Title: Not reported
- Affiliation Address: 1515 CLAY ST SUITE 1400
- Affiliation City: OAKLAND
- Affiliation State: CA
- Affiliation Country: Not reported
- Affiliation Zip: Not reported
- Affiliation Phone: ,

BA604 **SHELL OIL CO** **LUST** **1000288561**
SSE **798 EL CAMINO** **RCRA NonGen / NLR** **CAD981400658**
1/4-1/2 **SAN BRUNO, CA 94066** **FINDS**
0.391 mi. **ECHO**
2064 ft. **Site 9 of 11 in cluster BA** **HIST CORTESE**

Relative:
Lower

Actual:
43 ft.

LUST REG 2:
- Region: 2
- Facility Id: Not reported
- Facility Status: Pollution Characterization
- Case Number: 880015
- How Discovered: Tank Closure
- Leak Cause: Unknown

SHELL OIL CO (Continued) **1000288561**

Leak Source: Unknown
Date Leak Confirmed: Not reported
Oversight Program: LUST
Prelim. Site Assesment Wokplan Submitted: Not reported
Preliminary Site Assesment Began: Not reported
Pollution Characterization Began: 7/1/1989
Pollution Remediation Plan Submitted: Not reported
Date Remediation Action Underway: Not reported
Date Post Remedial Action Monitoring Began: Not reported

RCRA Listings:

Date Form Received by Agency:	20170403
Handler Name:	Shell Oil Co
Handler Address:	798 El Camino
Handler City,State,Zip:	SAN BRUNO, CA 94066
EPA ID:	CAD981400658
Contact Name:	SONDRA BIENVENU
Contact Address:	P O BOX 4453
Contact City,State,Zip:	HOUSTON, TX 77210-4453
Contact Telephone:	713-241-2258
Contact Fax:	Not reported
Contact Email:	Not reported
Contact Title:	Not reported
EPA Region:	09
Land Type:	Private
Federal Waste Generator Description:	Not a generator, verified
Non-Notifier:	Not reported
Biennial Report Cycle:	Not reported
Accessibility:	Not reported
Active Site Indicator:	Not reported
State District Owner:	Not reported
State District:	Not reported
Mailing Address:	P O BOX 4453
Mailing City,State,Zip:	HOUSTON, TX 77210-4453
Owner Name:	Equilon Enterprises Llc
Owner Type:	Private
Operator Name:	Adam Estes
Operator Type:	Private
Short-Term Generator Activity:	No
Importer Activity:	No
Mixed Waste Generator:	No
Transporter Activity:	No
Transfer Facility Activity:	No
Recycler Activity with Storage:	No
Small Quantity On-Site Burner Exemption:	No
Smelting Melting and Refining Furnace Exemption:	No
Underground Injection Control:	No
Off-Site Waste Receipt:	No
Universal Waste Indicator:	No
Universal Waste Destination Facility:	No
Federal Universal Waste:	No
Active Site State-Reg Handler:	---
Federal Facility Indicator:	Not reported
Hazardous Secondary Material Indicator:	N
Sub-Part K Indicator:	Not reported
2018 GPRA Permit Baseline:	Not on the Baseline
2018 GPRA Renewals Baseline:	Not on the Baseline

SHELL OIL CO (Continued) **1000288561**

202 GPRA Corrective Action Baseline:	No
Subject to Corrective Action Universe:	No
Non-TSDFs Where RCRA CA has Been Imposed Universe:	No
Corrective Action Priority Ranking:	No NCAPS ranking
Environmental Control Indicator:	No
Institutional Control Indicator:	No
Human Exposure Controls Indicator:	N/A
Groundwater Controls Indicator:	N/A
Significant Non-Complier Universe:	No
Unaddressed Significant Non-Complier Universe:	No
Addressed Significant Non-Complier Universe:	No
Significant Non-Complier With a Compliance Schedule Universe:	No
Financial Assurance Required:	Not reported
Handler Date of Last Change:	20170413
Recognized Trader-Importer:	No
Recognized Trader-Exporter:	No
Importer of Spent Lead Acid Batteries:	No
Exporter of Spent Lead Acid Batteries:	No
Recycler Activity Without Storage:	No
Manifest Broker:	No
Sub-Part P Indicator:	No

Hazardous Waste Summary:

Waste Code:	D001
Waste Description:	Ignitable Waste
Waste Code:	D018
Waste Description:	Benzene

Handler - Owner Operator:

Owner/Operator Indicator:	Operator
Owner/Operator Name: ADAM ESTES	
Legal Status:	Private
Date Became Current:	20170302
Date Ended Current:	Not reported
Owner/Operator Address:	Not reported
Owner/Operator City,State,Zip:	Not reported
Owner/Operator Telephone:	Not reported
Owner/Operator Telephone Ext:	Not reported
Owner/Operator Fax:	Not reported
Owner/Operator Email:	Not reported
Owner/Operator Indicator:	Operator
Owner/Operator Name: NOT REQUIRED	
Legal Status:	Private
Date Became Current:	Not reported
Date Ended Current:	Not reported
Owner/Operator Address:	NOT REQUIRED
Owner/Operator City,State,Zip:	NOT REQUIRED, ME 99999
Owner/Operator Telephone:	415-555-1212
Owner/Operator Telephone Ext:	Not reported
Owner/Operator Fax:	Not reported
Owner/Operator Email:	Not reported
Owner/Operator Indicator:	Owner

SHELL OIL CO (Continued) **1000288561**

Owner/Operator Name: EQUILON ENTERPRISES LLC
Legal Status: Private
Date Became Current: Not reported
Date Ended Current: Not reported
Owner/Operator Address: P O BOX 4453
Owner/Operator City,State,Zip: HOUSTON, TX 77210-4453
Owner/Operator Telephone: 713-241-2258
Owner/Operator Telephone Ext: Not reported
Owner/Operator Fax: Not reported
Owner/Operator Email: Not reported

Owner/Operator Indicator: Owner
Owner/Operator Name: EQUILON ENTERPRISES LLC
Legal Status: Private
Date Became Current: Not reported
Date Ended Current: Not reported
Owner/Operator Address: P O BOX 4453
Owner/Operator City,State,Zip: HOUSTON, TX 77210-4453
Owner/Operator Telephone: 713-241-2258
Owner/Operator Telephone Ext: Not reported
Owner/Operator Fax: Not reported
Owner/Operator Email: Not reported

Historic Generators:
Receive Date: 19960901
Handler Name: SHELL OIL CO
Federal Waste Generator Description: Small Quantity Generator
State District Owner: Not reported
Large Quantity Handler of Universal Waste: No
Recognized Trader Importer: No
Recognized Trader Exporter: No
Spent Lead Acid Battery Importer: No
Spent Lead Acid Battery Exporter: No
Current Record: No
Non Storage Recycler Activity: Not reported
Electronic Manifest Broker: Not reported

Receive Date: 19980408
Handler Name: SHELL OIL CO
Federal Waste Generator Description: Small Quantity Generator
State District Owner: Not reported
Large Quantity Handler of Universal Waste: No
Recognized Trader Importer: No
Recognized Trader Exporter: No
Spent Lead Acid Battery Importer: No
Spent Lead Acid Battery Exporter: No
Current Record: No
Non Storage Recycler Activity: Not reported
Electronic Manifest Broker: Not reported

Receive Date: 20170403
Handler Name: SHELL OIL CO
Federal Waste Generator Description: Not a generator, verified
State District Owner: Not reported
Large Quantity Handler of Universal Waste: No
Recognized Trader Importer: No
Recognized Trader Exporter: No

SHELL OIL CO (Continued) **1000288561**

Spent Lead Acid Battery Importer: No
Spent Lead Acid Battery Exporter: No
Current Record: Yes
Non Storage Recycler Activity: Not reported
Electronic Manifest Broker: Not reported

Receive Date: 19900413
Handler Name: SHELL OIL CO 204-6750-0409
Federal Waste Generator Description: Large Quantity Generator
State District Owner: Not reported
Large Quantity Handler of Universal Waste: No
Recognized Trader Importer: No
Recognized Trader Exporter: No
Spent Lead Acid Battery Importer: No
Spent Lead Acid Battery Exporter: No
Current Record: No
Non Storage Recycler Activity: Not reported
Electronic Manifest Broker: Not reported

List of NAICS Codes and Descriptions:
NAICS Code: 4471
NAICS Description: GASOLINE STATIONS

NAICS Code: 562910
NAICS Description: REMEDIATION SERVICES

Facility Has Received Notices of Violations:
Violations: No Violations Found

Evaluation Action Summary:
Evaluations: No Evaluations Found

FINDS:
Registry ID: 110002694530

Click Here for FRS Facility Detail Report:

Environmental Interest/Information System:
The Resource Conservation and Recovery Act Information System (RCRAInfo) is EPA's comprehensive information system in support of the Resource Conservation and Recovery Act (RCRA) of 1976 and the Hazardous and Solid Waste Amendments (HSWA) of 1984. It tracks many types of information about generators, transporters, treaters, storers, and disposers of hazardous waste.

Click this hyperlink while viewing on your computer to access additional FINDS: detail in the EDR Site Report.

ECHO:
Envid: 1000288561
Registry ID: 110002694530

DFR URL:
Name: SHELL OIL CO
Address: 798 EL CAMINO

SHELL OIL CO (Continued) **1000288561**

City,State,Zip: SAN BRUNO, CA 94066

HIST CORTESE:
edr_fname: SHELL
edr_fadd1: 798 EL CAMINO REAL
City,State,Zip: SAN BRUNO, CA
Region: CORTESE
Facility County Code: 41
Reg By: LTNKA
Reg Id: 41-0515

BA605 **SAN BRUNO SHELL** **LUST** **U001594655**
SSE **798 EL CAMINO REAL** **UST** **N/A**
1/4-1/2 **SAN BRUNO, CA 94066** **CERS HAZ WASTE**
0.391 mi. **HIST UST**
2064 ft. **Site 10 of 11 in cluster BA** **CERS TANKS**
San Mateo Co. BI
Relative: **Cortese**
Lower **EMI**
HWTS
Actual: **CERS**
43 ft.

SAN MATEO CO. LUST:
Name: SHELL ECR SB COMINGLED
Address: 798 EL CAMINO REAL
City,State,Zip: SAN BRUNO, CA
Region: SAN MATEO
Facility ID: 880015
Facility Status: 9- Case Closed
Global ID: T0608100491
APN Number: 020126170
Case Type: SAN BRUNO, CA
EDR Link ID: SAN BRUNO, CA

LUST:
Name: SHELL ECR SB COMINGLED
Address: 798 EL CAMINO REAL
City,State,Zip: SAN BRUNO, CA 94066
Lead Agency: SAN MATEO COUNTY LOP
Case Type: LUST Cleanup Site

Geo Track:
Global Id: T0608100491
Latitude: 37.62873869708
Longitude: -122.416061879293
Status: Completed - Case Closed
Status Date: 07/02/2013
Case Worker: JM
RB Case Number: 41-0515
Local Agency: SAN MATEO COUNTY LOP
File Location: Local Agency
Local Case Number: 880015
Potential Media Affect: Other Groundwater (uses other than drinking water), Soil Vapor
Potential Contaminants of Concern: Gasoline
EPA Region: 9
Coordinate Source: Google Map Move
Cuf Case: NO

SAN BRUNO SHELL (Continued) **U001594655**

Quantity Released Gallons:	0
Begin Date:	04/19/1989
Leak Reported Date:	04/19/1989
How Discovered:	Tank Closure
How Discovered Description:	Not reported
Discharge Source:	Not reported
Discharge Cause:	Not reported
Stop Method:	Other Means
Stop Description:	Not reported
No Further Action Date:	07/02/2013
CA Water Watershed Name:	South Bay - San Mateo Bayside (204.40)
Dwr Groundwater Subbasin Name:	Westside (2-035)
Disadvantaged Community:	Not reported
CA Enviroscreen 3 Score:	66-70%
CA Enviroscreen 4 Score:	75-80%
Military DOD Site:	No
Facility Project Subtype:	Not reported
RWQCB Region:	SAN FRANCISCO BAY RWQCB (REGION 2)
Site History:	Extracted from URS's June 26, 2009 Work Plan for Additional On-Site Source Area Assessment and Off-Site Monitoring Well Installation, San Mateo County does not take responsibility for the accuracy of the statements made or any professional interpretations made in the referenced report. The intersection of El Camino Real and San Bruno Avenue has been the location of retail gasoline service stations for more than 50 years.The southeast corner of the intersection is occupied by a Shell retail petroleum station. Petroleum hydrocarbon impacted soil and groundwater were first discovered in 1986; Three underground storage tanks (USTs) and one waste oil UST were removed in 1988; Approximately 550 cubic yards of soil was excavated from beneath the site in 1988; A groundwater extraction system was installed and operational on the site from 1993 to 1996. Approximately 10.7 pounds of fuel hydrocarbons was removed and 520,000 gallons of groundwater were pumped from 1993 to 1996; Approximately 80 cubic yards of soil was excavated from beneath the site in 2002; and Quarterly groundwater monitoring has occurred at the site from 1991 until 2001. Semiannual groundwater monitoring has occurred at the site since the first quarter of 2002 to present. Petroleum hydrocarbon impacts were initially detected in 1986 at the Shell station. Approximately 550 cubic yards of soil and 520,000 gallons of groundwater (calculated petroleum hydrocarbon mass of 10.7 pounds) have been removed and treated at the Shell site. Source areas at the Shell Station site include a former UST basin located at the northeastern portion of the property and the northern and western dispenser islands. At the Shell-branded site, HVDPE, SVE, and AS feasibility studies were conducted. HVDPE, SVE, and AS pilot test results at the Shell station indicated the movement of air through the subsurface (both sparging and vapor extracting) could potentially reduce residual contaminant mass in the hot spot areas at these two sites. However, pilot testing also suggests that the complex/variable nature and geometry of unconsolidated materials beneath the Site appears to create preferential pathways for air and contaminant movement, thereby limiting the effectiveness of physical contaminant mass recovery/removal. Two SVE pilot studies were completed at the Shell station. The first pilot study was completed on August 2, 1990 under the direction of Applied GeoSystems (1990). This pilot study included the collection of soil vapor from three wells: MW-3, MW-4 and MW-5. Soil vapor samples for laboratory analyses were collected

SAN BRUNO SHELL (Continued) **U001594655**

in Tedlar bags. The vapor samples with high organic vapor monitor (OVM) readings were selected for laboratory analysis. The results of this pilot study indicated elevated soil vapor concentrations of TPH-g and benzene. A second pilot test was completed by ATC (2007b) as described previously in Section 3.4, Pilot Study Results. Pilot test results indicated the movement of air through the subsurface (both sparging and vapor extracting) could potentially reduce residual contaminant mass in the hot spot areas at the Shell site sufficiently to achieve site closure. However, pilot testing suggests that the complex/variable nature and geometry of unconsolidated materials beneath the site appears to create preferential pathways for air and contaminant movement, thereby limiting the effectiveness of physical contaminant mass recovery/removal (ATC, 2007b). A review of previous investigations by URS as part of the preparation of this Work Plan did not indicate that any discrete soil vapor samples have been collected from the Shell station. Because the soil vapor samples submitted for laboratory analysis from the previous two pilot studies were collected at high vacuum pressures and over various time periods, these reported concentrations cannot be directly compared to Shallow Soil Gas Screening Levels for Evaluation of Potential Vapor Intrusion Concerns (volatilechemicals only), Table E-2, (RWCQB, 2008). The geometry of fuel hydrocarbon impacts at the source areas (former UST basin, former northern dispenser island, and former western dispenser island) have been defined and are limited to the area beneath such sources and the downgradient smear zone along the water table. However, the western dispenser island does not appear to be a significant source of dissolved phase impact at the site. Pilot testing suggests that the complex/variable nature and geometry of unconsolidated materials beneath the site appears to create preferential pathways for air and contaminant movement.

LUST:

Global Id:	T0608100491
Contact Type:	Local Agency Caseworker - Primary Caseworker
Contact Name:	JACOB MADDEN
Organization Name:	SAN MATEO COUNTY LOP
Address:	2000 ALAMEDA DE LAS PULGAS, Suite 100
City:	SAN MATEO
Email:	jmadden@smcgov.org
Phone Number:	6503995959

Global Id:	T0608100491
Contact Type:	Regional Board Caseworker
Contact Name:	Regional Water Board
Organization Name:	SAN FRANCISCO BAY RWQCB (REGION 2)
Address:	1515 CLAY ST SUITE 1400
City:	OAKLAND
Email:	Not reported
Phone Number:	Not reported

LUST:

Global Id:	T0608100491
Action Type:	ENFORCEMENT
Date:	03/10/2010
Action:	Email Correspondence

Global Id: T0608100491

SAN BRUNO SHELL (Continued) **U001594655**

Action Type: ENFORCEMENT
Date: 10/03/2012
Action: Technical Correspondence / Assistance / Other

Global Id: T0608100491
Action Type: ENFORCEMENT
Date: 06/11/2007
Action: Technical Correspondence / Assistance / Other

Global Id: T0608100491
Action Type: ENFORCEMENT
Date: 02/27/2007
Action: Technical Correspondence / Assistance / Other

Global Id: T0608100491
Action Type: ENFORCEMENT
Date: 09/23/2012
Action: Technical Correspondence / Assistance / Other

Global Id: T0608100491
Action Type: ENFORCEMENT
Date: 09/25/2009
Action: Technical Correspondence / Assistance / Other

Global Id: T0608100491
Action Type: ENFORCEMENT
Date: 03/19/2012
Action: Email Correspondence

Global Id: T0608100491
Action Type: Other
Date: 04/19/1989
Action: Leak Discovery

Global Id: T0608100491
Action Type: Other
Date: 04/19/1989
Action: Leak Reported

Global Id: T0608100491
Action Type: RESPONSE
Date: 04/13/2011
Action: Correspondence

Global Id: T0608100491
Action Type: RESPONSE
Date: 05/15/2011
Action: Monitoring Report - Semi-Annually

Global Id: T0608100491
Action Type: ENFORCEMENT
Date: 11/01/2006
Action: Technical Correspondence / Assistance / Other

Global Id: T0608100491
Action Type: ENFORCEMENT
Date: 09/07/2007

SAN BRUNO SHELL (Continued) **U001594655**

Action:	Technical Correspondence / Assistance / Other
Global Id:	T0608100491
Action Type:	RESPONSE
Date:	06/26/2009
Action:	Soil and Water Investigation Workplan
Global Id:	T0608100491
Action Type:	RESPONSE
Date:	10/13/2012
Action:	Correspondence
Global Id:	T0608100491
Action Type:	ENFORCEMENT
Date:	08/04/2010
Action:	Staff Letter - #20100804
Global Id:	T0608100491
Action Type:	ENFORCEMENT
Date:	07/02/2013
Action:	Closure/No Further Action Letter - #20130702
Global Id:	T0608100491
Action Type:	ENFORCEMENT
Date:	12/18/2012
Action:	Staff Letter - #20121218
Global Id:	T0608100491
Action Type:	ENFORCEMENT
Date:	10/10/2012
Action:	Notification - Public Notice of Case Closure - #20121010
Global Id:	T0608100491
Action Type:	RESPONSE
Date:	08/15/2010
Action:	Monitoring Report - Semi-Annually
Global Id:	T0608100491
Action Type:	RESPONSE
Date:	02/15/2010
Action:	Monitoring Report - Semi-Annually
Global Id:	T0608100491
Action Type:	RESPONSE
Date:	02/15/2009
Action:	Monitoring Report - Semi-Annually
Global Id:	T0608100491
Action Type:	RESPONSE
Date:	10/13/2010
Action:	Correspondence
Global Id:	T0608100491
Action Type:	RESPONSE
Date:	10/13/2010
Action:	Correspondence

SAN BRUNO SHELL (Continued) **U001594655**

Global Id: T0608100491
Action Type: RESPONSE
Date: 02/15/2011
Action: Monitoring Report - Semi-Annually

Global Id: T0608100491
Action Type: RESPONSE
Date: 11/15/2012
Action: Monitoring Report - Semi-Annually

Global Id: T0608100491
Action Type: ENFORCEMENT
Date: 04/28/1989
Action: Notice of Responsibility - #1

Global Id: T0608100491
Action Type: ENFORCEMENT
Date: 09/04/2007
Action: Staff Letter - #20070904

Global Id: T0608100491
Action Type: ENFORCEMENT
Date: 01/31/2008
Action: Staff Letter - #20080131

Global Id: T0608100491
Action Type: ENFORCEMENT
Date: 11/09/2005
Action: Staff Letter - #20051109A

Global Id: T0608100491
Action Type: ENFORCEMENT
Date: 09/04/2007
Action: Staff Letter - #20070904B

Global Id: T0608100491
Action Type: ENFORCEMENT
Date: 01/31/2008
Action: Staff Letter - #20080131

Global Id: T0608100491
Action Type: ENFORCEMENT
Date: 11/09/2005
Action: Staff Letter - #20051109B

Global Id: T0608100491
Action Type: ENFORCEMENT
Date: 10/18/2001
Action: Staff Letter - #20011018

Global Id: T0608100491
Action Type: ENFORCEMENT
Date: 07/20/2004
Action: Staff Letter - #20040720

Global Id: T0608100491
Action Type: ENFORCEMENT

SAN BRUNO SHELL (Continued) **U001594655**

Date: 06/11/2007
Action: Notice of Violation - #20070611

Global Id: T0608100491
Action Type: ENFORCEMENT
Date: 03/31/2006
Action: Staff Letter - #20060331B

Global Id: T0608100491
Action Type: ENFORCEMENT
Date: 03/31/2006
Action: Staff Letter - #20060331A

Global Id: T0608100491
Action Type: ENFORCEMENT
Date: 09/22/2003
Action: Staff Letter - #20030922A

Global Id: T0608100491
Action Type: ENFORCEMENT
Date: 01/26/2004
Action: Staff Letter - #20040126

Global Id: T0608100491
Action Type: ENFORCEMENT
Date: 09/22/2003
Action: Staff Letter - #20030922B

Global Id: T0608100491
Action Type: ENFORCEMENT
Date: 02/15/2005
Action: Staff Letter - #20050215

Global Id: T0608100491
Action Type: ENFORCEMENT
Date: 02/26/2009
Action: Staff Letter - #20090226

Global Id: T0608100491
Action Type: ENFORCEMENT
Date: 07/30/2009
Action: Staff Letter - #20090730

Global Id: T0608100491
Action Type: ENFORCEMENT
Date: 07/22/2009
Action: Staff Letter - #2009072

Global Id: T0608100491
Action Type: ENFORCEMENT
Date: 04/13/2010
Action: Staff Letter - #20100413

Global Id: T0608100491
Action Type: ENFORCEMENT
Date: 01/31/2008
Action: Staff Letter

SAN BRUNO SHELL (Continued) **U001594655**

Global Id: T0608100491
Action Type: ENFORCEMENT
Date: 11/01/2006
Action: Technical Correspondence / Assistance / Other

Global Id: T0608100491
Action Type: ENFORCEMENT
Date: 11/01/2006
Action: Technical Correspondence / Assistance / Other

Global Id: T0608100491
Action Type: ENFORCEMENT
Date: 01/23/2008
Action: Email Correspondence

Global Id: T0608100491
Action Type: ENFORCEMENT
Date: 02/13/2007
Action: Email Correspondence

Global Id: T0608100491
Action Type: ENFORCEMENT
Date: 09/20/2011
Action: Technical Correspondence / Assistance / Other

Global Id: T0608100491
Action Type: ENFORCEMENT
Date: 09/04/2007
Action: Staff Letter

Global Id: T0608100491
Action Type: RESPONSE
Date: 04/30/2010
Action: Soil and Water Investigation Report

Global Id: T0608100491
Action Type: RESPONSE
Date: 11/19/2004
Action: Soil and Water Investigation Report

Global Id: T0608100491
Action Type: RESPONSE
Date: 04/13/2012
Action: Correspondence

Global Id: T0608100491
Action Type: RESPONSE
Date: 05/15/2012
Action: Monitoring Report - Semi-Annually

Global Id: T0608100491
Action Type: REMEDIATION
Date: 12/01/1988
Action: Excavation

Global Id: T0608100491
Action Type: REMEDIATION

SAN BRUNO SHELL (Continued) **U001594655**

Date: 02/25/1993
Action: Pump & Treat (P&T) Groundwater

Global Id: T0608100491
Action Type: ENFORCEMENT
Date: 06/14/2007
Action: Technical Correspondence / Assistance / Other

Global Id: T0608100491
Action Type: ENFORCEMENT
Date: 10/02/2012
Action: Technical Correspondence / Assistance / Other

Global Id: T0608100491
Action Type: ENFORCEMENT
Date: 04/29/2013
Action: Technical Correspondence / Assistance / Other

Global Id: T0608100491
Action Type: ENFORCEMENT
Date: 01/20/2011
Action: Email Correspondence

Global Id: T0608100491
Action Type: ENFORCEMENT
Date: 03/08/2005
Action: Email Correspondence

Global Id: T0608100491
Action Type: ENFORCEMENT
Date: 02/15/2006
Action: Email Correspondence

Global Id: T0608100491
Action Type: ENFORCEMENT
Date: 02/18/2009
Action: Email Correspondence

Global Id: T0608100491
Action Type: RESPONSE
Date: 08/15/2009
Action: Monitoring Report - Semi-Annually

Global Id: T0608100491
Action Type: RESPONSE
Date: 08/15/2008
Action: Monitoring Report - Semi-Annually

Global Id: T0608100491
Action Type: RESPONSE
Date: 02/15/2006
Action: Monitoring Report - Semi-Annually

Global Id: T0608100491
Action Type: RESPONSE
Date: 02/15/2008
Action: Monitoring Report - Semi-Annually

SAN BRUNO SHELL (Continued) **U001594655**

Global Id: T0608100491
Action Type: RESPONSE
Date: 11/15/2004
Action: Monitoring Report - Semi-Annually

Global Id: T0608100491
Action Type: RESPONSE
Date: 02/15/2007
Action: Monitoring Report - Semi-Annually

Global Id: T0608100491
Action Type: RESPONSE
Date: 08/15/2006
Action: Monitoring Report - Semi-Annually

Global Id: T0608100491
Action Type: RESPONSE
Date: 05/15/2005
Action: Monitoring Report - Semi-Annually

Global Id: T0608100491
Action Type: RESPONSE
Date: 08/15/2007
Action: Monitoring Report - Semi-Annually

Global Id: T0608100491
Action Type: RESPONSE
Date: 01/12/2004
Action: Soil and Water Investigation Report

Global Id: T0608100491
Action Type: RESPONSE
Date: 11/10/2003
Action: Soil and Water Investigation Workplan

Global Id: T0608100491
Action Type: RESPONSE
Date: 03/15/2004
Action: Soil and Water Investigation Workplan

Global Id: T0608100491
Action Type: RESPONSE
Date: 02/01/2006
Action: Soil and Water Investigation Workplan

Global Id: T0608100491
Action Type: RESPONSE
Date: 03/01/2006
Action: Soil and Water Investigation Report

Global Id: T0608100491
Action Type: RESPONSE
Date: 03/17/2005
Action: Electronic Reporting Submittal Due

Global Id: T0608100491
Action Type: RESPONSE

SAN BRUNO SHELL (Continued) **U001594655**

Date: 03/01/2006
Action: CAP/RAP - Feasibility Study Report

Global Id: T0608100491
Action Type: RESPONSE
Date: 08/25/2006
Action: CAP/RAP - Feasibility Study Report

Global Id: T0608100491
Action Type: RESPONSE
Date: 08/25/2006
Action: Soil and Water Investigation Report

Global Id: T0608100491
Action Type: RESPONSE
Date: 10/04/2007
Action: Electronic Reporting Submittal Due

Global Id: T0608100491
Action Type: RESPONSE
Date: 02/29/2008
Action: Electronic Reporting Submittal Due

Global Id: T0608100491
Action Type: RESPONSE
Date: 06/11/2007
Action: CAP/RAP - Feasibility Study Report

Global Id: T0608100491
Action Type: RESPONSE
Date: 04/15/2004
Action: Monitoring Report - Quarterly

Global Id: T0608100491
Action Type: RESPONSE
Date: 12/09/2005
Action: Electronic Reporting Submittal Due

Global Id: T0608100491
Action Type: RESPONSE
Date: 12/24/2007
Action: Soil and Water Investigation Workplan

Global Id: T0608100491
Action Type: RESPONSE
Date: 05/31/2008
Action: Soil and Water Investigation Report

Global Id: T0608100491
Action Type: RESPONSE
Date: 10/13/2011
Action: Correspondence

Global Id: T0608100491
Action Type: RESPONSE
Date: 11/15/2011
Action: Monitoring Report - Semi-Annually

SAN BRUNO SHELL (Continued) **U001594655**

Global Id: T0608100491
Action Type: RESPONSE
Date: 11/01/2006
Action: Other Report / Document

Global Id: T0608100491
Action Type: RESPONSE
Date: 02/18/2013
Action: Well Destruction Workplan - Regulator Responded

Global Id: T0608100491
Action Type: RESPONSE
Date: 04/13/2012
Action: Request for Closure - Regulator Responded

Global Id: T0608100491
Action Type: RESPONSE
Date: 06/18/2013
Action: Well Destruction Report - Regulator Responded

LUST:

Global Id: T0608100491
Status: Open - Case Begin Date
Status Date: 04/19/1989

Global Id: T0608100491
Status: Open - Site Assessment
Status Date: 07/01/1989

Global Id: T0608100491
Status: Open - Assessment & Interim Remedial Action
Status Date: 05/01/2007

Global Id: T0608100491
Status: Open - Site Assessment
Status Date: 06/01/2007

Global Id: T0608100491
Status: Open - Verification Monitoring
Status Date: 03/08/2010

Global Id: T0608100491
Status: Open - Eligible for Closure
Status Date: 12/18/2012

Global Id: T0608100491
Status: Completed - Case Closed
Status Date: 07/02/2013

UST:

Name: SAN BRUNO SHELL
Address: 798 EL CAMINO REAL
City,State,Zip: SAN BRUNO, CA 94066
Facility ID: 41--880037
Permitting Agency: SAN MATEO COUNTY

SAN BRUNO SHELL (Continued) **U001594655**

CERSID:	Not reported
Latitude:	37.6301458
Longitude:	-122.4145545
Owner type:	Not reported
Facility type:	Not reported
Num of inuse ust:	Not reported
Num of closed ust:	Not reported
Num of oos ust:	Not reported
Epa region:	Not reported
Tribal lands:	Not reported
Tank owner name:	Not reported
Tank owner mailing address:	Not reported
Tank owner mailing city:	Not reported
Tank owner mailing zip:	Not reported
Tank owner mailing state:	Not reported
Tank operator name:	Not reported
Tank operator mailing address:	Not reported
Tank operator mailing city:	Not reported
Tank operator mailing zip:	Not reported
Tank operator mailing state:	Not reported
Tankidnumber:	Not reported
Tank status:	Not reported
Tank configuration:	Not reported
Tank closure date:	Not reported
Tank installation date:	Not reported
Tank num of compartments:	Not reported
Tank contents:	Not reported
Tank capacity gallons:	Not reported
Tank type:	Not reported
Tank pc construction:	Not reported
Tank pwpiping construction:	Not reported
Tank piping type:	Not reported
Tank piping construction:	Not reported
Tank sacrificial anode:	Not reported
Tank cp impressed current:	Not reported
Tank cp shutoff:	Not reported
Tank alarms:	Not reported
Tank ball float:	Not reported
Tank spill bucket:	Not reported

CERS HAZ WASTE:

Name:	SAN BRUNO SHELL #173
Address:	798 EL CAMINO REAL
City,State,Zip:	SAN BRUNO, CA 94066
Site ID:	150332
CERS ID:	10069936
CERS Description:	Hazardous Waste Generator

HIST UST:

Name:	SAN BRUNO SHELL
Address:	798 EL CAMINO REAL
City,State,Zip:	SAN BRUNO, CA 94066
File Number:	0002c2e6

URL:
Region: STATE

SAN BRUNO SHELL (Continued) **U001594655**

Facility ID:	00000059387
Facility Type:	Gas Station
Other Type:	Not reported
Contact Name:	JAVIER CHANG
Telephone:	4158736456
Owner Name:	SHELL OIL COMPANY
Owner Address:	BOX 5500
Owner City,St,Zip:	SAN BRUNO, CA 94066
Total Tanks:	0004
Tank Num:	001
Container Num:	1
Year Installed:	Not reported
Tank Capacity:	00000000
Tank Used for:	PRODUCT
Type of Fuel:	PREMIUM
Container Construction Thickness:	Not reported
Leak Detection:	Stock Inventor
Tank Num:	002
Container Num:	2
Year Installed:	Not reported
Tank Capacity:	00000550
Tank Used for:	WASTE
Type of Fuel:	WASTE OIL
Container Construction Thickness:	Not reported
Leak Detection:	None
Tank Num:	003
Container Num:	3
Year Installed:	Not reported
Tank Capacity:	00000000
Tank Used for:	PRODUCT
Type of Fuel:	REGULAR
Container Construction Thickness:	Not reported
Leak Detection:	Stock Inventor
Tank Num:	004
Container Num:	4
Year Installed:	Not reported
Tank Capacity:	00000000
Tank Used for:	PRODUCT
Type of Fuel:	UNLEADED
Container Construction Thickness:	Not reported
Leak Detection:	Stock Inventor

Click here for Geo Tracker PDF:

CERS TANKS:

Name:	SAN BRUNO SHELL #173
Address:	798 EL CAMINO REAL
City,State,Zip:	SAN BRUNO, CA 94066
Site ID:	150332
CERS ID:	10069936
CERS Description:	Underground Storage Tank

SAN BRUNO SHELL (Continued) **U001594655**

San Mateo Co. BI:

Name:	SAN BRUNO SHELL
Address:	798 EL CAMINO REAL
City,State,Zip:	SAN BRUNO, CA 94066
Region:	SAN MATEO
Facility ID:	FA0033379
Prog Element Code:	STORES MV FUELS OR WASTE ONLY
Record Id:	PR0004960
Description:	STORES MV FUELS OR WASTE ONLY
Facility Status:	Inactive, non-billable
Program Category:	BUSINESS PLAN PROGRAM

Name:	SAN BRUNO SHELL
Address:	798 EL CAMINO REAL
City,State,Zip:	SAN BRUNO, CA 94066
Region:	SAN MATEO
Facility ID:	FA0033379
Prog Element Code:	UNDERGROUND TANK - GENERAL
Record Id:	PR0022957
Description:	UNDERGROUND TANK - GENERAL
Facility Status:	Inactive, non-billable
Program Category:	UNDERGROUND TANK PROGRAM

Name:	SAN BRUNO SHELL
Address:	798 EL CAMINO REAL
City,State,Zip:	SAN BRUNO, CA 94066
Region:	SAN MATEO
Facility ID:	FA0033379
Prog Element Code:	STORMWATER ANNUAL INSPECTION FEE
Record Id:	PR0043514
Description:	STORMWATER ANNUAL FEE - INSP FREQ EVERY 2 YRS
Facility Status:	Inactive, non-billable
Program Category:	STORMWATER

Name:	SAN BRUNO SHELL
Address:	798 EL CAMINO REAL
City,State,Zip:	SAN BRUNO, CA 94066
Region:	SAN MATEO
Facility ID:	FA0033379
Prog Element Code:	GENERATES <27 GAL/YEAR
Record Id:	PR0045295
Description:	GENERATES <27 GAL/YEAR
Facility Status:	Inactive, non-billable
Program Category:	HAZARDOUS WASTE PROGRAM

Name:	SAN BRUNO SHELL #173
Address:	798 EL CAMINO REAL
City,State,Zip:	SAN BRUNO, CA 94066
Region:	SAN MATEO
Facility ID:	FA0046760
Prog Element Code:	STORMWATER ANNUAL INSPECTION FEE
Record Id:	PR0063836
Description:	STORMWATER ANNUAL FEE - INSP FREQ EVERY 2 YRS
Facility Status:	Inactive, non-billable
Program Category:	STORMWATER

Name: SAN BRUNO SHELL #173

SAN BRUNO SHELL (Continued) **U001594655**

Address: 798 EL CAMINO REAL
City,State,Zip: SAN BRUNO, CA 94066
Region: SAN MATEO
Facility ID: FA0046760
Prog Element Code: UNDERGROUND TANK - GENERAL
Record Id: PR0063837
Description: UNDERGROUND TANK - GENERAL
Facility Status: Active, billable
Program Category: UNDERGROUND TANK PROGRAM

Name: SAN BRUNO SHELL #173
Address: 798 EL CAMINO REAL
City,State,Zip: SAN BRUNO, CA 94066
Region: SAN MATEO
Facility ID: FA0046760
Prog Element Code: STORES MV FUELS OR WASTE ONLY
Record Id: PR0063834
Description: STORES MV FUELS OR WASTE ONLY
Facility Status: Active, billable
Program Category: BUSINESS PLAN PROGRAM

Name: SAN BRUNO SHELL #173
Address: 798 EL CAMINO REAL
City,State,Zip: SAN BRUNO, CA 94066
Region: SAN MATEO
Facility ID: FA0046760
Prog Element Code: GENERATES <27 GAL/YEAR
Record Id: PR0063835
Description: GENERATES <27 GAL/YEAR
Facility Status: Active, billable
Program Category: HAZARDOUS WASTE PROGRAM

CORTESE:
Name: SHELL ECR SB COMINGLED
Address: 798 EL CAMINO REAL
City,State,Zip: SAN BRUNO, CA 94066
Region: CORTESE
Envirostor Id: Not reported
Global ID: T0608100491
Site/Facility Type: LUST CLEANUP SITE
Cleanup Status: COMPLETED - CASE CLOSED
Status Date: Not reported
Site Code: Not reported
Latitude: Not reported
Longitude: Not reported
Owner: Not reported
Enf Type: Not reported
Swat R: Not reported
Flag: active
Order No: Not reported
Waste Discharge System No: Not reported
Effective Date: Not reported
Region 2: Not reported
WID Id: Not reported
Solid Waste Id No: Not reported
Waste Management Uit Name: Not reported
File Name: Active Open

SAN BRUNO SHELL (Continued) **U001594655**

EMI:

Name:	SAN BRUNO SHELL
Address:	798 EL CAMINO REAL
City,State,Zip:	SAN BRUNO, CA 94066
Year:	2017
County Code:	41
Air Basin:	SF
Facility ID:	112418
Air District Name:	BA
SIC Code:	5411
Air District Name:	BAY AREA AQMD
Community Health Air Pollution Info System:	Not reported
Consolidated Emission Reporting Rule:	Not reported
Total Organic Hydrocarbon Gases Tons/Yr:	0.747939
Reactive Organic Gases Tons/Yr:	0.747939
Carbon Monoxide Emissions Tons/Yr:	Not reported
NOX - Oxides of Nitrogen Tons/Yr:	Not reported
SOX - Oxides of Sulphur Tons/Yr:	Not reported
Particulate Matter Tons/Yr:	Not reported
Part. Matter 10 Micrometers and Smllr Tons/Yr:	Not reported

Name:	SAN BRUNO SHELL
Address:	798 EL CAMINO REAL
City,State,Zip:	SAN BRUNO, CA 94066
Year:	2018
County Code:	41
Air Basin:	SF
Facility ID:	112418
Air District Name:	BA
SIC Code:	5541
Air District Name:	BAY AREA AQMD
Community Health Air Pollution Info System:	Not reported
Consolidated Emission Reporting Rule:	Not reported
Total Organic Hydrocarbon Gases Tons/Yr:	0.610450532
Reactive Organic Gases Tons/Yr:	0.610450532
Carbon Monoxide Emissions Tons/Yr:	Not reported
NOX - Oxides of Nitrogen Tons/Yr:	Not reported
SOX - Oxides of Sulphur Tons/Yr:	Not reported
Particulate Matter Tons/Yr:	Not reported
Part. Matter 10 Micrometers and Smllr Tons/Yr:	Not reported

Name:	SAN BRUNO SHELL
Address:	798 EL CAMINO REAL
City,State,Zip:	SAN BRUNO, CA 94066
Year:	2019
County Code:	41
Air Basin:	SF
Facility ID:	112418
Air District Name:	BA
SIC Code:	5541
Air District Name:	BAY AREA AQMD
Community Health Air Pollution Info System:	Not reported
Consolidated Emission Reporting Rule:	Not reported
Total Organic Hydrocarbon Gases Tons/Yr:	0.610450532
Reactive Organic Gases Tons/Yr:	0.610450532
Carbon Monoxide Emissions Tons/Yr:	Not reported
NOX - Oxides of Nitrogen Tons/Yr:	Not reported

SAN BRUNO SHELL (Continued) **U001594655**

SOX - Oxides of Sulphur Tons/Yr:	Not reported
Particulate Matter Tons/Yr:	Not reported
Part. Matter 10 Micrometers and Smllr Tons/Yr:	Not reported

Name:	SAN BRUNO SHELL
Address:	798 EL CAMINO REAL
City,State,Zip:	SAN BRUNO, CA 94066
Year:	2020
County Code:	41
Air Basin:	SF
Facility ID:	112418
Air District Name:	BA
SIC Code:	5541
Air District Name:	BAY AREA AQMD
Community Health Air Pollution Info System:	Not reported
Consolidated Emission Reporting Rule:	Not reported
Total Organic Hydrocarbon Gases Tons/Yr:	0.610450532
Reactive Organic Gases Tons/Yr:	0.610450532
Carbon Monoxide Emissions Tons/Yr:	Not reported
NOX - Oxides of Nitrogen Tons/Yr:	Not reported
SOX - Oxides of Sulphur Tons/Yr:	Not reported
Particulate Matter Tons/Yr:	Not reported
Part. Matter 10 Micrometers and Smllr Tons/Yr:	Not reported

Name:	SAN BRUNO SHELL
Address:	798 EL CAMINO REAL
City,State,Zip:	SAN BRUNO, CA 94066
Year:	2021
County Code:	41
Air Basin:	SF
Facility ID:	112418
Air District Name:	BA
SIC Code:	5411
Air District Name:	BAY AREA AQMD
Community Health Air Pollution Info System:	Not reported
Consolidated Emission Reporting Rule:	Not reported
Total Organic Hydrocarbon Gases Tons/Yr:	0.610450532
Reactive Organic Gases Tons/Yr:	0.610450532
Carbon Monoxide Emissions Tons/Yr:	Not reported
NOX - Oxides of Nitrogen Tons/Yr:	Not reported
SOX - Oxides of Sulphur Tons/Yr:	Not reported
Particulate Matter Tons/Yr:	Not reported
Part. Matter 10 Micrometers and Smllr Tons/Yr:	Not reported

Name:	SAN BRUNO SHELL
Address:	798 EL CAMINO REAL
City,State,Zip:	SAN BRUNO, CA 94066
Year:	2022
County Code:	41
Air Basin:	SF
Facility ID:	112418
Air District Name:	BA
SIC Code:	5541
Air District Name:	BAY AREA AQMD
Community Health Air Pollution Info System:	Not reported
Consolidated Emission Reporting Rule:	Not reported
Total Organic Hydrocarbon Gases Tons/Yr:	0.375

SAN BRUNO SHELL (Continued) **U001594655**

Reactive Organic Gases Tons/Yr: 0.375
Carbon Monoxide Emissions Tons/Yr: Not reported
NOX - Oxides of Nitrogen Tons/Yr: Not reported
SOX - Oxides of Sulphur Tons/Yr: Not reported
Particulate Matter Tons/Yr: Not reported
Part. Matter 10 Micrometers and Smllr Tons/Yr: Not reported

HWTS:
Name: SAN BRUNO SHELL
Address: 798 EL CAMINO REAL
Address 2: Not reported
City,State,Zip: SAN BRUNO, CA 94066
EPA ID: CAL000003719
Inactive Date: 06/30/2007
Create Date: 11/14/1989
Last Act Date: Not reported
Mailing Name: Not reported
Mailing Address: 798 EL CAMINO REAL
Mailing Address 2: Not reported
Mailing City,State,Zip: SAN BRUNO, CA 940663427
Owner Name: JAVIER CHANG
Owner Address: 798 EL CAMINO REAL
Owner Address 2: Not reported
Owner City,State,Zip: SAN BRUNO, CA 940663427
Owner Phone: Not reported
Owner Fax: Not reported
Contact Name: JAVIER CHANG
Contact Address: 710 SAINT LAWRENCE CT
Contact Address 2: Not reported
City,State,Zip: PACIFICA, CA 94044
Contact Phone: Not reported
Contact Fax: Not reported
Facility Status: Inactive
Facility Type: PERMANENT
Category: STATE
Latitude: 37.628796
Longitude: -122.41646

CERS:
Name: SAN BRUNO SHELL #173
Address: 798 EL CAMINO REAL
City,State,Zip: SAN BRUNO, CA 94066
Site ID: 150332
CERS ID: 10069936
CERS Description: Chemical Storage Facilities

Violations:
Site ID: 150332
Site Name: San Bruno Shell #173
Violation Date: 06-06-2019
Citation: 23 CCR 16 2665(b) - California Code of Regulations, Title 23, Chapter 16, Section(s) 2665(b)
Violation Description: "Failure to submit a copy of the overfill prevention equipment inspection results on the Overfill Prevention Equipment Inspection Report Form to the UPA within 30 days after the inspection. "
Violation Notes: Returned to compliance on 11/11/2019. OBSERVATION: On and after October 1, 2018, all overfill prevention equipment used to comply with

SAN BRUNO SHELL (Continued) **U001594655**

California Code of Regulations, title 23, division 3, chapter 16,1 section 2635(c)(1) must be inspected periodically and after repairs. For USTs installed before October 1, 2018, the first inspection must be completed by October 13, 2018. The SMC CUPA should have received a copy of the Overfill Prevention Equipment Inspection Report Form within 30 days of 10-1-18. The SMC CUPA has not received a copy of the Overfill Prevention Equipment Inspection Report Form for this facility. CORRECTIVE ACTION: Immediately provide a 48 hour notice to the SMC CUPA for the overfill prevention inspection. Within 30 days of the inspection, submit a copy of the overfill prevention equipment inspection results on the Overfill Prevention Equipment Inspection Report Form to the SMC CUPA.

Violation Division: San Mateo County Environmental Health
Violation Program: UST
Violation Source: CERS,

Site ID: 150332
Site Name: San Bruno Shell #173
Violation Date: 06-06-2019
Citation: 23 CCR 16 2712(b)(1)(G) - California Code of Regulations, Title 23, Chapter 16, Section(s) 2712(b)(1)(G)

Violation Description: Failure to comply with one or more of the following overfill prevention equipment requirements: Alert the transfer operator when the tank is 90 percent full by restricting the flow into the tank or triggering an audible and visual alarm; or Restrict delivery of flow to the tank at least 30 minutes before the tank overfills, provided the restriction occurs when the tank is filled to no more than 95 percent of capacity; and activate an audible alarm at least five minutes before the tank overfills; or Provide positive shut-off of flow to the tank when the tank is filled to no more than 95 percent of capacity; or Provide positive shut-off of flow to the tank so that none of the fittings located on the top of the tank are exposed to product due to overfilling. Install/retrofit overfill prevention equipment that does not use flow restrictors on vent piping to meet overfill prevention equipment requirements when the overfill prevention equipment is installed, repaired, or replaced on and after October 1, 2018. For USTs installed before October 1, 2018, perform an inspection by October 13, 2018 and every 36 months thereafter. For USTs installed on and after October 1, 2018, perform an inspection at installation and every 36 months thereafter. Inspected within 30 days after a repair to the overfill prevention equipment. Inspected using an applicable manufacturer guidelines, industry codes, engineering standards, or a method approved by a professional engineer. Inspected by a certified UST service technician. Maintain records of overfill prevention equipment inspection for 36 months.

Violation Notes: Returned to compliance on 11/11/2019. OBSERVATION: On and after October 1, 2018, all overfill prevention equipment used to comply with California Code of Regulations, title 23, division 3, chapter 16,1 section 2635(c)(1) must be inspected periodically and after repairs. For USTs installed before October 1, 2018, the first inspection must be completed by October 13, 2018. The SMC CUPA does not have a record of this being scheduled or completed. CORRECTIVE ACTION: Immediately provide a 48 hour notice to the SMC CUPA for the overfill prevention inspection.

Violation Division: San Mateo County Environmental Health
Violation Program: UST
Violation Source: CERS,

SAN BRUNO SHELL (Continued) **U001594655**

Site ID: 150332
Site Name: San Bruno Shell #173
Violation Date: 06-07-2022
Citation: 23 CCR 16 2715(c)(2) - California Code of Regulations, Title 23, Chapter 16, Section(s) 2715(c)(2)
Violation Description: Failure to have at least one facility employee present during operating hours that has been trained in the proper operation and maintenance of the UST system by a designated operator (DO).
Violation Notes: Returned to compliance on 09/13/2022. OBSERVATION: There were no staff onsite at the time of the inspection who had received UST training. Casheir Jose Menjivar stated he had been with the company for 5 months and had not received training. He was unfamiliar with critical safety aspects of the station, including the location or function of the emergency shut off. REQUIRED ACTION: Perform initial training, and annual refreshers for all employees who have not received it. Ensure that there is always at least one trained employee present at the station. Provide updated training records to the inspector.
Violation Division: San Mateo County Environmental Health
Violation Program: UST
Violation Source: CERS,

Site ID: 150332
Site Name: San Bruno Shell #173
Violation Date: 06-03-2021
Citation: 22 CCR 12 66262.40(a) - California Code of Regulations, Title 22, Chapter 12, Section(s) 66262.40(a)
Violation Description: Failure to keep a copy of each properly signed manifest for at least three years from the date the waste was accepted by the initial transporter. The manifest signed at the time the waste was accepted for transport shall be kept until receiving a signed copy from the designated facility which received the waste.
Violation Notes: Returned to compliance on 06/29/2021. OBSERVATION: Facility did not have copies of manifests 013717680FLE or 012350703FLE onsite at the time of the inspection. REQUIRED ACTION: Provide copies of all manifests from the last 2 years to the inspector. Ensure that signed final copies are maintained for all hazardous waste manifests.
Violation Division: San Mateo County Environmental Health
Violation Program: HW
Violation Source: CERS,

Site ID: 150332
Site Name: San Bruno Shell #173
Violation Date: 06-03-2021
Citation: 23 CCR 16 2716(f) - California Code of Regulations, Title 23, Chapter 16, Section(s) 2716(f)
Violation Description: Failure to maintain on-site, or off-site at a readily available location if approved by the UPA, copies of Designated Operator inspection records as follows: Designated operator monthly inspection records for inspections performed before October 1, 2018 must be kept for 12 months from the month of inspection. For inspections performed on or after October 1, 2018, copies of the "Designated Underground Storage Tank Operator Visual Inspection Report" must be kept for 36 months from the month of inspection.
Violation Notes: Returned to compliance on 06/29/2021. OBSERVATION: There was no DO visual inspection report on file at the facility between 9/2/20 and 10/28/20. REQUIRED ACTION: If an inspection was conducted during this time, provide a copy of the report to the inspector, and ensure that

SAN BRUNO SHELL (Continued) **U001594655**

it is maintained onsite. If there was not an inspection conducted, ensure that steps are taken so that DO reports take place every 30 days going forward.

Violation Division: San Mateo County Environmental Health
Violation Program: UST
Violation Source: CERS,

Site ID: 150332
Site Name: San Bruno Shell #173
Violation Date: 06-07-2018
Citation: 23 CCR 16 2715(c) - California Code of Regulations, Title 23, Chapter 16, Section(s) 2715(c)
Violation Description: Failure to comply with one or more of the following designated operator (DO) monthly inspection requirements: Be performed by an ICC certified DO. Inspect monthly alarm history report, check that alarms are documented and responded to appropriately, and attach a copy. Inspect for the presence of liquid/debris in spill containers. Inspect for the presence of liquid/debris in under dispenser containment (UDC) and ensure that the monitoring equipment is positioned correctly. Inspect for liquid or debris in containment sumps where an alarm occurred with no service visit. Check that all testing and maintenance has been completed and documented. Verify that all facility employees have been trained in accordance with 23 CCR 2715(f)(2).
Violation Notes: Returned to compliance on 03/05/2019. OBSERVATION: D.O. reports January through May of 2018 list the SB989 test as 1-12-15. It should be listed as 12-18-17. CORRECTIVE ACTION: Ensure that designated operators performing monthly inspections at this facility are including all of the required information on the reports. Within 30 days, submit to the SMC CUPA a copy of the correctly completed June 2018 D.O. report.
Violation Division: San Mateo County Environmental Health
Violation Program: UST
Violation Source: CERS,

Site ID: 150332
Site Name: San Bruno Shell #173
Violation Date: 06-03-2021
Citation: HSC 6.95 25505(a)(4) - California Health and Safety Code, Chapter 6.95, Section(s) 25505(a)(4)
Violation Description: Failure to provide initial and annual training to all employees in safety procedures in the event of a release or threatened release of a hazardous material or failure to document and maintain training records for a minimum of three years.
Violation Notes: Returned to compliance on 06/29/2021. OBSERVATION: Training records for all applicable employees were not available at the time of the inspection. Only UST specific training records were available onsite at time of inspection. REQUIRED ACTION: Perform safety training for all employees, at a minimum including emergency response plans and procedures in the event of a release or threatened release of a hazardous material, notification procedures of appropriate parties and emergency response personnel, procedures for mitigation of a release or threatened release, and evacuation plans and procedures for the business site. Submit documentation to the Inspector demonstrating that all employees have received training. Ensure that initial and annual refresher training records for all employees are retained for a minimum of three years.
Violation Division: San Mateo County Environmental Health

SAN BRUNO SHELL (Continued) **U001594655**

Violation Program:	HMRRP
Violation Source:	CERS,
Site ID:	150332
Site Name:	San Bruno Shell #173
Violation Date:	06-22-2015
Citation:	22 CCR 12 66262.34(f) - California Code of Regulations, Title 22, Chapter 12, Section(s) 66262.34(f)
Violation Description:	Failure to properly label hazardous waste accumulation containers with the following requirements: "Hazardous Waste", name and address of the generator, physical and chemical characteristics of the Hazardous Waste, and starting accumulation date.
Violation Notes:	Returned to compliance on 10/13/2015. Accumulation start date either not legible or not completed on labels otherwise complete.
Violation Division:	San Mateo County Environmental Health
Violation Program:	HW
Violation Source:	CERS,
Site ID:	150332
Site Name:	San Bruno Shell #173
Violation Date:	06-15-2023
Citation:	23 CCR 16 2641(j) - California Code of Regulations, Title 23, Chapter 16, Section(s) 2641(j)
Violation Description:	Failure of the leak detection equipment to be installed, calibrated, operated, and/or maintained properly.
Violation Notes:	Returned to compliance on 06/23/2023. OBSERVATION: The annular space sensor (VR sensor 302) for the diesel tank was tested; however, the simulated "high" level alarm would not clear after testing. The service technicians were troubleshooting the cause and working to repair during the inspection; however, it was still in alarm at the time of my departure. CORRECTIVE ACTION: Repair and/or replace the interstitial sensor within 30 days. Ensure the CUPA is notified 48 hrs. prior to official operability testing of the new sensor.
Violation Division:	San Mateo County Environmental Health
Violation Program:	UST
Violation Source:	CERS,
Site ID:	150332
Site Name:	San Bruno Shell #173
Violation Date:	06-06-2019
Citation:	22 CCR 12 66262.40(a) - California Code of Regulations, Title 22, Chapter 12, Section(s) 66262.40(a)
Violation Description:	Failure to keep a copy of each properly signed manifest for at least three years from the date the waste was accepted by the initial transporter. The manifest signed at the time the waste was accepted for transport shall be kept until receiving a signed copy from the designated facility which received the waste.
Violation Notes:	Returned to compliance on 06/06/2019. OBSERVATION: The following were picked up from this facility: On 11-29-17, 60 pounds of waste flammable solids per manifest 012296498JJK. On 8-10-16, 150 pounds of waste flammable solids per manifest 015104392JJK. Treatment, Storage, or Disposal Facility (TSDF) signed copies of these manifests were not available for review. During the inspection TSDF signed copies were emailed to the facility representative. CORRECTIVE ACTION: Continue to ensure that TSDF signed copies of the manifest are maintained for three years.
Violation Division:	San Mateo County Environmental Health

SAN BRUNO SHELL (Continued) **U001594655**

Violation Program: HW
Violation Source: CERS,

Site ID: 150332
Site Name: San Bruno Shell #173
Violation Date: 06-07-2018
Citation: 23 CCR 16 2641(h) - California Code of Regulations, Title 23, Chapter 16, Section(s) 2641(h)
Violation Description: Failure to have an approved UST Monitoring Plan.
Violation Notes: Returned to compliance on 07/05/2018. OBSERVATION: Facility does not have an approved Monitoring Plan. 87 Tank Monitoring is Performed Using the Following Method(s) Leak Sensor Model # should be marked as 303. CORRECTIVE ACTION: Maintain an Approved Monitoring Plan. Within 30 days submit the updated monitoring plan at https://cers.calepa.ca.gov/
Violation Division: San Mateo County Environmental Health
Violation Program: UST
Violation Source: CERS,

Site ID: 150332
Site Name: San Bruno Shell #173
Violation Date: 06-06-2019
Citation: 22 CCR 12 66262.34(f) - California Code of Regulations, Title 22, Chapter 12, Section(s) 66262.34(f)
Violation Description: Failure to properly label hazardous waste accumulation containers and portable tanks with the following requirements: "Hazardous Waste", name and address of the generator, physical and chemical characteristics of the Hazardous Waste, and starting accumulation date.
Violation Notes: Returned to compliance on 06/06/2019. OBSERVATION: The partially full 55 gallon drum of hazardous waste solids contaminated with flammables was observed without a hazardous waste label. During the inspection, a completed hazardous waste label was affixed to the drum. CORRECTIVE ACTION: Continue to ensure that all containers of hazardous waste are properly labeled.
Violation Division: San Mateo County Environmental Health
Violation Program: HW
Violation Source: CERS,

Site ID: 150332
Site Name: San Bruno Shell #173
Violation Date: 06-06-2019
Citation: 23 CCR 16 2716(e) - California Code of Regulations, Title 23, Chapter 16, Section(s) 2716(e)
Violation Description: For designated operator (DO) monthly inspections conducted before October 1, 2018, failure to comply with one or more of the following requirements: Be performed by an ICC certified DO. Inspect monthly alarm history report, check that alarms are documented and responded to appropriately, and attach a copy. Inspect for the presence of liquid/debris in spill containers. Inspect for the presence of liquid/debris in under dispenser containment (UDC) and ensure that the monitoring equipment is positioned correctly. Inspect for liquid or debris in containment sumps where an alarm occurred with no service visit. Check that all testing and maintenance has been completed and documented. Verify that all facility employees have been trained in accordance with 23 CCR 2715(c). For designated operator (DO) 30 day inspections conducted on and after October 1, 2018, failure to conduct

SAN BRUNO SHELL (Continued) **U001594655**

	the designated UST operator visual inspection at least once every 30 days.
Violation Notes:	Returned to compliance on 08/30/2019. OBSERVATION: The following designated operator reports were not done within 30 days of the previous designated operator monthly report. The May 6, 2019, report was done 31 days after the April 5, 2019, report. The June 6, 2019, report was done 31 days after the May 6, 2019, report. CORRECTIVE ACTION: Ensure that DO is complying with all the requirements noted above. Within 30 days, submit documentation confirming that the D.O. knows to complete the monthly designated operator reports within 30 days of the previous designated operator monthly report.
Violation Division:	San Mateo County Environmental Health
Violation Program:	UST
Violation Source:	CERS,
Site ID:	150332
Site Name:	San Bruno Shell #173
Violation Date:	06-07-2018
Citation:	23 CCR 16 2641(i) - California Code of Regulations, Title 23, Chapter 16, Section(s) 2641(i)
Violation Description:	Failure to properly affix tag/sticker on monitoring equipment being certified, repaired, or replaced.
Violation Notes:	Returned to compliance on 06/07/2018. OBSERVATION: Tag/sticker was not affixed on the 87 turbine sump 208 sensor. During the inspection, the sensor was tested to pass and the technician affixed a current Tag/sticker to the UST monitoring equipment. CORRECTIVE ACTION: Continue to ensure that the technician affixes a tag/sticker on monitoring equipment being certified, repaired, or replaced.
Violation Division:	San Mateo County Environmental Health
Violation Program:	UST
Violation Source:	CERS,
Site ID:	150332
Site Name:	San Bruno Shell #173
Violation Date:	06-04-2020
Citation:	23 CCR 16 2716(e) - California Code of Regulations, Title 23, Chapter 16, Section(s) 2716(e)
Violation Description:	For designated operator (DO) monthly inspections conducted before October 1, 2018, failure to comply with one or more of the following requirements: Be performed by an ICC certified DO. Inspect monthly alarm history report, check that alarms are documented and responded to appropriately, and attach a copy. Inspect for the presence of liquid/debris in spill containers. Inspect for the presence of liquid/debris in under dispenser containment (UDC) and ensure that the monitoring equipment is positioned correctly. Inspect for liquid or debris in containment sumps where an alarm occurred with no service visit. Check that all testing and maintenance has been completed and documented. Verify that all facility employees have been trained in accordance with 23 CCR 2715(c). For designated operator (DO) 30 day inspections conducted on and after October 1, 2018, failure to conduct the designated UST operator visual inspection at least once every 30 days.
Violation Notes:	Returned to compliance on 06/04/2020. OBSERVATION: The 12-5-19 UST designated operator inspection report did not list the 11-11-19 overfill test date. The 11-5-19 UST designated operator inspection report did not list the 10-9-19 overfill test date. CORRECTIVE ACTION: Continue to ensure that all monthly designated operator inspection

SAN BRUNO SHELL (Continued) **U001594655**

reports are completed correctly including the correct test dates.
Violation Division: San Mateo County Environmental Health
Violation Program: UST
Violation Source: CERS,

Site ID: 150332
Site Name: San Bruno Shell #173
Violation Date: 06-22-2015
Citation: HSC 6.7 25291 - California Health and Safety Code, Chapter 6.7, Section(s) 25291
Violation Description: Failure to maintain under-dispenser containment, sumps, and/or other secondary containment in good condition and/or free of debris/liquid.
Violation Notes: Returned to compliance on 07/22/2015. Minor condensation in STP, TLM, and fill sumps should be mopped up. UDCs have liquid that appears to be fuel. These should be cleaned, checked for leaks, repaired if any leaks are present, and maintained in clean and dry condition.
Violation Division: San Mateo County Environmental Health
Violation Program: UST
Violation Source: CERS,

Site ID: 150332
Site Name: San Bruno Shell #173
Violation Date: 06-07-2018
Citation: HSC 6.7 25284, 25286 - California Health and Safety Code, Chapter 6.7, Section(s) 25284, 25286
Violation Description: Failure to submit a complete and accurate application for a permit to operate a UST, or for renewal of the permit.
Violation Notes: Returned to compliance on 07/05/2018. OBSERVATION: UST tank information is not current in CERS. Diesel, 87, and 91 vent secondary containment should be marked as fiberglass. Diesel, 87, and 91 Vent piping transition sump information should be left blank or none. CORRECTIVE ACTION: Immediately update the required information in CERS. Within 30 days submit the updated tank information for review by the CUPA at https://cers.calepa.ca.gov/
Violation Division: San Mateo County Environmental Health
Violation Program: UST
Violation Source: CERS,

Site ID: 150332
Site Name: San Bruno Shell #173
Violation Date: 06-15-2023
Citation: 23 CCR 16 2716(f) - California Code of Regulations, Title 23, Chapter 16, Section(s) 2716(f)
Violation Description: Failure to maintain on-site, or off-site at a readily available location if approved by the UPA, copies of Designated Operator inspection records as follows: Designated operator monthly inspection records for inspections performed before October 1, 2018 must be kept for 12 months from the month of inspection. For inspections performed on or after October 1, 2018, copies of the "Designated Underground Storage Tank Operator Visual Inspection Report" must be kept for 36 months from the month of inspection.
Violation Notes: Returned to compliance on 06/23/2023. OBSERVATION: There was not a DO inspection for October 2022 available on-site. There were DO inspections completed on 9/30/22 and 11/23/2022; however, it's unclear if an inspection was completed in October. CORRECTIVE ACTION: Submit a copy of the October 2022 DO inspection report to the CUPA by the comply by date. In the event an inspection was not completed in

SAN BRUNO SHELL (Continued) **U001594655**

October 2022, please submit a statement indicating why the inspection was not completed and the steps the facility has/will take to ensure inspections are completed moving forward.
Violation Division: San Mateo County Environmental Health
Violation Program: UST
Violation Source: CERS,

Evaluation:
Eval General Type: Other/Unknown
Eval Date: 06-06-2019
Violations Found: No
Eval Type: Other, not routine, done by local agency
Eval Notes: UST submittal reviewed and accepted.
Eval Division: San Mateo County Environmental Health
Eval Program: UST
Eval Source: CERS,

Eval General Type: Compliance Evaluation Inspection
Eval Date: 06-22-2015
Violations Found: Yes
Eval Type: Routine done by local agency
Eval Notes: Not reported
Eval Division: San Mateo County Environmental Health
Eval Program: HW
Eval Source: CERS,

Eval General Type: Other/Unknown
Eval Date: 07-15-2014
Violations Found: No
Eval Type: Other, not routine, done by local agency
Eval Notes: Not reported
Eval Division: San Mateo County Environmental Health
Eval Program: HMRRP
Eval Source: CERS,

Eval General Type: Compliance Evaluation Inspection
Eval Date: 07-24-2023
Violations Found: No
Eval Type: Routine done by local agency
Eval Notes: Not reported
Eval Division: San Mateo County Environmental Health
Eval Program: HMRRP
Eval Source: CERS,

Eval General Type: Other/Unknown
Eval Date: 09-13-2018
Violations Found: No
Eval Type: Other, not routine, done by local agency
Eval Notes: HMBP submittal reviewed and accepted.
Eval Division: San Mateo County Environmental Health
Eval Program: HMRRP
Eval Source: CERS,

Eval General Type: Other/Unknown
Eval Date: 10-06-2021
Violations Found: No
Eval Type: Other, not routine, done by local agency

SAN BRUNO SHELL (Continued) **U001594655**

Eval Notes: Not reported
Eval Division: San Mateo County Environmental Health
Eval Program: HMRRP
Eval Source: CERS,

Eval General Type: Other/Unknown
Eval Date: 10-13-2015
Violations Found: No
Eval Type: Other, not routine, done by local agency
Eval Notes: Not reported
Eval Division: San Mateo County Environmental Health
Eval Program: HW
Eval Source: CERS,

Eval General Type: Other/Unknown
Eval Date: 12-29-2014
Violations Found: No
Eval Type: Other, not routine, done by local agency
Eval Notes: Not reported
Eval Division: San Mateo County Environmental Health
Eval Program: HMRRP
Eval Source: CERS,

Eval General Type: Other/Unknown
Eval Date: 01-06-2015
Violations Found: No
Eval Type: Other, not routine, done by local agency
Eval Notes: Not reported
Eval Division: San Mateo County Environmental Health
Eval Program: UST
Eval Source: CERS,

Eval General Type: Other/Unknown
Eval Date: 03-24-2021
Violations Found: No
Eval Type: Other, not routine, done by local agency
Eval Notes: Not reported
Eval Division: San Mateo County Environmental Health
Eval Program: HMRRP
Eval Source: CERS,

Eval General Type: Compliance Evaluation Inspection
Eval Date: 06-03-2021
Violations Found: Yes
Eval Type: Routine done by local agency
Eval Notes: Not reported
Eval Division: San Mateo County Environmental Health
Eval Program: HMRRP
Eval Source: CERS,

Eval General Type: Compliance Evaluation Inspection
Eval Date: 06-04-2020
Violations Found: Yes
Eval Type: Routine done by local agency
Eval Notes: On site to conduct the routine inspection and witness the annual monitoring system certification testing. Facility has the following: Regular Unleaded Gasoline 12,000 gallons Premium Unleaded Gasoline

SAN BRUNO SHELL (Continued) **U001594655**

12,000 gallons Diesel Fuel No. 2 12,000 gallons
Eval Division: San Mateo County Environmental Health
Eval Program: UST
Eval Source: CERS,

Eval General Type: Compliance Evaluation Inspection
Eval Date: 06-06-2019
Violations Found: Yes
Eval Type: Routine done by local agency
Eval Notes: On site to conduct a routine inspection and witness the annual monitoring system certification testing. Facility has the following: Regular Unleaded Gasoline 12,000 gallons Premium Unleaded Gasoline 12,000 gallons Diesel Fuel No. 2 12,000 gallons
Eval Division: San Mateo County Environmental Health
Eval Program: UST
Eval Source: CERS,

Eval General Type: Compliance Evaluation Inspection
Eval Date: 06-06-2019
Violations Found: Yes
Eval Type: Routine done by local agency
Eval Notes: On site to conduct a routine inspection. The facility has had the following pick ups: On 11-29-17, 60 pounds of waste flammable solids per manifest 012296498JJK. On 3-18-17, 9 gallons of waste gasoline mixture and 30 pounds of waste flammable solids per manifest 012296242JJK. On 8-10-16, 150 pounds of waste flammable solids per manifest 015104392JJK.
Eval Division: San Mateo County Environmental Health
Eval Program: HW
Eval Source: CERS,

Eval General Type: Compliance Evaluation Inspection
Eval Date: 06-07-2017
Violations Found: No
Eval Type: Routine done by local agency
Eval Notes: Not reported
Eval Division: San Mateo County Environmental Health
Eval Program: UST
Eval Source: CERS,

Eval General Type: Compliance Evaluation Inspection
Eval Date: 06-16-2016
Violations Found: No
Eval Type: Routine done by local agency
Eval Notes: Not reported
Eval Division: San Mateo County Environmental Health
Eval Program: UST
Eval Source: CERS,

Eval General Type: Compliance Evaluation Inspection
Eval Date: 06-22-2015
Violations Found: No
Eval Type: Routine done by local agency
Eval Notes: No violations observed.
Eval Division: San Mateo County Environmental Health
Eval Program: HMRRP
Eval Source: CERS,

SAN BRUNO SHELL (Continued) **U001594655**

Eval General Type: Other/Unknown
Eval Date: 06-22-2015
Violations Found: No
Eval Type: Other, not routine, done by local agency
Eval Notes: Not reported
Eval Division: San Mateo County Environmental Health
Eval Program: HMRRP
Eval Source: CERS,

Eval General Type: Other/Unknown
Eval Date: 06-22-2015
Violations Found: No
Eval Type: Other, not routine, done by local agency
Eval Notes: Not reported
Eval Division: San Mateo County Environmental Health
Eval Program: HW
Eval Source: CERS,

Eval General Type: Compliance Evaluation Inspection
Eval Date: 06-22-2015
Violations Found: Yes
Eval Type: Routine done by local agency
Eval Notes: Not reported
Eval Division: San Mateo County Environmental Health
Eval Program: UST
Eval Source: CERS,

Eval General Type: Other/Unknown
Eval Date: 06-23-2023
Violations Found: No
Eval Type: Other, not routine, done by local agency
Eval Notes: Not reported
Eval Division: San Mateo County Environmental Health
Eval Program: HMRRP
Eval Source: CERS,

Eval General Type: Other/Unknown
Eval Date: 07-27-2017
Violations Found: No
Eval Type: Other, not routine, done by local agency
Eval Notes: 7/7/2017 3:38PM Underground Storage Tanks Accepted.
Eval Division: San Mateo County Environmental Health
Eval Program: UST
Eval Source: CERS,

Eval General Type: Other/Unknown
Eval Date: 07-27-2017
Violations Found: No
Eval Type: Other, not routine, done by local agency
Eval Notes: 7/7/2017 3:38PM Facility Information, Hazardous Materials Inventory, and Emergency Response and Training Plans Accepted.
Eval Division: San Mateo County Environmental Health
Eval Program: HMRRP
Eval Source: CERS,

Eval General Type: Other/Unknown
Eval Date: 09-13-2018

SAN BRUNO SHELL (Continued) **U001594655**

Violations Found: No
Eval Type: Other, not routine, done by local agency
Eval Notes: UST submittals reviewed and accepted.
Eval Division: San Mateo County Environmental Health
Eval Program: UST
Eval Source: CERS,

Eval General Type: Other/Unknown
Eval Date: 03-05-2019
Violations Found: No
Eval Type: Other, not routine, done by local agency
Eval Notes: On site to verify that designated operators performing the monthly inspections at this facility are including all of the required information on the reports. The SB989 test date should be listed as 12-18-17. While on site, verified that the designated operator reports since 6-8-18 have the correct date. Continue to ensure that the designated operator inspection reports are completed with all the required information.
Eval Division: San Mateo County Environmental Health
Eval Program: UST
Eval Source: CERS,

Eval General Type: Other/Unknown
Eval Date: 04-08-2021
Violations Found: No
Eval Type: Other, not routine, done by local agency
Eval Notes: Not reported
Eval Division: San Mateo County Environmental Health
Eval Program: HMRRP
Eval Source: CERS,

Eval General Type: Other/Unknown
Eval Date: 06-02-2017
Violations Found: No
Eval Type: Other, not routine, done by local agency
Eval Notes: 3/17/2017 11:26AM Underground Storage Tanks Accepted.
Eval Division: San Mateo County Environmental Health
Eval Program: UST
Eval Source: CERS,

Eval General Type: Other/Unknown
Eval Date: 06-02-2017
Violations Found: No
Eval Type: Other, not routine, done by local agency
Eval Notes: 7 chemical descriptions. 7/5/2016 2:01PM Facility Information, Emergency Response and Training Plans, and Hazardous Materials Inventory accepted.
Eval Division: San Mateo County Environmental Health
Eval Program: HMRRP
Eval Source: CERS,

Eval General Type: Other/Unknown
Eval Date: 06-06-2017
Violations Found: No
Eval Type: Other, not routine, done by local agency
Eval Notes: Not reported
Eval Division: San Mateo County Environmental Health

SAN BRUNO SHELL (Continued) **U001594655**

Eval Program: HMRRP
Eval Source: CERS,

Eval General Type: Compliance Evaluation Inspection
Eval Date: 06-06-2019
Violations Found: No
Eval Type: Routine done by local agency
Eval Notes: On site to conduct a routine inspection. Facility has the following: Regular Unleaded Gasoline 12,000 gallons Premium Unleaded Gasoline 12,000 gallons Diesel Fuel No. 2 12,000 gallons Waste Absorbent / Rags 200 pounds Gasoline/Water Mixture 55 gallons Used Gasoline Filters 45 pounds Carbon Dioxide 300 cubic feet
Eval Division: San Mateo County Environmental Health
Eval Program: HMRRP
Eval Source: CERS,

Eval General Type: Compliance Evaluation Inspection
Eval Date: 06-07-2017
Violations Found: No
Eval Type: Routine done by local agency
Eval Notes: Not reported
Eval Division: San Mateo County Environmental Health
Eval Program: HW
Eval Source: CERS,

Eval General Type: Compliance Evaluation Inspection
Eval Date: 06-07-2022
Violations Found: Yes
Eval Type: Routine done by local agency
Eval Notes: Not reported
Eval Division: San Mateo County Environmental Health
Eval Program: UST
Eval Source: CERS,

Eval General Type: Compliance Evaluation Inspection
Eval Date: 06-15-2023
Violations Found: Yes
Eval Type: Routine done by local agency
Eval Notes: Today I met on-site with Regina Riley (Station attendant) and Richard Ruiz (Service station systems) to perform the annual UST inspection. - Verified the following certifications were current: ICC, Veeder Root, & VMI 3 UST’s (12K - 87, 91, & Diesel) All STP’s utilize PLLD’s for line leak detection. Overfill by flapper Last SB989 was 11/10/2020, Last Overfill test was 11/23/2022.
Eval Division: San Mateo County Environmental Health
Eval Program: UST
Eval Source: CERS,

Eval General Type: Other/Unknown
Eval Date: 06-19-2015
Violations Found: No
Eval Type: Other, not routine, done by local agency
Eval Notes: Not reported
Eval Division: San Mateo County Environmental Health
Eval Program: UST
Eval Source: CERS,

SAN BRUNO SHELL (Continued) **U001594655**

Eval General Type: Other/Unknown
Eval Date: 06-23-2015
Violations Found: No
Eval Type: Other, not routine, done by local agency
Eval Notes: Not reported
Eval Division: San Mateo County Environmental Health
Eval Program: HMRRP
Eval Source: CERS,

Eval General Type: Compliance Evaluation Inspection
Eval Date: 07-24-2023
Violations Found: No
Eval Type: Routine done by local agency
Eval Notes: Facility maintains two 55 gallon drums for waste gasoline/waste gasoline contaminated materials onsite.
Eval Division: San Mateo County Environmental Health
Eval Program: HW
Eval Source: CERS,

Eval General Type: Other/Unknown
Eval Date: 09-06-2019
Violations Found: No
Eval Type: Other, not routine, done by local agency
Eval Notes: HMBP submittal reviewed and accepted.
Eval Division: San Mateo County Environmental Health
Eval Program: HMRRP
Eval Source: CERS,

Eval General Type: Other/Unknown
Eval Date: 03-18-2022
Violations Found: No
Eval Type: Other, not routine, done by local agency
Eval Notes: Not reported
Eval Division: San Mateo County Environmental Health
Eval Program: HMRRP
Eval Source: CERS,

Eval General Type: Other/Unknown
Eval Date: 03-22-2023
Violations Found: No
Eval Type: Other, not routine, done by local agency
Eval Notes: Not reported
Eval Division: San Mateo County Environmental Health
Eval Program: HMRRP
Eval Source: CERS,

Eval General Type: Compliance Evaluation Inspection
Eval Date: 06-03-2021
Violations Found: Yes
Eval Type: Routine done by local agency
Eval Notes: Not reported
Eval Division: San Mateo County Environmental Health
Eval Program: HW
Eval Source: CERS,

Eval General Type: Compliance Evaluation Inspection
Eval Date: 06-03-2021

SAN BRUNO SHELL (Continued) **U001594655**

Violations Found: Yes
Eval Type: Routine done by local agency
Eval Notes: Not reported
Eval Division: San Mateo County Environmental Health
Eval Program: UST
Eval Source: CERS,

Eval General Type: Compliance Evaluation Inspection
Eval Date: 06-07-2017
Violations Found: No
Eval Type: Routine done by local agency
Eval Notes: sunny@vintnersdist.com
Eval Division: San Mateo County Environmental Health
Eval Program: HMRRP
Eval Source: CERS,

Eval General Type: Other/Unknown
Eval Date: 06-07-2018
Violations Found: No
Eval Type: Other, not routine, done by local agency
Eval Notes: UST submittal reviewed and not accepted.
Eval Division: San Mateo County Environmental Health
Eval Program: UST
Eval Source: CERS,

Eval General Type: Compliance Evaluation Inspection
Eval Date: 06-07-2018
Violations Found: Yes
Eval Type: Routine done by local agency
Eval Notes: On site to conduct a routine inspection and witness the annual monitoring system certification testing.
Eval Division: San Mateo County Environmental Health
Eval Program: UST
Eval Source: CERS,

Eval General Type: Other/Unknown
Eval Date: 06-17-2022
Violations Found: No
Eval Type: Other, not routine, done by local agency
Eval Notes: Not reported
Eval Division: San Mateo County Environmental Health
Eval Program: HMRRP
Eval Source: CERS,

Eval General Type: Other/Unknown
Eval Date: 06-22-2015
Violations Found: No
Eval Type: Other, not routine, done by local agency
Eval Notes: Not reported
Eval Division: San Mateo County Environmental Health
Eval Program: UST
Eval Source: CERS,

Eval General Type: Compliance Evaluation Inspection
Eval Date: 06-25-2014
Violations Found: No
Eval Type: Routine done by local agency

SAN BRUNO SHELL (Continued) **U001594655**

Eval Notes: Not reported
Eval Division: San Mateo County Environmental Health
Eval Program: UST
Eval Source: CERS,

Eval General Type: Other/Unknown
Eval Date: 07-01-2021
Violations Found: No
Eval Type: Other, not routine, done by local agency
Eval Notes: Not reported
Eval Division: San Mateo County Environmental Health
Eval Program: HMRRP
Eval Source: CERS,

Eval General Type: Other/Unknown
Eval Date: 09-01-2015
Violations Found: No
Eval Type: Other, not routine, done by local agency
Eval Notes: Not reported
Eval Division: San Mateo County Environmental Health
Eval Program: UST
Eval Source: CERS,

Eval General Type: Other/Unknown
Eval Date: 09-06-2019
Violations Found: No
Eval Type: Other, not routine, done by local agency
Eval Notes: UST submittal reviewed and accepted.
Eval Division: San Mateo County Environmental Health
Eval Program: UST
Eval Source: CERS,

Eval General Type: Other/Unknown
Eval Date: 09-13-2022
Violations Found: No
Eval Type: Other, not routine, done by local agency
Eval Notes: Follow up inspection regarding open violations from last inspection. Manager Rebecca stated that the DO has been through to conduct training, was able to provide logs
Eval Division: San Mateo County Environmental Health
Eval Program: UST
Eval Source: CERS,

Eval General Type: Other/Unknown
Eval Date: 11-23-2020
Violations Found: No
Eval Type: Other, not routine, done by local agency
Eval Notes: HMBP submittal reviewed and accepted.
Eval Division: San Mateo County Environmental Health
Eval Program: HMRRP
Eval Source: CERS,

Eval General Type: Other/Unknown
Eval Date: 11-23-2020
Violations Found: No
Eval Type: Other, not routine, done by local agency
Eval Notes: UST submittal reviewed and accepted.

SAN BRUNO SHELL (Continued) **U001594655**

Eval Division: San Mateo County Environmental Health
Eval Program: UST
Eval Source: CERS,

Enforcement Action:
Site ID: 150332
Site Name: San Bruno Shell #173
Site Address: 798 EL CAMINO REAL
Site City: SAN BRUNO
Site Zip: 94066
Enf Action Date: 01-17-2019
Enf Action Type: Notice of Violation (Unified Program)
Enf Action Description: Notice of Violation Issued by the Inspector at the Time of Inspection
Enf Action Notes: NOV letter delivered 1/22/2019. NOV letter mailed 2/01/2019. Per Marjoried No new Enf Action ID generated. 2/4/19:10/5/18 NOV is being closed due this NOV being issued, 1 violation open for DO reports NOV letter mailed 2/01/2019 delivered 2/04/2019. 3/4/19: VIOLATION STILL OPEN FOR DO REPORTS No Violations open for this facility at this time. Closing out this enforcement action.
Enf Action Division: San Mateo County Environmental Health
Enf Action Program: UST
Enf Action Source: CERS,

Site ID: 150332
Site Name: San Bruno Shell #173
Site Address: 798 EL CAMINO REAL
Site City: SAN BRUNO
Site Zip: 94066
Enf Action Date: 06-22-2015
Enf Action Type: Notice of Violation (Unified Program)
Enf Action Description: Notice of Violation Issued by the Inspector at the Time of Inspection
Enf Action Notes: Not reported
Enf Action Division: San Mateo County Environmental Health
Enf Action Program: HW
Enf Action Source: CERS,

Site ID: 150332
Site Name: San Bruno Shell #173
Site Address: 798 EL CAMINO REAL
Site City: SAN BRUNO
Site Zip: 94066
Enf Action Date: 06-22-2015
Enf Action Type: Notice of Violation (Unified Program)
Enf Action Description: Notice of Violation Issued by the Inspector at the Time of Inspection
Enf Action Notes: Not reported
Enf Action Division: San Mateo County Environmental Health
Enf Action Program: UST
Enf Action Source: CERS,

Site ID: 150332
Site Name: San Bruno Shell #173
Site Address: 798 EL CAMINO REAL
Site City: SAN BRUNO
Site Zip: 94066
Enf Action Date: 10-05-2018
Enf Action Type: Notice of Violation (Unified Program)
Enf Action Description: Notice of Violation Issued by the Inspector at the Time of Inspection

SAN BRUNO SHELL (Continued) **U001594655**

Enf Action Notes:	NOV letter delivered 10/10/2018. 2/4/19: This NOV is being closed due to a more recent one issued out, 1 violation open for DO reports.
Enf Action Division:	San Mateo County Environmental Health
Enf Action Program:	UST
Enf Action Source:	CERS,
Site ID:	150332
Site Name:	San Bruno Shell #173
Site Address:	798 EL CAMINO REAL
Site City:	SAN BRUNO
Site Zip:	94066
Enf Action Date:	11-18-2019
Enf Action Type:	Notice of Violation (Unified Program)
Enf Action Description:	Notice of Violation Issued by the Inspector at the Time of Inspection
Enf Action Notes:	Certified NOV letter delivered to business on 11/20/2019. 1/22/19: No violations open in dispatch center NOV resolved.
Enf Action Division:	San Mateo County Environmental Health
Enf Action Program:	UST
Enf Action Source:	CERS,

Coordinates:

Site ID:	150332
Facility Name:	San Bruno Shell #173
Env Int Type Code:	HWG
Program ID:	10069936
Coord Name:	Not reported
Ref Point Type Desc:	Unknown,
Latitude:	37.628735
Longitude:	-122.416153

Affiliation:

Affiliation Type Desc:	Environmental Contact
Entity Name:	Sunny Goyal
Entity Title:	Not reported
Affiliation Address:	41805 Albrae Street
Affiliation City:	Fremont
Affiliation State:	CA
Affiliation Country:	Not reported
Affiliation Zip:	94538
Affiliation Phone:	,
Affiliation Type Desc:	Facility Mailing Address
Entity Name:	Mailing Address
Entity Title:	Not reported
Affiliation Address:	41805 Albrae Street
Affiliation City:	Fremont
Affiliation State:	CA
Affiliation Country:	Not reported
Affiliation Zip:	94538
Affiliation Phone:	,
Affiliation Type Desc:	Legal Owner
Entity Name:	AU Energy, LLC
Entity Title:	Not reported
Affiliation Address:	41805 Albrae Street
Affiliation City:	Fremont

SAN BRUNO SHELL (Continued) **U001594655**

Affiliation State:	CA
Affiliation Country:	United States
Affiliation Zip:	94538
Affiliation Phone:	(510) 657-9150,
Affiliation Type Desc:	Operator
Entity Name:	AU Energy, LLC
Entity Title:	Not reported
Affiliation Address:	Not reported
Affiliation City:	Not reported
Affiliation State:	Not reported
Affiliation Country:	Not reported
Affiliation Zip:	Not reported
Affiliation Phone:	(510) 364-0883,
Affiliation Type Desc:	Property Owner
Entity Name:	AU Energy, LLC
Entity Title:	Not reported
Affiliation Address:	41805 Albrae Street
Affiliation City:	Fremont
Affiliation State:	CA
Affiliation Country:	United States
Affiliation Zip:	94538
Affiliation Phone:	(510) 657-9150,
Affiliation Type Desc:	UST Tank Operator
Entity Name:	AU Energy, LLC
Entity Title:	Not reported
Affiliation Address:	41805 ALBRAE STREET
Affiliation City:	FREMONT
Affiliation State:	CA
Affiliation Country:	United States
Affiliation Zip:	94538
Affiliation Phone:	(510) 657-9150,
Affiliation Type Desc:	CUPA District
Entity Name:	San Mateo County Environmental Health
Entity Title:	Not reported
Affiliation Address:	2000 Alameda de las Pulgas, Suite 100
Affiliation City:	San Mateo
Affiliation State:	CA
Affiliation Country:	Not reported
Affiliation Zip:	94403
Affiliation Phone:	(650) 372-6200,
Affiliation Type Desc:	Document Preparer
Entity Name:	Stantec Consulting Services Inc.
Entity Title:	Not reported
Affiliation Address:	Not reported
Affiliation City:	Not reported
Affiliation State:	Not reported
Affiliation Country:	Not reported
Affiliation Zip:	Not reported
Affiliation Phone:	,
Affiliation Type Desc:	Parent Corporation
Entity Name:	AU Energy LLC

SAN BRUNO SHELL (Continued) **U001594655**

Entity Title: Not reported
Affiliation Address: Not reported
Affiliation City: Not reported
Affiliation State: Not reported
Affiliation Country: Not reported
Affiliation Zip: Not reported
Affiliation Phone: ,

Affiliation Type Desc: UST Permit Applicant
Entity Name: Sunny Goyal
Entity Title: Project Manager
Affiliation Address: Not reported
Affiliation City: Not reported
Affiliation State: Not reported
Affiliation Country: Not reported
Affiliation Zip: Not reported
Affiliation Phone: (510) 657-9150,

Affiliation Type Desc: UST Property Owner Name
Entity Name: AU Energy, LLC
Entity Title: Not reported
Affiliation Address: 41805 ALBRAE STREET
Affiliation City: FREMONT
Affiliation State: CA
Affiliation Country: United States
Affiliation Zip: 94538
Affiliation Phone: (510) 657-9150,

Affiliation Type Desc: Identification Signer
Entity Name: Sunny Goyal
Entity Title: Project Manager
Affiliation Address: Not reported
Affiliation City: Not reported
Affiliation State: Not reported
Affiliation Country: Not reported
Affiliation Zip: Not reported
Affiliation Phone: ,

Affiliation Type Desc: UST Tank Owner
Entity Name: AU Energy, LLC
Entity Title: Not reported
Affiliation Address: 41805 ALBRAE STREET
Affiliation City: FREMONT
Affiliation State: CA
Affiliation Country: United States
Affiliation Zip: 94538
Affiliation Phone: (510) 657-9150,

Name: SHELL ECR SB COMINGLED
Address: 798 EL CAMINO REAL
City,State,Zip: SAN BRUNO, CA 94066
Site ID: 899127
CERS ID: T0608100491
CERS Description: Leaking Underground Storage Tank Cleanup Site

Affiliation:
Affiliation Type Desc: Local Agency Caseworker

SAN BRUNO SHELL (Continued) **U001594655**

Entity Name:	JACOB MADDEN - SAN MATEO COUNTY LOP
Entity Title:	Not reported
Affiliation Address:	2000 ALAMEDA DE LAS PULGAS, Suite 100
Affiliation City:	SAN MATEO
Affiliation State:	CA
Affiliation Country:	Not reported
Affiliation Zip:	Not reported
Affiliation Phone:	6503995959,
Affiliation Type Desc:	Regional Board Caseworker
Entity Name:	Regional Water Board - SAN FRANCISCO BAY RWQCB (REGION 2)
Entity Title:	Not reported
Affiliation Address:	1515 CLAY ST SUITE 1400
Affiliation City:	OAKLAND
Affiliation State:	CA
Affiliation Country:	Not reported
Affiliation Zip:	Not reported
Affiliation Phone:	,

BA606 **SHELL ECR SB COMINGLED** **UST FINDER RELEASE** **1029105262**
SSE **798 EL CAMINO REAL** **N/A**
1/4-1/2 **SAN BRUNO, CA 94066**
0.391 mi.
2064 ft. **Site 11 of 11 in cluster BA**

Relative: **Lower**
Actual: **43 ft.**

UST FINDER RELEASE:

Object ID:	38136
Facility ID:	Not reported
Lust ID:	CAT0608100491
Name:	SHELL ECR SB COMINGLED
Address:	798 EL CAMINO REAL
City,State,Zip:	SAN BRUNO, CA 94066
Address Match Type:	PointAddress
Reported Date:	Not reported
Status:	No Further Action
Substance:	Not reported
Population within 1500ft:	2967
Domestic Wells within 1500ft:	0
Land Use:	Developed, High Intensity
Within SPA:	No
SPA PWS Facility ID:	Not reported
SPA Water Type:	Not reported
SPA Facility Type:	Not reported
SPA HUC12:	Not reported
Within WHPA:	Yes
WHPA PWS Facility ID:	CA4110023_9990
WHPA Water Type:	GW - Ground water
WHPA Facility Type:	WL - Well
WHPA HUC12:	180500040903
Within 100yr Floodplain:	No
Tribe:	Not reported
EPA Region:	9
NFA Letter 1:	Not reported
NFA Letter 2:	Not reported
NFA Letter 3:	Not reported
NFA Letter 4:	Not reported
Closed With Residual Contaminate:	Not reported

SHELL ECR SB COMINGLED (Continued) **1029105262**

Coordinate Source:	Geocode
X Coord:	-122.41634
Y Coord:	37.6286700000001
Latitude:	37.62867
Longitude:	-122.41634

BC607 **SEE'S CANDIES** **UST FINDER RELEASE** **1029103767**
NW **210 EL CAMINO REAL** **N/A**
1/4-1/2 **SOUTH SAN FRANCISCO, CA 94080**
0.406 mi.
2146 ft. **Site 4 of 11 in cluster BC**

Relative: **Higher**
Actual: **52 ft.**

UST FINDER RELEASE:

Object ID:	37738
Facility ID:	Not reported
Lust ID:	CAT0608100651
Name:	SEE'S CANDIES
Address:	210 EL CAMINO REAL
City,State,Zip:	SOUTH SAN FRANCISCO, CA 94080
Address Match Type:	PointAddress
Reported Date:	Not reported
Status:	No Further Action
Substance:	Not reported
Population within 1500ft:	1680
Domestic Wells within 1500ft:	0
Land Use:	Developed, High Intensity
Within SPA:	No
SPA PWS Facility ID:	Not reported
SPA Water Type:	Not reported
SPA Facility Type:	Not reported
SPA HUC12:	Not reported
Within WHPA:	Yes
WHPA PWS Facility ID:	CA4110009_10185
WHPA Water Type:	GW - Ground water
WHPA Facility Type:	WL - Well
WHPA HUC12:	180500040903
Within 100yr Floodplain:	No
Tribe:	Not reported
EPA Region:	9
NFA Letter 1:	Not reported
NFA Letter 2:	Not reported
NFA Letter 3:	Not reported
NFA Letter 4:	Not reported
Closed With Residual Contaminate:	Not reported
Coordinate Source:	Geocode
X Coord:	-122.42509
Y Coord:	37.64284
Latitude:	37.64284
Longitude:	-122.425089999999

BC608 **SEE'S CANDIES** **Cortese** **S113033208**
NW **210 EL CAMINO REAL** **HWTS** **N/A**
1/4-1/2 **SOUTH SAN FRANCISCO, CA 94080** **HAZNET**
0.406 mi.
2146 ft. **Site 5 of 11 in cluster BC**

Relative:
Higher

Actual:
52 ft.

CORTESE:

Name:	SEE'S CANDIES
Address:	210 EL CAMINO REAL
City,State,Zip:	SOUTH SAN FRANCISCO, CA 94080
Region:	CORTESE
Envirostor Id:	Not reported
Global ID:	T0608100651
Site/Facility Type:	LUST CLEANUP SITE
Cleanup Status:	COMPLETED - CASE CLOSED
Status Date:	Not reported
Site Code:	Not reported
Latitude:	Not reported
Longitude:	Not reported
Owner:	Not reported
Enf Type:	Not reported
Swat R:	Not reported
Flag:	active
Order No:	Not reported
Waste Discharge System No:	Not reported
Effective Date:	Not reported
Region 2:	Not reported
WID Id:	Not reported
Solid Waste Id No:	Not reported
Waste Management Uit Name:	Not reported
File Name:	Active Open

HWTS:

Name:	SEE'S CANDIES, INC
Address:	210 EL CAMINO REAL
Address 2:	Not reported
City,State,Zip:	SOUTH SAN FRANCISCO, CA 94080
EPA ID:	CAL000030533
Inactive Date:	Not reported
Create Date:	05/16/1990
Last Act Date:	Not reported
Mailing Name:	Not reported
Mailing Address:	210 EL CAMINO REAL
Mailing Address 2:	Not reported
Mailing City,State,Zip:	SOUTH SAN FRANCISCO, CA 940805968
Owner Name:	SEE'S CANDIES, INC
Owner Address:	210 EL CAMINO REAL
Owner Address 2:	Not reported
Owner City,State,Zip:	SOUTH SAN FRANCISCO, CA 940805968
Owner Phone:	Not reported
Owner Fax:	Not reported
Contact Name:	MERCEDEZ SALDANA
Contact Address:	210 EL CAMINO REAL
Contact Address 2:	Not reported
City,State,Zip:	SOUTH SAN FRANCISCO, CA 94080
Contact Phone:	Not reported
Contact Fax:	Not reported
Facility Status:	Active
Facility Type:	PERMANENT

SEE'S CANDIES (Continued) **S113033208**

Category: STATE
Latitude: 37.642848
Longitude: -122.424917

HAZNET:
Name: SEE'S CANDIES INC
Address: 210 EL CAMINO REAL
Address 2: Not reported
City,State,Zip: SOUTH SAN FRANCISCO, CA 940800000
Contact: MERCEDEZ SALDANA
Telephone: 6508273213
Mailing Name: Not reported
Mailing Address: 210 EL CAMINO REAL

Year: 2021
Gepaid: CAL000030533
TSD EPA ID: AZD983469594
CA Waste Code: 181 - Other inorganic solid waste
Disposal Method: H010 - Metals Recovery Including Retoring,Smelting,Chemicals,Ect
Tons: 0.003

Year: 2020
Gepaid: CAL000030533
TSD EPA ID: IN0000351387
CA Waste Code: 181 - Other inorganic solid waste
Disposal Method: H010 - Metals Recovery Including Retoring,Smelting,Chemicals,Ect
Tons: 0.0025

Year: 2020
Gepaid: CAL000030533
TSD EPA ID: CAT080013352
CA Waste Code: 221 - Waste oil and mixed oil
Disposal Method: H039 - Other Recovery Of Reclamation For Reuse Including Acid Regeneration, Organics Recovery Ect
Tons: 0.091

Year: 2020
Gepaid: CAL000030533
TSD EPA ID: AZD983469594
CA Waste Code: 181 - Other inorganic solid waste
Disposal Method: H010 - Metals Recovery Including Retoring,Smelting,Chemicals,Ect
Tons: 0.006

Year: 2020
Gepaid: CAL000030533
TSD EPA ID: TXD982560294
CA Waste Code: OUTS0 -
Disposal Method: H141 - Storage, Bulking, And/Or Transfer Off Site--No Treatment/Reovery (H010-H129) Or (H131-H135)
Tons: 0.0075

Year: 2020
Gepaid: CAL000030533
TSD EPA ID: TXD982560294
CA Waste Code: 122 - Alkaline solution without metals pH >= 12.5
Disposal Method: H141 - Storage, Bulking, And/Or Transfer Off Site--No Treatment/Reovery (H010-H129) Or (H131-H135)

SEE'S CANDIES (Continued) **S113033208**

Tons:	0.0125
Year:	2020
Gepaid:	CAL000030533
TSD EPA ID:	TXD982560294
CA Waste Code:	141 - Off-specification, aged or surplus inorganics
Disposal Method:	H141 - Storage, Bulking, And/Or Transfer Off Site--No Treatment/Reovery (H010-H129) Or (H131-H135)
Tons:	0.01
Year:	2020
Gepaid:	CAL000030533
TSD EPA ID:	TXD982560294
CA Waste Code:	331 - Off-specification, aged or surplus organics
Disposal Method:	H141 - Storage, Bulking, And/Or Transfer Off Site--No Treatment/Reovery (H010-H129) Or (H131-H135)
Tons:	0.0175
Year:	2020
Gepaid:	CAL000030533
TSD EPA ID:	TXD982560294
CA Waste Code:	791 - Liquids with pH <= 2
Disposal Method:	H141 - Storage, Bulking, And/Or Transfer Off Site--No Treatment/Reovery (H010-H129) Or (H131-H135)
Tons:	0.0025
Year:	2020
Gepaid:	CAL000030533
TSD EPA ID:	TXD982560294
CA Waste Code:	551 - Laboratory waste chemicals
Disposal Method:	H141 - Storage, Bulking, And/Or Transfer Off Site--No Treatment/Reovery (H010-H129) Or (H131-H135)
Tons:	0.02

Click this hyperlink while viewing on your computer to access
32 additional CA HAZNET: record(s) in the EDR Site Report.

Additional Information:

Year:	2021
EM Manifest ID:	Not reported
Shipment Date:	6/23/2020
Shipment Date:	6/23/2020
Receipt Date:	7/13/2020
Manifest Number:	014665191FLE
Generator EPA ID:	CAL000030533
Name:	SEE'S CANDIES, INC
Address:	210 EL CAMINO REAL
Address 2:	Not reported
City,State,Zip:	SOUTH SAN FRANCISCO, CA 94080-0000
Telephone:	Not reported
Contact:	SUZANNE HOLMES
Contact Telephone:	650-827-3213
Contact Email:	SHOLMES@SEES.COM
Transporter 1 EPA ID:	CAR000206086
Transporter Name:	NORTH STATE ENVIRONMENTAL INC
Transporter 1 Emergency Number:	Not reported

SEE'S CANDIES (Continued) **S113033208**

Transporter 2 EPA ID:	CAR000156125
Transporter Name 2:	LIGHTING RESOURCES LLC
Transporter 2 Emergency Number:	Not reported
TSDF EPA ID:	AZD983469594
TSDF Name:	LIGHTING RESOURCES LLC
TSDF Address 1:	1545 E VICTORY ST
TSDF Address 2:	Not reported
TSDF City,State,Zip:	PHOENIX, AZ 85040
TSDF Telephone:	Not reported
TSDFA EPA ID:	Not reported
Waste Code Description:	181 - Not reported
RCRA Code:	D009
Meth Code:	H010 - Not reported
Quantity Tons:	0.006
Waste Quantity:	12
Quantity Unit:	P

Year:	2021
EM Manifest ID:	Not reported
Shipment Date:	6/23/2020
Shipment Date:	6/23/2020
Receipt Date:	7/7/2020
Manifest Number:	014665190FLE
Generator EPA ID:	CAL000030533
Name:	SEE'S CANDIES, INC
Address:	210 EL CAMINO REAL
Address 2:	Not reported
City,State,Zip:	SOUTH SAN FRANCISCO, CA 94080-0000
Telephone:	Not reported
Contact:	SUZANNE HOLMES
Contact Telephone:	650-827-3213
Contact Email:	SHOLMES@SEES.COM
Transporter 1 EPA ID:	CAR000206086
Transporter Name:	NORTH STATE ENVIRONMENTAL INC
Transporter 1 Emergency Number:	Not reported
Transporter 2 EPA ID:	Not reported
Transporter Name 2:	Not reported
Transporter 2 Emergency Number:	Not reported
TSDF EPA ID:	CAT080013352
TSDF Name:	WORLD OIL RECYCLING
TSDF Address 1:	N. ALAMEDA STREET
TSDF Address 2:	Not reported
TSDF City,State,Zip:	COMPTON, CA 90222-0000
TSDF Telephone:	Not reported
TSDFA EPA ID:	Not reported
Waste Code Description:	221 - Not reported
RCRA Code:	Not reported
Meth Code:	H039 - Not reported
Quantity Tons:	0.019
Waste Quantity:	5
Quantity Unit:	G

Year:	2021
EM Manifest ID:	Not reported
Shipment Date:	2/26/2020
Shipment Date:	2/26/2020
Receipt Date:	3/6/2020

SEE'S CANDIES (Continued) **S113033208**

Manifest Number:	014090328FLE
Generator EPA ID:	CAL000030533
Name:	SEE'S CANDIES, INC
Address:	210 EL CAMINO REAL
Address 2:	Not reported
City,State,Zip:	SOUTH SAN FRANCISCO, CA 94080-0000
Telephone:	Not reported
Contact:	SUZANNE HOLMES
Contact Telephone:	650-827-3213
Contact Email:	SHOLMES@SEES.COM
Transporter 1 EPA ID:	CAR000206086
Transporter Name:	NORTH STATE ENVIRONMENTAL INC
Transporter 1 Emergency Number:	Not reported
Transporter 2 EPA ID:	Not reported
Transporter Name 2:	Not reported
Transporter 2 Emergency Number:	Not reported
TSDF EPA ID:	TXD982560294
TSDF Name:	NSSI RECOVERY SERVICES
TSDF Address 1:	5711 ETHERIDGE ST
TSDF Address 2:	Not reported
TSDF City,State,Zip:	HOUSTON, TX 77087-4009
TSDF Telephone:	Not reported
TSDFA EPA ID:	Not reported
Waste Code Description:	- Not reported
RCRA Code:	Not reported
Meth Code:	H141 - Not reported
Quantity Tons:	0.0025
Waste Quantity:	5
Quantity Unit:	P

Year:	2021
EM Manifest ID:	Not reported
Shipment Date:	2/26/2020
Shipment Date:	2/26/2020
Receipt Date:	3/6/2020
Manifest Number:	014090328FLE
Generator EPA ID:	CAL000030533
Name:	SEE'S CANDIES, INC
Address:	210 EL CAMINO REAL
Address 2:	Not reported
City,State,Zip:	SOUTH SAN FRANCISCO, CA 94080-0000
Telephone:	Not reported
Contact:	SUZANNE HOLMES
Contact Telephone:	650-827-3213
Contact Email:	SHOLMES@SEES.COM
Transporter 1 EPA ID:	CAR000206086
Transporter Name:	NORTH STATE ENVIRONMENTAL INC
Transporter 1 Emergency Number:	Not reported
Transporter 2 EPA ID:	Not reported
Transporter Name 2:	Not reported
Transporter 2 Emergency Number:	Not reported
TSDF EPA ID:	TXD982560294
TSDF Name:	NSSI RECOVERY SERVICES
TSDF Address 1:	5711 ETHERIDGE ST
TSDF Address 2:	Not reported
TSDF City,State,Zip:	HOUSTON, TX 77087-4009
TSDF Telephone:	Not reported

SEE'S CANDIES (Continued) **S113033208**

TSDFA EPA ID:	Not reported
Waste Code Description:	- Not reported
RCRA Code:	Not reported
Meth Code:	H141 - Not reported
Quantity Tons:	0.0075
Waste Quantity:	15
Quantity Unit:	P
Year:	2021
EM Manifest ID:	Not reported
Shipment Date:	2/26/2020
Shipment Date:	2/26/2020
Receipt Date:	3/6/2020
Manifest Number:	014090328FLE
Generator EPA ID:	CAL000030533
Name:	SEE'S CANDIES, INC
Address:	210 EL CAMINO REAL
Address 2:	Not reported
City,State,Zip:	SOUTH SAN FRANCISCO, CA 94080-0000
Telephone:	Not reported
Contact:	SUZANNE HOLMES
Contact Telephone:	650-827-3213
Contact Email:	SHOLMES@SEES.COM
Transporter 1 EPA ID:	CAR000206086
Transporter Name:	NORTH STATE ENVIRONMENTAL INC
Transporter 1 Emergency Number:	Not reported
Transporter 2 EPA ID:	Not reported
Transporter Name 2:	Not reported
Transporter 2 Emergency Number:	Not reported
TSDF EPA ID:	TXD982560294
TSDF Name:	NSSI RECOVERY SERVICES
TSDF Address 1:	5711 ETHERIDGE ST
TSDF Address 2:	Not reported
TSDF City,State,Zip:	HOUSTON, TX 77087-4009
TSDF Telephone:	Not reported
TSDFA EPA ID:	Not reported
Waste Code Description:	791 - Not reported
RCRA Code:	D002
Meth Code:	H141 - Not reported
Quantity Tons:	0.0025
Waste Quantity:	5
Quantity Unit:	P
Year:	2021
EM Manifest ID:	Not reported
Shipment Date:	2/26/2020
Shipment Date:	2/26/2020
Receipt Date:	3/6/2020
Manifest Number:	014090328FLE
Generator EPA ID:	CAL000030533
Name:	SEE'S CANDIES, INC
Address:	210 EL CAMINO REAL
Address 2:	Not reported
City,State,Zip:	SOUTH SAN FRANCISCO, CA 94080-0000
Telephone:	Not reported
Contact:	SUZANNE HOLMES
Contact Telephone:	650-827-3213

SEE'S CANDIES (Continued) **S113033208**

Contact Email:	SHOLMES@SEES.COM
Transporter 1 EPA ID:	CAR000206086
Transporter Name:	NORTH STATE ENVIRONMENTAL INC
Transporter 1 Emergency Number:	Not reported
Transporter 2 EPA ID:	Not reported
Transporter Name 2:	Not reported
Transporter 2 Emergency Number:	Not reported
TSDF EPA ID:	TXD982560294
TSDF Name:	NSSI RECOVERY SERVICES
TSDF Address 1:	5711 ETHERIDGE ST
TSDF Address 2:	Not reported
TSDF City,State,Zip:	HOUSTON, TX 77087-4009
TSDF Telephone:	Not reported
TSDFA EPA ID:	Not reported
Waste Code Description:	331 - Not reported
RCRA Code:	Not reported
Meth Code:	H141 - Not reported
Quantity Tons:	0.0075
Waste Quantity:	15
Quantity Unit:	P

Year:	2021
EM Manifest ID:	Not reported
Shipment Date:	2/26/2020
Shipment Date:	2/26/2020
Receipt Date:	3/6/2020
Manifest Number:	014090328FLE
Generator EPA ID:	CAL000030533
Name:	SEE'S CANDIES, INC
Address:	210 EL CAMINO REAL
Address 2:	Not reported
City,State,Zip:	SOUTH SAN FRANCISCO, CA 94080-0000
Telephone:	Not reported
Contact:	SUZANNE HOLMES
Contact Telephone:	650-827-3213
Contact Email:	SHOLMES@SEES.COM
Transporter 1 EPA ID:	CAR000206086
Transporter Name:	NORTH STATE ENVIRONMENTAL INC
Transporter 1 Emergency Number:	Not reported
Transporter 2 EPA ID:	Not reported
Transporter Name 2:	Not reported
Transporter 2 Emergency Number:	Not reported
TSDF EPA ID:	TXD982560294
TSDF Name:	NSSI RECOVERY SERVICES
TSDF Address 1:	5711 ETHERIDGE ST
TSDF Address 2:	Not reported
TSDF City,State,Zip:	HOUSTON, TX 77087-4009
TSDF Telephone:	Not reported
TSDFA EPA ID:	Not reported
Waste Code Description:	141 - Not reported
RCRA Code:	Not reported
Meth Code:	H141 - Not reported
Quantity Tons:	0.005
Waste Quantity:	10
Quantity Unit:	P

Year: 2021

SEE'S CANDIES (Continued) **S113033208**

EM Manifest ID:	Not reported
Shipment Date:	2/26/2020
Shipment Date:	2/26/2020
Receipt Date:	3/6/2020
Manifest Number:	014090328FLE
Generator EPA ID:	CAL000030533
Name:	SEE'S CANDIES, INC
Address:	210 EL CAMINO REAL
Address 2:	Not reported
City,State,Zip:	SOUTH SAN FRANCISCO, CA 94080-0000
Telephone:	Not reported
Contact:	SUZANNE HOLMES
Contact Telephone:	650-827-3213
Contact Email:	SHOLMES@SEES.COM
Transporter 1 EPA ID:	CAR000206086
Transporter Name:	NORTH STATE ENVIRONMENTAL INC
Transporter 1 Emergency Number:	Not reported
Transporter 2 EPA ID:	Not reported
Transporter Name 2:	Not reported
Transporter 2 Emergency Number:	Not reported
TSDF EPA ID:	TXD982560294
TSDF Name:	NSSI RECOVERY SERVICES
TSDF Address 1:	5711 ETHERIDGE ST
TSDF Address 2:	Not reported
TSDF City,State,Zip:	HOUSTON, TX 77087-4009
TSDF Telephone:	Not reported
TSDFA EPA ID:	Not reported
Waste Code Description:	- Not reported
RCRA Code:	D001
Meth Code:	H141 - Not reported
Quantity Tons:	0.0075
Waste Quantity:	15
Quantity Unit:	P

Year:	2021
EM Manifest ID:	Not reported
Shipment Date:	2/26/2020
Shipment Date:	2/26/2020
Receipt Date:	3/6/2020
Manifest Number:	014090328FLE
Generator EPA ID:	CAL000030533
Name:	SEE'S CANDIES, INC
Address:	210 EL CAMINO REAL
Address 2:	Not reported
City,State,Zip:	SOUTH SAN FRANCISCO, CA 94080-0000
Telephone:	Not reported
Contact:	SUZANNE HOLMES
Contact Telephone:	650-827-3213
Contact Email:	SHOLMES@SEES.COM
Transporter 1 EPA ID:	CAR000206086
Transporter Name:	NORTH STATE ENVIRONMENTAL INC
Transporter 1 Emergency Number:	Not reported
Transporter 2 EPA ID:	Not reported
Transporter Name 2:	Not reported
Transporter 2 Emergency Number:	Not reported
TSDF EPA ID:	TXD982560294
TSDF Name:	NSSI RECOVERY SERVICES

SEE'S CANDIES (Continued) **S113033208**

TSDF Address 1:	5711 ETHERIDGE ST
TSDF Address 2:	Not reported
TSDF City,State,Zip:	HOUSTON, TX 77087-4009
TSDF Telephone:	Not reported
TSDFA EPA ID:	Not reported
Waste Code Description:	- Not reported
RCRA Code:	D001,D002
Meth Code:	H141 - Not reported
Quantity Tons:	0.0075
Waste Quantity:	15
Quantity Unit:	P

Year:	2021
EM Manifest ID:	Not reported
Shipment Date:	2/26/2020
Shipment Date:	2/26/2020
Receipt Date:	3/6/2020
Manifest Number:	014090328FLE
Generator EPA ID:	CAL000030533
Name:	SEE'S CANDIES, INC
Address:	210 EL CAMINO REAL
Address 2:	Not reported
City,State,Zip:	SOUTH SAN FRANCISCO, CA 94080-0000
Telephone:	Not reported
Contact:	SUZANNE HOLMES
Contact Telephone:	650-827-3213
Contact Email:	SHOLMES@SEES.COM
Transporter 1 EPA ID:	CAR000206086
Transporter Name:	NORTH STATE ENVIRONMENTAL INC
Transporter 1 Emergency Number:	Not reported
Transporter 2 EPA ID:	Not reported
Transporter Name 2:	Not reported
Transporter 2 Emergency Number:	Not reported
TSDF EPA ID:	TXD982560294
TSDF Name:	NSSI RECOVERY SERVICES
TSDF Address 1:	5711 ETHERIDGE ST
TSDF Address 2:	Not reported
TSDF City,State,Zip:	HOUSTON, TX 77087-4009
TSDF Telephone:	Not reported
TSDFA EPA ID:	Not reported
Waste Code Description:	- Not reported
RCRA Code:	Not reported
Meth Code:	H141 - Not reported
Quantity Tons:	0.005
Waste Quantity:	10
Quantity Unit:	P

Additional Information:

Year:	2020
EM Manifest ID:	Not reported
Shipment Date:	6/23/2020
Shipment Date:	6/23/2020
Receipt Date:	7/13/2020
Manifest Number:	014665191FLE
Generator EPA ID:	CAL000030533
Name:	SEE'S CANDIES, INC
Address:	210 EL CAMINO REAL

SEE'S CANDIES (Continued) **S113033208**

Address 2:	Not reported
City,State,Zip:	SOUTH SAN FRANCISCO, CA 94080-0000
Telephone:	Not reported
Contact:	SUZANNE HOLMES
Contact Telephone:	650-827-3213
Contact Email:	SHOLMES@SEES.COM
Transporter 1 EPA ID:	CAR000206086
Transporter Name:	NORTH STATE ENVIRONMENTAL INC
Transporter 1 Emergency Number:	Not reported
Transporter 2 EPA ID:	CAR000156125
Transporter Name 2:	LIGHTING RESOURCES LLC
Transporter 2 Emergency Number:	Not reported
TSDF EPA ID:	AZD983469594
TSDF Name:	LIGHTING RESOURCES LLC
TSDF Address 1:	1545 E VICTORY ST
TSDF Address 2:	Not reported
TSDF City,State,Zip:	PHOENIX, AZ 85040
TSDF Telephone:	Not reported
TSDFA EPA ID:	Not reported
Waste Code Description:	181 - Not reported
RCRA Code:	D009
Meth Code:	H010 - Not reported
Quantity Tons:	0.006
Waste Quantity:	12
Quantity Unit:	P

Year:	2020
EM Manifest ID:	Not reported
Shipment Date:	6/23/2020
Shipment Date:	6/23/2020
Receipt Date:	7/7/2020
Manifest Number:	014665190FLE
Generator EPA ID:	CAL000030533
Name:	SEE'S CANDIES, INC
Address:	210 EL CAMINO REAL
Address 2:	Not reported
City,State,Zip:	SOUTH SAN FRANCISCO, CA 94080-0000
Telephone:	Not reported
Contact:	SUZANNE HOLMES
Contact Telephone:	650-827-3213
Contact Email:	SHOLMES@SEES.COM
Transporter 1 EPA ID:	CAR000206086
Transporter Name:	NORTH STATE ENVIRONMENTAL INC
Transporter 1 Emergency Number:	Not reported
Transporter 2 EPA ID:	Not reported
Transporter Name 2:	Not reported
Transporter 2 Emergency Number:	Not reported
TSDF EPA ID:	CAT080013352
TSDF Name:	WORLD OIL RECYCLING
TSDF Address 1:	N. ALAMEDA STREET
TSDF Address 2:	Not reported
TSDF City,State,Zip:	COMPTON, CA 90222-0000
TSDF Telephone:	Not reported
TSDFA EPA ID:	Not reported
Waste Code Description:	221 - Not reported
RCRA Code:	Not reported
Meth Code:	H039 - Not reported

SEE'S CANDIES (Continued) **S113033208**

Quantity Tons:	0.019
Waste Quantity:	5
Quantity Unit:	G
Year:	2020
EM Manifest ID:	Not reported
Shipment Date:	2/26/2020
Shipment Date:	2/26/2020
Receipt Date:	3/6/2020
Manifest Number:	014090328FLE
Generator EPA ID:	CAL000030533
Name:	SEE'S CANDIES, INC
Address:	210 EL CAMINO REAL
Address 2:	Not reported
City,State,Zip:	SOUTH SAN FRANCISCO, CA 94080-0000
Telephone:	Not reported
Contact:	SUZANNE HOLMES
Contact Telephone:	650-827-3213
Contact Email:	SHOLMES@SEES.COM
Transporter 1 EPA ID:	CAR000206086
Transporter Name:	NORTH STATE ENVIRONMENTAL INC
Transporter 1 Emergency Number:	Not reported
Transporter 2 EPA ID:	Not reported
Transporter Name 2:	Not reported
Transporter 2 Emergency Number:	Not reported
TSDF EPA ID:	TXD982560294
TSDF Name:	NSSI RECOVERY SERVICES
TSDF Address 1:	5711 ETHERIDGE ST
TSDF Address 2:	Not reported
TSDF City,State,Zip:	HOUSTON, TX 77087-4009
TSDF Telephone:	Not reported
TSDFA EPA ID:	Not reported
Waste Code Description:	- Not reported
RCRA Code:	Not reported
Meth Code:	H141 - Not reported
Quantity Tons:	0.0025
Waste Quantity:	5
Quantity Unit:	P
Year:	2020
EM Manifest ID:	Not reported
Shipment Date:	2/26/2020
Shipment Date:	2/26/2020
Receipt Date:	3/6/2020
Manifest Number:	014090328FLE
Generator EPA ID:	CAL000030533
Name:	SEE'S CANDIES, INC
Address:	210 EL CAMINO REAL
Address 2:	Not reported
City,State,Zip:	SOUTH SAN FRANCISCO, CA 94080-0000
Telephone:	Not reported
Contact:	SUZANNE HOLMES
Contact Telephone:	650-827-3213
Contact Email:	SHOLMES@SEES.COM
Transporter 1 EPA ID:	CAR000206086
Transporter Name:	NORTH STATE ENVIRONMENTAL INC
Transporter 1 Emergency Number:	Not reported

SEE'S CANDIES (Continued) **S113033208**

Transporter 2 EPA ID:	Not reported
Transporter Name 2:	Not reported
Transporter 2 Emergency Number:	Not reported
TSDF EPA ID:	TXD982560294
TSDF Name:	NSSI RECOVERY SERVICES
TSDF Address 1:	5711 ETHERIDGE ST
TSDF Address 2:	Not reported
TSDF City,State,Zip:	HOUSTON, TX 77087-4009
TSDF Telephone:	Not reported
TSDFA EPA ID:	Not reported
Waste Code Description:	- Not reported
RCRA Code:	Not reported
Meth Code:	H141 - Not reported
Quantity Tons:	0.0075
Waste Quantity:	15
Quantity Unit:	P

Year:	2020
EM Manifest ID:	Not reported
Shipment Date:	2/26/2020
Shipment Date:	2/26/2020
Receipt Date:	3/6/2020
Manifest Number:	014090328FLE
Generator EPA ID:	CAL000030533
Name:	SEE'S CANDIES, INC
Address:	210 EL CAMINO REAL
Address 2:	Not reported
City,State,Zip:	SOUTH SAN FRANCISCO, CA 94080-0000
Telephone:	Not reported
Contact:	SUZANNE HOLMES
Contact Telephone:	650-827-3213
Contact Email:	SHOLMES@SEES.COM
Transporter 1 EPA ID:	CAR000206086
Transporter Name:	NORTH STATE ENVIRONMENTAL INC
Transporter 1 Emergency Number:	Not reported
Transporter 2 EPA ID:	Not reported
Transporter Name 2:	Not reported
Transporter 2 Emergency Number:	Not reported
TSDF EPA ID:	TXD982560294
TSDF Name:	NSSI RECOVERY SERVICES
TSDF Address 1:	5711 ETHERIDGE ST
TSDF Address 2:	Not reported
TSDF City,State,Zip:	HOUSTON, TX 77087-4009
TSDF Telephone:	Not reported
TSDFA EPA ID:	Not reported
Waste Code Description:	791 - Not reported
RCRA Code:	D002
Meth Code:	H141 - Not reported
Quantity Tons:	0.0025
Waste Quantity:	5
Quantity Unit:	P

Year:	2020
EM Manifest ID:	Not reported
Shipment Date:	2/26/2020
Shipment Date:	2/26/2020
Receipt Date:	3/6/2020

SEE'S CANDIES (Continued) **S113033208**

Manifest Number:	014090328FLE
Generator EPA ID:	CAL000030533
Name:	SEE'S CANDIES, INC
Address:	210 EL CAMINO REAL
Address 2:	Not reported
City,State,Zip:	SOUTH SAN FRANCISCO, CA 94080-0000
Telephone:	Not reported
Contact:	SUZANNE HOLMES
Contact Telephone:	650-827-3213
Contact Email:	SHOLMES@SEES.COM
Transporter 1 EPA ID:	CAR000206086
Transporter Name:	NORTH STATE ENVIRONMENTAL INC
Transporter 1 Emergency Number:	Not reported
Transporter 2 EPA ID:	Not reported
Transporter Name 2:	Not reported
Transporter 2 Emergency Number:	Not reported
TSDF EPA ID:	TXD982560294
TSDF Name:	NSSI RECOVERY SERVICES
TSDF Address 1:	5711 ETHERIDGE ST
TSDF Address 2:	Not reported
TSDF City,State,Zip:	HOUSTON, TX 77087-4009
TSDF Telephone:	Not reported
TSDFA EPA ID:	Not reported
Waste Code Description:	331 - Not reported
RCRA Code:	Not reported
Meth Code:	H141 - Not reported
Quantity Tons:	0.0075
Waste Quantity:	15
Quantity Unit:	P

Year:	2020
EM Manifest ID:	Not reported
Shipment Date:	2/26/2020
Shipment Date:	2/26/2020
Receipt Date:	3/6/2020
Manifest Number:	014090328FLE
Generator EPA ID:	CAL000030533
Name:	SEE'S CANDIES, INC
Address:	210 EL CAMINO REAL
Address 2:	Not reported
City,State,Zip:	SOUTH SAN FRANCISCO, CA 94080-0000
Telephone:	Not reported
Contact:	SUZANNE HOLMES
Contact Telephone:	650-827-3213
Contact Email:	SHOLMES@SEES.COM
Transporter 1 EPA ID:	CAR000206086
Transporter Name:	NORTH STATE ENVIRONMENTAL INC
Transporter 1 Emergency Number:	Not reported
Transporter 2 EPA ID:	Not reported
Transporter Name 2:	Not reported
Transporter 2 Emergency Number:	Not reported
TSDF EPA ID:	TXD982560294
TSDF Name:	NSSI RECOVERY SERVICES
TSDF Address 1:	5711 ETHERIDGE ST
TSDF Address 2:	Not reported
TSDF City,State,Zip:	HOUSTON, TX 77087-4009
TSDF Telephone:	Not reported

SEE'S CANDIES (Continued) **S113033208**

TSDFA EPA ID:	Not reported
Waste Code Description:	141 - Not reported
RCRA Code:	Not reported
Meth Code:	H141 - Not reported
Quantity Tons:	0.005
Waste Quantity:	10
Quantity Unit:	P
Year:	2020
EM Manifest ID:	Not reported
Shipment Date:	2/26/2020
Shipment Date:	2/26/2020
Receipt Date:	3/6/2020
Manifest Number:	014090328FLE
Generator EPA ID:	CAL000030533
Name:	SEE'S CANDIES, INC
Address:	210 EL CAMINO REAL
Address 2:	Not reported
City,State,Zip:	SOUTH SAN FRANCISCO, CA 94080-0000
Telephone:	Not reported
Contact:	SUZANNE HOLMES
Contact Telephone:	650-827-3213
Contact Email:	SHOLMES@SEES.COM
Transporter 1 EPA ID:	CAR000206086
Transporter Name:	NORTH STATE ENVIRONMENTAL INC
Transporter 1 Emergency Number:	Not reported
Transporter 2 EPA ID:	Not reported
Transporter Name 2:	Not reported
Transporter 2 Emergency Number:	Not reported
TSDF EPA ID:	TXD982560294
TSDF Name:	NSSI RECOVERY SERVICES
TSDF Address 1:	5711 ETHERIDGE ST
TSDF Address 2:	Not reported
TSDF City,State,Zip:	HOUSTON, TX 77087-4009
TSDF Telephone:	Not reported
TSDFA EPA ID:	Not reported
Waste Code Description:	- Not reported
RCRA Code:	D001
Meth Code:	H141 - Not reported
Quantity Tons:	0.0075
Waste Quantity:	15
Quantity Unit:	P
Year:	2020
EM Manifest ID:	Not reported
Shipment Date:	2/26/2020
Shipment Date:	2/26/2020
Receipt Date:	3/6/2020
Manifest Number:	014090328FLE
Generator EPA ID:	CAL000030533
Name:	SEE'S CANDIES, INC
Address:	210 EL CAMINO REAL
Address 2:	Not reported
City,State,Zip:	SOUTH SAN FRANCISCO, CA 94080-0000
Telephone:	Not reported
Contact:	SUZANNE HOLMES
Contact Telephone:	650-827-3213

SEE'S CANDIES (Continued) **S113033208**

Contact Email:	SHOLMES@SEES.COM
Transporter 1 EPA ID:	CAR000206086
Transporter Name:	NORTH STATE ENVIRONMENTAL INC
Transporter 1 Emergency Number:	Not reported
Transporter 2 EPA ID:	Not reported
Transporter Name 2:	Not reported
Transporter 2 Emergency Number:	Not reported
TSDF EPA ID:	TXD982560294
TSDF Name:	NSSI RECOVERY SERVICES
TSDF Address 1:	5711 ETHERIDGE ST
TSDF Address 2:	Not reported
TSDF City,State,Zip:	HOUSTON, TX 77087-4009
TSDF Telephone:	Not reported
TSDFA EPA ID:	Not reported
Waste Code Description:	- Not reported
RCRA Code:	D001,D002
Meth Code:	H141 - Not reported
Quantity Tons:	0.0075
Waste Quantity:	15
Quantity Unit:	P

Year:	2020
EM Manifest ID:	Not reported
Shipment Date:	2/26/2020
Shipment Date:	2/26/2020
Receipt Date:	3/6/2020
Manifest Number:	014090328FLE
Generator EPA ID:	CAL000030533
Name:	SEE'S CANDIES, INC
Address:	210 EL CAMINO REAL
Address 2:	Not reported
City,State,Zip:	SOUTH SAN FRANCISCO, CA 94080-0000
Telephone:	Not reported
Contact:	SUZANNE HOLMES
Contact Telephone:	650-827-3213
Contact Email:	SHOLMES@SEES.COM
Transporter 1 EPA ID:	CAR000206086
Transporter Name:	NORTH STATE ENVIRONMENTAL INC
Transporter 1 Emergency Number:	Not reported
Transporter 2 EPA ID:	Not reported
Transporter Name 2:	Not reported
Transporter 2 Emergency Number:	Not reported
TSDF EPA ID:	TXD982560294
TSDF Name:	NSSI RECOVERY SERVICES
TSDF Address 1:	5711 ETHERIDGE ST
TSDF Address 2:	Not reported
TSDF City,State,Zip:	HOUSTON, TX 77087-4009
TSDF Telephone:	Not reported
TSDFA EPA ID:	Not reported
Waste Code Description:	- Not reported
RCRA Code:	Not reported
Meth Code:	H141 - Not reported
Quantity Tons:	0.005
Waste Quantity:	10
Quantity Unit:	P

SEE'S CANDIES (Continued) **S113033208**

Additional Information:

Year:	2019
EM Manifest ID:	357294
Shipment Date:	3/5/2019
Shipment Date:	3/5/2019
Receipt Date:	3/25/2019
Manifest Number:	013185348FLE
Generator EPA ID:	CAL000030533
Name:	SEE'S CANDIES, INC
Address:	210 EL CAMINO REAL
Address 2:	Not reported
City,State,Zip:	SOUTH SAN FRANCISCO 94080-0000
Telephone:	650-827-3213
Contact:	Not reported
Contact Telephone:	650-827-3213
Contact Email:	Not reported
Transporter 1 EPA ID:	CAR000206086
Transporter Name:	Not reported
Transporter 1 Emergency Number:	Not reported
Transporter 2 EPA ID:	CAR000156125
Transporter Name 2:	Not reported
Transporter 2 Emergency Number:	Not reported
TSDF EPA ID:	AZD983469594
TSDF Name:	LIGHTING RESOURCES LLC
TSDF Address 1:	1545 E VICTORY ST
TSDF Address 2:	Not reported
TSDF City,State,Zip:	PHOENIX 85040-1326
TSDF Telephone:	Not reported
TSDFA EPA ID:	Not reported
Waste Code Description:	- Not reported
RCRA Code:	Not reported
Meth Code:	- Not reported
Quantity Tons:	Not reported
Waste Quantity:	Not reported
Quantity Unit:	Not reported

Federal:

Year:	2019
EM Manifest ID:	357294
Generator EPA ID:	CAL000030533
Shipment Date:	2019-03-05
Manifest Number:	013185348FLE
Line Number:	1
Method Code:	H010
Quantity Tons:	0.01250
Quantity Waste:	25.000000
Quantity Unit:	P
Number of Containers:	1
Type of Container:	Fiberboard or plastic drums, barrels, kegs
Quantity Type:	Pounds
Federal Code:	D009

State:

Year:	2019
EM Manifest ID:	357294
Generator EPA ID:	CAL000030533
Shipment Date:	2019-03-05

SEE'S CANDIES (Continued) **S113033208**

Manifest Number:	013185348FLE
Line Number:	1
Method Code:	H010
Quantity Tons:	0.01250
Quantity Waste:	25.000000
Quantity Unit:	P
Number of Containers:	1
Type of Container:	Fiberboard or plastic drums, barrels, kegs
Quantity Type:	Pounds
State Code:	181

Additional Information:

Year:	2017
Gen EPA ID:	CAL000030533
Shipment Date:	20171229
Creation Date:	8/27/2018 18:30:35
Receipt Date:	20180109
Manifest ID:	010016622FLE
Trans EPA ID:	CAR000206086
Trans Name:	NORTH STATE ENVIRONMENTAL
Trans 2 EPA ID:	Not reported
Trans 2 Name:	Not reported
TSDF EPA ID:	CAT080013352
Trans Name:	DEMENNO\\KERDOON
TSDF Alt EPA ID:	Not reported
TSDF Alt Name:	Not reported
Waste Code Description:	221 - Waste oil and mixed oil
RCRA Code:	Not reported
Meth Code:	H039 - Other Recovery Of Reclamation For Reuse Including Acid Regeneration, Organics Recovery Ect
Quantity Tons:	0.019
Waste Quantity:	5
Quantity Unit:	G
Additional Code 1:	Not reported
Additional Code 2:	Not reported
Additional Code 3:	Not reported
Additional Code 4:	Not reported
Additional Code 5:	Not reported
Shipment Date:	20171025
Creation Date:	6/13/2018 18:30:34
Receipt Date:	20171031
Manifest ID:	010016262FLE
Trans EPA ID:	CAR000206086
Trans Name:	NORTH STATE ENVIRONMENTAL
Trans 2 EPA ID:	Not reported
Trans 2 Name:	Not reported
TSDF EPA ID:	CAT080013352
Trans Name:	DEMENNO\\KERDOON
TSDF Alt EPA ID:	Not reported
TSDF Alt Name:	Not reported
Waste Code Description:	221 - Waste oil and mixed oil
RCRA Code:	Not reported
Meth Code:	H039 - Other Recovery Of Reclamation For Reuse Including Acid Regeneration, Organics Recovery Ect

SEE'S CANDIES (Continued) **S113033208**

Quantity Tons:	0.019
Waste Quantity:	5
Quantity Unit:	G
Additional Code 1:	Not reported
Additional Code 2:	Not reported
Additional Code 3:	Not reported
Additional Code 4:	Not reported
Additional Code 5:	Not reported
Shipment Date:	20170717
Creation Date:	5/21/2018 18:33:32
Receipt Date:	20170725
Manifest ID:	010019394FLE
Trans EPA ID:	CAR000206086
Trans Name:	NORTH STATE ENVIRONMENTAL
Trans 2 EPA ID:	Not reported
Trans 2 Name:	Not reported
TSDF EPA ID:	CAT080013352
Trans Name:	DEMENNO\\KERDOON
TSDF Alt EPA ID:	Not reported
TSDF Alt Name:	Not reported
Waste Code Description:	221 - Waste oil and mixed oil
RCRA Code:	Not reported
Meth Code:	H039 - Other Recovery Of Reclamation For Reuse Including Acid Regeneration, Organics Recovery Ect
Quantity Tons:	0.057
Waste Quantity:	15
Quantity Unit:	G
Additional Code 1:	Not reported
Additional Code 2:	Not reported
Additional Code 3:	Not reported
Additional Code 4:	Not reported
Additional Code 5:	Not reported

Additional Information:

Year:	2014
Gen EPA ID:	CAL000030533
Shipment Date:	20141027
Creation Date:	1/26/2015 22:15:11
Receipt Date:	20141104
Manifest ID:	007602858FLE
Trans EPA ID:	CAR000206086
Trans Name:	NORTH STATE ENVIRONMENTAL
Trans 2 EPA ID:	Not reported
Trans 2 Name:	Not reported
TSDF EPA ID:	CAT080013352
Trans Name:	DEMENNO\\KERDOON
TSDF Alt EPA ID:	Not reported
TSDF Alt Name:	Not reported
Waste Code Description:	221 - Waste oil and mixed oil
RCRA Code:	Not reported
Meth Code:	H039 - Other Recovery Of Reclamation For Reuse Including Acid Regeneration, Organics Recovery Ect
Quantity Tons:	0.209
Waste Quantity:	55
Quantity Unit:	G

SEE'S CANDIES (Continued) **S113033208**

Additional Code 1:	Not reported
Additional Code 2:	Not reported
Additional Code 3:	Not reported
Additional Code 4:	Not reported
Additional Code 5:	Not reported
Shipment Date:	20141021
Creation Date:	1/27/2016 22:15:12
Receipt Date:	Not reported
Manifest ID:	002376802GBF
Trans EPA ID:	CAL000377001
Trans Name:	ACQ OFFICE / ELECTRONIC WASTE MGMT
Trans 2 EPA ID:	CAL000276322
Trans 2 Name:	E-RECYCLING OF CALIF
TSDF EPA ID:	CAD982411993
Trans Name:	AERC RECYCLING SOLUTIONS
TSDF Alt EPA ID:	Not reported
TSDF Alt Name:	Not reported
Waste Code Description:	- Not reported
RCRA Code:	Not reported
Meth Code:	- Not reported
Quantity Tons:	0.001
Waste Quantity:	2
Quantity Unit:	P
Additional Code 1:	Not reported
Additional Code 2:	Not reported
Additional Code 3:	Not reported
Additional Code 4:	Not reported
Additional Code 5:	Not reported
Shipment Date:	20141021
Creation Date:	1/27/2016 22:15:12
Receipt Date:	Not reported
Manifest ID:	002376802GBF
Trans EPA ID:	CAL000377001
Trans Name:	ACQ OFFICE / ELECTRONIC WASTE MGMT
Trans 2 EPA ID:	CAL000276322
Trans 2 Name:	E-RECYCLING OF CALIF
TSDF EPA ID:	CAD982411993
Trans Name:	AERC RECYCLING SOLUTIONS
TSDF Alt EPA ID:	Not reported
TSDF Alt Name:	Not reported
Waste Code Description:	- Not reported
RCRA Code:	Not reported
Meth Code:	- Not reported
Quantity Tons:	0.058
Waste Quantity:	116
Quantity Unit:	P
Additional Code 1:	Not reported
Additional Code 2:	Not reported
Additional Code 3:	Not reported
Additional Code 4:	Not reported
Additional Code 5:	Not reported
Shipment Date:	20141021
Creation Date:	1/27/2016 22:15:12
Receipt Date:	Not reported

SEE'S CANDIES (Continued) **S113033208**

Manifest ID:	002376802GBF
Trans EPA ID:	CAL000377001
Trans Name:	ACQ OFFICE / ELECTRONIC WASTE MGMT
Trans 2 EPA ID:	CAL000276322
Trans 2 Name:	E-RECYCLING OF CALIF
TSDF EPA ID:	CAD982411993
Trans Name:	AERC RECYCLING SOLUTIONS
TSDF Alt EPA ID:	Not reported
TSDF Alt Name:	Not reported
Waste Code Description:	- Not reported
RCRA Code:	Not reported
Meth Code:	- Not reported
Quantity Tons:	0.1375
Waste Quantity:	275
Quantity Unit:	P
Additional Code 1:	Not reported
Additional Code 2:	Not reported
Additional Code 3:	Not reported
Additional Code 4:	Not reported
Additional Code 5:	Not reported

Shipment Date:	20141021
Creation Date:	1/27/2016 22:15:12
Receipt Date:	Not reported
Manifest ID:	002376802GBF
Trans EPA ID:	CAL000377001
Trans Name:	ACQ OFFICE / ELECTRONIC WASTE MGMT
Trans 2 EPA ID:	CAL000276322
Trans 2 Name:	E-RECYCLING OF CALIF
TSDF EPA ID:	CAD982411993
Trans Name:	AERC RECYCLING SOLUTIONS
TSDF Alt EPA ID:	Not reported
TSDF Alt Name:	Not reported
Waste Code Description:	- Not reported
RCRA Code:	Not reported
Meth Code:	- Not reported
Quantity Tons:	0.0125
Waste Quantity:	25
Quantity Unit:	P
Additional Code 1:	Not reported
Additional Code 2:	Not reported
Additional Code 3:	Not reported
Additional Code 4:	Not reported
Additional Code 5:	Not reported

Additional Information:

Year:	2012
Gen EPA ID:	CAL000030533

Shipment Date:	20121011
Creation Date:	12/28/2012 22:15:08
Receipt Date:	20121022
Manifest ID:	005189470FLE
Trans EPA ID:	CAR000206086
Trans Name:	NORTH STATE ENVIRONMENTAL
Trans 2 EPA ID:	CAR000217513
Trans 2 Name:	ENVIRONMENTAL LOGISTICS INC

SEE'S CANDIES (Continued) **S113033208**

TSDF EPA ID: CAD982444481
Trans Name: FILTER RECYCLING SERVICES INC
TSDF Alt EPA ID: Not reported
TSDF Alt Name: Not reported
Waste Code Description: 221 - Waste oil and mixed oil
RCRA Code: Not reported
Meth Code: H141 - Storage, Bulking, And/Or Transfer Off Site--No Treatment/Reovery (H010-H129) Or (H131-H135)
Quantity Tons: 0.209
Waste Quantity: 55
Quantity Unit: G
Additional Code 1: Not reported
Additional Code 2: Not reported
Additional Code 3: Not reported
Additional Code 4: Not reported
Additional Code 5: Not reported

Shipment Date: 20120911
Creation Date: 11/13/2012 22:15:06
Receipt Date: 20120913
Manifest ID: 004608524FLE
Trans EPA ID: CAR000206086
Trans Name: NORTH STATE ENVIRONMENTAL
Trans 2 EPA ID: CAR000217513
Trans 2 Name: ENVIRONMENTAL LOGISTICS INC
TSDF EPA ID: CAD982444481
Trans Name: FILTER RECYCLING SERVICES INC
TSDF Alt EPA ID: Not reported
TSDF Alt Name: Not reported
Waste Code Description: 223 - Unspecified oil-containing waste
RCRA Code: Not reported
Meth Code: H141 - Storage, Bulking, And/Or Transfer Off Site--No Treatment/Reovery (H010-H129) Or (H131-H135)
Quantity Tons: 0.22935
Waste Quantity: 55
Quantity Unit: G
Additional Code 1: Not reported
Additional Code 2: Not reported
Additional Code 3: Not reported
Additional Code 4: Not reported
Additional Code 5: Not reported

Additional Information:
Year: 2010
Gen EPA ID: CAL000030533

Shipment Date: 20100923
Creation Date: 12/30/2010 18:30:37
Receipt Date: 20101004
Manifest ID: 002515084FLE
Trans EPA ID: CAR000206086
Trans Name: NORTH STATE ENVIRONMENTAL
Trans 2 EPA ID: CAR000172478
Trans 2 Name: ENVIRONMENTAL LOGISTICS INC
TSDF EPA ID: CAD982444481
Trans Name: FILTER RECYCLING SERVICES INC
TSDF Alt EPA ID: Not reported

SEE'S CANDIES (Continued) **S113033208**

TSDF Alt Name:	Not reported
Waste Code Description:	221 - Waste oil and mixed oil
RCRA Code:	Not reported
Meth Code:	H141 - Storage, Bulking, And/Or Transfer Off Site--No Treatment/Reovery (H010-H129) Or (H131-H135)
Quantity Tons:	0.209
Waste Quantity:	55
Quantity Unit:	G
Additional Code 1:	Not reported
Additional Code 2:	Not reported
Additional Code 3:	Not reported
Additional Code 4:	Not reported
Additional Code 5:	Not reported

Additional Information:

Year:	2009
Gen EPA ID:	CAL000030533
Shipment Date:	20090223
Creation Date:	6/30/2009 18:30:08
Receipt Date:	20090305
Manifest ID:	001686673SKS
Trans EPA ID:	TXR000050930
Trans Name:	SAFETY-KLEEN SYSTEMS INC
Trans 2 EPA ID:	Not reported
Trans 2 Name:	Not reported
TSDF EPA ID:	TXD077603371
Trans Name:	SAFETY-KLEEN SYSTEMS INC
TSDF Alt EPA ID:	Not reported
TSDF Alt Name:	Not reported
Waste Code Description:	212 - Oxygenated solvents (acetone, butanol, ethyl acetate, etc.
RCRA Code:	Not reported
Meth Code:	H061 - Fuel Blending Prior To Energy Recovery At Another Site
Quantity Tons:	0.052
Waste Quantity:	104
Quantity Unit:	P
Additional Code 1:	Not reported
Additional Code 2:	Not reported
Additional Code 3:	Not reported
Additional Code 4:	Not reported
Additional Code 5:	Not reported
Shipment Date:	20090212
Creation Date:	4/8/2009 18:31:28
Receipt Date:	20090223
Manifest ID:	002507918FLE
Trans EPA ID:	CAR000159459
Trans Name:	NORTH STATE ENVIRONMENTAL
Trans 2 EPA ID:	CAR000172478
Trans 2 Name:	ENVIRONMENTAL LOGISTICS INC
TSDF EPA ID:	CAD982444481
Trans Name:	FILTER RECYCLING SERVICES INC
TSDF Alt EPA ID:	Not reported
TSDF Alt Name:	Not reported
Waste Code Description:	221 - Waste oil and mixed oil
RCRA Code:	Not reported
Meth Code:	H141 - Storage, Bulking, And/Or Transfer Off Site--No

SEE'S CANDIES (Continued) **S113033208**

	Treatment/Reovery (H010-H129) Or (H131-H135)
Quantity Tons:	0.209
Waste Quantity:	55
Quantity Unit:	G
Additional Code 1:	Not reported
Additional Code 2:	Not reported
Additional Code 3:	Not reported
Additional Code 4:	Not reported
Additional Code 5:	Not reported

BC609 **SEE'S CANDIES** **LUST** **S103641214**
NW **210 EL CAMINO REAL** **San Mateo Co. BI** **N/A**
1/4-1/2 **SOUTH SAN FRANCISCO, CA 94080** **EMI**
0.406 mi. **CERS**
2146 ft. **Site 6 of 11 in cluster BC**

Relative:
Higher

Actual:
52 ft.

SAN MATEO CO. LUST:

Name:	SEE'S CANDIES
Address:	210 EL CAMINO REAL
City,State,Zip:	SOUTH SAN FRANCISCO, CA
Region:	SAN MATEO
Facility ID:	550112
Facility Status:	9- Case Closed
Global ID:	T0608100651
APN Number:	014182010
Case Type:	SOUTH SAN FRANCISCO, CA
EDR Link ID:	SOUTH SAN FRANCISCO, CA

LUST:

Name:	SEE'S CANDIES
Address:	210 EL CAMINO REAL
City,State,Zip:	SOUTH SAN FRANCISCO, CA 94080
Lead Agency:	SAN MATEO COUNTY LOP
Case Type:	LUST Cleanup Site

Geo Track:

Global Id:	T0608100651
Latitude:	37.64373
Longitude:	-122.424508
Status:	Completed - Case Closed
Status Date:	01/18/2001
Case Worker:	JM
RB Case Number:	41-0685
Local Agency:	SAN MATEO COUNTY LOP
File Location:	Local Agency
Local Case Number:	550112
Potential Media Affect:	Other Groundwater (uses other than drinking water)
Potential Contaminants of Concern:	Gasoline
EPA Region:	9
Coordinate Source:	Google Geocode
Cuf Case:	NO
Quantity Released Gallons:	0
Begin Date:	07/15/1986
Leak Reported Date:	07/15/1986
How Discovered:	Other Means
How Discovered Description:	Not reported
Discharge Source:	Not reported

SEE'S CANDIES (Continued) **S103641214**

Discharge Cause: Not reported
Stop Method: Other Means
Stop Description: Not reported
No Further Action Date: 01/18/2001
CA Water Watershed Name: South Bay - San Mateo Bayside (204.40)
Dwr Groundwater Subbasin Name: Westside (2-035)
Disadvantaged Community: Not reported
CA Enviroscreen 3 Score: 71-75%
CA Enviroscreen 4 Score: 80-85%
Military DOD Site: No
Facility Project Subtype: Not reported
RWQCB Region: SAN FRANCISCO BAY RWQCB (REGION 2)
Site History: Not reported

LUST:
Global Id: T0608100651
Contact Type: Local Agency Caseworker - Primary Caseworker
Contact Name: JACOB MADDEN
Organization Name: SAN MATEO COUNTY LOP
Address: 2000 ALAMEDA DE LAS PULGAS, Suite 100
City: SAN MATEO
Email: jmadden@smcgov.org
Phone Number: 6503995959

Global Id: T0608100651
Contact Type: Regional Board Caseworker
Contact Name: Regional Water Board
Organization Name: SAN FRANCISCO BAY RWQCB (REGION 2)
Address: 1515 CLAY ST SUITE 1400
City: OAKLAND
Email: Not reported
Phone Number: Not reported

Global Id: T0608100651
Contact Type: Regional Board Caseworker
Contact Name: UUU
Organization Name: SAN FRANCISCO BAY RWQCB (REGION 2)
Address: 1515 CLAY ST SUITE 1400
City: OAKLAND
Email: Not reported
Phone Number: Not reported

LUST:
Global Id: T0608100651
Action Type: ENFORCEMENT
Date: 11/01/2006
Action: Technical Correspondence / Assistance / Other

Global Id: T0608100651
Action Type: Other
Date: 07/15/1986
Action: Leak Reported

Global Id: T0608100651
Action Type: RESPONSE
Date: 11/01/2006
Action: Other Report / Document

SEE'S CANDIES (Continued) **S103641214**

Global Id: T0608100651
Action Type: ENFORCEMENT
Date: 01/14/1993
Action: Notice of Responsibility - #1

Global Id: T0608100651
Action Type: Other
Date: 01/14/1993
Action: Leak Discovery

LUST:
Global Id: T0608100651
Status: Open - Case Begin Date
Status Date: 07/15/1986

Global Id: T0608100651
Status: Completed - Case Closed
Status Date: 01/18/2001

San Mateo Co. BI:
Name: SEES CANDIES INC
Address: 210 EL CAMINO REAL
City,State,Zip: SOUTH SAN FRANCISCO, CA 94080
Region: SAN MATEO
Facility ID: FA0017913
Prog Element Code: STORES HAZ MAT <219GAL,1,999LB, 879FT3
Record Id: PR0004543
Description: STORES HAZ MAT <219GAL,1,999LB, 879CF
Facility Status: Active, billable
Program Category: BUSINESS PLAN PROGRAM

Name: SEES CANDIES INC
Address: 210 EL CAMINO REAL
City,State,Zip: SOUTH SAN FRANCISCO, CA 94080
Region: SAN MATEO
Facility ID: FA0017913
Prog Element Code: GENERATES and RECYCLES WASTE OIL/SOLVENT
Record Id: PR0011603
Description: GENERATES & RECYCLES WASTE OIL/SOLVENT
Facility Status: Active, billable
Program Category: HAZARDOUS WASTE PROGRAM

EMI:
Name: SEE'S CANDIES, INC
Address: 210 EL CAMINO REAL
City,State,Zip: SOUTH SAN FRANCISCO, CA 940800000
Year: 2002
County Code: 41
Air Basin: SF
Facility ID: 1311
Air District Name: BA
SIC Code: 2064
Air District Name: BAY AREA AQMD
Community Health Air Pollution Info System: Not reported
Consolidated Emission Reporting Rule: Not reported

SEE'S CANDIES (Continued) **S103641214**

Total Organic Hydrocarbon Gases Tons/Yr:	0
Reactive Organic Gases Tons/Yr:	0
Carbon Monoxide Emissions Tons/Yr:	0
NOX - Oxides of Nitrogen Tons/Yr:	0
SOX - Oxides of Sulphur Tons/Yr:	0
Particulate Matter Tons/Yr:	0
Part. Matter 10 Micrometers and Smllr Tons/Yr:	0

CERS:

Name:	SEE'S CANDIES
Address:	210 EL CAMINO REAL
City,State,Zip:	SOUTH SAN FRANCISCO, CA 94080
Site ID:	871535
CERS ID:	T0608100651
CERS Description:	Leaking Underground Storage Tank Cleanup Site

Affiliation:

Affiliation Type Desc:	Regional Board Caseworker
Entity Name:	Regional Water Board - SAN FRANCISCO BAY RWQCB (REGION 2)
Entity Title:	Not reported
Affiliation Address:	1515 CLAY ST SUITE 1400
Affiliation City:	OAKLAND
Affiliation State:	CA
Affiliation Country:	Not reported
Affiliation Zip:	Not reported
Affiliation Phone:	,

Affiliation Type Desc:	Local Agency Caseworker
Entity Name:	JACOB MADDEN - SAN MATEO COUNTY LOP
Entity Title:	Not reported
Affiliation Address:	2000 ALAMEDA DE LAS PULGAS, Suite 100
Affiliation City:	SAN MATEO
Affiliation State:	CA
Affiliation Country:	Not reported
Affiliation Zip:	Not reported
Affiliation Phone:	6503995959,

Affiliation Type Desc:	Regional Board Caseworker
Entity Name:	UUU - SAN FRANCISCO BAY RWQCB (REGION 2)
Entity Title:	Not reported
Affiliation Address:	1515 CLAY ST SUITE 1400
Affiliation City:	OAKLAND
Affiliation State:	CA
Affiliation Country:	Not reported
Affiliation Zip:	Not reported
Affiliation Phone:	,

BC610 **WARREN BUFFET** **RCRA-SQG 1000374182**
NW **210 EL CAMINO REAL** **LUST CAD982484974**
1/4-1/2 **SOUTH SAN FRANCISCO, CA 94080** **FINDS**
0.406 mi. **ECHO**
2146 ft. **Site 7 of 11 in cluster BC** **HIST CORTESE**

Relative:
Higher

Actual:
52 ft.

RCRA Listings:

Date Form Received by Agency:	19900305
Handler Name:	Sees Candies Inc
Handler Address:	210 El Camino Real
Handler City,State,Zip:	SOUTH SAN FRANCISCO, CA 94080
EPA ID:	CAD982484974
Contact Name:	ENVIRONMENTAL MANAGER
Contact Address:	210 EL CAMINO REAL
Contact City,State,Zip:	SOUTH SAN FRANCISCO, CA 94080
Contact Telephone:	415-583-7307
Contact Fax:	Not reported
Contact Email:	Not reported
Contact Title:	Not reported
EPA Region:	09
Land Type:	Other
Federal Waste Generator Description:	Small Quantity Generator
Non-Notifier:	Not reported
Biennial Report Cycle:	Not reported
Accessibility:	Not reported
Active Site Indicator:	Handler Activities
State District Owner:	Ca
State District:	2
Mailing Address:	210 EL CAMINO REAL
Mailing City,State,Zip:	SOUTH SAN FRANCISCO, CA 94080
Owner Name:	Warren Buffet
Owner Type:	Private
Operator Name:	Not Required
Operator Type:	Private
Short-Term Generator Activity:	No
Importer Activity:	No
Mixed Waste Generator:	No
Transporter Activity:	No
Transfer Facility Activity:	No
Recycler Activity with Storage:	No
Small Quantity On-Site Burner Exemption:	No
Smelting Melting and Refining Furnace Exemption:	No
Underground Injection Control:	No
Off-Site Waste Receipt:	No
Universal Waste Indicator:	No
Universal Waste Destination Facility:	No
Federal Universal Waste:	No
Active Site State-Reg Handler:	---
Federal Facility Indicator:	Not reported
Hazardous Secondary Material Indicator:	N
Sub-Part K Indicator:	Not reported
2018 GPRA Permit Baseline:	Not on the Baseline
2018 GPRA Renewals Baseline:	Not on the Baseline
202 GPRA Corrective Action Baseline:	No
Subject to Corrective Action Universe:	No
Non-TSDFs Where RCRA CA has Been Imposed Universe:	No
Corrective Action Priority Ranking:	No NCAPS ranking
Environmental Control Indicator:	No
Institutional Control Indicator:	No

WARREN BUFFET (Continued) **1000374182**

Human Exposure Controls Indicator:	N/A
Groundwater Controls Indicator:	N/A
Significant Non-Complier Universe:	No
Unaddressed Significant Non-Complier Universe:	No
Addressed Significant Non-Complier Universe:	No
Significant Non-Complier With a Compliance Schedule Universe:	No
Financial Assurance Required:	Not reported
Handler Date of Last Change:	20020627
Recognized Trader-Importer:	No
Recognized Trader-Exporter:	No
Importer of Spent Lead Acid Batteries:	No
Exporter of Spent Lead Acid Batteries:	No
Recycler Activity Without Storage:	No
Manifest Broker:	No
Sub-Part P Indicator:	No

Handler - Owner Operator:

Owner/Operator Indicator:	Owner
Owner/Operator Name: WARREN BUFFET	
Legal Status:	Private
Date Became Current:	Not reported
Date Ended Current:	Not reported
Owner/Operator Address:	NOT REQUIRED
Owner/Operator City,State,Zip:	NOT REQUIRED, ME 99999
Owner/Operator Telephone:	415-555-1212
Owner/Operator Telephone Ext:	Not reported
Owner/Operator Fax:	Not reported
Owner/Operator Email:	Not reported

Owner/Operator Indicator:	Operator
Owner/Operator Name: NOT REQUIRED	
Legal Status:	Private
Date Became Current:	Not reported
Date Ended Current:	Not reported
Owner/Operator Address:	NOT REQUIRED
Owner/Operator City,State,Zip:	NOT REQUIRED, ME 99999
Owner/Operator Telephone:	415-555-1212
Owner/Operator Telephone Ext:	Not reported
Owner/Operator Fax:	Not reported
Owner/Operator Email:	Not reported

Historic Generators:

Receive Date:	19900305
Handler Name: SEES CANDIES INC	
Federal Waste Generator Description:	Small Quantity Generator
State District Owner:	Ca
Large Quantity Handler of Universal Waste:	No
Recognized Trader Importer:	No
Recognized Trader Exporter:	No
Spent Lead Acid Battery Importer:	No
Spent Lead Acid Battery Exporter:	No
Current Record:	Yes
Non Storage Recycler Activity:	Not reported
Electronic Manifest Broker:	Not reported

WARREN BUFFET (Continued) **1000374182**

List of NAICS Codes and Descriptions:
NAICS Code: 3113
NAICS Description: SUGAR AND CONFECTIONERY PRODUCT MANUFACTURING

Facility Has Received Notices of Violations:
Violations: No Violations Found

Evaluation Action Summary:
Evaluations: No Evaluations Found

LUST REG 2:
Region: 2
Facility Id: Not reported
Facility Status: Case Closed
Case Number: 550112
How Discovered: OM
Leak Cause: Unknown
Leak Source: Unknown
Date Leak Confirmed: Not reported
Oversight Program: LUST
Prelim. Site Assesment Wokplan Submitted: Not reported
Preliminary Site Assesment Began: Not reported
Pollution Characterization Began: Not reported
Pollution Remediation Plan Submitted: Not reported
Date Remediation Action Underway: Not reported
Date Post Remedial Action Monitoring Began: Not reported

FINDS:
Registry ID: 110002827102

Click Here for FRS Facility Detail Report:

Environmental Interest/Information System:
The Resource Conservation and Recovery Act Information System (RCRAInfo) is EPA's comprehensive information system in support of the Resource Conservation and Recovery Act (RCRA) of 1976 and the Hazardous and Solid Waste Amendments (HSWA) of 1984. It tracks many types of information about generators, transporters, treaters, storers, and disposers of hazardous waste.
The California Environmental Protection Agency (CalEPA) has recently implemented a new data warehouse system (nSite). This data warehouse combines and merges facility and site information from five different systems managed within CalEPA. The five systems are: California Environmental Reporting System (CERS),EnviroStor, GeoTracker, California Integrated Water Quality System (CIWQS), andToxic Release Inventory (TRI).
The Department of Labor, Occupational Safety and Health Administration information system consists of inspection case detail for approximately 100,000 OSHA inspections conducted annually. The FRS dataset includes facilities that had inspections within the last 7 years within the mining, oil and gas, utilities, and manufacturing sectors.
Registry ID: 110071429512

WARREN BUFFET (Continued) **1000374182**

Click Here for FRS Facility Detail Report:

Environmental Interest/Information System:
The Resource Conservation and Recovery Act Information System (RCRAInfo) is EPA's comprehensive information system in support of the Resource Conservation and Recovery Act (RCRA) of 1976 and the Hazardous and Solid Waste Amendments (HSWA) of 1984. It tracks many types of information about generators, transporters, treaters, storers, and disposers of hazardous waste.

Click this hyperlink while viewing on your computer to access additional FINDS: detail in the EDR Site Report.

ECHO:
Envid: 1000374182
Registry ID: 110002827102

DFR URL:
Name: SEE'S CANDIES, INC
Address: 210 EL CAMINO REAL
City,State,Zip: SOUTH SAN FRANCISCO, CA 94080

HIST CORTESE:
edr_fname: SEE'S CANDIES
edr_fadd1: 210 EL CAMINO REAL
City,State,Zip: SOUTH SAN FRANCISCO, CA 94080
Region: CORTESE
Facility County Code: 41
Reg By: LTNKA
Reg Id: 41-0685

BC611 **TONYS SERVICES** **LUST** **U001594846**
NW **209 EL CAMINO REAL** **HIST UST** **N/A**
1/4-1/2 **SOUTH SAN FRANCISCO, CA 94080** **HIST CORTESE**
0.408 mi.
2156 ft. **Site 8 of 11 in cluster BC**

Relative:
Lower

Actual:
38 ft.

SAN MATEO CO. LUST:
Name: TONY'S SERVICES
Address: 209 EL CAMINO REAL
City,State,Zip: SOUTH SAN FRANCISCO, CA
Region: SAN MATEO
Facility ID: 550037
Facility Status: 7- Remedial Action Underway
Global ID: T0608100545
APN Number: 013202040
Case Type: SOUTH SAN FRANCISCO, CA
EDR Link ID: SOUTH SAN FRANCISCO, CA

LUST:
Name: TONY'S SERVICES
Address: 209 EL CAMINO REAL
City,State,Zip: SOUTH SAN FRANCISCO, CA 94080
Lead Agency: SAN MATEO COUNTY LOP
Case Type: LUST Cleanup Site

TONYS SERVICES (Continued) **U001594846**

Geo Track:

Global Id:	T0608100545
Latitude:	37.642610843
Longitude:	-122.42545
Status:	Open - Verification Monitoring
Status Date:	05/02/2024
Case Worker:	BG
RB Case Number:	41-0571
Local Agency:	SAN MATEO COUNTY LOP
File Location:	Not reported
Local Case Number:	550037
Potential Media Affect:	Other Groundwater (uses other than drinking water)
Potential Contaminants of Concern:	Gasoline
EPA Region:	9
Coordinate Source:	* Historical Geocode - Exact Address Match
Cuf Case:	YES
Quantity Released Gallons:	0
Begin Date:	03/07/1985
Leak Reported Date:	03/07/1985
How Discovered:	Other Means
How Discovered Description:	Not reported
Discharge Source:	Not reported
Discharge Cause:	Not reported
Stop Method:	Other Means
Stop Description:	Not reported
No Further Action Date:	Not reported
CA Water Watershed Name:	South Bay - San Mateo Bayside (204.40)
Dwr Groundwater Subbasin Name:	Westside (2-035)
Disadvantaged Community:	Disadvantaged Community
CA Enviroscreen 3 Score:	66-70%
CA Enviroscreen 4 Score:	60-65%
Military DOD Site:	No
Facility Project Subtype:	Not reported
RWQCB Region:	SAN FRANCISCO BAY RWQCB (REGION 2)
Site History:	Can be extracted from most recent report in Geotracker or at San Mateo County offices if submitted prior to 2005, San Mateo County does not take responsibility for the accuracy of the statements made or any professional interpretations made in the referenced report.

LUST:

Global Id:	T0608100545
Contact Type:	Local Agency Caseworker - Primary Caseworker
Contact Name:	BRIAN GWINN
Organization Name:	SAN MATEO COUNTY LOP
Address:	2000 Alameda de las Pulgas, Suite 100
City:	SAN MATEO
Email:	bgwinn@smcgov.org
Phone Number:	6502724590

Global Id:	T0608100545
Contact Type:	Regional Board Caseworker
Contact Name:	Regional Water Board
Organization Name:	SAN FRANCISCO BAY RWQCB (REGION 2)
Address:	1515 CLAY ST SUITE 1400
City:	OAKLAND
Email:	Not reported
Phone Number:	Not reported

TONYS SERVICES (Continued) **U001594846**

LUST:

Global Id:	T0608100545
Action Type:	ENFORCEMENT
Date:	05/09/2018
Action:	Staff Letter - #20180509
Global Id:	T0608100545
Action Type:	ENFORCEMENT
Date:	04/22/2019
Action:	Notice of Violation - #20190422
Global Id:	T0608100545
Action Type:	ENFORCEMENT
Date:	06/05/2020
Action:	Notice of Violation - #20200605
Global Id:	T0608100545
Action Type:	ENFORCEMENT
Date:	06/21/2018
Action:	Clean Up Fund - Case Closure Review Summary Report (RSR)
Global Id:	T0608100545
Action Type:	ENFORCEMENT
Date:	02/29/2008
Action:	Staff Letter
Global Id:	T0608100545
Action Type:	ENFORCEMENT
Date:	11/01/2006
Action:	Technical Correspondence / Assistance / Other
Global Id:	T0608100545
Action Type:	Other
Date:	03/07/1985
Action:	Leak Reported
Global Id:	T0608100545
Action Type:	RESPONSE
Date:	05/15/2006
Action:	Monitoring Report - Quarterly
Global Id:	T0608100545
Action Type:	RESPONSE
Date:	08/15/2005
Action:	Monitoring Report - Quarterly
Global Id:	T0608100545
Action Type:	RESPONSE
Date:	08/15/2004
Action:	Monitoring Report - Quarterly
Global Id:	T0608100545
Action Type:	RESPONSE
Date:	08/15/2006
Action:	Monitoring Report - Quarterly
Global Id:	T0608100545

TONYS SERVICES (Continued) **U001594846**

Action Type: RESPONSE
Date: 08/15/2010
Action: Monitoring Report - Quarterly

Global Id: T0608100545
Action Type: RESPONSE
Date: 02/15/2019
Action: Monitoring Report - Semi-Annually

Global Id: T0608100545
Action Type: ENFORCEMENT
Date: 03/29/2017
Action: Staff Letter - #20170329

Global Id: T0608100545
Action Type: ENFORCEMENT
Date: 06/17/2014
Action: Staff Letter - #20140617

Global Id: T0608100545
Action Type: ENFORCEMENT
Date: 03/31/2015
Action: Staff Letter - #20150331

Global Id: T0608100545
Action Type: ENFORCEMENT
Date: 09/15/2015
Action: Staff Letter - #20150915

Global Id: T0608100545
Action Type: ENFORCEMENT
Date: 10/07/2016
Action: Notice of Violation - #20161007

Global Id: T0608100545
Action Type: ENFORCEMENT
Date: 06/23/2020
Action: Email Correspondence - #20200623

Global Id: T0608100545
Action Type: ENFORCEMENT
Date: 01/25/2021
Action: Notice of Violation - #20210125

Global Id: T0608100545
Action Type: Other
Date: 03/07/1985
Action: Leak Discovery

Global Id: T0608100545
Action Type: RESPONSE
Date: 02/15/2009
Action: Monitoring Report - Quarterly

Global Id: T0608100545
Action Type: RESPONSE
Date: 11/15/2013

TONYS SERVICES (Continued) **U001594846**

Action: Monitoring Report - Semi-Annually

Global Id: T0608100545
Action Type: RESPONSE
Date: 07/26/2005
Action: Other Report / Document

Global Id: T0608100545
Action Type: RESPONSE
Date: 05/02/2024
Action: Email Correspondence

Global Id: T0608100545
Action Type: ENFORCEMENT
Date: 06/14/2012
Action: Staff Letter - #20120614

Global Id: T0608100545
Action Type: ENFORCEMENT
Date: 01/23/2014
Action: Staff Letter - #20140123

Global Id: T0608100545
Action Type: ENFORCEMENT
Date: 11/16/2023
Action: Staff Letter - #20231116

Global Id: T0608100545
Action Type: RESPONSE
Date: 12/15/2009
Action: Correspondence

Global Id: T0608100545
Action Type: RESPONSE
Date: 05/15/2010
Action: Monitoring Report - Quarterly

Global Id: T0608100545
Action Type: RESPONSE
Date: 11/15/2012
Action: Monitoring Report - Quarterly

Global Id: T0608100545
Action Type: RESPONSE
Date: 08/15/2014
Action: Remedial Progress Report

Global Id: T0608100545
Action Type: RESPONSE
Date: 07/15/2010
Action: Well Installation Report

Global Id: T0608100545
Action Type: RESPONSE
Date: 02/15/2016
Action: Monitoring Report - Semi-Annually

TONYS SERVICES (Continued) **U001594846**

Global Id: T0608100545
Action Type: ENFORCEMENT
Date: 04/15/2004
Action: Staff Letter - #20040415

Global Id: T0608100545
Action Type: ENFORCEMENT
Date: 01/07/2005
Action: Staff Letter - #20050107A

Global Id: T0608100545
Action Type: ENFORCEMENT
Date: 11/04/1989
Action: Notice of Responsibility - #19891104

Global Id: T0608100545
Action Type: ENFORCEMENT
Date: 08/31/2006
Action: Notice of Violation - #20060831

Global Id: T0608100545
Action Type: ENFORCEMENT
Date: 02/29/2008
Action: Staff Letter - #20080229

Global Id: T0608100545
Action Type: ENFORCEMENT
Date: 04/30/2007
Action: Staff Letter - #20070430B

Global Id: T0608100545
Action Type: ENFORCEMENT
Date: 12/30/2002
Action: Staff Letter - #20021230

Global Id: T0608100545
Action Type: ENFORCEMENT
Date: 04/21/2005
Action: Staff Letter - #20050421A

Global Id: T0608100545
Action Type: ENFORCEMENT
Date: 09/23/2004
Action: Staff Letter - #20040923

Global Id: T0608100545
Action Type: ENFORCEMENT
Date: 09/20/2006
Action: Staff Letter - #20060920

Global Id: T0608100545
Action Type: ENFORCEMENT
Date: 01/10/2006
Action: Staff Letter - #20060110

Global Id: T0608100545
Action Type: ENFORCEMENT

TONYS SERVICES (Continued) **U001594846**

Date: 01/07/2005
Action: Staff Letter - #20050107B

Global Id: T0608100545
Action Type: ENFORCEMENT
Date: 12/04/2003
Action: Staff Letter - #20031204A

Global Id: T0608100545
Action Type: ENFORCEMENT
Date: 04/30/2007
Action: Staff Letter - #20070430A

Global Id: T0608100545
Action Type: ENFORCEMENT
Date: 12/04/2003
Action: Staff Letter - #20031204B

Global Id: T0608100545
Action Type: ENFORCEMENT
Date: 12/27/2005
Action: Staff Letter - #20051227

Global Id: T0608100545
Action Type: ENFORCEMENT
Date: 12/07/2006
Action: Staff Letter - #20061207

Global Id: T0608100545
Action Type: ENFORCEMENT
Date: 04/05/2007
Action: Staff Letter - #20070405

Global Id: T0608100545
Action Type: ENFORCEMENT
Date: 02/29/2008
Action: Staff Letter - #20080229

Global Id: T0608100545
Action Type: ENFORCEMENT
Date: 12/04/2003
Action: Staff Letter - #20031204C

Global Id: T0608100545
Action Type: ENFORCEMENT
Date: 09/10/2002
Action: Staff Letter - #20020910

Global Id: T0608100545
Action Type: ENFORCEMENT
Date: 04/21/2005
Action: Staff Letter - #20050421C

Global Id: T0608100545
Action Type: ENFORCEMENT
Date: 04/21/2005
Action: Staff Letter - #20050421B

TONYS SERVICES (Continued) **U001594846**

Global Id: T0608100545
Action Type: ENFORCEMENT
Date: 01/07/2009
Action: Staff Letter - #20090107

Global Id: T0608100545
Action Type: ENFORCEMENT
Date: 07/09/2009
Action: Staff Letter - #20090709

Global Id: T0608100545
Action Type: ENFORCEMENT
Date: 10/28/2009
Action: Staff Letter - #20091028

Global Id: T0608100545
Action Type: ENFORCEMENT
Date: 12/16/2009
Action: Staff Letter - #20091216

Global Id: T0608100545
Action Type: ENFORCEMENT
Date: 12/10/2009
Action: Technical Correspondence / Assistance / Other - #20091210

Global Id: T0608100545
Action Type: ENFORCEMENT
Date: 02/02/2022
Action: Email Correspondence - #20220202

Global Id: T0608100545
Action Type: ENFORCEMENT
Date: 11/27/2007
Action: Technical Correspondence / Assistance / Other

Global Id: T0608100545
Action Type: ENFORCEMENT
Date: 05/01/2008
Action: Technical Correspondence / Assistance / Other

Global Id: T0608100545
Action Type: ENFORCEMENT
Date: 12/07/2006
Action: Email Correspondence

Global Id: T0608100545
Action Type: ENFORCEMENT
Date: 11/29/2007
Action: Technical Correspondence / Assistance / Other

Global Id: T0608100545
Action Type: RESPONSE
Date: 08/15/2009
Action: Monitoring Report - Quarterly

Global Id: T0608100545
Action Type: RESPONSE

TONYS SERVICES (Continued) **U001594846**

Date: 12/04/2009
Action: Correspondence

Global Id: T0608100545
Action Type: RESPONSE
Date: 02/15/2006
Action: Monitoring Report - Quarterly

Global Id: T0608100545
Action Type: RESPONSE
Date: 02/15/2007
Action: Monitoring Report - Quarterly

Global Id: T0608100545
Action Type: RESPONSE
Date: 08/15/2016
Action: Monitoring Report - Semi-Annually

Global Id: T0608100545
Action Type: RESPONSE
Date: 08/15/2018
Action: Monitoring Report - Semi-Annually

Global Id: T0608100545
Action Type: RESPONSE
Date: 08/15/2017
Action: Monitoring Report - Semi-Annually

Global Id: T0608100545
Action Type: RESPONSE
Date: 11/15/2023
Action: Correspondence - Regulator Responded

Global Id: T0608100545
Action Type: REMEDIATION
Date: 12/18/2006
Action: Pump & Treat (P&T) Groundwater

Global Id: T0608100545
Action Type: REMEDIATION
Date: 04/10/2014
Action: Soil Vapor Extraction (SVE)

Global Id: T0608100545
Action Type: REMEDIATION
Date: 12/09/2016
Action: Soil Vapor Extraction (SVE)

Global Id: T0608100545
Action Type: ENFORCEMENT
Date: 03/14/2018
Action: Notice of Violation - #20180314

Global Id: T0608100545
Action Type: ENFORCEMENT
Date: 12/16/2011
Action: Clean Up Fund - Case Closure Review Summary Report (RSR)

TONYS SERVICES (Continued) **U001594846**

Global Id: T0608100545
Action Type: ENFORCEMENT
Date: 03/04/2009
Action: Technical Correspondence / Assistance / Other

Global Id: T0608100545
Action Type: ENFORCEMENT
Date: 02/16/2012
Action: Technical Correspondence / Assistance / Other

Global Id: T0608100545
Action Type: ENFORCEMENT
Date: 04/30/2007
Action: Staff Letter

Global Id: T0608100545
Action Type: ENFORCEMENT
Date: 11/28/2007
Action: Staff Letter

Global Id: T0608100545
Action Type: ENFORCEMENT
Date: 10/28/2016
Action: Technical Correspondence / Assistance / Other

Global Id: T0608100545
Action Type: ENFORCEMENT
Date: 12/31/2000
Action: Technical Correspondence / Assistance / Other

Global Id: T0608100545
Action Type: RESPONSE
Date: 07/31/2009
Action: Remedial Progress Report

Global Id: T0608100545
Action Type: RESPONSE
Date: 05/05/2007
Action: Electronic Reporting Submittal Due

Global Id: T0608100545
Action Type: RESPONSE
Date: 03/29/2008
Action: Electronic Reporting Submittal Due

Global Id: T0608100545
Action Type: RESPONSE
Date: 08/31/2006
Action: Interim Remedial Action Report

Global Id: T0608100545
Action Type: RESPONSE
Date: 11/15/2007
Action: Monitoring Report - Quarterly

Global Id: T0608100545
Action Type: RESPONSE

TONYS SERVICES (Continued) **U001594846**

Date: 02/15/2004
Action: Monitoring Report - Quarterly

Global Id: T0608100545
Action Type: RESPONSE
Date: 11/15/2004
Action: Monitoring Report - Quarterly

Global Id: T0608100545
Action Type: RESPONSE
Date: 11/15/2005
Action: Monitoring Report - Quarterly

Global Id: T0608100545
Action Type: RESPONSE
Date: 08/15/2003
Action: Monitoring Report - Quarterly

Global Id: T0608100545
Action Type: RESPONSE
Date: 11/15/2003
Action: Monitoring Report - Quarterly

Global Id: T0608100545
Action Type: RESPONSE
Date: 11/15/2006
Action: Monitoring Report - Quarterly

Global Id: T0608100545
Action Type: RESPONSE
Date: 05/15/2003
Action: Monitoring Report - Quarterly

Global Id: T0608100545
Action Type: RESPONSE
Date: 02/15/2005
Action: Monitoring Report - Quarterly

Global Id: T0608100545
Action Type: RESPONSE
Date: 05/15/2005
Action: Monitoring Report - Quarterly

Global Id: T0608100545
Action Type: RESPONSE
Date: 05/15/2004
Action: Monitoring Report - Quarterly

Global Id: T0608100545
Action Type: RESPONSE
Date: 05/15/2007
Action: Monitoring Report - Quarterly

Global Id: T0608100545
Action Type: RESPONSE
Date: 01/27/2005
Action: Electronic Reporting Submittal Due

TONYS SERVICES (Continued) **U001594846**

Global Id: T0608100545
Action Type: RESPONSE
Date: 01/07/2007
Action: Electronic Reporting Submittal Due

Global Id: T0608100545
Action Type: RESPONSE
Date: 11/30/2004
Action: CAP/RAP - Feasibility Study Report

Global Id: T0608100545
Action Type: RESPONSE
Date: 04/15/2005
Action: Interim Remedial Action Plan

Global Id: T0608100545
Action Type: RESPONSE
Date: 04/15/2005
Action: CAP/RAP - Feasibility Study Report

Global Id: T0608100545
Action Type: RESPONSE
Date: 08/25/2005
Action: CAP/RAP - Feasibility Study Report

Global Id: T0608100545
Action Type: RESPONSE
Date: 08/15/2006
Action: Interim Remedial Action Report

Global Id: T0608100545
Action Type: RESPONSE
Date: 05/15/2007
Action: Remedial Progress Report

Global Id: T0608100545
Action Type: RESPONSE
Date: 08/15/2007
Action: Remedial Progress Report

Global Id: T0608100545
Action Type: RESPONSE
Date: 07/10/2006
Action: CAP/RAP - Feasibility Study Report

Global Id: T0608100545
Action Type: RESPONSE
Date: 01/10/2007
Action: CAP/RAP - Feasibility Study Report

Global Id: T0608100545
Action Type: RESPONSE
Date: 11/30/2007
Action: Corrective Action Plan / Remedial Action Plan

Global Id: T0608100545
Action Type: RESPONSE

TONYS SERVICES (Continued) **U001594846**

Date: 08/21/2007
Action: Soil and Water Investigation Workplan

Global Id: T0608100545
Action Type: RESPONSE
Date: 07/22/2008
Action: Soil and Water Investigation Report

Global Id: T0608100545
Action Type: RESPONSE
Date: 08/15/2007
Action: Monitoring Report - Quarterly

Global Id: T0608100545
Action Type: RESPONSE
Date: 06/30/2003
Action: Soil and Water Investigation Report

Global Id: T0608100545
Action Type: RESPONSE
Date: 04/15/2004
Action: Sensitive Receptor Survey Report

Global Id: T0608100545
Action Type: RESPONSE
Date: 02/05/2004
Action: Sensitive Receptor Survey Report

Global Id: T0608100545
Action Type: RESPONSE
Date: 04/15/2004
Action: CAP/RAP - Feasibility Study Report

Global Id: T0608100545
Action Type: RESPONSE
Date: 01/15/2004
Action: Electronic Reporting Submittal Due

Global Id: T0608100545
Action Type: RESPONSE
Date: 09/19/2004
Action: CAP/RAP - Feasibility Study Report

Global Id: T0608100545
Action Type: RESPONSE
Date: 11/15/2010
Action: Monitoring Report - Quarterly

Global Id: T0608100545
Action Type: RESPONSE
Date: 02/15/2011
Action: Monitoring Report - Quarterly

Global Id: T0608100545
Action Type: RESPONSE
Date: 05/15/2011
Action: Monitoring Report - Quarterly

TONYS SERVICES (Continued) **U001594846**

Global Id: T0608100545
Action Type: RESPONSE
Date: 11/15/2011
Action: Monitoring Report - Semi-Annually

Global Id: T0608100545
Action Type: RESPONSE
Date: 05/15/2014
Action: Pilot Study/ Treatability Report

Global Id: T0608100545
Action Type: RESPONSE
Date: 05/15/2012
Action: Monitoring Report - Quarterly - Regulator Responded

Global Id: T0608100545
Action Type: RESPONSE
Date: 08/17/2012
Action: CAP/RAP - Feasibility Study Report - Regulator Responded

Global Id: T0608100545
Action Type: RESPONSE
Date: 08/15/2015
Action: Monitoring Report - Semi-Annually - Regulator Responded

Global Id: T0608100545
Action Type: RESPONSE
Date: 02/15/2015
Action: Monitoring Report - Semi-Annually - Regulator Responded

Global Id: T0608100545
Action Type: RESPONSE
Date: 05/15/2014
Action: Monitoring Report - Semi-Annually - Regulator Responded

Global Id: T0608100545
Action Type: RESPONSE
Date: 02/15/2018
Action: Monitoring Report - Semi-Annually - Regulator Responded

Global Id: T0608100545
Action Type: RESPONSE
Date: 02/15/2017
Action: Monitoring Report - Semi-Annually - Regulator Responded

LUST:
Global Id: T0608100545
Status: Open - Case Begin Date
Status Date: 03/07/1985

Global Id: T0608100545
Status: Open - Site Assessment
Status Date: 03/07/1985

Global Id: T0608100545
Status: Open - Remediation
Status Date: 12/04/2003

TONYS SERVICES (Continued) **U001594846**

Global Id: T0608100545
Status: Open - Remediation
Status Date: 12/18/2006

Global Id: T0608100545
Status: Open - Verification Monitoring
Status Date: 01/09/2020

Global Id: T0608100545
Status: Open - Verification Monitoring
Status Date: 05/02/2024

HIST UST:
Name: TONYS SERVICES
Address: 209 EL CAMINO REAL
City,State,Zip: SOUTH SAN FRANCISCO, CA 94080
File Number: 0002c395

URL:
Region: STATE
Facility ID: 00000010519
Facility Type: Gas Station
Other Type: Not reported
Contact Name: Not reported
Telephone: 4155887484
Owner Name: TONY'S SERVICES
Owner Address: 209 EL CAMINO REAL
Owner City,St,Zip: SO SAN FRANCISCO, CA 94080
Total Tanks: 0003

Tank Num: 001
Container Num: 1
Year Installed: Not reported
Tank Capacity: 00006000
Tank Used for: PRODUCT
Type of Fuel: 06
Container Construction Thickness: Not reported
Leak Detection: Stock Inventor

Tank Num: 002
Container Num: 2
Year Installed: Not reported
Tank Capacity: 00010000
Tank Used for: PRODUCT
Type of Fuel: 06
Container Construction Thickness: Not reported
Leak Detection: Stock Inventor

Tank Num: 003
Container Num: 3
Year Installed: Not reported
Tank Capacity: 00010000
Tank Used for: PRODUCT
Type of Fuel: Not reported
Container Construction Thickness: Not reported
Leak Detection: Stock Inventor

TONYS SERVICES (Continued) **U001594846**

Click here for Geo Tracker PDF:

HIST CORTESE:

edr_fname:	TONY'S SERVICES
edr_fadd1:	209 EL CAMINO REAL
City,State,Zip:	SOUTH SAN FRANCISCO, CA 94080
Region:	CORTESE
Facility County Code:	41
Reg By:	LTNKA
Reg Id:	41-0571

BC612 **AEI CONSULTANTS** **LUST** **S105033274**
NW **209 EL CAMINO REAL** **SWEEPS UST** **N/A**
1/4-1/2 **SOUTH SAN FRANCISCO, CA 94080** **HIST UST**
0.408 mi. **San Mateo Co. BI**
2156 ft. **Site 9 of 11 in cluster BC** **EMI**

Relative:
Lower

Actual:
38 ft.

LUST REG 2:

Region:	2
Facility Id:	Not reported
Facility Status:	Remediation Plan
Case Number:	550037
How Discovered:	OM
Leak Cause:	Unknown
Leak Source:	Unknown
Date Leak Confirmed:	Not reported
Oversight Program:	LUST
Prelim. Site Assesment Wokplan Submitted:	Not reported
Preliminary Site Assesment Began:	Not reported
Pollution Characterization Began:	1/1/1965
Pollution Remediation Plan Submitted:	12/4/2003
Date Remediation Action Underway:	Not reported
Date Post Remedial Action Monitoring Began:	Not reported

SWEEPS UST:

Name:	TONY'S SERVICES
Address:	209 EL CAMINO REAL
City:	S SAN FRANCISCO
Status:	Active
Comp Number:	550037
Number:	9
Board Of Equalization:	Not reported
Referral Date:	04-22-94
Action Date:	04-22-94
Created Date:	10-13-88
Owner Tank Id:	1
SWRCB Tank Id:	41-000-550037-000001
Tank Status:	A
Capacity:	550
Active Date:	04-22-94
Tank Use:	OIL
STG:	W
Content:	WASTE OIL
Number Of Tanks:	4

Name:	TONY'S SERVICES
Address:	209 EL CAMINO REAL

AEI CONSULTANTS (Continued) **S105033274**

City: S SAN FRANCISCO
Status: Active
Comp Number: 550037
Number: 9
Board Of Equalization: Not reported
Referral Date: 04-22-94
Action Date: 04-22-94
Created Date: 10-13-88
Owner Tank Id: 2
SWRCB Tank Id: 41-000-550037-000002
Tank Status: A
Capacity: 6000
Active Date: 04-22-94
Tank Use: M.V. FUEL
STG: P
Content: REG UNLEADED
Number Of Tanks: Not reported

Name: TONY'S SERVICES
Address: 209 EL CAMINO REAL
City: S SAN FRANCISCO
Status: Active
Comp Number: 550037
Number: 9
Board Of Equalization: Not reported
Referral Date: 04-22-94
Action Date: 04-22-94
Created Date: 10-13-88
Owner Tank Id: 3
SWRCB Tank Id: 41-000-550037-000003
Tank Status: A
Capacity: 10000
Active Date: 04-22-94
Tank Use: M.V. FUEL
STG: P
Content: REG UNLEADED
Number Of Tanks: Not reported

Name: TONY'S SERVICES
Address: 209 EL CAMINO REAL
City: S SAN FRANCISCO
Status: Active
Comp Number: 550037
Number: 9
Board Of Equalization: Not reported
Referral Date: 04-22-94
Action Date: 04-22-94
Created Date: 10-13-88
Owner Tank Id: 4
SWRCB Tank Id: 41-000-550037-000004
Tank Status: A
Capacity: 10000
Active Date: 04-22-94
Tank Use: M.V. FUEL
STG: P
Content: REG UNLEADED
Number Of Tanks: Not reported

AEI CONSULTANTS (Continued) **S105033274**

HIST UST:

Name:	TEXACO
Address:	209 EL CAMINO REAL AND HAZELWOOD
City,State,Zip:	SOUTH SAN FRANCISCO, CA 94080
File Number:	0002f8a7
URL:	
Region:	Not reported
Facility ID:	Not reported
Facility Type:	Not reported
Other Type:	Not reported
Contact Name:	Not reported
Telephone:	Not reported
Owner Name:	Not reported
Owner Address:	Not reported
Owner City,St,Zip:	Not reported
Total Tanks:	Not reported
Tank Num:	Not reported
Container Num:	Not reported
Year Installed:	Not reported
Tank Capacity:	Not reported
Tank Used for:	Not reported
Type of Fuel:	Not reported
Container Construction Thickness:	Not reported
Leak Detection:	Not reported

Click here for Geo Tracker PDF:

San Mateo Co. BI:

Name:	BRENTWOOD SVC STATION
Address:	209 EL CAMINO REAL
City,State,Zip:	SOUTH SAN FRANCISCO, CA 94080
Region:	SAN MATEO
Facility ID:	FA0017701
Prog Element Code:	GENERATES and RECYCLES WASTE OIL/SOLVENT
Record Id:	PR0011644
Description:	GENERATES & RECYCLES WASTE OIL/SOLVENT
Facility Status:	Inactive, non-billable
Program Category:	HAZARDOUS WASTE PROGRAM
Name:	BRENTWOOD SVC STATION
Address:	209 EL CAMINO REAL
City,State,Zip:	SOUTH SAN FRANCISCO, CA 94080
Region:	SAN MATEO
Facility ID:	FA0017701
Prog Element Code:	STORES HAZ MAT <219GAL,1,999LB, 879FT3
Record Id:	PR0023587
Description:	STORES HAZ MAT <219GAL,1,999LB, 879CF
Facility Status:	Inactive, non-billable
Program Category:	BUSINESS PLAN PROGRAM
Name:	BRENTWOOD SVC STATION
Address:	209 EL CAMINO REAL
City,State,Zip:	SOUTH SAN FRANCISCO, CA 94080
Region:	SAN MATEO

AEI CONSULTANTS (Continued) **S105033274**

Facility ID: FA0017701
Prog Element Code: UNDERGROUND TANK - GENERAL
Record Id: PR0022595
Description: UNDERGROUND TANK - GENERAL
Facility Status: Inactive, non-billable
Program Category: UNDERGROUND TANK PROGRAM

Name: BRENTWOOD SVC STATION
Address: 209 EL CAMINO REAL
City,State,Zip: SOUTH SAN FRANCISCO, CA 94080
Region: SAN MATEO
Facility ID: FA0017701
Prog Element Code: GENERATES <27 GAL/YEAR
Record Id: PR0039535
Description: GENERATES <27 GAL/YEAR
Facility Status: Inactive, non-billable
Program Category: HAZARDOUS WASTE PROGRAM

Name: SFBAY FUEL LLC DBA: KWIK SERV STATION
Address: 209 EL CAMINO
City,State,Zip: SOUTH SAN FRANCISCO, CA 94080
Region: SAN MATEO
Facility ID: FA0058393
Prog Element Code: STORES MV FUELS OR WASTE ONLY
Record Id: PR0080920
Description: STORES MV FUELS OR WASTE ONLY
Facility Status: Inactive, non-billable
Program Category: BUSINESS PLAN PROGRAM

Name: SFBAY FUEL LLC DBA: KWIK SERV STATION
Address: 209 EL CAMINO
City,State,Zip: SOUTH SAN FRANCISCO, CA 94080
Region: SAN MATEO
Facility ID: FA0058393
Prog Element Code: UNDERGROUND TANK - GENERAL
Record Id: PR0080921
Description: UNDERGROUND TANK - GENERAL
Facility Status: Inactive, non-billable
Program Category: UNDERGROUND TANK PROGRAM

Name: BRENTWOOD AUTO REPAIR
Address: 209 EL CAMINO REAL
City,State,Zip: SOUTH SAN FRANCISCO, CA 94080
Region: SAN MATEO
Facility ID: FA0026757
Prog Element Code: STORES MV FUELS OR WASTE ONLY
Record Id: PR0039577
Description: STORES MV FUELS OR WASTE ONLY
Facility Status: Inactive, non-billable
Program Category: BUSINESS PLAN PROGRAM

Name: BRENTWOOD AUTO REPAIR
Address: 209 EL CAMINO REAL
City,State,Zip: SOUTH SAN FRANCISCO, CA 94080
Region: SAN MATEO
Facility ID: FA0026757
Prog Element Code: GENERATES and RECYCLES WASTE OIL/SOLVENT

AEI CONSULTANTS (Continued) **S105033274**

Record Id: PR0039578
Description: GENERATES & RECYCLES WASTE OIL/SOLVENT
Facility Status: Inactive, non-billable
Program Category: HAZARDOUS WASTE PROGRAM

EMI:

Name: AEI CONSULTANTS
Address: 209 EL CAMINO REAL
City,State,Zip: SOUTH SAN FRANCISCO, CA 94080
Year: 2014
County Code: 41
Air Basin: SF
Facility ID: 20221
Air District Name: BA
SIC Code: 1799
Air District Name: BAY AREA AQMD
Community Health Air Pollution Info System: Not reported
Consolidated Emission Reporting Rule: Not reported
Total Organic Hydrocarbon Gases Tons/Yr: 0.113991468
Reactive Organic Gases Tons/Yr: 0
Carbon Monoxide Emissions Tons/Yr: 0
NOX - Oxides of Nitrogen Tons/Yr: 0
SOX - Oxides of Sulphur Tons/Yr: 0
Particulate Matter Tons/Yr: 0
Part. Matter 10 Micrometers and Smllr Tons/Yr: 0

Name: AEI CONSULTANTS
Address: 209 EL CAMINO REAL
City,State,Zip: SOUTH SAN FRANCISCO, CA 94080
Year: 2015
County Code: 41
Air Basin: SF
Facility ID: 20221
Air District Name: BA
SIC Code: 1799
Air District Name: BAY AREA AQMD
Community Health Air Pollution Info System: Not reported
Consolidated Emission Reporting Rule: Not reported
Total Organic Hydrocarbon Gases Tons/Yr: 0.1139915
Reactive Organic Gases Tons/Yr: 0.1139915
Carbon Monoxide Emissions Tons/Yr: 0
NOX - Oxides of Nitrogen Tons/Yr: 0
SOX - Oxides of Sulphur Tons/Yr: 0
Particulate Matter Tons/Yr: 0
Part. Matter 10 Micrometers and Smllr Tons/Yr: 0

Name: AEI CONSULTANTS
Address: 209 EL CAMINO REAL
City,State,Zip: SOUTH SAN FRANCISCO, CA 94080
Year: 2016
County Code: 41
Air Basin: SF
Facility ID: 20221
Air District Name: BA
SIC Code: 1799
Air District Name: BAY AREA AQMD
Community Health Air Pollution Info System: Not reported

AEI CONSULTANTS (Continued) **S105033274**

Consolidated Emission Reporting Rule:	Not reported
Total Organic Hydrocarbon Gases Tons/Yr:	0.113991468
Reactive Organic Gases Tons/Yr:	0.079634439545
Carbon Monoxide Emissions Tons/Yr:	Not reported
NOX - Oxides of Nitrogen Tons/Yr:	Not reported
SOX - Oxides of Sulphur Tons/Yr:	Not reported
Particulate Matter Tons/Yr:	Not reported
Part. Matter 10 Micrometers and Smllr Tons/Yr:	Not reported

Name:	AEI CONSULTANTS
Address:	209 EL CAMINO REAL
City,State,Zip:	SOUTH SAN FRANCISCO, CA 94080
Year:	2017
County Code:	41
Air Basin:	SF
Facility ID:	20221
Air District Name:	BA
SIC Code:	1799
Air District Name:	BAY AREA AQMD
Community Health Air Pollution Info System:	Not reported
Consolidated Emission Reporting Rule:	Not reported
Total Organic Hydrocarbon Gases Tons/Yr:	0.012449977
Reactive Organic Gases Tons/Yr:	0.0086975539322
Carbon Monoxide Emissions Tons/Yr:	Not reported
NOX - Oxides of Nitrogen Tons/Yr:	Not reported
SOX - Oxides of Sulphur Tons/Yr:	Not reported
Particulate Matter Tons/Yr:	Not reported
Part. Matter 10 Micrometers and Smllr Tons/Yr:	Not reported

Name:	AEI CONSULTANTS
Address:	209 EL CAMINO REAL
City,State,Zip:	SOUTH SAN FRANCISCO, CA 94080
Year:	2018
County Code:	41
Air Basin:	SF
Facility ID:	20221
Air District Name:	BA
SIC Code:	1799
Air District Name:	BAY AREA AQMD
Community Health Air Pollution Info System:	Not reported
Consolidated Emission Reporting Rule:	Not reported
Total Organic Hydrocarbon Gases Tons/Yr:	0.012458238
Reactive Organic Gases Tons/Yr:	0.0087033250668
Carbon Monoxide Emissions Tons/Yr:	Not reported
NOX - Oxides of Nitrogen Tons/Yr:	Not reported
SOX - Oxides of Sulphur Tons/Yr:	Not reported
Particulate Matter Tons/Yr:	Not reported
Part. Matter 10 Micrometers and Smllr Tons/Yr:	Not reported

Name:	AEI CONSULTANTS
Address:	209 EL CAMINO REAL
City,State,Zip:	SOUTH SAN FRANCISCO, CA 94080
Year:	2019
County Code:	41
Air Basin:	SF
Facility ID:	20221
Air District Name:	BA

AEI CONSULTANTS (Continued) **S105033274**

SIC Code:	1799
Air District Name:	BAY AREA AQMD
Community Health Air Pollution Info System:	Not reported
Consolidated Emission Reporting Rule:	Not reported
Total Organic Hydrocarbon Gases Tons/Yr:	0.012458238
Reactive Organic Gases Tons/Yr:	0.0087033250668
Carbon Monoxide Emissions Tons/Yr:	Not reported
NOX - Oxides of Nitrogen Tons/Yr:	Not reported
SOX - Oxides of Sulphur Tons/Yr:	Not reported
Particulate Matter Tons/Yr:	Not reported
Part. Matter 10 Micrometers and Smllr Tons/Yr:	Not reported

Name:	AEI CONSULTANTS
Address:	209 EL CAMINO REAL
City,State,Zip:	SOUTH SAN FRANCISCO, CA 94080
Year:	2020
County Code:	41
Air Basin:	SF
Facility ID:	20221
Air District Name:	BA
SIC Code:	1799
Air District Name:	BAY AREA AQMD
Community Health Air Pollution Info System:	Not reported
Consolidated Emission Reporting Rule:	Not reported
Total Organic Hydrocarbon Gases Tons/Yr:	0.012458238
Reactive Organic Gases Tons/Yr:	0.0087033250668
Carbon Monoxide Emissions Tons/Yr:	Not reported
NOX - Oxides of Nitrogen Tons/Yr:	Not reported
SOX - Oxides of Sulphur Tons/Yr:	Not reported
Particulate Matter Tons/Yr:	Not reported
Part. Matter 10 Micrometers and Smllr Tons/Yr:	Not reported

BC613 **TONY'S SERVICES** **UST FINDER RELEASE** **1029119458**
NW **209 EL CAMINO REAL** **N/A**
1/4-1/2 **SOUTH SAN FRANCISCO, CA 94080**
0.408 mi.
2156 ft. **Site 10 of 11 in cluster BC**

Relative: **Lower**
Actual: **38 ft.**

UST FINDER RELEASE:

Object ID:	37728
Facility ID:	Not reported
Lust ID:	CAT0608100545
Name:	TONY'S SERVICES
Address:	209 EL CAMINO REAL
City,State,Zip:	SOUTH SAN FRANCISCO, CA 94080
Address Match Type:	PointAddress
Reported Date:	Not reported
Status:	Open
Substance:	Not reported
Population within 1500ft:	1735
Domestic Wells within 1500ft:	0
Land Use:	Developed, High Intensity
Within SPA:	No
SPA PWS Facility ID:	Not reported
SPA Water Type:	Not reported
SPA Facility Type:	Not reported
SPA HUC12:	Not reported
Within WHPA:	Yes

TONY'S SERVICES (Continued) **1029119458**

WHPA PWS Facility ID:	CA4110009_10185
WHPA Water Type:	GW - Ground water
WHPA Facility Type:	WL - Well
WHPA HUC12:	180500040903
Within 100yr Floodplain:	No
Tribe:	Not reported
EPA Region:	9
NFA Letter 1:	Not reported
NFA Letter 2:	Not reported
NFA Letter 3:	Not reported
NFA Letter 4:	Not reported
Closed With Residual Contaminate:	Not reported
Coordinate Source:	Geocode
X Coord:	-122.42542
Y Coord:	37.6429200000001
Latitude:	37.6429199999999
Longitude:	-122.42542

BC614 **TONYS SERVICES** **Cortese** **S113087839**
NW **209 EL CAMINO REAL** **HWTS** **N/A**
1/4-1/2 **SOUTH SAN FRANCISCO, CA 94080** **HAZNET**
0.408 mi.
2156 ft. **Site 11 of 11 in cluster BC**

Relative:
Lower

Actual:
38 ft.

CORTESE:

Name:	TONY'S SERVICES
Address:	209 EL CAMINO REAL
City,State,Zip:	SOUTH SAN FRANCISCO, CA 94080
Region:	CORTESE
Envirostor Id:	Not reported
Global ID:	T0608100545
Site/Facility Type:	LUST CLEANUP SITE
Cleanup Status:	OPEN - VERIFICATION MONITORING
Status Date:	Not reported
Site Code:	Not reported
Latitude:	Not reported
Longitude:	Not reported
Owner:	Not reported
Enf Type:	Not reported
Swat R:	Not reported
Flag:	active
Order No:	Not reported
Waste Discharge System No:	Not reported
Effective Date:	Not reported
Region 2:	Not reported
WID Id:	Not reported
Solid Waste Id No:	Not reported
Waste Management Uit Name:	Not reported
File Name:	Active Open

HWTS:

Name:	TONYS SERVICES
Address:	209 EL CAMINO REAL
Address 2:	Not reported
City,State,Zip:	SOUTH SAN FRANCISCO, CA 94080
EPA ID:	CAL000167520
Inactive Date:	06/30/1998

TONYS SERVICES (Continued) **S113087839**

Create Date:	04/04/1995
Last Act Date:	Not reported
Mailing Name:	Not reported
Mailing Address:	209 EL CAMINO REAL
Mailing Address 2:	Not reported
Mailing City,State,Zip:	SOUTH SAN FRANCISCO, CA 940805920
Owner Name:	TONY KHAROZIAN
Owner Address:	116 APTOS WAY
Owner Address 2:	Not reported
Owner City,State,Zip:	SOUTH SAN FRANCISCO, CA 940800000
Owner Phone:	Not reported
Owner Fax:	Not reported
Contact Name:	ARMIG KHOROZIAN OR TONY
Contact Address:	INACT PER NONDEL 98VQ FINAL
Contact Address 2:	Not reported
City,State,Zip:	Not reported
Contact Phone:	Not reported
Contact Fax:	Not reported
Facility Status:	Inactive
Facility Type:	PERMANENT
Category:	STATE
Latitude:	37.642197
Longitude:	-122.42487

HAZNET:

Name:	TONYS SERVICES
Address:	209 EL CAMINO REAL
Address 2:	Not reported
City,State,Zip:	SOUTH SAN FRANCISCO, CA 940800000
Contact:	ARMIG KHOROZIAN OR TONY
Telephone:	4155887484
Mailing Name:	Not reported
Mailing Address:	209 EL CAMINO REAL
Year:	2006
Gepaid:	CAL000167520
TSD EPA ID:	CAD980887418
CA Waste Code:	213 - Hydrocarbon solvents (benzene, hexane, Stoddard, Etc.)
Disposal Method:	-
Tons:	0.68805
Year:	2006
Gepaid:	CAL000167520
TSD EPA ID:	CAD980887418
CA Waste Code:	-
Disposal Method:	H141 - Storage, Bulking, And/Or Transfer Off Site--No Treatment/Reovery (H010-H129) Or (H131-H135)
Tons:	Not reported
Year:	2003
Gepaid:	CAL000167520
TSD EPA ID:	NVD980895338
CA Waste Code:	223 - Unspecified oil-containing waste
Disposal Method:	D80 - Disposal, Land Fill
Tons:	0.2

TONYS SERVICES (Continued) **S113087839**

Additional Information:

Year:	2006
Gen EPA ID:	CAL000167520
Shipment Date:	20060905
Creation Date:	3/30/2007 13:31:40
Receipt Date:	20060906
Manifest ID:	000900349JJK
Trans EPA ID:	CAD982413262
Trans Name:	EVERGREEN ENVIRONMENTAL SERVICES
Trans 2 EPA ID:	Not reported
Trans 2 Name:	Not reported
TSDF EPA ID:	CAD980887418
Trans Name:	EVERGREEN OIL INC
TSDF Alt EPA ID:	Not reported
TSDF Alt Name:	Not reported
Waste Code Description:	213 - Hydrocarbon solvents (benzene, hexane, Stoddard, etc.
RCRA Code:	D001
Meth Code:	- Not reported
Quantity Tons:	0.68805
Waste Quantity:	165
Quantity Unit:	G
Additional Code 1:	Not reported
Additional Code 2:	Not reported
Additional Code 3:	Not reported
Additional Code 4:	Not reported
Additional Code 5:	Not reported
Shipment Date:	20060905
Creation Date:	3/30/2007 13:31:40
Receipt Date:	20060906
Manifest ID:	000900349JJK
Trans EPA ID:	CAD982413262
Trans Name:	EVERGREEN ENVIRONMENTAL SERVICES
Trans 2 EPA ID:	Not reported
Trans 2 Name:	Not reported
TSDF EPA ID:	CAD980887418
Trans Name:	EVERGREEN OIL INC
TSDF Alt EPA ID:	Not reported
TSDF Alt Name:	Not reported
Waste Code Description:	- Not reported
RCRA Code:	Not reported
Meth Code:	H141 - Storage, Bulking, And/Or Transfer Off Site--No Treatment/Reovery (H010-H129) Or (H131-H135)
Quantity Tons:	Not reported
Waste Quantity:	Not reported
Quantity Unit:	Not reported
Additional Code 1:	Not reported
Additional Code 2:	Not reported
Additional Code 3:	Not reported
Additional Code 4:	Not reported
Additional Code 5:	Not reported

Additional Information:

Year:	2003
Gen EPA ID:	CAL000167520

TONYS SERVICES (Continued) **S113087839**

Shipment Date:	20030730
Creation Date:	7/28/2004 10:47:10
Receipt Date:	20030818
Manifest ID:	22609966
Trans EPA ID:	CAD982413262
Trans Name:	Not reported
Trans 2 EPA ID:	CAD063547996
Trans 2 Name:	Not reported
TSDF EPA ID:	NVD980895338
Trans Name:	Not reported
TSDF Alt EPA ID:	NVD980895338
TSDF Alt Name:	Not reported
Waste Code Description:	223 - Unspecified oil-containing waste
RCRA Code:	Not reported
Meth Code:	D80 - Disposal, Land Fill
Quantity Tons:	0.2
Waste Quantity:	400
Quantity Unit:	P
Additional Code 1:	Not reported
Additional Code 2:	Not reported
Additional Code 3:	Not reported
Additional Code 4:	Not reported
Additional Code 5:	Not reported

BG615 **AMPHLETT PRINTING** **RCRA-SQG** **1000242563**
NE **1331 SAN MATEO AVENUE** **CPS-SLIC** **CAD062512967**
1/4-1/2 **SOUTH SAN FRANCISCO, CA 94080** **FINDS**
0.411 mi. **ECHO**
2169 ft. **Site 1 of 6 in cluster BG** **CERS**

Relative: **Lower**
Actual: **22 ft.**

RCRA Listings:

Date Form Received by Agency:	19860527
Handler Name:	Amphlett Printing
Handler Address:	San Mateo Avenue
Handler City,State,Zip:	SOUTH SAN FRANCISCO, CA 94080
EPA ID:	CAD062512967
Contact Name:	ENVIRONMENTAL MANAGER
Contact Address:	1331 SAN MATEO AVENUE
Contact City,State,Zip:	SOUTH SAN FRANCISCO, CA 94080
Contact Telephone:	415-348-4493
Contact Fax:	Not reported
Contact Email:	Not reported
Contact Title:	Not reported
EPA Region:	09
Land Type:	Not reported
Federal Waste Generator Description:	Small Quantity Generator
Non-Notifier:	Not reported
Biennial Report Cycle:	Not reported
Accessibility:	Not reported
Active Site Indicator:	Handler Activities
State District Owner:	Ca
State District:	2
Mailing Address:	SAN MATEO AVENUE
Mailing City,State,Zip:	SOUTH SAN FRANCISCO, CA 94080
Owner Name:	Amphlett Printing
Owner Type:	Private
Operator Name:	Not Required
Operator Type:	Private

AMPHLETT PRINTING (Continued) **1000242563**

Short-Term Generator Activity:	No
Importer Activity:	No
Mixed Waste Generator:	No
Transporter Activity:	No
Transfer Facility Activity:	No
Recycler Activity with Storage:	No
Small Quantity On-Site Burner Exemption:	No
Smelting Melting and Refining Furnace Exemption:	No
Underground Injection Control:	No
Off-Site Waste Receipt:	No
Universal Waste Indicator:	No
Universal Waste Destination Facility:	No
Federal Universal Waste:	No
Active Site State-Reg Handler:	---
Federal Facility Indicator:	Not reported
Hazardous Secondary Material Indicator:	N
Sub-Part K Indicator:	Not reported
2018 GPRA Permit Baseline:	Not on the Baseline
2018 GPRA Renewals Baseline:	Not on the Baseline
202 GPRA Corrective Action Baseline:	No
Subject to Corrective Action Universe:	No
Non-TSDFs Where RCRA CA has Been Imposed Universe:	No
Corrective Action Priority Ranking:	No NCAPS ranking
Environmental Control Indicator:	No
Institutional Control Indicator:	No
Human Exposure Controls Indicator:	N/A
Groundwater Controls Indicator:	N/A
Significant Non-Complier Universe:	No
Unaddressed Significant Non-Complier Universe:	No
Addressed Significant Non-Complier Universe:	No
Significant Non-Complier With a Compliance Schedule Universe:	No
Financial Assurance Required:	Not reported
Handler Date of Last Change:	20000915
Recognized Trader-Importer:	No
Recognized Trader-Exporter:	No
Importer of Spent Lead Acid Batteries:	No
Exporter of Spent Lead Acid Batteries:	No
Recycler Activity Without Storage:	No
Manifest Broker:	No
Sub-Part P Indicator:	No

Handler - Owner Operator:

Owner/Operator Indicator:	Owner
Owner/Operator Name: AMPHLETT PRINTING	
Legal Status:	Private
Date Became Current:	Not reported
Date Ended Current:	Not reported
Owner/Operator Address:	NOT REQUIRED
Owner/Operator City,State,Zip:	NOT REQUIRED, ME 99999
Owner/Operator Telephone:	415-555-1212
Owner/Operator Telephone Ext:	Not reported
Owner/Operator Fax:	Not reported
Owner/Operator Email:	Not reported
Owner/Operator Indicator:	Operator
Owner/Operator Name: NOT REQUIRED	

AMPHLETT PRINTING (Continued) **1000242563**

Legal Status:	Private
Date Became Current:	Not reported
Date Ended Current:	Not reported
Owner/Operator Address:	NOT REQUIRED
Owner/Operator City,State,Zip:	NOT REQUIRED, ME 99999
Owner/Operator Telephone:	415-555-1212
Owner/Operator Telephone Ext:	Not reported
Owner/Operator Fax:	Not reported
Owner/Operator Email:	Not reported

Historic Generators:

Receive Date:	19860527
Handler Name: AMPHLETT PRINTING	
Federal Waste Generator Description:	Small Quantity Generator
State District Owner:	Ca
Large Quantity Handler of Universal Waste:	No
Recognized Trader Importer:	No
Recognized Trader Exporter:	No
Spent Lead Acid Battery Importer:	No
Spent Lead Acid Battery Exporter:	No
Current Record:	Yes
Non Storage Recycler Activity:	Not reported
Electronic Manifest Broker:	Not reported

List of NAICS Codes and Descriptions:

NAICS Codes:	No NAICS Codes Found

Facility Has Received Notices of Violations:

Violations:	No Violations Found

Evaluation Action Summary:

Evaluations:	No Evaluations Found

CPS-SLIC:

Name:	AMPHLETT PRINTING
Address:	1331 SAN MATEO AVENUE
City,State,Zip:	SOUTH SAN FRANCISCO, CA 94080
Region:	STATE
Facility Status:	**Completed - Case Closed**
Status Date:	03/09/2005
Global Id:	T0608117321
Lead Agency:	SAN MATEO COUNTY LOP
Lead Agency Case Number:	559003
Latitude:	37.6431554286197
Longitude:	-122.411234378815
Case Type:	Cleanup Program Site
Case Worker:	JM
Local Agency:	SAN MATEO COUNTY LOP
RB Case Number:	Not reported
File Location:	Local Agency Warehouse
Potential Media Affected:	Other Groundwater (uses other than drinking water)
Potential Contaminants of Concern:	Not reported
EPA Region:	9
Coordinate Source:	Google Map Move

AMPHLETT PRINTING (Continued) **1000242563**

Cuf Case:	NO
Quantity Released Gallons:	0
Begin Date:	03/21/1994
Leak Reported Date:	03/21/1994
How Discovered:	Other Means
How Discovered Description:	Not reported
Discharge Source:	Not reported
Discharge Cause:	Not reported
Stop Method:	Other Means
Stop Description:	Not reported
No Further Action Date:	03/09/2005
CA Water Watershed Name:	South Bay - San Mateo Bayside (204.40)
Dwr Groundwater Subbasin Name:	Westside (2-035)
Disadvantaged Community:	Not reported
CA Enviroscreen 3 Score:	71-75%
CA Enviroscreen 4 Score:	80-85%
Military DOD Site:	No
Facility Project Subtype:	Not reported
RWQCB Region:	SAN FRANCISCO BAY RWQCB (REGION 2)
Site History:	Not reported

Click here to access the California GeoTracker records for this facility:

FINDS:
Registry ID: 110002653227

Click Here for FRS Facility Detail Report:

Environmental Interest/Information System:
The Resource Conservation and Recovery Act Information System (RCRAInfo) is EPA's comprehensive information system in support of the Resource Conservation and Recovery Act (RCRA) of 1976 and the Hazardous and Solid Waste Amendments (HSWA) of 1984. It tracks many types of information about generators, transporters, treaters, storers, and disposers of hazardous waste.
The California Environmental Protection Agency (CalEPA) has recently implemented a new data warehouse system (nSite). This data warehouse combines and merges facility and site information from five different systems managed within CalEPA. The five systems are: California Environmental Reporting System (CERS),EnviroStor, GeoTracker, California Integrated Water Quality System (CIWQS), andToxic Release Inventory (TRI).

Click this hyperlink while viewing on your computer to access additional FINDS: detail in the EDR Site Report.

ECHO:
Envid: 1000242563
Registry ID: 110002653227

DFR URL:
Name: AMPHLETT PRINTING
Address: 1331 SAN MATEO AVENUE
City,State,Zip: SOUTH SAN FRANCISCO, CA 94080

CERS:
Name: AMPHLETT PRINTING

AMPHLETT PRINTING (Continued) **1000242563**

Address: 1331 SAN MATEO AVENUE
City,State,Zip: SOUTH SAN FRANCISCO, CA 94080
Site ID: 912617
CERS ID: T0608117321
CERS Description: Cleanup Program Site

Affiliation:
Affiliation Type Desc: Local Agency Caseworker
Entity Name: JACOB MADDEN - SAN MATEO COUNTY LOP
Entity Title: Not reported
Affiliation Address: 2000 ALAMEDA DE LAS PULGAS, Suite 100
Affiliation City: SAN MATEO
Affiliation State: CA
Affiliation Country: Not reported
Affiliation Zip: Not reported
Affiliation Phone: 6503995959,

Affiliation Type Desc: Regional Board Caseworker
Entity Name: Regional Water Board - SAN FRANCISCO BAY RWQCB (REGION 2)
Entity Title: Not reported
Affiliation Address: 1515 CLAY ST SUITE 1400
Affiliation City: OAKLAND
Affiliation State: CA
Affiliation Country: Not reported
Affiliation Zip: Not reported
Affiliation Phone: ,

Affiliation Type Desc: Regional Board Caseworker
Entity Name: UUU - SAN FRANCISCO BAY RWQCB (REGION 2)
Entity Title: Not reported
Affiliation Address: 1515 CLAY ST SUITE 1400
Affiliation City: OAKLAND
Affiliation State: CA
Affiliation Country: Not reported
Affiliation Zip: Not reported
Affiliation Phone: ,

BG616 **ROYAL AUTO LIMO REPAIR INC** **LUST** **S113145634**
NE **1331 SAN MATEO AVE** **HWTS** **N/A**
1/4-1/2 **SOUTH SAN FRANCISCO, CA 94080** **HAZNET**
0.411 mi.
2169 ft. **Site 2 of 6 in cluster BG**

Relative:
Lower

Actual:
22 ft.

SAN MATEO CO. LUST:
Name: AMPHLETT PRINTING
Address: 1331 SAN MATEO AVE
City,State,Zip: SOUTH SAN FRANCISCO, CA
Region: SAN MATEO
Facility ID: 559003
Facility Status: 9- Case Closed
Global ID: T0608117321
APN Number: 015112410
Case Type: SOUTH SAN FRANCISCO, CA
EDR Link ID: SOUTH SAN FRANCISCO, CA

HWTS:
Name: ROYAL AUTO LIMO REPAIR INC

ROYAL AUTO LIMO REPAIR INC (Continued) **S113145634**

Address:	1331 SAN MATEO AVE
Address 2:	Not reported
City,State,Zip:	SOUTH SAN FRANCISCO, CA 94080
EPA ID:	CAL000314661
Inactive Date:	Not reported
Create Date:	12/22/2006
Last Act Date:	Not reported
Mailing Name:	Not reported
Mailing Address:	1331 SAN MATEO AVE
Mailing Address 2:	Not reported
Mailing City,State,Zip:	SOUTH SAN FRANCISCO, CA 940806511
Owner Name:	YOUSEF MUSTAFA
Owner Address:	1331 SAN MATEO AVE
Owner Address 2:	Not reported
Owner City,State,Zip:	SOUTH SAN FRANCISCO, CA 94080
Owner Phone:	Not reported
Owner Fax:	Not reported
Contact Name:	YOUSEF MUSTAFA
Contact Address:	13682 QUITO RD
Contact Address 2:	Not reported
City,State,Zip:	SARATOGA, CA 95070
Contact Phone:	Not reported
Contact Fax:	Not reported
Facility Status:	Active
Facility Type:	PERMANENT
Category:	STATE
Latitude:	37.643284
Longitude:	-122.410753

NAICS:

EPA ID:	CAL000314661
Create Date:	2006-12-22 08:20:06.850
NAICS Code:	99999
NAICS Description:	Not Otherwise Specified
Issued EPA ID Date:	2006-12-22 08:20:06.60000
Inactive Date:	Not reported
Facility Name:	ROYAL AUTO LIMO REPAIR INC
Facility Address:	1331 SAN MATEO AVE
Facility Address 2:	Not reported
Facility City:	SOUTH SAN FRANCISCO
Facility County:	Not reported
Facility State:	CA
Facility Zip:	940806511

HAZNET:

Name:	ROYAL AUTO LIMO REPAIR INC
Address:	1331 SAN MATEO AVE
Address 2:	Not reported
City,State,Zip:	SOUTH SAN FRANCISCO, CA 940806511
Contact:	YOUSEF MUSTAFA
Telephone:	6505891135
Mailing Name:	Not reported
Mailing Address:	1331 SAN MATEO AVE
Year:	2021
Gepaid:	CAL000314661

ROYAL AUTO LIMO REPAIR INC (Continued) **S113145634**

TSD EPA ID:	CAT080013352
CA Waste Code:	343 - Unspecified organic liquid mixture
Disposal Method:	H061 - Fuel Blending Prior To Energy Recovery At Another Site
Tons:	0.1251
Year:	2013
Gepaid:	CAL000314661
TSD EPA ID:	CAT080013352
CA Waste Code:	223 - Unspecified oil-containing waste
Disposal Method:	H039 - Other Recovery Of Reclamation For Reuse Including Acid Regeneration, Organics Recovery Ect
Tons:	0.47955
Year:	2007
Gepaid:	CAL000314661
TSD EPA ID:	CAD009452657
CA Waste Code:	214 - Unspecified solvent mixture
Disposal Method:	H020 - Solvents Recovery
Tons:	0.126

Additional Information:

Year:	2013
Gen EPA ID:	CAL000314661
Shipment Date:	20130718
Creation Date:	9/15/2013 22:15:33
Receipt Date:	20130722
Manifest ID:	011827282JJK
Trans EPA ID:	CAD028277036
Trans Name:	ASBURY ENVIRONMENTAL SERVICES
Trans 2 EPA ID:	Not reported
Trans 2 Name:	Not reported
TSDF EPA ID:	CAT080013352
Trans Name:	DEMENNO / KERDOON
TSDF Alt EPA ID:	Not reported
TSDF Alt Name:	Not reported
Waste Code Description:	223 - Unspecified oil-containing waste
RCRA Code:	Not reported
Meth Code:	H039 - Other Recovery Of Reclamation For Reuse Including Acid Regeneration, Organics Recovery Ect
Quantity Tons:	0.47955
Waste Quantity:	115
Quantity Unit:	G
Additional Code 1:	Not reported
Additional Code 2:	Not reported
Additional Code 3:	Not reported
Additional Code 4:	Not reported
Additional Code 5:	Not reported

Additional Information:

Year:	2007
Gen EPA ID:	CAL000314661
Shipment Date:	20070223
Creation Date:	8/11/2007 18:30:05

ROYAL AUTO LIMO REPAIR INC (Continued) **S113145634**

Receipt Date:	20070302
Manifest ID:	000578731JJK
Trans EPA ID:	CAD008252405
Trans Name:	PACIFIC COAST LACQUER
Trans 2 EPA ID:	Not reported
Trans 2 Name:	Not reported
TSDF EPA ID:	CAD009452657
Trans Name:	ROMIC ENVIRONMENTAL TECH CORP
TSDF Alt EPA ID:	Not reported
TSDF Alt Name:	Not reported
Waste Code Description:	214 - Unspecified solvent mixture
RCRA Code:	F002
Meth Code:	H020 - Solvents Recovery
Quantity Tons:	0.126
Waste Quantity:	35
Quantity Unit:	G
Additional Code 1:	D008
Additional Code 2:	D007
Additional Code 3:	D005
Additional Code 4:	D001
Additional Code 5:	Not reported

BH617 **GRANITE ROCK COMPANY** **EMI** **S100178892**
NE **1321 LOWRIE AVENUE** **HWTS** **N/A**
1/4-1/2 **SOUTH SAN FRANCISCO, CA 94080** **Notify 65**
0.414 mi. **CERS**
2188 ft. **Site 1 of 4 in cluster BH**

Relative: **Lower**
Actual: **22 ft.**

EMI:

Name:	GRANITE ROCK COMPANY
Address:	1321 LOWRIE AVENUE
City,State,Zip:	SOUTH SAN FRANCISCO, CA 941010000
Year:	1987
County Code:	41
Air Basin:	SF
Facility ID:	1579
Air District Name:	BA
SIC Code:	2951
Air District Name:	BAY AREA AQMD
Community Health Air Pollution Info System:	Not reported
Consolidated Emission Reporting Rule:	Not reported
Total Organic Hydrocarbon Gases Tons/Yr:	1
Reactive Organic Gases Tons/Yr:	0
Carbon Monoxide Emissions Tons/Yr:	1
NOX - Oxides of Nitrogen Tons/Yr:	5
SOX - Oxides of Sulphur Tons/Yr:	0
Particulate Matter Tons/Yr:	10
Part. Matter 10 Micrometers and Smllr Tons/Yr:	6

Name:	GRANITE ROCK COMPANY
Address:	1321 LOWRIE AVENUE
City,State,Zip:	SOUTH SAN FRANCISCO, CA 941010000
Year:	1990
County Code:	41
Air Basin:	SF
Facility ID:	1579
Air District Name:	BA
SIC Code:	2951

GRANITE ROCK COMPANY (Continued) **S100178892**

Air District Name:	BAY AREA AQMD
Community Health Air Pollution Info System:	Not reported
Consolidated Emission Reporting Rule:	Not reported
Total Organic Hydrocarbon Gases Tons/Yr:	1
Reactive Organic Gases Tons/Yr:	0
Carbon Monoxide Emissions Tons/Yr:	1
NOX - Oxides of Nitrogen Tons/Yr:	5
SOX - Oxides of Sulphur Tons/Yr:	0
Particulate Matter Tons/Yr:	10
Part. Matter 10 Micrometers and Smllr Tons/Yr:	6

Name:	GRANITE ROCK COMPANY
Address:	1321 LOWRIE AVENUE
City,State,Zip:	SOUTH SAN FRANCISCO, CA 941010000
Year:	1993
County Code:	41
Air Basin:	SF
Facility ID:	1579
Air District Name:	BA
SIC Code:	2951
Air District Name:	BAY AREA AQMD
Community Health Air Pollution Info System:	Not reported
Consolidated Emission Reporting Rule:	Not reported
Total Organic Hydrocarbon Gases Tons/Yr:	1
Reactive Organic Gases Tons/Yr:	1
Carbon Monoxide Emissions Tons/Yr:	1
NOX - Oxides of Nitrogen Tons/Yr:	6
SOX - Oxides of Sulphur Tons/Yr:	0
Particulate Matter Tons/Yr:	9
Part. Matter 10 Micrometers and Smllr Tons/Yr:	5

Name:	GRANITE ROCK COMPANY
Address:	1321 LOWRIE AVENUE
City,State,Zip:	SOUTH SAN FRANCISCO, CA 941010000
Year:	1995
County Code:	41
Air Basin:	SF
Facility ID:	1579
Air District Name:	BA
SIC Code:	2951
Air District Name:	BAY AREA AQMD
Community Health Air Pollution Info System:	Not reported
Consolidated Emission Reporting Rule:	Not reported
Total Organic Hydrocarbon Gases Tons/Yr:	0
Reactive Organic Gases Tons/Yr:	0
Carbon Monoxide Emissions Tons/Yr:	1
NOX - Oxides of Nitrogen Tons/Yr:	3
SOX - Oxides of Sulphur Tons/Yr:	0
Particulate Matter Tons/Yr:	5
Part. Matter 10 Micrometers and Smllr Tons/Yr:	2

Name:	GRANITE ROCK COMPANY
Address:	1321 LOWRIE AVENUE
City,State,Zip:	SOUTH SAN FRANCISCO, CA 941010000
Year:	1996
County Code:	41
Air Basin:	SF

GRANITE ROCK COMPANY (Continued) **S100178892**

Facility ID:	1579
Air District Name:	BA
SIC Code:	2951
Air District Name:	BAY AREA AQMD
Community Health Air Pollution Info System:	Not reported
Consolidated Emission Reporting Rule:	Not reported
Total Organic Hydrocarbon Gases Tons/Yr:	1
Reactive Organic Gases Tons/Yr:	0
Carbon Monoxide Emissions Tons/Yr:	1
NOX - Oxides of Nitrogen Tons/Yr:	3
SOX - Oxides of Sulphur Tons/Yr:	0
Particulate Matter Tons/Yr:	5
Part. Matter 10 Micrometers and Smllr Tons/Yr:	2

Name:	GRANITE ROCK COMPANY
Address:	1321 LOWRIE AVENUE
City,State,Zip:	SOUTH SAN FRANCISCO, CA 941010000
Year:	1997
County Code:	41
Air Basin:	SF
Facility ID:	1579
Air District Name:	BA
SIC Code:	2951
Air District Name:	BAY AREA AQMD
Community Health Air Pollution Info System:	Not reported
Consolidated Emission Reporting Rule:	Not reported
Total Organic Hydrocarbon Gases Tons/Yr:	2
Reactive Organic Gases Tons/Yr:	2
Carbon Monoxide Emissions Tons/Yr:	1
NOX - Oxides of Nitrogen Tons/Yr:	5
SOX - Oxides of Sulphur Tons/Yr:	0
Particulate Matter Tons/Yr:	6
Part. Matter 10 Micrometers and Smllr Tons/Yr:	3

Name:	GRANITE ROCK COMPANY
Address:	1321 LOWRIE AVENUE
City,State,Zip:	SOUTH SAN FRANCISCO, CA 941010000
Year:	1998
County Code:	41
Air Basin:	SF
Facility ID:	1579
Air District Name:	BA
SIC Code:	2951
Air District Name:	BAY AREA AQMD
Community Health Air Pollution Info System:	Not reported
Consolidated Emission Reporting Rule:	Not reported
Total Organic Hydrocarbon Gases Tons/Yr:	1
Reactive Organic Gases Tons/Yr:	1
Carbon Monoxide Emissions Tons/Yr:	1
NOX - Oxides of Nitrogen Tons/Yr:	5
SOX - Oxides of Sulphur Tons/Yr:	0
Particulate Matter Tons/Yr:	6
Part. Matter 10 Micrometers and Smllr Tons/Yr:	2

Name:	GRANITE ROCK COMPANY
Address:	1321 LOWRIE AVENUE
City,State,Zip:	SOUTH SAN FRANCISCO, CA 941010000

GRANITE ROCK COMPANY (Continued) **S100178892**

Year:	1999
County Code:	41
Air Basin:	SF
Facility ID:	1579
Air District Name:	BA
SIC Code:	2951
Air District Name:	BAY AREA AQMD
Community Health Air Pollution Info System:	Not reported
Consolidated Emission Reporting Rule:	Not reported
Total Organic Hydrocarbon Gases Tons/Yr:	2
Reactive Organic Gases Tons/Yr:	2
Carbon Monoxide Emissions Tons/Yr:	2
NOX - Oxides of Nitrogen Tons/Yr:	6
SOX - Oxides of Sulphur Tons/Yr:	0
Particulate Matter Tons/Yr:	23
Part. Matter 10 Micrometers and Smllr Tons/Yr:	14

Name:	GRANITE ROCK COMPANY
Address:	1321 LOWRIE AVENUE
City,State,Zip:	SOUTH SAN FRANCISCO, CA 941010000
Year:	2000
County Code:	41
Air Basin:	SF
Facility ID:	1579
Air District Name:	BA
SIC Code:	2951
Air District Name:	BAY AREA AQMD
Community Health Air Pollution Info System:	Not reported
Consolidated Emission Reporting Rule:	Not reported
Total Organic Hydrocarbon Gases Tons/Yr:	2
Reactive Organic Gases Tons/Yr:	2
Carbon Monoxide Emissions Tons/Yr:	2
NOX - Oxides of Nitrogen Tons/Yr:	6
SOX - Oxides of Sulphur Tons/Yr:	0
Particulate Matter Tons/Yr:	23
Part. Matter 10 Micrometers and Smllr Tons/Yr:	14

Name:	GRANITE ROCK COMPANY
Address:	1321 LOWRIE AVENUE
City,State,Zip:	SOUTH SAN FRANCISCO, CA 941010000
Year:	2001
County Code:	41
Air Basin:	SF
Facility ID:	1579
Air District Name:	BA
SIC Code:	2951
Air District Name:	BAY AREA AQMD
Community Health Air Pollution Info System:	Y
Consolidated Emission Reporting Rule:	Not reported
Total Organic Hydrocarbon Gases Tons/Yr:	2
Reactive Organic Gases Tons/Yr:	2
Carbon Monoxide Emissions Tons/Yr:	30
NOX - Oxides of Nitrogen Tons/Yr:	6
SOX - Oxides of Sulphur Tons/Yr:	0
Particulate Matter Tons/Yr:	7
Part. Matter 10 Micrometers and Smllr Tons/Yr:	4

GRANITE ROCK COMPANY (Continued) **S100178892**

Name:	GRANITE ROCK COMPANY
Address:	1321 LOWRIE AVENUE
City,State,Zip:	SOUTH SAN FRANCISCO, CA 941010000
Year:	2002
County Code:	41
Air Basin:	SF
Facility ID:	1579
Air District Name:	BA
SIC Code:	2951
Air District Name:	BAY AREA AQMD
Community Health Air Pollution Info System:	Not reported
Consolidated Emission Reporting Rule:	Not reported
Total Organic Hydrocarbon Gases Tons/Yr:	1
Reactive Organic Gases Tons/Yr:	1
Carbon Monoxide Emissions Tons/Yr:	51
NOX - Oxides of Nitrogen Tons/Yr:	10
SOX - Oxides of Sulphur Tons/Yr:	0
Particulate Matter Tons/Yr:	11
Part. Matter 10 Micrometers and Smllr Tons/Yr:	6

Name:	GRANITE ROCK COMPANY
Address:	1321 LOWRIE AVENUE
City,State,Zip:	SOUTH SAN FRANCISCO, CA 941010000
Year:	2003
County Code:	41
Air Basin:	SF
Facility ID:	1579
Air District Name:	BA
SIC Code:	2951
Air District Name:	BAY AREA AQMD
Community Health Air Pollution Info System:	Not reported
Consolidated Emission Reporting Rule:	Not reported
Total Organic Hydrocarbon Gases Tons/Yr:	2
Reactive Organic Gases Tons/Yr:	1
Carbon Monoxide Emissions Tons/Yr:	23
NOX - Oxides of Nitrogen Tons/Yr:	5
SOX - Oxides of Sulphur Tons/Yr:	0
Particulate Matter Tons/Yr:	4
Part. Matter 10 Micrometers and Smllr Tons/Yr:	2

Name:	GRANITE ROCK COMPANY
Address:	1321 LOWRIE AVENUE
City,State,Zip:	SOUTH SAN FRANCISCO, CA 941010000
Year:	2004
County Code:	41
Air Basin:	SF
Facility ID:	1579
Air District Name:	BA
SIC Code:	2951
Air District Name:	BAY AREA AQMD
Community Health Air Pollution Info System:	Not reported
Consolidated Emission Reporting Rule:	Not reported
Total Organic Hydrocarbon Gases Tons/Yr:	0.11
Reactive Organic Gases Tons/Yr:	0.016126
Carbon Monoxide Emissions Tons/Yr:	23.833
NOX - Oxides of Nitrogen Tons/Yr:	4.667
SOX - Oxides of Sulphur Tons/Yr:	0.019

GRANITE ROCK COMPANY (Continued) **S100178892**

Particulate Matter Tons/Yr: 4.636
Part. Matter 10 Micrometers and Smllr Tons/Yr: 2.598733

Name: GRANITE ROCK COMPANY
Address: 1321 LOWRIE AVENUE
City,State,Zip: SOUTH SAN FRANCISCO, CA 941010000
Year: 2005
County Code: 41
Air Basin: SF
Facility ID: 1579
Air District Name: BA
SIC Code: 2951
Air District Name: BAY AREA AQMD
Community Health Air Pollution Info System: Not reported
Consolidated Emission Reporting Rule: Not reported
Total Organic Hydrocarbon Gases Tons/Yr: .11
Reactive Organic Gases Tons/Yr: .016126
Carbon Monoxide Emissions Tons/Yr: 23.833
NOX - Oxides of Nitrogen Tons/Yr: 4.667
SOX - Oxides of Sulphur Tons/Yr: .019
Particulate Matter Tons/Yr: 4.636
Part. Matter 10 Micrometers and Smllr Tons/Yr: 2.598733

Name: GRANITE ROCK COMPANY
Address: 1321 LOWRIE AVENUE
City,State,Zip: SOUTH SAN FRANCISCO, CA 941010000
Year: 2006
County Code: 41
Air Basin: SF
Facility ID: 1579
Air District Name: BA
SIC Code: 2951
Air District Name: BAY AREA AQMD
Community Health Air Pollution Info System: Not reported
Consolidated Emission Reporting Rule: Not reported
Total Organic Hydrocarbon Gases Tons/Yr: 1.665
Reactive Organic Gases Tons/Yr: 1.099413
Carbon Monoxide Emissions Tons/Yr: 25.013
NOX - Oxides of Nitrogen Tons/Yr: 4.898
SOX - Oxides of Sulphur Tons/Yr: .02
Particulate Matter Tons/Yr: 4.527
Part. Matter 10 Micrometers and Smllr Tons/Yr: 2.506827

Name: GRANITE ROCK COMPANY
Address: 1321 LOWRIE AVENUE
City,State,Zip: SOUTH SAN FRANCISCO, CA 90621
Year: 2007
County Code: 41
Air Basin: SF
Facility ID: 1579
Air District Name: BA
SIC Code: 2951
Air District Name: BAY AREA AQMD
Community Health Air Pollution Info System: Not reported
Consolidated Emission Reporting Rule: Not reported
Total Organic Hydrocarbon Gases Tons/Yr: 2.474
Reactive Organic Gases Tons/Yr: 1.6348276

GRANITE ROCK COMPANY (Continued) **S100178892**

Carbon Monoxide Emissions Tons/Yr:	36.635
NOX - Oxides of Nitrogen Tons/Yr:	7.185
SOX - Oxides of Sulphur Tons/Yr:	.029
Particulate Matter Tons/Yr:	6.669
Part. Matter 10 Micrometers and Smllr Tons/Yr:	3.687201

Name:	GRANITE ROCK COMPANY
Address:	1321 LOWRIE AVENUE
City,State,Zip:	SOUTH SAN FRANCISCO, CA 94080
Year:	2008
County Code:	41
Air Basin:	SF
Facility ID:	1579
Air District Name:	BA
SIC Code:	2951
Air District Name:	BAY AREA AQMD
Community Health Air Pollution Info System:	Not reported
Consolidated Emission Reporting Rule:	Not reported
Total Organic Hydrocarbon Gases Tons/Yr:	1.804
Reactive Organic Gases Tons/Yr:	1.1606936
Carbon Monoxide Emissions Tons/Yr:	23.913
NOX - Oxides of Nitrogen Tons/Yr:	4.69
SOX - Oxides of Sulphur Tons/Yr:	.019
Particulate Matter Tons/Yr:	4.147
Part. Matter 10 Micrometers and Smllr Tons/Yr:	2.244538

Name:	GRANITE ROCK COMPANY
Address:	1321 LOWRIE AVENUE
City,State,Zip:	SOUTH SAN FRANCISCO, CA 94080
Year:	2009
County Code:	41
Air Basin:	SF
Facility ID:	1579
Air District Name:	BA
SIC Code:	2951
Air District Name:	BAY AREA AQMD
Community Health Air Pollution Info System:	Not reported
Consolidated Emission Reporting Rule:	Not reported
Total Organic Hydrocarbon Gases Tons/Yr:	1.698
Reactive Organic Gases Tons/Yr:	1.0368516000000001
Carbon Monoxide Emissions Tons/Yr:	22.821000000000002
NOX - Oxides of Nitrogen Tons/Yr:	4.476
SOX - Oxides of Sulphur Tons/Yr:	1.7999999999999999E-2
Particulate Matter Tons/Yr:	3.3889999999999998
Part. Matter 10 Micrometers and Smllr Tons/Yr:	1.8002119999999999

Name:	GRANITE ROCK COMPANY
Address:	1321 LOWRIE AVENUE
City,State,Zip:	SOUTH SAN FRANCISCO, CA 94080
Year:	2010
County Code:	41
Air Basin:	SF
Facility ID:	1579
Air District Name:	BA
SIC Code:	2951
Air District Name:	BAY AREA AQMD
Community Health Air Pollution Info System:	Not reported

GRANITE ROCK COMPANY (Continued) **S100178892**

Consolidated Emission Reporting Rule:	Not reported
Total Organic Hydrocarbon Gases Tons/Yr:	1.8440000000000001
Reactive Organic Gases Tons/Yr:	1.1157736
Carbon Monoxide Emissions Tons/Yr:	26.315999999999999
NOX - Oxides of Nitrogen Tons/Yr:	5.1609999999999996
SOX - Oxides of Sulphur Tons/Yr:	2.1000000000000001E-2
Particulate Matter Tons/Yr:	6.5791020260491999
Part. Matter 10 Micrometers and Smllr Tons/Yr:	3.0988020000000001

Name:	GRANITE ROCK COMPANY
Address:	1321 LOWRIE AVENUE
City,State,Zip:	SOUTH SAN FRANCISCO, CA 94080
Year:	2011
County Code:	41
Air Basin:	SF
Facility ID:	1579
Air District Name:	BA
SIC Code:	2951
Air District Name:	BAY AREA AQMD
Community Health Air Pollution Info System:	Not reported
Consolidated Emission Reporting Rule:	Not reported
Total Organic Hydrocarbon Gases Tons/Yr:	1.808
Reactive Organic Gases Tons/Yr:	1.114912
Carbon Monoxide Emissions Tons/Yr:	22.669
NOX - Oxides of Nitrogen Tons/Yr:	4.446
SOX - Oxides of Sulphur Tons/Yr:	0.018
Particulate Matter Tons/Yr:	0
Part. Matter 10 Micrometers and Smllr Tons/Yr:	0

Name:	GRANITE ROCK COMPANY
Address:	1321 LOWRIE AVENUE
City,State,Zip:	SOUTH SAN FRANCISCO, CA 94080
Year:	2012
County Code:	41
Air Basin:	SF
Facility ID:	1579
Air District Name:	BA
SIC Code:	2951
Air District Name:	BAY AREA AQMD
Community Health Air Pollution Info System:	Not reported
Consolidated Emission Reporting Rule:	Not reported
Total Organic Hydrocarbon Gases Tons/Yr:	1.808
Reactive Organic Gases Tons/Yr:	1.114912
Carbon Monoxide Emissions Tons/Yr:	22.669
NOX - Oxides of Nitrogen Tons/Yr:	4.446
SOX - Oxides of Sulphur Tons/Yr:	0.018
Particulate Matter Tons/Yr:	5.9589507959
Part. Matter 10 Micrometers and Smllr Tons/Yr:	2.655

Name:	GRANITE ROCK COMPANY
Address:	1321 LOWRIE AVENUE
City,State,Zip:	SOUTH SAN FRANCISCO, CA 94080
Year:	2013
County Code:	41
Air Basin:	SF
Facility ID:	1579
Air District Name:	BA

GRANITE ROCK COMPANY (Continued) **S100178892**

SIC Code:	2951
Air District Name:	BAY AREA AQMD
Community Health Air Pollution Info System:	Not reported
Consolidated Emission Reporting Rule:	Not reported
Total Organic Hydrocarbon Gases Tons/Yr:	1.962
Reactive Organic Gases Tons/Yr:	1.43073
Carbon Monoxide Emissions Tons/Yr:	25.068
NOX - Oxides of Nitrogen Tons/Yr:	4.917
SOX - Oxides of Sulphur Tons/Yr:	0.02
Particulate Matter Tons/Yr:	6.897
Part. Matter 10 Micrometers and Smllr Tons/Yr:	2.759

Name:	GRANITE ROCK COMPANY
Address:	1321 LOWRIE AVENUE
City,State,Zip:	SOUTH SAN FRANCISCO, CA 94080
Year:	2014
County Code:	41
Air Basin:	SF
Facility ID:	1579
Air District Name:	BA
SIC Code:	2951
Air District Name:	BAY AREA AQMD
Community Health Air Pollution Info System:	Not reported
Consolidated Emission Reporting Rule:	Not reported
Total Organic Hydrocarbon Gases Tons/Yr:	5.367927733
Reactive Organic Gases Tons/Yr:	0
Carbon Monoxide Emissions Tons/Yr:	21.133025761
NOX - Oxides of Nitrogen Tons/Yr:	4.144759321
SOX - Oxides of Sulphur Tons/Yr:	0.016795503
Particulate Matter Tons/Yr:	5.263513176
Part. Matter 10 Micrometers and Smllr Tons/Yr:	2.105429203

Name:	GRANITE ROCK COMPANY
Address:	1321 LOWRIE AVENUE
City,State,Zip:	SOUTH SAN FRANCISCO, CA 94080
Year:	2015
County Code:	41
Air Basin:	SF
Facility ID:	1579
Air District Name:	BA
SIC Code:	2951
Air District Name:	BAY AREA AQMD
Community Health Air Pollution Info System:	Not reported
Consolidated Emission Reporting Rule:	Not reported
Total Organic Hydrocarbon Gases Tons/Yr:	5.3679277
Reactive Organic Gases Tons/Yr:	5.3117699
Carbon Monoxide Emissions Tons/Yr:	21.13303
NOX - Oxides of Nitrogen Tons/Yr:	4.144759
SOX - Oxides of Sulphur Tons/Yr:	0.0167955
Particulate Matter Tons/Yr:	5.263513356
Part. Matter 10 Micrometers and Smllr Tons/Yr:	2.105429683

Name:	GRANITE ROCK COMPANY
Address:	1321 LOWRIE AVENUE
City,State,Zip:	SOUTH SAN FRANCISCO, CA 94080
Year:	2016
County Code:	41

GRANITE ROCK COMPANY (Continued) **S100178892**

Air Basin:	SF
Facility ID:	1579
Air District Name:	BA
SIC Code:	2951
Air District Name:	BAY AREA AQMD
Community Health Air Pollution Info System:	Not reported
Consolidated Emission Reporting Rule:	Not reported
Total Organic Hydrocarbon Gases Tons/Yr:	0.585341333
Reactive Organic Gases Tons/Yr:	0.2957885781
Carbon Monoxide Emissions Tons/Yr:	23.9739492
NOX - Oxides of Nitrogen Tons/Yr:	4.701944609
SOX - Oxides of Sulphur Tons/Yr:	0.019053347
Particulate Matter Tons/Yr:	6.442660639
Part. Matter 10 Micrometers and Smllr Tons/Yr:	2.577091404

Name:	GRANITE ROCK COMPANY
Address:	1321 LOWRIE AVENUE
City,State,Zip:	SOUTH SAN FRANCISCO, CA 94080
Year:	2017
County Code:	41
Air Basin:	SF
Facility ID:	1579
Air District Name:	BA
SIC Code:	2951
Air District Name:	BAY AREA AQMD
Community Health Air Pollution Info System:	Not reported
Consolidated Emission Reporting Rule:	Not reported
Total Organic Hydrocarbon Gases Tons/Yr:	0.514658757
Reactive Organic Gases Tons/Yr:	0.26042990076
Carbon Monoxide Emissions Tons/Yr:	21.0338365
NOX - Oxides of Nitrogen Tons/Yr:	4.125308337
SOX - Oxides of Sulphur Tons/Yr:	0.016716679
Particulate Matter Tons/Yr:	5.597032911
Part. Matter 10 Micrometers and Smllr Tons/Yr:	2.238836986

Name:	GRANITE ROCK COMPANY
Address:	1321 LOWRIE AVENUE
City,State,Zip:	SOUTH SAN FRANCISCO, CA 94080
Year:	2018
County Code:	41
Air Basin:	SF
Facility ID:	1579
Air District Name:	BA
SIC Code:	2951
Air District Name:	BAY AREA AQMD
Community Health Air Pollution Info System:	Not reported
Consolidated Emission Reporting Rule:	Not reported
Total Organic Hydrocarbon Gases Tons/Yr:	0.273839722
Reactive Organic Gases Tons/Yr:	0.026921533113
Carbon Monoxide Emissions Tons/Yr:	25.185929876
NOX - Oxides of Nitrogen Tons/Yr:	4.957795838
SOX - Oxides of Sulphur Tons/Yr:	0.02009011
Particulate Matter Tons/Yr:	5.413333388
Part. Matter 10 Micrometers and Smllr Tons/Yr:	2.16560686

Name:	GRANITE ROCK COMPANY
Address:	1321 LOWRIE AVENUE

GRANITE ROCK COMPANY (Continued) **S100178892**

City,State,Zip:	SOUTH SAN FRANCISCO, CA 94080
Year:	2019
County Code:	41
Air Basin:	SF
Facility ID:	1579
Air District Name:	BA
SIC Code:	2951
Air District Name:	BAY AREA AQMD
Community Health Air Pollution Info System:	Not reported
Consolidated Emission Reporting Rule:	Not reported
Total Organic Hydrocarbon Gases Tons/Yr:	0.29719018
Reactive Organic Gases Tons/Yr:	0.028877105143
Carbon Monoxide Emissions Tons/Yr:	27.42709706
NOX - Oxides of Nitrogen Tons/Yr:	5.379201302
SOX - Oxides of Sulphur Tons/Yr:	0.021797728
Particulate Matter Tons/Yr:	8.303150537
Part. Matter 10 Micrometers and Smllr Tons/Yr:	3.32129127

Name:	GRANITE ROCK COMPANY
Address:	1321 LOWRIE AVENUE
City,State,Zip:	SOUTH SAN FRANCISCO, CA 94080
Year:	2020
County Code:	41
Air Basin:	SF
Facility ID:	1579
Air District Name:	BA
SIC Code:	2951
Air District Name:	BAY AREA AQMD
Community Health Air Pollution Info System:	Not reported
Consolidated Emission Reporting Rule:	Not reported
Total Organic Hydrocarbon Gases Tons/Yr:	0.652417335
Reactive Organic Gases Tons/Yr:	0.33923105523
Carbon Monoxide Emissions Tons/Yr:	25.52053233
NOX - Oxides of Nitrogen Tons/Yr:	5.00527195
SOX - Oxides of Sulphur Tons/Yr:	0.020282483
Particulate Matter Tons/Yr:	6.881248585
Part. Matter 10 Micrometers and Smllr Tons/Yr:	2.752528334

Name:	GRANITE ROCK COMPANY
Address:	1321 LOWRIE AVENUE
City,State,Zip:	SOUTH SAN FRANCISCO, CA 94080
Year:	2021
County Code:	41
Air Basin:	SF
Facility ID:	1579
Air District Name:	BA
SIC Code:	2951
Air District Name:	BAY AREA AQMD
Community Health Air Pollution Info System:	Not reported
Consolidated Emission Reporting Rule:	Not reported
Total Organic Hydrocarbon Gases Tons/Yr:	0.421707953
Reactive Organic Gases Tons/Yr:	0.20400725038
Carbon Monoxide Emissions Tons/Yr:	18.41554575
NOX - Oxides of Nitrogen Tons/Yr:	3.611790112
SOX - Oxides of Sulphur Tons/Yr:	0.014635783
Particulate Matter Tons/Yr:	4.239039806
Part. Matter 10 Micrometers and Smllr Tons/Yr:	1.695636831

GRANITE ROCK COMPANY (Continued) **S100178892**

Name:	GRANITE ROCK COMPANY
Address:	1321 LOWRIE AVENUE
City,State,Zip:	SOUTH SAN FRANCISCO, CA 94080
Year:	2022
County Code:	41
Air Basin:	SF
Facility ID:	1579
Air District Name:	BA
SIC Code:	2951
Air District Name:	BAY AREA AQMD
Community Health Air Pollution Info System:	Not reported
Consolidated Emission Reporting Rule:	Not reported
Total Organic Hydrocarbon Gases Tons/Yr:	0.5446
Reactive Organic Gases Tons/Yr:	0.4846
Carbon Monoxide Emissions Tons/Yr:	22.6
NOX - Oxides of Nitrogen Tons/Yr:	4.43
SOX - Oxides of Sulphur Tons/Yr:	0.018
Particulate Matter Tons/Yr:	6.22363286
Part. Matter 10 Micrometers and Smllr Tons/Yr:	2.492488105

HWTS:

Name:	GRANITE ROCK COMPANY
Address:	1321 LOWRIE AVENUE
Address 2:	Not reported
City,State,Zip:	SOUTH SAN FRANCISCO, CA 94101
EPA ID:	CAL000023955
Inactive Date:	06/30/1997
Create Date:	05/09/1990
Last Act Date:	Not reported
Mailing Name:	Not reported
Mailing Address:	PO BOX 50001
Mailing Address 2:	Not reported
Mailing City,State,Zip:	WATSONVILLE, CA 950775001
Owner Name:	GRANITE ROCK COMPANY
Owner Address:	PO BOX 50001
Owner Address 2:	Not reported
Owner City,State,Zip:	WATSONVILLE, CA 950775001
Owner Phone:	Not reported
Owner Fax:	Not reported
Contact Name:	RICH SACHER/MANAGER
Contact Address:	1321 LOWRIE AVENUE
Contact Address 2:	Not reported
City,State,Zip:	SOUTH SAN FRANCISCO, CA 941016403
Contact Phone:	Not reported
Contact Fax:	Not reported
Facility Status:	Inactive
Facility Type:	PERMANENT
Category:	STATE
Latitude:	37.77721
Longitude:	-122.41679

NAICS:

EPA ID:	CAL000023955
Create Date:	2002-03-14 16:36:27.000
NAICS Code:	324121
NAICS Description:	Asphalt Paving Mixture and Block Manufacturing
Issued EPA ID Date:	1990-05-09 00:00:00

GRANITE ROCK COMPANY (Continued) **S100178892**

Inactive Date:	1997-06-30 00:00:00
Facility Name:	GRANITE ROCK COMPANY
Facility Address:	1321 LOWRIE AVENUE
Facility Address 2:	Not reported
Facility City:	SOUTH SAN FRANCISCO
Facility County:	Not reported
Facility State:	CA
Facility Zip:	941010000

NOTIFY 65:

Name:	KNOWN
Address:	1321 LOWRIE AVENUE
City,State,Zip:	SOUTH SAN FRANCI, CA 92262
Date Reported:	Not reported
Staff Initials:	Not reported
Board File Number:	Not reported
Facility Type:	Not reported
Discharge Date:	Not reported
Issue Date:	Not reported
Incident Description:	Not reported
Global ID:	Not reported
Status:	Not reported

CERS:

Name:	GRANITE ROCK COMPANY
Address:	1321 LOWRIE AVENUE
City,State,Zip:	SOUTH SAN FRANCISCO, CA 94080-6403
Site ID:	470772
CERS ID:	110001164061
CERS Description:	US EPA Air Emission Inventory System (EIS)

Affiliation:

Affiliation Type Desc:	Local Agency Caseworker
Entity Name:	JACOB MADDEN SAN MATEO CNTY LOP
Entity Title:	Not reported
Affiliation Address:	2000 ALAMEDA DE LAS PULGAS
Affiliation City:	SANMATEO
Affiliation State:	Not reported
Affiliation Country:	Not reported
Affiliation Zip:	Not reported
Affiliation Phone:	,

Affiliation Type Desc:	Property Owner
Entity Name:	GRNT ROCK
Entity Title:	Not reported
Affiliation Address:	POBOX 50001
Affiliation City:	WATSONVILLE
Affiliation State:	Not reported
Affiliation Country:	Not reported
Affiliation Zip:	Not reported
Affiliation Phone:	,

Affiliation Type Desc:	Operator
Entity Name:	GRANITE ROCK
Entity Title:	OPERATOR
Affiliation Address:	POBOX 50001

GRANITE ROCK COMPANY (Continued) **S100178892**

Affiliation City:	WATSONVILLE
Affiliation State:	CA
Affiliation Country:	Not reported
Affiliation Zip:	Not reported
Affiliation Phone:	,
Affiliation Type Desc:	Environmental Contact
Entity Name:	REED CARTER
Entity Title:	ENVIRONMENTAL CONTACT
Affiliation Address:	POBOX 50001
Affiliation City:	WATSONVILLE
Affiliation State:	CA
Affiliation Country:	Not reported
Affiliation Zip:	Not reported
Affiliation Phone:	,
Affiliation Type Desc:	Environmental Contact
Entity Name:	DON ROLAND
Entity Title:	BRANCH MANAGER
Affiliation Address:	Not reported
Affiliation City:	Not reported
Affiliation State:	Not reported
Affiliation Country:	Not reported
Affiliation Zip:	Not reported
Affiliation Phone:	,
Affiliation Type Desc:	Environmental Contact
Entity Name:	FRANK GARCIA
Entity Title:	PLANT OPERATOR
Affiliation Address:	Not reported
Affiliation City:	Not reported
Affiliation State:	Not reported
Affiliation Country:	Not reported
Affiliation Zip:	Not reported
Affiliation Phone:	,
Affiliation Type Desc:	Facility Owner
Entity Name:	GRANITE ROCK
Entity Title:	OWNER
Affiliation Address:	POBOX 50001
Affiliation City:	WATSONVILLE
Affiliation State:	CA
Affiliation Country:	Not reported
Affiliation Zip:	Not reported
Affiliation Phone:	,
Affiliation Type Desc:	Regional Board Caseworker
Entity Name:	UUU SAN FRANCISCO BAY RWQCB REGN 2ND
Entity Title:	Not reported
Affiliation Address:	1515 CLAY ST SUITE 1400
Affiliation City:	OAKLAND
Affiliation State:	Not reported
Affiliation Country:	Not reported
Affiliation Zip:	Not reported
Affiliation Phone:	,
Affiliation Type Desc:	UST PO Name

GRANITE ROCK COMPANY (Continued) **S100178892**

Entity Name: GRNT ROCK
Entity Title: Not reported
Affiliation Address: POBOX 50001
Affiliation City: WATSONVILLE
Affiliation State: Not reported
Affiliation Country: Not reported
Affiliation Zip: Not reported
Affiliation Phone: ,

BH618 **LOWRIE PAVING** **LUST** **1001265148**
NE **1321 LOWRIE AVENUE** **HIST UST** **N/A**
1/4-1/2 **SOUTH SAN FRANCISCO, CA 94080** **Cortese**
0.414 mi. **HIST CORTESE**
2188 ft. **Site 2 of 4 in cluster BH** **WDS**
CERS

Relative:
Lower

Actual:
22 ft.

SAN MATEO CO. LUST:
Name: GRANITE ROCK CO
Address: 1321 LOWRIE AVE
City,State,Zip: SOUTH SAN FRANCISCO, CA
Region: SAN MATEO
Facility ID: 550040
Facility Status: 9- Case Closed
Global ID: T0608100240
APN Number: Not reported
Case Type: SOUTH SAN FRANCISCO, CA
EDR Link ID: SOUTH SAN FRANCISCO, CA

LUST:
Name: GRANITE ROCK CO
Address: 1321 LOWRIE
City,State,Zip: SOUTH SAN FRANCISCO, CA 94080
Lead Agency: SAN MATEO COUNTY LOP
Case Type: LUST Cleanup Site

Geo Track:
Global Id: T0608100240
Latitude: 37.643319277
Longitude: -122.411825
Status: Completed - Case Closed
Status Date: 04/01/2008
Case Worker: JM
RB Case Number: 41-0252
Local Agency: SAN MATEO COUNTY LOP
File Location: All Files are on GeoTracker or in the Local Agency Database
Local Case Number: 550040
Potential Media Affect: Other Groundwater (uses other than drinking water)
Potential Contaminants of Concern: Waste Oil / Motor / Hydraulic / Lubricating
EPA Region: 9
Coordinate Source: * Historical Geocode - Exact Address Match
Cuf Case: YES
Quantity Released Gallons: 0
Begin Date: 11/26/1985
Leak Reported Date: 09/22/1988
How Discovered: Other Means
How Discovered Description: Not reported

LOWRIE PAVING (Continued) **1001265148**

Discharge Source:	Not reported
Discharge Cause:	Not reported
Stop Method:	Other Means
Stop Description:	Not reported
No Further Action Date:	04/01/2008
CA Water Watershed Name:	South Bay - San Mateo Bayside (204.40)
Dwr Groundwater Subbasin Name:	Westside (2-035)
Disadvantaged Community:	Not reported
CA Enviroscreen 3 Score:	71-75%
CA Enviroscreen 4 Score:	80-85%
Military DOD Site:	No
Facility Project Subtype:	Not reported
RWQCB Region:	SAN FRANCISCO BAY RWQCB (REGION 2)
Site History:	Not reported

LUST:

Global Id:	T0608100240
Contact Type:	Local Agency Caseworker - Primary Caseworker
Contact Name:	JACOB MADDEN
Organization Name:	SAN MATEO COUNTY LOP
Address:	2000 ALAMEDA DE LAS PULGAS, Suite 100
City:	SAN MATEO
Email:	jmadden@smcgov.org
Phone Number:	6503995959

Global Id:	T0608100240
Contact Type:	Regional Board Caseworker
Contact Name:	Regional Water Board
Organization Name:	SAN FRANCISCO BAY RWQCB (REGION 2)
Address:	1515 CLAY ST SUITE 1400
City:	OAKLAND
Email:	Not reported
Phone Number:	Not reported

Global Id:	T0608100240
Contact Type:	Regional Board Caseworker
Contact Name:	UUU
Organization Name:	SAN FRANCISCO BAY RWQCB (REGION 2)
Address:	1515 CLAY ST SUITE 1400
City:	OAKLAND
Email:	Not reported
Phone Number:	Not reported

LUST:

Global Id:	T0608100240
Action Type:	ENFORCEMENT
Date:	11/01/2006
Action:	Technical Correspondence / Assistance / Other

Global Id:	T0608100240
Action Type:	ENFORCEMENT
Date:	09/16/2005
Action:	Technical Correspondence / Assistance / Other

Global Id:	T0608100240
Action Type:	ENFORCEMENT
Date:	11/01/2006

LOWRIE PAVING (Continued) **1001265148**

Action: Technical Correspondence / Assistance / Other

Global Id: T0608100240
Action Type: Other
Date: 11/26/1985
Action: Leak Discovery

Global Id: T0608100240
Action Type: Other
Date: 09/22/1988
Action: Leak Reported

Global Id: T0608100240
Action Type: RESPONSE
Date: 05/15/2005
Action: Monitoring Report - Quarterly

Global Id: T0608100240
Action Type: RESPONSE
Date: 05/15/2004
Action: Monitoring Report - Quarterly

Global Id: T0608100240
Action Type: RESPONSE
Date: 07/26/2004
Action: Soil and Water Investigation Workplan

Global Id: T0608100240
Action Type: RESPONSE
Date: 10/22/2004
Action: Soil and Water Investigation Report

Global Id: T0608100240
Action Type: RESPONSE
Date: 12/01/2006
Action: Unknown

Global Id: T0608100240
Action Type: ENFORCEMENT
Date: 03/07/1989
Action: Notice of Responsibility - #1

Global Id: T0608100240
Action Type: ENFORCEMENT
Date: 04/01/2008
Action: Closure/No Further Action Letter - #20080401

Global Id: T0608100240
Action Type: ENFORCEMENT
Date: 06/15/2004
Action: Staff Letter - #20040615

Global Id: T0608100240
Action Type: ENFORCEMENT
Date: 01/12/2004
Action: Staff Letter - #20040112

LOWRIE PAVING (Continued) **1001265148**

Global Id: T0608100240
Action Type: ENFORCEMENT
Date: 08/04/2004
Action: Staff Letter - #20040804

Global Id: T0608100240
Action Type: ENFORCEMENT
Date: 01/12/2004
Action: Staff Letter - #20040112B

Global Id: T0608100240
Action Type: ENFORCEMENT
Date: 12/01/2005
Action: Staff Letter - #20051201

Global Id: T0608100240
Action Type: ENFORCEMENT
Date: 11/01/2006
Action: Technical Correspondence / Assistance / Other

Global Id: T0608100240
Action Type: ENFORCEMENT
Date: 11/29/2006
Action: Technical Correspondence / Assistance / Other

Global Id: T0608100240
Action Type: RESPONSE
Date: 07/26/2004
Action: Electronic Reporting Submittal Due

Global Id: T0608100240
Action Type: ENFORCEMENT
Date: 10/26/2005
Action: Technical Correspondence / Assistance / Other

Global Id: T0608100240
Action Type: ENFORCEMENT
Date: 11/01/2006
Action: Technical Correspondence / Assistance / Other

Global Id: T0608100240
Action Type: ENFORCEMENT
Date: 11/01/2006
Action: Technical Correspondence / Assistance / Other

Global Id: T0608100240
Action Type: RESPONSE
Date: 11/01/2006
Action: Other Report / Document

LUST:
Global Id: T0608100240
Status: Open - Case Begin Date
Status Date: 11/26/1985

Global Id: T0608100240
Status: Open - Site Assessment

LOWRIE PAVING (Continued) **1001265148**

Status Date: 11/26/1985

Global Id: T0608100240
Status: Open - Verification Monitoring
Status Date: 06/15/2004

Global Id: T0608100240
Status: Completed - Case Closed
Status Date: 04/01/2008

HIST UST:
Name: LOWRIE PAVING
Address: 1321 LOWRIE AVENUE
City,State,Zip: SOUTH SAN FRANCISCO, CA 94080
File Number: 0002bef4

URL:
Region: Not reported
Facility ID: Not reported
Facility Type: Not reported
Other Type: Not reported
Contact Name: Not reported
Telephone: Not reported
Owner Name: Not reported
Owner Address: Not reported
Owner City,St,Zip: Not reported
Total Tanks: Not reported

Tank Num: Not reported
Container Num: Not reported
Year Installed: Not reported
Tank Capacity: Not reported
Tank Used for: Not reported
Type of Fuel: Not reported
Container Construction Thickness: Not reported
Leak Detection: Not reported

Click here for Geo Tracker PDF:

CORTESE:
Name: GRANITE ROCK CO
Address: 1321 LOWRIE
City,State,Zip: SOUTH SAN FRANCISCO, CA 94080
Region: CORTESE
Envirostor Id: Not reported
Global ID: T0608100240
Site/Facility Type: LUST CLEANUP SITE
Cleanup Status: COMPLETED - CASE CLOSED
Status Date: Not reported
Site Code: Not reported
Latitude: Not reported
Longitude: Not reported
Owner: Not reported
Enf Type: Not reported
Swat R: Not reported

LOWRIE PAVING (Continued) **1001265148**

Flag:	active
Order No:	Not reported
Waste Discharge System No:	Not reported
Effective Date:	Not reported
Region 2:	Not reported
WID Id:	Not reported
Solid Waste Id No:	Not reported
Waste Management Uit Name:	Not reported
File Name:	Active Open

HIST CORTESE:

edr_fname:	GRANITE ROCK COMPANY
edr_fadd1:	1321 LOWRIE
City,State,Zip:	SOUTH SAN FRANCISCO, CA 94080
Region:	CORTESE
Facility County Code:	41
Reg By:	LTNKA
Reg Id:	41-0252

WDS:

Name:	GRANITE ROCK CO SOUTH SF ASPHA
Address:	1321 Lowrie Ave
City:	SOUTH SAN FRANCISCO
Facility ID:	San Francisco Bay 41I006082
Facility Type:	Industrial - Facility that treats and/or disposes of liquid or semisolid wastes from any servicing, producing, manufacturing or processing operation of whatever nature, including mining, gravel washing, geothermal operations, air conditioning, ship building and repairing, oil production, storage and disposal operations, water pumping.
Facility Status:	Active - Any facility with a continuous or seasonal discharge that is under Waste Discharge Requirements.
NPDES Number:	CAS000001 The 1st 2 characters designate the state. The remaining 7 are assigned by the Regional Board
Subregion:	2
Facility Telephone:	6504823802
Facility Contact:	SACHER RICH
Agency Name:	GRANITE ROCK CO
Agency Address:	PO Box 50001
Agency City,St,Zip:	Watsonville 950775001
Agency Contact:	KARAS AARON JOHNSTON
Agency Telephone:	8317682015
Agency Type:	Private
SIC Code:	0
SIC Code 2:	Not reported
Primary Waste Type:	Not reported
Primary Waste:	Not reported
Waste Type2:	Not reported
Waste2:	Not reported
Primary Waste Type:	Not reported
Secondary Waste:	Not reported
Secondary Waste Type:	Not reported
Design Flow:	0
Baseline Flow:	0
Reclamation:	Not reported
POTW:	Not reported

LOWRIE PAVING (Continued) **1001265148**

Treat To Water: Minor Threat to Water Quality. A violation of a regional board order should cause a relatively minor impairment of beneficial uses compared to a major or minor threat. Not: All nurds without a TTWQ will be considered a minor threat to water quality unless coded at a higher Level. A Zero (0) may be used to code those NURDS that are found to represent no threat to water quality.

Complexity: Category C - Facilities having no waste treatment systems, such as cooling water dischargers or thosewho must comply through best management practices, facilities with passive waste treatment and disposal systems, such as septic systems with subsurface disposal, or dischargers having waste storage systems with land disposal such as dairy waste ponds.

CERS:

Name:	GRANITE ROCK CO
Address:	1321 LOWRIE
City,State,Zip:	SOUTH SAN FRANCISCO, CA 94080
Site ID:	883526
CERS ID:	T0608100240
CERS Description:	Leaking Underground Storage Tank Cleanup Site

Affiliation:

Affiliation Type Desc:	Local Agency Caseworker
Entity Name:	JACOB MADDEN - SAN MATEO COUNTY LOP
Entity Title:	Not reported
Affiliation Address:	2000 ALAMEDA DE LAS PULGAS, Suite 100
Affiliation City:	SAN MATEO
Affiliation State:	CA
Affiliation Country:	Not reported
Affiliation Zip:	Not reported
Affiliation Phone:	6503995959,

Affiliation Type Desc:	Regional Board Caseworker
Entity Name:	UUU - SAN FRANCISCO BAY RWQCB (REGION 2)
Entity Title:	Not reported
Affiliation Address:	1515 CLAY ST SUITE 1400
Affiliation City:	OAKLAND
Affiliation State:	CA
Affiliation Country:	Not reported
Affiliation Zip:	Not reported
Affiliation Phone:	,

Affiliation Type Desc:	Regional Board Caseworker
Entity Name:	Regional Water Board - SAN FRANCISCO BAY RWQCB (REGION 2)
Entity Title:	Not reported
Affiliation Address:	1515 CLAY ST SUITE 1400
Affiliation City:	OAKLAND
Affiliation State:	CA
Affiliation Country:	Not reported
Affiliation Zip:	Not reported
Affiliation Phone:	,

BH619 **GRANITE ROCK CO** **UST FINDER RELEASE** **1028971649**
NE **1321 LOWRIE** **N/A**
1/4-1/2 **SOUTH SAN FRANCISCO, CA 94080**
0.414 mi.
2188 ft. **Site 3 of 4 in cluster BH**

Relative: **Lower**
Actual: **22 ft.**

UST FINDER RELEASE:

Object ID:	38409
Facility ID:	Not reported
Lust ID:	CAT0608100240
Name:	GRANITE ROCK CO
Address:	1321 LOWRIE
City,State,Zip:	SOUTH SAN FRANCISCO, CA 94080
Address Match Type:	PointAddress
Reported Date:	Not reported
Status:	No Further Action
Substance:	Not reported
Population within 1500ft:	8
Domestic Wells within 1500ft:	0
Land Use:	Developed, High Intensity
Within SPA:	No
SPA PWS Facility ID:	Not reported
SPA Water Type:	Not reported
SPA Facility Type:	Not reported
SPA HUC12:	Not reported
Within WHPA:	Yes
WHPA PWS Facility ID:	CA4110009_10185
WHPA Water Type:	GW - Ground water
WHPA Facility Type:	WL - Well
WHPA HUC12:	180500040903
Within 100yr Floodplain:	No
Tribe:	Not reported
EPA Region:	9
NFA Letter 1:	Not reported
NFA Letter 2:	Not reported
NFA Letter 3:	Not reported
NFA Letter 4:	Not reported
Closed With Residual Contaminate:	Not reported
Coordinate Source:	Geocode
X Coord:	-122.41153
Y Coord:	37.6440400000001
Latitude:	37.6440399999999
Longitude:	-122.411529999999

BH620 **GRANITE ROCK CO** **LUST** **1002850256**
NE **1321 LOWRIE** **SWEEPS UST** **N/A**
1/4-1/2 **S SAN FRANCISCO, CA 94080** **San Mateo Co. BI**
0.414 mi.
2188 ft. **Site 4 of 4 in cluster BH**

Relative: **Lower**
Actual: **22 ft.**

LUST REG 2:

Region:	2
Facility Id:	Not reported
Facility Status:	Post remedial action monitoring
Case Number:	550040
How Discovered:	OM
Leak Cause:	Unknown
Leak Source:	Unknown
Date Leak Confirmed:	Not reported
Oversight Program:	LUST

GRANITE ROCK CO (Continued) **1002850256**

Prelim. Site Assesment Wokplan Submitted: Not reported
Preliminary Site Assesment Began: Not reported
Pollution Characterization Began: 1/1/1965
Pollution Remediation Plan Submitted: Not reported
Date Remediation Action Underway: Not reported
Date Post Remedial Action Monitoring Began: 6/15/2004

SWEEPS UST:
Name: GRANITEROCK
Address: 1321 LOWRIE AVE
City: S SAN FRANCISCO
Status: Not reported
Comp Number: 550120
Number: Not reported
Board Of Equalization: 44-025361
Referral Date: Not reported
Action Date: Not reported
Created Date: Not reported
Owner Tank Id: Not reported
SWRCB Tank Id: 41-000-550120-000001
Tank Status: Not reported
Capacity: 10000
Active Date: Not reported
Tank Use: M.V. FUEL
STG: PRODUCT
Content: DIESEL
Number Of Tanks: 2

Name: GRANITEROCK
Address: 1321 LOWRIE AVE
City: S SAN FRANCISCO
Status: Not reported
Comp Number: 550120
Number: Not reported
Board Of Equalization: 44-025361
Referral Date: Not reported
Action Date: Not reported
Created Date: Not reported
Owner Tank Id: Not reported
SWRCB Tank Id: 41-000-550120-000002
Tank Status: Not reported
Capacity: 10000
Active Date: Not reported
Tank Use: M.V. FUEL
STG: PRODUCT
Content: REG UNLEADED
Number Of Tanks: Not reported

San Mateo Co. BI:
Name: GRANITE ROCK CO
Address: 1321 LOWRIE
City,State,Zip: CA 94080
Region: SAN MATEO
Facility ID: FA0017889
Prog Element Code: GENERATES and RECYCLES WASTE OIL/SOLVENT
Record Id: PR0011590

GRANITE ROCK CO (Continued) **1002850256**

Description: GENERATES & RECYCLES WASTE OIL/SOLVENT
Facility Status: Active, billable
Program Category: HAZARDOUS WASTE PROGRAM

Name: GRANITE ROCK CO
Address: 1321 LOWRIE
City,State,Zip: CA 94080
Region: SAN MATEO
Facility ID: FA0017889
Prog Element Code: STORES HAZ MAT <15999GAL, 111999LB, 5599FT^3
Record Id: PR0004322
Description: STORES HAZ MAT <15999GAL, 111999LB, 5599CF
Facility Status: Active, billable
Program Category: BUSINESS PLAN PROGRAM

Name: GRANITE ROCK CO
Address: 1321 LOWRIE
City,State,Zip: CA 94080
Region: SAN MATEO
Facility ID: FA0017889
Prog Element Code: ABOVE GROUND TANK/SPCC
Record Id: PR0044013
Description: ABOVE GROUND TANK/SPCC
Facility Status: Inactive, non-billable
Program Category: ABOVE GROUND PETROLEUM STORAGE (AST)

Name: GRANITE ROCK CO
Address: 1321 LOWRIE
City,State,Zip: CA 94080
Region: SAN MATEO
Facility ID: FA0017889
Prog Element Code: 3091
Record Id: PR0083187
Description: STORMWATER ANNUAL INSPECTION FEE
Facility Status: Inactive, non-billable
Program Category: STORMWATER

Name: GRANITE ROCK CO
Address: 1321 LOWRIE
City,State,Zip: CA 94080
Region: SAN MATEO
Facility ID: FA0017889
Prog Element Code: 2354
Record Id: PR0067374
Description: TANK STOR CAP => 10,000 AND <100,000 GAL
Facility Status: Active, billable
Program Category: ABOVE GROUND PETROLEUM STORAGE (AST)

Name: S SAN FRANCISCO ASPHALT
Address: 1321 LOWRIE
City,State,Zip: SOUTH SAN FRANCISCO, CA 94080
Region: SAN MATEO
Facility ID: FA0009127
Prog Element Code: UNDERGROUND TANK - GENERAL
Record Id: PR0022651
Description: UNDERGROUND TANK - GENERAL
Facility Status: Inactive, non-billable

GRANITE ROCK CO (Continued) **1002850256**

Program Category: UNDERGROUND TANK PROGRAM

BF621 **PRESSURE GROUT COMPANY** **UST FINDER RELEASE** **1029093221**
NNE **119 SOUTH LINDEN AVENUE** **N/A**
1/4-1/2 **SOUTH SAN FRANCISCO, CA 94080**
0.419 mi.
2213 ft. **Site 5 of 6 in cluster BF**

Relative: **Lower**
Actual: **21 ft.**

UST FINDER RELEASE:

Object ID:	38308
Facility ID:	Not reported
Lust ID:	CAT0608105263
Name:	PRESSURE GROUT COMPANY
Address:	119 SOUTH LINDEN AVENUE
City,State,Zip:	SOUTH SAN FRANCISCO, CA 94080
Address Match Type:	PointAddress
Reported Date:	Not reported
Status:	No Further Action
Substance:	Not reported
Population within 1500ft:	0
Domestic Wells within 1500ft:	0
Land Use:	Developed, High Intensity
Within SPA:	No
SPA PWS Facility ID:	Not reported
SPA Water Type:	Not reported
SPA Facility Type:	Not reported
SPA HUC12:	Not reported
Within WHPA:	Yes
WHPA PWS Facility ID:	CA4110009_10185
WHPA Water Type:	GW - Ground water
WHPA Facility Type:	WL - Well
WHPA HUC12:	180500040903
Within 100yr Floodplain:	No
Tribe:	Not reported
EPA Region:	9
NFA Letter 1:	Not reported
NFA Letter 2:	Not reported
NFA Letter 3:	Not reported
NFA Letter 4:	Not reported
Closed With Residual Contaminate:	Not reported
Coordinate Source:	Geocode
X Coord:	-122.41349
Y Coord:	37.64545
Latitude:	37.6454499999999
Longitude:	-122.413489999999

BF622 **PRESSURE GROUT COMPANY** **LUST** **1001610365**
NNE **125 LINDEN** **Cortese** **N/A**
1/4-1/2 **S SAN FRANCISCO, CA 94080** **HIST CORTESE**
0.419 mi. **CERS**
2213 ft. **Site 6 of 6 in cluster BF**

Relative: **Lower**
Actual: **21 ft.**

SAN MATEO CO. LUST:

Name:	PRESSURE GROUT COMPANY
Address:	119 S LINDEN AVE
City,State,Zip:	SOUTH SAN FRANCISCO, CA

PRESSURE GROUT COMPANY (Continued) **1001610365**

Region: SAN MATEO
Facility ID: 559005
Facility Status: 9- Case Closed
Global ID: T0608105263
APN Number: 014212020
Case Type: SOUTH SAN FRANCISCO, CA
EDR Link ID: SOUTH SAN FRANCISCO, CA

LUST:
Name: PRESSURE GROUT COMPANY
Address: 119 SOUTH LINDEN AVENUE
City,State,Zip: SOUTH SAN FRANCISCO, CA 94080
Lead Agency: SAN MATEO COUNTY LOP
Case Type: LUST Cleanup Site

Geo Track:
Global Id: T0608105263
Latitude: 37.6536543204596
Longitude: -122.410836917826
Status: Completed - Case Closed
Status Date: 06/04/1996
Case Worker: JM
RB Case Number: 41-0426
Local Agency: SAN MATEO COUNTY LOP
File Location: Local Agency
Local Case Number: 559005
Potential Media Affect: Soil
Potential Contaminants of Concern: Waste Oil / Motor / Hydraulic / Lubricating
EPA Region: 9
Coordinate Source: Google Map Move
Cuf Case: NO
Quantity Released Gallons: 0
Begin Date: 03/18/1991
Leak Reported Date: 03/18/1991
How Discovered: Other Means
How Discovered Description: Not reported
Discharge Source: Not reported
Discharge Cause: Not reported
Stop Method: Other Means
Stop Description: Not reported
No Further Action Date: 06/04/1996
CA Water Watershed Name: South Bay - San Mateo Bayside (204.40)
Dwr Groundwater Subbasin Name: Westside (2-035)
Disadvantaged Community: Not reported
CA Enviroscreen 3 Score: 71-75%
CA Enviroscreen 4 Score: 70-75%
Military DOD Site: No
Facility Project Subtype: Not reported
RWQCB Region: SAN FRANCISCO BAY RWQCB (REGION 2)
Site History: Not reported

LUST:
Global Id: T0608105263
Contact Type: Local Agency Caseworker - Primary Caseworker
Contact Name: JACOB MADDEN
Organization Name: SAN MATEO COUNTY LOP
Address: 2000 ALAMEDA DE LAS PULGAS, Suite 100

PRESSURE GROUT COMPANY (Continued) **1001610365**

City: SAN MATEO
Email: jmadden@smcgov.org
Phone Number: 6503995959

Global Id: T0608105263
Contact Type: Regional Board Caseworker
Contact Name: Regional Water Board
Organization Name: SAN FRANCISCO BAY RWQCB (REGION 2)
Address: 1515 CLAY ST SUITE 1400
City: OAKLAND
Email: Not reported
Phone Number: Not reported

Global Id: T0608105263
Contact Type: Regional Board Caseworker
Contact Name: UUU
Organization Name: SAN FRANCISCO BAY RWQCB (REGION 2)
Address: 1515 CLAY ST SUITE 1400
City: OAKLAND
Email: Not reported
Phone Number: Not reported

LUST:
Global Id: T0608105263
Action Type: ENFORCEMENT
Date: 11/01/2006
Action: Technical Correspondence / Assistance / Other

Global Id: T0608105263
Action Type: ENFORCEMENT
Date: 11/01/2006
Action: Technical Correspondence / Assistance / Other

Global Id: T0608105263
Action Type: ENFORCEMENT
Date: 11/01/2006
Action: Technical Correspondence / Assistance / Other

Global Id: T0608105263
Action Type: ENFORCEMENT
Date: 11/01/2006
Action: Technical Correspondence / Assistance / Other

Global Id: T0608105263
Action Type: Other
Date: 03/18/1991
Action: Leak Discovery

Global Id: T0608105263
Action Type: Other
Date: 03/18/1991
Action: Leak Reported

Global Id: T0608105263
Action Type: RESPONSE
Date: 11/01/2006
Action: Other Report / Document

PRESSURE GROUT COMPANY (Continued) **1001610365**

Global Id: T0608105263
Action Type: ENFORCEMENT
Date: 07/20/1995
Action: * Historical Enforcement - #1

LUST:
Global Id: T0608105263
Status: Open - Case Begin Date
Status Date: 03/18/1991

Global Id: T0608105263
Status: Completed - Case Closed
Status Date: 06/04/1996

LUST REG 2:
Region: 2
Facility Id: Not reported
Facility Status: Case Closed
Case Number: 550066
How Discovered: OM
Leak Cause: Unknown
Leak Source: Unknown
Date Leak Confirmed: Not reported
Oversight Program: LUST
Prelim. Site Assesment Wokplan Submitted: Not reported
Preliminary Site Assesment Began: Not reported
Pollution Characterization Began: Not reported
Pollution Remediation Plan Submitted: Not reported
Date Remediation Action Underway: Not reported
Date Post Remedial Action Monitoring Began: Not reported

CORTESE:
Name: PRESSURE GROUT COMPANY
Address: 119 SOUTH LINDEN AVENUE
City,State,Zip: SOUTH SAN FRANCISCO, CA 94080
Region: CORTESE
Envirostor Id: Not reported
Global ID: T0608105263
Site/Facility Type: LUST CLEANUP SITE
Cleanup Status: COMPLETED - CASE CLOSED
Status Date: Not reported
Site Code: Not reported
Latitude: Not reported
Longitude: Not reported
Owner: Not reported
Enf Type: Not reported
Swat R: Not reported
Flag: active
Order No: Not reported
Waste Discharge System No: Not reported
Effective Date: Not reported
Region 2: Not reported
WID Id: Not reported
Solid Waste Id No: Not reported
Waste Management Uit Name: Not reported

PRESSURE GROUT COMPANY (Continued) **1001610365**

File Name: Active Open

HIST CORTESE:
edr_fname: PRESSURE GROUT COMPANY
edr_fadd1: 119 LINDEN
City,State,Zip: SOUTH SAN FRANCISCO, CA 94080
Region: CORTESE
Facility County Code: 41
Reg By: LTNKA
Reg Id: 41-0426

CERS:
Name: PRESSURE GROUT COMPANY
Address: 119 SOUTH LINDEN AVENUE
City,State,Zip: SOUTH SAN FRANCISCO, CA 94080
Site ID: 885747
CERS ID: T0608105263
CERS Description: Leaking Underground Storage Tank Cleanup Site

Affiliation:
Affiliation Type Desc: Local Agency Caseworker
Entity Name: JACOB MADDEN - SAN MATEO COUNTY LOP
Entity Title: Not reported
Affiliation Address: 2000 ALAMEDA DE LAS PULGAS, Suite 100
Affiliation City: SAN MATEO
Affiliation State: CA
Affiliation Country: Not reported
Affiliation Zip: Not reported
Affiliation Phone: 6503995959,

Affiliation Type Desc: Regional Board Caseworker
Entity Name: Regional Water Board - SAN FRANCISCO BAY RWQCB (REGION 2)
Entity Title: Not reported
Affiliation Address: 1515 CLAY ST SUITE 1400
Affiliation City: OAKLAND
Affiliation State: CA
Affiliation Country: Not reported
Affiliation Zip: Not reported
Affiliation Phone: ,

Affiliation Type Desc: Regional Board Caseworker
Entity Name: UUU - SAN FRANCISCO BAY RWQCB (REGION 2)
Entity Title: Not reported
Affiliation Address: 1515 CLAY ST SUITE 1400
Affiliation City: OAKLAND
Affiliation State: CA
Affiliation Country: Not reported
Affiliation Zip: Not reported
Affiliation Phone: ,

623
NW
1/4-1/2
0.424 mi.
2238 ft.

Relative:
Lower

Actual:
45 ft.

ONE HOUR DRY CLEANING
110 HAZELWOOD
SOUTH SAN FRANCISCO, CA 94080

Database(s): LUST, CPS-SLIC, San Mateo Co. BI, DRYCLEANERS, EMI, HWTS, HAZNET, CERS

EDR ID Number: S102269460
EPA ID Number: N/A

SAN MATEO CO. LUST:

Name:	ONE HOUR DRY CLEANING
Address:	110 HAZELWOOD DR
City,State,Zip:	SOUTH SAN FRANCISCO, CA
Region:	SAN MATEO
Facility ID:	559208
Facility Status:	3B- Preliminary Assessment Underway
Global ID:	Not reported
APN Number:	013201160
Case Type:	SOUTH SAN FRANCISCO, CA
EDR Link ID:	SOUTH SAN FRANCISCO, CA

CPS-SLIC:

Name:	ONE HOUR DRY CLEANING
Address:	110 HAZELWOOD DRIVE
City,State,Zip:	SOUTH SAN FRANCISCO, CA 95420
Region:	STATE
Facility Status:	**Open - Site Assessment**
Status Date:	10/19/2011
Global Id:	T10000003461
Lead Agency:	SAN MATEO COUNTY LOP
Lead Agency Case Number:	559208
Latitude:	37.6424657040992
Longitude:	-122.426031455397
Case Type:	Cleanup Program Site
Case Worker:	JM
Local Agency:	SAN MATEO COUNTY LOP
RB Case Number:	Not reported
File Location:	Not reported
Potential Media Affected:	Not reported
Potential Contaminants of Concern:	Tetrachloroethylene (PCE), Trichloroethylene (TCE)
EPA Region:	9
Coordinate Source:	Google Map Move
Cuf Case:	NO
Quantity Released Gallons:	Not reported
Begin Date:	10/29/2003
Leak Reported Date:	Not reported
How Discovered:	Not reported
How Discovered Description:	Not reported
Discharge Source:	Not reported
Discharge Cause:	Not reported
Stop Method:	Not reported
Stop Description:	Not reported
No Further Action Date:	Not reported
CA Water Watershed Name:	South Bay - San Mateo Bayside (204.40)
Dwr Groundwater Subbasin Name:	Westside (2-035)
Disadvantaged Community:	Not reported
CA Enviroscreen 3 Score:	66-70%
CA Enviroscreen 4 Score:	60-65%
Military DOD Site:	No

ONE HOUR DRY CLEANING (Continued) **S102269460**

Facility Project Subtype: Not reported
RWQCB Region: SAN FRANCISCO BAY RWQCB (REGION 2)
Site History: Site opened 10/20/2011

Click here to access the California GeoTracker records for this facility:

San Mateo Co. BI:

Name: ONE HOUR DRY CLEANING
Address: 110 HAZELWOOD
City,State,Zip: SOUTH SAN FRANCISCO, CA 94080
Region: SAN MATEO
Facility ID: FA0017818
Prog Element Code: GENERATES and RECYCLES WASTE OIL/SOLVENT
Record Id: PR0011545
Description: GENERATES & RECYCLES WASTE OIL/SOLVENT
Facility Status: Inactive, non-billable
Program Category: HAZARDOUS WASTE PROGRAM

Name: ONE HOUR DRY CLEANING
Address: 110 HAZELWOOD
City,State,Zip: SOUTH SAN FRANCISCO, CA 94080
Region: SAN MATEO
Facility ID: FA0017818
Prog Element Code: STORES MV FUELS OR WASTE ONLY
Record Id: PR0030472
Description: STORES MV FUELS OR WASTE ONLY
Facility Status: Inactive, non-billable
Program Category: BUSINESS PLAN PROGRAM

Name: ONE HOUR DRY CLEANING
Address: 110 HAZELWOOD
City,State,Zip: SOUTH SAN FRANCISCO, CA 94080
Region: SAN MATEO
Facility ID: FA0036973
Prog Element Code: STORES MV FUELS OR WASTE ONLY
Record Id: PR0053891
Description: STORES MV FUELS OR WASTE ONLY
Facility Status: Active, billable
Program Category: BUSINESS PLAN PROGRAM

Name: ONE HOUR DRY CLEANING
Address: 110 HAZELWOOD
City,State,Zip: SOUTH SAN FRANCISCO, CA 94080
Region: SAN MATEO
Facility ID: FA0036973
Prog Element Code: GENERATES and RECYCLES WASTE OIL/SOLVENT
Record Id: PR0053892
Description: GENERATES & RECYCLES WASTE OIL/SOLVENT
Facility Status: Active, billable
Program Category: HAZARDOUS WASTE PROGRAM

DRYCLEANERS:

Name: ONE HOUR DRY CLEANING
Address: 110 HAZELWOOD DR
City,State,Zip: SOUTH SAN FRANCISCO, CA 940805720
EPA Id: CAL000322491

ONE HOUR DRY CLEANING (Continued) **S102269460**

NAICS Code:	81232
NAICS Description:	Drycleaning and Laundry Services (except Coin-Operated)
SIC Code:	7211
SIC Description:	Power Laundries, Family and Commercial
Create Date:	7/20/2007
Facility Active:	Yes
Inactive Date:	Not reported
Facility Addr2:	Not reported
Owner Name:	KI BUM & JEONG H L BAE
Owner Address:	1436 PARK AVE
Owner Address 2:	Not reported
Owner Telephone:	5106489483
Contact Name:	KI BUM LEE
Contact Address:	110 HAZELWOOD DR
Contact Address 2:	Not reported
Contact Telephone:	6508715757
Contact Fax:	Not reported
Mailing Name:	Not reported
Mailing Address 1:	110 HAZELWOOD DR
Mailing Address 2:	Not reported
Mailing City:	SOUTH SAN FRANCISCO
Mailing State:	CA
Mailing Zip:	940805720
Owner Fax:	Not reported
Region Code:	2
Latitude:	37.642239
Longitude:	-122.426038

DRYCLEAN BAY AREA:

Facility ID:	4636
Name:	ONE HOUR DRY CLEANING
Address:	110 HAZELWOOD DR
City,State,Zip:	SOUTH SAN FRANCISCO, CA 94080-5720
NAICS Code:	812320
Facility Status:	Registered
Device Name:	Natura 40lb Petroleum Closed Loop Machine[NAT40P]
Drum Capacity:	40
Device Status:	Registered
Facility Permit Expiration Date:	2019-05-01 00:00:00
Name:	Petroleum or Hydrocarbon Solvent, High Flash Point
Annual Usage:	50

EMI:

Name:	ONE HOUR DRY CLEANING
Address:	110 HAZELWOOD
City,State,Zip:	SOUTH SAN FRANCISCO, CA 940800000
Year:	1987
County Code:	41
Air Basin:	SF
Facility ID:	3820
Air District Name:	BA
SIC Code:	7216
Air District Name:	BAY AREA AQMD
Community Health Air Pollution Info System:	Not reported
Consolidated Emission Reporting Rule:	Not reported
Total Organic Hydrocarbon Gases Tons/Yr:	3

ONE HOUR DRY CLEANING (Continued) **S102269460**

Reactive Organic Gases Tons/Yr:	0
Carbon Monoxide Emissions Tons/Yr:	0
NOX - Oxides of Nitrogen Tons/Yr:	0
SOX - Oxides of Sulphur Tons/Yr:	0
Particulate Matter Tons/Yr:	0
Part. Matter 10 Micrometers and Smllr Tons/Yr:	0

Name:	ONE HOUR DRY CLEANING
Address:	110 HAZELWOOD
City,State,Zip:	SOUTH SAN FRANCISCO, CA 940800000
Year:	1990
County Code:	41
Air Basin:	SF
Facility ID:	4636
Air District Name:	BA
SIC Code:	7216
Air District Name:	BAY AREA AQMD
Community Health Air Pollution Info System:	Not reported
Consolidated Emission Reporting Rule:	Not reported
Total Organic Hydrocarbon Gases Tons/Yr:	1
Reactive Organic Gases Tons/Yr:	0
Carbon Monoxide Emissions Tons/Yr:	0
NOX - Oxides of Nitrogen Tons/Yr:	0
SOX - Oxides of Sulphur Tons/Yr:	0
Particulate Matter Tons/Yr:	0
Part. Matter 10 Micrometers and Smllr Tons/Yr:	0

Name:	ONE HOUR DRY CLEANING
Address:	110 HAZELWOOD
City,State,Zip:	SOUTH SAN FRANCISCO, CA 940800000
Year:	1995
County Code:	41
Air Basin:	SF
Facility ID:	4636
Air District Name:	BA
SIC Code:	7216
Air District Name:	BAY AREA AQMD
Community Health Air Pollution Info System:	Not reported
Consolidated Emission Reporting Rule:	Not reported
Total Organic Hydrocarbon Gases Tons/Yr:	1
Reactive Organic Gases Tons/Yr:	0
Carbon Monoxide Emissions Tons/Yr:	0
NOX - Oxides of Nitrogen Tons/Yr:	0
SOX - Oxides of Sulphur Tons/Yr:	0
Particulate Matter Tons/Yr:	0
Part. Matter 10 Micrometers and Smllr Tons/Yr:	0

Name:	ONE HOUR DRY CLEANING
Address:	110 HAZELWOOD
City,State,Zip:	SOUTH SAN FRANCISCO, CA 940800000
Year:	1996
County Code:	41
Air Basin:	SF
Facility ID:	4636
Air District Name:	BA
SIC Code:	7216
Air District Name:	BAY AREA AQMD

ONE HOUR DRY CLEANING (Continued) **S102269460**

Community Health Air Pollution Info System:	Not reported
Consolidated Emission Reporting Rule:	Not reported
Total Organic Hydrocarbon Gases Tons/Yr:	1
Reactive Organic Gases Tons/Yr:	0
Carbon Monoxide Emissions Tons/Yr:	0
NOX - Oxides of Nitrogen Tons/Yr:	0
SOX - Oxides of Sulphur Tons/Yr:	0
Particulate Matter Tons/Yr:	0
Part. Matter 10 Micrometers and Smllr Tons/Yr:	0

Name:	ONE HOUR DRY CLEANING
Address:	110 HAZELWOOD
City,State,Zip:	SOUTH SAN FRANCISCO, CA 940800000
Year:	1997
County Code:	41
Air Basin:	SF
Facility ID:	4636
Air District Name:	BA
SIC Code:	7216
Air District Name:	BAY AREA AQMD
Community Health Air Pollution Info System:	Not reported
Consolidated Emission Reporting Rule:	Not reported
Total Organic Hydrocarbon Gases Tons/Yr:	1
Reactive Organic Gases Tons/Yr:	0
Carbon Monoxide Emissions Tons/Yr:	0
NOX - Oxides of Nitrogen Tons/Yr:	0
SOX - Oxides of Sulphur Tons/Yr:	0
Particulate Matter Tons/Yr:	0
Part. Matter 10 Micrometers and Smllr Tons/Yr:	0

Name:	ONE HOUR DRY CLEANING
Address:	110 HAZELWOOD
City,State,Zip:	SOUTH SAN FRANCISCO, CA 940800000
Year:	1998
County Code:	41
Air Basin:	SF
Facility ID:	4636
Air District Name:	BA
SIC Code:	7216
Air District Name:	BAY AREA AQMD
Community Health Air Pollution Info System:	Not reported
Consolidated Emission Reporting Rule:	Not reported
Total Organic Hydrocarbon Gases Tons/Yr:	1
Reactive Organic Gases Tons/Yr:	0
Carbon Monoxide Emissions Tons/Yr:	0
NOX - Oxides of Nitrogen Tons/Yr:	0
SOX - Oxides of Sulphur Tons/Yr:	0
Particulate Matter Tons/Yr:	0
Part. Matter 10 Micrometers and Smllr Tons/Yr:	0

Name:	ONE HOUR DRY CLEANING
Address:	110 HAZELWOOD
City,State,Zip:	SOUTH SAN FRANCISCO, CA 940800000
Year:	1999
County Code:	41
Air Basin:	SF
Facility ID:	4636

ONE HOUR DRY CLEANING (Continued) **S102269460**

Air District Name:	BA
SIC Code:	7216
Air District Name:	BAY AREA AQMD
Community Health Air Pollution Info System:	Not reported
Consolidated Emission Reporting Rule:	Not reported
Total Organic Hydrocarbon Gases Tons/Yr:	1
Reactive Organic Gases Tons/Yr:	0
Carbon Monoxide Emissions Tons/Yr:	0
NOX - Oxides of Nitrogen Tons/Yr:	0
SOX - Oxides of Sulphur Tons/Yr:	0
Particulate Matter Tons/Yr:	0
Part. Matter 10 Micrometers and Smllr Tons/Yr:	0

Name:	ONE HOUR DRY CLEANING
Address:	110 HAZELWOOD
City,State,Zip:	SOUTH SAN FRANCISCO, CA 940800000
Year:	2000
County Code:	41
Air Basin:	SF
Facility ID:	4636
Air District Name:	BA
SIC Code:	7216
Air District Name:	BAY AREA AQMD
Community Health Air Pollution Info System:	Not reported
Consolidated Emission Reporting Rule:	Not reported
Total Organic Hydrocarbon Gases Tons/Yr:	1
Reactive Organic Gases Tons/Yr:	0
Carbon Monoxide Emissions Tons/Yr:	0
NOX - Oxides of Nitrogen Tons/Yr:	0
SOX - Oxides of Sulphur Tons/Yr:	0
Particulate Matter Tons/Yr:	0
Part. Matter 10 Micrometers and Smllr Tons/Yr:	0

Name:	ONE HOUR DRY CLEANING
Address:	110 HAZELWOOD
City,State,Zip:	SOUTH SAN FRANCISCO, CA 940800000
Year:	2001
County Code:	41
Air Basin:	SF
Facility ID:	4636
Air District Name:	BA
SIC Code:	7216
Air District Name:	BAY AREA AQMD
Community Health Air Pollution Info System:	Not reported
Consolidated Emission Reporting Rule:	Not reported
Total Organic Hydrocarbon Gases Tons/Yr:	1
Reactive Organic Gases Tons/Yr:	0
Carbon Monoxide Emissions Tons/Yr:	0
NOX - Oxides of Nitrogen Tons/Yr:	0
SOX - Oxides of Sulphur Tons/Yr:	0
Particulate Matter Tons/Yr:	0
Part. Matter 10 Micrometers and Smllr Tons/Yr:	0

Name:	ONE HOUR DRY CLEANING
Address:	110 HAZELWOOD
City,State,Zip:	SOUTH SAN FRANCISCO, CA 940800000
Year:	2002

ONE HOUR DRY CLEANING (Continued) **S102269460**

County Code:	41
Air Basin:	SF
Facility ID:	4636
Air District Name:	BA
SIC Code:	7216
Air District Name:	BAY AREA AQMD
Community Health Air Pollution Info System:	Not reported
Consolidated Emission Reporting Rule:	Not reported
Total Organic Hydrocarbon Gases Tons/Yr:	1
Reactive Organic Gases Tons/Yr:	0
Carbon Monoxide Emissions Tons/Yr:	0
NOX - Oxides of Nitrogen Tons/Yr:	0
SOX - Oxides of Sulphur Tons/Yr:	0
Particulate Matter Tons/Yr:	0
Part. Matter 10 Micrometers and Smllr Tons/Yr:	0

Name:	ONE HOUR DRY CLEANING
Address:	110 HAZELWOOD
City,State,Zip:	SOUTH SAN FRANCISCO, CA 940800000
Year:	2003
County Code:	41
Air Basin:	SF
Facility ID:	4636
Air District Name:	BA
SIC Code:	7216
Air District Name:	BAY AREA AQMD
Community Health Air Pollution Info System:	Not reported
Consolidated Emission Reporting Rule:	Not reported
Total Organic Hydrocarbon Gases Tons/Yr:	0
Reactive Organic Gases Tons/Yr:	0
Carbon Monoxide Emissions Tons/Yr:	0
NOX - Oxides of Nitrogen Tons/Yr:	0
SOX - Oxides of Sulphur Tons/Yr:	0
Particulate Matter Tons/Yr:	0
Part. Matter 10 Micrometers and Smllr Tons/Yr:	0

Name:	ONE HOUR DRY CLEANING
Address:	110 HAZELWOOD
City,State,Zip:	SOUTH SAN FRANCISCO, CA 940800000
Year:	2004
County Code:	41
Air Basin:	SF
Facility ID:	4636
Air District Name:	BA
SIC Code:	7216
Air District Name:	BAY AREA AQMD
Community Health Air Pollution Info System:	Not reported
Consolidated Emission Reporting Rule:	Not reported
Total Organic Hydrocarbon Gases Tons/Yr:	0.438
Reactive Organic Gases Tons/Yr:	0
Carbon Monoxide Emissions Tons/Yr:	0
NOX - Oxides of Nitrogen Tons/Yr:	0
SOX - Oxides of Sulphur Tons/Yr:	0
Particulate Matter Tons/Yr:	0
Part. Matter 10 Micrometers and Smllr Tons/Yr:	0

Name:	ONE HOUR DRY CLEANING

ONE HOUR DRY CLEANING (Continued) **S102269460**

Address:	110 HAZELWOOD
City,State,Zip:	SOUTH SAN FRANCISCO, CA 940800000
Year:	2005
County Code:	41
Air Basin:	SF
Facility ID:	4636
Air District Name:	BA
SIC Code:	7216
Air District Name:	BAY AREA AQMD
Community Health Air Pollution Info System:	Not reported
Consolidated Emission Reporting Rule:	Not reported
Total Organic Hydrocarbon Gases Tons/Yr:	0
Reactive Organic Gases Tons/Yr:	0
Carbon Monoxide Emissions Tons/Yr:	0
NOX - Oxides of Nitrogen Tons/Yr:	0
SOX - Oxides of Sulphur Tons/Yr:	0
Particulate Matter Tons/Yr:	0
Part. Matter 10 Micrometers and Smllr Tons/Yr:	0

Name:	ONE HOUR DRY CLEANING
Address:	110 HAZELWOOD
City,State,Zip:	SOUTH SAN FRANCISCO, CA 940800000
Year:	2006
County Code:	41
Air Basin:	SF
Facility ID:	4636
Air District Name:	BA
SIC Code:	7216
Air District Name:	BAY AREA AQMD
Community Health Air Pollution Info System:	Not reported
Consolidated Emission Reporting Rule:	Not reported
Total Organic Hydrocarbon Gases Tons/Yr:	.324
Reactive Organic Gases Tons/Yr:	0
Carbon Monoxide Emissions Tons/Yr:	0
NOX - Oxides of Nitrogen Tons/Yr:	0
SOX - Oxides of Sulphur Tons/Yr:	0
Particulate Matter Tons/Yr:	0
Part. Matter 10 Micrometers and Smllr Tons/Yr:	0

Name:	ONE HOUR DRY CLEANING
Address:	110 HAZELWOOD
City,State,Zip:	SOUTH SAN FRANCISCO, CA 940800000
Year:	2007
County Code:	41
Air Basin:	SF
Facility ID:	4636
Air District Name:	BA
SIC Code:	7216
Air District Name:	BAY AREA AQMD
Community Health Air Pollution Info System:	Not reported
Consolidated Emission Reporting Rule:	Not reported
Total Organic Hydrocarbon Gases Tons/Yr:	.277
Reactive Organic Gases Tons/Yr:	.1935122
Carbon Monoxide Emissions Tons/Yr:	0
NOX - Oxides of Nitrogen Tons/Yr:	0
SOX - Oxides of Sulphur Tons/Yr:	0
Particulate Matter Tons/Yr:	0

ONE HOUR DRY CLEANING (Continued) **S102269460**

Part. Matter 10 Micrometers and Smllr Tons/Yr:0

Name:	ONE HOUR DRY CLEANING
Address:	110 HAZELWOOD
City,State,Zip:	SOUTH SAN FRANCISCO, CA 94080
Year:	2008
County Code:	41
Air Basin:	SF
Facility ID:	4636
Air District Name:	BA
SIC Code:	7216
Air District Name:	BAY AREA AQMD
Community Health Air Pollution Info System:	Not reported
Consolidated Emission Reporting Rule:	Not reported
Total Organic Hydrocarbon Gases Tons/Yr:	.138
Reactive Organic Gases Tons/Yr:	0
Carbon Monoxide Emissions Tons/Yr:	0
NOX - Oxides of Nitrogen Tons/Yr:	0
SOX - Oxides of Sulphur Tons/Yr:	0
Particulate Matter Tons/Yr:	0
Part. Matter 10 Micrometers and Smllr Tons/Yr:	0

Name:	ONE HOUR DRY CLEANING
Address:	110 HAZELWOOD
City,State,Zip:	SOUTH SAN FRANCISCO, CA 94080
Year:	2009
County Code:	41
Air Basin:	SF
Facility ID:	4636
Air District Name:	BA
SIC Code:	7216
Air District Name:	BAY AREA AQMD
Community Health Air Pollution Info System:	Not reported
Consolidated Emission Reporting Rule:	Not reported
Total Organic Hydrocarbon Gases Tons/Yr:	0.13800000000000001
Reactive Organic Gases Tons/Yr:	0
Carbon Monoxide Emissions Tons/Yr:	0
NOX - Oxides of Nitrogen Tons/Yr:	0
SOX - Oxides of Sulphur Tons/Yr:	0
Particulate Matter Tons/Yr:	0
Part. Matter 10 Micrometers and Smllr Tons/Yr:	0

Name:	ONE HOUR DRY CLEANING
Address:	110 HAZELWOOD
City,State,Zip:	SOUTH SAN FRANCISCO, CA 94080
Year:	2010
County Code:	41
Air Basin:	SF
Facility ID:	4636
Air District Name:	BA
SIC Code:	7216
Air District Name:	BAY AREA AQMD
Community Health Air Pollution Info System:	Not reported
Consolidated Emission Reporting Rule:	Not reported
Total Organic Hydrocarbon Gases Tons/Yr:	0.45800000000000002
Reactive Organic Gases Tons/Yr:	0.22440679999999999
Carbon Monoxide Emissions Tons/Yr:	0

ONE HOUR DRY CLEANING (Continued) **S102269460**

NOX - Oxides of Nitrogen Tons/Yr: 0
SOX - Oxides of Sulphur Tons/Yr: 0
Particulate Matter Tons/Yr: 0
Part. Matter 10 Micrometers and Smllr Tons/Yr: 0

HWTS:

Name:	ONE HOUR DRY CLEANING
Address:	110 HAZELWOOD DR
Address 2:	Not reported
City,State,Zip:	SOUTH SAN FRANCISCO, CA 94080
EPA ID:	CAL000322491
Inactive Date:	Not reported
Create Date:	07/20/2007
Last Act Date:	Not reported
Mailing Name:	Not reported
Mailing Address:	110 HAZELWOOD DR
Mailing Address 2:	Not reported
Mailing City,State,Zip:	SOUTH SAN FRANCISCO, CA 940805720
Owner Name:	KI BUM & JEONG H L BAE
Owner Address:	1436 PARK AVE
Owner Address 2:	Not reported
Owner City,State,Zip:	SAN BRUNO, CA 940660000
Owner Phone:	Not reported
Owner Fax:	Not reported
Contact Name:	KI BUM LEE
Contact Address:	110 HAZELWOOD DR
Contact Address 2:	Not reported
City,State,Zip:	SOUTH SAN FRANCISCO, CA 94080
Contact Phone:	Not reported
Contact Fax:	Not reported
Facility Status:	Active
Facility Type:	PERMANENT
Category:	STATE
Latitude:	37.642239
Longitude:	-122.426038

NAICS:

EPA ID:	CAL000322491
Create Date:	2007-07-20 14:13:05.513
NAICS Code:	81232
NAICS Description:	Drycleaning and Laundry Services (except Coin-Operated)
Issued EPA ID Date:	2007-07-20 14:13:05.48000
Inactive Date:	Not reported
Facility Name:	ONE HOUR DRY CLEANING
Facility Address:	110 HAZELWOOD DR
Facility Address 2:	Not reported
Facility City:	SOUTH SAN FRANCISCO
Facility County:	Not reported
Facility State:	CA
Facility Zip:	940805720

HAZNET:

Name:	ONE HOUR DRY CLEANING
Address:	110 HAZELWOOD DR
Address 2:	Not reported
City,State,Zip:	SOUTH SAN FRANCISCO, CA 940805720

ONE HOUR DRY CLEANING (Continued) **S102269460**

Contact:	KI BUM LEE
Telephone:	6508715757
Mailing Name:	Not reported
Mailing Address:	110 HAZELWOOD DR
Year:	2009
Gepaid:	CAL000322491
TSD EPA ID:	CA0000084517
CA Waste Code:	741 - Liquids with halogenated organic compounds >= 1,000 Mg./L
Disposal Method:	H141 - Storage, Bulking, And/Or Transfer Off Site--No Treatment/Reovery (H010-H129) Or (H131-H135)
Tons:	0.375
Year:	2008
Gepaid:	CAL000322491
TSD EPA ID:	CA0000084517
CA Waste Code:	741 - Liquids with halogenated organic compounds >= 1,000 Mg./L
Disposal Method:	H141 - Storage, Bulking, And/Or Transfer Off Site--No Treatment/Reovery (H010-H129) Or (H131-H135)
Tons:	0.2475
Year:	2007
Gepaid:	CAL000322491
TSD EPA ID:	CA0000084517
CA Waste Code:	741 - Liquids with halogenated organic compounds >= 1,000 Mg./L
Disposal Method:	H141 - Storage, Bulking, And/Or Transfer Off Site--No Treatment/Reovery (H010-H129) Or (H131-H135)
Tons:	0.1

Additional Information:

Year:	2009
Gen EPA ID:	CAL000322491
Shipment Date:	20090915
Creation Date:	5/16/2011 12:59:37
Receipt Date:	20090921
Manifest ID:	002156109SKS
Trans EPA ID:	TXR000050930
Trans Name:	SAFETY-KLEEN SYSTEMS INC
Trans 2 EPA ID:	Not reported
Trans 2 Name:	Not reported
TSDF EPA ID:	CA0000084517
Trans Name:	SAFETY-KLEEN SYSTEMS INC
TSDF Alt EPA ID:	Not reported
TSDF Alt Name:	Not reported
Waste Code Description:	741 - Liquids with halogenated organic compounds > 1000 mg/l
RCRA Code:	F002
Meth Code:	H141 - Storage, Bulking, And/Or Transfer Off Site--No Treatment/Reovery (H010-H129) Or (H131-H135)
Quantity Tons:	0.1
Waste Quantity:	200
Quantity Unit:	P
Additional Code 1:	D040
Additional Code 2:	D039
Additional Code 3:	D029
Additional Code 4:	D007

ONE HOUR DRY CLEANING (Continued) **S102269460**

Additional Code 5:	Not reported
Shipment Date:	20090915
Creation Date:	5/16/2011 12:59:09
Receipt Date:	20090921
Manifest ID:	002017422SKS
Trans EPA ID:	TXR000050930
Trans Name:	SAFETY-KLEEN SYSTEMS INC
Trans 2 EPA ID:	Not reported
Trans 2 Name:	Not reported
TSDF EPA ID:	CA0000084517
Trans Name:	SAFETY-KLEEN SYSTEMS INC
TSDF Alt EPA ID:	Not reported
TSDF Alt Name:	Not reported
Waste Code Description:	741 - Liquids with halogenated organic compounds > 1000 mg/l
RCRA Code:	F002
Meth Code:	H141 - Storage, Bulking, And/Or Transfer Off Site--No Treatment/Reovery (H010-H129) Or (H131-H135)
Quantity Tons:	0.125
Waste Quantity:	250
Quantity Unit:	P
Additional Code 1:	D040
Additional Code 2:	D039
Additional Code 3:	D029
Additional Code 4:	D007
Additional Code 5:	Not reported
Shipment Date:	20090114
Creation Date:	5/16/2011 12:58:50
Receipt Date:	20090119
Manifest ID:	000892060SKS
Trans EPA ID:	TXR000050930
Trans Name:	SAFETY-KLEEN SYSTEMS INC
Trans 2 EPA ID:	Not reported
Trans 2 Name:	Not reported
TSDF EPA ID:	CA0000084517
Trans Name:	SAFETY-KLEEN SYSTEMS INC
TSDF Alt EPA ID:	Not reported
TSDF Alt Name:	Not reported
Waste Code Description:	741 - Liquids with halogenated organic compounds > 1000 mg/l
RCRA Code:	F002
Meth Code:	H141 - Storage, Bulking, And/Or Transfer Off Site--No Treatment/Reovery (H010-H129) Or (H131-H135)
Quantity Tons:	0.15
Waste Quantity:	300
Quantity Unit:	P
Additional Code 1:	D040
Additional Code 2:	D039
Additional Code 3:	D029
Additional Code 4:	D007
Additional Code 5:	Not reported

Additional Information:

Year:	2008
Gen EPA ID:	CAL000322491
Shipment Date:	20080515

ONE HOUR DRY CLEANING (Continued) **S102269460**

Creation Date:	5/16/2011 12:58:29
Receipt Date:	20080519
Manifest ID:	000624086SKS
Trans EPA ID:	TXR000050930
Trans Name:	SAFETY-KLEEN SYSTEMS INC
Trans 2 EPA ID:	Not reported
Trans 2 Name:	Not reported
TSDF EPA ID:	CA0000084517
Trans Name:	SAFETY-KLEEN SYSTEMS INC
TSDF Alt EPA ID:	Not reported
TSDF Alt Name:	Not reported
Waste Code Description:	741 - Liquids with halogenated organic compounds > 1000 mg/l
RCRA Code:	F002
Meth Code:	H141 - Storage, Bulking, And/Or Transfer Off Site--No Treatment/Reovery (H010-H129) Or (H131-H135)
Quantity Tons:	0.15
Waste Quantity:	300
Quantity Unit:	P
Additional Code 1:	D040
Additional Code 2:	D039
Additional Code 3:	D007
Additional Code 4:	Not reported
Additional Code 5:	Not reported

Shipment Date:	20080515
Creation Date:	5/16/2011 12:58:29
Receipt Date:	20080519
Manifest ID:	000624086SKS
Trans EPA ID:	TXR000050930
Trans Name:	SAFETY-KLEEN SYSTEMS INC
Trans 2 EPA ID:	Not reported
Trans 2 Name:	Not reported
TSDF EPA ID:	CA0000084517
Trans Name:	SAFETY-KLEEN SYSTEMS INC
TSDF Alt EPA ID:	Not reported
TSDF Alt Name:	Not reported
Waste Code Description:	741 - Liquids with halogenated organic compounds > 1000 mg/l
RCRA Code:	F002
Meth Code:	H141 - Storage, Bulking, And/Or Transfer Off Site--No Treatment/Reovery (H010-H129) Or (H131-H135)
Quantity Tons:	0.0975
Waste Quantity:	195
Quantity Unit:	P
Additional Code 1:	D040
Additional Code 2:	D039
Additional Code 3:	D007
Additional Code 4:	Not reported
Additional Code 5:	Not reported

Additional Information:

Year:	2007
Gen EPA ID:	CAL000322491

Shipment Date:	20071129
Creation Date:	5/16/2011 12:58:14
Receipt Date:	20071203
Manifest ID:	000770044SKS

ONE HOUR DRY CLEANING (Continued) **S102269460**

Trans EPA ID:	TXR000050930
Trans Name:	SAFETY-KLEEN SYSTEMS INC
Trans 2 EPA ID:	Not reported
Trans 2 Name:	Not reported
TSDF EPA ID:	CA0000084517
Trans Name:	SAFETY-KLEEN SYSTEMS INC
TSDF Alt EPA ID:	Not reported
TSDF Alt Name:	Not reported
Waste Code Description:	741 - Liquids with halogenated organic compounds > 1000 mg/l
RCRA Code:	F002
Meth Code:	H141 - Storage, Bulking, And/Or Transfer Off Site--No Treatment/Reovery (H010-H129) Or (H131-H135)
Quantity Tons:	0.1
Waste Quantity:	200
Quantity Unit:	P
Additional Code 1:	D040
Additional Code 2:	D039
Additional Code 3:	D007
Additional Code 4:	Not reported
Additional Code 5:	Not reported

CERS:

Name:	ONE HOUR DRY CLEANING
Address:	110 HAZELWOOD DR
City,State,Zip:	SOUTH SAN FRANCISCO, CA 94080
Site ID:	140017
CERS ID:	10070260
CERS Description:	Chemical Storage Facilities

Violations:

Site ID:	140017
Site Name:	ONE HOUR DRY CLEANING
Violation Date:	10-18-2016
Citation:	40 CFR 1 262.34(d)(5)(iii) - U.S. Code of Federal Regulations, Title 40, Chapter 1, Section(s) 262.34(d)(5)(iii)
Violation Description:	Failure to ensure that all employees are thoroughly familiar with proper waste handling and emergency procedures, relevant to their responsibilities during normal facility operations and emergencies.
Violation Notes:	Returned to compliance on 10/25/2016. Document employee training within 30 days.
Violation Division:	San Mateo County Environmental Health
Violation Program:	HW
Violation Source:	CERS,

Site ID:	140017
Site Name:	ONE HOUR DRY CLEANING
Violation Date:	10-18-2016
Citation:	HSC 6.95 25505.1 - California Health and Safety Code, Chapter 6.95, Section(s) 25505.1
Violation Description:	Failure to provide a copy of the business plan to the owner or the owner's agent within five working days after receiving a request for a copy from the owner or the owner's agent.
Violation Notes:	Returned to compliance on 10/25/2016. Facility needs to notify landlord that facility is subject to HMBP reporting requirement. Please send a notification letter to land lord within 30 days.
Violation Division:	San Mateo County Environmental Health
Violation Program:	HMRRP

ONE HOUR DRY CLEANING (Continued) **S102269460**

Violation Source: CERS,

Site ID: 140017
Site Name: ONE HOUR DRY CLEANING
Violation Date: 10-18-2016
Citation: HSC 6.95 25505(a)(4) - California Health and Safety Code, Chapter 6.95, Section(s) 25505(a)(4)
Violation Description: Failure to provide initial and annual training to all employees in safety procedures in the event of a release or threatened release of a hazardous material or failure to document and maintain training records for a minimum of three years.
Violation Notes: Returned to compliance on 10/25/2016. Please document employee training within 30 days.
Violation Division: San Mateo County Environmental Health
Violation Program: HMRRP
Violation Source: CERS,

Site ID: 140017
Site Name: ONE HOUR DRY CLEANING
Violation Date: 10-18-2016
Citation: HSC 6.95 25508(a)(1) - California Health and Safety Code, Chapter 6.95, Section(s) 25508(a)(1)
Violation Description: Failure to establish and electronically submit an adequate training program in safety procedures in the event of a release or threatened release of a hazardous material.
Violation Notes: Returned to compliance on 10/25/2016.
Violation Division: San Mateo County Environmental Health
Violation Program: HMRRP
Violation Source: CERS,

Site ID: 140017
Site Name: ONE HOUR DRY CLEANING
Violation Date: 08-14-2018
Citation: HSC 6.95 25505(a)(4) - California Health and Safety Code, Chapter 6.95, Section(s) 25505(a)(4)
Violation Description: Failure to provide initial and annual training to all employees in safety procedures in the event of a release or threatened release of a hazardous material or failure to document and maintain training records for a minimum of three years.
Violation Notes: Returned to compliance on 08/20/2018.
Violation Division: San Mateo County Environmental Health
Violation Program: HMRRP
Violation Source: CERS,

Site ID: 140017
Site Name: ONE HOUR DRY CLEANING
Violation Date: 08-14-2018
Citation: 40 CFR 1 262.34(d)(5)(iii) - U.S. Code of Federal Regulations, Title 40, Chapter 1, Section(s) 262.34(d)(5)(iii)
Violation Description: Failure to ensure that all employees are thoroughly familiar with proper waste handling and emergency procedures, relevant to their responsibilities during normal facility operations and emergencies.
Violation Notes: Returned to compliance on 08/20/2018. Please document employee training within 30 days.
Violation Division: San Mateo County Environmental Health
Violation Program: HW
Violation Source: CERS,

ONE HOUR DRY CLEANING (Continued) **S102269460**

Evaluation:

Eval General Type:	Other/Unknown
Eval Date:	03-02-2023
Violations Found:	No
Eval Type:	Other, not routine, done by local agency
Eval Notes:	Not reported
Eval Division:	San Mateo County Environmental Health
Eval Program:	HW
Eval Source:	CERS,

Eval General Type:	Other/Unknown
Eval Date:	04-27-2022
Violations Found:	No
Eval Type:	Other, not routine, done by local agency
Eval Notes:	Not reported
Eval Division:	San Mateo County Environmental Health
Eval Program:	HMRRP
Eval Source:	CERS,

Eval General Type:	Compliance Evaluation Inspection
Eval Date:	08-04-2020
Violations Found:	No
Eval Type:	Routine done by local agency
Eval Notes:	The latest HMBP was submitted on7/1/2020 via San Mateo County Portal and it was subsequently accepted.
Eval Division:	San Mateo County Environmental Health
Eval Program:	HMRRP
Eval Source:	CERS,

Eval General Type:	Other/Unknown
Eval Date:	08-04-2020
Violations Found:	No
Eval Type:	Other, not routine, done by local agency
Eval Notes:	Not reported
Eval Division:	San Mateo County Environmental Health
Eval Program:	HW
Eval Source:	CERS,

Eval General Type:	Other/Unknown
Eval Date:	08-14-2018
Violations Found:	No
Eval Type:	Other, not routine, done by local agency
Eval Notes:	Not reported
Eval Division:	San Mateo County Environmental Health
Eval Program:	HW
Eval Source:	CERS,

Eval General Type:	Compliance Evaluation Inspection
Eval Date:	08-14-2018
Violations Found:	Yes
Eval Type:	Routine done by local agency
Eval Notes:	Explained to the facility that if the facility can keep the new petroleum in the machine less than 55 gallons and can manage to store the waste in less than a 55 gallon drum, they will no longer be subject to the HMBP program. The facility stated that the 4 filters (waste) can't fit into a smaller drum.
Eval Division:	San Mateo County Environmental Health

ONE HOUR DRY CLEANING (Continued) **S102269460**

Eval Program: HMRRP
Eval Source: CERS,

Eval General Type: Compliance Evaluation Inspection
Eval Date: 10-14-2014
Violations Found: No
Eval Type: Routine done by local agency
Eval Notes: Not reported
Eval Division: San Mateo County Environmental Health
Eval Program: HW
Eval Source: CERS,

Eval General Type: Compliance Evaluation Inspection
Eval Date: 10-18-2016
Violations Found: Yes
Eval Type: Routine done by local agency
Eval Notes: Owner informed me she has shown the Hazard Communication plan to her 2 employees but one of them did not want to sign.
Eval Division: San Mateo County Environmental Health
Eval Program: HMRRP
Eval Source: CERS,

Eval General Type: Compliance Evaluation Inspection
Eval Date: 10-18-2016
Violations Found: Yes
Eval Type: Routine done by local agency
Eval Notes: Universal waste < reportable quantity
Eval Division: San Mateo County Environmental Health
Eval Program: HW
Eval Source: CERS,

Eval General Type: Other/Unknown
Eval Date: 11-15-2017
Violations Found: No
Eval Type: Other, not routine, done by local agency
Eval Notes: Rejected HMBP due to attempt to remove the hazardous materials business plan activity. Clarification requested via email.
Eval Division: San Mateo County Environmental Health
Eval Program: HMRRP
Eval Source: CERS,

Eval General Type: Compliance Evaluation Inspection
Eval Date: 05-18-2022
Violations Found: No
Eval Type: Routine done by local agency
Eval Notes: Hazardous waste streams generated: Waste hydrocarbon - less than 55 gallons a year
Eval Division: San Mateo County Environmental Health
Eval Program: HW
Eval Source: CERS,

Eval General Type: Compliance Evaluation Inspection
Eval Date: 05-18-2022
Violations Found: No
Eval Type: Routine done by local agency
Eval Notes: Hydrocarbon - 55 gallons
Eval Division: San Mateo County Environmental Health

ONE HOUR DRY CLEANING (Continued) **S102269460**

Eval Program: HMRRP
Eval Source: CERS,

Eval General Type: Other/Unknown
Eval Date: 08-03-2020
Violations Found: No
Eval Type: Other, not routine, done by local agency
Eval Notes: Not reported
Eval Division: San Mateo County Environmental Health
Eval Program: HMRRP
Eval Source: CERS,

Eval General Type: Compliance Evaluation Inspection
Eval Date: 08-04-2020
Violations Found: No
Eval Type: Routine done by local agency
Eval Notes: Waste generated at this dry cleaner facility: filtering canisters, lint and petroleum sludge. Will make inquiry whether San Mateo County VSQG program can accept the spent canisters and inform the business of the findings. Typically facility has two disposal episodes per year.
Eval Division: San Mateo County Environmental Health
Eval Program: HW
Eval Source: CERS,

Eval General Type: Compliance Evaluation Inspection
Eval Date: 08-14-2018
Violations Found: Yes
Eval Type: Routine done by local agency
Eval Notes: Waste generated at the facility: petroleum base dry cleaning waste, filters.
Eval Division: San Mateo County Environmental Health
Eval Program: HW
Eval Source: CERS,

Eval General Type: Other/Unknown
Eval Date: 08-21-2018
Violations Found: No
Eval Type: Other, not routine, done by local agency
Eval Notes: Not reported
Eval Division: San Mateo County Environmental Health
Eval Program: HMRRP
Eval Source: CERS,

Eval General Type: Other/Unknown
Eval Date: 12-13-2017
Violations Found: No
Eval Type: Other, not routine, done by local agency
Eval Notes: Not reported
Eval Division: San Mateo County Environmental Health
Eval Program: HMRRP
Eval Source: CERS,

Eval General Type: Other/Unknown
Eval Date: 05-01-2020
Violations Found: No
Eval Type: Other, not routine, done by local agency
Eval Notes: Not reported

ONE HOUR DRY CLEANING (Continued) **S102269460**

Eval Division: San Mateo County Environmental Health
Eval Program: HMRRP
Eval Source: CERS,

Eval General Type: Other/Unknown
Eval Date: 08-14-2018
Violations Found: No
Eval Type: Other, not routine, done by local agency
Eval Notes: Not reported
Eval Division: San Mateo County Environmental Health
Eval Program: HMRRP
Eval Source: CERS,

Eval General Type: Other/Unknown
Eval Date: 04-09-2020
Violations Found: No
Eval Type: Other, not routine, done by local agency
Eval Notes: Not reported
Eval Division: San Mateo County Environmental Health
Eval Program: HMRRP
Eval Source: CERS,

Eval General Type: Other/Unknown
Eval Date: 05-18-2022
Violations Found: No
Eval Type: Other, not routine, done by local agency
Eval Notes: Not reported
Eval Division: San Mateo County Environmental Health
Eval Program: HMRRP
Eval Source: CERS,

Eval General Type: Other/Unknown
Eval Date: 06-22-2015
Violations Found: No
Eval Type: Other, not routine, done by local agency
Eval Notes: Not reported
Eval Division: San Mateo County Environmental Health
Eval Program: HMRRP
Eval Source: CERS,

Eval General Type: Other/Unknown
Eval Date: 07-09-2020
Violations Found: No
Eval Type: Other, not routine, done by local agency
Eval Notes: Not reported
Eval Division: San Mateo County Environmental Health
Eval Program: HMRRP
Eval Source: CERS,

Eval General Type: Compliance Evaluation Inspection
Eval Date: 10-14-2014
Violations Found: No
Eval Type: Routine done by local agency
Eval Notes: Not reported
Eval Division: San Mateo County Environmental Health
Eval Program: HMRRP
Eval Source: CERS,

ONE HOUR DRY CLEANING (Continued) **S102269460**

Eval General Type: Other/Unknown
Eval Date: 10-25-2016
Violations Found: No
Eval Type: Other, not routine, done by local agency
Eval Notes: Not reported
Eval Division: San Mateo County Environmental Health
Eval Program: HMRRP
Eval Source: CERS,

Eval General Type: Other/Unknown
Eval Date: 12-21-2017
Violations Found: No
Eval Type: Other, not routine, done by local agency
Eval Notes: Not reported
Eval Division: San Mateo County Environmental Health
Eval Program: HMRRP
Eval Source: CERS,

Coordinates:
Site ID: 140017
Facility Name: ONE HOUR DRY CLEANING
Env Int Type Code: HMBP
Program ID: 10070260
Coord Name: Not reported
Ref Point Type Desc: Unknown,
Latitude: 37.642260
Longitude: -122.426049

Affiliation:
Affiliation Type Desc: Facility Mailing Address
Entity Name: Mailing Address
Entity Title: Not reported
Affiliation Address: 110 HAZELWOOD DR
Affiliation City: S SAN FRANCISCO
Affiliation State: CA
Affiliation Country: Not reported
Affiliation Zip: 94080
Affiliation Phone: ,

Affiliation Type Desc: Parent Corporation
Entity Name: ONE HOUR DRY CLEANING
Entity Title: Not reported
Affiliation Address: Not reported
Affiliation City: Not reported
Affiliation State: Not reported
Affiliation Country: Not reported
Affiliation Zip: Not reported
Affiliation Phone: ,

Affiliation Type Desc: Legal Owner
Entity Name: LEE, KI BUM
Entity Title: Not reported
Affiliation Address: 110 HAZELWOOD DR
Affiliation City: S SAN FRANCISCO
Affiliation State: CA
Affiliation Country: United States

ONE HOUR DRY CLEANING (Continued) **S102269460**

Affiliation Zip: 94080
Affiliation Phone: (510) 648-9483,

Affiliation Type Desc: Operator
Entity Name: ONE HOUR DRY CLEANING
Entity Title: Not reported
Affiliation Address: Not reported
Affiliation City: Not reported
Affiliation State: Not reported
Affiliation Country: Not reported
Affiliation Zip: Not reported
Affiliation Phone: (510) 648-9483,

Affiliation Type Desc: CUPA District
Entity Name: San Mateo County Environmental Health
Entity Title: Not reported
Affiliation Address: 2000 Alameda de las Pulgas, Suite 100
Affiliation City: San Mateo
Affiliation State: CA
Affiliation Country: Not reported
Affiliation Zip: 94403
Affiliation Phone: (650) 372-6200,

Affiliation Type Desc: Environmental Contact
Entity Name: LEE, KI BUM
Entity Title: Not reported
Affiliation Address: 110 HAZELWOOD DR
Affiliation City: S SAN FRANCISCO
Affiliation State: CA
Affiliation Country: Not reported
Affiliation Zip: 94080
Affiliation Phone: ,

Name: ONE HOUR DRY CLEANING
Address: 110 HAZELWOOD
City,State,Zip: SOUTH SAN FRANCISCO, CA 94080-5720
Site ID: 484397
CERS ID: 110001153073
CERS Description: US EPA Air Emission Inventory System (EIS)

Affiliation:
Affiliation Type Desc: Local Agency Caseworker
Entity Name: JACOB MADDEN SAN MATEO CNTY LOP
Entity Title: Not reported
Affiliation Address: 2000 ALAMEDA DE LAS PULGAS
Affiliation City: SANMATEO
Affiliation State: Not reported
Affiliation Country: Not reported
Affiliation Zip: Not reported
Affiliation Phone: ,

Name: ONE HOUR DRY CLEANING
Address: 110 HAZELWOOD DRIVE
City,State,Zip: SOUTH SAN FRANCISCO, CA 95420
Site ID: 907271
CERS ID: T10000003461

ONE HOUR DRY CLEANING (Continued) **S102269460**

CERS Description: Cleanup Program Site

Affiliation:
Affiliation Type Desc: Local Agency Caseworker
Entity Name: JACOB MADDEN - SAN MATEO COUNTY LOP
Entity Title: Not reported
Affiliation Address: 2000 ALAMEDA DE LAS PULGAS, Suite 100
Affiliation City: SAN MATEO
Affiliation State: CA
Affiliation Country: Not reported
Affiliation Zip: Not reported
Affiliation Phone: 6503995959,

Affiliation Type Desc: Regional Board Caseworker
Entity Name: Regional Water Board - SAN FRANCISCO BAY RWQCB (REGION 2)
Entity Title: Not reported
Affiliation Address: 1515 CLAY ST SUITE 1400
Affiliation City: OAKLAND
Affiliation State: CA
Affiliation Country: Not reported
Affiliation Zip: Not reported
Affiliation Phone: ,

BI624 **COYNE CYLINDER COMPANY** **LUST** **1000311486**
North **224 RYAN WY** **CPS-SLIC** **N/A**
1/4-1/2 **SOUTH SAN FRANCISCO, CA 94083** **SWEEPS UST**
0.424 mi. **HIST UST**
2239 ft. **Site 1 of 3 in cluster BI** **CA FID UST**
San Mateo Co. BI
Relative: **Cortese**
Lower **HIST CORTESE**

Actual:
22 ft.

SAN MATEO CO. LUST:
Name: COYNE CYLINDER CO
Address: 224 RYAN WY
City,State,Zip: SOUTH SAN FRANCISCO, CA
Region: SAN MATEO
Facility ID: 550056
Facility Status: 9- Case Closed
Global ID: T0608100171
APN Number: 014192080
Case Type: SOUTH SAN FRANCISCO, CA
EDR Link ID: SOUTH SAN FRANCISCO, CA

LUST:
Name: COYNE CYLINDER CO
Address: 224 RYAN
City,State,Zip: SOUTH SAN FRANCISCO, CA 94080
Lead Agency: SAN MATEO COUNTY LOP
Case Type: LUST Cleanup Site

Geo Track:
Global Id: T0608100171
Latitude: 37.646699
Longitude: -122.418214
Status: Completed - Case Closed
Status Date: 07/20/2011

COYNE CYLINDER COMPANY (Continued) **1000311486**

Case Worker:	JM
RB Case Number:	41S0048
Local Agency:	SAN MATEO COUNTY LOP
File Location:	Not reported
Local Case Number:	550056
Potential Media Affect:	Other Groundwater (uses other than drinking water)
Potential Contaminants of Concern:	Gasoline
EPA Region:	9
Coordinate Source:	* Historical Geocode - Exact Address Match
Cuf Case:	NO
Quantity Released Gallons:	0
Begin Date:	09/26/1989
Leak Reported Date:	09/26/1989
How Discovered:	Other Means
How Discovered Description:	Not reported
Discharge Source:	Not reported
Discharge Cause:	Not reported
Stop Method:	Other Means
Stop Description:	Not reported
No Further Action Date:	07/20/2011
CA Water Watershed Name:	South Bay - San Mateo Bayside (204.40)
Dwr Groundwater Subbasin Name:	Westside (2-035)
Disadvantaged Community:	Not reported
CA Enviroscreen 3 Score:	71-75%
CA Enviroscreen 4 Score:	80-85%
Military DOD Site:	No
Facility Project Subtype:	Not reported
RWQCB Region:	SAN FRANCISCO BAY RWQCB (REGION 2)
Site History:	Extracted from Golden Gate Environmental's March 31, 2010 Report of Groundwater Monitoring & Additional Site Characterization, San Mateo County does not take responsibility for the accuracy of the statements made or any professional interpretations made in the referenced report. In 1989, the Site was leased by the Coyne Cylinder Company and was occupied by a paint cylinder plant. In August 1989, an 8,000-gallon acetone underground storage tank (UST), associated with the paint cylinder plant, was removed from the southwestern portion of the site. Soil samples collected from the UST excavation by Applied Consultants contained concentrations of acetone up to 9,000 milligrams per kilogram (mg/kg), which indicated that an unauthorized release had occurred. Subsequently, on 26 September 1989 the San Mateo County Health Services Agency (SMCHSA) issued a letter requiring that all soil with acetone concentrations in excess of 100 mg/kg be remediated. In October 1989, three monitoring wells (MW-1, MW-2, and MW-3) were installed downgradient (south) of the former UST location to assess groundwater quality. Groundwater samples from these wells had elevated acetone concentrations. Three additional monitoring wells (MW-4, MW-5 and MW-6) were then installed to assess the horizontal extent of the acetone plume. On 27 February 1990, an additional excavation was completed in the area of the former UST to remove all soils containing acetone concentrations greater than 100 mg/kg. Remedial confirmation samples were collected around the excavation in the presence of a SMCHSA employee. The confirmation samples did not have acetone concentrations greater than 100 mg/kg. Excavated soils were stockpiled onsite and aerated in an effort to remove volatile constituents within the soil. After five months, soil samples were collected from the stockpile to determine if detectable concentrations of acetone, total petroleum hydrocarbons (TPH),

COYNE CYLINDER COMPANY (Continued) **1000311486**

benzene, toluene, ethylbenzene or xylenes were present. No detectable concentrations were found in the stockpile and the soil was used to backfill the excavation along with imported clean fill. In April 1991, monitoring well MW-1 was converted to recovery well RW-1 and a quarterly groundwater monitoring program was implemented. During the conversion of recovery well RW-1, a pump was installed within the well box and as a result RW-1 could only be sampled through the pump. Groundwater analysis initially included VOCs and TPH as gasoline (TPHg). Several years of monitoring showed that TPHg was not present. Low detections of TPHg were quantified due to peaks caused by acetone and methyl isobutyl ketone (MIBK), and TPHg analysis was discontinued in 1996. Groundwater was pumped, treated and discharged from RW-1 between 21 April 1991 and 11 November 1996. Treated groundwater was discharged to the sanitary sewer system. By 11 November 1996, Applied Consultants estimated that 114.53 gallons of dissolved phase acetone and 0.376 gallons of dissolved MIBK were removed by pumping. Two downgradient monitoring wells (MW-7 and MW-8) were installed at the Site in October 1996 and analyzed for VOCs along with the existing wells. Source area and downgradient monitoring wells (RW-1 and MW-5 through MW-8) continue to be monitored at the Site. On 22 February 2008, Treadwell & Rollo supervised the drilling of three soil borings (SB-6, SB-7, and SB-8) inside the existing warehouse building, using a limited access direct push drill rig. During drilling, soil samples were continuously collected for lithologic description purposes using a 3-foot long macro-core sampler lined with polyvinyl chloride (PVC) liners. An organic vapor meter (photoionization detector [PID]) was used to field-screen the soil samples for VOCs. Organic vapor readings are presented on the boring logs in Attachment A. No soil samples were retained for chemical analyses. The materials encountered in the boring were logged according to the Unified Soil Classification System by a Treadwell & Rollo field geologist under the review of a California-registered geologist. All drilling activities were performed by Precision Sampling, Inc. of Richmond, California. Drilling was performed under a SMCHSA permit (Permit No. 08-0191). Grab groundwater samples were collected from each boring by a Treadwell & Rollo representative. The soil borings were advanced to approximately five to ten feet below the observed groundwater depth in each boring. Five feet of slotted PVC was placed into the borehole once the desired depth was achieved and the groundwater in the borehole was allowed to stabilize prior to sampling. Groundwater sampling was conducted using a small diameter disposable bailer and was immediately transferred into laboratorysupplied sample containers. Following the collection of the groundwater, the sample bottles were labeled, sealed, and placed in an ice-cooled chest for delivery to McCampbell Analytical, a Californiacertified analytical laboratory, using chain-of-custody procedures. The samples were analyzed for VOCs by EPA Method 8260. Soil borings that were not converted into a monitoring well (SB-6 and SB-8) were sealed to the surface with neat cement grout, using the tremie method.

LUST:

Global Id:	T0608100171
Contact Type:	Local Agency Caseworker - Primary Caseworker
Contact Name:	JACOB MADDEN
Organization Name:	SAN MATEO COUNTY LOP
Address:	2000 ALAMEDA DE LAS PULGAS, Suite 100
City:	SAN MATEO
Email:	jmadden@smcgov.org

COYNE CYLINDER COMPANY (Continued) **1000311486**

Phone Number: 6503995959

LUST:

Global Id: T0608100171
Action Type: ENFORCEMENT
Date: 01/05/2011
Action: Staff Letter

Global Id: T0608100171
Action Type: ENFORCEMENT
Date: 05/12/2011
Action: Technical Correspondence / Assistance / Other

Global Id: T0608100171
Action Type: Other
Date: 05/08/1992
Action: Leak Discovery

Global Id: T0608100171
Action Type: Other
Date: 09/26/1989
Action: Leak Reported

Global Id: T0608100171
Action Type: RESPONSE
Date: 11/15/2010
Action: Risk Assessment Report

Global Id: T0608100171
Action Type: ENFORCEMENT
Date: 09/30/2010
Action: Staff Letter - #20100930

Global Id: T0608100171
Action Type: ENFORCEMENT
Date: 07/20/2011
Action: Closure/No Further Action Letter - #20110720

Global Id: T0608100171
Action Type: RESPONSE
Date: 11/15/2009
Action: Monitoring Report - Annually

Global Id: T0608100171
Action Type: RESPONSE
Date: 10/23/2009
Action: Other Workplan

Global Id: T0608100171
Action Type: RESPONSE
Date: 09/10/2010
Action: Site Assessment Report

Global Id: T0608100171
Action Type: ENFORCEMENT
Date: 12/19/2007
Action: Staff Letter - #20071219

COYNE CYLINDER COMPANY (Continued) **1000311486**

Global Id: T0608100171
Action Type: ENFORCEMENT
Date: 04/10/2007
Action: Staff Letter - #20070410

Global Id: T0608100171
Action Type: ENFORCEMENT
Date: 04/10/2007
Action: Staff Letter - #20070410

Global Id: T0608100171
Action Type: ENFORCEMENT
Date: 04/16/2003
Action: Staff Letter - #20030416

Global Id: T0608100171
Action Type: ENFORCEMENT
Date: 12/21/1989
Action: Notice of Responsibility - #19891221

Global Id: T0608100171
Action Type: ENFORCEMENT
Date: 06/07/2006
Action: Staff Letter - #20060607

Global Id: T0608100171
Action Type: ENFORCEMENT
Date: 12/28/2005
Action: Staff Letter - #20051228

Global Id: T0608100171
Action Type: ENFORCEMENT
Date: 11/23/2010
Action: Notification - Fee Title Owners Notice - #20101123

Global Id: T0608100171
Action Type: ENFORCEMENT
Date: 04/01/2009
Action: Staff Letter - #20090401

Global Id: T0608100171
Action Type: ENFORCEMENT
Date: 07/15/2009
Action: Staff Letter - #20090715

Global Id: T0608100171
Action Type: ENFORCEMENT
Date: 03/17/2010
Action: Staff Letter - #20100317

Global Id: T0608100171
Action Type: ENFORCEMENT
Date: 01/05/2011
Action: Staff Letter - #20110105

Global Id: T0608100171
Action Type: ENFORCEMENT

COYNE CYLINDER COMPANY (Continued) **1000311486**

Date: 11/21/2006
Action: Technical Correspondence / Assistance / Other

Global Id: T0608100171
Action Type: ENFORCEMENT
Date: 11/25/2002
Action: Technical Correspondence / Assistance / Other

Global Id: T0608100171
Action Type: RESPONSE
Date: 02/15/2004
Action: Monitoring Report - Quarterly

Global Id: T0608100171
Action Type: REMEDIATION
Date: 01/31/1990
Action: Excavation

Global Id: T0608100171
Action Type: REMEDIATION
Date: 01/31/1990
Action: Pump & Treat (P&T) Groundwater

Global Id: T0608100171
Action Type: ENFORCEMENT
Date: 11/15/2006
Action: Email Correspondence

Global Id: T0608100171
Action Type: ENFORCEMENT
Date: 06/25/2007
Action: Technical Correspondence / Assistance / Other

Global Id: T0608100171
Action Type: ENFORCEMENT
Date: 11/01/2006
Action: Technical Correspondence / Assistance / Other

Global Id: T0608100171
Action Type: ENFORCEMENT
Date: 04/10/2007
Action: Staff Letter

Global Id: T0608100171
Action Type: ENFORCEMENT
Date: 09/29/2010
Action: Technical Correspondence / Assistance / Other

Global Id: T0608100171
Action Type: ENFORCEMENT
Date: 11/18/2010
Action: Technical Correspondence / Assistance / Other

Global Id: T0608100171
Action Type: RESPONSE
Date: 11/15/2003
Action: Monitoring Report - Quarterly

COYNE CYLINDER COMPANY (Continued) **1000311486**

Global Id: T0608100171
Action Type: RESPONSE
Date: 11/15/2006
Action: Monitoring Report - Quarterly

Global Id: T0608100171
Action Type: RESPONSE
Date: 11/15/2005
Action: Monitoring Report - Quarterly

Global Id: T0608100171
Action Type: RESPONSE
Date: 05/15/2005
Action: Monitoring Report - Quarterly

Global Id: T0608100171
Action Type: RESPONSE
Date: 05/15/2007
Action: Monitoring Report - Quarterly

Global Id: T0608100171
Action Type: RESPONSE
Date: 11/15/2004
Action: Monitoring Report - Quarterly

Global Id: T0608100171
Action Type: RESPONSE
Date: 04/05/2006
Action: Soil and Water Investigation Report

Global Id: T0608100171
Action Type: RESPONSE
Date: 09/27/2006
Action: Soil and Water Investigation Report

Global Id: T0608100171
Action Type: RESPONSE
Date: 08/03/2007
Action: Soil and Water Investigation Workplan

Global Id: T0608100171
Action Type: RESPONSE
Date: 02/29/2008
Action: Soil and Water Investigation Report

Global Id: T0608100171
Action Type: RESPONSE
Date: 05/10/2007
Action: Electronic Reporting Submittal Due

Global Id: T0608100171
Action Type: RESPONSE
Date: 05/15/2006
Action: Monitoring Report - Quarterly

Global Id: T0608100171
Action Type: RESPONSE

COYNE CYLINDER COMPANY (Continued) **1000311486**

Date: 11/15/2007
Action: Monitoring Report - Quarterly

Global Id: T0608100171
Action Type: RESPONSE
Date: 05/15/2004
Action: Monitoring Report - Quarterly

Global Id: T0608100171
Action Type: RESPONSE
Date: 08/29/2003
Action: Monitoring Report - Quarterly

Global Id: T0608100171
Action Type: RESPONSE
Date: 05/13/2011
Action: Well Destruction Report

Global Id: T0608100171
Action Type: RESPONSE
Date: 11/01/2006
Action: Other Report / Document

LUST:
Global Id: T0608100171
Status: Open - Case Begin Date
Status Date: 09/26/1989

Global Id: T0608100171
Status: Open - Verification Monitoring
Status Date: 09/26/1989

Global Id: T0608100171
Status: Completed - Case Closed
Status Date: 07/20/2011

LUST REG 2:
Region: 2
Facility Id: Not reported
Facility Status: Post remedial action monitoring
Case Number: 550056
How Discovered: OM
Leak Cause: Unknown
Leak Source: Unknown
Date Leak Confirmed: Not reported
Oversight Program: LUST
Prelim. Site Assesment Wokplan Submitted: Not reported
Preliminary Site Assesment Began: Not reported
Pollution Characterization Began: Not reported
Pollution Remediation Plan Submitted: Not reported
Date Remediation Action Underway: Not reported
Date Post Remedial Action Monitoring Began: 1/1/1965

SLIC REG 2:
Region: 2

COYNE CYLINDER COMPANY (Continued) **1000311486**

Facility ID: 41S0048
Facility Status: Pollution Characterization
Date Closed: Not reported
Local Case #: Not reported
How Discovered: Tank Closure
Leak Cause: UNK
Leak Source: UNK
Date Confirmed: Not reported
Date Prelim Site Assmnt Workplan Submitted: Not reported
Date Preliminary Site Assessment Began: Not reported
Date Pollution Characterization Began: 9/26/1990
Date Remediation Plan Submitted: Not reported
Date Remedial Action Underway: Not reported
Date Post Remedial Action Monitoring Began: Not reported

SWEEPS UST:
Name: COYNE CYLINDER COMPANY
Address: 224 RYAN WAY
City: S SAN FRANCISCO
Status: Not reported
Comp Number: 550018
Number: Not reported
Board Of Equalization: Not reported
Referral Date: Not reported
Action Date: Not reported
Created Date: Not reported
Owner Tank Id: Not reported
SWRCB Tank Id: 41-000-550018-000001
Tank Status: Not reported
Capacity: 8000
Active Date: Not reported
Tank Use: HAZARDOUS
STG: PRODUCT
Content: ACETONE
Number Of Tanks: 1

HIST UST:
Name: COYNE CYLINDER COMPANY(SSF)
Address: 224 RYAN WAY
City,State,Zip: SOUTH SAN FRANCISCO, CA 94080
File Number: 0002bdde

URL:
Region: STATE
Facility ID: 00000002265
Facility Type: Other
Other Type: MANUFACTURING
Contact Name: BEN REEKIE
Telephone: 4157611831
Owner Name: COYNE CYLINDER COMPANY
Owner Address: 521 GREEN COVE RD.
Owner City,St,Zip: HUNTSVILLE, AL 35803
Total Tanks: 0001

Tank Num: 001
Container Num: 1

COYNE CYLINDER COMPANY (Continued) **1000311486**

Year Installed:	Not reported
Tank Capacity:	00008000
Tank Used for:	PRODUCT
Type of Fuel:	Not reported
Container Construction Thickness:	Not reported
Leak Detection:	Stock Inventor

Click here for Geo Tracker PDF:

CA FID UST:

Facility ID:	41000205
Regulated By:	UTNKA
Regulated ID:	CAD981398
Cortese Code:	Not reported
SIC Code:	Not reported
Facility Phone:	Not reported
Mail To:	Not reported
Mailing Address:	101 S HENLEY
Mailing Address 2:	Not reported
Mailing City,St,Zip:	S SAN FRANCISCO 94080
Contact:	Not reported
Contact Phone:	Not reported
DUNs Number:	Not reported
NPDES Number:	Not reported
EPA ID:	Not reported
Comments:	Not reported
Status:	Active

San Mateo Co. BI:

Name:	COYNE CYLINDER CO
Address:	224 RYAN
City,State,Zip:	SOUTH SAN FRANCISCO, CA 94080
Region:	SAN MATEO
Facility ID:	FA0017685
Prog Element Code:	UGT SERVICES/HR
Record Id:	PR0022585
Description:	UGT SERVICES PER HOUR RATE
Facility Status:	Inactive, non-billable
Program Category:	UNDERGROUND TANK PROGRAM

CORTESE:

Name:	COYNE CYLINDER CO
Address:	224 RYAN
City,State,Zip:	SOUTH SAN FRANCISCO, CA 94080
Region:	CORTESE
Envirostor Id:	Not reported
Global ID:	T0608100171
Site/Facility Type:	LUST CLEANUP SITE
Cleanup Status:	COMPLETED - CASE CLOSED
Status Date:	Not reported
Site Code:	Not reported
Latitude:	Not reported
Longitude:	Not reported
Owner:	Not reported
Enf Type:	Not reported
Swat R:	Not reported

COYNE CYLINDER COMPANY (Continued) **1000311486**

Flag:	active
Order No:	Not reported
Waste Discharge System No:	Not reported
Effective Date:	Not reported
Region 2:	Not reported
WID Id:	Not reported
Solid Waste Id No:	Not reported
Waste Management Uit Name:	Not reported
File Name:	Active Open

HIST CORTESE:

edr_fname:	COYNE CYLINDER COMPANY
edr_fadd1:	224 RYAN
City,State,Zip:	SOUTH SAN FRANCISCO, CA
Region:	CORTESE
Facility County Code:	41
Reg By:	LTNKA
Reg Id:	41-0180

BI625 **COYNE CYLINDER CO** **UST FINDER RELEASE** **1028941682**
North **224 RYAN** **N/A**
1/4-1/2 **SOUTH SAN FRANCISCO, CA 94080**
0.424 mi.
2239 ft. **Site 2 of 3 in cluster BI**

Relative: **Lower**

Actual: **22 ft.**

UST FINDER RELEASE:

Object ID:	38044
Facility ID:	Not reported
Lust ID:	CAT0608100171
Name:	COYNE CYLINDER CO
Address:	224 RYAN
City,State,Zip:	SOUTH SAN FRANCISCO, CA 94080
Address Match Type:	PointAddress
Reported Date:	Not reported
Status:	No Further Action
Substance:	Not reported
Population within 1500ft:	404
Domestic Wells within 1500ft:	0
Land Use:	Developed, High Intensity
Within SPA:	No
SPA PWS Facility ID:	Not reported
SPA Water Type:	Not reported
SPA Facility Type:	Not reported
SPA HUC12:	Not reported
Within WHPA:	Yes
WHPA PWS Facility ID:	CA4110009_10185
WHPA Water Type:	GW - Ground water
WHPA Facility Type:	WL - Well
WHPA HUC12:	180500040903
Within 100yr Floodplain:	No
Tribe:	Not reported
EPA Region:	9
NFA Letter 1:	Not reported
NFA Letter 2:	Not reported
NFA Letter 3:	Not reported
NFA Letter 4:	Not reported
Closed With Residual Contaminate:	Not reported

COYNE CYLINDER CO (Continued) **1028941682**

Coordinate Source:	Geocode
X Coord:	-122.41808
Y Coord:	37.64673
Latitude:	37.6467299999999
Longitude:	-122.41808

BI626 **COYNE CYLINDER COMPANY** **CPS-SLIC** **S111829003**
North **224 RYAN WY** **CERS** **N/A**
1/4-1/2 **SOUTH SAN FRANCISCO, CA 94083**
0.424 mi.
2239 ft. **Site 3 of 3 in cluster BI**

Relative: **Lower**
Actual: **22 ft.**

CPS-SLIC:

Name:	COYNE CYLINDER COMPANY
Address:	224 RYAN WY
City,State,Zip:	SOUTH SAN FRANCISCO, CA 94083
Region:	STATE
Facility Status:	**Completed - Case Closed**
Status Date:	02/22/2017
Global Id:	T0608191592
Lead Agency:	SAN FRANCISCO BAY RWQCB (REGION 2)
Lead Agency Case Number:	Not reported
Latitude:	37.646699
Longitude:	-122.418214
Case Type:	Cleanup Program Site
Case Worker:	UUU
Local Agency:	SAN MATEO COUNTY LOP
RB Case Number:	41S0048
File Location:	All Files are on GeoTracker or in the Local Agency Database
Potential Media Affected:	Other Groundwater (uses other than drinking water)
Potential Contaminants of Concern:	Gasoline
EPA Region:	9
Coordinate Source:	* Historical Geocode - Exact Address Match
Cuf Case:	NO
Quantity Released Gallons:	0
Begin Date:	09/09/1989
Leak Reported Date:	09/09/1989
How Discovered:	Tank Closure
How Discovered Description:	Not reported
Discharge Source:	Other
Discharge Cause:	Unknown
Stop Method:	Not reported
Stop Description:	Not reported
No Further Action Date:	02/22/2017
CA Water Watershed Name:	South Bay - San Mateo Bayside (204.40)
Dwr Groundwater Subbasin Name:	Westside (2-035)
Disadvantaged Community:	Not reported
CA Enviroscreen 3 Score:	81-85%
CA Enviroscreen 4 Score:	80-85%
Military DOD Site:	No
Facility Project Subtype:	Not reported
RWQCB Region:	SAN FRANCISCO BAY RWQCB (REGION 2)
Site History:	The same case as the San Mateo County UST case # 550056 closed by the County on 7/20/2011 related to the release from a 8,000-gal acetone UST. The 1996 Risk Based Corrective Action Study states no exposure pathways for remaining acetone; nine groundwater monitoring wells were decommissioned in 1989.

COYNE CYLINDER COMPANY (Continued) **S111829003**

Click here to access the California GeoTracker records for this facility:

CERS:

Name:	COYNE CYLINDER COMPANY
Address:	224 RYAN WY
City,State,Zip:	SOUTH SAN FRANCISCO, CA 94083
Site ID:	881798
CERS ID:	T0608191592
CERS Description:	Cleanup Program Site

Affiliation:

Affiliation Type Desc:	Local Agency Caseworker
Entity Name:	JACOB MADDEN - SAN MATEO COUNTY LOP
Entity Title:	Not reported
Affiliation Address:	2000 ALAMEDA DE LAS PULGAS, Suite 100
Affiliation City:	SAN MATEO
Affiliation State:	CA
Affiliation Country:	Not reported
Affiliation Zip:	Not reported
Affiliation Phone:	6503995959,

Affiliation Type Desc:	Regional Board Caseworker
Entity Name:	Regional Water Board - SAN FRANCISCO BAY RWQCB (REGION 2)
Entity Title:	Not reported
Affiliation Address:	1515 CLAY ST SUITE 1400
Affiliation City:	OAKLAND
Affiliation State:	CA
Affiliation Country:	Not reported
Affiliation Zip:	Not reported
Affiliation Phone:	,

BG627 **LUBRIVAN TRUCK SERVICES** **LUST** **1000363103**
NE **1320 SAN MATEO** **Cortese** **N/A**
1/4-1/2 **S SAN FRANCISCO, CA 94080** **HIST CORTESE**
0.432 mi. **CERS**
2279 ft. **Site 3 of 6 in cluster BG**

Relative:
Lower

Actual:
21 ft.

SAN MATEO CO. LUST:

Name:	LUBRIVAN TRUCK SERVICES
Address:	1320 SAN MATEO AVE
City,State,Zip:	SOUTH SAN FRANCISCO, CA
Region:	SAN MATEO
Facility ID:	550061
Facility Status:	9- Case Closed
Global ID:	T0608100312
APN Number:	015114010
Case Type:	SOUTH SAN FRANCISCO, CA
EDR Link ID:	SOUTH SAN FRANCISCO, CA

LUST:

Name:	LUBRIVAN TRUCK SERVICES
Address:	1320 SAN MATEO
City,State,Zip:	SOUTH SAN FRANCISCO, CA 94080
Lead Agency:	SAN MATEO COUNTY LOP
Case Type:	LUST Cleanup Site

LUBRIVAN TRUCK SERVICES (Continued) **1000363103**

Geo Track:

Global Id:	T0608100312
Latitude:	37.642795181
Longitude:	-122.410925
Status:	Completed - Case Closed
Status Date:	03/07/2003
Case Worker:	JM
RB Case Number:	41-0327
Local Agency:	SAN MATEO COUNTY LOP
File Location:	Local Agency Warehouse
Local Case Number:	550061
Potential Media Affect:	Other Groundwater (uses other than drinking water)
Potential Contaminants of Concern:	Gasoline
EPA Region:	9
Coordinate Source:	* Historical Geocode - Exact Address Match
Cuf Case:	YES
Quantity Released Gallons:	0
Begin Date:	06/17/1986
Leak Reported Date:	05/14/1987
How Discovered:	Other Means
How Discovered Description:	Not reported
Discharge Source:	Not reported
Discharge Cause:	Not reported
Stop Method:	Other Means
Stop Description:	Not reported
No Further Action Date:	03/07/2003
CA Water Watershed Name:	South Bay - San Mateo Bayside (204.40)
Dwr Groundwater Subbasin Name:	Westside (2-035)
Disadvantaged Community:	Not reported
CA Enviroscreen 3 Score:	71-75%
CA Enviroscreen 4 Score:	80-85%
Military DOD Site:	No
Facility Project Subtype:	Not reported
RWQCB Region:	SAN FRANCISCO BAY RWQCB (REGION 2)
Site History:	Not reported

LUST:

Global Id:	T0608100312
Contact Type:	Local Agency Caseworker - Primary Caseworker
Contact Name:	JACOB MADDEN
Organization Name:	SAN MATEO COUNTY LOP
Address:	2000 ALAMEDA DE LAS PULGAS, Suite 100
City:	SAN MATEO
Email:	jmadden@smcgov.org
Phone Number:	6503995959

Global Id:	T0608100312
Contact Type:	Regional Board Caseworker
Contact Name:	Regional Water Board
Organization Name:	SAN FRANCISCO BAY RWQCB (REGION 2)
Address:	1515 CLAY ST SUITE 1400
City:	OAKLAND
Email:	Not reported
Phone Number:	Not reported

Global Id:	T0608100312
Contact Type:	Regional Board Caseworker

LUBRIVAN TRUCK SERVICES (Continued) **1000363103**

Contact Name: UUU
Organization Name: SAN FRANCISCO BAY RWQCB (REGION 2)
Address: 1515 CLAY ST SUITE 1400
City: OAKLAND
Email: Not reported
Phone Number: Not reported

LUST:
Global Id: T0608100312
Action Type: Other
Date: 06/17/1986
Action: Leak Discovery

Global Id: T0608100312
Action Type: Other
Date: 05/14/1987
Action: Leak Reported

Global Id: T0608100312
Action Type: RESPONSE
Date: 02/19/2003
Action: Other Report / Document

Global Id: T0608100312
Action Type: ENFORCEMENT
Date: 05/12/1987
Action: Notice of Responsibility - #1

Global Id: T0608100312
Action Type: ENFORCEMENT
Date: 03/07/2003
Action: Closure/No Further Action Letter - #2

Global Id: T0608100312
Action Type: ENFORCEMENT
Date: 12/31/2000
Action: Technical Correspondence / Assistance / Other

Global Id: T0608100312
Action Type: REMEDIATION
Date: 03/12/1992
Action: Excavation

Global Id: T0608100312
Action Type: ENFORCEMENT
Date: 11/01/2006
Action: Technical Correspondence / Assistance / Other

LUST:
Global Id: T0608100312
Status: Open - Case Begin Date
Status Date: 06/17/1986

Global Id: T0608100312
Status: Open - Verification Monitoring
Status Date: 06/17/1986

LUBRIVAN TRUCK SERVICES (Continued) **1000363103**

Global Id: T0608100312
Status: Completed - Case Closed
Status Date: 03/07/2003

LUST REG 2:
Region: 2
Facility Id: Not reported
Facility Status: Case Closed
Case Number: 550061
How Discovered: OM
Leak Cause: Unknown
Leak Source: Unknown
Date Leak Confirmed: Not reported
Oversight Program: LUST
Prelim. Site Assesment Wokplan Submitted: Not reported
Preliminary Site Assesment Began: Not reported
Pollution Characterization Began: Not reported
Pollution Remediation Plan Submitted: Not reported
Date Remediation Action Underway: Not reported
Date Post Remedial Action Monitoring Began: 1/1/1965

CORTESE:
Name: LUBRIVAN TRUCK SERVICES
Address: 1320 SAN MATEO
City,State,Zip: SOUTH SAN FRANCISCO, CA 94080
Region: CORTESE
Envirostor Id: Not reported
Global ID: T0608100312
Site/Facility Type: LUST CLEANUP SITE
Cleanup Status: COMPLETED - CASE CLOSED
Status Date: Not reported
Site Code: Not reported
Latitude: Not reported
Longitude: Not reported
Owner: Not reported
Enf Type: Not reported
Swat R: Not reported
Flag: active
Order No: Not reported
Waste Discharge System No: Not reported
Effective Date: Not reported
Region 2: Not reported
WID Id: Not reported
Solid Waste Id No: Not reported
Waste Management Uit Name: Not reported
File Name: Active Open

HIST CORTESE:
edr_fname: LUBRIVAN TRUCK SERVICES
edr_fadd1: 1320 SAN MATEO
City,State,Zip: SOUTH SAN FRANCISCO, CA
Region: CORTESE
Facility County Code: 41
Reg By: LTNKA
Reg Id: 41-0327

LUBRIVAN TRUCK SERVICES (Continued) **1000363103**

CERS:
Name: LUBRIVAN TRUCK SERVICES
Address: 1320 SAN MATEO
City,State,Zip: SOUTH SAN FRANCISCO, CA 94080
Site ID: 878370
CERS ID: T0608100312
CERS Description: Leaking Underground Storage Tank Cleanup Site

Affiliation:
Affiliation Type Desc: Regional Board Caseworker
Entity Name: Regional Water Board - SAN FRANCISCO BAY RWQCB (REGION 2)
Entity Title: Not reported
Affiliation Address: 1515 CLAY ST SUITE 1400
Affiliation City: OAKLAND
Affiliation State: CA
Affiliation Country: Not reported
Affiliation Zip: Not reported
Affiliation Phone: ,

Affiliation Type Desc: Local Agency Caseworker
Entity Name: JACOB MADDEN - SAN MATEO COUNTY LOP
Entity Title: Not reported
Affiliation Address: 2000 ALAMEDA DE LAS PULGAS, Suite 100
Affiliation City: SAN MATEO
Affiliation State: CA
Affiliation Country: Not reported
Affiliation Zip: Not reported
Affiliation Phone: 6503995959,

Affiliation Type Desc: Regional Board Caseworker
Entity Name: UUU - SAN FRANCISCO BAY RWQCB (REGION 2)
Entity Title: Not reported
Affiliation Address: 1515 CLAY ST SUITE 1400
Affiliation City: OAKLAND
Affiliation State: CA
Affiliation Country: Not reported
Affiliation Zip: Not reported
Affiliation Phone: ,

BG628 **LUBRIVAN TRUCK SERVICES** **UST FINDER RELEASE** **1029016815**
NE **1320 SAN MATEO** **N/A**
1/4-1/2 **SOUTH SAN FRANCISCO, CA 94080**
0.432 mi.
2279 ft. **Site 4 of 6 in cluster BG**

Relative: **Lower**
Actual: **21 ft.**

UST FINDER RELEASE:
Object ID: 38443
Facility ID: Not reported
Lust ID: CAT0608100312
Name: LUBRIVAN TRUCK SERVICES
Address: 1320 SAN MATEO
City,State,Zip: SOUTH SAN FRANCISCO, CA 94080
Address Match Type: PointAddress
Reported Date: Not reported
Status: No Further Action
Substance: Not reported
Population within 1500ft: 84

LUBRIVAN TRUCK SERVICES (Continued) **1029016815**

Domestic Wells within 1500ft:	0
Land Use:	Developed, High Intensity
Within SPA:	No
SPA PWS Facility ID:	Not reported
SPA Water Type:	Not reported
SPA Facility Type:	Not reported
SPA HUC12:	Not reported
Within WHPA:	Yes
WHPA PWS Facility ID:	CA4110009_10185
WHPA Water Type:	GW - Ground water
WHPA Facility Type:	WL - Well
WHPA HUC12:	180500040903
Within 100yr Floodplain:	No
Tribe:	Not reported
EPA Region:	9
NFA Letter 1:	Not reported
NFA Letter 2:	Not reported
NFA Letter 3:	Not reported
NFA Letter 4:	Not reported
Closed With Residual Contaminate:	Not reported
Coordinate Source:	Geocode
X Coord:	-122.41096
Y Coord:	37.64293
Latitude:	37.64293
Longitude:	-122.41096

BJ629 **MELODY TOYOTA** **UST FINDER RELEASE** **1029023037**
SSE **750 EL CAMINO REAL** **N/A**
1/4-1/2 **SAN BRUNO, CA 94066**
0.438 mi.
2314 ft. **Site 1 of 6 in cluster BJ**

Relative: **Lower**
Actual: **41 ft.**

UST FINDER RELEASE:

Object ID:	38165
Facility ID:	Not reported
Lust ID:	CAT0608100890
Name:	MELODY TOYOTA
Address:	750 EL CAMINO REAL
City,State,Zip:	SAN BRUNO, CA 94066
Address Match Type:	PointAddress
Reported Date:	Not reported
Status:	No Further Action
Substance:	Not reported
Population within 1500ft:	2947
Domestic Wells within 1500ft:	0
Land Use:	Developed, High Intensity
Within SPA:	No
SPA PWS Facility ID:	Not reported
SPA Water Type:	Not reported
SPA Facility Type:	Not reported
SPA HUC12:	Not reported
Within WHPA:	Yes
WHPA PWS Facility ID:	CA4110023_9990
WHPA Water Type:	GW - Ground water
WHPA Facility Type:	WL - Well
WHPA HUC12:	180500040903
Within 100yr Floodplain:	No
Tribe:	Not reported

MELODY TOYOTA (Continued) **1029023037**

EPA Region:	9
NFA Letter 1:	Not reported
NFA Letter 2:	Not reported
NFA Letter 3:	Not reported
NFA Letter 4:	Not reported
Closed With Residual Contaminate:	Not reported
Coordinate Source:	Geocode
X Coord:	-122.41594
Y Coord:	37.62802
Latitude:	37.6280199999999
Longitude:	-122.41594

BJ630 **MELODY TOYOTA** **LUST** **U001594638**
SSE **750 EL CAMINO REAL** **HIST UST** **N/A**
1/4-1/2 **SAN BRUNO, CA 94066** **Cortese**
0.438 mi. **HIST CORTESE**
2314 ft. **Site 2 of 6 in cluster BJ** **HWTS**
HAZNET
Relative: **CERS**
Lower

Actual: **41 ft.**

SAN MATEO CO. LUST:

Name:	MELODY TOYOTA
Address:	750 EL CAMINO REAL
City,State,Zip:	SAN BRUNO, CA
Region:	SAN MATEO
Facility ID:	880039
Facility Status:	9- Case Closed
Global ID:	T0608100890
APN Number:	020126140
Case Type:	SAN BRUNO, CA
EDR Link ID:	SAN BRUNO, CA

LUST:

Name:	MELODY TOYOTA
Address:	750 EL CAMINO REAL
City,State,Zip:	SAN BRUNO, CA 94066
Lead Agency:	SAN MATEO COUNTY LOP
Case Type:	LUST Cleanup Site

Geo Track:

Global Id:	T0608100890
Latitude:	37.6280202473146
Longitude:	-122.415756461758
Status:	Completed - Case Closed
Status Date:	06/11/2015
Case Worker:	JM
RB Case Number:	41-0971
Local Agency:	SAN MATEO COUNTY LOP
File Location:	Local Agency
Local Case Number:	880039
Potential Media Affect:	Other Groundwater (uses other than drinking water)
Potential Contaminants of Concern:	Gasoline
EPA Region:	9
Coordinate Source:	Google Map Move
Cuf Case:	YES
Quantity Released Gallons:	0
Begin Date:	07/07/1987

MELODY TOYOTA (Continued) **U001594638**

Leak Reported Date:	08/25/1987
How Discovered:	Other Means
How Discovered Description:	Not reported
Discharge Source:	Not reported
Discharge Cause:	Not reported
Stop Method:	Other Means
Stop Description:	Not reported
No Further Action Date:	06/11/2015
CA Water Watershed Name:	South Bay - San Mateo Bayside (204.40)
Dwr Groundwater Subbasin Name:	Westside (2-035)
Disadvantaged Community:	Not reported
CA Enviroscreen 3 Score:	41-45%
CA Enviroscreen 4 Score:	75-80%
Military DOD Site:	No
Facility Project Subtype:	Not reported
RWQCB Region:	SAN FRANCISCO BAY RWQCB (REGION 2)
Site History:	Extracted from Cambria's March 20, 2007 Site Assessment Rpeort, San Mateo County does not take responsibility for the accuracy of the statements made or any professional interpretations made in the referenced report. The subject site is the Melody Toyota auto sales facility located at 750 El Camino Real in San Bruno, California. The site is near the intersection of San Bruno Avenue and El Camino Real in a mixed commercial and residential area (Figure 1). A site plan is presented in Figure 2. The site is bound by El Camino Real to the west, a Shell service station to the north, Hensley Avenue to the east, and car lots and Midas Muffler to the south. On the west side of El Camino Real and upgradient of the site is Mill's Park Cleaners, a tetrachloroethene (PCE) dry cleaning facility. Two car lots, defined as the Gootnick Property and located at 732 and 740 El Camino Real, are adjacent to the Melody Toyota and are a current environmental case with SMCHD. The Midas Muffler at 700 El Camino Real is a closed environmental case with SMCHD. From 1955 to 1960 the site was occupied by a full service automobile dealership. Since 1960, the site has been occupied by the Melody Toyota automobile dealership. In 1957, one 550 gallon gasoline underground storage tank (UST) and two 300 gallon used-oil USTs were installed. In April 1996, the three USTs were removed from the site. 1996 UST and Hoist Removal: On April 19, 1996, Cottle Engineering (Cottle) of Antioch, California excavated and removed three USTs, and six underground hydraulic hoists from the site. The tanks consisted of one 550 gallon gasoline UST located in the sidewalk west of the dealership's service facility, and two 300 gallon used-oil USTs located in the driveway inside the service facility portion of the building (Figure 2). The tanks had visible signs of corrosion and perforations on the tank walls. Low hydrocarbon concentrations were detected beneath the gasoline UST and the eastern used-oil USTs. Elevated hydrocarbon concentrations were detected beneath the western used-oil UST and hydraulic hoist #l. During the last week of April 1996, overexcavation of both UST pits and hydraulic hoist #1 began. On May 6, 1996, confirmation samples were collected at the base of the excavations for the former USTs and hydraulic hoist #l. No hydrocarbons were detected in the overexcavation confirmation soil sample from the gasoline UST pit; therefore, it was backfilled with clean fill. Hydrocarbons were detected in the two used-oil UST and hydraulic hoist #1 overexcavation confirmation soil samples; therefore, both excavations were overexcavated a second time. No hydrocarbons were detected in the third confirmation soil sample from

MELODY TOYOTA (Continued) **U001594638**

the hoist #1 pit; therefore, the excavation was backfilled with clean fill. On May 23, 1996, the second overexcavation of the former used-oil UST pit could not be continued to the north, because of two large foundation grade beams. On May 28, 1996, a soil confirmation sample was collected from the western side wall, along with a groundwater sample. No hydrocarbons or VOCs were detected in the western sidewall sample (MT-300). Groundwater was present in the excavation. The grab groundwater sample (MT-250) from the excavation had concentrations of 3,800 micrograms per liter (p a) total petroleum hydrocarbons as diesel (TPHd), 4,100 pgL TPH as motor oil (TPHmo), 700 pg/L TPH as gasoline (TPHg), 12 pg/L benzene, and 150 pg/L tetrachloroethene (PCE). On June 6, 1996, sidewall soil confirmation samples were collected from the north and east walls of the excavation. The northern sidewall soil confirmation sample (MT-2000) was found to contain 3,300 milligrams per kilogram (mglkg) TPHd, 19,000 mg/kg oil & grease (O&G), 650 mg/kg TPHg, 0.52 mg/kg benzene, and leaking underground fuel tanks (LUFT) metals. The eastern sidewall soil confinnation sample (MT-3000) was found to contain 1.1 mglkg TPHd, 0.270 mglkg PCE, 0.330 mglkg 1,2-dichlorobenzene (1,2-DCB), 0.021 mgtkg 1,4-DCB, and concentrations of LUFT metals. This sample may have been impacted by regional groundwater condition, specifically PCE. This excavation was backfilled with clean fill on July 1, 1996. During the April through June 1996 excavation activities, a total of approximately 212 tons of non-hazardous soil were transported offsite and properly disposed. 1996 Well Installation: After backfilling the used-oil UST excavation in July 1996, Cottle installed a four-inch diameter, 20 ft deep observation well, OW-1 (renamed well MW-3) in the center of the excavation. On July 22, 1996, soil borings MT-1 through MT-5 were advanced and borings MT-1 through MT-4 were converted into two-inch diameter monitoring wells (see Table 1 for current monitoring well names). Soil samples collected in MT-1 through MT-5 were analyzed for TPHd; TPHg; O&G; benzene, toluene, ethylbenzene, and xylenes (BTEX); volatile organic compounds (VOCs); and LUFT metals. In addition to metals, only TPHd was detected at 1.3 mglkg, in boring MT-3 at 14 ft bgs. May 2003 Subsurface Investigation: On May 12, 2003, Hydro Analysis, Inc. (HA) advanced soil borings HB-I through HB-5 to 15 ft bgs. The borings were hand augered by Gregg Drilling of Martinez, California. Soil samples were collected from 5, 8, and 11 ft bgs were submitted for analysis. Soil samples were analyzed for TPHd, TPHmo, TPHg, O&G, BTEX, methyl tert-butyl ether (MTBE), VOCs, semi-volatile organic compounds (SVOCs), polychlorinated biphenyls (PCBs), and LUFT metals. Soil concentrations of TPHmo, O&G, TPHg, BTEX, SVOCs, and LUFT metals were detected. No TPE-Id, MTBE, or VOCs were detected. Detected SVOCs included naphthalene and 2-methyl-naphthalene. These are common to petroleum products. Grab groundwater samples were collected at each soil boring location. Elevated concentrations of TPHg and PCE were detected in all groundwater samples analyzed. 2005 Revised Subsurface Investigation Report: HA's March 30, 2005 Revised Subsurface Investigation report was apparently submitted in response to SMCHD letter dated November 6, 2003. HA identified TPHmo, total chromium, lead and 2-methyl-napthalene as contaminants of concern (COC) for soil. Groundwater COCs were identified as TPHg, TPHmo, xylenes, PCE, and 2-methyl-napthalene. HA recommended an additional subsurface investigation to define the dissolved petroleum hydrocarbon groundwater plume, investigate a possible off-site PCE source, and complete a site-specific risk assessment. 2005 Subsurface

MELODY TOYOTA (Continued) **U001594638**

Investigation and Risk Assessment Report: Cambria's Subsurface Investigation and Risk Assessment Report, dated November 4, 2005, documented additional investigations and a review of available files from CSMHD and the City of San Bruno on Melody Toyota and neighboring sites. Conclusions presented in this report form the basis for the scope of the January 2007 investigation. Groundwater Monitoring: Periodic groundwater monitoring has been performed since 1997, with quarterly monitoring events since 2005.

LUST:
Global Id: T0608100890
Contact Type: Local Agency Caseworker - Primary Caseworker
Contact Name: JACOB MADDEN
Organization Name: SAN MATEO COUNTY LOP
Address: 2000 ALAMEDA DE LAS PULGAS, Suite 100
City: SAN MATEO
Email: jmadden@smcgov.org
Phone Number: 6503995959

Global Id: T0608100890
Contact Type: Regional Board Caseworker
Contact Name: Regional Water Board
Organization Name: SAN FRANCISCO BAY RWQCB (REGION 2)
Address: 1515 CLAY ST SUITE 1400
City: OAKLAND
Email: Not reported
Phone Number: Not reported

LUST:
Global Id: T0608100890
Action Type: ENFORCEMENT
Date: 08/25/2009
Action: Email Correspondence

Global Id: T0608100890
Action Type: ENFORCEMENT
Date: 07/14/2014
Action: Email Correspondence

Global Id: T0608100890
Action Type: Other
Date: 07/07/1987
Action: Leak Discovery

Global Id: T0608100890
Action Type: Other
Date: 08/25/1987
Action: Leak Reported

Global Id: T0608100890
Action Type: ENFORCEMENT
Date: 04/28/2015
Action: Letter - Notice - #20150428

Global Id: T0608100890
Action Type: ENFORCEMENT
Date: 10/22/2014

MELODY TOYOTA (Continued) **U001594638**

Action: Notice of Violation - #20141022

Global Id: T0608100890
Action Type: ENFORCEMENT
Date: 06/11/2015
Action: Closure/No Further Action Letter

Global Id: T0608100890
Action Type: ENFORCEMENT
Date: 10/01/2004
Action: Technical Correspondence / Assistance / Other

Global Id: T0608100890
Action Type: ENFORCEMENT
Date: 04/26/2011
Action: Staff Letter - #20110426

Global Id: T0608100890
Action Type: ENFORCEMENT
Date: 07/21/2010
Action: Staff Letter - #20100721

Global Id: T0608100890
Action Type: ENFORCEMENT
Date: 03/22/2012
Action: Notice of Violation - #20120322

Global Id: T0608100890
Action Type: ENFORCEMENT
Date: 05/03/2012
Action: Staff Letter - #20120503

Global Id: T0608100890
Action Type: ENFORCEMENT
Date: 11/15/2013
Action: Clean Up Fund - Case Closure Review Summary Report (RSR)

Global Id: T0608100890
Action Type: ENFORCEMENT
Date: 11/15/2013
Action: Clean Up Fund - Letter to RP

Global Id: T0608100890
Action Type: ENFORCEMENT
Date: 04/17/2014
Action: State Water Board - Closure Order

Global Id: T0608100890
Action Type: RESPONSE
Date: 05/15/2009
Action: Monitoring Report - Semi-Annually

Global Id: T0608100890
Action Type: RESPONSE
Date: 11/15/2009
Action: Monitoring Report - Semi-Annually

MELODY TOYOTA (Continued) **U001594638**

Global Id: T0608100890
Action Type: RESPONSE
Date: 05/15/2010
Action: Monitoring Report - Semi-Annually

Global Id: T0608100890
Action Type: RESPONSE
Date: 02/15/2013
Action: Monitoring Report - Annually

Global Id: T0608100890
Action Type: RESPONSE
Date: 10/17/2014
Action: Well Destruction Report

Global Id: T0608100890
Action Type: ENFORCEMENT
Date: 02/01/2005
Action: Notice of Violation - #20050201

Global Id: T0608100890
Action Type: ENFORCEMENT
Date: 06/18/2007
Action: Staff Letter - #20070618B

Global Id: T0608100890
Action Type: ENFORCEMENT
Date: 08/18/2006
Action: Staff Letter - #20060818

Global Id: T0608100890
Action Type: ENFORCEMENT
Date: 02/28/2006
Action: Staff Letter - #20060228

Global Id: T0608100890
Action Type: ENFORCEMENT
Date: 01/29/1996
Action: Notice of Responsibility - #1

Global Id: T0608100890
Action Type: ENFORCEMENT
Date: 11/06/2003
Action: Staff Letter - #20031106A

Global Id: T0608100890
Action Type: ENFORCEMENT
Date: 10/11/2006
Action: Staff Letter - #20061011

Global Id: T0608100890
Action Type: ENFORCEMENT
Date: 11/06/2003
Action: Staff Letter - #20031106B

Global Id: T0608100890
Action Type: ENFORCEMENT

MELODY TOYOTA (Continued) **U001594638**

Date: 06/18/2007
Action: Staff Letter - #20070618A

Global Id: T0608100890
Action Type: ENFORCEMENT
Date: 10/23/2008
Action: Warning Letter - #20081023

Global Id: T0608100890
Action Type: ENFORCEMENT
Date: 07/16/2009
Action: Staff Letter - #20090716

Global Id: T0608100890
Action Type: ENFORCEMENT
Date: 02/02/2010
Action: Notice of Violation - #20100202

Global Id: T0608100890
Action Type: ENFORCEMENT
Date: 11/01/2006
Action: Technical Correspondence / Assistance / Other

Global Id: T0608100890
Action Type: ENFORCEMENT
Date: 06/18/2007
Action: Staff Letter

Global Id: T0608100890
Action Type: ENFORCEMENT
Date: 11/26/2013
Action: Notification - Public Participation Document

Global Id: T0608100890
Action Type: ENFORCEMENT
Date: 10/17/2007
Action: Email Correspondence

Global Id: T0608100890
Action Type: RESPONSE
Date: 04/15/2004
Action: Monitoring Report - Quarterly

Global Id: T0608100890
Action Type: RESPONSE
Date: 04/15/2005
Action: Monitoring Report - Quarterly

Global Id: T0608100890
Action Type: RESPONSE
Date: 05/15/2006
Action: Monitoring Report - Quarterly

Global Id: T0608100890
Action Type: RESPONSE
Date: 05/15/2007
Action: Monitoring Report - Quarterly

MELODY TOYOTA (Continued) **U001594638**

Global Id: T0608100890
Action Type: RESPONSE
Date: 07/15/2004
Action: Monitoring Report - Quarterly

Global Id: T0608100890
Action Type: ENFORCEMENT
Date: 12/02/2011
Action: Clean Up Fund - Case Closure Review Summary Report (RSR)

Global Id: T0608100890
Action Type: ENFORCEMENT
Date: 12/16/2011
Action: Clean Up Fund - Case Closure Review Summary Report (RSR)

Global Id: T0608100890
Action Type: ENFORCEMENT
Date: 01/04/2007
Action: Technical Correspondence / Assistance / Other

Global Id: T0608100890
Action Type: RESPONSE
Date: 02/15/2009
Action: Monitoring Report - Semi-Annually

Global Id: T0608100890
Action Type: RESPONSE
Date: 11/15/2005
Action: Monitoring Report - Quarterly

Global Id: T0608100890
Action Type: RESPONSE
Date: 11/15/2006
Action: Monitoring Report - Quarterly

Global Id: T0608100890
Action Type: RESPONSE
Date: 01/15/2005
Action: Monitoring Report - Quarterly

Global Id: T0608100890
Action Type: RESPONSE
Date: 02/15/2006
Action: Monitoring Report - Quarterly

Global Id: T0608100890
Action Type: RESPONSE
Date: 02/15/2007
Action: Monitoring Report - Quarterly

Global Id: T0608100890
Action Type: RESPONSE
Date: 12/18/2003
Action: Soil and Water Investigation Report

Global Id: T0608100890
Action Type: RESPONSE

MELODY TOYOTA (Continued) **U001594638**

Date: 07/15/2005
Action: Monitoring Report - Quarterly

Global Id: T0608100890
Action Type: RESPONSE
Date: 07/17/2006
Action: Monitoring Report - Quarterly

Global Id: T0608100890
Action Type: RESPONSE
Date: 08/15/2007
Action: Monitoring Report - Quarterly

Global Id: T0608100890
Action Type: RESPONSE
Date: 10/15/2004
Action: Monitoring Report - Quarterly

Global Id: T0608100890
Action Type: RESPONSE
Date: 02/07/2007
Action: Soil and Water Investigation Report

Global Id: T0608100890
Action Type: RESPONSE
Date: 05/15/2008
Action: Monitoring Report - Semi-Annually

Global Id: T0608100890
Action Type: RESPONSE
Date: 11/15/2007
Action: Monitoring Report - Semi-Annually

Global Id: T0608100890
Action Type: RESPONSE
Date: 04/29/2005
Action: Soil and Water Investigation Workplan

Global Id: T0608100890
Action Type: RESPONSE
Date: 01/15/2004
Action: Electronic Reporting Submittal Due

Global Id: T0608100890
Action Type: RESPONSE
Date: 05/30/2006
Action: Soil and Water Investigation Workplan

Global Id: T0608100890
Action Type: RESPONSE
Date: 09/29/2006
Action: Preliminary Site Assessment Workplan

Global Id: T0608100890
Action Type: RESPONSE
Date: 02/15/2011
Action: Monitoring Report - Annually

MELODY TOYOTA (Continued) **U001594638**

Global Id: T0608100890
Action Type: RESPONSE
Date: 08/19/2011
Action: Corrective Action Plan / Remedial Action Plan - Addendum

Global Id: T0608100890
Action Type: RESPONSE
Date: 02/15/2012
Action: Monitoring Report - Annually

Global Id: T0608100890
Action Type: RESPONSE
Date: 04/28/2005
Action: Other Report / Document

Global Id: T0608100890
Action Type: RESPONSE
Date: 10/29/2010
Action: Corrective Action Plan / Remedial Action Plan - Regulator Responded

LUST:
Global Id: T0608100890
Status: Open - Case Begin Date
Status Date: 07/07/1987

Global Id: T0608100890
Status: Open - Verification Monitoring
Status Date: 07/07/1987

Global Id: T0608100890
Status: Open - Site Assessment
Status Date: 02/02/2005

Global Id: T0608100890
Status: Open - Verification Monitoring
Status Date: 05/03/2012

Global Id: T0608100890
Status: Open - Eligible for Closure
Status Date: 06/03/2013

Global Id: T0608100890
Status: Completed - Case Closed
Status Date: 06/11/2015

LUST REG 2:
Region: 2
Facility Id: Not reported
Facility Status: Post remedial action monitoring
Case Number: 880039
How Discovered: OM
Leak Cause: Unknown
Leak Source: Unknown
Date Leak Confirmed: Not reported
Oversight Program: LUST

MELODY TOYOTA (Continued) **U001594638**

Prelim. Site Assesment Wokplan Submitted: Not reported
Preliminary Site Assesment Began: Not reported
Pollution Characterization Began: Not reported
Pollution Remediation Plan Submitted: Not reported
Date Remediation Action Underway: Not reported
Date Post Remedial Action Monitoring Began: 1/1/1965

HIST UST:
Name: MELODY TOYOTA
Address: 750 EL CAMINO REAL
City,State,Zip: SAN BRUNO, CA 94066
File Number: 0002c03b

URL:
Region: STATE
Facility ID: 00000027275
Facility Type: Other
Other Type: NEW CAR DEALERSHIP
Contact Name: BILL WILSON & LARRY MALASOMA
Telephone: 4155882313
Owner Name: MELODY TOYOTA INC.
Owner Address: 750 EL CAMINO REAL
Owner City,St,Zip: SAN BRUNO, CA 94066
Total Tanks: 0002

Tank Num: 001
Container Num: 1
Year Installed: Not reported
Tank Capacity: 00000000
Tank Used for: WASTE
Type of Fuel: WASTE OIL
Container Construction Thickness: Not reported
Leak Detection: None

Tank Num: 002
Container Num: 2
Year Installed: Not reported
Tank Capacity: 00000000
Tank Used for: WASTE
Type of Fuel: WASTE OIL
Container Construction Thickness: Not reported
Leak Detection: None

Click here for Geo Tracker PDF:

CORTESE:
Name: MELODY TOYOTA
Address: 750 EL CAMINO REAL
City,State,Zip: SAN BRUNO, CA 94066
Region: CORTESE
Envirostor Id: Not reported
Global ID: T0608100890
Site/Facility Type: LUST CLEANUP SITE
Cleanup Status: COMPLETED - CASE CLOSED
Status Date: Not reported
Site Code: Not reported

MELODY TOYOTA (Continued) **U001594638**

Latitude:	Not reported
Longitude:	Not reported
Owner:	Not reported
Enf Type:	Not reported
Swat R:	Not reported
Flag:	active
Order No:	Not reported
Waste Discharge System No:	Not reported
Effective Date:	Not reported
Region 2:	Not reported
WID Id:	Not reported
Solid Waste Id No:	Not reported
Waste Management Uit Name:	Not reported
File Name:	Active Open

HIST CORTESE:

edr_fname:	MELODY TOYOTA
edr_fadd1:	750 EL CAMINO REAL
City,State,Zip:	SAN BRUNO, CA 94066
Region:	CORTESE
Facility County Code:	41
Reg By:	LTNKA
Reg Id:	41-0971

HWTS:

Name:	MELODY TOYOTA
Address:	750 EL CAMINO REAL
Address 2:	Not reported
City,State,Zip:	SAN BRUNO, CA 94066
EPA ID:	CAC002624473
Inactive Date:	05/29/2008
Create Date:	11/30/2007
Last Act Date:	Not reported
Mailing Name:	Not reported
Mailing Address:	3466 TWIN OAKS CT
Mailing Address 2:	Not reported
Mailing City,State,Zip:	NAPA, CA 94558
Owner Name:	DAVE WILSON
Owner Address:	3466 TWIN OAKS CT
Owner Address 2:	Not reported
Owner City,State,Zip:	NAPA, CA 94558
Owner Phone:	Not reported
Owner Fax:	Not reported
Contact Name:	DAVE WILSON
Contact Address:	3466 TWIN OAKS CT
Contact Address 2:	Not reported
City,State,Zip:	NAPA, CA 94558
Contact Phone:	Not reported
Contact Fax:	Not reported
Facility Status:	Inactive
Facility Type:	TEMPORARY
Category:	STATE
Latitude:	37.627845
Longitude:	-122.415844

Name:	MELODY TOYOTA

MELODY TOYOTA (Continued) **U001594638**

Address:	750 EL CAMINO REAL
Address 2:	Not reported
City,State,Zip:	SAN BRUNO, CA 94066
EPA ID:	CAC002748417
Inactive Date:	01/21/2014
Create Date:	10/22/2013
Last Act Date:	Not reported
Mailing Name:	Not reported
Mailing Address:	750 EL CAMINO REAL
Mailing Address 2:	Not reported
Mailing City,State,Zip:	SAN BRUNO, CA 94066
Owner Name:	SONIC AUTOMOTIVE
Owner Address:	750 EL CAMINO REAL
Owner Address 2:	Not reported
Owner City,State,Zip:	SAN BRUNO, CA 94066
Owner Phone:	Not reported
Owner Fax:	Not reported
Contact Name:	DAVID HALEY
Contact Address:	750 EL CAMINO REAL
Contact Address 2:	Not reported
City,State,Zip:	SAN BRUNO, CA 94066
Contact Phone:	Not reported
Contact Fax:	Not reported
Facility Status:	Inactive
Facility Type:	TEMPORARY
Category:	STATE
Latitude:	37.627878
Longitude:	-122.415814

NAICS:

EPA ID:	CAC002748417
Create Date:	2013-10-22 15:22:04.273
NAICS Code:	42111
NAICS Description:	Automobile and Other Motor Vehicle Wholesalers
Issued EPA ID Date:	2013-10-22 15:22:04.28300
Inactive Date:	2014-01-21 15:22:04.27300
Facility Name:	MELODY TOYOTA
Facility Address:	750 EL CAMINO REAL
Facility Address 2:	Not reported
Facility City:	SAN BRUNO
Facility County:	Not reported
Facility State:	CA
Facility Zip:	94066

HAZNET:

Name:	MELODY TOYOTA
Address:	750 EL CAMINO REAL
Address 2:	Not reported
City,State,Zip:	SAN BRUNO, CA 94066
Contact:	DAVID HALEY
Telephone:	6506351000
Mailing Name:	Not reported
Mailing Address:	750 EL CAMINO REAL
Year:	2013
Gepaid:	CAC002748417

MELODY TOYOTA (Continued) **U001594638**

TSD EPA ID:	CAT080013352
CA Waste Code:	223 - Unspecified oil-containing waste
Disposal Method:	H039 - Other Recovery Of Reclamation For Reuse Including Acid Regeneration, Organics Recovery Ect
Tons:	0.1668

Additional Information:

Year:	2013
Gen EPA ID:	CAC002748417
Shipment Date:	20131025
Creation Date:	12/23/2013 22:15:20
Receipt Date:	20131031
Manifest ID:	011824577JJK
Trans EPA ID:	CAD028277036
Trans Name:	ASBURY ENVIRONMENTAL SERVICES
Trans 2 EPA ID:	Not reported
Trans 2 Name:	Not reported
TSDF EPA ID:	CAT080013352
Trans Name:	DEMENNO / KERDOON
TSDF Alt EPA ID:	Not reported
TSDF Alt Name:	Not reported
Waste Code Description:	223 - Unspecified oil-containing waste
RCRA Code:	Not reported
Meth Code:	H039 - Other Recovery Of Reclamation For Reuse Including Acid Regeneration, Organics Recovery Ect
Quantity Tons:	0.1668
Waste Quantity:	40
Quantity Unit:	G
Additional Code 1:	Not reported
Additional Code 2:	Not reported
Additional Code 3:	Not reported
Additional Code 4:	Not reported
Additional Code 5:	Not reported

CERS:

Name:	MELODY TOYOTA
Address:	750 EL CAMINO REAL
City,State,Zip:	SAN BRUNO, CA 94066
Site ID:	907365
CERS ID:	T0608100890
CERS Description:	Leaking Underground Storage Tank Cleanup Site

Affiliation:

Affiliation Type Desc:	Regional Board Caseworker
Entity Name:	Regional Water Board - SAN FRANCISCO BAY RWQCB (REGION 2)
Entity Title:	Not reported
Affiliation Address:	1515 CLAY ST SUITE 1400
Affiliation City:	OAKLAND
Affiliation State:	CA
Affiliation Country:	Not reported
Affiliation Zip:	Not reported
Affiliation Phone:	,
Affiliation Type Desc:	Local Agency Caseworker
Entity Name:	JACOB MADDEN - SAN MATEO COUNTY LOP

MELODY TOYOTA (Continued) **U001594638**

Entity Title:	Not reported
Affiliation Address:	2000 ALAMEDA DE LAS PULGAS, Suite 100
Affiliation City:	SAN MATEO
Affiliation State:	CA
Affiliation Country:	Not reported
Affiliation Zip:	Not reported
Affiliation Phone:	6503995959,

BG631 **CAL-WEST ELECTRICS** **SEMS-ARCHIVE** **1003879292**
NE **1341 SAN MATEO AVE** **CAD982358673**
1/4-1/2 **SOUTH SAN FRANCISCO, CA 94080**
0.441 mi.
2327 ft. **Site 5 of 6 in cluster BG**

Relative:
Lower

Actual:
22 ft.

SEMS Archive:

Site ID:	0903140
EPA ID:	CAD982358673
Name:	CAL-WEST ELECTRICS
Address:	1341 SAN MATEO AVE
Address 2:	Not reported
City,State,Zip:	SOUTH SAN FRANCISCO, CA 94080
Cong District:	11
FIPS Code:	06081
FF:	N
NPL:	Not on the NPL
Non NPL Status:	NFRAP-Site does not qualify for the NPL based on existing information

SEMS Archive Detail:

Region:	09
Site ID:	0903140
EPA ID:	CAD982358673
Site Name:	CAL-WEST ELECTRICS
NPL:	N
FF:	N
OU:	00
Action Code:	PA
Action Name:	PA
SEQ:	1
Start Date:	Not reported
Finish Date:	1989-12-19 05:00:00
Qual:	N
Current Action Lead:	St Perf

Region:	09
Site ID:	0903140
EPA ID:	CAD982358673
Site Name:	CAL-WEST ELECTRICS
NPL:	N
FF:	N
OU:	00
Action Code:	DS
Action Name:	DISCVRY
SEQ:	1
Start Date:	1987-12-01 05:00:00
Finish Date:	1987-12-01 05:00:00
Qual:	Not reported
Current Action Lead:	St Perf

CAL-WEST ELECTRICS (Continued) **1003879292**

Region:	09
Site ID:	0903140
EPA ID:	CAD982358673
Site Name:	CAL-WEST ELECTRICS
NPL:	N
FF:	N
OU:	00
Action Code:	VS
Action Name:	ARCH SITE
SEQ:	1
Start Date:	Not reported
Finish Date:	1989-12-19 05:00:00
Qual:	Not reported
Current Action Lead:	EPA Perf In-Hse

BG632 **CAL WEST ELECTRIC, INC** **ENVIROSTOR** **S100184190**
NE **1341 SAN MATEO AVENUE** **N/A**
1/4-1/2 **S SAN FRANCISCO, CA 94080**
0.441 mi.
2327 ft. **Site 6 of 6 in cluster BG**

Relative: ENVIROSTOR:
Lower

Actual:
22 ft.

Name:	CAL WEST ELECTRIC, INC
Address:	1341 SAN MATEO AVENUE
City,State,Zip:	S SAN FRANCISCO, CA 94080
Facility ID:	41360099
Status:	Refer: Other Agency
Status Date:	07/27/1994
Site Code:	Not reported
Site Type:	Historical
Site Type Detailed:	* Historical
Acres:	Not reported
NPL:	NO
Regulatory Agencies:	NONE SPECIFIED
Lead Agency:	NONE SPECIFIED
Program Manager:	Not reported
Supervisor:	Referred - Not Assigned
Division Branch:	Cleanup Berkeley
Assembly:	21
Senate:	13
Special Program:	* CERC2
Restricted Use:	NO
Site Mgmt Req:	NONE SPECIFIED
Funding:	Not reported
Latitude:	37.64368
Longitude:	-122.4110
APN:	015112400
Past Use:	NONE SPECIFIED
Potential COC:	* OIL/WATER SEPARATION SLUDGE * ACID SOLUTION 2>PH WITH METALS * UNSPECIFIED ACID SOLUTION * UNSPECIFIED SLUDGE WASTE * UNSPECIFIED SOLVENT MIXTURES * WASTE OIL & MIXED OIL Chromium VI
Confirmed COC:	NONE SPECIFIED
Potential Description:	NONE SPECIFIED
Alias Name:	015112400
Alias Type:	APN
Alias Name:	41360099
Alias Type:	Envirostor ID Number

CAL WEST ELECTRIC, INC (Continued) **S100184190**

Completed Info:

Completed Area Name:	PROJECT WIDE
Completed Sub Area Name:	Not reported
Completed Document Type:	* Discovery
Completed Date:	06/01/1981
Comments:	FACILITY IDENTIFIED ACTIVE SITE ID'D FROM SANBORN MAPS

Completed Area Name:	PROJECT WIDE
Completed Sub Area Name:	Not reported
Completed Document Type:	Preliminary Assessment Report
Completed Date:	07/31/1989
Comments:	PRELIM ASSESS DONE CURRENTLY CAL WEST ELECTRIC, INC; DOES NOT POSE ANY OBSERVABLE PUBLIC AND ENVIRONMENTAL HEALTH THREAT; SITE INSPECTION LOW PRIORITY RECOMMENDED DUE TO INDICATION BY OWNER THAT MINOR SPILLS OF ETHYLENE GLYCOL, LUBRICATING OILS, AND SOLVENTS OCCURRED

Completed Area Name:	PROJECT WIDE
Completed Sub Area Name:	Not reported
Completed Document Type:	Site Screening
Completed Date:	05/18/1987
Comments:	SITE SCREENING DONE RENTS GENERATORS AND DIESEL ENGINES.

Future Area Name:	Not reported
Future Sub Area Name:	Not reported
Future Document Type:	Not reported
Future Due Date:	Not reported
Schedule Area Name:	Not reported
Schedule Sub Area Name:	Not reported
Schedule Document Type:	Not reported
Schedule Due Date:	Not reported
Schedule Revised Date:	Not reported

BK633 **ZELLERBACH PAPER CO** **UST FINDER RELEASE** **1029133803**
North **245 SOUTH SPRUCE AVENUE** **N/A**
1/4-1/2 **SOUTH SAN FRANCISCO, CA 94080**
0.447 mi.
2359 ft. **Site 1 of 10 in cluster BK**

Relative: **Lower**
Actual: **24 ft.**

UST FINDER RELEASE:

Object ID:	37883
Facility ID:	Not reported
Lust ID:	CAT0608100631
Name:	ZELLERBACH PAPER CO
Address:	245 SOUTH SPRUCE AVENUE
City,State,Zip:	SOUTH SAN FRANCISCO, CA 94080
Address Match Type:	PointAddress
Reported Date:	Not reported
Status:	No Further Action
Substance:	Not reported
Population within 1500ft:	1142
Domestic Wells within 1500ft:	0
Land Use:	Developed, High Intensity
Within SPA:	No
SPA PWS Facility ID:	Not reported
SPA Water Type:	Not reported
SPA Facility Type:	Not reported

ZELLERBACH PAPER CO (Continued) **1029133803**

SPA HUC12:	Not reported
Within WHPA:	Yes
WHPA PWS Facility ID:	CA4110009_10185
WHPA Water Type:	GW - Ground water
WHPA Facility Type:	WL - Well
WHPA HUC12:	180500040903
Within 100yr Floodplain:	No
Tribe:	Not reported
EPA Region:	9
NFA Letter 1:	Not reported
NFA Letter 2:	Not reported
NFA Letter 3:	Not reported
NFA Letter 4:	Not reported
Closed With Residual Contaminate:	Not reported
Coordinate Source:	Geocode
X Coord:	-122.4211
Y Coord:	37.6464700000001
Latitude:	37.64647
Longitude:	-122.421099999999

BK634 **ZELLERBACH-A MEAD CO** **LUST** **S113095405**
North **245 S SPRUCE** **HWTS** **N/A**
1/4-1/2 **SOUTH SAN FRANCISCO, CA 94080** **HAZNET**
0.447 mi.
2359 ft. **Site 2 of 10 in cluster BK**

Relative:
Lower

Actual:
24 ft.

SAN MATEO CO. LUST:

Name:	ZELLERBACH PAPER CO
Address:	245 S SPRUCE AVE
City,State,Zip:	SOUTH SAN FRANCISCO, CA
Region:	SAN MATEO
Facility ID:	550026
Facility Status:	9- Case Closed
Global ID:	T0608100631
APN Number:	014220060
Case Type:	SOUTH SAN FRANCISCO, CA
EDR Link ID:	SOUTH SAN FRANCISCO, CA

HWTS:

Name:	ZELLERBACH-A MEAD CO
Address:	245 S SPRUCE
Address 2:	Not reported
City,State,Zip:	SOUTH SAN FRANCISCO, CA 94080
EPA ID:	CAL000180141
Inactive Date:	06/30/1999
Create Date:	11/26/1997
Last Act Date:	Not reported
Mailing Name:	Not reported
Mailing Address:	245 S SPRUCE
Mailing Address 2:	Not reported
Mailing City,State,Zip:	SOUTH SAN FRANCISCO, CA 940800000
Owner Name:	ZELLERBACH-A MEAD CO
Owner Address:	245 S SPRUCE
Owner Address 2:	Not reported
Owner City,State,Zip:	SOUTH SAN FRANCISCO, CA 940800000
Owner Phone:	Not reported
Owner Fax:	Not reported

ZELLERBACH-A MEAD CO (Continued) **S113095405**

Contact Name:	LEROY WARE
Contact Address:	INACT 99VQ FINAL NOTICE - BATCH
Contact Address 2:	Not reported
City,State,Zip:	SOUTH SAN FRANCISCO, CA 940800000
Contact Phone:	Not reported
Contact Fax:	Not reported
Facility Status:	Inactive
Facility Type:	PERMANENT
Category:	STATE
Latitude:	37.647154
Longitude:	-122.420209

HAZNET:

Name:	ZELLERBACH-A MEAD CO
Address:	245 S SPRUCE
Address 2:	Not reported
City,State,Zip:	SOUTH SAN FRANCISCO, CA 940800000
Contact:	LEROY WARE
Telephone:	6505895577
Mailing Name:	Not reported
Mailing Address:	245 S SPRUCE
Year:	1994
Gepaid:	CAL000180141
TSD EPA ID:	NVT330010000
CA Waste Code:	352 - Other organic solids
Disposal Method:	-
Tons:	12.35
Year:	1994
Gepaid:	CAL000180141
TSD EPA ID:	CAT000735310
CA Waste Code:	181 - Other inorganic solid waste
Disposal Method:	D80 - Disposal, Land Fill
Tons:	5.25

Additional Information:

Year:	1994
Gen EPA ID:	CAL000180141
Shipment Date:	19940902
Creation Date:	3/26/1996 0:00:00
Receipt Date:	19940907
Manifest ID:	95012900
Trans EPA ID:	CAD982403198
Trans Name:	Not reported
Trans 2 EPA ID:	Not reported
Trans 2 Name:	Not reported
TSDF EPA ID:	NVT330010000
Trans Name:	Not reported
TSDF Alt EPA ID:	Not reported
TSDF Alt Name:	Not reported
Waste Code Description:	352 - Other organic solids
RCRA Code:	Not reported
Meth Code:	- Not reported

ZELLERBACH-A MEAD CO (Continued) **S113095405**

Quantity Tons:	4.75
Waste Quantity:	9500
Quantity Unit:	P
Additional Code 1:	Not reported
Additional Code 2:	Not reported
Additional Code 3:	Not reported
Additional Code 4:	Not reported
Additional Code 5:	Not reported
Shipment Date:	19940617
Creation Date:	3/26/1996 0:00:00
Receipt Date:	19940620
Manifest ID:	93618605
Trans EPA ID:	CAD982403198
Trans Name:	Not reported
Trans 2 EPA ID:	Not reported
Trans 2 Name:	Not reported
TSDF EPA ID:	NVT330010000
Trans Name:	Not reported
TSDF Alt EPA ID:	Not reported
TSDF Alt Name:	Not reported
Waste Code Description:	352 - Other organic solids
RCRA Code:	Not reported
Meth Code:	- Not reported
Quantity Tons:	7.6
Waste Quantity:	15200
Quantity Unit:	P
Additional Code 1:	Not reported
Additional Code 2:	Not reported
Additional Code 3:	Not reported
Additional Code 4:	Not reported
Additional Code 5:	Not reported
Shipment Date:	19940329
Creation Date:	10/5/1995 0:00:00
Receipt Date:	19940404
Manifest ID:	89738008
Trans EPA ID:	CAD980735310
Trans Name:	Not reported
Trans 2 EPA ID:	Not reported
Trans 2 Name:	Not reported
TSDF EPA ID:	CAT000735310
Trans Name:	Not reported
TSDF Alt EPA ID:	Not reported
TSDF Alt Name:	Not reported
Waste Code Description:	181 - Other inorganic solid waste Organics
RCRA Code:	Not reported
Meth Code:	D80 - Disposal, Land Fill
Quantity Tons:	5.25
Waste Quantity:	10500
Quantity Unit:	P
Additional Code 1:	Not reported
Additional Code 2:	Not reported
Additional Code 3:	Not reported
Additional Code 4:	Not reported
Additional Code 5:	Not reported

BK635 **ZELLERBACH PAPER CO** **LUST** **S103645681**
North **245 SOUTH SPRUCE AVENUE** **Cortese** **N/A**
1/4-1/2 **SOUTH SAN FRANCISCO, CA 94080** **CERS**
0.447 mi.
2359 ft. **Site 3 of 10 in cluster BK**

Relative:
Lower

Actual:
24 ft.

LUST:

Name:	ZELLERBACH PAPER CO
Address:	245 SOUTH SPRUCE AVENUE
City,State,Zip:	SOUTH SAN FRANCISCO, CA 94080
Lead Agency:	SAN MATEO COUNTY LOP
Case Type:	LUST Cleanup Site

Geo Track:

Global Id:	T0608100631
Latitude:	37.6456020671836
Longitude:	-122.418336868286
Status:	Completed - Case Closed
Status Date:	10/16/2001
Case Worker:	JM
RB Case Number:	41-0664
Local Agency:	SAN MATEO COUNTY LOP
File Location:	Local Agency Warehouse
Local Case Number:	550026
Potential Media Affect:	Other Groundwater (uses other than drinking water)
Potential Contaminants of Concern:	Gasoline
EPA Region:	9
Coordinate Source:	Google Map Move
Cuf Case:	NO
Quantity Released Gallons:	0
Begin Date:	09/18/1986
Leak Reported Date:	09/18/1986
How Discovered:	Other Means
How Discovered Description:	Not reported
Discharge Source:	Not reported
Discharge Cause:	Not reported
Stop Method:	Other Means
Stop Description:	Not reported
No Further Action Date:	10/16/2001
CA Water Watershed Name:	South Bay - San Mateo Bayside (204.40)
Dwr Groundwater Subbasin Name:	Westside (2-035)
Disadvantaged Community:	Not reported
CA Enviroscreen 3 Score:	71-75%
CA Enviroscreen 4 Score:	80-85%
Military DOD Site:	No
Facility Project Subtype:	Not reported
RWQCB Region:	SAN FRANCISCO BAY RWQCB (REGION 2)
Site History:	Not reported

LUST:

Global Id:	T0608100631
Contact Type:	Local Agency Caseworker - Primary Caseworker
Contact Name:	JACOB MADDEN
Organization Name:	SAN MATEO COUNTY LOP
Address:	2000 ALAMEDA DE LAS PULGAS, Suite 100
City:	SAN MATEO
Email:	jmadden@smcgov.org
Phone Number:	6503995959

Global Id:	T0608100631

ZELLERBACH PAPER CO (Continued) **S103645681**

Contact Type: Regional Board Caseworker
Contact Name: Regional Water Board
Organization Name: SAN FRANCISCO BAY RWQCB (REGION 2)
Address: 1515 CLAY ST SUITE 1400
City: OAKLAND
Email: Not reported
Phone Number: Not reported

Global Id: T0608100631
Contact Type: Regional Board Caseworker
Contact Name: UUU
Organization Name: SAN FRANCISCO BAY RWQCB (REGION 2)
Address: 1515 CLAY ST SUITE 1400
City: OAKLAND
Email: Not reported
Phone Number: Not reported

LUST:
Global Id: T0608100631
Action Type: ENFORCEMENT
Date: 11/01/2006
Action: Technical Correspondence / Assistance / Other

Global Id: T0608100631
Action Type: Other
Date: 12/16/1989
Action: Leak Discovery

Global Id: T0608100631
Action Type: Other
Date: 09/18/1986
Action: Leak Reported

Global Id: T0608100631
Action Type: RESPONSE
Date: 11/01/2006
Action: Other Report / Document

Global Id: T0608100631
Action Type: ENFORCEMENT
Date: 08/17/1989
Action: Notice of Responsibility - #1

Global Id: T0608100631
Action Type: REMEDIATION
Date: 06/12/1991
Action: Excavation

LUST:
Global Id: T0608100631
Status: Open - Case Begin Date
Status Date: 09/18/1986

Global Id: T0608100631
Status: Completed - Case Closed
Status Date: 10/16/2001

ZELLERBACH PAPER CO (Continued) **S103645681**

CORTESE:

Name:	ZELLERBACH PAPER CO
Address:	245 SOUTH SPRUCE AVENUE
City,State,Zip:	SOUTH SAN FRANCISCO, CA 94080
Region:	CORTESE
Envirostor Id:	Not reported
Global ID:	T0608100631
Site/Facility Type:	LUST CLEANUP SITE
Cleanup Status:	COMPLETED - CASE CLOSED
Status Date:	Not reported
Site Code:	Not reported
Latitude:	Not reported
Longitude:	Not reported
Owner:	Not reported
Enf Type:	Not reported
Swat R:	Not reported
Flag:	active
Order No:	Not reported
Waste Discharge System No:	Not reported
Effective Date:	Not reported
Region 2:	Not reported
WID Id:	Not reported
Solid Waste Id No:	Not reported
Waste Management Uit Name:	Not reported
File Name:	Active Open

CERS:

Name:	ZELLERBACH PAPER CO
Address:	245 SOUTH SPRUCE AVENUE
City,State,Zip:	SOUTH SAN FRANCISCO, CA 94080
Site ID:	895849
CERS ID:	T0608100631
CERS Description:	Leaking Underground Storage Tank Cleanup Site

Affiliation:

Affiliation Type Desc:	Local Agency Caseworker
Entity Name:	JACOB MADDEN - SAN MATEO COUNTY LOP
Entity Title:	Not reported
Affiliation Address:	2000 ALAMEDA DE LAS PULGAS, Suite 100
Affiliation City:	SAN MATEO
Affiliation State:	CA
Affiliation Country:	Not reported
Affiliation Zip:	Not reported
Affiliation Phone:	6503995959,
Affiliation Type Desc:	Regional Board Caseworker
Entity Name:	Regional Water Board - SAN FRANCISCO BAY RWQCB (REGION 2)
Entity Title:	Not reported
Affiliation Address:	1515 CLAY ST SUITE 1400
Affiliation City:	OAKLAND
Affiliation State:	CA
Affiliation Country:	Not reported
Affiliation Zip:	Not reported
Affiliation Phone:	,
Affiliation Type Desc:	Regional Board Caseworker
Entity Name:	UUU - SAN FRANCISCO BAY RWQCB (REGION 2)

ZELLERBACH PAPER CO (Continued) **S103645681**

Entity Title:	Not reported
Affiliation Address:	1515 CLAY ST SUITE 1400
Affiliation City:	OAKLAND
Affiliation State:	CA
Affiliation Country:	Not reported
Affiliation Zip:	Not reported
Affiliation Phone:	,

BL636 **FOUR STAR AUTOMOTIVE** **RCRA-SQG 1000351865**
NNE **113 S LINDEN AVE** **LUST CAD982009763**
1/4-1/2 **SOUTH SAN FRANCISCO, CA 94080** **HIST UST**
0.456 mi. **CA FID UST**
2406 ft. **Site 1 of 6 in cluster BL** **FINDS**
ECHO
Relative: Lower **San Mateo Co. BI**
Cortese
Actual: 21 ft. **HIST CORTESE**
CERS

RCRA Listings:

Date Form Received by Agency:	19960901
Handler Name:	Four Star Automotive
Handler Address:	S Linden Ave
Handler City,State,Zip:	SOUTH SAN FRANCISCO, CA 94080
EPA ID:	CAD982009763
Contact Name:	Not reported
Contact Address:	Not reported
Contact City,State,Zip:	Not reported
Contact Telephone:	Not reported
Contact Fax:	Not reported
Contact Email:	Not reported
Contact Title:	Not reported
EPA Region:	09
Land Type:	Not reported
Federal Waste Generator Description:	Small Quantity Generator
Non-Notifier:	Not reported
Biennial Report Cycle:	Not reported
Accessibility:	Not reported
Active Site Indicator:	Handler Activities
State District Owner:	Ca
State District:	2
Mailing Address:	S LINDEN AVE
Mailing City,State,Zip:	SOUTH SAN FRANCISCO, CA 94080
Owner Name:	Ferrario Bruce
Owner Type:	Private
Operator Name:	Not Required
Operator Type:	Private
Short-Term Generator Activity:	No
Importer Activity:	No
Mixed Waste Generator:	No
Transporter Activity:	No
Transfer Facility Activity:	No
Recycler Activity with Storage:	No
Small Quantity On-Site Burner Exemption:	No
Smelting Melting and Refining Furnace Exemption:	No
Underground Injection Control:	No
Off-Site Waste Receipt:	No

FOUR STAR AUTOMOTIVE (Continued) **1000351865**

Universal Waste Indicator:	No
Universal Waste Destination Facility:	No
Federal Universal Waste:	No
Active Site State-Reg Handler:	---
Federal Facility Indicator:	Not reported
Hazardous Secondary Material Indicator:	N
Sub-Part K Indicator:	Not reported
2018 GPRA Permit Baseline:	Not on the Baseline
2018 GPRA Renewals Baseline:	Not on the Baseline
202 GPRA Corrective Action Baseline:	No
Subject to Corrective Action Universe:	No
Non-TSDFs Where RCRA CA has Been Imposed Universe:	No
Corrective Action Priority Ranking:	No NCAPS ranking
Environmental Control Indicator:	No
Institutional Control Indicator:	No
Human Exposure Controls Indicator:	N/A
Groundwater Controls Indicator:	N/A
Significant Non-Complier Universe:	No
Unaddressed Significant Non-Complier Universe:	No
Addressed Significant Non-Complier Universe:	No
Significant Non-Complier With a Compliance Schedule Universe:	No
Financial Assurance Required:	Not reported
Handler Date of Last Change:	20000915
Recognized Trader-Importer:	No
Recognized Trader-Exporter:	No
Importer of Spent Lead Acid Batteries:	No
Exporter of Spent Lead Acid Batteries:	No
Recycler Activity Without Storage:	No
Manifest Broker:	No
Sub-Part P Indicator:	No

Handler - Owner Operator:

Owner/Operator Indicator:	Operator
Owner/Operator Name: NOT REQUIRED	
Legal Status:	Private
Date Became Current:	Not reported
Date Ended Current:	Not reported
Owner/Operator Address:	NOT REQUIRED
Owner/Operator City,State,Zip:	NOT REQUIRED, ME 99999
Owner/Operator Telephone:	415-555-1212
Owner/Operator Telephone Ext:	Not reported
Owner/Operator Fax:	Not reported
Owner/Operator Email:	Not reported

Owner/Operator Indicator:	Owner
Owner/Operator Name: FERRARIO BRUCE	
Legal Status:	Private
Date Became Current:	Not reported
Date Ended Current:	Not reported
Owner/Operator Address:	NOT REQUIRED
Owner/Operator City,State,Zip:	NOT REQUIRED, ME 99999
Owner/Operator Telephone:	415-555-1212
Owner/Operator Telephone Ext:	Not reported
Owner/Operator Fax:	Not reported
Owner/Operator Email:	Not reported

FOUR STAR AUTOMOTIVE (Continued) **1000351865**

Historic Generators:
Receive Date: 19960901
Handler Name: FOUR STAR AUTOMOTIVE
Federal Waste Generator Description: Small Quantity Generator
State District Owner: Ca
Large Quantity Handler of Universal Waste: No
Recognized Trader Importer: No
Recognized Trader Exporter: No
Spent Lead Acid Battery Importer: No
Spent Lead Acid Battery Exporter: No
Current Record: Yes
Non Storage Recycler Activity: Not reported
Electronic Manifest Broker: Not reported

List of NAICS Codes and Descriptions:
NAICS Codes: No NAICS Codes Found

Facility Has Received Notices of Violations:
Violations: No Violations Found

Evaluation Action Summary:
Evaluations: No Evaluations Found

SAN MATEO CO. LUST:
Name: FOUR STAR AUTOMOTIVE, INC.
Address: 113 S LINDEN AVE
City,State,Zip: SOUTH SAN FRANCISCO, CA
Region: SAN MATEO
Facility ID: 550049
Facility Status: 9- Case Closed
Global ID: T0608100226
APN Number: 014212010
Case Type: SOUTH SAN FRANCISCO, CA
EDR Link ID: SOUTH SAN FRANCISCO, CA

LUST:
Name: FOUR STAR AUTOMOTIVE, INC.
Address: 113 SOUTH LINDEN AVENUE
City,State,Zip: SOUTH SAN FRANCISCO, CA 94080
Lead Agency: SAN MATEO COUNTY LOP
Case Type: LUST Cleanup Site

Geo Track:
Global Id: T0608100226
Latitude: 37.653099
Longitude: -122.411036
Status: Completed - Case Closed
Status Date: 06/28/1996
Case Worker: JM
RB Case Number: 41-0237
Local Agency: SAN MATEO COUNTY LOP
File Location: Local Agency
Local Case Number: 550049

FOUR STAR AUTOMOTIVE (Continued) **1000351865**

Potential Media Affect:	Other Groundwater (uses other than drinking water)
Potential Contaminants of Concern:	Waste Oil / Motor / Hydraulic / Lubricating
EPA Region:	9
Coordinate Source:	* Historical Geocode - Exact Address Match
Cuf Case:	NO
Quantity Released Gallons:	0
Begin Date:	12/04/1988
Leak Reported Date:	12/04/1988
How Discovered:	Other Means
How Discovered Description:	Not reported
Discharge Source:	Not reported
Discharge Cause:	Not reported
Stop Method:	Other Means
Stop Description:	Not reported
No Further Action Date:	06/28/1996
CA Water Watershed Name:	South Bay - San Mateo Bayside (204.40)
Dwr Groundwater Subbasin Name:	Westside (2-035)
Disadvantaged Community:	Not reported
CA Enviroscreen 3 Score:	61-65%
CA Enviroscreen 4 Score:	70-75%
Military DOD Site:	No
Facility Project Subtype:	Not reported
RWQCB Region:	SAN FRANCISCO BAY RWQCB (REGION 2)
Site History:	Not reported

LUST:

Global Id:	T0608100226
Contact Type:	Local Agency Caseworker - Primary Caseworker
Contact Name:	JACOB MADDEN
Organization Name:	SAN MATEO COUNTY LOP
Address:	2000 ALAMEDA DE LAS PULGAS, Suite 100
City:	SAN MATEO
Email:	jmadden@smcgov.org
Phone Number:	6503995959

Global Id:	T0608100226
Contact Type:	Regional Board Caseworker
Contact Name:	Regional Water Board
Organization Name:	SAN FRANCISCO BAY RWQCB (REGION 2)
Address:	1515 CLAY ST SUITE 1400
City:	OAKLAND
Email:	Not reported
Phone Number:	Not reported

Global Id:	T0608100226
Contact Type:	Regional Board Caseworker
Contact Name:	UUU
Organization Name:	SAN FRANCISCO BAY RWQCB (REGION 2)
Address:	1515 CLAY ST SUITE 1400
City:	OAKLAND
Email:	Not reported
Phone Number:	Not reported

LUST:

Global Id:	T0608100226
Action Type:	ENFORCEMENT
Date:	11/01/2006

FOUR STAR AUTOMOTIVE (Continued) **1000351865**

Action: Technical Correspondence / Assistance / Other

Global Id: T0608100226
Action Type: Other
Date: 07/10/1989
Action: Leak Discovery

Global Id: T0608100226
Action Type: Other
Date: 12/04/1988
Action: Leak Reported

Global Id: T0608100226
Action Type: RESPONSE
Date: 11/01/2006
Action: Other Report / Document

Global Id: T0608100226
Action Type: ENFORCEMENT
Date: 08/18/1989
Action: Notice of Responsibility - #1

LUST:
Global Id: T0608100226
Status: Open - Case Begin Date
Status Date: 12/04/1988

Global Id: T0608100226
Status: Completed - Case Closed
Status Date: 06/28/1996

LUST REG 2:
Region: 2
Facility Id: Not reported
Facility Status: Case Closed
Case Number: 550049
How Discovered: OM
Leak Cause: Unknown
Leak Source: Unknown
Date Leak Confirmed: Not reported
Oversight Program: LUST
Prelim. Site Assesment Wokplan Submitted: Not reported
Preliminary Site Assesment Began: Not reported
Pollution Characterization Began: Not reported
Pollution Remediation Plan Submitted: Not reported
Date Remediation Action Underway: Not reported
Date Post Remedial Action Monitoring Began: Not reported

HIST UST:
Name: FOUR STAR AUTOMOTIVE INC
Address: 113 SOUTH LINDEN AVE
City,State,Zip: SOUTH SAN FRANCISCO, CA 94080
File Number: 0002be8c

FOUR STAR AUTOMOTIVE (Continued) **1000351865**

URL:
Region: STATE
Facility ID: 00000043078
Facility Type: Other
Other Type: AUTO REPAIR
Contact Name: DON CORDO
Telephone: 4159523111
Owner Name: FOUR STAR AUTOMOTIVE A PARTNER
Owner Address: 113 SOUTH LINDEN AVE
Owner City,St,Zip: SOUTH SAN FRANCISCO, CA 94080
Total Tanks: 0002

Tank Num: 001
Container Num: 1
Year Installed: 1977
Tank Capacity: 00000550
Tank Used for: WASTE
Type of Fuel: WASTE OIL
Container Construction Thickness: 10
Leak Detection: None

Tank Num: 002
Container Num: 1
Year Installed: 1977
Tank Capacity: 00001000
Tank Used for: PRODUCT
Type of Fuel: UNLEADED
Container Construction Thickness: 10
Leak Detection: None

Click here for Geo Tracker PDF:

CA FID UST:
Facility ID: 41000248
Regulated By: UTNKA
Regulated ID: Not reported
Cortese Code: Not reported
SIC Code: Not reported
Facility Phone: 4150000000
Mail To: Not reported
Mailing Address: 113 S LINDEN AVE
Mailing Address 2: Not reported
Mailing City,St,Zip: SO. SAN FRANCISCO 94080
Contact: Not reported
Contact Phone: Not reported
DUNs Number: Not reported
NPDES Number: Not reported
EPA ID: Not reported
Comments: Not reported
Status: Active

FINDS:
Registry ID: 110002775257

FOUR STAR AUTOMOTIVE (Continued) **1000351865**

Click Here for FRS Facility Detail Report:

Environmental Interest/Information System:
The Resource Conservation and Recovery Act Information System (RCRAInfo) is EPA's comprehensive information system in support of the Resource Conservation and Recovery Act (RCRA) of 1976 and the Hazardous and Solid Waste Amendments (HSWA) of 1984. It tracks many types of information about generators, transporters, treaters, storers, and disposers of hazardous waste.
The California Environmental Protection Agency (CalEPA) has recently implemented a new data warehouse system (nSite). This data warehouse combines and merges facility and site information from five different systems managed within CalEPA. The five systems are: California Environmental Reporting System (CERS),EnviroStor, GeoTracker, California Integrated Water Quality System (CIWQS), andToxic Release Inventory (TRI).

Click this hyperlink while viewing on your computer to access additional FINDS: detail in the EDR Site Report.

ECHO:
Envid: 1000351865
Registry ID: 110002775257

DFR URL:
Name: FOUR STAR AUTOMOTIVE
Address: 113 S LINDEN AVE
City,State,Zip: SOUTH SAN FRANCISCO, CA 94080

San Mateo Co. BI:
Name: FOUR STAR AUTOMOTIVE INC
Address: 113 LINDEN
City,State,Zip: SOUTH SAN FRANCISCO, CA 94080
Region: SAN MATEO
Facility ID: FA0017744
Prog Element Code: UNDERGROUND TANK - GENERAL
Record Id: PR0022625
Description: UNDERGROUND TANK - GENERAL
Facility Status: Inactive, non-billable
Program Category: UNDERGROUND TANK PROGRAM

Name: FOUR STAR AUTOMOTIVE INC
Address: 113 LINDEN
City,State,Zip: SOUTH SAN FRANCISCO, CA 94080
Region: SAN MATEO
Facility ID: FA0017812
Prog Element Code: GENERATES and RECYCLES WASTE OIL/SOLVENT
Record Id: PR0011540
Description: GENERATES & RECYCLES WASTE OIL/SOLVENT
Facility Status: Inactive, non-billable
Program Category: HAZARDOUS WASTE PROGRAM

Name: FOUR STAR AUTOMOTIVE INC
Address: 113 LINDEN
City,State,Zip: SOUTH SAN FRANCISCO, CA 94080
Region: SAN MATEO
Facility ID: FA0017812

FOUR STAR AUTOMOTIVE (Continued) **1000351865**

Prog Element Code: STORES HAZ MAT <1,199GAL,9,999LB,4,799FT3
Record Id: PR0004278
Description: STORES HAZ MAT <1,199GAL,9,999LB,4,799CF
Facility Status: Inactive, non-billable
Program Category: BUSINESS PLAN PROGRAM

CORTESE:
Name: FOUR STAR AUTOMOTIVE, INC.
Address: 113 SOUTH LINDEN AVENUE
City,State,Zip: SOUTH SAN FRANCISCO, CA 94080
Region: CORTESE
Envirostor Id: Not reported
Global ID: T0608100226
Site/Facility Type: LUST CLEANUP SITE
Cleanup Status: COMPLETED - CASE CLOSED
Status Date: Not reported
Site Code: Not reported
Latitude: Not reported
Longitude: Not reported
Owner: Not reported
Enf Type: Not reported
Swat R: Not reported
Flag: active
Order No: Not reported
Waste Discharge System No: Not reported
Effective Date: Not reported
Region 2: Not reported
WID Id: Not reported
Solid Waste Id No: Not reported
Waste Management Uit Name: Not reported
File Name: Active Open

HIST CORTESE:
edr_fname: FOUR STAR AUTOMOTIVE INC
edr_fadd1: 113 LINDEN
City,State,Zip: SOUTH SAN FRANCISCO, CA 94080
Region: CORTESE
Facility County Code: 41
Reg By: LTNKA
Reg Id: 41-0237

CERS:
Name: FOUR STAR AUTOMOTIVE, INC.
Address: 113 SOUTH LINDEN AVENUE
City,State,Zip: SOUTH SAN FRANCISCO, CA 94080
Site ID: 904155
CERS ID: T0608100226
CERS Description: Leaking Underground Storage Tank Cleanup Site

Affiliation:
Affiliation Type Desc: Regional Board Caseworker
Entity Name: UUU - SAN FRANCISCO BAY RWQCB (REGION 2)
Entity Title: Not reported
Affiliation Address: 1515 CLAY ST SUITE 1400
Affiliation City: OAKLAND
Affiliation State: CA

FOUR STAR AUTOMOTIVE (Continued) **1000351865**

Affiliation Country:	Not reported
Affiliation Zip:	Not reported
Affiliation Phone:	,
Affiliation Type Desc:	Regional Board Caseworker
Entity Name:	Regional Water Board - SAN FRANCISCO BAY RWQCB (REGION 2)
Entity Title:	Not reported
Affiliation Address:	1515 CLAY ST SUITE 1400
Affiliation City:	OAKLAND
Affiliation State:	CA
Affiliation Country:	Not reported
Affiliation Zip:	Not reported
Affiliation Phone:	,
Affiliation Type Desc:	Local Agency Caseworker
Entity Name:	JACOB MADDEN - SAN MATEO COUNTY LOP
Entity Title:	Not reported
Affiliation Address:	2000 ALAMEDA DE LAS PULGAS, Suite 100
Affiliation City:	SAN MATEO
Affiliation State:	CA
Affiliation Country:	Not reported
Affiliation Zip:	Not reported
Affiliation Phone:	6503995959,

BL637 **FOUR STAR AUTOMOTIVE, INC.** **UST FINDER RELEASE** **1028966718**
NNE **113 SOUTH LINDEN AVENUE** **N/A**
1/4-1/2 **SOUTH SAN FRANCISCO, CA 94080**
0.456 mi.
2406 ft. **Site 2 of 6 in cluster BL**

Relative: **Lower**
Actual: **21 ft.**

UST FINDER RELEASE:

Object ID:	38318
Facility ID:	Not reported
Lust ID:	CAT0608100226
Name:	FOUR STAR AUTOMOTIVE, INC.
Address:	113 SOUTH LINDEN AVENUE
City,State,Zip:	SOUTH SAN FRANCISCO, CA 94080
Address Match Type:	PointAddress
Reported Date:	Not reported
Status:	No Further Action
Substance:	Not reported
Population within 1500ft:	0
Domestic Wells within 1500ft:	0
Land Use:	Developed, High Intensity
Within SPA:	No
SPA PWS Facility ID:	Not reported
SPA Water Type:	Not reported
SPA Facility Type:	Not reported
SPA HUC12:	Not reported
Within WHPA:	Yes
WHPA PWS Facility ID:	CA4110009_10185
WHPA Water Type:	GW - Ground water
WHPA Facility Type:	WL - Well
WHPA HUC12:	180500040903
Within 100yr Floodplain:	No
Tribe:	Not reported
EPA Region:	9

FOUR STAR AUTOMOTIVE, INC. (Continued) **1028966718**

NFA Letter 1:	Not reported
NFA Letter 2:	Not reported
NFA Letter 3:	Not reported
NFA Letter 4:	Not reported
Closed With Residual Contaminate:	Not reported
Coordinate Source:	Geocode
X Coord:	-122.4133
Y Coord:	37.6460000000001
Latitude:	37.646
Longitude:	-122.4133

BL638 **U-SAVE PLUMBING HARDWARE** **UST FINDER RELEASE** **1029122381**
NNE **108 SOUTH LINDEN AVENUE** **N/A**
1/4-1/2 **SOUTH SAN FRANCISCO, CA 94080**
0.458 mi.
2418 ft. **Site 3 of 6 in cluster BL**

Relative: **Lower**
Actual: **21 ft.**

UST FINDER RELEASE:

Object ID:	38317
Facility ID:	Not reported
Lust ID:	CAT0608194029
Name:	U-SAVE PLUMBING HARDWARE
Address:	108 SOUTH LINDEN AVENUE
City,State,Zip:	SOUTH SAN FRANCISCO, CA 94080
Address Match Type:	PointAddress
Reported Date:	Not reported
Status:	No Further Action
Substance:	Not reported
Population within 1500ft:	0
Domestic Wells within 1500ft:	0
Land Use:	Developed, High Intensity
Within SPA:	No
SPA PWS Facility ID:	Not reported
SPA Water Type:	Not reported
SPA Facility Type:	Not reported
SPA HUC12:	Not reported
Within WHPA:	Yes
WHPA PWS Facility ID:	CA4110009_10185
WHPA Water Type:	GW - Ground water
WHPA Facility Type:	WL - Well
WHPA HUC12:	180500040903
Within 100yr Floodplain:	No
Tribe:	Not reported
EPA Region:	9
NFA Letter 1:	Not reported
NFA Letter 2:	Not reported
NFA Letter 3:	Not reported
NFA Letter 4:	Not reported
Closed With Residual Contaminate:	Not reported
Coordinate Source:	Geocode
X Coord:	-122.41333
Y Coord:	37.64615
Latitude:	37.6461499999999
Longitude:	-122.41333

BL639 **FRIENDSHIP PRINTING INC** **LUST** **S113124827**
NNE **108 S LINDEN AVE** **HWTS** **N/A**
1/4-1/2 **SOUTH SAN FRANCISCO, CA 94080** **HAZNET**
0.458 mi.
2418 ft. **Site 4 of 6 in cluster BL**

Relative:
Lower

Actual:
21 ft.

SAN MATEO CO. LUST:

Name:	U-SAVE PLUMBING HARDWARE
Address:	108 S LINDEN AVE
City,State,Zip:	SOUTH SAN FRANCISCO, CA
Region:	SAN MATEO
Facility ID:	550168
Facility Status:	9- Case Closed
Global ID:	T0608194029
APN Number:	014211030
Case Type:	SOUTH SAN FRANCISCO, CA
EDR Link ID:	SOUTH SAN FRANCISCO, CA

HWTS:

Name:	FRIENDSHIP PRINTING INC
Address:	108 S LINDEN AVE
Address 2:	Not reported
City,State,Zip:	SOUTH SAN FRANCISCO, CA 94080
EPA ID:	CAL000266204
Inactive Date:	04/14/2005
Create Date:	02/10/2003
Last Act Date:	Not reported
Mailing Name:	Not reported
Mailing Address:	108 S LINDEN AVE
Mailing Address 2:	Not reported
Mailing City,State,Zip:	SOUTH SAN FRANCISCO, CA 940806409
Owner Name:	FRIENDSHIP PRINTING INC
Owner Address:	108 S LINDEN AVE
Owner Address 2:	Not reported
Owner City,State,Zip:	SOUTH SAN FRANCISCO, CA 940800000
Owner Phone:	Not reported
Owner Fax:	Not reported
Contact Name:	MARIA TAN/BOOKKEEPER
Contact Address:	108 S LINDEN AVE
Contact Address 2:	Not reported
City,State,Zip:	SOUTH SAN FRANCISCO, CA 940806409
Contact Phone:	Not reported
Contact Fax:	Not reported
Facility Status:	Inactive
Facility Type:	PERMANENT
Category:	STATE
Latitude:	37.646148
Longitude:	-122.41326

NAICS:

EPA ID:	CAL000266204
Create Date:	2003-02-10 15:51:27.623
NAICS Code:	323111
NAICS Description:	Commercial Gravure Printing
Issued EPA ID Date:	2003-02-10 15:51:27.56000
Inactive Date:	2005-04-14 00:00:00
Facility Name:	FRIENDSHIP PRINTING INC
Facility Address:	108 S LINDEN AVE
Facility Address 2:	Not reported

FRIENDSHIP PRINTING INC (Continued) **S113124827**

Facility City:	SOUTH SAN FRANCISCO
Facility County:	Not reported
Facility State:	CA
Facility Zip:	940806409
EPA ID:	CAL000266204
Create Date:	2003-02-10 15:51:27.623
NAICS Code:	323111
NAICS Description:	Commercial Printing (except Screen and Books)
Issued EPA ID Date:	2003-02-10 15:51:27.56000
Inactive Date:	2005-04-14 00:00:00
Facility Name:	FRIENDSHIP PRINTING INC
Facility Address:	108 S LINDEN AVE
Facility Address 2:	Not reported
Facility City:	SOUTH SAN FRANCISCO
Facility County:	Not reported
Facility State:	CA
Facility Zip:	940806409

HAZNET:

Name:	FRIENDSHIP PRINTING INC
Address:	108 S LINDEN AVE
Address 2:	Not reported
City,State,Zip:	SOUTH SAN FRANCISCO, CA 940806409
Contact:	MARIA TAN/BOOKKEEPER
Telephone:	6508731188
Mailing Name:	Not reported
Mailing Address:	108 S LINDEN AVE
Year:	2005
Gepaid:	CAL000266204
TSD EPA ID:	CAT080033681
CA Waste Code:	221 - Waste oil and mixed oil
Disposal Method:	R01 - Recycler
Tons:	0.19

Additional Information:

Year:	2005
Gen EPA ID:	CAL000266204
Shipment Date:	20050919
Creation Date:	5/24/2006 18:31:13
Receipt Date:	20050927
Manifest ID:	24061488
Trans EPA ID:	CAR000009910
Trans Name:	CAL ENVIRONMENTAL & LITHO
Trans 2 EPA ID:	CAD028277036
Trans 2 Name:	ASBURY ENVIRONMENTAL SERVICES
TSDF EPA ID:	CAT080033681
Trans Name:	D/K ENVIRONMENTAL
TSDF Alt EPA ID:	CAT080033681
TSDF Alt Name:	Not reported
Waste Code Description:	221 - Waste oil and mixed oil
RCRA Code:	Not reported

FRIENDSHIP PRINTING INC (Continued) **S113124827**

Meth Code:	R01 - Recycler
Quantity Tons:	0.19
Waste Quantity:	50
Quantity Unit:	G
Additional Code 1:	Not reported
Additional Code 2:	Not reported
Additional Code 3:	Not reported
Additional Code 4:	Not reported
Additional Code 5:	Not reported

BL640 **U-SAVE PLUMBING HARDWARE** **LUST** **S105481873**
NNE **108 LINDEN** **San Mateo Co. Bl** **N/A**
1/4-1/2 **S SAN FRANCISCO, CA 94080** **Cortese**
0.458 mi.
2418 ft. **Site 5 of 6 in cluster BL**

Relative:
Lower

Actual:
21 ft.

LUST:

Name:	U-SAVE PLUMBING HARDWARE
Address:	108 SOUTH LINDEN AVENUE
City,State,Zip:	SOUTH SAN FRANCISCO, CA 94080
Lead Agency:	SAN MATEO COUNTY LOP
Case Type:	LUST Cleanup Site

Geo Track:

Global Id:	T0608194029
Latitude:	37.646128763555
Longitude:	-122.413637638092
Status:	Completed - Case Closed
Status Date:	02/21/2003
Case Worker:	JM
RB Case Number:	41-1280
Local Agency:	SAN MATEO COUNTY LOP
File Location:	Local Agency Warehouse
Local Case Number:	550168
Potential Media Affect:	Aquifer used for drinking water supply
Potential Contaminants of Concern:	Gasoline
EPA Region:	9
Coordinate Source:	Google Map Move
Cuf Case:	NO
Quantity Released Gallons:	0
Begin Date:	03/02/2001
Leak Reported Date:	03/02/2001
How Discovered:	Other Means
How Discovered Description:	Not reported
Discharge Source:	Not reported
Discharge Cause:	Not reported
Stop Method:	Other Means
Stop Description:	Not reported
No Further Action Date:	02/21/2003
CA Water Watershed Name:	South Bay - San Mateo Bayside (204.40)
Dwr Groundwater Subbasin Name:	Westside (2-035)
Disadvantaged Community:	Not reported
CA Enviroscreen 3 Score:	71-75%
CA Enviroscreen 4 Score:	80-85%
Military DOD Site:	No
Facility Project Subtype:	Not reported
RWQCB Region:	SAN FRANCISCO BAY RWQCB (REGION 2)
Site History:	Not reported

U-SAVE PLUMBING HARDWARE (Continued) **S105481873**

LUST:

Global Id:	T0608194029
Contact Type:	Local Agency Caseworker - Primary Caseworker
Contact Name:	JACOB MADDEN
Organization Name:	SAN MATEO COUNTY LOP
Address:	2000 ALAMEDA DE LAS PULGAS, Suite 100
City:	SAN MATEO
Email:	jmadden@smcgov.org
Phone Number:	6503995959

Global Id:	T0608194029
Contact Type:	Regional Board Caseworker
Contact Name:	Regional Water Board
Organization Name:	SAN FRANCISCO BAY RWQCB (REGION 2)
Address:	1515 CLAY ST SUITE 1400
City:	OAKLAND
Email:	Not reported
Phone Number:	Not reported

Global Id:	T0608194029
Contact Type:	Regional Board Caseworker
Contact Name:	UUU
Organization Name:	SAN FRANCISCO BAY RWQCB (REGION 2)
Address:	1515 CLAY ST SUITE 1400
City:	OAKLAND
Email:	Not reported
Phone Number:	Not reported

LUST:

Global Id:	T0608194029
Action Type:	ENFORCEMENT
Date:	11/01/2006
Action:	Technical Correspondence / Assistance / Other

Global Id:	T0608194029
Action Type:	Other
Date:	03/02/2001
Action:	Leak Reported

Global Id:	T0608194029
Action Type:	ENFORCEMENT
Date:	02/21/2003
Action:	Deed Restriction / Land Use Restriction / Covenant

Global Id:	T0608194029
Action Type:	ENFORCEMENT
Date:	03/08/2001
Action:	Notice of Responsibility - #1

Global Id:	T0608194029
Action Type:	ENFORCEMENT
Date:	02/21/2003
Action:	Closure/No Further Action Letter - #2

Global Id:	T0608194029
Action Type:	RESPONSE

U-SAVE PLUMBING HARDWARE (Continued) **S105481873**

Date: 08/13/2002
Action: Other Report / Document

LUST:
Global Id: T0608194029
Status: Open - Case Begin Date
Status Date: 03/02/2001

Global Id: T0608194029
Status: Open - Site Assessment
Status Date: 03/02/2001

Global Id: T0608194029
Status: Completed - Case Closed
Status Date: 02/21/2003

LUST REG 2:
Region: 2
Facility Id: Not reported
Facility Status: Case Closed
Case Number: 550168
How Discovered: OM
Leak Cause: Unknown
Leak Source: Unknown
Date Leak Confirmed: Not reported
Oversight Program: LUST
Prelim. Site Assesment Wokplan Submitted: Not reported
Preliminary Site Assesment Began: 1/1/1965
Pollution Characterization Began: Not reported
Pollution Remediation Plan Submitted: Not reported
Date Remediation Action Underway: Not reported
Date Post Remedial Action Monitoring Began: Not reported

San Mateo Co. BI:
Name: FRIENDSHIP PRINTING
Address: 108 LINDEN
City,State,Zip: SOUTH SAN FRANCISCO, CA 94080
Region: SAN MATEO
Facility ID: FA0027540
Prog Element Code: STORES HAZ MAT <219GAL,1,999LB, 879FT3
Record Id: PR0044045
Description: STORES HAZ MAT <219GAL,1,999LB, 879CF
Facility Status: Inactive, non-billable
Program Category: BUSINESS PLAN PROGRAM

Name: FRIENDSHIP PRINTING
Address: 108 LINDEN
City,State,Zip: SOUTH SAN FRANCISCO, CA 94080
Region: SAN MATEO
Facility ID: FA0027540
Prog Element Code: GENERATES and RECYCLES WASTE OIL/SOLVENT
Record Id: PR0044044
Description: GENERATES & RECYCLES WASTE OIL/SOLVENT
Facility Status: Inactive, non-billable
Program Category: HAZARDOUS WASTE PROGRAM

U-SAVE PLUMBING HARDWARE (Continued) **S105481873**

Name:	UNITED PERFORMANCE CORP
Address:	108 LINDEN
City,State,Zip:	SOUTH SAN FRANCISCO, CA 94080
Region:	SAN MATEO
Facility ID:	FA0029163
Prog Element Code:	STORES HAZ MAT <219GAL,1,999LB, 879FT3
Record Id:	PR0049409
Description:	STORES HAZ MAT <219GAL,1,999LB, 879CF
Facility Status:	Active, billable
Program Category:	BUSINESS PLAN PROGRAM

Name:	UNITED PERFORMANCE CORP
Address:	108 LINDEN
City,State,Zip:	SOUTH SAN FRANCISCO, CA 94080
Region:	SAN MATEO
Facility ID:	FA0029163
Prog Element Code:	GENERATES and RECYCLES WASTE OIL/SOLVENT
Record Id:	PR0049410
Description:	GENERATES & RECYCLES WASTE OIL/SOLVENT
Facility Status:	Active, billable
Program Category:	HAZARDOUS WASTE PROGRAM

CORTESE:

Name:	U-SAVE PLUMBING HARDWARE
Address:	108 SOUTH LINDEN AVENUE
City,State,Zip:	SOUTH SAN FRANCISCO, CA 94080
Region:	CORTESE
Envirostor Id:	Not reported
Global ID:	T0608194029
Site/Facility Type:	LUST CLEANUP SITE
Cleanup Status:	COMPLETED - CASE CLOSED
Status Date:	Not reported
Site Code:	Not reported
Latitude:	Not reported
Longitude:	Not reported
Owner:	Not reported
Enf Type:	Not reported
Swat R:	Not reported
Flag:	active
Order No:	Not reported
Waste Discharge System No:	Not reported
Effective Date:	Not reported
Region 2:	Not reported
WID Id:	Not reported
Solid Waste Id No:	Not reported
Waste Management Uit Name:	Not reported
File Name:	Active Open

BL641 **U-SAVE PLUMBING HARDWARE** **DEED S113757772**
NNE **108 SOUTH LINDEN AVENUE** **CERS N/A**
1/4-1/2 **SOUTH SAN FRANCISCO, CA 94080**
0.458 mi.
2418 ft. **Site 6 of 6 in cluster BL**

Relative:
Lower

Actual:
21 ft.

DEED:
Name: U-SAVE PLUMBING HARDWARE
Address: 108 SOUTH LINDEN AVENUE
City,State,Zip: SOUTH SAN FRANCISCO, CA 94080
Envirostor ID: T0608194029
Area: Not reported
Sub Area: Not reported
Site Type: LUFT
Status: COMPLETED - CASE CLOSED
Agency: SWRCB
Covenant Uploaded: Y
Deed Date(s): 02/21/2003
File Name: Geotracker Land Use/Deed Restrictions

CERS:
Name: U-SAVE PLUMBING HARDWARE
Address: 108 SOUTH LINDEN AVENUE
City,State,Zip: SOUTH SAN FRANCISCO, CA 94080
Site ID: 880486
CERS ID: T0608194029
CERS Description: Leaking Underground Storage Tank Cleanup Site

Affiliation:
Affiliation Type Desc: Local Agency Caseworker
Entity Name: JACOB MADDEN - SAN MATEO COUNTY LOP
Entity Title: Not reported
Affiliation Address: 2000 ALAMEDA DE LAS PULGAS, Suite 100
Affiliation City: SAN MATEO
Affiliation State: CA
Affiliation Country: Not reported
Affiliation Zip: Not reported
Affiliation Phone: 6503995959,

Affiliation Type Desc: Regional Board Caseworker
Entity Name: Regional Water Board - SAN FRANCISCO BAY RWQCB (REGION 2)
Entity Title: Not reported
Affiliation Address: 1515 CLAY ST SUITE 1400
Affiliation City: OAKLAND
Affiliation State: CA
Affiliation Country: Not reported
Affiliation Zip: Not reported
Affiliation Phone: ,

Affiliation Type Desc: Regional Board Caseworker
Entity Name: UUU - SAN FRANCISCO BAY RWQCB (REGION 2)
Entity Title: Not reported
Affiliation Address: 1515 CLAY ST SUITE 1400
Affiliation City: OAKLAND
Affiliation State: CA
Affiliation Country: Not reported
Affiliation Zip: Not reported
Affiliation Phone: ,

BK642 **BIMBO BAKERIES USA** **LUST** **S103980262**
North **264 S SPRUCE AVE** **NPDES** **N/A**
1/4-1/2 **SOUTH SAN FRANCISCO, CA 94080** **WDS**
0.461 mi. **CIWQS**
2436 ft. **Site 4 of 10 in cluster BK** **CERS**

Relative:
Lower

Actual:
25 ft.

SAN MATEO CO. LUST:

Name:	OROWEAT
Address:	264 S SPRUCE AVE
City,State,Zip:	SOUTH SAN FRANCISCO, CA
Region:	SAN MATEO
Facility ID:	550150
Facility Status:	9- Case Closed
Global ID:	T0608100911
APN Number:	014150220
Case Type:	SOUTH SAN FRANCISCO, CA
EDR Link ID:	SOUTH SAN FRANCISCO, CA

NPDES:

Name:	BIMBO BAKERIES USA INC
Address:	264 S SPRUCE AVE
City,State,Zip:	SOUTH SAN FRANCISCO, CA 94080
Facility Status:	Not reported
NPDES Number:	Not reported
Region:	Not reported
Agency Number:	Not reported
Regulatory Measure ID:	Not reported
Place ID:	Not reported
Order Number:	Not reported
WDID:	2 41I017557
Regulatory Measure Type:	Industrial
Program Type:	Not reported
Adoption Date Of Regulatory Measure:	Not reported
Effective Date Of Regulatory Measure:	Not reported
Termination Date Of Regulatory Measure:	Not reported
Expiration Date Of Regulatory Measure:	Not reported
Discharge Address:	Not reported
Discharge Name:	Not reported
Discharge City:	Not reported
Discharge State:	Not reported
Discharge Zip:	Not reported
Status:	Active
Status Date:	10/16/2015
Operator Name:	Bimbo Bakerie USA
Operator Address:	264 S Spruce Ave
Operator City:	South San Francisco
Operator State:	California
Operator Zip:	94080

NPDES as of 03/2018:

NPDES Number:	CAS000001
Status:	Active
Agency Number:	0
Region:	2
Regulatory Measure ID:	182960
Order Number:	97-03-DWQ
Regulatory Measure Type:	Enrollee
Place ID:	Not reported
WDID:	2 41I017557

BIMBO BAKERIES USA (Continued) **S103980262**

Program Type:	Industrial
Adoption Date Of Regulatory Measure:	Not reported
Effective Date Of Regulatory Measure:	11/01/2002
Expiration Date Of Regulatory Measure:	Not reported
Termination Date Of Regulatory Measure:	Not reported
Discharge Name:	Bimbo Bakerie USA
Discharge Address:	264 S Spruce Ave
Discharge City:	South San Francisco
Discharge State:	California
Discharge Zip:	94080
Received Date:	Not reported
Processed Date:	Not reported
Status:	Not reported
Status Date:	Not reported
Place Size:	Not reported
Place Size Unit:	Not reported
Contact:	Not reported
Contact Title:	Not reported
Contact Phone:	Not reported
Contact Phone Ext:	Not reported
Contact Email:	Not reported
Operator Name:	Not reported
Operator Address:	Not reported
Operator City:	Not reported
Operator State:	Not reported
Operator Zip:	Not reported
Operator Contact:	Not reported
Operator Contact Title:	Not reported
Operator Contact Phone:	Not reported
Operator Contact Phone Ext:	Not reported
Operator Contact Email:	Not reported
Operator Type:	Not reported
Developer:	Not reported
Developer Address:	Not reported
Developer City:	Not reported
Developer State:	Not reported
Developer Zip:	Not reported
Developer Contact:	Not reported
Developer Contact Title:	Not reported
Constype Linear Utility Ind:	Not reported
Emergency Phone:	Not reported
Emergency Phone Ext:	Not reported
Constype Above Ground Ind:	Not reported
Constype Below Ground Ind:	Not reported
Constype Cable Line Ind:	Not reported
Constype Comm Line Ind:	Not reported
Constype Commertial Ind:	Not reported
Constype Electrical Line Ind:	Not reported
Constype Gas Line Ind:	Not reported
Constype Industrial Ind:	Not reported
Constype Other Description:	Not reported
Constype Other Ind:	Not reported
Constype Recons Ind:	Not reported
Constype Residential Ind:	Not reported
Constype Transport Ind:	Not reported
Constype Utility Description:	Not reported
Constype Utility Ind:	Not reported

BIMBO BAKERIES USA (Continued) **S103980262**

Constype Water Sewer Ind:	Not reported
Dir Discharge Uswater Ind:	Not reported
Receiving Water Name:	Not reported
Certifier:	Not reported
Certifier Title:	Not reported
Certification Date:	Not reported
Primary Sic:	Not reported
Secondary Sic:	Not reported
Tertiary Sic:	Not reported
NPDES Number:	Not reported
Status:	Not reported
Agency Number:	Not reported
Region:	2
Regulatory Measure ID:	182960
Order Number:	Not reported
Regulatory Measure Type:	Industrial
Place ID:	Not reported
WDID:	2 41I017557
Program Type:	Not reported
Adoption Date Of Regulatory Measure:	Not reported
Effective Date Of Regulatory Measure:	Not reported
Expiration Date Of Regulatory Measure:	Not reported
Termination Date Of Regulatory Measure:	Not reported
Discharge Name:	Not reported
Discharge Address:	Not reported
Discharge City:	Not reported
Discharge State:	Not reported
Discharge Zip:	Not reported
Received Date:	05/09/2008
Processed Date:	11/01/2002
Status:	Active
Status Date:	10/16/2015
Place Size:	5.39
Place Size Unit:	Acres
Contact:	Ramon Serrano
Contact Title:	Environmental Coordinator
Contact Phone:	650-875-3104
Contact Phone Ext:	Not reported
Contact Email:	rserrano@bbumail.com
Operator Name:	Bimbo Bakerie USA
Operator Address:	264 S Spruce Ave
Operator City:	South San Francisco
Operator State:	California
Operator Zip:	94080
Operator Contact:	Ramon Serrano
Operator Contact Title:	Data Submitter
Operator Contact Phone:	650-875-3104
Operator Contact Phone Ext:	Not reported
Operator Contact Email:	rserrano@bbumail.com
Operator Type:	Private Business
Developer:	Not reported
Developer Address:	Not reported
Developer City:	Not reported
Developer State:	Ontario
Developer Zip:	Not reported
Developer Contact:	Not reported

BIMBO BAKERIES USA (Continued) **S103980262**

Developer Contact Title:	Not reported
Constype Linear Utility Ind:	Not reported
Emergency Phone:	650-875-3104
Emergency Phone Ext:	Not reported
Constype Above Ground Ind:	Not reported
Constype Below Ground Ind:	Not reported
Constype Cable Line Ind:	Not reported
Constype Comm Line Ind:	Not reported
Constype Commertial Ind:	Not reported
Constype Electrical Line Ind:	Not reported
Constype Gas Line Ind:	Not reported
Constype Industrial Ind:	Not reported
Constype Other Description:	Not reported
Constype Other Ind:	Not reported
Constype Recons Ind:	Not reported
Constype Residential Ind:	Not reported
Constype Transport Ind:	Not reported
Constype Utility Description:	Not reported
Constype Utility Ind:	Not reported
Constype Water Sewer Ind:	Not reported
Dir Discharge Uswater Ind:	N
Receiving Water Name:	San Francisco Bay
Certifier:	Victor Cid
Certifier Title:	Maintenance Manager
Certification Date:	03-JUN-16
Primary Sic:	2051-Bread and Other Bakery Products, Except Cookies and Crackers
Secondary Sic:	Not reported
Tertiary Sic:	Not reported

Name:	BIMBO BAKERIES USA INC
Address:	264 S SPRUCE AVE
City,State,Zip:	SOUTH SAN FRANCISCO, CA 94080
Facility Status:	Active
NPDES Number:	CAS000001
Region:	2
Agency Number:	0
Regulatory Measure ID:	182960
Place ID:	Not reported
Order Number:	97-03-DWQ
WDID:	2 41I017557
Regulatory Measure Type:	Enrollee
Program Type:	Industrial
Adoption Date Of Regulatory Measure:	Not reported
Effective Date Of Regulatory Measure:	11/01/2002
Termination Date Of Regulatory Measure:	Not reported
Expiration Date Of Regulatory Measure:	Not reported
Discharge Address:	264 S Spruce Ave
Discharge Name:	Bimbo Bakerie USA
Discharge City:	South San Francisco
Discharge State:	California
Discharge Zip:	94080
Status:	Not reported
Status Date:	Not reported
Operator Name:	Not reported
Operator Address:	Not reported
Operator City:	Not reported

BIMBO BAKERIES USA (Continued) **S103980262**

Operator State:	Not reported
Operator Zip:	Not reported

NPDES as of 03/2018:

NPDES Number:	CAS000001
Status:	Active
Agency Number:	0
Region:	2
Regulatory Measure ID:	182960
Order Number:	97-03-DWQ
Regulatory Measure Type:	Enrollee
Place ID:	Not reported
WDID:	2 41I017557
Program Type:	Industrial
Adoption Date Of Regulatory Measure:	Not reported
Effective Date Of Regulatory Measure:	11/01/2002
Expiration Date Of Regulatory Measure:	Not reported
Termination Date Of Regulatory Measure:	Not reported
Discharge Name:	Bimbo Bakerie USA
Discharge Address:	264 S Spruce Ave
Discharge City:	South San Francisco
Discharge State:	California
Discharge Zip:	94080
Received Date:	Not reported
Processed Date:	Not reported
Status:	Not reported
Status Date:	Not reported
Place Size:	Not reported
Place Size Unit:	Not reported
Contact:	Not reported
Contact Title:	Not reported
Contact Phone:	Not reported
Contact Phone Ext:	Not reported
Contact Email:	Not reported
Operator Name:	Not reported
Operator Address:	Not reported
Operator City:	Not reported
Operator State:	Not reported
Operator Zip:	Not reported
Operator Contact:	Not reported
Operator Contact Title:	Not reported
Operator Contact Phone:	Not reported
Operator Contact Phone Ext:	Not reported
Operator Contact Email:	Not reported
Operator Type:	Not reported
Developer:	Not reported
Developer Address:	Not reported
Developer City:	Not reported
Developer State:	Not reported
Developer Zip:	Not reported
Developer Contact:	Not reported
Developer Contact Title:	Not reported
Constype Linear Utility Ind:	Not reported
Emergency Phone:	Not reported
Emergency Phone Ext:	Not reported
Constype Above Ground Ind:	Not reported
Constype Below Ground Ind:	Not reported
Constype Cable Line Ind:	Not reported

BIMBO BAKERIES USA (Continued) **S103980262**

Constype Comm Line Ind:	Not reported
Constype Commertial Ind:	Not reported
Constype Electrical Line Ind:	Not reported
Constype Gas Line Ind:	Not reported
Constype Industrial Ind:	Not reported
Constype Other Description:	Not reported
Constype Other Ind:	Not reported
Constype Recons Ind:	Not reported
Constype Residential Ind:	Not reported
Constype Transport Ind:	Not reported
Constype Utility Description:	Not reported
Constype Utility Ind:	Not reported
Constype Water Sewer Ind:	Not reported
Dir Discharge Uswater Ind:	Not reported
Receiving Water Name:	Not reported
Certifier:	Not reported
Certifier Title:	Not reported
Certification Date:	Not reported
Primary Sic:	Not reported
Secondary Sic:	Not reported
Tertiary Sic:	Not reported
NPDES Number:	Not reported
Status:	Not reported
Agency Number:	Not reported
Region:	2
Regulatory Measure ID:	182960
Order Number:	Not reported
Regulatory Measure Type:	Industrial
Place ID:	Not reported
WDID:	2 41I017557
Program Type:	Not reported
Adoption Date Of Regulatory Measure:	Not reported
Effective Date Of Regulatory Measure:	Not reported
Expiration Date Of Regulatory Measure:	Not reported
Termination Date Of Regulatory Measure:	Not reported
Discharge Name:	Not reported
Discharge Address:	Not reported
Discharge City:	Not reported
Discharge State:	Not reported
Discharge Zip:	Not reported
Received Date:	05/09/2008
Processed Date:	11/01/2002
Status:	Active
Status Date:	10/16/2015
Place Size:	5.39
Place Size Unit:	Acres
Contact:	Ramon Serrano
Contact Title:	Environmental Coordinator
Contact Phone:	650-875-3104
Contact Phone Ext:	Not reported
Contact Email:	rserrano@bbumail.com
Operator Name:	Bimbo Bakerie USA
Operator Address:	264 S Spruce Ave
Operator City:	South San Francisco
Operator State:	California
Operator Zip:	94080

BIMBO BAKERIES USA (Continued) **S103980262**

Operator Contact:	Ramon Serrano
Operator Contact Title:	Data Submitter
Operator Contact Phone:	650-875-3104
Operator Contact Phone Ext:	Not reported
Operator Contact Email:	rserrano@bbumail.com
Operator Type:	Private Business
Developer:	Not reported
Developer Address:	Not reported
Developer City:	Not reported
Developer State:	Ontario
Developer Zip:	Not reported
Developer Contact:	Not reported
Developer Contact Title:	Not reported
Constype Linear Utility Ind:	Not reported
Emergency Phone:	650-875-3104
Emergency Phone Ext:	Not reported
Constype Above Ground Ind:	Not reported
Constype Below Ground Ind:	Not reported
Constype Cable Line Ind:	Not reported
Constype Comm Line Ind:	Not reported
Constype Commertial Ind:	Not reported
Constype Electrical Line Ind:	Not reported
Constype Gas Line Ind:	Not reported
Constype Industrial Ind:	Not reported
Constype Other Description:	Not reported
Constype Other Ind:	Not reported
Constype Recons Ind:	Not reported
Constype Residential Ind:	Not reported
Constype Transport Ind:	Not reported
Constype Utility Description:	Not reported
Constype Utility Ind:	Not reported
Constype Water Sewer Ind:	Not reported
Dir Discharge Uswater Ind:	N
Receiving Water Name:	San Francisco Bay
Certifier:	Victor Cid
Certifier Title:	Maintenance Manager
Certification Date:	03-JUN-16
Primary Sic:	2051-Bread and Other Bakery Products, Except Cookies and Crackers
Secondary Sic:	Not reported
Tertiary Sic:	Not reported

WDS:

Name:	BIMBO BAKERIES USA
Address:	264 S Spruce Ave
City:	SOUTH SAN FRANCISCO
Facility ID:	San Francisco Bay 41I017557
Facility Type:	Industrial - Facility that treats and/or disposes of liquid or semisolid wastes from any servicing, producing, manufacturing or processing operation of whatever nature, including mining, gravel washing, geothermal operations, air conditioning, ship building and repairing, oil production, storage and disposal operations, water pumping.
Facility Status:	Active - Any facility with a continuous or seasonal discharge that is under Waste Discharge Requirements.
NPDES Number:	CAS000001 The 1st 2 characters designate the state. The remaining 7 are assigned by the Regional Board

BIMBO BAKERIES USA (Continued) **S103980262**

Subregion:	2
Facility Telephone:	6508753174
Facility Contact:	CAMARENA LEO
Agency Name:	BIMBO BAKERIES USA
Agency Address:	264 S Spruce Ave
Agency City,St,Zip:	South San Francisco 940804550
Agency Contact:	CAMARENA LEO
Agency Telephone:	6508753174
Agency Type:	Private
SIC Code:	0
SIC Code 2:	Not reported
Primary Waste Type:	Not reported
Primary Waste:	Not reported
Waste Type2:	Not reported
Waste2:	Not reported
Primary Waste Type:	Not reported
Secondary Waste:	Not reported
Secondary Waste Type:	Not reported
Design Flow:	0
Baseline Flow:	0
Reclamation:	Not reported
POTW:	Not reported
Treat To Water:	Minor Threat to Water Quality. A violation of a regional board order should cause a relatively minor impairment of beneficial uses compared to a major or minor threat. Not: All nurds without a TTWQ will be considered a minor threat to water quality unless coded at a higher Level. A Zero (0) may be used to code those NURDS that are found to represent no threat to water quality.
Complexity:	Category C - Facilities having no waste treatment systems, such as cooling water dischargers or thosewho must comply through best management practices, facilities with passive waste treatment and disposal systems, such as septic systems with subsurface disposal, or dischargers having waste storage systems with land disposal such as dairy waste ponds.

CIWQS:

Name:	Bimbo Bakeries Usa Inc
Address:	264 S SPRUCE AVE
City,State,Zip:	SOUTH SAN FRANCISCO, CA 94080
Agency:	Bimbo Bakerie USA
Agency Address:	264 S Spruce Ave, South San Francisco, CA 94080
Place/Project Type:	Industrial - Bread and Other Bakery Products, Except Cookies and Crackers
SIC/NAICS:	2051
Region:	2
Program:	INDSTW
Regulatory Measure Status:	Active
Regulatory Measure Type:	Storm water industrial
Order Number:	2014-0057-DWQ
WDID:	2 41I017557
NPDES Number:	CAS000001
Adoption Date:	Not reported
Effective Date:	11/01/2002
Termination Date:	Not reported
Expiration/Review Date:	Not reported
Design Flow:	Not reported
Major/Minor:	Not reported

BIMBO BAKERIES USA (Continued) **S103980262**

Complexity:	Not reported
TTWQ:	Not reported
Enforcement Actions within 5 years:	1
Violations within 5 years:	1
Latitude:	37.64685
Longitude:	-122.42074

CERS:

Name:	BIMBO BAKERIES USA INC
Address:	264 S SPRUCE AVE
City,State,Zip:	SOUTH SAN FRANCISCO, CA 94080
Site ID:	527479
CERS ID:	211529
CERS Description:	Industrial Facility Storm Water

Violations:

Site ID:	527479
Site Name:	Bimbo Bakeries USA Inc
Violation Date:	07-15-2021
Citation:	2014-0057-DWQ - Industrial General Permit
Violation Description:	SW - Late Report
Violation Notes:	Failure to submit required report 2019 Annual Report
Violation Division:	Water Boards
Violation Program:	INDSTW
Violation Source:	SMARTS,

Enforcement Action:

Site ID:	527479
Site Name:	Bimbo Bakeries USA Inc
Site Address:	264 S SPRUCE AVE
Site City:	SOUTH SAN FRANCISCO
Site Zip:	94080
Enf Action Date:	10-05-2021
Enf Action Type:	Notice of Non-Compliance for Non-Filers
Enf Action Description:	Notice of Non-Compliance for Non-Filers
Enf Action Notes:	1st notice of noncompliance late annual reports
Enf Action Division:	Water Boards
Enf Action Program:	INDSTW
Enf Action Source:	SMARTS,

Affiliation:

Affiliation Type Desc:	Owner/Operator
Entity Name:	Bimbo Bakerie USA
Entity Title:	Operator
Affiliation Address:	264 S Spruce Ave
Affiliation City:	South San Francisco
Affiliation State:	CA
Affiliation Country:	Not reported
Affiliation Zip:	94080
Affiliation Phone:	,

BK643 **OROWEAT** **UST FINDER RELEASE** **1029087362**
North **264 SOUTH SPRUCE AVENUE** **N/A**
1/4-1/2 **SOUTH SAN FRANCISCO, CA 94080**
0.461 mi.
2436 ft. **Site 5 of 10 in cluster BK**

Relative: **Lower**

Actual: **25 ft.**

UST FINDER RELEASE:

Object ID:	37889
Facility ID:	Not reported
Lust ID:	CAT0608100911
Name:	OROWEAT
Address:	264 SOUTH SPRUCE AVENUE
City,State,Zip:	SOUTH SAN FRANCISCO, CA 94080
Address Match Type:	PointAddress
Reported Date:	Not reported
Status:	No Further Action
Substance:	Not reported
Population within 1500ft:	1162
Domestic Wells within 1500ft:	0
Land Use:	Developed, High Intensity
Within SPA:	No
SPA PWS Facility ID:	Not reported
SPA Water Type:	Not reported
SPA Facility Type:	Not reported
SPA HUC12:	Not reported
Within WHPA:	Yes
WHPA PWS Facility ID:	CA4110009_10185
WHPA Water Type:	GW - Ground water
WHPA Facility Type:	WL - Well
WHPA HUC12:	180500040903
Within 100yr Floodplain:	No
Tribe:	Not reported
EPA Region:	9
NFA Letter 1:	Not reported
NFA Letter 2:	Not reported
NFA Letter 3:	Not reported
NFA Letter 4:	Not reported
Closed With Residual Contaminate:	Not reported
Coordinate Source:	Geocode
X Coord:	-122.421
Y Coord:	37.64664
Latitude:	37.6466399999999
Longitude:	-122.421

BK644 **OROWHEAT BAKERIES** **RCRA-SQG** **1000905223**
North **264 S SPRUCE AVE** **LUST** **CA0000372185**
1/4-1/2 **SOUTH SAN FRANCISCO, CA 94080** **CA FID UST**
0.461 mi. **San Mateo Co. BI**
2436 ft. **Site 6 of 10 in cluster BK** **Cortese**
EMI

Relative: **Lower**

CERS

Actual: **25 ft.**

RCRA Listings:

Date Form Received by Agency:	19940609
Handler Name:	Orowheat Bakeries
Handler Address:	S Spruce Ave
Handler City,State,Zip:	SOUTH SAN FRANCISCO, CA 94080
EPA ID:	CA0000372185
Contact Name:	MICHELLE HERMAN
Contact Address:	264 S SPRUCE AVE

OROWHEAT BAKERIES (Continued) **1000905223**

Contact City,State,Zip:	SOUTH SAN FRANCISCO, CA 94080
Contact Telephone:	415-875-3115
Contact Fax:	Not reported
Contact Email:	Not reported
Contact Title:	Not reported
EPA Region:	09
Land Type:	Private
Federal Waste Generator Description:	Small Quantity Generator
Non-Notifier:	Not reported
Biennial Report Cycle:	Not reported
Accessibility:	Not reported
Active Site Indicator:	Handler Activities
State District Owner:	Not reported
State District:	Not reported
Mailing Address:	S SPRUCE AVE
Mailing City,State,Zip:	SOUTH SAN FRANCISCO, CA 94080
Owner Name:	Orowheat Bakeries
Owner Type:	Private
Operator Name:	Not reported
Operator Type:	Not reported
Short-Term Generator Activity:	No
Importer Activity:	No
Mixed Waste Generator:	No
Transporter Activity:	No
Transfer Facility Activity:	No
Recycler Activity with Storage:	No
Small Quantity On-Site Burner Exemption:	No
Smelting Melting and Refining Furnace Exemption:	No
Underground Injection Control:	No
Off-Site Waste Receipt:	No
Universal Waste Indicator:	No
Universal Waste Destination Facility:	No
Federal Universal Waste:	No
Active Site State-Reg Handler:	---
Federal Facility Indicator:	Not reported
Hazardous Secondary Material Indicator:	N
Sub-Part K Indicator:	Not reported
2018 GPRA Permit Baseline:	Not on the Baseline
2018 GPRA Renewals Baseline:	Not on the Baseline
202 GPRA Corrective Action Baseline:	No
Subject to Corrective Action Universe:	No
Non-TSDFs Where RCRA CA has Been Imposed Universe:	No
Corrective Action Priority Ranking:	No NCAPS ranking
Environmental Control Indicator:	No
Institutional Control Indicator:	No
Human Exposure Controls Indicator:	N/A
Groundwater Controls Indicator:	N/A
Significant Non-Complier Universe:	No
Unaddressed Significant Non-Complier Universe:	No
Addressed Significant Non-Complier Universe:	No
Significant Non-Complier With a Compliance Schedule Universe:	No
Financial Assurance Required:	Not reported
Handler Date of Last Change:	20000915
Recognized Trader-Importer:	No
Recognized Trader-Exporter:	No
Importer of Spent Lead Acid Batteries:	No
Exporter of Spent Lead Acid Batteries:	No

OROWHEAT BAKERIES (Continued) **1000905223**

Recycler Activity Without Storage: No
Manifest Broker: No
Sub-Part P Indicator: No

Handler - Owner Operator:
Owner/Operator Indicator: Owner
Owner/Operator Name: OROWHEAT BAKERIES
Legal Status: Private
Date Became Current: Not reported
Date Ended Current: Not reported
Owner/Operator Address: 264 S SPRUCE AVE
Owner/Operator City,State,Zip: SOUTH SAN FRANCISCO, CA 94080
Owner/Operator Telephone: 415-583-7670
Owner/Operator Telephone Ext: Not reported
Owner/Operator Fax: Not reported
Owner/Operator Email: Not reported

Historic Generators:
Receive Date: 19940609
Handler Name: OROWHEAT BAKERIES
Federal Waste Generator Description: Small Quantity Generator
State District Owner: Not reported
Large Quantity Handler of Universal Waste: No
Recognized Trader Importer: No
Recognized Trader Exporter: No
Spent Lead Acid Battery Importer: No
Spent Lead Acid Battery Exporter: No
Current Record: Yes
Non Storage Recycler Activity: Not reported
Electronic Manifest Broker: Not reported

List of NAICS Codes and Descriptions:
NAICS Codes: No NAICS Codes Found

Facility Has Received Notices of Violations:
Violations: No Violations Found

Evaluation Action Summary:
Evaluations: No Evaluations Found

LUST:
Name: OROWEAT
Address: 264 SOUTH SPRUCE AVENUE
City,State,Zip: SOUTH SAN FRANCISCO, CA 94080
Lead Agency: SAN MATEO COUNTY LOP
Case Type: LUST Cleanup Site

Geo Track:
Global Id: T0608100911
Latitude: 37.646506217
Longitude: -122.421531
Status: Completed - Case Closed

OROWHEAT BAKERIES (Continued) **1000905223**

Status Date:	01/25/2005
Case Worker:	JM
RB Case Number:	41-0997
Local Agency:	SAN MATEO COUNTY LOP
File Location:	Local Agency Warehouse
Local Case Number:	550150
Potential Media Affect:	Other Groundwater (uses other than drinking water)
Potential Contaminants of Concern:	Diesel
EPA Region:	9
Coordinate Source:	* Historical Geocode - Exact Address Match
Cuf Case:	NO
Quantity Released Gallons:	0
Begin Date:	07/23/1996
Leak Reported Date:	07/24/1996
How Discovered:	Other Means
How Discovered Description:	Not reported
Discharge Source:	Not reported
Discharge Cause:	Not reported
Stop Method:	Other Means
Stop Description:	Not reported
No Further Action Date:	01/25/2005
CA Water Watershed Name:	South Bay - San Mateo Bayside (204.40)
Dwr Groundwater Subbasin Name:	Westside (2-035)
Disadvantaged Community:	Not reported
CA Enviroscreen 3 Score:	71-75%
CA Enviroscreen 4 Score:	80-85%
Military DOD Site:	No
Facility Project Subtype:	Not reported
RWQCB Region:	SAN FRANCISCO BAY RWQCB (REGION 2)
Site History:	Not reported

LUST:

Global Id:	T0608100911
Contact Type:	Local Agency Caseworker - Primary Caseworker
Contact Name:	JACOB MADDEN
Organization Name:	SAN MATEO COUNTY LOP
Address:	2000 ALAMEDA DE LAS PULGAS, Suite 100
City:	SAN MATEO
Email:	jmadden@smcgov.org
Phone Number:	6503995959

Global Id:	T0608100911
Contact Type:	Regional Board Caseworker
Contact Name:	Regional Water Board
Organization Name:	SAN FRANCISCO BAY RWQCB (REGION 2)
Address:	1515 CLAY ST SUITE 1400
City:	OAKLAND
Email:	Not reported
Phone Number:	Not reported

Global Id:	T0608100911
Contact Type:	Regional Board Caseworker
Contact Name:	UUU
Organization Name:	SAN FRANCISCO BAY RWQCB (REGION 2)
Address:	1515 CLAY ST SUITE 1400
City:	OAKLAND
Email:	Not reported
Phone Number:	Not reported

OROWHEAT BAKERIES (Continued) **1000905223**

LUST:

Global Id:	T0608100911
Action Type:	Other
Date:	07/24/1996
Action:	Leak Reported
Global Id:	T0608100911
Action Type:	RESPONSE
Date:	04/08/2004
Action:	Other Report / Document
Global Id:	T0608100911
Action Type:	ENFORCEMENT
Date:	01/25/2005
Action:	Closure/No Further Action Letter - #20050125
Global Id:	T0608100911
Action Type:	ENFORCEMENT
Date:	08/30/2004
Action:	Staff Letter - #20040830
Global Id:	T0608100911
Action Type:	ENFORCEMENT
Date:	07/30/1996
Action:	Notice of Responsibility - #1
Global Id:	T0608100911
Action Type:	ENFORCEMENT
Date:	10/15/2003
Action:	Staff Letter - #20031015
Global Id:	T0608100911
Action Type:	REMEDIATION
Date:	07/24/1996
Action:	Excavation
Global Id:	T0608100911
Action Type:	ENFORCEMENT
Date:	11/01/2006
Action:	Technical Correspondence / Assistance / Other
Global Id:	T0608100911
Action Type:	Other
Date:	07/23/1996
Action:	Leak Discovery
Global Id:	T0608100911
Action Type:	RESPONSE
Date:	02/04/2004
Action:	Unknown
Global Id:	T0608100911
Action Type:	RESPONSE
Date:	09/30/2004
Action:	Electronic Reporting Submittal Due

OROWHEAT BAKERIES (Continued) **1000905223**

LUST:
Global Id: T0608100911
Status: Open - Case Begin Date
Status Date: 07/23/1996

Global Id: T0608100911
Status: Open - Verification Monitoring
Status Date: 07/23/1996

Global Id: T0608100911
Status: Completed - Case Closed
Status Date: 01/25/2005

LUST REG 2:
Region: 2
Facility Id: Not reported
Facility Status: Post remedial action monitoring
Case Number: 550150
How Discovered: OM
Leak Cause: Unknown
Leak Source: Unknown
Date Leak Confirmed: Not reported
Oversight Program: LUST
Prelim. Site Assesment Wokplan Submitted: Not reported
Preliminary Site Assesment Began: Not reported
Pollution Characterization Began: Not reported
Pollution Remediation Plan Submitted: Not reported
Date Remediation Action Underway: Not reported
Date Post Remedial Action Monitoring Began: 1/1/1965

CA FID UST:
Facility ID: 41000837
Regulated By: UTNKA
Regulated ID: Not reported
Cortese Code: Not reported
SIC Code: Not reported
Facility Phone: 4150000000
Mail To: Not reported
Mailing Address: 264 S SPRUCE AVE
Mailing Address 2: Not reported
Mailing City,St,Zip: SO. SAN FRANCISCO 94080
Contact: Not reported
Contact Phone: Not reported
DUNs Number: Not reported
NPDES Number: Not reported
EPA ID: Not reported
Comments: Not reported
Status: Active

San Mateo Co. BI:
Name: BIMBO BAKERIES USA / OROWEAT
Address: 264 SPRUCE
City,State,Zip: SOUTH SAN FRANCISCO, CA 94080
Region: SAN MATEO

OROWHEAT BAKERIES (Continued) **1000905223**

Facility ID: FA0017742
Prog Element Code: UNDERGROUND TANK - GENERAL
Record Id: PR0025867
Description: UNDERGROUND TANK - GENERAL
Facility Status: Inactive, non-billable
Program Category: UNDERGROUND TANK PROGRAM

Name: BIMBO BAKERIES USA / OROWEAT
Address: 264 SPRUCE
City,State,Zip: SOUTH SAN FRANCISCO, CA 94080
Region: SAN MATEO
Facility ID: FA0017742
Prog Element Code: GENERATES and RECYCLES WASTE OIL/SOLVENT
Record Id: PR0011599
Description: GENERATES & RECYCLES WASTE OIL/SOLVENT
Facility Status: Active, billable
Program Category: HAZARDOUS WASTE PROGRAM

Name: BIMBO BAKERIES USA / OROWEAT
Address: 264 SPRUCE
City,State,Zip: SOUTH SAN FRANCISCO, CA 94080
Region: SAN MATEO
Facility ID: FA0017742
Prog Element Code: STORES HAZ MAT <1,199GAL,9,999LB,4,799FT3
Record Id: PR0004264
Description: STORES HAZ MAT <1,199GAL,9,999LB,4,799CF
Facility Status: Active, billable
Program Category: BUSINESS PLAN PROGRAM

Name: BIMBO BAKERIES USA / OROWEAT
Address: 264 SPRUCE
City,State,Zip: SOUTH SAN FRANCISCO, CA 94080
Region: SAN MATEO
Facility ID: FA0017742
Prog Element Code: 2352
Record Id: PR0070952
Description: TIER I: TANK STOR CAP =>1,320 & <5,000 GAL
Facility Status: Inactive, non-billable
Program Category: ABOVE GROUND PETROLEUM STORAGE (AST)

Name: BIMBO BAKERIES USA / OROWEAT
Address: 264 SPRUCE
City,State,Zip: SOUTH SAN FRANCISCO, CA 94080
Region: SAN MATEO
Facility ID: FA0017742
Prog Element Code: 3091
Record Id: PR0083179
Description: STORMWATER ANNUAL INSPECTION FEE
Facility Status: Inactive, non-billable
Program Category: STORMWATER

CORTESE:
Name: OROWEAT
Address: 264 SOUTH SPRUCE AVENUE
City,State,Zip: SOUTH SAN FRANCISCO, CA 94080
Region: CORTESE
Envirostor Id: Not reported

OROWHEAT BAKERIES (Continued) **1000905223**

Global ID:	T0608100911
Site/Facility Type:	LUST CLEANUP SITE
Cleanup Status:	COMPLETED - CASE CLOSED
Status Date:	Not reported
Site Code:	Not reported
Latitude:	Not reported
Longitude:	Not reported
Owner:	Not reported
Enf Type:	Not reported
Swat R:	Not reported
Flag:	active
Order No:	Not reported
Waste Discharge System No:	Not reported
Effective Date:	Not reported
Region 2:	Not reported
WID Id:	Not reported
Solid Waste Id No:	Not reported
Waste Management Uit Name:	Not reported
File Name:	Active Open

EMI:

Name:	OROWEAT FOODS COMPANY
Address:	264 SO SPRUCE AVENUE
City,State,Zip:	SOUTH SAN FRANCISCO, CA 94080
Year:	1987
County Code:	41
Air Basin:	SF
Facility ID:	2483
Air District Name:	BA
SIC Code:	2051
Air District Name:	BAY AREA AQMD
Community Health Air Pollution Info System:	Not reported
Consolidated Emission Reporting Rule:	Not reported
Total Organic Hydrocarbon Gases Tons/Yr:	11
Reactive Organic Gases Tons/Yr:	9
Carbon Monoxide Emissions Tons/Yr:	1
NOX - Oxides of Nitrogen Tons/Yr:	3
SOX - Oxides of Sulphur Tons/Yr:	0
Particulate Matter Tons/Yr:	0
Part. Matter 10 Micrometers and Smllr Tons/Yr:	0

Name:	OROWEAT FOODS COMPANY
Address:	264 SO SPRUCE AVENUE
City,State,Zip:	SOUTH SAN FRANCISCO, CA 94080
Year:	1990
County Code:	41
Air Basin:	SF
Facility ID:	2483
Air District Name:	BA
SIC Code:	2051
Air District Name:	BAY AREA AQMD
Community Health Air Pollution Info System:	Not reported
Consolidated Emission Reporting Rule:	Not reported
Total Organic Hydrocarbon Gases Tons/Yr:	10
Reactive Organic Gases Tons/Yr:	8
Carbon Monoxide Emissions Tons/Yr:	1
NOX - Oxides of Nitrogen Tons/Yr:	3

OROWHEAT BAKERIES (Continued) **1000905223**

SOX - Oxides of Sulphur Tons/Yr: 0
Particulate Matter Tons/Yr: 0
Part. Matter 10 Micrometers and Smllr Tons/Yr: 0

Name: OROWEAT FOODS COMPANY
Address: 264 SO SPRUCE AVENUE
City,State,Zip: SOUTH SAN FRANCISCO, CA 94080
Year: 1995
County Code: 41
Air Basin: SF
Facility ID: 2483
Air District Name: BA
SIC Code: 2051
Air District Name: BAY AREA AQMD
Community Health Air Pollution Info System: Not reported
Consolidated Emission Reporting Rule: Not reported
Total Organic Hydrocarbon Gases Tons/Yr: 13
Reactive Organic Gases Tons/Yr: 9
Carbon Monoxide Emissions Tons/Yr: 1
NOX - Oxides of Nitrogen Tons/Yr: 5
SOX - Oxides of Sulphur Tons/Yr: 0
Particulate Matter Tons/Yr: 1
Part. Matter 10 Micrometers and Smllr Tons/Yr: 0

Name: OROWEAT FOODS COMPANY
Address: 264 SO SPRUCE AVENUE
City,State,Zip: SOUTH SAN FRANCISCO, CA 94080
Year: 1996
County Code: 41
Air Basin: SF
Facility ID: 2483
Air District Name: BA
SIC Code: 2051
Air District Name: BAY AREA AQMD
Community Health Air Pollution Info System: Not reported
Consolidated Emission Reporting Rule: Not reported
Total Organic Hydrocarbon Gases Tons/Yr: 12
Reactive Organic Gases Tons/Yr: 8
Carbon Monoxide Emissions Tons/Yr: 1
NOX - Oxides of Nitrogen Tons/Yr: 4
SOX - Oxides of Sulphur Tons/Yr: 0
Particulate Matter Tons/Yr: 1
Part. Matter 10 Micrometers and Smllr Tons/Yr: 0

Name: OROWEAT FOODS COMPANY
Address: 264 SO SPRUCE AVENUE
City,State,Zip: SOUTH SAN FRANCISCO, CA 94080
Year: 1997
County Code: 41
Air Basin: SF
Facility ID: 2483
Air District Name: BA
SIC Code: 2051
Air District Name: BAY AREA AQMD
Community Health Air Pollution Info System: Not reported
Consolidated Emission Reporting Rule: Not reported
Total Organic Hydrocarbon Gases Tons/Yr: 15

OROWHEAT BAKERIES (Continued) **1000905223**

Reactive Organic Gases Tons/Yr:	10
Carbon Monoxide Emissions Tons/Yr:	1
NOX - Oxides of Nitrogen Tons/Yr:	4
SOX - Oxides of Sulphur Tons/Yr:	0
Particulate Matter Tons/Yr:	1
Part. Matter 10 Micrometers and Smllr Tons/Yr:	0

Name:	OROWEAT FOODS COMPANY
Address:	264 SO SPRUCE AVENUE
City,State,Zip:	SOUTH SAN FRANCISCO, CA 94080
Year:	1998
County Code:	41
Air Basin:	SF
Facility ID:	2483
Air District Name:	BA
SIC Code:	2051
Air District Name:	BAY AREA AQMD
Community Health Air Pollution Info System:	Not reported
Consolidated Emission Reporting Rule:	Not reported
Total Organic Hydrocarbon Gases Tons/Yr:	15
Reactive Organic Gases Tons/Yr:	10
Carbon Monoxide Emissions Tons/Yr:	1
NOX - Oxides of Nitrogen Tons/Yr:	4
SOX - Oxides of Sulphur Tons/Yr:	0
Particulate Matter Tons/Yr:	0
Part. Matter 10 Micrometers and Smllr Tons/Yr:	0

Name:	OROWEAT FOODS COMPANY
Address:	264 SO SPRUCE AVENUE
City,State,Zip:	SOUTH SAN FRANCISCO, CA 94080
Year:	1999
County Code:	41
Air Basin:	SF
Facility ID:	2483
Air District Name:	BA
SIC Code:	2051
Air District Name:	BAY AREA AQMD
Community Health Air Pollution Info System:	Not reported
Consolidated Emission Reporting Rule:	Not reported
Total Organic Hydrocarbon Gases Tons/Yr:	15
Reactive Organic Gases Tons/Yr:	10
Carbon Monoxide Emissions Tons/Yr:	1
NOX - Oxides of Nitrogen Tons/Yr:	4
SOX - Oxides of Sulphur Tons/Yr:	0
Particulate Matter Tons/Yr:	0
Part. Matter 10 Micrometers and Smllr Tons/Yr:	0

Name:	OROWEAT FOODS COMPANY
Address:	264 SO SPRUCE AVENUE
City,State,Zip:	SOUTH SAN FRANCISCO, CA 94080
Year:	2000
County Code:	41
Air Basin:	SF
Facility ID:	2483
Air District Name:	BA
SIC Code:	2051
Air District Name:	BAY AREA AQMD

OROWHEAT BAKERIES (Continued) **1000905223**

Community Health Air Pollution Info System:	Not reported
Consolidated Emission Reporting Rule:	Not reported
Total Organic Hydrocarbon Gases Tons/Yr:	15
Reactive Organic Gases Tons/Yr:	10
Carbon Monoxide Emissions Tons/Yr:	1
NOX - Oxides of Nitrogen Tons/Yr:	4
SOX - Oxides of Sulphur Tons/Yr:	0
Particulate Matter Tons/Yr:	0
Part. Matter 10 Micrometers and Smllr Tons/Yr:	0

Name:	OROWEAT FOODS COMPANY
Address:	264 SO SPRUCE AVENUE
City,State,Zip:	SOUTH SAN FRANCISCO, CA 94080
Year:	2001
County Code:	41
Air Basin:	SF
Facility ID:	2483
Air District Name:	BA
SIC Code:	2051
Air District Name:	BAY AREA AQMD
Community Health Air Pollution Info System:	Not reported
Consolidated Emission Reporting Rule:	Not reported
Total Organic Hydrocarbon Gases Tons/Yr:	9
Reactive Organic Gases Tons/Yr:	7
Carbon Monoxide Emissions Tons/Yr:	1
NOX - Oxides of Nitrogen Tons/Yr:	5
SOX - Oxides of Sulphur Tons/Yr:	0
Particulate Matter Tons/Yr:	0
Part. Matter 10 Micrometers and Smllr Tons/Yr:	0

Name:	BIMBO BAKERIES USA
Address:	264 SO SPRUCE AVENUE
City,State,Zip:	SOUTH SAN FRANCISCO, CA 94080
Year:	2002
County Code:	41
Air Basin:	SF
Facility ID:	2483
Air District Name:	BA
SIC Code:	2051
Air District Name:	BAY AREA AQMD
Community Health Air Pollution Info System:	Not reported
Consolidated Emission Reporting Rule:	Not reported
Total Organic Hydrocarbon Gases Tons/Yr:	7
Reactive Organic Gases Tons/Yr:	5
Carbon Monoxide Emissions Tons/Yr:	1
NOX - Oxides of Nitrogen Tons/Yr:	6
SOX - Oxides of Sulphur Tons/Yr:	0
Particulate Matter Tons/Yr:	0
Part. Matter 10 Micrometers and Smllr Tons/Yr:	0

Name:	BIMBO BAKERIES USA
Address:	264 SO SPRUCE AVENUE
City,State,Zip:	SOUTH SAN FRANCISCO, CA 94080
Year:	2003
County Code:	41
Air Basin:	SF
Facility ID:	2483

OROWHEAT BAKERIES (Continued) **1000905223**

Air District Name:	BA
SIC Code:	2051
Air District Name:	BAY AREA AQMD
Community Health Air Pollution Info System:	Not reported
Consolidated Emission Reporting Rule:	Not reported
Total Organic Hydrocarbon Gases Tons/Yr:	7
Reactive Organic Gases Tons/Yr:	5
Carbon Monoxide Emissions Tons/Yr:	1
NOX - Oxides of Nitrogen Tons/Yr:	6
SOX - Oxides of Sulphur Tons/Yr:	0
Particulate Matter Tons/Yr:	0
Part. Matter 10 Micrometers and Smllr Tons/Yr:	0

Name:	BIMBO BAKERIES USA
Address:	264 SO SPRUCE AVENUE
City,State,Zip:	SOUTH SAN FRANCISCO, CA 94080
Year:	2004
County Code:	41
Air Basin:	SF
Facility ID:	2483
Air District Name:	BA
SIC Code:	2051
Air District Name:	BAY AREA AQMD
Community Health Air Pollution Info System:	Not reported
Consolidated Emission Reporting Rule:	Not reported
Total Organic Hydrocarbon Gases Tons/Yr:	10.282
Reactive Organic Gases Tons/Yr:	8.0915308
Carbon Monoxide Emissions Tons/Yr:	0.645
NOX - Oxides of Nitrogen Tons/Yr:	2.455
SOX - Oxides of Sulphur Tons/Yr:	0.015
Particulate Matter Tons/Yr:	0.106
Part. Matter 10 Micrometers and Smllr Tons/Yr:	0.0824

Name:	BIMBO BAKERIES USA
Address:	264 SO SPRUCE AVENUE
City,State,Zip:	SOUTH SAN FRANCISCO, CA 94080
Year:	2005
County Code:	41
Air Basin:	SF
Facility ID:	2483
Air District Name:	BA
SIC Code:	2051
Air District Name:	BAY AREA AQMD
Community Health Air Pollution Info System:	Not reported
Consolidated Emission Reporting Rule:	Not reported
Total Organic Hydrocarbon Gases Tons/Yr:	9.849
Reactive Organic Gases Tons/Yr:	7.7438466
Carbon Monoxide Emissions Tons/Yr:	.693
NOX - Oxides of Nitrogen Tons/Yr:	2.657
SOX - Oxides of Sulphur Tons/Yr:	.015
Particulate Matter Tons/Yr:	.124
Part. Matter 10 Micrometers and Smllr Tons/Yr:	.09102

Name:	BIMBO BAKERIES USA
Address:	264 SO SPRUCE AVENUE
City,State,Zip:	SOUTH SAN FRANCISCO, CA 94080
Year:	2006

OROWHEAT BAKERIES (Continued) **1000905223**

County Code:	41
Air Basin:	SF
Facility ID:	2483
Air District Name:	BA
SIC Code:	2051
Air District Name:	BAY AREA AQMD
Community Health Air Pollution Info System:	Not reported
Consolidated Emission Reporting Rule:	Not reported
Total Organic Hydrocarbon Gases Tons/Yr:	11.501
Reactive Organic Gases Tons/Yr:	9.0312764
Carbon Monoxide Emissions Tons/Yr:	.818
NOX - Oxides of Nitrogen Tons/Yr:	2.91
SOX - Oxides of Sulphur Tons/Yr:	.017
Particulate Matter Tons/Yr:	.238
Part. Matter 10 Micrometers and Smllr Tons/Yr:	.13098

Name:	BIMBO BAKERIES USA
Address:	264 SO SPRUCE AVENUE
City,State,Zip:	SOUTH SAN FRANCISCO, CA 94080
Year:	2007
County Code:	41
Air Basin:	SF
Facility ID:	2483
Air District Name:	BA
SIC Code:	2051
Air District Name:	BAY AREA AQMD
Community Health Air Pollution Info System:	Not reported
Consolidated Emission Reporting Rule:	Not reported
Total Organic Hydrocarbon Gases Tons/Yr:	11.122
Reactive Organic Gases Tons/Yr:	8.7284411
Carbon Monoxide Emissions Tons/Yr:	.851
NOX - Oxides of Nitrogen Tons/Yr:	3.015
SOX - Oxides of Sulphur Tons/Yr:	.017
Particulate Matter Tons/Yr:	1.431
Part. Matter 10 Micrometers and Smllr Tons/Yr:	.47837

Name:	BIMBO BAKERIES USA
Address:	264 SO SPRUCE AVENUE
City,State,Zip:	SOUTH SAN FRANCISCO, CA 94080
Year:	2008
County Code:	41
Air Basin:	SF
Facility ID:	2483
Air District Name:	BA
SIC Code:	2051
Air District Name:	BAY AREA AQMD
Community Health Air Pollution Info System:	Not reported
Consolidated Emission Reporting Rule:	Not reported
Total Organic Hydrocarbon Gases Tons/Yr:	12.221
Reactive Organic Gases Tons/Yr:	9.5745742
Carbon Monoxide Emissions Tons/Yr:	.856
NOX - Oxides of Nitrogen Tons/Yr:	3.046
SOX - Oxides of Sulphur Tons/Yr:	.018
Particulate Matter Tons/Yr:	1.382
Part. Matter 10 Micrometers and Smllr Tons/Yr:	.46431

Name:	BIMBO BAKERIES USA

OROWHEAT BAKERIES (Continued) **1000905223**

Address:	264 SO SPRUCE AVENUE
City,State,Zip:	SOUTH SAN FRANCISCO, CA 94080
Year:	2009
County Code:	41
Air Basin:	SF
Facility ID:	2483
Air District Name:	BA
SIC Code:	2051
Air District Name:	BAY AREA AQMD
Community Health Air Pollution Info System:	Not reported
Consolidated Emission Reporting Rule:	Not reported
Total Organic Hydrocarbon Gases Tons/Yr:	1.0660000000000001
Reactive Organic Gases Tons/Yr:	0.77528240000000004
Carbon Monoxide Emissions Tons/Yr:	0.86499999999999999
NOX - Oxides of Nitrogen Tons/Yr:	2.5750000000000002
SOX - Oxides of Sulphur Tons/Yr:	1.4999999999999999E-2
Particulate Matter Tons/Yr:	1.99031578947368
Part. Matter 10 Micrometers and Smllr Tons/Yr:	0.62905999999999995

Name:	BIMBO BAKERIES USA
Address:	264 SO SPRUCE AVENUE
City,State,Zip:	SOUTH SAN FRANCISCO, CA 94080
Year:	2010
County Code:	41
Air Basin:	SF
Facility ID:	2483
Air District Name:	BA
SIC Code:	2051
Air District Name:	BAY AREA AQMD
Community Health Air Pollution Info System:	Not reported
Consolidated Emission Reporting Rule:	Not reported
Total Organic Hydrocarbon Gases Tons/Yr:	0.66000000000000003
Reactive Organic Gases Tons/Yr:	0.44944980000000001
Carbon Monoxide Emissions Tons/Yr:	0.52700000000000002
NOX - Oxides of Nitrogen Tons/Yr:	2.044
SOX - Oxides of Sulphur Tons/Yr:	8.0000000000000002E-3
Particulate Matter Tons/Yr:	2.2194137931034401
Part. Matter 10 Micrometers and Smllr Tons/Yr:	0.67500000000000004

Name:	BIMBO BAKERIES USA
Address:	264 SO SPRUCE AVENUE
City,State,Zip:	SOUTH SAN FRANCISCO, CA 94080
Year:	2011
County Code:	41
Air Basin:	SF
Facility ID:	2483
Air District Name:	BA
SIC Code:	2051
Air District Name:	BAY AREA AQMD
Community Health Air Pollution Info System:	Not reported
Consolidated Emission Reporting Rule:	Not reported
Total Organic Hydrocarbon Gases Tons/Yr:	0.023
Reactive Organic Gases Tons/Yr:	0.0061
Carbon Monoxide Emissions Tons/Yr:	0.468
NOX - Oxides of Nitrogen Tons/Yr:	1.814
SOX - Oxides of Sulphur Tons/Yr:	0.007
Particulate Matter Tons/Yr:	0

OROWHEAT BAKERIES (Continued) **1000905223**

Part. Matter 10 Micrometers and Smllr Tons/Yr:0

Name:	BIMBO BAKERIES USA
Address:	264 SO SPRUCE AVENUE
City,State,Zip:	SOUTH SAN FRANCISCO, CA 94080
Year:	2012
County Code:	41
Air Basin:	SF
Facility ID:	2483
Air District Name:	BA
SIC Code:	2051
Air District Name:	BAY AREA AQMD
Community Health Air Pollution Info System:	Not reported
Consolidated Emission Reporting Rule:	Not reported
Total Organic Hydrocarbon Gases Tons/Yr:	0.018
Reactive Organic Gases Tons/Yr:	0.003989
Carbon Monoxide Emissions Tons/Yr:	0.159
NOX - Oxides of Nitrogen Tons/Yr:	0.578
SOX - Oxides of Sulphur Tons/Yr:	0.002
Particulate Matter Tons/Yr:	2.3729891107
Part. Matter 10 Micrometers and Smllr Tons/Yr:	0.698

Name:	BIMBO BAKERIES USA
Address:	264 SO SPRUCE AVENUE
City,State,Zip:	SOUTH SAN FRANCISCO, CA 94080
Year:	2013
County Code:	41
Air Basin:	SF
Facility ID:	2483
Air District Name:	BA
SIC Code:	2051
Air District Name:	BAY AREA AQMD
Community Health Air Pollution Info System:	Not reported
Consolidated Emission Reporting Rule:	Not reported
Total Organic Hydrocarbon Gases Tons/Yr:	0.291
Reactive Organic Gases Tons/Yr:	0.0992502
Carbon Monoxide Emissions Tons/Yr:	0.062
NOX - Oxides of Nitrogen Tons/Yr:	0.248
SOX - Oxides of Sulphur Tons/Yr:	0.001
Particulate Matter Tons/Yr:	0.754
Part. Matter 10 Micrometers and Smllr Tons/Yr:	0.53

Name:	BIMBO BAKERIES USA
Address:	264 SO SPRUCE AVENUE
City,State,Zip:	SOUTH SAN FRANCISCO, CA 94080
Year:	2014
County Code:	41
Air Basin:	SF
Facility ID:	2483
Air District Name:	BA
SIC Code:	2051
Air District Name:	BAY AREA AQMD
Community Health Air Pollution Info System:	Not reported
Consolidated Emission Reporting Rule:	Not reported
Total Organic Hydrocarbon Gases Tons/Yr:	2.756927477
Reactive Organic Gases Tons/Yr:	0
Carbon Monoxide Emissions Tons/Yr:	0.062469249

OROWHEAT BAKERIES (Continued) **1000905223**

NOX - Oxides of Nitrogen Tons/Yr:	0.249674191
SOX - Oxides of Sulphur Tons/Yr:	0.001014228
Particulate Matter Tons/Yr:	2.958085896
Part. Matter 10 Micrometers and Smllr Tons/Yr:	2.072266457

Name:	BIMBO BAKERIES USA
Address:	264 SO SPRUCE AVENUE
City,State,Zip:	SOUTH SAN FRANCISCO, CA 94080
Year:	2015
County Code:	41
Air Basin:	SF
Facility ID:	2483
Air District Name:	BA
SIC Code:	2051
Air District Name:	BAY AREA AQMD
Community Health Air Pollution Info System:	Not reported
Consolidated Emission Reporting Rule:	Not reported
Total Organic Hydrocarbon Gases Tons/Yr:	3.743110262
Reactive Organic Gases Tons/Yr:	3.725138012
Carbon Monoxide Emissions Tons/Yr:	0.950695376
NOX - Oxides of Nitrogen Tons/Yr:	3.35682422
SOX - Oxides of Sulphur Tons/Yr:	0.01549082
Particulate Matter Tons/Yr:	1.814467684
Part. Matter 10 Micrometers and Smllr Tons/Yr:	1.294661984

Name:	BIMBO BAKERIES USA
Address:	264 SO SPRUCE AVENUE
City,State,Zip:	SOUTH SAN FRANCISCO, CA 94080
Year:	2016
County Code:	41
Air Basin:	SF
Facility ID:	2483
Air District Name:	BA
SIC Code:	2051
Air District Name:	BAY AREA AQMD
Community Health Air Pollution Info System:	Not reported
Consolidated Emission Reporting Rule:	Not reported
Total Organic Hydrocarbon Gases Tons/Yr:	4.121582456
Reactive Organic Gases Tons/Yr:	1.4413729872
Carbon Monoxide Emissions Tons/Yr:	0.70800317
NOX - Oxides of Nitrogen Tons/Yr:	2.791682865
SOX - Oxides of Sulphur Tons/Yr:	0.011550551
Particulate Matter Tons/Yr:	0.431756921
Part. Matter 10 Micrometers and Smllr Tons/Yr:	0.320523797

Name:	BIMBO BAKERIES USA
Address:	264 SO SPRUCE AVENUE
City,State,Zip:	SOUTH SAN FRANCISCO, CA 94080
Year:	2017
County Code:	41
Air Basin:	SF
Facility ID:	2483
Air District Name:	BA
SIC Code:	2051
Air District Name:	BAY AREA AQMD
Community Health Air Pollution Info System:	Not reported
Consolidated Emission Reporting Rule:	Not reported

OROWHEAT BAKERIES (Continued) **1000905223**

Total Organic Hydrocarbon Gases Tons/Yr:	3.851807223
Reactive Organic Gases Tons/Yr:	1.3521248617
Carbon Monoxide Emissions Tons/Yr:	0.842323775
NOX - Oxides of Nitrogen Tons/Yr:	3.676142151
SOX - Oxides of Sulphur Tons/Yr:	0.016881279
Particulate Matter Tons/Yr:	0.470865707
Part. Matter 10 Micrometers and Smllr Tons/Yr:	0.356342847

Name:	BIMBO BAKERIES USA
Address:	264 SO SPRUCE AVENUE
City,State,Zip:	SOUTH SAN FRANCISCO, CA 94080
Year:	2018
County Code:	41
Air Basin:	SF
Facility ID:	2483
Air District Name:	BA
SIC Code:	2051
Air District Name:	BAY AREA AQMD
Community Health Air Pollution Info System:	Not reported
Consolidated Emission Reporting Rule:	Not reported
Total Organic Hydrocarbon Gases Tons/Yr:	3.664212254
Reactive Organic Gases Tons/Yr:	1.2866079472
Carbon Monoxide Emissions Tons/Yr:	0.84699963
NOX - Oxides of Nitrogen Tons/Yr:	3.703227288
SOX - Oxides of Sulphur Tons/Yr:	0.01701528
Particulate Matter Tons/Yr:	0.464564479
Part. Matter 10 Micrometers and Smllr Tons/Yr:	0.352144219

Name:	BIMBO BAKERIES USA
Address:	264 SO SPRUCE AVENUE
City,State,Zip:	SOUTH SAN FRANCISCO, CA 94080
Year:	2019
County Code:	41
Air Basin:	SF
Facility ID:	2483
Air District Name:	BA
SIC Code:	2051
Air District Name:	BAY AREA AQMD
Community Health Air Pollution Info System:	Not reported
Consolidated Emission Reporting Rule:	Not reported
Total Organic Hydrocarbon Gases Tons/Yr:	3.664212254
Reactive Organic Gases Tons/Yr:	1.2866079472
Carbon Monoxide Emissions Tons/Yr:	0.84699963
NOX - Oxides of Nitrogen Tons/Yr:	3.703227288
SOX - Oxides of Sulphur Tons/Yr:	0.01701528
Particulate Matter Tons/Yr:	0.464564479
Part. Matter 10 Micrometers and Smllr Tons/Yr:	0.352144219

Name:	BIMBO BAKERIES USA
Address:	264 SO SPRUCE AVENUE
City,State,Zip:	SOUTH SAN FRANCISCO, CA 94080
Year:	2020
County Code:	41
Air Basin:	SF
Facility ID:	2483
Air District Name:	BA
SIC Code:	2051

OROWHEAT BAKERIES (Continued) **1000905223**

Air District Name:	BAY AREA AQMD
Community Health Air Pollution Info System:	Not reported
Consolidated Emission Reporting Rule:	Not reported
Total Organic Hydrocarbon Gases Tons/Yr:	3.342633271
Reactive Organic Gases Tons/Yr:	1.166516529
Carbon Monoxide Emissions Tons/Yr:	0.87807221
NOX - Oxides of Nitrogen Tons/Yr:	3.505719593
SOX - Oxides of Sulphur Tons/Yr:	0.014522325
Particulate Matter Tons/Yr:	1.666801845
Part. Matter 10 Micrometers and Smllr Tons/Yr:	1.189761981

Name:	BIMBO BAKERIES USA
Address:	264 SO SPRUCE AVENUE
City,State,Zip:	SOUTH SAN FRANCISCO, CA 94080
Year:	2021
County Code:	41
Air Basin:	SF
Facility ID:	2483
Air District Name:	BA
SIC Code:	2051
Air District Name:	BAY AREA AQMD
Community Health Air Pollution Info System:	Not reported
Consolidated Emission Reporting Rule:	Not reported
Total Organic Hydrocarbon Gases Tons/Yr:	3.066723899
Reactive Organic Gases Tons/Yr:	1.0755518902
Carbon Monoxide Emissions Tons/Yr:	0.889661671
NOX - Oxides of Nitrogen Tons/Yr:	3.787247634
SOX - Oxides of Sulphur Tons/Yr:	0.016809109
Particulate Matter Tons/Yr:	1.509114755
Part. Matter 10 Micrometers and Smllr Tons/Yr:	1.083002949

Name:	BIMBO BAKERIES USA
Address:	264 SO SPRUCE AVENUE
City,State,Zip:	SOUTH SAN FRANCISCO, CA 94080
Year:	2022
County Code:	41
Air Basin:	SF
Facility ID:	2483
Air District Name:	BA
SIC Code:	2051
Air District Name:	BAY AREA AQMD
Community Health Air Pollution Info System:	Not reported
Consolidated Emission Reporting Rule:	Not reported
Total Organic Hydrocarbon Gases Tons/Yr:	2.98987
Reactive Organic Gases Tons/Yr:	2.98987
Carbon Monoxide Emissions Tons/Yr:	0.9082
NOX - Oxides of Nitrogen Tons/Yr:	3.8583
SOX - Oxides of Sulphur Tons/Yr:	0.017089
Particulate Matter Tons/Yr:	1.07125
Part. Matter 10 Micrometers and Smllr Tons/Yr:	0.3745248

CERS:

Name:	OROWEAT
Address:	264 SOUTH SPRUCE AVENUE
City,State,Zip:	SOUTH SAN FRANCISCO, CA 94080
Site ID:	895925
CERS ID:	T0608100911

OROWHEAT BAKERIES (Continued) **1000905223**

CERS Description: Leaking Underground Storage Tank Cleanup Site

Affiliation:
Affiliation Type Desc: Local Agency Caseworker
Entity Name: JACOB MADDEN - SAN MATEO COUNTY LOP
Entity Title: Not reported
Affiliation Address: 2000 ALAMEDA DE LAS PULGAS, Suite 100
Affiliation City: SAN MATEO
Affiliation State: CA
Affiliation Country: Not reported
Affiliation Zip: Not reported
Affiliation Phone: 6503995959,

Affiliation Type Desc: Regional Board Caseworker
Entity Name: Regional Water Board - SAN FRANCISCO BAY RWQCB (REGION 2)
Entity Title: Not reported
Affiliation Address: 1515 CLAY ST SUITE 1400
Affiliation City: OAKLAND
Affiliation State: CA
Affiliation Country: Not reported
Affiliation Zip: Not reported
Affiliation Phone: ,

Affiliation Type Desc: Regional Board Caseworker
Entity Name: UUU - SAN FRANCISCO BAY RWQCB (REGION 2)
Entity Title: Not reported
Affiliation Address: 1515 CLAY ST SUITE 1400
Affiliation City: OAKLAND
Affiliation State: CA
Affiliation Country: Not reported
Affiliation Zip: Not reported
Affiliation Phone: ,

Name: BIMBO BAKERIES USA
Address: 264 SO SPRUCE AVENUE
City,State,Zip: SOUTH SAN FRANCISCO, CA 94080
Site ID: 454667
CERS ID: 110041013186
CERS Description: US EPA Air Emission Inventory System (EIS)

BK645 **OROWEAT FOODS COMPANY** **SWEEPS UST** **S102434731**
North **264 S SPRUCE AVE** **HIST CORTESE** **N/A**
1/4-1/2 **S SAN FRANCISCO, CA 94080**
0.461 mi.
2436 ft. **Site 7 of 10 in cluster BK**

Relative: SWEEPS UST:
Lower
Actual: Name: OROWEAT FOODS COMPANY
25 ft. Address: 264 S SPRUCE AVE
City: S SAN FRANCISCO
Status: Not reported
Comp Number: 550083
Number: Not reported
Board Of Equalization: Not reported
Referral Date: Not reported
Action Date: Not reported
Created Date: Not reported

OROWEAT FOODS COMPANY (Continued) **S102434731**

Owner Tank Id: Not reported
SWRCB Tank Id: 41-000-550083-000003
Tank Status: Not reported
Capacity: 500
Active Date: Not reported
Tank Use: OIL
STG: WASTE
Content: WASTE OIL
Number Of Tanks: 1

Name: OROWEAT FOODS COMPANY
Address: 264 S SPRUCE AVE
City: S SAN FRANCISCO
Status: Active
Comp Number: 550083
Number: 9
Board Of Equalization: Not reported
Referral Date: 02-03-94
Action Date: 02-03-94
Created Date: 10-13-88
Owner Tank Id: UNK
SWRCB Tank Id: 41-000-550083-000004
Tank Status: A
Capacity: 10000
Active Date: 04-13-94
Tank Use: M.V. FUEL
STG: W
Content: DIESEL
Number Of Tanks: 1

HIST CORTESE:
edr_fname: OROWHEAT
edr_fadd1: 264 SPRUCE
City,State,Zip: SOUTH SAN FRANCISCO, CA 94080
Region: CORTESE
Facility County Code: 41
Reg By: LTNKA
Reg Id: 41-0997

edr_fname: WATSONVILLE AIRPORT
edr_fadd1: 264 SPRUCE
City,State,Zip: SOUTH SAN FRANCISCO, CA 94080
Region: CORTESE
Facility County Code: 41
Reg By: LTNKA
Reg Id: 2483

BM646 **BACON PROPERTY** **LUST** **S111760445**
ENE **220 SHAW ROAD** **Cortese** **N/A**
1/4-1/2 **SOUTH SAN FRANCISCO, CA 94083** **CERS**
0.464 mi.
2452 ft. **Site 1 of 3 in cluster BM**

Relative: LUST:
Lower
Name: BACON PROPERTY
Actual: Address: 220 SHAW ROAD
22 ft. City,State,Zip: SOUTH SAN FRANCISCO, CA 94083

BACON PROPERTY (Continued) **S111760445**

Lead Agency:	SAN MATEO COUNTY LOP
Case Type:	LUST Cleanup Site

Geo Track:

Global Id:	T0608192695
Latitude:	37.6411165015912
Longitude:	-122.408911585808
Status:	Completed - Case Closed
Status Date:	03/14/2007
Case Worker:	JM
RB Case Number:	Not reported
Local Agency:	SAN MATEO COUNTY LOP
File Location:	Local Agency Warehouse
Local Case Number:	550191
Potential Media Affect:	Other Groundwater (uses other than drinking water)
Potential Contaminants of Concern:	Gasoline
EPA Region:	9
Coordinate Source:	Google Map Move
Cuf Case:	YES
Quantity Released Gallons:	0
Begin Date:	11/03/2005
Leak Reported Date:	11/22/2005
How Discovered:	Tank Closure
How Discovered Description:	Not reported
Discharge Source:	Not reported
Discharge Cause:	Not reported
Stop Method:	Close and Remove Tank
Stop Description:	Not reported
No Further Action Date:	03/14/2007
CA Water Watershed Name:	South Bay - San Mateo Bayside (204.40)
Dwr Groundwater Subbasin Name:	Westside (2-035)
Disadvantaged Community:	Not reported
CA Enviroscreen 3 Score:	71-75%
CA Enviroscreen 4 Score:	80-85%
Military DOD Site:	No
Facility Project Subtype:	Not reported
RWQCB Region:	SAN FRANCISCO BAY RWQCB (REGION 2)
Site History:	Not reported

LUST:

Global Id:	T0608192695
Contact Type:	Local Agency Caseworker - Primary Caseworker
Contact Name:	JACOB MADDEN
Organization Name:	SAN MATEO COUNTY LOP
Address:	2000 ALAMEDA DE LAS PULGAS, Suite 100
City:	SAN MATEO
Email:	jmadden@smcgov.org
Phone Number:	6503995959

Global Id:	T0608192695
Contact Type:	Regional Board Caseworker
Contact Name:	Regional Water Board
Organization Name:	SAN FRANCISCO BAY RWQCB (REGION 2)
Address:	1515 CLAY ST SUITE 1400
City:	OAKLAND
Email:	Not reported
Phone Number:	Not reported

BACON PROPERTY (Continued) **S111760445**

Global Id: T0608192695
Contact Type: Regional Board Caseworker
Contact Name: UUU
Organization Name: SAN FRANCISCO BAY RWQCB (REGION 2)
Address: 1515 CLAY ST SUITE 1400
City: OAKLAND
Email: Not reported
Phone Number: Not reported

LUST:
Global Id: T0608192695
Action Type: ENFORCEMENT
Date: 12/01/2006
Action: Email Correspondence

Global Id: T0608192695
Action Type: Other
Date: 11/22/2005
Action: Leak Reported

Global Id: T0608192695
Action Type: Other
Date: 11/03/2005
Action: Leak Stopped

Global Id: T0608192695
Action Type: ENFORCEMENT
Date: 09/05/2006
Action: Staff Letter - #20060905

Global Id: T0608192695
Action Type: ENFORCEMENT
Date: 03/14/2007
Action: Closure/No Further Action Letter - #20070314

Global Id: T0608192695
Action Type: ENFORCEMENT
Date: 11/30/2006
Action: Staff Letter - #20061130

Global Id: T0608192695
Action Type: ENFORCEMENT
Date: 06/01/2006
Action: Staff Letter - #20060601

Global Id: T0608192695
Action Type: ENFORCEMENT
Date: 12/21/2005
Action: Staff Letter - #20051221B

Global Id: T0608192695
Action Type: ENFORCEMENT
Date: 12/21/2005
Action: Notice of Responsibility - #20051221A

Global Id: T0608192695
Action Type: ENFORCEMENT

BACON PROPERTY (Continued) **S111760445**

Date: 11/30/2006
Action: Staff Letter

Global Id: T0608192695
Action Type: ENFORCEMENT
Date: 11/01/2006
Action: Technical Correspondence / Assistance / Other

Global Id: T0608192695
Action Type: Other
Date: 11/03/2005
Action: Leak Discovery

Global Id: T0608192695
Action Type: ENFORCEMENT
Date: 07/05/2007
Action: Technical Correspondence / Assistance / Other

Global Id: T0608192695
Action Type: ENFORCEMENT
Date: 01/01/2001
Action: Technical Correspondence / Assistance / Other

Global Id: T0608192695
Action Type: RESPONSE
Date: 12/30/2006
Action: Electronic Reporting Submittal Due

Global Id: T0608192695
Action Type: RESPONSE
Date: 03/22/2006
Action: Soil and Water Investigation Workplan

Global Id: T0608192695
Action Type: RESPONSE
Date: 06/06/2006
Action: Soil and Water Investigation Workplan

Global Id: T0608192695
Action Type: RESPONSE
Date: 09/21/2006
Action: Soil and Water Investigation Report

Global Id: T0608192695
Action Type: RESPONSE
Date: 12/12/2006
Action: Soil and Water Investigation Report

LUST:
Global Id: T0608192695
Status: Open - Case Begin Date
Status Date: 11/03/2005

Global Id: T0608192695
Status: Open - Site Assessment
Status Date: 12/21/2005

BACON PROPERTY (Continued) **S111760445**

Global Id: T0608192695
Status: Open - Verification Monitoring
Status Date: 11/30/2006

Global Id: T0608192695
Status: Completed - Case Closed
Status Date: 03/14/2007

CORTESE:
Name: BACON PROPERTY
Address: 220 SHAW ROAD
City,State,Zip: SOUTH SAN FRANCISCO, CA 94083
Region: CORTESE
Envirostor Id: Not reported
Global ID: T0608192695
Site/Facility Type: LUST CLEANUP SITE
Cleanup Status: COMPLETED - CASE CLOSED
Status Date: Not reported
Site Code: Not reported
Latitude: Not reported
Longitude: Not reported
Owner: Not reported
Enf Type: Not reported
Swat R: Not reported
Flag: active
Order No: Not reported
Waste Discharge System No: Not reported
Effective Date: Not reported
Region 2: Not reported
WID Id: Not reported
Solid Waste Id No: Not reported
Waste Management Uit Name: Not reported
File Name: Active Open

CERS:
Name: BACON PROPERTY
Address: 220 SHAW ROAD
City,State,Zip: SOUTH SAN FRANCISCO, CA 94083
Site ID: 871544
CERS ID: T0608192695
CERS Description: Leaking Underground Storage Tank Cleanup Site

Affiliation:
Affiliation Type Desc: Local Agency Caseworker
Entity Name: JACOB MADDEN - SAN MATEO COUNTY LOP
Entity Title: Not reported
Affiliation Address: 2000 ALAMEDA DE LAS PULGAS, Suite 100
Affiliation City: SAN MATEO
Affiliation State: CA
Affiliation Country: Not reported
Affiliation Zip: Not reported
Affiliation Phone: 6503995959,

Affiliation Type Desc: Regional Board Caseworker
Entity Name: Regional Water Board - SAN FRANCISCO BAY RWQCB (REGION 2)
Entity Title: Not reported

BACON PROPERTY (Continued) **S111760445**

Affiliation Address:	1515 CLAY ST SUITE 1400
Affiliation City:	OAKLAND
Affiliation State:	CA
Affiliation Country:	Not reported
Affiliation Zip:	Not reported
Affiliation Phone:	,
Affiliation Type Desc:	Regional Board Caseworker
Entity Name:	UUU - SAN FRANCISCO BAY RWQCB (REGION 2)
Entity Title:	Not reported
Affiliation Address:	1515 CLAY ST SUITE 1400
Affiliation City:	OAKLAND
Affiliation State:	CA
Affiliation Country:	Not reported
Affiliation Zip:	Not reported
Affiliation Phone:	,

BM647 **BACON PROPERTY** **LUST** **S112949157**
ENE **220 SHAW RD** **N/A**
1/4-1/2 **SOUTH SAN FRANCISCO, CA**
0.464 mi.
2452 ft. **Site 2 of 3 in cluster BM**

Relative: **Lower**
Actual: **22 ft.**

SAN MATEO CO. LUST:

Name:	BACON PROPERTY
Address:	220 SHAW RD
City,State,Zip:	SOUTH SAN FRANCISCO, CA
Region:	SAN MATEO
Facility ID:	550191
Facility Status:	9- Case Closed
Global ID:	T0608192695
APN Number:	015164010
Case Type:	SOUTH SAN FRANCISCO, CA
EDR Link ID:	SOUTH SAN FRANCISCO, CA

BM648 **BACON PROPERTY** **UST FINDER RELEASE** **1028921898**
ENE **220 SHAW ROAD** **N/A**
1/4-1/2 **SOUTH SAN FRANCISCO, CA 94083**
0.464 mi.
2452 ft. **Site 3 of 3 in cluster BM**

Relative: **Lower**
Actual: **22 ft.**

UST FINDER RELEASE:

Object ID:	38555
Facility ID:	Not reported
Lust ID:	CAT0608192695
Name:	BACON PROPERTY
Address:	220 SHAW ROAD
City,State,Zip:	SOUTH SAN FRANCISCO, CA 94083
Address Match Type:	PointAddress
Reported Date:	Not reported
Status:	No Further Action
Substance:	Not reported
Population within 1500ft:	43
Domestic Wells within 1500ft:	0
Land Use:	Developed, High Intensity

BACON PROPERTY (Continued) **1028921898**

Within SPA:	No
SPA PWS Facility ID:	Not reported
SPA Water Type:	Not reported
SPA Facility Type:	Not reported
SPA HUC12:	Not reported
Within WHPA:	Yes
WHPA PWS Facility ID:	CA4110009_10185
WHPA Water Type:	GW - Ground water
WHPA Facility Type:	WL - Well
WHPA HUC12:	180500040903
Within 100yr Floodplain:	No
Tribe:	Not reported
EPA Region:	9
NFA Letter 1:	Not reported
NFA Letter 2:	Not reported
NFA Letter 3:	Not reported
NFA Letter 4:	Not reported
Closed With Residual Contaminate:	Not reported
Coordinate Source:	Geocode
X Coord:	-122.40875
Y Coord:	37.6411800000001
Latitude:	37.6411799999999
Longitude:	-122.408749999999

649
NW
1/4-1/2
0.466 mi.
2463 ft.

CYPRESS LAWN CEMETERY **UST FINDER RELEASE** **1028944031**
300 EL CAMINO REAL **N/A**
COLMA, CA 94014

Relative:
Higher

Actual:
49 ft.

UST FINDER RELEASE:

Object ID:	37716
Facility ID:	Not reported
Lust ID:	CAT0608100178
Name:	CYPRESS LAWN CEMETERY
Address:	300 EL CAMINO REAL
City,State,Zip:	COLMA, CA 94014
Address Match Type:	StreetAddress
Reported Date:	Not reported
Status:	No Further Action
Substance:	Not reported
Population within 1500ft:	1855
Domestic Wells within 1500ft:	0
Land Use:	Developed, High Intensity
Within SPA:	No
SPA PWS Facility ID:	Not reported
SPA Water Type:	Not reported
SPA Facility Type:	Not reported
SPA HUC12:	Not reported
Within WHPA:	Yes
WHPA PWS Facility ID:	CA4110009_10185
WHPA Water Type:	GW - Ground water
WHPA Facility Type:	WL - Well
WHPA HUC12:	180500040903
Within 100yr Floodplain:	No
Tribe:	Not reported
EPA Region:	9
NFA Letter 1:	Not reported

CYPRESS LAWN CEMETERY (Continued) **1028944031**

NFA Letter 2:	Not reported
NFA Letter 3:	Not reported
NFA Letter 4:	Not reported
Closed With Residual Contaminate:	Not reported
Coordinate Source:	Geocode
X Coord:	-122.42591
Y Coord:	37.64399
Latitude:	37.64399
Longitude:	-122.42591

BN650 **ROBINSONS CARPET** **LUST** **S101594095**
SE **701 SAN MATEO** **SWEEPS UST** **N/A**
1/4-1/2 **SAN BRUNO, CA 94066** **CA FID UST**
0.471 mi. **Cortese**
2485 ft. **Site 1 of 3 in cluster BN**

Relative:
Lower

Actual:
17 ft.

LUST REG 2:

Region:	2
Facility Id:	Not reported
Facility Status:	Remediation Plan
Case Number:	880036
How Discovered:	Tank Closure
Leak Cause:	Unknown
Leak Source:	Unknown
Date Leak Confirmed:	Not reported
Oversight Program:	LUST
Prelim. Site Assesment Wokplan Submitted:	Not reported
Preliminary Site Assesment Began:	Not reported
Pollution Characterization Began:	Not reported
Pollution Remediation Plan Submitted:	4/17/2003
Date Remediation Action Underway:	Not reported
Date Post Remedial Action Monitoring Began:	Not reported

SWEEPS UST:

Name:	ROBINSON'S CARPETS
Address:	701 SAN MATEO AVE
City:	SAN BRUNO
Status:	Active
Comp Number:	880025
Number:	9
Board Of Equalization:	Not reported
Referral Date:	04-11-94
Action Date:	04-11-94
Created Date:	10-13-88
Owner Tank Id:	Not reported
SWRCB Tank Id:	Not reported
Tank Status:	Not reported
Capacity:	Not reported
Active Date:	Not reported
Tank Use:	Not reported
STG:	Not reported
Content:	Not reported
Number Of Tanks:	Not reported

CA FID UST:

Facility ID:	41004981
Regulated By:	UTNKA

ROBINSONS CARPET (Continued) **S101594095**

Regulated ID: Not reported
Cortese Code: Not reported
SIC Code: Not reported
Facility Phone: 4150000000
Mail To: Not reported
Mailing Address: 701 SAN MATEO AVE
Mailing Address 2: Not reported
Mailing City,St,Zip: SAN BRUNO 94066
Contact: Not reported
Contact Phone: Not reported
DUNs Number: Not reported
NPDES Number: Not reported
EPA ID: Not reported
Comments: Not reported
Status: Active

CORTESE:
Name: ROBINSONS CARPET
Address: 701 SAN MATEO
City,State,Zip: SAN BRUNO, CA 94066
Region: CORTESE
Envirostor Id: Not reported
Global ID: T0608100872
Site/Facility Type: LUST CLEANUP SITE
Cleanup Status: COMPLETED - CASE CLOSED
Status Date: Not reported
Site Code: Not reported
Latitude: Not reported
Longitude: Not reported
Owner: Not reported
Enf Type: Not reported
Swat R: Not reported
Flag: active
Order No: Not reported
Waste Discharge System No: Not reported
Effective Date: Not reported
Region 2: Not reported
WID Id: Not reported
Solid Waste Id No: Not reported
Waste Management Uit Name: Not reported
File Name: Active Open

BN651 **ROBINSONS CARPET** **UST FINDER RELEASE** **1029099161**
SE **701 SAN MATEO** **N/A**
1/4-1/2 **SAN BRUNO, CA 94066**
0.471 mi.
2485 ft. **Site 2 of 3 in cluster BN**

Relative: **Lower**
Actual: **17 ft.**

UST FINDER RELEASE:
Object ID: 38421
Facility ID: Not reported
Lust ID: CAT0608100872
Name: ROBINSONS CARPET
Address: 701 SAN MATEO
City,State,Zip: SAN BRUNO, CA 94066
Address Match Type: PointAddress
Reported Date: Not reported

ROBINSONS CARPET (Continued) **1029099161**

Status:	No Further Action
Substance:	Not reported
Population within 1500ft:	4022
Domestic Wells within 1500ft:	0
Land Use:	Developed, Medium Intensity
Within SPA:	No
SPA PWS Facility ID:	Not reported
SPA Water Type:	Not reported
SPA Facility Type:	Not reported
SPA HUC12:	Not reported
Within WHPA:	Yes
WHPA PWS Facility ID:	CA4110023_9990
WHPA Water Type:	GW - Ground water
WHPA Facility Type:	WL - Well
WHPA HUC12:	180500040903
Within 100yr Floodplain:	No
Tribe:	Not reported
EPA Region:	9
NFA Letter 1:	Not reported
NFA Letter 2:	Not reported
NFA Letter 3:	Not reported
NFA Letter 4:	Not reported
Closed With Residual Contaminate:	Not reported
Coordinate Source:	Geocode
X Coord:	-122.41138
Y Coord:	37.62859
Latitude:	37.62859
Longitude:	-122.411379999999

BN652 **ROBINSONS CARPET** **LUST** **S103893674**
SE **701 SAN MATEO** **San Mateo Co. BI** **N/A**
1/4-1/2 **SAN BRUNO, CA 94066** **HIST CORTESE**
0.471 mi. **CERS**
2485 ft. **Site 3 of 3 in cluster BN**

Relative:
Lower

Actual:
17 ft.

SAN MATEO CO. LUST:

Name:	ROBINSONS CARPET
Address:	701 SAN MATEO AVE
City,State,Zip:	SAN BRUNO, CA
Region:	SAN MATEO
Facility ID:	880036
Facility Status:	9- Case Closed
Global ID:	T0608100872
APN Number:	020121100
Case Type:	SAN BRUNO, CA
EDR Link ID:	SAN BRUNO, CA

LUST:

Name:	ROBINSONS CARPET
Address:	701 SAN MATEO
City,State,Zip:	SAN BRUNO, CA 94066
Lead Agency:	SAN MATEO COUNTY LOP
Case Type:	LUST Cleanup Site

Geo Track:

Global Id:	T0608100872
Latitude:	37.6285837624473

ROBINSONS CARPET (Continued) **S103893674**

Longitude:	-122.411593180565
Status:	Completed - Case Closed
Status Date:	08/01/2005
Case Worker:	JM
RB Case Number:	41-0950
Local Agency:	SAN MATEO COUNTY LOP
File Location:	Local Agency Warehouse
Local Case Number:	880036
Potential Media Affect:	Other Groundwater (uses other than drinking water)
Potential Contaminants of Concern:	Gasoline
EPA Region:	9
Coordinate Source:	Google Map Move
Cuf Case:	YES
Quantity Released Gallons:	0
Begin Date:	05/12/1995
Leak Reported Date:	06/27/1996
How Discovered:	Tank Closure
How Discovered Description:	Not reported
Discharge Source:	Not reported
Discharge Cause:	Not reported
Stop Method:	Remove Contents
Stop Description:	Not reported
No Further Action Date:	08/01/2005
CA Water Watershed Name:	South Bay - San Mateo Bayside (204.40)
Dwr Groundwater Subbasin Name:	Westside (2-035)
Disadvantaged Community:	Not reported
CA Enviroscreen 3 Score:	66-70%
CA Enviroscreen 4 Score:	75-80%
Military DOD Site:	No
Facility Project Subtype:	Not reported
RWQCB Region:	SAN FRANCISCO BAY RWQCB (REGION 2)
Site History:	Not reported

LUST:

Global Id:	T0608100872
Contact Type:	Local Agency Caseworker - Primary Caseworker
Contact Name:	JACOB MADDEN
Organization Name:	SAN MATEO COUNTY LOP
Address:	2000 ALAMEDA DE LAS PULGAS, Suite 100
City:	SAN MATEO
Email:	jmadden@smcgov.org
Phone Number:	6503995959

Global Id:	T0608100872
Contact Type:	Regional Board Caseworker
Contact Name:	Regional Water Board
Organization Name:	SAN FRANCISCO BAY RWQCB (REGION 2)
Address:	1515 CLAY ST SUITE 1400
City:	OAKLAND
Email:	Not reported
Phone Number:	Not reported

Global Id:	T0608100872
Contact Type:	Regional Board Caseworker
Contact Name:	UUU
Organization Name:	SAN FRANCISCO BAY RWQCB (REGION 2)
Address:	1515 CLAY ST SUITE 1400
City:	OAKLAND

ROBINSONS CARPET (Continued) **S103893674**

Email: Not reported
Phone Number: Not reported

LUST:
Global Id: T0608100872
Action Type: Other
Date: 06/27/1996
Action: Leak Reported

Global Id: T0608100872
Action Type: Other
Date: 05/12/1995
Action: Leak Stopped

Global Id: T0608100872
Action Type: ENFORCEMENT
Date: 06/14/2005
Action: Staff Letter - #20050614

Global Id: T0608100872
Action Type: ENFORCEMENT
Date: 08/01/2005
Action: Closure/No Further Action Letter - #20050801

Global Id: T0608100872
Action Type: ENFORCEMENT
Date: 05/23/2003
Action: Staff Letter - #20030523

Global Id: T0608100872
Action Type: ENFORCEMENT
Date: 07/05/1995
Action: Notice of Responsibility - #1

Global Id: T0608100872
Action Type: ENFORCEMENT
Date: 04/17/2003
Action: Staff Letter - #20030417

Global Id: T0608100872
Action Type: REMEDIATION
Date: 04/13/2003
Action: Excavation

Global Id: T0608100872
Action Type: ENFORCEMENT
Date: 04/13/2004
Action: Technical Correspondence / Assistance / Other

Global Id: T0608100872
Action Type: ENFORCEMENT
Date: 11/01/2006
Action: Technical Correspondence / Assistance / Other

Global Id: T0608100872
Action Type: Other
Date: 05/12/1995

ROBINSONS CARPET (Continued) **S103893674**

Action: Leak Discovery

Global Id: T0608100872
Action Type: RESPONSE
Date: 06/06/2003
Action: CAP/RAP - Feasibility Study Report

Global Id: T0608100872
Action Type: RESPONSE
Date: 06/30/2003
Action: Other Report / Document

Global Id: T0608100872
Action Type: RESPONSE
Date: 08/30/2003
Action: Soil and Water Investigation Report

Global Id: T0608100872
Action Type: RESPONSE
Date: 05/03/2005
Action: Other Report / Document

LUST:
Global Id: T0608100872
Status: Open - Case Begin Date
Status Date: 05/12/1995

Global Id: T0608100872
Status: Open - Remediation
Status Date: 04/17/2003

Global Id: T0608100872
Status: Open - Remediation
Status Date: 11/30/2003

Global Id: T0608100872
Status: Open - Verification Monitoring
Status Date: 09/02/2004

Global Id: T0608100872
Status: Completed - Case Closed
Status Date: 08/01/2005

San Mateo Co. BI:
Name: ROBINSONS CARPETS
Address: 701 SAN MATEO
City,State,Zip: SAN BRUNO, CA 94066
Region: SAN MATEO
Facility ID: FA0018229
Prog Element Code: UNDERGROUND TANK - GENERAL
Record Id: PR0022950
Description: UNDERGROUND TANK - GENERAL
Facility Status: Inactive, non-billable
Program Category: UNDERGROUND TANK PROGRAM

ROBINSONS CARPET (Continued) **S103893674**

Name: EXPRESS AUTO REPAIR
Address: 701 SAN MATEO
City,State,Zip: SAN BRUNO, CA 94066
Region: SAN MATEO
Facility ID: FA0018305
Prog Element Code: STORES MV FUELS OR WASTE ONLY
Record Id: PR0005011
Description: STORES MV FUELS OR WASTE ONLY
Facility Status: Inactive, non-billable
Program Category: BUSINESS PLAN PROGRAM

Name: EXPRESS AUTO REPAIR
Address: 701 SAN MATEO
City,State,Zip: SAN BRUNO, CA 94066
Region: SAN MATEO
Facility ID: FA0018305
Prog Element Code: GENERATES and RECYCLES WASTE OIL/SOLVENT
Record Id: PR0012213
Description: GENERATES & RECYCLES WASTE OIL/SOLVENT
Facility Status: Inactive, non-billable
Program Category: HAZARDOUS WASTE PROGRAM

Name: EXPRESS AUTO REPAIR
Address: 701 SAN MATEO
City,State,Zip: SAN BRUNO, CA 94066
Region: SAN MATEO
Facility ID: FA0018305
Prog Element Code: STORMWATER ANNUAL INSPECTION FEE
Record Id: PR0043478
Description: STORMWATER ANNUAL FEE - INSP FREQ EVERY 2 YRS
Facility Status: Inactive, non-billable
Program Category: STORMWATER

Name: CHEERS
Address: 701 SAN MATEO
City,State,Zip: SAN BRUNO, CA 94066
Region: SAN MATEO
Facility ID: FA0036738
Prog Element Code: STORMWATER ANNUAL INSPECTION FEE
Record Id: PR0053674
Description: STORMWATER ANNUAL FEE - INSP FREQ EVERY 2 YRS
Facility Status: Inactive, non-billable
Program Category: STORMWATER

Name: CHEERS
Address: 701 SAN MATEO
City,State,Zip: SAN BRUNO, CA 94066
Region: SAN MATEO
Facility ID: FA0036738
Prog Element Code: STORES MV FUELS OR WASTE ONLY
Record Id: PR0053672
Description: STORES MV FUELS OR WASTE ONLY
Facility Status: Active, billable
Program Category: BUSINESS PLAN PROGRAM

Name: CHEERS
Address: 701 SAN MATEO

ROBINSONS CARPET (Continued) **S103893674**

City,State,Zip: SAN BRUNO, CA 94066
Region: SAN MATEO
Facility ID: FA0036738
Prog Element Code: GENERATES and RECYCLES WASTE OIL/SOLVENT
Record Id: PR0053673
Description: GENERATES & RECYCLES WASTE OIL/SOLVENT
Facility Status: Active, billable
Program Category: HAZARDOUS WASTE PROGRAM

HIST CORTESE:
edr_fname: ROBINSONS CARPET
edr_fadd1: 701 SAN MATEO
City,State,Zip: SAN BRUNO, CA 94066
Region: CORTESE
Facility County Code: 41
Reg By: LTNKA
Reg Id: 41-0950

CERS:
Name: ROBINSONS CARPET
Address: 701 SAN MATEO
City,State,Zip: SAN BRUNO, CA 94066
Site ID: 854436
CERS ID: T0608100872
CERS Description: Leaking Underground Storage Tank Cleanup Site

Affiliation:
Affiliation Type Desc: Local Agency Caseworker
Entity Name: JACOB MADDEN - SAN MATEO COUNTY LOP
Entity Title: Not reported
Affiliation Address: 2000 ALAMEDA DE LAS PULGAS, Suite 100
Affiliation City: SAN MATEO
Affiliation State: CA
Affiliation Country: Not reported
Affiliation Zip: Not reported
Affiliation Phone: 6503995959,

Affiliation Type Desc: Regional Board Caseworker
Entity Name: UUU - SAN FRANCISCO BAY RWQCB (REGION 2)
Entity Title: Not reported
Affiliation Address: 1515 CLAY ST SUITE 1400
Affiliation City: OAKLAND
Affiliation State: CA
Affiliation Country: Not reported
Affiliation Zip: Not reported
Affiliation Phone: ,

Affiliation Type Desc: Regional Board Caseworker
Entity Name: Regional Water Board - SAN FRANCISCO BAY RWQCB (REGION 2)
Entity Title: Not reported
Affiliation Address: 1515 CLAY ST SUITE 1400
Affiliation City: OAKLAND
Affiliation State: CA
Affiliation Country: Not reported
Affiliation Zip: Not reported
Affiliation Phone: ,

BO653 **THE PROPERTY** **UST FINDER RELEASE** **1029117214**
North **405 VICTORY** **N/A**
1/4-1/2 **SOUTH SAN FRANCISCO, CA 94080**
0.472 mi.
2493 ft. **Site 1 of 3 in cluster BO**

Relative: **Lower**
Actual: **22 ft.**

UST FINDER RELEASE:

Object ID:	38148
Facility ID:	Not reported
Lust ID:	CAT0608100517
Name:	THE PROPERTY
Address:	405 VICTORY
City,State,Zip:	SOUTH SAN FRANCISCO, CA 94080
Address Match Type:	PointAddress
Reported Date:	Not reported
Status:	No Further Action
Substance:	Not reported
Population within 1500ft:	131
Domestic Wells within 1500ft:	0
Land Use:	Developed, High Intensity
Within SPA:	No
SPA PWS Facility ID:	Not reported
SPA Water Type:	Not reported
SPA Facility Type:	Not reported
SPA HUC12:	Not reported
Within WHPA:	Yes
WHPA PWS Facility ID:	CA4110009_10185
WHPA Water Type:	GW - Ground water
WHPA Facility Type:	WL - Well
WHPA HUC12:	180500040903
Within 100yr Floodplain:	No
Tribe:	Not reported
EPA Region:	9
NFA Letter 1:	Not reported
NFA Letter 2:	Not reported
NFA Letter 3:	Not reported
NFA Letter 4:	Not reported
Closed With Residual Contaminate:	Not reported
Coordinate Source:	Geocode
X Coord:	-122.41614
Y Coord:	37.64741
Latitude:	37.64741
Longitude:	-122.416139999999

BO654 **THE PROPERTY** **LUST** **S103177253**
North **405 VICTORY** **San Mateo Co. BI** **N/A**
1/4-1/2 **S SAN FRANCISCO, CA 94080**
0.472 mi.
2493 ft. **Site 2 of 3 in cluster BO**

Relative: **Lower**
Actual: **22 ft.**

LUST REG 2:

Region:	2
Facility Id:	Not reported
Facility Status:	Case Closed
Case Number:	550041
How Discovered:	OM
Leak Cause:	Unknown
Leak Source:	Unknown
Date Leak Confirmed:	Not reported
Oversight Program:	LUST

THE PROPERTY (Continued) **S103177253**

Prelim. Site Assesment Wokplan Submitted: Not reported
Preliminary Site Assesment Began: Not reported
Pollution Characterization Began: Not reported
Pollution Remediation Plan Submitted: Not reported
Date Remediation Action Underway: Not reported
Date Post Remedial Action Monitoring Began: Not reported

San Mateo Co. BI:

Name: 405 VICTORY PARTNERS
Address: 405 VICTORY
City,State,Zip: SOUTH SAN FRANCISCO, CA 94080
Region: SAN MATEO
Facility ID: FA0023039
Prog Element Code: UNDERGROUND TANK - GENERAL
Record Id: PR0026094
Description: UNDERGROUND TANK - GENERAL
Facility Status: Inactive, non-billable
Program Category: UNDERGROUND TANK PROGRAM

Name: QUALITY MOBILE TRUCK SVC
Address: 405 VICTORY
City,State,Zip: SOUTH SAN FRANCISCO, CA 94080
Region: SAN MATEO
Facility ID: FA0015250
Prog Element Code: GENERATES and RECYCLES WASTE OIL/SOLVENT
Record Id: PR0011771
Description: GENERATES & RECYCLES WASTE OIL/SOLVENT
Facility Status: Inactive, non-billable
Program Category: HAZARDOUS WASTE PROGRAM

Name: TOWNE AIR FREIGHT
Address: 405 VICTORY
City,State,Zip: SOUTH SAN FRANCISCO, CA 94080
Region: SAN MATEO
Facility ID: FA0045437
Prog Element Code: STORES HAZ MAT <219GAL,1,999LB, 879FT3
Record Id: PR0059380
Description: STORES HAZ MAT <219GAL,1,999LB, 879CF
Facility Status: Inactive, non-billable
Program Category: BUSINESS PLAN PROGRAM

Name: YUSEN LOGISTICS (AMERICAS) INC.
Address: 405 VICTORY
City,State,Zip: SOUTH SAN FRANCISCO, CA 94080
Region: SAN MATEO
Facility ID: FA0045441
Prog Element Code: GENERATES and RECYCLES WASTE OIL/SOLVENT
Record Id: PR0059394
Description: GENERATES & RECYCLES WASTE OIL/SOLVENT
Facility Status: Inactive, non-billable
Program Category: HAZARDOUS WASTE PROGRAM

Name: YUSEN LOGISTICS (AMERICAS) INC.
Address: 405 VICTORY
City,State,Zip: SOUTH SAN FRANCISCO, CA 94080
Region: SAN MATEO
Facility ID: FA0045441

THE PROPERTY (Continued) **S103177253**

Prog Element Code:	STORES HAZ MAT <219GAL,1,999LB, 879FT3
Record Id:	PR0059393
Description:	STORES HAZ MAT <219GAL,1,999LB, 879CF
Facility Status:	Active, billable
Program Category:	BUSINESS PLAN PROGRAM

BO655 **THE PROPERTY** **LUST** **S101308816**
North **405 VICTORY** **Cortese** **N/A**
1/4-1/2 **SOUTH SAN FRANCISCO, CA 94080** **HIST CORTESE**
0.472 mi. **CERS**
2493 ft. **Site 3 of 3 in cluster BO**

Relative:
Lower

Actual:
22 ft.

SAN MATEO CO. LUST:

Name:	THE PROPERTY
Address:	405 VICTORY AVE
City,State,Zip:	SOUTH SAN FRANCISCO, CA
Region:	SAN MATEO
Facility ID:	550041
Facility Status:	9- Case Closed
Global ID:	T0608100517
APN Number:	014201010
Case Type:	SOUTH SAN FRANCISCO, CA
EDR Link ID:	SOUTH SAN FRANCISCO, CA

LUST:

Name:	THE PROPERTY
Address:	405 VICTORY
City,State,Zip:	SOUTH SAN FRANCISCO, CA 94080
Lead Agency:	SAN MATEO COUNTY LOP
Case Type:	LUST Cleanup Site

Geo Track:

Global Id:	T0608100517
Latitude:	37.646226
Longitude:	-122.416517
Status:	Completed - Case Closed
Status Date:	11/21/2000
Case Worker:	JM
RB Case Number:	41-0541
Local Agency:	SAN MATEO COUNTY LOP
File Location:	Local Agency Warehouse
Local Case Number:	550041
Potential Media Affect:	Other Groundwater (uses other than drinking water)
Potential Contaminants of Concern:	Gasoline
EPA Region:	9
Coordinate Source:	Google Geocode
Cuf Case:	YES
Quantity Released Gallons:	0
Begin Date:	08/23/1988
Leak Reported Date:	08/23/1988
How Discovered:	Other Means
How Discovered Description:	Not reported
Discharge Source:	Not reported
Discharge Cause:	Not reported
Stop Method:	Other Means
Stop Description:	Not reported
No Further Action Date:	11/21/2000

THE PROPERTY (Continued) **S101308816**

CA Water Watershed Name: South Bay - San Mateo Bayside (204.40)
Dwr Groundwater Subbasin Name: Westside (2-035)
Disadvantaged Community: Not reported
CA Enviroscreen 3 Score: 71-75%
CA Enviroscreen 4 Score: 80-85%
Military DOD Site: No
Facility Project Subtype: Not reported
RWQCB Region: SAN FRANCISCO BAY RWQCB (REGION 2)
Site History: Not reported

LUST:
Global Id: T0608100517
Contact Type: Local Agency Caseworker - Primary Caseworker
Contact Name: JACOB MADDEN
Organization Name: SAN MATEO COUNTY LOP
Address: 2000 ALAMEDA DE LAS PULGAS, Suite 100
City: SAN MATEO
Email: jmadden@smcgov.org
Phone Number: 6503995959

Global Id: T0608100517
Contact Type: Regional Board Caseworker
Contact Name: Regional Water Board
Organization Name: SAN FRANCISCO BAY RWQCB (REGION 2)
Address: 1515 CLAY ST SUITE 1400
City: OAKLAND
Email: Not reported
Phone Number: Not reported

Global Id: T0608100517
Contact Type: Regional Board Caseworker
Contact Name: UUU
Organization Name: SAN FRANCISCO BAY RWQCB (REGION 2)
Address: 1515 CLAY ST SUITE 1400
City: OAKLAND
Email: Not reported
Phone Number: Not reported

LUST:
Global Id: T0608100517
Action Type: Other
Date: 08/23/1988
Action: Leak Discovery

Global Id: T0608100517
Action Type: Other
Date: 08/23/1988
Action: Leak Reported

Global Id: T0608100517
Action Type: ENFORCEMENT
Date: 11/21/2000
Action: Technical Correspondence / Assistance / Other

Global Id: T0608100517
Action Type: ENFORCEMENT
Date: 11/01/2006

THE PROPERTY (Continued) **S101308816**

Action: Technical Correspondence / Assistance / Other

Global Id: T0608100517
Action Type: RESPONSE
Date: 11/01/2006
Action: Other Report / Document

Global Id: T0608100517
Action Type: ENFORCEMENT
Date: 09/22/1989
Action: Notice of Responsibility - #1

Global Id: T0608100517
Action Type: RESPONSE
Date: 11/29/2021
Action: Soil Management Plan - Regulator Responded

Global Id: T0608100517
Action Type: REMEDIATION
Date: 01/07/1992
Action: Free Product Removal

Global Id: T0608100517
Action Type: ENFORCEMENT
Date: 12/14/2021
Action: Staff Letter

Global Id: T0608100517
Action Type: ENFORCEMENT
Date: 11/01/2006
Action: Technical Correspondence / Assistance / Other

LUST:
Global Id: T0608100517
Status: Open - Case Begin Date
Status Date: 08/23/1988

Global Id: T0608100517
Status: Completed - Case Closed
Status Date: 11/21/2000

CORTESE:
Name: THE PROPERTY
Address: 405 VICTORY
City,State,Zip: SOUTH SAN FRANCISCO, CA 94080
Region: CORTESE
Envirostor Id: Not reported
Global ID: T0608100517
Site/Facility Type: LUST CLEANUP SITE
Cleanup Status: COMPLETED - CASE CLOSED
Status Date: Not reported
Site Code: Not reported
Latitude: Not reported
Longitude: Not reported
Owner: Not reported

THE PROPERTY (Continued) **S101308816**

Enf Type:	Not reported
Swat R:	Not reported
Flag:	active
Order No:	Not reported
Waste Discharge System No:	Not reported
Effective Date:	Not reported
Region 2:	Not reported
WID Id:	Not reported
Solid Waste Id No:	Not reported
Waste Management Uit Name:	Not reported
File Name:	Active Open

HIST CORTESE:

edr_fname:	PROPERTY
edr_fadd1:	405 VICTORY
City,State,Zip:	SOUTH SAN FRANCISCO, CA
Region:	CORTESE
Facility County Code:	41
Reg By:	LTNKA
Reg Id:	41-0541

CERS:

Name:	THE PROPERTY
Address:	405 VICTORY
City,State,Zip:	SOUTH SAN FRANCISCO, CA 94080
Site ID:	865843
CERS ID:	T0608100517
CERS Description:	Leaking Underground Storage Tank Cleanup Site

Affiliation:

Affiliation Type Desc:	Regional Board Caseworker
Entity Name:	Regional Water Board - SAN FRANCISCO BAY RWQCB (REGION 2)
Entity Title:	Not reported
Affiliation Address:	1515 CLAY ST SUITE 1400
Affiliation City:	OAKLAND
Affiliation State:	CA
Affiliation Country:	Not reported
Affiliation Zip:	Not reported
Affiliation Phone:	,

Affiliation Type Desc:	Local Agency Caseworker
Entity Name:	JACOB MADDEN - SAN MATEO COUNTY LOP
Entity Title:	Not reported
Affiliation Address:	2000 ALAMEDA DE LAS PULGAS, Suite 100
Affiliation City:	SAN MATEO
Affiliation State:	CA
Affiliation Country:	Not reported
Affiliation Zip:	Not reported
Affiliation Phone:	6503995959,

Affiliation Type Desc:	Regional Board Caseworker
Entity Name:	UUU - SAN FRANCISCO BAY RWQCB (REGION 2)
Entity Title:	Not reported
Affiliation Address:	1515 CLAY ST SUITE 1400
Affiliation City:	OAKLAND
Affiliation State:	CA
Affiliation Country:	Not reported

THE PROPERTY (Continued) **S101308816**

Affiliation Zip: Not reported
Affiliation Phone: ,

BK656 **SPRUCE CAR WASH** **LUST** **S109285554**
North **246 SOUTH SPRUCE AVENUE** **San Mateo Co. BI** **N/A**
1/4-1/2 **SOUTH SAN FRANCISCO, CA 94080** **Cortese**
0.478 mi. **CERS**
2524 ft. **Site 8 of 10 in cluster BK**

Relative:
Lower

Actual:
22 ft.

LUST:
Name: SPRUCE CAR WASH
Address: 246 SOUTH SPRUCE AVENUE
City,State,Zip: SOUTH SAN FRANCISCO, CA 94080
Lead Agency: SAN MATEO COUNTY LOP
Case Type: LUST Cleanup Site

Geo Track:
Global Id: T0608100512
Latitude: 37.647362675
Longitude: -122.420699
Status: Completed - Case Closed
Status Date: 10/27/2016
Case Worker: JM
RB Case Number: 41-0536
Local Agency: SAN MATEO COUNTY LOP
File Location: Not reported
Local Case Number: 550034
Potential Media Affect: Other Groundwater (uses other than drinking water)
Potential Contaminants of Concern: Gasoline
EPA Region: 9
Coordinate Source: * Historical Geocode - Exact Address Match
Cuf Case: YES
Quantity Released Gallons: 0
Begin Date: 01/01/1974
Leak Reported Date: 12/02/1974
How Discovered: Other Means
How Discovered Description: Not reported
Discharge Source: Not reported
Discharge Cause: Not reported
Stop Method: Other Means
Stop Description: Not reported
No Further Action Date: 10/27/2016
CA Water Watershed Name: South Bay - San Mateo Bayside (204.40)
Dwr Groundwater Subbasin Name: Westside (2-035)
Disadvantaged Community: Not reported
CA Enviroscreen 3 Score: 71-75%
CA Enviroscreen 4 Score: 80-85%
Military DOD Site: No
Facility Project Subtype: Not reported
RWQCB Region: SAN FRANCISCO BAY RWQCB (REGION 2)
Site History: Can be extracted from most recent report in Geotracker or at San Mateo County offices if submitted prior to 2005, San Mateo County does not take responsibility for the accuracy of the statements made or any professional interpretations made in the referenced report.

LUST:
Global Id: T0608100512

SPRUCE CAR WASH (Continued) **S109285554**

Contact Type: Local Agency Caseworker - Primary Caseworker
Contact Name: JACOB MADDEN
Organization Name: SAN MATEO COUNTY LOP
Address: 2000 ALAMEDA DE LAS PULGAS, Suite 100
City: SAN MATEO
Email: jmadden@smcgov.org
Phone Number: 6503995959

Global Id: T0608100512
Contact Type: Regional Board Caseworker
Contact Name: Regional Water Board
Organization Name: SAN FRANCISCO BAY RWQCB (REGION 2)
Address: 1515 CLAY ST SUITE 1400
City: OAKLAND
Email: Not reported
Phone Number: Not reported

LUST:
Global Id: T0608100512
Action Type: ENFORCEMENT
Date: 03/10/2016
Action: Technical Correspondence / Assistance / Other

Global Id: T0608100512
Action Type: ENFORCEMENT
Date: 02/27/2007
Action: Technical Correspondence / Assistance / Other

Global Id: T0608100512
Action Type: ENFORCEMENT
Date: 10/09/2008
Action: Staff Letter

Global Id: T0608100512
Action Type: ENFORCEMENT
Date: 01/17/2007
Action: Email Correspondence

Global Id: T0608100512
Action Type: ENFORCEMENT
Date: 04/07/2016
Action: Technical Correspondence / Assistance / Other

Global Id: T0608100512
Action Type: ENFORCEMENT
Date: 12/31/2000
Action: Technical Correspondence / Assistance / Other

Global Id: T0608100512
Action Type: ENFORCEMENT
Date: 01/14/2010
Action: Technical Correspondence / Assistance / Other

Global Id: T0608100512
Action Type: Other
Date: 12/02/1974
Action: Leak Reported

SPRUCE CAR WASH (Continued) **S109285554**

Global Id: T0608100512
Action Type: RESPONSE
Date: 07/26/2005
Action: Soil and Water Investigation Workplan

Global Id: T0608100512
Action Type: RESPONSE
Date: 10/20/2005
Action: Electronic Reporting Submittal Due

Global Id: T0608100512
Action Type: RESPONSE
Date: 03/27/2006
Action: Soil and Water Investigation Report

Global Id: T0608100512
Action Type: RESPONSE
Date: 09/01/2006
Action: Soil and Water Investigation Workplan

Global Id: T0608100512
Action Type: RESPONSE
Date: 03/15/2007
Action: Soil and Water Investigation Report

Global Id: T0608100512
Action Type: RESPONSE
Date: 04/03/2007
Action: CAP/RAP - Feasibility Study Report

Global Id: T0608100512
Action Type: RESPONSE
Date: 01/15/2008
Action: CAP/RAP - Feasibility Study Report

Global Id: T0608100512
Action Type: RESPONSE
Date: 01/15/2008
Action: Other Workplan

Global Id: T0608100512
Action Type: RESPONSE
Date: 01/15/2008
Action: CAP/RAP - Feasibility Study Report

Global Id: T0608100512
Action Type: RESPONSE
Date: 10/28/2008
Action: Soil and Water Investigation Report

Global Id: T0608100512
Action Type: RESPONSE
Date: 11/15/2006
Action: Monitoring Report - Quarterly

Global Id: T0608100512
Action Type: RESPONSE

SPRUCE CAR WASH (Continued) **S109285554**

Date: 05/15/2007
Action: Monitoring Report - Quarterly

Global Id: T0608100512
Action Type: RESPONSE
Date: 05/15/2006
Action: Monitoring Report - Quarterly

Global Id: T0608100512
Action Type: RESPONSE
Date: 08/15/2006
Action: Monitoring Report - Quarterly

Global Id: T0608100512
Action Type: RESPONSE
Date: 06/24/2003
Action: Electronic Reporting Submittal Due

Global Id: T0608100512
Action Type: RESPONSE
Date: 07/29/2004
Action: Soil and Water Investigation Report

Global Id: T0608100512
Action Type: RESPONSE
Date: 07/31/2004
Action: Other Report / Document

Global Id: T0608100512
Action Type: RESPONSE
Date: 03/28/2005
Action: Soil and Water Investigation Report

Global Id: T0608100512
Action Type: RESPONSE
Date: 11/15/2010
Action: Monitoring Report - Semi-Annually

Global Id: T0608100512
Action Type: RESPONSE
Date: 05/15/2011
Action: Monitoring Report - Semi-Annually

Global Id: T0608100512
Action Type: RESPONSE
Date: 04/15/2013
Action: Monitoring Report - Semi-Annually

Global Id: T0608100512
Action Type: ENFORCEMENT
Date: 04/30/2014
Action: Warning Letter - #20140430

Global Id: T0608100512
Action Type: ENFORCEMENT
Date: 05/14/2015
Action: Staff Letter - #20150514

SPRUCE CAR WASH (Continued) **S109285554**

Global Id: T0608100512
Action Type: ENFORCEMENT
Date: 10/27/2016
Action: Letter - Notice - #20161027

Global Id: T0608100512
Action Type: ENFORCEMENT
Date: 10/27/2016
Action: Closure/No Further Action Letter - #20161027

Global Id: T0608100512
Action Type: ENFORCEMENT
Date: 09/22/2015
Action: Staff Letter - #20150922

Global Id: T0608100512
Action Type: Other
Date: 01/01/1974
Action: Leak Began

Global Id: T0608100512
Action Type: Other
Date: 02/02/1974
Action: Leak Discovery

Global Id: T0608100512
Action Type: RESPONSE
Date: 11/15/2012
Action: Monitoring Report - Semi-Annually

Global Id: T0608100512
Action Type: RESPONSE
Date: 12/21/2016
Action: Well Destruction Report

Global Id: T0608100512
Action Type: ENFORCEMENT
Date: 08/05/2010
Action: Staff Letter - #20100805

Global Id: T0608100512
Action Type: ENFORCEMENT
Date: 09/08/2011
Action: Staff Letter - #20110908

Global Id: T0608100512
Action Type: ENFORCEMENT
Date: 06/18/2013
Action: Staff Letter - #20130618

Global Id: T0608100512
Action Type: ENFORCEMENT
Date: 03/14/2013
Action: Notice of Violation - #20130314

Global Id: T0608100512
Action Type: ENFORCEMENT

SPRUCE CAR WASH (Continued) **S109285554**

Date: 01/23/2014
Action: Staff Letter - #20140123

Global Id: T0608100512
Action Type: ENFORCEMENT
Date: 06/17/2014
Action: Staff Letter - #20140617

Global Id: T0608100512
Action Type: ENFORCEMENT
Date: 06/21/2016
Action: Staff Letter

Global Id: T0608100512
Action Type: Other
Date: 03/01/1974
Action: Leak Stopped

Global Id: T0608100512
Action Type: RESPONSE
Date: 05/15/2008
Action: Monitoring Report - Semi-Annually

Global Id: T0608100512
Action Type: RESPONSE
Date: 11/15/2008
Action: Monitoring Report - Semi-Annually

Global Id: T0608100512
Action Type: RESPONSE
Date: 11/15/2009
Action: Monitoring Report - Semi-Annually

Global Id: T0608100512
Action Type: RESPONSE
Date: 04/23/2010
Action: Interim Remedial Action Plan

Global Id: T0608100512
Action Type: RESPONSE
Date: 06/19/2009
Action: Pilot Study/ Treatability Report

Global Id: T0608100512
Action Type: RESPONSE
Date: 05/28/2009
Action: Correspondence

Global Id: T0608100512
Action Type: RESPONSE
Date: 11/15/2014
Action: Monitoring Report - Semi-Annually

Global Id: T0608100512
Action Type: ENFORCEMENT
Date: 01/09/1991
Action: Notice of Responsibility - #1

SPRUCE CAR WASH (Continued) **S109285554**

Global Id: T0608100512
Action Type: ENFORCEMENT
Date: 10/30/2003
Action: Notice of Violation - #20031030

Global Id: T0608100512
Action Type: ENFORCEMENT
Date: 05/03/2005
Action: Staff Letter - #20050503

Global Id: T0608100512
Action Type: ENFORCEMENT
Date: 11/15/2007
Action: Staff Letter - #20071115B

Global Id: T0608100512
Action Type: ENFORCEMENT
Date: 06/10/2008
Action: Staff Letter - #20080610

Global Id: T0608100512
Action Type: ENFORCEMENT
Date: 05/13/2003
Action: Staff Letter - #20030513D

Global Id: T0608100512
Action Type: ENFORCEMENT
Date: 09/20/2005
Action: Staff Letter - #20050920B

Global Id: T0608100512
Action Type: ENFORCEMENT
Date: 11/15/2007
Action: Staff Letter - #20071115C

Global Id: T0608100512
Action Type: ENFORCEMENT
Date: 05/13/2003
Action: Staff Letter - #20030513A

Global Id: T0608100512
Action Type: ENFORCEMENT
Date: 02/10/2004
Action: Staff Letter - #20040210

Global Id: T0608100512
Action Type: ENFORCEMENT
Date: 05/13/2003
Action: Staff Letter - #20030513B

Global Id: T0608100512
Action Type: ENFORCEMENT
Date: 05/20/2004
Action: Staff Letter - #20040520

Global Id: T0608100512
Action Type: ENFORCEMENT

SPRUCE CAR WASH (Continued) **S109285554**

Date: 09/27/2004
Action: Staff Letter - #20040927

Global Id: T0608100512
Action Type: ENFORCEMENT
Date: 10/12/2006
Action: Staff Letter - #20061012

Global Id: T0608100512
Action Type: ENFORCEMENT
Date: 10/30/2003
Action: Staff Letter - #20031030

Global Id: T0608100512
Action Type: ENFORCEMENT
Date: 05/13/2003
Action: Staff Letter - #20030513C

Global Id: T0608100512
Action Type: ENFORCEMENT
Date: 10/31/2006
Action: Staff Letter - #20061031

Global Id: T0608100512
Action Type: ENFORCEMENT
Date: 11/15/2007
Action: Staff Letter - #20071115A

Global Id: T0608100512
Action Type: ENFORCEMENT
Date: 05/12/2006
Action: Staff Letter - #20060512

Global Id: T0608100512
Action Type: ENFORCEMENT
Date: 05/12/2006
Action: Staff Letter - #20060512

Global Id: T0608100512
Action Type: ENFORCEMENT
Date: 05/13/2003
Action: Staff Letter - #20030513F

Global Id: T0608100512
Action Type: ENFORCEMENT
Date: 09/20/2005
Action: Staff Letter - #20050920A

Global Id: T0608100512
Action Type: ENFORCEMENT
Date: 05/13/2003
Action: Staff Letter - #20030513E

Global Id: T0608100512
Action Type: ENFORCEMENT
Date: 03/10/2009
Action: Staff Letter - #20090310

SPRUCE CAR WASH (Continued) **S109285554**

Global Id: T0608100512
Action Type: ENFORCEMENT
Date: 10/09/2008
Action: Staff Letter - #20081009

Global Id: T0608100512
Action Type: ENFORCEMENT
Date: 06/03/2009
Action: Technical Correspondence / Assistance / Other - #20090603

Global Id: T0608100512
Action Type: ENFORCEMENT
Date: 07/16/2009
Action: Staff Letter - #20090716

Global Id: T0608100512
Action Type: ENFORCEMENT
Date: 08/20/2009
Action: Warning Letter - #20090820

Global Id: T0608100512
Action Type: ENFORCEMENT
Date: 01/13/2010
Action: Staff Letter - #20100113

Global Id: T0608100512
Action Type: ENFORCEMENT
Date: 03/22/2013
Action: Technical Correspondence / Assistance / Other

Global Id: T0608100512
Action Type: RESPONSE
Date: 10/31/2008
Action: Correspondence

Global Id: T0608100512
Action Type: RESPONSE
Date: 05/15/2009
Action: Monitoring Report - Semi-Annually

Global Id: T0608100512
Action Type: RESPONSE
Date: 08/15/2003
Action: Monitoring Report - Quarterly

Global Id: T0608100512
Action Type: RESPONSE
Date: 04/20/2004
Action: Soil and Water Investigation Workplan

Global Id: T0608100512
Action Type: RESPONSE
Date: 05/15/2012
Action: Monitoring Report - Semi-Annually

Global Id: T0608100512
Action Type: RESPONSE

SPRUCE CAR WASH (Continued) **S109285554**

Date: 11/15/2011
Action: Monitoring Report - Semi-Annually

Global Id: T0608100512
Action Type: RESPONSE
Date: 05/15/2015
Action: Monitoring Report - Semi-Annually

Global Id: T0608100512
Action Type: ENFORCEMENT
Date: 04/12/2016
Action: Notification - Preclosure - #20160412

Global Id: T0608100512
Action Type: RESPONSE
Date: 07/28/2016
Action: Well Destruction Workplan - Regulator Responded

Global Id: T0608100512
Action Type: REMEDIATION
Date: 12/02/1974
Action: Free Product Removal

Global Id: T0608100512
Action Type: ENFORCEMENT
Date: 08/27/2014
Action: Clean Up Fund - Case Closure Review Summary Report (RSR)

Global Id: T0608100512
Action Type: ENFORCEMENT
Date: 12/16/2011
Action: Clean Up Fund - Case Closure Review Summary Report (RSR)

Global Id: T0608100512
Action Type: ENFORCEMENT
Date: 12/16/2011
Action: Clean Up Fund - Case Closure Review Summary Report (RSR)

Global Id: T0608100512
Action Type: ENFORCEMENT
Date: 06/24/2014
Action: Technical Correspondence / Assistance / Other

Global Id: T0608100512
Action Type: ENFORCEMENT
Date: 11/01/2006
Action: Technical Correspondence / Assistance / Other

Global Id: T0608100512
Action Type: ENFORCEMENT
Date: 01/14/2008
Action: Technical Correspondence / Assistance / Other

Global Id: T0608100512
Action Type: ENFORCEMENT
Date: 11/15/2007
Action: Staff Letter

SPRUCE CAR WASH (Continued) **S109285554**

Global Id: T0608100512
Action Type: ENFORCEMENT
Date: 06/10/2008
Action: Staff Letter

Global Id: T0608100512
Action Type: RESPONSE
Date: 06/12/2006
Action: Electronic Reporting Submittal Due

Global Id: T0608100512
Action Type: RESPONSE
Date: 05/04/2004
Action: Electronic Reporting Submittal Due

Global Id: T0608100512
Action Type: RESPONSE
Date: 06/24/2003
Action: Unauthorized Release Form

Global Id: T0608100512
Action Type: RESPONSE
Date: 06/24/2003
Action: Other Report / Document

Global Id: T0608100512
Action Type: RESPONSE
Date: 08/19/2003
Action: Other Report / Document

Global Id: T0608100512
Action Type: RESPONSE
Date: 02/19/2004
Action: Soil and Water Investigation Report

Global Id: T0608100512
Action Type: RESPONSE
Date: 11/15/2007
Action: Monitoring Report - Quarterly

Global Id: T0608100512
Action Type: RESPONSE
Date: 02/15/2006
Action: Monitoring Report - Quarterly

Global Id: T0608100512
Action Type: RESPONSE
Date: 02/15/2005
Action: Monitoring Report - Quarterly

Global Id: T0608100512
Action Type: RESPONSE
Date: 11/15/2005
Action: Monitoring Report - Quarterly

Global Id: T0608100512
Action Type: RESPONSE

SPRUCE CAR WASH (Continued) **S109285554**

Date: 11/15/2004
Action: Monitoring Report - Quarterly

Global Id: T0608100512
Action Type: RESPONSE
Date: 02/15/2004
Action: Monitoring Report - Quarterly

Global Id: T0608100512
Action Type: RESPONSE
Date: 05/15/2005
Action: Monitoring Report - Quarterly

Global Id: T0608100512
Action Type: RESPONSE
Date: 05/15/2004
Action: Monitoring Report - Quarterly

Global Id: T0608100512
Action Type: RESPONSE
Date: 08/15/2005
Action: Monitoring Report - Quarterly

Global Id: T0608100512
Action Type: RESPONSE
Date: 08/15/2004
Action: Monitoring Report - Quarterly

Global Id: T0608100512
Action Type: RESPONSE
Date: 11/15/2003
Action: Monitoring Report - Quarterly

Global Id: T0608100512
Action Type: RESPONSE
Date: 06/24/2003
Action: Monitoring Report - Quarterly

Global Id: T0608100512
Action Type: RESPONSE
Date: 11/15/2013
Action: Monitoring Report - Semi-Annually

Global Id: T0608100512
Action Type: RESPONSE
Date: 11/15/2015
Action: Monitoring Report - Semi-Annually

Global Id: T0608100512
Action Type: RESPONSE
Date: 08/01/2014
Action: Other Report / Document

Global Id: T0608100512
Action Type: RESPONSE
Date: 06/12/2012
Action: Other Report / Document

SPRUCE CAR WASH (Continued) **S109285554**

Global Id: T0608100512
Action Type: RESPONSE
Date: 10/28/2015
Action: Other Report / Document

Global Id: T0608100512
Action Type: RESPONSE
Date: 11/01/2006
Action: Other Report / Document

Global Id: T0608100512
Action Type: RESPONSE
Date: 11/30/2011
Action: Interim Remedial Action Plan - Regulator Responded

Global Id: T0608100512
Action Type: RESPONSE
Date: 04/26/2013
Action: Soil and Water Investigation Workplan - Regulator Responded

Global Id: T0608100512
Action Type: RESPONSE
Date: 09/27/2013
Action: Site Assessment Report - Regulator Responded

Global Id: T0608100512
Action Type: RESPONSE
Date: 04/25/2014
Action: Soil and Water Investigation Workplan - Regulator Responded

Global Id: T0608100512
Action Type: RESPONSE
Date: 01/24/2014
Action: Request for Closure - Regulator Responded

Global Id: T0608100512
Action Type: RESPONSE
Date: 09/26/2014
Action: Site Assessment Report - Regulator Responded

Global Id: T0608100512
Action Type: RESPONSE
Date: 04/15/2015
Action: Request for Closure - Regulator Responded

Global Id: T0608100512
Action Type: RESPONSE
Date: 05/15/2014
Action: Monitoring Report - Quarterly - Regulator Responded

Global Id: T0608100512
Action Type: RESPONSE
Date: 08/14/2015
Action: Well Installation Workplan - Regulator Responded

Global Id: T0608100512
Action Type: RESPONSE

SPRUCE CAR WASH (Continued) **S109285554**

Date: 01/22/2016
Action: Request for Closure - Regulator Responded

Global Id: T0608100512
Action Type: RESPONSE
Date: 01/22/2016
Action: Site Assessment Report - Regulator Responded

Global Id: T0608100512
Action Type: RESPONSE
Date: 02/12/2016
Action: Request for Closure - Regulator Responded

LUST:
Global Id: T0608100512
Status: Open - Case Begin Date
Status Date: 01/01/1974

Global Id: T0608100512
Status: Open - Site Assessment
Status Date: 01/01/1974

Global Id: T0608100512
Status: Open - Remediation
Status Date: 05/12/2006

Global Id: T0608100512
Status: Open - Eligible for Closure
Status Date: 04/12/2016

Global Id: T0608100512
Status: Completed - Case Closed
Status Date: 10/27/2016

San Mateo Co. BI:
Name: SPRUCE ST CAR WASH
Address: 246 SPRUCE
City,State,Zip: SOUTH SAN FRANCISCO, CA 94080
Region: SAN MATEO
Facility ID: FA0017777
Prog Element Code: GENERATES <27 GAL/YEAR
Record Id: PR0027527
Description: GENERATES <27 GAL/YEAR
Facility Status: Inactive, non-billable
Program Category: HAZARDOUS WASTE PROGRAM

Name: SPRUCE ST CAR WASH
Address: 246 SPRUCE
City,State,Zip: SOUTH SAN FRANCISCO, CA 94080
Region: SAN MATEO
Facility ID: FA0017777
Prog Element Code: STORES MV FUELS OR WASTE ONLY
Record Id: PR0024170
Description: STORES MV FUELS OR WASTE ONLY
Facility Status: Inactive, non-billable

SPRUCE CAR WASH (Continued) **S109285554**

Program Category: BUSINESS PLAN PROGRAM

Name: SPRUCE ST CAR WASH
Address: 246 SPRUCE
City,State,Zip: SOUTH SAN FRANCISCO, CA 94080
Region: SAN MATEO
Facility ID: FA0017777
Prog Element Code: UNDERGROUND TANK - GENERAL
Record Id: PR0022654
Description: UNDERGROUND TANK - GENERAL
Facility Status: Inactive, non-billable
Program Category: UNDERGROUND TANK PROGRAM

Name: PENGUINS CAR WASH & GAS
Address: 246 SPRUCE
City,State,Zip: SOUTH SAN FRANCISCO, CA 94080
Region: SAN MATEO
Facility ID: FA0049548
Prog Element Code: UNDERGROUND TANK - GENERAL
Record Id: PR0070201
Description: UNDERGROUND TANK - GENERAL
Facility Status: Inactive, non-billable
Program Category: UNDERGROUND TANK PROGRAM

Name: PENGUINS CAR WASH & GAS
Address: 246 SPRUCE
City,State,Zip: SOUTH SAN FRANCISCO, CA 94080
Region: SAN MATEO
Facility ID: FA0049548
Prog Element Code: STORMWATER ANNUAL INSPECTION FEE
Record Id: PR0070199
Description: STORMWATER ANNUAL FEE - INSP FREQ EVERY 2 YRS
Facility Status: Inactive, non-billable
Program Category: STORMWATER

Name: PENGUINS CAR WASH & GAS
Address: 246 SPRUCE
City,State,Zip: SOUTH SAN FRANCISCO, CA 94080
Region: SAN MATEO
Facility ID: FA0049548
Prog Element Code: GENERATES <27 GAL/YEAR
Record Id: PR0070196
Description: GENERATES <27 GAL/YEAR
Facility Status: Inactive, non-billable
Program Category: HAZARDOUS WASTE PROGRAM

Name: PENGUINS CAR WASH & GAS
Address: 246 SPRUCE
City,State,Zip: SOUTH SAN FRANCISCO, CA 94080
Region: SAN MATEO
Facility ID: FA0049548
Prog Element Code: STORES MV FUELS OR WASTE ONLY
Record Id: PR0070195
Description: STORES MV FUELS OR WASTE ONLY
Facility Status: Inactive, non-billable
Program Category: BUSINESS PLAN PROGRAM

SPRUCE CAR WASH (Continued) **S109285554**

Name: AQUA HANDWASH AND GAS
Address: 246 SPRUCE
City,State,Zip: SOUTH SAN FRANCISCO, CA 94080
Region: SAN MATEO
Facility ID: FA0057079
Prog Element Code: STORES MV FUELS OR WASTE ONLY
Record Id: PR0079157
Description: STORES MV FUELS OR WASTE ONLY
Facility Status: Inactive, non-billable
Program Category: BUSINESS PLAN PROGRAM

Name: AQUA HANDWASH AND GAS
Address: 246 SPRUCE
City,State,Zip: SOUTH SAN FRANCISCO, CA 94080
Region: SAN MATEO
Facility ID: FA0057079
Prog Element Code: UNDERGROUND TANK - GENERAL
Record Id: PR0079159
Description: UNDERGROUND TANK - GENERAL
Facility Status: Inactive, non-billable
Program Category: UNDERGROUND TANK PROGRAM

Name: AQUA HANDWASH AND GAS
Address: 246 SPRUCE
City,State,Zip: SOUTH SAN FRANCISCO, CA 94080
Region: SAN MATEO
Facility ID: FA0057079
Prog Element Code: GENERATES <27 GAL/YEAR
Record Id: PR0079158
Description: GENERATES <27 GAL/YEAR
Facility Status: Inactive, non-billable
Program Category: HAZARDOUS WASTE PROGRAM

Name: SSF GAS & 100 % HAND CAR WASH
Address: 246 SPRUCE
City,State,Zip: SOUTH SAN FRANCISCO, CA 94080
Region: SAN MATEO
Facility ID: FA0039535
Prog Element Code: STORES MV FUELS OR WASTE ONLY
Record Id: PR0055558
Description: STORES MV FUELS OR WASTE ONLY
Facility Status: Inactive, non-billable
Program Category: BUSINESS PLAN PROGRAM

Name: SSF GAS & 100 % HAND CAR WASH
Address: 246 SPRUCE
City,State,Zip: SOUTH SAN FRANCISCO, CA 94080
Region: SAN MATEO
Facility ID: FA0039535
Prog Element Code: UNDERGROUND TANK - GENERAL
Record Id: PR0055560
Description: UNDERGROUND TANK - GENERAL
Facility Status: Inactive, non-billable
Program Category: UNDERGROUND TANK PROGRAM

Name: SSF GAS & 100 % HAND CAR WASH
Address: 246 SPRUCE

SPRUCE CAR WASH (Continued) **S109285554**

City,State,Zip:	SOUTH SAN FRANCISCO, CA 94080
Region:	SAN MATEO
Facility ID:	FA0039535
Prog Element Code:	GENERATES <27 GAL/YEAR
Record Id:	PR0055559
Description:	GENERATES <27 GAL/YEAR
Facility Status:	Inactive, non-billable
Program Category:	HAZARDOUS WASTE PROGRAM

CORTESE:

Name:	SPRUCE CAR WASH
Address:	246 SOUTH SPRUCE AVENUE
City,State,Zip:	SOUTH SAN FRANCISCO, CA 94080
Region:	CORTESE
Envirostor Id:	Not reported
Global ID:	T0608100512
Site/Facility Type:	LUST CLEANUP SITE
Cleanup Status:	COMPLETED - CASE CLOSED
Status Date:	Not reported
Site Code:	Not reported
Latitude:	Not reported
Longitude:	Not reported
Owner:	Not reported
Enf Type:	Not reported
Swat R:	Not reported
Flag:	active
Order No:	Not reported
Waste Discharge System No:	Not reported
Effective Date:	Not reported
Region 2:	Not reported
WID Id:	Not reported
Solid Waste Id No:	Not reported
Waste Management Uit Name:	Not reported
File Name:	Active Open

CERS:

Name:	SPRUCE CAR WASH
Address:	246 SOUTH SPRUCE AVENUE
City,State,Zip:	SOUTH SAN FRANCISCO, CA 94080
Site ID:	899706
CERS ID:	T0608100512
CERS Description:	Leaking Underground Storage Tank Cleanup Site

Affiliation:

Affiliation Type Desc:	Local Agency Caseworker
Entity Name:	JACOB MADDEN - SAN MATEO COUNTY LOP
Entity Title:	Not reported
Affiliation Address:	2000 ALAMEDA DE LAS PULGAS, Suite 100
Affiliation City:	SAN MATEO
Affiliation State:	CA
Affiliation Country:	Not reported
Affiliation Zip:	Not reported
Affiliation Phone:	6503995959,

Affiliation Type Desc:	Regional Board Caseworker
Entity Name:	Regional Water Board - SAN FRANCISCO BAY RWQCB (REGION 2)
Entity Title:	Not reported

SPRUCE CAR WASH (Continued) **S109285554**

Affiliation Address: 1515 CLAY ST SUITE 1400
Affiliation City: OAKLAND
Affiliation State: CA
Affiliation Country: Not reported
Affiliation Zip: Not reported
Affiliation Phone: ,

BK657 **S&D CARWASH MANAGEMENT LLC DBA QUICK QUACK CAR WAS** **LUST** **U001594839**
North **246 S SPRUCE AVE** **HIST UST** **N/A**
1/4-1/2 **SOUTH SAN FRANCISCO, CA 94080** **HWTS**
0.478 mi. **HAZNET**
2524 ft. **Site 9 of 10 in cluster BK**

Relative:
Lower

Actual:
22 ft.

SAN MATEO CO. LUST:
Name: SPRUCE CAR WASH
Address: 246 S SPRUCE AVE
City,State,Zip: SOUTH SAN FRANCISCO, CA
Region: SAN MATEO
Facility ID: 550034
Facility Status: 9- Case Closed
Global ID: T0608100512
APN Number: 014150300
Case Type: SOUTH SAN FRANCISCO, CA
EDR Link ID: SOUTH SAN FRANCISCO, CA

HIST UST:
Name: SPRUCE ST CAR WASH
Address: 246 SOUTH SPRUCE AVE
City,State,Zip: SOUTH SAN FRANCISCO, CA 94080
File Number: 0002c0d1

URL:
Region: STATE
Facility ID: 00000054138
Facility Type: Gas Station
Other Type: Not reported
Contact Name: Not reported
Telephone: 4155883933
Owner Name: NICK PAPPAGEORGE
Owner Address: 1225 ROBLE RD.
Owner City,St,Zip: MILLBRAE, CA 94030
Total Tanks: 0004

Tank Num: 001
Container Num: 1
Year Installed: Not reported
Tank Capacity: 00001000
Tank Used for: PRODUCT
Type of Fuel: UNLEADED
Container Construction Thickness: Not reported
Leak Detection: Stock Inventor

Tank Num: 002
Container Num: 2
Year Installed: Not reported
Tank Capacity: 00010000

S&D CARWASH MANAGEMENT LLC DBA QUICK QUACK CAR WASH (Continued) **U001594839**

Tank Used for:	PRODUCT
Type of Fuel:	UNLEADED
Container Construction Thickness:	Not reported
Leak Detection:	Stock Inventor

Tank Num:	003
Container Num:	3
Year Installed:	Not reported
Tank Capacity:	00010000
Tank Used for:	PRODUCT
Type of Fuel:	PREMIUM
Container Construction Thickness:	Not reported
Leak Detection:	Stock Inventor

Tank Num:	004
Container Num:	4
Year Installed:	Not reported
Tank Capacity:	00010000
Tank Used for:	PRODUCT
Type of Fuel:	PREMIUM
Container Construction Thickness:	Not reported
Leak Detection:	Stock Inventor

Click here for Geo Tracker PDF:

HWTS:

Name:	SPRUCE CAR WASH
Address:	246 S SPRUCE AVE
Address 2:	Not reported
City,State,Zip:	SOUTH SAN FRANCISCO, CA 94080
EPA ID:	CAL000318589
Inactive Date:	06/30/2008
Create Date:	04/12/2007
Last Act Date:	Not reported
Mailing Name:	Not reported
Mailing Address:	246 S SPRUCE AVE
Mailing Address 2:	Not reported
Mailing City,State,Zip:	SOUTH SAN FRANCISCO, CA 940804550
Owner Name:	SPRUCE ST. CAR WASH
Owner Address:	246 S SPRUCE AVE
Owner Address 2:	Not reported
Owner City,State,Zip:	SOUTH SAN FRANCISCO, CA 940804550
Owner Phone:	Not reported
Owner Fax:	Not reported
Contact Name:	ALI ALBARAKAT
Contact Address:	246 S SPRUCE AVE
Contact Address 2:	Not reported
City,State,Zip:	SOUTH SAN FRANCISCO, CA 940800000
Contact Phone:	Not reported
Contact Fax:	Not reported
Facility Status:	Inactive
Facility Type:	PERMANENT
Category:	STATE
Latitude:	37.647299
Longitude:	-122.420237

NAICS:

S&D CARWASH MANAGEMENT LLC DBA QUICK QUACK CAR WASH (Continued) **U001594839**

EPA ID:	CAL000318589
Create Date:	2007-04-12 15:26:13.843
NAICS Code:	99999
NAICS Description:	Not Otherwise Specified
Issued EPA ID Date:	2007-04-12 15:26:13.81000
Inactive Date:	2008-06-30 00:00:00
Facility Name:	SPRUCE CAR WASH
Facility Address:	246 S SPRUCE AVE
Facility Address 2:	Not reported
Facility City:	SOUTH SAN FRANCISCO
Facility County:	Not reported
Facility State:	CA
Facility Zip:	940804550

Name:	NW TANK LINING & INSPECTION, INC
Address:	246 S SPRUCE AVE
Address 2:	Not reported
City,State,Zip:	SOUTH SAN FRANCISCO, CA 94080
EPA ID:	CAC002814843
Inactive Date:	08/17/2015
Create Date:	05/18/2015
Last Act Date:	Not reported
Mailing Name:	Not reported
Mailing Address:	12300 SW 69TH AVE
Mailing Address 2:	Not reported
Mailing City,State,Zip:	TIGARD, OR 97223
Owner Name:	NW TANK LINING & INSPECTION, INC
Owner Address:	12300 SW 69TH AVE
Owner Address 2:	Not reported
Owner City,State,Zip:	TIGARD, OR 97223
Owner Phone:	Not reported
Owner Fax:	Not reported
Contact Name:	JOHN WOODS
Contact Address:	12300 SW 69TH AVE
Contact Address 2:	Not reported
City,State,Zip:	TIGARD, OR 97223
Contact Phone:	Not reported
Contact Fax:	Not reported
Facility Status:	Inactive
Facility Type:	TEMPORARY
Category:	STATE
Latitude:	37.647185
Longitude:	-122.420274

NAICS:

EPA ID:	CAC002814843
Create Date:	2015-05-18 07:26:36.423
NAICS Code:	54162
NAICS Description:	Environmental Consulting Services
Issued EPA ID Date:	2015-05-18 07:26:36.47700
Inactive Date:	2015-08-17 07:26:36.40700
Facility Name:	NW TANK LINING & INSPECTION, INC
Facility Address:	246 S SPRUCE AVE
Facility Address 2:	Not reported
Facility City:	SOUTH SAN FRANCISCO
Facility County:	Not reported
Facility State:	CA

S&D CARWASH MANAGEMENT LLC DBA QUICK QUACK CAR WASH (Continued) **U001594839**

Facility Zip: 94080

Name: S&D CARWASH MANAGEMENT LLC DBA QUICK QUACK CAR WASH
Address: 246 S SPRUCE AVE
Address 2: Not reported
City,State,Zip: SOUTH SAN FRANCISCO, CA 94080
EPA ID: CAL000485460
Inactive Date: Not reported
Create Date: 05/03/2024
Last Act Date: Not reported
Mailing Name: Not reported
Mailing Address: 6020 W OAKS BLVD STE 300
Mailing Address 2: Not reported
Mailing City,State,Zip: ROCKLIN, CA 95765
Owner Name: S&D CARWASH MANAGEMENT LLC
Owner Address: 6020 W OAKS BLVD STE 300
Owner Address 2: Not reported
Owner City,State,Zip: ROCKLIN, CA 95765
Owner Phone: Not reported
Owner Fax: Not reported
Contact Name: ASHLEY HUNTER
Contact Address: 6020 W OAKS BLVD STE 300
Contact Address 2: Not reported
City,State,Zip: ROCKLIN, CA 95765
Contact Phone: Not reported
Contact Fax: Not reported
Facility Status: Active
Facility Type: Permanent
Category: State
Latitude: 37.646985559999997
Longitude: -122.42054271000001

Name: VIP FUND 2, LLC.
Address: 246 S. SPRUCE AVE.
Address 2: Not reported
City,State,Zip: SOUTH SAN FRANCISCO, CA 94080
EPA ID: CAC003054051
Inactive Date: 05/04/2020
Create Date: 02/03/2020
Last Act Date: Not reported
Mailing Name: Not reported
Mailing Address: 1380 LEAD HILL BLVD. SUITE 260
Mailing Address 2: Not reported
Mailing City,State,Zip: ROSEVILLE, CA 95661
Owner Name: VIP FUND 2, LLC.
Owner Address: 1380 LEAD HILL BLVD. SUITE 260
Owner Address 2: Not reported
Owner City,State,Zip: ROSEVILLE, CA 95661
Owner Phone: Not reported
Owner Fax: Not reported
Contact Name: HANNAH FLASH
Contact Address: 1380 LEAD HILL BLVD
Contact Address 2: Not reported
City,State,Zip: ROSEVILLE, CA 95661
Contact Phone: Not reported
Contact Fax: Not reported

S&D CARWASH MANAGEMENT LLC DBA QUICK QUACK CAR WASH (Continued) **U001594839**

Facility Status:	Inactive
Facility Type:	TEMPORARY
Category:	STATE
Latitude:	37.647315
Longitude:	-122.4207225

NAICS:

EPA ID:	CAC003054051
Create Date:	2020-02-03 14:07:14.783
NAICS Code:	238910
NAICS Description:	Site Preparation Contractors
Issued EPA ID Date:	2020-02-03 14:07:14.80000
Inactive Date:	2020-05-04 14:07:14.75300
Facility Name:	VIP FUND 2, LLC.
Facility Address:	246 S. SPRUCE AVE.
Facility Address 2:	Not reported
Facility City:	SOUTH SAN FRANCISCO
Facility County:	Not reported
Facility State:	CA
Facility Zip:	94080

EPA ID:	CAC003054051
Create Date:	2020-02-03 14:07:14.783
NAICS Code:	238910
NAICS Description:	Site Preparation Contractors
Issued EPA ID Date:	2020-02-03 14:07:14.80000
Inactive Date:	2020-05-04 14:07:14.75300
Facility Name:	VIP FUND 2, LLC.
Facility Address:	246 S. SPRUCE AVE.
Facility Address 2:	Not reported
Facility City:	SOUTH SAN FRANCISCO
Facility County:	Not reported
Facility State:	CA
Facility Zip:	94080

Name:	EVIE PROPERTIES, LLC
Address:	246 S SPRUCE AVE
Address 2:	Not reported
City,State,Zip:	SOUTH SAN FRANCISCO, CA 94080
EPA ID:	CAC003057041
Inactive Date:	05/22/2020
Create Date:	02/21/2020
Last Act Date:	Not reported
Mailing Name:	Not reported
Mailing Address:	EVIE PROPERTIES, LLC
Mailing Address 2:	Not reported
Mailing City,State,Zip:	CUPERTINO, CA 95014
Owner Name:	STEPHANIE NORYKO
Owner Address:	EVIE PROPERTIES, LLC
Owner Address 2:	Not reported
Owner City,State,Zip:	CUPERTINO, CA 95014
Owner Phone:	Not reported
Owner Fax:	Not reported
Contact Name:	STEPHANIE NORYKO
Contact Address:	EVIE PROPERTIES, LLC
Contact Address 2:	Not reported
City,State,Zip:	CUPERTINO, CA 95014

S&D CARWASH MANAGEMENT LLC DBA QUICK QUACK CAR WASH (Continued) **U001594839**

Contact Phone:	Not reported
Contact Fax:	Not reported
Facility Status:	Inactive
Facility Type:	TEMPORARY
Category:	STATE
Latitude:	37.647315
Longitude:	-122.4207225

NAICS:

EPA ID:	CAC003057041
Create Date:	2020-02-21 12:24:11.540
NAICS Code:	811192
NAICS Description:	Car Washes
Issued EPA ID Date:	2020-02-21 12:24:11.54000
Inactive Date:	2020-05-22 12:24:11.52300
Facility Name:	EVIE PROPERTIES, LLC
Facility Address:	246 S SPRUCE AVE
Facility Address 2:	Not reported
Facility City:	SOUTH SAN FRANCISCO
Facility County:	Not reported
Facility State:	CA
Facility Zip:	940804550

HAZNET:

Name:	NW TANK LINING & INSPECTION, INC
Address:	246 S SPRUCE AVE
Address 2:	Not reported
City,State,Zip:	SOUTH SAN FRANCISCO, CA 94080
Contact:	JOHN WOODS
Telephone:	5036732042
Mailing Name:	Not reported
Mailing Address:	12300 SW 69TH AVE
Year:	2015
Gepaid:	CAC002814843
TSD EPA ID:	CAD028409019
CA Waste Code:	352 - Other organic solids
Disposal Method:	H141 - Storage, Bulking, And/Or Transfer Off Site--No Treatment/Reovery (H010-H129) Or (H131-H135)
Tons:	0.25
Year:	2015
Gepaid:	CAC002814843
TSD EPA ID:	CAD028409019
CA Waste Code:	331 - Off-specification, aged or surplus organics
Disposal Method:	H141 - Storage, Bulking, And/Or Transfer Off Site--No Treatment/Reovery (H010-H129) Or (H131-H135)
Tons:	0.66

Additional Information:

Year:	2015
Gen EPA ID:	CAC002814843
Shipment Date:	20150518
Creation Date:	9/8/2015 22:15:08

S&D CARWASH MANAGEMENT LLC DBA QUICK QUACK CAR WASH (Continued) **U001594839**

Receipt Date:	20150526
Manifest ID:	014380104JJK
Trans EPA ID:	CAR000030114
Trans Name:	NRC ENVIRONMENTAL SERVICES INC
Trans 2 EPA ID:	CAR000165274
Trans 2 Name:	INTRINSIC TRANSPORTATION
TSDF EPA ID:	CAD028409019
Trans Name:	CROSBY & OVERTON INC
TSDF Alt EPA ID:	Not reported
TSDF Alt Name:	Not reported
Waste Code Description:	352 - Other organic solids
RCRA Code:	Not reported
Meth Code:	H141 - Storage, Bulking, And/Or Transfer Off Site--No Treatment/Reovery (H010-H129) Or (H131-H135)
Quantity Tons:	0.25
Waste Quantity:	500
Quantity Unit:	P
Additional Code 1:	Not reported
Additional Code 2:	Not reported
Additional Code 3:	Not reported
Additional Code 4:	Not reported
Additional Code 5:	Not reported

Shipment Date:	20150518
Creation Date:	9/8/2015 22:15:08
Receipt Date:	20150526
Manifest ID:	014380104JJK
Trans EPA ID:	CAR000030114
Trans Name:	NRC ENVIRONMENTAL SERVICES INC
Trans 2 EPA ID:	CAR000165274
Trans 2 Name:	INTRINSIC TRANSPORTATION
TSDF EPA ID:	CAD028409019
Trans Name:	CROSBY & OVERTON INC
TSDF Alt EPA ID:	Not reported
TSDF Alt Name:	Not reported
Waste Code Description:	331 - Off-specification, aged, or surplus organics
RCRA Code:	D018
Meth Code:	H141 - Storage, Bulking, And/Or Transfer Off Site--No Treatment/Reovery (H010-H129) Or (H131-H135)
Quantity Tons:	0.66
Waste Quantity:	200
Quantity Unit:	G
Additional Code 1:	D001
Additional Code 2:	Not reported
Additional Code 3:	Not reported
Additional Code 4:	Not reported
Additional Code 5:	Not reported

BK658 **SPRUCE CAR WASH** **UST FINDER RELEASE** **1029110476**
North **246 SOUTH SPRUCE AVENUE** **N/A**
1/4-1/2 **SOUTH SAN FRANCISCO, CA 94080**
0.478 mi.
2524 ft. **Site 10 of 10 in cluster BK**

Relative: **Lower**
Actual: **22 ft.**

UST FINDER RELEASE:

Object ID:	37915
Facility ID:	Not reported
Lust ID:	CAT0608100512
Name:	SPRUCE CAR WASH
Address:	246 SOUTH SPRUCE AVENUE
City,State,Zip:	SOUTH SAN FRANCISCO, CA 94080
Address Match Type:	PointAddress
Reported Date:	Not reported
Status:	No Further Action
Substance:	Not reported
Population within 1500ft:	1095
Domestic Wells within 1500ft:	0
Land Use:	Developed, High Intensity
Within SPA:	No
SPA PWS Facility ID:	Not reported
SPA Water Type:	Not reported
SPA Facility Type:	Not reported
SPA HUC12:	Not reported
Within WHPA:	Yes
WHPA PWS Facility ID:	CA4110009_10185
WHPA Water Type:	GW - Ground water
WHPA Facility Type:	WL - Well
WHPA HUC12:	180500040903
Within 100yr Floodplain:	No
Tribe:	Not reported
EPA Region:	9
NFA Letter 1:	Not reported
NFA Letter 2:	Not reported
NFA Letter 3:	Not reported
NFA Letter 4:	Not reported
Closed With Residual Contaminate:	Not reported
Coordinate Source:	Geocode
X Coord:	-122.42043
Y Coord:	37.6470400000001
Latitude:	37.6470399999999
Longitude:	-122.420429999999

---

659 **MILLS PARK CLEANERS** **LUST** **1002847959**
SSE **709 CAMINO PLAZA** **CPS-SLIC** **N/A**
1/4-1/2 **SAN BRUNO, CA 94066** **San Mateo Co. BI**
0.479 mi. **EMI**
2531 ft. **CERS**

Relative: **Higher**
Actual: **50 ft.**

SAN MATEO CO. LUST:

Name:	MILLS PARK CLEANERS
Address:	709 CAMINO PLAZA
City,State,Zip:	SAN BRUNO, CA
Region:	SAN MATEO
Facility ID:	889061
Facility Status:	3B- Preliminary Assessment Underway
Global ID:	TI0000001468
APN Number:	020072070
Case Type:	SAN BRUNO, CA

MILLS PARK CLEANERS (Continued) **1002847959**

EDR Link ID: SAN BRUNO, CA

CPS-SLIC:

Name:	MILLS PARK CLEANERS
Address:	709 CAMINO PLAZA
City,State,Zip:	SAN BRUNO, CA 94066
Region:	STATE
Facility Status:	**Open - Site Assessment**
Status Date:	08/04/2009
Global Id:	T10000001468
Lead Agency:	SAN MATEO COUNTY LOP
Lead Agency Case Number:	889061
Latitude:	37.627420258195
Longitude:	-122.41644859314
Case Type:	Cleanup Program Site
Case Worker:	BG
Local Agency:	SAN MATEO COUNTY LOP
RB Case Number:	Not reported
File Location:	Not reported
Potential Media Affected:	Not reported
Potential Contaminants of Concern:	Tetrachloroethylene (PCE)
EPA Region:	9
Coordinate Source:	Manual Entry on Screens
Cuf Case:	NO
Quantity Released Gallons:	Not reported
Begin Date:	04/20/2009
Leak Reported Date:	04/20/2009
How Discovered:	Not reported
How Discovered Description:	Not reported
Discharge Source:	Not reported
Discharge Cause:	Not reported
Stop Method:	Not reported
Stop Description:	Not reported
No Further Action Date:	Not reported
CA Water Watershed Name:	South Bay - San Mateo Bayside (204.40)
Dwr Groundwater Subbasin Name:	Westside (2-035)
Disadvantaged Community:	Not reported
CA Enviroscreen 3 Score:	21-25%
CA Enviroscreen 4 Score:	25-30%
Military DOD Site:	No
Facility Project Subtype:	Not reported
RWQCB Region:	SAN FRANCISCO BAY RWQCB (REGION 2)
Site History:	Extracted from Golden Gate Environmental's January 29, 2010 Potential Responsible Party Search report, San Mateo County does not take responsibility for the accuracy of the statements made or any professional interpretations made in the referenced report. The Site is located in a commercial district near the intersection of San Bruno Avenue West and El Camino Real. The Site was occupied by the existing commercial store building in a strip mall shopping center prior to 1949 according to historical Sanborn fire insurance maps. We understand that G.W. Williams has owned the subject property since circa 1950. Apparently, the Williams family developed Camino Plaza along with the Mills Park housing tract in the late 1940s to early 1950s. Historical telephone directories indicate that the Mills Park Cleaners has occupied the store since circa 1981. In 1976, the Mills Park Cleaners & Laundry is listed as the occupant of the building. The current tenants, Mr. Juwon & Mrs. Sam Hahn leased the Mills Park

MILLS PARK CLEANERS (Continued) **1002847959**

Cleaners facility beginning in February 1987. The previous tenant of Suite 709 was In Sik & Chong Suk Park who operated the facility from circa 1980 through 1987. Prior to 1980, the former operator is believed to be Michael Barrese. Reportedly, Suite 709 has been continuously used for a dry cleaner facility since circa 1948. According to Sam Hahn, when they initially moved into Suite 709, the existing dry cleaning machine was less than five years old. However, the Permac machine was an older transfer type machine with three separated units prone to releases of Perchloroethylene (Perc or PCE) to the surrounding floor. Two photographs in Appendix A show the main clothes cleaning machine, sniffer unit, and distilling system of the in-place old machine. Significant staining of the underlying concrete floor is evident in these photos confirming Juwon & Sam Hahn s account that Perc spills to the concrete floor had occurred prior to their occupancy. Being knowledgeable of the potential hazards of Perc, Juwon & Sam Hahn purchased and installed a new closed-system Dry-to Dry machine (with a secondary containment pan) on September 12, 1987. A photograph of the new machine being delivered to the Mills Park Cleaners facility is shown in Appendix A (Photograph No. 6). Since their occupancy in 1987, Juwon & Sam Hahn have been permitted and inspected by the San Mateo County Health System with no reported releases or other violations. They have records indicating their conscientious disposal of waste Perc from the dry cleaning machine by Technichem and Safety Kleen. In 2007- 2008, Sam Hahn voluntarily replaced the PERC machine with a hydrocarbon based dry cleaning machine. Additional photographs in Appendix A show the new machine installed in the facility. Two Leaking Underground Storage Tank (LUST) cases are located on El Camino Real near the Mills Park Cleaners facility (Photograph No. 2, Appendix A). The Gootnick Property at 732 El Camino Real and Melody Toyota and 750 El Camino Real have ongoing groundwater investigations. Groundwater measurements at these LUST cases indicate that groundwater is flowing underground from the subject property towards El Camino Real. The discovery of PCE contamination in groundwater at these two sites indicates that PCE contamination may be originating from the vicinity of the Mills Park Cleaners facility. In their November 4, 2005 document titled Subsurface Investigation and Risk Assessment Report, Cambria recommends investigating the Mills Park Cleaners as a potential upgradient source of PCE by completing additional subsurface investigation activities upgradient of the site. The San Mateo County Groundwater Protection Program (GPP) requested groundwater sampling down-gradient from the dry cleaner facility. Sam Hahn subsequently submitted the analytical results of the April 9, 2009 grab groundwater sample requested by the GPP. The sample revealed a concentration of PCE in groundwater of 280-8g/l that is above the Environmental Screening Level (ESL). Because Mills Park Cleaners is the current business owner-operator at the property where the groundwater contamination was discovered, GPP staff named Mills Park Cleaners as a responsible party for corrective action. Other potential Responsible Parties identified in this search consist of the former operator of Mills Park Cleaners named Insik Park (from circa 1980 to 1987); and the historical operator prior to circa 1980 named Michael Barrese. Based on the documentation provided by Mrs. Sam Hahn, it appears reasonable to expect that PCE releases to soil (if any) and groundwater at the site will be associated with pre-1987 chemical storage, handling and disposal practices. As presented in the San Mateo County Health System Letter, dated August 6, 2009, GPP

MILLS PARK CLEANERS (Continued) **1002847959**

staff also named G.W. Williams & Co. as a responsible party for corrective action. Based on their history of conscientious chemical housekeeping since 1987, lack of violations, and installation of a closed-system dry cleaning machine with secondary containment in 1987, Ms. Sam Hahn requests that the current operator of Mills Park Cleaners not be listed as the primary responsible party for the corrective action at the site, and that it would be more appropriate for the owner and past operators of the dry cleaning facility to be listed as the primary responsible party, since the history of transfer-type dry cleaning machines with Perc spillage to the floor prior to 1987 would be the likely cause of any soil and groundwater contamination at the site.

Click here to access the California GeoTracker records for this facility:

San Mateo Co. BI:

Name:	MILLS PARK CLEANERS
Address:	709 CAMINO PLAZA
City,State,Zip:	SAN BRUNO, CA 94066
Region:	SAN MATEO
Facility ID:	FA0018273
Prog Element Code:	GENERATES and RECYCLES WASTE OIL/SOLVENT
Record Id:	PR0012188
Description:	GENERATES & RECYCLES WASTE OIL/SOLVENT
Facility Status:	Inactive, non-billable
Program Category:	HAZARDOUS WASTE PROGRAM

Name:	MILLS PARK CLEANERS
Address:	709 CAMINO PLAZA
City,State,Zip:	SAN BRUNO, CA 94066
Region:	SAN MATEO
Facility ID:	FA0018273
Prog Element Code:	STORES HAZ MAT <219GAL,1,999LB, 879FT3
Record Id:	PR0004988
Description:	STORES HAZ MAT <219GAL,1,999LB, 879CF
Facility Status:	Inactive, non-billable
Program Category:	BUSINESS PLAN PROGRAM

Name:	MILLS PARK CLEANERS
Address:	709 CAMINO PLAZA
City,State,Zip:	SAN BRUNO, CA 94066
Region:	SAN MATEO
Facility ID:	FA0018273
Prog Element Code:	STORMWATER ANNUAL INSPECTION FEE
Record Id:	PR0043520
Description:	STORMWATER ANNUAL FEE - INSP FREQ EVERY 2 YRS
Facility Status:	Inactive, non-billable
Program Category:	STORMWATER

EMI:

Name:	MILLS PARK CLEANERS
Address:	709 CAMINO PLAZA
City,State,Zip:	SAN BRUNO, CA 940660000
Year:	1987
County Code:	41
Air Basin:	SF

MILLS PARK CLEANERS (Continued) **1002847959**

Facility ID: 3589
Air District Name: BA
SIC Code: 7216
Air District Name: BAY AREA AQMD
Community Health Air Pollution Info System: Not reported
Consolidated Emission Reporting Rule: Not reported
Total Organic Hydrocarbon Gases Tons/Yr: 1
Reactive Organic Gases Tons/Yr: 0
Carbon Monoxide Emissions Tons/Yr: 0
NOX - Oxides of Nitrogen Tons/Yr: 0
SOX - Oxides of Sulphur Tons/Yr: 0
Particulate Matter Tons/Yr: 0
Part. Matter 10 Micrometers and Smllr Tons/Yr: 0

Name: MILLS PARK CLEANERS
Address: 709 CAMINO PLAZA
City,State,Zip: SAN BRUNO, CA 940660000
Year: 1990
County Code: 41
Air Basin: SF
Facility ID: 3589
Air District Name: BA
SIC Code: 7216
Air District Name: BAY AREA AQMD
Community Health Air Pollution Info System: Not reported
Consolidated Emission Reporting Rule: Not reported
Total Organic Hydrocarbon Gases Tons/Yr: 0
Reactive Organic Gases Tons/Yr: 0
Carbon Monoxide Emissions Tons/Yr: 0
NOX - Oxides of Nitrogen Tons/Yr: 0
SOX - Oxides of Sulphur Tons/Yr: 0
Particulate Matter Tons/Yr: 0
Part. Matter 10 Micrometers and Smllr Tons/Yr: 0

Name: MILLS PARK CLEANERS
Address: 709 CAMINO PLAZA
City,State,Zip: SAN BRUNO, CA 940660000
Year: 1996
County Code: 41
Air Basin: SF
Facility ID: 3589
Air District Name: BA
SIC Code: 7216
Air District Name: BAY AREA AQMD
Community Health Air Pollution Info System: Not reported
Consolidated Emission Reporting Rule: Not reported
Total Organic Hydrocarbon Gases Tons/Yr: 0
Reactive Organic Gases Tons/Yr: 0
Carbon Monoxide Emissions Tons/Yr: 0
NOX - Oxides of Nitrogen Tons/Yr: 0
SOX - Oxides of Sulphur Tons/Yr: 0
Particulate Matter Tons/Yr: 0
Part. Matter 10 Micrometers and Smllr Tons/Yr: 0

Name: MILLS PARK CLEANERS
Address: 709 CAMINO PLAZA
City,State,Zip: SAN BRUNO, CA 940660000

MILLS PARK CLEANERS (Continued) **1002847959**

Year:	1997
County Code:	41
Air Basin:	SF
Facility ID:	3589
Air District Name:	BA
SIC Code:	7216
Air District Name:	BAY AREA AQMD
Community Health Air Pollution Info System:	Not reported
Consolidated Emission Reporting Rule:	Not reported
Total Organic Hydrocarbon Gases Tons/Yr:	0
Reactive Organic Gases Tons/Yr:	0
Carbon Monoxide Emissions Tons/Yr:	0
NOX - Oxides of Nitrogen Tons/Yr:	0
SOX - Oxides of Sulphur Tons/Yr:	0
Particulate Matter Tons/Yr:	0
Part. Matter 10 Micrometers and Smllr Tons/Yr:	0

Name:	MILLS PARK CLEANERS
Address:	709 CAMINO PLAZA
City,State,Zip:	SAN BRUNO, CA 940660000
Year:	1998
County Code:	41
Air Basin:	SF
Facility ID:	3589
Air District Name:	BA
SIC Code:	7216
Air District Name:	BAY AREA AQMD
Community Health Air Pollution Info System:	Not reported
Consolidated Emission Reporting Rule:	Not reported
Total Organic Hydrocarbon Gases Tons/Yr:	1
Reactive Organic Gases Tons/Yr:	0
Carbon Monoxide Emissions Tons/Yr:	0
NOX - Oxides of Nitrogen Tons/Yr:	0
SOX - Oxides of Sulphur Tons/Yr:	0
Particulate Matter Tons/Yr:	0
Part. Matter 10 Micrometers and Smllr Tons/Yr:	0

Name:	MILLS PARK CLEANERS
Address:	709 CAMINO PLAZA
City,State,Zip:	SAN BRUNO, CA 940660000
Year:	1999
County Code:	41
Air Basin:	SF
Facility ID:	3589
Air District Name:	BA
SIC Code:	7216
Air District Name:	BAY AREA AQMD
Community Health Air Pollution Info System:	Not reported
Consolidated Emission Reporting Rule:	Not reported
Total Organic Hydrocarbon Gases Tons/Yr:	0
Reactive Organic Gases Tons/Yr:	0
Carbon Monoxide Emissions Tons/Yr:	0
NOX - Oxides of Nitrogen Tons/Yr:	0
SOX - Oxides of Sulphur Tons/Yr:	0
Particulate Matter Tons/Yr:	0
Part. Matter 10 Micrometers and Smllr Tons/Yr:	0

MILLS PARK CLEANERS (Continued) **1002847959**

Name:	MILLS PARK CLEANERS
Address:	709 CAMINO PLAZA
City,State,Zip:	SAN BRUNO, CA 940660000
Year:	2000
County Code:	41
Air Basin:	SF
Facility ID:	3589
Air District Name:	BA
SIC Code:	7216
Air District Name:	BAY AREA AQMD
Community Health Air Pollution Info System:	Not reported
Consolidated Emission Reporting Rule:	Not reported
Total Organic Hydrocarbon Gases Tons/Yr:	0
Reactive Organic Gases Tons/Yr:	0
Carbon Monoxide Emissions Tons/Yr:	0
NOX - Oxides of Nitrogen Tons/Yr:	0
SOX - Oxides of Sulphur Tons/Yr:	0
Particulate Matter Tons/Yr:	0
Part. Matter 10 Micrometers and Smllr Tons/Yr:	0

Name:	MILLS PARK CLEANERS
Address:	709 CAMINO PLAZA
City,State,Zip:	SAN BRUNO, CA 940660000
Year:	2001
County Code:	41
Air Basin:	SF
Facility ID:	3589
Air District Name:	BA
SIC Code:	7216
Air District Name:	BAY AREA AQMD
Community Health Air Pollution Info System:	Not reported
Consolidated Emission Reporting Rule:	Not reported
Total Organic Hydrocarbon Gases Tons/Yr:	0
Reactive Organic Gases Tons/Yr:	0
Carbon Monoxide Emissions Tons/Yr:	0
NOX - Oxides of Nitrogen Tons/Yr:	0
SOX - Oxides of Sulphur Tons/Yr:	0
Particulate Matter Tons/Yr:	0
Part. Matter 10 Micrometers and Smllr Tons/Yr:	0

Name:	MILLS PARK CLEANERS
Address:	709 CAMINO PLAZA
City,State,Zip:	SAN BRUNO, CA 940660000
Year:	2002
County Code:	41
Air Basin:	SF
Facility ID:	3589
Air District Name:	BA
SIC Code:	7216
Air District Name:	BAY AREA AQMD
Community Health Air Pollution Info System:	Not reported
Consolidated Emission Reporting Rule:	Not reported
Total Organic Hydrocarbon Gases Tons/Yr:	0
Reactive Organic Gases Tons/Yr:	0
Carbon Monoxide Emissions Tons/Yr:	0
NOX - Oxides of Nitrogen Tons/Yr:	0
SOX - Oxides of Sulphur Tons/Yr:	0

MILLS PARK CLEANERS (Continued) **1002847959**

Particulate Matter Tons/Yr: 0
Part. Matter 10 Micrometers and Smllr Tons/Yr: 0

Name: MILLS PARK CLEANERS
Address: 709 CAMINO PLAZA
City,State,Zip: SAN BRUNO, CA 940660000
Year: 2003
County Code: 41
Air Basin: SF
Facility ID: 3589
Air District Name: BA
SIC Code: 7216
Air District Name: BAY AREA AQMD
Community Health Air Pollution Info System: Not reported
Consolidated Emission Reporting Rule: Not reported
Total Organic Hydrocarbon Gases Tons/Yr: 0
Reactive Organic Gases Tons/Yr: 0
Carbon Monoxide Emissions Tons/Yr: 0
NOX - Oxides of Nitrogen Tons/Yr: 0
SOX - Oxides of Sulphur Tons/Yr: 0
Particulate Matter Tons/Yr: 0
Part. Matter 10 Micrometers and Smllr Tons/Yr: 0

Name: MILLS PARK CLEANERS
Address: 709 CAMINO PLAZA
City,State,Zip: SAN BRUNO, CA 940660000
Year: 2004
County Code: 41
Air Basin: SF
Facility ID: 3589
Air District Name: BA
SIC Code: 7216
Air District Name: BAY AREA AQMD
Community Health Air Pollution Info System: Not reported
Consolidated Emission Reporting Rule: Not reported
Total Organic Hydrocarbon Gases Tons/Yr: 0.675
Reactive Organic Gases Tons/Yr: 0
Carbon Monoxide Emissions Tons/Yr: 0
NOX - Oxides of Nitrogen Tons/Yr: 0
SOX - Oxides of Sulphur Tons/Yr: 0
Particulate Matter Tons/Yr: 0
Part. Matter 10 Micrometers and Smllr Tons/Yr: 0

Name: MILLS PARK CLEANERS
Address: 709 CAMINO PLAZA
City,State,Zip: SAN BRUNO, CA 940660000
Year: 2005
County Code: 41
Air Basin: SF
Facility ID: 3589
Air District Name: BA
SIC Code: 7216
Air District Name: BAY AREA AQMD
Community Health Air Pollution Info System: Not reported
Consolidated Emission Reporting Rule: Not reported
Total Organic Hydrocarbon Gases Tons/Yr: 0
Reactive Organic Gases Tons/Yr: 0

MILLS PARK CLEANERS (Continued) **1002847959**

Carbon Monoxide Emissions Tons/Yr:	0
NOX - Oxides of Nitrogen Tons/Yr:	0
SOX - Oxides of Sulphur Tons/Yr:	0
Particulate Matter Tons/Yr:	0
Part. Matter 10 Micrometers and Smllr Tons/Yr:	0

Name:	MILLS PARK CLEANERS
Address:	709 CAMINO PLAZA
City,State,Zip:	SAN BRUNO, CA 940660000
Year:	2006
County Code:	41
Air Basin:	SF
Facility ID:	3589
Air District Name:	BA
SIC Code:	7216
Air District Name:	BAY AREA AQMD
Community Health Air Pollution Info System:	Not reported
Consolidated Emission Reporting Rule:	Not reported
Total Organic Hydrocarbon Gases Tons/Yr:	.067
Reactive Organic Gases Tons/Yr:	0
Carbon Monoxide Emissions Tons/Yr:	0
NOX - Oxides of Nitrogen Tons/Yr:	0
SOX - Oxides of Sulphur Tons/Yr:	0
Particulate Matter Tons/Yr:	0
Part. Matter 10 Micrometers and Smllr Tons/Yr:	0

Name:	MILLS PARK CLEANERS
Address:	709 CAMINO PLAZA
City,State,Zip:	SAN BRUNO, CA 0
Year:	2007
County Code:	41
Air Basin:	SF
Facility ID:	3589
Air District Name:	BA
SIC Code:	7216
Air District Name:	BAY AREA AQMD
Community Health Air Pollution Info System:	Not reported
Consolidated Emission Reporting Rule:	Not reported
Total Organic Hydrocarbon Gases Tons/Yr:	.067
Reactive Organic Gases Tons/Yr:	.0468062
Carbon Monoxide Emissions Tons/Yr:	0
NOX - Oxides of Nitrogen Tons/Yr:	0
SOX - Oxides of Sulphur Tons/Yr:	0
Particulate Matter Tons/Yr:	0
Part. Matter 10 Micrometers and Smllr Tons/Yr:	0

Name:	MILLS PARK CLEANERS
Address:	709 CAMINO PLAZA
City,State,Zip:	SAN BRUNO, CA 94066
Year:	2008
County Code:	41
Air Basin:	SF
Facility ID:	3589
Air District Name:	BA
SIC Code:	7216
Air District Name:	BAY AREA AQMD
Community Health Air Pollution Info System:	Not reported

MILLS PARK CLEANERS (Continued) **1002847959**

Consolidated Emission Reporting Rule:	Not reported
Total Organic Hydrocarbon Gases Tons/Yr:	.387
Reactive Organic Gases Tons/Yr:	.128
Carbon Monoxide Emissions Tons/Yr:	0
NOX - Oxides of Nitrogen Tons/Yr:	0
SOX - Oxides of Sulphur Tons/Yr:	0
Particulate Matter Tons/Yr:	0
Part. Matter 10 Micrometers and Smllr Tons/Yr:	0

Name:	MILLS PARK CLEANERS
Address:	709 CAMINO PLAZA
City,State,Zip:	SAN BRUNO, CA 94066
Year:	2009
County Code:	41
Air Basin:	SF
Facility ID:	3589
Air District Name:	BA
SIC Code:	7216
Air District Name:	BAY AREA AQMD
Community Health Air Pollution Info System:	Not reported
Consolidated Emission Reporting Rule:	Not reported
Total Organic Hydrocarbon Gases Tons/Yr:	6.7000000000000004E-2
Reactive Organic Gases Tons/Yr:	0
Carbon Monoxide Emissions Tons/Yr:	0
NOX - Oxides of Nitrogen Tons/Yr:	0
SOX - Oxides of Sulphur Tons/Yr:	0
Particulate Matter Tons/Yr:	0
Part. Matter 10 Micrometers and Smllr Tons/Yr:	0

Name:	MILLS PARK CLEANERS
Address:	709 CAMINO PLAZA
City,State,Zip:	SAN BRUNO, CA 94066
Year:	2010
County Code:	41
Air Basin:	SF
Facility ID:	3589
Air District Name:	BA
SIC Code:	7216
Air District Name:	BAY AREA AQMD
Community Health Air Pollution Info System:	Not reported
Consolidated Emission Reporting Rule:	Not reported
Total Organic Hydrocarbon Gases Tons/Yr:	0.38700000000000001
Reactive Organic Gases Tons/Yr:	0.17480619999999999
Carbon Monoxide Emissions Tons/Yr:	0
NOX - Oxides of Nitrogen Tons/Yr:	0
SOX - Oxides of Sulphur Tons/Yr:	0
Particulate Matter Tons/Yr:	0
Part. Matter 10 Micrometers and Smllr Tons/Yr:	0

Name:	MILLS PARK CLEANERS
Address:	709 CAMINO PLAZA
City,State,Zip:	SAN BRUNO, CA 94066
Year:	2011
County Code:	41
Air Basin:	SF
Facility ID:	3589
Air District Name:	BA

MILLS PARK CLEANERS (Continued) **1002847959**

SIC Code:	7216
Air District Name:	BAY AREA AQMD
Community Health Air Pollution Info System:	Not reported
Consolidated Emission Reporting Rule:	Not reported
Total Organic Hydrocarbon Gases Tons/Yr:	0.067
Reactive Organic Gases Tons/Yr:	0
Carbon Monoxide Emissions Tons/Yr:	0
NOX - Oxides of Nitrogen Tons/Yr:	0
SOX - Oxides of Sulphur Tons/Yr:	0
Particulate Matter Tons/Yr:	0
Part. Matter 10 Micrometers and Smllr Tons/Yr:	0

Name:	G W WILLIAMS CO C/O NORTHGATE
Address:	709 CAMINO PLAZA
City,State,Zip:	SAN BRUNO, CA 94066
Year:	2014
County Code:	41
Air Basin:	SF
Facility ID:	22101
Air District Name:	BA
SIC Code:	6531
Air District Name:	BAY AREA AQMD
Community Health Air Pollution Info System:	Not reported
Consolidated Emission Reporting Rule:	Not reported
Total Organic Hydrocarbon Gases Tons/Yr:	0.005869207
Reactive Organic Gases Tons/Yr:	0
Carbon Monoxide Emissions Tons/Yr:	0
NOX - Oxides of Nitrogen Tons/Yr:	0
SOX - Oxides of Sulphur Tons/Yr:	0
Particulate Matter Tons/Yr:	0
Part. Matter 10 Micrometers and Smllr Tons/Yr:	0

Name:	G W WILLIAMS CO C/O NORTHGATE
Address:	709 CAMINO PLAZA
City,State,Zip:	SAN BRUNO, CA 94066
Year:	2015
County Code:	41
Air Basin:	SF
Facility ID:	22101
Air District Name:	BA
SIC Code:	6531
Air District Name:	BAY AREA AQMD
Community Health Air Pollution Info System:	Not reported
Consolidated Emission Reporting Rule:	Not reported
Total Organic Hydrocarbon Gases Tons/Yr:	0.005869207
Reactive Organic Gases Tons/Yr:	0.0041002280102
Carbon Monoxide Emissions Tons/Yr:	0
NOX - Oxides of Nitrogen Tons/Yr:	0
SOX - Oxides of Sulphur Tons/Yr:	0
Particulate Matter Tons/Yr:	0
Part. Matter 10 Micrometers and Smllr Tons/Yr:	0

CERS:

Name:	MILLS PARK CLEANERS
Address:	709 CAMINO PLAZA
City,State,Zip:	SAN BRUNO, CA 94066-3401
Site ID:	187251

MILLS PARK CLEANERS (Continued) **1002847959**

CERS ID: 110001195340
CERS Description: US EPA Air Emission Inventory System (EIS)

Affiliation:
Affiliation Type Desc: Local Agency Caseworker
Entity Name: JACOB MADDEN SAN MATEO CNTY LOP
Entity Title: Not reported
Affiliation Address: 2000 ALAMEDA DE LAS PULGAS
Affiliation City: SANMATEO
Affiliation State: Not reported
Affiliation Country: Not reported
Affiliation Zip: Not reported
Affiliation Phone: ,

Affiliation Type Desc: Regional Board Caseworker
Entity Name: JOLANTA UCHMAN SAN FRANCISCO BAY RWQCB REGN 2ND
Entity Title: Not reported
Affiliation Address: 1515 CLAY ST SUITE 1400
Affiliation City: OAKLAND
Affiliation State: Not reported
Affiliation Country: Not reported
Affiliation Zip: Not reported
Affiliation Phone: ,

Name: MILLS PARK CLEANERS
Address: 709 CAMINO PLAZA
City,State,Zip: SAN BRUNO, CA 94066
Site ID: 861576
CERS ID: T10000001468
CERS Description: Cleanup Program Site

Affiliation:
Affiliation Type Desc: Local Agency Caseworker
Entity Name: BRIAN GWINN - SAN MATEO COUNTY LOP
Entity Title: Not reported
Affiliation Address: 2000 Alameda de las Pulgas, Suite 100
Affiliation City: SAN MATEO
Affiliation State: CA
Affiliation Country: Not reported
Affiliation Zip: Not reported
Affiliation Phone: 6502724590,

Affiliation Type Desc: Regional Board Caseworker
Entity Name: Regional Water Board - SAN FRANCISCO BAY RWQCB (REGION 2)
Entity Title: Not reported
Affiliation Address: 1515 CLAY ST SUITE 1400
Affiliation City: OAKLAND
Affiliation State: CA
Affiliation Country: Not reported
Affiliation Zip: Not reported
Affiliation Phone: ,

BJ660 **GOOTNICK PROPERTY** **Cortese** **S113468812**
SSE **732 EL CAMINO REAL** **HWTS** **N/A**
1/4-1/2 **SAN BRUNO, CA 94066** **HAZNET**
0.480 mi.
2535 ft. **Site 3 of 6 in cluster BJ**

Relative:
Lower

Actual:
38 ft.

CORTESE:

Name:	GOOTNICK PROPERTY
Address:	732 EL CAMINO REAL
City,State,Zip:	SAN BRUNO, CA 94066
Region:	CORTESE
Envirostor Id:	Not reported
Global ID:	T0608100807
Site/Facility Type:	LUST CLEANUP SITE
Cleanup Status:	COMPLETED - CASE CLOSED
Status Date:	Not reported
Site Code:	Not reported
Latitude:	Not reported
Longitude:	Not reported
Owner:	Not reported
Enf Type:	Not reported
Swat R:	Not reported
Flag:	active
Order No:	Not reported
Waste Discharge System No:	Not reported
Effective Date:	Not reported
Region 2:	Not reported
WID Id:	Not reported
Solid Waste Id No:	Not reported
Waste Management Uit Name:	Not reported
File Name:	Active Open

HWTS:

Name:	GOOTNICK PROPERTY
Address:	732 EL CAMINO REAL
Address 2:	Not reported
City,State,Zip:	SAN BRUNO, CA 94066
EPA ID:	CAR000215053
Inactive Date:	06/30/2012
Create Date:	12/01/2010
Last Act Date:	Not reported
Mailing Name:	Not reported
Mailing Address:	55 BATES RD
Mailing Address 2:	Not reported
Mailing City,State,Zip:	HILLSBOROUGH, CA 940100000
Owner Name:	GOOTNICK PROPERTY
Owner Address:	5150 EL CAMINO REAL # 21
Owner Address 2:	Not reported
Owner City,State,Zip:	LOS ALTOS, CA 940221534
Owner Phone:	Not reported
Owner Fax:	Not reported
Contact Name:	TRENT WEISE
Contact Address:	5150 EL CAMINO REAL # 21
Contact Address 2:	Not reported
City,State,Zip:	LOS ALTOS, CA 940221534
Contact Phone:	Not reported
Contact Fax:	Not reported
Facility Status:	Inactive
Facility Type:	PERMANENT

GOOTNICK PROPERTY (Continued) **S113468812**

Category:	FEDERAL
Latitude:	37.62757
Longitude:	-122.41541

NAICS:

EPA ID:	CAR000215053
Create Date:	2011-10-26 15:19:37.000
NAICS Code:	44111
NAICS Description:	New Car Dealers
Issued EPA ID Date:	2010-12-01 09:15:15.99300
Inactive Date:	2012-06-30 00:00:00
Facility Name:	GOOTNICK PROPERTY
Facility Address:	732 EL CAMINO REAL
Facility Address 2:	Not reported
Facility City:	SAN BRUNO
Facility County:	Not reported
Facility State:	CA
Facility Zip:	940660000

HAZNET:

Name:	GOOTNICK PROPERTY
Address:	732 EL CAMINO REAL
Address 2:	Not reported
City,State,Zip:	SAN BRUNO, CA 940660000
Contact:	TRENT WEISE
Telephone:	6504697230
Mailing Name:	Not reported
Mailing Address:	55 BATES RD
Year:	2010
Gepaid:	CAR000215053
TSD EPA ID:	ARD981057870
CA Waste Code:	134 - Aqueous solution with total organic residues less than 10 percent
Disposal Method:	H061 - Fuel Blending Prior To Energy Recovery At Another Site
Tons:	0.462

Additional Information:

Year:	2010
Gen EPA ID:	CAR000215053
Shipment Date:	20101217
Creation Date:	5/19/2011 18:30:24
Receipt Date:	20110103
Manifest ID:	007406065JJK
Trans EPA ID:	CAR000188201
Trans Name:	ENVIRONMENTAL RECOVERY SERVICES INC
Trans 2 EPA ID:	OKD981588791
Trans 2 Name:	TRIAD TRANSPORT
TSDF EPA ID:	ARD981057870
Trans Name:	RINECO
TSDF Alt EPA ID:	Not reported
TSDF Alt Name:	Not reported
Waste Code Description:	134 - Aqueous solution with <10% total organic residues
RCRA Code:	D039

GOOTNICK PROPERTY (Continued) **S113468812**

Meth Code:	H061 - Fuel Blending Prior To Energy Recovery At Another Site
Quantity Tons:	0.462
Waste Quantity:	110
Quantity Unit:	G
Additional Code 1:	Not reported
Additional Code 2:	Not reported
Additional Code 3:	Not reported
Additional Code 4:	Not reported
Additional Code 5:	Not reported

BJ661 **GOOTNICK PROPERTY** **UST FINDER RELEASE** **1028971251**
SSE **732 EL CAMINO REAL** **N/A**
1/4-1/2 **SAN BRUNO, CA 94066**
0.480 mi.
2535 ft. **Site 4 of 6 in cluster BJ**

Relative: **Lower**

Actual: **38 ft.**

UST FINDER RELEASE:

Object ID:	38193
Facility ID:	Not reported
Lust ID:	CAT0608100807
Name:	GOOTNICK PROPERTY
Address:	732 EL CAMINO REAL
City,State,Zip:	SAN BRUNO, CA 94066
Address Match Type:	PointAddress
Reported Date:	Not reported
Status:	No Further Action
Substance:	Not reported
Population within 1500ft:	2900
Domestic Wells within 1500ft:	0
Land Use:	Developed, High Intensity
Within SPA:	No
SPA PWS Facility ID:	Not reported
SPA Water Type:	Not reported
SPA Facility Type:	Not reported
SPA HUC12:	Not reported
Within WHPA:	Yes
WHPA PWS Facility ID:	CA4110023_9990
WHPA Water Type:	GW - Ground water
WHPA Facility Type:	WL - Well
WHPA HUC12:	180500040903
Within 100yr Floodplain:	No
Tribe:	Not reported
EPA Region:	9
NFA Letter 1:	Not reported
NFA Letter 2:	Not reported
NFA Letter 3:	Not reported
NFA Letter 4:	Not reported
Closed With Residual Contaminate:	Not reported
Coordinate Source:	Geocode
X Coord:	-122.41558
Y Coord:	37.6274500000001
Latitude:	37.62745
Longitude:	-122.41558

BJ662 **GOOTNICK PROPERTY** **LUST** **S102430892**
SSE **732 EL CAMINO REAL** **HIST CORTESE** **N/A**
1/4-1/2 **SAN BRUNO, CA 94066** **CERS**
0.480 mi.
2535 ft. **Site 5 of 6 in cluster BJ**

Relative:
Lower

Actual:
38 ft.

SAN MATEO CO. LUST:

Name:	GOOTNICK PROPERTY
Address:	732 EL CAMINO REAL
City,State,Zip:	SAN BRUNO, CA
Region:	SAN MATEO
Facility ID:	880041
Facility Status:	9- Case Closed
Global ID:	T0608100807
APN Number:	020126080
Case Type:	SAN BRUNO, CA
EDR Link ID:	SAN BRUNO, CA

LUST:

Name:	GOOTNICK PROPERTY
Address:	732 EL CAMINO REAL
City,State,Zip:	SAN BRUNO, CA 94066
Lead Agency:	SAN MATEO COUNTY LOP
Case Type:	LUST Cleanup Site

Geo Track:

Global Id:	T0608100807
Latitude:	37.6276411853762
Longitude:	-122.415542006493
Status:	Completed - Case Closed
Status Date:	10/27/2011
Case Worker:	JM
RB Case Number:	41-0862
Local Agency:	SAN MATEO COUNTY LOP
File Location:	Local Agency
Local Case Number:	880041
Potential Media Affect:	Other Groundwater (uses other than drinking water)
Potential Contaminants of Concern:	Gasoline
EPA Region:	9
Coordinate Source:	Manual Entry on Screens
Cuf Case:	YES
Quantity Released Gallons:	0
Begin Date:	07/10/1996
Leak Reported Date:	07/26/1996
How Discovered:	Other Means
How Discovered Description:	Not reported
Discharge Source:	Not reported
Discharge Cause:	Not reported
Stop Method:	Other Means
Stop Description:	Not reported
No Further Action Date:	10/27/2011
CA Water Watershed Name:	South Bay - San Mateo Bayside (204.40)
Dwr Groundwater Subbasin Name:	Westside (2-035)
Disadvantaged Community:	Not reported
CA Enviroscreen 3 Score:	41-45%
CA Enviroscreen 4 Score:	75-80%
Military DOD Site:	No
Facility Project Subtype:	Not reported
RWQCB Region:	SAN FRANCISCO BAY RWQCB (REGION 2)

GOOTNICK PROPERTY (Continued) **S102430892**

Site History:

Extracted from LFR Arcadis' January 11, 2010 Limited Site Assessment Summary Report, San Mateo County does not take responsibility for the accuracy of the statements made or any professional interpretations made in the referenced report. The Site, identified in correspondence with the SMCHSA as 732 El Camino Real, is an 18,200 square foot asphalt paved parking lot which encompasses parcels with street addresses of 732 and 740 El Camino Real. The Site is located on the northeast side of El Camino Real, approximately 500 feet southeast of San Bruno Avenue. Prior to the SLR investigation, four groundwater monitoring wells (MW-1 through MW-4) existed at the Site. The Site is leased to the Melody Toyota auto dealership (Melody) which is located immediately north of the Site and is used for automobile parking. In August and September of 1996, Melody demolished an automobile showroom located on the Site to increase the amount of space available for automobile parking. In July 1996, HK2, Inc./SEMCO Environmental Contractors (SEMCO) removed one 500-gallon UST from the Site on behalf of the Property Owners. Several holes were reportedly observed at the bottom of the UST during removal. A soil sample collected at the center of the base of the UST cavity at a depth of approximately 9.8 feet below ground surface (bgs), yielded total petroleum hydrocarbons as gasoline (TPHg) at 21 milligrams per kilogram (mg/kg), total petroleum hydrocarbons as diesel (TPHd) at 870 mg/kg, and benzene at 0.036 mg/kg. Groundwater was reportedly not encountered in the UST cavity. Following receipt of the analytical data, the SMCHSA in a letter dated August 12, 1996, required the submittal of a Work Plan to evaluate the extent of impacts to soil, and potentially to groundwater. In September 1996, SEMCO submitted the requested Work Plan, proposing over excavation of impacted soil followed by confirmation soil sampling. The SMCHSA then notified the Property Owners that over excavation might not be necessary if the Site met existing criteria for low-risk case closure. In October 1996, SEMCO submitted a revised Work Plan, and on October 22, 1996, drilled one direct-push soil boring (B-1) to a depth of approximately 16 feet bgs immediately east of the former UST cavity. Groundwater was reportedly encountered in the boring at a depth of approximately 11 feet bgs, and a grab groundwater sample was collected for chemical analysis. Results of the water sample analysis revealed TPHg, TPHd, benzene, and methyl tertiary butyl ether (MTBE) at 480 micrograms per liter (8g/l), 270,000 8g/l, 30 8g/l, and 11 8g/l, respectively.
Between November and December 1996, SEMCO over excavated approximately 387 cubic yards of hydrocarbon-impacted soil in the vicinity of the former UST cavity. During over excavation activities, a 420-gallon capacity UST was discovered approximately 8.5 feet east of the former 500-gallon UST. After acquiring the necessary permits, SEMCO removed the 420-gallon UST under the supervision of the SMCHSA. Confirmation (sidewall) samples did not yield TPHg, TPHd, benzene, toluene, ethylbenzene, and total xylenes (BTEX compounds), or total lead at or above the corresponding laboratory method detection limits (LMDLs). Analysis of a grab groundwater sample collected from within the excavation yielded TPHg, TPHd, BTEX compounds, and MTBE at 5,900 8g/l, 14,000 8g/l, 1,500 8g/l, and 310 8g/l, respectively. Following completion of over excavation activities, SEMCO installed one 4-inch diameter groundwater monitoring well (MW-1) within the backfill material, along the northwest sidewall. The excavation was backfilled with crushed rock and pea gravel from 4 to 18 feet bgs, and with class II base material from the ground surface to 4 feet bgs. SEMCO gauged and sampled well MW-1 six times between June 1998 and

GOOTNICK PROPERTY (Continued) **S102430892**

September 1999, and once thereafter on December 21, 2000. Results of the June 1998 sampling event revealed the presence of volatileorganic compounds (VOCs). However, because VOCs were not being analyzed, the laboratory did not quantify these constituents in their report. In September 1998, groundwater samples collected and analyzed from well MW-1 yielded VOCs at the maximum constituent concentrations, 1,2-dichloroethane (EDC) at 23 8g/l, trichloroethylene (TCE) at 72 8g/l, tetrachloroethylene (PCE) at 390 8g/l, isopropylbenzene at 3 8g/l, n-Propylbenzene at 8 8g/l, and 1,2,4-Trimethylbenzene at 27 8g/l. In a letter dated October 30, 1998, the SMCHSA requested a Work Plan to further evaluate the extent of hydrocarbon-impacted soil and groundwater at the Site, and to continue quarterly groundwater sampling. It is unknown if Work Plan was submitted, approved, or implemented. However, quarterly groundwater sampling was performed from December 1998 through September 1999. On February 15, 2000, the SMCHSA requested a Work Plan for additional Site assessment and collection and chemical analysis of groundwater samples from well MW-1. North State Environmental reviewed the SMCHSA s files for the Site, and nearby release cases, and submitted a Work Plan, on behalf of the Property Owners, to the SMCHSA in March 2000. Additional information regarding the submittal or implementation of the Work Plan is unknown. Quarterly groundwater sampling began on December 21, 2000. On January 4, 2001, the SMCHSA issued a letter requesting a Work Plan to characterize the full extent of impacts to the Site subsurface. The Work Plan was subsequently submitted to the SMCHSA on February 20, 2001, and following SMCHSA approval on April 12, 2001, implemented the Work Plan between July 17 and August 23, 2001. The proposed scope of work included a door-to-door well survey performed within 500 feet up-gradient and cross-gradient, and 1,000 feet downgradient, advanced six soil borings (B2 through B8), converted borings B6 through B8 into groundwater monitoring wells (MW-2 through MW-4), and submitted a Summary Report to the SMCHSA on December 31, 2001. On May 1, 2002, the SMCHSA issued a letter requesting a Work Plan to complete Site characterization, initiate quarterly groundwater monitoring, re-survey the wells for GeoTracker requirements, and upload data collected after January 2002 to the GeoTracker database. On August 16, 2002, an extension for submitting the Work Plan was requested and SMCHSA agreed to extend the submittal date to September 16, 2002. On October 23, 2002, the wells were surveyed as requested by SMCHSA per the GeoTracker requirements. On October 28, 2002, the SMCHSA issued a Notice of Violation (NOV) to the Property Owners for failing to meet the Work Plan submittal date, and required that the Work Plan to be submitted by September 15, 2002. On November 5, 2002, the Fourth Quarter 2002 sampling event was performed and the report summarizing the results was submitted to the SMCHSA on December 23, 2002. The Property Owners then requested that the SMCHSA review and comment on the groundwater monitoring report prior to finalizing and submitting the Work Plan. On February 28, 2003, SLR submitted the requested Work Plan, which the SMCHSA approved on March 14, 2003. The Work Plan proposed advancing six soil borings along Hensley Avenue and installing three monitoring wells on-Site.

LUST:

Global Id:	T0608100807
Contact Type:	Local Agency Caseworker - Primary Caseworker
Contact Name:	JACOB MADDEN
Organization Name:	SAN MATEO COUNTY LOP

GOOTNICK PROPERTY (Continued) **S102430892**

Address: 2000 ALAMEDA DE LAS PULGAS, Suite 100
City: SAN MATEO
Email: jmadden@smcgov.org
Phone Number: 6503995959

Global Id: T0608100807
Contact Type: Regional Board Caseworker
Contact Name: Regional Water Board
Organization Name: SAN FRANCISCO BAY RWQCB (REGION 2)
Address: 1515 CLAY ST SUITE 1400
City: OAKLAND
Email: Not reported
Phone Number: Not reported

Global Id: T0608100807
Contact Type: Regional Board Caseworker
Contact Name: UUU
Organization Name: SAN FRANCISCO BAY RWQCB (REGION 2)
Address: 1515 CLAY ST SUITE 1400
City: OAKLAND
Email: Not reported
Phone Number: Not reported

LUST:
Global Id: T0608100807
Action Type: ENFORCEMENT
Date: 11/01/2006
Action: Technical Correspondence / Assistance / Other

Global Id: T0608100807
Action Type: Other
Date: 07/26/1996
Action: Leak Reported

Global Id: T0608100807
Action Type: RESPONSE
Date: 01/07/2005
Action: Other Report / Document

Global Id: T0608100807
Action Type: ENFORCEMENT
Date: 10/27/2011
Action: Closure/No Further Action Letter - #20111027

Global Id: T0608100807
Action Type: ENFORCEMENT
Date: 06/09/2011
Action: Staff Letter - #20110609

Global Id: T0608100807
Action Type: RESPONSE
Date: 11/15/2010
Action: Monitoring Report - Annually

Global Id: T0608100807
Action Type: ENFORCEMENT
Date: 07/26/1996

GOOTNICK PROPERTY (Continued) **S102430892**

Action: Notice of Responsibility - #1

Global Id: T0608100807
Action Type: ENFORCEMENT
Date: 04/10/2003
Action: Staff Letter - #20030410

Global Id: T0608100807
Action Type: ENFORCEMENT
Date: 03/14/2003
Action: Staff Letter - #20030314

Global Id: T0608100807
Action Type: ENFORCEMENT
Date: 07/23/2004
Action: Staff Letter - #20040723

Global Id: T0608100807
Action Type: ENFORCEMENT
Date: 03/14/2003
Action: Staff Letter - #20030314A

Global Id: T0608100807
Action Type: ENFORCEMENT
Date: 04/21/2004
Action: Staff Letter - #20040421

Global Id: T0608100807
Action Type: ENFORCEMENT
Date: 05/27/2009
Action: Notice of Violation - #20090527

Global Id: T0608100807
Action Type: ENFORCEMENT
Date: 07/16/2009
Action: Staff Letter - #20090716

Global Id: T0608100807
Action Type: ENFORCEMENT
Date: 02/02/2010
Action: Staff Letter - #20100202

Global Id: T0608100807
Action Type: ENFORCEMENT
Date: 11/18/2010
Action: Technical Correspondence / Assistance / Other

Global Id: T0608100807
Action Type: ENFORCEMENT
Date: 06/02/2009
Action: Email Correspondence

Global Id: T0608100807
Action Type: ENFORCEMENT
Date: 08/26/2011
Action: Technical Correspondence / Assistance / Other

GOOTNICK PROPERTY (Continued) **S102430892**

Global Id: T0608100807
Action Type: RESPONSE
Date: 10/15/2008
Action: Monitoring Report - Semi-Annually

Global Id: T0608100807
Action Type: RESPONSE
Date: 04/15/2007
Action: Monitoring Report - Semi-Annually

Global Id: T0608100807
Action Type: RESPONSE
Date: 10/15/2005
Action: Monitoring Report - Semi-Annually

Global Id: T0608100807
Action Type: RESPONSE
Date: 10/15/2007
Action: Monitoring Report - Semi-Annually

Global Id: T0608100807
Action Type: RESPONSE
Date: 04/15/2008
Action: Monitoring Report - Semi-Annually

Global Id: T0608100807
Action Type: RESPONSE
Date: 04/15/2006
Action: Monitoring Report - Semi-Annually

Global Id: T0608100807
Action Type: RESPONSE
Date: 04/15/2009
Action: Monitoring Report - Semi-Annually

Global Id: T0608100807
Action Type: RESPONSE
Date: 10/15/2006
Action: Monitoring Report - Semi-Annually

Global Id: T0608100807
Action Type: RESPONSE
Date: 10/15/2009
Action: Monitoring Report - Semi-Annually

Global Id: T0608100807
Action Type: RESPONSE
Date: 01/15/2004
Action: Monitoring Report - Quarterly

Global Id: T0608100807
Action Type: ENFORCEMENT
Date: 12/16/2011
Action: Clean Up Fund - Case Closure Review Summary Report (RSR)

Global Id: T0608100807
Action Type: ENFORCEMENT

GOOTNICK PROPERTY (Continued) **S102430892**

Date: 12/16/2011
Action: Clean Up Fund - Case Closure Review Summary Report (RSR)

Global Id: T0608100807
Action Type: ENFORCEMENT
Date: 08/25/2009
Action: Email Correspondence

Global Id: T0608100807
Action Type: ENFORCEMENT
Date: 08/23/2011
Action: Technical Correspondence / Assistance / Other

Global Id: T0608100807
Action Type: ENFORCEMENT
Date: 10/06/2010
Action: Technical Correspondence / Assistance / Other

Global Id: T0608100807
Action Type: Other
Date: 07/10/1996
Action: Leak Discovery

Global Id: T0608100807
Action Type: RESPONSE
Date: 05/16/2003
Action: Electronic Reporting Submittal Due

Global Id: T0608100807
Action Type: RESPONSE
Date: 06/16/2004
Action: Soil and Water Investigation Workplan

Global Id: T0608100807
Action Type: RESPONSE
Date: 12/02/2004
Action: Soil and Water Investigation Report

Global Id: T0608100807
Action Type: RESPONSE
Date: 07/15/2003
Action: Monitoring Report - Quarterly

Global Id: T0608100807
Action Type: RESPONSE
Date: 04/15/2004
Action: Monitoring Report - Quarterly

Global Id: T0608100807
Action Type: RESPONSE
Date: 04/15/2005
Action: Monitoring Report - Quarterly

Global Id: T0608100807
Action Type: RESPONSE
Date: 07/15/2004
Action: Monitoring Report - Quarterly

GOOTNICK PROPERTY (Continued) **S102430892**

Global Id: T0608100807
Action Type: RESPONSE
Date: 10/14/2003
Action: Monitoring Report - Quarterly

Global Id: T0608100807
Action Type: RESPONSE
Date: 10/15/2004
Action: Monitoring Report - Quarterly

Global Id: T0608100807
Action Type: RESPONSE
Date: 01/15/2005
Action: Monitoring Report - Quarterly

Global Id: T0608100807
Action Type: RESPONSE
Date: 07/07/2003
Action: Other Report / Document

Global Id: T0608100807
Action Type: RESPONSE
Date: 10/28/2011
Action: Well Destruction Report

LUST:
Global Id: T0608100807
Status: Open - Case Begin Date
Status Date: 07/10/1996

Global Id: T0608100807
Status: Open - Site Assessment
Status Date: 07/10/1996

Global Id: T0608100807
Status: Open - Verification Monitoring
Status Date: 02/10/2010

Global Id: T0608100807
Status: Completed - Case Closed
Status Date: 10/27/2011

LUST REG 2:
Region: 2
Facility Id: Not reported
Facility Status: Preliminary site assessment underway
Case Number: 880041
How Discovered: OM
Leak Cause: Unknown
Leak Source: Unknown
Date Leak Confirmed: Not reported
Oversight Program: LUST
Prelim. Site Assesment Wokplan Submitted: Not reported
Preliminary Site Assesment Began: 1/1/1965
Pollution Characterization Began: Not reported

GOOTNICK PROPERTY (Continued) **S102430892**

Pollution Remediation Plan Submitted: Not reported
Date Remediation Action Underway: Not reported
Date Post Remedial Action Monitoring Began: Not reported

HIST CORTESE:
edr_fname: GOOTNICK PROPERTY
edr_fadd1: 732 EL CAMINO REAL
City,State,Zip: SAN BRUNO, CA
Region: CORTESE
Facility County Code: 41
Reg By: LTNKA
Reg Id: 41-0862

CERS:
Name: GOOTNICK PROPERTY
Address: 732 EL CAMINO REAL
City,State,Zip: SAN BRUNO, CA 94066
Site ID: 848614
CERS ID: T0608100807
CERS Description: Leaking Underground Storage Tank Cleanup Site

Affiliation:
Affiliation Type Desc: Local Agency Caseworker
Entity Name: JACOB MADDEN - SAN MATEO COUNTY LOP
Entity Title: Not reported
Affiliation Address: 2000 ALAMEDA DE LAS PULGAS, Suite 100
Affiliation City: SAN MATEO
Affiliation State: CA
Affiliation Country: Not reported
Affiliation Zip: Not reported
Affiliation Phone: 6503995959,

Affiliation Type Desc: Regional Board Caseworker
Entity Name: Regional Water Board - SAN FRANCISCO BAY RWQCB (REGION 2)
Entity Title: Not reported
Affiliation Address: 1515 CLAY ST SUITE 1400
Affiliation City: OAKLAND
Affiliation State: CA
Affiliation Country: Not reported
Affiliation Zip: Not reported
Affiliation Phone: ,

Affiliation Type Desc: Regional Board Caseworker
Entity Name: UUU - SAN FRANCISCO BAY RWQCB (REGION 2)
Entity Title: Not reported
Affiliation Address: 1515 CLAY ST SUITE 1400
Affiliation City: OAKLAND
Affiliation State: CA
Affiliation Country: Not reported
Affiliation Zip: Not reported
Affiliation Phone: ,

BJ663 **AMG AND ASSOCIATES, LLC** **CPS-SLIC** **S127815569**
SSE **732-740 EL CAMINO REAL** **N/A**
1/4-1/2 **SAN BRUNO, CA 94066**
0.480 mi.
2535 ft. **Site 6 of 6 in cluster BJ**

Relative:
Lower

Actual:
38 ft.

CPS-SLIC:

Name:	AMG AND ASSOCIATES, LLC
Address:	732-740 EL CAMINO REAL
City,State,Zip:	SAN BRUNO, CA 94066
Region:	STATE
Facility Status:	**Open - Long Term Management**
Status Date:	07/28/2021
Global Id:	T10000017216
Lead Agency:	SAN MATEO COUNTY LOP
Lead Agency Case Number:	889071
Latitude:	37.62755
Longitude:	-122.41534
Case Type:	Cleanup Program Site
Case Worker:	BG
Local Agency:	SAN MATEO COUNTY LOP
RB Case Number:	Not reported
File Location:	Not reported
Potential Media Affected:	Not reported
Potential Contaminants of Concern:	Not reported
EPA Region:	9
Coordinate Source:	Not reported
Cuf Case:	NO
Quantity Released Gallons:	Not reported
Begin Date:	07/28/2021
Leak Reported Date:	Not reported
How Discovered:	Not reported
How Discovered Description:	Not reported
Discharge Source:	Not reported
Discharge Cause:	Not reported
Stop Method:	Not reported
Stop Description:	Not reported
No Further Action Date:	Not reported
CA Water Watershed Name:	South Bay - San Mateo Bayside (204.40)
Dwr Groundwater Subbasin Name:	Westside (2-035)
Disadvantaged Community:	Not reported
CA Enviroscreen 3 Score:	66-70%
CA Enviroscreen 4 Score:	75-80%
Military DOD Site:	No
Facility Project Subtype:	Not reported
RWQCB Region:	SAN FRANCISCO BAY RWQCB (REGION 2)
Site History:	Not reported

Click here to access the California GeoTracker records for this facility:

BP664 **BARBER-GREENE CO.** **LUST** **S107449700**
NNE **320 VICTORY AVENUE** **CHMIRS** **N/A**
1/4-1/2 **SOUTH SAN FRANCISCO, CA 94080** **San Mateo Co. BI**
0.497 mi. **Cortese**
2622 ft. **Site 1 of 2 in cluster BP** **CERS**

Relative:
Lower

Actual:
27 ft.

SAN MATEO CO. LUST:

Name:	BARBER-GREENE CO.
Address:	320 VICTORY ST
City,State,Zip:	SOUTH SAN FRANCISCO, CA
Region:	SAN MATEO
Facility ID:	550169
Facility Status:	9- Case Closed
Global ID:	T0608165551
APN Number:	Not reported
Case Type:	SOUTH SAN FRANCISCO, CA
EDR Link ID:	SOUTH SAN FRANCISCO, CA

LUST:

Name:	BARBER-GREENE CO.
Address:	320 VICTORY AVENUE
City,State,Zip:	SOUTH SAN FRANCISCO, CA 94080
Lead Agency:	SAN MATEO COUNTY LOP
Case Type:	LUST Cleanup Site

Geo Track:

Global Id:	T0608165551
Latitude:	37.647392394862
Longitude:	-122.414262592793
Status:	Completed - Case Closed
Status Date:	09/27/2001
Case Worker:	JM
RB Case Number:	41-0058
Local Agency:	SAN MATEO COUNTY LOP
File Location:	Local Agency
Local Case Number:	550169
Potential Media Affect:	Other Groundwater (uses other than drinking water)
Potential Contaminants of Concern:	Gasoline
EPA Region:	9
Coordinate Source:	Google Map Move
Cuf Case:	NO
Quantity Released Gallons:	0
Begin Date:	11/24/1987
Leak Reported Date:	11/24/1987
How Discovered:	Other Means
How Discovered Description:	Not reported
Discharge Source:	Not reported
Discharge Cause:	Not reported
Stop Method:	Other Means
Stop Description:	Not reported
No Further Action Date:	09/27/2001
CA Water Watershed Name:	South Bay - San Mateo Bayside (204.40)
Dwr Groundwater Subbasin Name:	Westside (2-035)
Disadvantaged Community:	Not reported
CA Enviroscreen 3 Score:	71-75%
CA Enviroscreen 4 Score:	80-85%
Military DOD Site:	No
Facility Project Subtype:	Not reported
RWQCB Region:	SAN FRANCISCO BAY RWQCB (REGION 2)

BARBER-GREENE CO. (Continued) **S107449700**

Site History: Not reported

LUST:
Global Id: T0608165551
Contact Type: Local Agency Caseworker - Primary Caseworker
Contact Name: JACOB MADDEN
Organization Name: SAN MATEO COUNTY LOP
Address: 2000 ALAMEDA DE LAS PULGAS, Suite 100
City: SAN MATEO
Email: jmadden@smcgov.org
Phone Number: 6503995959

Global Id: T0608165551
Contact Type: Regional Board Caseworker
Contact Name: Regional Water Board
Organization Name: SAN FRANCISCO BAY RWQCB (REGION 2)
Address: 1515 CLAY ST SUITE 1400
City: OAKLAND
Email: Not reported
Phone Number: Not reported

Global Id: T0608165551
Contact Type: Regional Board Caseworker
Contact Name: UUU
Organization Name: SAN FRANCISCO BAY RWQCB (REGION 2)
Address: 1515 CLAY ST SUITE 1400
City: OAKLAND
Email: Not reported
Phone Number: Not reported

LUST:
Global Id: T0608165551
Action Type: ENFORCEMENT
Date: 11/01/2006
Action: Technical Correspondence / Assistance / Other

Global Id: T0608165551
Action Type: Other
Date: 11/24/1987
Action: Leak Discovery

Global Id: T0608165551
Action Type: Other
Date: 11/24/1987
Action: Leak Reported

Global Id: T0608165551
Action Type: ENFORCEMENT
Date: 11/01/2006
Action: Technical Correspondence / Assistance / Other

Global Id: T0608165551
Action Type: RESPONSE
Date: 11/01/2006
Action: Other Report / Document

Global Id: T0608165551

BARBER-GREENE CO. (Continued) **S107449700**

Action Type: ENFORCEMENT
Date: 11/24/1987
Action: Notice of Responsibility - #1

Global Id: T0608165551
Action Type: ENFORCEMENT
Date: 11/01/2006
Action: Technical Correspondence / Assistance / Other

Global Id: T0608165551
Action Type: ENFORCEMENT
Date: 11/01/2006
Action: Technical Correspondence / Assistance / Other

LUST:
Global Id: T0608165551
Status: Open - Case Begin Date
Status Date: 11/24/1987

Global Id: T0608165551
Status: Completed - Case Closed
Status Date: 09/27/2001

CHMIRS:
Name: Not reported
Address: 320 VICTORY
City,State,Zip: SOUTH SAN FRANCISCO, CA 94080
OES Incident Number: 4-6815
OES notification: 12/27/2004
OES Date: Not reported
OES Time: Not reported
Date Completed: **Not reported**
Property Use: Not reported
Agency Id Number: Not reported
Agency Incident Number: Not reported
Time Notified: Not reported
Time Completed: Not reported
Surrounding Area: Not reported
Estimated Temperature: Not reported
Property Management: Not reported
More Than Two Substances Involved?: Not reported
Resp Agncy Personel # Of Decontaminated: Not reported
Responding Agency Personel # Of Injuries: Not reported
Responding Agency Personel # Of Fatalities: Not reported
Others Number Of Decontaminated: Not reported
Others Number Of Injuries: Not reported
Others Number Of Fatalities: Not reported
Vehicle Make/year: Not reported
Vehicle License Number: Not reported
Vehicle State: Not reported
Vehicle Id Number: Not reported
CA DOT PUC/ICC Number: Not reported
Company Name: Not reported
Reporting Officer Name/ID: Not reported
Report Date: Not reported

BARBER-GREENE CO. (Continued) **S107449700**

Facility Telephone:	Not reported
Waterway Involved:	Not reported
Waterway:	Storm Drain
Spill Site:	Not reported
Cleanup By:	Reporting Party
Containment:	Not reported
What Happened:	Not reported
Type:	Not reported
Measure:	Not reported
Other:	Not reported
Date/Time:	Not reported
Year:	2004
Agency:	City of So. San Francisco
Incident Date:	12/27/200412:00:00 AM
Admin Agency:	San Mateo County Environmental Health
Amount:	Not reported
Contained:	Yes
Site Type:	Merchant/Business
E Date:	Not reported
Substance:	Sewage
Gallons:	120,000
Unknown:	0
Substance #2:	Not reported
Substance #3:	Not reported
Evacuations:	0
Number of Injuries:	0
Number of Fatalities:	0
#1 Pipeline:	Not reported
#2 Pipeline:	Not reported
#3 Pipeline:	Not reported
#1 Vessel >= 300 Tons:	Not reported
#2 Vessel >= 300 Tons:	Not reported
#3 Vessel >= 300 Tons:	Not reported
Evacs:	Not reported
Injuries:	Not reported
Fatals:	Not reported
Comments:	Not reported
Description:	Release due to combination of failure of pump station and inflow infiltration.

San Mateo Co. BI:

Name:	CARLIN CO
Address:	320 VICTORY
City,State,Zip:	SOUTH SAN FRANCISCO, CA 94080
Region:	SAN MATEO
Facility ID:	FA0027712
Prog Element Code:	GENERATES and RECYCLES WASTE OIL/SOLVENT
Record Id:	PR0044738
Description:	GENERATES & RECYCLES WASTE OIL/SOLVENT
Facility Status:	Inactive, non-billable
Program Category:	HAZARDOUS WASTE PROGRAM

Name:	CARLIN CO
Address:	320 VICTORY
City,State,Zip:	SOUTH SAN FRANCISCO, CA 94080
Region:	SAN MATEO
Facility ID:	FA0027712

BARBER-GREENE CO. (Continued) **S107449700**

Prog Element Code: STORES MV FUELS OR WASTE ONLY
Record Id: PR0044739
Description: STORES MV FUELS OR WASTE ONLY
Facility Status: Inactive, non-billable
Program Category: BUSINESS PLAN PROGRAM

Name: CENTRAL ROOFING, INC
Address: 320 VICTORY
City,State,Zip: SOUTH SAN FRANCISCO, CA 94080
Region: SAN MATEO
Facility ID: FA0028358
Prog Element Code: GENERATES and RECYCLES WASTE OIL/SOLVENT
Record Id: PR0046988
Description: GENERATES & RECYCLES WASTE OIL/SOLVENT
Facility Status: Inactive, non-billable
Program Category: HAZARDOUS WASTE PROGRAM

Name: CENTRAL ROOFING, INC
Address: 320 VICTORY
City,State,Zip: SOUTH SAN FRANCISCO, CA 94080
Region: SAN MATEO
Facility ID: FA0028358
Prog Element Code: STORES MV FUELS OR WASTE ONLY
Record Id: PR0046989
Description: STORES MV FUELS OR WASTE ONLY
Facility Status: Inactive, non-billable
Program Category: BUSINESS PLAN PROGRAM

CORTESE:
Name: BARBER-GREENE CO.
Address: 320 VICTORY AVENUE
City,State,Zip: SOUTH SAN FRANCISCO, CA 94080
Region: CORTESE
Envirostor Id: Not reported
Global ID: T0608165551
Site/Facility Type: LUST CLEANUP SITE
Cleanup Status: COMPLETED - CASE CLOSED
Status Date: Not reported
Site Code: Not reported
Latitude: Not reported
Longitude: Not reported
Owner: Not reported
Enf Type: Not reported
Swat R: Not reported
Flag: active
Order No: Not reported
Waste Discharge System No: Not reported
Effective Date: Not reported
Region 2: Not reported
WID Id: Not reported
Solid Waste Id No: Not reported
Waste Management Uit Name: Not reported
File Name: Active Open

CERS:
Name: BARBER-GREENE CO.

BARBER-GREENE CO. (Continued) **S107449700**

Address: 320 VICTORY AVENUE
City,State,Zip: SOUTH SAN FRANCISCO, CA 94080
Site ID: 850290
CERS ID: T0608165551
CERS Description: Leaking Underground Storage Tank Cleanup Site

Affiliation:
Affiliation Type Desc: Local Agency Caseworker
Entity Name: JACOB MADDEN - SAN MATEO COUNTY LOP
Entity Title: Not reported
Affiliation Address: 2000 ALAMEDA DE LAS PULGAS, Suite 100
Affiliation City: SAN MATEO
Affiliation State: CA
Affiliation Country: Not reported
Affiliation Zip: Not reported
Affiliation Phone: 6503995959,

Affiliation Type Desc: Regional Board Caseworker
Entity Name: UUU - SAN FRANCISCO BAY RWQCB (REGION 2)
Entity Title: Not reported
Affiliation Address: 1515 CLAY ST SUITE 1400
Affiliation City: OAKLAND
Affiliation State: CA
Affiliation Country: Not reported
Affiliation Zip: Not reported
Affiliation Phone: ,

Affiliation Type Desc: Regional Board Caseworker
Entity Name: Regional Water Board - SAN FRANCISCO BAY RWQCB (REGION 2)
Entity Title: Not reported
Affiliation Address: 1515 CLAY ST SUITE 1400
Affiliation City: OAKLAND
Affiliation State: CA
Affiliation Country: Not reported
Affiliation Zip: Not reported
Affiliation Phone: ,

BP665 **BARBER-GREENE CO.** **UST FINDER RELEASE** **1028922412**
NNE **320 VICTORY AVENUE** **N/A**
1/4-1/2 **SOUTH SAN FRANCISCO, CA 94080**
0.497 mi.
2622 ft. **Site 2 of 2 in cluster BP**

Relative:
Lower

Actual:
27 ft.

UST FINDER RELEASE:
Object ID: 38276
Facility ID: Not reported
Lust ID: CAT0608165551
Name: BARBER-GREENE CO.
Address: 320 VICTORY AVENUE
City,State,Zip: SOUTH SAN FRANCISCO, CA 94080
Address Match Type: PointAddress
Reported Date: Not reported
Status: No Further Action
Substance: Not reported
Population within 1500ft: 6
Domestic Wells within 1500ft: 0
Land Use: Developed, High Intensity

BARBER-GREENE CO. (Continued) **1028922412**

Within SPA:	No
SPA PWS Facility ID:	Not reported
SPA Water Type:	Not reported
SPA Facility Type:	Not reported
SPA HUC12:	Not reported
Within WHPA:	Yes
WHPA PWS Facility ID:	CA4110009_10185
WHPA Water Type:	GW - Ground water
WHPA Facility Type:	WL - Well
WHPA HUC12:	180500040903
Within 100yr Floodplain:	No
Tribe:	Not reported
EPA Region:	9
NFA Letter 1:	Not reported
NFA Letter 2:	Not reported
NFA Letter 3:	Not reported
NFA Letter 4:	Not reported
Closed With Residual Contaminate:	Not reported
Coordinate Source:	Geocode
X Coord:	-122.41437
Y Coord:	37.64707
Latitude:	37.6470699999999
Longitude:	-122.41437

BQ666 **AUTOHAUS** **HIST CORTESE** **S100930247**
ESE **675 SAN BRUNO** **N/A**
1/4-1/2 **SAN BRUNO, CA 94066**
0.497 mi.
2623 ft. **Site 1 of 4 in cluster BQ**

Relative: **Lower**
Actual: **16 ft.**

HIST CORTESE:

edr_fname:	AUTOHAUS
edr_fadd1:	675 SAN BRUNO
City,State,Zip:	SAN BRUNO, CA 94066
Region:	CORTESE
Facility County Code:	41
Reg By:	LTNKA
Reg Id:	41-0048

BQ667 **AUTOHAUS** **LUST** **S101303195**
ESE **675 SAN BRUNO** **N/A**
1/4-1/2 **SAN BRUNO, CA 94066**
0.497 mi.
2623 ft. **Site 2 of 4 in cluster BQ**

Relative: **Lower**
Actual: **16 ft.**

LUST REG 2:

Region:	2
Facility Id:	Not reported
Facility Status:	Case Closed
Case Number:	880014
How Discovered:	OM
Leak Cause:	Unknown
Leak Source:	Unknown
Date Leak Confirmed:	Not reported
Oversight Program:	LUST
Prelim. Site Assesment Wokplan Submitted:	Not reported

AUTOHAUS (Continued) **S101303195**

Preliminary Site Assesment Began: Not reported
Pollution Characterization Began: Not reported
Pollution Remediation Plan Submitted: Not reported
Date Remediation Action Underway: Not reported
Date Post Remedial Action Monitoring Began: Not reported

BQ668 **AUTOHAUS** **LUST** **S104494358**
ESE **675 E SAN BRUNO AVE** **N/A**
1/4-1/2 **SAN BRUNO, CA**
0.497 mi.
2623 ft. **Site 3 of 4 in cluster BQ**

Relative: **Lower**
Actual: **16 ft.**

SAN MATEO CO. LUST:
Name: AUTOHAUS
Address: 675 E SAN BRUNO AVE
City,State,Zip: SAN BRUNO, CA
Region: SAN MATEO
Facility ID: 880014
Facility Status: 9- Case Closed
Global ID: T0608100047
APN Number: 020163130
Case Type: SAN BRUNO, CA
EDR Link ID: SAN BRUNO, CA

BQ669 **AUTOHAUS** **LUST** **S100179030**
ESE **675 EAST SAN BRUNO AVENUE** **San Mateo Co. BI** **N/A**
1/4-1/2 **SAN BRUNO, CA 94066** **Cortese**
0.497 mi. **Notify 65**
2624 ft. **Site 4 of 4 in cluster BQ** **CERS**

Relative: **Lower**
Actual: **16 ft.**

LUST:
Name: AUTOHAUS
Address: 675 EAST SAN BRUNO AVENUE
City,State,Zip: SAN BRUNO, CA 94066
Lead Agency: SAN MATEO COUNTY LOP
Case Type: LUST Cleanup Site

Geo Track:
Global Id: T0608100047
Latitude: 37.6311971729195
Longitude: -122.406921386719
Status: Completed - Case Closed
Status Date: 04/24/1997
Case Worker: JM
RB Case Number: 41-0048
Local Agency: SAN MATEO COUNTY LOP
File Location: Local Agency
Local Case Number: 880014
Potential Media Affect: Other Groundwater (uses other than drinking water)
Potential Contaminants of Concern: Gasoline
EPA Region: 9
Coordinate Source: Google Map Move
Cuf Case: NO
Quantity Released Gallons: 0
Begin Date: 04/28/1989
Leak Reported Date: 04/28/1989

AUTOHAUS (Continued) **S100179030**

How Discovered: Other Means
How Discovered Description: Not reported
Discharge Source: Not reported
Discharge Cause: Not reported
Stop Method: Other Means
Stop Description: Not reported
No Further Action Date: 04/24/1997
CA Water Watershed Name: South Bay - San Mateo Bayside (204.40)
Dwr Groundwater Subbasin Name: Westside (2-035)
Disadvantaged Community: Not reported
CA Enviroscreen 3 Score: 56-60%
CA Enviroscreen 4 Score: 65-70%
Military DOD Site: No
Facility Project Subtype: Not reported
RWQCB Region: SAN FRANCISCO BAY RWQCB (REGION 2)
Site History: Not reported

LUST:
Global Id: T0608100047
Contact Type: Local Agency Caseworker - Primary Caseworker
Contact Name: JACOB MADDEN
Organization Name: SAN MATEO COUNTY LOP
Address: 2000 ALAMEDA DE LAS PULGAS, Suite 100
City: SAN MATEO
Email: jmadden@smcgov.org
Phone Number: 6503995959

Global Id: T0608100047
Contact Type: Regional Board Caseworker
Contact Name: Regional Water Board
Organization Name: SAN FRANCISCO BAY RWQCB (REGION 2)
Address: 1515 CLAY ST SUITE 1400
City: OAKLAND
Email: Not reported
Phone Number: Not reported

Global Id: T0608100047
Contact Type: Regional Board Caseworker
Contact Name: UUU
Organization Name: SAN FRANCISCO BAY RWQCB (REGION 2)
Address: 1515 CLAY ST SUITE 1400
City: OAKLAND
Email: Not reported
Phone Number: Not reported

LUST:
Global Id: T0608100047
Action Type: ENFORCEMENT
Date: 11/01/2006
Action: Technical Correspondence / Assistance / Other

Global Id: T0608100047
Action Type: Other
Date: 04/28/1989
Action: Leak Discovery

Global Id: T0608100047

AUTOHAUS (Continued) **S100179030**

Action Type: Other
Date: 04/28/1989
Action: Leak Reported

Global Id: T0608100047
Action Type: ENFORCEMENT
Date: 06/01/1989
Action: Notice of Responsibility - #1

Global Id: T0608100047
Action Type: ENFORCEMENT
Date: 11/01/2006
Action: Technical Correspondence / Assistance / Other

Global Id: T0608100047
Action Type: ENFORCEMENT
Date: 11/01/2006
Action: Technical Correspondence / Assistance / Other

Global Id: T0608100047
Action Type: ENFORCEMENT
Date: 11/01/2006
Action: Technical Correspondence / Assistance / Other

Global Id: T0608100047
Action Type: ENFORCEMENT
Date: 11/01/2006
Action: Technical Correspondence / Assistance / Other

Global Id: T0608100047
Action Type: RESPONSE
Date: 11/01/2006
Action: Other Report / Document

LUST:
Global Id: T0608100047
Status: Open - Case Begin Date
Status Date: 04/28/1989

Global Id: T0608100047
Status: Completed - Case Closed
Status Date: 04/24/1997

San Mateo Co. BI:
Name: TRUST AUTO SERVICE
Address: 675 SAN BRUNO
City,State,Zip: SAN BRUNO, CA 94066
Region: SAN MATEO
Facility ID: FA0018269
Prog Element Code: STORES MV FUELS OR WASTE ONLY
Record Id: PR0005032
Description: STORES MV FUELS OR WASTE ONLY
Facility Status: Inactive, non-billable
Program Category: BUSINESS PLAN PROGRAM

AUTOHAUS (Continued) **S100179030**

Name: TRUST AUTO SERVICE
Address: 675 SAN BRUNO
City,State,Zip: SAN BRUNO, CA 94066
Region: SAN MATEO
Facility ID: FA0018269
Prog Element Code: GENERATES and RECYCLES WASTE OIL/SOLVENT
Record Id: PR0012185
Description: GENERATES & RECYCLES WASTE OIL/SOLVENT
Facility Status: Inactive, non-billable
Program Category: HAZARDOUS WASTE PROGRAM

Name: TRUST AUTO SERVICE
Address: 675 SAN BRUNO
City,State,Zip: SAN BRUNO, CA 94066
Region: SAN MATEO
Facility ID: FA0018269
Prog Element Code: STORMWATER ANNUAL INSPECTION FEE
Record Id: PR0043476
Description: STORMWATER ANNUAL FEE - INSP FREQ EVERY 2 YRS
Facility Status: Inactive, non-billable
Program Category: STORMWATER

Name: TRUST AUTO AND PERFORMANCE
Address: 675 SAN BRUNO
City,State,Zip: SAN BRUNO, CA 94066
Region: SAN MATEO
Facility ID: FA0047860
Prog Element Code: STORMWATER ANNUAL INSPECTION FEE
Record Id: PR0065343
Description: STORMWATER ANNUAL FEE - INSP FREQ EVERY 2 YRS
Facility Status: Inactive, non-billable
Program Category: STORMWATER

Name: TRUST AUTO AND PERFORMANCE
Address: 675 SAN BRUNO
City,State,Zip: SAN BRUNO, CA 94066
Region: SAN MATEO
Facility ID: FA0047860
Prog Element Code: STORES MV FUELS OR WASTE ONLY
Record Id: PR0065341
Description: STORES MV FUELS OR WASTE ONLY
Facility Status: Inactive, non-billable
Program Category: BUSINESS PLAN PROGRAM

Name: TRUST AUTO AND PERFORMANCE
Address: 675 SAN BRUNO
City,State,Zip: SAN BRUNO, CA 94066
Region: SAN MATEO
Facility ID: FA0047860
Prog Element Code: GENERATES and RECYCLES WASTE OIL/SOLVENT
Record Id: PR0065342
Description: GENERATES & RECYCLES WASTE OIL/SOLVENT
Facility Status: Inactive, non-billable
Program Category: HAZARDOUS WASTE PROGRAM

CORTESE:
Name: AUTOHAUS

AUTOHAUS (Continued) **S100179030**

Address:	675 EAST SAN BRUNO AVENUE
City,State,Zip:	SAN BRUNO, CA 94066
Region:	CORTESE
Envirostor Id:	Not reported
Global ID:	T0608100047
Site/Facility Type:	LUST CLEANUP SITE
Cleanup Status:	COMPLETED - CASE CLOSED
Status Date:	Not reported
Site Code:	Not reported
Latitude:	Not reported
Longitude:	Not reported
Owner:	Not reported
Enf Type:	Not reported
Swat R:	Not reported
Flag:	active
Order No:	Not reported
Waste Discharge System No:	Not reported
Effective Date:	Not reported
Region 2:	Not reported
WID Id:	Not reported
Solid Waste Id No:	Not reported
Waste Management Uit Name:	Not reported
File Name:	Active Open

NOTIFY 65:

Name:	AUTOHAUS SAN BRUNO
Address:	675 EAST SAN BRUNO
City,State,Zip:	SAN BRUNO, CA 92260
Date Reported:	Not reported
Staff Initials:	Not reported
Board File Number:	Not reported
Facility Type:	Not reported
Discharge Date:	Not reported
Issue Date:	Not reported
Incident Description:	Not reported
Global ID:	Not reported
Status:	Not reported

CERS:

Name:	AUTOHAUS
Address:	675 EAST SAN BRUNO AVENUE
City,State,Zip:	SAN BRUNO, CA 94066
Site ID:	911243
CERS ID:	T0608100047
CERS Description:	Leaking Underground Storage Tank Cleanup Site

Affiliation:

Affiliation Type Desc:	Local Agency Caseworker
Entity Name:	JACOB MADDEN - SAN MATEO COUNTY LOP
Entity Title:	Not reported
Affiliation Address:	2000 ALAMEDA DE LAS PULGAS, Suite 100
Affiliation City:	SAN MATEO
Affiliation State:	CA
Affiliation Country:	Not reported
Affiliation Zip:	Not reported
Affiliation Phone:	6503995959,

AUTOHAUS (Continued) **S100179030**

Affiliation Type Desc:	Regional Board Caseworker
Entity Name:	Regional Water Board - SAN FRANCISCO BAY RWQCB (REGION 2)
Entity Title:	Not reported
Affiliation Address:	1515 CLAY ST SUITE 1400
Affiliation City:	OAKLAND
Affiliation State:	CA
Affiliation Country:	Not reported
Affiliation Zip:	Not reported
Affiliation Phone:	,

Affiliation Type Desc:	Regional Board Caseworker
Entity Name:	UUU - SAN FRANCISCO BAY RWQCB (REGION 2)
Entity Title:	Not reported
Affiliation Address:	1515 CLAY ST SUITE 1400
Affiliation City:	OAKLAND
Affiliation State:	CA
Affiliation Country:	Not reported
Affiliation Zip:	Not reported
Affiliation Phone:	,

---

670 NNE 1/2-1 0.520 mi. 2746 ft. **KEN MANUFACTURING COMPANY** **ENVIROSTOR** **S106797917**
78 SOUTH LINDEN AVENUE **N/A**
S SAN FRANCISCO, CA 94080

Relative: Lower

Actual: 21 ft.

ENVIROSTOR:

Name:	KEN MANUFACTURING COMPANY
Address:	78 SOUTH LINDEN AVENUE
City,State,Zip:	S SAN FRANCISCO, CA 94080
Facility ID:	41280135
Status:	Refer: Other Agency
Status Date:	06/01/1988
Site Code:	Not reported
Site Type:	Historical
Site Type Detailed:	* Historical
Acres:	Not reported
NPL:	NO
Regulatory Agencies:	NONE SPECIFIED
Lead Agency:	NONE SPECIFIED
Program Manager:	Not reported
Supervisor:	Referred - Not Assigned
Division Branch:	Cleanup Berkeley
Assembly:	21
Senate:	13
Special Program:	Not reported
Restricted Use:	NO
Site Mgmt Req:	NONE SPECIFIED
Funding:	Not reported
Latitude:	37.64721
Longitude:	-122.4134
APN:	014102100
Past Use:	NONE SPECIFIED
Potential COC:	NONE SPECIFIED
Confirmed COC:	NONE SPECIFIED
Potential Description:	NONE SPECIFIED
Alias Name:	014102100

KEN MANUFACTURING COMPANY (Continued) **S106797917**

Alias Type: APN
Alias Name: 41280135
Alias Type: Envirostor ID Number

Completed Info:
Completed Area Name: PROJECT WIDE
Completed Sub Area Name: Not reported
Completed Document Type: Site Screening
Completed Date: 06/01/1988
Comments: SITE SCREENING DONE RECOMMEND PRELIMINARY ASSESSMENT (LOW) BASED ON LACK OF INFORMATION.

Future Area Name: Not reported
Future Sub Area Name: Not reported
Future Document Type: Not reported
Future Due Date: Not reported
Schedule Area Name: Not reported
Schedule Sub Area Name: Not reported
Schedule Document Type: Not reported
Schedule Due Date: Not reported
Schedule Revised Date: Not reported

671
NNE
1/2-1
0.580 mi.
3060 ft.

MERRY X RAY CHEMICAL CORP **RCRA NonGen / NLR** **1000819687**
131 S MAPLE AVE UNIT 1 **HWP** **CAD983656844**
SOUTH SAN FRANCISCO, CA 94080 **HWTS**
HAZNET

Relative:
Lower

Actual:
22 ft.

RCRA Listings:
Date Form Received by Agency: 19930106
Handler Name: Merry X Ray Chemical Corp
Handler Address: S Maple Ave Unit 1
Handler City,State,Zip: SOUTH SAN FRANCISCO, CA 94080
EPA ID: CAD983656844
Contact Name: JON NETTLETON
Contact Address: 131 S MAPLE AVE UNIT 1
Contact City,State,Zip: SOUTH SAN FRANCISCO, CA 94080
Contact Telephone: 415-742-6630
Contact Fax: Not reported
Contact Email: Not reported
Contact Title: Not reported
EPA Region: 09
Land Type: Private
Federal Waste Generator Description: Not a generator, verified
Non-Notifier: Not reported
Biennial Report Cycle: Not reported
Accessibility: Not reported
Active Site Indicator: Handler Activities
State District Owner: Not reported
State District: Not reported
Mailing Address: S MAPLE AVE UNIT 1
Mailing City,State,Zip: SOUTH SAN FRANCISCO, CA 94080
Owner Name: Pedrick Properties
Owner Type: Private
Operator Name: Not reported
Operator Type: Not reported
Short-Term Generator Activity: No
Importer Activity: No

MERRY X RAY CHEMICAL CORP (Continued) **1000819687**

Mixed Waste Generator:	No
Transporter Activity:	Yes
Transfer Facility Activity:	No
Recycler Activity with Storage:	No
Small Quantity On-Site Burner Exemption:	No
Smelting Melting and Refining Furnace Exemption:	No
Underground Injection Control:	No
Off-Site Waste Receipt:	No
Universal Waste Indicator:	No
Universal Waste Destination Facility:	No
Federal Universal Waste:	No
Active Site State-Reg Handler:	---
Federal Facility Indicator:	Not reported
Hazardous Secondary Material Indicator:	N
Sub-Part K Indicator:	Not reported
2018 GPRA Permit Baseline:	Not on the Baseline
2018 GPRA Renewals Baseline:	Not on the Baseline
202 GPRA Corrective Action Baseline:	No
Subject to Corrective Action Universe:	No
Non-TSDFs Where RCRA CA has Been Imposed Universe:	No
Corrective Action Priority Ranking:	No NCAPS ranking
Environmental Control Indicator:	No
Institutional Control Indicator:	No
Human Exposure Controls Indicator:	N/A
Groundwater Controls Indicator:	N/A
Significant Non-Complier Universe:	No
Unaddressed Significant Non-Complier Universe:	No
Addressed Significant Non-Complier Universe:	No
Significant Non-Complier With a Compliance Schedule Universe:	No
Financial Assurance Required:	Not reported
Handler Date of Last Change:	20000915
Recognized Trader-Importer:	No
Recognized Trader-Exporter:	No
Importer of Spent Lead Acid Batteries:	No
Exporter of Spent Lead Acid Batteries:	No
Recycler Activity Without Storage:	No
Manifest Broker:	No
Sub-Part P Indicator:	No

Handler - Owner Operator:

Owner/Operator Indicator:	Owner
Owner/Operator Name: PEDRICK PROPERTIES	
Legal Status:	Private
Date Became Current:	Not reported
Date Ended Current:	Not reported
Owner/Operator Address:	P O BOX 1111
Owner/Operator City,State,Zip:	HALF MOON BAY, CA 94019
Owner/Operator Telephone:	415-726-0160
Owner/Operator Telephone Ext:	Not reported
Owner/Operator Fax:	Not reported
Owner/Operator Email:	Not reported

Historic Generators:

Receive Date:	19930106
Handler Name:	MERRY X RAY CHEMICAL CORP

MERRY X RAY CHEMICAL CORP (Continued) **1000819687**

Federal Waste Generator Description:	Not a generator, verified
State District Owner:	Not reported
Large Quantity Handler of Universal Waste:	No
Recognized Trader Importer:	No
Recognized Trader Exporter:	No
Spent Lead Acid Battery Importer:	No
Spent Lead Acid Battery Exporter:	No
Current Record:	Yes
Non Storage Recycler Activity:	Not reported
Electronic Manifest Broker:	Not reported

List of NAICS Codes and Descriptions:

NAICS Codes:	No NAICS Codes Found

Facility Has Received Notices of Violations:

Violations:	No Violations Found

Evaluation Action Summary:

Evaluations:	No Evaluations Found

HWP:

EPA ID:	CAL000051065
Name:	MERRY X-RAY CHEMICAL CORPORATION
Address:	131 S MAPLE AVE STE 1
Cleanup Status:	CLOSED
Latitude:	37.64843
Longitude:	-122.4140
Facility Type:	Historical - Non-Operating
Facility Size:	Not reported
Supervisor:	Not reported
Site Code:	Not reported
Senate District:	13
Assembly District:	21
Public Information Officer:	Not reported
Commercial Offsite Facility Types:	Not reported
Project Manager Lead:	Not reported
Project Manager:	Not reported
Permit Type:	Standardized
Permit Effective Date:	Not reported
Permit Expiration Date:	Not reported
Calenviroscreen Score:	81-85%
Total Planned Hours:	Not reported
Total Planned Amount:	Not reported
Total Actual Hours:	Not reported
Quarterly Update:	Silver recovery only facility that was originally authorized under the Standardized Permit Interim Status tier. A 1997 statute deregulated all these silver recovery only facilities and this facility has been deemed administratively clean closed.

Closure:

EPA ID:	CAL000051065
Facility Type:	Historical - Non-Operating
Facility Name:	MERRY X-RAY CHEMICAL CORPORATION
Project Manager:	Not reported
Project Manager Lead:	Not reported

MERRY X RAY CHEMICAL CORP (Continued) **1000819687**

Supervisor:	Not reported
Facility Size:	Not reported
Facility Status:	CLOSED
Activity Type:	Closure Administrative
Final Date:	Not reported
Type:	STND
Title Description:	Facility deregulated due to SB2111 in 1999.
Due Date:	Not reported
Comments:	Facility deregulated due to SB2111 in 1999.
Unit Names:	Silver Recovery
Event Description:	Closure Administrative - ISSUE CLOSURE VERIFICATION
Actual Date:	01/01/1999

HWTS:

Name:	MERRY X-RAY CHEMICAL CORPORATION
Address:	131 S MAPLE AVE STE 1
Address 2:	Not reported
City,State,Zip:	SOUTH SAN FRANCISCO, CA 94080
EPA ID:	CAL000051065
Inactive Date:	06/30/2019
Create Date:	03/16/1993
Last Act Date:	Not reported
Mailing Name:	Not reported
Mailing Address:	8020 TYLER BLVD
Mailing Address 2:	Not reported
Mailing City,State,Zip:	MENTOR, OH 440600000
Owner Name:	MERRY X-RAY CHEMICAL CORP
Owner Address:	4909 MURPHY CANYON ROAD
Owner Address 2:	Not reported
Owner City,State,Zip:	SAN DIEGO, CA 921231622
Owner Phone:	Not reported
Owner Fax:	Not reported
Contact Name:	FRANK KRASHOC
Contact Address:	8020 TYLER BLVD
Contact Address 2:	Not reported
City,State,Zip:	MENTOR, OH 44060
Contact Phone:	Not reported
Contact Fax:	Not reported
Facility Status:	Inactive
Facility Type:	PERMANENT
Category:	STATE
Latitude:	37.64844
Longitude:	-122.41412

NAICS:

EPA ID:	CAL000051065
Create Date:	2013-10-15 15:45:40.993
NAICS Code:	42145
NAICS Description:	Medical, Dental, and Hospital Equipment and Supplies Wholesalers
Issued EPA ID Date:	1993-03-16 00:00:00
Inactive Date:	2019-06-30 00:00:00
Facility Name:	MERRY X-RAY CHEMICAL CORPORATION
Facility Address:	131 S MAPLE AVE STE 1
Facility Address 2:	Not reported
Facility City:	SOUTH SAN FRANCISCO
Facility County:	Not reported

MERRY X RAY CHEMICAL CORP (Continued) **1000819687**

Facility State: CA
Facility Zip: 940806319

HAZNET:
Name: MERRY X-RAY CHEMICAL CORPORATION
Address: 131 S MAPLE AVE STE 1
Address 2: Not reported
City,State,Zip: SOUTH SAN FRANCISCO, CA 940806319
Contact: FRANK KRASHOC
Telephone: 4407011451
Mailing Name: Not reported
Mailing Address: 8020 TYLER BLVD

Year: 2020
Gepaid: CAL000051065
TSD EPA ID: CAD980675276
CA Waste Code: 181 - Other inorganic solid waste
Disposal Method: H132 - Landfill Or Surface Impoundment That Will Be Closed As Landfill(To Include On-Site Treatment And/Or Stabilization)
Tons: 12.6

Year: 2020
Gepaid: CAL000051065
TSD EPA ID: CAD059494310
CA Waste Code: 181 - Other inorganic solid waste
Disposal Method: H141 - Storage, Bulking, And/Or Transfer Off Site--No Treatment/Reovery (H010-H129) Or (H131-H135)
Tons: 0.15

Year: 2018
Gepaid: CAL000051065
TSD EPA ID: CAD980675276
CA Waste Code: 135 - Unspecified aqueous solution
Disposal Method: H132 - Landfill Or Surface Impoundment That Will Be Closed As Landfill(To Include On-Site Treatment And/Or Stabilization)
Tons: 0.33600

Year: 2014
Gepaid: CAL000051065
TSD EPA ID: CAD981402522
CA Waste Code: 541 - Photochemicals/photoprocessing waste
Disposal Method: H010 - Metals Recovery Including Retoring,Smelting,Chemicals,Ect
Tons: 1.6263

Year: 2010
Gepaid: CAL000051065
TSD EPA ID: CAL000051065
CA Waste Code: 541 - Photochemicals/photoprocessing waste
Disposal Method: H010 - Metals Recovery Including Retoring,Smelting,Chemicals,Ect
Tons: 0.1251

Year: 2008
Gepaid: CAL000051065
TSD EPA ID: CAD981402522
CA Waste Code: 541 - Photochemicals/photoprocessing waste
Disposal Method: H010 - Metals Recovery Including Retoring,Smelting,Chemicals,Ect

MERRY X RAY CHEMICAL CORP (Continued) **1000819687**

Tons:	26.6046
Year:	2008
Gepaid:	CAL000051065
TSD EPA ID:	CAD028409019
CA Waste Code:	221 - Waste oil and mixed oil
Disposal Method:	H061 - Fuel Blending Prior To Energy Recovery At Another Site
Tons:	0.266
Year:	2007
Gepaid:	CAL000051065
TSD EPA ID:	CAD981402522
CA Waste Code:	541 - Photochemicals/photoprocessing waste
Disposal Method:	H010 - Metals Recovery Including Retoring,Smelting,Chemicals,Ect
Tons:	46.7874
Year:	2006
Gepaid:	CAL000051065
TSD EPA ID:	CAL000051065
CA Waste Code:	541 - Photochemicals/photoprocessing waste
Disposal Method:	R01 - Recycler
Tons:	Not reported
Year:	2006
Gepaid:	CAL000051065
TSD EPA ID:	CAR000151282
CA Waste Code:	541 - Photochemicals/photoprocessing waste
Disposal Method:	R01 - Recycler
Tons:	0.2502

Click this hyperlink while viewing on your computer to access
56 additional CA HAZNET: record(s) in the EDR Site Report.

Additional Information:

Year:	2020
EM Manifest ID:	Not reported
Shipment Date:	4/14/2020
Shipment Date:	4/14/2020
Receipt Date:	4/15/2020
Manifest Number:	011839565FLE
Generator EPA ID:	CAL000051065
Name:	MERRY X-RAY
Address:	131 S MAPLE AVENUE #1
Address 2:	Not reported
City,State,Zip:	SOUTH SAN FRANCISCO, CA 94080
Telephone:	Not reported
Contact:	Robert Sheen
Contact Telephone:	916-928-0451
Contact Email:	robert.sheen@merryxray.com
Transporter 1 EPA ID:	MAD039322250
Transporter Name:	Clean Harbors Environmental Services, Inc.
Transporter 1 Emergency Number:	Not reported
Transporter 2 EPA ID:	Not reported
Transporter Name 2:	Not reported
Transporter 2 Emergency Number:	Not reported
TSDF EPA ID:	CAD980675276

MERRY X RAY CHEMICAL CORP (Continued) **1000819687**

TSDF Name:	Clean Harbors Buttonwillow LLC
TSDF Address 1:	PO Box 787
TSDF Address 2:	Not reported
TSDF City,State,Zip:	Buttonwillow, CA 93206
TSDF Telephone:	Not reported
TSDFA EPA ID:	Not reported
Waste Code Description:	181 - Not reported
RCRA Code:	Not reported
Meth Code:	H132 - Not reported
Quantity Tons:	12.642
Waste Quantity:	15
Quantity Unit:	Y
Year:	2020
EM Manifest ID:	Not reported
Shipment Date:	2/12/2020
Shipment Date:	2/12/2020
Receipt Date:	2/18/2020
Manifest Number:	014233411FLE
Generator EPA ID:	CAL000051065
Name:	MERRY X-RAY
Address:	131 S MAPLE AVENUE #1
Address 2:	Not reported
City,State,Zip:	SOUTH SAN FRANCISCO, CA 94080
Telephone:	Not reported
Contact:	Robert Sheen
Contact Telephone:	916-928-0451
Contact Email:	robert.sheen@merryxray.com
Transporter 1 EPA ID:	MAD039322250
Transporter Name:	Clean Harbors Environmental Services, Inc.
Transporter 1 Emergency Number:	Not reported
Transporter 2 EPA ID:	MAD039322250
Transporter Name 2:	Clean Harbors Environmental Services, Inc.
Transporter 2 Emergency Number:	Not reported
TSDF EPA ID:	CAD059494310
TSDF Name:	Clean Harbors San Jose LLC
TSDF Address 1:	1021 Berryessa Road
TSDF Address 2:	Not reported
TSDF City,State,Zip:	San Jose, CA 95133
TSDF Telephone:	Not reported
TSDFA EPA ID:	Not reported
Waste Code Description:	181 - Not reported
RCRA Code:	Not reported
Meth Code:	H141 - Not reported
Quantity Tons:	0.15
Waste Quantity:	300
Quantity Unit:	P

Additional Information:

Year:	2018
EM Manifest ID:	194144
Shipment Date:	10/25/2018
Shipment Date:	10/25/2018
Receipt Date:	11/7/2018
Manifest Number:	010363656FLE
Generator EPA ID:	CAL000051065
Name:	MERRY X-RAY

MERRY X RAY CHEMICAL CORP (Continued) **1000819687**

Address:	131 S MAPLE AVENUE #1
Address 2:	Not reported
City,State,Zip:	SOUTH SAN FRANCISCO 94080
Telephone:	800-483-3718
Contact:	Robert Sheen
Contact Telephone:	916-928-0451
Contact Email:	Not reported
Transporter 1 EPA ID:	MAD039322250
Transporter Name:	Not reported
Transporter 1 Emergency Number:	Not reported
Transporter 2 EPA ID:	MAD039322250
Transporter Name 2:	Not reported
Transporter 2 Emergency Number:	Not reported
TSDF EPA ID:	CAD980675276
TSDF Name:	Clean Harbors Buttonwillow LLC
TSDF Address 1:	PO Box 787
TSDF Address 2:	Not reported
TSDF City,State,Zip:	Buttonwillow 93206
TSDF Telephone:	800-483-3718
TSDFA EPA ID:	Not reported
Waste Code Description:	- Not reported
RCRA Code:	Not reported
Meth Code:	- Not reported
Quantity Tons:	Not reported
Waste Quantity:	Not reported
Quantity Unit:	Not reported

Federal:

Year:	2018
EM Manifest ID:	194144
Generator EPA ID:	CAL000051065
Shipment Date:	2018-10-25
Manifest Number:	010363656FLE
Line Number:	1
Method Code:	H132
Quantity Tons:	0.10500
Quantity Waste:	25.000000
Quantity Unit:	G
Number of Containers:	1
Type of Container:	Metal drums, barrels, kegs
Quantity Type:	Gallons
Federal Code:	D011

Year:	2018
EM Manifest ID:	194144
Generator EPA ID:	CAL000051065
Shipment Date:	2018-10-25
Manifest Number:	010363656FLE
Line Number:	2
Method Code:	H132
Quantity Tons:	0.23100
Quantity Waste:	55.000000
Quantity Unit:	G
Number of Containers:	1
Type of Container:	Fiberboard or plastic drums, barrels, kegs
Quantity Type:	Gallons
Federal Code:	D011

MERRY X RAY CHEMICAL CORP (Continued) **1000819687**

State:

Year:	2018
EM Manifest ID:	194144
Generator EPA ID:	CAL000051065
Shipment Date:	2018-10-25
Manifest Number:	010363656FLE
Line Number:	1
Method Code:	H132
Quantity Tons:	0.10500
Quantity Waste:	25.000000
Quantity Unit:	G
Number of Containers:	1
Type of Container:	Metal drums, barrels, kegs
Quantity Type:	Gallons
State Code:	135

Year:	2018
EM Manifest ID:	194144
Generator EPA ID:	CAL000051065
Shipment Date:	2018-10-25
Manifest Number:	010363656FLE
Line Number:	2
Method Code:	H132
Quantity Tons:	0.23100
Quantity Waste:	55.000000
Quantity Unit:	G
Number of Containers:	1
Type of Container:	Fiberboard or plastic drums, barrels, kegs
Quantity Type:	Gallons
State Code:	135

Additional Information:

Year:	2014
Gen EPA ID:	CAL000051065
Shipment Date:	20141230
Creation Date:	3/27/2015 22:15:11
Receipt Date:	20141231
Manifest ID:	011481634JJK
Trans EPA ID:	CAD982049306
Trans Name:	MERRY X-RAY
Trans 2 EPA ID:	CAD982433575
Trans 2 Name:	COMMODITY RESOURCE & ENVIRONMENTAL
TSDF EPA ID:	CAD981402522
Trans Name:	COMMODITY RESOURCE & ENVIRONMENTAL
TSDF Alt EPA ID:	Not reported
TSDF Alt Name:	Not reported
Waste Code Description:	541 - Photochemicals / photo processing waste
RCRA Code:	D011
Meth Code:	H010 - Metals Recovery Including Retoring,Smelting,Chemicals,Ect
Quantity Tons:	1.6263
Waste Quantity:	390
Quantity Unit:	G
Additional Code 1:	Not reported
Additional Code 2:	Not reported

MERRY X RAY CHEMICAL CORP (Continued) **1000819687**

Additional Code 3: Not reported
Additional Code 4: Not reported
Additional Code 5: Not reported

Additional Information:
Year: 2010
Gen EPA ID: CAL000051065

Shipment Date: 20100910
Creation Date: 10/8/2012 9:18:14
Receipt Date: 20100914
Manifest ID: 005720304JJK
Trans EPA ID: CAD982049306
Trans Name: MERRY X-RAY CORPORATION
Trans 2 EPA ID: Not reported
Trans 2 Name: Not reported
TSDF EPA ID: CAL000051065
Trans Name: MERRY X-RAY CORPORATION
TSDF Alt EPA ID: Not reported
TSDF Alt Name: Not reported
Waste Code Description: 541 - Photochemicals / photo processing waste
RCRA Code: D011
Meth Code: H010 - Metals Recovery Including Retoring,Smelting,Chemicals,Ect
Quantity Tons: 0.1251
Waste Quantity: 30
Quantity Unit: G
Additional Code 1: Not reported
Additional Code 2: Not reported
Additional Code 3: Not reported
Additional Code 4: Not reported
Additional Code 5: Not reported

Additional Information:
Year: 2008
Gen EPA ID: CAL000051065

Shipment Date: 20080924
Creation Date: 12/8/2008 18:30:08
Receipt Date: 20081001
Manifest ID: 000528547JJK
Trans EPA ID: CAD982433575
Trans Name: COMMODITY RESOURCE & ENVIRONMENTAL INC
Trans 2 EPA ID: Not reported
Trans 2 Name: Not reported
TSDF EPA ID: CAD981402522
Trans Name: COMMODITY RESOURCE & ENVIRONMENTAL INC
TSDF Alt EPA ID: Not reported
TSDF Alt Name: Not reported
Waste Code Description: 541 - Photochemicals / photo processing waste
RCRA Code: D011
Meth Code: H010 - Metals Recovery Including Retoring,Smelting,Chemicals,Ect
Quantity Tons: 1.8348
Waste Quantity: 440
Quantity Unit: G
Additional Code 1: Not reported
Additional Code 2: Not reported

MERRY X RAY CHEMICAL CORP (Continued) **1000819687**

Additional Code 3:	Not reported
Additional Code 4:	Not reported
Additional Code 5:	Not reported
Shipment Date:	20080902
Creation Date:	10/21/2008 18:30:08
Receipt Date:	20080903
Manifest ID:	000528823JJK
Trans EPA ID:	CAD982433575
Trans Name:	COMMODITY RESOURCE & ENVIRONMENTAL INC
Trans 2 EPA ID:	Not reported
Trans 2 Name:	Not reported
TSDF EPA ID:	CAD981402522
Trans Name:	COMMODITY RESOURCE & ENVIRONMENTAL INC
TSDF Alt EPA ID:	Not reported
TSDF Alt Name:	Not reported
Waste Code Description:	541 - Photochemicals / photo processing waste
RCRA Code:	D011
Meth Code:	H010 - Metals Recovery Including Retoring,Smelting,Chemicals,Ect
Quantity Tons:	1.8348
Waste Quantity:	440
Quantity Unit:	G
Additional Code 1:	Not reported
Additional Code 2:	Not reported
Additional Code 3:	Not reported
Additional Code 4:	Not reported
Additional Code 5:	Not reported
Shipment Date:	20080728
Creation Date:	10/1/2008 18:30:38
Receipt Date:	20080730
Manifest ID:	000527265JJK
Trans EPA ID:	CAD982433575
Trans Name:	COMMODITY RESOURCE & ENVIRONMENTAL INC
Trans 2 EPA ID:	Not reported
Trans 2 Name:	Not reported
TSDF EPA ID:	CAD981402522
Trans Name:	COMMODITY RESOURCE & ENVIRONMENTAL INC
TSDF Alt EPA ID:	Not reported
TSDF Alt Name:	Not reported
Waste Code Description:	541 - Photochemicals / photo processing waste
RCRA Code:	D011
Meth Code:	H010 - Metals Recovery Including Retoring,Smelting,Chemicals,Ect
Quantity Tons:	0.9174
Waste Quantity:	220
Quantity Unit:	G
Additional Code 1:	Not reported
Additional Code 2:	Not reported
Additional Code 3:	Not reported
Additional Code 4:	Not reported
Additional Code 5:	Not reported
Shipment Date:	20080630
Creation Date:	9/10/2008 18:30:08
Receipt Date:	20080702
Manifest ID:	000527034JJK
Trans EPA ID:	CAD982433575

MERRY X RAY CHEMICAL CORP (Continued) **1000819687**

Trans Name:	COMMODITY RESOURCE & ENVIRONMENTAL INC
Trans 2 EPA ID:	Not reported
Trans 2 Name:	Not reported
TSDF EPA ID:	CAD981402522
Trans Name:	COMMODITY RESOURCE & ENVIRONMENTAL INC
TSDF Alt EPA ID:	Not reported
TSDF Alt Name:	Not reported
Waste Code Description:	541 - Photochemicals / photo processing waste
RCRA Code:	D011
Meth Code:	H010 - Metals Recovery Including Retoring,Smelting,Chemicals,Ect
Quantity Tons:	0.9174
Waste Quantity:	220
Quantity Unit:	G
Additional Code 1:	Not reported
Additional Code 2:	Not reported
Additional Code 3:	Not reported
Additional Code 4:	Not reported
Additional Code 5:	Not reported

Shipment Date:	20080604
Creation Date:	9/10/2008 18:30:08
Receipt Date:	20080606
Manifest ID:	000781681JJK
Trans EPA ID:	CAD982434037
Trans Name:	BRITTELL ENVIRONMENTAL CORPORATION
Trans 2 EPA ID:	CAR000172478
Trans 2 Name:	ENVIRONMENTAL LOGISTICS INC
TSDF EPA ID:	CAD028409019
Trans Name:	CROSBY AND OVERTON
TSDF Alt EPA ID:	Not reported
TSDF Alt Name:	Not reported
Waste Code Description:	221 - Waste oil and mixed oil
RCRA Code:	Not reported
Meth Code:	H061 - Fuel Blending Prior To Energy Recovery At Another Site
Quantity Tons:	0.266
Waste Quantity:	70
Quantity Unit:	G
Additional Code 1:	Not reported
Additional Code 2:	Not reported
Additional Code 3:	Not reported
Additional Code 4:	Not reported
Additional Code 5:	Not reported

Shipment Date:	20080603
Creation Date:	8/4/2008 18:30:42
Receipt Date:	20080604
Manifest ID:	000520351JJK
Trans EPA ID:	CAD982433575
Trans Name:	COMMODITY RESOURCE & ENVIRONMENTAL INC
Trans 2 EPA ID:	Not reported
Trans 2 Name:	Not reported
TSDF EPA ID:	CAD981402522
Trans Name:	COMMODITY RESOURCE & ENVIRONMENTAL INC
TSDF Alt EPA ID:	Not reported
TSDF Alt Name:	Not reported
Waste Code Description:	541 - Photochemicals / photo processing waste
RCRA Code:	D011

MERRY X RAY CHEMICAL CORP (Continued) **1000819687**

Meth Code:	H010 - Metals Recovery Including Retoring,Smelting,Chemicals,Ect
Quantity Tons:	1.8348
Waste Quantity:	440
Quantity Unit:	G
Additional Code 1:	Not reported
Additional Code 2:	Not reported
Additional Code 3:	Not reported
Additional Code 4:	Not reported
Additional Code 5:	Not reported
Shipment Date:	20080514
Creation Date:	8/4/2008 18:30:42
Receipt Date:	20080521
Manifest ID:	000531489JJK
Trans EPA ID:	CAD982433575
Trans Name:	COMMODITY RESOURCE & ENVIRONMENTAL INC
Trans 2 EPA ID:	Not reported
Trans 2 Name:	Not reported
TSDF EPA ID:	CAD981402522
Trans Name:	COMMODITY RESOURCE & ENVIRONMENTAL INC
TSDF Alt EPA ID:	Not reported
TSDF Alt Name:	Not reported
Waste Code Description:	541 - Photochemicals / photo processing waste
RCRA Code:	D011
Meth Code:	H010 - Metals Recovery Including Retoring,Smelting,Chemicals,Ect
Quantity Tons:	2.7522
Waste Quantity:	660
Quantity Unit:	G
Additional Code 1:	Not reported
Additional Code 2:	Not reported
Additional Code 3:	Not reported
Additional Code 4:	Not reported
Additional Code 5:	Not reported
Shipment Date:	20080428
Creation Date:	7/16/2008 18:30:16
Receipt Date:	20080430
Manifest ID:	000520350JJK
Trans EPA ID:	CAD982433575
Trans Name:	COMMODITY RESOURCE & ENVIRONMENTAL INC
Trans 2 EPA ID:	Not reported
Trans 2 Name:	Not reported
TSDF EPA ID:	CAD981402522
Trans Name:	COMMODITY RESOURCE & ENVIRONMENTAL INC
TSDF Alt EPA ID:	Not reported
TSDF Alt Name:	Not reported
Waste Code Description:	541 - Photochemicals / photo processing waste
RCRA Code:	D011
Meth Code:	H010 - Metals Recovery Including Retoring,Smelting,Chemicals,Ect
Quantity Tons:	1.8348
Waste Quantity:	440
Quantity Unit:	G
Additional Code 1:	Not reported
Additional Code 2:	Not reported
Additional Code 3:	Not reported
Additional Code 4:	Not reported
Additional Code 5:	Not reported

MERRY X RAY CHEMICAL CORP (Continued) **1000819687**

Shipment Date:	20080414
Creation Date:	7/16/2008 18:30:16
Receipt Date:	20080416
Manifest ID:	000531488JJK
Trans EPA ID:	CAD982433575
Trans Name:	COMMODITY RESOURCE & ENVIRONMENTAL INC
Trans 2 EPA ID:	Not reported
Trans 2 Name:	Not reported
TSDF EPA ID:	CAD981402522
Trans Name:	COMMODITY RESOURCE & ENVIRONMENTAL INC
TSDF Alt EPA ID:	Not reported
TSDF Alt Name:	Not reported
Waste Code Description:	541 - Photochemicals / photo processing waste
RCRA Code:	D011
Meth Code:	H010 - Metals Recovery Including Retoring,Smelting,Chemicals,Ect
Quantity Tons:	1.8348
Waste Quantity:	440
Quantity Unit:	G
Additional Code 1:	Not reported
Additional Code 2:	Not reported
Additional Code 3:	Not reported
Additional Code 4:	Not reported
Additional Code 5:	Not reported

Shipment Date:	20080401
Creation Date:	6/4/2008 18:30:29
Receipt Date:	20080402
Manifest ID:	000531083JJK
Trans EPA ID:	CAD982433575
Trans Name:	COMMODITY RESOURCE & ENVIRONMENTAL INC
Trans 2 EPA ID:	Not reported
Trans 2 Name:	Not reported
TSDF EPA ID:	CAD981402522
Trans Name:	COMMODITY RESOURCE & ENVIRONMENTAL INC
TSDF Alt EPA ID:	Not reported
TSDF Alt Name:	Not reported
Waste Code Description:	541 - Photochemicals / photo processing waste
RCRA Code:	D011
Meth Code:	H010 - Metals Recovery Including Retoring,Smelting,Chemicals,Ect
Quantity Tons:	1.8348
Waste Quantity:	440
Quantity Unit:	G
Additional Code 1:	Not reported
Additional Code 2:	Not reported
Additional Code 3:	Not reported
Additional Code 4:	Not reported
Additional Code 5:	Not reported

Additional Information:

Year:	2007
Gen EPA ID:	CAL000051065

Shipment Date:	20071219
Creation Date:	3/8/2008 18:30:20
Receipt Date:	20071221
Manifest ID:	000525516JJK
Trans EPA ID:	CAD982433575

MERRY X RAY CHEMICAL CORP (Continued) **1000819687**

Trans Name:	COMMODITY RESOURCE & ENVIRONMENTAL INC
Trans 2 EPA ID:	Not reported
Trans 2 Name:	Not reported
TSDF EPA ID:	CAD981402522
Trans Name:	COMMODITY RESOURCE & ENVIRONMENTAL INC
TSDF Alt EPA ID:	Not reported
TSDF Alt Name:	Not reported
Waste Code Description:	541 - Photochemicals / photo processing waste
RCRA Code:	D011
Meth Code:	H010 - Metals Recovery Including Retoring,Smelting,Chemicals,Ect
Quantity Tons:	1.8348
Waste Quantity:	440
Quantity Unit:	G
Additional Code 1:	Not reported
Additional Code 2:	Not reported
Additional Code 3:	Not reported
Additional Code 4:	Not reported
Additional Code 5:	Not reported

Shipment Date:	20071203
Creation Date:	11/5/2007 18:30:29
Receipt Date:	20070718
Manifest ID:	000525152JJK
Trans EPA ID:	CAD982433575
Trans Name:	COMMODITY RESOURCE & ENVIRONMENTAL INC
Trans 2 EPA ID:	Not reported
Trans 2 Name:	Not reported
TSDF EPA ID:	CAD981402522
Trans Name:	COMMODITY RESOURCE & ENVIRONMENTAL INC
TSDF Alt EPA ID:	Not reported
TSDF Alt Name:	Not reported
Waste Code Description:	541 - Photochemicals / photo processing waste
RCRA Code:	D011
Meth Code:	H010 - Metals Recovery Including Retoring,Smelting,Chemicals,Ect
Quantity Tons:	2.7522
Waste Quantity:	660
Quantity Unit:	G
Additional Code 1:	Not reported
Additional Code 2:	Not reported
Additional Code 3:	Not reported
Additional Code 4:	Not reported
Additional Code 5:	Not reported

Shipment Date:	20071107
Creation Date:	2/29/2008 18:30:38
Receipt Date:	20071109
Manifest ID:	000529102JJK
Trans EPA ID:	CAD982433575
Trans Name:	COMMODITY RESOURCE & ENVIRONMENTAL INC
Trans 2 EPA ID:	Not reported
Trans 2 Name:	Not reported
TSDF EPA ID:	CAD981402522
Trans Name:	COMMODITY RESOURCE & ENVIRONMENTAL INC
TSDF Alt EPA ID:	Not reported
TSDF Alt Name:	Not reported
Waste Code Description:	541 - Photochemicals / photo processing waste
RCRA Code:	D011

MERRY X RAY CHEMICAL CORP (Continued) **1000819687**

Meth Code:	H010 - Metals Recovery Including Retoring,Smelting,Chemicals,Ect
Quantity Tons:	1.8348
Waste Quantity:	440
Quantity Unit:	G
Additional Code 1:	Not reported
Additional Code 2:	Not reported
Additional Code 3:	Not reported
Additional Code 4:	Not reported
Additional Code 5:	Not reported
Shipment Date:	20071105
Creation Date:	2/29/2008 18:30:31
Receipt Date:	20071107
Manifest ID:	000525844JJK
Trans EPA ID:	CAD982433575
Trans Name:	COMMODITY RESOURCE & ENVIRONMENTAL INC
Trans 2 EPA ID:	Not reported
Trans 2 Name:	Not reported
TSDF EPA ID:	CAD981402522
Trans Name:	COMMODITY RESOURCE & ENVIRONMENTAL INC
TSDF Alt EPA ID:	Not reported
TSDF Alt Name:	Not reported
Waste Code Description:	541 - Photochemicals / photo processing waste
RCRA Code:	D011
Meth Code:	H010 - Metals Recovery Including Retoring,Smelting,Chemicals,Ect
Quantity Tons:	2.7522
Waste Quantity:	660
Quantity Unit:	G
Additional Code 1:	Not reported
Additional Code 2:	Not reported
Additional Code 3:	Not reported
Additional Code 4:	Not reported
Additional Code 5:	Not reported
Shipment Date:	20071003
Creation Date:	1/8/2008 18:31:04
Receipt Date:	20071010
Manifest ID:	000529154JJK
Trans EPA ID:	CAD982433575
Trans Name:	COMMODITY RESOURCE & ENVIRONMENTAL INC
Trans 2 EPA ID:	Not reported
Trans 2 Name:	Not reported
TSDF EPA ID:	CAD981402522
Trans Name:	COMMODITY RESOURCE & ENVIRONMENTAL INC
TSDF Alt EPA ID:	Not reported
TSDF Alt Name:	Not reported
Waste Code Description:	541 - Photochemicals / photo processing waste
RCRA Code:	D011
Meth Code:	H010 - Metals Recovery Including Retoring,Smelting,Chemicals,Ect
Quantity Tons:	2.7522
Waste Quantity:	660
Quantity Unit:	G
Additional Code 1:	Not reported
Additional Code 2:	Not reported
Additional Code 3:	Not reported
Additional Code 4:	Not reported
Additional Code 5:	Not reported

MERRY X RAY CHEMICAL CORP (Continued) **1000819687**

Shipment Date:	20070905
Creation Date:	12/28/2007 18:30:53
Receipt Date:	20070912
Manifest ID:	000529080JJK
Trans EPA ID:	CAD982433575
Trans Name:	COMMODITY RESOURCE & ENVIRONMENTAL INC
Trans 2 EPA ID:	Not reported
Trans 2 Name:	Not reported
TSDF EPA ID:	CAD981402522
Trans Name:	COMMODITY RESOURCE & ENVIRONMENTAL INC
TSDF Alt EPA ID:	Not reported
TSDF Alt Name:	Not reported
Waste Code Description:	541 - Photochemicals / photo processing waste
RCRA Code:	D011
Meth Code:	H010 - Metals Recovery Including Retoring,Smelting,Chemicals,Ect
Quantity Tons:	1.8348
Waste Quantity:	440
Quantity Unit:	G
Additional Code 1:	Not reported
Additional Code 2:	Not reported
Additional Code 3:	Not reported
Additional Code 4:	Not reported
Additional Code 5:	Not reported

Shipment Date:	20070822
Creation Date:	12/10/2007 18:30:13
Receipt Date:	20070829
Manifest ID:	000526220JJK
Trans EPA ID:	CAD982433575
Trans Name:	COMMODITY RESOURCE & ENVIRONMENTAL INC
Trans 2 EPA ID:	Not reported
Trans 2 Name:	Not reported
TSDF EPA ID:	CAD981402522
Trans Name:	COMMODITY RESOURCE & ENVIRONMENTAL INC
TSDF Alt EPA ID:	Not reported
TSDF Alt Name:	Not reported
Waste Code Description:	541 - Photochemicals / photo processing waste
RCRA Code:	D011
Meth Code:	H010 - Metals Recovery Including Retoring,Smelting,Chemicals,Ect
Quantity Tons:	1.8348
Waste Quantity:	440
Quantity Unit:	G
Additional Code 1:	Not reported
Additional Code 2:	Not reported
Additional Code 3:	Not reported
Additional Code 4:	Not reported
Additional Code 5:	Not reported

Shipment Date:	20070725
Creation Date:	2/5/2008 18:30:26
Receipt Date:	20070801
Manifest ID:	000521988JJK
Trans EPA ID:	CAD982433575
Trans Name:	COMMODITY RESOURCE & ENVIRONMENTAL INC
Trans 2 EPA ID:	Not reported
Trans 2 Name:	Not reported
TSDF EPA ID:	CAD981402522

MERRY X RAY CHEMICAL CORP (Continued) **1000819687**

Trans Name:	COMMODITY RESOURCE & ENVIRONMENTAL INC
TSDF Alt EPA ID:	Not reported
TSDF Alt Name:	Not reported
Waste Code Description:	541 - Photochemicals / photo processing waste
RCRA Code:	D011
Meth Code:	H010 - Metals Recovery Including Retoring,Smelting,Chemicals,Ect
Quantity Tons:	2.7522
Waste Quantity:	660
Quantity Unit:	G
Additional Code 1:	Not reported
Additional Code 2:	Not reported
Additional Code 3:	Not reported
Additional Code 4:	Not reported
Additional Code 5:	Not reported

Shipment Date:	20070703
Creation Date:	11/5/2007 18:30:14
Receipt Date:	20070706
Manifest ID:	000521735JJK
Trans EPA ID:	CAD982433575
Trans Name:	COMMODITY RESOURCE & ENVIRONMENTAL INC
Trans 2 EPA ID:	Not reported
Trans 2 Name:	Not reported
TSDF EPA ID:	CAD981402522
Trans Name:	COMMODITY RESOURCE & ENVIRONMENTAL INC
TSDF Alt EPA ID:	Not reported
TSDF Alt Name:	Not reported
Waste Code Description:	541 - Photochemicals / photo processing waste
RCRA Code:	D011
Meth Code:	H010 - Metals Recovery Including Retoring,Smelting,Chemicals,Ect
Quantity Tons:	2.7522
Waste Quantity:	660
Quantity Unit:	G
Additional Code 1:	Not reported
Additional Code 2:	Not reported
Additional Code 3:	Not reported
Additional Code 4:	Not reported
Additional Code 5:	Not reported

Shipment Date:	20070614
Creation Date:	11/3/2007 18:30:21
Receipt Date:	20070621
Manifest ID:	000529744JJK
Trans EPA ID:	CAD982433575
Trans Name:	COMMODITY RESOURCE & ENVIRONMENTAL INC
Trans 2 EPA ID:	Not reported
Trans 2 Name:	Not reported
TSDF EPA ID:	CAD981402522
Trans Name:	COMMODITY RESOURCE & ENVIRONMENTAL INC
TSDF Alt EPA ID:	Not reported
TSDF Alt Name:	Not reported
Waste Code Description:	541 - Photochemicals / photo processing waste
RCRA Code:	D011
Meth Code:	H010 - Metals Recovery Including Retoring,Smelting,Chemicals,Ect
Quantity Tons:	1.8348
Waste Quantity:	440
Quantity Unit:	G

MERRY X RAY CHEMICAL CORP (Continued) **1000819687**

Additional Code 1:	Not reported
Additional Code 2:	Not reported
Additional Code 3:	Not reported
Additional Code 4:	Not reported
Additional Code 5:	Not reported

Additional Information:

Year:	2006
Gen EPA ID:	CAL000051065
Shipment Date:	20061218
Creation Date:	4/19/2007 18:31:38
Receipt Date:	20061220
Manifest ID:	001845087JJK
Trans EPA ID:	CAD982433575
Trans Name:	COMMODITY RESOURCES & ENVIRONMENTAL INC
Trans 2 EPA ID:	Not reported
Trans 2 Name:	Not reported
TSDF EPA ID:	CAD981402522
Trans Name:	COMMODITY RESOURCES & ENVIRONMENTAL INC
TSDF Alt EPA ID:	Not reported
TSDF Alt Name:	Not reported
Waste Code Description:	541 - Photochemicals / photo processing waste
RCRA Code:	D011
Meth Code:	H010 - Metals Recovery Including Retoring,Smelting,Chemicals,Ect
Quantity Tons:	1.8348
Waste Quantity:	440
Quantity Unit:	G
Additional Code 1:	Not reported
Additional Code 2:	Not reported
Additional Code 3:	Not reported
Additional Code 4:	Not reported
Additional Code 5:	Not reported
Shipment Date:	20061215
Creation Date:	4/19/2007 18:31:38
Receipt Date:	20061220
Manifest ID:	001845085JJK
Trans EPA ID:	CAD982433575
Trans Name:	COMMODITY RESOURCES & ENVIRONMENTAL INC
Trans 2 EPA ID:	Not reported
Trans 2 Name:	Not reported
TSDF EPA ID:	CAD981402522
Trans Name:	COMMODITY RESOURCES & ENVIRONMENTAL INC
TSDF Alt EPA ID:	Not reported
TSDF Alt Name:	Not reported
Waste Code Description:	541 - Photochemicals / photo processing waste
RCRA Code:	D011
Meth Code:	H010 - Metals Recovery Including Retoring,Smelting,Chemicals,Ect
Quantity Tons:	2.7522
Waste Quantity:	660
Quantity Unit:	G
Additional Code 1:	Not reported
Additional Code 2:	Not reported
Additional Code 3:	Not reported
Additional Code 4:	Not reported
Additional Code 5:	Not reported

MERRY X RAY CHEMICAL CORP (Continued) **1000819687**

Shipment Date:	20061122
Creation Date:	4/19/2007 18:30:21
Receipt Date:	20061129
Manifest ID:	001845086JJK
Trans EPA ID:	CAD982433575
Trans Name:	COMMODITY RESOURCE & ENVIRONMENTAL INC
Trans 2 EPA ID:	Not reported
Trans 2 Name:	Not reported
TSDF EPA ID:	CAD981402522
Trans Name:	COMMODITY RESOURCE & ENVIRONMENTAL INC
TSDF Alt EPA ID:	Not reported
TSDF Alt Name:	Not reported
Waste Code Description:	541 - Photochemicals / photo processing waste
RCRA Code:	D011
Meth Code:	H010 - Metals Recovery Including Retoring,Smelting,Chemicals,Ect
Quantity Tons:	2.7522
Waste Quantity:	660
Quantity Unit:	G
Additional Code 1:	Not reported
Additional Code 2:	Not reported
Additional Code 3:	Not reported
Additional Code 4:	Not reported
Additional Code 5:	Not reported

Shipment Date:	20061102
Creation Date:	3/30/2007 13:32:48
Receipt Date:	20061108
Manifest ID:	000520807JJK
Trans EPA ID:	CAD982433575
Trans Name:	COMMODITY RESOURCE & ENVIRONMENTAL INC
Trans 2 EPA ID:	Not reported
Trans 2 Name:	Not reported
TSDF EPA ID:	CAD981402522
Trans Name:	COMMODITY RESOURCE & ENVIRONMENTAL INC
TSDF Alt EPA ID:	Not reported
TSDF Alt Name:	Not reported
Waste Code Description:	541 - Photochemicals / photo processing waste
RCRA Code:	D011
Meth Code:	H010 - Metals Recovery Including Retoring,Smelting,Chemicals,Ect
Quantity Tons:	3.6696
Waste Quantity:	880
Quantity Unit:	G
Additional Code 1:	Not reported
Additional Code 2:	Not reported
Additional Code 3:	Not reported
Additional Code 4:	Not reported
Additional Code 5:	Not reported

Shipment Date:	20061101
Creation Date:	3/30/2007 13:32:48
Receipt Date:	20061108
Manifest ID:	000520805JJK
Trans EPA ID:	CAD982433575
Trans Name:	COMMODITY RESOURCE & ENVIRONMENTAL INC
Trans 2 EPA ID:	Not reported
Trans 2 Name:	Not reported
TSDF EPA ID:	CAD981402522

MERRY X RAY CHEMICAL CORP (Continued) **1000819687**

Trans Name:	COMMODITY RESOURCE & ENVIRONMENTAL INC
TSDF Alt EPA ID:	Not reported
TSDF Alt Name:	Not reported
Waste Code Description:	541 - Photochemicals / photo processing waste
RCRA Code:	D011
Meth Code:	H010 - Metals Recovery Including Retoring,Smelting,Chemicals,Ect
Quantity Tons:	2.7522
Waste Quantity:	660
Quantity Unit:	G
Additional Code 1:	Not reported
Additional Code 2:	Not reported
Additional Code 3:	Not reported
Additional Code 4:	Not reported
Additional Code 5:	Not reported

Shipment Date:	20061006
Creation Date:	3/30/2007 13:33:32
Receipt Date:	20061011
Manifest ID:	001845084JJK
Trans EPA ID:	CAD982433575
Trans Name:	COMMODITY RESOURCES & ENVIRONMENT INC
Trans 2 EPA ID:	Not reported
Trans 2 Name:	Not reported
TSDF EPA ID:	CAD981402522
Trans Name:	COMMODITY RESOURCE & ENVIRONMENTAL INC
TSDF Alt EPA ID:	Not reported
TSDF Alt Name:	Not reported
Waste Code Description:	541 - Photochemicals / photo processing waste
RCRA Code:	D011
Meth Code:	H010 - Metals Recovery Including Retoring,Smelting,Chemicals,Ect
Quantity Tons:	2.7522
Waste Quantity:	660
Quantity Unit:	G
Additional Code 1:	Not reported
Additional Code 2:	Not reported
Additional Code 3:	Not reported
Additional Code 4:	Not reported
Additional Code 5:	Not reported

Shipment Date:	20060927
Creation Date:	3/30/2007 13:31:23
Receipt Date:	20061004
Manifest ID:	000522281JJK
Trans EPA ID:	CAD982433575
Trans Name:	COMMODITY RESOURCE & ENVIRONMENTAL INC
Trans 2 EPA ID:	Not reported
Trans 2 Name:	Not reported
TSDF EPA ID:	CAD981402522
Trans Name:	COMMODITY RESOURCE & ENVIRONMENTAL INC
TSDF Alt EPA ID:	Not reported
TSDF Alt Name:	Not reported
Waste Code Description:	541 - Photochemicals / photo processing waste
RCRA Code:	D011
Meth Code:	H010 - Metals Recovery Including Retoring,Smelting,Chemicals,Ect
Quantity Tons:	3.6696
Waste Quantity:	880
Quantity Unit:	G

MERRY X RAY CHEMICAL CORP (Continued) **1000819687**

Additional Code 1:	Not reported
Additional Code 2:	Not reported
Additional Code 3:	Not reported
Additional Code 4:	Not reported
Additional Code 5:	Not reported
Shipment Date:	20060920
Creation Date:	4/19/2007 18:30:06
Receipt Date:	20060922
Manifest ID:	000522298JJK
Trans EPA ID:	CAD982433575
Trans Name:	COMMODITY RESOURCE & ENVIRONMENTAL INC
Trans 2 EPA ID:	Not reported
Trans 2 Name:	Not reported
TSDF EPA ID:	CAD981402522
Trans Name:	COMMODITY RESOURCE & ENVIRONMENTAL INC
TSDF Alt EPA ID:	Not reported
TSDF Alt Name:	Not reported
Waste Code Description:	541 - Photochemicals / photo processing waste
RCRA Code:	D011
Meth Code:	H010 - Metals Recovery Including Retoring,Smelting,Chemicals,Ect
Quantity Tons:	2.7522
Waste Quantity:	660
Quantity Unit:	G
Additional Code 1:	Not reported
Additional Code 2:	Not reported
Additional Code 3:	Not reported
Additional Code 4:	Not reported
Additional Code 5:	Not reported
Shipment Date:	20060914
Creation Date:	4/19/2007 18:30:06
Receipt Date:	20060920
Manifest ID:	000522273JJK
Trans EPA ID:	CAD982433575
Trans Name:	COMMODITY RESOURCE & ENVIRONMENTAL INC
Trans 2 EPA ID:	Not reported
Trans 2 Name:	Not reported
TSDF EPA ID:	CAD981402522
Trans Name:	COMMODITY RESOURCE & ENVIRONMENTAL INC
TSDF Alt EPA ID:	Not reported
TSDF Alt Name:	Not reported
Waste Code Description:	541 - Photochemicals / photo processing waste
RCRA Code:	D011
Meth Code:	H010 - Metals Recovery Including Retoring,Smelting,Chemicals,Ect
Quantity Tons:	2.7522
Waste Quantity:	660
Quantity Unit:	G
Additional Code 1:	Not reported
Additional Code 2:	Not reported
Additional Code 3:	Not reported
Additional Code 4:	Not reported
Additional Code 5:	Not reported
Shipment Date:	20060829
Creation Date:	11/21/2006 18:30:19
Receipt Date:	20060901

MERRY X RAY CHEMICAL CORP (Continued) **1000819687**

Manifest ID:	24846200
Trans EPA ID:	CAD982433575
Trans Name:	COMMODITY RESOURCE ENVIRONMENTAL INC
Trans 2 EPA ID:	Not reported
Trans 2 Name:	Not reported
TSDF EPA ID:	CAD981402522
Trans Name:	COMMODITY RESOURCE ENVIRONMENTAL INC
TSDF Alt EPA ID:	CAD981402522
TSDF Alt Name:	Not reported
Waste Code Description:	541 - Photochemicals / photo processing waste
RCRA Code:	D011
Meth Code:	R01 - Recycler
Quantity Tons:	2.7522
Waste Quantity:	660
Quantity Unit:	G
Additional Code 1:	Not reported
Additional Code 2:	Not reported
Additional Code 3:	Not reported
Additional Code 4:	Not reported
Additional Code 5:	Not reported

Additional Information:

Year:	2005
Gen EPA ID:	CAL000051065
Shipment Date:	20051219
Creation Date:	6/22/2006 18:32:03
Receipt Date:	20051219
Manifest ID:	24230251
Trans EPA ID:	CAR000151282
Trans Name:	SOURCEONE HEALTHCARE TECHNOLOGIE
Trans 2 EPA ID:	Not reported
Trans 2 Name:	Not reported
TSDF EPA ID:	CAR000151282
Trans Name:	SOURCEONE HEALTHCARE TECHNOLOGIES
TSDF Alt EPA ID:	Not reported
TSDF Alt Name:	Not reported
Waste Code Description:	541 - Photochemicals / photo processing waste
RCRA Code:	D011
Meth Code:	R01 - Recycler
Quantity Tons:	0.0417
Waste Quantity:	10
Quantity Unit:	G
Additional Code 1:	Not reported
Additional Code 2:	Not reported
Additional Code 3:	Not reported
Additional Code 4:	Not reported
Additional Code 5:	Not reported
Shipment Date:	20051214
Creation Date:	3/22/2006 18:31:02
Receipt Date:	20051216
Manifest ID:	24482505
Trans EPA ID:	CAD982433575
Trans Name:	COMMODITY RESOURCE & ENVIRONMENTAL INC
Trans 2 EPA ID:	Not reported
Trans 2 Name:	Not reported

MERRY X RAY CHEMICAL CORP (Continued) **1000819687**

TSDF EPA ID:	CAD981402522
Trans Name:	COMMODITY RESOURCE & ENVIRONMENTAL INC
TSDF Alt EPA ID:	CAD981402522
TSDF Alt Name:	Not reported
Waste Code Description:	541 - Photochemicals / photo processing waste
RCRA Code:	D011
Meth Code:	R01 - Recycler
Quantity Tons:	1.8348
Waste Quantity:	440
Quantity Unit:	G
Additional Code 1:	Not reported
Additional Code 2:	Not reported
Additional Code 3:	Not reported
Additional Code 4:	Not reported
Additional Code 5:	Not reported

Shipment Date:	20051208
Creation Date:	3/22/2006 18:30:36
Receipt Date:	20051208
Manifest ID:	24230250
Trans EPA ID:	CAR000151282
Trans Name:	SOURCEONE HEALTHCARE TECHNOLOGIE
Trans 2 EPA ID:	Not reported
Trans 2 Name:	Not reported
TSDF EPA ID:	CAR000151282
Trans Name:	SOURCEONE HEALTHCARE TECHNOLOGIES
TSDF Alt EPA ID:	Not reported
TSDF Alt Name:	Not reported
Waste Code Description:	541 - Photochemicals / photo processing waste
RCRA Code:	D011
Meth Code:	R01 - Recycler
Quantity Tons:	0.02085
Waste Quantity:	5
Quantity Unit:	G
Additional Code 1:	Not reported
Additional Code 2:	Not reported
Additional Code 3:	Not reported
Additional Code 4:	Not reported
Additional Code 5:	Not reported

Shipment Date:	20051121
Creation Date:	3/16/2006 18:30:37
Receipt Date:	20051121
Manifest ID:	24230249
Trans EPA ID:	CAR000151282
Trans Name:	SOURCEONE HEALTHCARE TECHNOLOGIE
Trans 2 EPA ID:	Not reported
Trans 2 Name:	Not reported
TSDF EPA ID:	CAR000151282
Trans Name:	SOURCEONE HEALTHCARE TECHNOLOGIES
TSDF Alt EPA ID:	Not reported
TSDF Alt Name:	Not reported
Waste Code Description:	541 - Photochemicals / photo processing waste
RCRA Code:	D011
Meth Code:	R01 - Recycler
Quantity Tons:	0.02085
Waste Quantity:	5

MERRY X RAY CHEMICAL CORP (Continued) **1000819687**

Quantity Unit:	G
Additional Code 1:	Not reported
Additional Code 2:	Not reported
Additional Code 3:	Not reported
Additional Code 4:	Not reported
Additional Code 5:	Not reported
Shipment Date:	20051121
Creation Date:	7/12/2006 18:32:38
Receipt Date:	20051123
Manifest ID:	24704030
Trans EPA ID:	CAD982433575
Trans Name:	COMMODITY RESOURCE & ENVIRONMENTAL INC
Trans 2 EPA ID:	Not reported
Trans 2 Name:	Not reported
TSDF EPA ID:	CAD981402522
Trans Name:	COMMODITY RESOURCE & ENVIRONMENTAL INC
TSDF Alt EPA ID:	CAD981402522
TSDF Alt Name:	Not reported
Waste Code Description:	541 - Photochemicals / photo processing waste
RCRA Code:	D011
Meth Code:	R01 - Recycler
Quantity Tons:	1.8348
Waste Quantity:	440
Quantity Unit:	G
Additional Code 1:	Not reported
Additional Code 2:	Not reported
Additional Code 3:	Not reported
Additional Code 4:	Not reported
Additional Code 5:	Not reported
Shipment Date:	20051031
Creation Date:	12/22/2006 18:30:28
Receipt Date:	20051031
Manifest ID:	24230255
Trans EPA ID:	CAR000151282
Trans Name:	SOURCEONE HEALTHCARE TECHNOLOGIE
Trans 2 EPA ID:	Not reported
Trans 2 Name:	Not reported
TSDF EPA ID:	CAR000151282
Trans Name:	SOURCEONE HEALTHCARE TECHNOLOGIES
TSDF Alt EPA ID:	Not reported
TSDF Alt Name:	Not reported
Waste Code Description:	541 - Photochemicals / photo processing waste
RCRA Code:	D011
Meth Code:	R01 - Recycler
Quantity Tons:	0.0417
Waste Quantity:	10
Quantity Unit:	G
Additional Code 1:	Not reported
Additional Code 2:	Not reported
Additional Code 3:	Not reported
Additional Code 4:	Not reported
Additional Code 5:	Not reported
Shipment Date:	20051027
Creation Date:	7/12/2006 18:30:47

MERRY X RAY CHEMICAL CORP (Continued) **1000819687**

Receipt Date:	20051102
Manifest ID:	24701384
Trans EPA ID:	CAD982433575
Trans Name:	COMMODITY RESOURCE & ENVIRONMENTAL INC
Trans 2 EPA ID:	Not reported
Trans 2 Name:	Not reported
TSDF EPA ID:	CAD981402522
Trans Name:	COMMODITY RESOURCE & ENVIRONMENTAL INC
TSDF Alt EPA ID:	CAD981402522
TSDF Alt Name:	Not reported
Waste Code Description:	541 - Photochemicals / photo processing waste
RCRA Code:	D011
Meth Code:	R01 - Recycler
Quantity Tons:	1.8348
Waste Quantity:	440
Quantity Unit:	G
Additional Code 1:	Not reported
Additional Code 2:	Not reported
Additional Code 3:	Not reported
Additional Code 4:	Not reported
Additional Code 5:	Not reported

Shipment Date:	20050926
Creation Date:	1/11/2006 18:31:12
Receipt Date:	20050926
Manifest ID:	24229038
Trans EPA ID:	CAR000151282
Trans Name:	SOURCEONE HEALTHCARE TECHNOLOGIE
Trans 2 EPA ID:	Not reported
Trans 2 Name:	Not reported
TSDF EPA ID:	CAR000151282
Trans Name:	SOURCEONE HEALTHCARE TECHNOLOGIES
TSDF Alt EPA ID:	Not reported
TSDF Alt Name:	Not reported
Waste Code Description:	541 - Photochemicals / photo processing waste
RCRA Code:	D011
Meth Code:	R01 - Recycler
Quantity Tons:	0.0417
Waste Quantity:	10
Quantity Unit:	G
Additional Code 1:	Not reported
Additional Code 2:	Not reported
Additional Code 3:	Not reported
Additional Code 4:	Not reported
Additional Code 5:	Not reported

Shipment Date:	20050921
Creation Date:	8/23/2006 18:35:03
Receipt Date:	20050928
Manifest ID:	24701177
Trans EPA ID:	CAD982433575
Trans Name:	COMMODITY RESOURCE & ENVIRONMENTAL INC
Trans 2 EPA ID:	Not reported
Trans 2 Name:	Not reported
TSDF EPA ID:	CAD981402522
Trans Name:	COMMODITY RESOURCE & ENVIRONMENTAL INC
TSDF Alt EPA ID:	CAD981402522

MERRY X RAY CHEMICAL CORP (Continued) **1000819687**

TSDF Alt Name:	Not reported
Waste Code Description:	541 - Photochemicals / photo processing waste
RCRA Code:	D011
Meth Code:	R01 - Recycler
Quantity Tons:	2.7522
Waste Quantity:	660
Quantity Unit:	G
Additional Code 1:	Not reported
Additional Code 2:	Not reported
Additional Code 3:	Not reported
Additional Code 4:	Not reported
Additional Code 5:	Not reported
Shipment Date:	20050919
Creation Date:	12/16/2005 18:31:03
Receipt Date:	20050919
Manifest ID:	24229033
Trans EPA ID:	CAR000151282
Trans Name:	SOURCEONE HEALTHCARE TECHNOLOGIE
Trans 2 EPA ID:	Not reported
Trans 2 Name:	Not reported
TSDF EPA ID:	CAR000151282
Trans Name:	SOURCEONE HEALTHCARE TECHNOLOGIES
TSDF Alt EPA ID:	Not reported
TSDF Alt Name:	Not reported
Waste Code Description:	541 - Photochemicals / photo processing waste
RCRA Code:	D011
Meth Code:	R01 - Recycler
Quantity Tons:	0.0417
Waste Quantity:	10
Quantity Unit:	G
Additional Code 1:	Not reported
Additional Code 2:	Not reported
Additional Code 3:	Not reported
Additional Code 4:	Not reported
Additional Code 5:	Not reported

Additional Information:

Year:	2004
Gen EPA ID:	CAL000051065
Shipment Date:	20041230
Creation Date:	3/16/2005 18:31:03
Receipt Date:	20041230
Manifest ID:	24225642
Trans EPA ID:	CAR000151282
Trans Name:	SOURCEONE HEALTHCARE TECHNOLOGIES
Trans 2 EPA ID:	Not reported
Trans 2 Name:	Not reported
TSDF EPA ID:	CAR000151282
Trans Name:	SOURCEONE HEALTHCARE TECHNOLOGIES
TSDF Alt EPA ID:	Not reported
TSDF Alt Name:	Not reported
Waste Code Description:	541 - Photochemicals / photo processing waste
RCRA Code:	D011
Meth Code:	R01 - Recycler
Quantity Tons:	0.06255

MERRY X RAY CHEMICAL CORP (Continued) **1000819687**

Waste Quantity:	15
Quantity Unit:	G
Additional Code 1:	Not reported
Additional Code 2:	Not reported
Additional Code 3:	Not reported
Additional Code 4:	Not reported
Additional Code 5:	Not reported
Shipment Date:	20041227
Creation Date:	3/16/2005 18:31:03
Receipt Date:	20041227
Manifest ID:	24225643
Trans EPA ID:	CAR000151282
Trans Name:	SOURCEONE HEALTHCARE TECHNOLOGIES
Trans 2 EPA ID:	Not reported
Trans 2 Name:	Not reported
TSDF EPA ID:	CAR000151282
Trans Name:	SOURCEONE HEALTHCARE TECHNOLOGIES
TSDF Alt EPA ID:	Not reported
TSDF Alt Name:	Not reported
Waste Code Description:	541 - Photochemicals / photo processing waste
RCRA Code:	D011
Meth Code:	R01 - Recycler
Quantity Tons:	0.02085
Waste Quantity:	5
Quantity Unit:	G
Additional Code 1:	Not reported
Additional Code 2:	Not reported
Additional Code 3:	Not reported
Additional Code 4:	Not reported
Additional Code 5:	Not reported
Shipment Date:	20041222
Creation Date:	4/20/2006 18:30:56
Receipt Date:	20041229
Manifest ID:	23850102
Trans EPA ID:	CAD982433575
Trans Name:	COMMODITY RESOURCE & ENVIRONMENTAL INC
Trans 2 EPA ID:	Not reported
Trans 2 Name:	Not reported
TSDF EPA ID:	CAD981402522
Trans Name:	COMMODITY RESOURCE & ENVIRONMENTAL INC
TSDF Alt EPA ID:	CAD981402522
TSDF Alt Name:	Not reported
Waste Code Description:	541 - Photochemicals / photo processing waste
RCRA Code:	D011
Meth Code:	R01 - Recycler
Quantity Tons:	2.7522
Waste Quantity:	660
Quantity Unit:	G
Additional Code 1:	Not reported
Additional Code 2:	Not reported
Additional Code 3:	Not reported
Additional Code 4:	Not reported
Additional Code 5:	Not reported
Shipment Date:	20041209

MERRY X RAY CHEMICAL CORP (Continued) **1000819687**

Creation Date:	3/13/2007 18:30:28
Receipt Date:	20041209
Manifest ID:	24109560
Trans EPA ID:	CAR000151282
Trans Name:	SOURCEONE HEALTHCARE TECHNOLOGIES
Trans 2 EPA ID:	Not reported
Trans 2 Name:	Not reported
TSDF EPA ID:	CAR000151282
Trans Name:	SOURCEONE HEALTHCARE TECHNOLOGIES
TSDF Alt EPA ID:	Not reported
TSDF Alt Name:	Not reported
Waste Code Description:	541 - Photochemicals / photo processing waste
RCRA Code:	D011
Meth Code:	R01 - Recycler
Quantity Tons:	0.06255
Waste Quantity:	15
Quantity Unit:	G
Additional Code 1:	Not reported
Additional Code 2:	Not reported
Additional Code 3:	Not reported
Additional Code 4:	Not reported
Additional Code 5:	Not reported

Shipment Date:	20041206
Creation Date:	3/13/2007 18:30:28
Receipt Date:	20041206
Manifest ID:	24109561
Trans EPA ID:	CAR000151282
Trans Name:	SOURCEONE HEALTHCARE TECHNOLOGIES
Trans 2 EPA ID:	Not reported
Trans 2 Name:	Not reported
TSDF EPA ID:	CAR000151282
Trans Name:	SOURCEONE HEALTHCARE TECHNOLOGIES
TSDF Alt EPA ID:	Not reported
TSDF Alt Name:	Not reported
Waste Code Description:	541 - Photochemicals / photo processing waste
RCRA Code:	D011
Meth Code:	R01 - Recycler
Quantity Tons:	0.0417
Waste Quantity:	10
Quantity Unit:	G
Additional Code 1:	Not reported
Additional Code 2:	Not reported
Additional Code 3:	Not reported
Additional Code 4:	Not reported
Additional Code 5:	Not reported

Shipment Date:	20041202
Creation Date:	2/17/2005 18:31:05
Receipt Date:	20041203
Manifest ID:	24109564
Trans EPA ID:	CAR000151282
Trans Name:	SOURCEONE HEALTHCARE TECHNOLOGIES
Trans 2 EPA ID:	Not reported
Trans 2 Name:	Not reported
TSDF EPA ID:	CAR000151282
Trans Name:	SOURCEONE HEALTHCARE TECHNOLOGIES

MERRY X RAY CHEMICAL CORP (Continued) **1000819687**

TSDF Alt EPA ID:	Not reported
TSDF Alt Name:	Not reported
Waste Code Description:	541 - Photochemicals / photo processing waste
RCRA Code:	D011
Meth Code:	R01 - Recycler
Quantity Tons:	0.1251
Waste Quantity:	30
Quantity Unit:	G
Additional Code 1:	Not reported
Additional Code 2:	Not reported
Additional Code 3:	Not reported
Additional Code 4:	Not reported
Additional Code 5:	Not reported
Shipment Date:	20041124
Creation Date:	2/17/2005 18:31:05
Receipt Date:	20041203
Manifest ID:	24109565
Trans EPA ID:	CAR000151282
Trans Name:	SOURCEONE HEALTHCARE TECHNOLOGIES
Trans 2 EPA ID:	Not reported
Trans 2 Name:	Not reported
TSDF EPA ID:	CAR000151282
Trans Name:	SOURCEONE HEALTHCARE TECHNOLOGIES
TSDF Alt EPA ID:	Not reported
TSDF Alt Name:	Not reported
Waste Code Description:	541 - Photochemicals / photo processing waste
RCRA Code:	D011
Meth Code:	R01 - Recycler
Quantity Tons:	0.0417
Waste Quantity:	10
Quantity Unit:	G
Additional Code 1:	Not reported
Additional Code 2:	Not reported
Additional Code 3:	Not reported
Additional Code 4:	Not reported
Additional Code 5:	Not reported
Shipment Date:	20041122
Creation Date:	2/17/2005 18:31:05
Receipt Date:	20041122
Manifest ID:	24109562
Trans EPA ID:	CAR000151282
Trans Name:	SOURCEONE HEALTHCARE TECHNOLOGIES
Trans 2 EPA ID:	Not reported
Trans 2 Name:	Not reported
TSDF EPA ID:	CAR000151282
Trans Name:	SOURCEONE HEALTHCARE TECHNOLOGIES
TSDF Alt EPA ID:	Not reported
TSDF Alt Name:	Not reported
Waste Code Description:	541 - Photochemicals / photo processing waste
RCRA Code:	D011
Meth Code:	R01 - Recycler
Quantity Tons:	0.06255
Waste Quantity:	15
Quantity Unit:	G
Additional Code 1:	Not reported

MERRY X RAY CHEMICAL CORP (Continued) **1000819687**

Additional Code 2:	Not reported
Additional Code 3:	Not reported
Additional Code 4:	Not reported
Additional Code 5:	Not reported
Shipment Date:	20041118
Creation Date:	2/17/2005 18:31:05
Receipt Date:	20041118
Manifest ID:	24109563
Trans EPA ID:	CAR000151282
Trans Name:	SOURCEONE HEALTHCARE TECHNOLOGIES
Trans 2 EPA ID:	Not reported
Trans 2 Name:	Not reported
TSDF EPA ID:	CAR000151282
Trans Name:	SOURCEONE HEALTHCARE TECHNOLOGIES
TSDF Alt EPA ID:	Not reported
TSDF Alt Name:	Not reported
Waste Code Description:	541 - Photochemicals / photo processing waste
RCRA Code:	D011
Meth Code:	R01 - Recycler
Quantity Tons:	0.06255
Waste Quantity:	15
Quantity Unit:	G
Additional Code 1:	Not reported
Additional Code 2:	Not reported
Additional Code 3:	Not reported
Additional Code 4:	Not reported
Additional Code 5:	Not reported
Shipment Date:	20041115
Creation Date:	2/17/2005 18:31:05
Receipt Date:	20041115
Manifest ID:	24109336
Trans EPA ID:	CAR000151282
Trans Name:	SOURCEONE HEALTHCARE TECHNOLOGIES
Trans 2 EPA ID:	Not reported
Trans 2 Name:	Not reported
TSDF EPA ID:	CAR000151282
Trans Name:	SOURCEONE HEALTHCARE TECHNOLOGIES
TSDF Alt EPA ID:	Not reported
TSDF Alt Name:	Not reported
Waste Code Description:	541 - Photochemicals / photo processing waste
RCRA Code:	D011
Meth Code:	R01 - Recycler
Quantity Tons:	0.0834
Waste Quantity:	20
Quantity Unit:	G
Additional Code 1:	Not reported
Additional Code 2:	Not reported
Additional Code 3:	Not reported
Additional Code 4:	Not reported
Additional Code 5:	Not reported

Additional Information:

Year:	2003
Gen EPA ID:	CAL000051065

MERRY X RAY CHEMICAL CORP (Continued) **1000819687**

Shipment Date:	20031227
Creation Date:	7/30/2004 18:31:14
Receipt Date:	20031227
Manifest ID:	22840632
Trans EPA ID:	CAL000263010
Trans Name:	SOURCEONE HEALTHCARE TECHNOLOGIES
Trans 2 EPA ID:	Not reported
Trans 2 Name:	Not reported
TSDF EPA ID:	CAL000263010
Trans Name:	SOURCEONE HEALTHCARE TECHNOLOGIES
TSDF Alt EPA ID:	Not reported
TSDF Alt Name:	Not reported
Waste Code Description:	541 - Photochemicals / photo processing waste
RCRA Code:	D011
Meth Code:	R01 - Recycler
Quantity Tons:	0.0417
Waste Quantity:	10
Quantity Unit:	G
Additional Code 1:	Not reported
Additional Code 2:	Not reported
Additional Code 3:	Not reported
Additional Code 4:	Not reported
Additional Code 5:	Not reported

Shipment Date:	20031222
Creation Date:	7/30/2004 18:31:14
Receipt Date:	20031222
Manifest ID:	22840641
Trans EPA ID:	CAL000263010
Trans Name:	SOURCEONE HEALTHCARE TECHNOLOGIES
Trans 2 EPA ID:	Not reported
Trans 2 Name:	Not reported
TSDF EPA ID:	CAL000263010
Trans Name:	SOURCEONE HEALTHCARE TECHNOLOGIES
TSDF Alt EPA ID:	Not reported
TSDF Alt Name:	Not reported
Waste Code Description:	541 - Photochemicals / photo processing waste
RCRA Code:	D011
Meth Code:	R01 - Recycler
Quantity Tons:	0.0417
Waste Quantity:	10
Quantity Unit:	G
Additional Code 1:	Not reported
Additional Code 2:	Not reported
Additional Code 3:	Not reported
Additional Code 4:	Not reported
Additional Code 5:	Not reported

Shipment Date:	20031219
Creation Date:	8/12/2004 8:09:46
Receipt Date:	20031224
Manifest ID:	22404151
Trans EPA ID:	CAD982433575
Trans Name:	COMMODITY RESOURCE & ENVIRONMENTAL INC
Trans 2 EPA ID:	Not reported
Trans 2 Name:	Not reported
TSDF EPA ID:	CAD981402522

MERRY X RAY CHEMICAL CORP (Continued) **1000819687**

Trans Name:	COMMODITY RESOURCE & ENVIRONMENTAL INC
TSDF Alt EPA ID:	CAD981402522
TSDF Alt Name:	Not reported
Waste Code Description:	541 - Photochemicals / photo processing waste
RCRA Code:	D011
Meth Code:	R01 - Recycler
Quantity Tons:	1.8348
Waste Quantity:	440
Quantity Unit:	G
Additional Code 1:	Not reported
Additional Code 2:	Not reported
Additional Code 3:	Not reported
Additional Code 4:	Not reported
Additional Code 5:	Not reported

Shipment Date:	20031218
Creation Date:	7/30/2004 18:31:14
Receipt Date:	20031218
Manifest ID:	22840586
Trans EPA ID:	CAL000263010
Trans Name:	SOURCEONE HEALTHCARE TECHNOLOGIES
Trans 2 EPA ID:	Not reported
Trans 2 Name:	Not reported
TSDF EPA ID:	CAL000263010
Trans Name:	SOURCEONE HEALTHCARE TECHNOLOGIES
TSDF Alt EPA ID:	Not reported
TSDF Alt Name:	Not reported
Waste Code Description:	541 - Photochemicals / photo processing waste
RCRA Code:	D011
Meth Code:	R01 - Recycler
Quantity Tons:	0.22935
Waste Quantity:	55
Quantity Unit:	G
Additional Code 1:	Not reported
Additional Code 2:	Not reported
Additional Code 3:	Not reported
Additional Code 4:	Not reported
Additional Code 5:	Not reported

Shipment Date:	20031125
Creation Date:	8/9/2004 8:48:13
Receipt Date:	20031126
Manifest ID:	99820583
Trans EPA ID:	CAD982433575
Trans Name:	COMMODITY RESOURCE & ENVIRONMENTAL INC
Trans 2 EPA ID:	Not reported
Trans 2 Name:	Not reported
TSDF EPA ID:	CAD981402522
Trans Name:	COMMODITY RESOURCE & ENVIRONMENTAL INC
TSDF Alt EPA ID:	CAD981402522
TSDF Alt Name:	Not reported
Waste Code Description:	541 - Photochemicals / photo processing waste
RCRA Code:	D011
Meth Code:	R01 - Recycler
Quantity Tons:	2.7522
Waste Quantity:	660
Quantity Unit:	G

MERRY X RAY CHEMICAL CORP (Continued) **1000819687**

Additional Code 1:	Not reported
Additional Code 2:	Not reported
Additional Code 3:	Not reported
Additional Code 4:	Not reported
Additional Code 5:	Not reported
Shipment Date:	20031030
Creation Date:	8/9/2004 8:46:56
Receipt Date:	20031031
Manifest ID:	99820562
Trans EPA ID:	CAD982433575
Trans Name:	COMMODITY RESOURCE & ENVIRONMENTAL INC
Trans 2 EPA ID:	Not reported
Trans 2 Name:	Not reported
TSDF EPA ID:	CAD981402522
Trans Name:	COMMODITY RESOURCE & ENVIRONMENTAL INC
TSDF Alt EPA ID:	CAD981402522
TSDF Alt Name:	Not reported
Waste Code Description:	541 - Photochemicals / photo processing waste
RCRA Code:	D011
Meth Code:	R01 - Recycler
Quantity Tons:	2.7522
Waste Quantity:	660
Quantity Unit:	G
Additional Code 1:	Not reported
Additional Code 2:	Not reported
Additional Code 3:	Not reported
Additional Code 4:	Not reported
Additional Code 5:	Not reported
Shipment Date:	20031008
Creation Date:	8/3/2004 15:02:31
Receipt Date:	20031010
Manifest ID:	99820561
Trans EPA ID:	CAD982433575
Trans Name:	COMMODITY RESOURCE & ENVIRONMENTAL INC
Trans 2 EPA ID:	Not reported
Trans 2 Name:	Not reported
TSDF EPA ID:	CAD981402522
Trans Name:	COMMODITY RESOURCE & ENVIRONMENTAL INC
TSDF Alt EPA ID:	CAD981402522
TSDF Alt Name:	Not reported
Waste Code Description:	541 - Photochemicals / photo processing waste
RCRA Code:	D011
Meth Code:	R01 - Recycler
Quantity Tons:	2.7522
Waste Quantity:	660
Quantity Unit:	G
Additional Code 1:	Not reported
Additional Code 2:	Not reported
Additional Code 3:	Not reported
Additional Code 4:	Not reported
Additional Code 5:	Not reported
Shipment Date:	20030918
Creation Date:	8/3/2004 7:33:04
Receipt Date:	20030919

MERRY X RAY CHEMICAL CORP (Continued) **1000819687**

Manifest ID:	22404406
Trans EPA ID:	CAD982433575
Trans Name:	COMMODITY RESOURCE & ENVIRONMENTAL INC
Trans 2 EPA ID:	Not reported
Trans 2 Name:	Not reported
TSDF EPA ID:	CAD981402522
Trans Name:	COMMODITY RESOURCE & ENVIRONMENTAL INC
TSDF Alt EPA ID:	CAD981402522
TSDF Alt Name:	Not reported
Waste Code Description:	541 - Photochemicals / photo processing waste
RCRA Code:	D011
Meth Code:	R01 - Recycler
Quantity Tons:	1.8348
Waste Quantity:	440
Quantity Unit:	G
Additional Code 1:	Not reported
Additional Code 2:	Not reported
Additional Code 3:	Not reported
Additional Code 4:	Not reported
Additional Code 5:	Not reported

Shipment Date:	20030829
Creation Date:	7/29/2004 7:46:19
Receipt Date:	20030903
Manifest ID:	99820560
Trans EPA ID:	CAD982433575
Trans Name:	Not reported
Trans 2 EPA ID:	Not reported
Trans 2 Name:	Not reported
TSDF EPA ID:	CAD981402522
Trans Name:	Not reported
TSDF Alt EPA ID:	CAD981402522
TSDF Alt Name:	Not reported
Waste Code Description:	541 - Photochemicals / photo processing waste
RCRA Code:	D011
Meth Code:	R01 - Recycler
Quantity Tons:	2.7522
Waste Quantity:	660
Quantity Unit:	G
Additional Code 1:	Not reported
Additional Code 2:	Not reported
Additional Code 3:	Not reported
Additional Code 4:	Not reported
Additional Code 5:	Not reported

Shipment Date:	20030801
Creation Date:	7/28/2004 10:48:03
Receipt Date:	20030806
Manifest ID:	99820559
Trans EPA ID:	CAD982433575
Trans Name:	Not reported
Trans 2 EPA ID:	Not reported
Trans 2 Name:	Not reported
TSDF EPA ID:	CAD981402522
Trans Name:	Not reported
TSDF Alt EPA ID:	CAD981402522
TSDF Alt Name:	Not reported

MERRY X RAY CHEMICAL CORP (Continued) **1000819687**

Waste Code Description:	541 - Photochemicals / photo processing waste
RCRA Code:	D011
Meth Code:	R01 - Recycler
Quantity Tons:	1.8348
Waste Quantity:	440
Quantity Unit:	G
Additional Code 1:	Not reported
Additional Code 2:	Not reported
Additional Code 3:	Not reported
Additional Code 4:	Not reported
Additional Code 5:	Not reported

---

672 NNE 1/2-1 0.581 mi. 3067 ft. **UNION PACIFIC - SITE ADJACENT TO 69 S. LINDEN AVEN** **ENVIROSTOR VCP** **S111464702 N/A**
EAST OF 69 S. LINDEN AVENUE
SOUTH SAN FRANCISCO, CA 94080

Relative: Lower

Actual: 21 ft.

ENVIROSTOR:

Name:	UNION PACIFIC - SITE ADJACENT TO 69 S. LINDEN AVENUE
Address:	EAST OF 69 S. LINDEN AVENUE
City,State,Zip:	SOUTH SAN FRANCISCO, CA 94080
Facility ID:	60001636
Status:	Active
Status Date:	03/06/2012
Site Code:	201931
Site Type:	Voluntary Cleanup
Site Type Detailed:	Voluntary Agreement
Acres:	2.97
NPL:	NO
Regulatory Agencies:	SMBRP
Lead Agency:	SMBRP
Program Manager:	Jared Wilson
Supervisor:	Kimberly Walsh
Division Branch:	Cleanup Berkeley
Assembly:	21
Senate:	13
Special Program:	Not reported
Restricted Use:	NO
Site Mgmt Req:	NONE SPECIFIED
Funding:	Responsible Party
Latitude:	37.64756
Longitude:	-122.4120
APN:	NONE SPECIFIED
Past Use:	RAILROAD RIGHT OF WAY, UNKNOWN
Potential COC:	Arsenic Lead Tetrachloroethylene (PCE Trichloroethylene (TCE Vinyl chloride 1,2-Dichloroethylene (cis
Confirmed COC:	NONE SPECIFIED
Potential Description:	OTH, SOIL, SV, UE
Alias Name:	SL0608137279
Alias Type:	GeoTracker Global ID
Alias Name:	201931
Alias Type:	Project Code (Site Code)
Alias Name:	60001636
Alias Type:	Envirostor ID Number

Completed Info:

Completed Area Name:	PROJECT WIDE

UNION PACIFIC - SITE ADJACENT TO 69 S. LINDEN AVENUE (Continued) **S111464702**

Completed Sub Area Name: Not reported
Completed Document Type: Correspondence
Completed Date: 05/20/2024
Comments: DTSC Change in Project Manager Letter Sent to Responsible Party

Completed Area Name: PROJECT WIDE
Completed Sub Area Name: Not reported
Completed Document Type: Annual Oversight Cost Estimate
Completed Date: 09/29/2016
Comments: This letter transmits DTSC's estimate of oversight costs for the site for the time period July 1, 2016 - June 30, 2017.

Completed Area Name: PROJECT WIDE
Completed Sub Area Name: Not reported
Completed Document Type: Amendment - Order/Agreement
Completed Date: 07/24/2017
Comments: Not reported

Completed Area Name: PROJECT WIDE
Completed Sub Area Name: Not reported
Completed Document Type: Monitoring Report
Completed Date: 09/20/2017
Comments: Data report accepted.

Completed Area Name: PROJECT WIDE
Completed Sub Area Name: Not reported
Completed Document Type: Annual Oversight Cost Estimate
Completed Date: 09/10/2021
Comments: DTSC provided this Annual Cost Estimate to Union Pacific Railroad.

Completed Area Name: PROJECT WIDE
Completed Sub Area Name: Not reported
Completed Document Type: Annual Oversight Cost Estimate
Completed Date: 10/25/2022
Comments: The Annual Oversight Cost Estimate Letter for Fiscal Year (FY) 2022/2023 was completed and sent to the Responsible Party (RP) on 10/25/2022. The Letter included a proposed schedule for FY-2022/2023 and a estimate of oversight costs.

Completed Area Name: PROJECT WIDE
Completed Sub Area Name: Not reported
Completed Document Type: Annual Oversight Cost Estimate
Completed Date: 10/02/2023
Comments: FY-23/24 Annual Oversight Cost Estimate Letter sent on 10/2/2023.

Completed Area Name: PROJECT WIDE
Completed Sub Area Name: Not reported
Completed Document Type: Project Management
Completed Date: 06/30/2022
Comments: FY-21/22 Project Management activities completed 6/30/2022.

Completed Area Name: PROJECT WIDE
Completed Sub Area Name: Not reported
Completed Document Type: Correspondence
Completed Date: 09/17/2021
Comments: Completed on 9/17/2021.

UNION PACIFIC - SITE ADJACENT TO 69 S. LINDEN AVENUE (Continued) **S111464702**

Completed Area Name: PROJECT WIDE
Completed Sub Area Name: Not reported
Completed Document Type: Project Management
Completed Date: 06/30/2023
Comments: PM activities for FY-22/23.

Completed Area Name: PROJECT WIDE
Completed Sub Area Name: Not reported
Completed Document Type: Project Management
Completed Date: 06/30/2024
Comments: Project Management completed for FY-23/24

Completed Area Name: PROJECT WIDE
Completed Sub Area Name: Not reported
Completed Document Type: Site Characterization Workplan
Completed Date: 05/08/2013
Comments: Not reported

Completed Area Name: PROJECT WIDE
Completed Sub Area Name: Not reported
Completed Document Type: Fieldwork
Completed Date: 07/11/2013
Comments: Fieldword took place 6/17/2013 to 7/11/2013

Completed Area Name: PROJECT WIDE
Completed Sub Area Name: Not reported
Completed Document Type: Site Characterization Report
Completed Date: 06/06/2014
Comments: The Site Investigation Report summarizes the 2013 field investigation and presents an updated conceptual site model. The Report recommends the collection of sub-slab soil vapor samples, additional groundwater samples, and monitoring wells MW-01 through MW-05 for four quarters. DTSC accepts the Report's recommendations, but has requested a groundwater monitoring plan to be submitted.

Completed Area Name: PROJECT WIDE
Completed Sub Area Name: Not reported
Completed Document Type: Site Characterization Report
Completed Date: 11/01/2012
Comments: Union Pacific submitted to DTSC all previous environmental reports associated with the Site. DTSC reviewed these reports, provided comments, and made recommendations for future site investigations.

Completed Area Name: PROJECT WIDE
Completed Sub Area Name: Not reported
Completed Document Type: Community Profile
Completed Date: 10/24/2019
Comments: Community Profile

Completed Area Name: PROJECT WIDE
Completed Sub Area Name: Not reported
Completed Document Type: Public Notice
Completed Date: 11/08/2019
Comments: Public Notice

Completed Area Name: PROJECT WIDE
Completed Sub Area Name: Not reported

UNION PACIFIC - SITE ADJACENT TO 69 S. LINDEN AVENUE (Continued) **S111464702**

Completed Document Type: Annual Oversight Cost Estimate
Completed Date: 03/06/2020
Comments: Not reported

Completed Area Name: PROJECT WIDE
Completed Sub Area Name: Not reported
Completed Document Type: Monitoring Report
Completed Date: 08/15/2017
Comments: The September 2016 groundwater monitoring report documents the quarterly groundwater monitoring results from September 2016.

Completed Area Name: PROJECT WIDE
Completed Sub Area Name: Not reported
Completed Document Type: Monitoring Report
Completed Date: 08/15/2017
Comments: The January 2017 groundwater monitoring report documents the quarterly groundwater monitoring results from January 2017.

Completed Area Name: PROJECT WIDE
Completed Sub Area Name: Not reported
Completed Document Type: Fact Sheets
Completed Date: 11/08/2019
Comments: Updated schedule to correspond with public comment period for RAW.

Completed Area Name: PROJECT WIDE
Completed Sub Area Name: Not reported
Completed Document Type: Monitoring Report
Completed Date: 01/23/2017
Comments: The December 2015 Quarterly Groundwater Monitoring Report describes the quarterly groundwater sampling that took place in December 2015. DTSC has reviewed and approves the report.

Completed Area Name: PROJECT WIDE
Completed Sub Area Name: Not reported
Completed Document Type: Monitoring Report
Completed Date: 05/24/2017
Comments: The revised June 2016 quarterly monitoring report provides the results of groundwater monitoring in June 2016. It has addressed DTSC's previous comments.

Completed Area Name: PROJECT WIDE
Completed Sub Area Name: Not reported
Completed Document Type: Monitoring Report
Completed Date: 08/01/2018
Comments: Data Report Accepted

Completed Area Name: PROJECT WIDE
Completed Sub Area Name: Not reported
Completed Document Type: Feasibility Study Report
Completed Date: 08/03/2018
Comments: Focused FS accepted.

Completed Area Name: PROJECT WIDE
Completed Sub Area Name: Not reported
Completed Document Type: Pre-HARP Form
Completed Date: 07/07/2015
Comments: preharp

UNION PACIFIC - SITE ADJACENT TO 69 S. LINDEN AVENUE (Continued) **S111464702**

Completed Area Name: PROJECT WIDE
Completed Sub Area Name: Not reported
Completed Document Type: Site Characterization Report
Completed Date: 08/17/2016
Comments: The Vapor Intrusion Evaluation Report documents a vapor intrusion investigation at the site. DTSC has reviewed and approved the report.

Completed Area Name: PROJECT WIDE
Completed Sub Area Name: Not reported
Completed Document Type: Monitoring Report
Completed Date: 12/22/2015
Comments: This report provides the results from the March 2015 quarterly groundwater monitoring.

Completed Area Name: PROJECT WIDE
Completed Sub Area Name: Not reported
Completed Document Type: Monitoring Report
Completed Date: 08/18/2015
Comments: This document reports the quarterly groundwater monitoring results for June 2015.

Completed Area Name: PROJECT WIDE
Completed Sub Area Name: Not reported
Completed Document Type: Monitoring Plan
Completed Date: 10/17/2014
Comments: The Groundwater Monitoring Plan describes the data quality objectives, sampling procedures, analytical methods, and frequency of groundwater monitoring activities for the Site. The October 17, 2014 Addendum to the Groundwater Monitoring Plan adds that during the first monitoring event, groundwater will also be analyzed for CAM-17 metals.

Completed Area Name: PROJECT WIDE
Completed Sub Area Name: Not reported
Completed Document Type: Site Characterization Workplan
Completed Date: 09/11/2014
Comments: The Revised Addendum to the Revised Final Sampling and Analysis Work Plan describes the proposed scope of work and procedures for conducting an additional investigation at the site. The investigation will include collecting groundwater samples and subslab vapor samples.
Not reported

Completed Area Name: PROJECT WIDE
Completed Sub Area Name: Not reported
Completed Document Type: Site Characterization Report
Completed Date: 08/25/2016
Comments: In 2014 additional site investigation was performed in accordance with the Revised Addendum to the Revised Final Sampling and Analysis Work Plan. The Updated Site Investigation and Conceptual Site Model (Report) incorporates the results from the 2014 investigation to provide an updated conceptual site model.

Completed Area Name: PROJECT WIDE
Completed Sub Area Name: Not reported
Completed Document Type: Annual Oversight Cost Estimate
Completed Date: 08/30/2012
Comments: Oversight Cost Estimate included as an Exhibit in the VCA.

UNION PACIFIC - SITE ADJACENT TO 69 S. LINDEN AVENUE (Continued) **S111464702**

Completed Area Name: PROJECT WIDE
Completed Sub Area Name: Not reported
Completed Document Type: Standard Voluntary Agreement
Completed Date: 08/30/2012
Comments: Not reported

Completed Area Name: PROJECT WIDE
Completed Sub Area Name: Not reported
Completed Document Type: Annual Oversight Cost Estimate
Completed Date: 09/05/2013
Comments: This letter transmits DTSC's oversight cost estimate for the Union Pacific Site Adjacent to 69 S Linden Avenue for the fiscal year starting July 1, 2013 and ending June 30, 2014.

Completed Area Name: PROJECT WIDE
Completed Sub Area Name: Not reported
Completed Document Type: Annual Oversight Cost Estimate
Completed Date: 07/22/2014
Comments: Not reported

Completed Area Name: PROJECT WIDE
Completed Sub Area Name: Not reported
Completed Document Type: Annual Oversight Cost Estimate
Completed Date: 08/21/2015
Comments: This letter includes a cost estimate of DTSC oversight costs for the year starting July 1, 2015 and ending June 30, 2016.

Completed Area Name: PROJECT WIDE
Completed Sub Area Name: Not reported
Completed Document Type: CEQA - Notice of Exemption
Completed Date: 01/09/2020
Comments: NOE Complete

Completed Area Name: PROJECT WIDE
Completed Sub Area Name: Not reported
Completed Document Type: Annual Oversight Cost Estimate
Completed Date: 09/28/2017
Comments: The Annual Oversight Cost Estimate provides an estimate of DTSC oversight costs for the year beginning July 1, 2017 and ending June 30, 2018.

Completed Area Name: PROJECT WIDE
Completed Sub Area Name: Not reported
Completed Document Type: Monitoring Report
Completed Date: 05/12/2015
Comments: This report provides a summary of the quarterly groundwater monitoring activities performed in December 2014.

Completed Area Name: PROJECT WIDE
Completed Sub Area Name: Not reported
Completed Document Type: Monitoring Report
Completed Date: 01/23/2017
Comments: The March 2016 Quarterly Groundwater Monitoring Report describes the quarterly groundwater sampling that took place in March 2016. DTSC has reviewed and approves the report.

Completed Area Name: PROJECT WIDE

UNION PACIFIC - SITE ADJACENT TO 69 S. LINDEN AVENUE (Continued) **S111464702**

Completed Sub Area Name: Not reported
Completed Document Type: Removal Action Workplan
Completed Date: 01/24/2020
Comments: Approved RAW

Completed Area Name: PROJECT WIDE
Completed Sub Area Name: Not reported
Completed Document Type: Risk Assessment Report
Completed Date: 08/17/2016
Comments: The Human Health Risk Assessment assesses potential risk to humans based on detected concentrations of contaminants at the site. DTSC has completed its review and approves this report.

Completed Area Name: PROJECT WIDE
Completed Sub Area Name: Not reported
Completed Document Type: Remedial Investigation Workplan
Completed Date: 07/02/2015
Comments: The Indoor Air Sampling Work Plan describes proposed indoor air sampling activities at the Site.

Completed Area Name: PROJECT WIDE
Completed Sub Area Name: Not reported
Completed Document Type: Monitoring Report
Completed Date: 11/15/2018
Comments: Data Report Accepted

Completed Area Name: PROJECT WIDE
Completed Sub Area Name: Not reported
Completed Document Type: Monitoring Report
Completed Date: 07/03/2019
Comments: Data Report Accepted

Completed Area Name: PROJECT WIDE
Completed Sub Area Name: Not reported
Completed Document Type: Monitoring Report
Completed Date: 11/12/2019
Comments: Data Report Accepted

Completed Area Name: PROJECT WIDE
Completed Sub Area Name: Not reported
Completed Document Type: Monitoring Report
Completed Date: 07/02/2020
Comments: Report and data accepted without revision.

Completed Area Name: PROJECT WIDE
Completed Sub Area Name: Not reported
Completed Document Type: Monitoring Report
Completed Date: 03/11/2021
Comments: Data and report accepted.

Completed Area Name: PROJECT WIDE
Completed Sub Area Name: Not reported
Completed Document Type: Monitoring Report
Completed Date: 07/06/2022
Comments: Fall 2021 Semiannual GWMR approved on 7/6/2022.

Completed Area Name: PROJECT WIDE

UNION PACIFIC - SITE ADJACENT TO 69 S. LINDEN AVENUE (Continued) **S111464702**

Completed Sub Area Name:	Not reported
Completed Document Type:	Monitoring Report
Completed Date:	07/31/2023
Comments:	DTSC Approval Letter sent on 7/31/2023. DTSC requested that future Groundwater Monitoring Reports (GWMR) include graphs and regressions of concentrations of target compounds over time.
Completed Area Name:	PROJECT WIDE
Completed Sub Area Name:	Not reported
Completed Document Type:	Monitoring Report
Completed Date:	07/31/2023
Comments:	DTSC Approval Letter sent on 7/31/2023. DTSC requested that future Groundwater Monitoring Reports (GWMRs) include graphs and regressions of concentrations of target compounds over time.
Future Area Name:	Not reported
Future Sub Area Name:	Not reported
Future Document Type:	Not reported
Future Due Date:	Not reported
Schedule Area Name:	PROJECT WIDE
Schedule Sub Area Name:	Not reported
Schedule Document Type:	Land Use Restriction
Schedule Due Date:	03/14/2025
Schedule Revised Date:	Not reported
Schedule Area Name:	PROJECT WIDE
Schedule Sub Area Name:	Not reported
Schedule Document Type:	Certification
Schedule Due Date:	03/15/2025
Schedule Revised Date:	Not reported
Schedule Area Name:	PROJECT WIDE
Schedule Sub Area Name:	Not reported
Schedule Document Type:	Remedial Action Completion Report
Schedule Due Date:	11/23/2024
Schedule Revised Date:	Not reported

VCP:

Name:	UNION PACIFIC - SITE ADJACENT TO 69 S. LINDEN AVENUE
Address:	EAST OF 69 S. LINDEN AVENUE
City,State,Zip:	SOUTH SAN FRANCISCO, CA 94080
Facility ID:	60001636
Site Type:	Voluntary Cleanup
Site Type Detail:	Voluntary Agreement
Site Mgmt. Req.:	NONE SPECIFIED
Acres:	2.97
National Priorities List:	NO
Cleanup Oversight Agencies:	SMBRP
Lead Agency:	SMBRP
Lead Agency Description:	DTSC - Site Cleanup Program
Project Manager:	Jared Wilson
Supervisor:	Kimberly Walsh
Division Branch:	Cleanup Berkeley
Site Code:	201931
Assembly:	21
Senate:	13
Special Programs Code:	Not reported
Status:	Active
Status Date:	03/06/2012

UNION PACIFIC - SITE ADJACENT TO 69 S. LINDEN AVENUE (Continued) **S111464702**

Restricted Use:	NO
Funding:	Responsible Party
Lat/Long:	37.64756 / -122.4120
APN:	NONE SPECIFIED
Past Use:	RAILROAD RIGHT OF WAY, UNKNOWN
Potential COC:	30001, 30013, 30022, 30027, 30028, 30195
Confirmed COC:	NONE SPECIFIED
Potential Description:	OTH, SOIL, SV, UE
Alias Name:	SL0608137279
Alias Type:	GeoTracker Global ID
Alias Name:	201931
Alias Type:	Project Code (Site Code)
Alias Name:	60001636
Alias Type:	Envirostor ID Number

Completed Info:

Completed Area Name:	PROJECT WIDE
Completed Sub Area Name:	Not reported
Completed Document Type:	Correspondence
Completed Date:	05/20/2024
Comments:	DTSC Change in Project Manager Letter Sent to Responsible Party

Completed Area Name:	PROJECT WIDE
Completed Sub Area Name:	Not reported
Completed Document Type:	Annual Oversight Cost Estimate
Completed Date:	09/29/2016
Comments:	This letter transmits DTSC’s estimate of oversight costs for the site for the time period July 1, 2016 - June 30, 2017.

Completed Area Name:	PROJECT WIDE
Completed Sub Area Name:	Not reported
Completed Document Type:	Amendment - Order/Agreement
Completed Date:	07/24/2017
Comments:	Not reported

Completed Area Name:	PROJECT WIDE
Completed Sub Area Name:	Not reported
Completed Document Type:	Monitoring Report
Completed Date:	09/20/2017
Comments:	Data report accepted.

Completed Area Name:	PROJECT WIDE
Completed Sub Area Name:	Not reported
Completed Document Type:	Annual Oversight Cost Estimate
Completed Date:	09/10/2021
Comments:	DTSC provided this Annual Cost Estimate to Union Pacific Railroad.

Completed Area Name:	PROJECT WIDE
Completed Sub Area Name:	Not reported
Completed Document Type:	Annual Oversight Cost Estimate
Completed Date:	10/25/2022
Comments:	The Annual Oversight Cost Estimate Letter for Fiscal Year (FY) 2022/2023 was completed and sent to the Responsible Party (RP) on 10/25/2022. The Letter included a proposed schedule for FY-2022/2023 and a estimate of oversight costs.

Completed Area Name:	PROJECT WIDE
Completed Sub Area Name:	Not reported

UNION PACIFIC - SITE ADJACENT TO 69 S. LINDEN AVENUE (Continued) **S111464702**

Completed Document Type: Annual Oversight Cost Estimate
Completed Date: 10/02/2023
Comments: FY-23/24 Annual Oversight Cost Estimate Letter sent on 10/2/2023.

Completed Area Name: PROJECT WIDE
Completed Sub Area Name: Not reported
Completed Document Type: Project Management
Completed Date: 06/30/2022
Comments: FY-21/22 Project Management activities completed 6/30/2022.

Completed Area Name: PROJECT WIDE
Completed Sub Area Name: Not reported
Completed Document Type: Correspondence
Completed Date: 09/17/2021
Comments: Completed on 9/17/2021.

Completed Area Name: PROJECT WIDE
Completed Sub Area Name: Not reported
Completed Document Type: Project Management
Completed Date: 06/30/2023
Comments: PM activities for FY-22/23.

Completed Area Name: PROJECT WIDE
Completed Sub Area Name: Not reported
Completed Document Type: Project Management
Completed Date: 06/30/2024
Comments: Project Management completed for FY-23/24

Completed Area Name: PROJECT WIDE
Completed Sub Area Name: Not reported
Completed Document Type: Site Characterization Workplan
Completed Date: 05/08/2013
Comments: Not reported

Completed Area Name: PROJECT WIDE
Completed Sub Area Name: Not reported
Completed Document Type: Fieldwork
Completed Date: 07/11/2013
Comments: Fieldword took place 6/17/2013 to 7/11/2013

Completed Area Name: PROJECT WIDE
Completed Sub Area Name: Not reported
Completed Document Type: Site Characterization Report
Completed Date: 06/06/2014
Comments: The Site Investigation Report summarizes the 2013 field investigation and presents an updated conceptual site model. The Report recommends the collection of sub-slab soil vapor samples, additional groundwater samples, and monitoring wells MW-01 through MW-05 for four quarters. DTSC accepts the Report's recommendations, but has requested a groundwater monitoring plan to be submitted.

Completed Area Name: PROJECT WIDE
Completed Sub Area Name: Not reported
Completed Document Type: Site Characterization Report
Completed Date: 11/01/2012
Comments: Union Pacific submitted to DTSC all previous environmental reports associated with the Site. DTSC reviewed these reports, provided

UNION PACIFIC - SITE ADJACENT TO 69 S. LINDEN AVENUE (Continued) **S111464702**

comments, and made recommendations for future site investigations.

Completed Area Name: PROJECT WIDE
Completed Sub Area Name: Not reported
Completed Document Type: Community Profile
Completed Date: 10/24/2019
Comments: Community Profile

Completed Area Name: PROJECT WIDE
Completed Sub Area Name: Not reported
Completed Document Type: Public Notice
Completed Date: 11/08/2019
Comments: Public Notice

Completed Area Name: PROJECT WIDE
Completed Sub Area Name: Not reported
Completed Document Type: Annual Oversight Cost Estimate
Completed Date: 03/06/2020
Comments: Not reported

Completed Area Name: PROJECT WIDE
Completed Sub Area Name: Not reported
Completed Document Type: Monitoring Report
Completed Date: 08/15/2017
Comments: The September 2016 groundwater monitoring report documents the quarterly groundwater monitoring results from September 2016.

Completed Area Name: PROJECT WIDE
Completed Sub Area Name: Not reported
Completed Document Type: Monitoring Report
Completed Date: 08/15/2017
Comments: The January 2017 groundwater monitoring report documents the quarterly groundwater monitoring results from January 2017.

Completed Area Name: PROJECT WIDE
Completed Sub Area Name: Not reported
Completed Document Type: Fact Sheets
Completed Date: 11/08/2019
Comments: Updated schedule to correspond with public comment period for RAW.

Completed Area Name: PROJECT WIDE
Completed Sub Area Name: Not reported
Completed Document Type: Monitoring Report
Completed Date: 01/23/2017
Comments: The December 2015 Quarterly Groundwater Monitoring Report describes the quarterly groundwater sampling that took place in December 2015. DTSC has reviewed and approves the report.

Completed Area Name: PROJECT WIDE
Completed Sub Area Name: Not reported
Completed Document Type: Monitoring Report
Completed Date: 05/24/2017
Comments: The revised June 2016 quarterly monitoring report provides the results of groundwater monitoring in June 2016. It has addressed DTSC's previous comments.

Completed Area Name: PROJECT WIDE

UNION PACIFIC - SITE ADJACENT TO 69 S. LINDEN AVENUE (Continued) **S111464702**

Completed Sub Area Name: Not reported
Completed Document Type: Monitoring Report
Completed Date: 08/01/2018
Comments: Data Report Accepted

Completed Area Name: PROJECT WIDE
Completed Sub Area Name: Not reported
Completed Document Type: Feasibility Study Report
Completed Date: 08/03/2018
Comments: Focused FS accepted.

Completed Area Name: PROJECT WIDE
Completed Sub Area Name: Not reported
Completed Document Type: Pre-HARP Form
Completed Date: 07/07/2015
Comments: preharp

Completed Area Name: PROJECT WIDE
Completed Sub Area Name: Not reported
Completed Document Type: Site Characterization Report
Completed Date: 08/17/2016
Comments: The Vapor Intrusion Evaluation Report documents a vapor intrusion investigation at the site. DTSC has reviewed and approved the report.

Completed Area Name: PROJECT WIDE
Completed Sub Area Name: Not reported
Completed Document Type: Monitoring Report
Completed Date: 12/22/2015
Comments: This report provides the results from the March 2015 quarterly groundwater monitoring.

Completed Area Name: PROJECT WIDE
Completed Sub Area Name: Not reported
Completed Document Type: Monitoring Report
Completed Date: 08/18/2015
Comments: This document reports the quarterly groundwater monitoring results for June 2015.

Completed Area Name: PROJECT WIDE
Completed Sub Area Name: Not reported
Completed Document Type: Monitoring Plan
Completed Date: 10/17/2014
Comments: The Groundwater Monitoring Plan describes the data quality objectives, sampling procedures, analytical methods, and frequency of groundwater monitoring activities for the Site. The October 17, 2014 Addendum to the Groundwater Monitoring Plan adds that during the first monitoring event, groundwater will also be analyzed for CAM-17 metals.

Completed Area Name: PROJECT WIDE
Completed Sub Area Name: Not reported
Completed Document Type: Site Characterization Workplan
Completed Date: 09/11/2014
Comments: The Revised Addendum to the Revised Final Sampling and Analysis Work Plan describes the proposed scope of work and procedures for conducting an additional investigation at the site. The investigation will include collecting groundwater samples and subslab vapor samples.

UNION PACIFIC - SITE ADJACENT TO 69 S. LINDEN AVENUE (Continued) **S111464702**

Not reported

Completed Area Name: PROJECT WIDE
Completed Sub Area Name: Not reported
Completed Document Type: Site Characterization Report
Completed Date: 08/25/2016
Comments: In 2014 additional site investigation was performed in accordance with the Revised Addendum to the Revised Final Sampling and Analysis Work Plan. The Updated Site Investigation and Conceptual Site Model (Report) incorporates the results from the 2014 investigation to provide an updated conceptual site model.

Completed Area Name: PROJECT WIDE
Completed Sub Area Name: Not reported
Completed Document Type: Annual Oversight Cost Estimate
Completed Date: 08/30/2012
Comments: Oversight Cost Estimate included as an Exhibit in the VCA.

Completed Area Name: PROJECT WIDE
Completed Sub Area Name: Not reported
Completed Document Type: Standard Voluntary Agreement
Completed Date: 08/30/2012
Comments: Not reported

Completed Area Name: PROJECT WIDE
Completed Sub Area Name: Not reported
Completed Document Type: Annual Oversight Cost Estimate
Completed Date: 09/05/2013
Comments: This letter transmits DTSC's oversight cost estimate for the Union Pacific Site Adjacent to 69 S Linden Avenue for the fiscal year starting July 1, 2013 and ending June 30, 2014.

Completed Area Name: PROJECT WIDE
Completed Sub Area Name: Not reported
Completed Document Type: Annual Oversight Cost Estimate
Completed Date: 07/22/2014
Comments: Not reported

Completed Area Name: PROJECT WIDE
Completed Sub Area Name: Not reported
Completed Document Type: Annual Oversight Cost Estimate
Completed Date: 08/21/2015
Comments: This letter includes a cost estimate of DTSC oversight costs for the year starting July 1, 2015 and ending June 30, 2016.

Completed Area Name: PROJECT WIDE
Completed Sub Area Name: Not reported
Completed Document Type: CEQA - Notice of Exemption
Completed Date: 01/09/2020
Comments: NOE Complete

Completed Area Name: PROJECT WIDE
Completed Sub Area Name: Not reported
Completed Document Type: Annual Oversight Cost Estimate
Completed Date: 09/28/2017
Comments: The Annual Oversight Cost Estimate provides an estimate of DTSC oversight costs for the year beginning July 1, 2017 and ending June

UNION PACIFIC - SITE ADJACENT TO 69 S. LINDEN AVENUE (Continued) **S111464702**

30, 2018.

Completed Area Name: PROJECT WIDE
Completed Sub Area Name: Not reported
Completed Document Type: Monitoring Report
Completed Date: 05/12/2015
Comments: This report provides a summary of the quarterly groundwater monitoring activities performed in December 2014.

Completed Area Name: PROJECT WIDE
Completed Sub Area Name: Not reported
Completed Document Type: Monitoring Report
Completed Date: 01/23/2017
Comments: The March 2016 Quarterly Groundwater Monitoring Report describes the quarterly groundwater sampling that took place in March 2016. DTSC has reviewed and approves the report.

Completed Area Name: PROJECT WIDE
Completed Sub Area Name: Not reported
Completed Document Type: Removal Action Workplan
Completed Date: 01/24/2020
Comments: Approved RAW

Completed Area Name: PROJECT WIDE
Completed Sub Area Name: Not reported
Completed Document Type: Risk Assessment Report
Completed Date: 08/17/2016
Comments: The Human Health Risk Assessment assesses potential risk to humans based on detected concentrations of contaminants at the site. DTSC has completed its review and approves this report.

Completed Area Name: PROJECT WIDE
Completed Sub Area Name: Not reported
Completed Document Type: Remedial Investigation Workplan
Completed Date: 07/02/2015
Comments: The Indoor Air Sampling Work Plan describes proposed indoor air sampling activities at the Site.

Completed Area Name: PROJECT WIDE
Completed Sub Area Name: Not reported
Completed Document Type: Monitoring Report
Completed Date: 11/15/2018
Comments: Data Report Accepted

Completed Area Name: PROJECT WIDE
Completed Sub Area Name: Not reported
Completed Document Type: Monitoring Report
Completed Date: 07/03/2019
Comments: Data Report Accepted

Completed Area Name: PROJECT WIDE
Completed Sub Area Name: Not reported
Completed Document Type: Monitoring Report
Completed Date: 11/12/2019
Comments: Data Report Accepted

Completed Area Name: PROJECT WIDE

UNION PACIFIC - SITE ADJACENT TO 69 S. LINDEN AVENUE (Continued) **S111464702**

Completed Sub Area Name: Not reported
Completed Document Type: Monitoring Report
Completed Date: 07/02/2020
Comments: Report and data accepted without revision.

Completed Area Name: PROJECT WIDE
Completed Sub Area Name: Not reported
Completed Document Type: Monitoring Report
Completed Date: 03/11/2021
Comments: Data and report accepted.

Completed Area Name: PROJECT WIDE
Completed Sub Area Name: Not reported
Completed Document Type: Monitoring Report
Completed Date: 07/06/2022
Comments: Fall 2021 Semiannual GWMR approved on 7/6/2022.

Completed Area Name: PROJECT WIDE
Completed Sub Area Name: Not reported
Completed Document Type: Monitoring Report
Completed Date: 07/31/2023
Comments: DTSC Approval Letter sent on 7/31/2023. DTSC requested that future Groundwater Monitoring Reports (GWMR) include graphs and regressions of concentrations of target compounds over time.

Completed Area Name: PROJECT WIDE
Completed Sub Area Name: Not reported
Completed Document Type: Monitoring Report
Completed Date: 07/31/2023
Comments: DTSC Approval Letter sent on 7/31/2023. DTSC requested that future Groundwater Monitoring Reports (GWMRs) include graphs and regressions of concentrations of target compounds over time.

Future Area Name: Not reported
Future Sub Area Name: Not reported
Future Document Type: Not reported
Future Due Date: Not reported
Schedule Area Name: PROJECT WIDE
Schedule Sub Area Name: Not reported
Schedule Document Type: Land Use Restriction
Schedule Due Date: 03/14/2025
Schedule Revised Date: Not reported
Schedule Area Name: PROJECT WIDE
Schedule Sub Area Name: Not reported
Schedule Document Type: Certification
Schedule Due Date: 03/15/2025
Schedule Revised Date: Not reported
Schedule Area Name: PROJECT WIDE
Schedule Sub Area Name: Not reported
Schedule Document Type: Remedial Action Completion Report
Schedule Due Date: 11/23/2024
Schedule Revised Date: Not reported

673
West
1/2-1
0.639 mi.
3373 ft.

GGNRA NAT'L CEMETERY
SAN FRANCISCO, CA

ENVIROSTOR **S107736382**
N/A

Relative:
Higher

Actual:
112 ft.

ENVIROSTOR:

Name:	GGNRA NAT'L CEMETERY
Address:	Not reported
City,State,Zip:	SAN FRANCISCO, CA
Facility ID:	80000395
Status:	No Further Action
Status Date:	01/10/2013
Site Code:	Not reported
Site Type:	Military Evaluation
Site Type Detailed:	FUDS
Acres:	164
NPL:	NO
Regulatory Agencies:	SMBRP
Lead Agency:	SMBRP
Program Manager:	Not reported
Supervisor:	* Carrie Tatoian-Cain
Division Branch:	Cleanup Sacramento
Assembly:	21
Senate:	13
Special Program:	Not reported
Restricted Use:	NO
Site Mgmt Req:	NONE SPECIFIED
Funding:	DERA
Latitude:	37.63666
Longitude:	-122.4327
APN:	NONE SPECIFIED
Past Use:	NONE SPECIFIED
Potential COC:	NONE SPECIFIED
Confirmed COC:	NONE SPECIFIED
Potential Description:	NONE SPECIFIED
Alias Name:	CA99799F574900
Alias Type:	Federal Facility ID
Alias Name:	J09CA0812
Alias Type:	INPR
Alias Name:	80000395
Alias Type:	Envirostor ID Number

Completed Info:

Completed Area Name:	PROJECT WIDE
Completed Sub Area Name:	Not reported
Completed Document Type:	No Department of Defense Action Indicated (NDAI)
Completed Date:	08/03/2012
Comments:	No further action based on the information provided in NDAI. If future information indicates a release by the Department of Defense the Department will investigate the property again.
Future Area Name:	Not reported
Future Sub Area Name:	Not reported
Future Document Type:	Not reported
Future Due Date:	Not reported
Schedule Area Name:	Not reported
Schedule Sub Area Name:	Not reported
Schedule Document Type:	Not reported
Schedule Due Date:	Not reported

GGNRA NAT'L CEMETERY (Continued) **S107736382**

Schedule Revised Date: Not reported

---

674 South 1/2-1 0.659 mi. 3478 ft.

DECIMA ALLEN ELEMENTARY SCHOOL
875 ANGUS AVENUE WEST
SAN BRUNO, CA 94066

ENVIROSTOR SCH **S128004963 N/A**

Relative: Higher

Actual: 60 ft.

ENVIROSTOR:

Name:	DECIMA ALLEN ELEMENTARY SCHOOL
Address:	875 ANGUS AVENUE WEST
City,State,Zip:	SAN BRUNO, CA 94066
Facility ID:	60003169
Status:	Certified
Status Date:	11/15/2023
Site Code:	204331
Site Type:	School Cleanup
Site Type Detailed:	School
Acres:	5.3
NPL:	NO
Regulatory Agencies:	SMBRP
Lead Agency:	SMBRP
Program Manager:	Letitia Shen
Supervisor:	Tim Crick
Division Branch:	Cleanup Legacy Landfills
Assembly:	21
Senate:	13
Special Program:	Not reported
Restricted Use:	NO
Site Mgmt Req:	NONE SPECIFIED
Funding:	School District
Latitude:	37.62470
Longitude:	-122.4156
APN:	020095010
Past Use:	OFFICE BUILDING, PESTICIDE/INSECTIDE/RODENTICIDE STORAGE
Potential COC:	Chlordane DDD DDE DDT Endrin Lead Naturally Occurring Asbestos (NOA Polychlorinated biphenyls (PCBs Dieldrin Endosulfan Heptachlor Heptachlor epoxide
Confirmed COC:	Chlordane DDD DDE DDT Endrin Lead 30018-NO Dieldrin Endosulfan Heptachlor Heptachlor epoxide 40002-NO
Potential Description:	SOIL
Alias Name:	New Edgemont School
Alias Type:	Alternate Name
Alias Name:	020095010
Alias Type:	APN
Alias Name:	204331
Alias Type:	Project Code (Site Code)
Alias Name:	60003169
Alias Type:	Envirostor ID Number

Completed Info:

Completed Area Name:	PROJECT WIDE
Completed Sub Area Name:	Not reported
Completed Document Type:	Fact Sheets
Completed Date:	08/26/2022
Comments:	Not reported
Completed Area Name:	PROJECT WIDE

DECIMA ALLEN ELEMENTARY SCHOOL (Continued) **S128004963**

Completed Sub Area Name: Not reported
Completed Document Type: Removal Action Workplan
Completed Date: 10/10/2022
Comments: #4 DTSC received RAW (D 08/23/20022, R 10/10/2022) with NOD and Responsiveness summary in appendix. DTSC sent out Responsiveness summaries to 9 parties (7 hard copy, 2 email) #4 DTSC Approved the RAW (10-10-2022)<----------

Completed Area Name: PROJECT WIDE
Completed Sub Area Name: Not reported
Completed Document Type: Other Report
Completed Date: 06/03/2022
Comments: On June 3, 2022, the San Bruno Park School District (District) notified DTSC, pursuant to Education Code Section 17213.1, subdivision (a)(6)(A), that the District held a public review and comment period from April 26, 2022, through May 26, 2022, and scheduled a public hearing to received comments on May 11, 2022. No comments were received during this period or at the public hearing.

Completed Area Name: PROJECT WIDE
Completed Sub Area Name: Not reported
Completed Document Type: Pre-HARP Form
Completed Date: 01/06/2022
Comments: Not reported

Completed Area Name: PROJECT WIDE
Completed Sub Area Name: Not reported
Completed Document Type: School Cleanup Agreement
Completed Date: 07/19/2022
Comments: Not reported

Completed Area Name: PROJECT WIDE
Completed Sub Area Name: Not reported
Completed Document Type: Pre-HARP Form
Completed Date: 09/22/2022
Comments: Preharp signed

Completed Area Name: PROJECT WIDE
Completed Sub Area Name: Not reported
Completed Document Type: Community Survey
Completed Date: 08/16/2022
Comments: Not reported

Completed Area Name: PROJECT WIDE
Completed Sub Area Name: Not reported
Completed Document Type: Certification
Completed Date: 04/27/2023
Comments: On Apr 27, 2023, DTSC approved the RACR and certified that all response action activities at the Site have been completed as specified in the approved RAW.

Completed Area Name: PROJECT WIDE
Completed Sub Area Name: Not reported
Completed Document Type: Preliminary Endangerment Assessment Report
Completed Date: 06/16/2022
Comments: #2 DTSC Approved PEA Report with Further Action determination (06-16-2022)<------

DECIMA ALLEN ELEMENTARY SCHOOL (Continued) **S128004963**

Completed Area Name: PROJECT WIDE
Completed Sub Area Name: Not reported
Completed Document Type: Preliminary Endangerment Assessment Tech Memo
Completed Date: 03/25/2022
Comments: Not reported

Completed Area Name: PROJECT WIDE
Completed Sub Area Name: Not reported
Completed Document Type: Environmental Oversight Agreement
Completed Date: 10/25/2021
Comments: Fully Executed on 10-25-2021

Completed Area Name: PROJECT WIDE
Completed Sub Area Name: Not reported
Completed Document Type: Fieldwork
Completed Date: 10/11/2022
Comments: RAW Implementation

Completed Area Name: PROJECT WIDE
Completed Sub Area Name: Not reported
Completed Document Type: Preliminary Endangerment Assessment Workplan
Completed Date: 01/07/2022
Comments: #2 DTSC Approved Revised PEA WP (01-07-2022)<----------

Completed Area Name: PROJECT WIDE
Completed Sub Area Name: Not reported
Completed Document Type: Community Profile
Completed Date: 08/26/2022
Comments: Not reported

Completed Area Name: PROJECT WIDE
Completed Sub Area Name: Not reported
Completed Document Type: Preliminary Endangerment Assessment Tech Memo
Completed Date: 02/11/2022
Comments: DTSC approved Tech Memo

Completed Area Name: PROJECT WIDE
Completed Sub Area Name: Not reported
Completed Document Type: Public Notice
Completed Date: 08/26/2022
Comments: Public Notice completed

Completed Area Name: PROJECT WIDE
Completed Sub Area Name: Not reported
Completed Document Type: Other Report
Completed Date: 08/25/2021
Comments: Report shows use of lead based paint

Completed Area Name: PROJECT WIDE
Completed Sub Area Name: Not reported
Completed Document Type: Work Notice
Completed Date: 09/21/2022
Comments: Completed

Completed Area Name: PROJECT WIDE
Completed Sub Area Name: Not reported
Completed Document Type: Removal Action Completion Report

DECIMA ALLEN ELEMENTARY SCHOOL (Continued) **S128004963**

Completed Date:	04/27/2023
Comments:	On Apr 27, 2023, DTSC approved the RACR and certified that all response action activities at the Site have been completed as specified in the approved RAW.
Completed Area Name:	PROJECT WIDE
Completed Sub Area Name:	Not reported
Completed Document Type:	4.15 Request
Completed Date:	07/26/2022
Comments:	Not reported
Completed Area Name:	PROJECT WIDE
Completed Sub Area Name:	Not reported
Completed Document Type:	Other Report
Completed Date:	07/18/2022
Comments:	DTSC received a SMP on 07/18/2022 dated 06/2022
Completed Area Name:	PROJECT WIDE
Completed Sub Area Name:	Not reported
Completed Document Type:	Phase 1
Completed Date:	08/23/2021
Comments:	Not reported
Future Area Name:	Not reported
Future Sub Area Name:	Not reported
Future Document Type:	Not reported
Future Due Date:	Not reported
Schedule Area Name:	Not reported
Schedule Sub Area Name:	Not reported
Schedule Document Type:	Not reported
Schedule Due Date:	Not reported
Schedule Revised Date:	Not reported

SCH:

Name:	DECIMA ALLEN ELEMENTARY SCHOOL
Address:	875 ANGUS AVENUE WEST
City,State,Zip:	SAN BRUNO, CA 94066
Facility ID:	60003169
Site Type:	School Cleanup
Site Type Detail:	School
Site Mgmt. Req.:	NONE SPECIFIED
Acres:	5.3
National Priorities List:	NO
Cleanup Oversight Agencies:	SMBRP
Lead Agency:	SMBRP
Lead Agency Description:	DTSC - Site Cleanup Program
Project Manager:	Letitia Shen
Supervisor:	Tim Crick
Division Branch:	Cleanup Legacy Landfills
Site Code:	204331
Assembly:	21
Senate:	13
Special Program Status:	Not reported
Status:	Certified
Status Date:	11/15/2023
Restricted Use:	NO

DECIMA ALLEN ELEMENTARY SCHOOL (Continued) **S128004963**

Funding:	School District
Latitude:	37.62470
Longitude:	-122.4156
APN:	020095010
Past Use:	OFFICE BUILDING, PESTICIDE/INSECTIDE/RODENTICIDE STORAGE
Potential COC:	Chlordane, DDD, DDE, DDT, Endrin, Lead, Naturally Occurring Asbestos (NOA, Polychlorinated biphenyls (PCBs, Dieldrin, Endosulfan, Heptachlor, Heptachlor epoxide
Confirmed COC:	Chlordane, DDD, DDE, DDT, Endrin, Lead, 30018-NO, Dieldrin, Endosulfan, Heptachlor, Heptachlor epoxide, 40002-NO
Potential Description:	SOIL
Alias Name:	New Edgemont School
Alias Type:	Alternate Name
Alias Name:	020095010
Alias Type:	APN
Alias Name:	204331
Alias Type:	Project Code (Site Code)
Alias Name:	60003169
Alias Type:	Envirostor ID Number

Completed Info:

Completed Area Name:	PROJECT WIDE
Completed Sub Area Name:	Not reported
Completed Document Type:	Fact Sheets
Completed Date:	08/26/2022
Comments:	Not reported

Completed Area Name:	PROJECT WIDE
Completed Sub Area Name:	Not reported
Completed Document Type:	Removal Action Workplan
Completed Date:	10/10/2022
Comments:	#4 DTSC received RAW (D 08/23/20022, R 10/10/2022) with NOD and Responsiveness summary in appendix. DTSC sent out Responsiveness summaries to 9 parties (7 hard copy, 2 email) #4 DTSC Approved the RAW (10-10-2022)<----------

Completed Area Name:	PROJECT WIDE
Completed Sub Area Name:	Not reported
Completed Document Type:	Other Report
Completed Date:	06/03/2022
Comments:	On June 3, 2022, the San Bruno Park School District (District) notified DTSC, pursuant to Education Code Section 17213.1, subdivision (a)(6)(A), that the District held a public review and comment period from April 26, 2022, through May 26, 2022, and scheduled a public hearing to received comments on May 11, 2022. No comments were received during this period or at the public hearing.

Completed Area Name:	PROJECT WIDE
Completed Sub Area Name:	Not reported
Completed Document Type:	Pre-HARP Form
Completed Date:	01/06/2022
Comments:	Not reported

Completed Area Name:	PROJECT WIDE
Completed Sub Area Name:	Not reported
Completed Document Type:	School Cleanup Agreement
Completed Date:	07/19/2022
Comments:	Not reported

DECIMA ALLEN ELEMENTARY SCHOOL (Continued) **S128004963**

Completed Area Name: PROJECT WIDE
Completed Sub Area Name: Not reported
Completed Document Type: Pre-HARP Form
Completed Date: 09/22/2022
Comments: Preharp signed

Completed Area Name: PROJECT WIDE
Completed Sub Area Name: Not reported
Completed Document Type: Community Survey
Completed Date: 08/16/2022
Comments: Not reported

Completed Area Name: PROJECT WIDE
Completed Sub Area Name: Not reported
Completed Document Type: Certification
Completed Date: 04/27/2023
Comments: On Apr 27, 2023, DTSC approved the RACR and certified that all response action activities at the Site have been completed as specified in the approved RAW.

Completed Area Name: PROJECT WIDE
Completed Sub Area Name: Not reported
Completed Document Type: Preliminary Endangerment Assessment Report
Completed Date: 06/16/2022
Comments: #2 DTSC Approved PEA Report with Further Action determination (06-16-2022)<------

Completed Area Name: PROJECT WIDE
Completed Sub Area Name: Not reported
Completed Document Type: Preliminary Endangerment Assessment Tech Memo
Completed Date: 03/25/2022
Comments: Not reported

Completed Area Name: PROJECT WIDE
Completed Sub Area Name: Not reported
Completed Document Type: Environmental Oversight Agreement
Completed Date: 10/25/2021
Comments: Fully Executed on 10-25-2021

Completed Area Name: PROJECT WIDE
Completed Sub Area Name: Not reported
Completed Document Type: Fieldwork
Completed Date: 10/11/2022
Comments: RAW Implementation

Completed Area Name: PROJECT WIDE
Completed Sub Area Name: Not reported
Completed Document Type: Preliminary Endangerment Assessment Workplan
Completed Date: 01/07/2022
Comments: #2 DTSC Approved Revised PEA WP (01-07-2022)<----------

Completed Area Name: PROJECT WIDE
Completed Sub Area Name: Not reported
Completed Document Type: Community Profile
Completed Date: 08/26/2022
Comments: Not reported

DECIMA ALLEN ELEMENTARY SCHOOL (Continued) **S128004963**

Completed Area Name: PROJECT WIDE
Completed Sub Area Name: Not reported
Completed Document Type: Preliminary Endangerment Assessment Tech Memo
Completed Date: 02/11/2022
Comments: DTSC approved Tech Memo

Completed Area Name: PROJECT WIDE
Completed Sub Area Name: Not reported
Completed Document Type: Public Notice
Completed Date: 08/26/2022
Comments: Public Notice completed

Completed Area Name: PROJECT WIDE
Completed Sub Area Name: Not reported
Completed Document Type: Other Report
Completed Date: 08/25/2021
Comments: Report shows use of lead based paint

Completed Area Name: PROJECT WIDE
Completed Sub Area Name: Not reported
Completed Document Type: Work Notice
Completed Date: 09/21/2022
Comments: Completed

Completed Area Name: PROJECT WIDE
Completed Sub Area Name: Not reported
Completed Document Type: Removal Action Completion Report
Completed Date: 04/27/2023
Comments: On Apr 27, 2023, DTSC approved the RACR and certified that all response action activities at the Site have been completed as specified in the approved RAW.

Completed Area Name: PROJECT WIDE
Completed Sub Area Name: Not reported
Completed Document Type: 4.15 Request
Completed Date: 07/26/2022
Comments: Not reported

Completed Area Name: PROJECT WIDE
Completed Sub Area Name: Not reported
Completed Document Type: Other Report
Completed Date: 07/18/2022
Comments: DTSC received a SMP on 07/18/2022 dated 06/2022

Completed Area Name: PROJECT WIDE
Completed Sub Area Name: Not reported
Completed Document Type: Phase 1
Completed Date: 08/23/2021
Comments: Not reported

Future Area Name: Not reported
Future Sub Area Name: Not reported
Future Document Type: Not reported
Future Due Date: Not reported
Schedule Area Name: Not reported
Schedule Sub Area Name: Not reported
Schedule Document Type: Not reported

DECIMA ALLEN ELEMENTARY SCHOOL (Continued) **S128004963**

Schedule Due Date: Not reported
Schedule Revised Date: Not reported

---

675 North 1/2-1 0.691 mi. 3649 ft.

MORENA TRUST **ENVIROSTOR S118757333**
111 STARLITE STREET AND 437, 439, 441 AND 447 CANAL STREET **VCP N/A**
SOUTH SAN FRANCISCO, CA 94080

Relative: Lower

Actual: 22 ft.

ENVIROSTOR:

Name:	MORENA TRUST
Address:	111 STARLITE STREET AND 437, 439, 441 AND 447 CANAL STREET
City,State,Zip:	SOUTH SAN FRANCISCO, CA 94080
Facility ID:	60002386
Status:	Active
Status Date:	07/05/2016
Site Code:	202105
Site Type:	Voluntary Cleanup
Site Type Detailed:	Voluntary Agreement
Acres:	0.97
NPL:	NO
Regulatory Agencies:	SMBRP
Lead Agency:	SMBRP
Program Manager:	Dennis Palacios
Supervisor:	Kimberly Walsh
Division Branch:	Cleanup Berkeley
Assembly:	21
Senate:	13
Special Program:	Not reported
Restricted Use:	YES
Site Mgmt Req:	NONE SPECIFIED
Funding:	Responsible Party
Latitude:	37.65048
Longitude:	-122.4159
APN:	014-081-010, 014081010
Past Use:	DRY CLEANING, LAUNDRY SERVICES, MANUFACTURING - CERAMICS, MANUFACTURING - OTHER
Potential COC:	1,2-Dichloroethylene (cis 1,2-Dichloroethylene (trans Tetrachloroethylene (PCE Trichloroethylene (TCE
Confirmed COC:	Tetrachloroethylene (PCE Trichloroethylene (TCE 1,2-Dichloroethylene (cis 1,2-Dichloroethylene (trans
Potential Description:	IA, OTH, SOIL, SV
Alias Name:	014-081-010
Alias Type:	APN
Alias Name:	014081010
Alias Type:	APN
Alias Name:	202105
Alias Type:	Project Code (Site Code)
Alias Name:	60002386
Alias Type:	Envirostor ID Number

Completed Info:

Completed Area Name:	PROJECT WIDE
Completed Sub Area Name:	Not reported
Completed Document Type:	Project Management
Completed Date:	06/30/2023
Comments:	Not reported

MORENA TRUST (Continued) **S118757333**

Completed Area Name: PROJECT WIDE
Completed Sub Area Name: Not reported
Completed Document Type: Annual Oversight Cost Estimate
Completed Date: 09/12/2022
Comments: Annual Oversight Cost Estimate

Completed Area Name: PROJECT WIDE
Completed Sub Area Name: Not reported
Completed Document Type: Correspondence
Completed Date: 08/18/2023
Comments: Change in Project Manager Notification Letter sent on August 17, 2023. Not reported

Completed Area Name: PROJECT WIDE
Completed Sub Area Name: Not reported
Completed Document Type: Standard Voluntary Agreement
Completed Date: 02/21/2017
Comments: Voluntary Clean Up Agreement executed by DTSC and the Site's Responsible Party for data evaluation of the Morena Trust Site.

Completed Area Name: PROJECT WIDE
Completed Sub Area Name: Not reported
Completed Document Type: Correspondence
Completed Date: 02/14/2013
Comments: Not reported

Completed Area Name: PROJECT WIDE
Completed Sub Area Name: Not reported
Completed Document Type: Correspondence
Completed Date: 11/20/2017
Comments: Letter from DTSC noting that Site conditions had changed and will require additional characterization before institutional controls can be recommended.

Completed Area Name: PROJECT WIDE
Completed Sub Area Name: Not reported
Completed Document Type: Correspondence
Completed Date: 09/23/2016
Comments: Comment letter by DTSC Human and Ecological Risk Office regarding indoor air sampling results and existing data conducted under San Mateo County Groundwater Protection Program oversight.

Completed Area Name: PROJECT WIDE
Completed Sub Area Name: Not reported
Completed Document Type: Correspondence
Completed Date: 09/09/2012
Comments: This document was not prepared by DTSC. Letter from the San Mateo County Health Department Groundwater Protection Program identifying the Meryl G. Morena Trust as a responsible party for soil and groundwater contamination at the 437 South Canal Street site in San Francisco, California.

Completed Area Name: PROJECT WIDE
Completed Sub Area Name: Not reported
Completed Document Type: Correspondence
Completed Date: 09/28/2017
Comments: Summary of correspondence from consultant contractor after tenant

MORENA TRUST (Continued) **S118757333**

modified cap without DTSC approval.

Completed Area Name: PROJECT WIDE
Completed Sub Area Name: Not reported
Completed Document Type: Correspondence
Completed Date: 03/16/2017
Comments: DTSC response memo requesting project proponent revise the existing Site data calculations to support their recognition of multiple exposure units for vapor intrusion risk assessment.

Completed Area Name: PROJECT WIDE
Completed Sub Area Name: Not reported
Completed Document Type: Fieldwork
Completed Date: 02/07/2022
Comments: Not reported

Completed Area Name: PROJECT WIDE
Completed Sub Area Name: Not reported
Completed Document Type: Technical Report
Completed Date: 12/08/2021
Comments: Indoor air monitoring conducted in August indicated no Volatile Organic Compounds (VOCs) exceedances over the commercial screening levels.

Completed Area Name: PROJECT WIDE
Completed Sub Area Name: Not reported
Completed Document Type: Other Report
Completed Date: 03/22/2022
Comments: Lab report of indoor air and soil gas monitoring event (2/28/2022). Results will be provided in a letter report at a later date.

Completed Area Name: PROJECT WIDE
Completed Sub Area Name: Not reported
Completed Document Type: Health & Safety Plan
Completed Date: 04/03/2018
Comments: Health and Safety Plan prepared to protect workers conducting environmental work at the Morena Trust site.

Completed Area Name: PROJECT WIDE
Completed Sub Area Name: Not reported
Completed Document Type: Monitoring Report
Completed Date: 12/02/2020
Comments: SUB-SLAB DEPRESSURIZATION SYSTEM OPERATIONS & MAINTENANCE REPORT THIRD QUARTER 2020

Completed Area Name: PROJECT WIDE
Completed Sub Area Name: Not reported
Completed Document Type: Technical Report
Completed Date: 09/15/2021
Comments: SSDS O&M REPORT

Completed Area Name: PROJECT WIDE
Completed Sub Area Name: Not reported
Completed Document Type: Technical Workplan
Completed Date: 12/28/2020
Comments: Sub-Slab Depressurization System Enhancement Work Plan

MORENA TRUST (Continued) **S118757333**

Completed Area Name: PROJECT WIDE
Completed Sub Area Name: Not reported
Completed Document Type: Pilot/Treatability Study Report
Completed Date: 07/16/2020
Comments: SUB-SLAB DEPRESSURIZATION SYSTEM PILOT TEST MONITORING REPORT #1

Completed Area Name: PROJECT WIDE
Completed Sub Area Name: Not reported
Completed Document Type: Community Profile
Completed Date: 09/09/2021
Comments: Community Profile

Completed Area Name: PROJECT WIDE
Completed Sub Area Name: Not reported
Completed Document Type: Pre-HARP Form
Completed Date: 05/06/2021
Comments: HARP 2021

Completed Area Name: PROJECT WIDE
Completed Sub Area Name: Not reported
Completed Document Type: Project Management
Completed Date: 06/30/2022
Comments: Not reported

Completed Area Name: PROJECT WIDE
Completed Sub Area Name: Not reported
Completed Document Type: Annual Oversight Cost Estimate
Completed Date: 09/08/2021
Comments: Not reported

Completed Area Name: PROJECT WIDE
Completed Sub Area Name: Not reported
Completed Document Type: Correspondence
Completed Date: 03/23/2023
Comments: change of project manager

Completed Area Name: PROJECT WIDE
Completed Sub Area Name: Not reported
Completed Document Type: Technical Report
Completed Date: 01/06/2022
Comments: Recent replacement of extraction well fans to stronger fans indicates improved indoor air quality. Laboratory results of indoor air samples collected August 22, 2021 were at least one order of magnitude less than DTSC indoor air screening levels, including the tetrachloroethene (PCE) screening level of 2.0 μg/m3 and the vinyl chloride screening level of 0.16 μg/m3. Indoor air analytical results were significantly lower than historical indoor sample results, including samples collected at the same locations. Carbon (filter) replacement was not necessary this quarter. The sub-slab vapor probe monitoring network is functional with only minor maintenance conducted during the monitoring period (i.e. labeling and replacement of probe tip covers).

Completed Area Name: PROJECT WIDE
Completed Sub Area Name: Not reported
Completed Document Type: Pilot/Treatability Study Report
Completed Date: 02/25/2015

MORENA TRUST (Continued) **S118757333**

Comments: Document was not prepared by DTSC. Letter from San Mateo County Groundwater Protection Program (GPP) in response to the Sub-Slab Vapor Remediation Progress Report submitted December 22, 2014. GPP expressed concerns that soil and vapor impacts may still be present and contributing to subsurface vapor issues on site. GPP requested a workplan to investigate potential indoor air.

Completed Area Name: PROJECT WIDE
Completed Sub Area Name: Not reported
Completed Document Type: Pilot/Treatability Study Report
Completed Date: 08/31/2020
Comments: SUB-SLAB DEPRESSURIZATION SYSTEM PILOT TEST MONITORING REPORT #3 (2nd Qtr 2020)

Completed Area Name: PROJECT WIDE
Completed Sub Area Name: Not reported
Completed Document Type: Site Characterization Report
Completed Date: 06/04/2014
Comments: Document was not prepared by DTSC. Letter from San Mateo County Groundwater Protection Program (GPP) approving a pilot test to use soil vapor extraction (SVE) as a remedy for tetrachloroethene (PCE) vapor. GPP stated that case closure will not be recommended following determination of a site-specific slab attenuation factor.

Completed Area Name: PROJECT WIDE
Completed Sub Area Name: Not reported
Completed Document Type: Pilot/Treatability Study Report
Completed Date: 07/16/2020
Comments: SUB-SLAB DEPRESSURIZATION SYSTEM PILOT TEST QUARTERLY MONITORING REPORT #2

Completed Area Name: PROJECT WIDE
Completed Sub Area Name: Not reported
Completed Document Type: Site Characterization Workplan
Completed Date: 04/02/2018
Comments: DTSC has approved the Work Plan for Additional Indoor Air Sampling at the Morena Trust Site. Indoor air sampling is being done in two units to reevaluate indoor air conditions following modifications to the building foundation. Sampling will take place in two seasons.

Completed Area Name: PROJECT WIDE
Completed Sub Area Name: Not reported
Completed Document Type: Pilot Study/Treatability Workplan
Completed Date: 03/07/2019
Comments: DTSC has reviewed and approved the Work Plan to implement a Pilot Test of a Sub-Slab Depressurization System (SSDS) at the Starlite/Canal Building at 111 Starlite Street in South, SF. The Subslab Depressurization System mitigates the intrusion of subsurface tetrachloroethylene (PCE or perc) vapors by passively depressurizing the subsurface relative to the occupied building and creating a preferential pathway for those vapors to escape. Field implementation is scheduled to begin in second quarter 2019 and the pilot test period will continue for an additional 6-12 months after. If the pilot test demonstrates that an SSDS is successful in mitigating the subsurface intrusion of PCE vapors, the remedy will be recommended and proposed in a Removal Action Workplan which the neighboring community will have the opportunity to comment on.

MORENA TRUST (Continued) **S118757333**

Completed Area Name: PROJECT WIDE
Completed Sub Area Name: Not reported
Completed Document Type: Fieldwork
Completed Date: 10/30/2020
Comments: Fieldwork conducted mid to end of October 2020.

Completed Area Name: PROJECT WIDE
Completed Sub Area Name: Not reported
Completed Document Type: Health & Safety Plan
Completed Date: 07/22/2019
Comments: This document was not prepared with DTSC's oversight.

Completed Area Name: PROJECT WIDE
Completed Sub Area Name: Not reported
Completed Document Type: Pilot/Treatability Study Report
Completed Date: 12/05/2019
Comments: First pilot test report records the installation and operation of the sub-slab depressurization system (SSDS) under an approved BAAQMD Authority to Construct Permit (Application 30104). Pilot test will continue for a period of two to six months to optimize the system's effectiveness in mitigating intrusion from subsurface tetrachloroethylene (PCE) vapors.

Completed Area Name: PROJECT WIDE
Completed Sub Area Name: Not reported
Completed Document Type: Annual Oversight Cost Estimate
Completed Date: 08/31/2020
Comments: Annual Oversight Cost Estimate 2020/2021

Completed Area Name: PROJECT WIDE
Completed Sub Area Name: Not reported
Completed Document Type: OPEA Consultation
Completed Date: 05/28/2019
Comments: DTSC Project Manager briefing DTSC CEQA unit.

Completed Area Name: PROJECT WIDE
Completed Sub Area Name: Not reported
Completed Document Type: Annual Oversight Cost Estimate
Completed Date: 01/24/2020
Comments: Not reported

Completed Area Name: PROJECT WIDE
Completed Sub Area Name: Not reported
Completed Document Type: Post HARP Form
Completed Date: 09/08/2022
Comments: Not reported

Completed Area Name: PROJECT WIDE
Completed Sub Area Name: Not reported
Completed Document Type: Fieldwork
Completed Date: 10/30/2022
Comments: Not reported

Completed Area Name: PROJECT WIDE
Completed Sub Area Name: Not reported
Completed Document Type: Pilot/Treatability Study Report
Completed Date: 06/18/2015

MORENA TRUST (Continued) **S118757333**

Comments:	Document was not prepared by DTSC. Response from San Mateo County Groundwater Protection Program (GPP) indicating indoor air intrusion remains a concern and requesting an additional progress report to monitor rebound and indoor vapor results.
Completed Area Name:	PROJECT WIDE
Completed Sub Area Name:	Not reported
Completed Document Type:	Site Characterization Report
Completed Date:	07/23/2012
Comments:	This document was not prepared with DTSC oversight.
Completed Area Name:	PROJECT WIDE
Completed Sub Area Name:	Not reported
Completed Document Type:	Site Characterization Workplan
Completed Date:	06/19/2013
Comments:	Document was not prepared by DTSC. Comment letter from the San Mateo County Groundwater Protection Program (GPP) requesting a revision of a previously submitted workplan. GPP requested using current screening levels, defining the vertical extent of groundwater contamination, and adding in details about vapor sampling procedures.
Completed Area Name:	PROJECT WIDE
Completed Sub Area Name:	Not reported
Completed Document Type:	Site Characterization Report
Completed Date:	11/06/2013
Comments:	Document was not prepared with DTSC oversight. Document was not prepared by DTSC. Letter from San Mateo Groundwater Protection Program approving a Report and Workplan for the Morena trust site.
Completed Area Name:	PROJECT WIDE
Completed Sub Area Name:	Not reported
Completed Document Type:	Application
Completed Date:	07/18/2016
Comments:	Letter assigned DTSC as appropriate oversight agency for Morena Trust site.
Completed Area Name:	PROJECT WIDE
Completed Sub Area Name:	Not reported
Completed Document Type:	Site Characterization Report
Completed Date:	12/30/2015
Comments:	Letter was not prepared by DTSC. Letter from San Mateo County Groundwater Protection Program (GPP) noting that standard indoor air sampling protocols were not followed for the 11/16/2015 indoor air report and requesting a cool season sampling event.
Completed Area Name:	PROJECT WIDE
Completed Sub Area Name:	Not reported
Completed Document Type:	Site Characterization Report
Completed Date:	05/25/2016
Comments:	Document was not prepared with DTSC oversight. In response to a May 22, 2015 letter from San Mateo County Groundwater Protection Program (GPP), Trinity Source Group (Trinity) conducted a cool-weather assessment of indoor air. Sub-slab vapor probes were also sampled. Maximum reported concentrations were 2.1ug/m3 for tetrachloroethene (PCE) and 0.086 ug/m3 for trichloroethene (TCE) for the indoor air sampling. PCE was detected from in 14 of the 16 subslab probes samples from 48.8 to 25,600 ug.m3. TCE was detected in 8 of the 16

MORENA TRUST (Continued) **S118757333**

subslab probes at concentrations ranging from 94.0 to 1540ug/m3.

Completed Area Name: PROJECT WIDE
Completed Sub Area Name: Not reported
Completed Document Type: Pre-HARP Form
Completed Date: 04/10/2018
Comments: Internal DTSC health and safety document.

Completed Area Name: PROJECT WIDE
Completed Sub Area Name: Not reported
Completed Document Type: Amendment - Order/Agreement
Completed Date: 09/17/2018
Comments: First Amendment to the Voluntary Clean Up Agreement executed by DTSC and the Site's Responsible Party for additional agency oversight of the Morena Trust Site.

Completed Area Name: PROJECT WIDE
Completed Sub Area Name: Not reported
Completed Document Type: Pre-HARP Form
Completed Date: 07/30/2019
Comments: Internal health and safety form for DTSC staff to conduct field oversight.

Completed Area Name: PROJECT WIDE
Completed Sub Area Name: Not reported
Completed Document Type: Site Characterization Report
Completed Date: 06/08/2012
Comments: This document was not prepared with DTSC oversight and was not approved by DTSC. Phase I submitted by Trinity.

Completed Area Name: PROJECT WIDE
Completed Sub Area Name: Not reported
Completed Document Type: Fieldwork
Completed Date: 08/22/2021
Comments: Not reported

Completed Area Name: PROJECT WIDE
Completed Sub Area Name: Not reported
Completed Document Type: Technical Report
Completed Date: 03/08/2022
Comments: The sub-slab depressurization system report documents the operation of the system. The system fans were replaced with stronger fans (PT-25) to increase the vacuum and effectiveness of the system. The system removes PCE and other halogenated VOCs and maintains an effective negative pressure in the sub-slab area within the area of vacuum influence. The flow rates and effective radius of influence of the system increased since installation of the PT-25 fans. Indoor air monitoring will occur for a second season to ensure that the system improvements are effective at reducing PCE vapor intrusion into the building.

Completed Area Name: PROJECT WIDE
Completed Sub Area Name: Not reported
Completed Document Type: Monitoring Report
Completed Date: 02/12/2021
Comments: SUB-SLAB DEPRESSURIZATION SYSTEM OPERATIONS & MAINTENANCE REPORT 4TH QRTR 2020

MORENA TRUST (Continued) **S118757333**

Completed Area Name: PROJECT WIDE
Completed Sub Area Name: Not reported
Completed Document Type: Other Report
Completed Date: 05/17/2021
Comments: SSDS ENHANCEMENT TECH MEMO

Completed Area Name: PROJECT WIDE
Completed Sub Area Name: Not reported
Completed Document Type: Technical Workplan
Completed Date: 06/07/2021
Comments: INDOOR AIR MONITORING WORK PLAN

Completed Area Name: PROJECT WIDE
Completed Sub Area Name: Not reported
Completed Document Type: Fieldwork
Completed Date: 07/14/2021
Comments: Not reported

Future Area Name: PROJECT WIDE
Future Sub Area Name: Not reported
Future Document Type: Land Use Restriction
Future Due Date: 2025
Schedule Area Name: PROJECT WIDE
Schedule Sub Area Name: Not reported
Schedule Document Type: Certification
Schedule Due Date: 10/26/2024
Schedule Revised Date: Not reported
Schedule Area Name: PROJECT WIDE
Schedule Sub Area Name: Not reported
Schedule Document Type: Removal Action Completion Report
Schedule Due Date: 05/01/2025
Schedule Revised Date: Not reported
Schedule Area Name: PROJECT WIDE
Schedule Sub Area Name: Not reported
Schedule Document Type: Removal Action Workplan
Schedule Due Date: 02/01/2025
Schedule Revised Date: Not reported

VCP:
Name: MORENA TRUST
Address: 111 STARLITE STREET AND 437, 439, 441 AND 447 CANAL STREET
City,State,Zip: SOUTH SAN FRANCISCO, CA 94080
Facility ID: 60002386
Site Type: Voluntary Cleanup
Site Type Detail: Voluntary Agreement
Site Mgmt. Req.: NONE SPECIFIED
Acres: 0.97
National Priorities List: NO
Cleanup Oversight Agencies: SMBRP
Lead Agency: SMBRP
Lead Agency Description: DTSC - Site Cleanup Program
Project Manager: Dennis Palacios
Supervisor: Kimberly Walsh
Division Branch: Cleanup Berkeley
Site Code: 202105
Assembly: 21
Senate: 13

MORENA TRUST (Continued) **S118757333**

Special Programs Code:	Not reported
Status:	Active
Status Date:	07/05/2016
Restricted Use:	YES
Funding:	Responsible Party
Lat/Long:	37.65048 / -122.4159
APN:	014-081-010, 014081010
Past Use:	DRY CLEANING, LAUNDRY SERVICES, MANUFACTURING - CERAMICS, MANUFACTURING - OTHER
Potential COC:	30195, 30196, 30022, 30027
Confirmed COC:	30022,30027,30195,30196
Potential Description:	IA, OTH, SOIL, SV
Alias Name:	014-081-010
Alias Type:	APN
Alias Name:	014081010
Alias Type:	APN
Alias Name:	202105
Alias Type:	Project Code (Site Code)
Alias Name:	60002386
Alias Type:	Envirostor ID Number

Completed Info:

Completed Area Name:	PROJECT WIDE
Completed Sub Area Name:	Not reported
Completed Document Type:	Project Management
Completed Date:	06/30/2023
Comments:	Not reported
Completed Area Name:	PROJECT WIDE
Completed Sub Area Name:	Not reported
Completed Document Type:	Annual Oversight Cost Estimate
Completed Date:	09/12/2022
Comments:	Annual Oversight Cost Estimate
Completed Area Name:	PROJECT WIDE
Completed Sub Area Name:	Not reported
Completed Document Type:	Correspondence
Completed Date:	08/18/2023
Comments:	Change in Project Manager Notification Letter sent on August 17, 2023. Not reported
Completed Area Name:	PROJECT WIDE
Completed Sub Area Name:	Not reported
Completed Document Type:	Standard Voluntary Agreement
Completed Date:	02/21/2017
Comments:	Voluntary Clean Up Agreement executed by DTSC and the Site's Responsible Party for data evaluation of the Morena Trust Site.
Completed Area Name:	PROJECT WIDE
Completed Sub Area Name:	Not reported
Completed Document Type:	Correspondence
Completed Date:	02/14/2013
Comments:	Not reported
Completed Area Name:	PROJECT WIDE
Completed Sub Area Name:	Not reported
Completed Document Type:	Correspondence
Completed Date:	11/20/2017

MORENA TRUST (Continued) **S118757333**

Comments:	Letter from DTSC noting that Site conditions had changed and will require additional characterization before institutional controls can be recommended.
Completed Area Name:	PROJECT WIDE
Completed Sub Area Name:	Not reported
Completed Document Type:	Correspondence
Completed Date:	09/23/2016
Comments:	Comment letter by DTSC Human and Ecological Risk Office regarding indoor air sampling results and existing data conducted under San Mateo County Groundwater Protection Program oversight.
Completed Area Name:	PROJECT WIDE
Completed Sub Area Name:	Not reported
Completed Document Type:	Correspondence
Completed Date:	09/09/2012
Comments:	This document was not prepared by DTSC. Letter from the San Mateo County Health Department Groundwater Protection Program identifying the Meryl G. Morena Trust as a responsible party for soil and groundwater contamination at the 437 South Canal Street site in San Francisco, California.
Completed Area Name:	PROJECT WIDE
Completed Sub Area Name:	Not reported
Completed Document Type:	Correspondence
Completed Date:	09/28/2017
Comments:	Summary of correspondence from consultant contractor after tenant modified cap without DTSC approval.
Completed Area Name:	PROJECT WIDE
Completed Sub Area Name:	Not reported
Completed Document Type:	Correspondence
Completed Date:	03/16/2017
Comments:	DTSC response memo requesting project proponent revise the existing Site data calculations to support their recognition of multiple exposure units for vapor intrusion risk assessment.
Completed Area Name:	PROJECT WIDE
Completed Sub Area Name:	Not reported
Completed Document Type:	Fieldwork
Completed Date:	02/07/2022
Comments:	Not reported
Completed Area Name:	PROJECT WIDE
Completed Sub Area Name:	Not reported
Completed Document Type:	Technical Report
Completed Date:	12/08/2021
Comments:	Indoor air monitoring conducted in August indicated no Volatile Organic Compounds (VOCs) exceedances over the commercial screening levels.
Completed Area Name:	PROJECT WIDE
Completed Sub Area Name:	Not reported
Completed Document Type:	Other Report
Completed Date:	03/22/2022
Comments:	Lab report of indoor air and soil gas monitoring event (2/28/2022). Results will be provided in a letter report at a later date.

MORENA TRUST (Continued) **S118757333**

Completed Area Name: PROJECT WIDE
Completed Sub Area Name: Not reported
Completed Document Type: Health & Safety Plan
Completed Date: 04/03/2018
Comments: Health and Safety Plan prepared to protect workers conducting environmental work at the Morena Trust site.

Completed Area Name: PROJECT WIDE
Completed Sub Area Name: Not reported
Completed Document Type: Monitoring Report
Completed Date: 12/02/2020
Comments: SUB-SLAB DEPRESSURIZATION SYSTEM OPERATIONS & MAINTENANCE REPORT THIRD QUARTER 2020

Completed Area Name: PROJECT WIDE
Completed Sub Area Name: Not reported
Completed Document Type: Technical Report
Completed Date: 09/15/2021
Comments: SSDS O&M REPORT

Completed Area Name: PROJECT WIDE
Completed Sub Area Name: Not reported
Completed Document Type: Technical Workplan
Completed Date: 12/28/2020
Comments: Sub-Slab Depressurization System Enhancement Work Plan

Completed Area Name: PROJECT WIDE
Completed Sub Area Name: Not reported
Completed Document Type: Pilot/Treatability Study Report
Completed Date: 07/16/2020
Comments: SUB-SLAB DEPRESSURIZATION SYSTEM PILOT TEST MONITORING REPORT #1

Completed Area Name: PROJECT WIDE
Completed Sub Area Name: Not reported
Completed Document Type: Community Profile
Completed Date: 09/09/2021
Comments: Community Profile

Completed Area Name: PROJECT WIDE
Completed Sub Area Name: Not reported
Completed Document Type: Pre-HARP Form
Completed Date: 05/06/2021
Comments: HARP 2021

Completed Area Name: PROJECT WIDE
Completed Sub Area Name: Not reported
Completed Document Type: Project Management
Completed Date: 06/30/2022
Comments: Not reported

Completed Area Name: PROJECT WIDE
Completed Sub Area Name: Not reported
Completed Document Type: Annual Oversight Cost Estimate
Completed Date: 09/08/2021
Comments: Not reported

Completed Area Name: PROJECT WIDE

MORENA TRUST (Continued) **S118757333**

Completed Sub Area Name: Not reported
Completed Document Type: Correspondence
Completed Date: 03/23/2023
Comments: change of project manager

Completed Area Name: PROJECT WIDE
Completed Sub Area Name: Not reported
Completed Document Type: Technical Report
Completed Date: 01/06/2022
Comments: Recent replacement of extraction well fans to stronger fans indicates improved indoor air quality. Laboratory results of indoor air samples collected August 22, 2021 were at least one order of magnitude less than DTSC indoor air screening levels, including the tetrachloroethene (PCE) screening level of 2.0 μg/m3 and the vinyl chloride screening level of 0.16 μg/m3. Indoor air analytical results were significantly lower than historical indoor sample results, including samples collected at the same locations. Carbon (filter) replacement was not necessary this quarter. The sub-slab vapor probe monitoring network is functional with only minor maintenance conducted during the monitoring period (i.e. labeling and replacement of probe tip covers).

Completed Area Name: PROJECT WIDE
Completed Sub Area Name: Not reported
Completed Document Type: Pilot/Treatability Study Report
Completed Date: 02/25/2015
Comments: Document was not prepared by DTSC. Letter from San Mateo County Groundwater Protection Program (GPP) in response to the Sub-Slab Vapor Remediation Progress Report submitted December 22, 2014. GPP expressed concerns that soil and vapor impacts may still be present and contributing to subsurface vapor issues on site. GPP requested a workplan to investigate potential indoor air.

Completed Area Name: PROJECT WIDE
Completed Sub Area Name: Not reported
Completed Document Type: Pilot/Treatability Study Report
Completed Date: 08/31/2020
Comments: SUB-SLAB DEPRESSURIZATION SYSTEM PILOT TEST MONITORING REPORT #3 (2nd Qtr 2020)

Completed Area Name: PROJECT WIDE
Completed Sub Area Name: Not reported
Completed Document Type: Site Characterization Report
Completed Date: 06/04/2014
Comments: Document was not prepared by DTSC. Letter from San Mateo County Groundwater Protection Program (GPP) approving a pilot test to use soil vapor extraction (SVE) as a remedy for tetrachloroethene (PCE) vapor. GPP stated that case closure will not be recommended following determination of a site-specific slab attenuation factor.

Completed Area Name: PROJECT WIDE
Completed Sub Area Name: Not reported
Completed Document Type: Pilot/Treatability Study Report
Completed Date: 07/16/2020
Comments: SUB-SLAB DEPRESSURIZATION SYSTEM PILOT TEST QUARTERLY MONITORING REPORT #2

MORENA TRUST (Continued) **S118757333**

Completed Area Name:	PROJECT WIDE
Completed Sub Area Name:	Not reported
Completed Document Type:	Site Characterization Workplan
Completed Date:	04/02/2018
Comments:	DTSC has approved the Work Plan for Additional Indoor Air Sampling at the Morena Trust Site. Indoor air sampling is being done in two units to reevaluate indoor air conditions following modifications to the building foundation. Sampling will take place in two seasons.

Completed Area Name:	PROJECT WIDE
Completed Sub Area Name:	Not reported
Completed Document Type:	Pilot Study/Treatability Workplan
Completed Date:	03/07/2019
Comments:	DTSC has reviewed and approved the Work Plan to implement a Pilot Test of a Sub-Slab Depressurization System (SSDS) at the Starlite/Canal Building at 111 Starlite Street in South, SF. The Subslab Depressurization System mitigates the intrusion of subsurface tetrachloroethylene (PCE or perc) vapors by passively depressurizing the subsurface relative to the occupied building and creating a preferential pathway for those vapors to escape. Field implementation is scheduled to begin in second quarter 2019 and the pilot test period will continue for an additional 6-12 months after. If the pilot test demonstrates that an SSDS is successful in mitigating the subsurface intrusion of PCE vapors, the remedy will be recommended and proposed in a Removal Action Workplan which the neighboring community will have the opportunity to comment on.

Completed Area Name:	PROJECT WIDE
Completed Sub Area Name:	Not reported
Completed Document Type:	Fieldwork
Completed Date:	10/30/2020
Comments:	Fieldwork conducted mid to end of October 2020.

Completed Area Name:	PROJECT WIDE
Completed Sub Area Name:	Not reported
Completed Document Type:	Health & Safety Plan
Completed Date:	07/22/2019
Comments:	This document was not prepared with DTSC’s oversight.

Completed Area Name:	PROJECT WIDE
Completed Sub Area Name:	Not reported
Completed Document Type:	Pilot/Treatability Study Report
Completed Date:	12/05/2019
Comments:	First pilot test report records the installation and operation of the sub-slab depressurization system (SSDS) under an approved BAAQMD Authority to Construct Permit (Application 30104). Pilot test will continue for a period of two to six months to optimize the system’s effectiveness in mitigating intrusion from subsurface tetrachloroethylene (PCE) vapors.

Completed Area Name:	PROJECT WIDE
Completed Sub Area Name:	Not reported
Completed Document Type:	Annual Oversight Cost Estimate
Completed Date:	08/31/2020
Comments:	Annual Oversight Cost Estimate 2020/2021

Completed Area Name:	PROJECT WIDE

MORENA TRUST (Continued) **S118757333**

Completed Sub Area Name: Not reported
Completed Document Type: OPEA Consultation
Completed Date: 05/28/2019
Comments: DTSC Project Manager briefing DTSC CEQA unit.

Completed Area Name: PROJECT WIDE
Completed Sub Area Name: Not reported
Completed Document Type: Annual Oversight Cost Estimate
Completed Date: 01/24/2020
Comments: Not reported

Completed Area Name: PROJECT WIDE
Completed Sub Area Name: Not reported
Completed Document Type: Post HARP Form
Completed Date: 09/08/2022
Comments: Not reported

Completed Area Name: PROJECT WIDE
Completed Sub Area Name: Not reported
Completed Document Type: Fieldwork
Completed Date: 10/30/2022
Comments: Not reported

Completed Area Name: PROJECT WIDE
Completed Sub Area Name: Not reported
Completed Document Type: Pilot/Treatability Study Report
Completed Date: 06/18/2015
Comments: Document was not prepared by DTSC. Response from San Mateo County Groundwater Protection Program (GPP) indicating indoor air intrusion remains a concern and requesting an additional progress report to monitor rebound and indoor vapor results.

Completed Area Name: PROJECT WIDE
Completed Sub Area Name: Not reported
Completed Document Type: Site Characterization Report
Completed Date: 07/23/2012
Comments: This document was not prepared with DTSC oversight.

Completed Area Name: PROJECT WIDE
Completed Sub Area Name: Not reported
Completed Document Type: Site Characterization Workplan
Completed Date: 06/19/2013
Comments: Document was not prepared by DTSC. Comment letter from the San Mateo County Groundwater Protection Program (GPP) requesting a revision of a previously submitted workplan. GPP requested using current screening levels, defining the vertical extent of groundwater contamination, and adding in details about vapor sampling procedures.

Completed Area Name: PROJECT WIDE
Completed Sub Area Name: Not reported
Completed Document Type: Site Characterization Report
Completed Date: 11/06/2013
Comments: Document was not prepared with DTSC oversight. Document was not prepared by DTSC. Letter from San Mateo Groundwater Protection Program approving a Report and Workplan for the Morena trust site.

Completed Area Name: PROJECT WIDE

MORENA TRUST (Continued) **S118757333**

Completed Sub Area Name: Not reported
Completed Document Type: Application
Completed Date: 07/18/2016
Comments: Letter assigned DTSC as appropriate oversight agency for Morena Trust site.

Completed Area Name: PROJECT WIDE
Completed Sub Area Name: Not reported
Completed Document Type: Site Characterization Report
Completed Date: 12/30/2015
Comments: Letter was not prepared by DTSC. Letter from San Mateo County Groundwater Protection Program (GPP) noting that standard indoor air sampling protocols were not followed for the 11/16/2015 indoor air report and requesting a cool season sampling event.

Completed Area Name: PROJECT WIDE
Completed Sub Area Name: Not reported
Completed Document Type: Site Characterization Report
Completed Date: 05/25/2016
Comments: Document was not prepared with DTSC oversight. In response to a May 22, 2015 letter from San Mateo County Groundwater Protection Program (GPP), Trinity Source Group (Trinity) conducted a cool-weather assessment of indoor air. Sub-slab vapor probes were also sampled. Maximum reported concentrations were 2.1ug/m3 for tetrachloroethene (PCE) and 0.086 ug/m3 for trichloroethene (TCE) for the indoor air sampling. PCE was detected from in 14 of the 16 subslab probes samples from 48.8 to 25,600 ug.m3. TCE was detected in 8 of the 16 subslab probes at concentrations ranging from 94.0 to 1540ug/m3.

Completed Area Name: PROJECT WIDE
Completed Sub Area Name: Not reported
Completed Document Type: Pre-HARP Form
Completed Date: 04/10/2018
Comments: Internal DTSC health and safety document.

Completed Area Name: PROJECT WIDE
Completed Sub Area Name: Not reported
Completed Document Type: Amendment - Order/Agreement
Completed Date: 09/17/2018
Comments: First Amendment to the Voluntary Clean Up Agreement executed by DTSC and the Site's Responsible Party for additional agency oversight of the Morena Trust Site.

Completed Area Name: PROJECT WIDE
Completed Sub Area Name: Not reported
Completed Document Type: Pre-HARP Form
Completed Date: 07/30/2019
Comments: Internal health and safety form for DTSC staff to conduct field oversight.

Completed Area Name: PROJECT WIDE
Completed Sub Area Name: Not reported
Completed Document Type: Site Characterization Report
Completed Date: 06/08/2012
Comments: This document was not prepared with DTSC oversight and was not approved by DTSC. Phase I submitted by Trinity.

MORENA TRUST (Continued) **S118757333**

Completed Area Name: PROJECT WIDE
Completed Sub Area Name: Not reported
Completed Document Type: Fieldwork
Completed Date: 08/22/2021
Comments: Not reported

Completed Area Name: PROJECT WIDE
Completed Sub Area Name: Not reported
Completed Document Type: Technical Report
Completed Date: 03/08/2022
Comments: The sub-slab depressurization system report documents the operation of the system. The system fans were replaced with stronger fans (PT-25) to increase the vacuum and effectiveness of the system. The system removes PCE and other halogenated VOCs and maintains an effective negative pressure in the sub-slab area within the area of vacuum influence. The flow rates and effective radius of influence of the system increased since installation of the PT-25 fans. Indoor air monitoring will occur for a second season to ensure that the system improvements are effective at reducing PCE vapor intrusion into the building.

Completed Area Name: PROJECT WIDE
Completed Sub Area Name: Not reported
Completed Document Type: Monitoring Report
Completed Date: 02/12/2021
Comments: SUB-SLAB DEPRESSURIZATION SYSTEM OPERATIONS & MAINTENANCE REPORT 4TH QRTR 2020

Completed Area Name: PROJECT WIDE
Completed Sub Area Name: Not reported
Completed Document Type: Other Report
Completed Date: 05/17/2021
Comments: SSDS ENHANCEMENT TECH MEMO

Completed Area Name: PROJECT WIDE
Completed Sub Area Name: Not reported
Completed Document Type: Technical Workplan
Completed Date: 06/07/2021
Comments: INDOOR AIR MONITORING WORK PLAN

Completed Area Name: PROJECT WIDE
Completed Sub Area Name: Not reported
Completed Document Type: Fieldwork
Completed Date: 07/14/2021
Comments: Not reported

Future Area Name: PROJECT WIDE
Future Sub Area Name: Not reported
Future Document Type: Land Use Restriction
Future Due Date: 2025
Schedule Area Name: PROJECT WIDE
Schedule Sub Area Name: Not reported
Schedule Document Type: Certification
Schedule Due Date: 10/26/2024
Schedule Revised Date: Not reported
Schedule Area Name: PROJECT WIDE
Schedule Sub Area Name: Not reported

MORENA TRUST (Continued) **S118757333**

Schedule Document Type: Removal Action Completion Report
Schedule Due Date: 05/01/2025
Schedule Revised Date: Not reported
Schedule Area Name: PROJECT WIDE
Schedule Sub Area Name: Not reported
Schedule Document Type: Removal Action Workplan
Schedule Due Date: 02/01/2025
Schedule Revised Date: Not reported

676
NNE
1/2-1
0.708 mi.
3740 ft.

GELCO TRUCK LEASING
1395 LOWRIE AVENUE
SOUTH SAN FRANCI, CA 94080

Notify 65 **U000052890**
N/A

Relative:
Lower

Actual:
22 ft.

NOTIFY 65:
Name: GELCO TRUCK LEASING
Address: 1395 LOWRIE AVENUE
City,State,Zip: SOUTH SAN FRANCI, CA 94080
Date Reported: Not reported
Staff Initials: Not reported
Board File Number: Not reported
Facility Type: Not reported
Discharge Date: Not reported
Issue Date: Not reported
Incident Description: Not reported
Global ID: Not reported
Status: Not reported

BR677
NNE
1/2-1
0.758 mi.
4004 ft.

UNION PACIFIC RAILROAD
27 S LINDEN AVE
SOUTH SAN FRANCISCO, CA 94080
Site 1 of 3 in cluster BR

RESPONSE **S113789036**
ENVIROSTOR **N/A**
Cortese
HWTS
HAZNET

Relative:
Lower

Actual:
23 ft.

RESPONSE:
Name: LABRIC / BASAPCO
Address: 27 SOUTH LINDEN AVENUE
City,State,Zip: SOUTH SAN FRANCISCO, CA 94080
Facility ID: 60003650
Site Type: State Response
Site Type Detail: State Response or NPL
Acres: 1.07
National Priorities List: NO
Cleanup Oversight Agencies: SMBRP
Lead Agency Description: DTSC - Site Cleanup Program
Project Manager: Jose Diego
Supervisor: Aiguo Xu
Division Branch: Cleanup Sacramento
Site Code: 202473
Site Mgmt. Req.: NONE SPECIFIED
Assembly: , 21
Senate: , 13
Special Program Status: Not reported
Status: Active
Status Date: 09/06/2023

UNION PACIFIC RAILROAD (Continued) **S113789036**

Restricted Use:	NO
Funding:	Not Applicable
Latitude:	37.65021
Longitude:	-122.4111
APN:	014-074-020, 014-103-999
Past Use:	BATTERY RECLAMATION, BATTERY STORAGE,
Potential COC :	Under Investigation Lead TPH-MOTOR OIL
Confirmed COC:	Lead TPH-MOTOR OIL 31001-NO
Potential Description:	SOIL
Alias Name:	014-074-020
Alias Type:	APN
Alias Name:	014-103-999
Alias Type:	APN
Alias Name:	202473
Alias Type:	Project Code (Site Code)
Alias Name:	41360069
Alias Type:	Envirostor ID Number
Alias Name:	60001136
Alias Type:	Envirostor ID Number
Alias Name:	60003650
Alias Type:	Envirostor ID Number

Completed Info:

Completed Area Name:	Not reported
Completed Sub Area Name:	Not reported
Completed Document Type:	Not reported
Completed Date:	Not reported
Comments:	Not reported
Future Area Name:	Not reported
Future Sub Area Name:	Not reported
Future Document Type:	Not reported
Future Due Date:	Not reported
Schedule Area Name:	Not reported
Schedule Sub Area Name:	Not reported
Schedule Document Type:	Not reported
Schedule Due Date:	Not reported
Schedule Revised Date:	Not reported

ENVIROSTOR:

Name:	LABRIC / BASAPCO
Address:	27 SOUTH LINDEN AVENUE
City,State,Zip:	SOUTH SAN FRANCISCO, CA 94080
Facility ID:	60003650
Status:	Active
Status Date:	09/06/2023
Site Code:	202473
Site Type:	State Response
Site Type Detailed:	State Response or NPL
Acres:	1.07
NPL:	NO
Regulatory Agencies:	SMBRP
Lead Agency:	SMBRP
Program Manager:	Jose Diego
Supervisor:	Aiguo Xu
Division Branch:	Cleanup Sacramento
Assembly:	, 21

UNION PACIFIC RAILROAD (Continued) **S113789036**

Senate: , 13
Special Program: Not reported
Restricted Use: NO
Site Mgmt Req: NONE SPECIFIED
Funding: Not Applicable
Latitude: 37.65021
Longitude: -122.4111
APN: 014-074-020, 014-103-999
Past Use: BATTERY RECLAMATION, BATTERY STORAGE,
Potential COC: Under Investigation Lead TPH-MOTOR OIL
Confirmed COC: Lead Lead TPH-MOTOR OIL 31001-NO
Potential Description: SOIL
Alias Name: 014-074-020
Alias Type: APN
Alias Name: 014-103-999
Alias Type: APN
Alias Name: 202473
Alias Type: Project Code (Site Code)
Alias Name: 41360069
Alias Type: Envirostor ID Number
Alias Name: 60001136
Alias Type: Envirostor ID Number
Alias Name: 60003650
Alias Type: Envirostor ID Number

Completed Info:
Completed Area Name: Not reported
Completed Sub Area Name: Not reported
Completed Document Type: Not reported
Completed Date: Not reported
Comments: Not reported

Future Area Name: Not reported
Future Sub Area Name: Not reported
Future Document Type: Not reported
Future Due Date: Not reported
Schedule Area Name: Not reported
Schedule Sub Area Name: Not reported
Schedule Document Type: Not reported
Schedule Due Date: Not reported
Schedule Revised Date: Not reported

CORTESE:
Name: LABRIC / BASAPCO
Address: 27 SOUTH LINDEN AVENUE
City,State,Zip: SOUTH SAN FRANCISCO, CA 94080
Region: CORTESE
Envirostor Id: 60003650
Global ID: Not reported
Site/Facility Type: STATE RESPONSE
Cleanup Status: ACTIVE
Status Date: 09/06/2023
Site Code: 202473
Latitude: 37.650212
Longitude: -122.41118
Owner: Not reported
Enf Type: Not reported

UNION PACIFIC RAILROAD (Continued) **S113789036**

Swat R:	Not reported
Flag:	envirostor
Order No:	Not reported
Waste Discharge System No:	Not reported
Effective Date:	Not reported
Region 2:	Not reported
WID Id:	Not reported
Solid Waste Id No:	Not reported
Waste Management Uit Name:	Not reported
File Name:	Haz Waste & Substances Sites

HWTS:

Name:	UNION PACIFIC RAILROAD
Address:	27 S LINDEN AVE
Address 2:	Not reported
City,State,Zip:	SOUTH SAN FRANCISCO, CA 94080
EPA ID:	CAC002705966
Inactive Date:	12/21/2012
Create Date:	09/21/2012
Last Act Date:	Not reported
Mailing Name:	Not reported
Mailing Address:	301 NE 2ND AVENUE
Mailing Address 2:	Not reported
Mailing City,State,Zip:	PORTLAND, CA 972320000
Owner Name:	UNION PACIFIC RAILROAD
Owner Address:	1400 DOUGLAS ST #1030
Owner Address 2:	Not reported
Owner City,State,Zip:	OMAHA, NE 681790001
Owner Phone:	Not reported
Owner Fax:	Not reported
Contact Name:	TRACY ROHDE
Contact Address:	301 NE 2ND AVE.
Contact Address 2:	Not reported
City,State,Zip:	PORTLAND, OR 972320000
Contact Phone:	Not reported
Contact Fax:	Not reported
Facility Status:	Inactive
Facility Type:	TEMPORARY
Category:	STATE
Latitude:	37.65023
Longitude:	-122.41126

HAZNET:

Name:	UNION PACIFIC RAILROAD
Address:	27 S LINDEN AVE
Address 2:	Not reported
City,State,Zip:	SOUTH SAN FRANCISCO, CA 940806407
Contact:	Tracy Rohde
Telephone:	5032493051
Mailing Name:	Not reported
Mailing Address:	301 NE 2nd Avenue
Year:	2012
Gepaid:	CAC002705966
TSD EPA ID:	UTC094160201
CA Waste Code:	611 - Contaminated soil from site clean-up

UNION PACIFIC RAILROAD (Continued) **S113789036**

Disposal Method: H132 - Landfill Or Surface Impoundment That Will Be Closed As Landfill(To Include On-Site Treatment And/Or Stabilization)
Tons: 4280

Additional Information:
Year: 2012
Gen EPA ID: CAC002705966

Shipment Date: 20121213
Creation Date: 3/7/2013 22:15:08
Receipt Date: 20121228
Manifest ID: 008723806JJK
Trans EPA ID: NED001792910
Trans Name: UNION PACIFIC RAILROAD CO
Trans 2 EPA ID: Not reported
Trans 2 Name: Not reported
TSDF EPA ID: UTC094160201
Trans Name: ECDC
TSDF Alt EPA ID: Not reported
TSDF Alt Name: Not reported
Waste Code Description: 611 - Contaminated soil from site clean-ups
RCRA Code: Not reported
Meth Code: H132 - Landfill Or Surface Impoundment That Will Be Closed As Landfill(To Include On-Site Treatment And/Or Stabilization)
Quantity Tons: 95
Waste Quantity: 95
Quantity Unit: T
Additional Code 1: Not reported
Additional Code 2: Not reported
Additional Code 3: Not reported
Additional Code 4: Not reported
Additional Code 5: Not reported

Shipment Date: 20121213
Creation Date: 3/7/2013 22:15:08
Receipt Date: 20121228
Manifest ID: 008723808JJK
Trans EPA ID: NED001792910
Trans Name: UNION PACIFIC RAILROAD CO
Trans 2 EPA ID: Not reported
Trans 2 Name: Not reported
TSDF EPA ID: UTC094160201
Trans Name: ECDC
TSDF Alt EPA ID: Not reported
TSDF Alt Name: Not reported
Waste Code Description: 611 - Contaminated soil from site clean-ups
RCRA Code: Not reported
Meth Code: H132 - Landfill Or Surface Impoundment That Will Be Closed As Landfill(To Include On-Site Treatment And/Or Stabilization)
Quantity Tons: 95
Waste Quantity: 95
Quantity Unit: T
Additional Code 1: Not reported
Additional Code 2: Not reported
Additional Code 3: Not reported
Additional Code 4: Not reported

UNION PACIFIC RAILROAD (Continued) **S113789036**

Additional Code 5:	Not reported
Shipment Date:	20121213
Creation Date:	3/7/2013 22:15:08
Receipt Date:	20121228
Manifest ID:	008723807JJK
Trans EPA ID:	NED001792910
Trans Name:	UNION PACIFIC RAILROAD CO
Trans 2 EPA ID:	Not reported
Trans 2 Name:	Not reported
TSDF EPA ID:	UTC094160201
Trans Name:	ECDC
TSDF Alt EPA ID:	Not reported
TSDF Alt Name:	Not reported
Waste Code Description:	611 - Contaminated soil from site clean-ups
RCRA Code:	Not reported
Meth Code:	H132 - Landfill Or Surface Impoundment That Will Be Closed As Landfill(To Include On-Site Treatment And/Or Stabilization)
Quantity Tons:	95
Waste Quantity:	95
Quantity Unit:	T
Additional Code 1:	Not reported
Additional Code 2:	Not reported
Additional Code 3:	Not reported
Additional Code 4:	Not reported
Additional Code 5:	Not reported
Shipment Date:	20121113
Creation Date:	1/13/2013 22:15:14
Receipt Date:	20121128
Manifest ID:	008723628JJK
Trans EPA ID:	NED001792910
Trans Name:	UNION PACIFIC RAILROAD CO
Trans 2 EPA ID:	Not reported
Trans 2 Name:	Not reported
TSDF EPA ID:	UTC094160201
Trans Name:	ECDC
TSDF Alt EPA ID:	Not reported
TSDF Alt Name:	Not reported
Waste Code Description:	611 - Contaminated soil from site clean-ups
RCRA Code:	Not reported
Meth Code:	H132 - Landfill Or Surface Impoundment That Will Be Closed As Landfill(To Include On-Site Treatment And/Or Stabilization)
Quantity Tons:	85
Waste Quantity:	85
Quantity Unit:	T
Additional Code 1:	Not reported
Additional Code 2:	Not reported
Additional Code 3:	Not reported
Additional Code 4:	Not reported
Additional Code 5:	Not reported
Shipment Date:	20121113
Creation Date:	3/7/2013 22:15:23
Receipt Date:	20121128
Manifest ID:	008723629JJK
Trans EPA ID:	NED001792910

UNION PACIFIC RAILROAD (Continued) **S113789036**

Trans Name:	UNION PACIFIC RAILROAD CO
Trans 2 EPA ID:	Not reported
Trans 2 Name:	Not reported
TSDF EPA ID:	UTC094160201
Trans Name:	ECDC
TSDF Alt EPA ID:	Not reported
TSDF Alt Name:	Not reported
Waste Code Description:	611 - Contaminated soil from site clean-ups
RCRA Code:	Not reported
Meth Code:	H132 - Landfill Or Surface Impoundment That Will Be Closed As Landfill(To Include On-Site Treatment And/Or Stabilization)
Quantity Tons:	85
Waste Quantity:	85
Quantity Unit:	T
Additional Code 1:	Not reported
Additional Code 2:	Not reported
Additional Code 3:	Not reported
Additional Code 4:	Not reported
Additional Code 5:	Not reported
Shipment Date:	20121113
Creation Date:	1/13/2013 22:15:14
Receipt Date:	20121128
Manifest ID:	008723627JJK
Trans EPA ID:	NED001792910
Trans Name:	UNION PACIFIC RAILROAD CO
Trans 2 EPA ID:	Not reported
Trans 2 Name:	Not reported
TSDF EPA ID:	UTC094160201
Trans Name:	ECDC
TSDF Alt EPA ID:	Not reported
TSDF Alt Name:	Not reported
Waste Code Description:	611 - Contaminated soil from site clean-ups
RCRA Code:	Not reported
Meth Code:	H132 - Landfill Or Surface Impoundment That Will Be Closed As Landfill(To Include On-Site Treatment And/Or Stabilization)
Quantity Tons:	85
Waste Quantity:	85
Quantity Unit:	T
Additional Code 1:	Not reported
Additional Code 2:	Not reported
Additional Code 3:	Not reported
Additional Code 4:	Not reported
Additional Code 5:	Not reported
Shipment Date:	20121113
Creation Date:	1/13/2013 22:15:14
Receipt Date:	20121128
Manifest ID:	008723630JJK
Trans EPA ID:	NED001792910
Trans Name:	UNION PACIFIC RAILROAD CO
Trans 2 EPA ID:	Not reported
Trans 2 Name:	Not reported
TSDF EPA ID:	UTC094160201
Trans Name:	ECDC
TSDF Alt EPA ID:	Not reported
TSDF Alt Name:	Not reported

UNION PACIFIC RAILROAD (Continued) **S113789036**

Waste Code Description:	611 - Contaminated soil from site clean-ups
RCRA Code:	Not reported
Meth Code:	H132 - Landfill Or Surface Impoundment That Will Be Closed As Landfill(To Include On-Site Treatment And/Or Stabilization)
Quantity Tons:	85
Waste Quantity:	85
Quantity Unit:	T
Additional Code 1:	Not reported
Additional Code 2:	Not reported
Additional Code 3:	Not reported
Additional Code 4:	Not reported
Additional Code 5:	Not reported
Shipment Date:	20121113
Creation Date:	1/21/2013 22:15:09
Receipt Date:	20121204
Manifest ID:	008723631JJK
Trans EPA ID:	NED001792910
Trans Name:	UNION PACIFIC RAILROAD CO
Trans 2 EPA ID:	Not reported
Trans 2 Name:	Not reported
TSDF EPA ID:	UTC094160201
Trans Name:	ECDC
TSDF Alt EPA ID:	Not reported
TSDF Alt Name:	Not reported
Waste Code Description:	611 - Contaminated soil from site clean-ups
RCRA Code:	Not reported
Meth Code:	H132 - Landfill Or Surface Impoundment That Will Be Closed As Landfill(To Include On-Site Treatment And/Or Stabilization)
Quantity Tons:	85
Waste Quantity:	85
Quantity Unit:	T
Additional Code 1:	Not reported
Additional Code 2:	Not reported
Additional Code 3:	Not reported
Additional Code 4:	Not reported
Additional Code 5:	Not reported
Shipment Date:	20121113
Creation Date:	1/13/2013 22:15:14
Receipt Date:	20121128
Manifest ID:	008723626JJK
Trans EPA ID:	NED001792910
Trans Name:	UNION PACIFIC RAILROAD CO
Trans 2 EPA ID:	Not reported
Trans 2 Name:	Not reported
TSDF EPA ID:	UTC094160201
Trans Name:	ECDC
TSDF Alt EPA ID:	Not reported
TSDF Alt Name:	Not reported
Waste Code Description:	611 - Contaminated soil from site clean-ups
RCRA Code:	Not reported
Meth Code:	H132 - Landfill Or Surface Impoundment That Will Be Closed As Landfill(To Include On-Site Treatment And/Or Stabilization)
Quantity Tons:	85
Waste Quantity:	85
Quantity Unit:	T

UNION PACIFIC RAILROAD (Continued) **S113789036**

Additional Code 1:	Not reported
Additional Code 2:	Not reported
Additional Code 3:	Not reported
Additional Code 4:	Not reported
Additional Code 5:	Not reported
Shipment Date:	20121109
Creation Date:	1/6/2013 22:15:07
Receipt Date:	20121121
Manifest ID:	008723619JJK
Trans EPA ID:	NED001792910
Trans Name:	UNION PACIFIC RAILROAD CO
Trans 2 EPA ID:	Not reported
Trans 2 Name:	Not reported
TSDF EPA ID:	UTC094160201
Trans Name:	ECDC
TSDF Alt EPA ID:	Not reported
TSDF Alt Name:	Not reported
Waste Code Description:	611 - Contaminated soil from site clean-ups
RCRA Code:	Not reported
Meth Code:	H132 - Landfill Or Surface Impoundment That Will Be Closed As Landfill(To Include On-Site Treatment And/Or Stabilization)
Quantity Tons:	85
Waste Quantity:	85
Quantity Unit:	T
Additional Code 1:	Not reported
Additional Code 2:	Not reported
Additional Code 3:	Not reported
Additional Code 4:	Not reported
Additional Code 5:	Not reported

BR678 **BASAPCO, INC.** **ENVIROSTOR** **S107735888**
NNE **27-S. LINDEN** **VCP** **N/A**
1/2-1 **SOUTH SAN FRANCISCO, CA 94080** **DEED**
0.758 mi.
4004 ft. **Site 2 of 3 in cluster BR**

Relative:
Lower

Actual:
23 ft.

ENVIROSTOR:

Name:	BASAPCO, INC.
Address:	27-S. LINDEN
City,State,Zip:	SOUTH SAN FRANCISCO, CA 94080
Facility ID:	41360069
Status:	Certified / Operation & Maintenance
Status Date:	03/19/2009
Site Code:	201561
Site Type:	Voluntary Cleanup
Site Type Detailed:	Voluntary Agreement
Acres:	0.5
NPL:	NO
Regulatory Agencies:	SMBRP, RWQCB 2 - San Francisco Bay, SAN MATEO COUNTY
Lead Agency:	SMBRP
Program Manager:	Jared Wilson
Supervisor:	Kimberly Walsh
Division Branch:	Cleanup Berkeley
Assembly:	21
Senate:	13
Special Program:	Not reported
Restricted Use:	YES

BASAPCO, INC. (Continued) **S107735888**

Site Mgmt Req: NONE SPECIFIED
Funding: Responsible Party
Latitude: 37.65023
Longitude: -122.4112
APN: 014-074-020, 014074020
Past Use: BATTERY RECLAMATION, VEHICLE MAINTENANCE
Potential COC: Lead TPH-MOTOR OIL
Confirmed COC: Lead TPH-MOTOR OIL
Potential Description: SOIL
Alias Name: BATTERY SALES AND PROCESSING COMPANY
Alias Type: Alternate Name
Alias Name: FORMER BASAPCO, INC. PROPERTY
Alias Type: Alternate Name
Alias Name: 014-074-020
Alias Type: APN
Alias Name: 014074020
Alias Type: APN
Alias Name: CAD068843796
Alias Type: EPA Identification Number
Alias Name: 110033617101
Alias Type: EPA (FRS #)
Alias Name: 201561
Alias Type: Project Code (Site Code)
Alias Name: 41360069
Alias Type: Envirostor ID Number
Alias Name: 60003650
Alias Type: Envirostor ID Number

Completed Info:
Completed Area Name: PROJECT WIDE
Completed Sub Area Name: Not reported
Completed Document Type: Land Use Restriction
Completed Date: 02/19/2009
Comments: Executed LUC sent to San Mateo County for recording by the City of South San Francisco.

Completed Area Name: PROJECT WIDE
Completed Sub Area Name: Not reported
Completed Document Type: Correspondence
Completed Date: 05/15/2024
Comments: DTSC Change in Project Manager Letter Sent to Responsible Party

Completed Area Name: PROJECT WIDE
Completed Sub Area Name: Not reported
Completed Document Type: Project Management
Completed Date: 06/30/2024
Comments: Completed Project Management for FY-23/24

Completed Area Name: PROJECT WIDE
Completed Sub Area Name: Not reported
Completed Document Type: Operation and Maintenance Report
Completed Date: 06/14/2014
Comments: Annual Report complete and accepted by DTSC.

Completed Area Name: PROJECT WIDE
Completed Sub Area Name: Not reported
Completed Document Type: Public Notice
Completed Date: 12/18/2019

BASAPCO, INC. (Continued) **S107735888**

Comments: Public Notice

Completed Area Name: PROJECT WIDE
Completed Sub Area Name: Not reported
Completed Document Type: Operation & Maintenance Order/Agreement
Completed Date: 01/05/2009
Comments: Completed

Completed Area Name: PROJECT WIDE
Completed Sub Area Name: Not reported
Completed Document Type: Pre-HARP Form
Completed Date: 02/06/2023
Comments: Not reported

Completed Area Name: PROJECT WIDE
Completed Sub Area Name: Not reported
Completed Document Type: Project Management
Completed Date: 06/30/2021
Comments: Completed.

Completed Area Name: PROJECT WIDE
Completed Sub Area Name: Not reported
Completed Document Type: Project Management
Completed Date: 06/30/2022
Comments: Project management activities complete for FY-21/22.

Completed Area Name: PROJECT WIDE
Completed Sub Area Name: Not reported
Completed Document Type: Post HARP Form
Completed Date: 02/13/2023
Comments: Post-HARP from site visit on 2/9/2023. Signed and completed on 2/13/2023.

Completed Area Name: PROJECT WIDE
Completed Sub Area Name: Not reported
Completed Document Type: Project Management
Completed Date: 06/30/2023
Comments: PM activities for FY-22/23.

Completed Area Name: PROJECT WIDE
Completed Sub Area Name: Not reported
Completed Document Type: Land Use Restriction - Site Inspection/Visit
Completed Date: 02/09/2023
Comments: DTSC site visit conducted on 2/9/2023. Cap maintenance needs were discussed in person during site visit, and documented in a follow-up email sent on 2/21/2023. Documentation of cap maintenance activities was provided via email on 6/13/2023, and confirmed by DTSC via email on 6/14/2023.

Completed Area Name: PROJECT WIDE
Completed Sub Area Name: Not reported
Completed Document Type: Operation and Maintenance Plan
Completed Date: 11/25/2008
Comments: OMP approved

Completed Area Name: PROJECT WIDE
Completed Sub Area Name: Not reported

BASAPCO, INC. (Continued) **S107735888**

Completed Document Type: Removal Action Workplan
Completed Date: 06/13/2008
Comments: Not reported

Completed Area Name: PROJECT WIDE
Completed Sub Area Name: Not reported
Completed Document Type: Public Notice
Completed Date: 07/21/2008
Comments: Comments were received and responded to.

Completed Area Name: PROJECT WIDE
Completed Sub Area Name: Not reported
Completed Document Type: Public Notice
Completed Date: 07/14/2008
Comments: Not reported

Completed Area Name: PROJECT WIDE
Completed Sub Area Name: Not reported
Completed Document Type: Other Report
Completed Date: 09/04/2008
Comments: ESD Public Comment Period was completed on August 20, 2008. Comments were received from the NMFS and responded to. No other comments were received. The ESD was approved.

Completed Area Name: PROJECT WIDE
Completed Sub Area Name: Not reported
Completed Document Type: Environmental Oversight Agreement
Completed Date: 07/14/2006
Comments: Not reported

Completed Area Name: PROJECT WIDE
Completed Sub Area Name: Not reported
Completed Document Type: * Discovery
Completed Date: 10/12/1983
Comments: FACILITY IDENTIFIED ID FROM ERRIS

Completed Area Name: PROJECT WIDE
Completed Sub Area Name: Not reported
Completed Document Type: * Discovery
Completed Date: 08/01/1980
Comments: FACILITY IDENTIFIED ACTIVE SITE I.D.'D IND. OF DRIVE BY *EQR

Completed Area Name: PROJECT WIDE
Completed Sub Area Name: Not reported
Completed Document Type: Certification
Completed Date: 03/19/2009
Comments: Site Certification completed. O&M and LUC are in place for the Site.

Completed Area Name: PROJECT WIDE
Completed Sub Area Name: Not reported
Completed Document Type: CEQA - Notice of Exemption
Completed Date: 03/30/2007
Comments: No comments received on the NOE.

Completed Area Name: PROJECT WIDE
Completed Sub Area Name: Not reported
Completed Document Type: Annual Oversight Cost Estimate

BASAPCO, INC. (Continued) **S107735888**

Completed Date: 08/23/2021
Comments: Completed on 8/23/2021.

Completed Area Name: PROJECT WIDE
Completed Sub Area Name: Not reported
Completed Document Type: Annual Oversight Cost Estimate
Completed Date: 09/26/2022
Comments: FY-22/23 Annual Oversight Cost Estimate sent on 9/26/2022.

Completed Area Name: PROJECT WIDE
Completed Sub Area Name: Not reported
Completed Document Type: Annual Oversight Cost Estimate
Completed Date: 09/21/2023
Comments: FY-23/24 Annual Oversight Cost Estimate Letter sent on 9/21/2023.

Completed Area Name: PROJECT WIDE
Completed Sub Area Name: Not reported
Completed Document Type: Annual Oversight Cost Estimate
Completed Date: 12/19/2019
Comments: Completed 5-year review

Completed Area Name: PROJECT WIDE
Completed Sub Area Name: Not reported
Completed Document Type: Annual Oversight Cost Estimate
Completed Date: 10/28/2020
Comments: REW

Completed Area Name: PROJECT WIDE
Completed Sub Area Name: Not reported
Completed Document Type: Correspondence
Completed Date: 02/16/2021
Comments: Not reported

Completed Area Name: PROJECT WIDE
Completed Sub Area Name: Not reported
Completed Document Type: Other Report
Completed Date: 08/08/2005
Comments: San Francisco RWQCB concurred that the shallow groundwater at 27 South Linden Avenue meets the exemption criteria in the SWRCB Sources of Drinking Water Policy, Resolution No. 88-63.

Completed Area Name: PROJECT WIDE
Completed Sub Area Name: Not reported
Completed Document Type: Community Profile
Completed Date: 01/25/2007
Comments: Not reported

Completed Area Name: PROJECT WIDE
Completed Sub Area Name: Not reported
Completed Document Type: Site Screening
Completed Date: 03/07/1994
Comments: Report prepared for USEPA

Completed Area Name: PROJECT WIDE
Completed Sub Area Name: Not reported
Completed Document Type: Removal Action Completion Report
Completed Date: 09/23/2008

BASAPCO, INC. (Continued) **S107735888**

Comments: Since the ESD was approved additional soil east of the pump station was removed, reducing and area of residual contamination and the area of the Site requiring a cap.

Completed Area Name: PROJECT WIDE
Completed Sub Area Name: Not reported
Completed Document Type: Fact Sheets
Completed Date: 07/14/2008
Comments: Not reported

Completed Area Name: PROJECT WIDE
Completed Sub Area Name: Not reported
Completed Document Type: Operation and Maintenance Report
Completed Date: 05/26/2009
Comments: Cap Inspection Report approved.

Completed Area Name: PROJECT WIDE
Completed Sub Area Name: Not reported
Completed Document Type: Operation and Maintenance Report
Completed Date: 05/25/2010
Comments: Not reported

Completed Area Name: PROJECT WIDE
Completed Sub Area Name: Not reported
Completed Document Type: Land Use Restriction - Site Inspection/Visit
Completed Date: 06/30/2014
Comments: Inspection completed for both the annual and 5-year review.

Completed Area Name: PROJECT WIDE
Completed Sub Area Name: Not reported
Completed Document Type: Pre-HARP Form
Completed Date: 06/30/2014
Comments: Not reported

Completed Area Name: PROJECT WIDE
Completed Sub Area Name: Not reported
Completed Document Type: Land Use Restriction - Site Inspection/Visit
Completed Date: 06/25/2015
Comments: Inspection of Asphalt CAP. CAP functioning as designed with no significant cracking or deterioration.

Completed Area Name: PROJECT WIDE
Completed Sub Area Name: Not reported
Completed Document Type: Fact Sheets
Completed Date: 01/25/2007
Comments: Not reported

Completed Area Name: PROJECT WIDE
Completed Sub Area Name: Not reported
Completed Document Type: Removal Action Workplan
Completed Date: 03/30/2007
Comments: No comments were received on the Removal Action Workplan. The plan requires the excavation and off-site disposal of lead contaminated soil.

Completed Area Name: PROJECT WIDE
Completed Sub Area Name: Not reported

BASAPCO, INC. (Continued) **S107735888**

Completed Document Type: Site Characterization Report
Completed Date: 11/02/2004
Comments: On September 29, 2004, DTSC staff collected and analyzed surface water and soil sediment samples from Colma Creek and the creek bed, respectively.

Completed Area Name: PROJECT WIDE
Completed Sub Area Name: Not reported
Completed Document Type: Risk Assessment Report
Completed Date: 11/07/2006
Comments: DTSC approves the lead cleanup number.

Completed Area Name: PROJECT WIDE
Completed Sub Area Name: Not reported
Completed Document Type: Operation and Maintenance Report
Completed Date: 05/31/2011
Comments: Not reported

Completed Area Name: PROJECT WIDE
Completed Sub Area Name: Not reported
Completed Document Type: Five-Year Review Reports
Completed Date: 01/15/2020
Comments: 5-year Review Report

Completed Area Name: PROJECT WIDE
Completed Sub Area Name: Not reported
Completed Document Type: Five-Year Review Reports
Completed Date: 12/10/2014
Comments: Not reported

Completed Area Name: PROJECT WIDE
Completed Sub Area Name: Not reported
Completed Document Type: Operation and Maintenance Report
Completed Date: 09/09/2013
Comments: Not reported

Completed Area Name: PROJECT WIDE
Completed Sub Area Name: Not reported
Completed Document Type: Operation and Maintenance Report
Completed Date: 11/06/2012
Comments: Annual CAP Inspection and Report - remedy functioning as designed.

Completed Area Name: PROJECT WIDE
Completed Sub Area Name: Not reported
Completed Document Type: Letter - Demand
Completed Date: 11/18/2011
Comments: Demand letter #1

Completed Area Name: PROJECT WIDE
Completed Sub Area Name: Not reported
Completed Document Type: Letter - Demand
Completed Date: 12/21/2011
Comments: Demand letter #2

Completed Area Name: PROJECT WIDE
Completed Sub Area Name: Not reported
Completed Document Type: Annual Oversight Cost Estimate

BASAPCO, INC. (Continued) **S107735888**

Completed Date: 11/18/2015
Comments: Cost revisions, delayed mail out of cost estimate.

Completed Area Name: PROJECT WIDE
Completed Sub Area Name: Not reported
Completed Document Type: Annual Oversight Cost Estimate
Completed Date: 10/05/2016
Comments: Not reported

Completed Area Name: PROJECT WIDE
Completed Sub Area Name: Not reported
Completed Document Type: Annual Oversight Cost Estimate
Completed Date: 11/16/2017
Comments: Not reported

Completed Area Name: PROJECT WIDE
Completed Sub Area Name: Not reported
Completed Document Type: Annual Oversight Cost Estimate
Completed Date: 10/10/2018
Comments: Not reported

Completed Area Name: PROJECT WIDE
Completed Sub Area Name: Not reported
Completed Document Type: Annual Oversight Cost Estimate
Completed Date: 10/15/2014
Comments: Task Completed

Completed Area Name: PROJECT WIDE
Completed Sub Area Name: Not reported
Completed Document Type: Annual Oversight Cost Estimate
Completed Date: 11/16/2012
Comments: Not reported

Completed Area Name: PROJECT WIDE
Completed Sub Area Name: Not reported
Completed Document Type: Land Use Restriction - Site Inspection/Visit
Completed Date: 11/06/2012
Comments: Annual Cap inspection and report - remedy functioning as designed.

Completed Area Name: PROJECT WIDE
Completed Sub Area Name: Not reported
Completed Document Type: Land Use Restriction - Site Inspection/Visit
Completed Date: 07/05/2016
Comments: Facility completed a 5-year review last year. Based on information and photos contained in the report, as well as a history of being a very low risk site, inspection consisted of a drive-by only.

Completed Area Name: PROJECT WIDE
Completed Sub Area Name: Not reported
Completed Document Type: Site Screening
Completed Date: 05/18/1987
Comments: The soil is contaminated with hazardous substances, including lead which as found as high as 160,000 milligrams per kilogram in surface soils.

Completed Area Name: PROJECT WIDE
Completed Sub Area Name: Not reported

BASAPCO, INC. (Continued) **S107735888**

Completed Document Type: Operation and Maintenance Report
Completed Date: 07/28/2015
Comments: Completed

Completed Area Name: PROJECT WIDE
Completed Sub Area Name: Not reported
Completed Document Type: Operation and Maintenance Report
Completed Date: 08/18/2016
Comments: Not reported

Completed Area Name: PROJECT WIDE
Completed Sub Area Name: Not reported
Completed Document Type: Operation and Maintenance Report
Completed Date: 05/30/2017
Comments: Cap/Cover working as designed. No conditions of concern.

Completed Area Name: PROJECT WIDE
Completed Sub Area Name: Not reported
Completed Document Type: Land Use Restriction Monitoring Report
Completed Date: 09/21/2018
Comments: Inspection Report Accepted.

Completed Area Name: PROJECT WIDE
Completed Sub Area Name: Not reported
Completed Document Type: Land Use Restriction Monitoring Report
Completed Date: 09/11/2020
Comments: Annual Inspection report for Asphalt Cap.

Completed Area Name: PROJECT WIDE
Completed Sub Area Name: Not reported
Completed Document Type: Public Notice
Completed Date: 12/10/2014
Comments: 5-year review of BASAPCO site with asphalt cap. Remedy remains protective.

Completed Area Name: PROJECT WIDE
Completed Sub Area Name: Not reported
Completed Document Type: Land Use Restriction Monitoring Report
Completed Date: 08/06/2021
Comments: Inspection report approved.

Completed Area Name: PROJECT WIDE
Completed Sub Area Name: Not reported
Completed Document Type: Land Use Restriction Monitoring Report
Completed Date: 08/05/2022
Comments: DTSC Approval Letter sent on 8/5/2022. Approval letter requested removal of vegetation and replacement of fiber roll by 9/4/2022, and repainting of cap markings by 10/4/2022.

Completed Area Name: PROJECT WIDE
Completed Sub Area Name: Not reported
Completed Document Type: Land Use Restriction Monitoring Report
Completed Date: 07/10/2023
Comments: DTSC Approval Letter sent on 7/10/2023.

Future Area Name: Not reported
Future Sub Area Name: Not reported

BASAPCO, INC. (Continued) **S107735888**

Future Document Type:	Not reported
Future Due Date:	Not reported
Schedule Area Name:	PROJECT WIDE
Schedule Sub Area Name:	Not reported
Schedule Document Type:	Five-Year Review Reports
Schedule Due Date:	12/14/2024
Schedule Revised Date:	Not reported

VCP:

Name:	BASAPCO, INC.
Address:	27-S. LINDEN
City,State,Zip:	SOUTH SAN FRANCISCO, CA 94080
Facility ID:	41360069
Site Type:	Voluntary Cleanup
Site Type Detail:	Voluntary Agreement
Site Mgmt. Req.:	NONE SPECIFIED
Acres:	0.5
National Priorities List:	NO
Cleanup Oversight Agencies:	SMBRP, RWQCB 2 - San Francisco Bay, SAN MATEO COUNTY
Lead Agency:	SMBRP
Lead Agency Description:	DTSC - Site Cleanup Program
Project Manager:	Jared Wilson
Supervisor:	Kimberly Walsh
Division Branch:	Cleanup Berkeley
Site Code:	201561
Assembly:	21
Senate:	13
Special Programs Code:	Not reported
Status:	Certified / Operation & Maintenance
Status Date:	03/19/2009
Restricted Use:	YES
Funding:	Responsible Party
Lat/Long:	37.65023 / -122.4112
APN:	014-074-020, 014074020
Past Use:	BATTERY RECLAMATION, VEHICLE MAINTENANCE
Potential COC:	30013, 3002502
Confirmed COC:	30013,3002502
Potential Description:	SOIL
Alias Name:	BATTERY SALES AND PROCESSING COMPANY
Alias Type:	Alternate Name
Alias Name:	FORMER BASAPCO, INC. PROPERTY
Alias Type:	Alternate Name
Alias Name:	014-074-020
Alias Type:	APN
Alias Name:	014074020
Alias Type:	APN
Alias Name:	CAD068843796
Alias Type:	EPA Identification Number
Alias Name:	110033617101
Alias Type:	EPA (FRS #)
Alias Name:	201561
Alias Type:	Project Code (Site Code)
Alias Name:	41360069
Alias Type:	Envirostor ID Number
Alias Name:	60003650
Alias Type:	Envirostor ID Number

BASAPCO, INC. (Continued) **S107735888**

Completed Info:

Completed Area Name:	PROJECT WIDE
Completed Sub Area Name:	Not reported
Completed Document Type:	Land Use Restriction
Completed Date:	02/19/2009
Comments:	Executed LUC sent to San Mateo County for recording by the City of South San Francisco.
Completed Area Name:	PROJECT WIDE
Completed Sub Area Name:	Not reported
Completed Document Type:	Correspondence
Completed Date:	05/15/2024
Comments:	DTSC Change in Project Manager Letter Sent to Responsible Party
Completed Area Name:	PROJECT WIDE
Completed Sub Area Name:	Not reported
Completed Document Type:	Project Management
Completed Date:	06/30/2024
Comments:	Completed Project Management for FY-23/24
Completed Area Name:	PROJECT WIDE
Completed Sub Area Name:	Not reported
Completed Document Type:	Operation and Maintenance Report
Completed Date:	06/14/2014
Comments:	Annual Report complete and accepted by DTSC.
Completed Area Name:	PROJECT WIDE
Completed Sub Area Name:	Not reported
Completed Document Type:	Public Notice
Completed Date:	12/18/2019
Comments:	Public Notice
Completed Area Name:	PROJECT WIDE
Completed Sub Area Name:	Not reported
Completed Document Type:	Operation & Maintenance Order/Agreement
Completed Date:	01/05/2009
Comments:	Completed
Completed Area Name:	PROJECT WIDE
Completed Sub Area Name:	Not reported
Completed Document Type:	Pre-HARP Form
Completed Date:	02/06/2023
Comments:	Not reported
Completed Area Name:	PROJECT WIDE
Completed Sub Area Name:	Not reported
Completed Document Type:	Project Management
Completed Date:	06/30/2021
Comments:	Completed.
Completed Area Name:	PROJECT WIDE
Completed Sub Area Name:	Not reported
Completed Document Type:	Project Management
Completed Date:	06/30/2022
Comments:	Project management activities complete for FY-21/22.
Completed Area Name:	PROJECT WIDE

BASAPCO, INC. (Continued) **S107735888**

Completed Sub Area Name: Not reported
Completed Document Type: Post HARP Form
Completed Date: 02/13/2023
Comments: Post-HARP from site visit on 2/9/2023. Signed and completed on 2/13/2023.

Completed Area Name: PROJECT WIDE
Completed Sub Area Name: Not reported
Completed Document Type: Project Management
Completed Date: 06/30/2023
Comments: PM activities for FY-22/23.

Completed Area Name: PROJECT WIDE
Completed Sub Area Name: Not reported
Completed Document Type: Land Use Restriction - Site Inspection/Visit
Completed Date: 02/09/2023
Comments: DTSC site visit conducted on 2/9/2023. Cap maintenance needs were discussed in person during site visit, and documented in a follow-up email sent on 2/21/2023. Documentation of cap maintenance activities was provided via email on 6/13/2023, and confirmed by DTSC via email on 6/14/2023.

Completed Area Name: PROJECT WIDE
Completed Sub Area Name: Not reported
Completed Document Type: Operation and Maintenance Plan
Completed Date: 11/25/2008
Comments: OMP approved

Completed Area Name: PROJECT WIDE
Completed Sub Area Name: Not reported
Completed Document Type: Removal Action Workplan
Completed Date: 06/13/2008
Comments: Not reported

Completed Area Name: PROJECT WIDE
Completed Sub Area Name: Not reported
Completed Document Type: Public Notice
Completed Date: 07/21/2008
Comments: Comments were received and responded to.

Completed Area Name: PROJECT WIDE
Completed Sub Area Name: Not reported
Completed Document Type: Public Notice
Completed Date: 07/14/2008
Comments: Not reported

Completed Area Name: PROJECT WIDE
Completed Sub Area Name: Not reported
Completed Document Type: Other Report
Completed Date: 09/04/2008
Comments: ESD Public Comment Period was completed on August 20, 2008. Comments were received from the NMFS and responded to. No other comments were received. The ESD was approved.

Completed Area Name: PROJECT WIDE
Completed Sub Area Name: Not reported
Completed Document Type: Environmental Oversight Agreement

BASAPCO, INC. (Continued) **S107735888**

Completed Date: 07/14/2006
Comments: Not reported

Completed Area Name: PROJECT WIDE
Completed Sub Area Name: Not reported
Completed Document Type: * Discovery
Completed Date: 10/12/1983
Comments: FACILITY IDENTIFIED ID FROM ERRIS

Completed Area Name: PROJECT WIDE
Completed Sub Area Name: Not reported
Completed Document Type: * Discovery
Completed Date: 08/01/1980
Comments: FACILITY IDENTIFIED ACTIVE SITE I.D.'D IND. OF DRIVE BY *EQR

Completed Area Name: PROJECT WIDE
Completed Sub Area Name: Not reported
Completed Document Type: Certification
Completed Date: 03/19/2009
Comments: Site Certification completed. O&M and LUC are in place for the Site.

Completed Area Name: PROJECT WIDE
Completed Sub Area Name: Not reported
Completed Document Type: CEQA - Notice of Exemption
Completed Date: 03/30/2007
Comments: No comments received on the NOE.

Completed Area Name: PROJECT WIDE
Completed Sub Area Name: Not reported
Completed Document Type: Annual Oversight Cost Estimate
Completed Date: 08/23/2021
Comments: Completed on 8/23/2021.

Completed Area Name: PROJECT WIDE
Completed Sub Area Name: Not reported
Completed Document Type: Annual Oversight Cost Estimate
Completed Date: 09/26/2022
Comments: FY-22/23 Annual Oversight Cost Estimate sent on 9/26/2022.

Completed Area Name: PROJECT WIDE
Completed Sub Area Name: Not reported
Completed Document Type: Annual Oversight Cost Estimate
Completed Date: 09/21/2023
Comments: FY-23/24 Annual Oversight Cost Estimate Letter sent on 9/21/2023.

Completed Area Name: PROJECT WIDE
Completed Sub Area Name: Not reported
Completed Document Type: Annual Oversight Cost Estimate
Completed Date: 12/19/2019
Comments: Completed 5-year review

Completed Area Name: PROJECT WIDE
Completed Sub Area Name: Not reported
Completed Document Type: Annual Oversight Cost Estimate
Completed Date: 10/28/2020
Comments: REW

BASAPCO, INC. (Continued) **S107735888**

Completed Area Name: PROJECT WIDE
Completed Sub Area Name: Not reported
Completed Document Type: Correspondence
Completed Date: 02/16/2021
Comments: Not reported

Completed Area Name: PROJECT WIDE
Completed Sub Area Name: Not reported
Completed Document Type: Other Report
Completed Date: 08/08/2005
Comments: San Francisco RWQCB concurred that the shallow groundwater at 27 South Linden Avenue meets the exemption criteria in the SWRCB Sources of Drinking Water Policy, Resolution No. 88-63.

Completed Area Name: PROJECT WIDE
Completed Sub Area Name: Not reported
Completed Document Type: Community Profile
Completed Date: 01/25/2007
Comments: Not reported

Completed Area Name: PROJECT WIDE
Completed Sub Area Name: Not reported
Completed Document Type: Site Screening
Completed Date: 03/07/1994
Comments: Report prepared for USEPA

Completed Area Name: PROJECT WIDE
Completed Sub Area Name: Not reported
Completed Document Type: Removal Action Completion Report
Completed Date: 09/23/2008
Comments: Since the ESD was approved additional soil east of the pump station was removed, reducing and area of residual contamination and the area of the Site requiring a cap.

Completed Area Name: PROJECT WIDE
Completed Sub Area Name: Not reported
Completed Document Type: Fact Sheets
Completed Date: 07/14/2008
Comments: Not reported

Completed Area Name: PROJECT WIDE
Completed Sub Area Name: Not reported
Completed Document Type: Operation and Maintenance Report
Completed Date: 05/26/2009
Comments: Cap Inspection Report approved.

Completed Area Name: PROJECT WIDE
Completed Sub Area Name: Not reported
Completed Document Type: Operation and Maintenance Report
Completed Date: 05/25/2010
Comments: Not reported

Completed Area Name: PROJECT WIDE
Completed Sub Area Name: Not reported
Completed Document Type: Land Use Restriction - Site Inspection/Visit
Completed Date: 06/30/2014
Comments: Inspection completed for both the annual and 5-year review.

BASAPCO, INC. (Continued) **S107735888**

Completed Area Name: PROJECT WIDE
Completed Sub Area Name: Not reported
Completed Document Type: Pre-HARP Form
Completed Date: 06/30/2014
Comments: Not reported

Completed Area Name: PROJECT WIDE
Completed Sub Area Name: Not reported
Completed Document Type: Land Use Restriction - Site Inspection/Visit
Completed Date: 06/25/2015
Comments: Inspection of Asphalt CAP. CAP functioning as designed with no significant cracking or deterioration.

Completed Area Name: PROJECT WIDE
Completed Sub Area Name: Not reported
Completed Document Type: Fact Sheets
Completed Date: 01/25/2007
Comments: Not reported

Completed Area Name: PROJECT WIDE
Completed Sub Area Name: Not reported
Completed Document Type: Removal Action Workplan
Completed Date: 03/30/2007
Comments: No comments were received on the Removal Action Workplan. The plan requires the excavation and off-site disposal of lead contaminated soil.

Completed Area Name: PROJECT WIDE
Completed Sub Area Name: Not reported
Completed Document Type: Site Characterization Report
Completed Date: 11/02/2004
Comments: On September 29, 2004, DTSC staff collected and analyzed surface water and soil sediment samples from Colma Creek and the creek bed, respectively.

Completed Area Name: PROJECT WIDE
Completed Sub Area Name: Not reported
Completed Document Type: Risk Assessment Report
Completed Date: 11/07/2006
Comments: DTSC approves the lead cleanup number.

Completed Area Name: PROJECT WIDE
Completed Sub Area Name: Not reported
Completed Document Type: Operation and Maintenance Report
Completed Date: 05/31/2011
Comments: Not reported

Completed Area Name: PROJECT WIDE
Completed Sub Area Name: Not reported
Completed Document Type: Five-Year Review Reports
Completed Date: 01/15/2020
Comments: 5-year Review Report

Completed Area Name: PROJECT WIDE
Completed Sub Area Name: Not reported
Completed Document Type: Five-Year Review Reports
Completed Date: 12/10/2014

BASAPCO, INC. (Continued) **S107735888**

Comments: Not reported

Completed Area Name: PROJECT WIDE
Completed Sub Area Name: Not reported
Completed Document Type: Operation and Maintenance Report
Completed Date: 09/09/2013
Comments: Not reported

Completed Area Name: PROJECT WIDE
Completed Sub Area Name: Not reported
Completed Document Type: Operation and Maintenance Report
Completed Date: 11/06/2012
Comments: Annual CAP Inspection and Report - remedy functioning as designed.

Completed Area Name: PROJECT WIDE
Completed Sub Area Name: Not reported
Completed Document Type: Letter - Demand
Completed Date: 11/18/2011
Comments: Demand letter #1

Completed Area Name: PROJECT WIDE
Completed Sub Area Name: Not reported
Completed Document Type: Letter - Demand
Completed Date: 12/21/2011
Comments: Demand letter #2

Completed Area Name: PROJECT WIDE
Completed Sub Area Name: Not reported
Completed Document Type: Annual Oversight Cost Estimate
Completed Date: 11/18/2015
Comments: Cost revisions, delayed mail out of cost estimate.

Completed Area Name: PROJECT WIDE
Completed Sub Area Name: Not reported
Completed Document Type: Annual Oversight Cost Estimate
Completed Date: 10/05/2016
Comments: Not reported

Completed Area Name: PROJECT WIDE
Completed Sub Area Name: Not reported
Completed Document Type: Annual Oversight Cost Estimate
Completed Date: 11/16/2017
Comments: Not reported

Completed Area Name: PROJECT WIDE
Completed Sub Area Name: Not reported
Completed Document Type: Annual Oversight Cost Estimate
Completed Date: 10/10/2018
Comments: Not reported

Completed Area Name: PROJECT WIDE
Completed Sub Area Name: Not reported
Completed Document Type: Annual Oversight Cost Estimate
Completed Date: 10/15/2014
Comments: Task Completed

Completed Area Name: PROJECT WIDE

BASAPCO, INC. (Continued) **S107735888**

Completed Sub Area Name: Not reported
Completed Document Type: Annual Oversight Cost Estimate
Completed Date: 11/16/2012
Comments: Not reported

Completed Area Name: PROJECT WIDE
Completed Sub Area Name: Not reported
Completed Document Type: Land Use Restriction - Site Inspection/Visit
Completed Date: 11/06/2012
Comments: Annual Cap inspection and report - remedy functioning as designed.

Completed Area Name: PROJECT WIDE
Completed Sub Area Name: Not reported
Completed Document Type: Land Use Restriction - Site Inspection/Visit
Completed Date: 07/05/2016
Comments: Facility completed a 5-year review last year. Based on information and photos contained in the report, as well as a history of being a very low risk site, inspection consisted of a drive-by only.

Completed Area Name: PROJECT WIDE
Completed Sub Area Name: Not reported
Completed Document Type: Site Screening
Completed Date: 05/18/1987
Comments: The soil is contaminated with hazardous substances, including lead which as found as high as 160,000 milligrams per kilogram in surface soils.

Completed Area Name: PROJECT WIDE
Completed Sub Area Name: Not reported
Completed Document Type: Operation and Maintenance Report
Completed Date: 07/28/2015
Comments: Completed

Completed Area Name: PROJECT WIDE
Completed Sub Area Name: Not reported
Completed Document Type: Operation and Maintenance Report
Completed Date: 08/18/2016
Comments: Not reported

Completed Area Name: PROJECT WIDE
Completed Sub Area Name: Not reported
Completed Document Type: Operation and Maintenance Report
Completed Date: 05/30/2017
Comments: Cap/Cover working as designed. No conditions of concern.

Completed Area Name: PROJECT WIDE
Completed Sub Area Name: Not reported
Completed Document Type: Land Use Restriction Monitoring Report
Completed Date: 09/21/2018
Comments: Inspection Report Accepted.

Completed Area Name: PROJECT WIDE
Completed Sub Area Name: Not reported
Completed Document Type: Land Use Restriction Monitoring Report
Completed Date: 09/11/2020
Comments: Annual Inspection report for Asphalt Cap.

BASAPCO, INC. (Continued) **S107735888**

Completed Area Name: PROJECT WIDE
Completed Sub Area Name: Not reported
Completed Document Type: Public Notice
Completed Date: 12/10/2014
Comments: 5-year review of BASAPCO site with asphalt cap. Remedy remains protective.

Completed Area Name: PROJECT WIDE
Completed Sub Area Name: Not reported
Completed Document Type: Land Use Restriction Monitoring Report
Completed Date: 08/06/2021
Comments: Inspection report approved.

Completed Area Name: PROJECT WIDE
Completed Sub Area Name: Not reported
Completed Document Type: Land Use Restriction Monitoring Report
Completed Date: 08/05/2022
Comments: DTSC Approval Letter sent on 8/5/2022. Approval letter requested removal of vegetation and replacement of fiber roll by 9/4/2022, and repainting of cap markings by 10/4/2022.

Completed Area Name: PROJECT WIDE
Completed Sub Area Name: Not reported
Completed Document Type: Land Use Restriction Monitoring Report
Completed Date: 07/10/2023
Comments: DTSC Approval Letter sent on 7/10/2023.

Future Area Name: Not reported
Future Sub Area Name: Not reported
Future Document Type: Not reported
Future Due Date: Not reported
Schedule Area Name: PROJECT WIDE
Schedule Sub Area Name: Not reported
Schedule Document Type: Five-Year Review Reports
Schedule Due Date: 12/14/2024
Schedule Revised Date: Not reported

DEED:
Name: BASAPCO, INC.
Address: 27-S. LINDEN
City,State,Zip: SOUTH SAN FRANCISCO, CA 94080
Envirostor ID: 41360069
Area: PROJECT WIDE
Sub Area: Not reported
Site Type: VOLUNTARY CLEANUP
Status: CERTIFIED / OPERATION & MAINTENANCE
Agency: Not reported
Covenant Uploaded: Not reported
Deed Date(s): Not reported
File Name: Envirostor Land Use Restrictions

BR679 **UPRR LINDEN (AKA UNION PACIFIC RAILROAD LINDEN)** **ENVIROSTOR** **S109821384**
NNE **EAST OF 27 SOUTH LINDEN AVENUE** **VCP** **N/A**
1/2-1 **SOUTH SAN FRANCISCO, CA 94080** **DEED**
0.766 mi.
4043 ft. **Site 3 of 3 in cluster BR**

Relative:
Lower

Actual:
26 ft.

ENVIROSTOR:

Name:	UPRR LINDEN (AKA UNION PACIFIC RAILROAD LINDEN)
Address:	EAST OF 27 SOUTH LINDEN AVENUE
City,State,Zip:	SOUTH SAN FRANCISCO, CA 94080
Facility ID:	60001136
Status:	Certified O&M - Land Use Restrictions Only
Status Date:	02/04/2014
Site Code:	201847
Site Type:	Voluntary Cleanup
Site Type Detailed:	Voluntary Agreement
Acres:	0.57
NPL:	NO
Regulatory Agencies:	SMBRP
Lead Agency:	SMBRP
Program Manager:	Jared Wilson
Supervisor:	Kimberly Walsh
Division Branch:	Cleanup Berkeley
Assembly:	21
Senate:	13
Special Program:	Voluntary Agreement - Standard Voluntary Agreement
Restricted Use:	YES
Site Mgmt Req:	NONE SPECIFIED
Funding:	Responsible Party
Latitude:	37.64993
Longitude:	-122.4104
APN:	014103999, 872-41-27C
Past Use:	BATTERY MANUFACTURING, BATTERY RECLAMATION, BATTERY STORAGE
Potential COC:	Lead
Confirmed COC:	Lead
Potential Description:	OTH, SOIL
Alias Name:	014103999
Alias Type:	APN
Alias Name:	872-41-27C
Alias Type:	APN
Alias Name:	201847
Alias Type:	Project Code (Site Code)
Alias Name:	60001136
Alias Type:	Envirostor ID Number
Alias Name:	60003650
Alias Type:	Envirostor ID Number

Completed Info:

Completed Area Name:	PROJECT WIDE
Completed Sub Area Name:	Not reported
Completed Document Type:	Standard Voluntary Agreement
Completed Date:	12/10/2009
Comments:	RP signed VCA received and processed. UPRR will be submitting the advance payment within 10 days.
Completed Area Name:	PROJECT WIDE
Completed Sub Area Name:	Not reported
Completed Document Type:	Certification
Completed Date:	02/03/2014
Comments:	DTSC has determined that all appropriate response actions have been

UPRR LINDEN (AKA UNION PACIFIC RAILROAD LINDEN) (Continued) **S109821384**

completed. Lead contaminated soil was excavated and disposed of offsite, however soil lead that exceeds unrestricted use levels remains at the Site at depths of 1 foot beneath the surface, and below. A land use covenant was recorded on January 31, 2014 in order to prohibit the use of the site as a residence, hospital, school, or day care. The land use covenant also prohibits soil disturbance at or below 1 foot below grond surface without a DTSC approved Soil Management Plan.

Completed Area Name: PROJECT WIDE
Completed Sub Area Name: Not reported
Completed Document Type: Annual Oversight Cost Estimate
Completed Date: 09/23/2011
Comments: Not reported

Completed Area Name: PROJECT WIDE
Completed Sub Area Name: Not reported
Completed Document Type: CEQA - Notice of Exemption
Completed Date: 06/28/2012
Comments: Completed 6/28/2012.

Completed Area Name: PROJECT WIDE
Completed Sub Area Name: Not reported
Completed Document Type: Correspondence
Completed Date: 05/20/2024
Comments: DTSC Change in Project Manager Letter Sent to Responsible Party

Completed Area Name: PROJECT WIDE
Completed Sub Area Name: Not reported
Completed Document Type: Annual Oversight Cost Estimate
Completed Date: 09/28/2017
Comments: The Annual Oversight Cost Estimate provides an estimate of DTSC oversight costs for the year beginning July 1, 2017 and ending June 30, 2018.

Completed Area Name: PROJECT WIDE
Completed Sub Area Name: Not reported
Completed Document Type: Annual Oversight Cost Estimate
Completed Date: 09/23/2016
Comments: This letter transmits DTSC’s annual estimate of oversight costs for the UPRR Linden Site.

Completed Area Name: PROJECT WIDE
Completed Sub Area Name: Not reported
Completed Document Type: Technical Workplan
Completed Date: 07/10/2024
Comments: Not reported

Completed Area Name: PROJECT WIDE
Completed Sub Area Name: Not reported
Completed Document Type: Work Notice
Completed Date: 10/02/2012
Comments: Hand delivered to nearby businesses.

Completed Area Name: PROJECT WIDE
Completed Sub Area Name: Not reported
Completed Document Type: Land Use Restriction Monitoring Report

UPRR LINDEN (AKA UNION PACIFIC RAILROAD LINDEN) (Continued) **S109821384**

Completed Date: 04/02/2024
Comments: Conditional approval letter sent on 4/2/2024. Condition in approval letter was the submittal of a revised Report within 30 days with revisions on page 1 to state the level of damage observed in the perimeter fencing, as presented in Appendix A of the Report.

Completed Area Name: PROJECT WIDE
Completed Sub Area Name: Not reported
Completed Document Type: Five-Year Review Reports
Completed Date: 10/08/2020
Comments: Not reported

Completed Area Name: PROJECT WIDE
Completed Sub Area Name: Not reported
Completed Document Type: Land Use Restriction Monitoring Report
Completed Date: 04/05/2021
Comments: Approved via email.

Completed Area Name: PROJECT WIDE
Completed Sub Area Name: Not reported
Completed Document Type: Project Management
Completed Date: 06/30/2023
Comments: PM activities for FY-22/23.

Completed Area Name: PROJECT WIDE
Completed Sub Area Name: Not reported
Completed Document Type: Project Management
Completed Date: 06/30/2022
Comments: Project management activities complete for FY-21/22.

Completed Area Name: PROJECT WIDE
Completed Sub Area Name: Not reported
Completed Document Type: Correspondence
Completed Date: 02/16/2021
Comments: Not reported

Completed Area Name: PROJECT WIDE
Completed Sub Area Name: Not reported
Completed Document Type: Annual Oversight Cost Estimate
Completed Date: 08/18/2021
Comments: DTSC provided this annual oversight cost estimate to Union Pacific Railroad.

Completed Area Name: PROJECT WIDE
Completed Sub Area Name: Not reported
Completed Document Type: Annual Oversight Cost Estimate
Completed Date: 09/29/2023
Comments: FY-23/24 Annual Oversight Cost Estimate Letter sent on 9/29/2023.

Completed Area Name: PROJECT WIDE
Completed Sub Area Name: Not reported
Completed Document Type: Project Management
Completed Date: 06/30/2021
Comments: Completed.

Completed Area Name: PROJECT WIDE
Completed Sub Area Name: Not reported

UPRR LINDEN (AKA UNION PACIFIC RAILROAD LINDEN) (Continued) **S109821384**

Completed Document Type: Annual Oversight Cost Estimate
Completed Date: 09/26/2022
Comments: FY-22/23 Annual Oversight Cost Estimate Letter sent on 9/26/2022.

Completed Area Name: PROJECT WIDE
Completed Sub Area Name: Not reported
Completed Document Type: Community Profile
Completed Date: 10/04/2011
Comments: Community Profile for BASAPCO Site will be used.

Completed Area Name: PROJECT WIDE
Completed Sub Area Name: Not reported
Completed Document Type: Public Notice
Completed Date: 05/24/2012
Comments: Completed 5/24/2012.

Completed Area Name: PROJECT WIDE
Completed Sub Area Name: Not reported
Completed Document Type: Land Use Restriction Monitoring Report
Completed Date: 07/29/2016
Comments: The 2016 Annual Land Use Control Inspection Report documents the annual inspection of the site as required by the Land Use Covenant.

Completed Area Name: PROJECT WIDE
Completed Sub Area Name: Not reported
Completed Document Type: Land Use Restriction Monitoring Report
Completed Date: 03/15/2023
Comments: DTSC Approval Letter sent on 3/15/2023. DTSC requested the drafting and submittal of a Weed Removal Workplan to maintain the integrity of the cap by April 14, 2023.

Completed Area Name: PROJECT WIDE
Completed Sub Area Name: Not reported
Completed Document Type: Public Notice
Completed Date: 10/01/2019
Comments: Published in San Mateo County Times

Completed Area Name: PROJECT WIDE
Completed Sub Area Name: Not reported
Completed Document Type: Land Use Restriction Monitoring Report
Completed Date: 02/18/2020
Comments: approved via email.

Completed Area Name: PROJECT WIDE
Completed Sub Area Name: Not reported
Completed Document Type: Correspondence
Completed Date: 01/26/2018
Comments: Not reported

Completed Area Name: PROJECT WIDE
Completed Sub Area Name: Not reported
Completed Document Type: Correspondence
Completed Date: 06/26/2020
Comments: Not reported

Completed Area Name: PROJECT WIDE
Completed Sub Area Name: Not reported

UPRR LINDEN (AKA UNION PACIFIC RAILROAD LINDEN) (Continued) **S109821384**

Completed Document Type: Annual Oversight Cost Estimate
Completed Date: 09/25/2018
Comments: Not reported

Completed Area Name: PROJECT WIDE
Completed Sub Area Name: Not reported
Completed Document Type: Annual Oversight Cost Estimate
Completed Date: 10/07/2019
Comments: Not reported

Completed Area Name: PROJECT WIDE
Completed Sub Area Name: Not reported
Completed Document Type: Correspondence
Completed Date: 10/19/2020
Comments: DTSC provided notification of a change in project manager.

Completed Area Name: PROJECT WIDE
Completed Sub Area Name: Not reported
Completed Document Type: Remedial Investigation Workplan
Completed Date: 06/16/2011
Comments: The final Approval letter was done May 13, 2011 with no changes to the RP draft which was resubmitted on 6/16/2011.The Sample Addendum proposed 41 soil borings on a 25 foot spacing within the fenced area to further define the lead impacted soil volumes for removal.

Completed Area Name: PROJECT WIDE
Completed Sub Area Name: Not reported
Completed Document Type: Fact Sheets
Completed Date: 05/21/2012
Comments: Fact Sheet Completed 5/21/2012.

Completed Area Name: PROJECT WIDE
Completed Sub Area Name: Not reported
Completed Document Type: Fieldwork
Completed Date: 05/20/2011
Comments: The soil sampling was conducted during the third week of May. No document is required at this stage.

Completed Area Name: PROJECT WIDE
Completed Sub Area Name: Not reported
Completed Document Type: Application
Completed Date: 07/09/2008
Comments: VCA Application.

Completed Area Name: PROJECT WIDE
Completed Sub Area Name: Not reported
Completed Document Type: Fieldwork
Completed Date: 12/13/2012
Comments: The excavation and disposal fieldwork for the UPRR site at 27 S. Linden Avenue in So. San Francisco was completed on Thursday December 13.

Completed Area Name: PROJECT WIDE
Completed Sub Area Name: Not reported
Completed Document Type: Annual Oversight Cost Estimate
Completed Date: 08/29/2014
Comments: This letter contains the estimated DTSC oversight costs for the UPRR

UPRR LINDEN (AKA UNION PACIFIC RAILROAD LINDEN) (Continued) **S109821384**

Linden Site for the fiscal year starting July 1, 2014 and ending June 30, 2015.

Completed Area Name: PROJECT WIDE
Completed Sub Area Name: Not reported
Completed Document Type: Annual Oversight Cost Estimate
Completed Date: 08/21/2015
Comments: This letter includes a cost estimate of DTSC oversight costs for the year starting July 1, 2015 and ending June 30, 2016.

Completed Area Name: PROJECT WIDE
Completed Sub Area Name: Not reported
Completed Document Type: Annual Oversight Cost Estimate
Completed Date: 10/06/2020
Comments: Not reported

Completed Area Name: PROJECT WIDE
Completed Sub Area Name: Not reported
Completed Document Type: Site Characterization Workplan
Completed Date: 02/24/2010
Comments: Acceped Subsurface Investigation Work Plan proposed 2 additional temporary wells to analyze 2 more filtered grab GW samples.

Completed Area Name: PROJECT WIDE
Completed Sub Area Name: Not reported
Completed Document Type: Remedial Investigation Report
Completed Date: 05/21/2012
Comments: Not reported

Completed Area Name: PROJECT WIDE
Completed Sub Area Name: Not reported
Completed Document Type: Fieldwork
Completed Date: 03/23/2010
Comments: Obtained two grab geoundwater samples.

Completed Area Name: PROJECT WIDE
Completed Sub Area Name: Not reported
Completed Document Type: Site Characterization Report
Completed Date: 04/12/2011
Comments: Additional remediation required to address lead in surface soil and water run-on and run-off.

Completed Area Name: PROJECT WIDE
Completed Sub Area Name: Not reported
Completed Document Type: Technical Report
Completed Date: 02/24/2010
Comments: Provided to UPRR a BASAPCO, Inc. UST Search Report dated Sept. 29, 2000 with BASAPCO locations of former operation & suspected USTs to assist the investigation.

Completed Area Name: PROJECT WIDE
Completed Sub Area Name: Not reported
Completed Document Type: Removal Action Workplan
Completed Date: 06/28/2012
Comments: Not reported

Completed Area Name: PROJECT WIDE

UPRR LINDEN (AKA UNION PACIFIC RAILROAD LINDEN) (Continued) **S109821384**

Completed Sub Area Name: Not reported
Completed Document Type: Removal Action Completion Report
Completed Date: 04/23/2013
Comments: The Removal Action Completion Report (RACR) documents the removal of lead-contaminated soil in accordance with the remedy selected in the Removal Action Workplan. A total of 4,825 tons of soil, vegetation, trash, and debris was removed and disposed of off-site.

Completed Area Name: PROJECT WIDE
Completed Sub Area Name: Not reported
Completed Document Type: Land Use Restriction
Completed Date: 01/31/2014
Comments: The land use restriction prohibits the use of the 0.57 acre site for residences, hospitals, schools, and day cares. It also prohibits the disturbance of soil at or below 1 foot below the surface without a Soil Management Plan that is approved by DTSC in advance.

Completed Area Name: PROJECT WIDE
Completed Sub Area Name: Not reported
Completed Document Type: Annual Oversight Cost Estimate
Completed Date: 10/26/2012
Comments: Cost Estimate Letter is uploaded

Completed Area Name: PROJECT WIDE
Completed Sub Area Name: Not reported
Completed Document Type: Annual Oversight Cost Estimate
Completed Date: 09/05/2013
Comments: This letter transmits DTSC's cost estimate for oversight activities at the UPRR Linden Site for the fiscal year starting July 1, 2013 and ending June 30, 2014.

Completed Area Name: PROJECT WIDE
Completed Sub Area Name: Not reported
Completed Document Type: Correspondence
Completed Date: 09/20/2012
Comments: Supporting documentation uploaded.

Completed Area Name: PROJECT WIDE
Completed Sub Area Name: Not reported
Completed Document Type: Land Use Restriction Monitoring Report
Completed Date: 01/12/2015
Comments: 2015 ANNUAL LAND USE CONTROL INSPECTION AND COMPLIANCE LETTER

Completed Area Name: PROJECT WIDE
Completed Sub Area Name: Not reported
Completed Document Type: Soils Management Plan
Completed Date: 09/09/2015
Comments: The Soil Management Plan describes procedures to be followed when disturbing soil within the LUC area at the site.

Completed Area Name: PROJECT WIDE
Completed Sub Area Name: Not reported
Completed Document Type: Land Use Restriction Monitoring Report
Completed Date: 01/12/2016
Comments: This 2016 Annual Land Use Control Inspection and Compliance Letter fulfills the annual inspection and reporting requirements of the Land Use Control for this site.

UPRR LINDEN (AKA UNION PACIFIC RAILROAD LINDEN) (Continued) **S109821384**

Completed Area Name:	PROJECT WIDE
Completed Sub Area Name:	Not reported
Completed Document Type:	Land Use Restriction Monitoring Report
Completed Date:	02/14/2018
Comments:	final

Completed Area Name:	PROJECT WIDE
Completed Sub Area Name:	Not reported
Completed Document Type:	Land Use Restriction Monitoring Report
Completed Date:	10/27/2021
Comments:	Report on annual inspection of the cap and compliance with the Land Use Covenant completed on 10/8/2021, and approved via email by DTSC on 10/27/2021.

Future Area Name:	Not reported
Future Sub Area Name:	Not reported
Future Document Type:	Not reported
Future Due Date:	Not reported
Schedule Area Name:	PROJECT WIDE
Schedule Sub Area Name:	Not reported
Schedule Document Type:	Five-Year Review Reports
Schedule Due Date:	11/04/2024
Schedule Revised Date:	Not reported

VCP:

Name:	UPRR LINDEN (AKA UNION PACIFIC RAILROAD LINDEN)
Address:	EAST OF 27 SOUTH LINDEN AVENUE
City,State,Zip:	SOUTH SAN FRANCISCO, CA 94080
Facility ID:	60001136
Site Type:	Voluntary Cleanup
Site Type Detail:	Voluntary Agreement
Site Mgmt. Req.:	NONE SPECIFIED
Acres:	0.57
National Priorities List:	NO
Cleanup Oversight Agencies:	SMBRP
Lead Agency:	SMBRP
Lead Agency Description:	DTSC - Site Cleanup Program
Project Manager:	Jared Wilson
Supervisor:	Kimberly Walsh
Division Branch:	Cleanup Berkeley
Site Code:	201847
Assembly:	21
Senate:	13
Special Programs Code:	Voluntary Agreement - Standard Voluntary Agreement
Status:	Certified O&M - Land Use Restrictions Only
Status Date:	02/04/2014
Restricted Use:	YES
Funding:	Responsible Party
Lat/Long:	37.64993 / -122.4104
APN:	014103999, 872-41-27C
Past Use:	BATTERY MANUFACTURING, BATTERY RECLAMATION, BATTERY STORAGE
Potential COC:	30013
Confirmed COC:	30013
Potential Description:	OTH, SOIL
Alias Name:	014103999
Alias Type:	APN
Alias Name:	872-41-27C

UPRR LINDEN (AKA UNION PACIFIC RAILROAD LINDEN) (Continued) **S109821384**

Alias Type: APN
Alias Name: 201847
Alias Type: Project Code (Site Code)
Alias Name: 60001136
Alias Type: Envirostor ID Number
Alias Name: 60003650
Alias Type: Envirostor ID Number

Completed Info:
Completed Area Name: PROJECT WIDE
Completed Sub Area Name: Not reported
Completed Document Type: Standard Voluntary Agreement
Completed Date: 12/10/2009
Comments: RP signed VCA received and processed. UPRR will be submitting the advance payment within 10 days.

Completed Area Name: PROJECT WIDE
Completed Sub Area Name: Not reported
Completed Document Type: Certification
Completed Date: 02/03/2014
Comments: DTSC has determined that all appropriate response actions have been completed. Lead contaminated soil was excavated and disposed of offsite, however soil lead that exceeds unrestricted use levels remains at the Site at depths of 1 foot beneath the surface, and below. A land use covenant was recorded on January 31, 2014 in order to prohibit the use of the site as a residence, hospital, school, or day care. The land use covenant also prohibits soil disturbance at or below 1 foot below grond surface without a DTSC approved Soil Management Plan.

Completed Area Name: PROJECT WIDE
Completed Sub Area Name: Not reported
Completed Document Type: Annual Oversight Cost Estimate
Completed Date: 09/23/2011
Comments: Not reported

Completed Area Name: PROJECT WIDE
Completed Sub Area Name: Not reported
Completed Document Type: CEQA - Notice of Exemption
Completed Date: 06/28/2012
Comments: Completed 6/28/2012.

Completed Area Name: PROJECT WIDE
Completed Sub Area Name: Not reported
Completed Document Type: Correspondence
Completed Date: 05/20/2024
Comments: DTSC Change in Project Manager Letter Sent to Responsible Party

Completed Area Name: PROJECT WIDE
Completed Sub Area Name: Not reported
Completed Document Type: Annual Oversight Cost Estimate
Completed Date: 09/28/2017
Comments: The Annual Oversight Cost Estimate provides an estimate of DTSC oversight costs for the year beginning July 1, 2017 and ending June 30, 2018.

Completed Area Name: PROJECT WIDE
Completed Sub Area Name: Not reported

UPRR LINDEN (AKA UNION PACIFIC RAILROAD LINDEN) (Continued) **S109821384**

Completed Document Type: Annual Oversight Cost Estimate
Completed Date: 09/23/2016
Comments: This letter transmits DTSC's annual estimate of oversight costs for the UPRR Linden Site.

Completed Area Name: PROJECT WIDE
Completed Sub Area Name: Not reported
Completed Document Type: Technical Workplan
Completed Date: 07/10/2024
Comments: Not reported

Completed Area Name: PROJECT WIDE
Completed Sub Area Name: Not reported
Completed Document Type: Work Notice
Completed Date: 10/02/2012
Comments: Hand delivered to nearby businesses.

Completed Area Name: PROJECT WIDE
Completed Sub Area Name: Not reported
Completed Document Type: Land Use Restriction Monitoring Report
Completed Date: 04/02/2024
Comments: Conditional approval letter sent on 4/2/2024. Condition in approval letter was the submittal of a revised Report within 30 days with revisions on page 1 to state the level of damage observed in the perimeter fencing, as presented in Appendix A of the Report.

Completed Area Name: PROJECT WIDE
Completed Sub Area Name: Not reported
Completed Document Type: Five-Year Review Reports
Completed Date: 10/08/2020
Comments: Not reported

Completed Area Name: PROJECT WIDE
Completed Sub Area Name: Not reported
Completed Document Type: Land Use Restriction Monitoring Report
Completed Date: 04/05/2021
Comments: Approved via email.

Completed Area Name: PROJECT WIDE
Completed Sub Area Name: Not reported
Completed Document Type: Project Management
Completed Date: 06/30/2023
Comments: PM activities for FY-22/23.

Completed Area Name: PROJECT WIDE
Completed Sub Area Name: Not reported
Completed Document Type: Project Management
Completed Date: 06/30/2022
Comments: Project management activities complete for FY-21/22.

Completed Area Name: PROJECT WIDE
Completed Sub Area Name: Not reported
Completed Document Type: Correspondence
Completed Date: 02/16/2021
Comments: Not reported

Completed Area Name: PROJECT WIDE

UPRR LINDEN (AKA UNION PACIFIC RAILROAD LINDEN) (Continued) **S109821384**

Completed Sub Area Name: Not reported
Completed Document Type: Annual Oversight Cost Estimate
Completed Date: 08/18/2021
Comments: DTSC provided this annual oversight cost estimate to Union Pacific Railroad.

Completed Area Name: PROJECT WIDE
Completed Sub Area Name: Not reported
Completed Document Type: Annual Oversight Cost Estimate
Completed Date: 09/29/2023
Comments: FY-23/24 Annual Oversight Cost Estimate Letter sent on 9/29/2023.

Completed Area Name: PROJECT WIDE
Completed Sub Area Name: Not reported
Completed Document Type: Project Management
Completed Date: 06/30/2021
Comments: Completed.

Completed Area Name: PROJECT WIDE
Completed Sub Area Name: Not reported
Completed Document Type: Annual Oversight Cost Estimate
Completed Date: 09/26/2022
Comments: FY-22/23 Annual Oversight Cost Estimate Letter sent on 9/26/2022.

Completed Area Name: PROJECT WIDE
Completed Sub Area Name: Not reported
Completed Document Type: Community Profile
Completed Date: 10/04/2011
Comments: Community Profile for BASAPCO Site will be used.

Completed Area Name: PROJECT WIDE
Completed Sub Area Name: Not reported
Completed Document Type: Public Notice
Completed Date: 05/24/2012
Comments: Completed 5/24/2012.

Completed Area Name: PROJECT WIDE
Completed Sub Area Name: Not reported
Completed Document Type: Land Use Restriction Monitoring Report
Completed Date: 07/29/2016
Comments: The 2016 Annual Land Use Control Inspection Report documents the annual inspection of the site as required by the Land Use Covenant.

Completed Area Name: PROJECT WIDE
Completed Sub Area Name: Not reported
Completed Document Type: Land Use Restriction Monitoring Report
Completed Date: 03/15/2023
Comments: DTSC Approval Letter sent on 3/15/2023. DTSC requested the drafting and submittal of a Weed Removal Workplan to maintain the integrity of the cap by April 14, 2023.

Completed Area Name: PROJECT WIDE
Completed Sub Area Name: Not reported
Completed Document Type: Public Notice
Completed Date: 10/01/2019
Comments: Published in San Mateo County Times

UPRR LINDEN (AKA UNION PACIFIC RAILROAD LINDEN) (Continued) **S109821384**

Completed Area Name: PROJECT WIDE
Completed Sub Area Name: Not reported
Completed Document Type: Land Use Restriction Monitoring Report
Completed Date: 02/18/2020
Comments: approved via email.

Completed Area Name: PROJECT WIDE
Completed Sub Area Name: Not reported
Completed Document Type: Correspondence
Completed Date: 01/26/2018
Comments: Not reported

Completed Area Name: PROJECT WIDE
Completed Sub Area Name: Not reported
Completed Document Type: Correspondence
Completed Date: 06/26/2020
Comments: Not reported

Completed Area Name: PROJECT WIDE
Completed Sub Area Name: Not reported
Completed Document Type: Annual Oversight Cost Estimate
Completed Date: 09/25/2018
Comments: Not reported

Completed Area Name: PROJECT WIDE
Completed Sub Area Name: Not reported
Completed Document Type: Annual Oversight Cost Estimate
Completed Date: 10/07/2019
Comments: Not reported

Completed Area Name: PROJECT WIDE
Completed Sub Area Name: Not reported
Completed Document Type: Correspondence
Completed Date: 10/19/2020
Comments: DTSC provided notification of a change in project manager.

Completed Area Name: PROJECT WIDE
Completed Sub Area Name: Not reported
Completed Document Type: Remedial Investigation Workplan
Completed Date: 06/16/2011
Comments: The final Approval letter was done May 13, 2011 with no changes to the RP draft which was resubmitted on 6/16/2011.The Sample Addendum proposed 41 soil borings on a 25 foot spacing within the fenced area to further define the lead impacted soil volumes for removal.

Completed Area Name: PROJECT WIDE
Completed Sub Area Name: Not reported
Completed Document Type: Fact Sheets
Completed Date: 05/21/2012
Comments: Fact Sheet Completed 5/21/2012.

Completed Area Name: PROJECT WIDE
Completed Sub Area Name: Not reported
Completed Document Type: Fieldwork
Completed Date: 05/20/2011
Comments: The soil sampling was conducted during the third week of May. No document is required at this stage.

UPRR LINDEN (AKA UNION PACIFIC RAILROAD LINDEN) (Continued) **S109821384**

Completed Area Name: PROJECT WIDE
Completed Sub Area Name: Not reported
Completed Document Type: Application
Completed Date: 07/09/2008
Comments: VCA Application.

Completed Area Name: PROJECT WIDE
Completed Sub Area Name: Not reported
Completed Document Type: Fieldwork
Completed Date: 12/13/2012
Comments: The excavation and disposal fieldwork for the UPRR site at 27 S. Linden Avenue in So. San Francisco was completed on Thursday December 13.

Completed Area Name: PROJECT WIDE
Completed Sub Area Name: Not reported
Completed Document Type: Annual Oversight Cost Estimate
Completed Date: 08/29/2014
Comments: This letter contains the estimated DTSC oversight costs for the UPRR Linden Site for the fiscal year starting July 1, 2014 and ending June 30, 2015.

Completed Area Name: PROJECT WIDE
Completed Sub Area Name: Not reported
Completed Document Type: Annual Oversight Cost Estimate
Completed Date: 08/21/2015
Comments: This letter includes a cost estimate of DTSC oversight costs for the year starting July 1, 2015 and ending June 30, 2016.

Completed Area Name: PROJECT WIDE
Completed Sub Area Name: Not reported
Completed Document Type: Annual Oversight Cost Estimate
Completed Date: 10/06/2020
Comments: Not reported

Completed Area Name: PROJECT WIDE
Completed Sub Area Name: Not reported
Completed Document Type: Site Characterization Workplan
Completed Date: 02/24/2010
Comments: Acceped Subsurface Investigation Work Plan proposed 2 additional temporary wells to analyze 2 more filtered grab GW samples.

Completed Area Name: PROJECT WIDE
Completed Sub Area Name: Not reported
Completed Document Type: Remedial Investigation Report
Completed Date: 05/21/2012
Comments: Not reported

Completed Area Name: PROJECT WIDE
Completed Sub Area Name: Not reported
Completed Document Type: Fieldwork
Completed Date: 03/23/2010
Comments: Obtained two grab geoundwater samples.

Completed Area Name: PROJECT WIDE
Completed Sub Area Name: Not reported
Completed Document Type: Site Characterization Report

UPRR LINDEN (AKA UNION PACIFIC RAILROAD LINDEN) (Continued) **S109821384**

Completed Date:	04/12/2011
Comments:	Additional remediation required to address lead in surface soil and water run-on and run-off.
Completed Area Name:	PROJECT WIDE
Completed Sub Area Name:	Not reported
Completed Document Type:	Technical Report
Completed Date:	02/24/2010
Comments:	Provided to UPRR a BASAPCO, Inc. UST Search Report dated Sept. 29, 2000 with BASAPCO locations of former operation & suspected USTs to assist the investigation.
Completed Area Name:	PROJECT WIDE
Completed Sub Area Name:	Not reported
Completed Document Type:	Removal Action Workplan
Completed Date:	06/28/2012
Comments:	Not reported
Completed Area Name:	PROJECT WIDE
Completed Sub Area Name:	Not reported
Completed Document Type:	Removal Action Completion Report
Completed Date:	04/23/2013
Comments:	The Removal Action Completion Report (RACR) documents the removal of lead-contaminated soil in accordance with the remedy selected in the Removal Action Workplan. A total of 4,825 tons of soil, vegetation, trash, and debris was removed and disposed of off-site.
Completed Area Name:	PROJECT WIDE
Completed Sub Area Name:	Not reported
Completed Document Type:	Land Use Restriction
Completed Date:	01/31/2014
Comments:	The land use restriction prohibits the use of the 0.57 acre site for residences, hospitals, schools, and day cares. It also prohibits the disturbance of soil at or below 1 foot below the surface without a Soil Management Plan that is approved by DTSC in advance.
Completed Area Name:	PROJECT WIDE
Completed Sub Area Name:	Not reported
Completed Document Type:	Annual Oversight Cost Estimate
Completed Date:	10/26/2012
Comments:	Cost Estimate Letter is uploaded
Completed Area Name:	PROJECT WIDE
Completed Sub Area Name:	Not reported
Completed Document Type:	Annual Oversight Cost Estimate
Completed Date:	09/05/2013
Comments:	This letter transmits DTSC's cost estimate for oversight activities at the UPRR Linden Site for the fiscal year starting July 1, 2013 and ending June 30, 2014.
Completed Area Name:	PROJECT WIDE
Completed Sub Area Name:	Not reported
Completed Document Type:	Correspondence
Completed Date:	09/20/2012
Comments:	Supporting documentation uploaded.
Completed Area Name:	PROJECT WIDE

UPRR LINDEN (AKA UNION PACIFIC RAILROAD LINDEN) (Continued) **S109821384**

Completed Sub Area Name: Not reported
Completed Document Type: Land Use Restriction Monitoring Report
Completed Date: 01/12/2015
Comments: 2015 ANNUAL LAND USE CONTROL INSPECTION AND COMPLIANCE LETTER

Completed Area Name: PROJECT WIDE
Completed Sub Area Name: Not reported
Completed Document Type: Soils Management Plan
Completed Date: 09/09/2015
Comments: The Soil Management Plan describes procedures to be followed when disturbing soil within the LUC area at the site.

Completed Area Name: PROJECT WIDE
Completed Sub Area Name: Not reported
Completed Document Type: Land Use Restriction Monitoring Report
Completed Date: 01/12/2016
Comments: This 2016 Annual Land Use Control Inspection and Compliance Letter fulfills the annual inspection and reporting requirements of the Land Use Control for this site.

Completed Area Name: PROJECT WIDE
Completed Sub Area Name: Not reported
Completed Document Type: Land Use Restriction Monitoring Report
Completed Date: 02/14/2018
Comments: final

Completed Area Name: PROJECT WIDE
Completed Sub Area Name: Not reported
Completed Document Type: Land Use Restriction Monitoring Report
Completed Date: 10/27/2021
Comments: Report on annual inspection of the cap and compliance with the Land Use Covenant completed on 10/8/2021, and approved via email by DTSC on 10/27/2021.

Future Area Name: Not reported
Future Sub Area Name: Not reported
Future Document Type: Not reported
Future Due Date: Not reported
Schedule Area Name: PROJECT WIDE
Schedule Sub Area Name: Not reported
Schedule Document Type: Five-Year Review Reports
Schedule Due Date: 11/04/2024
Schedule Revised Date: Not reported

DEED:
Name: UPRR LINDEN (AKA UNION PACIFIC RAILROAD LINDEN)
Address: EAST OF 27 SOUTH LINDEN AVENUE
City,State,Zip: SOUTH SAN FRANCISCO, CA 94080
Envirostor ID: 60001136
Area: PROJECT WIDE
Sub Area: Not reported
Site Type: VOLUNTARY CLEANUP
Status: CERTIFIED O&M - LAND USE RESTRICTIONS ONLY
Agency: Not reported
Covenant Uploaded: Not reported
Deed Date(s): Not reported
File Name: Envirostor Land Use Restrictions

680 WSW 1/2-1 0.793 mi. 4187 ft. | **GOLDEN GATE NATIONAL RECREATION AREA CEMETARY** | **FUDS** | **1024903739 N/A**

SAN BRUNO, CA

Relative: Higher

Actual: 213 ft.

FUDS:

EPA Region:	09
Installation ID:	CA99799F574900
Congressional District Number:	15
Name:	GOLDEN GATE NATIONAL RECREATION AREA CEMETARY
FUDS Number:	J09CA0812
City:	SAN BRUNO
State:	CA
County:	SAN MATEO
Object ID:	2669
USACE Division:	SPD
USACE District:	Sacramento District (SPK)
Status:	Properties without projects
Current Owner:	OTHER: OTHER
EMS Map Link:	
Eligibility:	Categorical Exclusion
Has Projects:	No
NPL Status:	Not reported
Project Required:	No
Feature Description:	Golden Gate National Recreation Area Cemetery Is One Of A Large Number Of U.S. Army-Planned Cemeteries Started In The 1930s And Completed During The 1940s.
Latitude:	37.63305556
Longitude:	-122.43472222

BS681 NNE 1/2-1 0.812 mi. 4287 ft. | **SUN CHEMICAL CORPORATION** | **CA BOND EXP. PLAN** | **S100833558 N/A**

20 SOUTH LINDEN AVENUE

SOUTH SAN FRANCISCO, CA 94080

Site 1 of 3 in cluster BS

Relative: Lower

Actual: 27 ft.

CA BOND EXP. PLAN:

Reponsible Party:	COST RECOVERY/OPERATION AND MAINTENANCE SITE
Project Revenue Source Company:	Not reported
Project Revenue Source Addr:	Not reported
Project Revenue Source City,St,Zip:	Not reported
Project Revenue Source Desc:	Sun Chemical and U.A. Local 38 Pension Trust Funds are the responsible parties. The RPs funded the characterization and remedial action at this site. State Bond funds were used for oversight of the RP's activities. DHS will seek cost recovery for its direct costs including staff costs and overhead related to the project.
Site Description:	This site is a former print ink manufacturing facility. Soil contamination has been identified onsite. Tanks and sumps containing oily and ink wastes are also onsite.
Hazardous Waste Desc:	Heavy metals including lead, zinc and barium, as well as cyanide comple1xes are present in sumps and soils. The hazards associated with these wastes and contaminants have been eliminated by removal of the liquids and sludges; removal of tanks, sumpsand piping; cleanup of residues on floors and other surfaces of the building; and excavation and redisposal of contaminated soils from the site.
Threat To Public Health & Env:	Peak concentrations of contaminants in the ground water are below applicable drinking water requirements. Ground water monitoring sampling continued until September, 1987. The monitoring wells were destroyed in December, 1987,

SUN CHEMICAL CORPORATION (Continued) **S100833558**

following limited pumping of one well to remove the remaining ink.

Site Activity Status: The responsible parties conducted removal of the liquids and sludges and sumps and piping in the early part of 1986. The site was fully characterized in mid 1987. DHS certified that the site was remediated in November, 1987.

BS682 **SUN CHEMICAL CORPORATION** **HIST Cal-Sites** **S100269751**
NNE **20 SOUTH LINDEN AVENUE** **N/A**
1/2-1 **S SAN FRANCISCO, CA 94080**
0.812 mi.
4287 ft. **Site 2 of 3 in cluster BS**

Relative: **Lower**

Actual: **27 ft.**

Calsite:

Name:	SUN CHEMICAL CORPORATION
Address:	20 SOUTH LINDEN AVENUE
City:	S SAN FRANCISCO
Region:	BERKELEY
Facility ID:	41280103
Facility Type:	RP
Type:	RESPONSIBLE PARTY
Branch:	NC
Branch Name:	NORTH COAST
File Name:	Not reported
State Senate District:	11301987
Status:	CERTIFIED AS HAVING BEEN REMEDIED SATISFACTORILY UNDER DTSC OVERSIGHT
Status Name:	CERTIFIED
Lead Agency:	DEPT OF TOXIC SUBSTANCES CONTROL
NPL:	Not Listed
SIC Code:	28
SIC Name:	MANU - CHEMICALS & ALLIED PRODUCTS
Access:	Not reported
Cortese:	Not reported
Hazardous Ranking Score:	Not reported
Date Site Hazard Ranked:	Not reported
Groundwater Contamination:	Suspected
Staff Member Responsible for Site:	Not reported
Supervisor Responsible for Site:	Not reported
Region Water Control Board:	SF
Region Water Control Board Name:	SAN FRANCISCO BAY
Lat/Long Direction:	Not reported
Lat/Long (dms):	0 0 0 / 0 0 0
Lat/long Method:	Not reported
Lat/Long Description:	Not reported
State Assembly District Code:	19
State Senate District Code:	08
Facility ID:	41280103
Activity:	DEED
Activity Name:	DEED RESTRICTIONS
AWP Code:	Not reported
Proposed Budget:	0
AWP Completion Date:	Not reported
Revised Due Date:	Not reported
Comments Date:	11041987
Est Person-Yrs to complete:	0
Estimated Size:	Not reported
Request to Delete Activity:	Not reported
Activity Status:	CERT
Definition of Status:	CERTIFIED
Liquids Removed (Gals):	0

SUN CHEMICAL CORPORATION (Continued) **S100269751**

Liquids Treated (Gals):	0
Action Included Capping:	Not reported
Well Decommissioned:	Not reported
Action Included Fencing:	Not reported
Removal Action Certification:	Not reported
Activity Comments:	Not reported
For Commercial Reuse:	0
For Industrial Reuse:	0
For Residential Reuse:	0
Unknown Type:	0
Facility ID:	41280103
Activity:	DISC
Activity Name:	DISCOVERY
AWP Code:	Not reported
Proposed Budget:	0
AWP Completion Date:	Not reported
Revised Due Date:	Not reported
Comments Date:	08011980
Est Person-Yrs to complete:	0
Estimated Size:	Not reported
Request to Delete Activity:	Not reported
Activity Status:	CERT
Definition of Status:	CERTIFIED
Liquids Removed (Gals):	0
Liquids Treated (Gals):	0
Action Included Capping:	Not reported
Well Decommissioned:	Not reported
Action Included Fencing:	Not reported
Removal Action Certification:	Not reported
Activity Comments:	Not reported
For Commercial Reuse:	0
For Industrial Reuse:	0
For Residential Reuse:	0
Unknown Type:	0
Facility ID:	41280103
Activity:	SS
Activity Name:	SITE SCREENING
AWP Code:	Not reported
Proposed Budget:	0
AWP Completion Date:	Not reported
Revised Due Date:	Not reported
Comments Date:	01221987
Est Person-Yrs to complete:	0
Estimated Size:	Not reported
Request to Delete Activity:	Not reported
Activity Status:	CERT
Definition of Status:	CERTIFIED
Liquids Removed (Gals):	0
Liquids Treated (Gals):	0
Action Included Capping:	Not reported
Well Decommissioned:	Not reported
Action Included Fencing:	Not reported
Removal Action Certification:	Not reported
Activity Comments:	Not reported
For Commercial Reuse:	0
For Industrial Reuse:	0
For Residential Reuse:	0

SUN CHEMICAL CORPORATION (Continued) **S100269751**

Unknown Type:	0
Facility ID:	41280103
Activity:	CERT
Activity Name:	CERTIFICATION
AWP Code:	Not reported
Proposed Budget:	0
AWP Completion Date:	Not reported
Revised Due Date:	Not reported
Comments Date:	11301987
Est Person-Yrs to complete:	0
Estimated Size:	Not reported
Request to Delete Activity:	Not reported
Activity Status:	CERT
Definition of Status:	CERTIFIED
Liquids Removed (Gals):	0
Liquids Treated (Gals):	0
Action Included Capping:	Not reported
Well Decommissioned:	Not reported
Action Included Fencing:	Not reported
Removal Action Certification:	Not reported
Activity Comments:	Not reported
For Commercial Reuse:	0
For Industrial Reuse:	0
For Residential Reuse:	0
Unknown Type:	0
Facility ID:	41280103
Activity:	COST
Activity Name:	COST RECOVERY
AWP Code:	SETTL
Proposed Budget:	0
AWP Completion Date:	Not reported
Revised Due Date:	Not reported
Comments Date:	12021991
Est Person-Yrs to complete:	0
Estimated Size:	Not reported
Request to Delete Activity:	Not reported
Activity Status:	CERT
Definition of Status:	CERTIFIED
Liquids Removed (Gals):	0
Liquids Treated (Gals):	0
Action Included Capping:	Not reported
Well Decommissioned:	Not reported
Action Included Fencing:	Not reported
Removal Action Certification:	Not reported
Activity Comments:	Not reported
For Commercial Reuse:	0
For Industrial Reuse:	0
For Residential Reuse:	0
Unknown Type:	0
Facility ID:	41280103
Activity:	RA
Activity Name:	REMOVAL ACTION
AWP Code:	Not reported
Proposed Budget:	0
AWP Completion Date:	Not reported
Revised Due Date:	Not reported
Comments Date:	06251986

SUN CHEMICAL CORPORATION (Continued) **S100269751**

Est Person-Yrs to complete:	0
Estimated Size:	Not reported
Request to Delete Activity:	Not reported
Activity Status:	CERT
Definition of Status:	CERTIFIED
Liquids Removed (Gals):	300
Liquids Treated (Gals):	0
Action Included Capping:	Not reported
Well Decommissioned:	Not reported
Action Included Fencing:	Not reported
Removal Action Certification:	N
Activity Comments:	IN ADDITION TO THE SOIL AND LIQUIDS REMOVED, 10 TANKS AND 1400 FEETOF ASSOCIATED PIPING WAS REMOVED.
For Commercial Reuse:	0
For Industrial Reuse:	0
For Residential Reuse:	0
Unknown Type:	0
Alternate Address:	20-40 SOUTH LINDEN AVENUE
Alternate City,St,Zip:	S SAN FRANCISCO, CA 94080
Alternate Address:	20 SOUTH LINDEN AVENUE
Alternate City,St,Zip:	S SAN FRANCISCO, CA 94080
Background Info:	1978, resulting in hazardous materials consisting of mixed inks, ink vehicles and pigments found as liquids and sludges in tanks and sumps, spillages on the main building floor, and in contaminated soil. The property was sold to Berman Corporation in 1979, who subsequently sold the property to Rental City Trucks. The property ownership was transferred to U.A. Local Pension Trust Funds in 1981. Sun Chemical manufactured printing ink at the site from 1927 to
Comments Date:	01221987
Comments:	Completed Site Screening. Site inspection samplings in 1981
Comments Date:	01221987
Comments:	revealed elevated levels of lead, cyanide and zinc. Groundwater
Comments Date:	01221987
Comments:	analyses did not indicate any contamination above drinking water
Comments Date:	01221987
Comments:	standards.
Comments Date:	06081981
Comments:	Site inspection was conducted by the Abandoned Site Project
Comments Date:	06081981
Comments:	(ASP) staff. 11 samples were collected.
Comments Date:	06251986
Comments:	Completed RA. The RA consisted of excavation and disposal of
Comments Date:	06251986
Comments:	contaminated soil, hazardous fluids, contaminated debris, steel
Comments Date:	06251986
Comments:	tanks and piping. 279 yards of contaminated soil, 10,404
Comments Date:	06251986
Comments:	gallons of hazardous liquids, 10 steel tanks and piping were
Comments Date:	06251986
Comments:	removed from the site.
Comments Date:	11041987
Comments:	Recorded Deed Restriction limiting site to industrial use only.
Comments Date:	11301987
Comments:	Certified Site.
Comments Date:	12021991
Comments:	Completed Cost Recovery.

SUN CHEMICAL CORPORATION (Continued) **S100269751**

ID Name:	CALSTARS CODE
ID Value:	200095
ID Name:	BEP DATABASE PCODE
ID Value:	P21059
ID Name:	EPA IDENTIFICATION NUMBER
ID Value:	CAD980817506
Alternate Name:	SUN CHEMICAL CORPORATION
Alternate Name:	RENTAL CITY TRUCK
Alternate Name:	SUN CHEMICAL - RENTAL CITY TRUCKS
Alternate Name:	SUN CHEMICAL CORPORATION
Alternate Name:	Not reported
Special Programs Code:	Not reported
Special Programs Name:	Not reported

BS683 **SUN CHEMICAL CORPORATION** **RESPONSE** **S106981240**
NNE **20 SOUTH LINDEN AVENUE** **ENVIROSTOR** **N/A**
1/2-1 **S SAN FRANCISCO, CA 94080** **DEED**
0.812 mi.
4287 ft. **Site 3 of 3 in cluster BS**

Relative: RESPONSE:
Lower

Actual: Name:	SUN CHEMICAL CORPORATION
27 ft. Address:	20 SOUTH LINDEN AVENUE
City,State,Zip:	S SAN FRANCISCO, CA 94080
Facility ID:	41280103
Site Type:	State Response
Site Type Detail:	State Response or NPL
Acres:	1.69
National Priorities List:	NO
Cleanup Oversight Agencies:	SMBRP
Lead Agency Description:	DTSC - Site Cleanup Program
Project Manager:	Patrik Kim
Supervisor:	Kimberly Walsh
Division Branch:	Cleanup Berkeley
Site Code:	200095
Site Mgmt. Req.:	DAY, ELD, HOS, SCH, RES
Assembly:	21
Senate:	13
Special Program Status:	Not reported
Status:	Certified O&M - Land Use Restrictions Only
Status Date:	11/30/1987
Restricted Use:	YES
Funding:	Responsible Party
Latitude:	37.65140
Longitude:	-122.4120
APN:	101341120
Past Use:	MANUFACTURING - OTHER
Potential COC :	* ORGANIC LIQUIDS WITH METALS * OXYGENATED SOLVENTS * CONTAMINATED SOIL * Sludge - Paint * UNSPECIFIED OIL CONTAINING WASTE * UNSPECIFIED SOLVENT MIXTURES Lead Cyanide (free Zinc
Confirmed COC:	Cyanide (free Lead 10097-NO Zinc
Potential Description:	SOIL
Alias Name:	RENTAL CITY TRUCK
Alias Type:	Alternate Name
Alias Name:	SUN CHEMICAL - RENTAL CITY TRUCKS
Alias Type:	Alternate Name
Alias Name:	101341120
Alias Type:	APN

SUN CHEMICAL CORPORATION (Continued) **S106981240**

Alias Name: CAD980817506
Alias Type: EPA Identification Number
Alias Name: 110033618841
Alias Type: EPA (FRS #)
Alias Name: P21059
Alias Type: PCode
Alias Name: 200095
Alias Type: Project Code (Site Code)
Alias Name: 41280103
Alias Type: Envirostor ID Number

Completed Info:
Completed Area Name: PROJECT WIDE
Completed Sub Area Name: Not reported
Completed Document Type: Land Use Restriction - Site Inspection/Visit
Completed Date: 09/30/2010
Comments: The Site has been subdivided into 12 separate parcels and houses 12 industrial/warehouse condominiums and a concrete surface parking lot. It was observed that the surface of the concrete was in very good condition with only minor of cracking. There was no evidence of any activities prohibited by the Deed Restriction.

Completed Area Name: PROJECT WIDE
Completed Sub Area Name: Not reported
Completed Document Type: Land Use Restriction - Site Inspection/Visit
Completed Date: 05/16/2011
Comments: The surface of the concrete was in very good condition with only minor of cracking. There was no evidence of any activities prohibited by the Deed Restriction.

Completed Area Name: PROJECT WIDE
Completed Sub Area Name: Not reported
Completed Document Type: Land Use Restriction - Site Inspection/Visit
Completed Date: 05/07/2009
Comments: During the inspection of the parking lot some cracking of the concrete surface was observed. There was no evidence of any activities prohibited by the Deed Restriction. It is recommended that the cracks observed during the inspection will only become worse and should be repaired.

Completed Area Name: PROJECT WIDE
Completed Sub Area Name: Not reported
Completed Document Type: Land Use Restriction - Site Inspection/Visit
Completed Date: 02/23/2012
Comments: DTSC conducted its annual site visit to check the condition of the pavement over contaminated soil and to verify compliance with the restrictions and requirements of the Land Use Covenant. The surface of the pavement was in very good condition with only minor of cracking. There was no evidence of any activities prohibited by the Land Use Covenant.

Completed Area Name: PROJECT WIDE
Completed Sub Area Name: Not reported
Completed Document Type: Land Use Restriction - Site Inspection/Visit
Completed Date: 04/10/2014
Comments: Not reported

Completed Area Name: PROJECT WIDE

SUN CHEMICAL CORPORATION (Continued) **S106981240**

Completed Sub Area Name: Not reported
Completed Document Type: Land Use Restriction - Site Inspection/Visit
Completed Date: 03/06/2015
Comments: Not reported

Completed Area Name: PROJECT WIDE
Completed Sub Area Name: Not reported
Completed Document Type: Five-Year Review Reports
Completed Date: 02/28/2012
Comments: Not reported

Completed Area Name: PROJECT WIDE
Completed Sub Area Name: Not reported
Completed Document Type: * Discovery
Completed Date: 08/01/1980
Comments: Not reported

Completed Area Name: PROJECT WIDE
Completed Sub Area Name: Not reported
Completed Document Type: Land Use Restriction
Completed Date: 11/04/1987
Comments: Recorded Deed Restriction limiting site to industrial use only.

Completed Area Name: PROJECT WIDE
Completed Sub Area Name: Not reported
Completed Document Type: Certification
Completed Date: 11/30/1987
Comments: Certified Site.

Completed Area Name: PROJECT WIDE
Completed Sub Area Name: Not reported
Completed Document Type: Land Use Restriction - Site Inspection/Visit
Completed Date: 03/14/2008
Comments: Cracks observed during the inspection should be repaired immediately.

Completed Area Name: PROJECT WIDE
Completed Sub Area Name: Not reported
Completed Document Type: Land Use Restriction - Site Inspection/Visit
Completed Date: 02/02/2007
Comments: No problems noted.

Completed Area Name: PROJECT WIDE
Completed Sub Area Name: Not reported
Completed Document Type: Remedial Action Plan
Completed Date: 05/01/1987
Comments: Not reported

Completed Area Name: PROJECT WIDE
Completed Sub Area Name: Not reported
Completed Document Type: Other Report
Completed Date: 03/01/1987
Comments: Not reported

Completed Area Name: PROJECT WIDE
Completed Sub Area Name: Not reported
Completed Document Type: Public Participation Plan / Community Relations Plan
Completed Date: 05/01/1987

SUN CHEMICAL CORPORATION (Continued) **S106981240**

Comments:	Not reported
Completed Area Name:	PROJECT WIDE
Completed Sub Area Name:	Not reported
Completed Document Type:	* Cost Recovery Settlements/Decrees
Completed Date:	12/02/1991
Comments:	Completed Cost Recovery.
Completed Area Name:	PROJECT WIDE
Completed Sub Area Name:	Not reported
Completed Document Type:	Land Use Restriction - Site Inspection/Visit
Completed Date:	03/10/2016
Comments:	DTSC staff performed annual inspection on February 11, 2016. Lead remains in soil at the site at concentrations that do not allow for unrestricted use. The lead-impacted soil is contained under the concrete pavement and buildings on the site. An area of the concrete pavement was observed during the inspection that requires repair. Also, vegetation and sediment were observed in a storm drain should be removed. Based on the inspection, DTSC concluded the selected remedial action remains protective of human health and the environment.
Completed Area Name:	PROJECT WIDE
Completed Sub Area Name:	Not reported
Completed Document Type:	Land Use Restriction - Site Inspection/Visit
Completed Date:	01/31/2017
Comments:	DTSC's personnel performed an annual cap inspection on January 17, 2017. During the inspection, areas of cracking and deterioration were observed on the surface of the concrete. However, no soil underneath was exposed and no evidence of any activities prohibited by the Land Use Covenant was observed.
Completed Area Name:	PROJECT WIDE
Completed Sub Area Name:	Not reported
Completed Document Type:	Land Use Restriction - Site Inspection/Visit
Completed Date:	02/06/2018
Comments:	DTSC personal conducted an annual site inspection on January 12, 2018 and verified compliance with the restrictions and requirements of the Land Use Covenant.
Completed Area Name:	PROJECT WIDE
Completed Sub Area Name:	Not reported
Completed Document Type:	Land Use Restriction - Site Inspection/Visit
Completed Date:	04/29/2019
Comments:	Not reported
Completed Area Name:	PROJECT WIDE
Completed Sub Area Name:	Not reported
Completed Document Type:	Removal Action Completion Report
Completed Date:	06/25/1986
Comments:	Completed RA. The RA consisted of excavation and disposal of contaminated soil, hazardous fluids, contaminated debris, steel tanks and piping. 279 yards of contaminated soil, 10,404 gallons of hazardous liquids, 10 steel tanks and piping were removed from the site.
Completed Area Name:	PROJECT WIDE

SUN CHEMICAL CORPORATION (Continued) **S106981240**

Completed Sub Area Name: Not reported
Completed Document Type: Site Screening
Completed Date: 01/22/1987
Comments: Completed Site Screening. Site inspection samplings in 1981 revealed elevated levels of lead, cyanide and zinc. Groundwater analyses did not indicate any contamination above drinking water standards.

Completed Area Name: PROJECT WIDE
Completed Sub Area Name: Not reported
Completed Document Type: Five-Year Review Reports
Completed Date: 12/14/2016
Comments: DTSC personnel conducted a site inspection on February 11, 2016 as part of the Five-Year Review, which was performed because contaminated soil remains on the Site above levels that would allow for unrestricted land use. Based on site conditions observed during the site inspection, DTSC concluded that the selected remedy for the Site remains protective of human health and the environment.

Future Area Name: PROJECT WIDE
Future Sub Area Name: Not reported
Future Document Type: Five-Year Review Reports
Future Due Date: 2026
Schedule Area Name: PROJECT WIDE
Schedule Sub Area Name: Not reported
Schedule Document Type: Five-Year Review Reports
Schedule Due Date: 07/02/2024
Schedule Revised Date: Not reported

ENVIROSTOR:
Name: SUN CHEMICAL CORPORATION
Address: 20 SOUTH LINDEN AVENUE
City,State,Zip: S SAN FRANCISCO, CA 94080
Facility ID: 41280103
Status: Certified O&M - Land Use Restrictions Only
Status Date: 11/30/1987
Site Code: 200095
Site Type: State Response
Site Type Detailed: State Response or NPL
Acres: 1.69
NPL: NO
Regulatory Agencies: SMBRP
Lead Agency: SMBRP
Program Manager: Patrik Kim
Supervisor: Kimberly Walsh
Division Branch: Cleanup Berkeley
Assembly: 21
Senate: 13
Special Program: Not reported
Restricted Use: YES
Site Mgmt Req: DAY, ELD, HOS, SCH, RES
Funding: Responsible Party
Latitude: 37.65140
Longitude: -122.4120
APN: 101341120
Past Use: MANUFACTURING - OTHER
Potential COC: * ORGANIC LIQUIDS WITH METALS * OXYGENATED SOLVENTS * CONTAMINATED SOIL * Sludge - Paint * UNSPECIFIED OIL CONTAINING WASTE *

SUN CHEMICAL CORPORATION (Continued) **S106981240**

UNSPECIFIED SOLVENT MIXTURES Lead Cyanide (free Zinc
Confirmed COC: Cyanide (free Lead 10097-NO Zinc
Potential Description: SOIL
Alias Name: RENTAL CITY TRUCK
Alias Type: Alternate Name
Alias Name: SUN CHEMICAL - RENTAL CITY TRUCKS
Alias Type: Alternate Name
Alias Name: 101341120
Alias Type: APN
Alias Name: CAD980817506
Alias Type: EPA Identification Number
Alias Name: 110033618841
Alias Type: EPA (FRS #)
Alias Name: P21059
Alias Type: PCode
Alias Name: 200095
Alias Type: Project Code (Site Code)
Alias Name: 41280103
Alias Type: Envirostor ID Number

Completed Info:
Completed Area Name: PROJECT WIDE
Completed Sub Area Name: Not reported
Completed Document Type: Land Use Restriction - Site Inspection/Visit
Completed Date: 09/30/2010
Comments: The Site has been subdivided into 12 separate parcels and houses 12 industrial/warehouse condominiums and a concrete surface parking lot. It was observed that the surface of the concrete was in very good condition with only minor of cracking. There was no evidence of any activities prohibited by the Deed Restriction.

Completed Area Name: PROJECT WIDE
Completed Sub Area Name: Not reported
Completed Document Type: Land Use Restriction - Site Inspection/Visit
Completed Date: 05/16/2011
Comments: The surface of the concrete was in very good condition with only minor of cracking. There was no evidence of any activities prohibited by the Deed Restriction.

Completed Area Name: PROJECT WIDE
Completed Sub Area Name: Not reported
Completed Document Type: Land Use Restriction - Site Inspection/Visit
Completed Date: 05/07/2009
Comments: During the inspection of the parking lot some cracking of the concrete surface was observed. There was no evidence of any activities prohibited by the Deed Restriction. It is recommended that the cracks observed during the inspection will only become worse and should be repaired.

Completed Area Name: PROJECT WIDE
Completed Sub Area Name: Not reported
Completed Document Type: Land Use Restriction - Site Inspection/Visit
Completed Date: 02/23/2012
Comments: DTSC conducted its annual site visit to check the condition of the pavement over contaminated soil and to verify compliance with the restrictions and requirements of the Land Use Covenant. The surface of the pavement was in very good condition with only minor of cracking. There was no evidence of any activities prohibited by the

SUN CHEMICAL CORPORATION (Continued) **S106981240**

Land Use Covenant.

Completed Area Name: PROJECT WIDE
Completed Sub Area Name: Not reported
Completed Document Type: Land Use Restriction - Site Inspection/Visit
Completed Date: 04/10/2014
Comments: Not reported

Completed Area Name: PROJECT WIDE
Completed Sub Area Name: Not reported
Completed Document Type: Land Use Restriction - Site Inspection/Visit
Completed Date: 03/06/2015
Comments: Not reported

Completed Area Name: PROJECT WIDE
Completed Sub Area Name: Not reported
Completed Document Type: Five-Year Review Reports
Completed Date: 02/28/2012
Comments: Not reported

Completed Area Name: PROJECT WIDE
Completed Sub Area Name: Not reported
Completed Document Type: * Discovery
Completed Date: 08/01/1980
Comments: Not reported

Completed Area Name: PROJECT WIDE
Completed Sub Area Name: Not reported
Completed Document Type: Land Use Restriction
Completed Date: 11/04/1987
Comments: Recorded Deed Restriction limiting site to industrial use only.

Completed Area Name: PROJECT WIDE
Completed Sub Area Name: Not reported
Completed Document Type: Certification
Completed Date: 11/30/1987
Comments: Certified Site.

Completed Area Name: PROJECT WIDE
Completed Sub Area Name: Not reported
Completed Document Type: Land Use Restriction - Site Inspection/Visit
Completed Date: 03/14/2008
Comments: Cracks observed during the inspection should be repaired immediately.

Completed Area Name: PROJECT WIDE
Completed Sub Area Name: Not reported
Completed Document Type: Land Use Restriction - Site Inspection/Visit
Completed Date: 02/02/2007
Comments: No problems noted.

Completed Area Name: PROJECT WIDE
Completed Sub Area Name: Not reported
Completed Document Type: Remedial Action Plan
Completed Date: 05/01/1987
Comments: Not reported

Completed Area Name: PROJECT WIDE

SUN CHEMICAL CORPORATION (Continued) **S106981240**

Completed Sub Area Name: Not reported
Completed Document Type: Other Report
Completed Date: 03/01/1987
Comments: Not reported

Completed Area Name: PROJECT WIDE
Completed Sub Area Name: Not reported
Completed Document Type: Public Participation Plan / Community Relations Plan
Completed Date: 05/01/1987
Comments: Not reported

Completed Area Name: PROJECT WIDE
Completed Sub Area Name: Not reported
Completed Document Type: * Cost Recovery Settlements/Decrees
Completed Date: 12/02/1991
Comments: Completed Cost Recovery.

Completed Area Name: PROJECT WIDE
Completed Sub Area Name: Not reported
Completed Document Type: Land Use Restriction - Site Inspection/Visit
Completed Date: 03/10/2016
Comments: DTSC staff performed annual inspection on February 11, 2016. Lead remains in soil at the site at concentrations that do not allow for unrestricted use. The lead-impacted soil is contained under the concrete pavement and buildings on the site. An area of the concrete pavement was observed during the inspection that requires repair. Also, vegetation and sediment were observed in a storm drain should be removed. Based on the inspection, DTSC concluded the selected remedial action remains protective of human health and the environment.

Completed Area Name: PROJECT WIDE
Completed Sub Area Name: Not reported
Completed Document Type: Land Use Restriction - Site Inspection/Visit
Completed Date: 01/31/2017
Comments: DTSC's personnel performed an annual cap inspection on January 17, 2017. During the inspection, areas of cracking and deterioration were observed on the surface of the concrete. However, no soil underneath was exposed and no evidence of any activities prohibited by the Land Use Covenant was observed.

Completed Area Name: PROJECT WIDE
Completed Sub Area Name: Not reported
Completed Document Type: Land Use Restriction - Site Inspection/Visit
Completed Date: 02/06/2018
Comments: DTSC personal conducted an annual site inspection on January 12, 2018 and verified compliance with the restrictions and requirements of the Land Use Covenant.

Completed Area Name: PROJECT WIDE
Completed Sub Area Name: Not reported
Completed Document Type: Land Use Restriction - Site Inspection/Visit
Completed Date: 04/29/2019
Comments: Not reported

Completed Area Name: PROJECT WIDE
Completed Sub Area Name: Not reported

SUN CHEMICAL CORPORATION (Continued) **S106981240**

Completed Document Type: Removal Action Completion Report
Completed Date: 06/25/1986
Comments: Completed RA. The RA consisted of excavation and disposal of contaminated soil, hazardous fluids, contaminated debris, steel tanks and piping. 279 yards of contaminated soil, 10,404 gallons of hazardous liquids, 10 steel tanks and piping were removed from the site.

Completed Area Name: PROJECT WIDE
Completed Sub Area Name: Not reported
Completed Document Type: Site Screening
Completed Date: 01/22/1987
Comments: Completed Site Screening. Site inspection samplings in 1981 revealed elevated levels of lead, cyanide and zinc. Groundwater analyses did not indicate any contamination above drinking water standards.

Completed Area Name: PROJECT WIDE
Completed Sub Area Name: Not reported
Completed Document Type: Five-Year Review Reports
Completed Date: 12/14/2016
Comments: DTSC personnel conducted a site inspection on February 11, 2016 as part of the Five-Year Review, which was performed because contaminated soil remains on the Site above levels that would allow for unrestricted land use. Based on site conditions observed during the site inspection, DTSC concluded that the selected remedy for the Site remains protective of human health and the environment.

Future Area Name: PROJECT WIDE
Future Sub Area Name: Not reported
Future Document Type: Five-Year Review Reports
Future Due Date: 2026
Schedule Area Name: PROJECT WIDE
Schedule Sub Area Name: Not reported
Schedule Document Type: Five-Year Review Reports
Schedule Due Date: 07/02/2024
Schedule Revised Date: Not reported

DEED:
Name: SUN CHEMICAL CORPORATION
Address: 20 SOUTH LINDEN AVENUE
City,State,Zip: S SAN FRANCISCO, CA 94080
Envirostor ID: 41280103
Area: PROJECT WIDE
Sub Area: Not reported
Site Type: STATE RESPONSE
Status: CERTIFIED O&M - LAND USE RESTRICTIONS ONLY
Agency: Not reported
Covenant Uploaded: Not reported
Deed Date(s): Not reported
File Name: Envirostor Land Use Restrictions

684
ENE
1/2-1
0.846 mi.
4469 ft.

PACIFIC PLASTIC PRODUCTS, INC
405 SOUTH AIRPORT BOULEVARD
S SAN FRANCISCO, CA 94080

ENVIROSTOR
San Mateo Co. BI
HIST CORTESE

S105026696
N/A

Relative:
Lower

Actual:
20 ft.

ENVIROSTOR:

Name:	PACIFIC PLASTIC PRODUCTS, INC
Address:	405 SOUTH AIRPORT BOULEVARD
City,State,Zip:	S SAN FRANCISCO, CA 94080
Facility ID:	41300009
Status:	Refer: RWQCB
Status Date:	05/31/1989
Site Code:	Not reported
Site Type:	Historical
Site Type Detailed:	* Historical
Acres:	Not reported
NPL:	NO
Regulatory Agencies:	NONE SPECIFIED
Lead Agency:	NONE SPECIFIED
Program Manager:	Not reported
Supervisor:	Referred - Not Assigned
Division Branch:	Cleanup Berkeley
Assembly:	21
Senate:	13
Special Program:	* CERC2
Restricted Use:	NO
Site Mgmt Req:	NONE SPECIFIED
Funding:	Not reported
Latitude:	37.64348
Longitude:	-122.4027
APN:	015142130
Past Use:	NONE SPECIFIED
Potential COC:	* ORGANIC LIQUIDS WITH METALS * AQUEOUS SOLUTION WITH METALS Lead Chromium VI
Confirmed COC:	NONE SPECIFIED
Potential Description:	NONE SPECIFIED
Alias Name:	MESE HSIN TUNG YANG
Alias Type:	Alternate Name
Alias Name:	NEW HORIZON FOOD COMPANY
Alias Type:	Alternate Name
Alias Name:	WINDSURF WAREHOUSE
Alias Type:	Alternate Name
Alias Name:	015142130
Alias Type:	APN
Alias Name:	41300009
Alias Type:	Envirostor ID Number

Completed Info:

Completed Area Name:	PROJECT WIDE
Completed Sub Area Name:	Not reported
Completed Document Type:	* Discovery
Completed Date:	08/01/1980
Comments:	FACILITY IDENTIFIED INACTIVE SITE I.D'D IN INITIAL RESEARCH
Completed Area Name:	PROJECT WIDE
Completed Sub Area Name:	Not reported
Completed Document Type:	Preliminary Assessment Report
Completed Date:	05/31/1989
Comments:	SUBMIT TO EPA NFA FOR EPA BASED ON AVAILABLE INFO; FACILITY IS NOT AN

PACIFIC PLASTIC PRODUCTS, INC (Continued) **S105026696**

NPL CANDIDATE PRELIM ASSESS DONE DUE TO ONSITE CONTAMINATION, DHS RECOM- MENDS A SITE INSPECTION

Completed Area Name: PROJECT WIDE
Completed Sub Area Name: Not reported
Completed Document Type: Site Screening
Completed Date: 05/28/1987
Comments: SITE SCREENING DONE RATIONALE FOR PA: NEED MORE INFORMATION.

Future Area Name: Not reported
Future Sub Area Name: Not reported
Future Document Type: Not reported
Future Due Date: Not reported
Schedule Area Name: Not reported
Schedule Sub Area Name: Not reported
Schedule Document Type: Not reported
Schedule Due Date: Not reported
Schedule Revised Date: Not reported

San Mateo Co. BI:
Name: U FREIGHT AMERICA INC
Address: 405 AIRPORT
City,State,Zip: SOUTH SAN FRANCISCO, CA 94080
Region: SAN MATEO
Facility ID: FA0039023
Prog Element Code: GENERATES <27 GAL/YEAR
Record Id: PR0055291
Description: GENERATES <27 GAL/YEAR
Facility Status: Inactive, non-billable
Program Category: HAZARDOUS WASTE PROGRAM

Name: U FREIGHT AMERICA INC
Address: 405 AIRPORT
City,State,Zip: SOUTH SAN FRANCISCO, CA 94080
Region: SAN MATEO
Facility ID: FA0039023
Prog Element Code: STORES HAZ MAT <219GAL,1,999LB, 879FT3
Record Id: PR0055290
Description: STORES HAZ MAT <219GAL,1,999LB, 879CF
Facility Status: Inactive, non-billable
Program Category: BUSINESS PLAN PROGRAM

HIST CORTESE:
edr_fname: PACIFIC PLASTIC PRODUCTS,
edr_fadd1: 405 AIRPORT
City,State,Zip: SOUTH SAN FRANCISCO, CA 94080
Region: CORTESE
Facility County Code: 41
Reg By: CALSI
Reg Id: 41300009

685
ENE
1/2-1
0.882 mi.
4655 ft.

Relative:
Lower

Actual:
21 ft.

COSTCO
451 S AIRPORT BLVD
S. SAN FRANCISCO, CA 94080

Database(s): RCRA-SQG, ENVIROSTOR, E MANIFEST, HWTS, HAZNET, CERS

EDR ID Number: 1004677951
EPA ID Number: CAR000103341

RCRA Listings:

Date Form Received by Agency:	20220224
Handler Name:	Costco Wholesale No 422
Handler Address:	South Airport Boulevard
Handler City,State,Zip:	SOUTH SAN FRANCISCO, CA 94080
EPA ID:	CAR000103341
Contact Name:	SHARON SAKNIT
Contact Address:	LAKE DR
Contact City,State,Zip:	ISSAQUAH, WA 98027
Contact Telephone:	425-416-2334
Contact Fax:	Not reported
Contact Email:	ENVIRONMENTALCOMPLIANCE@COSTCO.COM
Contact Title:	DIRECTOR, GLOBAL SUSTAINABILITY & COMPLIANCE
EPA Region:	09
Land Type:	Private
Federal Waste Generator Description:	Small Quantity Generator
Non-Notifier:	Not reported
Biennial Report Cycle:	2021
Accessibility:	Not reported
Active Site Indicator:	Handler Activities
State District Owner:	Not reported
State District:	Not reported
Mailing Address:	GREYHAWK CT, SUITE 200
Mailing City,State,Zip:	CARLSBAD, CA 92010
Owner Name:	City Of South San Francisco
Owner Type:	Private
Operator Name:	Costco Wholesale Corporation
Operator Type:	Private
Short-Term Generator Activity:	No
Importer Activity:	No
Mixed Waste Generator:	No
Transporter Activity:	No
Transfer Facility Activity:	No
Recycler Activity with Storage:	No
Small Quantity On-Site Burner Exemption:	No
Smelting Melting and Refining Furnace Exemption:	No
Underground Injection Control:	No
Off-Site Waste Receipt:	No
Universal Waste Indicator:	No
Universal Waste Destination Facility:	No
Federal Universal Waste:	No
Active Site State-Reg Handler:	---
Federal Facility Indicator:	Not reported
Hazardous Secondary Material Indicator:	N
Sub-Part K Indicator:	Not reported
2018 GPRA Permit Baseline:	Not on the Baseline
2018 GPRA Renewals Baseline:	Not on the Baseline
202 GPRA Corrective Action Baseline:	No
Subject to Corrective Action Universe:	No
Non-TSDFs Where RCRA CA has Been Imposed Universe:	No
Corrective Action Priority Ranking:	No NCAPS ranking
Environmental Control Indicator:	No

COSTCO (Continued) **1004677951**

Institutional Control Indicator:	No
Human Exposure Controls Indicator:	N/A
Groundwater Controls Indicator:	N/A
Significant Non-Complier Universe:	No
Unaddressed Significant Non-Complier Universe:	No
Addressed Significant Non-Complier Universe:	No
Significant Non-Complier With a Compliance Schedule Universe:	No
Financial Assurance Required:	Not reported
Handler Date of Last Change:	20220701
Recognized Trader-Importer:	No
Recognized Trader-Exporter:	No
Importer of Spent Lead Acid Batteries:	No
Exporter of Spent Lead Acid Batteries:	No
Recycler Activity Without Storage:	No
Manifest Broker:	No
Sub-Part P Indicator:	No

Biennial: List of Years
Year: 2021

Click Here for Biennial Reporting System Data:
Year: 2019

Click Here for Biennial Reporting System Data:
Year: 2017

Click Here for Biennial Reporting System Data:
Year: 2015

Click Here for Biennial Reporting System Data:

Hazardous Waste Summary:

Waste Code:	D001
Waste Description:	Ignitable Waste
Waste Code:	D002
Waste Description:	Corrosive Waste
Waste Code:	D003
Waste Description:	Reactive Waste
Waste Code:	D004
Waste Description:	Arsenic
Waste Code:	D005
Waste Description:	Barium
Waste Code:	D006
Waste Description:	Cadmium
Waste Code:	D007
Waste Description:	Chromium
Waste Code:	D008
Waste Description:	Lead

COSTCO (Continued) **1004677951**

Waste Code: D009
Waste Description: Mercury

Waste Code: D010
Waste Description: Selenium

Waste Code: D011
Waste Description: Silver

Waste Code: D013
Waste Description: Lindane (1,2,3,4,5,6-Hexa-Chlorocyclohexane, Gamma Isomer)

Waste Code: D016
Waste Description: 2,4-D (2,4-Dichlorophenoxyacetic Acid)

Waste Code: D018
Waste Description: Benzene

Waste Code: D022
Waste Description: Chloroform

Waste Code: D024
Waste Description: M-Cresol

Waste Code: D026
Waste Description: Cresol

Waste Code: D035
Waste Description: Methyl Ethyl Ketone

Waste Code: D040
Waste Description: Trichloroethylene

Waste Code: F003
Waste Description: The Following Spent Nonhalogenated Solvents: Xylene, Acetone, Ethyl Acetate, Ethyl Benzene, Ethyl Ether, Methyl Isobutyl Ketone, N-Butyl Alcohol, Cyclohexanone, And Methanol; All Spent Solvent Mixtures/Blends Containing, Before Use, Only The Above Spent Nonhalogenated Solvents; And All Spent Solvent Mixtures/Blends Containing, Before Use, One Or More Of The Above Nonhalogenated Solvents, And A Total Of Ten Percent Or More (By Volume) Of One Or More Of Those Solvents Listed In F001, F002, F004, And F005; And Still Bottoms From The Recovery Of These Spent Solvents And Spent Solvent Mixtures.

Waste Code: F005
Waste Description: The Following Spent Nonhalogenated Solvents: Toluene, Methyl Ethyl Ketone, Carbon Disulfide, Isobutanol, Pyridine, Benzene, 2-Ethoxyethanol, And 2-Nitropropane; All Spent Solvent Mixtures/Blends Containing, Before Use, A Total Of Ten Percent Or More (By Volume) Of One Or More Of The Above Nonhalogenated Solvents Or Those Solvents Listed In F001, F002, Or F004; And Still Bottoms From The Recovery Of These Spent Solvents And Spent Solvent Mixtures.

Waste Code: P001
Waste Description: 2h-1-Benzopyran-2-One, 4-Hydroxy-3-(3-Oxo-1-Phenylbutyl)-, & Salts, When Present At Concentrations Greater Than 0.3% (Or) Warfarin, &

COSTCO (Continued) **1004677951**

Salts, When Present At Concentrations Greater Than 0.3%

Waste Code: P046
Waste Description: Alpha,Alpha-Dimethylphenethylamine (Or) Benzeneethanamine, Alpha, Alpha-Dimethyl-

Waste Code: P075
Waste Description: Nicotine, & Salts (Or) Pyridine, 3-(1-Methyl-2-Pyrrolidinyl)-,(S)-, & Salts

Waste Code: P188
Waste Description: Benzoic Acid, 2-Hydroxy-, Compd. With (3as-Cis)-1,2,3,3a,8,8a-Hexahydro-1,3a,8-Trimethylpyrrolo[2,3-B]Indol-5-Yl Methylcarbamate Ester (1:1) (Or) Physostigmine Salicylate

Waste Code: P204
Waste Description: Physostigmine (Or) Pyrrolo[2,3-B]Indol-5-Ol, 1,2,3,3a,8,8a-Hexahydro-1,3a,8-Trimethyl-Methylcarbamate (Ester), (3as-Cis)-

Waste Code: U010
Waste Description: Azirino [2',3':3,4]Pyrrolo[1,2-A]Indole-4,7-Dione, 6-Amino-8-[[(Aminocarbonyl)Oxy]Methyl]-1,1a,2,8,8a,8b-Hexahydro-8a-Methoxy-5-Methyl-, [1as-(1aalpha, 8beta, 8aalpha, 8balpha)]- (Or) Mitomycin C

Waste Code: U015
Waste Description: Azaserine (Or) L-Serine, Diazoacetate (Ester)

Waste Code: U034
Waste Description: Acetaldehyde, Trichloro- (Or) Chloral

Waste Code: U035
Waste Description: Benzenebutanoic Acid, 4-[Bis(2-Chloroethyl)Amino]- (Or) Chlorambucil

Waste Code: U044
Waste Description: Chloroform (Or) Methane, Trichloro-

Waste Code: U057
Waste Description: Cyclohexanone (I)

Waste Code: U058
Waste Description: 2h-1,3,2-Oxazaphosphorin-2-Amine, N,N-Bis(2-Chloroethyl)Tetrahydro-, 2-Oxide (Or) Cyclophosphamide

Waste Code: U059
Waste Description: 5,12-Naphthacenedione, 8-Acetyl-10-[(3-Amino-2,3,6-Trideoxy)-Alpha-L-Lyxo-Hexopyranosyl)Oxy]-7,8,9,10-Tetrahydro-6,8,11-Trihydroxy-1-Methoxy-, (8s-Cis)- (Or) Daunomycin

Waste Code: U075
Waste Description: Dichlorodifluoromethane (Or) Methane, Dichlorodifluoro-

Waste Code: U089
Waste Description: Diethylstilbesterol (Or) Phenol, 4,4'-(1,2-Diethyl-1,2-Ethenediyl)Bis, (E)-

COSTCO (Continued) **1004677951**

Waste Code: U121
Waste Description: Methane, Trichlorofluoro- (Or) Trichloromonofluoromethane

Waste Code: U122
Waste Description: Formaldehyde

Waste Code: U129
Waste Description: Cyclohexane, 1,2,3,4,5,6-Hexachloro-, (1alpha, 2alpha, 3beta, 4alpha, 5alpha, 6beta)- (Or) Lindane

Waste Code: U132
Waste Description: Hexachlorophene (Or) Phenol, 2,2'-Methylenebis[3,4,6-Trichloro-

Waste Code: U150
Waste Description: L-Phenylalanine, 4-[Bis(2-Chloroethyl)Amino]- (Or) Melphalan

Waste Code: U151
Waste Description: Mercury

Waste Code: U159
Waste Description: 2-Butanone (I,T) (Or) Methyl Ethyl Ketone (Mek) (I,T)

Waste Code: U182
Waste Description: 1,3,5-Trioxane, 2,4,6-Trimethyl- (Or) Paraldehyde

Waste Code: U187
Waste Description: Acetamide, N-(4-Ethoxyphenyl)- (Or) Phenacetin

Waste Code: U188
Waste Description: Phenol

Waste Code: U200
Waste Description: Reserpine (Or) Yohimban-16-Carboxylic Acid, 11,17-Dimethoxy-18-[(3,4,5-Trimethoxybenzoyl)Oxy]-, Methyl Ester, (3beta, 16beta, 17alpha, 18beta, 20alpha)-

Waste Code: U201
Waste Description: 1,3-Benzenediol (Or) Resorcinol

Waste Code: U205
Waste Description: Selenium Sulfide (Or) Selenium Sulfide Ses2 (R,T)

Waste Code: U206
Waste Description: D-Glucose, 2-Deoxy-2-[[(Methylnitrosoamino)-Carbonyl]Amino]- (Or) Glucopyranose, 2-Deoxy-2-(3-Methyl-3-Nitrosoureido)-,D- (Or) Streptozotocin

Waste Code: U220
Waste Description: Benzene, Methyl- (Or) Toluene

Waste Code: U237
Waste Description: 2,4-(1h,3h)-Pyrimidinedione, 5-[Bis(2-Chloroethyl)Amino]- (Or) Uracil Mustard

Waste Code: U239
Waste Description: Benzene, Dimethyl- (I,T) (Or) Xylene (I)

COSTCO (Continued) **1004677951**

Waste Code: U240
Waste Description: 2,4-D, Salts & Esters (Or) Acetic Acid, (2,4-Dichlorophenoxy)-, Salts & Esters (Or) Dichlorophenoxyacetic Acid 2,4-D

Waste Code: U279
Waste Description: U279

Handler - Owner Operator:
Owner/Operator Indicator: Owner
Owner/Operator Name: CITY OF SOUTH SAN FRANCISCO
Legal Status: Private
Date Became Current: 19870518
Date Ended Current: Not reported
Owner/Operator Address: 400 GRAND AVENUE
Owner/Operator City,State,Zip: SOUTH SAN FRANCISCO, CA 94083
Owner/Operator Telephone: 650-829-6652
Owner/Operator Telephone Ext: Not reported
Owner/Operator Fax: Not reported
Owner/Operator Email: Not reported

Owner/Operator Indicator: Owner
Owner/Operator Name: COSTCO WHOLESALE CORPORATION
Legal Status: Private
Date Became Current: Not reported
Date Ended Current: Not reported
Owner/Operator Address: 999 LAKE DR
Owner/Operator City,State,Zip: ISSAQUAH, WA 98027
Owner/Operator Telephone: 425-313-8100
Owner/Operator Telephone Ext: Not reported
Owner/Operator Fax: Not reported
Owner/Operator Email: Not reported

Owner/Operator Indicator: Operator
Owner/Operator Name: COSTCO WHOLESALE CORP
Legal Status: Private
Date Became Current: 19870518
Date Ended Current: Not reported
Owner/Operator Address: Not reported
Owner/Operator City,State,Zip: Not reported
Owner/Operator Telephone: Not reported
Owner/Operator Telephone Ext: Not reported
Owner/Operator Fax: Not reported
Owner/Operator Email: Not reported

Owner/Operator Indicator: Operator
Owner/Operator Name: COSTCO WHOLESALE CORPORATION
Legal Status: Private
Date Became Current: 19920120
Date Ended Current: Not reported
Owner/Operator Address: Not reported
Owner/Operator City,State,Zip: Not reported
Owner/Operator Telephone: Not reported
Owner/Operator Telephone Ext: Not reported
Owner/Operator Fax: Not reported
Owner/Operator Email: Not reported

Owner/Operator Indicator: Owner

COSTCO (Continued) **1004677951**

Owner/Operator Name: CITY OF SOUTH SAN FRANCISCO
Legal Status: Private
Date Became Current: 19870518
Date Ended Current: Not reported
Owner/Operator Address: 400 GRAND AVENUE
Owner/Operator City,State,Zip: SOUTH SAN FRANCISCO, CA 94083
Owner/Operator Telephone: 650-829-6652
Owner/Operator Telephone Ext: Not reported
Owner/Operator Fax: Not reported
Owner/Operator Email: RTHOMPSON@COSTCO.COM

Owner/Operator Indicator: Operator
Owner/Operator Name: COSTCO WHOLESALE CORPORATION
Legal Status: Private
Date Became Current: 19920120
Date Ended Current: Not reported
Owner/Operator Address: 999 LAKE
Owner/Operator City,State,Zip: ISSAQUAH, WA 98027
Owner/Operator Telephone: 425-313-8100
Owner/Operator Telephone Ext: Not reported
Owner/Operator Fax: Not reported
Owner/Operator Email: RTHOMPSON@COSTCO.COM

Owner/Operator Indicator: Owner
Owner/Operator Name: CITY OF SOUTH SAN FRANCISCO
Legal Status: Private
Date Became Current: 19870518
Date Ended Current: Not reported
Owner/Operator Address: 400 GRAND AVENUE
Owner/Operator City,State,Zip: SOUTH SAN FRANCISCO, CA 94083
Owner/Operator Telephone: 425-313-8100
Owner/Operator Telephone Ext: Not reported
Owner/Operator Fax: Not reported
Owner/Operator Email: ENVIRONMENTALCOMPLIANCE@COSTCO.COM

Owner/Operator Indicator: Operator
Owner/Operator Name: COSTCO WHOLESALE CORPORATION
Legal Status: Private
Date Became Current: 19870518
Date Ended Current: Not reported
Owner/Operator Address: 999 LAKE DR
Owner/Operator City,State,Zip: ISSAQUAH, WA 98027
Owner/Operator Telephone: 425-313-8100
Owner/Operator Telephone Ext: Not reported
Owner/Operator Fax: Not reported
Owner/Operator Email: ENVIRONMENTALCOMPLIANCE@COSTCO.COM

Owner/Operator Indicator: Operator
Owner/Operator Name: COSTCO WHOLESALE CORPORATION
Legal Status: Private
Date Became Current: 19920120
Date Ended Current: Not reported
Owner/Operator Address: 999 LAKE
Owner/Operator City,State,Zip: ISSAQUAH, WA 98027
Owner/Operator Telephone: 425-313-8100
Owner/Operator Telephone Ext: Not reported
Owner/Operator Fax: Not reported

COSTCO (Continued) **1004677951**

Owner/Operator Email: ENVIRONMENTALCOMPLIANCE@COSTCO.COM

Owner/Operator Indicator: Owner
Owner/Operator Name: CITY OF SOUTH SAN FRANCISCO
Legal Status: Private
Date Became Current: 19920120
Date Ended Current: Not reported
Owner/Operator Address: 400 GRAD AVE
Owner/Operator City,State,Zip: SOUTH SAN FRANCISCO, CA 94083
Owner/Operator Telephone: 650-829-6652
Owner/Operator Telephone Ext: Not reported
Owner/Operator Fax: Not reported
Owner/Operator Email: Not reported

Owner/Operator Indicator: Owner
Owner/Operator Name: CITY OF SOUTH SAN FRANCISCO
Legal Status: Private
Date Became Current: 19870518
Date Ended Current: Not reported
Owner/Operator Address: 400 GRAND AVENUE
Owner/Operator City,State,Zip: SOUTH SAN FRANCISCO, CA 94083
Owner/Operator Telephone: 650-829-6652
Owner/Operator Telephone Ext: Not reported
Owner/Operator Fax: Not reported
Owner/Operator Email: RTHOMPSON@COSTCO.COM

Owner/Operator Indicator: Owner
Owner/Operator Name: CITY OF SOUTH SAN FRANCISCO
Legal Status: Private
Date Became Current: 19870518
Date Ended Current: Not reported
Owner/Operator Address: 400 GRAND AVENUE
Owner/Operator City,State,Zip: SOUTH SAN FRANCISCO, CA 94083
Owner/Operator Telephone: 650-829-6652
Owner/Operator Telephone Ext: Not reported
Owner/Operator Fax: Not reported
Owner/Operator Email: RTHOMPSON@COSTCO.COM

Owner/Operator Indicator: Operator
Owner/Operator Name: COSTCO WHOLESALE CORPORATION
Legal Status: Private
Date Became Current: 19920120
Date Ended Current: Not reported
Owner/Operator Address: 999 LAKE
Owner/Operator City,State,Zip: ISSAQUAH, WA 98027
Owner/Operator Telephone: 425-313-8100
Owner/Operator Telephone Ext: Not reported
Owner/Operator Fax: Not reported
Owner/Operator Email: RTHOMPSON@COSTCO.COM

Historic Generators:
Receive Date: 20160303
Handler Name: COSTCO WHOLESALE # 422
Federal Waste Generator Description: Large Quantity Generator
State District Owner: Not reported
Large Quantity Handler of Universal Waste: No
Recognized Trader Importer: No

COSTCO (Continued) **1004677951**

Recognized Trader Exporter: No
Spent Lead Acid Battery Importer: No
Spent Lead Acid Battery Exporter: No
Current Record: No
Non Storage Recycler Activity: Not reported
Electronic Manifest Broker: Not reported

Receive Date: 20180301
Handler Name: COSTCO WHOLESALE NO 422
Federal Waste Generator Description: Large Quantity Generator
State District Owner: Not reported
Large Quantity Handler of Universal Waste: No
Recognized Trader Importer: No
Recognized Trader Exporter: No
Spent Lead Acid Battery Importer: No
Spent Lead Acid Battery Exporter: No
Current Record: No
Non Storage Recycler Activity: No
Electronic Manifest Broker: No

Receive Date: 20200228
Handler Name: COSTCO WHOLESALE NO 422
Federal Waste Generator Description: Large Quantity Generator
State District Owner: Not reported
Large Quantity Handler of Universal Waste: No
Recognized Trader Importer: No
Recognized Trader Exporter: No
Spent Lead Acid Battery Importer: No
Spent Lead Acid Battery Exporter: No
Current Record: No
Non Storage Recycler Activity: No
Electronic Manifest Broker: No

Receive Date: 20220224
Handler Name: COSTCO WHOLESALE NO 422
Federal Waste Generator Description: Small Quantity Generator
State District Owner: Not reported
Large Quantity Handler of Universal Waste: No
Recognized Trader Importer: No
Recognized Trader Exporter: No
Spent Lead Acid Battery Importer: No
Spent Lead Acid Battery Exporter: No
Current Record: Yes
Non Storage Recycler Activity: No
Electronic Manifest Broker: No

Receive Date: 20010820
Handler Name: COSTCO WHOLESALE NO 422
Federal Waste Generator Description: Small Quantity Generator
State District Owner: Not reported
Large Quantity Handler of Universal Waste: No
Recognized Trader Importer: No
Recognized Trader Exporter: No
Spent Lead Acid Battery Importer: No
Spent Lead Acid Battery Exporter: No
Current Record: No
Non Storage Recycler Activity: Not reported

COSTCO (Continued) **1004677951**

Electronic Manifest Broker: Not reported

Receive Date: 20140505
Handler Name: COSTCO WHOLESALE NO 422
Federal Waste Generator Description: Large Quantity Generator
State District Owner: Not reported
Large Quantity Handler of Universal Waste: No
Recognized Trader Importer: No
Recognized Trader Exporter: No
Spent Lead Acid Battery Importer: No
Spent Lead Acid Battery Exporter: No
Current Record: No
Non Storage Recycler Activity: Not reported
Electronic Manifest Broker: Not reported

Receive Date: 20211112
Handler Name: COSTCO WHOLESALE NO 422
Federal Waste Generator Description: Small Quantity Generator
State District Owner: Not reported
Large Quantity Handler of Universal Waste: No
Recognized Trader Importer: No
Recognized Trader Exporter: No
Spent Lead Acid Battery Importer: No
Spent Lead Acid Battery Exporter: No
Current Record: No
Non Storage Recycler Activity: No
Electronic Manifest Broker: No

List of NAICS Codes and Descriptions:
NAICS Code: 44611
NAICS Description: PHARMACIES AND DRUG STORES

NAICS Code: 446110
NAICS Description: PHARMACIES AND DRUG STORES

NAICS Code: 447190
NAICS Description: OTHER GASOLINE STATIONS

NAICS Code: 45231
NAICS Description: GENERAL MERCHANDISE STORES, INCLUDING WAREHOUSE CLUBS AND SUPERCENTERS

NAICS Code: 452311
NAICS Description: WAREHOUSE CLUBS AND SUPERCENTERS

NAICS Code: 452910
NAICS Description: WAREHOUSE CLUBS AND SUPERCENTERS

NAICS Code: 812922
NAICS Description: ONE-HOUR PHOTOFINISHING

Has the Facility Received Notices of Violations:
Found Violation: Yes
Agency Which Determined Violation: State
Violation Short Description: Generators - Pre-transport
Date Violation was Determined: 20170425
Actual Return to Compliance Date: 20170516

COSTCO (Continued) **1004677951**

Return to Compliance Qualifier:	Documented
Violation Responsible Agency:	State
Scheduled Compliance Date:	Not reported
Enforcement Identifier:	Not reported
Date of Enforcement Action:	Not reported
Enforcement Responsible Agency:	Not reported
Enforcement Docket Number:	Not reported
Enforcement Attorney:	Not reported
Corrective Action Component:	Not reported
Appeal Initiated Date:	Not reported
Appeal Resolution Date:	Not reported
Disposition Status Date:	Not reported
Disposition Status:	Not reported
Disposition Status Description:	Not reported
Consent/Final Order Sequence Number:	Not reported
Consent/Final Order Respondent Name:	Not reported
Consent/Final Order Lead Agency:	Not reported
Enforcement Type:	Not reported
Enforcement Responsible Person:	Not reported
Enforcement Responsible Sub-Organization:	Not reported
SEP Sequence Number:	Not reported
SEP Expenditure Amount:	Not reported
SEP Scheduled Completion Date:	Not reported
SEP Actual Date:	Not reported
SEP Defaulted Date:	Not reported
SEP Type:	Not reported
SEP Type Description:	Not reported
Proposed Amount:	Not reported
Final Monetary Amount:	Not reported
Paid Amount:	Not reported
Final Count:	Not reported
Final Amount:	Not reported

Found Violation:	No
Agency Which Determined Violation:	Not reported
Violation Short Description:	Not reported
Date Violation was Determined:	Not reported
Actual Return to Compliance Date:	Not reported
Return to Compliance Qualifier:	Not reported
Violation Responsible Agency:	Not reported
Scheduled Compliance Date:	Not reported
Enforcement Identifier:	Not reported
Date of Enforcement Action:	Not reported
Enforcement Responsible Agency:	Not reported
Enforcement Docket Number:	Not reported
Enforcement Attorney:	Not reported
Corrective Action Component:	Not reported
Appeal Initiated Date:	Not reported
Appeal Resolution Date:	Not reported
Disposition Status Date:	Not reported
Disposition Status:	Not reported
Disposition Status Description:	Not reported
Consent/Final Order Sequence Number:	Not reported
Consent/Final Order Respondent Name:	Not reported
Consent/Final Order Lead Agency:	Not reported
Enforcement Type:	Not reported
Enforcement Responsible Person:	Not reported

COSTCO (Continued) **1004677951**

Enforcement Responsible Sub-Organization:	Not reported
SEP Sequence Number:	Not reported
SEP Expenditure Amount:	Not reported
SEP Scheduled Completion Date:	Not reported
SEP Actual Date:	Not reported
SEP Defaulted Date:	Not reported
SEP Type:	Not reported
SEP Type Description:	Not reported
Proposed Amount:	Not reported
Final Monetary Amount:	Not reported
Paid Amount:	Not reported
Final Count:	Not reported
Final Amount:	Not reported

Found Violation:	No
Agency Which Determined Violation:	Not reported
Violation Short Description:	Not reported
Date Violation was Determined:	Not reported
Actual Return to Compliance Date:	Not reported
Return to Compliance Qualifier:	Not reported
Violation Responsible Agency:	Not reported
Scheduled Compliance Date:	Not reported
Enforcement Identifier:	Not reported
Date of Enforcement Action:	Not reported
Enforcement Responsible Agency:	Not reported
Enforcement Docket Number:	Not reported
Enforcement Attorney:	Not reported
Corrective Action Component:	Not reported
Appeal Initiated Date:	Not reported
Appeal Resolution Date:	Not reported
Disposition Status Date:	Not reported
Disposition Status:	Not reported
Disposition Status Description:	Not reported
Consent/Final Order Sequence Number:	Not reported
Consent/Final Order Respondent Name:	Not reported
Consent/Final Order Lead Agency:	Not reported
Enforcement Type:	Not reported
Enforcement Responsible Person:	Not reported
Enforcement Responsible Sub-Organization:	Not reported
SEP Sequence Number:	Not reported
SEP Expenditure Amount:	Not reported
SEP Scheduled Completion Date:	Not reported
SEP Actual Date:	Not reported
SEP Defaulted Date:	Not reported
SEP Type:	Not reported
SEP Type Description:	Not reported
Proposed Amount:	Not reported
Final Monetary Amount:	Not reported
Paid Amount:	Not reported
Final Count:	Not reported
Final Amount:	Not reported

Found Violation:	No
Agency Which Determined Violation:	Not reported
Violation Short Description:	Not reported
Date Violation was Determined:	Not reported
Actual Return to Compliance Date:	Not reported

COSTCO (Continued) **1004677951**

Return to Compliance Qualifier: Not reported
Violation Responsible Agency: Not reported
Scheduled Compliance Date: Not reported
Enforcement Identifier: Not reported
Date of Enforcement Action: Not reported
Enforcement Responsible Agency: Not reported
Enforcement Docket Number: Not reported
Enforcement Attorney: Not reported
Corrective Action Component: Not reported
Appeal Initiated Date: Not reported
Appeal Resolution Date: Not reported
Disposition Status Date: Not reported
Disposition Status: Not reported
Disposition Status Description: Not reported
Consent/Final Order Sequence Number:Not reported
Consent/Final Order Respondent Name: Not reported
Consent/Final Order Lead Agency: Not reported
Enforcement Type: Not reported
Enforcement Responsible Person: Not reported
Enforcement Responsible Sub-Organization: Not reported
SEP Sequence Number: Not reported
SEP Expenditure Amount: Not reported
SEP Scheduled Completion Date: Not reported
SEP Actual Date: Not reported
SEP Defaulted Date: Not reported
SEP Type: Not reported
SEP Type Description: Not reported
Proposed Amount: Not reported
Final Monetary Amount: Not reported
Paid Amount: Not reported
Final Count: Not reported
Final Amount: Not reported

Found Violation: Yes
Agency Which Determined Violation: State
Violation Short Description: Generators - Pre-transport
Date Violation was Determined: 20170425
Actual Return to Compliance Date: 20170516
Return to Compliance Qualifier: Documented
Violation Responsible Agency: State
Scheduled Compliance Date: Not reported
Enforcement Identifier: Not reported
Date of Enforcement Action: Not reported
Enforcement Responsible Agency: Not reported
Enforcement Docket Number: Not reported
Enforcement Attorney: Not reported
Corrective Action Component: Not reported
Appeal Initiated Date: Not reported
Appeal Resolution Date: Not reported
Disposition Status Date: Not reported
Disposition Status: Not reported
Disposition Status Description: Not reported
Consent/Final Order Sequence Number:Not reported
Consent/Final Order Respondent Name: Not reported
Consent/Final Order Lead Agency: Not reported
Enforcement Type: Not reported
Enforcement Responsible Person: Not reported

COSTCO (Continued) **1004677951**

Enforcement Responsible Sub-Organization: Not reported
SEP Sequence Number: Not reported
SEP Expenditure Amount: Not reported
SEP Scheduled Completion Date: Not reported
SEP Actual Date: Not reported
SEP Defaulted Date: Not reported
SEP Type: Not reported
SEP Type Description: Not reported
Proposed Amount: Not reported
Final Monetary Amount: Not reported
Paid Amount: Not reported
Final Count: Not reported
Final Amount: Not reported

Found Violation: Yes
Agency Which Determined Violation: State
Violation Short Description: Generators - General
Date Violation was Determined: 20151130
Actual Return to Compliance Date: 20160122
Return to Compliance Qualifier: Documented
Violation Responsible Agency: State
Scheduled Compliance Date: Not reported
Enforcement Identifier: Not reported
Date of Enforcement Action: Not reported
Enforcement Responsible Agency: Not reported
Enforcement Docket Number: Not reported
Enforcement Attorney: Not reported
Corrective Action Component: Not reported
Appeal Initiated Date: Not reported
Appeal Resolution Date: Not reported
Disposition Status Date: Not reported
Disposition Status: Not reported
Disposition Status Description: Not reported
Consent/Final Order Sequence Number: Not reported
Consent/Final Order Respondent Name: Not reported
Consent/Final Order Lead Agency: Not reported
Enforcement Type: Not reported
Enforcement Responsible Person: Not reported
Enforcement Responsible Sub-Organization: Not reported
SEP Sequence Number: Not reported
SEP Expenditure Amount: Not reported
SEP Scheduled Completion Date: Not reported
SEP Actual Date: Not reported
SEP Defaulted Date: Not reported
SEP Type: Not reported
SEP Type Description: Not reported
Proposed Amount: Not reported
Final Monetary Amount: Not reported
Paid Amount: Not reported
Final Count: Not reported
Final Amount: Not reported

Found Violation: No
Agency Which Determined Violation: Not reported
Violation Short Description: Not reported
Date Violation was Determined: Not reported
Actual Return to Compliance Date: Not reported

COSTCO (Continued) **1004677951**

Return to Compliance Qualifier:	Not reported
Violation Responsible Agency:	Not reported
Scheduled Compliance Date:	Not reported
Enforcement Identifier:	Not reported
Date of Enforcement Action:	Not reported
Enforcement Responsible Agency:	Not reported
Enforcement Docket Number:	Not reported
Enforcement Attorney:	Not reported
Corrective Action Component:	Not reported
Appeal Initiated Date:	Not reported
Appeal Resolution Date:	Not reported
Disposition Status Date:	Not reported
Disposition Status:	Not reported
Disposition Status Description:	Not reported
Consent/Final Order Sequence Number:	Not reported
Consent/Final Order Respondent Name:	Not reported
Consent/Final Order Lead Agency:	Not reported
Enforcement Type:	Not reported
Enforcement Responsible Person:	Not reported
Enforcement Responsible Sub-Organization:	Not reported
SEP Sequence Number:	Not reported
SEP Expenditure Amount:	Not reported
SEP Scheduled Completion Date:	Not reported
SEP Actual Date:	Not reported
SEP Defaulted Date:	Not reported
SEP Type:	Not reported
SEP Type Description:	Not reported
Proposed Amount:	Not reported
Final Monetary Amount:	Not reported
Paid Amount:	Not reported
Final Count:	Not reported
Final Amount:	Not reported

Found Violation:	No
Agency Which Determined Violation:	Not reported
Violation Short Description:	Not reported
Date Violation was Determined:	Not reported
Actual Return to Compliance Date:	Not reported
Return to Compliance Qualifier:	Not reported
Violation Responsible Agency:	Not reported
Scheduled Compliance Date:	Not reported
Enforcement Identifier:	Not reported
Date of Enforcement Action:	Not reported
Enforcement Responsible Agency:	Not reported
Enforcement Docket Number:	Not reported
Enforcement Attorney:	Not reported
Corrective Action Component:	Not reported
Appeal Initiated Date:	Not reported
Appeal Resolution Date:	Not reported
Disposition Status Date:	Not reported
Disposition Status:	Not reported
Disposition Status Description:	Not reported
Consent/Final Order Sequence Number:	Not reported
Consent/Final Order Respondent Name:	Not reported
Consent/Final Order Lead Agency:	Not reported
Enforcement Type:	Not reported
Enforcement Responsible Person:	Not reported

COSTCO (Continued) **1004677951**

Enforcement Responsible Sub-Organization: Not reported
SEP Sequence Number: Not reported
SEP Expenditure Amount: Not reported
SEP Scheduled Completion Date: Not reported
SEP Actual Date: Not reported
SEP Defaulted Date: Not reported
SEP Type: Not reported
SEP Type Description: Not reported
Proposed Amount: Not reported
Final Monetary Amount: Not reported
Paid Amount: Not reported
Final Count: Not reported
Final Amount: Not reported

Found Violation: Yes
Agency Which Determined Violation: State
Violation Short Description: Generators - Pre-transport
Date Violation was Determined: 20151130
Actual Return to Compliance Date: 20160122
Return to Compliance Qualifier: Documented
Violation Responsible Agency: State
Scheduled Compliance Date: Not reported
Enforcement Identifier: Not reported
Date of Enforcement Action: Not reported
Enforcement Responsible Agency: Not reported
Enforcement Docket Number: Not reported
Enforcement Attorney: Not reported
Corrective Action Component: Not reported
Appeal Initiated Date: Not reported
Appeal Resolution Date: Not reported
Disposition Status Date: Not reported
Disposition Status: Not reported
Disposition Status Description: Not reported
Consent/Final Order Sequence Number: Not reported
Consent/Final Order Respondent Name: Not reported
Consent/Final Order Lead Agency: Not reported
Enforcement Type: Not reported
Enforcement Responsible Person: Not reported
Enforcement Responsible Sub-Organization: Not reported
SEP Sequence Number: Not reported
SEP Expenditure Amount: Not reported
SEP Scheduled Completion Date: Not reported
SEP Actual Date: Not reported
SEP Defaulted Date: Not reported
SEP Type: Not reported
SEP Type Description: Not reported
Proposed Amount: Not reported
Final Monetary Amount: Not reported
Paid Amount: Not reported
Final Count: Not reported
Final Amount: Not reported

Found Violation: No
Agency Which Determined Violation: Not reported
Violation Short Description: Not reported
Date Violation was Determined: Not reported
Actual Return to Compliance Date: Not reported

COSTCO (Continued) **1004677951**

Return to Compliance Qualifier: Not reported
Violation Responsible Agency: Not reported
Scheduled Compliance Date: Not reported
Enforcement Identifier: Not reported
Date of Enforcement Action: Not reported
Enforcement Responsible Agency: Not reported
Enforcement Docket Number: Not reported
Enforcement Attorney: Not reported
Corrective Action Component: Not reported
Appeal Initiated Date: Not reported
Appeal Resolution Date: Not reported
Disposition Status Date: Not reported
Disposition Status: Not reported
Disposition Status Description: Not reported
Consent/Final Order Sequence Number: Not reported
Consent/Final Order Respondent Name: Not reported
Consent/Final Order Lead Agency: Not reported
Enforcement Type: Not reported
Enforcement Responsible Person: Not reported
Enforcement Responsible Sub-Organization: Not reported
SEP Sequence Number: Not reported
SEP Expenditure Amount: Not reported
SEP Scheduled Completion Date: Not reported
SEP Actual Date: Not reported
SEP Defaulted Date: Not reported
SEP Type: Not reported
SEP Type Description: Not reported
Proposed Amount: Not reported
Final Monetary Amount: Not reported
Paid Amount: Not reported
Final Count: Not reported
Final Amount: Not reported

Evaluation Action Summary:
Evaluation Date: 20170425
Evaluation Responsible Agency: State
Found Violation: Yes
Evaluation Type Description: COMPLIANCE EVALUATION INSPECTION
Evaluation Responsible Person Identifier: Not reported
Evaluation Responsible Sub-Organization: Not reported
Actual Return to Compliance Date: 20170516
Scheduled Compliance Date: Not reported
Date of Request: Not reported
Date Response Received: Not reported
Request Agency: Not reported
Former Citation: Not reported

Evaluation Date: 20180103
Evaluation Responsible Agency: State
Found Violation: No
Evaluation Type Description: COMPLIANCE EVALUATION INSPECTION
Evaluation Responsible Person Identifier: Not reported
Evaluation Responsible Sub-Organization: Not reported
Actual Return to Compliance Date: Not reported
Scheduled Compliance Date: Not reported
Date of Request: Not reported
Date Response Received: Not reported

COSTCO (Continued) **1004677951**

Request Agency: Not reported
Former Citation: Not reported

Evaluation Date: 20180103
Evaluation Responsible Agency: State
Found Violation: No
Evaluation Type Description: COMPLIANCE EVALUATION INSPECTION
Evaluation Responsible Person Identifier: Not reported
Evaluation Responsible Sub-Organization: Not reported
Actual Return to Compliance Date: Not reported
Scheduled Compliance Date: Not reported
Date of Request: Not reported
Date Response Received: Not reported
Request Agency: Not reported
Former Citation: Not reported

Evaluation Date: 20180109
Evaluation Responsible Agency: State
Found Violation: No
Evaluation Type Description: COMPLIANCE EVALUATION INSPECTION
Evaluation Responsible Person Identifier: Not reported
Evaluation Responsible Sub-Organization: Not reported
Actual Return to Compliance Date: Not reported
Scheduled Compliance Date: Not reported
Date of Request: Not reported
Date Response Received: Not reported
Request Agency: Not reported
Former Citation: Not reported

Evaluation Date: 20170425
Evaluation Responsible Agency: State
Found Violation: Yes
Evaluation Type Description: COMPLIANCE EVALUATION INSPECTION
Evaluation Responsible Person Identifier: Not reported
Evaluation Responsible Sub-Organization: Not reported
Actual Return to Compliance Date: 20170516
Scheduled Compliance Date: Not reported
Date of Request: Not reported
Date Response Received: Not reported
Request Agency: Not reported
Former Citation: Not reported

Evaluation Date: 20151130
Evaluation Responsible Agency: State
Found Violation: Yes
Evaluation Type Description: COMPLIANCE EVALUATION INSPECTION
Evaluation Responsible Person Identifier: Not reported
Evaluation Responsible Sub-Organization: Not reported
Actual Return to Compliance Date: 20160122
Scheduled Compliance Date: Not reported
Date of Request: Not reported
Date Response Received: Not reported
Request Agency: Not reported
Former Citation: Not reported

Evaluation Date: 20190621
Evaluation Responsible Agency: State

COSTCO (Continued) **1004677951**

Found Violation:	No
Evaluation Type Description:	COMPLIANCE EVALUATION INSPECTION
Evaluation Responsible Person Identifier:	Not reported
Evaluation Responsible Sub-Organization:	Not reported
Actual Return to Compliance Date:	Not reported
Scheduled Compliance Date:	Not reported
Date of Request:	Not reported
Date Response Received:	Not reported
Request Agency:	Not reported
Former Citation:	Not reported

Evaluation Date:	20201117
Evaluation Responsible Agency:	State
Found Violation:	No
Evaluation Type Description:	COMPLIANCE EVALUATION INSPECTION
Evaluation Responsible Person Identifier:	Not reported
Evaluation Responsible Sub-Organization:	Not reported
Actual Return to Compliance Date:	Not reported
Scheduled Compliance Date:	Not reported
Date of Request:	Not reported
Date Response Received:	Not reported
Request Agency:	Not reported
Former Citation:	Not reported

Evaluation Date:	20151130
Evaluation Responsible Agency:	State
Found Violation:	Yes
Evaluation Type Description:	COMPLIANCE EVALUATION INSPECTION
Evaluation Responsible Person Identifier:	Not reported
Evaluation Responsible Sub-Organization:	Not reported
Actual Return to Compliance Date:	20160122
Scheduled Compliance Date:	Not reported
Date of Request:	Not reported
Date Response Received:	Not reported
Request Agency:	Not reported
Former Citation:	Not reported

Evaluation Date:	20220217
Evaluation Responsible Agency:	State
Found Violation:	No
Evaluation Type Description:	COMPLIANCE EVALUATION INSPECTION
Evaluation Responsible Person Identifier:	CUPA
Evaluation Responsible Sub-Organization:	Not reported
Actual Return to Compliance Date:	Not reported
Scheduled Compliance Date:	Not reported
Date of Request:	Not reported
Date Response Received:	Not reported
Request Agency:	Not reported
Former Citation:	Not reported

ENVIROSTOR:

Name:	PRICE CLUB #422
Address:	451 S. AIRPORT BOULEVARD
City,State,Zip:	SAN MATEO, CA 94080
Facility ID:	71003270
Status:	Inactive - Needs Evaluation

COSTCO (Continued) **1004677951**

Status Date: Not reported
Site Code: Not reported
Site Type: Tiered Permit
Site Type Detailed: Tiered Permit
Acres: Not reported
NPL: NO
Regulatory Agencies: NONE SPECIFIED
Lead Agency: NONE SPECIFIED
Program Manager: Not reported
Supervisor: Not reported
Division Branch: Cleanup Berkeley
Assembly: 21
Senate: 13
Special Program: Not reported
Restricted Use: NO
Site Mgmt Req: NONE SPECIFIED
Funding: Not reported
Latitude: 37.64223
Longitude: -122.4010
APN: NONE SPECIFIED
Past Use: NONE SPECIFIED
Potential COC: NONE SPECIFIED
Confirmed COC: NONE SPECIFIED
Potential Description: NONE SPECIFIED
Alias Name: CAL000063561
Alias Type: EPA Identification Number
Alias Name: 71003270
Alias Type: Envirostor ID Number

Completed Info:
Completed Area Name: Not reported
Completed Sub Area Name: Not reported
Completed Document Type: Not reported
Completed Date: Not reported
Comments: Not reported

Future Area Name: Not reported
Future Sub Area Name: Not reported
Future Document Type: Not reported
Future Due Date: Not reported
Schedule Area Name: Not reported
Schedule Sub Area Name: Not reported
Schedule Document Type: Not reported
Schedule Due Date: Not reported
Schedule Revised Date: Not reported

E MANIFEST:
Manifest Tracking Number: 012481828FLE
Last Updated Date: 20190430
Shipped Date: 20190410
Received Date: 20190424
Manifest Status: Signed
Submission Type: DataImage5Copy
Origin Type: Service
Generator EPA ID: CAR000103341
Generator Name: Costco
Generator Location Street Number: Not reported

COSTCO (Continued) **1004677951**

Generator Location Street 1:	451 S AIRPORT BLVD
Generator Location Street 2:	Not reported
Generator Location City:	S. SAN FRANCISCO
Generator Location State:	CA
Generator Location Zip:	94080
Generator Mail Street Number:	Not reported
Generator Mail Street 1:	451 S Airport Blvd
Generator Mail Street 2:	Not reported
Generator Mail City:	S. San Francisco
Generator Mail Zip:	94080
Generator Mail State:	CA
Generator Contact Company Name:	Not reported
Designated Facility EPA ID:	CAD008364432
Designated Facility Name:	Rho Chem Llc
Designated Facility Mail Street Number:	Not reported
Designated Facility Mail Street 1:	Not reported
Designated Facility Mail Street 2:	425 Isis Ave.
Designated Facility Mail City:	Inglewood
Designated Facility Mail Zip:	90301
Designated Facility Mail State:	CA
Designated Facility Location Street Number:	Not reported
Designated Facility Location Street 1:	425 Isis Ave.
Designated Facility Location Street 2:	Not reported
Designated Facility Location City:	Inglewood
Designated Facility Location Zip:	90301
Designated Facility Location State:	CA
Designated Facility Contact Company Name:	Not reported
Manifest Residue Indicator:	N
Rejection Indicator:	N

Manifest Tracking Number:	012481829FLE
Last Updated Date:	20190520
Shipped Date:	20190410
Received Date:	20190502
Manifest Status:	Signed
Submission Type:	DataImage5Copy
Origin Type:	Service
Generator EPA ID:	CAR000103341
Generator Name:	Costco
Generator Location Street Number:	Not reported
Generator Location Street 1:	451 S AIRPORT BLVD
Generator Location Street 2:	Not reported
Generator Location City:	S. SAN FRANCISCO
Generator Location State:	CA
Generator Location Zip:	94080
Generator Mail Street Number:	Not reported
Generator Mail Street 1:	451 S Airport Blvd
Generator Mail Street 2:	Not reported
Generator Mail City:	S. San Francisco
Generator Mail Zip:	94080
Generator Mail State:	CA
Generator Contact Company Name:	Not reported
Designated Facility EPA ID:	NVD980895338
Designated Facility Name:	21st Century Environmental Management Of Nevada, Llc
Designated Facility Mail Street Number:	Not reported
Designated Facility Mail Street 1:	Not reported
Designated Facility Mail Street 2:	2095 Newlands Drive East

COSTCO (Continued) **1004677951**

Designated Facility Mail City:	Fernley
Designated Facility Mail Zip:	89408
Designated Facility Mail State:	NV
Designated Facility Location Street Number:	Not reported
Designated Facility Location Street 1:	2095 Newlands Drive East
Designated Facility Location Street 2:	Not reported
Designated Facility Location City:	Fernley
Designated Facility Location Zip:	89408
Designated Facility Location State:	NV
Designated Facility Contact Company Name:	Not reported
Manifest Residue Indicator:	N
Rejection Indicator:	N

Manifest Tracking Number:	012481830FLE
Last Updated Date:	20190509
Shipped Date:	20190410
Received Date:	20190423
Manifest Status:	Signed
Submission Type:	DataImage5Copy
Origin Type:	Service
Generator EPA ID:	CAR000103341
Generator Name:	Costco #422
Generator Location Street Number:	Not reported
Generator Location Street 1:	451 S AIRPORT BLVD
Generator Location Street 2:	Not reported
Generator Location City:	S. SAN FRANCISCO
Generator Location State:	CA
Generator Location Zip:	94080
Generator Mail Street Number:	Not reported
Generator Mail Street 1:	451 S AIRPORT BLVD
Generator Mail Street 2:	Not reported
Generator Mail City:	S. SAN FRANCISCO
Generator Mail Zip:	94080
Generator Mail State:	CA
Generator Contact Company Name:	Not reported
Designated Facility EPA ID:	AZR000515924
Designated Facility Name:	Yuma Yes Waste Transfer Facility
Designated Facility Mail Street Number:	Not reported
Designated Facility Mail Street 1:	Not reported
Designated Facility Mail Street 2:	2730 E 13TH ST
Designated Facility Mail City:	YUMA
Designated Facility Mail Zip:	85365-1901
Designated Facility Mail State:	AZ
Designated Facility Location Street Number:	Not reported
Designated Facility Location Street 1:	2730 E 13TH ST
Designated Facility Location Street 2:	Not reported
Designated Facility Location City:	YUMA
Designated Facility Location Zip:	85365-1901
Designated Facility Location State:	AZ
Designated Facility Contact Company Name:	Not reported
Manifest Residue Indicator:	N
Rejection Indicator:	N

Manifest Tracking Number:	012418604FLE
Last Updated Date:	20181108
Shipped Date:	20180912
Received Date:	20181106

COSTCO (Continued) **1004677951**

Manifest Status:	Signed
Submission Type:	DataImage5Copy
Origin Type:	Service
Generator EPA ID:	CAR000103341
Generator Name:	Costco
Generator Location Street Number:	Not reported
Generator Location Street 1:	451 S AIRPORT BLVD
Generator Location Street 2:	Not reported
Generator Location City:	S. SAN FRANCISCO
Generator Location State:	CA
Generator Location Zip:	94080
Generator Mail Street Number:	Not reported
Generator Mail Street 1:	999 Lake Drive
Generator Mail Street 2:	Not reported
Generator Mail City:	Issaquah
Generator Mail Zip:	98027
Generator Mail State:	WA
Generator Contact Company Name:	Not reported
Designated Facility EPA ID:	INR000110197
Designated Facility Name:	Stericycle Incorporated
Designated Facility Mail Street Number:	Not reported
Designated Facility Mail Street 1:	Not reported
Designated Facility Mail Street 2:	2670 Executive Drive Suite A
Designated Facility Mail City:	Indianapolis
Designated Facility Mail Zip:	46241
Designated Facility Mail State:	IN
Designated Facility Location Street Number:	Not reported
Designated Facility Location Street 1:	2670 Executive Drive Suite A
Designated Facility Location Street 2:	Not reported
Designated Facility Location City:	Indianapolis
Designated Facility Location Zip:	46241
Designated Facility Location State:	IN
Designated Facility Contact Company Name:	Not reported
Manifest Residue Indicator:	N
Rejection Indicator:	N

Manifest Tracking Number:	012418605FLE
Last Updated Date:	20181005
Shipped Date:	20180912
Received Date:	20181003
Manifest Status:	Signed
Submission Type:	DataImage5Copy
Origin Type:	Service
Generator EPA ID:	CAR000103341
Generator Name:	Costco
Generator Location Street Number:	Not reported
Generator Location Street 1:	451 S AIRPORT BLVD
Generator Location Street 2:	Not reported
Generator Location City:	S. SAN FRANCISCO
Generator Location State:	CA
Generator Location Zip:	94080
Generator Mail Street Number:	Not reported
Generator Mail Street 1:	999 Lake Drive
Generator Mail Street 2:	Not reported
Generator Mail City:	Issaquah
Generator Mail Zip:	98027
Generator Mail State:	WA

COSTCO (Continued) **1004677951**

Generator Contact Company Name:	Not reported
Designated Facility EPA ID:	CAD008364432
Designated Facility Name:	Rho Chem Llc
Designated Facility Mail Street Number:	Not reported
Designated Facility Mail Street 1:	Not reported
Designated Facility Mail Street 2:	425 Isis Ave.
Designated Facility Mail City:	Inglewood
Designated Facility Mail Zip:	90301
Designated Facility Mail State:	CA
Designated Facility Location Street Number:	Not reported
Designated Facility Location Street 1:	425 Isis Ave.
Designated Facility Location Street 2:	Not reported
Designated Facility Location City:	Inglewood
Designated Facility Location Zip:	90301
Designated Facility Location State:	CA
Designated Facility Contact Company Name:	Not reported
Manifest Residue Indicator:	N
Rejection Indicator:	N

Manifest Tracking Number:	012418606FLE
Last Updated Date:	20181030
Shipped Date:	20180912
Received Date:	20181025
Manifest Status:	Signed
Submission Type:	DataImage5Copy
Origin Type:	Service
Generator EPA ID:	CAR000103341
Generator Name:	Costco
Generator Location Street Number:	Not reported
Generator Location Street 1:	451 S AIRPORT BLVD
Generator Location Street 2:	Not reported
Generator Location City:	S. SAN FRANCISCO
Generator Location State:	CA
Generator Location Zip:	94080
Generator Mail Street Number:	Not reported
Generator Mail Street 1:	999 Lake Drive
Generator Mail Street 2:	Not reported
Generator Mail City:	Issaquah
Generator Mail Zip:	98027
Generator Mail State:	WA
Generator Contact Company Name:	Not reported
Designated Facility EPA ID:	NVD980895338
Designated Facility Name:	21st Century Environmental Management Of Nevada, Llc
Designated Facility Mail Street Number:	Not reported
Designated Facility Mail Street 1:	Not reported
Designated Facility Mail Street 2:	2095 Newlands Drive East
Designated Facility Mail City:	Fernley
Designated Facility Mail Zip:	89408
Designated Facility Mail State:	NV
Designated Facility Location Street Number:	Not reported
Designated Facility Location Street 1:	2095 Newlands Drive East
Designated Facility Location Street 2:	Not reported
Designated Facility Location City:	Fernley
Designated Facility Location Zip:	89408
Designated Facility Location State:	NV
Designated Facility Contact Company Name:	Not reported
Manifest Residue Indicator:	N

COSTCO (Continued) **1004677951**

Rejection Indicator:	N
Manifest Tracking Number:	012418607FLE
Last Updated Date:	20181024
Shipped Date:	20180912
Received Date:	20180926
Manifest Status:	Signed
Submission Type:	DataImage5Copy
Origin Type:	Service
Generator EPA ID:	CAR000103341
Generator Name:	Costco Wholesale # 422
Generator Location Street Number:	Not reported
Generator Location Street 1:	451 S AIRPORT BLVD
Generator Location Street 2:	Not reported
Generator Location City:	S SAN FRANCISCO
Generator Location State:	CA
Generator Location Zip:	94080
Generator Mail Street Number:	Not reported
Generator Mail Street 1:	451 S AIRPORT BLVD
Generator Mail Street 2:	Not reported
Generator Mail City:	S SAN FRANCISCO
Generator Mail Zip:	94080
Generator Mail State:	CA
Generator Contact Company Name:	Not reported
Designated Facility EPA ID:	AZR000515924
Designated Facility Name:	Yuma Yes Waste Transfer Facility
Designated Facility Mail Street Number:	Not reported
Designated Facility Mail Street 1:	Not reported
Designated Facility Mail Street 2:	2730 E 13TH ST
Designated Facility Mail City:	YUMA
Designated Facility Mail Zip:	85365-1901
Designated Facility Mail State:	AZ
Designated Facility Location Street Number:	Not reported
Designated Facility Location Street 1:	2730 E 13TH ST
Designated Facility Location Street 2:	Not reported
Designated Facility Location City:	YUMA
Designated Facility Location Zip:	85365-1901
Designated Facility Location State:	AZ
Designated Facility Contact Company Name:	Not reported
Manifest Residue Indicator:	N
Rejection Indicator:	N
Manifest Tracking Number:	025237989JJK
Last Updated Date:	20230318
Shipped Date:	20230228
Received Date:	20230309
Manifest Status:	Signed
Submission Type:	DataImage5Copy
Origin Type:	Service
Generator EPA ID:	CAR000103341
Generator Name:	Costco Wholesale 422
Generator Location Street Number:	Not reported
Generator Location Street 1:	451 S AIRPORT BLVD
Generator Location Street 2:	Not reported
Generator Location City:	S. SAN FRANCISCO
Generator Location State:	CA
Generator Location Zip:	94080

COSTCO (Continued) **1004677951**

Generator Mail Street Number:	Not reported
Generator Mail Street 1:	ATTN: RTV
Generator Mail Street 2:	451 S AIRPORT BLVD
Generator Mail City:	S. SAN FRANCISCO
Generator Mail Zip:	94080
Generator Mail State:	CA
Generator Contact Company Name:	Not reported
Designated Facility EPA ID:	NVT330010000
Designated Facility Name:	Us Ecology, Inc
Designated Facility Mail Street Number:	Not reported
Designated Facility Mail Street 1:	Not reported
Designated Facility Mail Street 2:	HIGHWAY 95, 11 MILES SOUTH OF BEATTY
Designated Facility Mail City:	BEATTY
Designated Facility Mail Zip:	89003
Designated Facility Mail State:	NV
Designated Facility Location Street Number:	Not reported
Designated Facility Location Street 1:	HIGHWAY 95, 11 MILES SOUTH OF BEATTY
Designated Facility Location Street 2:	Not reported
Designated Facility Location City:	BEATTY
Designated Facility Location Zip:	89003
Designated Facility Location State:	NV
Designated Facility Contact Company Name:	Not reported
Manifest Residue Indicator:	N
Rejection Indicator:	N

Manifest Tracking Number:	010834786FLE
Last Updated Date:	20180821
Shipped Date:	20180702
Received Date:	20180730
Manifest Status:	Signed
Submission Type:	DataImage5Copy
Origin Type:	Service
Generator EPA ID:	CAR000103341
Generator Name:	Costco
Generator Location Street Number:	Not reported
Generator Location Street 1:	451 S AIRPORT BLVD
Generator Location Street 2:	Not reported
Generator Location City:	S. SAN FRANCISCO
Generator Location State:	CA
Generator Location Zip:	94080
Generator Mail Street Number:	Not reported
Generator Mail Street 1:	999 Lake Drive
Generator Mail Street 2:	Not reported
Generator Mail City:	Issaquah
Generator Mail Zip:	98027
Generator Mail State:	WA
Generator Contact Company Name:	Not reported
Designated Facility EPA ID:	CAD008364432
Designated Facility Name:	Rho Chem Llc
Designated Facility Mail Street Number:	Not reported
Designated Facility Mail Street 1:	Not reported
Designated Facility Mail Street 2:	425 Isis Ave.
Designated Facility Mail City:	Inglewood
Designated Facility Mail Zip:	90301
Designated Facility Mail State:	CA
Designated Facility Location Street Number:	Not reported
Designated Facility Location Street 1:	425 Isis Ave.

COSTCO (Continued) **1004677951**

Designated Facility Location Street 2:	Not reported
Designated Facility Location City:	Inglewood
Designated Facility Location Zip:	90301
Designated Facility Location State:	CA
Designated Facility Contact Company Name:	Not reported
Manifest Residue Indicator:	N
Rejection Indicator:	N
Manifest Tracking Number:	010834787FLE
Last Updated Date:	20180911
Shipped Date:	20180702
Received Date:	20180717
Manifest Status:	Signed
Submission Type:	DataImage5Copy
Origin Type:	Service
Generator EPA ID:	CAR000103341
Generator Name:	Costco
Generator Location Street Number:	Not reported
Generator Location Street 1:	451 S AIRPORT BLVD
Generator Location Street 2:	Not reported
Generator Location City:	S. SAN FRANCISCO
Generator Location State:	CA
Generator Location Zip:	94080
Generator Mail Street Number:	Not reported
Generator Mail Street 1:	999 Lake Drive
Generator Mail Street 2:	Not reported
Generator Mail City:	Issaquah
Generator Mail Zip:	98027
Generator Mail State:	WA
Generator Contact Company Name:	Not reported
Designated Facility EPA ID:	NVD980895338
Designated Facility Name:	21st Century Environmental Management Of Nevada, Llc
Designated Facility Mail Street Number:	Not reported
Designated Facility Mail Street 1:	Not reported
Designated Facility Mail Street 2:	2095 Newlands Drive East
Designated Facility Mail City:	Fernley
Designated Facility Mail Zip:	89408
Designated Facility Mail State:	NV
Designated Facility Location Street Number:	Not reported
Designated Facility Location Street 1:	2095 Newlands Drive East
Designated Facility Location Street 2:	Not reported
Designated Facility Location City:	Fernley
Designated Facility Location Zip:	89408
Designated Facility Location State:	NV
Designated Facility Contact Company Name:	Not reported
Manifest Residue Indicator:	N
Rejection Indicator:	N
Manifest Tracking Number:	010834788FLE
Last Updated Date:	20190705
Shipped Date:	20180702
Received Date:	20180718
Manifest Status:	Signed
Submission Type:	DataImage5Copy
Origin Type:	Web
Generator EPA ID:	CAR000103341
Generator Name:	Costco Wholesale No 422

COSTCO (Continued) **1004677951**

Generator Location Street Number:	Not reported
Generator Location Street 1:	451 SOUTH AIRPORT BOULEVARD
Generator Location Street 2:	Not reported
Generator Location City:	SOUTH SAN FRANCISCO
Generator Location State:	CA
Generator Location Zip:	94080
Generator Mail Street Number:	Not reported
Generator Mail Street 1:	3207 GREY HAWK CT, SUITE 200
Generator Mail Street 2:	CA94080 CA075US 3207
Generator Mail City:	CARLSBAD
Generator Mail Zip:	92010
Generator Mail State:	CA
Generator Contact Company Name:	Not reported
Designated Facility EPA ID:	AZR000515924
Designated Facility Name:	Yuma Yes Waste Transfer Facility
Designated Facility Mail Street Number:	Not reported
Designated Facility Mail Street 1:	Not reported
Designated Facility Mail Street 2:	2730 E 13TH ST
Designated Facility Mail City:	YUMA
Designated Facility Mail Zip:	85365-1901
Designated Facility Mail State:	AZ
Designated Facility Location Street Number:	Not reported
Designated Facility Location Street 1:	2730 E 13TH ST
Designated Facility Location Street 2:	Not reported
Designated Facility Location City:	YUMA
Designated Facility Location Zip:	85365-1901
Designated Facility Location State:	AZ
Designated Facility Contact Company Name:	Not reported
Manifest Residue Indicator:	N
Rejection Indicator:	N

Federal Waste:

Manifest Tracking Number:	013976838FLE
Waste Line Number:	1
Federal Waste Code:	D007
Federal Waste:	CHROMIUM

Manifest Tracking Number:	013976838FLE
Waste Line Number:	1
Federal Waste Code:	D013
Federal Waste:	LINDANE (1,2,3,4,5,6-HEXA-CHLOROCYCLOHEXANE, GAMMA ISOMER)

Manifest Tracking Number:	013976838FLE
Waste Line Number:	1
Federal Waste Code:	D022
Federal Waste:	CHLOROFORM

Manifest Tracking Number:	013976838FLE
Waste Line Number:	1
Federal Waste Code:	D024
Federal Waste:	M-CRESOL

Manifest Tracking Number:	013976838FLE
Waste Line Number:	1
Federal Waste Code:	D026
Federal Waste:	CRESOL

COSTCO (Continued) **1004677951**

Manifest Tracking Number: 013976838FLE
Waste Line Number: 2
Federal Waste Code: P001
Federal Waste: 2H-1-BENZOPYRAN-2-ONE, 4-HYDROXY-3-(3-OXO-1-PHENYLBUTYL)-, & SALTS, WHEN PRESENT AT CONCENTRATIONS GREATER THAN 0.3% (OR) WARFARIN, & SALTS, WHEN PRESENT AT CONCENTRATIONS GREATER THAN 0.3%

Manifest Tracking Number: 013976838FLE
Waste Line Number: 3
Federal Waste Code: D004
Federal Waste: ARSENIC

Manifest Tracking Number: 013976838FLE
Waste Line Number: 3
Federal Waste Code: D005
Federal Waste: BARIUM

Manifest Tracking Number: 013976838FLE
Waste Line Number: 3
Federal Waste Code: D007
Federal Waste: CHROMIUM

Manifest Tracking Number: 013976838FLE
Waste Line Number: 3
Federal Waste Code: D010
Federal Waste: SELENIUM

Manifest Tracking Number: 013976838FLE
Waste Line Number: 3
Federal Waste Code: D026
Federal Waste: CRESOL

Manifest Tracking Number: 013976838FLE
Waste Line Number: 4
Federal Waste Code: P075
Federal Waste: NICOTINE, & SALTS (OR) PYRIDINE, 3-(1-METHYL-2-PYRROLIDINYL)-,(S)-, & SALTS

Manifest Tracking Number: 013976838FLE
Waste Line Number: 5
Federal Waste Code: D001
Federal Waste: IGNITABLE WASTE

State Waste:
Manifest Tracking Number: 013976838FLE
Waste Line Number: 1
State Waste Code Owner: CA
State Waste Code: 311
State Waste: Pharmaceutical waste

Manifest Tracking Number: 013976838FLE
Waste Line Number: 1
State Waste Code Owner: CA
State Waste Code: 311
State Waste: Pharmaceutical waste

Manifest Tracking Number: 013976838FLE

COSTCO (Continued) **1004677951**

Waste Line Number: 2
State Waste Code Owner: CA
State Waste Code: 311
State Waste: Pharmaceutical waste

Manifest Tracking Number: 013976838FLE
Waste Line Number: 2
State Waste Code Owner: CA
State Waste Code: 311
State Waste: Pharmaceutical waste

Manifest Tracking Number: 013976838FLE
Waste Line Number: 3
State Waste Code Owner: CA
State Waste Code: 311
State Waste: Pharmaceutical waste

Manifest Tracking Number: 013976838FLE
Waste Line Number: 3
State Waste Code Owner: CA
State Waste Code: 311
State Waste: Pharmaceutical waste

Manifest Tracking Number: 013976838FLE
Waste Line Number: 4
State Waste Code Owner: CA
State Waste Code: 311
State Waste: Pharmaceutical waste

Manifest Tracking Number: 013976838FLE
Waste Line Number: 4
State Waste Code Owner: CA
State Waste Code: 311
State Waste: Pharmaceutical waste

Manifest Tracking Number: 013976838FLE
Waste Line Number: 5
State Waste Code Owner: CA
State Waste Code: 331
State Waste: Off-specification, aged, or surplus organics

Manifest Tracking Number: 013976838FLE
Waste Line Number: 5
State Waste Code Owner: CA
State Waste Code: 331
State Waste: Off-specification, aged, or surplus organics

Transporter:
Manifest Tracking Number: 013976838FLE
Transporter Line Number: 1
Transporter EPA ID: MNS000110924
Transporter Name: Stericycle Specialty Waste Solutions Inc

Waste Line:
Manifest Tracking Number: 013976838FLE
Waste Line Number: 1

COSTCO (Continued) **1004677951**

U.S. DOT Hazardous Indicator:	Y
U.S. DOT ID Number:	UN2810
U.S. DOT Description:	Un2810, Waste Toxic, Liquids, Organic, N.O.S. (Chromium, Selenium), 6.1, Pg Ii, Erg#153
Non-Hazardous Waste Description:	Not reported
Number of Containers:	1
Container Type Code:	CF
Container Type Description:	Fiber or plastic boxes, cartons, cases
Waste Quantity:	1
Quantity Unit of Measure Code:	P
Quantity Unit of Measure Description:	Pounds
Waste Quantity, in Tons:	0.0005
Acute Waste Quantity, in Tons:	0
Non-Acute Waste Quantity, in Tons:	0.0005
Waste Quantity, in Kilograms:	0.45351502
Acute Waste Quantity, in Kilograms:	0
Non-Acute Waste Quantity, in Kilorgrams:	0.45351502
Management Method Code:	H141
Management Method Description:	STORAGE, BULKING AND/OR TRANSFER OFF SITE
Waste Residue Indicator:	N
Quantity Discrepancy Indicator:	N
Waste Type Discrepancy Indicator:	N
Waste Density:	Not reported
Waste Density Unit of Measure Code:	Not reported
Waste Density Unit of Measure Description:	Not reported
Form Code:	Not reported
Form Code Description:	Not reported
Source Code:	Not reported
Source Code Description:	Not reported
Waste Minimization Code:	Not reported
Waste Minimization Code Description:	Not reported
Consent Number:	Not reported
EPA Waste Indicator:	Y

Manifest Tracking Number:	013976838FLE
Waste Line Number:	2
U.S. DOT Hazardous Indicator:	Y
U.S. DOT ID Number:	UN2811
U.S. DOT Description:	Un2811, Waste Toxic Solids, Organic, N.O.S. (Warfarin), 6.1, Pg Ii, Erg#154
Non-Hazardous Waste Description:	Not reported
Number of Containers:	1
Container Type Code:	CF
Container Type Description:	Fiber or plastic boxes, cartons, cases
Waste Quantity:	1
Quantity Unit of Measure Code:	P
Quantity Unit of Measure Description:	Pounds
Waste Quantity, in Tons:	0.0005
Acute Waste Quantity, in Tons:	0.0005
Non-Acute Waste Quantity, in Tons:	0
Waste Quantity, in Kilograms:	0.45351502
Acute Waste Quantity, in Kilograms:	0.45351502
Non-Acute Waste Quantity, in Kilorgrams:	0
Management Method Code:	H141
Management Method Description:	STORAGE, BULKING AND/OR TRANSFER OFF SITE
Waste Residue Indicator:	N
Quantity Discrepancy Indicator:	N

COSTCO (Continued) **1004677951**

Waste Type Discrepancy Indicator:	N
Waste Density:	Not reported
Waste Density Unit of Measure Code:	Not reported
Waste Density Unit of Measure Description:	Not reported
Form Code:	Not reported
Form Code Description:	Not reported
Source Code:	Not reported
Source Code Description:	Not reported
Waste Minimization Code:	Not reported
Waste Minimization Code Description:	Not reported
Consent Number:	Not reported
EPA Waste Indicator:	Y
Manifest Tracking Number:	013976838FLE
Waste Line Number:	3
U.S. DOT Hazardous Indicator:	Y
U.S. DOT ID Number:	UN3288
U.S. DOT Description:	Un3288, Waste Toxic Solid, Inorganic, N.O.S. (Silver, Selenium), 6.1, Pg Ii, Erg#151
Non-Hazardous Waste Description:	Not reported
Number of Containers:	1
Container Type Code:	CF
Container Type Description:	Fiber or plastic boxes, cartons, cases
Waste Quantity:	2
Quantity Unit of Measure Code:	P
Quantity Unit of Measure Description:	Pounds
Waste Quantity, in Tons:	0.001
Acute Waste Quantity, in Tons:	0
Non-Acute Waste Quantity, in Tons:	0.001
Waste Quantity, in Kilograms:	0.90703005
Acute Waste Quantity, in Kilograms:	0
Non-Acute Waste Quantity, in Kilorgrams:	0.90703005
Management Method Code:	H141
Management Method Description:	STORAGE, BULKING AND/OR TRANSFER OFF SITE
Waste Residue Indicator:	N
Quantity Discrepancy Indicator:	N
Waste Type Discrepancy Indicator:	N
Waste Density:	Not reported
Waste Density Unit of Measure Code:	Not reported
Waste Density Unit of Measure Description:	Not reported
Form Code:	Not reported
Form Code Description:	Not reported
Source Code:	Not reported
Source Code Description:	Not reported
Waste Minimization Code:	Not reported
Waste Minimization Code Description:	Not reported
Consent Number:	Not reported
EPA Waste Indicator:	Y
Manifest Tracking Number:	013976838FLE
Waste Line Number:	4
U.S. DOT Hazardous Indicator:	Y
U.S. DOT ID Number:	UN2811
U.S. DOT Description:	Un2811, Waste Toxic Solids, Organic, N.O.S. (Nicotine), 6.1, Pg Ii, Erg#154
Non-Hazardous Waste Description:	Not reported
Number of Containers:	1

COSTCO (Continued) **1004677951**

Container Type Code:	CF
Container Type Description:	Fiber or plastic boxes, cartons, cases
Waste Quantity:	2
Quantity Unit of Measure Code:	P
Quantity Unit of Measure Description:	Pounds
Waste Quantity, in Tons:	0.001
Acute Waste Quantity, in Tons:	0.001
Non-Acute Waste Quantity, in Tons:	0
Waste Quantity, in Kilograms:	0.90703005
Acute Waste Quantity, in Kilograms:	0.90703005
Non-Acute Waste Quantity, in Kilorgrams:	0
Management Method Code:	H141
Management Method Description:	STORAGE, BULKING AND/OR TRANSFER OFF SITE
Waste Residue Indicator:	N
Quantity Discrepancy Indicator:	N
Waste Type Discrepancy Indicator:	N
Waste Density:	Not reported
Waste Density Unit of Measure Code:	Not reported
Waste Density Unit of Measure Description:	Not reported
Form Code:	Not reported
Form Code Description:	Not reported
Source Code:	Not reported
Source Code Description:	Not reported
Waste Minimization Code:	Not reported
Waste Minimization Code Description:	Not reported
Consent Number:	Not reported
EPA Waste Indicator:	Y
Manifest Tracking Number:	013976838FLE
Waste Line Number:	5
U.S. DOT Hazardous Indicator:	Y
U.S. DOT ID Number:	UN1950
U.S. DOT Description:	Un1950, Waste Aerosols, [Flammable, (Each Not Exceeding 1 L Capacity)] 2.1, Erg#126
Non-Hazardous Waste Description:	Not reported
Number of Containers:	1
Container Type Code:	DF
Container Type Description:	Fiberboard or plastic drums, barrels, kegs
Waste Quantity:	38
Quantity Unit of Measure Code:	P
Quantity Unit of Measure Description:	Pounds
Waste Quantity, in Tons:	0.019
Acute Waste Quantity, in Tons:	0
Non-Acute Waste Quantity, in Tons:	0.019
Waste Quantity, in Kilograms:	17.23357
Acute Waste Quantity, in Kilograms:	0
Non-Acute Waste Quantity, in Kilorgrams:	17.23357
Management Method Code:	H141
Management Method Description:	STORAGE, BULKING AND/OR TRANSFER OFF SITE
Waste Residue Indicator:	N
Quantity Discrepancy Indicator:	N
Waste Type Discrepancy Indicator:	N
Waste Density:	Not reported
Waste Density Unit of Measure Code:	Not reported
Waste Density Unit of Measure Description:	Not reported
Form Code:	Not reported
Form Code Description:	Not reported

COSTCO (Continued) **1004677951**

Source Code:	Not reported
Source Code Description:	Not reported
Waste Minimization Code:	Not reported
Waste Minimization Code Description:	Not reported
Consent Number:	Not reported
EPA Waste Indicator:	Y

Click this hyperlink while viewing on your computer to access
47 additional US EManifest: record(s) in the EDR Site Report.

HWTS:

Name:	COSTCO WHOLESALE #422
Address:	451 S AIRPORT BLVD
Address 2:	Not reported
City,State,Zip:	SOUTH SAN FRANCISCO, CA 94080
EPA ID:	CAR000103341
Inactive Date:	Not reported
Create Date:	03/04/2003
Last Act Date:	Not reported
Mailing Name:	Not reported
Mailing Address:	3207 GREY HAWK CT STE 200
Mailing Address 2:	Not reported
Mailing City,State,Zip:	CARLSBAD, CA 92010
Owner Name:	COSTCO
Owner Address:	999 LAKE DR
Owner Address 2:	Not reported
Owner City,State,Zip:	ISSAQUAH, WA 980270000
Owner Phone:	Not reported
Owner Fax:	Not reported
Contact Name:	SHARON SAKNIT
Contact Address:	1045 LAKE DR
Contact Address 2:	Not reported
City,State,Zip:	ISSAQUAH, WA 980278101
Contact Phone:	Not reported
Contact Fax:	Not reported
Facility Status:	Active
Facility Type:	PERMANENT
Category:	FEDERAL
Latitude:	37.64047
Longitude:	-122.401979

NAICS:

EPA ID:	CAR000103341
Create Date:	2003-10-23 13:13:52.000
NAICS Code:	45299
NAICS Description:	All Other General Merchandise Stores
Issued EPA ID Date:	2003-03-04 14:25:35.18700
Inactive Date:	Not reported
Facility Name:	COSTCO WHOLESALE #422
Facility Address:	451 S Airport Blvd
Facility Address 2:	Not reported
Facility City:	SOUTH SAN FRANCISCO
Facility County:	Not reported
Facility State:	CA
Facility Zip:	94080

COSTCO (Continued) **1004677951**

HAZNET:

Name:	COSTCO WHOLESALE NO 422
Address:	451 S AIRPORT BLVD
Address 2:	Not reported
City,State,Zip:	SOUTH SAN FRANCISCO, CA 94080
Contact:	LISA SIMPSON
Telephone:	4253136275
Mailing Name:	Not reported
Mailing Address:	3207 GREY HAWK CT STE 200
Year:	2017
Gepaid:	CAR000103341
TSD EPA ID:	NVD980895338
CA Waste Code:	214 - Unspecified solvent mixture
Disposal Method:	H141 - Storage, Bulking, And/Or Transfer Off Site--No Treatment/Reovery (H010-H129) Or (H131-H135)
Tons:	0.01
Year:	2017
Gepaid:	CAR000103341
TSD EPA ID:	NVD980895338
CA Waste Code:	791 - Liquids with pH <= 2
Disposal Method:	H121 - Neutralization Only
Tons:	0.002
Year:	2017
Gepaid:	CAR000103341
TSD EPA ID:	NVD980895338
CA Waste Code:	331 - Off-specification, aged or surplus organics
Disposal Method:	H141 - Storage, Bulking, And/Or Transfer Off Site--No Treatment/Reovery (H010-H129) Or (H131-H135)
Tons:	0.155
Year:	2017
Gepaid:	CAR000103341
TSD EPA ID:	NVD980895338
CA Waste Code:	311 - Pharmaceutical waste
Disposal Method:	H141 - Storage, Bulking, And/Or Transfer Off Site--No Treatment/Reovery (H010-H129) Or (H131-H135)
Tons:	0.001
Year:	2017
Gepaid:	CAR000103341
TSD EPA ID:	NVD980895338
CA Waste Code:	181 - Other inorganic solid waste
Disposal Method:	H141 - Storage, Bulking, And/Or Transfer Off Site--No Treatment/Reovery (H010-H129) Or (H131-H135)
Tons:	0.0045
Year:	2017
Gepaid:	CAR000103341
TSD EPA ID:	CAD008364432
CA Waste Code:	331 - Off-specification, aged or surplus organics
Disposal Method:	H141 - Storage, Bulking, And/Or Transfer Off Site--No Treatment/Reovery (H010-H129) Or (H131-H135)
Tons:	0.132

COSTCO (Continued) **1004677951**

Year:	2017
Gepaid:	CAR000103341
TSD EPA ID:	CAD008364432
CA Waste Code:	214 - Unspecified solvent mixture
Disposal Method:	H141 - Storage, Bulking, And/Or Transfer Off Site--No Treatment/Reovery (H010-H129) Or (H131-H135)
Tons:	0.0015
Year:	2017
Gepaid:	CAR000103341
TSD EPA ID:	CAD008364432
CA Waste Code:	311 - Pharmaceutical waste
Disposal Method:	H141 - Storage, Bulking, And/Or Transfer Off Site--No Treatment/Reovery (H010-H129) Or (H131-H135)
Tons:	0.001
Year:	2017
Gepaid:	CAR000103341
TSD EPA ID:	NVD980895338
CA Waste Code:	122 - Alkaline solution without metals pH >= 12.5
Disposal Method:	H121 - Neutralization Only
Tons:	0.009
Year:	2016
Gepaid:	CAR000103341
TSD EPA ID:	CAD980884183
CA Waste Code:	331 - Off-specification, aged or surplus organics
Disposal Method:	H141 - Storage, Bulking, And/Or Transfer Off Site--No Treatment/Reovery (H010-H129) Or (H131-H135)
Tons:	0.3435

Click this hyperlink while viewing on your computer to access
104 additional CA HAZNET: record(s) in the EDR Site Report.

Additional Information:

Year:	2017
Gen EPA ID:	CAR000103341
Shipment Date:	20171116
Creation Date:	Not reported
Receipt Date:	Not reported
Manifest ID:	010733379FLE
Trans EPA ID:	MNS000110924
Trans Name:	STERICYCLE SPECIALTY WASTE SOLUTIONS INC
Trans 2 EPA ID:	NED986382133
Trans 2 Name:	SMITH SYSTEMS TRANSPORTATION
TSDF EPA ID:	CAD008364432
Trans Name:	RHO CHEM LLC
TSDF Alt EPA ID:	Not reported
TSDF Alt Name:	Not reported
Waste Code Description:	311 - Pharmaceutical waste
RCRA Code:	D024
Meth Code:	H141 - Storage, Bulking, And/Or Transfer Off Site--No Treatment/Reovery (H010-H129) Or (H131-H135)
Quantity Tons:	0.0005
Waste Quantity:	1

COSTCO (Continued) **1004677951**

Quantity Unit:	P
Additional Code 1:	D022
Additional Code 2:	D013
Additional Code 3:	D009
Additional Code 4:	D007
Additional Code 5:	Not reported
Shipment Date:	20171116
Creation Date:	Not reported
Receipt Date:	Not reported
Manifest ID:	010733379FLE
Trans EPA ID:	MNS000110924
Trans Name:	STERICYCLE SPECIALTY WASTE SOLUTIONS INC
Trans 2 EPA ID:	NED986382133
Trans 2 Name:	SMITH SYSTEMS TRANSPORTATION
TSDF EPA ID:	CAD008364432
Trans Name:	RHO CHEM LLC
TSDF Alt EPA ID:	Not reported
TSDF Alt Name:	Not reported
Waste Code Description:	331 - Off-specification, aged, or surplus organics
RCRA Code:	Not reported
Meth Code:	H141 - Storage, Bulking, And/Or Transfer Off Site--No Treatment/Reovery (H010-H129) Or (H131-H135)
Quantity Tons:	0.15
Waste Quantity:	300
Quantity Unit:	P
Additional Code 1:	Not reported
Additional Code 2:	Not reported
Additional Code 3:	Not reported
Additional Code 4:	Not reported
Additional Code 5:	Not reported
Shipment Date:	20171116
Creation Date:	Not reported
Receipt Date:	Not reported
Manifest ID:	010733379FLE
Trans EPA ID:	MNS000110924
Trans Name:	STERICYCLE SPECIALTY WASTE SOLUTIONS INC
Trans 2 EPA ID:	NED986382133
Trans 2 Name:	SMITH SYSTEMS TRANSPORTATION
TSDF EPA ID:	CAD008364432
Trans Name:	RHO CHEM LLC
TSDF Alt EPA ID:	Not reported
TSDF Alt Name:	Not reported
Waste Code Description:	331 - Off-specification, aged, or surplus organics
RCRA Code:	Not reported
Meth Code:	H141 - Storage, Bulking, And/Or Transfer Off Site--No Treatment/Reovery (H010-H129) Or (H131-H135)
Quantity Tons:	0.0465
Waste Quantity:	93
Quantity Unit:	P
Additional Code 1:	Not reported
Additional Code 2:	Not reported
Additional Code 3:	Not reported
Additional Code 4:	Not reported
Additional Code 5:	Not reported

COSTCO (Continued) **1004677951**

Shipment Date:	20171116
Creation Date:	10/16/2018 18:31:07
Receipt Date:	20171228
Manifest ID:	010733378FLE
Trans EPA ID:	MNS000110924
Trans Name:	STERICYCLE SPECIALTY WASTE SOLUTIONS INC
Trans 2 EPA ID:	NED986382133
Trans 2 Name:	SMITH SYSTEMS TRANSPORTATION
TSDF EPA ID:	INR000110197
Trans Name:	STERICYCLE INC
TSDF Alt EPA ID:	Not reported
TSDF Alt Name:	Not reported
Waste Code Description:	311 - Pharmaceutical waste
RCRA Code:	U034
Meth Code:	H141 - Storage, Bulking, And/Or Transfer Off Site--No Treatment/Reovery (H010-H129) Or (H131-H135)
Quantity Tons:	0.0005
Waste Quantity:	1
Quantity Unit:	P
Additional Code 1:	Not reported
Additional Code 2:	Not reported
Additional Code 3:	Not reported
Additional Code 4:	Not reported
Additional Code 5:	Not reported

Shipment Date:	20171116
Creation Date:	6/27/2018 18:30:40
Receipt Date:	20171215
Manifest ID:	010733379FLE
Trans EPA ID:	MNS000110924
Trans Name:	STERICYCLE SPECIALTY WASTE SOLUTIONS INC
Trans 2 EPA ID:	NED986382133
Trans 2 Name:	SMITH SYSTEMS TRANSPORTATION
TSDF EPA ID:	CAD008364432
Trans Name:	RHO CHEM LLC
TSDF Alt EPA ID:	Not reported
TSDF Alt Name:	Not reported
Waste Code Description:	331 - Off-specification, aged, or surplus organics
RCRA Code:	D001
Meth Code:	H141 - Storage, Bulking, And/Or Transfer Off Site--No Treatment/Reovery (H010-H129) Or (H131-H135)
Quantity Tons:	0.042
Waste Quantity:	84
Quantity Unit:	P
Additional Code 1:	Not reported
Additional Code 2:	Not reported
Additional Code 3:	Not reported
Additional Code 4:	Not reported
Additional Code 5:	Not reported

Shipment Date:	20171116
Creation Date:	6/27/2018 18:30:40
Receipt Date:	20171215
Manifest ID:	010733379FLE
Trans EPA ID:	MNS000110924
Trans Name:	STERICYCLE SPECIALTY WASTE SOLUTIONS INC
Trans 2 EPA ID:	NED986382133

COSTCO (Continued) **1004677951**

Trans 2 Name:	SMITH SYSTEMS TRANSPORTATION
TSDF EPA ID:	CAD008364432
Trans Name:	RHO CHEM LLC
TSDF Alt EPA ID:	Not reported
TSDF Alt Name:	Not reported
Waste Code Description:	331 - Off-specification, aged, or surplus organics
RCRA Code:	D001
Meth Code:	H141 - Storage, Bulking, And/Or Transfer Off Site--No Treatment/Reovery (H010-H129) Or (H131-H135)
Quantity Tons:	0.09
Waste Quantity:	180
Quantity Unit:	P
Additional Code 1:	Not reported
Additional Code 2:	Not reported
Additional Code 3:	Not reported
Additional Code 4:	Not reported
Additional Code 5:	Not reported
Shipment Date:	20171116
Creation Date:	6/27/2018 18:30:40
Receipt Date:	20171215
Manifest ID:	010733379FLE
Trans EPA ID:	MNS000110924
Trans Name:	STERICYCLE SPECIALTY WASTE SOLUTIONS INC
Trans 2 EPA ID:	NED986382133
Trans 2 Name:	SMITH SYSTEMS TRANSPORTATION
TSDF EPA ID:	CAD008364432
Trans Name:	RHO CHEM LLC
TSDF Alt EPA ID:	Not reported
TSDF Alt Name:	Not reported
Waste Code Description:	214 - Unspecified solvent mixture
RCRA Code:	D001
Meth Code:	H141 - Storage, Bulking, And/Or Transfer Off Site--No Treatment/Reovery (H010-H129) Or (H131-H135)
Quantity Tons:	0.0015
Waste Quantity:	3
Quantity Unit:	P
Additional Code 1:	Not reported
Additional Code 2:	Not reported
Additional Code 3:	Not reported
Additional Code 4:	Not reported
Additional Code 5:	Not reported
Shipment Date:	20171116
Creation Date:	Not reported
Receipt Date:	Not reported
Manifest ID:	010733379FLE
Trans EPA ID:	MNS000110924
Trans Name:	STERICYCLE SPECIALTY WASTE SOLUTIONS INC
Trans 2 EPA ID:	NED986382133
Trans 2 Name:	SMITH SYSTEMS TRANSPORTATION
TSDF EPA ID:	CAD008364432
Trans Name:	RHO CHEM LLC
TSDF Alt EPA ID:	Not reported
TSDF Alt Name:	Not reported
Waste Code Description:	311 - Pharmaceutical waste
RCRA Code:	P001

COSTCO (Continued) **1004677951**

Meth Code:	H141 - Storage, Bulking, And/Or Transfer Off Site--No Treatment/Reovery (H010-H129) Or (H131-H135)
Quantity Tons:	0.0005
Waste Quantity:	1
Quantity Unit:	P
Additional Code 1:	Not reported
Additional Code 2:	Not reported
Additional Code 3:	Not reported
Additional Code 4:	Not reported
Additional Code 5:	Not reported
Shipment Date:	20171116
Creation Date:	6/27/2018 18:30:40
Receipt Date:	20171215
Manifest ID:	010733379FLE
Trans EPA ID:	MNS000110924
Trans Name:	STERICYCLE SPECIALTY WASTE SOLUTIONS INC
Trans 2 EPA ID:	NED986382133
Trans 2 Name:	SMITH SYSTEMS TRANSPORTATION
TSDF EPA ID:	CAD008364432
Trans Name:	RHO CHEM LLC
TSDF Alt EPA ID:	Not reported
TSDF Alt Name:	Not reported
Waste Code Description:	311 - Pharmaceutical waste
RCRA Code:	D026
Meth Code:	H141 - Storage, Bulking, And/Or Transfer Off Site--No Treatment/Reovery (H010-H129) Or (H131-H135)
Quantity Tons:	0.001
Waste Quantity:	2
Quantity Unit:	P
Additional Code 1:	D011
Additional Code 2:	D010
Additional Code 3:	D005
Additional Code 4:	D004
Additional Code 5:	Not reported
Shipment Date:	20170825
Creation Date:	Not reported
Receipt Date:	Not reported
Manifest ID:	010732897FLE
Trans EPA ID:	MNS000110924
Trans Name:	STERICYCLE SPECIALTY WASTE SOLUTIONS INC
Trans 2 EPA ID:	NED986382133
Trans 2 Name:	SMITH SYSTEMS INC
TSDF EPA ID:	NVD980895338
Trans Name:	21ST CENTURY EMN LLC
TSDF Alt EPA ID:	Not reported
TSDF Alt Name:	Not reported
Waste Code Description:	331 - Off-specification, aged, or surplus organics
RCRA Code:	D001
Meth Code:	H141 - Storage, Bulking, And/Or Transfer Off Site--No Treatment/Reovery (H010-H129) Or (H131-H135)
Quantity Tons:	0.0325
Waste Quantity:	65
Quantity Unit:	P
Additional Code 1:	Not reported
Additional Code 2:	Not reported

COSTCO (Continued) **1004677951**

Additional Code 3: Not reported
Additional Code 4: Not reported
Additional Code 5: Not reported

Additional Information:
Year: 2016
Gen EPA ID: CAR000103341

Shipment Date: 20151230
Creation Date: Not reported
Receipt Date: Not reported
Manifest ID: 008517281FLE
Trans EPA ID: MNS000110924
Trans Name: STERICYCLE SPECIALTY WASTE SOLUTIONS INC
Trans 2 EPA ID: CAR000210617
Trans 2 Name: 21ST CENTURY ENVIRONMENTAL OF CALIFORNIA
TSDF EPA ID: CAD980884183
Trans Name: GENERAL ENVIRONMENTAL MGT LLC
TSDF Alt EPA ID: Not reported
TSDF Alt Name: Not reported
Waste Code Description: 331 - Off-specification, aged, or surplus organics
RCRA Code: Not reported
Meth Code: H141 - Storage, Bulking, And/Or Transfer Off Site--No Treatment/Reovery (H010-H129) Or (H131-H135)
Quantity Tons: 0.015
Waste Quantity: 30
Quantity Unit: P
Additional Code 1: Not reported
Additional Code 2: Not reported
Additional Code 3: Not reported
Additional Code 4: Not reported
Additional Code 5: Not reported

Shipment Date: 20151230
Creation Date: Not reported
Receipt Date: Not reported
Manifest ID: 008517281FLE
Trans EPA ID: MNS000110924
Trans Name: STERICYCLE SPECIALTY WASTE SOLUTIONS INC
Trans 2 EPA ID: CAR000210617
Trans 2 Name: 21ST CENTURY ENVIRONMENTAL OF CALIFORNIA
TSDF EPA ID: CAD980884183
Trans Name: GENERAL ENVIRONMENTAL MGT LLC
TSDF Alt EPA ID: Not reported
TSDF Alt Name: Not reported
Waste Code Description: 181 - Other inorganic solid waste Organics
RCRA Code: Not reported
Meth Code: H141 - Storage, Bulking, And/Or Transfer Off Site--No Treatment/Reovery (H010-H129) Or (H131-H135)
Quantity Tons: 0.005
Waste Quantity: 10
Quantity Unit: P
Additional Code 1: Not reported
Additional Code 2: Not reported
Additional Code 3: Not reported
Additional Code 4: Not reported
Additional Code 5: Not reported

COSTCO (Continued) **1004677951**

Shipment Date:	20151230
Creation Date:	3/22/2016 22:15:58
Receipt Date:	20160114
Manifest ID:	008517281FLE
Trans EPA ID:	MNS000110924
Trans Name:	STERICYCLE SPECIALTY WASTE SOLUTIONS INC
Trans 2 EPA ID:	CAR000210617
Trans 2 Name:	21ST CENTURY ENVIRONMENTAL OF CALIFORNIA
TSDF EPA ID:	CAD980884183
Trans Name:	GENERAL ENVIRONMENTAL MGT LLC
TSDF Alt EPA ID:	Not reported
TSDF Alt Name:	Not reported
Waste Code Description:	331 - Off-specification, aged, or surplus organics
RCRA Code:	Not reported
Meth Code:	H141 - Storage, Bulking, And/Or Transfer Off Site--No Treatment/Reovery (H010-H129) Or (H131-H135)
Quantity Tons:	0.009
Waste Quantity:	18
Quantity Unit:	P
Additional Code 1:	Not reported
Additional Code 2:	Not reported
Additional Code 3:	Not reported
Additional Code 4:	Not reported
Additional Code 5:	Not reported

Shipment Date:	20151230
Creation Date:	3/22/2016 22:15:58
Receipt Date:	20160114
Manifest ID:	008517281FLE
Trans EPA ID:	MNS000110924
Trans Name:	STERICYCLE SPECIALTY WASTE SOLUTIONS INC
Trans 2 EPA ID:	CAR000210617
Trans 2 Name:	21ST CENTURY ENVIRONMENTAL OF CALIFORNIA
TSDF EPA ID:	CAD980884183
Trans Name:	GENERAL ENVIRONMENTAL MGT LLC
TSDF Alt EPA ID:	Not reported
TSDF Alt Name:	Not reported
Waste Code Description:	331 - Off-specification, aged, or surplus organics
RCRA Code:	D001
Meth Code:	H141 - Storage, Bulking, And/Or Transfer Off Site--No Treatment/Reovery (H010-H129) Or (H131-H135)
Quantity Tons:	0.021
Waste Quantity:	42
Quantity Unit:	P
Additional Code 1:	Not reported
Additional Code 2:	Not reported
Additional Code 3:	Not reported
Additional Code 4:	Not reported
Additional Code 5:	Not reported

Shipment Date:	20151230
Creation Date:	3/22/2016 22:15:58
Receipt Date:	20160114
Manifest ID:	008517281FLE
Trans EPA ID:	MNS000110924
Trans Name:	STERICYCLE SPECIALTY WASTE SOLUTIONS INC
Trans 2 EPA ID:	CAR000210617

COSTCO (Continued) **1004677951**

Trans 2 Name:	21ST CENTURY ENVIRONMENTAL OF CALIFORNIA
TSDF EPA ID:	CAD980884183
Trans Name:	GENERAL ENVIRONMENTAL MGT LLC
TSDF Alt EPA ID:	Not reported
TSDF Alt Name:	Not reported
Waste Code Description:	331 - Off-specification, aged, or surplus organics
RCRA Code:	D001
Meth Code:	H141 - Storage, Bulking, And/Or Transfer Off Site--No Treatment/Reovery (H010-H129) Or (H131-H135)
Quantity Tons:	0.0405
Waste Quantity:	81
Quantity Unit:	P
Additional Code 1:	Not reported
Additional Code 2:	Not reported
Additional Code 3:	Not reported
Additional Code 4:	Not reported
Additional Code 5:	Not reported
Shipment Date:	20151230
Creation Date:	3/22/2016 22:15:58
Receipt Date:	20160114
Manifest ID:	008517281FLE
Trans EPA ID:	MNS000110924
Trans Name:	STERICYCLE SPECIALTY WASTE SOLUTIONS INC
Trans 2 EPA ID:	CAR000210617
Trans 2 Name:	21ST CENTURY ENVIRONMENTAL OF CALIFORNIA
TSDF EPA ID:	CAD980884183
Trans Name:	GENERAL ENVIRONMENTAL MGT LLC
TSDF Alt EPA ID:	Not reported
TSDF Alt Name:	Not reported
Waste Code Description:	181 - Other inorganic solid waste Organics
RCRA Code:	Not reported
Meth Code:	H141 - Storage, Bulking, And/Or Transfer Off Site--No Treatment/Reovery (H010-H129) Or (H131-H135)
Quantity Tons:	0.001
Waste Quantity:	2
Quantity Unit:	P
Additional Code 1:	Not reported
Additional Code 2:	Not reported
Additional Code 3:	Not reported
Additional Code 4:	Not reported
Additional Code 5:	Not reported
Shipment Date:	20151230
Creation Date:	Not reported
Receipt Date:	Not reported
Manifest ID:	008517281FLE
Trans EPA ID:	MNS000110924
Trans Name:	STERICYCLE SPECIALTY WASTE SOLUTIONS INC
Trans 2 EPA ID:	CAR000210617
Trans 2 Name:	21ST CENTURY ENVIRONMENTAL OF CALIFORNIA
TSDF EPA ID:	CAD980884183
Trans Name:	GENERAL ENVIRONMENTAL MGT LLC
TSDF Alt EPA ID:	Not reported
TSDF Alt Name:	Not reported
Waste Code Description:	331 - Off-specification, aged, or surplus organics
RCRA Code:	Not reported

COSTCO (Continued) **1004677951**

Meth Code:	H141 - Storage, Bulking, And/Or Transfer Off Site--No Treatment/Reovery (H010-H129) Or (H131-H135)
Quantity Tons:	0.047
Waste Quantity:	94
Quantity Unit:	P
Additional Code 1:	Not reported
Additional Code 2:	Not reported
Additional Code 3:	Not reported
Additional Code 4:	Not reported
Additional Code 5:	Not reported
Shipment Date:	20151211
Creation Date:	10/18/2016 18:31:25
Receipt Date:	20151217
Manifest ID:	001177850PSC
Trans EPA ID:	CAR000210617
Trans Name:	21ST CENTURY ENVIRONMENTAL MANAGEMENT OF CALIFORNIA LP
Trans 2 EPA ID:	MNS000110924
Trans 2 Name:	STERICYCLE SPECIALTY WASTE SOLUTIONS
TSDF EPA ID:	NVD980895338
Trans Name:	21ST CENTURY ENVIRONMENTAL MANAGEMENT OF NEVADA LLC
TSDF Alt EPA ID:	Not reported
TSDF Alt Name:	Not reported
Waste Code Description:	122 - Alkaline solution without metals (pH > 12.5
RCRA Code:	D002
Meth Code:	H121 - Neutralization Only
Quantity Tons:	0.0485
Waste Quantity:	97
Quantity Unit:	P
Additional Code 1:	Not reported
Additional Code 2:	Not reported
Additional Code 3:	Not reported
Additional Code 4:	Not reported
Additional Code 5:	Not reported
Shipment Date:	20151211
Creation Date:	10/18/2016 18:31:25
Receipt Date:	20151217
Manifest ID:	001177850PSC
Trans EPA ID:	CAR000210617
Trans Name:	21ST CENTURY ENVIRONMENTAL MANAGEMENT OF CALIFORNIA LP
Trans 2 EPA ID:	MNS000110924
Trans 2 Name:	STERICYCLE SPECIALTY WASTE SOLUTIONS
TSDF EPA ID:	NVD980895338
Trans Name:	21ST CENTURY ENVIRONMENTAL MANAGEMENT OF NEVADA LLC
TSDF Alt EPA ID:	Not reported
TSDF Alt Name:	Not reported
Waste Code Description:	541 - Photochemicals / photo processing waste
RCRA Code:	Not reported
Meth Code:	H141 - Storage, Bulking, And/Or Transfer Off Site--No Treatment/Reovery (H010-H129) Or (H131-H135)
Quantity Tons:	0.2225
Waste Quantity:	445
Quantity Unit:	P
Additional Code 1:	Not reported
Additional Code 2:	Not reported
Additional Code 3:	Not reported

COSTCO (Continued) **1004677951**

Additional Code 4:	Not reported
Additional Code 5:	Not reported
Shipment Date:	20151211
Creation Date:	10/18/2016 18:31:25
Receipt Date:	20151217
Manifest ID:	001177850PSC
Trans EPA ID:	CAR000210617
Trans Name:	21ST CENTURY ENVIRONMENTAL MANAGEMENT OF CALIFORNIA LP
Trans 2 EPA ID:	MNS000110924
Trans 2 Name:	STERICYCLE SPECIALTY WASTE SOLUTIONS
TSDF EPA ID:	NVD980895338
Trans Name:	21ST CENTURY ENVIRONMENTAL MANAGEMENT OF NEVADA LLC
TSDF Alt EPA ID:	Not reported
TSDF Alt Name:	Not reported
Waste Code Description:	791 - Liquids with pH < 2 792 Liquids with pH < 2 with metals
RCRA Code:	D002
Meth Code:	H121 - Neutralization Only
Quantity Tons:	0.032
Waste Quantity:	64
Quantity Unit:	P
Additional Code 1:	Not reported
Additional Code 2:	Not reported
Additional Code 3:	Not reported
Additional Code 4:	Not reported
Additional Code 5:	Not reported

Additional Information:

Year:	2015
Gen EPA ID:	CAR000103341
Shipment Date:	20151230
Creation Date:	Not reported
Receipt Date:	Not reported
Manifest ID:	008517281FLE
Trans EPA ID:	MNS000110924
Trans Name:	STERICYCLE SPECIALTY WASTE SOLUTIONS INC
Trans 2 EPA ID:	CAR000210617
Trans 2 Name:	21ST CENTURY ENVIRONMENTAL OF CALIFORNIA
TSDF EPA ID:	CAD980884183
Trans Name:	GENERAL ENVIRONMENTAL MGT LLC
TSDF Alt EPA ID:	Not reported
TSDF Alt Name:	Not reported
Waste Code Description:	181 - Other inorganic solid waste Organics
RCRA Code:	Not reported
Meth Code:	H141 - Storage, Bulking, And/Or Transfer Off Site--No Treatment/Reovery (H010-H129) Or (H131-H135)
Quantity Tons:	0.005
Waste Quantity:	10
Quantity Unit:	P
Additional Code 1:	Not reported
Additional Code 2:	Not reported
Additional Code 3:	Not reported
Additional Code 4:	Not reported
Additional Code 5:	Not reported
Shipment Date:	20151230

COSTCO (Continued) **1004677951**

Creation Date:	3/22/2016 22:15:58
Receipt Date:	20160114
Manifest ID:	008517281FLE
Trans EPA ID:	MNS000110924
Trans Name:	STERICYCLE SPECIALTY WASTE SOLUTIONS INC
Trans 2 EPA ID:	CAR000210617
Trans 2 Name:	21ST CENTURY ENVIRONMENTAL OF CALIFORNIA
TSDF EPA ID:	CAD980884183
Trans Name:	GENERAL ENVIRONMENTAL MGT LLC
TSDF Alt EPA ID:	Not reported
TSDF Alt Name:	Not reported
Waste Code Description:	331 - Off-specification, aged, or surplus organics
RCRA Code:	D001
Meth Code:	H141 - Storage, Bulking, And/Or Transfer Off Site--No Treatment/Reovery (H010-H129) Or (H131-H135)
Quantity Tons:	0.0405
Waste Quantity:	81
Quantity Unit:	P
Additional Code 1:	Not reported
Additional Code 2:	Not reported
Additional Code 3:	Not reported
Additional Code 4:	Not reported
Additional Code 5:	Not reported

Shipment Date:	20151230
Creation Date:	3/22/2016 22:15:58
Receipt Date:	20160114
Manifest ID:	008517281FLE
Trans EPA ID:	MNS000110924
Trans Name:	STERICYCLE SPECIALTY WASTE SOLUTIONS INC
Trans 2 EPA ID:	CAR000210617
Trans 2 Name:	21ST CENTURY ENVIRONMENTAL OF CALIFORNIA
TSDF EPA ID:	CAD980884183
Trans Name:	GENERAL ENVIRONMENTAL MGT LLC
TSDF Alt EPA ID:	Not reported
TSDF Alt Name:	Not reported
Waste Code Description:	331 - Off-specification, aged, or surplus organics
RCRA Code:	D001
Meth Code:	H141 - Storage, Bulking, And/Or Transfer Off Site--No Treatment/Reovery (H010-H129) Or (H131-H135)
Quantity Tons:	0.021
Waste Quantity:	42
Quantity Unit:	P
Additional Code 1:	Not reported
Additional Code 2:	Not reported
Additional Code 3:	Not reported
Additional Code 4:	Not reported
Additional Code 5:	Not reported

Shipment Date:	20151230
Creation Date:	Not reported
Receipt Date:	Not reported
Manifest ID:	008517281FLE
Trans EPA ID:	MNS000110924
Trans Name:	STERICYCLE SPECIALTY WASTE SOLUTIONS INC
Trans 2 EPA ID:	CAR000210617
Trans 2 Name:	21ST CENTURY ENVIRONMENTAL OF CALIFORNIA

COSTCO (Continued) **1004677951**

TSDF EPA ID: CAD980884183
Trans Name: GENERAL ENVIRONMENTAL MGT LLC
TSDF Alt EPA ID: Not reported
TSDF Alt Name: Not reported
Waste Code Description: 331 - Off-specification, aged, or surplus organics
RCRA Code: Not reported
Meth Code: H141 - Storage, Bulking, And/Or Transfer Off Site--No Treatment/Reovery (H010-H129) Or (H131-H135)
Quantity Tons: 0.015
Waste Quantity: 30
Quantity Unit: P
Additional Code 1: Not reported
Additional Code 2: Not reported
Additional Code 3: Not reported
Additional Code 4: Not reported
Additional Code 5: Not reported

Shipment Date: 20151230
Creation Date: 3/22/2016 22:15:58
Receipt Date: 20160114
Manifest ID: 008517281FLE
Trans EPA ID: MNS000110924
Trans Name: STERICYCLE SPECIALTY WASTE SOLUTIONS INC
Trans 2 EPA ID: CAR000210617
Trans 2 Name: 21ST CENTURY ENVIRONMENTAL OF CALIFORNIA
TSDF EPA ID: CAD980884183
Trans Name: GENERAL ENVIRONMENTAL MGT LLC
TSDF Alt EPA ID: Not reported
TSDF Alt Name: Not reported
Waste Code Description: 181 - Other inorganic solid waste Organics
RCRA Code: Not reported
Meth Code: H141 - Storage, Bulking, And/Or Transfer Off Site--No Treatment/Reovery (H010-H129) Or (H131-H135)
Quantity Tons: 0.001
Waste Quantity: 2
Quantity Unit: P
Additional Code 1: Not reported
Additional Code 2: Not reported
Additional Code 3: Not reported
Additional Code 4: Not reported
Additional Code 5: Not reported

Shipment Date: 20151230
Creation Date: Not reported
Receipt Date: Not reported
Manifest ID: 008517281FLE
Trans EPA ID: MNS000110924
Trans Name: STERICYCLE SPECIALTY WASTE SOLUTIONS INC
Trans 2 EPA ID: CAR000210617
Trans 2 Name: 21ST CENTURY ENVIRONMENTAL OF CALIFORNIA
TSDF EPA ID: CAD980884183
Trans Name: GENERAL ENVIRONMENTAL MGT LLC
TSDF Alt EPA ID: Not reported
TSDF Alt Name: Not reported
Waste Code Description: 331 - Off-specification, aged, or surplus organics
RCRA Code: Not reported
Meth Code: H141 - Storage, Bulking, And/Or Transfer Off Site--No

COSTCO (Continued) **1004677951**

	Treatment/Reovery (H010-H129) Or (H131-H135)
Quantity Tons:	0.047
Waste Quantity:	94
Quantity Unit:	P
Additional Code 1:	Not reported
Additional Code 2:	Not reported
Additional Code 3:	Not reported
Additional Code 4:	Not reported
Additional Code 5:	Not reported
Shipment Date:	20151230
Creation Date:	3/22/2016 22:15:58
Receipt Date:	20160114
Manifest ID:	008517281FLE
Trans EPA ID:	MNS000110924
Trans Name:	STERICYCLE SPECIALTY WASTE SOLUTIONS INC
Trans 2 EPA ID:	CAR000210617
Trans 2 Name:	21ST CENTURY ENVIRONMENTAL OF CALIFORNIA
TSDF EPA ID:	CAD980884183
Trans Name:	GENERAL ENVIRONMENTAL MGT LLC
TSDF Alt EPA ID:	Not reported
TSDF Alt Name:	Not reported
Waste Code Description:	331 - Off-specification, aged, or surplus organics
RCRA Code:	Not reported
Meth Code:	H141 - Storage, Bulking, And/Or Transfer Off Site--No Treatment/Reovery (H010-H129) Or (H131-H135)
Quantity Tons:	0.009
Waste Quantity:	18
Quantity Unit:	P
Additional Code 1:	Not reported
Additional Code 2:	Not reported
Additional Code 3:	Not reported
Additional Code 4:	Not reported
Additional Code 5:	Not reported
Shipment Date:	20151211
Creation Date:	10/18/2016 18:31:25
Receipt Date:	20151217
Manifest ID:	001177850PSC
Trans EPA ID:	CAR000210617
Trans Name:	21ST CENTURY ENVIRONMENTAL MANAGEMENT OF CALIFORNIA LP
Trans 2 EPA ID:	MNS000110924
Trans 2 Name:	STERICYCLE SPECIALTY WASTE SOLUTIONS
TSDF EPA ID:	NVD980895338
Trans Name:	21ST CENTURY ENVIRONMENTAL MANAGEMENT OF NEVADA LLC
TSDF Alt EPA ID:	Not reported
TSDF Alt Name:	Not reported
Waste Code Description:	541 - Photochemicals / photo processing waste
RCRA Code:	Not reported
Meth Code:	H141 - Storage, Bulking, And/Or Transfer Off Site--No Treatment/Reovery (H010-H129) Or (H131-H135)
Quantity Tons:	0.2225
Waste Quantity:	445
Quantity Unit:	P
Additional Code 1:	Not reported
Additional Code 2:	Not reported
Additional Code 3:	Not reported

COSTCO (Continued) **1004677951**

Additional Code 4:	Not reported
Additional Code 5:	Not reported
Shipment Date:	20151211
Creation Date:	10/18/2016 18:31:25
Receipt Date:	20151217
Manifest ID:	001177850PSC
Trans EPA ID:	CAR000210617
Trans Name:	21ST CENTURY ENVIRONMENTAL MANAGEMENT OF CALIFORNIA LP
Trans 2 EPA ID:	MNS000110924
Trans 2 Name:	STERICYCLE SPECIALTY WASTE SOLUTIONS
TSDF EPA ID:	NVD980895338
Trans Name:	21ST CENTURY ENVIRONMENTAL MANAGEMENT OF NEVADA LLC
TSDF Alt EPA ID:	Not reported
TSDF Alt Name:	Not reported
Waste Code Description:	122 - Alkaline solution without metals (pH > 12.5
RCRA Code:	D002
Meth Code:	H121 - Neutralization Only
Quantity Tons:	0.0485
Waste Quantity:	97
Quantity Unit:	P
Additional Code 1:	Not reported
Additional Code 2:	Not reported
Additional Code 3:	Not reported
Additional Code 4:	Not reported
Additional Code 5:	Not reported
Shipment Date:	20151211
Creation Date:	10/18/2016 18:31:25
Receipt Date:	20151217
Manifest ID:	001177850PSC
Trans EPA ID:	CAR000210617
Trans Name:	21ST CENTURY ENVIRONMENTAL MANAGEMENT OF CALIFORNIA LP
Trans 2 EPA ID:	MNS000110924
Trans 2 Name:	STERICYCLE SPECIALTY WASTE SOLUTIONS
TSDF EPA ID:	NVD980895338
Trans Name:	21ST CENTURY ENVIRONMENTAL MANAGEMENT OF NEVADA LLC
TSDF Alt EPA ID:	Not reported
TSDF Alt Name:	Not reported
Waste Code Description:	791 - Liquids with pH < 2 792 Liquids with pH < 2 with metals
RCRA Code:	D002
Meth Code:	H121 - Neutralization Only
Quantity Tons:	0.032
Waste Quantity:	64
Quantity Unit:	P
Additional Code 1:	Not reported
Additional Code 2:	Not reported
Additional Code 3:	Not reported
Additional Code 4:	Not reported
Additional Code 5:	Not reported

Additional Information:

Year:	2014
Gen EPA ID:	CAR000103341
Shipment Date:	20141229
Creation Date:	6/25/2015 22:15:19

COSTCO (Continued) **1004677951**

Receipt Date:	20150114
Manifest ID:	007312016FLE
Trans EPA ID:	MNS000110924
Trans Name:	STERICYCLE SPECIALTY WASTE SOLUTIONS INC
Trans 2 EPA ID:	NED986382133
Trans 2 Name:	SMITH SYSTEMS TRANSPORTATION INC
TSDF EPA ID:	NVD980895338
Trans Name:	21ST CENTURY EMN LLC
TSDF Alt EPA ID:	Not reported
TSDF Alt Name:	Not reported
Waste Code Description:	331 - Off-specification, aged, or surplus organics
RCRA Code:	Not reported
Meth Code:	H141 - Storage, Bulking, And/Or Transfer Off Site--No Treatment/Reovery (H010-H129) Or (H131-H135)
Quantity Tons:	0.0535
Waste Quantity:	107
Quantity Unit:	P
Additional Code 1:	Not reported
Additional Code 2:	Not reported
Additional Code 3:	Not reported
Additional Code 4:	Not reported
Additional Code 5:	Not reported

Shipment Date:	20141229
Creation Date:	6/25/2015 22:15:19
Receipt Date:	20150114
Manifest ID:	007312016FLE
Trans EPA ID:	MNS000110924
Trans Name:	STERICYCLE SPECIALTY WASTE SOLUTIONS INC
Trans 2 EPA ID:	NED986382133
Trans 2 Name:	SMITH SYSTEMS TRANSPORTATION INC
TSDF EPA ID:	NVD980895338
Trans Name:	21ST CENTURY EMN LLC
TSDF Alt EPA ID:	Not reported
TSDF Alt Name:	Not reported
Waste Code Description:	352 - Other organic solids
RCRA Code:	D001
Meth Code:	H141 - Storage, Bulking, And/Or Transfer Off Site--No Treatment/Reovery (H010-H129) Or (H131-H135)
Quantity Tons:	0.041
Waste Quantity:	82
Quantity Unit:	P
Additional Code 1:	Not reported
Additional Code 2:	Not reported
Additional Code 3:	Not reported
Additional Code 4:	Not reported
Additional Code 5:	Not reported

Shipment Date:	20141229
Creation Date:	6/25/2015 22:15:19
Receipt Date:	20150114
Manifest ID:	007312016FLE
Trans EPA ID:	MNS000110924
Trans Name:	STERICYCLE SPECIALTY WASTE SOLUTIONS INC
Trans 2 EPA ID:	NED986382133
Trans 2 Name:	SMITH SYSTEMS TRANSPORTATION INC
TSDF EPA ID:	NVD980895338

COSTCO (Continued) **1004677951**

Trans Name:	21ST CENTURY EMN LLC
TSDF Alt EPA ID:	Not reported
TSDF Alt Name:	Not reported
Waste Code Description:	214 - Unspecified solvent mixture
RCRA Code:	D001
Meth Code:	H141 - Storage, Bulking, And/Or Transfer Off Site--No Treatment/Reovery (H010-H129) Or (H131-H135)
Quantity Tons:	0.0135
Waste Quantity:	27
Quantity Unit:	P
Additional Code 1:	Not reported
Additional Code 2:	Not reported
Additional Code 3:	Not reported
Additional Code 4:	Not reported
Additional Code 5:	Not reported
Shipment Date:	20141229
Creation Date:	6/25/2015 22:15:19
Receipt Date:	20150114
Manifest ID:	007312016FLE
Trans EPA ID:	MNS000110924
Trans Name:	STERICYCLE SPECIALTY WASTE SOLUTIONS INC
Trans 2 EPA ID:	NED986382133
Trans 2 Name:	SMITH SYSTEMS TRANSPORTATION INC
TSDF EPA ID:	NVD980895338
Trans Name:	21ST CENTURY EMN LLC
TSDF Alt EPA ID:	Not reported
TSDF Alt Name:	Not reported
Waste Code Description:	331 - Off-specification, aged, or surplus organics
RCRA Code:	Not reported
Meth Code:	H141 - Storage, Bulking, And/Or Transfer Off Site--No Treatment/Reovery (H010-H129) Or (H131-H135)
Quantity Tons:	0.0175
Waste Quantity:	35
Quantity Unit:	P
Additional Code 1:	Not reported
Additional Code 2:	Not reported
Additional Code 3:	Not reported
Additional Code 4:	Not reported
Additional Code 5:	Not reported
Shipment Date:	20141203
Creation Date:	Not reported
Receipt Date:	Not reported
Manifest ID:	007311961FLE
Trans EPA ID:	MNS000110924
Trans Name:	STERICYCLE SPECIALTY WASTE SOLUTIONS INC
Trans 2 EPA ID:	NED986382133
Trans 2 Name:	SMITH SYSTEMS TRANSPORTATION INC
TSDF EPA ID:	NVD980895338
Trans Name:	21ST CENTURY EMN LLC
TSDF Alt EPA ID:	Not reported
TSDF Alt Name:	Not reported
Waste Code Description:	331 - Off-specification, aged, or surplus organics
RCRA Code:	Not reported
Meth Code:	H141 - Storage, Bulking, And/Or Transfer Off Site--No Treatment/Reovery (H010-H129) Or (H131-H135)

COSTCO (Continued) **1004677951**

Quantity Tons:	0.118
Waste Quantity:	236
Quantity Unit:	P
Additional Code 1:	Not reported
Additional Code 2:	Not reported
Additional Code 3:	Not reported
Additional Code 4:	Not reported
Additional Code 5:	Not reported
Shipment Date:	20141203
Creation Date:	5/11/2015 22:15:07
Receipt Date:	20141208
Manifest ID:	007311961FLE
Trans EPA ID:	MNS000110924
Trans Name:	STERICYCLE SPECIALTY WASTE SOLUTIONS INC
Trans 2 EPA ID:	NED986382133
Trans 2 Name:	SMITH SYSTEMS TRANSPORTATION INC
TSDF EPA ID:	NVD980895338
Trans Name:	21ST CENTURY EMN LLC
TSDF Alt EPA ID:	Not reported
TSDF Alt Name:	Not reported
Waste Code Description:	352 - Other organic solids
RCRA Code:	D001
Meth Code:	H141 - Storage, Bulking, And/Or Transfer Off Site--No Treatment/Reovery (H010-H129) Or (H131-H135)
Quantity Tons:	0.042
Waste Quantity:	84
Quantity Unit:	P
Additional Code 1:	Not reported
Additional Code 2:	Not reported
Additional Code 3:	Not reported
Additional Code 4:	Not reported
Additional Code 5:	Not reported
Shipment Date:	20141203
Creation Date:	5/11/2015 22:15:07
Receipt Date:	20141208
Manifest ID:	007311961FLE
Trans EPA ID:	MNS000110924
Trans Name:	STERICYCLE SPECIALTY WASTE SOLUTIONS INC
Trans 2 EPA ID:	NED986382133
Trans 2 Name:	SMITH SYSTEMS TRANSPORTATION INC
TSDF EPA ID:	NVD980895338
Trans Name:	21ST CENTURY EMN LLC
TSDF Alt EPA ID:	Not reported
TSDF Alt Name:	Not reported
Waste Code Description:	214 - Unspecified solvent mixture
RCRA Code:	D001
Meth Code:	H141 - Storage, Bulking, And/Or Transfer Off Site--No Treatment/Reovery (H010-H129) Or (H131-H135)
Quantity Tons:	0.012
Waste Quantity:	24
Quantity Unit:	P
Additional Code 1:	Not reported
Additional Code 2:	Not reported
Additional Code 3:	Not reported
Additional Code 4:	Not reported

COSTCO (Continued) **1004677951**

Additional Code 5:	Not reported
Shipment Date:	20141203
Creation Date:	5/11/2015 22:15:07
Receipt Date:	20141208
Manifest ID:	007311961FLE
Trans EPA ID:	MNS000110924
Trans Name:	STERICYCLE SPECIALTY WASTE SOLUTIONS INC
Trans 2 EPA ID:	NED986382133
Trans 2 Name:	SMITH SYSTEMS TRANSPORTATION INC
TSDF EPA ID:	NVD980895338
Trans Name:	21ST CENTURY EMN LLC
TSDF Alt EPA ID:	Not reported
TSDF Alt Name:	Not reported
Waste Code Description:	181 - Other inorganic solid waste Organics
RCRA Code:	D009
Meth Code:	H141 - Storage, Bulking, And/Or Transfer Off Site--No Treatment/Reovery (H010-H129) Or (H131-H135)
Quantity Tons:	0.0175
Waste Quantity:	35
Quantity Unit:	P
Additional Code 1:	Not reported
Additional Code 2:	Not reported
Additional Code 3:	Not reported
Additional Code 4:	Not reported
Additional Code 5:	Not reported
Shipment Date:	20141203
Creation Date:	Not reported
Receipt Date:	Not reported
Manifest ID:	007311961FLE
Trans EPA ID:	MNS000110924
Trans Name:	STERICYCLE SPECIALTY WASTE SOLUTIONS INC
Trans 2 EPA ID:	NED986382133
Trans 2 Name:	SMITH SYSTEMS TRANSPORTATION INC
TSDF EPA ID:	NVD980895338
Trans Name:	21ST CENTURY EMN LLC
TSDF Alt EPA ID:	Not reported
TSDF Alt Name:	Not reported
Waste Code Description:	- Not reported
RCRA Code:	Not reported
Meth Code:	H141 - Storage, Bulking, And/Or Transfer Off Site--No Treatment/Reovery (H010-H129) Or (H131-H135)
Quantity Tons:	0.0045
Waste Quantity:	9
Quantity Unit:	P
Additional Code 1:	Not reported
Additional Code 2:	Not reported
Additional Code 3:	Not reported
Additional Code 4:	Not reported
Additional Code 5:	Not reported
Shipment Date:	20141203
Creation Date:	5/11/2015 22:15:07
Receipt Date:	20141208
Manifest ID:	007311961FLE
Trans EPA ID:	MNS000110924

COSTCO (Continued) **1004677951**

Trans Name:	STERICYCLE SPECIALTY WASTE SOLUTIONS INC
Trans 2 EPA ID:	NED986382133
Trans 2 Name:	SMITH SYSTEMS TRANSPORTATION INC
TSDF EPA ID:	NVD980895338
Trans Name:	21ST CENTURY EMN LLC
TSDF Alt EPA ID:	Not reported
TSDF Alt Name:	Not reported
Waste Code Description:	331 - Off-specification, aged, or surplus organics
RCRA Code:	Not reported
Meth Code:	H141 - Storage, Bulking, And/Or Transfer Off Site--No Treatment/Reovery (H010-H129) Or (H131-H135)
Quantity Tons:	0.0245
Waste Quantity:	49
Quantity Unit:	P
Additional Code 1:	Not reported
Additional Code 2:	Not reported
Additional Code 3:	Not reported
Additional Code 4:	Not reported
Additional Code 5:	Not reported

Additional Information:

Year:	2013
Gen EPA ID:	CAR000103341
Shipment Date:	20131218
Creation Date:	5/24/2014 22:15:13
Receipt Date:	20140110
Manifest ID:	006237745FLE
Trans EPA ID:	MNS000110924
Trans Name:	STERICYCLE SPECIALTY WASTE SOLUTIONS INC
Trans 2 EPA ID:	NED986382133
Trans 2 Name:	SMITH SYSTEMS TRANSPORTATION INC
TSDF EPA ID:	INR000110197
Trans Name:	STERICYCLE INC
TSDF Alt EPA ID:	Not reported
TSDF Alt Name:	Not reported
Waste Code Description:	352 - Other organic solids
RCRA Code:	D001
Meth Code:	H141 - Storage, Bulking, And/Or Transfer Off Site--No Treatment/Reovery (H010-H129) Or (H131-H135)
Quantity Tons:	0.0555
Waste Quantity:	111
Quantity Unit:	P
Additional Code 1:	Not reported
Additional Code 2:	Not reported
Additional Code 3:	Not reported
Additional Code 4:	Not reported
Additional Code 5:	Not reported
Shipment Date:	20131218
Creation Date:	5/24/2014 22:15:13
Receipt Date:	20140110
Manifest ID:	006237745FLE
Trans EPA ID:	MNS000110924
Trans Name:	STERICYCLE SPECIALTY WASTE SOLUTIONS INC
Trans 2 EPA ID:	NED986382133
Trans 2 Name:	SMITH SYSTEMS TRANSPORTATION INC

COSTCO (Continued) **1004677951**

TSDF EPA ID:	INR000110197
Trans Name:	STERICYCLE INC
TSDF Alt EPA ID:	Not reported
TSDF Alt Name:	Not reported
Waste Code Description:	232 - Pesticides and other waste associated with pesticide production
RCRA Code:	Not reported
Meth Code:	H141 - Storage, Bulking, And/Or Transfer Off Site--No Treatment/Reovery (H010-H129) Or (H131-H135)
Quantity Tons:	0.0075
Waste Quantity:	15
Quantity Unit:	P
Additional Code 1:	Not reported
Additional Code 2:	Not reported
Additional Code 3:	Not reported
Additional Code 4:	Not reported
Additional Code 5:	Not reported
Shipment Date:	20131218
Creation Date:	5/24/2014 22:15:13
Receipt Date:	20140110
Manifest ID:	006237745FLE
Trans EPA ID:	MNS000110924
Trans Name:	STERICYCLE SPECIALTY WASTE SOLUTIONS INC
Trans 2 EPA ID:	NED986382133
Trans 2 Name:	SMITH SYSTEMS TRANSPORTATION INC
TSDF EPA ID:	INR000110197
Trans Name:	STERICYCLE INC
TSDF Alt EPA ID:	Not reported
TSDF Alt Name:	Not reported
Waste Code Description:	352 - Other organic solids
RCRA Code:	D001
Meth Code:	H141 - Storage, Bulking, And/Or Transfer Off Site--No Treatment/Reovery (H010-H129) Or (H131-H135)
Quantity Tons:	0.0045
Waste Quantity:	9
Quantity Unit:	P
Additional Code 1:	Not reported
Additional Code 2:	Not reported
Additional Code 3:	Not reported
Additional Code 4:	Not reported
Additional Code 5:	Not reported
Shipment Date:	20131218
Creation Date:	5/24/2014 22:15:13
Receipt Date:	20140110
Manifest ID:	006237745FLE
Trans EPA ID:	MNS000110924
Trans Name:	STERICYCLE SPECIALTY WASTE SOLUTIONS INC
Trans 2 EPA ID:	NED986382133
Trans 2 Name:	SMITH SYSTEMS TRANSPORTATION INC
TSDF EPA ID:	INR000110197
Trans Name:	STERICYCLE INC
TSDF Alt EPA ID:	Not reported
TSDF Alt Name:	Not reported
Waste Code Description:	331 - Off-specification, aged, or surplus organics
RCRA Code:	D001
Meth Code:	H141 - Storage, Bulking, And/Or Transfer Off Site--No

COSTCO (Continued) **1004677951**

	Treatment/Reovery (H010-H129) Or (H131-H135)
Quantity Tons:	0.0755
Waste Quantity:	151
Quantity Unit:	P
Additional Code 1:	Not reported
Additional Code 2:	Not reported
Additional Code 3:	Not reported
Additional Code 4:	Not reported
Additional Code 5:	Not reported
Shipment Date:	20131017
Creation Date:	3/21/2014 22:15:03
Receipt Date:	20131104
Manifest ID:	005137755FLE
Trans EPA ID:	MNS000110924
Trans Name:	STERICYCLE SPECIALTY WASTE SOLUTIONS INC
Trans 2 EPA ID:	NED986382133
Trans 2 Name:	SMITH SYSTEMS TRANSPORTATION INC
TSDF EPA ID:	INR000110197
Trans Name:	STERICYCLE INC
TSDF Alt EPA ID:	Not reported
TSDF Alt Name:	Not reported
Waste Code Description:	791 - Liquids with pH < 2 792 Liquids with pH < 2 with metals
RCRA Code:	D002
Meth Code:	H141 - Storage, Bulking, And/Or Transfer Off Site--No Treatment/Reovery (H010-H129) Or (H131-H135)
Quantity Tons:	0.0065
Waste Quantity:	13
Quantity Unit:	P
Additional Code 1:	Not reported
Additional Code 2:	Not reported
Additional Code 3:	Not reported
Additional Code 4:	Not reported
Additional Code 5:	Not reported
Shipment Date:	20131017
Creation Date:	3/21/2014 22:15:03
Receipt Date:	20131104
Manifest ID:	005137755FLE
Trans EPA ID:	MNS000110924
Trans Name:	STERICYCLE SPECIALTY WASTE SOLUTIONS INC
Trans 2 EPA ID:	NED986382133
Trans 2 Name:	SMITH SYSTEMS TRANSPORTATION INC
TSDF EPA ID:	INR000110197
Trans Name:	STERICYCLE INC
TSDF Alt EPA ID:	Not reported
TSDF Alt Name:	Not reported
Waste Code Description:	331 - Off-specification, aged, or surplus organics
RCRA Code:	D001
Meth Code:	H141 - Storage, Bulking, And/Or Transfer Off Site--No Treatment/Reovery (H010-H129) Or (H131-H135)
Quantity Tons:	0.016
Waste Quantity:	32
Quantity Unit:	P
Additional Code 1:	Not reported
Additional Code 2:	Not reported
Additional Code 3:	Not reported

COSTCO (Continued) **1004677951**

Additional Code 4:	Not reported
Additional Code 5:	Not reported
Shipment Date:	20131017
Creation Date:	3/21/2014 22:15:03
Receipt Date:	20131104
Manifest ID:	005137755FLE
Trans EPA ID:	MNS000110924
Trans Name:	STERICYCLE SPECIALTY WASTE SOLUTIONS INC
Trans 2 EPA ID:	NED986382133
Trans 2 Name:	SMITH SYSTEMS TRANSPORTATION INC
TSDF EPA ID:	INR000110197
Trans Name:	STERICYCLE INC
TSDF Alt EPA ID:	Not reported
TSDF Alt Name:	Not reported
Waste Code Description:	331 - Off-specification, aged, or surplus organics
RCRA Code:	Not reported
Meth Code:	- Not reported
Quantity Tons:	0.063
Waste Quantity:	126
Quantity Unit:	P
Additional Code 1:	Not reported
Additional Code 2:	Not reported
Additional Code 3:	Not reported
Additional Code 4:	Not reported
Additional Code 5:	Not reported
Shipment Date:	20131017
Creation Date:	Not reported
Receipt Date:	Not reported
Manifest ID:	005137755FLE
Trans EPA ID:	MNS000110924
Trans Name:	STERICYCLE SPECIALTY WASTE SOLUTIONS INC
Trans 2 EPA ID:	NED986382133
Trans 2 Name:	SMITH SYSTEMS TRANSPORTATION INC
TSDF EPA ID:	INR000110197
Trans Name:	STERICYCLE INC
TSDF Alt EPA ID:	Not reported
TSDF Alt Name:	Not reported
Waste Code Description:	331 - Off-specification, aged, or surplus organics
RCRA Code:	Not reported
Meth Code:	- Not reported
Quantity Tons:	0.077
Waste Quantity:	154
Quantity Unit:	P
Additional Code 1:	Not reported
Additional Code 2:	Not reported
Additional Code 3:	Not reported
Additional Code 4:	Not reported
Additional Code 5:	Not reported
Shipment Date:	20131017
Creation Date:	3/21/2014 22:15:03
Receipt Date:	20131104
Manifest ID:	005137755FLE
Trans EPA ID:	MNS000110924
Trans Name:	STERICYCLE SPECIALTY WASTE SOLUTIONS INC

COSTCO (Continued) **1004677951**

Trans 2 EPA ID: NED986382133
Trans 2 Name: SMITH SYSTEMS TRANSPORTATION INC
TSDF EPA ID: INR000110197
Trans Name: STERICYCLE INC
TSDF Alt EPA ID: Not reported
TSDF Alt Name: Not reported
Waste Code Description: 352 - Other organic solids
RCRA Code: D001
Meth Code: H141 - Storage, Bulking, And/Or Transfer Off Site--No Treatment/Reovery (H010-H129) Or (H131-H135)
Quantity Tons: 0.0365
Waste Quantity: 73
Quantity Unit: P
Additional Code 1: Not reported
Additional Code 2: Not reported
Additional Code 3: Not reported
Additional Code 4: Not reported
Additional Code 5: Not reported

Shipment Date: 20130814
Creation Date: 1/7/2014 22:15:14
Receipt Date: 20130906
Manifest ID: 006264452FLE
Trans EPA ID: MNS000110924
Trans Name: STERICYCLE SPECIALTY WASTE SOLUTIONS INC
Trans 2 EPA ID: NED986382133
Trans 2 Name: SMITH SYSTEMS TRANSPORTATION INC
TSDF EPA ID: INR000110197
Trans Name: STERICYCLE INC
TSDF Alt EPA ID: Not reported
TSDF Alt Name: Not reported
Waste Code Description: 331 - Off-specification, aged, or surplus organics
RCRA Code: D001
Meth Code: H141 - Storage, Bulking, And/Or Transfer Off Site--No Treatment/Reovery (H010-H129) Or (H131-H135)
Quantity Tons: 0.004
Waste Quantity: 8
Quantity Unit: P
Additional Code 1: Not reported
Additional Code 2: Not reported
Additional Code 3: Not reported
Additional Code 4: Not reported
Additional Code 5: Not reported

Additional Information:
Year: 2012
Gen EPA ID: CAR000103341

Shipment Date: 20121207
Creation Date: 4/29/2013 22:15:06
Receipt Date: 20121214
Manifest ID: 005969103FLE
Trans EPA ID: MNS000110924
Trans Name: STERICYCLE SPECIALTY WASTE SOLUTIONS INC
Trans 2 EPA ID: NED986382133
Trans 2 Name: SMITH SYSTEMS TRANSPORTATION INC
TSDF EPA ID: INR000110197

COSTCO (Continued) **1004677951**

Trans Name:	STERICYCLE INC
TSDF Alt EPA ID:	Not reported
TSDF Alt Name:	Not reported
Waste Code Description:	214 - Unspecified solvent mixture
RCRA Code:	D001
Meth Code:	H141 - Storage, Bulking, And/Or Transfer Off Site--No Treatment/Reovery (H010-H129) Or (H131-H135)
Quantity Tons:	0.056
Waste Quantity:	112
Quantity Unit:	P
Additional Code 1:	Not reported
Additional Code 2:	Not reported
Additional Code 3:	Not reported
Additional Code 4:	Not reported
Additional Code 5:	Not reported
Shipment Date:	20121207
Creation Date:	4/29/2013 22:15:06
Receipt Date:	20121214
Manifest ID:	005969103FLE
Trans EPA ID:	MNS000110924
Trans Name:	STERICYCLE SPECIALTY WASTE SOLUTIONS INC
Trans 2 EPA ID:	NED986382133
Trans 2 Name:	SMITH SYSTEMS TRANSPORTATION INC
TSDF EPA ID:	INR000110197
Trans Name:	STERICYCLE INC
TSDF Alt EPA ID:	Not reported
TSDF Alt Name:	Not reported
Waste Code Description:	311 - Pharmaceutical waste
RCRA Code:	P075
Meth Code:	H141 - Storage, Bulking, And/Or Transfer Off Site--No Treatment/Reovery (H010-H129) Or (H131-H135)
Quantity Tons:	0.0005
Waste Quantity:	1
Quantity Unit:	P
Additional Code 1:	P001
Additional Code 2:	Not reported
Additional Code 3:	Not reported
Additional Code 4:	Not reported
Additional Code 5:	Not reported
Shipment Date:	20121207
Creation Date:	4/29/2013 22:15:06
Receipt Date:	20121214
Manifest ID:	005969103FLE
Trans EPA ID:	MNS000110924
Trans Name:	STERICYCLE SPECIALTY WASTE SOLUTIONS INC
Trans 2 EPA ID:	NED986382133
Trans 2 Name:	SMITH SYSTEMS TRANSPORTATION INC
TSDF EPA ID:	INR000110197
Trans Name:	STERICYCLE INC
TSDF Alt EPA ID:	Not reported
TSDF Alt Name:	Not reported
Waste Code Description:	122 - Alkaline solution without metals (pH > 12.5
RCRA Code:	D002
Meth Code:	H141 - Storage, Bulking, And/Or Transfer Off Site--No Treatment/Reovery (H010-H129) Or (H131-H135)

COSTCO (Continued) **1004677951**

Quantity Tons:	0.0165
Waste Quantity:	33
Quantity Unit:	P
Additional Code 1:	Not reported
Additional Code 2:	Not reported
Additional Code 3:	Not reported
Additional Code 4:	Not reported
Additional Code 5:	Not reported
Shipment Date:	20121207
Creation Date:	4/29/2013 22:15:06
Receipt Date:	20121214
Manifest ID:	005969103FLE
Trans EPA ID:	MNS000110924
Trans Name:	STERICYCLE SPECIALTY WASTE SOLUTIONS INC
Trans 2 EPA ID:	NED986382133
Trans 2 Name:	SMITH SYSTEMS TRANSPORTATION INC
TSDF EPA ID:	INR000110197
Trans Name:	STERICYCLE INC
TSDF Alt EPA ID:	Not reported
TSDF Alt Name:	Not reported
Waste Code Description:	214 - Unspecified solvent mixture
RCRA Code:	D001
Meth Code:	H141 - Storage, Bulking, And/Or Transfer Off Site--No Treatment/Reovery (H010-H129) Or (H131-H135)
Quantity Tons:	0.0155
Waste Quantity:	31
Quantity Unit:	P
Additional Code 1:	Not reported
Additional Code 2:	Not reported
Additional Code 3:	Not reported
Additional Code 4:	Not reported
Additional Code 5:	Not reported
Shipment Date:	20121204
Creation Date:	2/14/2013 22:15:30
Receipt Date:	20121212
Manifest ID:	005773883FLE
Trans EPA ID:	CAR000183913
Trans Name:	BELSHIRE
Trans 2 EPA ID:	Not reported
Trans 2 Name:	Not reported
TSDF EPA ID:	NVT330010000
Trans Name:	US ECOLOGY NEVADA OPERATIONS
TSDF Alt EPA ID:	Not reported
TSDF Alt Name:	Not reported
Waste Code Description:	352 - Other organic solids
RCRA Code:	D018
Meth Code:	H132 - Landfill Or Surface Impoundment That Will Be Closed As Landfill(To Include On-Site Treatment And/Or Stabilization)
Quantity Tons:	0.05
Waste Quantity:	100
Quantity Unit:	P
Additional Code 1:	Not reported
Additional Code 2:	Not reported
Additional Code 3:	Not reported
Additional Code 4:	Not reported

COSTCO (Continued) **1004677951**

Additional Code 5:	Not reported
Shipment Date:	20121115
Creation Date:	4/17/2013 22:15:43
Receipt Date:	20121121
Manifest ID:	005773798FLE
Trans EPA ID:	CAR000183913
Trans Name:	BELSHIRE
Trans 2 EPA ID:	Not reported
Trans 2 Name:	Not reported
TSDF EPA ID:	NVT330010000
Trans Name:	US ECOLOGY NEVADA OPERATIONS
TSDF Alt EPA ID:	Not reported
TSDF Alt Name:	Not reported
Waste Code Description:	352 - Other organic solids
RCRA Code:	D018
Meth Code:	H132 - Landfill Or Surface Impoundment That Will Be Closed As Landfill(To Include On-Site Treatment And/Or Stabilization)
Quantity Tons:	0.0625
Waste Quantity:	125
Quantity Unit:	P
Additional Code 1:	Not reported
Additional Code 2:	Not reported
Additional Code 3:	Not reported
Additional Code 4:	Not reported
Additional Code 5:	Not reported
Shipment Date:	20121011
Creation Date:	8/18/2013 22:15:07
Receipt Date:	20121017
Manifest ID:	005773118FLE
Trans EPA ID:	CAR000183913
Trans Name:	BELSHIRE
Trans 2 EPA ID:	Not reported
Trans 2 Name:	Not reported
TSDF EPA ID:	NVT330010000
Trans Name:	US ECOLOGY NEVADA OPERATIONS
TSDF Alt EPA ID:	Not reported
TSDF Alt Name:	Not reported
Waste Code Description:	352 - Other organic solids
RCRA Code:	D018
Meth Code:	H132 - Landfill Or Surface Impoundment That Will Be Closed As Landfill(To Include On-Site Treatment And/Or Stabilization)
Quantity Tons:	0.04
Waste Quantity:	80
Quantity Unit:	P
Additional Code 1:	Not reported
Additional Code 2:	Not reported
Additional Code 3:	Not reported
Additional Code 4:	Not reported
Additional Code 5:	Not reported
Shipment Date:	20121004
Creation Date:	12/24/2012 22:15:22
Receipt Date:	20121030
Manifest ID:	000056860DAT
Trans EPA ID:	CAR000210617

COSTCO (Continued) **1004677951**

Trans Name:	21ST CENTURY ENVIRONMENTAL MANAGEMENT OF CALIFORNIA LP
Trans 2 EPA ID:	CAD982523433
Trans 2 Name:	DILLARD ENVIRON SERV
TSDF EPA ID:	NVD980895338
Trans Name:	21ST CENTURY ENVIRONMENTAL MANAGEMENT OF NEVADA LLC
TSDF Alt EPA ID:	CAD008364432
TSDF Alt Name:	RHO-CHEM LLC
Waste Code Description:	- Not reported
RCRA Code:	Not reported
Meth Code:	H141 - Storage, Bulking, And/Or Transfer Off Site--No Treatment/Reovery (H010-H129) Or (H131-H135)
Quantity Tons:	Not reported
Waste Quantity:	Not reported
Quantity Unit:	Not reported
Additional Code 1:	Not reported
Additional Code 2:	Not reported
Additional Code 3:	Not reported
Additional Code 4:	Not reported
Additional Code 5:	Not reported
Shipment Date:	20121004
Creation Date:	12/24/2012 22:15:22
Receipt Date:	20121030
Manifest ID:	000056860DAT
Trans EPA ID:	CAR000210617
Trans Name:	21ST CENTURY ENVIRONMENTAL MANAGEMENT OF CALIFORNIA LP
Trans 2 EPA ID:	CAD982523433
Trans 2 Name:	DILLARD ENVIRON SERV
TSDF EPA ID:	NVD980895338
Trans Name:	21ST CENTURY ENVIRONMENTAL MANAGEMENT OF NEVADA LLC
TSDF Alt EPA ID:	CAD008364432
TSDF Alt Name:	RHO-CHEM LLC
Waste Code Description:	- Not reported
RCRA Code:	Not reported
Meth Code:	H141 - Storage, Bulking, And/Or Transfer Off Site--No Treatment/Reovery (H010-H129) Or (H131-H135)
Quantity Tons:	Not reported
Waste Quantity:	Not reported
Quantity Unit:	Not reported
Additional Code 1:	Not reported
Additional Code 2:	Not reported
Additional Code 3:	Not reported
Additional Code 4:	Not reported
Additional Code 5:	Not reported
Shipment Date:	20121004
Creation Date:	12/24/2012 22:15:22
Receipt Date:	20121030
Manifest ID:	000056860DAT
Trans EPA ID:	CAR000210617
Trans Name:	21ST CENTURY ENVIRONMENTAL MANAGEMENT OF CALIFORNIA LP
Trans 2 EPA ID:	CAD982523433
Trans 2 Name:	DILLARD ENVIRON SERV
TSDF EPA ID:	NVD980895338
Trans Name:	21ST CENTURY ENVIRONMENTAL MANAGEMENT OF NEVADA LLC
TSDF Alt EPA ID:	CAD008364432
TSDF Alt Name:	RHO-CHEM LLC

COSTCO (Continued) **1004677951**

Waste Code Description:	541 - Photochemicals / photo processing waste
RCRA Code:	Not reported
Meth Code:	H141 - Storage, Bulking, And/Or Transfer Off Site--No Treatment/Reovery (H010-H129) Or (H131-H135)
Quantity Tons:	0.125
Waste Quantity:	250
Quantity Unit:	P
Additional Code 1:	Not reported
Additional Code 2:	Not reported
Additional Code 3:	Not reported
Additional Code 4:	Not reported
Additional Code 5:	Not reported

Additional Information:

Year:	2011
Gen EPA ID:	CAR000103341
Shipment Date:	20111228
Creation Date:	5/24/2012 20:30:25
Receipt Date:	20120116
Manifest ID:	002937623SKS
Trans EPA ID:	TXR000050930
Trans Name:	SAFETY-KLEEN SYSTEMS INC
Trans 2 EPA ID:	OKD981588791
Trans 2 Name:	TRIAD TRANSPORT INC
TSDF EPA ID:	TXD077603371
Trans Name:	SAFETY-KLEEN SYSTEMS INC
TSDF Alt EPA ID:	Not reported
TSDF Alt Name:	Not reported
Waste Code Description:	331 - Off-specification, aged, or surplus organics
RCRA Code:	D040
Meth Code:	H061 - Fuel Blending Prior To Energy Recovery At Another Site
Quantity Tons:	0.0375
Waste Quantity:	75
Quantity Unit:	P
Additional Code 1:	D039
Additional Code 2:	D035
Additional Code 3:	D001
Additional Code 4:	Not reported
Additional Code 5:	Not reported
Shipment Date:	20111220
Creation Date:	4/26/2012 20:30:19
Receipt Date:	20120103
Manifest ID:	002937745SKS
Trans EPA ID:	TXR000050930
Trans Name:	SAFETY-KLEEN SYSTEMS INC
Trans 2 EPA ID:	OKD981588791
Trans 2 Name:	TRIAD TRANSPORT INC
TSDF EPA ID:	TXD077603371
Trans Name:	SAFETY-KLEEN SYSTEMS INC
TSDF Alt EPA ID:	Not reported
TSDF Alt Name:	Not reported
Waste Code Description:	213 - Hydrocarbon solvents (benzene, hexane, Stoddard, etc.
RCRA Code:	D018
Meth Code:	H061 - Fuel Blending Prior To Energy Recovery At Another Site
Quantity Tons:	0.075

COSTCO (Continued) **1004677951**

Waste Quantity:	150
Quantity Unit:	P
Additional Code 1:	D001
Additional Code 2:	Not reported
Additional Code 3:	Not reported
Additional Code 4:	Not reported
Additional Code 5:	Not reported
Shipment Date:	20111206
Creation Date:	4/25/2012 20:30:29
Receipt Date:	20111220
Manifest ID:	005011537FLE
Trans EPA ID:	MNS000110924
Trans Name:	STERICYCLE SPECIALTY WASTE SOLUTIONS INC
Trans 2 EPA ID:	OKD981588791
Trans 2 Name:	TRIAD TRANSPORT INC
TSDF EPA ID:	INR000110197
Trans Name:	STERICYCLE INC
TSDF Alt EPA ID:	Not reported
TSDF Alt Name:	Not reported
Waste Code Description:	214 - Unspecified solvent mixture
RCRA Code:	D001
Meth Code:	H141 - Storage, Bulking, And/Or Transfer Off Site--No Treatment/Reovery (H010-H129) Or (H131-H135)
Quantity Tons:	0.043
Waste Quantity:	86
Quantity Unit:	P
Additional Code 1:	Not reported
Additional Code 2:	Not reported
Additional Code 3:	Not reported
Additional Code 4:	Not reported
Additional Code 5:	Not reported
Shipment Date:	20111130
Creation Date:	5/22/2012 20:30:10
Receipt Date:	20111219
Manifest ID:	002915980SKS
Trans EPA ID:	TXR000050930
Trans Name:	SAFETY-KLEEN SYSTEMS INC
Trans 2 EPA ID:	OKD91855791
Trans 2 Name:	TRIAD
TSDF EPA ID:	TXD077603371
Trans Name:	SAFETY-KLEEN SYSTEMS INC
TSDF Alt EPA ID:	Not reported
TSDF Alt Name:	Not reported
Waste Code Description:	213 - Hydrocarbon solvents (benzene, hexane, Stoddard, etc.
RCRA Code:	D018
Meth Code:	H061 - Fuel Blending Prior To Energy Recovery At Another Site
Quantity Tons:	0.0875
Waste Quantity:	175
Quantity Unit:	P
Additional Code 1:	D001
Additional Code 2:	Not reported
Additional Code 3:	Not reported
Additional Code 4:	Not reported
Additional Code 5:	Not reported

COSTCO (Continued) **1004677951**

Shipment Date:	20111014
Creation Date:	3/26/2012 20:30:13
Receipt Date:	20111101
Manifest ID:	002916378SKS
Trans EPA ID:	TXR000050930
Trans Name:	SAFETY-KLEEN SYSTEMS INC
Trans 2 EPA ID:	OKD981588791
Trans 2 Name:	TRIAD
TSDF EPA ID:	TXD077603371
Trans Name:	SAFETY-KLEEN SYSTEMS INC
TSDF Alt EPA ID:	Not reported
TSDF Alt Name:	Not reported
Waste Code Description:	241 - Tank bottom waste 251 Still bottoms with halogenated organics
RCRA Code:	D018
Meth Code:	H061 - Fuel Blending Prior To Energy Recovery At Another Site
Quantity Tons:	0.015
Waste Quantity:	30
Quantity Unit:	P
Additional Code 1:	D001
Additional Code 2:	Not reported
Additional Code 3:	Not reported
Additional Code 4:	Not reported
Additional Code 5:	Not reported

Shipment Date:	20111014
Creation Date:	3/26/2012 20:30:13
Receipt Date:	20111101
Manifest ID:	002916378SKS
Trans EPA ID:	TXR000050930
Trans Name:	SAFETY-KLEEN SYSTEMS INC
Trans 2 EPA ID:	OKD981588791
Trans 2 Name:	TRIAD
TSDF EPA ID:	TXD077603371
Trans Name:	SAFETY-KLEEN SYSTEMS INC
TSDF Alt EPA ID:	Not reported
TSDF Alt Name:	Not reported
Waste Code Description:	213 - Hydrocarbon solvents (benzene, hexane, Stoddard, etc.
RCRA Code:	D018
Meth Code:	H061 - Fuel Blending Prior To Energy Recovery At Another Site
Quantity Tons:	0.075
Waste Quantity:	150
Quantity Unit:	P
Additional Code 1:	D001
Additional Code 2:	Not reported
Additional Code 3:	Not reported
Additional Code 4:	Not reported
Additional Code 5:	Not reported

Shipment Date:	20110922
Creation Date:	11/22/2012 22:15:09
Receipt Date:	20111003
Manifest ID:	004510045FLE
Trans EPA ID:	MNS000110924
Trans Name:	STERICYCLE SPECIALTY WASTE SOLUTIONS INC
Trans 2 EPA ID:	CAD982492399
Trans 2 Name:	ALL CHEMICAL DISPOSAL INC
TSDF EPA ID:	INR000110197

COSTCO (Continued) **1004677951**

Trans Name:	STERICYCLE INC
TSDF Alt EPA ID:	Not reported
TSDF Alt Name:	Not reported
Waste Code Description:	214 - Unspecified solvent mixture
RCRA Code:	D001
Meth Code:	H141 - Storage, Bulking, And/Or Transfer Off Site--No Treatment/Reovery (H010-H129) Or (H131-H135)
Quantity Tons:	0.041
Waste Quantity:	82
Quantity Unit:	P
Additional Code 1:	Not reported
Additional Code 2:	Not reported
Additional Code 3:	Not reported
Additional Code 4:	Not reported
Additional Code 5:	Not reported
Shipment Date:	20110909
Creation Date:	3/20/2012 20:30:12
Receipt Date:	20110927
Manifest ID:	002586969SKS
Trans EPA ID:	TXR000050930
Trans Name:	SAFETY-KLEEN SYSTEMS INC
Trans 2 EPA ID:	OKD981588791
Trans 2 Name:	TRIAD TRANSPORT INC
TSDF EPA ID:	TXD077603371
Trans Name:	SAFETY-KLEEN SYSTEMS INC
TSDF Alt EPA ID:	Not reported
TSDF Alt Name:	Not reported
Waste Code Description:	352 - Other organic solids
RCRA Code:	D018
Meth Code:	H061 - Fuel Blending Prior To Energy Recovery At Another Site
Quantity Tons:	0.0875
Waste Quantity:	175
Quantity Unit:	P
Additional Code 1:	D001
Additional Code 2:	Not reported
Additional Code 3:	Not reported
Additional Code 4:	Not reported
Additional Code 5:	Not reported
Shipment Date:	20110803
Creation Date:	2/7/2012 20:30:12
Receipt Date:	20110822
Manifest ID:	002795846SKS
Trans EPA ID:	TXR000050930
Trans Name:	SAFETY-KLEEN SYSTEMS INC
Trans 2 EPA ID:	OKD981588791
Trans 2 Name:	TRIAD
TSDF EPA ID:	TXD077603371
Trans Name:	SAFETY-KLEEN SYSTEMS INC
TSDF Alt EPA ID:	Not reported
TSDF Alt Name:	Not reported
Waste Code Description:	352 - Other organic solids
RCRA Code:	D018
Meth Code:	H061 - Fuel Blending Prior To Energy Recovery At Another Site
Quantity Tons:	0.1
Waste Quantity:	200

COSTCO (Continued) **1004677951**

Quantity Unit:	P
Additional Code 1:	D001
Additional Code 2:	Not reported
Additional Code 3:	Not reported
Additional Code 4:	Not reported
Additional Code 5:	Not reported
Shipment Date:	20110729
Creation Date:	5/4/2013 22:15:59
Receipt Date:	20110816
Manifest ID:	004782364FLE
Trans EPA ID:	MAD039322250
Trans Name:	CLEAN HARBORS ENVIRONMENTAL SERVICES INC
Trans 2 EPA ID:	MAD039322250
Trans 2 Name:	CLEAN HARBORS ENV SERVICES
TSDF EPA ID:	UTD991301748
Trans Name:	CLEAN HARBORS GRASSY MOUNTAIN LLC
TSDF Alt EPA ID:	Not reported
TSDF Alt Name:	Not reported
Waste Code Description:	343 - Unspecified organic liquid mixture
RCRA Code:	Not reported
Meth Code:	H132 - Landfill Or Surface Impoundment That Will Be Closed As Landfill(To Include On-Site Treatment And/Or Stabilization)
Quantity Tons:	0.051
Waste Quantity:	15
Quantity Unit:	G
Additional Code 1:	Not reported
Additional Code 2:	Not reported
Additional Code 3:	Not reported
Additional Code 4:	Not reported
Additional Code 5:	Not reported

Additional Information:

Year:	2010
Gen EPA ID:	CAR000103341
Shipment Date:	20101209
Creation Date:	5/24/2011 18:30:22
Receipt Date:	20101227
Manifest ID:	003835805FLE
Trans EPA ID:	TXR000050930
Trans Name:	SAFETY-KLEEN SYSTEMS INC
Trans 2 EPA ID:	OKD981588791
Trans 2 Name:	TRIAD TRANSPORT INC
TSDF EPA ID:	TXD077603371
Trans Name:	SAFETY-KLEEN SYSTEMS INC
TSDF Alt EPA ID:	Not reported
TSDF Alt Name:	Not reported
Waste Code Description:	213 - Hydrocarbon solvents (benzene, hexane, Stoddard, etc.
RCRA Code:	D018
Meth Code:	H061 - Fuel Blending Prior To Energy Recovery At Another Site
Quantity Tons:	0.1
Waste Quantity:	200
Quantity Unit:	P
Additional Code 1:	D001
Additional Code 2:	Not reported
Additional Code 3:	Not reported

COSTCO (Continued) **1004677951**

Additional Code 4:	Not reported
Additional Code 5:	Not reported
Shipment Date:	20101117
Creation Date:	4/27/2011 18:30:18
Receipt Date:	20101207
Manifest ID:	003723833FLE
Trans EPA ID:	TXR000050930
Trans Name:	SAFETY-KLEEN SYSTEMS INC
Trans 2 EPA ID:	OKD981588791
Trans 2 Name:	TRIAD TRANSPORT INC
TSDF EPA ID:	TXD077603371
Trans Name:	SAFETY-KLEEN SYSTEMS INC
TSDF Alt EPA ID:	Not reported
TSDF Alt Name:	Not reported
Waste Code Description:	213 - Hydrocarbon solvents (benzene, hexane, Stoddard, etc.
RCRA Code:	D018
Meth Code:	H061 - Fuel Blending Prior To Energy Recovery At Another Site
Quantity Tons:	0.0875
Waste Quantity:	175
Quantity Unit:	P
Additional Code 1:	D001
Additional Code 2:	Not reported
Additional Code 3:	Not reported
Additional Code 4:	Not reported
Additional Code 5:	Not reported
Shipment Date:	20101109
Creation Date:	5/20/2011 18:30:13
Receipt Date:	20101129
Manifest ID:	003723690FLE
Trans EPA ID:	TXR000050930
Trans Name:	SAFETY-KLEEN SYSTEMS INC
Trans 2 EPA ID:	Not reported
Trans 2 Name:	Not reported
TSDF EPA ID:	NVT330010000
Trans Name:	US ECOLOGY NEVADA
TSDF Alt EPA ID:	Not reported
TSDF Alt Name:	Not reported
Waste Code Description:	291 - Latex waste
RCRA Code:	Not reported
Meth Code:	H039 - Other Recovery Of Reclamation For Reuse Including Acid Regeneration, Organics Recovery Ect
Quantity Tons:	0.0875
Waste Quantity:	175
Quantity Unit:	P
Additional Code 1:	Not reported
Additional Code 2:	Not reported
Additional Code 3:	Not reported
Additional Code 4:	Not reported
Additional Code 5:	Not reported
Shipment Date:	20101109
Creation Date:	4/22/2011 18:30:20
Receipt Date:	20101123
Manifest ID:	003723697FLE
Trans EPA ID:	TXR000050930

COSTCO (Continued) **1004677951**

Trans Name:	SAFETY-KLEEN SYSTEMS INC
Trans 2 EPA ID:	OKD981588791
Trans 2 Name:	TRIAD TRANSPORT INC
TSDF EPA ID:	TXD077603371
Trans Name:	SAFETY-KLEEN SYSTEMS INC
TSDF Alt EPA ID:	Not reported
TSDF Alt Name:	Not reported
Waste Code Description:	331 - Off-specification, aged, or surplus organics
RCRA Code:	D040
Meth Code:	H061 - Fuel Blending Prior To Energy Recovery At Another Site
Quantity Tons:	0.075
Waste Quantity:	150
Quantity Unit:	P
Additional Code 1:	D039
Additional Code 2:	D035
Additional Code 3:	D001
Additional Code 4:	Not reported
Additional Code 5:	Not reported

Shipment Date:	20101101
Creation Date:	4/22/2011 18:31:02
Receipt Date:	20101119
Manifest ID:	004210054FLE
Trans EPA ID:	MNS000110924
Trans Name:	STERICYCLE SPECIALTY WASTE SOLUTIONS INC
Trans 2 EPA ID:	CAD982492399
Trans 2 Name:	ALL CHEMICAL DISPOSAL INC
TSDF EPA ID:	OHD083377010
Trans Name:	ENVIRONMENTAL ENTERPRISES INC
TSDF Alt EPA ID:	Not reported
TSDF Alt Name:	Not reported
Waste Code Description:	135 - Unspecified aqueous solution
RCRA Code:	Not reported
Meth Code:	- Not reported
Quantity Tons:	0.0855
Waste Quantity:	171
Quantity Unit:	P
Additional Code 1:	Not reported
Additional Code 2:	Not reported
Additional Code 3:	Not reported
Additional Code 4:	Not reported
Additional Code 5:	Not reported

Shipment Date:	20101101
Creation Date:	4/22/2011 18:31:02
Receipt Date:	20101119
Manifest ID:	004210054FLE
Trans EPA ID:	MNS000110924
Trans Name:	STERICYCLE SPECIALTY WASTE SOLUTIONS INC
Trans 2 EPA ID:	CAD982492399
Trans 2 Name:	ALL CHEMICAL DISPOSAL INC
TSDF EPA ID:	OHD083377010
Trans Name:	ENVIRONMENTAL ENTERPRISES INC
TSDF Alt EPA ID:	Not reported
TSDF Alt Name:	Not reported
Waste Code Description:	214 - Unspecified solvent mixture
RCRA Code:	D001

COSTCO (Continued) **1004677951**

Meth Code:	H061 - Fuel Blending Prior To Energy Recovery At Another Site
Quantity Tons:	0.0345
Waste Quantity:	69
Quantity Unit:	P
Additional Code 1:	Not reported
Additional Code 2:	Not reported
Additional Code 3:	Not reported
Additional Code 4:	Not reported
Additional Code 5:	Not reported
Shipment Date:	20101101
Creation Date:	4/22/2011 18:31:02
Receipt Date:	20101119
Manifest ID:	004210054FLE
Trans EPA ID:	MNS000110924
Trans Name:	STERICYCLE SPECIALTY WASTE SOLUTIONS INC
Trans 2 EPA ID:	CAD982492399
Trans 2 Name:	ALL CHEMICAL DISPOSAL INC
TSDF EPA ID:	OHD083377010
Trans Name:	ENVIRONMENTAL ENTERPRISES INC
TSDF Alt EPA ID:	Not reported
TSDF Alt Name:	Not reported
Waste Code Description:	214 - Unspecified solvent mixture
RCRA Code:	D001
Meth Code:	H050 - Energy Recovery At This Site--Use As Fuel(Includes On-Site Fuel Blending)
Quantity Tons:	0.003
Waste Quantity:	6
Quantity Unit:	P
Additional Code 1:	Not reported
Additional Code 2:	Not reported
Additional Code 3:	Not reported
Additional Code 4:	Not reported
Additional Code 5:	Not reported
Shipment Date:	20101022
Creation Date:	4/22/2011 18:30:28
Receipt Date:	20101115
Manifest ID:	003724179FLE
Trans EPA ID:	TXR000050930
Trans Name:	SAFETY-KLEEN SYSTEMS INC
Trans 2 EPA ID:	OKD981588791
Trans 2 Name:	TRIAD TRANSPORT
TSDF EPA ID:	TXD077603371
Trans Name:	SAFETY-KLEEN SYSTEMS INC
TSDF Alt EPA ID:	Not reported
TSDF Alt Name:	Not reported
Waste Code Description:	241 - Tank bottom waste 251 Still bottoms with halogenated organics
RCRA Code:	D018
Meth Code:	H061 - Fuel Blending Prior To Energy Recovery At Another Site
Quantity Tons:	0.05
Waste Quantity:	100
Quantity Unit:	P
Additional Code 1:	D001
Additional Code 2:	Not reported
Additional Code 3:	Not reported
Additional Code 4:	Not reported

COSTCO (Continued) **1004677951**

Additional Code 5:	Not reported
Shipment Date:	20100916
Creation Date:	2/10/2011 18:30:08
Receipt Date:	20101004
Manifest ID:	003755699FLE
Trans EPA ID:	TXR000050930
Trans Name:	SAFETY-KLEEN SYSTEMS INC
Trans 2 EPA ID:	OKD981588791
Trans 2 Name:	TRIAD
TSDF EPA ID:	TXD077603371
Trans Name:	SAFETY-KLEEN SYSTEMS INC
TSDF Alt EPA ID:	Not reported
TSDF Alt Name:	Not reported
Waste Code Description:	213 - Hydrocarbon solvents (benzene, hexane, Stoddard, etc.
RCRA Code:	D018
Meth Code:	H061 - Fuel Blending Prior To Energy Recovery At Another Site
Quantity Tons:	0.0875
Waste Quantity:	175
Quantity Unit:	P
Additional Code 1:	D001
Additional Code 2:	Not reported
Additional Code 3:	Not reported
Additional Code 4:	Not reported
Additional Code 5:	Not reported
Shipment Date:	20100824
Creation Date:	2/8/2011 18:30:17
Receipt Date:	20100914
Manifest ID:	007297907JJK
Trans EPA ID:	MNS000110924
Trans Name:	STERICYCLE SPECIALTY WASTE SOLUTIONS INC
Trans 2 EPA ID:	CAD982492399
Trans 2 Name:	ALL CHEMICAL DISPOSAL INC
TSDF EPA ID:	OHD083377010
Trans Name:	ENVIRONMENTAL ENTERPRISES INC
TSDF Alt EPA ID:	Not reported
TSDF Alt Name:	Not reported
Waste Code Description:	311 - Pharmaceutical waste
RCRA Code:	Not reported
Meth Code:	- Not reported
Quantity Tons:	0.0065
Waste Quantity:	13
Quantity Unit:	P
Additional Code 1:	Not reported
Additional Code 2:	Not reported
Additional Code 3:	Not reported
Additional Code 4:	Not reported
Additional Code 5:	Not reported

Additional Information:

Year:	2009
Gen EPA ID:	CAR000103341
Shipment Date:	20091204
Creation Date:	6/29/2010 18:30:46
Receipt Date:	20091221

COSTCO (Continued) **1004677951**

Manifest ID:	002172473SKS
Trans EPA ID:	TXR000050930
Trans Name:	SAFETY-KLEEN SYSTEMS INC
Trans 2 EPA ID:	OKD981588791
Trans 2 Name:	TRIAD
TSDF EPA ID:	TXD077603371
Trans Name:	SAFETY-KLEEN SYSTEMS INC
TSDF Alt EPA ID:	Not reported
TSDF Alt Name:	Not reported
Waste Code Description:	213 - Hydrocarbon solvents (benzene, hexane, Stoddard, etc.
RCRA Code:	D018
Meth Code:	H061 - Fuel Blending Prior To Energy Recovery At Another Site
Quantity Tons:	0.1
Waste Quantity:	200
Quantity Unit:	P
Additional Code 1:	D001
Additional Code 2:	Not reported
Additional Code 3:	Not reported
Additional Code 4:	Not reported
Additional Code 5:	Not reported

Shipment Date:	20091204
Creation Date:	6/30/2010 18:30:08
Receipt Date:	20091214
Manifest ID:	002155538SKS
Trans EPA ID:	TXR000050930
Trans Name:	SAFETY-KLEEN SYSTEMS INC
Trans 2 EPA ID:	Not reported
Trans 2 Name:	Not reported
TSDF EPA ID:	NVT330010000
Trans Name:	US ECOLOGY NEVADA
TSDF Alt EPA ID:	Not reported
TSDF Alt Name:	Not reported
Waste Code Description:	291 - Latex waste
RCRA Code:	Not reported
Meth Code:	H132 - Landfill Or Surface Impoundment That Will Be Closed As Landfill(To Include On-Site Treatment And/Or Stabilization)
Quantity Tons:	0.15
Waste Quantity:	300
Quantity Unit:	P
Additional Code 1:	Not reported
Additional Code 2:	Not reported
Additional Code 3:	Not reported
Additional Code 4:	Not reported
Additional Code 5:	Not reported

Shipment Date:	20091204
Creation Date:	6/29/2010 18:30:46
Receipt Date:	20091221
Manifest ID:	002155537SKS
Trans EPA ID:	TXR000050930
Trans Name:	SAFETY-KLEEN SYSTEMS INC
Trans 2 EPA ID:	OKD981588791
Trans 2 Name:	TRIAD
TSDF EPA ID:	TXD077603371
Trans Name:	SAFETY-KLEEN SYSTEMS INC
TSDF Alt EPA ID:	Not reported

COSTCO (Continued) **1004677951**

TSDF Alt Name:	Not reported
Waste Code Description:	331 - Off-specification, aged, or surplus organics
RCRA Code:	D040
Meth Code:	H061 - Fuel Blending Prior To Energy Recovery At Another Site
Quantity Tons:	0.075
Waste Quantity:	150
Quantity Unit:	P
Additional Code 1:	D039
Additional Code 2:	D035
Additional Code 3:	D001
Additional Code 4:	Not reported
Additional Code 5:	Not reported
Shipment Date:	20090909
Creation Date:	3/5/2010 18:31:00
Receipt Date:	20090929
Manifest ID:	002017469SKS
Trans EPA ID:	TXR000050930
Trans Name:	SAFETY-KLEEN SYSTEMS INC
Trans 2 EPA ID:	OKD981588791
Trans 2 Name:	TRIAD
TSDF EPA ID:	TXD077603371
Trans Name:	SAFETY-KLEEN SYSTEMS INC
TSDF Alt EPA ID:	Not reported
TSDF Alt Name:	Not reported
Waste Code Description:	213 - Hydrocarbon solvents (benzene, hexane, Stoddard, etc.
RCRA Code:	D018
Meth Code:	H061 - Fuel Blending Prior To Energy Recovery At Another Site
Quantity Tons:	0.1
Waste Quantity:	200
Quantity Unit:	P
Additional Code 1:	D001
Additional Code 2:	Not reported
Additional Code 3:	Not reported
Additional Code 4:	Not reported
Additional Code 5:	Not reported
Shipment Date:	20090831
Creation Date:	3/5/2010 18:30:45
Receipt Date:	20090914
Manifest ID:	002017418SKS
Trans EPA ID:	TXR000050930
Trans Name:	SAFETY-KLEEN SYSTEMS INC
Trans 2 EPA ID:	OKD981588791
Trans 2 Name:	TRIAD
TSDF EPA ID:	TXD077603371
Trans Name:	SAFETY-KLEEN SYSTEMS INC
TSDF Alt EPA ID:	Not reported
TSDF Alt Name:	Not reported
Waste Code Description:	- Not reported
RCRA Code:	D035
Meth Code:	H141 - Storage, Bulking, And/Or Transfer Off Site--No Treatment/Reovery (H010-H129) Or (H131-H135)
Quantity Tons:	0.075
Waste Quantity:	150
Quantity Unit:	P
Additional Code 1:	D007

COSTCO (Continued) **1004677951**

Additional Code 2:	D006
Additional Code 3:	D005
Additional Code 4:	D001
Additional Code 5:	Not reported
Shipment Date:	20090831
Creation Date:	3/5/2010 18:31:00
Receipt Date:	20090916
Manifest ID:	002017417SKS
Trans EPA ID:	TXR000050930
Trans Name:	SAFETY-KLEEN SYSTEMS INC
Trans 2 EPA ID:	Not reported
Trans 2 Name:	Not reported
TSDF EPA ID:	NVT330010000
Trans Name:	US ECOLOGY NEVADA
TSDF Alt EPA ID:	Not reported
TSDF Alt Name:	Not reported
Waste Code Description:	223 - Unspecified oil-containing waste
RCRA Code:	Not reported
Meth Code:	H039 - Other Recovery Of Reclamation For Reuse Including Acid Regeneration, Organics Recovery Ect
Quantity Tons:	1.4
Waste Quantity:	2800
Quantity Unit:	P
Additional Code 1:	Not reported
Additional Code 2:	Not reported
Additional Code 3:	Not reported
Additional Code 4:	Not reported
Additional Code 5:	Not reported
Shipment Date:	20090729
Creation Date:	1/8/2010 18:30:28
Receipt Date:	20090810
Manifest ID:	002017817SKS
Trans EPA ID:	TXR000050930
Trans Name:	SAFETY-KLEEN SYSTEMS INC
Trans 2 EPA ID:	OKD981588791
Trans 2 Name:	TRIAD
TSDF EPA ID:	TXD077603371
Trans Name:	SAFETY-KLEEN SYSTEMS INC
TSDF Alt EPA ID:	Not reported
TSDF Alt Name:	Not reported
Waste Code Description:	213 - Hydrocarbon solvents (benzene, hexane, Stoddard, etc.
RCRA Code:	D018
Meth Code:	H061 - Fuel Blending Prior To Energy Recovery At Another Site
Quantity Tons:	0.15
Waste Quantity:	300
Quantity Unit:	P
Additional Code 1:	D001
Additional Code 2:	Not reported
Additional Code 3:	Not reported
Additional Code 4:	Not reported
Additional Code 5:	Not reported
Shipment Date:	20090729
Creation Date:	1/8/2010 18:30:28
Receipt Date:	20090810

COSTCO (Continued) **1004677951**

Manifest ID:	002017817SKS
Trans EPA ID:	TXR000050930
Trans Name:	SAFETY-KLEEN SYSTEMS INC
Trans 2 EPA ID:	OKD981588791
Trans 2 Name:	TRIAD
TSDF EPA ID:	TXD077603371
Trans Name:	SAFETY-KLEEN SYSTEMS INC
TSDF Alt EPA ID:	Not reported
TSDF Alt Name:	Not reported
Waste Code Description:	241 - Tank bottom waste 251 Still bottoms with halogenated organics
RCRA Code:	D018
Meth Code:	H061 - Fuel Blending Prior To Energy Recovery At Another Site
Quantity Tons:	0.075
Waste Quantity:	150
Quantity Unit:	P
Additional Code 1:	D001
Additional Code 2:	Not reported
Additional Code 3:	Not reported
Additional Code 4:	Not reported
Additional Code 5:	Not reported
Shipment Date:	20090710
Creation Date:	1/8/2010 18:30:22
Receipt Date:	20090727
Manifest ID:	002017611SKS
Trans EPA ID:	TXR000050930
Trans Name:	SAFETY-KLEEN SYSTEMS INC
Trans 2 EPA ID:	Not reported
Trans 2 Name:	Not reported
TSDF EPA ID:	NVT330010000
Trans Name:	US ECOLOGY NEVADA
TSDF Alt EPA ID:	Not reported
TSDF Alt Name:	Not reported
Waste Code Description:	331 - Off-specification, aged, or surplus organics
RCRA Code:	Not reported
Meth Code:	H039 - Other Recovery Of Reclamation For Reuse Including Acid Regeneration, Organics Recovery Ect
Quantity Tons:	0.35
Waste Quantity:	700
Quantity Unit:	P
Additional Code 1:	Not reported
Additional Code 2:	Not reported
Additional Code 3:	Not reported
Additional Code 4:	Not reported
Additional Code 5:	Not reported
Shipment Date:	20090603
Creation Date:	10/13/2009 18:30:21
Receipt Date:	20090622
Manifest ID:	001727493SKS
Trans EPA ID:	TXR000050930
Trans Name:	SAFETY-KLEEN SYSTEMS INC
Trans 2 EPA ID:	OKD981588791
Trans 2 Name:	TRIAD TRANSPORT INC
TSDF EPA ID:	TXD077603371
Trans Name:	SAFETY-KLEEN SYSTEMS INC
TSDF Alt EPA ID:	Not reported

COSTCO (Continued) **1004677951**

TSDF Alt Name:	Not reported
Waste Code Description:	213 - Hydrocarbon solvents (benzene, hexane, Stoddard, etc.
RCRA Code:	D018
Meth Code:	H061 - Fuel Blending Prior To Energy Recovery At Another Site
Quantity Tons:	0.125
Waste Quantity:	250
Quantity Unit:	P
Additional Code 1:	D001
Additional Code 2:	Not reported
Additional Code 3:	Not reported
Additional Code 4:	Not reported
Additional Code 5:	Not reported

Additional Information:

Year:	2008
Gen EPA ID:	CAR000103341
Shipment Date:	20081218
Creation Date:	4/28/2009 18:30:08
Receipt Date:	20090107
Manifest ID:	001569384SKS
Trans EPA ID:	TXR000050930
Trans Name:	SAFETY-KLEEN SYSTEMS INC
Trans 2 EPA ID:	Not reported
Trans 2 Name:	Not reported
TSDF EPA ID:	Not reported
Trans Name:	SAFETY-KLEEN SYSTEMS INC
TSDF Alt EPA ID:	TXD077603371
TSDF Alt Name:	SAFETY-KLEEN SYSTEMS INC
Waste Code Description:	213 - Hydrocarbon solvents (benzene, hexane, Stoddard, etc.
RCRA Code:	D018
Meth Code:	H061 - Fuel Blending Prior To Energy Recovery At Another Site
Quantity Tons:	0.075
Waste Quantity:	150
Quantity Unit:	P
Additional Code 1:	D001
Additional Code 2:	Not reported
Additional Code 3:	Not reported
Additional Code 4:	Not reported
Additional Code 5:	Not reported
Shipment Date:	20081028
Creation Date:	3/31/2009 18:30:08
Receipt Date:	20081110
Manifest ID:	001284452SKS
Trans EPA ID:	TXR000050930
Trans Name:	SAFETY-KLEEN SYSTEMS INC
Trans 2 EPA ID:	OKD981588791
Trans 2 Name:	TRIAD
TSDF EPA ID:	TXD077603371
Trans Name:	SAFETY-KLEEN SYSTEMS INC
TSDF Alt EPA ID:	Not reported
TSDF Alt Name:	Not reported
Waste Code Description:	241 - Tank bottom waste 251 Still bottoms with halogenated organics
RCRA Code:	D018
Meth Code:	H061 - Fuel Blending Prior To Energy Recovery At Another Site
Quantity Tons:	0.0375

COSTCO (Continued) **1004677951**

Waste Quantity:	75
Quantity Unit:	P
Additional Code 1:	D001
Additional Code 2:	Not reported
Additional Code 3:	Not reported
Additional Code 4:	Not reported
Additional Code 5:	Not reported
Shipment Date:	20081028
Creation Date:	3/31/2009 18:30:08
Receipt Date:	20081110
Manifest ID:	001284452SKS
Trans EPA ID:	TXR000050930
Trans Name:	SAFETY-KLEEN SYSTEMS INC
Trans 2 EPA ID:	OKD981588791
Trans 2 Name:	TRIAD
TSDF EPA ID:	TXD077603371
Trans Name:	SAFETY-KLEEN SYSTEMS INC
TSDF Alt EPA ID:	Not reported
TSDF Alt Name:	Not reported
Waste Code Description:	213 - Hydrocarbon solvents (benzene, hexane, Stoddard, etc.
RCRA Code:	D018
Meth Code:	H061 - Fuel Blending Prior To Energy Recovery At Another Site
Quantity Tons:	0.02
Waste Quantity:	40
Quantity Unit:	P
Additional Code 1:	D001
Additional Code 2:	Not reported
Additional Code 3:	Not reported
Additional Code 4:	Not reported
Additional Code 5:	Not reported
Shipment Date:	20081008
Creation Date:	2/20/2009 18:30:20
Receipt Date:	20081020
Manifest ID:	001282060SKS
Trans EPA ID:	TXR000050930
Trans Name:	SAFETY-KLEEN SYSTEMS INC
Trans 2 EPA ID:	OKD981588791
Trans 2 Name:	TRIAD
TSDF EPA ID:	TXD077603371
Trans Name:	SAFETY-KLEEN SYSTEMS INC
TSDF Alt EPA ID:	Not reported
TSDF Alt Name:	Not reported
Waste Code Description:	213 - Hydrocarbon solvents (benzene, hexane, Stoddard, etc.
RCRA Code:	D018
Meth Code:	H061 - Fuel Blending Prior To Energy Recovery At Another Site
Quantity Tons:	0.0625
Waste Quantity:	125
Quantity Unit:	P
Additional Code 1:	D001
Additional Code 2:	Not reported
Additional Code 3:	Not reported
Additional Code 4:	Not reported
Additional Code 5:	Not reported
Shipment Date:	20080707

COSTCO (Continued) **1004677951**

Creation Date:	11/14/2008 18:30:08
Receipt Date:	20080718
Manifest ID:	001209445SKS
Trans EPA ID:	TXR000050930
Trans Name:	SAFETY-KLEEN SYSTEMS INC
Trans 2 EPA ID:	OKD981588791
Trans 2 Name:	TRIAD TRANSPORT
TSDF EPA ID:	TXD077603371
Trans Name:	SAFETY-KLEEN SYSTEMS INC
TSDF Alt EPA ID:	Not reported
TSDF Alt Name:	Not reported
Waste Code Description:	213 - Hydrocarbon solvents (benzene, hexane, Stoddard, etc.
RCRA Code:	D018
Meth Code:	H061 - Fuel Blending Prior To Energy Recovery At Another Site
Quantity Tons:	0.1
Waste Quantity:	200
Quantity Unit:	P
Additional Code 1:	D001
Additional Code 2:	Not reported
Additional Code 3:	Not reported
Additional Code 4:	Not reported
Additional Code 5:	Not reported

Shipment Date:	20080707
Creation Date:	11/14/2008 18:30:08
Receipt Date:	20080718
Manifest ID:	001209445SKS
Trans EPA ID:	TXR000050930
Trans Name:	SAFETY-KLEEN SYSTEMS INC
Trans 2 EPA ID:	OKD981588791
Trans 2 Name:	TRIAD TRANSPORT
TSDF EPA ID:	TXD077603371
Trans Name:	SAFETY-KLEEN SYSTEMS INC
TSDF Alt EPA ID:	Not reported
TSDF Alt Name:	Not reported
Waste Code Description:	241 - Tank bottom waste 251 Still bottoms with halogenated organics
RCRA Code:	D018
Meth Code:	H061 - Fuel Blending Prior To Energy Recovery At Another Site
Quantity Tons:	0.075
Waste Quantity:	150
Quantity Unit:	P
Additional Code 1:	D001
Additional Code 2:	Not reported
Additional Code 3:	Not reported
Additional Code 4:	Not reported
Additional Code 5:	Not reported

Shipment Date:	20080630
Creation Date:	11/12/2008 18:30:19
Receipt Date:	20080711
Manifest ID:	001209226SKS
Trans EPA ID:	TXR000050930
Trans Name:	SAFETY-KLEEN SYSTEMS INC
Trans 2 EPA ID:	OKD981588791
Trans 2 Name:	TRIAD
TSDF EPA ID:	TXD077603371
Trans Name:	SAFETY-KLEEN SYSTEMS INC

COSTCO (Continued) **1004677951**

TSDF Alt EPA ID:	Not reported
TSDF Alt Name:	Not reported
Waste Code Description:	343 - Unspecified organic liquid mixture
RCRA Code:	Not reported
Meth Code:	H141 - Storage, Bulking, And/Or Transfer Off Site--No Treatment/Reovery (H010-H129) Or (H131-H135)
Quantity Tons:	0.075
Waste Quantity:	150
Quantity Unit:	P
Additional Code 1:	Not reported
Additional Code 2:	Not reported
Additional Code 3:	Not reported
Additional Code 4:	Not reported
Additional Code 5:	Not reported
Shipment Date:	20080418
Creation Date:	9/10/2008 18:30:39
Receipt Date:	20080505
Manifest ID:	000624238SKS
Trans EPA ID:	TXR000050930
Trans Name:	SAFETY-KLEEN SYSTEMS INC
Trans 2 EPA ID:	OKD981588791
Trans 2 Name:	TRIAD TRANSPORT INC
TSDF EPA ID:	TXD077603371
Trans Name:	SAFETY-KLEEN SYSTEMS INC
TSDF Alt EPA ID:	Not reported
TSDF Alt Name:	Not reported
Waste Code Description:	213 - Hydrocarbon solvents (benzene, hexane, Stoddard, etc.
RCRA Code:	D018
Meth Code:	H061 - Fuel Blending Prior To Energy Recovery At Another Site
Quantity Tons:	0.06
Waste Quantity:	120
Quantity Unit:	P
Additional Code 1:	D001
Additional Code 2:	Not reported
Additional Code 3:	Not reported
Additional Code 4:	Not reported
Additional Code 5:	Not reported

CERS:

Name:	COSTCO WHOLESALE NO 422
Address:	451 S AIRPORT BLVD
City,State,Zip:	SOUTH SAN FRANCISCO, CA 94080
Site ID:	462620
CERS ID:	110012221522
CERS Description:	US EPA Air Emission Inventory System (EIS)

Affiliation:

Affiliation Type Desc:	Environmental Contact
Entity Name:	ELIZ CAMPOS
Entity Title:	REGULATORY SPEC
Affiliation Address:	3207 GREY HAWK CTSTE 200
Affiliation City:	CARLSBAD
Affiliation State:	CA
Affiliation Country:	Not reported
Affiliation Zip:	Not reported
Affiliation Phone:	,

COSTCO (Continued) **1004677951**

Affiliation Type Desc:	Environmental Contact
Entity Name:	ERIC D ENSMINGER
Entity Title:	SUPERVISOR, REGULATORY COMPLIANCE
Affiliation Address:	3207 GREY HAWK CTSTE 200
Affiliation City:	CARLSBAD
Affiliation State:	CA
Affiliation Country:	Not reported
Affiliation Zip:	Not reported
Affiliation Phone:	,

Affiliation Type Desc:	Environmental Contact
Entity Name:	ELIZABETH CAMPOS
Entity Title:	REGULATORY SPEC
Affiliation Address:	Not reported
Affiliation City:	Not reported
Affiliation State:	Not reported
Affiliation Country:	Not reported
Affiliation Zip:	Not reported
Affiliation Phone:	,

Affiliation Type Desc:	Environmental Contact
Entity Name:	ELIZABETH CAMPOS
Entity Title:	REGULATORY SPEC
Affiliation Address:	3207 GREY HAWK CTSTE 200
Affiliation City:	CARLSBAD
Affiliation State:	CA
Affiliation Country:	Not reported
Affiliation Zip:	Not reported
Affiliation Phone:	,

---

686 **SHELL OIL PROD US EQUILON SF D** **ENVIROSTOR** **S106089273**
East **135 N ACCESS RD** **WDS** **N/A**
1/2-1 **SOUTH SAN FRANCISCO, CA 94080** **CIWQS**
0.910 mi.
4806 ft.

Relative:
Lower

Actual:
22 ft.

ENVIROSTOR:

Name:	SHELL OIL CO. - SAN FRANCISCO PLANT
Address:	135 N. ACCESS ROAD
City,State,Zip:	SOUTH SAN FRANCISCO, CA 94080
Facility ID:	71002127
Status:	Inactive - Needs Evaluation
Status Date:	Not reported
Site Code:	Not reported
Site Type:	Tiered Permit
Site Type Detailed:	Tiered Permit
Acres:	Not reported
NPL:	NO
Regulatory Agencies:	NONE SPECIFIED
Lead Agency:	NONE SPECIFIED
Program Manager:	Not reported
Supervisor:	Not reported
Division Branch:	Cleanup Berkeley
Assembly:	21
Senate:	13
Special Program:	Not reported
Restricted Use:	NO

SHELL OIL PROD US EQUILON SF D (Continued) **S106089273**

Site Mgmt Req: NONE SPECIFIED
Funding: Not reported
Latitude: 37.64029
Longitude: -122.3990
APN: NONE SPECIFIED
Past Use: NONE SPECIFIED
Potential COC: NONE SPECIFIED
Confirmed COC: NONE SPECIFIED
Potential Description: NONE SPECIFIED
Alias Name: CAD000631440
Alias Type: EPA Identification Number
Alias Name: 71002127
Alias Type: Envirostor ID Number

Completed Info:
Completed Area Name: Not reported
Completed Sub Area Name: Not reported
Completed Document Type: Not reported
Completed Date: Not reported
Comments: Not reported

Future Area Name: Not reported
Future Sub Area Name: Not reported
Future Document Type: Not reported
Future Due Date: Not reported
Schedule Area Name: Not reported
Schedule Sub Area Name: Not reported
Schedule Document Type: Not reported
Schedule Due Date: Not reported
Schedule Revised Date: Not reported

WDS:
Name: SHELL OIL PROD US EQUILON SF D
Address: 135 N Access Rd
City: SOUTH SAN FRANCISCO
Facility ID: San Francisco Bay 41I014943
Facility Type: Industrial - Facility that treats and/or disposes of liquid or semisolid wastes from any servicing, producing, manufacturing or processing operation of whatever nature, including mining, gravel washing, geothermal operations, air conditioning, ship building and repairing, oil production, storage and disposal operations, water pumping.
Facility Status: Active - Any facility with a continuous or seasonal discharge that is under Waste Discharge Requirements.
NPDES Number: CAS000001 The 1st 2 characters designate the state. The remaining 7 are assigned by the Regional Board
Subregion: 2
Facility Telephone: 6507611424
Facility Contact: BOZZO KRISTI
Agency Name: SHELL OIL PROD US
Agency Address: 20945 S WILMINGTON AVE
Agency City,St,Zip: CARSON 907496249
Agency Contact: JORDAN CARLTON
Agency Telephone: 3108162060
Agency Type: Private
SIC Code: 0
SIC Code 2: Not reported

SHELL OIL PROD US EQUILON SF D (Continued) **S106089273**

Primary Waste Type:	Not reported
Primary Waste:	Not reported
Waste Type2:	Not reported
Waste2:	Not reported
Primary Waste Type:	Not reported
Secondary Waste:	Not reported
Secondary Waste Type:	Not reported
Design Flow:	0
Baseline Flow:	0
Reclamation:	Not reported
POTW:	Not reported
Treat To Water:	Minor Threat to Water Quality. A violation of a regional board order should cause a relatively minor impairment of beneficial uses compared to a major or minor threat. Not: All nurds without a TTWQ will be considered a minor threat to water quality unless coded at a higher Level. A Zero (0) may be used to code those NURDS that are found to represent no threat to water quality.
Complexity:	Category C - Facilities having no waste treatment systems, such as cooling water dischargers or thosewho must comply through best management practices, facilities with passive waste treatment and disposal systems, such as septic systems with subsurface disposal, or dischargers having waste storage systems with land disposal such as dairy waste ponds.

CIWQS:

Name:	Shell Oil Product Us San Francisco Terminal
Address:	135 N ACCESS RD
City,State,Zip:	SOUTH SAN FRANCISCO, CA 94080
Agency:	Shell Oil Products US
Agency Address:	3515 Navy Dr, Stockton, CA 95203
Place/Project Type:	Industrial - Petroleum Bulk Stations and Terminals
SIC/NAICS:	5171
Region:	2
Program:	INDSTW
Regulatory Measure Status:	Terminated
Regulatory Measure Type:	Storm water industrial
Order Number:	2014-0057-DWQ
WDID:	2 41I014943
NPDES Number:	CAS000001
Adoption Date:	Not reported
Effective Date:	02/11/1999
Termination Date:	12/31/2014
Expiration/Review Date:	Not reported
Design Flow:	Not reported
Major/Minor:	Not reported
Complexity:	Not reported
TTWQ:	Not reported
Enforcement Actions within 5 years:	0
Violations within 5 years:	0
Latitude:	37.63919
Longitude:	-122.39914

Count: 11 records.

ORPHAN SUMMARY

City	EDR ID	Site Name	Site Address	Zip	Database(s)
S SAN FRANCISCO	S101482226	SOUTH SAN FRANCISCO RECYCLING CENT	BEHIND 551 RAILROAD	94080	ENVIROSTOR
SAN BRUNO	S118946791		500 CAMINO REAL	94066	CDL
SAN BRUNO	S104912739	UNOCAL #3857	170 W SAN BRUNO AVE		LUST
SAN BRUNO	S122421447	LABAGH PROPERTY	201-265 SAN BRUNO AVE		LUST
SAN FRANCISCO	1015732602	TEXACO INC	SAN FRANCISCO INTL ARPT	94128	SEMS-ARCHIVE, RCRA NonGen / NL
SOUTH SAN FRANCISCO	S126984359	ROD MC LELLAN CO.	1450 EL COMINO REAL, SOUTH SAN	94080	SWF/LF
SOUTH SAN FRANCISCO	S121612771	1070 SAN MATEO AVE	1070 SAN MATEO AVE	94080	CERS HAZ WASTE, CIWQS
SOUTH SAN FRANCISCO	S105033501	AUTOMOTION	1160 SAN MATEO	94080	LUST, San Mateo Co. BI
SOUTH SAN FRANCISCO	S125345836	SAN FRANCISCO INTERNATIONAL AIRPOR	SAN FRANCISCO INTERNATIONAL AI	94128	CPS-SLIC
SOUTH SAN FRANCISCO	S129460674	LPGS TANFORAN LLC	30, 40 TANFORAN AVENUE	94080	HWTS
SOUTH SAN FRANCISCO	S105026721	FAA	UNKNOWN SAN FRANCISCO AIRPORT	94080	LUST, HIST CORTESE

GOVERNMENT RECORDS SEARCHED / DATA CURRENCY TRACKING

To maintain currency of the following federal and state databases, EDR contacts the appropriate governmental agency on a monthly or quarterly basis, as required.

Number of Days to Update: Provides confirmation that EDR is reporting records that have been updated within 90 days from the date the government agency made the information available to the public.

STANDARD ENVIRONMENTAL RECORDS

Lists of Federal NPL (Superfund) sites

NPL: National Priority List

National Priorities List (Superfund). The NPL is a subset of CERCLIS and identifies over 1,200 sites for priority cleanup under the Superfund Program. NPL sites may encompass relatively large areas. As such, EDR provides polygon coverage for over 1,000 NPL site boundaries produced by EPA's Environmental Photographic Interpretation Center (EPIC) and regional EPA offices.

Date of Government Version: 09/25/2024
Date Data Arrived at EDR: 10/01/2024
Date Made Active in Reports: 10/23/2024
Number of Days to Update: 22

Source: EPA
Telephone: N/A
Last EDR Contact: 01/02/2025
Next Scheduled EDR Contact: 04/07/2025
Data Release Frequency: Quarterly

NPL Site Boundaries

Sources:

EPA's Environmental Photographic Interpretation Center (EPIC)
Telephone: 202-564-7333

EPA Region 1
Telephone 617-918-1143

EPA Region 3
Telephone 215-814-5418

EPA Region 4
Telephone 404-562-8033

EPA Region 5
Telephone 312-886-6686

EPA Region 10
Telephone 206-553-8665

EPA Region 6
Telephone: 214-655-6659

EPA Region 7
Telephone: 913-551-7247

EPA Region 8
Telephone: 303-312-6774

EPA Region 9
Telephone: 415-947-4246

Proposed NPL: Proposed National Priority List Sites

A site that has been proposed for listing on the National Priorities List through the issuance of a proposed rule in the Federal Register. EPA then accepts public comments on the site, responds to the comments, and places on the NPL those sites that continue to meet the requirements for listing.

Date of Government Version: 09/25/2024
Date Data Arrived at EDR: 10/01/2024
Date Made Active in Reports: 10/23/2024
Number of Days to Update: 22

Source: EPA
Telephone: N/A
Last EDR Contact: 01/02/2025
Next Scheduled EDR Contact: 04/07/2025
Data Release Frequency: Quarterly

NPL LIENS: Federal Superfund Liens

Federal Superfund Liens. Under the authority granted the USEPA by CERCLA of 1980, the USEPA has the authority to file liens against real property in order to recover remedial action expenditures or when the property owner received notification of potential liability. USEPA compiles a listing of filed notices of Superfund Liens.

Date of Government Version: 10/15/1991
Date Data Arrived at EDR: 02/02/1994
Date Made Active in Reports: 03/30/1994
Number of Days to Update: 56

Source: EPA
Telephone: 202-564-4267
Last EDR Contact: 08/15/2011
Next Scheduled EDR Contact: 11/28/2011
Data Release Frequency: No Update Planned

Lists of Federal Delisted NPL sites

Delisted NPL: National Priority List Deletions

The National Oil and Hazardous Substances Pollution Contingency Plan (NCP) establishes the criteria that the EPA uses to delete sites from the NPL. In accordance with 40 CFR 300.425.(e), sites may be deleted from the NPL where no further response is appropriate.

Date of Government Version: 09/25/2024
Date Data Arrived at EDR: 10/01/2024
Date Made Active in Reports: 10/23/2024
Number of Days to Update: 22

Source: EPA
Telephone: N/A
Last EDR Contact: 01/02/2025
Next Scheduled EDR Contact: 04/07/2025
Data Release Frequency: Quarterly

Lists of Federal sites subject to CERCLA removals and CERCLA orders

FEDERAL FACILITY: Federal Facility Site Information listing

A listing of National Priority List (NPL) and Base Realignment and Closure (BRAC) sites found in the Comprehensive Environmental Response, Compensation and Liability Information System (CERCLIS) Database where EPA Federal Facilities Restoration and Reuse Office is involved in cleanup activities.

Date of Government Version: 11/20/2024
Date Data Arrived at EDR: 12/18/2024
Date Made Active in Reports: 12/20/2024
Number of Days to Update: 2

Source: Environmental Protection Agency
Telephone: 703-603-8704
Last EDR Contact: 12/18/2024
Next Scheduled EDR Contact: 04/07/2025
Data Release Frequency: Varies

SEMS: Superfund Enterprise Management System

SEMS (Superfund Enterprise Management System) tracks hazardous waste sites, potentially hazardous waste sites, and remedial activities performed in support of EPA's Superfund Program across the United States. The list was formerly know as CERCLIS, renamed to SEMS by the EPA in 2015. The list contains data on potentially hazardous waste sites that have been reported to the USEPA by states, municipalities, private companies and private persons, pursuant to Section 103 of the Comprehensive Environmental Response, Compensation, and Liability Act (CERCLA). This dataset also contains sites which are either proposed to or on the National Priorities List (NPL) and the sites which are in the screening and assessment phase for possible inclusion on the NPL.

Date of Government Version: 09/25/2024
Date Data Arrived at EDR: 10/01/2024
Date Made Active in Reports: 10/23/2024
Number of Days to Update: 22

Source: EPA
Telephone: 800-424-9346
Last EDR Contact: 01/02/2025
Next Scheduled EDR Contact: 04/21/2025
Data Release Frequency: Quarterly

Lists of Federal CERCLA sites with NFRAP

SEMS-ARCHIVE: Superfund Enterprise Management System Archive

SEMS-ARCHIVE (Superfund Enterprise Management System Archive) tracks sites that have no further interest under the Federal Superfund Program based on available information. The list was formerly known as the CERCLIS-NFRAP, renamed to SEMS ARCHIVE by the EPA in 2015. EPA may perform a minimal level of assessment work at a site while it is archived if site conditions change and/or new information becomes available. Archived sites have been removed and archived from the inventory of SEMS sites. Archived status indicates that, to the best of EPA's knowledge, assessment at a site has been completed and that EPA has determined no further steps will be taken to list the site on the National Priorities List (NPL), unless information indicates this decision was not appropriate or other considerations require a recommendation for listing at a later time. The decision does not necessarily mean that there is no hazard associated with a given site; it only means that. based upon available information, the location is not judged to be potential NPL site.

Date of Government Version: 09/25/2024
Date Data Arrived at EDR: 10/01/2024
Date Made Active in Reports: 10/23/2024
Number of Days to Update: 22

Source: EPA
Telephone: 800-424-9346
Last EDR Contact: 01/02/2025
Next Scheduled EDR Contact: 04/21/2025
Data Release Frequency: Quarterly

Lists of Federal RCRA facilities undergoing Corrective Action

CORRACTS: Corrective Action Report

CORRACTS identifies hazardous waste handlers with RCRA corrective action activity.

Date of Government Version: 09/16/2024
Date Data Arrived at EDR: 09/17/2024
Date Made Active in Reports: 12/06/2024
Number of Days to Update: 80

Source: EPA
Telephone: 800-424-9346
Last EDR Contact: 12/12/2024
Next Scheduled EDR Contact: 03/31/2025
Data Release Frequency: Quarterly

Lists of Federal RCRA TSD facilities

RCRA-TSDF: RCRA - Treatment, Storage and Disposal

RCRAInfo is EPA's comprehensive information system, providing access to data supporting the Resource Conservation and Recovery Act (RCRA) of 1976 and the Hazardous and Solid Waste Amendments (HSWA) of 1984. The database includes selective information on sites which generate, transport, store, treat and/or dispose of hazardous waste as defined by the Resource Conservation and Recovery Act (RCRA). Transporters are individuals or entities that move hazardous waste from the generator offsite to a facility that can recycle, treat, store, or dispose of the waste. TSDFs treat, store, or dispose of the waste.

Date of Government Version: 09/16/2024
Date Data Arrived at EDR: 09/17/2024
Date Made Active in Reports: 12/06/2024
Number of Days to Update: 80

Source: Environmental Protection Agency
Telephone: (415) 495-8895
Last EDR Contact: 12/12/2024
Next Scheduled EDR Contact: 03/31/2025
Data Release Frequency: Quarterly

Lists of Federal RCRA generators

RCRA-LQG: RCRA - Large Quantity Generators

RCRAInfo is EPA's comprehensive information system, providing access to data supporting the Resource Conservation and Recovery Act (RCRA) of 1976 and the Hazardous and Solid Waste Amendments (HSWA) of 1984. The database includes selective information on sites which generate, transport, store, treat and/or dispose of hazardous waste as defined by the Resource Conservation and Recovery Act (RCRA). Large quantity generators (LQGs) generate over 1,000 kilograms (kg) of hazardous waste, or over 1 kg of acutely hazardous waste per month.

Date of Government Version: 09/16/2024
Date Data Arrived at EDR: 09/17/2024
Date Made Active in Reports: 12/06/2024
Number of Days to Update: 80

Source: Environmental Protection Agency
Telephone: (415) 495-8895
Last EDR Contact: 12/12/2024
Next Scheduled EDR Contact: 03/31/2025
Data Release Frequency: Quarterly

RCRA-SQG: RCRA - Small Quantity Generators

RCRAInfo is EPA's comprehensive information system, providing access to data supporting the Resource Conservation and Recovery Act (RCRA) of 1976 and the Hazardous and Solid Waste Amendments (HSWA) of 1984. The database includes selective information on sites which generate, transport, store, treat and/or dispose of hazardous waste as defined by the Resource Conservation and Recovery Act (RCRA). Small quantity generators (SQGs) generate between 100 kg and 1,000 kg of hazardous waste per month.

Date of Government Version: 09/16/2024
Date Data Arrived at EDR: 09/17/2024
Date Made Active in Reports: 12/06/2024
Number of Days to Update: 80

Source: Environmental Protection Agency
Telephone: (415) 495-8895
Last EDR Contact: 12/12/2024
Next Scheduled EDR Contact: 03/31/2025
Data Release Frequency: Quarterly

RCRA-VSQG: RCRA - Very Small Quantity Generators (Formerly Conditionally Exempt Small Quantity Generators)

RCRAInfo is EPA's comprehensive information system, providing access to data supporting the Resource Conservation and Recovery Act (RCRA) of 1976 and the Hazardous and Solid Waste Amendments (HSWA) of 1984. The database includes selective information on sites which generate, transport, store, treat and/or dispose of hazardous waste as defined by the Resource Conservation and Recovery Act (RCRA). Very small quantity generators (VSQGs) generate less than 100 kg of hazardous waste, or less than 1 kg of acutely hazardous waste per month.

Date of Government Version: 09/16/2024
Date Data Arrived at EDR: 09/17/2024
Date Made Active in Reports: 12/06/2024
Number of Days to Update: 80

Source: Environmental Protection Agency
Telephone: (415) 495-8895
Last EDR Contact: 12/12/2024
Next Scheduled EDR Contact: 03/31/2025
Data Release Frequency: Quarterly

Federal institutional controls / engineering controls registries

LUCIS: Land Use Control Information System

LUCIS contains records of land use control information pertaining to the former Navy Base Realignment and Closure properties.

Date of Government Version: 07/15/2024
Date Data Arrived at EDR: 07/17/2024
Date Made Active in Reports: 10/09/2024
Number of Days to Update: 84

Source: Department of the Navy
Telephone: 843-820-7326
Last EDR Contact: 11/13/2024
Next Scheduled EDR Contact: 02/17/2025
Data Release Frequency: Varies

US ENG CONTROLS: Engineering Controls Sites List

A listing of sites with engineering controls in place. Engineering controls include various forms of caps, building foundations, liners, and treatment methods to create pathway elimination for regulated substances to enter environmental media or effect human health.

Date of Government Version: 07/24/2024
Date Data Arrived at EDR: 08/08/2024
Date Made Active in Reports: 08/15/2024
Number of Days to Update: 7

Source: Environmental Protection Agency
Telephone: 703-603-0695
Last EDR Contact: 11/15/2024
Next Scheduled EDR Contact: 12/02/2024
Data Release Frequency: Varies

US INST CONTROLS: Institutional Controls Sites List

A listing of sites with institutional controls in place. Institutional controls include administrative measures, such as groundwater use restrictions, construction restrictions, property use restrictions, and post remediation care requirements intended to prevent exposure to contaminants remaining on site. Deed restrictions are generally required as part of the institutional controls.

Date of Government Version: 07/24/2024
Date Data Arrived at EDR: 08/08/2024
Date Made Active in Reports: 08/15/2024
Number of Days to Update: 7

Source: Environmental Protection Agency
Telephone: 703-603-0695
Last EDR Contact: 11/15/2024
Next Scheduled EDR Contact: 03/03/2025
Data Release Frequency: Varies

Federal ERNS list

ERNS: Emergency Response Notification System

Emergency Response Notification System. ERNS records and stores information on reported releases of oil and hazardous substances.

Date of Government Version: 06/11/2024
Date Data Arrived at EDR: 06/17/2024
Date Made Active in Reports: 09/04/2024
Number of Days to Update: 79

Source: National Response Center, United States Coast Guard
Telephone: 202-267-2180
Last EDR Contact: 12/11/2024
Next Scheduled EDR Contact: 03/31/2025
Data Release Frequency: Quarterly

Lists of state- and tribal (Superfund) equivalent sites

RESPONSE: State Response Sites

Identifies confirmed release sites where DTSC is involved in remediation, either in a lead or oversight capacity. These confirmed release sites are generally high-priority and high potential risk.

Date of Government Version: 07/22/2024
Date Data Arrived at EDR: 07/22/2024
Date Made Active in Reports: 10/09/2024
Number of Days to Update: 79

Source: Department of Toxic Substances Control
Telephone: 916-323-3400
Last EDR Contact: 10/22/2024
Next Scheduled EDR Contact: 02/03/2025
Data Release Frequency: Quarterly

Lists of state- and tribal hazardous waste facilities

ENVIROSTOR: EnviroStor Database

The Department of Toxic Substances Control's (DTSC's) Site Mitigation and Brownfields Reuse Program's (SMBRP's) EnviroStor database identifes sites that have known contamination or sites for which there may be reasons to investigate further. The database includes the following site types: Federal Superfund sites (National Priorities List (NPL)); State Response, including Military Facilities and State Superfund; Voluntary Cleanup; and School sites. EnviroStor provides similar information to the information that was available in CalSites, and provides additional site information, including, but not limited to, identification of formerly-contaminated properties that have been released for reuse, properties where environmental deed restrictions have been recorded to prevent inappropriate land uses, and risk characterization information that is used to assess potential impacts to public health and the environment at contaminated sites.

Date of Government Version: 07/22/2024
Date Data Arrived at EDR: 07/22/2024
Date Made Active in Reports: 10/09/2024
Number of Days to Update: 79

Source: Department of Toxic Substances Control
Telephone: 916-323-3400
Last EDR Contact: 10/22/2024
Next Scheduled EDR Contact: 02/03/2025
Data Release Frequency: Quarterly

Lists of state and tribal landfills and solid waste disposal facilities

SWF/LF (SWIS): Solid Waste Information System

Active, Closed and Inactive Landfills. SWF/LF records typically contain an inve ntory of solid waste disposal facilities or landfills. These may be active or i nactive facilities or open dumps that failed to meet RCRA Section 4004 criteria for solid waste landfills or disposal sites.

Date of Government Version: 08/05/2024
Date Data Arrived at EDR: 08/06/2024
Date Made Active in Reports: 10/28/2024
Number of Days to Update: 83

Source: Department of Resources Recycling and Recovery
Telephone: 916-341-6320
Last EDR Contact: 11/06/2024
Next Scheduled EDR Contact: 02/17/2025
Data Release Frequency: Quarterly

Lists of state and tribal leaking storage tanks

GOVERNMENT RECORDS SEARCHED / DATA CURRENCY TRACKING

LUST REG 1: Active Toxic Site Investigation

Del Norte, Humboldt, Lake, Mendocino, Modoc, Siskiyou, Sonoma, Trinity counties. For more current information, please refer to the State Water Resources Control Board's LUST database.

Date of Government Version: 02/01/2001
Date Data Arrived at EDR: 02/28/2001
Date Made Active in Reports: 03/29/2001
Number of Days to Update: 29

Source: California Regional Water Quality Control Board North Coast (1)
Telephone: 707-570-3769
Last EDR Contact: 08/01/2011
Next Scheduled EDR Contact: 11/14/2011
Data Release Frequency: No Update Planned

LUST REG 2: Fuel Leak List

Leaking Underground Storage Tank locations. Alameda, Contra Costa, Marin, Napa, San Francisco, San Mateo, Santa Clara, Solano, Sonoma counties.

Date of Government Version: 09/30/2004
Date Data Arrived at EDR: 10/20/2004
Date Made Active in Reports: 11/19/2004
Number of Days to Update: 30

Source: California Regional Water Quality Control Board San Francisco Bay Region (2)
Telephone: 510-622-2433
Last EDR Contact: 09/19/2011
Next Scheduled EDR Contact: 01/02/2012
Data Release Frequency: No Update Planned

LUST REG 3: Leaking Underground Storage Tank Database

Leaking Underground Storage Tank locations. Monterey, San Benito, San Luis Obispo, Santa Barbara, Santa Cruz counties.

Date of Government Version: 05/19/2003
Date Data Arrived at EDR: 05/19/2003
Date Made Active in Reports: 06/02/2003
Number of Days to Update: 14

Source: California Regional Water Quality Control Board Central Coast Region (3)
Telephone: 805-542-4786
Last EDR Contact: 07/18/2011
Next Scheduled EDR Contact: 10/31/2011
Data Release Frequency: No Update Planned

LUST REG 5: Leaking Underground Storage Tank Database

Leaking Underground Storage Tank locations. Alameda, Alpine, Amador, Butte, Colusa, Contra Costa, Calveras, El Dorado, Fresno, Glenn, Kern, Kings, Lake, Lassen, Madera, Mariposa, Merced, Modoc, Napa, Nevada, Placer, Plumas, Sacramento, San Joaquin, Shasta, Solano, Stanislaus, Sutter, Tehama, Tulare, Tuolumne, Yolo, Yuba counties.

Date of Government Version: 07/01/2008
Date Data Arrived at EDR: 07/22/2008
Date Made Active in Reports: 07/31/2008
Number of Days to Update: 9

Source: California Regional Water Quality Control Board Central Valley Region (5)
Telephone: 916-464-4834
Last EDR Contact: 07/01/2011
Next Scheduled EDR Contact: 10/17/2011
Data Release Frequency: No Update Planned

LUST REG 7: Leaking Underground Storage Tank Case Listing

Leaking Underground Storage Tank locations. Imperial, Riverside, San Diego, Santa Barbara counties.

Date of Government Version: 02/26/2004
Date Data Arrived at EDR: 02/26/2004
Date Made Active in Reports: 03/24/2004
Number of Days to Update: 27

Source: California Regional Water Quality Control Board Colorado River Basin Region (7)
Telephone: 760-776-8943
Last EDR Contact: 08/01/2011
Next Scheduled EDR Contact: 11/14/2011
Data Release Frequency: No Update Planned

LUST REG 8: Leaking Underground Storage Tanks

California Regional Water Quality Control Board Santa Ana Region (8). For more current information, please refer to the State Water Resources Control Board's LUST database.

Date of Government Version: 02/14/2005
Date Data Arrived at EDR: 02/15/2005
Date Made Active in Reports: 03/28/2005
Number of Days to Update: 41

Source: California Regional Water Quality Control Board Santa Ana Region (8)
Telephone: 909-782-4496
Last EDR Contact: 08/15/2011
Next Scheduled EDR Contact: 11/28/2011
Data Release Frequency: No Update Planned

LUST REG 9: Leaking Underground Storage Tank Report
Orange, Riverside, San Diego counties. For more current information, please refer to the State Water Resources Control Board's LUST database.

Date of Government Version: 03/01/2001
Date Data Arrived at EDR: 04/23/2001
Date Made Active in Reports: 05/21/2001
Number of Days to Update: 28

Source: California Regional Water Quality Control Board San Diego Region (9)
Telephone: 858-637-5595
Last EDR Contact: 09/26/2011
Next Scheduled EDR Contact: 01/09/2012
Data Release Frequency: No Update Planned

LUST: Leaking Underground Fuel Tank Report (GEOTRACKER)
Leaking Underground Storage Tank (LUST) Sites included in GeoTracker. GeoTracker is the Water Boards data management system for sites that impact, or have the potential to impact, water quality in California, with emphasis on groundwater.

Date of Government Version: 08/28/2024
Date Data Arrived at EDR: 08/28/2024
Date Made Active in Reports: 08/30/2024
Number of Days to Update: 2

Source: State Water Resources Control Board
Telephone: see region list
Last EDR Contact: 11/26/2024
Next Scheduled EDR Contact: 03/17/2025
Data Release Frequency: Quarterly

LUST REG 6L: Leaking Underground Storage Tank Case Listing
For more current information, please refer to the State Water Resources Control Board's LUST database.

Date of Government Version: 09/09/2003
Date Data Arrived at EDR: 09/10/2003
Date Made Active in Reports: 10/07/2003
Number of Days to Update: 27

Source: California Regional Water Quality Control Board Lahontan Region (6)
Telephone: 530-542-5572
Last EDR Contact: 09/12/2011
Next Scheduled EDR Contact: 12/26/2011
Data Release Frequency: No Update Planned

LUST REG 6V: Leaking Underground Storage Tank Case Listing
Leaking Underground Storage Tank locations. Inyo, Kern, Los Angeles, Mono, San Bernardino counties.

Date of Government Version: 06/07/2005
Date Data Arrived at EDR: 06/07/2005
Date Made Active in Reports: 06/29/2005
Number of Days to Update: 22

Source: California Regional Water Quality Control Board Victorville Branch Office (6)
Telephone: 760-241-7365
Last EDR Contact: 09/12/2011
Next Scheduled EDR Contact: 12/26/2011
Data Release Frequency: No Update Planned

LUST REG 4: Underground Storage Tank Leak List
Los Angeles, Ventura counties. For more current information, please refer to the State Water Resources Control Board's LUST database.

Date of Government Version: 09/07/2004
Date Data Arrived at EDR: 09/07/2004
Date Made Active in Reports: 10/12/2004
Number of Days to Update: 35

Source: California Regional Water Quality Control Board Los Angeles Region (4)
Telephone: 213-576-6710
Last EDR Contact: 09/06/2011
Next Scheduled EDR Contact: 12/19/2011
Data Release Frequency: No Update Planned

INDIAN LUST R6: Leaking Underground Storage Tanks on Indian Land
LUSTs on Indian land in New Mexico and Oklahoma.

Date of Government Version: 05/07/2024
Date Data Arrived at EDR: 05/30/2024
Date Made Active in Reports: 08/28/2024
Number of Days to Update: 90

Source: EPA Region 6
Telephone: 214-665-6597
Last EDR Contact: 10/16/2024
Next Scheduled EDR Contact: 01/27/2025
Data Release Frequency: Varies

INDIAN LUST R1: Leaking Underground Storage Tanks on Indian Land
A listing of leaking underground storage tank locations on Indian Land.

Date of Government Version: 05/07/2024
Date Data Arrived at EDR: 05/30/2024
Date Made Active in Reports: 08/28/2024
Number of Days to Update: 90

Source: EPA Region 1
Telephone: 617-918-1313
Last EDR Contact: 10/16/2024
Next Scheduled EDR Contact: 01/27/2025
Data Release Frequency: Varies

INDIAN LUST R10: Leaking Underground Storage Tanks on Indian Land
LUSTs on Indian land in Alaska, Idaho, Oregon and Washington.

Date of Government Version: 05/07/2024
Date Data Arrived at EDR: 05/30/2024
Date Made Active in Reports: 08/28/2024
Number of Days to Update: 90

Source: EPA Region 10
Telephone: 206-553-2857
Last EDR Contact: 10/16/2024
Next Scheduled EDR Contact: 01/27/2025
Data Release Frequency: Varies

INDIAN LUST R5: Leaking Underground Storage Tanks on Indian Land
Leaking underground storage tanks located on Indian Land in Michigan, Minnesota and Wisconsin.

Date of Government Version: 04/11/2024
Date Data Arrived at EDR: 05/30/2024
Date Made Active in Reports: 08/28/2024
Number of Days to Update: 90

Source: EPA, Region 5
Telephone: 312-886-7439
Last EDR Contact: 10/16/2024
Next Scheduled EDR Contact: 01/27/2025
Data Release Frequency: Varies

INDIAN LUST R8: Leaking Underground Storage Tanks on Indian Land
LUSTs on Indian land in Colorado, Montana, North Dakota, South Dakota, Utah and Wyoming.

Date of Government Version: 05/07/2024
Date Data Arrived at EDR: 05/30/2024
Date Made Active in Reports: 08/28/2024
Number of Days to Update: 90

Source: EPA Region 8
Telephone: 303-312-6271
Last EDR Contact: 10/16/2024
Next Scheduled EDR Contact: 01/27/2025
Data Release Frequency: Varies

INDIAN LUST R7: Leaking Underground Storage Tanks on Indian Land
LUSTs on Indian land in Iowa, Kansas, and Nebraska

Date of Government Version: 05/07/2024
Date Data Arrived at EDR: 05/30/2024
Date Made Active in Reports: 08/28/2024
Number of Days to Update: 90

Source: EPA Region 7
Telephone: 913-551-7003
Last EDR Contact: 10/16/2024
Next Scheduled EDR Contact: 01/27/2025
Data Release Frequency: Varies

INDIAN LUST R9: Leaking Underground Storage Tanks on Indian Land
LUSTs on Indian land in Arizona, California, New Mexico and Nevada

Date of Government Version: 05/07/2024
Date Data Arrived at EDR: 05/30/2024
Date Made Active in Reports: 08/28/2024
Number of Days to Update: 90

Source: Environmental Protection Agency
Telephone: 415-972-3372
Last EDR Contact: 10/16/2024
Next Scheduled EDR Contact: 01/27/2025
Data Release Frequency: Varies

INDIAN LUST R4: Leaking Underground Storage Tanks on Indian Land
LUSTs on Indian land in Florida, Mississippi and North Carolina.

Date of Government Version: 05/07/2024
Date Data Arrived at EDR: 05/30/2024
Date Made Active in Reports: 08/28/2024
Number of Days to Update: 90

Source: EPA Region 4
Telephone: 404-562-8677
Last EDR Contact: 10/16/2024
Next Scheduled EDR Contact: 01/27/2025
Data Release Frequency: Varies

CPS-SLIC: Statewide SLIC Cases (GEOTRACKER)

Cleanup Program Sites (CPS; also known as Site Cleanups [SC] and formerly known as Spills, Leaks, Investigations, and Cleanups [SLIC] sites) included in GeoTracker. GeoTracker is the Water Boards data management system for sites that impact, or have the potential to impact, water quality in California, with emphasis on groundwater.

Date of Government Version: 08/28/2024
Date Data Arrived at EDR: 08/28/2024
Date Made Active in Reports: 08/29/2024
Number of Days to Update: 1

Source: State Water Resources Control Board
Telephone: 866-480-1028
Last EDR Contact: 11/26/2024
Next Scheduled EDR Contact: 03/17/2025
Data Release Frequency: Varies

SLIC REG 1: Active Toxic Site Investigations

The SLIC (Spills, Leaks, Investigations and Cleanup) program is designed to protect and restore water quality from spills, leaks, and similar discharges.

Date of Government Version: 04/03/2003
Date Data Arrived at EDR: 04/07/2003
Date Made Active in Reports: 04/25/2003
Number of Days to Update: 18

Source: California Regional Water Quality Control Board, North Coast Region (1)
Telephone: 707-576-2220
Last EDR Contact: 08/01/2011
Next Scheduled EDR Contact: 11/14/2011
Data Release Frequency: No Update Planned

SLIC REG 2: Spills, Leaks, Investigation & Cleanup Cost Recovery Listing

The SLIC (Spills, Leaks, Investigations and Cleanup) program is designed to protect and restore water quality from spills, leaks, and similar discharges.

Date of Government Version: 09/30/2004
Date Data Arrived at EDR: 10/20/2004
Date Made Active in Reports: 11/19/2004
Number of Days to Update: 30

Source: Regional Water Quality Control Board San Francisco Bay Region (2)
Telephone: 510-286-0457
Last EDR Contact: 09/19/2011
Next Scheduled EDR Contact: 01/02/2012
Data Release Frequency: No Update Planned

SLIC REG 3: Spills, Leaks, Investigation & Cleanup Cost Recovery Listing

The SLIC (Spills, Leaks, Investigations and Cleanup) program is designed to protect and restore water quality from spills, leaks, and similar discharges.

Date of Government Version: 05/18/2006
Date Data Arrived at EDR: 05/18/2006
Date Made Active in Reports: 06/15/2006
Number of Days to Update: 28

Source: California Regional Water Quality Control Board Central Coast Region (3)
Telephone: 805-549-3147
Last EDR Contact: 07/18/2011
Next Scheduled EDR Contact: 10/31/2011
Data Release Frequency: No Update Planned

SLIC REG 4: Spills, Leaks, Investigation & Cleanup Cost Recovery Listing

The SLIC (Spills, Leaks, Investigations and Cleanup) program is designed to protect and restore water quality from spills, leaks, and similar discharges.

Date of Government Version: 11/17/2004
Date Data Arrived at EDR: 11/18/2004
Date Made Active in Reports: 01/04/2005
Number of Days to Update: 47

Source: Region Water Quality Control Board Los Angeles Region (4)
Telephone: 213-576-6600
Last EDR Contact: 07/01/2011
Next Scheduled EDR Contact: 10/17/2011
Data Release Frequency: No Update Planned

SLIC REG 5: Spills, Leaks, Investigation & Cleanup Cost Recovery Listing

The SLIC (Spills, Leaks, Investigations and Cleanup) program is designed to protect and restore water quality from spills, leaks, and similar discharges.

Date of Government Version: 04/01/2005
Date Data Arrived at EDR: 04/05/2005
Date Made Active in Reports: 04/21/2005
Number of Days to Update: 16

Source: Regional Water Quality Control Board Central Valley Region (5)
Telephone: 916-464-3291
Last EDR Contact: 09/12/2011
Next Scheduled EDR Contact: 12/26/2011
Data Release Frequency: No Update Planned

SLIC REG 6V: Spills, Leaks, Investigation & Cleanup Cost Recovery Listing
The SLIC (Spills, Leaks, Investigations and Cleanup) program is designed to protect and restore water quality from spills, leaks, and similar discharges.

Date of Government Version: 05/24/2005
Date Data Arrived at EDR: 05/25/2005
Date Made Active in Reports: 06/16/2005
Number of Days to Update: 22

Source: Regional Water Quality Control Board, Victorville Branch
Telephone: 619-241-6583
Last EDR Contact: 08/15/2011
Next Scheduled EDR Contact: 11/28/2011
Data Release Frequency: No Update Planned

SLIC REG 6L: SLIC Sites
The SLIC (Spills, Leaks, Investigations and Cleanup) program is designed to protect and restore water quality from spills, leaks, and similar discharges.

Date of Government Version: 09/07/2004
Date Data Arrived at EDR: 09/07/2004
Date Made Active in Reports: 10/12/2004
Number of Days to Update: 35

Source: California Regional Water Quality Control Board, Lahontan Region
Telephone: 530-542-5574
Last EDR Contact: 08/15/2011
Next Scheduled EDR Contact: 11/28/2011
Data Release Frequency: No Update Planned

SLIC REG 7: SLIC List
The SLIC (Spills, Leaks, Investigations and Cleanup) program is designed to protect and restore water quality from spills, leaks, and similar discharges.

Date of Government Version: 11/24/2004
Date Data Arrived at EDR: 11/29/2004
Date Made Active in Reports: 01/04/2005
Number of Days to Update: 36

Source: California Regional Quality Control Board, Colorado River Basin Region
Telephone: 760-346-7491
Last EDR Contact: 08/01/2011
Next Scheduled EDR Contact: 11/14/2011
Data Release Frequency: No Update Planned

SLIC REG 8: Spills, Leaks, Investigation & Cleanup Cost Recovery Listing
The SLIC (Spills, Leaks, Investigations and Cleanup) program is designed to protect and restore water quality from spills, leaks, and similar discharges.

Date of Government Version: 04/03/2008
Date Data Arrived at EDR: 04/03/2008
Date Made Active in Reports: 04/14/2008
Number of Days to Update: 11

Source: California Region Water Quality Control Board Santa Ana Region (8)
Telephone: 951-782-3298
Last EDR Contact: 09/12/2011
Next Scheduled EDR Contact: 12/26/2011
Data Release Frequency: No Update Planned

SLIC REG 9: Spills, Leaks, Investigation & Cleanup Cost Recovery Listing
The SLIC (Spills, Leaks, Investigations and Cleanup) program is designed to protect and restore water quality from spills, leaks, and similar discharges.

Date of Government Version: 09/10/2007
Date Data Arrived at EDR: 09/11/2007
Date Made Active in Reports: 09/28/2007
Number of Days to Update: 17

Source: California Regional Water Quality Control Board San Diego Region (9)
Telephone: 858-467-2980
Last EDR Contact: 08/08/2011
Next Scheduled EDR Contact: 11/21/2011
Data Release Frequency: No Update Planned

Lists of state and tribal registered storage tanks

FEMA UST: Underground Storage Tank Listing
A listing of all FEMA owned underground storage tanks.

Date of Government Version: 03/15/2024
Date Data Arrived at EDR: 03/19/2024
Date Made Active in Reports: 06/17/2024
Number of Days to Update: 90

Source: FEMA
Telephone: 202-646-5797
Last EDR Contact: 12/23/2024
Next Scheduled EDR Contact: 04/14/2025
Data Release Frequency: Varies

GOVERNMENT RECORDS SEARCHED / DATA CURRENCY TRACKING

UST: Active UST Facilities
Active UST facilities gathered from the local regulatory agencies

Date of Government Version: 08/28/2024
Date Data Arrived at EDR: 08/28/2024
Date Made Active in Reports: 08/30/2024
Number of Days to Update: 2
Source: SWRCB
Telephone: 916-341-5851
Last EDR Contact: 11/26/2024
Next Scheduled EDR Contact: 03/17/2025
Data Release Frequency: Semi-Annually

UST CLOSURE: Proposed Closure of Underground Storage Tank (UST) Cases
UST cases that are being considered for closure by either the State Water Resources Control Board or the Executive Director have been posted for a 60-day public comment period. UST Case Closures being proposed for consideration by the State Water Resources Control Board. These are primarily UST cases that meet closure criteria under the decisional framework in State Water Board Resolution No. 92-49 and other Board orders. UST Case Closures proposed for consideration by the Executive Director pursuant to State Water Board Resolution No. 2012-0061. These are cases that meet the criteria of the Low-Threat UST Case Closure Policy. UST Case Closure Review Denials and Approved Orders.

Date of Government Version: 11/25/2024
Date Data Arrived at EDR: 12/03/2024
Date Made Active in Reports: 01/07/2025
Number of Days to Update: 35
Source: State Water Resources Control Board
Telephone: 916-327-7844
Last EDR Contact: 12/03/2024
Next Scheduled EDR Contact: 03/17/2025
Data Release Frequency: Varies

MILITARY UST SITES: Military UST Sites (GEOTRACKER)
Military ust sites

Date of Government Version: 08/28/2024
Date Data Arrived at EDR: 08/28/2024
Date Made Active in Reports: 08/29/2024
Number of Days to Update: 1
Source: State Water Resources Control Board
Telephone: 866-480-1028
Last EDR Contact: 11/26/2024
Next Scheduled EDR Contact: 03/17/2025
Data Release Frequency: Varies

AST: Aboveground Petroleum Storage Tank Facilities
A listing of aboveground storage tank petroleum storage tank locations.

Date of Government Version: 07/06/2016
Date Data Arrived at EDR: 07/12/2016
Date Made Active in Reports: 09/19/2016
Number of Days to Update: 69
Source: California Environmental Protection Agency
Telephone: 916-327-5092
Last EDR Contact: 12/04/2024
Next Scheduled EDR Contact: 03/24/2025
Data Release Frequency: Varies

INDIAN UST R9: Underground Storage Tanks on Indian Land
The Indian Underground Storage Tank (UST) database provides information about underground storage tanks on Indian land in EPA Region 9 (Arizona, California, Hawaii, Nevada, the Pacific Islands, and Tribal Nations).

Date of Government Version: 05/14/2024
Date Data Arrived at EDR: 05/30/2024
Date Made Active in Reports: 08/28/2024
Number of Days to Update: 90
Source: EPA Region 9
Telephone: 415-972-3368
Last EDR Contact: 10/16/2024
Next Scheduled EDR Contact: 01/27/2025
Data Release Frequency: Varies

INDIAN UST R4: Underground Storage Tanks on Indian Land
The Indian Underground Storage Tank (UST) database provides information about underground storage tanks on Indian land in EPA Region 4 (Alabama, Florida, Georgia, Kentucky, Mississippi, North Carolina, South Carolina, Tennessee and Tribal Nations)

Date of Government Version: 05/14/2024
Date Data Arrived at EDR: 05/30/2024
Date Made Active in Reports: 08/28/2024
Number of Days to Update: 90
Source: EPA Region 4
Telephone: 404-562-9424
Last EDR Contact: 10/16/2024
Next Scheduled EDR Contact: 07/29/2024
Data Release Frequency: Varies

INDIAN UST R1: Underground Storage Tanks on Indian Land

The Indian Underground Storage Tank (UST) database provides information about underground storage tanks on Indian land in EPA Region 1 (Connecticut, Maine, Massachusetts, New Hampshire, Rhode Island, Vermont and ten Tribal Nations).

Date of Government Version: 05/14/2024
Date Data Arrived at EDR: 05/30/2024
Date Made Active in Reports: 08/28/2024
Number of Days to Update: 90

Source: EPA, Region 1
Telephone: 617-918-1313
Last EDR Contact: 10/16/2024
Next Scheduled EDR Contact: 01/27/2025
Data Release Frequency: Varies

INDIAN UST R5: Underground Storage Tanks on Indian Land

The Indian Underground Storage Tank (UST) database provides information about underground storage tanks on Indian land in EPA Region 5 (Michigan, Minnesota and Wisconsin and Tribal Nations).

Date of Government Version: 04/11/2024
Date Data Arrived at EDR: 05/30/2024
Date Made Active in Reports: 08/28/2024
Number of Days to Update: 90

Source: EPA Region 5
Telephone: 312-886-6136
Last EDR Contact: 10/16/2024
Next Scheduled EDR Contact: 01/27/2025
Data Release Frequency: Varies

INDIAN UST R6: Underground Storage Tanks on Indian Land

The Indian Underground Storage Tank (UST) database provides information about underground storage tanks on Indian land in EPA Region 6 (Louisiana, Arkansas, Oklahoma, New Mexico, Texas and 65 Tribes).

Date of Government Version: 05/14/2024
Date Data Arrived at EDR: 05/30/2024
Date Made Active in Reports: 08/28/2024
Number of Days to Update: 90

Source: EPA Region 6
Telephone: 214-665-7591
Last EDR Contact: 10/16/2024
Next Scheduled EDR Contact: 01/27/2025
Data Release Frequency: Varies

INDIAN UST R7: Underground Storage Tanks on Indian Land

The Indian Underground Storage Tank (UST) database provides information about underground storage tanks on Indian land in EPA Region 7 (Iowa, Kansas, Missouri, Nebraska, and 9 Tribal Nations).

Date of Government Version: 05/14/2024
Date Data Arrived at EDR: 05/30/2024
Date Made Active in Reports: 08/28/2024
Number of Days to Update: 90

Source: EPA Region 7
Telephone: 913-551-7003
Last EDR Contact: 10/16/2024
Next Scheduled EDR Contact: 01/27/2025
Data Release Frequency: Varies

INDIAN UST R8: Underground Storage Tanks on Indian Land

The Indian Underground Storage Tank (UST) database provides information about underground storage tanks on Indian land in EPA Region 8 (Colorado, Montana, North Dakota, South Dakota, Utah, Wyoming and 27 Tribal Nations).

Date of Government Version: 05/14/2024
Date Data Arrived at EDR: 05/30/2024
Date Made Active in Reports: 08/28/2024
Number of Days to Update: 90

Source: EPA Region 8
Telephone: 303-312-6137
Last EDR Contact: 10/16/2024
Next Scheduled EDR Contact: 01/27/2025
Data Release Frequency: Varies

INDIAN UST R10: Underground Storage Tanks on Indian Land

The Indian Underground Storage Tank (UST) database provides information about underground storage tanks on Indian land in EPA Region 10 (Alaska, Idaho, Oregon, Washington, and Tribal Nations).

Date of Government Version: 05/14/2024
Date Data Arrived at EDR: 05/30/2024
Date Made Active in Reports: 08/28/2024
Number of Days to Update: 90

Source: EPA Region 10
Telephone: 206-553-2857
Last EDR Contact: 10/16/2024
Next Scheduled EDR Contact: 01/27/2025
Data Release Frequency: Varies

Lists of state and tribal voluntary cleanup sites

INDIAN VCP R7: Voluntary Cleanup Priority Lisitng
A listing of voluntary cleanup priority sites located on Indian Land located in Region 7.

Date of Government Version: 03/20/2008
Date Data Arrived at EDR: 04/22/2008
Date Made Active in Reports: 05/19/2008
Number of Days to Update: 27

Source: EPA, Region 7
Telephone: 913-551-7365
Last EDR Contact: 07/08/2021
Next Scheduled EDR Contact: 07/20/2009
Data Release Frequency: Varies

INDIAN VCP R1: Voluntary Cleanup Priority Listing
A listing of voluntary cleanup priority sites located on Indian Land located in Region 1.

Date of Government Version: 07/27/2015
Date Data Arrived at EDR: 09/29/2015
Date Made Active in Reports: 02/18/2016
Number of Days to Update: 142

Source: EPA, Region 1
Telephone: 617-918-1102
Last EDR Contact: 12/10/2024
Next Scheduled EDR Contact: 03/31/2025
Data Release Frequency: Varies

VCP: Voluntary Cleanup Program Properties
Contains low threat level properties with either confirmed or unconfirmed releases and the project proponents have request that DTSC oversee investigation and/or cleanup activities and have agreed to provide coverage for DTSC's costs.

Date of Government Version: 07/22/2024
Date Data Arrived at EDR: 07/22/2024
Date Made Active in Reports: 10/09/2024
Number of Days to Update: 79

Source: Department of Toxic Substances Control
Telephone: 916-323-3400
Last EDR Contact: 10/22/2024
Next Scheduled EDR Contact: 02/03/2025
Data Release Frequency: Quarterly

Lists of state and tribal brownfield sites

BROWNFIELDS: Considered Brownfieds Sites Listing
A listing of sites the SWRCB considers to be Brownfields since these are sites have come to them through the MOA Process.

Date of Government Version: 09/16/2024
Date Data Arrived at EDR: 09/17/2024
Date Made Active in Reports: 12/02/2024
Number of Days to Update: 76

Source: State Water Resources Control Board
Telephone: 916-323-7905
Last EDR Contact: 12/11/2024
Next Scheduled EDR Contact: 03/31/2025
Data Release Frequency: Quarterly

ADDITIONAL ENVIRONMENTAL RECORDS

Local Brownfield lists

US BROWNFIELDS: A Listing of Brownfields Sites
Brownfields are real property, the expansion, redevelopment, or reuse of which may be complicated by the presence or potential presence of a hazardous substance, pollutant, or contaminant. Cleaning up and reinvesting in these properties takes development pressures off of undeveloped, open land, and both improves and protects the environment. Assessment, Cleanup and Redevelopment Exchange System (ACRES) stores information reported by EPA Brownfields grant recipients on brownfields properties assessed or cleaned up with grant funding as well as information on Targeted Brownfields Assessments performed by EPA Regions. A listing of ACRES Brownfield sites is obtained from Cleanups in My Community. Cleanups in My Community provides information on Brownfields properties for which information is reported back to EPA, as well as areas served by Brownfields grant programs.

Date of Government Version: 09/09/2024
Date Data Arrived at EDR: 09/11/2024
Date Made Active in Reports: 12/06/2024
Number of Days to Update: 86

Source: Environmental Protection Agency
Telephone: 202-566-2777
Last EDR Contact: 12/12/2024
Next Scheduled EDR Contact: 03/24/2025
Data Release Frequency: Semi-Annually

Local Lists of Landfill / Solid Waste Disposal Sites

WMUDS/SWAT: Waste Management Unit Database

Waste Management Unit Database System. WMUDS is used by the State Water Resources Control Board staff and the Regional Water Quality Control Boards for program tracking and inventory of waste management units. WMUDS is composed of the following databases: Facility Information, Scheduled Inspections Information, Waste Management Unit Information, SWAT Program Information, SWAT Report Summary Information, SWAT Report Summary Data, Chapter 15 (formerly Subchapter 15) Information, Chapter 15 Monitoring Parameters, TPCA Program Information, RCRA Program Information, Closure Information, and Interested Parties Information.

Date of Government Version: 04/01/2000
Date Data Arrived at EDR: 04/10/2000
Date Made Active in Reports: 05/10/2000
Number of Days to Update: 30

Source: State Water Resources Control Board
Telephone: 916-227-4448
Last EDR Contact: 10/16/2024
Next Scheduled EDR Contact: 02/03/2025
Data Release Frequency: No Update Planned

SWRCY: Recycler Database

A listing of recycling facilities in California.

Date of Government Version: 08/28/2024
Date Data Arrived at EDR: 08/28/2024
Date Made Active in Reports: 08/29/2024
Number of Days to Update: 1

Source: Department of Conservation
Telephone: 916-323-3836
Last EDR Contact: 12/03/2024
Next Scheduled EDR Contact: 03/17/2025
Data Release Frequency: Quarterly

HAULERS: Registered Waste Tire Haulers Listing

A listing of registered waste tire haulers.

Date of Government Version: 11/13/2024
Date Data Arrived at EDR: 11/15/2024
Date Made Active in Reports: 12/12/2024
Number of Days to Update: 27

Source: Integrated Waste Management Board
Telephone: 916-341-6422
Last EDR Contact: 10/30/2024
Next Scheduled EDR Contact: 02/17/2025
Data Release Frequency: Varies

INDIAN ODI: Report on the Status of Open Dumps on Indian Lands

Location of open dumps on Indian land.

Date of Government Version: 12/31/1998
Date Data Arrived at EDR: 12/03/2007
Date Made Active in Reports: 01/24/2008
Number of Days to Update: 52

Source: Environmental Protection Agency
Telephone: 703-308-8245
Last EDR Contact: 10/17/2024
Next Scheduled EDR Contact: 02/03/2025
Data Release Frequency: Varies

ODI: Open Dump Inventory

An open dump is defined as a disposal facility that does not comply with one or more of the Part 257 or Part 258 Subtitle D Criteria.

Date of Government Version: 06/30/1985
Date Data Arrived at EDR: 08/09/2004
Date Made Active in Reports: 09/17/2004
Number of Days to Update: 39

Source: Environmental Protection Agency
Telephone: 800-424-9346
Last EDR Contact: 06/09/2004
Next Scheduled EDR Contact: N/A
Data Release Frequency: No Update Planned

DEBRIS REGION 9: Torres Martinez Reservation Illegal Dump Site Locations

A listing of illegal dump sites location on the Torres Martinez Indian Reservation located in eastern Riverside County and northern Imperial County, California.

Date of Government Version: 01/12/2009
Date Data Arrived at EDR: 05/07/2009
Date Made Active in Reports: 09/21/2009
Number of Days to Update: 137

Source: EPA, Region 9
Telephone: 415-947-4219
Last EDR Contact: 01/09/2025
Next Scheduled EDR Contact: 04/28/2025
Data Release Frequency: No Update Planned

IHS OPEN DUMPS: Open Dumps on Indian Land

A listing of all open dumps located on Indian Land in the United States.

Date of Government Version: 02/07/2024
Date Data Arrived at EDR: 11/13/2024
Date Made Active in Reports: 11/19/2024
Number of Days to Update: 6

Source: Department of Health & Human Serivces, Indian Health Service
Telephone: 301-443-1452
Last EDR Contact: 11/13/2024
Next Scheduled EDR Contact: 02/03/2025
Data Release Frequency: Varies

Local Lists of Hazardous waste / Contaminated Sites

US HIST CDL: National Clandestine Laboratory Register

A listing of clandestine drug lab locations that have been removed from the DEAs National Clandestine Laboratory Register.

Date of Government Version: 05/20/2024
Date Data Arrived at EDR: 08/19/2024
Date Made Active in Reports: 10/09/2024
Number of Days to Update: 51

Source: Drug Enforcement Administration
Telephone: 202-307-1000
Last EDR Contact: 11/22/2024
Next Scheduled EDR Contact: 03/03/2025
Data Release Frequency: No Update Planned

HIST CAL-SITES: Calsites Database

The Calsites database contains potential or confirmed hazardous substance release properties. In 1996, California EPA reevaluated and significantly reduced the number of sites in the Calsites database. No longer updated by the state agency. It has been replaced by ENVIROSTOR.

Date of Government Version: 08/08/2005
Date Data Arrived at EDR: 08/03/2006
Date Made Active in Reports: 08/24/2006
Number of Days to Update: 21

Source: Department of Toxic Substance Control
Telephone: 916-323-3400
Last EDR Contact: 02/23/2009
Next Scheduled EDR Contact: 05/25/2009
Data Release Frequency: No Update Planned

SCH: School Property Evaluation Program

This category contains proposed and existing school sites that are being evaluated by DTSC for possible hazardous materials contamination. In some cases, these properties may be listed in the CalSites category depending on the level of threat to public health and safety or the environment they pose.

Date of Government Version: 07/22/2024
Date Data Arrived at EDR: 07/22/2024
Date Made Active in Reports: 10/09/2024
Number of Days to Update: 79

Source: Department of Toxic Substances Control
Telephone: 916-323-3400
Last EDR Contact: 10/22/2024
Next Scheduled EDR Contact: 02/03/2025
Data Release Frequency: Quarterly

CDL: Clandestine Drug Labs

A listing of drug lab locations. Listing of a location in this database does not indicate that any illegal drug lab materials were or were not present there, and does not constitute a determination that the location either requires or does not require additional cleanup work.

Date of Government Version: 12/31/2022
Date Data Arrived at EDR: 03/21/2024
Date Made Active in Reports: 06/12/2024
Number of Days to Update: 83

Source: Department of Toxic Substances Control
Telephone: 916-255-6504
Last EDR Contact: 12/23/2024
Next Scheduled EDR Contact: 02/10/2025
Data Release Frequency: Varies

CERS HAZ WASTE: California Environmental Reporting System Hazardous Waste

List of sites in the California Environmental Protection Agency (CalEPA) Regulated Site Portal which fall under the Hazardous Chemical Management, Hazardous Waste Onsite Treatment, Household Hazardous Waste Collection, Hazardous Waste Generator, and RCRA LQ HW Generator programs.

Date of Government Version: 10/15/2024
Date Data Arrived at EDR: 10/16/2024
Date Made Active in Reports: 12/31/2024
Number of Days to Update: 76

Source: CalEPA
Telephone: 916-323-2514
Last EDR Contact: 10/16/2024
Next Scheduled EDR Contact: 01/27/2025
Data Release Frequency: Quarterly

TOXIC PITS: Toxic Pits Cleanup Act Sites

Toxic PITS Cleanup Act Sites. TOXIC PITS identifies sites suspected of containing hazardous substances where cleanup has not yet been completed.

Date of Government Version: 07/01/1995
Date Data Arrived at EDR: 08/30/1995
Date Made Active in Reports: 09/26/1995
Number of Days to Update: 27

Source: State Water Resources Control Board
Telephone: 916-227-4364
Last EDR Contact: 01/26/2009
Next Scheduled EDR Contact: 04/27/2009
Data Release Frequency: No Update Planned

US CDL: Clandestine Drug Labs

A listing of clandestine drug lab locations. The U.S. Department of Justice ("the Department") provides this web site as a public service. It contains addresses of some locations where law enforcement agencies reported they found chemicals or other items that indicated the presence of either clandestine drug laboratories or dumpsites. In most cases, the source of the entries is not the Department, and the Department has not verified the entry and does not guarantee its accuracy. Members of the public must verify the accuracy of all entries by, for example, contacting local law enforcement and local health departments.

Date of Government Version: 05/20/2024
Date Data Arrived at EDR: 08/19/2024
Date Made Active in Reports: 10/09/2024
Number of Days to Update: 51

Source: Drug Enforcement Administration
Telephone: 202-307-1000
Last EDR Contact: 11/22/2024
Next Scheduled EDR Contact: 03/03/2025
Data Release Frequency: Quarterly

Local Lists of Registered Storage Tanks

SWEEPS UST: SWEEPS UST Listing

Statewide Environmental Evaluation and Planning System. This underground storage tank listing was updated and maintained by a company contacted by the SWRCB in the early 1990's. The listing is no longer updated or maintained. The local agency is the contact for more information on a site on the SWEEPS list.

Date of Government Version: 06/01/1994
Date Data Arrived at EDR: 07/07/2005
Date Made Active in Reports: 08/11/2005
Number of Days to Update: 35

Source: State Water Resources Control Board
Telephone: N/A
Last EDR Contact: 06/03/2005
Next Scheduled EDR Contact: N/A
Data Release Frequency: No Update Planned

HIST UST: Hazardous Substance Storage Container Database

The Hazardous Substance Storage Container Database is a historical listing of UST sites. Refer to local/county source for current data.

Date of Government Version: 10/15/1990
Date Data Arrived at EDR: 01/25/1991
Date Made Active in Reports: 02/12/1991
Number of Days to Update: 18

Source: State Water Resources Control Board
Telephone: 916-341-5851
Last EDR Contact: 07/26/2001
Next Scheduled EDR Contact: N/A
Data Release Frequency: No Update Planned

SAN FRANCISCO AST: Aboveground Storage Tank Site Listing

Aboveground storage tank sites

Date of Government Version: 07/29/2024
Date Data Arrived at EDR: 07/30/2024
Date Made Active in Reports: 10/17/2024
Number of Days to Update: 79

Source: San Francisco County Department of Public Health
Telephone: 415-252-3896
Last EDR Contact: 10/24/2024
Next Scheduled EDR Contact: 02/10/2025
Data Release Frequency: Varies

CERS TANKS: California Environmental Reporting System (CERS) Tanks

List of sites in the California Environmental Protection Agency (CalEPA) Regulated Site Portal which fall under the Aboveground Petroleum Storage and Underground Storage Tank regulatory programs.

Date of Government Version: 10/15/2024
Date Data Arrived at EDR: 10/16/2024
Date Made Active in Reports: 12/31/2024
Number of Days to Update: 76

Source: California Environmental Protection Agency
Telephone: 916-323-2514
Last EDR Contact: 10/16/2024
Next Scheduled EDR Contact: 01/27/2025
Data Release Frequency: Quarterly

CA FID UST: Facility Inventory Database

The Facility Inventory Database (FID) contains a historical listing of active and inactive underground storage tank locations from the State Water Resource Control Board. Refer to local/county source for current data.

Date of Government Version: 10/31/1994
Date Data Arrived at EDR: 09/05/1995
Date Made Active in Reports: 09/29/1995
Number of Days to Update: 24

Source: California Environmental Protection Agency
Telephone: 916-341-5851
Last EDR Contact: 12/28/1998
Next Scheduled EDR Contact: N/A
Data Release Frequency: No Update Planned

Local Land Records

LIENS: Environmental Liens Listing

A listing of property locations with environmental liens for California where DTSC is a lien holder.

Date of Government Version: 11/26/2024
Date Data Arrived at EDR: 12/03/2024
Date Made Active in Reports: 12/31/2024
Number of Days to Update: 28

Source: Department of Toxic Substances Control
Telephone: 916-323-3400
Last EDR Contact: 11/19/2024
Next Scheduled EDR Contact: 03/10/2025
Data Release Frequency: Varies

LIENS 2: CERCLA Lien Information

A Federal CERCLA ('Superfund') lien can exist by operation of law at any site or property at which EPA has spent Superfund monies. These monies are spent to investigate and address releases and threatened releases of contamination. CERCLIS provides information as to the identity of these sites and properties.

Date of Government Version: 09/25/2024
Date Data Arrived at EDR: 10/01/2024
Date Made Active in Reports: 10/23/2024
Number of Days to Update: 22

Source: Environmental Protection Agency
Telephone: 202-564-6023
Last EDR Contact: 01/02/2025
Next Scheduled EDR Contact: 04/07/2025
Data Release Frequency: Semi-Annually

DEED: Deed Restriction Listing

Site Mitigation and Brownfields Reuse Program Facility Sites with Deed Restrictions & Hazardous Waste Management Program Facility Sites with Deed / Land Use Restriction. The DTSC Site Mitigation and Brownfields Reuse Program (SMBRP) list includes sites cleaned up under the program's oversight and generally does not include current or former hazardous waste facilities that required a hazardous waste facility permit. The list represents deed restrictions that are active. Some sites have multiple deed restrictions. The DTSC Hazardous Waste Management Program (HWMP) has developed a list of current or former hazardous waste facilities that have a recorded land use restriction at the local county recorder's office. The land use restrictions on this list were required by the DTSC HWMP as a result of the presence of hazardous substances that remain on site after the facility (or part of the facility) has been closed or cleaned up. The types of land use restriction include deed notice, deed restriction, or a land use restriction that binds current and future owners.

Date of Government Version: 08/22/2024
Date Data Arrived at EDR: 08/22/2024
Date Made Active in Reports: 11/05/2024
Number of Days to Update: 75

Source: DTSC and SWRCB
Telephone: 916-323-3400
Last EDR Contact: 11/20/2024
Next Scheduled EDR Contact: 03/10/2025
Data Release Frequency: Semi-Annually

Records of Emergency Release Reports

HMIRS: Hazardous Materials Information Reporting System
Hazardous Materials Incident Report System. HMIRS contains hazardous material spill incidents reported to DOT.

Date of Government Version: 06/14/2024
Date Data Arrived at EDR: 06/17/2024
Date Made Active in Reports: 06/24/2024
Number of Days to Update: 7

Source: U.S. Department of Transportation
Telephone: 202-366-4555
Last EDR Contact: 12/11/2024
Next Scheduled EDR Contact: 03/31/2025
Data Release Frequency: Quarterly

CHMIRS: California Hazardous Material Incident Report System
California Hazardous Material Incident Reporting System. CHMIRS contains information on reported hazardous material incidents (accidental releases or spills).

Date of Government Version: 08/01/2024
Date Data Arrived at EDR: 10/16/2024
Date Made Active in Reports: 12/31/2024
Number of Days to Update: 76

Source: Office of Emergency Services
Telephone: 916-845-8400
Last EDR Contact: 10/16/2024
Next Scheduled EDR Contact: 01/27/2025
Data Release Frequency: Semi-Annually

LDS: Land Disposal Sites Listing (GEOTRACKER)
Land Disposal sites (Landfills) included in GeoTracker. GeoTracker is the Water Boards data management system for sites that impact, or have the potential to impact, water quality in California, with emphasis on groundwater.

Date of Government Version: 08/28/2024
Date Data Arrived at EDR: 08/28/2024
Date Made Active in Reports: 08/30/2024
Number of Days to Update: 2

Source: State Water Qualilty Control Board
Telephone: 866-480-1028
Last EDR Contact: 11/26/2024
Next Scheduled EDR Contact: 03/17/2025
Data Release Frequency: Quarterly

MCS: Military Cleanup Sites Listing (GEOTRACKER)
Military sites (consisting of: Military UST sites; Military Privatized sites; and Military Cleanup sites [formerly known as DoD non UST]) included in GeoTracker. GeoTracker is the Water Boards data management system for sites that impact, or have the potential to impact, water quality in California, with emphasis on groundwater.

Date of Government Version: 08/28/2024
Date Data Arrived at EDR: 08/28/2024
Date Made Active in Reports: 08/30/2024
Number of Days to Update: 2

Source: State Water Resources Control Board
Telephone: 866-480-1028
Last EDR Contact: 11/26/2024
Next Scheduled EDR Contact: 03/17/2025
Data Release Frequency: Quarterly

SPILLS 90: SPILLS90 data from FirstSearch
Spills 90 includes those spill and release records available exclusively from FirstSearch databases. Typically, they may include chemical, oil and/or hazardous substance spills recorded after 1990. Duplicate records that are already included in EDR incident and release records are not included in Spills 90.

Date of Government Version: 06/06/2012
Date Data Arrived at EDR: 01/03/2013
Date Made Active in Reports: 02/22/2013
Number of Days to Update: 50

Source: FirstSearch
Telephone: N/A
Last EDR Contact: 01/03/2013
Next Scheduled EDR Contact: N/A
Data Release Frequency: No Update Planned

Other Ascertainable Records

RCRA NonGen / NLR: RCRA - Non Generators / No Longer Regulated
RCRAInfo is EPA's comprehensive information system, providing access to data supporting the Resource Conservation and Recovery Act (RCRA) of 1976 and the Hazardous and Solid Waste Amendments (HSWA) of 1984. The database includes selective information on sites which generate, transport, store, treat and/or dispose of hazardous waste as defined by the Resource Conservation and Recovery Act (RCRA). Non-Generators do not presently generate hazardous waste.

Date of Government Version: 09/16/2024
Date Data Arrived at EDR: 09/17/2024
Date Made Active in Reports: 12/06/2024
Number of Days to Update: 80

Source: Environmental Protection Agency
Telephone: (415) 495-8895
Last EDR Contact: 12/12/2024
Next Scheduled EDR Contact: 03/31/2025
Data Release Frequency: Quarterly

FUDS: Formerly Used Defense Sites

The listing includes locations of Formerly Used Defense Sites properties where the US Army Corps of Engineers is actively working or will take necessary cleanup actions.

Date of Government Version: 07/31/2024
Date Data Arrived at EDR: 08/12/2024
Date Made Active in Reports: 10/09/2024
Number of Days to Update: 58

Source: U.S. Army Corps of Engineers
Telephone: 202-528-4285
Last EDR Contact: 11/12/2024
Next Scheduled EDR Contact: 02/24/2025
Data Release Frequency: Varies

DOD: Department of Defense Sites

This data set consists of federally owned or administered lands, administered by the Department of Defense, that have any area equal to or greater than 640 acres of the United States, Puerto Rico, and the U.S. Virgin Islands.

Date of Government Version: 06/07/2021
Date Data Arrived at EDR: 07/13/2021
Date Made Active in Reports: 03/09/2022
Number of Days to Update: 239

Source: USGS
Telephone: 888-275-8747
Last EDR Contact: 01/07/2025
Next Scheduled EDR Contact: 04/21/2025
Data Release Frequency: Varies

FEDLAND: Federal and Indian Lands

Federally and Indian administrated lands of the United States. Lands included are administrated by: Army Corps of Engineers, Bureau of Reclamation, National Wild and Scenic River, National Wildlife Refuge, Public Domain Land, Wilderness, Wilderness Study Area, Wildlife Management Area, Bureau of Indian Affairs, Bureau of Land Management, Department of Justice, Forest Service, Fish and Wildlife Service, National Park Service.

Date of Government Version: 04/02/2018
Date Data Arrived at EDR: 04/11/2018
Date Made Active in Reports: 11/06/2019
Number of Days to Update: 574

Source: U.S. Geological Survey
Telephone: 888-275-8747
Last EDR Contact: 12/30/2024
Next Scheduled EDR Contact: 04/14/2025
Data Release Frequency: N/A

SCRD DRYCLEANERS: State Coalition for Remediation of Drycleaners Listing

The State Coalition for Remediation of Drycleaners was established in 1998, with support from the U.S. EPA Office of Superfund Remediation and Technology Innovation. It is comprised of representatives of states with established drycleaner remediation programs. Currently the member states are Alabama, Connecticut, Florida, Illinois, Kansas, Minnesota, Missouri, North Carolina, Oregon, South Carolina, Tennessee, Texas, and Wisconsin.

Date of Government Version: 07/30/2021
Date Data Arrived at EDR: 02/03/2023
Date Made Active in Reports: 02/10/2023
Number of Days to Update: 7

Source: Environmental Protection Agency
Telephone: 615-532-8599
Last EDR Contact: 11/04/2024
Next Scheduled EDR Contact: 02/17/2025
Data Release Frequency: Varies

US FIN ASSUR: Financial Assurance Information

All owners and operators of facilities that treat, store, or dispose of hazardous waste are required to provide proof that they will have sufficient funds to pay for the clean up, closure, and post-closure care of their facilities.

Date of Government Version: 09/16/2024
Date Data Arrived at EDR: 09/17/2024
Date Made Active in Reports: 12/20/2024
Number of Days to Update: 94

Source: Environmental Protection Agency
Telephone: 202-566-1917
Last EDR Contact: 12/12/2024
Next Scheduled EDR Contact: 03/31/2025
Data Release Frequency: Quarterly

GOVERNMENT RECORDS SEARCHED / DATA CURRENCY TRACKING

EPA WATCH LIST: EPA Watch List

EPA maintains a "Watch List" to facilitate dialogue between EPA, state and local environmental agencies on enforcement matters relating to facilities with alleged violations identified as either significant or high priority. Being on the Watch List does not mean that the facility has actually violated the law only that an investigation by EPA or a state or local environmental agency has led those organizations to allege that an unproven violation has in fact occurred. Being on the Watch List does not represent a higher level of concern regarding the alleged violations that were detected, but instead indicates cases requiring additional dialogue between EPA, state and local agencies - primarily because of the length of time the alleged violation has gone unaddressed or unresolved.

Date of Government Version: 08/30/2013
Date Data Arrived at EDR: 03/21/2014
Date Made Active in Reports: 06/17/2014
Number of Days to Update: 88

Source: Environmental Protection Agency
Telephone: 617-520-3000
Last EDR Contact: 10/24/2024
Next Scheduled EDR Contact: 02/10/2025
Data Release Frequency: No Update Planned

2020 COR ACTION: 2020 Corrective Action Program List

The EPA has set ambitious goals for the RCRA Corrective Action program by creating the 2020 Corrective Action Universe. This RCRA cleanup baseline includes facilities expected to need corrective action. The 2020 universe contains a wide variety of sites. Some properties are heavily contaminated while others were contaminated but have since been cleaned up. Still others have not been fully investigated yet, and may require little or no remediation. Inclusion in the 2020 Universe does not necessarily imply failure on the part of a facility to meet its RCRA obligations.

Date of Government Version: 09/30/2017
Date Data Arrived at EDR: 05/08/2018
Date Made Active in Reports: 07/20/2018
Number of Days to Update: 73

Source: Environmental Protection Agency
Telephone: 703-308-4044
Last EDR Contact: 10/31/2024
Next Scheduled EDR Contact: 02/10/2025
Data Release Frequency: Varies

TSCA: Toxic Substances Control Act

Toxic Substances Control Act. TSCA identifies manufacturers and importers of chemical substances included on the TSCA Chemical Substance Inventory list. It includes data on the production volume of these substances by plant site.

Date of Government Version: 12/31/2020
Date Data Arrived at EDR: 06/14/2022
Date Made Active in Reports: 03/24/2023
Number of Days to Update: 283

Source: EPA
Telephone: 202-260-5521
Last EDR Contact: 12/12/2024
Next Scheduled EDR Contact: 03/24/2025
Data Release Frequency: Every 4 Years

TRIS: Toxic Chemical Release Inventory System

Toxic Release Inventory System. TRIS identifies facilities which release toxic chemicals to the air, water and land in reportable quantities under SARA Title III Section 313.

Date of Government Version: 12/31/2022
Date Data Arrived at EDR: 11/13/2023
Date Made Active in Reports: 02/07/2024
Number of Days to Update: 86

Source: EPA
Telephone: 202-566-0250
Last EDR Contact: 11/14/2024
Next Scheduled EDR Contact: 02/24/2025
Data Release Frequency: Annually

SSTS: Section 7 Tracking Systems

Section 7 of the Federal Insecticide, Fungicide and Rodenticide Act, as amended (92 Stat. 829) requires all registered pesticide-producing establishments to submit a report to the Environmental Protection Agency by March 1st each year. Each establishment must report the types and amounts of pesticides, active ingredients and devices being produced, and those having been produced and sold or distributed in the past year.

Date of Government Version: 07/11/2024
Date Data Arrived at EDR: 07/11/2024
Date Made Active in Reports: 07/12/2024
Number of Days to Update: 1

Source: EPA
Telephone: 202-564-4203
Last EDR Contact: 10/16/2024
Next Scheduled EDR Contact: 01/27/2025
Data Release Frequency: Annually

ROD: Records Of Decision

Record of Decision. ROD documents mandate a permanent remedy at an NPL (Superfund) site containing technical and health information to aid in the cleanup.

Date of Government Version: 10/24/2024
Date Data Arrived at EDR: 11/01/2024
Date Made Active in Reports: 11/19/2024
Number of Days to Update: 18

Source: EPA
Telephone: 703-416-0223
Last EDR Contact: 01/02/2025
Next Scheduled EDR Contact: 03/10/2025
Data Release Frequency: Annually

RMP: Risk Management Plans

When Congress passed the Clean Air Act Amendments of 1990, it required EPA to publish regulations and guidance for chemical accident prevention at facilities using extremely hazardous substances. The Risk Management Program Rule (RMP Rule) was written to implement Section 112(r) of these amendments. The rule, which built upon existing industry codes and standards, requires companies of all sizes that use certain flammable and toxic substances to develop a Risk Management Program, which includes a(n): Hazard assessment that details the potential effects of an accidental release, an accident history of the last five years, and an evaluation of worst-case and alternative accidental releases; Prevention program that includes safety precautions and maintenance, monitoring, and employee training measures; and Emergency response program that spells out emergency health care, employee training measures and procedures for informing the public and response agencies (e.g the fire department) should an accident occur.

Date of Government Version: 07/12/2024
Date Data Arrived at EDR: 07/17/2024
Date Made Active in Reports: 10/09/2024
Number of Days to Update: 84

Source: Environmental Protection Agency
Telephone: 202-564-8600
Last EDR Contact: 01/09/2025
Next Scheduled EDR Contact: 04/28/2025
Data Release Frequency: Varies

RAATS: RCRA Administrative Action Tracking System

RCRA Administration Action Tracking System. RAATS contains records based on enforcement actions issued under RCRA pertaining to major violators and includes administrative and civil actions brought by the EPA. For administration actions after September 30, 1995, data entry in the RAATS database was discontinued. EPA will retain a copy of the database for historical records. It was necessary to terminate RAATS because a decrease in agency resources made it impossible to continue to update the information contained in the database.

Date of Government Version: 04/17/1995
Date Data Arrived at EDR: 07/03/1995
Date Made Active in Reports: 08/07/1995
Number of Days to Update: 35

Source: EPA
Telephone: 202-564-4104
Last EDR Contact: 06/02/2008
Next Scheduled EDR Contact: 09/01/2008
Data Release Frequency: No Update Planned

PRP: Potentially Responsible Parties

A listing of verified Potentially Responsible Parties

Date of Government Version: 09/19/2023
Date Data Arrived at EDR: 10/03/2023
Date Made Active in Reports: 10/19/2023
Number of Days to Update: 16

Source: EPA
Telephone: 202-564-6023
Last EDR Contact: 01/02/2025
Next Scheduled EDR Contact: 02/10/2025
Data Release Frequency: Quarterly

PADS: PCB Activity Database System

PCB Activity Database. PADS Identifies generators, transporters, commercial storers and/or brokers and disposers of PCB's who are required to notify the EPA of such activities.

Date of Government Version: 05/23/2024
Date Data Arrived at EDR: 07/02/2024
Date Made Active in Reports: 09/26/2024
Number of Days to Update: 86

Source: EPA
Telephone: 202-566-0500
Last EDR Contact: 01/02/2025
Next Scheduled EDR Contact: 04/14/2025
Data Release Frequency: Annually

GOVERNMENT RECORDS SEARCHED / DATA CURRENCY TRACKING

ICIS: Integrated Compliance Information System

The Integrated Compliance Information System (ICIS) supports the information needs of the national enforcement and compliance program as well as the unique needs of the National Pollutant Discharge Elimination System (NPDES) program.

Date of Government Version: 11/18/2016
Date Data Arrived at EDR: 11/23/2016
Date Made Active in Reports: 02/10/2017
Number of Days to Update: 79

Source: Environmental Protection Agency
Telephone: 202-564-2501
Last EDR Contact: 12/23/2024
Next Scheduled EDR Contact: 04/14/2025
Data Release Frequency: Quarterly

FTTS: FIFRA/ TSCA Tracking System - FIFRA (Federal Insecticide, Fungicide, & Rodenticide Act)/TSCA (Toxic Substances Control Act)

FTTS tracks administrative cases and pesticide enforcement actions and compliance activities related to FIFRA, TSCA and EPCRA (Emergency Planning and Community Right-to-Know Act). To maintain currency, EDR contacts the Agency on a quarterly basis.

Date of Government Version: 04/09/2009
Date Data Arrived at EDR: 04/16/2009
Date Made Active in Reports: 05/11/2009
Number of Days to Update: 25

Source: EPA/Office of Prevention, Pesticides and Toxic Substances
Telephone: 202-566-1667
Last EDR Contact: 08/18/2017
Next Scheduled EDR Contact: 12/04/2017
Data Release Frequency: No Update Planned

FTTS INSP: FIFRA/ TSCA Tracking System - FIFRA (Federal Insecticide, Fungicide, & Rodenticide Act)/TSCA (Toxic Substances Control Act)

A listing of FIFRA/TSCA Tracking System (FTTS) inspections and enforcements.

Date of Government Version: 04/09/2009
Date Data Arrived at EDR: 04/16/2009
Date Made Active in Reports: 05/11/2009
Number of Days to Update: 25

Source: EPA
Telephone: 202-566-1667
Last EDR Contact: 08/18/2017
Next Scheduled EDR Contact: 12/04/2017
Data Release Frequency: No Update Planned

MLTS: Material Licensing Tracking System

MLTS is maintained by the Nuclear Regulatory Commission and contains a list of approximately 8,100 sites which possess or use radioactive materials and which are subject to NRC licensing requirements. To maintain currency, EDR contacts the Agency on a quarterly basis.

Date of Government Version: 10/12/2024
Date Data Arrived at EDR: 10/17/2024
Date Made Active in Reports: 11/19/2024
Number of Days to Update: 33

Source: Nuclear Regulatory Commission
Telephone: 301-415-0717
Last EDR Contact: 01/09/2025
Next Scheduled EDR Contact: 04/28/2025
Data Release Frequency: Quarterly

COAL ASH DOE: Steam-Electric Plant Operation Data

A listing of power plants that store ash in surface ponds.

Date of Government Version: 12/31/2022
Date Data Arrived at EDR: 11/27/2023
Date Made Active in Reports: 02/22/2024
Number of Days to Update: 87

Source: Department of Energy
Telephone: 202-586-8719
Last EDR Contact: 11/20/2024
Next Scheduled EDR Contact: 03/10/2025
Data Release Frequency: Varies

COAL ASH EPA: Coal Combustion Residues Surface Impoundments List

A listing of coal combustion residues surface impoundments with high hazard potential ratings.

Date of Government Version: 01/12/2017
Date Data Arrived at EDR: 03/05/2019
Date Made Active in Reports: 11/11/2019
Number of Days to Update: 251

Source: Environmental Protection Agency
Telephone: N/A
Last EDR Contact: 11/20/2024
Next Scheduled EDR Contact: 03/10/2025
Data Release Frequency: Varies

PCB TRANSFORMER: PCB Transformer Registration Database
The database of PCB transformer registrations that includes all PCB registration submittals.

Date of Government Version: 09/13/2019
Date Data Arrived at EDR: 11/06/2019
Date Made Active in Reports: 02/10/2020
Number of Days to Update: 96
Source: Environmental Protection Agency
Telephone: 202-566-0517
Last EDR Contact: 10/31/2024
Next Scheduled EDR Contact: 02/10/2025
Data Release Frequency: Varies

RADINFO: Radiation Information Database
The Radiation Information Database (RADINFO) contains information about facilities that are regulated by U.S. Environmental Protection Agency (EPA) regulations for radiation and radioactivity.

Date of Government Version: 07/01/2019
Date Data Arrived at EDR: 07/01/2019
Date Made Active in Reports: 09/23/2019
Number of Days to Update: 84
Source: Environmental Protection Agency
Telephone: 202-343-9775
Last EDR Contact: 12/17/2024
Next Scheduled EDR Contact: 04/07/2025
Data Release Frequency: Quarterly

HIST FTTS: FIFRA/TSCA Tracking System Administrative Case Listing
A complete administrative case listing from the FIFRA/TSCA Tracking System (FTTS) for all ten EPA regions. The information was obtained from the National Compliance Database (NCDB). NCDB supports the implementation of FIFRA (Federal Insecticide, Fungicide, and Rodenticide Act) and TSCA (Toxic Substances Control Act). Some EPA regions are now closing out records. Because of that, and the fact that some EPA regions are not providing EPA Headquarters with updated records, it was decided to create a HIST FTTS database. It included records that may not be included in the newer FTTS database updates. This database is no longer updated.

Date of Government Version: 10/19/2006
Date Data Arrived at EDR: 03/01/2007
Date Made Active in Reports: 04/10/2007
Number of Days to Update: 40
Source: Environmental Protection Agency
Telephone: 202-564-2501
Last EDR Contact: 12/17/2007
Next Scheduled EDR Contact: 03/17/2008
Data Release Frequency: No Update Planned

HIST FTTS INSP: FIFRA/TSCA Tracking System Inspection & Enforcement Case Listing
A complete inspection and enforcement case listing from the FIFRA/TSCA Tracking System (FTTS) for all ten EPA regions. The information was obtained from the National Compliance Database (NCDB). NCDB supports the implementation of FIFRA (Federal Insecticide, Fungicide, and Rodenticide Act) and TSCA (Toxic Substances Control Act). Some EPA regions are now closing out records. Because of that, and the fact that some EPA regions are not providing EPA Headquarters with updated records, it was decided to create a HIST FTTS database. It included records that may not be included in the newer FTTS database updates. This database is no longer updated.

Date of Government Version: 10/19/2006
Date Data Arrived at EDR: 03/01/2007
Date Made Active in Reports: 04/10/2007
Number of Days to Update: 40
Source: Environmental Protection Agency
Telephone: 202-564-2501
Last EDR Contact: 12/17/2008
Next Scheduled EDR Contact: 03/17/2008
Data Release Frequency: No Update Planned

DOT OPS: Incident and Accident Data
Department of Transporation, Office of Pipeline Safety Incident and Accident data.

Date of Government Version: 10/04/2024
Date Data Arrived at EDR: 10/16/2024
Date Made Active in Reports: 12/06/2024
Number of Days to Update: 51
Source: Department of Transporation, Office of Pipeline Safety
Telephone: 202-366-4595
Last EDR Contact: 10/16/2024
Next Scheduled EDR Contact: 02/03/2025
Data Release Frequency: Quarterly

CONSENT: Superfund (CERCLA) Consent Decrees
Major legal settlements that establish responsibility and standards for cleanup at NPL (Superfund) sites. Released periodically by United States District Courts after settlement by parties to litigation matters.

Date of Government Version: 06/30/2024
Date Data Arrived at EDR: 07/08/2024
Date Made Active in Reports: 09/26/2024
Number of Days to Update: 80

Source: Department of Justice, Consent Decree Library
Telephone: Varies
Last EDR Contact: 12/30/2024
Next Scheduled EDR Contact: 04/14/2025
Data Release Frequency: Varies

BRS: Biennial Reporting System

The Biennial Reporting System is a national system administered by the EPA that collects data on the generation and management of hazardous waste. BRS captures detailed data from two groups: Large Quantity Generators (LQG) and Treatment, Storage, and Disposal Facilities.

Date of Government Version: 12/31/2021
Date Data Arrived at EDR: 03/09/2023
Date Made Active in Reports: 03/20/2023
Number of Days to Update: 11

Source: EPA/NTIS
Telephone: 800-424-9346
Last EDR Contact: 12/12/2024
Next Scheduled EDR Contact: 03/31/2025
Data Release Frequency: Biennially

INDIAN RESERV: Indian Reservations

This map layer portrays Indian administered lands of the United States that have any area equal to or greater than 640 acres.

Date of Government Version: 12/31/2014
Date Data Arrived at EDR: 07/14/2015
Date Made Active in Reports: 01/10/2017
Number of Days to Update: 546

Source: USGS
Telephone: 202-208-3710
Last EDR Contact: 12/30/2024
Next Scheduled EDR Contact: 04/14/2025
Data Release Frequency: Semi-Annually

FUSRAP: Formerly Utilized Sites Remedial Action Program

DOE established the Formerly Utilized Sites Remedial Action Program (FUSRAP) in 1974 to remediate sites where radioactive contamination remained from Manhattan Project and early U.S. Atomic Energy Commission (AEC) operations.

Date of Government Version: 03/03/2023
Date Data Arrived at EDR: 03/03/2023
Date Made Active in Reports: 06/09/2023
Number of Days to Update: 98

Source: Department of Energy
Telephone: 202-586-3559
Last EDR Contact: 10/24/2024
Next Scheduled EDR Contact: 02/10/2025
Data Release Frequency: Varies

UMTRA: Uranium Mill Tailings Sites

Uranium ore was mined by private companies for federal government use in national defense programs. When the mills shut down, large piles of the sand-like material (mill tailings) remain after uranium has been extracted from the ore. Levels of human exposure to radioactive materials from the piles are low; however, in some cases tailings were used as construction materials before the potential health hazards of the tailings were recognized.

Date of Government Version: 05/08/2024
Date Data Arrived at EDR: 08/14/2024
Date Made Active in Reports: 08/28/2024
Number of Days to Update: 14

Source: Department of Energy
Telephone: 505-845-0011
Last EDR Contact: 11/14/2024
Next Scheduled EDR Contact: 02/24/2025
Data Release Frequency: Varies

LEAD SMELTER 1: Lead Smelter Sites

A listing of former lead smelter site locations.

Date of Government Version: 09/25/2024
Date Data Arrived at EDR: 10/01/2024
Date Made Active in Reports: 10/23/2024
Number of Days to Update: 22

Source: Environmental Protection Agency
Telephone: 703-603-8787
Last EDR Contact: 01/02/2025
Next Scheduled EDR Contact: 04/07/2025
Data Release Frequency: Varies

LEAD SMELTER 2: Lead Smelter Sites

A list of several hundred sites in the U.S. where secondary lead smelting was done from 1931and 1964. These sites may pose a threat to public health through ingestion or inhalation of contaminated soil or dust

Date of Government Version: 04/05/2001
Date Data Arrived at EDR: 10/27/2010
Date Made Active in Reports: 12/02/2010
Number of Days to Update: 36

Source: American Journal of Public Health
Telephone: 703-305-6451
Last EDR Contact: 12/02/2009
Next Scheduled EDR Contact: N/A
Data Release Frequency: No Update Planned

US AIRS (AFS): Aerometric Information Retrieval System Facility Subsystem (AFS)

The database is a sub-system of Aerometric Information Retrieval System (AIRS). AFS contains compliance data on air pollution point sources regulated by the U.S. EPA and/or state and local air regulatory agencies. This information comes from source reports by various stationary sources of air pollution, such as electric power plants, steel mills, factories, and universities, and provides information about the air pollutants they produce. Action, air program, air program pollutant, and general level plant data. It is used to track emissions and compliance data from industrial plants.

Date of Government Version: 10/12/2016
Date Data Arrived at EDR: 10/26/2016
Date Made Active in Reports: 02/03/2017
Number of Days to Update: 100

Source: EPA
Telephone: 202-564-2496
Last EDR Contact: 09/26/2017
Next Scheduled EDR Contact: 01/08/2018
Data Release Frequency: Annually

US AIRS MINOR: Air Facility System Data

A listing of minor source facilities.

Date of Government Version: 10/12/2016
Date Data Arrived at EDR: 10/26/2016
Date Made Active in Reports: 02/03/2017
Number of Days to Update: 100

Source: EPA
Telephone: 202-564-2496
Last EDR Contact: 09/26/2017
Next Scheduled EDR Contact: 01/08/2018
Data Release Frequency: Annually

MINES VIOLATIONS: MSHA Violation Assessment Data

Mines violation and assessment information. Department of Labor, Mine Safety & Health Administration.

Date of Government Version: 10/01/2024
Date Data Arrived at EDR: 10/02/2024
Date Made Active in Reports: 10/09/2024
Number of Days to Update: 7

Source: DOL, Mine Safety & Health Admi
Telephone: 202-693-9424
Last EDR Contact: 01/02/2025
Next Scheduled EDR Contact: 03/03/2025
Data Release Frequency: Quarterly

US MINES: Mines Master Index File

Contains all mine identification numbers issued for mines active or opened since 1971. The data also includes violation information.

Date of Government Version: 08/06/2024
Date Data Arrived at EDR: 08/14/2024
Date Made Active in Reports: 08/15/2024
Number of Days to Update: 1

Source: Department of Labor, Mine Safety and Health Administration
Telephone: 303-231-5959
Last EDR Contact: 11/18/2024
Next Scheduled EDR Contact: 03/03/2025
Data Release Frequency: Semi-Annually

US MINES 2: Ferrous and Nonferrous Metal Mines Database Listing

This map layer includes ferrous (ferrous metal mines are facilities that extract ferrous metals, such as iron ore or molybdenum) and nonferrous (Nonferrous metal mines are facilities that extract nonferrous metals, such as gold, silver, copper, zinc, and lead) metal mines in the United States.

Date of Government Version: 05/02/2024
Date Data Arrived at EDR: 08/20/2024
Date Made Active in Reports: 10/09/2024
Number of Days to Update: 50

Source: USGS
Telephone: 703-648-7709
Last EDR Contact: 11/22/2024
Next Scheduled EDR Contact: 03/03/2025
Data Release Frequency: Varies

GOVERNMENT RECORDS SEARCHED / DATA CURRENCY TRACKING

US MINES 3: Active Mines & Mineral Plants Database Listing

Active Mines and Mineral Processing Plant operations for commodities monitored by the Minerals Information Team of the USGS.

Date of Government Version: 04/14/2011
Date Data Arrived at EDR: 06/08/2011
Date Made Active in Reports: 09/13/2011
Number of Days to Update: 97

Source: USGS
Telephone: 703-648-7709
Last EDR Contact: 11/22/2024
Next Scheduled EDR Contact: 03/03/2025
Data Release Frequency: Varies

MINES MRDS: Mineral Resources Data System

Mineral Resources Data System

Date of Government Version: 08/23/2022
Date Data Arrived at EDR: 11/22/2022
Date Made Active in Reports: 02/28/2023
Number of Days to Update: 98

Source: USGS
Telephone: 703-648-6533
Last EDR Contact: 11/22/2024
Next Scheduled EDR Contact: 03/03/2025
Data Release Frequency: Varies

ABANDONED MINES: Abandoned Mines

An inventory of land and water impacted by past mining (primarily coal mining) is maintained by OSMRE to provide information needed to implement the Surface Mining Control and Reclamation Act of 1977 (SMCRA). The inventory contains information on the location, type, and extent of AML impacts, as well as, information on the cost associated with the reclamation of those problems. The inventory is based upon field surveys by State, Tribal, and OSMRE program officials. It is dynamic to the extent that it is modified as new problems are identified and existing problems are reclaimed.

Date of Government Version: 09/10/2024
Date Data Arrived at EDR: 09/11/2024
Date Made Active in Reports: 11/19/2024
Number of Days to Update: 69

Source: Department of Interior
Telephone: 202-208-2609
Last EDR Contact: 12/10/2024
Next Scheduled EDR Contact: 03/17/2025
Data Release Frequency: Quarterly

FINDS: Facility Index System/Facility Registry System

Facility Index System. FINDS contains both facility information and 'pointers' to other sources that contain more detail. EDR includes the following FINDS databases in this report: PCS (Permit Compliance System), AIRS (Aerometric Information Retrieval System), DOCKET (Enforcement Docket used to manage and track information on civil judicial enforcement cases for all environmental statutes), FURS (Federal Underground Injection Control), C-DOCKET (Criminal Docket System used to track criminal enforcement actions for all environmental statutes), FFIS (Federal Facilities Information System), STATE (State Environmental Laws and Statutes), and PADS (PCB Activity Data System).

Date of Government Version: 08/13/2024
Date Data Arrived at EDR: 08/20/2024
Date Made Active in Reports: 08/28/2024
Number of Days to Update: 8

Source: EPA
Telephone: (415) 947-8000
Last EDR Contact: 11/20/2024
Next Scheduled EDR Contact: 03/10/2025
Data Release Frequency: Quarterly

UXO: Unexploded Ordnance Sites

A listing of unexploded ordnance site locations

Date of Government Version: 09/06/2023
Date Data Arrived at EDR: 09/13/2023
Date Made Active in Reports: 12/11/2023
Number of Days to Update: 89

Source: Department of Defense
Telephone: 703-704-1564
Last EDR Contact: 01/06/2025
Next Scheduled EDR Contact: 04/21/2025
Data Release Frequency: Varies

ECHO: Enforcement & Compliance History Information

ECHO provides integrated compliance and enforcement information for about 800,000 regulated facilities nationwide.

Date of Government Version: 06/23/2024
Date Data Arrived at EDR: 06/28/2024
Date Made Active in Reports: 07/12/2024
Number of Days to Update: 14

Source: Environmental Protection Agency
Telephone: 202-564-2280
Last EDR Contact: 12/27/2024
Next Scheduled EDR Contact: 04/14/2025
Data Release Frequency: Quarterly

DOCKET HWC: Hazardous Waste Compliance Docket Listing

A complete list of the Federal Agency Hazardous Waste Compliance Docket Facilities.

Date of Government Version: 05/06/2021
Date Data Arrived at EDR: 05/21/2021
Date Made Active in Reports: 08/11/2021
Number of Days to Update: 82

Source: Environmental Protection Agency
Telephone: 202-564-0527
Last EDR Contact: 11/13/2024
Next Scheduled EDR Contact: 03/03/2025
Data Release Frequency: Varies

FUELS PROGRAM: EPA Fuels Program Registered Listing

This listing includes facilities that are registered under the Part 80 (Code of Federal Regulations) EPA Fuels Programs. All companies now are required to submit new and updated registrations.

Date of Government Version: 08/13/2024
Date Data Arrived at EDR: 08/13/2024
Date Made Active in Reports: 10/09/2024
Number of Days to Update: 57

Source: EPA
Telephone: 800-385-6164
Last EDR Contact: 11/08/2024
Next Scheduled EDR Contact: 02/24/2025
Data Release Frequency: Quarterly

PFAS NPL: Superfund Sites with PFAS Detections Information

EPA's Office of Land and Emergency Management and EPA Regional Offices maintain data describing what is known about site investigations, contamination, and remedial actions under the Comprehensive Environmental Response, Compensation, and Liability Act (CERCLA) where PFAS is present in the environment.

Date of Government Version: 07/01/2024
Date Data Arrived at EDR: 07/01/2024
Date Made Active in Reports: 07/12/2024
Number of Days to Update: 11

Source: Environmental Protection Agency
Telephone: 703-603-8895
Last EDR Contact: 01/02/2025
Next Scheduled EDR Contact: 04/14/2025
Data Release Frequency: Varies

PFAS FEDERAL SITES: Federal Sites PFAS Information

Several federal entities, such as the federal Superfund program, Department of Defense, National Aeronautics and Space Administration, Department of Transportation, and Department of Energy provided information for sites with known or suspected detections at federal facilities.

Date of Government Version: 07/01/2024
Date Data Arrived at EDR: 07/01/2024
Date Made Active in Reports: 07/12/2024
Number of Days to Update: 11

Source: Environmental Protection Agency
Telephone: 202-272-0167
Last EDR Contact: 01/02/2025
Next Scheduled EDR Contact: 04/14/2025
Data Release Frequency: Varies

PFAS TSCA: PFAS Manufacture and Imports Information

EPA issued the Chemical Data Reporting (CDR) Rule under the Toxic Substances Control Act (TSCA) and requires chemical manufacturers and facilities that manufacture or import chemical substances to report data to EPA. EPA publishes non-confidential business information (non-CBI) and includes descriptive information about each site, corporate parent, production volume, other manufacturing information, and processing and use information.

Date of Government Version: 07/01/2024
Date Data Arrived at EDR: 07/01/2024
Date Made Active in Reports: 07/12/2024
Number of Days to Update: 11

Source: Environmental Protection Agency
Telephone: 202-272-0167
Last EDR Contact: 01/02/2025
Next Scheduled EDR Contact: 04/14/2025
Data Release Frequency: Varies

PFAS TRIS: List of PFAS Added to the TRI

Section 7321 of the National Defense Authorization Act for Fiscal Year 2020 (NDAA) immediately added certain per- and polyfluoroalkyl substances (PFAS) to the list of chemicals covered by the Toxics Release Inventory (TRI) under Section 313 of the Emergency Planning and Community Right-to-Know Act (EPCRA) and provided a framework for additional PFAS to be added to TRI on an annual basis.

Date of Government Version: 07/01/2024
Date Data Arrived at EDR: 07/01/2024
Date Made Active in Reports: 07/12/2024
Number of Days to Update: 11

Source: Environmental Protection Agency
Telephone: 202-566-0250
Last EDR Contact: 01/02/2025
Next Scheduled EDR Contact: 04/14/2025
Data Release Frequency: Varies

PFAS RCRA MANIFEST: PFAS Transfers Identified In the RCRA Database Listing

To work around the lack of PFAS waste codes in the RCRA database, EPA developed the PFAS Transfers dataset by mining e-Manifest records containing at least one of these common PFAS keywords: PFAS, PFOA, PFOS, PERFL, AFFF, GENX, GEN-X (plus the VT waste codes). These keywords were searched for in the following text fields: Manifest handling instructions (MANIFEST_HANDLING_INSTR), Non-hazardous waste description (NON_HAZ_WASTE_DESCRIPTION), DOT printed information (DOT_PRINTED_INFORMATION), Waste line handling instructions (WASTE_LINE_HANDLING_INSTR), Waste residue comments (WASTE_RESIDUE_COMMENTS).

Date of Government Version: 07/01/2024
Date Data Arrived at EDR: 07/01/2024
Date Made Active in Reports: 07/12/2024
Number of Days to Update: 11

Source: Environmental Protection Agency
Telephone: 202-272-0167
Last EDR Contact: 10/02/2024
Next Scheduled EDR Contact: 04/14/2025
Data Release Frequency: Varies

PFAS ATSDR: PFAS Contamination Site Location Listing

PFAS contamination site locations from the Department of Health & Human Services, Center for Disease Control & Prevention. ATSDR is involved at a number of PFAS-related sites, either directly or through assisting state and federal partners. As of now, most sites are related to drinking water contamination connected with PFAS production facilities or fire training areas where aqueous film-forming firefighting foam (AFFF) was regularly used.

Date of Government Version: 06/24/2020
Date Data Arrived at EDR: 03/17/2021
Date Made Active in Reports: 11/08/2022
Number of Days to Update: 601

Source: Department of Health & Human Services
Telephone: 202-741-5770
Last EDR Contact: 10/17/2024
Next Scheduled EDR Contact: 02/03/2025
Data Release Frequency: Varies

PFAS WQP: Ambient Environmental Sampling for PFAS

The Water Quality Portal (WQP) is a part of a modernized repository storing ambient sampling data for all environmental media and tissue samples. A wide range of federal, state, tribal and local governments, academic and non-governmental organizations and individuals submit project details and sampling results to this public repository. The information is commonly used for research and assessments of environmental quality.

Date of Government Version: 07/01/2024
Date Data Arrived at EDR: 07/01/2024
Date Made Active in Reports: 07/12/2024
Number of Days to Update: 11

Source: Environmental Protection Agency
Telephone: 202-272-0167
Last EDR Contact: 01/02/2025
Next Scheduled EDR Contact: 04/14/2025
Data Release Frequency: Varies

PFAS PROJECT: NORTHEASTERN UNIVERSITY PFAS PROJECT

The PFAS Contamination Site Tracker records qualitative and quantitative data from each site in a chart, specifically examining discovery, contamination levels, government response, litigation, health impacts, media coverage, and community characteristics. All data presented in the chart were extracted from government websites, such as state health departments or the Environmental Protection Agency, and news articles.

Date of Government Version: 05/19/2023
Date Data Arrived at EDR: 04/05/2024
Date Made Active in Reports: 06/06/2024
Number of Days to Update: 62

Source: Social Science Environmental Health Research Institute
Telephone: N/A
Last EDR Contact: 12/05/2024
Next Scheduled EDR Contact: 03/17/2025
Data Release Frequency: Varies

PFAS NPDES: Clean Water Act Discharge Monitoring Information

Any discharger of pollutants to waters of the United States from a point source must have a National Pollutant Discharge Elimination System (NPDES) permit. The process for obtaining limits involves the regulated entity (permittee) disclosing releases in a NPDES permit application and the permitting authority (typically the state but sometimes EPA) deciding whether to require monitoring or monitoring with limits. Caveats and Limitations: Less than half of states have required PFAS monitoring for at least one of their permittees and fewer states have established PFAS effluent limits for permittees. New rulemakings have been initiated that may increase the number of facilities monitoring for PFAS in the future.

Date of Government Version: 07/01/2024
Date Data Arrived at EDR: 07/01/2024
Date Made Active in Reports: 07/12/2024
Number of Days to Update: 11

Source: Environmental Protection Agency
Telephone: 202-272-0167
Last EDR Contact: 01/02/2025
Next Scheduled EDR Contact: 04/14/2025
Data Release Frequency: Varies

PFAS ECHO: Facilities in Industries that May Be Handling PFAS Listing

Regulators and the public have expressed interest in knowing which regulated entities may be using PFAS. EPA has developed a dataset from various sources that show which industries may be handling PFAS. Approximately 120,000 facilities subject to federal environmental programs have operated or currently operate in industry sectors with processes that may involve handling and/or release of PFAS.

Date of Government Version: 07/01/2024
Date Data Arrived at EDR: 07/01/2024
Date Made Active in Reports: 07/12/2024
Number of Days to Update: 11

Source: Environmental Protection Agency
Telephone: 202-272-0167
Last EDR Contact: 01/02/2025
Next Scheduled EDR Contact: 04/14/2025
Data Release Frequency: Varies

PFAS ECHO FIRE TRAIN: Facilities in Industries that May Be Handling PFAS Listing

A list of fire training sites was added to the Industry Sectors dataset using a keyword search on the permitted facilitys name to identify sites where fire-fighting foam may have been used in training exercises. Additionally, you may view an example spreadsheet of the subset of fire training facility data, as well as the keywords used in selecting or deselecting a facility for the subset. as well as the keywords used in selecting or deselecting a facility for the subset. These keywords were tested to maximize accuracy in selecting facilities that may use fire-fighting foam in training exercises, however, due to the lack of a required reporting field in the data systems for designating fire training sites, this methodology may not identify all fire training sites or may potentially misidentify them.

Date of Government Version: 07/01/2024
Date Data Arrived at EDR: 07/01/2024
Date Made Active in Reports: 07/12/2024
Number of Days to Update: 11

Source: Environmental Protection Agency
Telephone: 202-272-0167
Last EDR Contact: 01/02/2025
Next Scheduled EDR Contact: 04/14/2025
Data Release Frequency: Varies

PFAS PT 139 AIRPORT: All Certified Part 139 Airports PFAS Information Listing

Since July 1, 2006, all certified part 139 airports are required to have fire-fighting foam onsite that meet military specifications (MIL-F-24385) (14 CFR 139.317). To date, these military specification fire-fighting foams are fluorinated and have been historically used for training and extinguishing. The 2018 FAA Reauthorization Act has a provision stating that no later than October 2021, FAA shall not require the use of fluorinated AFFF. This provision does not prohibit the use of fluorinated AFFF at Part 139 civilian airports; it only prohibits FAA from mandating its use. The Federal Aviation Administration?s document AC 150/5210-6D - Aircraft Fire Extinguishing Agents provides guidance on Aircraft Fire Extinguishing Agents, which includes Aqueous Film Forming Foam (AFFF).

Date of Government Version: 07/01/2024
Date Data Arrived at EDR: 07/01/2024
Date Made Active in Reports: 07/12/2024
Number of Days to Update: 11

Source: Environmental Protection Agency
Telephone: 202-272-0167
Last EDR Contact: 01/02/2025
Next Scheduled EDR Contact: 04/14/2025
Data Release Frequency: Varies

GOVERNMENT RECORDS SEARCHED / DATA CURRENCY TRACKING

AQUEOUS FOAM NRC: Aqueous Foam Related Incidents Listing

The National Response Center (NRC) serves as an emergency call center that fields initial reports for pollution and railroad incidents and forwards that information to appropriate federal/state agencies for response. The spreadsheets posted to the NRC website contain initial incident data that has not been validated or investigated by a federal/state response agency. Response center calls from 1990 to the most recent complete calendar year where there was indication of Aqueous Film Forming Foam (AFFF) usage are included in this dataset. NRC calls may reference AFFF usage in the ?Material Involved? or ?Incident Description? fields.

Date of Government Version: 07/01/2024
Date Data Arrived at EDR: 07/01/2024
Date Made Active in Reports: 07/12/2024
Number of Days to Update: 11

Source: Environmental Protection Agency
Telephone: 202-267-2675
Last EDR Contact: 01/02/2025
Next Scheduled EDR Contact: 04/14/2025
Data Release Frequency: Varies

PCS: Permit Compliance System

PCS is a computerized management information system that contains data on National Pollutant Discharge Elimination System (NPDES) permit holding facilities. PCS tracks the permit, compliance, and enforcement status of NPDES facilities.

Date of Government Version: 12/16/2016
Date Data Arrived at EDR: 01/06/2017
Date Made Active in Reports: 03/10/2017
Number of Days to Update: 63

Source: EPA, Office of Water
Telephone: 202-564-2496
Last EDR Contact: 12/23/2024
Next Scheduled EDR Contact: 04/14/2025
Data Release Frequency: No Update Planned

PCS ENF: Enforcement data

No description is available for this data

Date of Government Version: 12/31/2014
Date Data Arrived at EDR: 02/05/2015
Date Made Active in Reports: 03/06/2015
Number of Days to Update: 29

Source: EPA
Telephone: 202-564-2497
Last EDR Contact: 12/23/2024
Next Scheduled EDR Contact: 04/14/2025
Data Release Frequency: Varies

BIOSOLIDS: ICIS-NPDES Biosolids Facility Data

The data reflects compliance information about facilities in the biosolids program.

Date of Government Version: 10/13/2024
Date Data Arrived at EDR: 10/16/2024
Date Made Active in Reports: 10/23/2024
Number of Days to Update: 7

Source: Environmental Protection Agency
Telephone: 202-564-4700
Last EDR Contact: 10/16/2024
Next Scheduled EDR Contact: 01/27/2025
Data Release Frequency: Varies

UST FINDER RELEASE: UST Finder Releases Database

US EPA's UST Finder data is a national composite of leaking underground storage tanks. This data contains information about, and locations of, leaking underground storage tanks. Data was collected from state sources and standardized into a national profile by EPA's Office of Underground Storage Tanks, Office of Research and Development, and the Association of State and Territorial Solid Waste Management Officials.

Date of Government Version: 06/08/2023
Date Data Arrived at EDR: 10/31/2023
Date Made Active in Reports: 01/18/2024
Number of Days to Update: 79

Source: Environmental Protecton Agency
Telephone: 202-564-0394
Last EDR Contact: 11/06/2024
Next Scheduled EDR Contact: 02/17/2025
Data Release Frequency: Semi-Annually

UST FINDER: UST Finder Database

EPA developed UST Finder, a web map application containing a comprehensive, state-sourced national map of underground storage tank (UST) and leaking UST (LUST) data. It provides the attributes and locations of active and closed USTs, UST facilities, and LUST sites from states and from Tribal lands and US territories . UST Finder contains information about proximity of UST facilities and LUST sites to: surface and groundwater public drinking water protection areas; estimated number of private domestic wells and number of people living nearby; and flooding and wildfires.

Date of Government Version: 06/08/2023
Date Data Arrived at EDR: 10/04/2023
Date Made Active in Reports: 01/18/2024
Number of Days to Update: 106

Source: Environmental Protection Agency
Telephone: 202-564-0394
Last EDR Contact: 11/06/2024
Next Scheduled EDR Contact: 02/17/2025
Data Release Frequency: Varies

E MANIFEST: Hazardous Waste Electronic Manifest System

EPA established a national system for tracking hazardous waste shipments electronically. This system, known as ?e-Manifest,? will modernize the nation?s cradle-to-grave hazardous waste tracking process while saving valuable time, resources, and dollars for industry and states.

Date of Government Version: 09/16/2024
Date Data Arrived at EDR: 09/17/2024
Date Made Active in Reports: 12/20/2024
Number of Days to Update: 94

Source: Environmental Protection Agency
Telephone: 833-501-6826
Last EDR Contact: 12/12/2024
Next Scheduled EDR Contact: 03/31/2025
Data Release Frequency: Varies

PFAS: PFAS Contamination Site Location Listing

A listing of PFAS sites included in the Envirostor and GeoTracker databases. Locations of potential sources of per - and polyfluoroalkyl substances (PFAS). This does not mean that PFAS has been produced, used, or discharged at these sites.

Date of Government Version: 08/28/2024
Date Data Arrived at EDR: 08/28/2024
Date Made Active in Reports: 09/03/2024
Number of Days to Update: 6

Source: State Water Resources Control Board
Telephone: 866-480-1028
Last EDR Contact: 12/03/2024
Next Scheduled EDR Contact: 03/17/2025
Data Release Frequency: Varies

AQUEOUS FOAM: Former Fire Training Facility Assessments Listing

Airports shown on this list are those believed to use Aqueous Film Forming Foam (AFFF), and certified by the Federal Aviation Administration (FAA) under Title 14, Code of Federal Regulations (CFR), Part 139 (14 CFR Part 139). This list was created by SWRCB using information available from the FAA. Location points shown are from the latitude and longitude listed on the FAA airport master record.

Date of Government Version: 08/28/2024
Date Data Arrived at EDR: 08/28/2024
Date Made Active in Reports: 11/12/2024
Number of Days to Update: 76

Source: State Water Resources Control Board
Telephone: 916-341-5455
Last EDR Contact: 12/03/2024
Next Scheduled EDR Contact: 03/17/2025
Data Release Frequency: Varies

CA BOND EXP. PLAN: Bond Expenditure Plan

Department of Health Services developed a site-specific expenditure plan as the basis for an appropriation of Hazardous Substance Cleanup Bond Act funds. It is not updated.

Date of Government Version: 01/01/1989
Date Data Arrived at EDR: 07/27/1994
Date Made Active in Reports: 08/02/1994
Number of Days to Update: 6

Source: Department of Health Services
Telephone: 916-255-2118
Last EDR Contact: 05/31/1994
Next Scheduled EDR Contact: N/A
Data Release Frequency: No Update Planned

CHROME PLATING: Chrome Plating Facilities Listing

This listing represents chrome plating facilities the California State Water Resources Control Board staff identified as possibly being a source of Per- and polyfluoroalkyl substance (PFAS) contamination. Sites and locations were identified by staff with the Division of Water Quality in the California State Water Board. Data was collected from the CA Air Resources Board 2013 and 2018 - Cr VI emission survey, CA Emission Inventory, CA HAZ Waste discharge database and by reviewing storm water permits. Former chrome plating sites are also included that are open site investigation or remediation cases with the Regional Water Quality Control Boards and the Department of Toxic Substances Control.

Date of Government Version: 08/28/2024
Date Data Arrived at EDR: 08/28/2024
Date Made Active in Reports: 11/12/2024
Number of Days to Update: 76

Source: State Water Resources Control Board
Telephone: 916-341-5455
Last EDR Contact: 12/03/2024
Next Scheduled EDR Contact: 03/17/2025
Data Release Frequency: Varies

CORTESE: "Cortese" Hazardous Waste & Substances Sites List
The sites for the list are designated by the State Water Resource Control Board (LUST), the Integrated Waste Board (SWF/LS), and the Department of Toxic Substances Control (Cal-Sites).

Date of Government Version: 09/16/2024
Date Data Arrived at EDR: 09/17/2024
Date Made Active in Reports: 12/02/2024
Number of Days to Update: 76

Source: CAL EPA/Office of Emergency Information
Telephone: 916-323-3400
Last EDR Contact: 12/11/2024
Next Scheduled EDR Contact: 03/31/2025
Data Release Frequency: Quarterly

CUPA LIV-PLE: CUPA Facility Listing
list of facilities associated with the various CUPA programs in Livermore-Pleasanton

Date of Government Version: 02/14/2024
Date Data Arrived at EDR: 02/21/2024
Date Made Active in Reports: 05/08/2024
Number of Days to Update: 77

Source: Livermore-Pleasanton Fire Department
Telephone: 925-454-2361
Last EDR Contact: 11/05/2024
Next Scheduled EDR Contact: 02/17/2025
Data Release Frequency: Varies

DRYCLEAN MOJAVE: Mojave Desert Air Quality Management District Drycleaner Facility Listing
A listing of drycleaner facility locations, for the Mojave Desert Air Quality Management District.

Date of Government Version: 08/21/2024
Date Data Arrived at EDR: 08/22/2024
Date Made Active in Reports: 11/05/2024
Number of Days to Update: 75

Source: Mojave Desert Air Quality Management District
Telephone: 760-245-1661
Last EDR Contact: 08/21/2024
Next Scheduled EDR Contact: 09/11/2023
Data Release Frequency: Varies

DRYCLEAN N SIERRA: Northern Sierra Air Quality Management District Drycleaner Facility Listing
A listing of drycleaner facility locations, for the Northern Sierra Air Quality Management District,

Date of Government Version: 08/22/2024
Date Data Arrived at EDR: 08/22/2024
Date Made Active in Reports: 11/05/2024
Number of Days to Update: 75

Source: Northern Sierra Air Quality Management District
Telephone: 530-274-9350
Last EDR Contact: 08/21/2024
Next Scheduled EDR Contact: 09/11/2023
Data Release Frequency: Varies

DRYCLEAN MONTERY BAY: Monterey Bay Air Quality Management District Drycleaner Facility Listing
A listing of drycleaner facility locations, for the Monterey Bay Air Quality Management District.

Date of Government Version: 09/09/2024
Date Data Arrived at EDR: 09/11/2024
Date Made Active in Reports: 11/26/2024
Number of Days to Update: 76

Source: Monterey Bay Air Quality Management District
Telephone: 831-647-9411
Last EDR Contact: 08/21/2024
Next Scheduled EDR Contact: 09/11/2023
Data Release Frequency: Varies

DRYCLEAN AMADOR: Amador Air District Drycleaner Facility Listing
A listing of drycleaner facility locations, for the Amador Air Quality Management District

Date of Government Version: 04/26/2023
Date Data Arrived at EDR: 04/27/2023
Date Made Active in Reports: 07/13/2023
Number of Days to Update: 77

Source: Amador Air Quality Management District
Telephone: 209-257-0112
Last EDR Contact: 08/21/2024
Next Scheduled EDR Contact: 09/11/2023
Data Release Frequency: Varies

DRYCLEAN VENTURA: Drycleaner Facility Listing
A listing of drycleaner facility locations, for the Ventura County Air Pollution Control District.

Date of Government Version: 08/26/2024
Date Data Arrived at EDR: 08/28/2024
Date Made Active in Reports: 11/14/2024
Number of Days to Update: 78
Source: Ventura County Air Pollution Control District
Telephone: 805-645-1421
Last EDR Contact: 08/21/2024
Next Scheduled EDR Contact: 09/11/2023
Data Release Frequency: Varies

DRYCLEAN EAST KERN: Eastern Kern Air Pollution Control District District Drycleaner Facility Listing
A listing of drycleaner facility locations, for the Eastern Kern Air Pollution Control District.

Date of Government Version: 08/21/2024
Date Data Arrived at EDR: 08/22/2024
Date Made Active in Reports: 11/05/2024
Number of Days to Update: 75
Source: Eastern Kern Air Pollution Control District
Telephone: 661-862-9684
Last EDR Contact: 08/21/2024
Next Scheduled EDR Contact: 09/11/2023
Data Release Frequency: Varies

DRYCLEAN SAN JOAQUIN: San Joaquin Valley Air Pollution Control District District Drycleaner Facility Listing
A listing of drycleaner facility locations, for the San Joaquin Valley Air Pollution Control District.

Date of Government Version: 08/22/2024
Date Data Arrived at EDR: 08/22/2024
Date Made Active in Reports: 11/05/2024
Number of Days to Update: 75
Source: San Joaquin Valley Air Pollution Control District
Telephone: 559-230-6001
Last EDR Contact: 08/21/2024
Next Scheduled EDR Contact: 09/11/2023
Data Release Frequency: Varies

DRYCLEAN GLENN: Glenn County Air Pollution Control District Drycleaner Facility Listing
A listing of drycleaner facility locations, for the Glenn County Air Pollution Control District.

Date of Government Version: 08/26/2024
Date Data Arrived at EDR: 08/28/2024
Date Made Active in Reports: 11/13/2024
Number of Days to Update: 77
Source: Glenn County Air Pollution Control District
Telephone: 530-934-6500
Last EDR Contact: 08/21/2024
Next Scheduled EDR Contact: 09/11/2023
Data Release Frequency: Varies

DRYCLEAN BUTTE: Butte County Air Quality Management DistrictDrycleaner Facility Listing
Butte County Air Quality Management DistrictDrycleaner Facility Listing.

Date of Government Version: 09/10/2024
Date Data Arrived at EDR: 09/11/2024
Date Made Active in Reports: 11/25/2024
Number of Days to Update: 75
Source: Butte County Air Quality Management District
Telephone: 530-332-9400
Last EDR Contact: 08/21/2024
Next Scheduled EDR Contact: 09/11/2023
Data Release Frequency: Varies

DRYCLEAN FEATHER RVR: Feather River Air Quality Management District Drycleaner Facility Listing
A listing of drycleaner facility locations, for the Feather River Air Quality Management District.

Date of Government Version: 03/08/2023
Date Data Arrived at EDR: 03/09/2023
Date Made Active in Reports: 06/05/2023
Number of Days to Update: 88
Source: Feather River Air Quality Management District
Telephone: 530-634-7659
Last EDR Contact: 08/21/2024
Next Scheduled EDR Contact: 09/11/2023
Data Release Frequency: Varies

DRYCLEAN AVAQMD: Antelope Valley Air Quality Management District Drycleaner Listing
A listing of dry cleaners in the Antelope Valley Air Quality Management District.

Date of Government Version: 05/29/2024
Date Data Arrived at EDR: 11/07/2024
Date Made Active in Reports: 11/22/2024
Number of Days to Update: 15
Source: Antelope Valley Air Quality Management District
Telephone: 661-723-8070
Last EDR Contact: 11/07/2024
Next Scheduled EDR Contact: 03/10/2025
Data Release Frequency: Varies

DRYCLEAN N SONOMA: Norther Sonoma County County Air Pollution Control District Drycleaner Facility Listing
A listing of drycleaner facility locations, for the Northern Sonoma County Air Pollution Control District.,

Date of Government Version: 08/23/2024
Date Data Arrived at EDR: 08/26/2024
Date Made Active in Reports: 11/05/2024
Number of Days to Update: 71
Source: Santa Barbara County Air Pollution Control District
Telephone: 707-433-5911
Last EDR Contact: 08/21/2024
Next Scheduled EDR Contact: 09/11/2023
Data Release Frequency: Varies

DRYCLEAN GRANT: Grant Recipients List
Assembly Bill 998 (AB 998) established the Non-Toxic Dry Cleaning Incentive Program to provide financial assistance to the dry cleaning industry to switch from systems using perchloroethylene (Perc), an identified toxic air contaminant and potential human carcinogen, to non-toxic and non-smog forming alternatives.

Date of Government Version: 12/31/2021
Date Data Arrived at EDR: 01/26/2024
Date Made Active in Reports: 04/16/2024
Number of Days to Update: 81
Source: California Air Resources Board
Telephone: 916-323-0006
Last EDR Contact: 10/24/2024
Next Scheduled EDR Contact: 02/03/2025
Data Release Frequency: Varies

DRYCLEAN YOLO-SOLANO: Yolo-Solano Air Quality Management District Drycleaner Facility Listing
A listing of drycleaner facility locations, for the Yolo-Solano Air Quality Management District.

Date of Government Version: 08/21/2024
Date Data Arrived at EDR: 08/26/2024
Date Made Active in Reports: 11/06/2024
Number of Days to Update: 72
Source: Yolo-Solano Air Quality Management District
Telephone: 530-757-3650
Last EDR Contact: 08/21/2024
Next Scheduled EDR Contact: 09/11/2023
Data Release Frequency: Varies

DRYCLEAN LAKE: Lake County Air Quality Management District Drycleaner Facility Listing
A listing of drycleaner facility locations, for the Lake County Air Quality Management District,

Date of Government Version: 02/15/2024
Date Data Arrived at EDR: 02/16/2024
Date Made Active in Reports: 05/02/2024
Number of Days to Update: 76
Source: Lake County Air Quality Management District
Telephone: 707-263-7000
Last EDR Contact: 08/21/2024
Next Scheduled EDR Contact: 09/11/2023
Data Release Frequency: Varies

DRYCLEAN SOUTH COAST: South Coast Air Quality Management District Drycleaner Listing
A listing of dry cleaners in the South Coast Air Quality Management District

Date of Government Version: 08/14/2024
Date Data Arrived at EDR: 09/05/2024
Date Made Active in Reports: 11/13/2024
Number of Days to Update: 69
Source: South Coast Air Quality Management District
Telephone: 909-396-3211
Last EDR Contact: 11/13/2024
Next Scheduled EDR Contact: 03/03/2025
Data Release Frequency: Varies

DRYCLEAN SAN DIEGO: San Diego County Air Pollution Control District Drycleaner Facility Listing
A listing of drycleaner facility locations, for the San Diego County Air Pollution Control District.

Date of Government Version: 08/21/2024
Date Data Arrived at EDR: 08/28/2024
Date Made Active in Reports: 11/13/2024
Number of Days to Update: 77
Source: San Diego County Air Pollution Control District
Telephone: 858-586-2616
Last EDR Contact: 08/21/2024
Next Scheduled EDR Contact: 09/11/2023
Data Release Frequency: Varies

DRYCLEAN MENDOCINO: Mendocino County Air Quality Management District Drycleaner Facility Listing
A listing of drycleaner facility locations, for the Mendocino County Air Quality Management District.

Date of Government Version: 08/26/2024
Date Data Arrived at EDR: 09/03/2024
Date Made Active in Reports: 11/13/2024
Number of Days to Update: 71
Source: Mendocino County Air Quality Management District
Telephone: 707-463-4354
Last EDR Contact: 08/21/2024
Next Scheduled EDR Contact: 09/11/2023
Data Release Frequency: Varies

DRYCLEAN SACRAMENTO: Sacramento Metropolitan Air Quality Management DistrictDrycleaner Facility Listing
A listing of drycleaner facility locations, for the Sacramento Metropolitan Air Quality Management District.

Date of Government Version: 09/03/2024
Date Data Arrived at EDR: 09/05/2024
Date Made Active in Reports: 11/13/2024
Number of Days to Update: 69
Source: Sacramento Metropolitan Air Quality Management District
Telephone: 916-874-3958
Last EDR Contact: 08/21/2024
Next Scheduled EDR Contact: 09/11/2023
Data Release Frequency: Varies

DRYCLEAN IMPERIAL: Imperial County Air Pollution Control District Drycleaner Facility Listing
A listing of drycleaner facility locations, for the Imperial County Air Pollution Control District

Date of Government Version: 10/02/2024
Date Data Arrived at EDR: 10/03/2024
Date Made Active in Reports: 12/20/2024
Number of Days to Update: 78
Source: Imperial County Air Pollution Control District
Telephone: 442-265-1800
Last EDR Contact: 08/21/2024
Next Scheduled EDR Contact: 09/11/2023
Data Release Frequency: Varies

DRYCLEAN SAN LUIS OB: San Luis Obispo County Air Pollution Control District Drycleaner Facility Listing
A listing of drycleaner facility locations, for the San Luis Obispo County Air Pollution Control District.

Date of Government Version: 01/03/2024
Date Data Arrived at EDR: 01/04/2024
Date Made Active in Reports: 03/20/2024
Number of Days to Update: 76
Source: San Luis Obispo County Air Pollution Control District
Telephone: 805-781-5756
Last EDR Contact: 08/21/2024
Next Scheduled EDR Contact: 09/11/2023
Data Release Frequency: Varies

DRYCLEAN PLACER: Placer County Air Quality Management District Drycleaner Facility Listing
A listing of drycleaner facility locations, for the Placer County Air Quality Management District.

Date of Government Version: 05/15/2023
Date Data Arrived at EDR: 05/17/2023
Date Made Active in Reports: 08/14/2023
Number of Days to Update: 89
Source: Placer County Air Quality Management District
Telephone: 530-745-2335
Last EDR Contact: 08/21/2024
Next Scheduled EDR Contact: 09/11/2023
Data Release Frequency: Varies

DRYCLEAN BAY AREA: Bay Area Air Quality Management District Drycleaner Facility Listing
Bay Area Air Quality Management District Drycleaner Facility Listing.

Date of Government Version: 02/20/2019
Date Data Arrived at EDR: 05/30/2019
Date Made Active in Reports: 05/01/2023
Number of Days to Update: 1432
Source: Bay Area Air Quality Management District
Telephone: 415-516-1916
Last EDR Contact: 08/21/2024
Next Scheduled EDR Contact: 09/11/2023
Data Release Frequency: Varies

DRYCLEAN CALAVERAS: Calaveras County Environmental Management Agency Drycleaner Facility Listing
A listing of drycleaner facility locations, for the Calaveras County Environmental Management Agency.

Date of Government Version: 06/17/2019
Date Data Arrived at EDR: 06/19/2019
Date Made Active in Reports: 05/01/2023
Number of Days to Update: 1412
Source: Calaveras County Environmental Management Agency
Telephone: 209-754-6399
Last EDR Contact: 08/21/2024
Next Scheduled EDR Contact: 09/16/2019
Data Release Frequency: Varies

DRYCLEAN N COAST: North Coast Unified Air Quality Management District Drycleaner Facility Listing
A listing of drycleaner facility locations, for the North Coast Unified Air Quality Management District.

Date of Government Version: 11/30/2016
Date Data Arrived at EDR: 04/19/2019
Date Made Active in Reports: 05/01/2023
Number of Days to Update: 1473
Source: North Coast Unified Air Quality Management District
Telephone: 707-443-3093
Last EDR Contact: 08/21/2024
Next Scheduled EDR Contact: 09/11/2023
Data Release Frequency: Varies

DRYCLEAN SANTA BARB: Santa Barbara County Air Pollution Control District Drycleaner Facility Listing
A listing of drycleaner facility locations, for the Santa Barbara County Air Pollution Control District.

Date of Government Version: 02/19/2019
Date Data Arrived at EDR: 04/17/2019
Date Made Active in Reports: 05/01/2023
Number of Days to Update: 1475
Source: Santa Barbara County Air Pollution Control District
Telephone: 805-961-8867
Last EDR Contact: 08/21/2024
Next Scheduled EDR Contact: 09/11/2023
Data Release Frequency: Varies

DRYCLEAN TEHAMA: Tehama County Air Pollution Control District Drycleaner Facility Listing
A listing of drycleaner facility locations, for the Tehama County Air Pollution Control District.

Date of Government Version: 04/24/2019
Date Data Arrived at EDR: 04/24/2019
Date Made Active in Reports: 05/01/2023
Number of Days to Update: 1468
Source: Tehama County Air Pollution Control District
Telephone: 530-527-3717
Last EDR Contact: 08/21/2024
Next Scheduled EDR Contact: 09/11/2023
Data Release Frequency: Varies

DRYCLEANERS: Cleaner Facilities
A list of drycleaner related facilities that have EPA ID numbers. These are facilities with certain SIC codes: power laundries, family and commercial; garment pressing and cleaner's agents; linen supply; coin-operated laundries and cleaning; drycleaning plants, except rugs; carpet and upholster cleaning; industrial launderers; laundry and garment services.

Date of Government Version: 08/28/2024
Date Data Arrived at EDR: 09/05/2024
Date Made Active in Reports: 11/13/2024
Number of Days to Update: 69
Source: Department of Toxic Substance Control
Telephone: 916-327-4498
Last EDR Contact: 12/12/2024
Next Scheduled EDR Contact: 03/10/2025
Data Release Frequency: Annually

DRYCLEAN SHASTA: Shasta County Air Quality Management District District Drycleaner Facility Listing
A listing of drycleaner facility locations, for the Shasta County Air Quality Management District.

Date of Government Version: 08/29/2024
Date Data Arrived at EDR: 09/05/2024
Date Made Active in Reports: 11/13/2024
Number of Days to Update: 69
Source: Shasta County Air Quality Management District
Telephone: 530-225-5674
Last EDR Contact: 08/21/2024
Next Scheduled EDR Contact: 09/11/2023
Data Release Frequency: Varies

EMI: Emissions Inventory Data
Toxics and criteria pollutant emissions data collected by the ARB and local air pollution agencies.

Date of Government Version: 12/31/2022
Date Data Arrived at EDR: 06/11/2024
Date Made Active in Reports: 09/03/2024
Number of Days to Update: 84
Source: California Air Resources Board
Telephone: 916-322-2990
Last EDR Contact: 12/12/2024
Next Scheduled EDR Contact: 03/24/2025
Data Release Frequency: Varies

ENF: Enforcement Action Listing
A listing of Water Board Enforcement Actions. Formal is everything except Oral/Verbal Communication, Notice of Violation, Expedited Payment Letter, and Staff Enforcement Letter.

Date of Government Version: 10/15/2024
Date Data Arrived at EDR: 10/16/2024
Date Made Active in Reports: 12/31/2024
Number of Days to Update: 76
Source: State Water Resoruces Control Board
Telephone: 916-445-9379
Last EDR Contact: 10/16/2024
Next Scheduled EDR Contact: 01/27/2025
Data Release Frequency: Varies

FIN ASSURANCE 1: Financial Assurance Information Listing
Financial Assurance information

Date of Government Version: 10/09/2024
Date Data Arrived at EDR: 10/10/2024
Date Made Active in Reports: 12/30/2024
Number of Days to Update: 81

Source: Department of Toxic Substances Control
Telephone: 916-255-3628
Last EDR Contact: 01/09/2025
Next Scheduled EDR Contact: 04/28/2025
Data Release Frequency: Varies

FIN ASSURANCE 2: Financial Assurance Information Listing

A listing of financial assurance information for solid waste facilities. Financial assurance is intended to ensure that resources are available to pay for the cost of closure, post-closure care, and corrective measures if the owner or operator of a regulated facility is unable or unwilling to pay.

Date of Government Version: 08/07/2024
Date Data Arrived at EDR: 08/14/2024
Date Made Active in Reports: 08/28/2024
Number of Days to Update: 14

Source: California Integrated Waste Management Board
Telephone: 916-341-6066
Last EDR Contact: 10/30/2024
Next Scheduled EDR Contact: 02/17/2025
Data Release Frequency: Varies

ICE: Inspection, Compliance and Enforcement

Contains data pertaining to the Permitted Facilities with Inspections / Enforcements sites tracked in Envirostor.

Date of Government Version: 08/12/2024
Date Data Arrived at EDR: 08/12/2024
Date Made Active in Reports: 10/28/2024
Number of Days to Update: 77

Source: Department of Toxic Subsances Control
Telephone: 877-786-9427
Last EDR Contact: 11/08/2024
Next Scheduled EDR Contact: 02/24/2025
Data Release Frequency: Quarterly

HIST CORTESE: Hazardous Waste & Substance Site List

The sites for the list are designated by the State Water Resource Control Board [LUST], the Integrated Waste Board [SWF/LS], and the Department of Toxic Substances Control [CALSITES]. This listing is no longer updated by the state agency.

Date of Government Version: 04/01/2001
Date Data Arrived at EDR: 01/22/2009
Date Made Active in Reports: 04/08/2009
Number of Days to Update: 76

Source: Department of Toxic Substances Control
Telephone: 916-323-3400
Last EDR Contact: 01/22/2009
Next Scheduled EDR Contact: N/A
Data Release Frequency: No Update Planned

HWP: EnviroStor Permitted Facilities Listing

Detailed information on permitted hazardous waste facilities and corrective action ("cleanups") tracked in EnviroStor.

Date of Government Version: 08/12/2024
Date Data Arrived at EDR: 08/12/2024
Date Made Active in Reports: 10/28/2024
Number of Days to Update: 77

Source: Department of Toxic Substances Control
Telephone: 916-323-3400
Last EDR Contact: 11/08/2024
Next Scheduled EDR Contact: 02/24/2025
Data Release Frequency: Quarterly

HWT: Registered Hazardous Waste Transporter Database

A listing of hazardous waste transporters. In California, unless specifically exempted, it is unlawful for any person to transport hazardous wastes unless the person holds a valid registration issued by DTSC. A hazardous waste transporter registration is valid for one year and is assigned a unique registration number.

Date of Government Version: 09/30/2024
Date Data Arrived at EDR: 10/01/2024
Date Made Active in Reports: 12/13/2024
Number of Days to Update: 73

Source: Department of Toxic Substances Control
Telephone: 916-440-7145
Last EDR Contact: 12/27/2024
Next Scheduled EDR Contact: 04/14/2025
Data Release Frequency: Quarterly

HWTS: Hazardous Waste Tracking System

DTSC maintains the Hazardous Waste Tracking System that stores ID number information since the early 1980s and manifest data since 1993. The system collects both manifest copies from the generator and destination facility.

Date of Government Version: 07/19/2024
Date Data Arrived at EDR: 07/30/2024
Date Made Active in Reports: 08/28/2024
Number of Days to Update: 29

Source: Department of Toxic Substances Control
Telephone: 916-324-2444
Last EDR Contact: 06/26/2024
Next Scheduled EDR Contact: 04/14/2025
Data Release Frequency: Varies

HAZNET: Facility and Manifest Data

Facility and Manifest Data. The data is extracted from the copies of hazardous waste manifests received each year by the DTSC. The annual volume of manifests is typically 700,000 - 1,000,000 annually, representing approximately 350,000 - 500,000 shipments. Data are from the manifests submitted without correction, and therefore many contain some invalid values for data elements such as generator ID, TSD ID, waste category, and disposal method. This database begins with calendar year 1993.

Date of Government Version: 12/31/2023
Date Data Arrived at EDR: 07/02/2024
Date Made Active in Reports: 09/25/2024
Number of Days to Update: 85

Source: California Environmental Protection Agency
Telephone: 916-255-1136
Last EDR Contact: 01/03/2025
Next Scheduled EDR Contact: 04/14/2025
Data Release Frequency: Annually

MINES: Mines Site Location Listing

A listing of mine site locations from the Office of Mine Reclamation.

Date of Government Version: 09/03/2024
Date Data Arrived at EDR: 09/04/2024
Date Made Active in Reports: 11/13/2024
Number of Days to Update: 70

Source: Department of Conservation
Telephone: 916-322-1080
Last EDR Contact: 12/03/2024
Next Scheduled EDR Contact: 03/17/2025
Data Release Frequency: Quarterly

MWMP: Medical Waste Management Program Listing

The Medical Waste Management Program (MWMP) ensures the proper handling and disposal of medical waste by permitting and inspecting medical waste Offsite Treatment Facilities (PDF) and Transfer Stations (PDF) throughout the state. MWMP also oversees all Medical Waste Transporters.

Date of Government Version: 07/26/2024
Date Data Arrived at EDR: 08/22/2024
Date Made Active in Reports: 11/06/2024
Number of Days to Update: 76

Source: Department of Public Health
Telephone: 916-558-1784
Last EDR Contact: 11/20/2024
Next Scheduled EDR Contact: 03/10/2025
Data Release Frequency: Varies

NPDES: NPDES Permits Listing

A listing of NPDES permits, including stormwater.

Date of Government Version: 08/05/2024
Date Data Arrived at EDR: 08/06/2024
Date Made Active in Reports: 10/28/2024
Number of Days to Update: 83

Source: State Water Resources Control Board
Telephone: 916-445-9379
Last EDR Contact: 11/05/2024
Next Scheduled EDR Contact: 02/17/2025
Data Release Frequency: Quarterly

PEST LIC: Pesticide Regulation Licenses Listing

A listing of licenses and certificates issued by the Department of Pesticide Regulation. The DPR issues licenses and/or certificates to: Persons and businesses that apply or sell pesticides; Pest control dealers and brokers; Persons who advise on agricultural pesticide applications.

Date of Government Version: 08/22/2024
Date Data Arrived at EDR: 08/22/2024
Date Made Active in Reports: 11/06/2024
Number of Days to Update: 76

Source: Department of Pesticide Regulation
Telephone: 916-445-4038
Last EDR Contact: 11/20/2024
Next Scheduled EDR Contact: 03/10/2025
Data Release Frequency: Quarterly

PROC: Certified Processors Database
A listing of certified processors.

Date of Government Version: 08/28/2024
Date Data Arrived at EDR: 08/28/2024
Date Made Active in Reports: 08/30/2024
Number of Days to Update: 2
Source: Department of Conservation
Telephone: 916-323-3836
Last EDR Contact: 12/03/2024
Next Scheduled EDR Contact: 03/17/2025
Data Release Frequency: Quarterly

NOTIFY 65: Proposition 65 Records
Listings of all Proposition 65 incidents reported to counties by the State Water Resources Control Board and the Regional Water Quality Control Board. This database is no longer updated by the reporting agency.

Date of Government Version: 09/05/2024
Date Data Arrived at EDR: 09/06/2024
Date Made Active in Reports: 11/13/2024
Number of Days to Update: 68
Source: State Water Resources Control Board
Telephone: 916-445-3846
Last EDR Contact: 12/04/2024
Next Scheduled EDR Contact: 03/24/2025
Data Release Frequency: No Update Planned

SAN JOSE HAZMAT: Hazardous Material Facilities
Hazardous material facilities, including underground storage tank sites.

Date of Government Version: 11/03/2020
Date Data Arrived at EDR: 11/05/2020
Date Made Active in Reports: 01/26/2021
Number of Days to Update: 82
Source: City of San Jose Fire Department
Telephone: 408-535-7694
Last EDR Contact: 10/24/2024
Next Scheduled EDR Contact: 02/10/2025
Data Release Frequency: Annually

UIC: UIC Listing
A listing of wells identified as underground injection wells, in the California Oil and Gas Wells database.

Date of Government Version: 09/02/2024
Date Data Arrived at EDR: 09/04/2024
Date Made Active in Reports: 09/05/2024
Number of Days to Update: 1
Source: Deaprtment of Conservation
Telephone: 916-445-2408
Last EDR Contact: 12/03/2024
Next Scheduled EDR Contact: 03/17/2025
Data Release Frequency: Varies

UIC GEO: Underground Injection Control Sites (GEOTRACKER)
Underground control injection sites

Date of Government Version: 08/28/2024
Date Data Arrived at EDR: 08/28/2024
Date Made Active in Reports: 08/29/2024
Number of Days to Update: 1
Source: State Water Resource Control Board
Telephone: 866-480-1028
Last EDR Contact: 11/26/2024
Next Scheduled EDR Contact: 03/17/2025
Data Release Frequency: Varies

WASTEWATER PITS: Oil Wastewater Pits Listing
Water officials discovered that oil producers have been dumping chemical-laden wastewater into hundreds of unlined pits that are operating without proper permits. Inspections completed by the Central Valley Regional Water Quality Control Board revealed the existence of previously unidentified waste sites. The water boards review found that more than one-third of the region's active disposal pits are operating without permission.

Date of Government Version: 02/11/2021
Date Data Arrived at EDR: 07/01/2021
Date Made Active in Reports: 09/29/2021
Number of Days to Update: 90
Source: RWQCB, Central Valley Region
Telephone: 559-445-5577
Last EDR Contact: 01/02/2025
Next Scheduled EDR Contact: 04/14/2025
Data Release Frequency: Varies

WDS: Waste Discharge System
Sites which have been issued waste discharge requirements.

Date of Government Version: 06/19/2007
Date Data Arrived at EDR: 06/20/2007
Date Made Active in Reports: 06/29/2007
Number of Days to Update: 9

Source: State Water Resources Control Board
Telephone: 916-341-5227
Last EDR Contact: 11/07/2024
Next Scheduled EDR Contact: 02/24/2025
Data Release Frequency: No Update Planned

WIP: Well Investigation Program Case List
Well Investigation Program case in the San Gabriel and San Fernando Valley area.

Date of Government Version: 07/03/2009
Date Data Arrived at EDR: 07/21/2009
Date Made Active in Reports: 08/03/2009
Number of Days to Update: 13

Source: Los Angeles Water Quality Control Board
Telephone: 213-576-6726
Last EDR Contact: 12/10/2024
Next Scheduled EDR Contact: 03/31/2025
Data Release Frequency: No Update Planned

MILITARY PRIV SITES: Military Privatized Sites (GEOTRACKER)
Military privatized sites

Date of Government Version: 08/28/2024
Date Data Arrived at EDR: 08/28/2024
Date Made Active in Reports: 08/29/2024
Number of Days to Update: 1

Source: State Water Resources Control Board
Telephone: 866-480-1028
Last EDR Contact: 11/26/2024
Next Scheduled EDR Contact: 03/17/2025
Data Release Frequency: Varies

PROJECT: Project Sites (GEOTRACKER)
Projects sites

Date of Government Version: 08/28/2024
Date Data Arrived at EDR: 08/28/2024
Date Made Active in Reports: 08/29/2024
Number of Days to Update: 1

Source: State Water Resources Control Board
Telephone: 866-480-1028
Last EDR Contact: 11/26/2024
Next Scheduled EDR Contact: 03/17/2025
Data Release Frequency: Varies

WDR: Waste Discharge Requirements Listing
In general, the Waste Discharge Requirements (WDRs) Program (sometimes also referred to as the "Non Chapter 15 (Non 15) Program") regulates point discharges that are exempt pursuant to Subsection 20090 of Title 27 and not subject to the Federal Water Pollution Control Act. Exemptions from Title 27 may be granted for nine categories of discharges (e.g., sewage, wastewater, etc.) that meet, and continue to meet, the preconditions listed for each specific exemption. The scope of the WDRs Program also includes the discharge of wastes classified as inert, pursuant to section 20230 of Title 27.

Date of Government Version: 09/03/2024
Date Data Arrived at EDR: 09/04/2024
Date Made Active in Reports: 11/13/2024
Number of Days to Update: 70

Source: State Water Resources Control Board
Telephone: 916-341-5810
Last EDR Contact: 12/03/2024
Next Scheduled EDR Contact: 03/17/2025
Data Release Frequency: Quarterly

CIWQS: California Integrated Water Quality System
The California Integrated Water Quality System (CIWQS) is a computer system used by the State and Regional Water Quality Control Boards to track information about places of environmental interest, manage permits and other orders, track inspections, and manage violations and enforcement activities.

Date of Government Version: 08/20/2024
Date Data Arrived at EDR: 08/20/2024
Date Made Active in Reports: 08/22/2024
Number of Days to Update: 2

Source: State Water Resources Control Board
Telephone: 866-794-4977
Last EDR Contact: 11/20/2024
Next Scheduled EDR Contact: 03/10/2025
Data Release Frequency: Varies

CERS: CalEPA Regulated Site Portal Data
The CalEPA Regulated Site Portal database combines data about environmentally regulated sites and facilities in California into a single database. It combines data from a variety of state and federal databases, and provides an overview of regulated activities across the spectrum of environmental programs for any given location in California. These activities include hazardous materials and waste, state and federal cleanups, impacted ground and surface waters, and toxic materials

Date of Government Version: 10/15/2024
Date Data Arrived at EDR: 10/16/2024
Date Made Active in Reports: 12/31/2024
Number of Days to Update: 76

Source: California Environmental Protection Agency
Telephone: 916-323-2514
Last EDR Contact: 10/16/2024
Next Scheduled EDR Contact: 01/27/2025
Data Release Frequency: Varies

NON-CASE INFO: Non-Case Information Sites (GEOTRACKER)
Non-Case Information sites

Date of Government Version: 08/28/2024
Date Data Arrived at EDR: 08/28/2024
Date Made Active in Reports: 08/29/2024
Number of Days to Update: 1

Source: State Water Resources Control Board
Telephone: 866-480-1028
Last EDR Contact: 11/26/2024
Next Scheduled EDR Contact: 03/17/2025
Data Release Frequency: Varies

OTHER OIL GAS: Other Oil & Gas Projects Sites (GEOTRACKER)
Other Oil & Gas Projects sites

Date of Government Version: 08/28/2024
Date Data Arrived at EDR: 08/28/2024
Date Made Active in Reports: 08/29/2024
Number of Days to Update: 1

Source: State Water Resources Control Board
Telephone: 866-480-1028
Last EDR Contact: 11/26/2024
Next Scheduled EDR Contact: 03/17/2025
Data Release Frequency: Varies

PROD WATER PONDS: Produced Water Ponds Sites (GEOTRACKER)
Produced water ponds sites

Date of Government Version: 08/28/2024
Date Data Arrived at EDR: 08/28/2024
Date Made Active in Reports: 08/29/2024
Number of Days to Update: 1

Source: State Water Resources Control Board
Telephone: 866-480-1028
Last EDR Contact: 11/26/2024
Next Scheduled EDR Contact: 03/17/2025
Data Release Frequency: Varies

SAMPLING POINT: Sampling Point ? Public Sites (GEOTRACKER)
Sampling point - public sites

Date of Government Version: 08/28/2024
Date Data Arrived at EDR: 08/28/2024
Date Made Active in Reports: 08/29/2024
Number of Days to Update: 1

Source: State Water Resources Control Board
Telephone: 866-480-1028
Last EDR Contact: 11/26/2024
Next Scheduled EDR Contact: 03/17/2025
Data Release Frequency: Varies

WELL STIM PROJ: Well Stimulation Project (GEOTRACKER)
Includes areas of groundwater monitoring plans, a depiction of the monitoring network, and the facilities, boundaries, and subsurface characteristics of the oilfield and the features (oil and gas wells, produced water ponds, UIC wells, water supply wells, etc?) being monitored

Date of Government Version: 08/28/2024
Date Data Arrived at EDR: 08/28/2024
Date Made Active in Reports: 08/29/2024
Number of Days to Update: 1

Source: State Water Resources Control Board
Telephone: 866-480-1028
Last EDR Contact: 11/26/2024
Next Scheduled EDR Contact: 03/17/2025
Data Release Frequency: Varies

EDR HIGH RISK HISTORICAL RECORDS

EDR Exclusive Records

EDR MGP: EDR Proprietary Manufactured Gas Plants
The EDR Proprietary Manufactured Gas Plant Database includes records of coal gas plants (manufactured gas plants) compiled by EDR's researchers. Manufactured gas sites were used in the United States from the 1800's to 1950's to produce a gas that could be distributed and used as fuel. These plants used whale oil, rosin, coal, or a mixture of coal, oil, and water that also produced a significant amount of waste. Many of the byproducts of the gas production, such as coal tar (oily waste containing volatile and non-volatile chemicals), sludges, oils and other compounds are potentially hazardous to human health and the environment. The byproduct from this process was frequently disposed of directly at the plant site and can remain or spread slowly, serving as a continuous source of soil and groundwater contamination.

Date of Government Version: N/A
Date Data Arrived at EDR: N/A
Date Made Active in Reports: N/A
Number of Days to Update: N/A

Source: EDR, Inc.
Telephone: N/A
Last EDR Contact: N/A
Next Scheduled EDR Contact: N/A
Data Release Frequency: No Update Planned

EDR Hist Auto: EDR Exclusive Historical Auto Stations

EDR has searched selected national collections of business directories and has collected listings of potential gas station/filling station/service station sites that were available to EDR researchers. EDR's review was limited to those categories of sources that might, in EDR's opinion, include gas station/filling station/service station establishments. The categories reviewed included, but were not limited to gas, gas station, gasoline station, filling station, auto, automobile repair, auto service station, service station, etc. This database falls within a category of information EDR classifies as "High Risk Historical Records", or HRHR. EDR's HRHR effort presents unique and sometimes proprietary data about past sites and operations that typically create environmental concerns, but may not show up in current government records searches.

Date of Government Version: N/A
Date Data Arrived at EDR: N/A
Date Made Active in Reports: N/A
Number of Days to Update: N/A

Source: EDR, Inc.
Telephone: N/A
Last EDR Contact: N/A
Next Scheduled EDR Contact: N/A
Data Release Frequency: Varies

EDR Hist Cleaner: EDR Exclusive Historical Cleaners

EDR has searched selected national collections of business directories and has collected listings of potential dry cleaner sites that were available to EDR researchers. EDR's review was limited to those categories of sources that might, in EDR's opinion, include dry cleaning establishments. The categories reviewed included, but were not limited to dry cleaners, cleaners, laundry, laundromat, cleaning/laundry, wash & dry etc. This database falls within a category of information EDR classifies as "High Risk Historical Records", or HRHR. EDR's HRHR effort presents unique and sometimes proprietary data about past sites and operations that typically create environmental concerns, but may not show up in current government records searches.

Date of Government Version: N/A
Date Data Arrived at EDR: N/A
Date Made Active in Reports: N/A
Number of Days to Update: N/A

Source: EDR, Inc.
Telephone: N/A
Last EDR Contact: N/A
Next Scheduled EDR Contact: N/A
Data Release Frequency: Varies

EDR RECOVERED GOVERNMENT ARCHIVES

Exclusive Recovered Govt. Archives

RGA LF: Recovered Government Archive Solid Waste Facilities List

The EDR Recovered Government Archive Landfill database provides a list of landfills derived from historical databases and includes many records that no longer appear in current government lists. Compiled from Records formerly available from the Department of Resources Recycling and Recovery in California.

Date of Government Version: N/A
Date Data Arrived at EDR: 07/01/2013
Date Made Active in Reports: 01/13/2014
Number of Days to Update: 196

Source: Department of Resources Recycling and Recovery
Telephone: N/A
Last EDR Contact: 06/01/2012
Next Scheduled EDR Contact: N/A
Data Release Frequency: Varies

RGA LUST: Recovered Government Archive Leaking Underground Storage Tank

The EDR Recovered Government Archive Leaking Underground Storage Tank database provides a list of LUST incidents derived from historical databases and includes many records that no longer appear in current government lists. Compiled from Records formerly available from the State Water Resources Control Board in California.

Date of Government Version: N/A
Date Data Arrived at EDR: 07/01/2013
Date Made Active in Reports: 12/30/2013
Number of Days to Update: 182

Source: State Water Resources Control Board
Telephone: N/A
Last EDR Contact: 06/01/2012
Next Scheduled EDR Contact: N/A
Data Release Frequency: Varies

GOVERNMENT RECORDS SEARCHED / DATA CURRENCY TRACKING

COUNTY RECORDS

ALAMEDA COUNTY:

CS ALAMEDA: Contaminated Sites
A listing of contaminated sites overseen by the Toxic Release Program (oil and groundwater contamination from chemical releases and spills) and the Leaking Underground Storage Tank Program (soil and ground water contamination from leaking petroleum USTs).

Date of Government Version: 01/09/2019
Date Data Arrived at EDR: 01/11/2019
Date Made Active in Reports: 03/05/2019
Number of Days to Update: 53

Source: Alameda County Environmental Health Services
Telephone: 510-567-6700
Last EDR Contact: 12/23/2024
Next Scheduled EDR Contact: 04/14/2025
Data Release Frequency: Semi-Annually

UST ALAMEDA: Underground Tanks
Underground storage tank sites located in Alameda county.

Date of Government Version: 12/26/2023
Date Data Arrived at EDR: 12/26/2023
Date Made Active in Reports: 03/19/2024
Number of Days to Update: 84

Source: Alameda County Environmental Health Services
Telephone: 510-567-6700
Last EDR Contact: 12/23/2024
Next Scheduled EDR Contact: 04/14/2025
Data Release Frequency: Semi-Annually

AMADOR COUNTY:

CUPA AMADOR: CUPA Facility List
Cupa Facility List

Date of Government Version: 04/27/2023
Date Data Arrived at EDR: 04/27/2023
Date Made Active in Reports: 07/13/2023
Number of Days to Update: 77

Source: Amador County Environmental Health
Telephone: 209-223-6439
Last EDR Contact: 10/24/2024
Next Scheduled EDR Contact: 02/10/2025
Data Release Frequency: Varies

BUTTE COUNTY:

CUPA BUTTE: CUPA Facility Listing
Cupa facility list.

Date of Government Version: 04/21/2017
Date Data Arrived at EDR: 04/25/2017
Date Made Active in Reports: 08/09/2017
Number of Days to Update: 106

Source: Public Health Department
Telephone: 530-538-7149
Last EDR Contact: 12/23/2024
Next Scheduled EDR Contact: 04/14/2025
Data Release Frequency: No Update Planned

CALVERAS COUNTY:

CUPA CALVERAS: CUPA Facility Listing
Cupa Facility Listing

Date of Government Version: 09/25/2024
Date Data Arrived at EDR: 09/26/2024
Date Made Active in Reports: 12/12/2024
Number of Days to Update: 77

Source: Calveras County Environmental Health
Telephone: 209-754-6399
Last EDR Contact: 12/10/2024
Next Scheduled EDR Contact: 03/31/2025
Data Release Frequency: Quarterly

COLUSA COUNTY:

CUPA COLUSA: CUPA Facility List
Cupa facility list.

Date of Government Version: 04/06/2020
Date Data Arrived at EDR: 04/23/2020
Date Made Active in Reports: 07/10/2020
Number of Days to Update: 78

Source: Health & Human Services
Telephone: 530-458-0396
Last EDR Contact: 10/24/2024
Next Scheduled EDR Contact: 02/10/2025
Data Release Frequency: Semi-Annually

CONTRA COSTA COUNTY:

SL CONTRA COSTA: Site List
List includes sites from the underground tank, hazardous waste generator and business plan/2185 programs.

Date of Government Version: 07/22/2024
Date Data Arrived at EDR: 07/23/2024
Date Made Active in Reports: 10/10/2024
Number of Days to Update: 79

Source: Contra Costa Health Services Department
Telephone: 925-646-2286
Last EDR Contact: 10/17/2024
Next Scheduled EDR Contact: 02/03/2025
Data Release Frequency: Semi-Annually

DEL NORTE COUNTY:

CUPA DEL NORTE: CUPA Facility List
Cupa Facility list

Date of Government Version: 02/05/2024
Date Data Arrived at EDR: 02/08/2024
Date Made Active in Reports: 04/26/2024
Number of Days to Update: 78

Source: Del Norte County Environmental Health Division
Telephone: 707-465-0426
Last EDR Contact: 10/17/2024
Next Scheduled EDR Contact: 02/03/2025
Data Release Frequency: Varies

EL DORADO COUNTY:

CUPA EL DORADO: CUPA Facility List
CUPA facility list.

Date of Government Version: 08/08/2022
Date Data Arrived at EDR: 08/09/2022
Date Made Active in Reports: 09/01/2022
Number of Days to Update: 23

Source: El Dorado County Environmental Management Department
Telephone: 530-621-6623
Last EDR Contact: 10/16/2024
Next Scheduled EDR Contact: 02/03/2025
Data Release Frequency: Varies

FRESNO COUNTY:

CUPA FRESNO: CUPA Resources List
Certified Unified Program Agency. CUPA's are responsible for implementing a unified hazardous materials and hazardous waste management regulatory program. The agency provides oversight of businesses that deal with hazardous materials, operate underground storage tanks or aboveground storage tanks.

Date of Government Version: 06/28/2021
Date Data Arrived at EDR: 12/21/2021
Date Made Active in Reports: 03/03/2022
Number of Days to Update: 72

Source: Dept. of Community Health
Telephone: 559-445-3271
Last EDR Contact: 12/19/2024
Next Scheduled EDR Contact: 04/07/2025
Data Release Frequency: Semi-Annually

GLENN COUNTY:

CUPA GLENN: CUPA Facility List
Cupa facility list

Date of Government Version: 01/22/2018
Date Data Arrived at EDR: 01/24/2018
Date Made Active in Reports: 03/14/2018
Number of Days to Update: 49

Source: Glenn County Air Pollution Control District
Telephone: 830-934-6500
Last EDR Contact: 01/08/2025
Next Scheduled EDR Contact: 04/28/2025
Data Release Frequency: No Update Planned

HUMBOLDT COUNTY:

CUPA HUMBOLDT: CUPA Facility List
CUPA facility list.

Date of Government Version: 08/12/2021
Date Data Arrived at EDR: 08/12/2021
Date Made Active in Reports: 11/08/2021
Number of Days to Update: 88

Source: Humboldt County Environmental Health
Telephone: N/A
Last EDR Contact: 11/06/2024
Next Scheduled EDR Contact: 02/24/2025
Data Release Frequency: Semi-Annually

IMPERIAL COUNTY:

CUPA IMPERIAL: CUPA Facility List
Cupa facility list.

Date of Government Version: 10/09/2024
Date Data Arrived at EDR: 10/11/2024
Date Made Active in Reports: 12/30/2024
Number of Days to Update: 80

Source: San Diego Border Field Office
Telephone: 760-339-2777
Last EDR Contact: 01/09/2025
Next Scheduled EDR Contact: 04/28/2025
Data Release Frequency: Varies

INYO COUNTY:

CUPA INYO: CUPA Facility List
Cupa facility list.

Date of Government Version: 04/02/2018
Date Data Arrived at EDR: 04/03/2018
Date Made Active in Reports: 06/14/2018
Number of Days to Update: 72

Source: Inyo County Environmental Health Services
Telephone: 760-878-0238
Last EDR Contact: 11/06/2024
Next Scheduled EDR Contact: 02/24/2025
Data Release Frequency: Varies

KERN COUNTY:

CUPA KERN: CUPA Facility List
A listing of sites included in the Kern County Hazardous Material Business Plan.

Date of Government Version: 07/30/2024
Date Data Arrived at EDR: 08/01/2024
Date Made Active in Reports: 10/17/2024
Number of Days to Update: 77

Source: Kern County Public Health
Telephone: 661-321-3000
Last EDR Contact: 11/07/2024
Next Scheduled EDR Contact: 02/10/2025
Data Release Frequency: Varies

UST KERN: Underground Storage Tank Sites & Tank Listing
Kern County Sites and Tanks Listing.

Date of Government Version: 07/30/2024
Date Data Arrived at EDR: 08/01/2024
Date Made Active in Reports: 10/17/2024
Number of Days to Update: 77

Source: Kern County Environment Health Services Department
Telephone: 661-862-8700
Last EDR Contact: 11/07/2024
Next Scheduled EDR Contact: 02/10/2025
Data Release Frequency: Quarterly

KINGS COUNTY:

CUPA KINGS: CUPA Facility List

A listing of sites included in the county's Certified Unified Program Agency database. California's Secretary for Environmental Protection established the unified hazardous materials and hazardous waste regulatory program as required by chapter 6.11 of the California Health and Safety Code. The Unified Program consolidates the administration, permits, inspections, and enforcement activities.

Date of Government Version: 12/03/2020
Date Data Arrived at EDR: 01/26/2021
Date Made Active in Reports: 04/14/2021
Number of Days to Update: 78

Source: Kings County Department of Public Health
Telephone: 559-584-1411
Last EDR Contact: 11/06/2024
Next Scheduled EDR Contact: 02/24/2025
Data Release Frequency: Varies

LAKE COUNTY:

CUPA LAKE: CUPA Facility List

Cupa facility list

Date of Government Version: 07/26/2024
Date Data Arrived at EDR: 07/29/2024
Date Made Active in Reports: 08/08/2024
Number of Days to Update: 10

Source: Lake County Environmental Health
Telephone: 707-263-1164
Last EDR Contact: 01/03/2025
Next Scheduled EDR Contact: 04/21/2025
Data Release Frequency: Varies

LASSEN COUNTY:

CUPA LASSEN: CUPA Facility List

Cupa facility list

Date of Government Version: 07/31/2020
Date Data Arrived at EDR: 08/21/2020
Date Made Active in Reports: 11/09/2020
Number of Days to Update: 80

Source: Lassen County Environmental Health
Telephone: 530-251-8528
Last EDR Contact: 01/08/2025
Next Scheduled EDR Contact: 04/28/2025
Data Release Frequency: Varies

LOS ANGELES COUNTY:

AOCONCERN: Key Areas of Concerns in Los Angeles County

San Gabriel Valley areas where VOC contamination is at or above the MCL as designated by region 9 EPA office. Date of Government Version: 3/30/2009 Exide Site area is a cleanup plan of lead-impacted soil surrounding the former Exide Facility as designated by the DTSC. Date of Government Version: 7/17/2017

Date of Government Version: 03/30/2009
Date Data Arrived at EDR: 03/31/2009
Date Made Active in Reports: 10/23/2009
Number of Days to Update: 206

Source: N/A
Telephone: N/A
Last EDR Contact: 12/04/2024
Next Scheduled EDR Contact: 03/24/2025
Data Release Frequency: No Update Planned

GOVERNMENT RECORDS SEARCHED / DATA CURRENCY TRACKING

HMS LOS ANGELES: HMS: Street Number List
Industrial Waste and Underground Storage Tank Sites.

Date of Government Version: 09/26/2024
Date Data Arrived at EDR: 10/01/2024
Date Made Active in Reports: 12/12/2024
Number of Days to Update: 72

Source: Department of Public Works
Telephone: 626-458-3517
Last EDR Contact: 01/09/2025
Next Scheduled EDR Contact: 04/14/2025
Data Release Frequency: Semi-Annually

LF LOS ANGELES: List of Solid Waste Facilities
Solid Waste Facilities in Los Angeles County.

Date of Government Version: 10/04/2024
Date Data Arrived at EDR: 10/04/2024
Date Made Active in Reports: 12/23/2024
Number of Days to Update: 80

Source: La County Department of Public Works
Telephone: 818-458-5185
Last EDR Contact: 01/07/2025
Next Scheduled EDR Contact: 04/21/2025
Data Release Frequency: Varies

LF LOS ANGELES CITY: City of Los Angeles Landfills
Landfills owned and maintained by the City of Los Angeles.

Date of Government Version: 12/31/2023
Date Data Arrived at EDR: 10/03/2024
Date Made Active in Reports: 12/17/2024
Number of Days to Update: 75

Source: Engineering & Construction Division
Telephone: 213-473-7869
Last EDR Contact: 01/03/2025
Next Scheduled EDR Contact: 04/21/2025
Data Release Frequency: Varies

LOS ANGELES AST: Active & Inactive AST Inventory
A listing of active & inactive above ground petroleum storage tank site locations, located in the City of Los Angeles.

Date of Government Version: 06/01/2019
Date Data Arrived at EDR: 06/25/2019
Date Made Active in Reports: 08/22/2019
Number of Days to Update: 58

Source: Los Angeles Fire Department
Telephone: 213-978-3800
Last EDR Contact: 12/10/2024
Next Scheduled EDR Contact: 03/31/2025
Data Release Frequency: Varies

LOS ANGELES CO LF METHANE: Methane Producing Landfills
This data was created on April 30, 2012 to represent known disposal sites in Los Angeles County that may produce and emanate methane gas. The shapefile contains disposal sites within Los Angeles County that once accepted degradable refuse material. Information used to create this data was extracted from a landfill survey performed by County Engineers (Major Waste System Map, 1973) as well as historical records from CalRecycle, Regional Water Quality Control Board, and Los Angeles County Department of Public Health

Date of Government Version: 05/14/2024
Date Data Arrived at EDR: 07/09/2024
Date Made Active in Reports: 09/27/2024
Number of Days to Update: 80

Source: Los Angeles County Department of Public Works
Telephone: 626-458-6973
Last EDR Contact: 01/09/2025
Next Scheduled EDR Contact: 04/21/2025
Data Release Frequency: No Update Planned

LOS ANGELES HM: Active & Inactive Hazardous Materials Inventory
A listing of active & inactive hazardous materials facility locations, located in the City of Los Angeles.

Date of Government Version: 09/01/2024
Date Data Arrived at EDR: 09/17/2024
Date Made Active in Reports: 12/02/2024
Number of Days to Update: 76

Source: Los Angeles Fire Department
Telephone: 213-978-3800
Last EDR Contact: 12/11/2024
Next Scheduled EDR Contact: 03/31/2025
Data Release Frequency: Varies

LOS ANGELES UST: Active & Inactive UST Inventory
A listing of active & inactive underground storage tank site locations and underground storage tank historical sites, located in the City of Los Angeles.

Date of Government Version: 09/01/2024
Date Data Arrived at EDR: 09/17/2024
Date Made Active in Reports: 12/02/2024
Number of Days to Update: 76
Source: Los Angeles Fire Department
Telephone: 213-978-3800
Last EDR Contact: 12/11/2024
Next Scheduled EDR Contact: 03/31/2025
Data Release Frequency: Varies

SITE MIT LOS ANGELES: Site Mitigation LA County List
Industrial sites that have had some sort of spill or complaint.

Date of Government Version: 05/21/2024
Date Data Arrived at EDR: 07/16/2024
Date Made Active in Reports: 10/07/2024
Number of Days to Update: 83
Source: Community Health Services
Telephone: 323-890-7806
Last EDR Contact: 10/17/2024
Next Scheduled EDR Contact: 01/27/2025
Data Release Frequency: Annually

UST EL SEGUNDO: City of El Segundo Underground Storage Tank
Underground storage tank sites located in El Segundo city.

Date of Government Version: 01/21/2017
Date Data Arrived at EDR: 04/19/2017
Date Made Active in Reports: 05/10/2017
Number of Days to Update: 21
Source: City of El Segundo Fire Department
Telephone: 310-524-2236
Last EDR Contact: 01/03/2025
Next Scheduled EDR Contact: 04/21/2025
Data Release Frequency: No Update Planned

UST LONG BEACH: City of Long Beach Underground Storage Tank
Underground storage tank sites located in the city of Long Beach.

Date of Government Version: 04/22/2019
Date Data Arrived at EDR: 04/23/2019
Date Made Active in Reports: 06/27/2019
Number of Days to Update: 65
Source: City of Long Beach Fire Department
Telephone: 562-570-2563
Last EDR Contact: 01/08/2025
Next Scheduled EDR Contact: 04/28/2025
Data Release Frequency: Varies

UST TORRANCE: City of Torrance Underground Storage Tank
Underground storage tank sites located in the city of Torrance.

Date of Government Version: 10/15/2024
Date Data Arrived at EDR: 10/17/2024
Date Made Active in Reports: 01/07/2025
Number of Days to Update: 82
Source: City of Torrance Fire Department
Telephone: 310-618-2973
Last EDR Contact: 01/09/2025
Next Scheduled EDR Contact: 04/28/2025
Data Release Frequency: Semi-Annually

MADERA COUNTY:

CUPA MADERA: CUPA Facility List
A listing of sites included in the county's Certified Unified Program Agency database. California's Secretary for Environmental Protection established the unified hazardous materials and hazardous waste regulatory program as required by chapter 6.11 of the California Health and Safety Code. The Unified Program consolidates the administration, permits, inspections, and enforcement activities.

Date of Government Version: 08/10/2020
Date Data Arrived at EDR: 08/12/2020
Date Made Active in Reports: 10/23/2020
Number of Days to Update: 72
Source: Madera County Environmental Health
Telephone: 559-675-7823
Last EDR Contact: 11/06/2024
Next Scheduled EDR Contact: 02/24/2025
Data Release Frequency: Varies

MARIN COUNTY:

UST MARIN: Underground Storage Tank Sites
Currently permitted USTs in Marin County.

Date of Government Version: 09/26/2018
Date Data Arrived at EDR: 10/04/2018
Date Made Active in Reports: 11/02/2018
Number of Days to Update: 29

Source: Public Works Department Waste Management
Telephone: 415-473-6647
Last EDR Contact: 12/16/2024
Next Scheduled EDR Contact: 04/07/2025
Data Release Frequency: Semi-Annually

MENDOCINO COUNTY:

UST MENDOCINO: Mendocino County UST Database
A listing of underground storage tank locations in Mendocino County.

Date of Government Version: 09/22/2021
Date Data Arrived at EDR: 11/18/2021
Date Made Active in Reports: 11/22/2021
Number of Days to Update: 4

Source: Department of Public Health
Telephone: 707-463-4466
Last EDR Contact: 11/13/2024
Next Scheduled EDR Contact: 03/03/2025
Data Release Frequency: Annually

MERCED COUNTY:

CUPA MERCED: CUPA Facility List
CUPA facility list.

Date of Government Version: 10/08/2024
Date Data Arrived at EDR: 10/09/2024
Date Made Active in Reports: 10/31/2024
Number of Days to Update: 22

Source: Merced County Environmental Health
Telephone: 209-381-1094
Last EDR Contact: 10/04/2024
Next Scheduled EDR Contact: 02/24/2025
Data Release Frequency: Varies

MONO COUNTY:

CUPA MONO: CUPA Facility List
CUPA Facility List

Date of Government Version: 02/22/2021
Date Data Arrived at EDR: 03/02/2021
Date Made Active in Reports: 05/19/2021
Number of Days to Update: 78

Source: Mono County Health Department
Telephone: 760-932-5580
Last EDR Contact: 11/13/2024
Next Scheduled EDR Contact: 03/03/2025
Data Release Frequency: Varies

MONTEREY COUNTY:

CUPA MONTEREY: CUPA Facility Listing
CUPA Program listing from the Environmental Health Division.

Date of Government Version: 10/04/2021
Date Data Arrived at EDR: 10/06/2021
Date Made Active in Reports: 12/29/2021
Number of Days to Update: 84

Source: Monterey County Health Department
Telephone: 831-796-1297
Last EDR Contact: 12/16/2024
Next Scheduled EDR Contact: 04/07/2025
Data Release Frequency: Varies

NAPA COUNTY:

LUST NAPA: Sites With Reported Contamination
A listing of leaking underground storage tank sites located in Napa county.

Date of Government Version: 01/09/2017
Date Data Arrived at EDR: 01/11/2017
Date Made Active in Reports: 03/02/2017
Number of Days to Update: 50

Source: Napa County Department of Environmental Management
Telephone: 707-253-4269
Last EDR Contact: 11/13/2024
Next Scheduled EDR Contact: 03/03/2025
Data Release Frequency: No Update Planned

UST NAPA: Closed and Operating Underground Storage Tank Sites
Underground storage tank sites located in Napa county.

Date of Government Version: 09/05/2019
Date Data Arrived at EDR: 09/09/2019
Date Made Active in Reports: 10/31/2019
Number of Days to Update: 52

Source: Napa County Department of Environmental Management
Telephone: 707-253-4269
Last EDR Contact: 11/13/2024
Next Scheduled EDR Contact: 03/03/2025
Data Release Frequency: No Update Planned

NEVADA COUNTY:

CUPA NEVADA: CUPA Facility List
CUPA facility list.

Date of Government Version: 04/23/2024
Date Data Arrived at EDR: 04/25/2024
Date Made Active in Reports: 06/26/2024
Number of Days to Update: 62

Source: Community Development Agency
Telephone: 530-265-1467
Last EDR Contact: 10/17/2024
Next Scheduled EDR Contact: 02/03/2025
Data Release Frequency: Varies

ORANGE COUNTY:

IND_SITE ORANGE: List of Industrial Site Cleanups Orange County
Petroleum and non-petroleum spills.

Date of Government Version: 08/06/2024
Date Data Arrived at EDR: 08/08/2024
Date Made Active in Reports: 10/28/2024
Number of Days to Update: 81

Source: Health Care Agency
Telephone: 714-834-3446
Last EDR Contact: 10/28/2024
Next Scheduled EDR Contact: 02/10/2025
Data Release Frequency: Annually

LUST ORANGE: List of Underground Storage Tank Cleanups
Orange County Underground Storage Tank Cleanups (LUST).

Date of Government Version: 08/06/2024
Date Data Arrived at EDR: 08/08/2024
Date Made Active in Reports: 10/28/2024
Number of Days to Update: 81

Source: Health Care Agency
Telephone: 714-834-3446
Last EDR Contact: 10/28/2024
Next Scheduled EDR Contact: 02/10/2025
Data Release Frequency: Quarterly

UST ORANGE: List of Underground Storage Tank Facilities
Orange County Underground Storage Tank Facilities (UST).

Date of Government Version: 08/06/2024
Date Data Arrived at EDR: 08/08/2024
Date Made Active in Reports: 10/29/2024
Number of Days to Update: 82

Source: Health Care Agency
Telephone: 714-834-3446
Last EDR Contact: 10/28/2024
Next Scheduled EDR Contact: 02/10/2025
Data Release Frequency: Quarterly

PLACER COUNTY:

MS PLACER: Master List of Facilities
List includes aboveground tanks, underground tanks and cleanup sites.

Date of Government Version: 08/22/2024
Date Data Arrived at EDR: 08/22/2024
Date Made Active in Reports: 11/06/2024
Number of Days to Update: 76

Source: Placer County Health and Human Services
Telephone: 530-745-2363
Last EDR Contact: 11/19/2024
Next Scheduled EDR Contact: 03/10/2025
Data Release Frequency: Semi-Annually

PLUMAS COUNTY:

CUPA PLUMAS: CUPA Facility List
Plumas County CUPA Program facilities.

Date of Government Version: 03/31/2019
Date Data Arrived at EDR: 04/23/2019
Date Made Active in Reports: 06/26/2019
Number of Days to Update: 64

Source: Plumas County Environmental Health
Telephone: 530-283-6355
Last EDR Contact: 01/08/2025
Next Scheduled EDR Contact: 04/28/2025
Data Release Frequency: Varies

RIVERSIDE COUNTY:

LUST RIVERSIDE: Listing of Underground Tank Cleanup Sites
Riverside County Underground Storage Tank Cleanup Sites (LUST).

Date of Government Version: 06/11/2024
Date Data Arrived at EDR: 06/12/2024
Date Made Active in Reports: 06/27/2024
Number of Days to Update: 15

Source: Department of Environmental Health
Telephone: 951-358-5055
Last EDR Contact: 12/04/2024
Next Scheduled EDR Contact: 03/24/2025
Data Release Frequency: Quarterly

UST RIVERSIDE: Underground Storage Tank Tank List
Underground storage tank sites located in Riverside county.

Date of Government Version: 12/05/2024
Date Data Arrived at EDR: 12/05/2024
Date Made Active in Reports: 12/31/2024
Number of Days to Update: 26

Source: Department of Environmental Health
Telephone: 951-358-5055
Last EDR Contact: 12/04/2024
Next Scheduled EDR Contact: 03/24/2025
Data Release Frequency: Quarterly

SACRAMENTO COUNTY:

CS SACRAMENTO: Toxic Site Clean-Up List
List of sites where unauthorized releases of potentially hazardous materials have occurred.

Date of Government Version: 11/07/2022
Date Data Arrived at EDR: 12/21/2022
Date Made Active in Reports: 03/16/2023
Number of Days to Update: 85

Source: Sacramento County Environmental Management
Telephone: 916-875-8406
Last EDR Contact: 12/16/2024
Next Scheduled EDR Contact: 04/07/2025
Data Release Frequency: Quarterly

ML SACRAMENTO: Master Hazardous Materials Facility List
Any business that has hazardous materials on site - hazardous material storage sites, underground storage tanks, waste generators.

Date of Government Version: 11/07/2022
Date Data Arrived at EDR: 12/09/2022
Date Made Active in Reports: 03/01/2023
Number of Days to Update: 82

Source: Sacramento County Environmental Management
Telephone: 916-875-8406
Last EDR Contact: 12/16/2024
Next Scheduled EDR Contact: 04/07/2025
Data Release Frequency: Quarterly

SAN BENITO COUNTY:

CUPA SAN BENITO: CUPA Facility List
Cupa facility list

Date of Government Version: 07/31/2024
Date Data Arrived at EDR: 08/01/2024
Date Made Active in Reports: 08/07/2024
Number of Days to Update: 6

Source: San Benito County Environmental Health
Telephone: N/A
Last EDR Contact: 10/24/2024
Next Scheduled EDR Contact: 02/10/2025
Data Release Frequency: Varies

SAN BERNARDINO COUNTY:

PERMITS SAN BERNARDINO: Hazardous Material Permits
This listing includes underground storage tanks, medical waste handlers/generators, hazardous materials handlers, hazardous waste generators, and waste oil generators/handlers.

Date of Government Version: 08/13/2024
Date Data Arrived at EDR: 08/14/2024
Date Made Active in Reports: 08/20/2024
Number of Days to Update: 6

Source: San Bernardino County Fire Department Hazardous Materials Division
Telephone: 909-387-3041
Last EDR Contact: 10/28/2024
Next Scheduled EDR Contact: 02/10/2025
Data Release Frequency: Quarterly

SAN DIEGO COUNTY:

HMMD SAN DIEGO: Hazardous Materials Management Division Database
The database includes: HE58 - This report contains the business name, site address, business phone number, establishment 'H' permit number, type of permit, and the business status. HE17 - In addition to providing the same information provided in the HE58 listing, HE17 provides inspection dates, violations received by the establishment, hazardous waste generated, the quantity, method of storage, treatment/disposal of waste and the hauler, and information on underground storage tanks. Unauthorized Release List - Includes a summary of environmental contamination cases in San Diego County (underground tank cases, non-tank cases, groundwater contamination, and soil contamination are included.)

Date of Government Version: 08/22/2024
Date Data Arrived at EDR: 08/22/2024
Date Made Active in Reports: 11/06/2024
Number of Days to Update: 76

Source: Hazardous Materials Management Division
Telephone: 619-338-2268
Last EDR Contact: 11/20/2024
Next Scheduled EDR Contact: 03/10/2025
Data Release Frequency: Quarterly

LF SAN DIEGO: Solid Waste Facilities
San Diego County Solid Waste Facilities.

Date of Government Version: 10/01/2023
Date Data Arrived at EDR: 01/31/2024
Date Made Active in Reports: 04/17/2024
Number of Days to Update: 77

Source: Department of Health Services
Telephone: 619-338-2209
Last EDR Contact: 01/09/2025
Next Scheduled EDR Contact: 04/28/2025
Data Release Frequency: Varies

SAN DIEGO CO LOP: Local Oversight Program Listing
A listing of all LOP release sites that are or were under the County of San Diego's jurisdiction. Included are closed or transferred cases, open cases, and cases that did not have a case type indicated. The cases without a case type are mostly complaints; however, some of them could be LOP cases.

Date of Government Version: 07/22/2021
Date Data Arrived at EDR: 10/19/2021
Date Made Active in Reports: 01/13/2022
Number of Days to Update: 86

Source: Department of Environmental Health
Telephone: 858-505-6874
Last EDR Contact: 01/09/2025
Next Scheduled EDR Contact: 04/28/2025
Data Release Frequency: Varies

SAN DIEGO CO SAM: Environmental Case Listing
The listing contains all underground tank release cases and projects pertaining to properties contaminated with hazardous substances that are actively under review by the Site Assessment and Mitigation Program.

Date of Government Version: 03/23/2010
Date Data Arrived at EDR: 06/15/2010
Date Made Active in Reports: 07/09/2010
Number of Days to Update: 24
Source: San Diego County Department of Environmental Health
Telephone: 619-338-2371
Last EDR Contact: 11/19/2024
Next Scheduled EDR Contact: 03/10/2025
Data Release Frequency: No Update Planned

SAN FRANCISCO COUNTY:

CUPA SAN FRANCISCO CO: CUPA Facility Listing
Cupa facilities

Date of Government Version: 07/29/2024
Date Data Arrived at EDR: 07/30/2024
Date Made Active in Reports: 10/17/2024
Number of Days to Update: 79
Source: San Francisco County Department of Environmental Health
Telephone: 415-252-3896
Last EDR Contact: 10/24/2024
Next Scheduled EDR Contact: 02/10/2025
Data Release Frequency: Varies

LUST SAN FRANCISCO: Local Oversite Facilities
A listing of leaking underground storage tank sites located in San Francisco county.

Date of Government Version: 09/19/2008
Date Data Arrived at EDR: 09/19/2008
Date Made Active in Reports: 09/29/2008
Number of Days to Update: 10
Source: Department Of Public Health San Francisco County
Telephone: 415-252-3920
Last EDR Contact: 10/24/2024
Next Scheduled EDR Contact: 02/10/2025
Data Release Frequency: No Update Planned

UST SAN FRANCISCO: Underground Storage Tank Information
Underground storage tank sites located in San Francisco county.

Date of Government Version: 07/26/2024
Date Data Arrived at EDR: 07/30/2024
Date Made Active in Reports: 10/17/2024
Number of Days to Update: 79
Source: Department of Public Health
Telephone: 415-252-3920
Last EDR Contact: 10/24/2024
Next Scheduled EDR Contact: 02/10/2025
Data Release Frequency: Quarterly

SAN FRANCISO COUNTY:

SAN FRANCISCO MAHER: Maher Ordinance Property Listing
a listing of properties that fall within a Maher Ordinance, for all of San Francisco

Date of Government Version: 10/15/2024
Date Data Arrived at EDR: 10/16/2024
Date Made Active in Reports: 01/06/2025
Number of Days to Update: 82
Source: San Francisco Planning
Telephone: 628-652-7483
Last EDR Contact: 10/16/2024
Next Scheduled EDR Contact: 01/27/2025
Data Release Frequency: Varies

SAN JOAQUIN COUNTY:

UST SAN JOAQUIN: San Joaquin Co. UST
A listing of underground storage tank locations in San Joaquin county.

Date of Government Version: 06/22/2018
Date Data Arrived at EDR: 06/26/2018
Date Made Active in Reports: 07/11/2018
Number of Days to Update: 15
Source: Environmental Health Department
Telephone: N/A
Last EDR Contact: 12/04/2024
Next Scheduled EDR Contact: 03/24/2025
Data Release Frequency: Semi-Annually

SAN LUIS OBISPO COUNTY:

CUPA SAN LUIS OBISPO: CUPA Facility List
Cupa Facility List.

Date of Government Version: 08/07/2024
Date Data Arrived at EDR: 08/08/2024
Date Made Active in Reports: 10/28/2024
Number of Days to Update: 81

Source: San Luis Obispo County Public Health Department
Telephone: 805-781-5596
Last EDR Contact: 11/06/2024
Next Scheduled EDR Contact: 02/24/2025
Data Release Frequency: Varies

SAN MATEO COUNTY:

BI SAN MATEO: Business Inventory
List includes Hazardous Materials Business Plan, hazardous waste generators, and underground storage tanks.

Date of Government Version: 02/20/2020
Date Data Arrived at EDR: 02/20/2020
Date Made Active in Reports: 04/24/2020
Number of Days to Update: 64

Source: San Mateo County Environmental Health Services Division
Telephone: 650-363-1921
Last EDR Contact: 12/05/2024
Next Scheduled EDR Contact: 03/17/2025
Data Release Frequency: Annually

LUST SAN MATEO: Fuel Leak List
A listing of leaking underground storage tank sites located in San Mateo county.

Date of Government Version: 03/29/2019
Date Data Arrived at EDR: 03/29/2019
Date Made Active in Reports: 05/29/2019
Number of Days to Update: 61

Source: San Mateo County Environmental Health Services Division
Telephone: 650-363-1921
Last EDR Contact: 11/26/2024
Next Scheduled EDR Contact: 03/17/2025
Data Release Frequency: Semi-Annually

SANTA BARBARA COUNTY:

CUPA SANTA BARBARA: CUPA Facility Listing
CUPA Program Listing from the Environmental Health Services division.

Date of Government Version: 09/08/2011
Date Data Arrived at EDR: 09/09/2011
Date Made Active in Reports: 10/07/2011
Number of Days to Update: 28

Source: Santa Barbara County Public Health Department
Telephone: 805-686-8167
Last EDR Contact: 11/06/2024
Next Scheduled EDR Contact: 02/24/2025
Data Release Frequency: No Update Planned

SANTA CLARA COUNTY:

CUPA SANTA CLARA: Cupa Facility List
Cupa facility list

Date of Government Version: 08/12/2024
Date Data Arrived at EDR: 08/13/2024
Date Made Active in Reports: 10/28/2024
Number of Days to Update: 76

Source: Department of Environmental Health
Telephone: 408-918-1973
Last EDR Contact: 11/07/2024
Next Scheduled EDR Contact: 02/24/2025
Data Release Frequency: Varies

HIST LUST SANTA CLARA: HIST LUST - Fuel Leak Site Activity Report
A listing of open and closed leaking underground storage tanks. This listing is no longer updated by the county. Leaking underground storage tanks are now handled by the Department of Environmental Health.

Date of Government Version: 03/29/2005
Date Data Arrived at EDR: 03/30/2005
Date Made Active in Reports: 04/21/2005
Number of Days to Update: 22

Source: Santa Clara Valley Water District
Telephone: 408-265-2600
Last EDR Contact: 03/23/2009
Next Scheduled EDR Contact: 06/22/2009
Data Release Frequency: No Update Planned

LUST SANTA CLARA: LOP Listing
A listing of leaking underground storage tanks located in Santa Clara county.

Date of Government Version: 03/03/2014
Date Data Arrived at EDR: 03/05/2014
Date Made Active in Reports: 03/18/2014
Number of Days to Update: 13

Source: Department of Environmental Health
Telephone: 408-918-3417
Last EDR Contact: 11/13/2024
Next Scheduled EDR Contact: 03/03/2025
Data Release Frequency: No Update Planned

SANTA CRUZ COUNTY:

CUPA SANTA CRUZ: CUPA Facility List
CUPA facility listing.

Date of Government Version: 01/21/2017
Date Data Arrived at EDR: 02/22/2017
Date Made Active in Reports: 05/23/2017
Number of Days to Update: 90

Source: Santa Cruz County Environmental Health
Telephone: 831-464-2761
Last EDR Contact: 11/06/2024
Next Scheduled EDR Contact: 02/04/2025
Data Release Frequency: Varies

SITE MIT SANTA CRUZ: Site Mitigation Santa Cruz County List
Sites may become contaminated with toxic chemicals through illegal dumping or disposal, from leaking underground storage tanks, or through industrial or commercial activities.The goal of the site mitigation program is to protect the public health and the environment while facilitating completion of contaminated site clean-up projects in a timely manner.

Date of Government Version: 12/03/2018
Date Data Arrived at EDR: 06/23/2023
Date Made Active in Reports: 07/13/2023
Number of Days to Update: 20

Source: Santa Cruz Environmental Health Services
Telephone: 831-454-2761
Last EDR Contact: 11/06/2024
Next Scheduled EDR Contact: 02/24/2025
Data Release Frequency: Varies

SHASTA COUNTY:

CUPA SHASTA: CUPA Facility List
Cupa Facility List.

Date of Government Version: 06/15/2017
Date Data Arrived at EDR: 06/19/2017
Date Made Active in Reports: 08/09/2017
Number of Days to Update: 51

Source: Shasta County Department of Resource Management
Telephone: 530-225-5789
Last EDR Contact: 11/07/2024
Next Scheduled EDR Contact: 02/24/2025
Data Release Frequency: Varies

SOLANO COUNTY:

LUST SOLANO: Leaking Underground Storage Tanks
A listing of leaking underground storage tank sites located in Solano county.

Date of Government Version: 06/04/2019
Date Data Arrived at EDR: 06/06/2019
Date Made Active in Reports: 08/13/2019
Number of Days to Update: 68

Source: Solano County Department of Environmental Management
Telephone: 707-784-6770
Last EDR Contact: 11/19/2024
Next Scheduled EDR Contact: 03/10/2025
Data Release Frequency: Quarterly

UST SOLANO: Underground Storage Tanks
Underground storage tank sites located in Solano county.

Date of Government Version: 09/15/2021
Date Data Arrived at EDR: 09/16/2021
Date Made Active in Reports: 12/09/2021
Number of Days to Update: 84

Source: Solano County Department of Environmental Management
Telephone: 707-784-6770
Last EDR Contact: 11/19/2024
Next Scheduled EDR Contact: 03/10/2025
Data Release Frequency: Quarterly

SONOMA COUNTY:

CUPA SONOMA: Cupa Facility List
Cupa Facility list

Date of Government Version: 07/02/2021
Date Data Arrived at EDR: 07/06/2021
Date Made Active in Reports: 07/14/2021
Number of Days to Update: 8

Source: County of Sonoma Fire & Emergency Services Department
Telephone: 707-565-1174
Last EDR Contact: 12/10/2024
Next Scheduled EDR Contact: 03/31/2025
Data Release Frequency: Varies

LUST SONOMA: Leaking Underground Storage Tank Sites
A listing of leaking underground storage tank sites located in Sonoma county.

Date of Government Version: 06/30/2021
Date Data Arrived at EDR: 06/30/2021
Date Made Active in Reports: 09/24/2021
Number of Days to Update: 86

Source: Department of Health Services
Telephone: 707-565-6565
Last EDR Contact: 12/10/2024
Next Scheduled EDR Contact: 03/31/2025
Data Release Frequency: Quarterly

STANISLAUS COUNTY:

CUPA STANISLAUS: CUPA Facility List
Cupa facility list

Date of Government Version: 02/08/2022
Date Data Arrived at EDR: 02/10/2022
Date Made Active in Reports: 05/04/2022
Number of Days to Update: 83

Source: Stanislaus County Department of Ennvironmental Protection
Telephone: 209-525-6751
Last EDR Contact: 01/03/2025
Next Scheduled EDR Contact: 04/21/2025
Data Release Frequency: Varies

SUTTER COUNTY:

UST SUTTER: Underground Storage Tanks
Underground storage tank sites located in Sutter county.

Date of Government Version: 07/29/2024
Date Data Arrived at EDR: 09/06/2024
Date Made Active in Reports: 11/13/2024
Number of Days to Update: 68

Source: Sutter County Environmental Health Services
Telephone: 530-822-7500
Last EDR Contact: 11/19/2024
Next Scheduled EDR Contact: 03/10/2025
Data Release Frequency: Semi-Annually

TEHAMA COUNTY:

CUPA TEHAMA: CUPA Facility List
Cupa facilities

Date of Government Version: 08/27/2024
Date Data Arrived at EDR: 08/28/2024
Date Made Active in Reports: 11/12/2024
Number of Days to Update: 76

Source: Tehama County Department of Environmental Health
Telephone: 530-527-8020
Last EDR Contact: 01/03/2025
Next Scheduled EDR Contact: 02/10/2025
Data Release Frequency: Varies

TRINITY COUNTY:

CUPA TRINITY: CUPA Facility List
Cupa facility list

Date of Government Version: 10/09/2024
Date Data Arrived at EDR: 10/11/2024
Date Made Active in Reports: 12/30/2024
Number of Days to Update: 80

Source: Department of Toxic Substances Control
Telephone: 760-352-0381
Last EDR Contact: 01/09/2025
Next Scheduled EDR Contact: 04/28/2025
Data Release Frequency: Varies

TULARE COUNTY:

CUPA TULARE: CUPA Facility List
Cupa program facilities

Date of Government Version: 10/07/2022
Date Data Arrived at EDR: 10/07/2022
Date Made Active in Reports: 12/21/2022
Number of Days to Update: 75

Source: Tulare County Environmental Health Services Division
Telephone: 559-624-7400
Last EDR Contact: 10/24/2024
Next Scheduled EDR Contact: 02/10/2025
Data Release Frequency: Varies

TUOLUMNE COUNTY:

CUPA TUOLUMNE: CUPA Facility List
Cupa facility list

Date of Government Version: 04/23/2018
Date Data Arrived at EDR: 04/25/2018
Date Made Active in Reports: 06/25/2018
Number of Days to Update: 61

Source: Divison of Environmental Health
Telephone: 209-533-5633
Last EDR Contact: 01/08/2025
Next Scheduled EDR Contact: 04/28/2025
Data Release Frequency: Varies

VENTURA COUNTY:

BWT VENTURA: Business Plan, Hazardous Waste Producers, and Operating Underground Tanks
The BWT list indicates by site address whether the Environmental Health Division has Business Plan (B), Waste Producer (W), and/or Underground Tank (T) information.

Date of Government Version: 07/02/2024
Date Data Arrived at EDR: 07/17/2024
Date Made Active in Reports: 07/23/2024
Number of Days to Update: 6

Source: Ventura County Environmental Health Division
Telephone: 805-654-2813
Last EDR Contact: 10/17/2024
Next Scheduled EDR Contact: 01/27/2025
Data Release Frequency: Quarterly

LF VENTURA: Inventory of Illegal Abandoned and Inactive Sites
Ventura County Inventory of Closed, Illegal Abandoned, and Inactive Sites.

Date of Government Version: 12/01/2011
Date Data Arrived at EDR: 12/01/2011
Date Made Active in Reports: 01/19/2012
Number of Days to Update: 49

Source: Environmental Health Division
Telephone: 805-654-2813
Last EDR Contact: 12/16/2024
Next Scheduled EDR Contact: 04/07/2025
Data Release Frequency: No Update Planned

LUST VENTURA: Listing of Underground Tank Cleanup Sites
Ventura County Underground Storage Tank Cleanup Sites (LUST).

Date of Government Version: 05/29/2008
Date Data Arrived at EDR: 06/24/2008
Date Made Active in Reports: 07/31/2008
Number of Days to Update: 37

Source: Environmental Health Division
Telephone: 805-654-2813
Last EDR Contact: 10/30/2024
Next Scheduled EDR Contact: 02/17/2025
Data Release Frequency: No Update Planned

MED WASTE VENTURA: Medical Waste Program List
To protect public health and safety and the environment from potential exposure to disease causing agents, the Environmental Health Division Medical Waste Program regulates the generation, handling, storage, treatment and disposal of medical waste throughout the County.

Date of Government Version: 07/02/2024
Date Data Arrived at EDR: 07/18/2024
Date Made Active in Reports: 07/23/2024
Number of Days to Update: 5
Source: Ventura County Resource Management Agency
Telephone: 805-654-2813
Last EDR Contact: 10/17/2024
Next Scheduled EDR Contact: 01/27/2025
Data Release Frequency: Quarterly

UST VENTURA: Underground Tank Closed Sites List
Ventura County Operating Underground Storage Tank Sites (UST)/Underground Tank Closed Sites List.

Date of Government Version: 08/27/2024
Date Data Arrived at EDR: 09/04/2024
Date Made Active in Reports: 11/13/2024
Number of Days to Update: 70
Source: Environmental Health Division
Telephone: 805-654-2813
Last EDR Contact: 12/05/2024
Next Scheduled EDR Contact: 03/17/2025
Data Release Frequency: Quarterly

YOLO COUNTY:

UST YOLO: Underground Storage Tank Comprehensive Facility Report
Underground storage tank sites located in Yolo county.

Date of Government Version: 09/18/2024
Date Data Arrived at EDR: 09/25/2024
Date Made Active in Reports: 12/13/2024
Number of Days to Update: 79
Source: Yolo County Department of Health
Telephone: 530-666-8646
Last EDR Contact: 01/09/2025
Next Scheduled EDR Contact: 04/07/2025
Data Release Frequency: Annually

YUBA COUNTY:

CUPA YUBA: CUPA Facility List
CUPA facility listing for Yuba County.

Date of Government Version: 07/18/2024
Date Data Arrived at EDR: 07/19/2024
Date Made Active in Reports: 10/07/2024
Number of Days to Update: 80
Source: Yuba County Environmental Health Department
Telephone: 530-749-7523
Last EDR Contact: 10/17/2024
Next Scheduled EDR Contact: 02/03/2025
Data Release Frequency: Varies

OTHER DATABASE(S)

Depending on the geographic area covered by this report, the data provided in these specialty databases may or may not be complete. For example, the existence of wetlands information data in a specific report does not mean that all wetlands in the area covered by the report are included. Moreover, the absence of any reported wetlands information does not necessarily mean that wetlands do not exist in the area covered by the report.

CT MANIFEST: Hazardous Waste Manifest Data
Facility and manifest data. Manifest is a document that lists and tracks hazardous waste from the generator through transporters to a tsd facility.

Date of Government Version: 08/05/2024
Date Data Arrived at EDR: 08/06/2024
Date Made Active in Reports: 10/25/2024
Number of Days to Update: 80
Source: Department of Energy & Environmental Protection
Telephone: 860-424-3375
Last EDR Contact: 11/05/2024
Next Scheduled EDR Contact: 02/17/2025
Data Release Frequency: No Update Planned

NJ MANIFEST: Manifest Information
Hazardous waste manifest information.

Date of Government Version: 12/31/2018
Date Data Arrived at EDR: 04/10/2019
Date Made Active in Reports: 05/16/2019
Number of Days to Update: 36

Source: Department of Environmental Protection
Telephone: N/A
Last EDR Contact: 12/23/2024
Next Scheduled EDR Contact: 04/14/2025
Data Release Frequency: Annually

NY MANIFEST: Facility and Manifest Data
Manifest is a document that lists and tracks hazardous waste from the generator through transporters to a TSD facility.

Date of Government Version: 12/31/2019
Date Data Arrived at EDR: 11/30/2023
Date Made Active in Reports: 12/01/2023
Number of Days to Update: 1

Source: Department of Environmental Conservation
Telephone: 518-402-8651
Last EDR Contact: 10/24/2024
Next Scheduled EDR Contact: 02/03/2025
Data Release Frequency: Quarterly

PA MANIFEST: Manifest Information
Hazardous waste manifest information.

Date of Government Version: 06/30/2018
Date Data Arrived at EDR: 07/19/2019
Date Made Active in Reports: 09/10/2019
Number of Days to Update: 53

Source: Department of Environmental Protection
Telephone: 717-783-8990
Last EDR Contact: 01/06/2025
Next Scheduled EDR Contact: 04/21/2025
Data Release Frequency: Annually

RI MANIFEST: Manifest information
Hazardous waste manifest information

Date of Government Version: 12/31/2020
Date Data Arrived at EDR: 11/30/2021
Date Made Active in Reports: 02/18/2022
Number of Days to Update: 80

Source: Department of Environmental Management
Telephone: 401-222-2797
Last EDR Contact: 11/07/2024
Next Scheduled EDR Contact: 02/24/2025
Data Release Frequency: Annually

WI MANIFEST: Manifest Information
Hazardous waste manifest information.

Date of Government Version: 05/31/2018
Date Data Arrived at EDR: 06/19/2019
Date Made Active in Reports: 09/03/2019
Number of Days to Update: 76

Source: Department of Natural Resources
Telephone: N/A
Last EDR Contact: 11/27/2024
Next Scheduled EDR Contact: 03/17/2025
Data Release Frequency: Annually

Oil/Gas Pipelines
Source: Endeavor Business Media
Petroleum Bundle (Crude Oil, Refined Products, Petrochemicals, Gas Liquids (LPG/NGL), and Specialty Gases (Miscellaneous)) N = Natural Gas Bundle (Natural Gas, Gas Liquids (LPG/NGL), and Specialty Gases (Miscellaneous)). This map includes information copyrighted by Endeavor Business Media. This information is provided on a best effort basis and Endeavor Business Media does not guarantee its accuracy nor warrant its fitness for any particular purpose. Such information has been reprinted with the permission of Endeavor Business Media.

Electric Power Transmission Line Data
Source: Endeavor Business Media
This map includes information copyrighted by Endeavor Business Media. This information is provided on a best effort basis and Endeavor Business Media does not guarantee its accuracy nor warrant its fitness for any particular purpose. Such information has been reprinted with the permission of Endeavor Business Media.

Sensitive Receptors: There are individuals deemed sensitive receptors due to their fragile immune systems and special sensitivity to environmental discharges. These sensitive receptors typically include the elderly, the sick, and children. While the location of all sensitive receptors cannot be determined, EDR indicates those buildings and facilities - schools, daycares, hospitals, medical centers, and nursing homes - where individuals who are sensitive receptors are likely to be located.

GOVERNMENT RECORDS SEARCHED / DATA CURRENCY TRACKING

AHA Hospitals:
Source: American Hospital Association, Inc.
Telephone: 312-280-5991
The database includes a listing of hospitals based on the American Hospital Association's annual survey of hospitals.

Medical Centers: Provider of Services Listing
Source: Centers for Medicare & Medicaid Services
Telephone: 410-786-3000
A listing of hospitals with Medicare provider number, produced by Centers of Medicare & Medicaid Services, a federal agency within the U.S. Department of Health and Human Services.

Nursing Homes
Source: National Institutes of Health
Telephone: 301-594-6248
Information on Medicare and Medicaid certified nursing homes in the United States.

Public Schools
Source: National Center for Education Statistics
Telephone: 202-502-7300
The National Center for Education Statistics' primary database on elementary and secondary public education in the United States. It is a comprehensive, annual, national statistical database of all public elementary and secondary schools and school districts, which contains data that are comparable across all states.

Private Schools
Source: National Center for Education Statistics
Telephone: 202-502-7300
The National Center for Education Statistics' primary database on private school locations in the United States.

Daycare Centers: Licensed Facilities
Source: Department of Social Services
Telephone: 916-657-4041

Flood Zone Data: This data was obtained from the Federal Emergency Management Agency (FEMA). It depicts 100-year and 500-year flood zones as defined by FEMA. It includes the National Flood Hazard Layer (NFHL) which incorporates Flood Insurance Rate Map (FIRM) data and Q3 data from FEMA in areas not covered by NFHL.
Source: FEMA
Telephone: 877-336-2627
Date of Government Version: 2003, 2015

NWI: National Wetlands Inventory. This data, available in select counties across the country, was obtained by EDR in 2002, 2005, 2010 and 2015 from the U.S. Fish and Wildlife Service.

State Wetlands Data: Wetland Inventory
Source: Department of Fish and Wildlife
Telephone: 916-445-0411

Current USGS 7.5 Minute Topographic Map
Source: U.S. Geological Survey

STREET AND ADDRESS INFORMATION

© 2015 TomTom North America, Inc. All rights reserved. This material is proprietary and the subject of copyright protection and other intellectual property rights owned by or licensed to Tele Atlas North America, Inc. The use of this material is subject to the terms of a license agreement. You will be held liable for any unauthorized copying or disclosure of this material.

GEOCHECK ®- PHYSICAL SETTING SOURCE ADDENDUM

TARGET PROPERTY ADDRESS

TANFORAN
1140-1198 EL CAMINO REAL AND 300 TANFORAN
SAN BRUNO, CA 94066

TARGET PROPERTY COORDINATES

Latitude (North):	37.636362 - 37° 38' 10.90''
Longitude (West):	122.418776 - 122° 25' 7.59''
Universal Tranverse Mercator:	Zone 10
UTM X (Meters):	551282.4
UTM Y (Meters):	4165424.0
Elevation:	47 ft. above sea level

USGS TOPOGRAPHIC MAP

Target Property Map:	50005405 SAN FRANCISCO SOUTH, CA
Version Date:	2021
South Map:	50006413 MONTARA MOUNTAIN, CA
Version Date:	2022

EDR's GeoCheck Physical Setting Source Addendum is provided to assist the environmental professional in forming an opinion about the impact of potential contaminant migration.

Assessment of the impact of contaminant migration generally has two principle investigative components:

1. Groundwater flow direction, and
2. Groundwater flow velocity.

Groundwater flow direction may be impacted by surface topography, hydrology, hydrogeology, characteristics of the soil, and nearby wells. Groundwater flow velocity is generally impacted by the nature of the geologic strata.

GEOCHECK® - PHYSICAL SETTING SOURCE SUMMARY

GROUNDWATER FLOW DIRECTION INFORMATION

Groundwater flow direction for a particular site is best determined by a qualified environmental professional using site-specific well data. If such data is not reasonably ascertainable, it may be necessary to rely on other sources of information, such as surface topographic information, hydrologic information, hydrogeologic data collected on nearby properties, and regional groundwater flow information (from deep aquifers).

TOPOGRAPHIC INFORMATION

Surface topography may be indicative of the direction of surficial groundwater flow. This information can be used to assist the environmental professional in forming an opinion about the impact of nearby contaminated properties or, should contamination exist on the target property, what downgradient sites might be impacted.

TARGET PROPERTY TOPOGRAPHY

General Topographic Gradient: General ENE

SURROUNDING TOPOGRAPHY: ELEVATION PROFILES

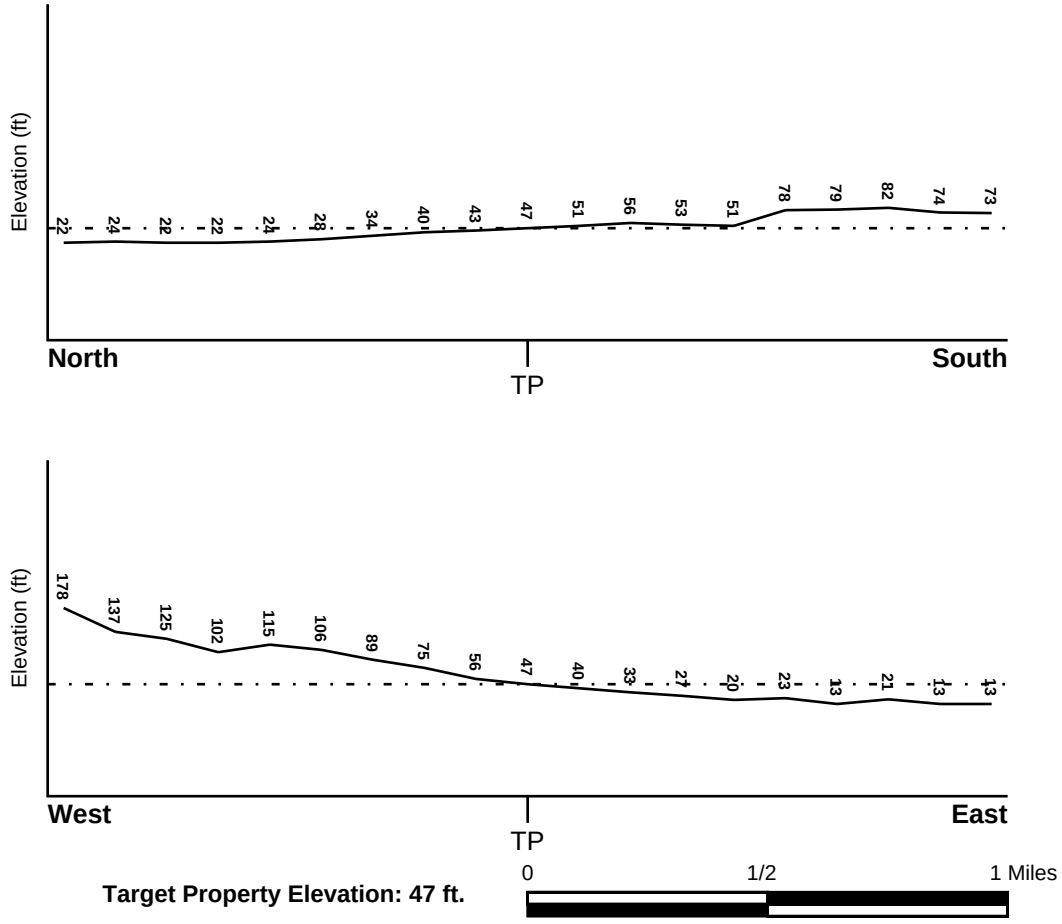

Target Property Elevation: 47 ft.

Source: Topography has been determined from the USGS 7.5' Digital Elevation Model and should be evaluated on a relative (not an absolute) basis. Relative elevation information between sites of close proximity should be field verified.

GEOCHECK® - PHYSICAL SETTING SOURCE SUMMARY

HYDROLOGIC INFORMATION

Surface water can act as a hydrologic barrier to groundwater flow. Such hydrologic information can be used to assist the environmental professional in forming an opinion about the impact of nearby contaminated properties or, should contamination exist on the target property, what downgradient sites might be impacted.

Refer to the Physical Setting Source Map following this summary for hydrologic information (major waterways and bodies of water).

FEMA FLOOD ZONE

Flood Plain Panel at Target Property	FEMA Source Type
06081C0043E	FEMA FIRM Flood data

Additional Panels in search area:	FEMA Source Type
06081C0044E	FEMA FIRM Flood data
06081C0131E	FEMA FIRM Flood data

NATIONAL WETLAND INVENTORY

NWI Quad at Target Property	NWI Electronic Data Coverage
SAN FRANCISCO SOUTH	YES - refer to the Overview Map and Detail Map

HYDROGEOLOGIC INFORMATION

Hydrogeologic information obtained by installation of wells on a specific site can often be an indicator of groundwater flow direction in the immediate area. Such hydrogeologic information can be used to assist the environmental professional in forming an opinion about the impact of nearby contaminated properties or, should contamination exist on the target property, what downgradient sites might be impacted.

Site-Specific Hydrogeological Data*:

Search Radius:	1.25 miles
Status:	Not found

AQUIFLOW®

Search Radius: 1.000 Mile.

EDR has developed the AQUIFLOW Information System to provide data on the general direction of groundwater flow at specific points. EDR has reviewed reports submitted by environmental professionals to regulatory authorities at select sites and has extracted the date of the report, groundwater flow direction as determined hydrogeologically, and the depth to water table.

MAP ID	LOCATION FROM TP	GENERAL DIRECTION GROUNDWATER FLOW
45	1/4 - 1/2 Mile NE	ESE
55	1/4 - 1/2 Mile ENE	Varies
59	1/4 - 1/2 Mile ESE	Not Reported
F67	1/4 - 1/2 Mile NE	Not Reported
H68	1/4 - 1/2 Mile NW	W
F69	1/4 - 1/2 Mile NE	Not Reported
73	1/4 - 1/2 Mile South	ESE

* ©1996 Site−specific hydrogeological data gathered by CERCLIS Alerts, Inc., Bainbridge Island, WA. All rights reserved. All of the information and opinions presented are those of the cited EPA report(s), which were completed under a Comprehensive Environmental Response Compensation and Liability Information System (CERCLIS) investigation.

GEOCHECK® - PHYSICAL SETTING SOURCE SUMMARY

MAP ID	LOCATION FROM TP	GENERAL DIRECTION GROUNDWATER FLOW
I81	1/4 - 1/2 Mile SE	Not Reported
J133	1/2 - 1 Mile SSE	E
J134	1/2 - 1 Mile SSE	E
J135	1/2 - 1 Mile SSE	ESE
J136	1/2 - 1 Mile SSE	ESE
L145	1/2 - 1 Mile NNE	NE
K193	1/2 - 1 Mile NNW	NE
M210	1/2 - 1 Mile NW	N
M211	1/2 - 1 Mile NW	N
M217	1/2 - 1 Mile NW	Not Reported
S228	1/2 - 1 Mile NE	NE, E
T229	1/2 - 1 Mile SE	SE
235	1/2 - 1 Mile NNE	ENE
T236	1/2 - 1 Mile SE	ESE
O248	1/2 - 1 Mile SSE	E
T258	1/2 - 1 Mile SE	ESE
S266	1/2 - 1 Mile NE	NE
O267	1/2 - 1 Mile SSE	Not Reported
S307	1/2 - 1 Mile NE	NNW
S335	1/2 - 1 Mile NE	NE
U355	1/2 - 1 Mile SSE	ENE
X369	1/2 - 1 Mile SE	Not Reported
388	1/2 - 1 Mile NE	Not Reported
AB391	1/2 - 1 Mile ESE	SSE
AC392	1/2 - 1 Mile SSE	Not Reported
Z395	1/2 - 1 Mile North	S
AC396	1/2 - 1 Mile SSE	Not Reported
AA404	1/2 - 1 Mile North	Not Reported
AA405	1/2 - 1 Mile North	N
AC422	1/2 - 1 Mile SSE	Not Reported
423	1/2 - 1 Mile NNE	ESE
AB437	1/2 - 1 Mile ESE	Not Reported
AF449	1/2 - 1 Mile ENE	E
453	1/2 - 1 Mile NE	NE
AH462	1/2 - 1 Mile ENE	Not Reported
AF467	1/2 - 1 Mile ENE	NE
AJ469	1/2 - 1 Mile North	NE
AK479	1/2 - 1 Mile NNE	ENE
AK480	1/2 - 1 Mile NNE	ENE
AJ481	1/2 - 1 Mile North	NNE
AK487	1/2 - 1 Mile NNE	NE
491	1/2 - 1 Mile ENE	Not Reported
AN505	1/2 - 1 Mile ENE	E
AN506	1/2 - 1 Mile ENE	E
AK507	1/2 - 1 Mile NNE	NNE
AI510	1/2 - 1 Mile NNE	NE
AH521	1/2 - 1 Mile ENE	N
AK526	1/2 - 1 Mile NNE	NNE
535	1/2 - 1 Mile ENE	E
AM542	1/2 - 1 Mile SSE	NNW
AQ544	1/2 - 1 Mile NE	Varies
AN557	1/2 - 1 Mile ENE	E
AN558	1/2 - 1 Mile ENE	E
1G	1/2 - 1 Mile NNE	NNE
2G	1/2 - 1 Mile NNE	NNE
3G	1/2 - 1 Mile North	NNE

GEOCHECK® - PHYSICAL SETTING SOURCE SUMMARY

MAP ID	LOCATION FROM TP	GENERAL DIRECTION GROUNDWATER FLOW
4G	1/2 - 1 Mile NNE	NE
5G	1/2 - 1 Mile North	NE
6G	1/2 - 1 Mile NNE	ENE
7G	1/2 - 1 Mile NNE	ENE
8G	1/2 - 1 Mile NNE	NE
9G	1/2 - 1 Mile NNE	ESE
10G	1/2 - 1 Mile North	N
11G	1/2 - 1 Mile North	Not Reported
12G	1/2 - 1 Mile North	S
13G	1/2 - 1 Mile NE	NE
14G	1/2 - 1 Mile NE	Varies
15G	1/2 - 1 Mile NE	Not Reported
16G	1/2 - 1 Mile NNE	ENE
17G	1/2 - 1 Mile NNW	NE
18G	1/2 - 1 Mile NNE	NE
19G	1/2 - 1 Mile NE	NNW
20G	1/2 - 1 Mile NE	NE
21G	1/2 - 1 Mile NW	Not Reported
22G	1/2 - 1 Mile NW	N
23G	1/2 - 1 Mile NW	N
24G	1/2 - 1 Mile ENE	Not Reported
25G	1/2 - 1 Mile NE	NE
26G	1/2 - 1 Mile NE	NE, E
27G	1/4 - 1/2 Mile NW	W
28G	1/2 - 1 Mile ENE	NE
29G	1/2 - 1 Mile ENE	E
30G	1/2 - 1 Mile ENE	E
31G	1/2 - 1 Mile ENE	E
32G	1/2 - 1 Mile ENE	E
33G	1/2 - 1 Mile ENE	E
34G	1/4 - 1/2 Mile NE	Not Reported
35G	1/4 - 1/2 Mile NE	Not Reported
36G	1/4 - 1/2 Mile NE	ESE
37G	1/2 - 1 Mile ENE	N
38G	1/2 - 1 Mile ENE	Not Reported
39G	1/2 - 1 Mile ENE	E
40G	1/4 - 1/2 Mile ENE	Varies
41G	1/4 - 1/2 Mile ESE	Not Reported
42G	1/4 - 1/2 Mile SE	Not Reported
43G	1/2 - 1 Mile ESE	SSE
44G	1/2 - 1 Mile SE	ESE
45G	1/2 - 1 Mile SE	ESE
46G	1/2 - 1 Mile SE	SE
47G	1/2 - 1 Mile ESE	Not Reported
48G	1/4 - 1/2 Mile South	ESE
49G	1/2 - 1 Mile SSE	E
50G	1/2 - 1 Mile SSE	E
51G	1/2 - 1 Mile SSE	ESE
52G	1/2 - 1 Mile SSE	ESE
53G	1/2 - 1 Mile SE	Not Reported
54G	1/2 - 1 Mile SSE	E
55G	1/2 - 1 Mile SSE	Not Reported
56G	1/2 - 1 Mile SSE	ENE
57G	1/2 - 1 Mile SSE	Not Reported
58G	1/2 - 1 Mile SSE	Not Reported
59G	1/2 - 1 Mile SSE	Not Reported

GEOCHECK® - PHYSICAL SETTING SOURCE SUMMARY

MAP ID	LOCATION FROM TP	GENERAL DIRECTION GROUNDWATER FLOW
60G	1/2 - 1 Mile SSE	NNW

For additional site information, refer to Physical Setting Source Map Findings.

GEOCHECK® - PHYSICAL SETTING SOURCE SUMMARY

GROUNDWATER FLOW VELOCITY INFORMATION

Groundwater flow velocity information for a particular site is best determined by a qualified environmental professional using site specific geologic and soil strata data. If such data are not reasonably ascertainable, it may be necessary to rely on other sources of information, including geologic age identification, rock stratigraphic unit and soil characteristics data collected on nearby properties and regional soil information. In general, contaminant plumes move more quickly through sandy-gravelly types of soils than silty-clayey types of soils.

GEOLOGIC INFORMATION IN GENERAL AREA OF TARGET PROPERTY

Geologic information can be used by the environmental professional in forming an opinion about the relative speed at which contaminant migration may be occurring.

ROCK STRATIGRAPHIC UNIT

Era:	Cenozoic
System:	Quaternary
Series:	Quaternary
Code:	Q *(decoded above as Era, System & Series)*

GEOLOGIC AGE IDENTIFICATION

Category: Stratifed Sequence

Geologic Age and Rock Stratigraphic Unit Source: P.G. Schruben, R.E. Arndt and W.J. Bawiec, Geology of the Conterminous U.S. at 1:2,500,000 Scale - a digital representation of the 1974 P.B. King and H.M. Beikman Map, USGS Digital Data Series DDS - 11 (1994).

SSURGO SOIL MAP - 07866973.2r

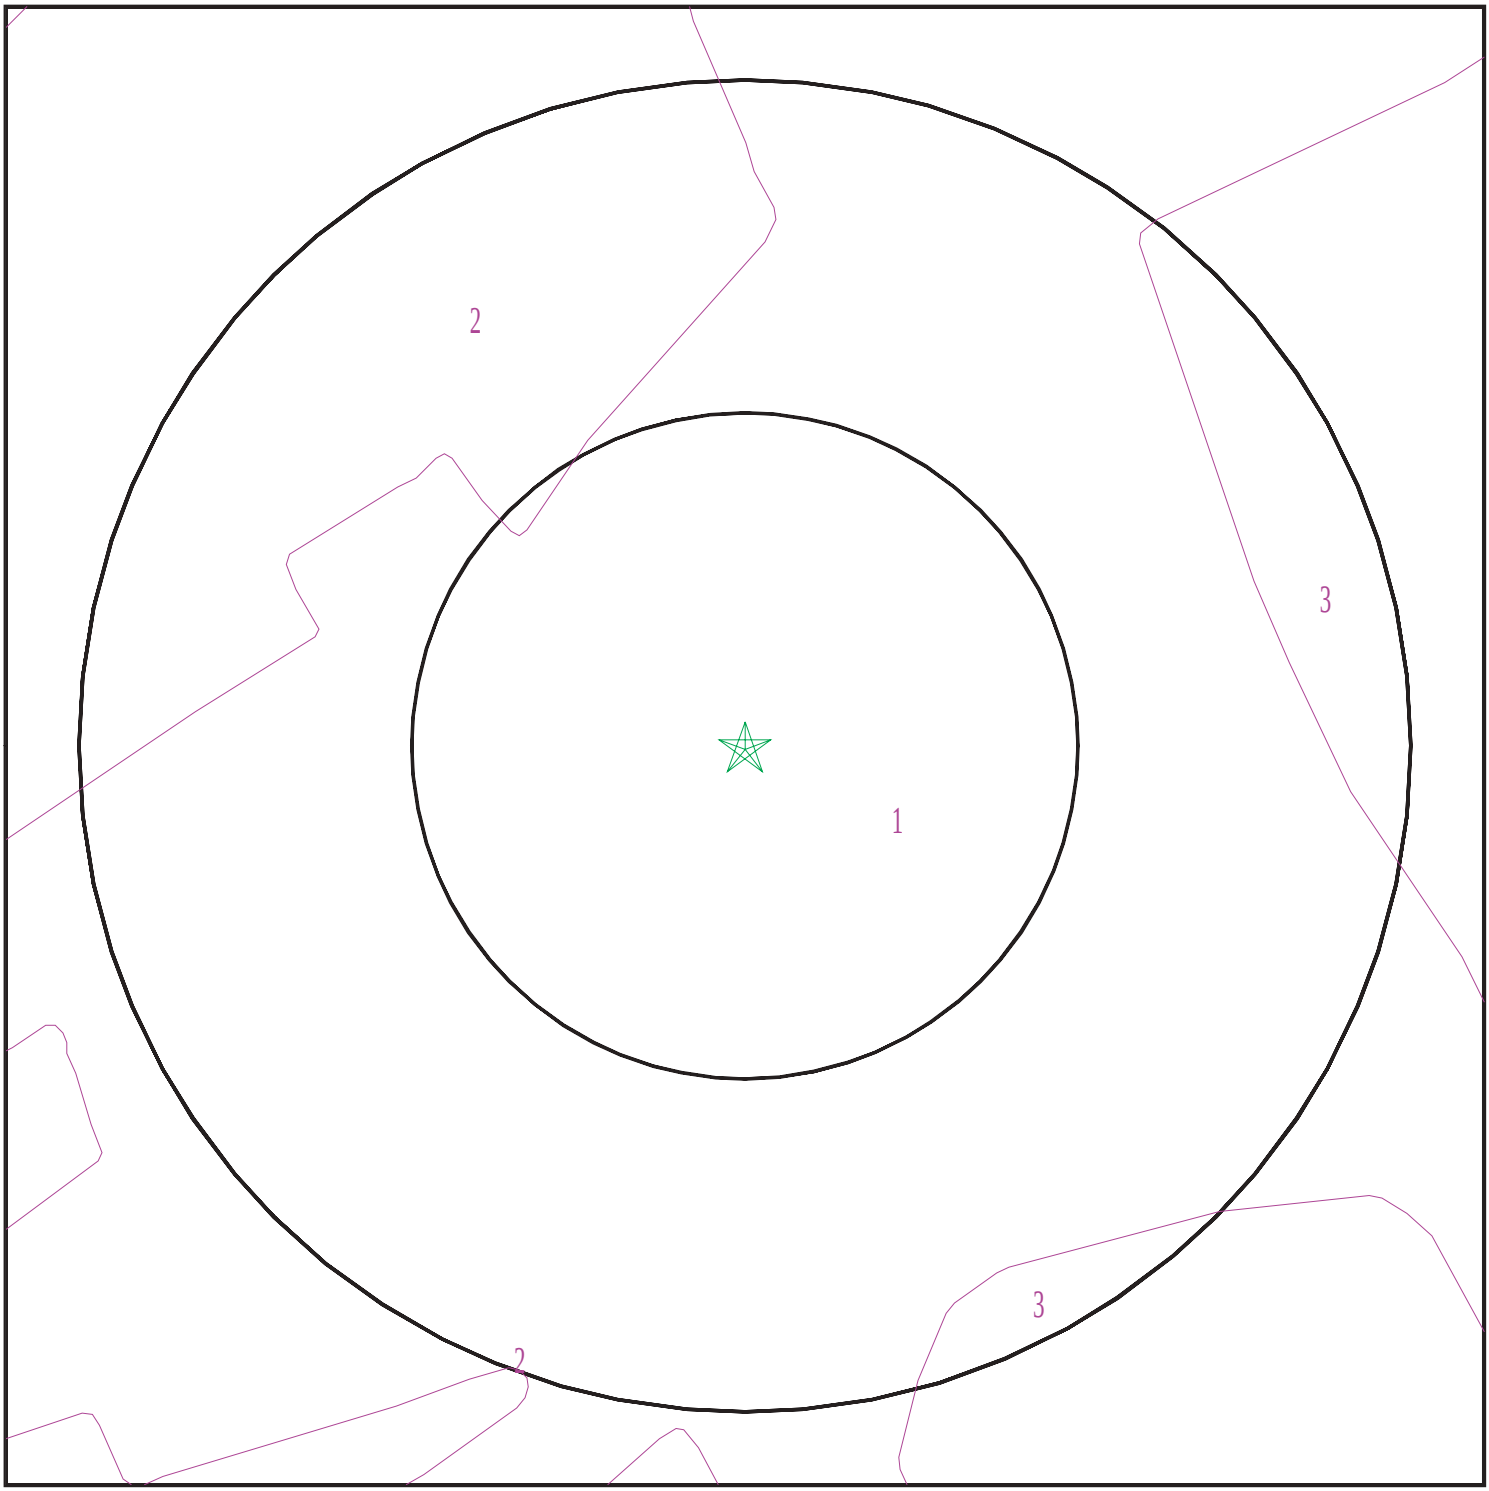

Target Property
SSURGO Soil
Water

0 1/16 1/8 1/4 Miles

N

SITE NAME:	Tanforan	CLIENT:	Ramboll Americas Engineering Solutions, Inc.
ADDRESS:	1140-1198 El Camino Real and 300 Tanforan San Bruno CA 94066	CONTACT:	Jodi Vanneman
LAT/LONG:	37.636362 / 122.418776	INQUIRY #:	07866973.2r
		DATE:	January 10, 2025 12:14 pm

Copyright © 2025 EDR, Inc. © 2015 TomTom Rel. 2015.

GEOCHECK® - PHYSICAL SETTING SOURCE SUMMARY

DOMINANT SOIL COMPOSITION IN GENERAL AREA OF TARGET PROPERTY

The U.S. Department of Agriculture's (USDA) Soil Conservation Service (SCS) leads the National Cooperative Soil Survey (NCSS) and is responsible for collecting, storing, maintaining and distributing soil survey information for privately owned lands in the United States. A soil map in a soil survey is a representation of soil patterns in a landscape. The following information is based on Soil Conservation Service SSURGO data.

Soil Map ID: 1

Soil Component Name: Urban land

Soil Surface Texture:
Hydrologic Group: Class D - Very slow infiltration rates. Soils are clayey, have a high water table, or are shallow to an impervious layer.

Soil Drainage Class:
Hydric Status: Not hydric

Corrosion Potential - Uncoated Steel: Not Reported

Depth to Bedrock Min: > 0 inches

Depth to Watertable Min: > 0 inches

Soil Layer Information							
	Boundary			Classification		Saturated hydraulic conductivity micro m/sec	Soil Reaction (pH)
Layer	Upper	Lower	Soil Texture Class	AASHTO Group	Unified Soil		
1	0 inches	5 inches		Not reported	Not reported	Max: 0.01 Min: 0	Max: Min:

Soil Map ID: 2

Soil Component Name: Orthents

Soil Surface Texture: variable

Hydrologic Group: Class B - Moderate infiltration rates. Deep and moderately deep, moderately well and well drained soils with moderately coarse textures.

Soil Drainage Class: Well drained

Hydric Status: Not hydric

Corrosion Potential - Uncoated Steel: Not Reported

Depth to Bedrock Min: > 0 inches

Depth to Watertable Min: > 0 inches

Soil Layer Information							
	Boundary			Classification		Saturated hydraulic conductivity micro m/sec	Soil Reaction (pH)
Layer	Upper	Lower	Soil Texture Class	AASHTO Group	Unified Soil		
1	0 inches	59 inches	variable	Not reported	Not reported	Max: Min:	Max: Min:

Soil Map ID: 3

Soil Component Name: Urban land

Soil Surface Texture:
Hydrologic Group: Class D - Very slow infiltration rates. Soils are clayey, have a high water table, or are shallow to an impervious layer.

Soil Drainage Class:
Hydric Status: Not hydric

Corrosion Potential - Uncoated Steel: Not Reported

Depth to Bedrock Min: > 0 inches

Depth to Watertable Min: > 0 inches

Soil Layer Information							
	Boundary			Classification		Saturated hydraulic conductivity micro m/sec	Soil Reaction (pH)
Layer	Upper	Lower	Soil Texture Class	AASHTO Group	Unified Soil		
1	0 inches	5 inches		Not reported	Not reported	Max: 0.01 Min: 0	Max: Min:

LOCAL / REGIONAL WATER AGENCY RECORDS

EDR Local/Regional Water Agency records provide water well information to assist the environmental professional in assessing sources that may impact ground water flow direction, and in forming an opinion about the impact of contaminant migration on nearby drinking water wells.

GEOCHECK® - PHYSICAL SETTING SOURCE SUMMARY

WELL SEARCH DISTANCE INFORMATION

DATABASE	SEARCH DISTANCE (miles)
Federal USGS	1.000
Federal FRDS PWS	Nearest PWS within 1.000 miles
State Database	1.000

FEDERAL USGS WELL INFORMATION

MAP ID	WELL ID	LOCATION FROM TP
No Wells Found		

FEDERAL FRDS PUBLIC WATER SUPPLY SYSTEM INFORMATION

MAP ID	WELL ID	LOCATION FROM TP
T259	CA4900720	1/2 - 1 Mile SE

Note: PWS System location is not always the same as well location.

STATE DATABASE WELL INFORMATION

MAP ID	WELL ID	LOCATION FROM TP
A1	CAEDF0000007641	0 - 1/8 Mile WSW
A2	CAEDF0000137571	0 - 1/8 Mile WSW
A3	CAEDF0000140290	0 - 1/8 Mile West
A4	CAEDF0000123813	0 - 1/8 Mile West
A5	CAEDF0000094880	0 - 1/8 Mile West
B6	CAEDF0000021564	0 - 1/8 Mile WNW
A7	CAEDF0000069677	0 - 1/8 Mile West
B8	CAEDF0000041090	0 - 1/8 Mile WNW
C9	CAEDF0000098544	1/8 - 1/4 Mile NE
D10	CAEDF0000128764	1/8 - 1/4 Mile NNE
B11	CAEDF0000077491	1/8 - 1/4 Mile West
C12	CAEDF0000071054	1/8 - 1/4 Mile NE
D13	CAEDF0000034559	1/8 - 1/4 Mile North
C14	CAEDF0000143700	1/8 - 1/4 Mile NE
C15	CAEDF0000068484	1/8 - 1/4 Mile NE
B16	CAEDF0000098821	1/8 - 1/4 Mile West
B17	CAEDF0000000827	1/8 - 1/4 Mile West
C18	CAEDF0000006105	1/8 - 1/4 Mile NE
C19	CAEDF0000082871	1/8 - 1/4 Mile NE
C20	CAEDF0000073170	1/8 - 1/4 Mile NE
B21	CAEDF0000038664	1/8 - 1/4 Mile West
C22	CAEDF0000085069	1/8 - 1/4 Mile NE
C23	CAEDF0000069800	1/8 - 1/4 Mile NE
B24	CAEDF0000083016	1/8 - 1/4 Mile West
B25	CAEDF0000130165	1/8 - 1/4 Mile West

GEOCHECK® - PHYSICAL SETTING SOURCE SUMMARY

STATE DATABASE WELL INFORMATION

MAP ID	WELL ID	LOCATION FROM TP
D26	CAEDF0000101639	1/8 - 1/4 Mile NNE
C27	CAEDF0000002449	1/8 - 1/4 Mile NNE
B28	CAEDF0000009010	1/8 - 1/4 Mile West
C29	CAEDF0000113979	1/8 - 1/4 Mile NE
C30	CAEDF0000135722	1/8 - 1/4 Mile NE
B31	CAEDF0000125039	1/8 - 1/4 Mile West
B32	CAEDF0000046317	1/8 - 1/4 Mile West
D33	CAEDF0000085657	1/8 - 1/4 Mile NNE
D34	CAEDF0000061091	1/8 - 1/4 Mile NNE
C35	CAEDF0000094382	1/8 - 1/4 Mile NE
C36	CAEDF0000081374	1/8 - 1/4 Mile NE
C37	CAEDF0000044899	1/8 - 1/4 Mile NE
D38	CAEDF0000080797	1/8 - 1/4 Mile North
39	CAEDF0000106631	1/8 - 1/4 Mile West
D40	CAEDF0000048119	1/8 - 1/4 Mile NNE
D41	CAEDF0000105252	1/8 - 1/4 Mile NNE
42	CAEDF0000071936	1/8 - 1/4 Mile NE
E43	3554	1/8 - 1/4 Mile SSE
E44	CADDW2000004628	1/4 - 1/2 Mile SSE
F46	CAEDF0000060141	1/4 - 1/2 Mile NE
F47	CAEDF0000066312	1/4 - 1/2 Mile NE
F48	CAEDF0000094512	1/4 - 1/2 Mile NE
F49	CAEDF0000017973	1/4 - 1/2 Mile ENE
F50	CAEDF0000055432	1/4 - 1/2 Mile ENE
51	CADWR9000036523	1/4 - 1/2 Mile WSW
F52	CAEDF0000047878	1/4 - 1/2 Mile NE
F53	CAEDF0000135370	1/4 - 1/2 Mile NE
F54	CAEDF0000007363	1/4 - 1/2 Mile NE
F56	CAEDF0000066130	1/4 - 1/2 Mile NE
F57	CAEDF0000076025	1/4 - 1/2 Mile NE
F58	CAEDF0000141694	1/4 - 1/2 Mile ENE
F60	CAEDF0000038247	1/4 - 1/2 Mile NE
F61	CAEDF0000108447	1/4 - 1/2 Mile NE
F62	CAEDF0000060727	1/4 - 1/2 Mile NE
F63	CAEDF0000135712	1/4 - 1/2 Mile NE
F64	CAEDF0000087813	1/4 - 1/2 Mile NE
F65	CAEDF0000098947	1/4 - 1/2 Mile NE
G66	CAEDF0000131596	1/4 - 1/2 Mile North
F70	CAEDF0000139001	1/4 - 1/2 Mile NE
G71	CAEDF0000010592	1/4 - 1/2 Mile North
G72	CAEDF0000135540	1/4 - 1/2 Mile North
G74	CAEDF0000041834	1/4 - 1/2 Mile North
G75	CAEDF0000095613	1/4 - 1/2 Mile North
G76	CAEDF0000021358	1/4 - 1/2 Mile North
77	CADDW2000012666	1/4 - 1/2 Mile SW
G78	CAEDF0000004330	1/4 - 1/2 Mile North
G79	CAEDF0000117273	1/4 - 1/2 Mile North
G80	CAEDF0000126730	1/4 - 1/2 Mile North
G82	CAEDF0000059268	1/4 - 1/2 Mile North
J83	CAEDF0000095100	1/4 - 1/2 Mile SSE
G84	CAEDF0000068516	1/4 - 1/2 Mile North
K85	CAEDF0000086638	1/4 - 1/2 Mile NNW

STATE DATABASE WELL INFORMATION

MAP ID	WELL ID	LOCATION FROM TP
G86	CAEDF0000126025	1/4 - 1/2 Mile North
G87	CAEDF0000143690	1/4 - 1/2 Mile North
G88	CAEDF0000116234	1/4 - 1/2 Mile North
G89	CAEDF0000139494	1/4 - 1/2 Mile North
G90	CAEDF0000126083	1/4 - 1/2 Mile North
G91	CAEDF0000017186	1/4 - 1/2 Mile North
J92	CAEDF0000065859	1/4 - 1/2 Mile SSE
K93	CAEDF0000124944	1/4 - 1/2 Mile NNW
K94	CAEDF0000018547	1/4 - 1/2 Mile NNW
G95	CAEDF0000031747	1/4 - 1/2 Mile North
K96	CAEDF0000020559	1/4 - 1/2 Mile North
G97	CAEDF0000041673	1/4 - 1/2 Mile North
G98	CAEDF0000016223	1/4 - 1/2 Mile North
J99	CAEDF0000062955	1/4 - 1/2 Mile SSE
H100	CAEDF0000123205	1/2 - 1 Mile NW
K101	CAEDF0000123532	1/2 - 1 Mile North
G102	CAEDF0000104622	1/2 - 1 Mile North
H103	CAEDF0000065326	1/2 - 1 Mile NW
J104	CAEDF0000111988	1/2 - 1 Mile SSE
G105	CAEDF0000098744	1/2 - 1 Mile North
G106	CAEDF0000009377	1/2 - 1 Mile North
G107	CAEDF0000005530	1/2 - 1 Mile North
G108	CAEDF0000069940	1/2 - 1 Mile North
H109	CAEDF0000015125	1/2 - 1 Mile NW
G110	CAEDF0000126062	1/2 - 1 Mile North
G111	CAEDF0000072759	1/2 - 1 Mile North
H112	CAEDF0000101655	1/2 - 1 Mile NW
J113	CAEDF0000041853	1/2 - 1 Mile SSE
J114	CAEDF0000003476	1/2 - 1 Mile South
G115	CAEDF0000116472	1/2 - 1 Mile North
G116	CAEDF0000072695	1/2 - 1 Mile North
L117	CAEDF0000104913	1/2 - 1 Mile NNE
J118	CAEDF0000048725	1/2 - 1 Mile SSE
K119	CAEDF0000049078	1/2 - 1 Mile North
G120	CAEDF0000124521	1/2 - 1 Mile North
G121	CAEDF0000137615	1/2 - 1 Mile North
M122	CAEDF0000100138	1/2 - 1 Mile NW
J123	CAEDF0000056592	1/2 - 1 Mile SSE
J124	CAEDF0000010969	1/2 - 1 Mile SSE
M125	CAEDF0000047647	1/2 - 1 Mile NW
M126	CAEDF0000003043	1/2 - 1 Mile NW
M127	CAEDF0000096045	1/2 - 1 Mile NW
M128	CAEDF0000049205	1/2 - 1 Mile NW
H129	CAEDF0000056517	1/2 - 1 Mile NW
H130	CAEDF0000068370	1/2 - 1 Mile NW
J131	CAEDF0000086492	1/2 - 1 Mile SSE
J132	CAEDF0000088730	1/2 - 1 Mile SSE
J137	CAEDF0000131461	1/2 - 1 Mile SSE
J138	CAEDF0000135732	1/2 - 1 Mile SSE
L139	CAEDF0000005431	1/2 - 1 Mile NNE
L140	CAEDF0000043500	1/2 - 1 Mile NNE
M141	CAEDF0000101156	1/2 - 1 Mile NW

GEOCHECK® - PHYSICAL SETTING SOURCE SUMMARY

STATE DATABASE WELL INFORMATION

MAP ID	WELL ID	LOCATION FROM TP
J142	CAEDF0000021473	1/2 - 1 Mile SSE
M143	CAEDF0000111383	1/2 - 1 Mile NW
M144	CAEDF0000071558	1/2 - 1 Mile NW
K146	CAEDF0000042836	1/2 - 1 Mile North
J147	CAEDF0000003764	1/2 - 1 Mile South
I148	CAEDF0000135073	1/2 - 1 Mile SE
I149	CAEDF0000009149	1/2 - 1 Mile SE
N150	CAEDF0000068579	1/2 - 1 Mile North
J151	CAEDF0000142432	1/2 - 1 Mile SSE
J152	CAEDF0000109456	1/2 - 1 Mile SSE
J153	CAEDF0000125305	1/2 - 1 Mile South
J154	CAEDF0000096616	1/2 - 1 Mile South
J155	CAEDF0000001322	1/2 - 1 Mile South
I156	CAEDF0000060792	1/2 - 1 Mile SE
J157	CAEDF0000000631	1/2 - 1 Mile SSE
J158	CAEDF0000032888	1/2 - 1 Mile SSE
J159	CAEDF0000131064	1/2 - 1 Mile SSE
J160	CAEDF0000134464	1/2 - 1 Mile SSE
M161	CAEDF0000066240	1/2 - 1 Mile NW
L162	CAEDF0000143113	1/2 - 1 Mile NNE
J163	CAEDF0000008981	1/2 - 1 Mile SSE
M164	CAEDF0000110329	1/2 - 1 Mile NW
M165	CAEDF0000143807	1/2 - 1 Mile NW
I166	CAEDF0000046568	1/2 - 1 Mile SE
N167	CAEDF0000138938	1/2 - 1 Mile North
N168	CAEDF0000114337	1/2 - 1 Mile North
J169	CAEDF0000097832	1/2 - 1 Mile South
J170	CAEDF0000065630	1/2 - 1 Mile South
N171	CAEDF0000012333	1/2 - 1 Mile North
I172	CAEDF0000074207	1/2 - 1 Mile SE
N173	CAEDF0000134339	1/2 - 1 Mile North
N174	CAEDF0000043272	1/2 - 1 Mile North
J175	CAEDF0000071876	1/2 - 1 Mile South
N176	CAEDF0000121419	1/2 - 1 Mile North
M177	CAEDF0000137139	1/2 - 1 Mile NW
N178	CAEDF0000048458	1/2 - 1 Mile North
J179	CAEDF0000093177	1/2 - 1 Mile SSE
J180	CAEDF0000107082	1/2 - 1 Mile SSE
M181	CAEDF0000143801	1/2 - 1 Mile NW
J182	CAEDF0000036008	1/2 - 1 Mile SSE
K183	CAEDF0000132123	1/2 - 1 Mile North
I184	CAEDF0000037585	1/2 - 1 Mile SE
J185	CAEDF0000055729	1/2 - 1 Mile SSE
J186	CAEDF0000104150	1/2 - 1 Mile SSE
J187	CAEDF0000083917	1/2 - 1 Mile SSE
J188	CAEDF0000049484	1/2 - 1 Mile SSE
N189	CAEDF0000016134	1/2 - 1 Mile North
N190	CAEDF0000068641	1/2 - 1 Mile North
N191	CAEDF0000073247	1/2 - 1 Mile North
J192	CAEDF0000061959	1/2 - 1 Mile SSE
J194	CAEDF0000128488	1/2 - 1 Mile SSE
J195	CAEDF0000036770	1/2 - 1 Mile SSE

GEOCHECK® - PHYSICAL SETTING SOURCE SUMMARY

STATE DATABASE WELL INFORMATION

MAP ID	WELL ID	LOCATION FROM TP
M196	CAEDF0000052160	1/2 - 1 Mile NW
J197	CAEDF0000067616	1/2 - 1 Mile SSE
J198	CAEDF0000018460	1/2 - 1 Mile SSE
J199	CAEDF0000069045	1/2 - 1 Mile SSE
I200	CAEDF0000106727	1/2 - 1 Mile SE
N201	CAEDF0000020070	1/2 - 1 Mile North
O202	CAEDF0000064175	1/2 - 1 Mile SSE
J203	CAEDF0000118582	1/2 - 1 Mile SSE
N204	CAEDF0000074950	1/2 - 1 Mile North
P205	CAEDF0000000323	1/2 - 1 Mile SSE
P206	CAEDF0000035732	1/2 - 1 Mile SSE
P207	CAEDF0000035849	1/2 - 1 Mile SSE
Q208	CAEDF0000074552	1/2 - 1 Mile NW
J209	CAEDF0000047954	1/2 - 1 Mile SSE
P212	CAEDF0000011951	1/2 - 1 Mile SSE
P213	CAEDF0000114850	1/2 - 1 Mile SSE
P214	CAEDF0000074587	1/2 - 1 Mile SSE
P215	CAEDF0000069052	1/2 - 1 Mile SSE
M216	CAEDF0000061890	1/2 - 1 Mile NW
R218	CAEDF0000067856	1/2 - 1 Mile NE
N219	CAEDF0000011952	1/2 - 1 Mile North
J220	CAEDF0000122054	1/2 - 1 Mile SSE
Q221	CAEDF0000048717	1/2 - 1 Mile NW
O222	CAEDF0000009481	1/2 - 1 Mile SSE
N223	CAEDF0000055192	1/2 - 1 Mile North
O224	CAEDF0000015008	1/2 - 1 Mile SSE
M225	CAEDF0000016633	1/2 - 1 Mile NW
M226	CAEDF0000068243	1/2 - 1 Mile NW
M227	CAEDF0000036732	1/2 - 1 Mile NW
T230	CAEDF0000070026	1/2 - 1 Mile SE
R231	CAEDF0000081301	1/2 - 1 Mile NE
Q232	CAEDF0000068956	1/2 - 1 Mile NW
P233	CAEDF0000116643	1/2 - 1 Mile SSE
P234	CAEDF0000074458	1/2 - 1 Mile SSE
M237	CAEDF0000093281	1/2 - 1 Mile NW
M238	CAEDF0000067364	1/2 - 1 Mile NW
M239	CAEDF0000040691	1/2 - 1 Mile NW
Q240	CAEDF0000064548	1/2 - 1 Mile NW
Q241	CAEDF0000047104	1/2 - 1 Mile NW
Q242	CAEDF0000082953	1/2 - 1 Mile NW
T243	CAEDF0000063828	1/2 - 1 Mile SE
M244	CAEDF0000032283	1/2 - 1 Mile NW
P245	CAEDF0000052603	1/2 - 1 Mile SSE
P246	CAEDF0000123972	1/2 - 1 Mile SSE
N247	CAEDF0000113889	1/2 - 1 Mile North
T249	CAEDF0000031442	1/2 - 1 Mile SE
R250	CAEDF0000087405	1/2 - 1 Mile NE
Q251	CAEDF0000061895	1/2 - 1 Mile NW
P252	CAEDF0000014787	1/2 - 1 Mile SSE
P253	CAEDF0000116914	1/2 - 1 Mile SSE
P254	CAEDF0000064147	1/2 - 1 Mile SSE
U255	CAEDF0000034766	1/2 - 1 Mile SSE

STATE DATABASE WELL INFORMATION

MAP ID	WELL ID	LOCATION FROM TP
U256	CAEDF0000090119	1/2 - 1 Mile SSE
U257	CAEDF0000143769	1/2 - 1 Mile SSE
U260	CAEDF0000119865	1/2 - 1 Mile SSE
U261	CAEDF0000086583	1/2 - 1 Mile SSE
U262	CAEDF0000140912	1/2 - 1 Mile SSE
Q263	CAEDF0000061610	1/2 - 1 Mile NW
Q264	CAEDF0000111259	1/2 - 1 Mile NW
Q265	CAEDF0000045735	1/2 - 1 Mile NW
O268	CAEDF0000125146	1/2 - 1 Mile SSE
O269	CAEDF0000142559	1/2 - 1 Mile SSE
O270	CAEDF0000044588	1/2 - 1 Mile SSE
O271	CAEDF0000065636	1/2 - 1 Mile SSE
O272	CAEDF0000062652	1/2 - 1 Mile SSE
O273	CAEDF0000108720	1/2 - 1 Mile SSE
O274	CAEDF0000056709	1/2 - 1 Mile SSE
O275	CAEDF0000008764	1/2 - 1 Mile SSE
O276	CAEDF0000042437	1/2 - 1 Mile SSE
U277	CAEDF0000056497	1/2 - 1 Mile SSE
U278	CAEDF0000094359	1/2 - 1 Mile SSE
U279	CAEDF0000086043	1/2 - 1 Mile SSE
O280	CAEDF0000100010	1/2 - 1 Mile SSE
P281	CAEDF0000126391	1/2 - 1 Mile SSE
282	3553	1/2 - 1 Mile WSW
U283	CAEDF0000056154	1/2 - 1 Mile SSE
U284	CAEDF0000018805	1/2 - 1 Mile SSE
U285	CAEDF0000000530	1/2 - 1 Mile SSE
U286	CAEDF0000076950	1/2 - 1 Mile SSE
U287	CAEDF0000109924	1/2 - 1 Mile SSE
U288	CAEDF0000033852	1/2 - 1 Mile SSE
P289	CAEDF0000100599	1/2 - 1 Mile SSE
P290	CAEDF0000111348	1/2 - 1 Mile SSE
P291	CAEDF0000115502	1/2 - 1 Mile SSE
O292	CAEDF0000032702	1/2 - 1 Mile SSE
T293	CAEDF0000051841	1/2 - 1 Mile SE
T294	CAEDF0000136664	1/2 - 1 Mile SE
T295	CAEDF0000067549	1/2 - 1 Mile SE
O296	CAEDF0000141801	1/2 - 1 Mile SSE
O297	CAEDF0000078503	1/2 - 1 Mile SSE
O298	CAEDF0000138639	1/2 - 1 Mile SSE
O299	CAEDF0000110014	1/2 - 1 Mile SSE
O300	CAEDF0000046285	1/2 - 1 Mile SSE
O301	CAEDF0000013909	1/2 - 1 Mile SSE
O302	CAEDF0000061600	1/2 - 1 Mile SSE
T303	CAEDF0000068098	1/2 - 1 Mile SE
T304	CAEDF0000050176	1/2 - 1 Mile SE
T305	CAEDF0000048179	1/2 - 1 Mile SE
T306	CAEDF0000122357	1/2 - 1 Mile SE
O308	CAEDF0000017197	1/2 - 1 Mile SSE
O309	CAEDF0000124644	1/2 - 1 Mile SSE
O310	CAEDF0000132756	1/2 - 1 Mile SSE
O311	CAEDF0000067274	1/2 - 1 Mile SSE
O312	CAEDF0000072241	1/2 - 1 Mile SSE

GEOCHECK® - PHYSICAL SETTING SOURCE SUMMARY

STATE DATABASE WELL INFORMATION

MAP ID	WELL ID	LOCATION FROM TP
O313	CAEDF0000134856	1/2 - 1 Mile SSE
O314	CAEDF0000044321	1/2 - 1 Mile SSE
T315	CAEDF0000051528	1/2 - 1 Mile SE
T316	CAEDF0000070859	1/2 - 1 Mile SE
T317	CAEDF0000102114	1/2 - 1 Mile SE
T318	CAEDF0000102015	1/2 - 1 Mile SE
T319	CAEDF0000046544	1/2 - 1 Mile SE
U320	CAEDF0000043857	1/2 - 1 Mile SSE
T321	CAEDF0000037633	1/2 - 1 Mile SE
T322	CAEDF0000018620	1/2 - 1 Mile SE
T323	CAEDF0000015579	1/2 - 1 Mile SE
V324	CAEDF0000085590	1/2 - 1 Mile SSE
V325	CAEDF0000104348	1/2 - 1 Mile SSE
V326	CAEDF0000128304	1/2 - 1 Mile SSE
V327	CAEDF0000044564	1/2 - 1 Mile SSE
V328	CAEDF0000051015	1/2 - 1 Mile SSE
V329	CAEDF0000057120	1/2 - 1 Mile SSE
V330	CAEDF0000056947	1/2 - 1 Mile SSE
V331	CAEDF0000044263	1/2 - 1 Mile SSE
V332	CAEDF0000094782	1/2 - 1 Mile SSE
V333	CAEDF0000131523	1/2 - 1 Mile SSE
V334	CAEDF0000110955	1/2 - 1 Mile SSE
T336	CAEDF0000088599	1/2 - 1 Mile SE
T337	CAEDF0000070319	1/2 - 1 Mile SE
U338	CAEDF0000075173	1/2 - 1 Mile SSE
V339	CAEDF0000125284	1/2 - 1 Mile SSE
V340	CAEDF0000135164	1/2 - 1 Mile SSE
V341	CAEDF0000123528	1/2 - 1 Mile SSE
V342	CAEDF0000034652	1/2 - 1 Mile SSE
V343	CAEDF0000036328	1/2 - 1 Mile SSE
U344	CAEDF0000044619	1/2 - 1 Mile SSE
U345	CAEDF0000036609	1/2 - 1 Mile SSE
U346	CAEDF0000022999	1/2 - 1 Mile SSE
U347	CAEDF0000068820	1/2 - 1 Mile SSE
U348	CAEDF0000125463	1/2 - 1 Mile SSE
U349	CAEDF0000089838	1/2 - 1 Mile SSE
U350	CAEDF0000076869	1/2 - 1 Mile SSE
T351	CAEDF0000069157	1/2 - 1 Mile SE
V352	CAEDF0000106705	1/2 - 1 Mile SSE
U353	CAEDF0000111600	1/2 - 1 Mile SSE
V354	CAEDF0000114002	1/2 - 1 Mile SSE
T356	CAEDF0000044211	1/2 - 1 Mile SE
W357	CAEDF0000081874	1/2 - 1 Mile SE
W358	CAEDF0000033003	1/2 - 1 Mile SE
V359	CAEDF0000036080	1/2 - 1 Mile South
V360	CAEDF0000078275	1/2 - 1 Mile South
V361	CAEDF0000134410	1/2 - 1 Mile South
U362	CAEDF0000132045	1/2 - 1 Mile SSE
U363	CAEDF0000115565	1/2 - 1 Mile SSE
U364	CAEDF0000067166	1/2 - 1 Mile SSE
U365	CAEDF0000088900	1/2 - 1 Mile SSE
W366	CAEDF0000130788	1/2 - 1 Mile SE

GEOCHECK® - PHYSICAL SETTING SOURCE SUMMARY

STATE DATABASE WELL INFORMATION

MAP ID	WELL ID	LOCATION FROM TP
W367	CAEDF0000122212	1/2 - 1 Mile SE
W368	CAEDF0000129341	1/2 - 1 Mile SE
X370	CAEDF0000073274	1/2 - 1 Mile SE
X371	CAEDF0000041436	1/2 - 1 Mile SE
Y372	CAEDF0000038242	1/2 - 1 Mile SSE
X373	CAEDF0000039210	1/2 - 1 Mile SE
Y374	CAEDF0000064622	1/2 - 1 Mile SSE
Y375	CAEDF0000136181	1/2 - 1 Mile SSE
Y376	CAEDF0000103403	1/2 - 1 Mile SSE
Z377	CAEDF0000116394	1/2 - 1 Mile North
Z378	CAEDF0000066828	1/2 - 1 Mile North
379	CAEDF0000124196	1/2 - 1 Mile SSE
Z380	CAEDF0000011960	1/2 - 1 Mile North
Z381	CAEDF0000099022	1/2 - 1 Mile North
Z382	CAEDF0000046698	1/2 - 1 Mile North
Z383	CAEDF0000024395	1/2 - 1 Mile North
Z384	CAEDF0000116575	1/2 - 1 Mile North
Z385	CAEDF0000084211	1/2 - 1 Mile North
Z386	CAEDF0000079417	1/2 - 1 Mile North
AA387	CAEDF0000106258	1/2 - 1 Mile North
AA389	CAEDF0000097438	1/2 - 1 Mile North
AA390	CAEDF0000019558	1/2 - 1 Mile North
AA393	CAEDF0000078707	1/2 - 1 Mile North
AB394	CAEDF0000065148	1/2 - 1 Mile ESE
AA397	CAEDF0000131648	1/2 - 1 Mile North
AA398	CAEDF0000103674	1/2 - 1 Mile North
AA399	CAEDF0000127992	1/2 - 1 Mile North
AA400	CAEDF0000069115	1/2 - 1 Mile North
AB401	CAEDF0000042835	1/2 - 1 Mile ESE
AB402	CAEDF0000114346	1/2 - 1 Mile ESE
AB403	CAEDF0000059469	1/2 - 1 Mile ESE
AB406	CAEDF0000098962	1/2 - 1 Mile ESE
AB407	CAEDF0000046066	1/2 - 1 Mile ESE
AA408	CAEDF0000016274	1/2 - 1 Mile North
AC409	CAEDF0000140077	1/2 - 1 Mile SSE
AB410	CAEDF0000086564	1/2 - 1 Mile ESE
AB411	CAEDF0000049993	1/2 - 1 Mile ESE
AB412	CAEDF0000016142	1/2 - 1 Mile ESE
AB413	CAEDF0000035491	1/2 - 1 Mile ESE
AB414	CAEDF0000122394	1/2 - 1 Mile ESE
AB415	CAEDF0000070797	1/2 - 1 Mile ESE
AB416	CAEDF0000062822	1/2 - 1 Mile ESE
AA417	CAEDF0000115237	1/2 - 1 Mile North
AB418	CAEDF0000088325	1/2 - 1 Mile ESE
AB419	CAEDF0000113846	1/2 - 1 Mile ESE
AB420	CAEDF0000009538	1/2 - 1 Mile ESE
AB421	CAEDF0000062194	1/2 - 1 Mile ESE
AB424	CAEDF0000068584	1/2 - 1 Mile ESE
AA425	CAEDF0000056022	1/2 - 1 Mile North
AB426	CAEDF0000134312	1/2 - 1 Mile ESE
AB427	CAEDF0000130368	1/2 - 1 Mile ESE
AB428	CAEDF0000003759	1/2 - 1 Mile ESE

GEOCHECK® - PHYSICAL SETTING SOURCE SUMMARY

STATE DATABASE WELL INFORMATION

MAP ID	WELL ID	LOCATION FROM TP
AB429	CAEDF0000073759	1/2 - 1 Mile ESE
AB430	CAEDF0000122744	1/2 - 1 Mile ESE
AB431	CAEDF0000066986	1/2 - 1 Mile ESE
AB432	CAEDF0000139612	1/2 - 1 Mile ESE
AB433	CAEDF0000034601	1/2 - 1 Mile ESE
AB434	CAEDF0000119938	1/2 - 1 Mile ESE
AB435	CAEDF0000055548	1/2 - 1 Mile ESE
AB436	CAEDF0000041295	1/2 - 1 Mile ESE
AD438	CAEDF0000070259	1/2 - 1 Mile NNE
AD439	CAEDF0000064489	1/2 - 1 Mile NNE
AD440	CAEDF0000082977	1/2 - 1 Mile NNE
AD441	CAEDF0000108207	1/2 - 1 Mile NNE
AD442	CAEDF0000112073	1/2 - 1 Mile NNE
AD443	CAEDF0000082703	1/2 - 1 Mile NNE
AE444	3555	1/2 - 1 Mile SSE
AD445	CAEDF0000068747	1/2 - 1 Mile NNE
AD446	CAEDF0000125360	1/2 - 1 Mile NNE
AD447	CAEDF0000136068	1/2 - 1 Mile NNE
AD448	CAEDF0000067723	1/2 - 1 Mile NNE
AE450	CAEDF0000044609	1/2 - 1 Mile SSE
AE451	CAEDF0000121533	1/2 - 1 Mile SSE
AE452	CAEDF0000049917	1/2 - 1 Mile SSE
AE454	CAEDF0000082033	1/2 - 1 Mile SSE
AE455	CAEDF0000020220	1/2 - 1 Mile SSE
AG456	CAEDF0000096291	1/2 - 1 Mile NE
AG457	CAEDF0000064607	1/2 - 1 Mile NE
AE458	CAEDF0000100285	1/2 - 1 Mile SSE
AG459	CAEDF0000077722	1/2 - 1 Mile NE
AG460	CAEDF0000002921	1/2 - 1 Mile NE
AG461	CAEDF0000039070	1/2 - 1 Mile NE
AG463	CAEDF0000040040	1/2 - 1 Mile NE
AI464	CAEDF0000109151	1/2 - 1 Mile NNE
AG465	CAEDF0000123139	1/2 - 1 Mile NE
AG466	CAEDF0000108557	1/2 - 1 Mile NE
AI468	CAEDF0000098168	1/2 - 1 Mile NNE
AG470	CAEDF0000086470	1/2 - 1 Mile NE
AI471	CAEDF0000092932	1/2 - 1 Mile NNE
AI472	CAEDF0000058933	1/2 - 1 Mile NNE
AI473	CAEDF0000101084	1/2 - 1 Mile NNE
AI474	CAEDF0000004631	1/2 - 1 Mile NNE
AG475	CAEDF0000139495	1/2 - 1 Mile NE
AI476	CAEDF0000088602	1/2 - 1 Mile NNE
AI477	CAEDF0000092032	1/2 - 1 Mile NNE
AG478	CAEDF0000003609	1/2 - 1 Mile NE
AL482	CAEDF0000088718	1/2 - 1 Mile NE
AG483	CAEDF0000140201	1/2 - 1 Mile NE
AG484	CAEDF0000047732	1/2 - 1 Mile NE
AM485	CAEDF0000002656	1/2 - 1 Mile SSE
AM486	CAEDF0000081399	1/2 - 1 Mile SSE
AM488	CAEDF0000089673	1/2 - 1 Mile SSE
AL489	CAEDF0000008226	1/2 - 1 Mile NE
AG490	CAEDF0000123610	1/2 - 1 Mile NE

STATE DATABASE WELL INFORMATION

MAP ID	WELL ID	LOCATION FROM TP
AK492	CAEDF0000034706	1/2 - 1 Mile NNE
AM493	CAEDF0000135324	1/2 - 1 Mile SSE
AL494	CAEDF0000109071	1/2 - 1 Mile NE
AL495	CAEDF0000085912	1/2 - 1 Mile NE
AL496	CAEDF0000102509	1/2 - 1 Mile NE
AM497	CAEDF0000000191	1/2 - 1 Mile SSE
AL498	CAEDF0000116035	1/2 - 1 Mile NE
AG499	CAEDF0000039714	1/2 - 1 Mile NE
AG500	CAEDF0000068287	1/2 - 1 Mile NE
AG501	CAEDF0000037176	1/2 - 1 Mile NE
AK502	CAEDF0000017758	1/2 - 1 Mile NNE
AL503	CAEDF0000122981	1/2 - 1 Mile NE
AM504	CAEDF0000100644	1/2 - 1 Mile SSE
AK508	CAEDF0000137798	1/2 - 1 Mile NNE
AL509	CAEDF0000130232	1/2 - 1 Mile NE
AM511	CAEDF0000070327	1/2 - 1 Mile SSE
AO512	CAEDF0000034237	1/2 - 1 Mile NNE
AM513	CAEDF0000134879	1/2 - 1 Mile SSE
AL514	CAEDF0000114885	1/2 - 1 Mile NE
AL515	CAEDF0000123377	1/2 - 1 Mile NE
AL516	CAEDF0000127558	1/2 - 1 Mile NE
AP517	CAPFAS000000513	1/2 - 1 Mile East
AP518	CAEDF0000038816	1/2 - 1 Mile East
AM519	CAEDF0000057426	1/2 - 1 Mile SSE
AM520	CAEDF0000011477	1/2 - 1 Mile SSE
AK522	CAEDF0000066484	1/2 - 1 Mile NNE
AL523	CAEDF0000088660	1/2 - 1 Mile NE
AM524	CAEDF0000142105	1/2 - 1 Mile SSE
AM525	CAEDF0000096082	1/2 - 1 Mile SSE
AM527	CAEDF0000105399	1/2 - 1 Mile SSE
AM528	CAEDF0000085288	1/2 - 1 Mile SSE
AM529	CAEDF0000080191	1/2 - 1 Mile SSE
AM530	CAEDF0000005618	1/2 - 1 Mile SSE
AL531	CAEDF0000116938	1/2 - 1 Mile NE
AQ532	CAEDF0000054943	1/2 - 1 Mile NE
AO533	CAEDF0000040976	1/2 - 1 Mile NNE
AO534	CAEDF0000135948	1/2 - 1 Mile NNE
AM536	CAEDF0000106494	1/2 - 1 Mile SSE
AM537	CAEDF0000116669	1/2 - 1 Mile SSE
AM538	CAEDF0000128942	1/2 - 1 Mile SSE
AM539	CAEDF0000057841	1/2 - 1 Mile SSE
AL540	CAEDF0000111565	1/2 - 1 Mile NE
AL541	CAEDF0000033556	1/2 - 1 Mile NE
AQ543	CAEDF0000037854	1/2 - 1 Mile NE
AM545	CAEDF0000055480	1/2 - 1 Mile SSE
AM546	CAEDF0000018884	1/2 - 1 Mile SSE
AM547	CAEDF0000124105	1/2 - 1 Mile SSE
AM548	CAEDF0000113959	1/2 - 1 Mile SSE
AQ549	CAEDF0000094568	1/2 - 1 Mile NE
AO550	CAEDF0000078324	1/2 - 1 Mile NNE
AM551	CAEDF0000037325	1/2 - 1 Mile SSE
AO552	CAEDF0000119435	1/2 - 1 Mile NNE

GEOCHECK® - PHYSICAL SETTING SOURCE SUMMARY

STATE DATABASE WELL INFORMATION

MAP ID	WELL ID	LOCATION FROM TP
AO553	CAEDF0000094005	1/2 - 1 Mile NNE
AO554	CAEDF0000075245	1/2 - 1 Mile NNE
AL555	CAEDF0000035488	1/2 - 1 Mile NE
AO556	CAEDF0000064453	1/2 - 1 Mile NNE
AO559	CAEDF0000134327	1/2 - 1 Mile NNE

PHYSICAL SETTING SOURCE MAP - 07866973.2r

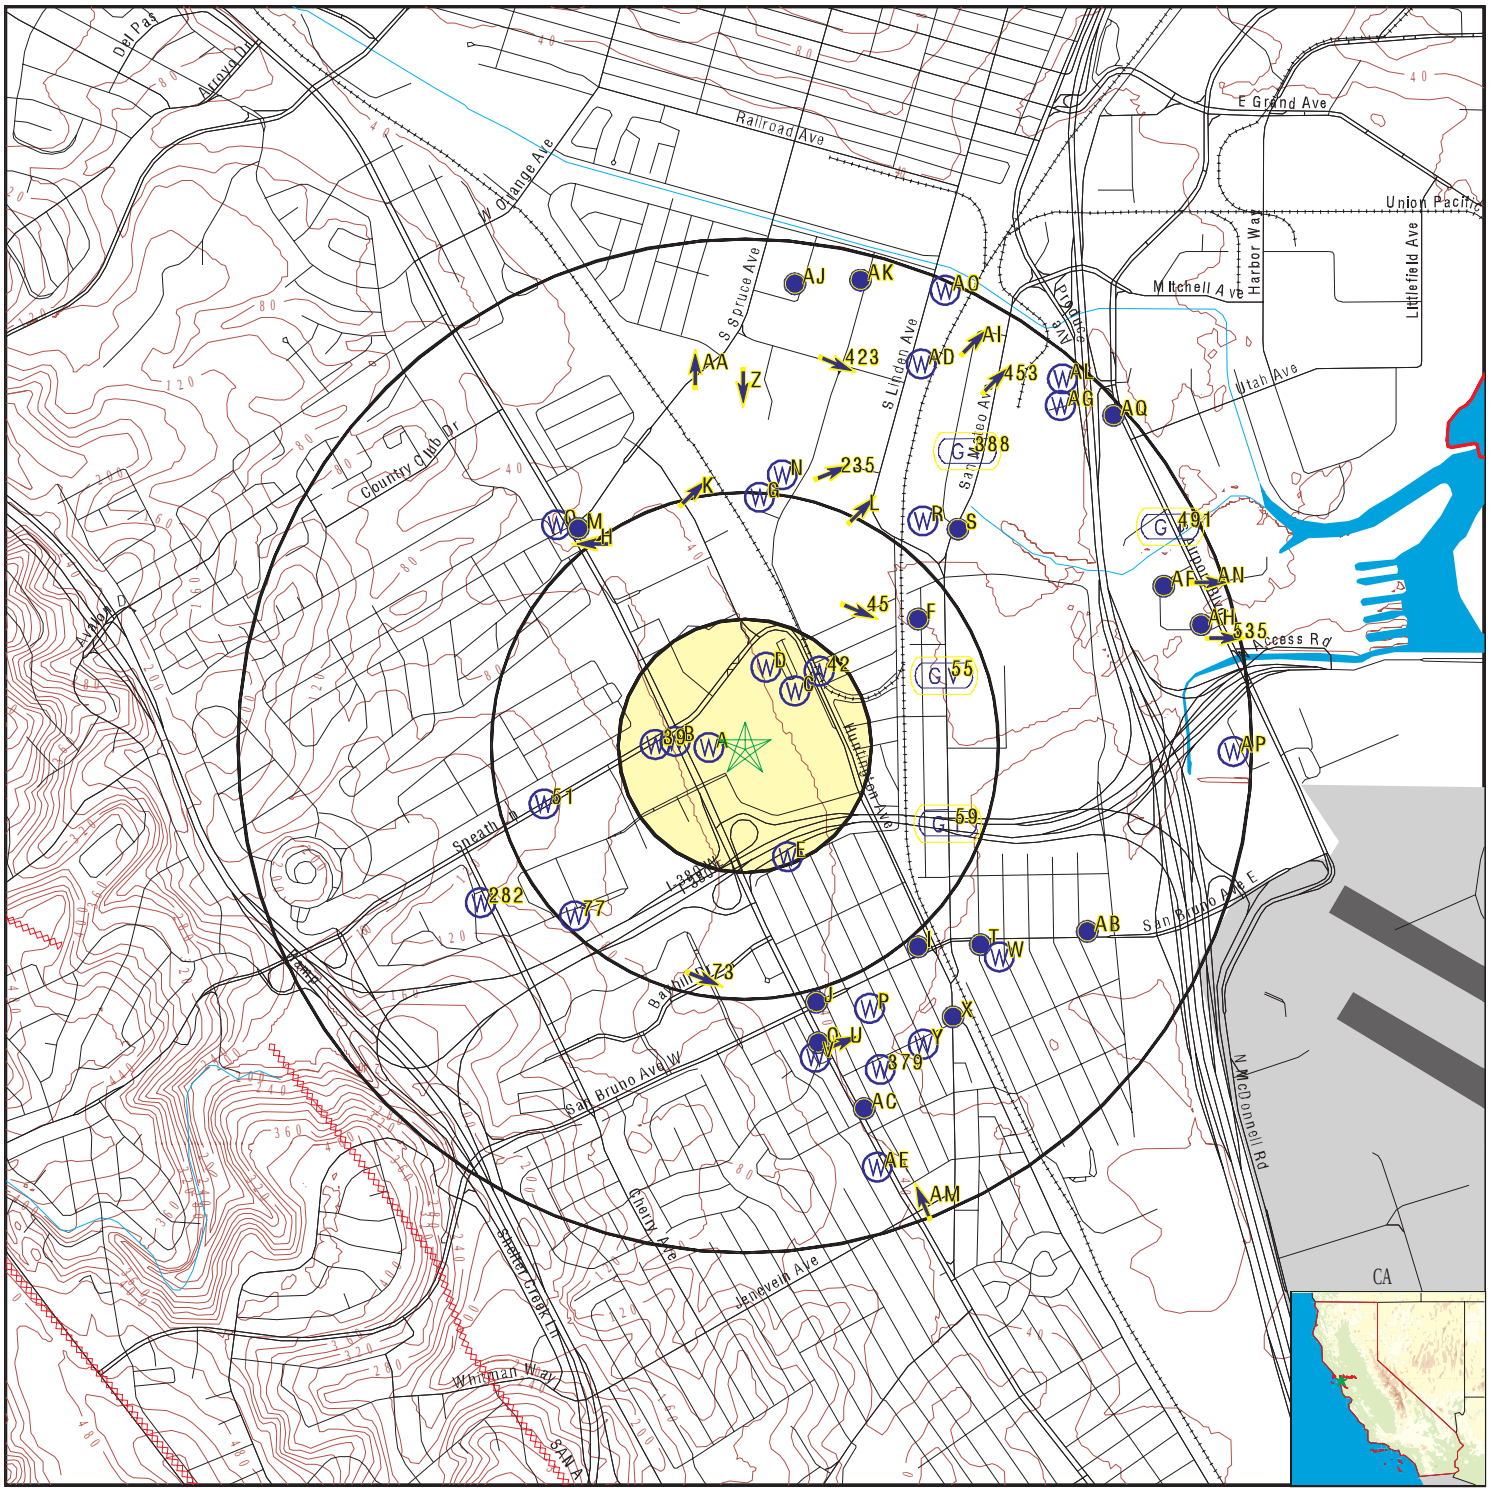

0 1/4 1/2 1 Miles

- County Boundary
- Major Roads
- Contour Lines
- Earthquake Fault Lines
- Airports
- Earthquake epicenter, Richter 5 or greater
- Water Wells
- Public Water Supply Wells
- Cluster of Multiple Icons
- Groundwater Flow Direction
- GI Indeterminate Groundwater Flow at Location
- GV Groundwater Flow Varies at Location
- HD Closest Hydrogeological Data
- Oil, gas or related wells

SITE NAME:	Tanforan	CLIENT:	Ramboll Americas Engineering Solutions, Inc.
ADDRESS:	1140-1198 El Camino Real and 300 Tanforan San Bruno CA 94066	CONTACT:	Jodi Vanneman
LAT/LONG:	37.636362 / 122.418776	INQUIRY #:	07866973.2r
		DATE:	January 10, 2025 12:14 pm

Copyright © 2025 EDR, Inc. © 2015 TomTom Rel. 2015.

GEOCHECK® - PHYSICAL SETTING SOURCE MAP FINDINGS

Map ID
Direction
Distance
Elevation | Database | EDR ID Number

A1
WSW
0 - 1/8 Mile
Higher

CA WELLS **CAEDF0000007641**

Well ID:	T0608182194-MW-18	Well Type:	MONITORING
Source:	EDF	Other Name:	MW-18
GAMA PFAS Testing:	Not Reported		
Groundwater Quality Data:	https://gamagroundwater.waterboards.ca.gov/gama/gamamap/public/GamaDataDisplay.asp?dataset=EDF&samp_date=&global_id=T0608182194&assigned_name=MW-18&store_num=		
GeoTracker Data:	https://geotracker.waterboards.ca.gov/profile_report.asp?cmd=MWEDFResults&global_id=T0608182194&assigned_name=MW-18		

A2
WSW
0 - 1/8 Mile
Higher

CA WELLS **CAEDF0000137571**

Well ID:	T0608182194-MW-17	Well Type:	MONITORING
Source:	EDF	Other Name:	MW-17
GAMA PFAS Testing:	Not Reported		
Groundwater Quality Data:	https://gamagroundwater.waterboards.ca.gov/gama/gamamap/public/GamaDataDisplay.asp?dataset=EDF&samp_date=&global_id=T0608182194&assigned_name=MW-17&store_num=		
GeoTracker Data:	https://geotracker.waterboards.ca.gov/profile_report.asp?cmd=MWEDFResults&global_id=T0608182194&assigned_name=MW-17		

A3
West
0 - 1/8 Mile
Higher

CA WELLS **CAEDF0000140290**

Well ID:	T0608182194-MW-15	Well Type:	MONITORING
Source:	EDF	Other Name:	MW-15
GAMA PFAS Testing:	Not Reported		
Groundwater Quality Data:	https://gamagroundwater.waterboards.ca.gov/gama/gamamap/public/GamaDataDisplay.asp?dataset=EDF&samp_date=&global_id=T0608182194&assigned_name=MW-15&store_num=		
GeoTracker Data:	https://geotracker.waterboards.ca.gov/profile_report.asp?cmd=MWEDFResults&global_id=T0608182194&assigned_name=MW-15		

A4
West
0 - 1/8 Mile
Higher

CA WELLS **CAEDF0000123813**

Well ID:	T0608182194-MW-15A	Well Type:	MONITORING
Source:	EDF	Other Name:	MW-15A
GAMA PFAS Testing:	Not Reported		
Groundwater Quality Data:	https://gamagroundwater.waterboards.ca.gov/gama/gamamap/public/GamaDataDisplay.asp?dataset=EDF&samp_date=&global_id=T0608182194&assigned_name=MW-15A&store_num=		
GeoTracker Data:	https://geotracker.waterboards.ca.gov/profile_report.asp?cmd=MWEDFResults&global_id=T0608182194&assigned_name=MW-15A		

GEOCHECK® - PHYSICAL SETTING SOURCE MAP FINDINGS

Map ID
Direction
Distance
Elevation | Database | EDR ID Number

A5
West
0 - 1/8 Mile
Higher | **CA WELLS** | **CAEDF0000094880**

Well ID:	T0608182194-MW-16	Well Type:	MONITORING
Source:	EDF	Other Name:	MW-16
GAMA PFAS Testing:	Not Reported		
Groundwater Quality Data:	https://gamagroundwater.waterboards.ca.gov/gama/gamamap/public/GamaDataDisplay.asp?dataset=EDF&samp_date=&global_id=T0608182194&assigned_name=MW-16&store_num=		
GeoTracker Data:	https://geotracker.waterboards.ca.gov/profile_report.asp?cmd=MWEDFResults&global_id=T0608182194&assigned_name=MW-16		

B6
WNW
0 - 1/8 Mile
Higher | **CA WELLS** | **CAEDF0000021564**

Well ID:	T0608182194-MW-14	Well Type:	MONITORING
Source:	EDF	Other Name:	MW-14
GAMA PFAS Testing:	Not Reported		
Groundwater Quality Data:	https://gamagroundwater.waterboards.ca.gov/gama/gamamap/public/GamaDataDisplay.asp?dataset=EDF&samp_date=&global_id=T0608182194&assigned_name=MW-14&store_num=		
GeoTracker Data:	https://geotracker.waterboards.ca.gov/profile_report.asp?cmd=MWEDFResults&global_id=T0608182194&assigned_name=MW-14		

A7
West
0 - 1/8 Mile
Higher | **CA WELLS** | **CAEDF0000069677**

Well ID:	T0608182194-MW-10	Well Type:	MONITORING
Source:	EDF	Other Name:	MW-10
GAMA PFAS Testing:	Not Reported		
Groundwater Quality Data:	https://gamagroundwater.waterboards.ca.gov/gama/gamamap/public/GamaDataDisplay.asp?dataset=EDF&samp_date=&global_id=T0608182194&assigned_name=MW-10&store_num=		
GeoTracker Data:	https://geotracker.waterboards.ca.gov/profile_report.asp?cmd=MWEDFResults&global_id=T0608182194&assigned_name=MW-10		

B8
WNW
0 - 1/8 Mile
Higher | **CA WELLS** | **CAEDF0000041090**

Well ID:	T0608182194-MW-9	Well Type:	MONITORING
Source:	EDF	Other Name:	MW-9
GAMA PFAS Testing:	Not Reported		
Groundwater Quality Data:	https://gamagroundwater.waterboards.ca.gov/gama/gamamap/public/GamaDataDisplay.asp?dataset=EDF&samp_date=&global_id=T0608182194&assigned_name=MW-9&store_num=		
GeoTracker Data:	https://geotracker.waterboards.ca.gov/profile_report.asp?cmd=MWEDFResults&global_id=T0608182194&assigned_name=MW-9		

GEOCHECK® - PHYSICAL SETTING SOURCE MAP FINDINGS

Map ID
Direction
Distance
Elevation | Database | EDR ID Number

C9
NE
1/8 - 1/4 Mile
Lower

CA WELLS **CAEDF0000098544**

Well ID:	T0608100452-MW-11	Well Type:	MONITORING
Source:	EDF	Other Name:	MW-11
GAMA PFAS Testing:	Not Reported		
Groundwater Quality Data:	https://gamagroundwater.waterboards.ca.gov/gama/gamamap/public/GamaDataDisplay.asp?dataset=EDF&samp_date=&global_id=T0608100452&assigned_name=MW-11&store_num=		
GeoTracker Data:	https://geotracker.waterboards.ca.gov/profile_report.asp?cmd=MWEDFResults&global_id=T0608100452&assigned_name=MW-11		

D10
NNE
1/8 - 1/4 Mile
Lower

CA WELLS **CAEDF0000128764**

Well ID:	T0608100452-MW-3	Well Type:	MONITORING
Source:	EDF	Other Name:	MW-3
GAMA PFAS Testing:	Not Reported		
Groundwater Quality Data:	https://gamagroundwater.waterboards.ca.gov/gama/gamamap/public/GamaDataDisplay.asp?dataset=EDF&samp_date=&global_id=T0608100452&assigned_name=MW-3&store_num=		
GeoTracker Data:	https://geotracker.waterboards.ca.gov/profile_report.asp?cmd=MWEDFResults&global_id=T0608100452&assigned_name=MW-3		

B11
West
1/8 - 1/4 Mile
Higher

CA WELLS **CAEDF0000077491**

Well ID:	T0608182194-MW-13	Well Type:	MONITORING
Source:	EDF	Other Name:	MW-13
GAMA PFAS Testing:	Not Reported		
Groundwater Quality Data:	https://gamagroundwater.waterboards.ca.gov/gama/gamamap/public/GamaDataDisplay.asp?dataset=EDF&samp_date=&global_id=T0608182194&assigned_name=MW-13&store_num=		
GeoTracker Data:	https://geotracker.waterboards.ca.gov/profile_report.asp?cmd=MWEDFResults&global_id=T0608182194&assigned_name=MW-13		

C12
NE
1/8 - 1/4 Mile
Lower

CA WELLS **CAEDF0000071054**

Well ID:	T0608100452-MW-10	Well Type:	MONITORING
Source:	EDF	Other Name:	MW-10
GAMA PFAS Testing:	Not Reported		
Groundwater Quality Data:	https://gamagroundwater.waterboards.ca.gov/gama/gamamap/public/GamaDataDisplay.asp?dataset=EDF&samp_date=&global_id=T0608100452&assigned_name=MW-10&store_num=		
GeoTracker Data:	https://geotracker.waterboards.ca.gov/profile_report.asp?cmd=MWEDFResults&global_id=T0608100452&assigned_name=MW-10		

GEOCHECK® - PHYSICAL SETTING SOURCE MAP FINDINGS

Map ID
Direction
Distance
Elevation | Database | EDR ID Number

D13
North
1/8 - 1/4 Mile
Lower

CA WELLS **CAEDF0000034559**

Well ID:	T0608100452-MW-1	Well Type:	MONITORING
Source:	EDF	Other Name:	MW-1
GAMA PFAS Testing:	Not Reported		
Groundwater Quality Data:	https://gamagroundwater.waterboards.ca.gov/gama/gamamap/public/GamaDataDisplay.asp?dataset=EDF&samp_date=&global_id=T0608100452&assigned_name=MW-1&store_num=		
GeoTracker Data:	https://geotracker.waterboards.ca.gov/profile_report.asp?cmd=MWEDFResults&global_id=T0608100452&assigned_name=MW-1		

C14
NE
1/8 - 1/4 Mile
Lower

CA WELLS **CAEDF0000143700**

Well ID:	T0608100452-MW-19	Well Type:	MONITORING
Source:	EDF	Other Name:	MW-19
GAMA PFAS Testing:	Not Reported		
Groundwater Quality Data:	https://gamagroundwater.waterboards.ca.gov/gama/gamamap/public/GamaDataDisplay.asp?dataset=EDF&samp_date=&global_id=T0608100452&assigned_name=MW-19&store_num=		
GeoTracker Data:	https://geotracker.waterboards.ca.gov/profile_report.asp?cmd=MWEDFResults&global_id=T0608100452&assigned_name=MW-19		

C15
NE
1/8 - 1/4 Mile
Lower

CA WELLS **CAEDF0000068484**

Well ID:	T0608100452-MW-18	Well Type:	MONITORING
Source:	EDF	Other Name:	MW-18
GAMA PFAS Testing:	Not Reported		
Groundwater Quality Data:	https://gamagroundwater.waterboards.ca.gov/gama/gamamap/public/GamaDataDisplay.asp?dataset=EDF&samp_date=&global_id=T0608100452&assigned_name=MW-18&store_num=		
GeoTracker Data:	https://geotracker.waterboards.ca.gov/profile_report.asp?cmd=MWEDFResults&global_id=T0608100452&assigned_name=MW-18		

B16
West
1/8 - 1/4 Mile
Higher

CA WELLS **CAEDF0000098821**

Well ID:	T0608182194-MW-2	Well Type:	MONITORING
Source:	EDF	Other Name:	MW-2
GAMA PFAS Testing:	Not Reported		
Groundwater Quality Data:	https://gamagroundwater.waterboards.ca.gov/gama/gamamap/public/GamaDataDisplay.asp?dataset=EDF&samp_date=&global_id=T0608182194&assigned_name=MW-2&store_num=		
GeoTracker Data:	https://geotracker.waterboards.ca.gov/profile_report.asp?cmd=MWEDFResults&global_id=T0608182194&assigned_name=MW-2		

Map ID
Direction
Distance
Elevation | Database | EDR ID Number

B17
West
1/8 - 1/4 Mile
Higher

CA WELLS **CAEDF0000000827**

Well ID:	T0608182194-MW-6	Well Type:	MONITORING
Source:	EDF	Other Name:	MW-6
GAMA PFAS Testing:	Not Reported		
Groundwater Quality Data:	https://gamagroundwater.waterboards.ca.gov/gama/gamamap/public/GamaDataDisplay.asp?dataset=EDF&samp_date=&global_id=T0608182194&assigned_name=MW-6&store_num=		
GeoTracker Data:	https://geotracker.waterboards.ca.gov/profile_report.asp?cmd=MWEDFResults&global_id=T0608182194&assigned_name=MW-6		

C18
NE
1/8 - 1/4 Mile
Lower

CA WELLS **CAEDF0000006105**

Well ID:	T0608100452-MW-22	Well Type:	MONITORING
Source:	EDF	Other Name:	MW-22
GAMA PFAS Testing:	Not Reported		
Groundwater Quality Data:	https://gamagroundwater.waterboards.ca.gov/gama/gamamap/public/GamaDataDisplay.asp?dataset=EDF&samp_date=&global_id=T0608100452&assigned_name=MW-22&store_num=		
GeoTracker Data:	https://geotracker.waterboards.ca.gov/profile_report.asp?cmd=MWEDFResults&global_id=T0608100452&assigned_name=MW-22		

C19
NE
1/8 - 1/4 Mile
Lower

CA WELLS **CAEDF0000082871**

Well ID:	T0608100452-MW-19R	Well Type:	MONITORING
Source:	EDF	Other Name:	MW-19R
GAMA PFAS Testing:	Not Reported		
Groundwater Quality Data:	https://gamagroundwater.waterboards.ca.gov/gama/gamamap/public/GamaDataDisplay.asp?dataset=EDF&samp_date=&global_id=T0608100452&assigned_name=MW-19R&store_num=		
GeoTracker Data:	https://geotracker.waterboards.ca.gov/profile_report.asp?cmd=MWEDFResults&global_id=T0608100452&assigned_name=MW-19R		

C20
NE
1/8 - 1/4 Mile
Lower

CA WELLS **CAEDF0000073170**

Well ID:	T0608100452-MW-23	Well Type:	MONITORING
Source:	EDF	Other Name:	MW-23
GAMA PFAS Testing:	Not Reported		
Groundwater Quality Data:	https://gamagroundwater.waterboards.ca.gov/gama/gamamap/public/GamaDataDisplay.asp?dataset=EDF&samp_date=&global_id=T0608100452&assigned_name=MW-23&store_num=		
GeoTracker Data:	https://geotracker.waterboards.ca.gov/profile_report.asp?cmd=MWEDFResults&global_id=T0608100452&assigned_name=MW-23		

Map ID
Direction
Distance
Elevation | Database | EDR ID Number

B21
West
1/8 - 1/4 Mile
Higher

CA WELLS **CAEDF0000038664**

Well ID:	T0608182194-MW-12	Well Type:	MONITORING
Source:	EDF	Other Name:	MW-12
GAMA PFAS Testing:	Not Reported		
Groundwater Quality Data:	https://gamagroundwater.waterboards.ca.gov/gama/gamamap/public/GamaDataDisplay.asp?dataset=EDF&samp_date=&global_id=T0608182194&assigned_name=MW-12&store_num=		
GeoTracker Data:	https://geotracker.waterboards.ca.gov/profile_report.asp?cmd=MWEDFResults&global_id=T0608182194&assigned_name=MW-12		

C22
NE
1/8 - 1/4 Mile
Lower

CA WELLS **CAEDF0000085069**

Well ID:	T0608100452-SVP-13	Well Type:	MONITORING
Source:	EDF	Other Name:	SVP-13
GAMA PFAS Testing:	Not Reported		
Groundwater Quality Data:	https://gamagroundwater.waterboards.ca.gov/gama/gamamap/public/GamaDataDisplay.asp?dataset=EDF&samp_date=&global_id=T0608100452&assigned_name=SVP-13&store_num=		
GeoTracker Data:	https://geotracker.waterboards.ca.gov/profile_report.asp?cmd=MWEDFResults&global_id=T0608100452&assigned_name=SVP-13		

C23
NE
1/8 - 1/4 Mile
Lower

CA WELLS **CAEDF0000069800**

Well ID:	T0608100452-MW-13	Well Type:	MONITORING
Source:	EDF	Other Name:	MW-13
GAMA PFAS Testing:	Not Reported		
Groundwater Quality Data:	https://gamagroundwater.waterboards.ca.gov/gama/gamamap/public/GamaDataDisplay.asp?dataset=EDF&samp_date=&global_id=T0608100452&assigned_name=MW-13&store_num=		
GeoTracker Data:	https://geotracker.waterboards.ca.gov/profile_report.asp?cmd=MWEDFResults&global_id=T0608100452&assigned_name=MW-13		

B24
West
1/8 - 1/4 Mile
Higher

CA WELLS **CAEDF0000083016**

Well ID:	T0608182194-MW-4	Well Type:	MONITORING
Source:	EDF	Other Name:	MW-4
GAMA PFAS Testing:	Not Reported		
Groundwater Quality Data:	https://gamagroundwater.waterboards.ca.gov/gama/gamamap/public/GamaDataDisplay.asp?dataset=EDF&samp_date=&global_id=T0608182194&assigned_name=MW-4&store_num=		
GeoTracker Data:	https://geotracker.waterboards.ca.gov/profile_report.asp?cmd=MWEDFResults&global_id=T0608182194&assigned_name=MW-4		

Map ID
Direction
Distance
Elevation | Database | EDR ID Number

B25
West
1/8 - 1/4 Mile
Higher

CA WELLS **CAEDF0000130165**

Well ID:	T0608182194-MW-5	Well Type:	MONITORING
Source:	EDF	Other Name:	MW-5
GAMA PFAS Testing:	Not Reported		
Groundwater Quality Data:	https://gamagroundwater.waterboards.ca.gov/gama/gamamap/public/GamaDataDisplay.asp?dataset=EDF&samp_date=&global_id=T0608182194&assigned_name=MW-5&store_num=		
GeoTracker Data:	https://geotracker.waterboards.ca.gov/profile_report.asp?cmd=MWEDFResults&global_id=T0608182194&assigned_name=MW-5		

D26
NNE
1/8 - 1/4 Mile
Lower

CA WELLS **CAEDF0000101639**

Well ID:	T0608100452-MW-2	Well Type:	MONITORING
Source:	EDF	Other Name:	MW-2
GAMA PFAS Testing:	Not Reported		
Groundwater Quality Data:	https://gamagroundwater.waterboards.ca.gov/gama/gamamap/public/GamaDataDisplay.asp?dataset=EDF&samp_date=&global_id=T0608100452&assigned_name=MW-2&store_num=		
GeoTracker Data:	https://geotracker.waterboards.ca.gov/profile_report.asp?cmd=MWEDFResults&global_id=T0608100452&assigned_name=MW-2		

C27
NNE
1/8 - 1/4 Mile
Lower

CA WELLS **CAEDF0000002449**

Well ID:	T0608100452-MW-4	Well Type:	MONITORING
Source:	EDF	Other Name:	MW-4
GAMA PFAS Testing:	Not Reported		
Groundwater Quality Data:	https://gamagroundwater.waterboards.ca.gov/gama/gamamap/public/GamaDataDisplay.asp?dataset=EDF&samp_date=&global_id=T0608100452&assigned_name=MW-4&store_num=		
GeoTracker Data:	https://geotracker.waterboards.ca.gov/profile_report.asp?cmd=MWEDFResults&global_id=T0608100452&assigned_name=MW-4		

B28
West
1/8 - 1/4 Mile
Higher

CA WELLS **CAEDF0000009010**

Well ID:	T0608182194-MW-11	Well Type:	MONITORING
Source:	EDF	Other Name:	MW-11
GAMA PFAS Testing:	Not Reported		
Groundwater Quality Data:	https://gamagroundwater.waterboards.ca.gov/gama/gamamap/public/GamaDataDisplay.asp?dataset=EDF&samp_date=&global_id=T0608182194&assigned_name=MW-11&store_num=		
GeoTracker Data:	https://geotracker.waterboards.ca.gov/profile_report.asp?cmd=MWEDFResults&global_id=T0608182194&assigned_name=MW-11		

GEOCHECK® - PHYSICAL SETTING SOURCE MAP FINDINGS

Map ID
Direction
Distance
Elevation | Database | EDR ID Number

C29
NE
1/8 - 1/4 Mile
Lower

CA WELLS **CAEDF0000113979**

Well ID:	T0608100452-SVP-14	Well Type:	MONITORING
Source:	EDF	Other Name:	SVP-14
GAMA PFAS Testing:	Not Reported		
Groundwater Quality Data:	https://gamagroundwater.waterboards.ca.gov/gama/gamamap/public/GamaDataDisplay.asp?dataset=EDF&samp_date=&global_id=T0608100452&assigned_name=SVP-14&store_num=		
GeoTracker Data:	https://geotracker.waterboards.ca.gov/profile_report.asp?cmd=MWEDFResults&global_id=T0608100452&assigned_name=SVP-14		

C30
NE
1/8 - 1/4 Mile
Lower

CA WELLS **CAEDF0000135722**

Well ID:	T0608100452-MW-14	Well Type:	MONITORING
Source:	EDF	Other Name:	MW-14
GAMA PFAS Testing:	Not Reported		
Groundwater Quality Data:	https://gamagroundwater.waterboards.ca.gov/gama/gamamap/public/GamaDataDisplay.asp?dataset=EDF&samp_date=&global_id=T0608100452&assigned_name=MW-14&store_num=		
GeoTracker Data:	https://geotracker.waterboards.ca.gov/profile_report.asp?cmd=MWEDFResults&global_id=T0608100452&assigned_name=MW-14		

B31
West
1/8 - 1/4 Mile
Higher

CA WELLS **CAEDF0000125039**

Well ID:	T0608182194-MW-3	Well Type:	MONITORING
Source:	EDF	Other Name:	MW-3
GAMA PFAS Testing:	Not Reported		
Groundwater Quality Data:	https://gamagroundwater.waterboards.ca.gov/gama/gamamap/public/GamaDataDisplay.asp?dataset=EDF&samp_date=&global_id=T0608182194&assigned_name=MW-3&store_num=		
GeoTracker Data:	https://geotracker.waterboards.ca.gov/profile_report.asp?cmd=MWEDFResults&global_id=T0608182194&assigned_name=MW-3		

B32
West
1/8 - 1/4 Mile
Higher

CA WELLS **CAEDF0000046317**

Well ID:	T0608182194-MW-8	Well Type:	MONITORING
Source:	EDF	Other Name:	MW-8
GAMA PFAS Testing:	Not Reported		
Groundwater Quality Data:	https://gamagroundwater.waterboards.ca.gov/gama/gamamap/public/GamaDataDisplay.asp?dataset=EDF&samp_date=&global_id=T0608182194&assigned_name=MW-8&store_num=		
GeoTracker Data:	https://geotracker.waterboards.ca.gov/profile_report.asp?cmd=MWEDFResults&global_id=T0608182194&assigned_name=MW-8		

Map ID
Direction
Distance
Elevation | Database | EDR ID Number

D33
NNE
1/8 - 1/4 Mile
Lower

CA WELLS **CAEDF0000085657**

Well ID:	T0608100452-MW-12	Well Type:	MONITORING
Source:	EDF	Other Name:	MW-12
GAMA PFAS Testing:	Not Reported		
Groundwater Quality Data:	https://gamagroundwater.waterboards.ca.gov/gama/gamamap/public/GamaDataDisplay.asp?dataset=EDF&samp_date=&global_id=T0608100452&assigned_name=MW-12&store_num=		
GeoTracker Data:	https://geotracker.waterboards.ca.gov/profile_report.asp?cmd=MWEDFResults&global_id=T0608100452&assigned_name=MW-12		

D34
NNE
1/8 - 1/4 Mile
Lower

CA WELLS **CAEDF0000061091**

Well ID:	T0608100452-MW-6	Well Type:	MONITORING
Source:	EDF	Other Name:	MW-6
GAMA PFAS Testing:	Not Reported		
Groundwater Quality Data:	https://gamagroundwater.waterboards.ca.gov/gama/gamamap/public/GamaDataDisplay.asp?dataset=EDF&samp_date=&global_id=T0608100452&assigned_name=MW-6&store_num=		
GeoTracker Data:	https://geotracker.waterboards.ca.gov/profile_report.asp?cmd=MWEDFResults&global_id=T0608100452&assigned_name=MW-6		

C35
NE
1/8 - 1/4 Mile
Lower

CA WELLS **CAEDF0000094382**

Well ID:	T0608100452-MW-21	Well Type:	MONITORING
Source:	EDF	Other Name:	MW-21
GAMA PFAS Testing:	Not Reported		
Groundwater Quality Data:	https://gamagroundwater.waterboards.ca.gov/gama/gamamap/public/GamaDataDisplay.asp?dataset=EDF&samp_date=&global_id=T0608100452&assigned_name=MW-21&store_num=		
GeoTracker Data:	https://geotracker.waterboards.ca.gov/profile_report.asp?cmd=MWEDFResults&global_id=T0608100452&assigned_name=MW-21		

C36
NE
1/8 - 1/4 Mile
Lower

CA WELLS **CAEDF0000081374**

Well ID:	T0608100452-MW-20	Well Type:	MONITORING
Source:	EDF	Other Name:	MW-20
GAMA PFAS Testing:	Not Reported		
Groundwater Quality Data:	https://gamagroundwater.waterboards.ca.gov/gama/gamamap/public/GamaDataDisplay.asp?dataset=EDF&samp_date=&global_id=T0608100452&assigned_name=MW-20&store_num=		
GeoTracker Data:	https://geotracker.waterboards.ca.gov/profile_report.asp?cmd=MWEDFResults&global_id=T0608100452&assigned_name=MW-20		

Map ID
Direction
Distance
Elevation | Database | EDR ID Number

C37
NE
1/8 - 1/4 Mile
Lower

CA WELLS **CAEDF0000044899**

Well ID:	T0608100452-MW-21R	Well Type:	MONITORING
Source:	EDF	Other Name:	MW-21R
GAMA PFAS Testing:	Not Reported		
Groundwater Quality Data:	https://gamagroundwater.waterboards.ca.gov/gama/gamamap/public/GamaDataDisplay.asp?dataset=EDF&samp_date=&global_id=T0608100452&assigned_name=MW-21R&store_num=		
GeoTracker Data:	https://geotracker.waterboards.ca.gov/profile_report.asp?cmd=MWEDFResults&global_id=T0608100452&assigned_name=MW-21R		

D38
North
1/8 - 1/4 Mile
Lower

CA WELLS **CAEDF0000080797**

Well ID:	T0608100452-MW-9	Well Type:	MONITORING
Source:	EDF	Other Name:	MW-9
GAMA PFAS Testing:	Not Reported		
Groundwater Quality Data:	https://gamagroundwater.waterboards.ca.gov/gama/gamamap/public/GamaDataDisplay.asp?dataset=EDF&samp_date=&global_id=T0608100452&assigned_name=MW-9&store_num=		
GeoTracker Data:	https://geotracker.waterboards.ca.gov/profile_report.asp?cmd=MWEDFResults&global_id=T0608100452&assigned_name=MW-9		

39
West
1/8 - 1/4 Mile
Higher

CA WELLS **CAEDF0000106631**

Well ID:	T0608182194-MW-7	Well Type:	MONITORING
Source:	EDF	Other Name:	MW-7
GAMA PFAS Testing:	Not Reported		
Groundwater Quality Data:	https://gamagroundwater.waterboards.ca.gov/gama/gamamap/public/GamaDataDisplay.asp?dataset=EDF&samp_date=&global_id=T0608182194&assigned_name=MW-7&store_num=		
GeoTracker Data:	https://geotracker.waterboards.ca.gov/profile_report.asp?cmd=MWEDFResults&global_id=T0608182194&assigned_name=MW-7		

D40
NNE
1/8 - 1/4 Mile
Lower

CA WELLS **CAEDF0000048119**

Well ID:	T0608100452-MW-17	Well Type:	MONITORING
Source:	EDF	Other Name:	MW-17
GAMA PFAS Testing:	Not Reported		
Groundwater Quality Data:	https://gamagroundwater.waterboards.ca.gov/gama/gamamap/public/GamaDataDisplay.asp?dataset=EDF&samp_date=&global_id=T0608100452&assigned_name=MW-17&store_num=		
GeoTracker Data:	https://geotracker.waterboards.ca.gov/profile_report.asp?cmd=MWEDFResults&global_id=T0608100452&assigned_name=MW-17		

GEOCHECK® - PHYSICAL SETTING SOURCE MAP FINDINGS

Map ID
Direction
Distance
Elevation | Database | EDR ID Number

D41
NNE
1/8 - 1/4 Mile
Lower

CA WELLS **CAEDF0000105252**

Well ID:	T0608100452-MW-16	Well Type:	MONITORING
Source:	EDF	Other Name:	MW-16
GAMA PFAS Testing:	Not Reported		
Groundwater Quality Data:	https://gamagroundwater.waterboards.ca.gov/gama/gamamap/public/GamaDataDisplay.asp?dataset=EDF&samp_date=&global_id=T0608100452&assigned_name=MW-16&store_num=		
GeoTracker Data:	https://geotracker.waterboards.ca.gov/profile_report.asp?cmd=MWEDFResults&global_id=T0608100452&assigned_name=MW-16		

42
NE
1/8 - 1/4 Mile
Lower

CA WELLS **CAEDF0000071936**

Well ID:	T0608100452-MW-15	Well Type:	MONITORING
Source:	EDF	Other Name:	MW-15
GAMA PFAS Testing:	Not Reported		
Groundwater Quality Data:	https://gamagroundwater.waterboards.ca.gov/gama/gamamap/public/GamaDataDisplay.asp?dataset=EDF&samp_date=&global_id=T0608100452&assigned_name=MW-15&store_num=		
GeoTracker Data:	https://geotracker.waterboards.ca.gov/profile_report.asp?cmd=MWEDFResults&global_id=T0608100452&assigned_name=MW-15		

E43
SSE
1/8 - 1/4 Mile
Higher

CA WELLS **3554**

Seq:	3554	Prim sta c:	03S/05W-33F01 M
Frds no:	4110023004	County:	41
District:	04	User id:	ENG
System no:	4110023	Water type:	G
Source nam:	WELL 12 - ELM AVE. (MONITORING WELL)		
Station ty:	WELL/AMBNT/MUN/INTAKE/SUPPLY	Latitude:	373800.0
Longitude:	1222500.0	Precision:	8
Status:	MW	Comment 1:	Not Reported
Comment 2:	Not Reported	Comment 3:	Not Reported
Comment 4:	Not Reported	Comment 5:	Not Reported
Comment 6:	Not Reported	Comment 7:	Not Reported
System no:	4110023	System nam:	City Of San Bruno
Hqname:	Not Reported	Address:	567 El Camino Real
City:	San Bruno	State:	CA
Zip:	94066	Zip ext:	Not Reported
Pop serv:	39000	Connection:	11317
Area serve:	SAN BRUNO		

Map ID
Direction
Distance
Elevation | Database | EDR ID Number

E44
SSE
1/4 - 1/2 Mile
Higher

CA WELLS **CADDW2000004628**

GAMA:

Well ID:	CA4110023_010_010	Well Type:	MUNICIPAL
Source:	DDW	Other Names:	4110023-010
GAMA Pfas testing:	Not Reported		
Groundwater Quality Data:	https://gamagroundwater.waterboards.ca.gov/gama/gamamap/public/GamaDataDisplay.asp?dataset=DHS&samp_date=&global_id=&assigned_name=CA4110023_010_010&store_num=		
GeoTracker Data:	Not Reported		

45
NE
1/4 - 1/2 Mile
Lower

Site ID:	550133
Groundwater Flow:	ESE
Shallow Water Depth:	Not Reported
Deep Water Depth:	Not Reported
Average Water Depth:	11
Date:	12/06/1994

AQUIFLOW **50572**

F46
NE
1/4 - 1/2 Mile
Lower

CA WELLS **CAEDF0000060141**

Well ID:	SL0608187730-MW-14	Well Type:	MONITORING
Source:	EDF	Other Name:	MW-14
GAMA PFAS Testing:	Not Reported		
Groundwater Quality Data:	https://gamagroundwater.waterboards.ca.gov/gama/gamamap/public/GamaDataDisplay.asp?dataset=EDF&samp_date=&global_id=SL0608187730&assigned_name=MW-14&store_num=		
GeoTracker Data:	https://geotracker.waterboards.ca.gov/profile_report.asp?cmd=MWEDFResults&global_id=SL0608187730&assigned_name=MW-14		

F47
NE
1/4 - 1/2 Mile
Lower

CA WELLS **CAEDF0000066312**

Well ID:	SL0608187730-MW-13	Well Type:	MONITORING
Source:	EDF	Other Name:	MW-13
GAMA PFAS Testing:	Not Reported		
Groundwater Quality Data:	https://gamagroundwater.waterboards.ca.gov/gama/gamamap/public/GamaDataDisplay.asp?dataset=EDF&samp_date=&global_id=SL0608187730&assigned_name=MW-13&store_num=		
GeoTracker Data:	https://geotracker.waterboards.ca.gov/profile_report.asp?cmd=MWEDFResults&global_id=SL0608187730&assigned_name=MW-13		

F48
NE
1/4 - 1/2 Mile
Lower

CA WELLS **CAEDF0000094512**

Well ID:	SL0608187730-MW-1	Well Type:	MONITORING
Source:	EDF	Other Name:	MW-1

GAMA PFAS Testing: Not Reported
Groundwater Quality Data: https://gamagroundwater.waterboards.ca.gov/gama/gamamap/public/GamaDataDisplay.asp?dataset=EDF&samp_date=&global_id=SL0608187730&assigned_name=MW-1&store_num=
GeoTracker Data: https://geotracker.waterboards.ca.gov/profile_report.asp?cmd=MWEDFResults&global_id=SL0608187730&assigned_name=MW-1

F49
ENE **CA WELLS** **CAEDF0000017973**
1/4 - 1/2 Mile
Lower

Well ID: SL0608187730-MW-10 Well Type: MONITORING
Source: EDF Other Name: MW-10
GAMA PFAS Testing: Not Reported
Groundwater Quality Data: https://gamagroundwater.waterboards.ca.gov/gama/gamamap/public/GamaDataDisplay.asp?dataset=EDF&samp_date=&global_id=SL0608187730&assigned_name=MW-10&store_num=
GeoTracker Data: https://geotracker.waterboards.ca.gov/profile_report.asp?cmd=MWEDFResults&global_id=SL0608187730&assigned_name=MW-10

F50
ENE **CA WELLS** **CAEDF0000055432**
1/4 - 1/2 Mile
Lower

Well ID: SL0608187730-MW-8 Well Type: MONITORING
Source: EDF Other Name: MW-8
GAMA PFAS Testing: Not Reported
Groundwater Quality Data: https://gamagroundwater.waterboards.ca.gov/gama/gamamap/public/GamaDataDisplay.asp?dataset=EDF&samp_date=&global_id=SL0608187730&assigned_name=MW-8&store_num=
GeoTracker Data: https://geotracker.waterboards.ca.gov/profile_report.asp?cmd=MWEDFResults&global_id=SL0608187730&assigned_name=MW-8

51
WSW **CA WELLS** **CADWR9000036523**
1/4 - 1/2 Mile
Higher

State Well #: Not Reported Station ID: 48979
Well Name: CUP 44-1 MW 460 Basin Name: Westside
Well Use: Observation
Well Type: Part of a nested/multi-completion well
Well Depth: 420 Well Completion Rpt #: EO100053-3

F52
NE **CA WELLS** **CAEDF0000047878**
1/4 - 1/2 Mile
Lower

Well ID: SL0608187730-MW-12 Well Type: MONITORING
Source: EDF Other Name: MW-12
GAMA PFAS Testing: Not Reported
Groundwater Quality Data: https://gamagroundwater.waterboards.ca.gov/gama/gamamap/public/GamaDataDisplay.asp?dataset=EDF&samp_date=&global_id=SL0608187730&assigned_name=MW-12&store_num=
GeoTracker Data: https://geotracker.waterboards.ca.gov/profile_report.asp?cmd=MWEDFResults&global_id=SL0608187730&assigned_name=MW-12

Map ID
Direction
Distance
Elevation | Database | EDR ID Number

F53
NE
1/4 - 1/2 Mile
Lower

CA WELLS **CAEDF0000135370**

Well ID:	SL0608187730-IG	Well Type:	MONITORING
Source:	EDF	Other Name:	IG
GAMA PFAS Testing:	Not Reported		
Groundwater Quality Data:	https://gamagroundwater.waterboards.ca.gov/gama/gamamap/public/GamaDataDisplay.asp?dataset=EDF&samp_date=&global_id=SL0608187730&assigned_name=IG&store_num=		
GeoTracker Data:	https://geotracker.waterboards.ca.gov/profile_report.asp?cmd=MWEDFResults&global_id=SL0608187730&assigned_name=IG		

F54
NE
1/4 - 1/2 Mile
Lower

CA WELLS **CAEDF0000007363**

Well ID:	SL0608187730-MW-15	Well Type:	MONITORING
Source:	EDF	Other Name:	MW-15
GAMA PFAS Testing:	Not Reported		
Groundwater Quality Data:	https://gamagroundwater.waterboards.ca.gov/gama/gamamap/public/GamaDataDisplay.asp?dataset=EDF&samp_date=&global_id=SL0608187730&assigned_name=MW-15&store_num=		
GeoTracker Data:	https://geotracker.waterboards.ca.gov/profile_report.asp?cmd=MWEDFResults&global_id=SL0608187730&assigned_name=MW-15		

55
ENE
1/4 - 1/2 Mile
Lower

AQUIFLOW **52674**

Site ID:	550065
Groundwater Flow:	Varies
Shallow Water Depth:	6.55
Deep Water Depth:	9.63
Average Water Depth:	Not Reported
Date:	10/07/1996

F56
NE
1/4 - 1/2 Mile
Lower

CA WELLS **CAEDF0000066130**

Well ID:	SL0608187730-MW-17	Well Type:	MONITORING
Source:	EDF	Other Name:	MW-17
GAMA PFAS Testing:	Not Reported		
Groundwater Quality Data:	https://gamagroundwater.waterboards.ca.gov/gama/gamamap/public/GamaDataDisplay.asp?dataset=EDF&samp_date=&global_id=SL0608187730&assigned_name=MW-17&store_num=		
GeoTracker Data:	https://geotracker.waterboards.ca.gov/profile_report.asp?cmd=MWEDFResults&global_id=SL0608187730&assigned_name=MW-17		

F57
NE
1/4 - 1/2 Mile
Lower

CA WELLS **CAEDF0000076025**

Well ID:	SL0608187730-MW-2	Well Type:	MONITORING
Source:	EDF	Other Name:	MW-2

GAMA PFAS Testing: Not Reported
Groundwater Quality Data: https://gamagroundwater.waterboards.ca.gov/gama/gamamap/public/GamaDataDisplay.asp?dataset=EDF&samp_date=&global_id=SL0608187730&assigned_name=MW-2&store_num=
GeoTracker Data: https://geotracker.waterboards.ca.gov/profile_report.asp?cmd=MWEDFResults&global_id=SL0608187730&assigned_name=MW-2

F58
ENE
1/4 - 1/2 Mile
Lower

CA WELLS **CAEDF0000141694**

Well ID: SL0608187730-MW-6 Well Type: MONITORING
Source: EDF Other Name: MW-6
GAMA PFAS Testing: Not Reported
Groundwater Quality Data: https://gamagroundwater.waterboards.ca.gov/gama/gamamap/public/GamaDataDisplay.asp?dataset=EDF&samp_date=&global_id=SL0608187730&assigned_name=MW-6&store_num=
GeoTracker Data: https://geotracker.waterboards.ca.gov/profile_report.asp?cmd=MWEDFResults&global_id=SL0608187730&assigned_name=MW-6

59
ESE
1/4 - 1/2 Mile
Lower

Site ID: 880002
Groundwater Flow: Not Reported
Shallow Water Depth: 7.0
Deep Water Depth: 9.0
Average Water Depth: Not Reported
Date: 03/27/1996

AQUIFLOW **65776**

F60
NE
1/4 - 1/2 Mile
Lower

CA WELLS **CAEDF0000038247**

Well ID: SL0608187730-MW-3 Well Type: MONITORING
Source: EDF Other Name: MW-3
GAMA PFAS Testing: Not Reported
Groundwater Quality Data: https://gamagroundwater.waterboards.ca.gov/gama/gamamap/public/GamaDataDisplay.asp?dataset=EDF&samp_date=&global_id=SL0608187730&assigned_name=MW-3&store_num=
GeoTracker Data: https://geotracker.waterboards.ca.gov/profile_report.asp?cmd=MWEDFResults&global_id=SL0608187730&assigned_name=MW-3

F61
NE
1/4 - 1/2 Mile
Lower

CA WELLS **CAEDF0000108447**

Well ID: SL0608187730-MW-5 Well Type: MONITORING
Source: EDF Other Name: MW-5
GAMA PFAS Testing: Not Reported
Groundwater Quality Data: https://gamagroundwater.waterboards.ca.gov/gama/gamamap/public/GamaDataDisplay.asp?dataset=EDF&samp_date=&global_id=SL0608187730&assigned_name=MW-5&store_num=
GeoTracker Data: https://geotracker.waterboards.ca.gov/profile_report.asp?cmd=MWEDFResults&global_id=SL0608187730&assigned_name=MW-5

Map ID
Direction
Distance
Elevation | Database | EDR ID Number

F62
NE
1/4 - 1/2 Mile
Lower

CA WELLS **CAEDF0000060727**

Well ID:	SL0608187730-MW-9	Well Type:	MONITORING
Source:	EDF	Other Name:	MW-9
GAMA PFAS Testing:	Not Reported		
Groundwater Quality Data:	https://gamagroundwater.waterboards.ca.gov/gama/gamamap/public/GamaDataDisplay.asp?dataset=EDF&samp_date=&global_id=SL0608187730&assigned_name=MW-9&store_num=		
GeoTracker Data:	https://geotracker.waterboards.ca.gov/profile_report.asp?cmd=MWEDFResults&global_id=SL0608187730&assigned_name=MW-9		

F63
NE
1/4 - 1/2 Mile
Lower

CA WELLS **CAEDF0000135712**

Well ID:	SL0608187730-MW-4	Well Type:	MONITORING
Source:	EDF	Other Name:	MW-4
GAMA PFAS Testing:	Not Reported		
Groundwater Quality Data:	https://gamagroundwater.waterboards.ca.gov/gama/gamamap/public/GamaDataDisplay.asp?dataset=EDF&samp_date=&global_id=SL0608187730&assigned_name=MW-4&store_num=		
GeoTracker Data:	https://geotracker.waterboards.ca.gov/profile_report.asp?cmd=MWEDFResults&global_id=SL0608187730&assigned_name=MW-4		

F64
NE
1/4 - 1/2 Mile
Lower

CA WELLS **CAEDF0000087813**

Well ID:	SL0608187730-MW-7	Well Type:	MONITORING
Source:	EDF	Other Name:	MW-7
GAMA PFAS Testing:	Not Reported		
Groundwater Quality Data:	https://gamagroundwater.waterboards.ca.gov/gama/gamamap/public/GamaDataDisplay.asp?dataset=EDF&samp_date=&global_id=SL0608187730&assigned_name=MW-7&store_num=		
GeoTracker Data:	https://geotracker.waterboards.ca.gov/profile_report.asp?cmd=MWEDFResults&global_id=SL0608187730&assigned_name=MW-7		

F65
NE
1/4 - 1/2 Mile
Lower

CA WELLS **CAEDF0000098947**

Well ID:	SL0608187730-MW-11	Well Type:	MONITORING
Source:	EDF	Other Name:	MW-11
GAMA PFAS Testing:	Not Reported		
Groundwater Quality Data:	https://gamagroundwater.waterboards.ca.gov/gama/gamamap/public/GamaDataDisplay.asp?dataset=EDF&samp_date=&global_id=SL0608187730&assigned_name=MW-11&store_num=		
GeoTracker Data:	https://geotracker.waterboards.ca.gov/profile_report.asp?cmd=MWEDFResults&global_id=SL0608187730&assigned_name=MW-11		

Map ID Direction Distance Elevation			Database	EDR ID Number
G66 **North** **1/4 - 1/2 Mile** **Lower**			**CA WELLS**	**CAEDF0000131596**

Well ID:	SL0608101503-MW-10	Well Type:	MONITORING
Source:	EDF	Other Name:	MW-10
GAMA PFAS Testing:	Not Reported		
Groundwater Quality Data:	https://gamagroundwater.waterboards.ca.gov/gama/gamamap/public/GamaDataDisplay.asp?dataset=EDF&samp_date=&global_id=SL0608101503&assigned_name=MW-10&store_num=		
GeoTracker Data:	https://geotracker.waterboards.ca.gov/profile_report.asp?cmd=MWEDFResults&global_id=SL0608101503&assigned_name=MW-10		

F67 **NE** **1/4 - 1/2 Mile** **Lower**	Site ID: Groundwater Flow: Shallow Water Depth: Deep Water Depth: Average Water Depth: Date:	880011 Not Reported 11 11 11 11/25/1986	**AQUIFLOW**	**65789**

H68 **NW** **1/4 - 1/2 Mile** **Higher**	Site ID: Groundwater Flow: Shallow Water Depth: Deep Water Depth: Average Water Depth: Date:	41-0605 W 45.89 48.37 Not Reported 03/02/1993	**AQUIFLOW**	**68861**

F69 **NE** **1/4 - 1/2 Mile** **Lower**	Site ID: Groundwater Flow: Shallow Water Depth: Deep Water Depth: Average Water Depth: Date:	41-0650 Not Reported 11 11 11 11/25/1986	**AQUIFLOW**	**65790**

F70 **NE** **1/4 - 1/2 Mile** **Lower**		**CA WELLS**	**CAEDF0000139001**

Well ID:	SL0608187730-MW-16	Well Type:	MONITORING
Source:	EDF	Other Name:	MW-16
GAMA PFAS Testing:	Not Reported		
Groundwater Quality Data:	https://gamagroundwater.waterboards.ca.gov/gama/gamamap/public/GamaDataDisplay.asp?dataset=EDF&samp_date=&global_id=SL0608187730&assigned_name=MW-16&store_num=		
GeoTracker Data:	https://geotracker.waterboards.ca.gov/profile_report.asp?cmd=MWEDFResults&global_id=SL0608187730&assigned_name=MW-16		

Map ID
Direction
Distance
Elevation | Database | EDR ID Number

G71
North
1/4 - 1/2 Mile
Lower

CA WELLS **CAEDF0000010592**

Well ID:	SL0608101503-MW-3	Well Type:	MONITORING
Source:	EDF	Other Name:	MW-3
GAMA PFAS Testing:	Not Reported		
Groundwater Quality Data:	https://gamagroundwater.waterboards.ca.gov/gama/gamamap/public/GamaDataDisplay.asp?dataset=EDF&samp_date=&global_id=SL0608101503&assigned_name=MW-3&store_num=		
GeoTracker Data:	https://geotracker.waterboards.ca.gov/profile_report.asp?cmd=MWEDFResults&global_id=SL0608101503&assigned_name=MW-3		

G72
North
1/4 - 1/2 Mile
Lower

CA WELLS **CAEDF0000135540**

Well ID:	SL0608101503-MW-9	Well Type:	MONITORING
Source:	EDF	Other Name:	MW-9
GAMA PFAS Testing:	Not Reported		
Groundwater Quality Data:	https://gamagroundwater.waterboards.ca.gov/gama/gamamap/public/GamaDataDisplay.asp?dataset=EDF&samp_date=&global_id=SL0608101503&assigned_name=MW-9&store_num=		
GeoTracker Data:	https://geotracker.waterboards.ca.gov/profile_report.asp?cmd=MWEDFResults&global_id=SL0608101503&assigned_name=MW-9		

73
South
1/4 - 1/2 Mile
Higher

AQUIFLOW **65868**

Site ID:	889042
Groundwater Flow:	ESE
Shallow Water Depth:	Not Reported
Deep Water Depth:	Not Reported
Average Water Depth:	20
Date:	06/13/1997

G74
North
1/4 - 1/2 Mile
Lower

CA WELLS **CAEDF0000041834**

Well ID:	SL0608101503-MW-2	Well Type:	MONITORING
Source:	EDF	Other Name:	MW-2
GAMA PFAS Testing:	Not Reported		
Groundwater Quality Data:	https://gamagroundwater.waterboards.ca.gov/gama/gamamap/public/GamaDataDisplay.asp?dataset=EDF&samp_date=&global_id=SL0608101503&assigned_name=MW-2&store_num=		
GeoTracker Data:	https://geotracker.waterboards.ca.gov/profile_report.asp?cmd=MWEDFResults&global_id=SL0608101503&assigned_name=MW-2		

G75
North
1/4 - 1/2 Mile
Lower

CA WELLS **CAEDF0000095613**

Well ID:	SL0608175553-MW-M1A2	Well Type:	MONITORING
Source:	EDF	Other Name:	MW-M1A2

GAMA PFAS Testing: Not Reported
Groundwater Quality Data: https://gamagroundwater.waterboards.ca.gov/gama/gamamap/public/GamaDataDisplay.asp?dataset=EDF&samp_date=&global_id=SL0608175553&assigned_name=MW-M1A2&store_num=
GeoTracker Data: https://geotracker.waterboards.ca.gov/profile_report.asp?cmd=MWEDFResults&global_id=SL0608175553&assigned_name=MW-M1A2

G76
North
1/4 - 1/2 Mile
Lower

CA WELLS **CAEDF0000021358**

Well ID: SL0608175553-MW-M1A1 Well Type: MONITORING
Source: EDF Other Name: MW-M1A1
GAMA PFAS Testing: Not Reported
Groundwater Quality Data: https://gamagroundwater.waterboards.ca.gov/gama/gamamap/public/GamaDataDisplay.asp?dataset=EDF&samp_date=&global_id=SL0608175553&assigned_name=MW-M1A1&store_num=
GeoTracker Data: https://geotracker.waterboards.ca.gov/profile_report.asp?cmd=MWEDFResults&global_id=SL0608175553&assigned_name=MW-M1A1

77
SW
1/4 - 1/2 Mile
Higher

CA WELLS **CADDW2000012666**

GAMA:

Well ID: CA4110023_001_001 Well Type: MUNICIPAL
Source: DDW Other Names: 4110023-001
GAMA Pfas testing: Not Reported
Groundwater Quality Data: https://gamagroundwater.waterboards.ca.gov/gama/gamamap/public/GamaDataDisplay.asp?dataset=DHS&samp_date=&global_id=&assigned_name=CA4110023_001_001&store_num=
GeoTracker Data: Not Reported

G78
North
1/4 - 1/2 Mile
Lower

CA WELLS **CAEDF0000004330**

Well ID: SL0608175553-MW-M2A2 Well Type: MONITORING
Source: EDF Other Name: MW-M2A2
GAMA PFAS Testing: Not Reported
Groundwater Quality Data: https://gamagroundwater.waterboards.ca.gov/gama/gamamap/public/GamaDataDisplay.asp?dataset=EDF&samp_date=&global_id=SL0608175553&assigned_name=MW-M2A2&store_num=
GeoTracker Data: https://geotracker.waterboards.ca.gov/profile_report.asp?cmd=MWEDFResults&global_id=SL0608175553&assigned_name=MW-M2A2

G79
North
1/4 - 1/2 Mile
Lower

CA WELLS **CAEDF0000117273**

Well ID: SL0608175553-MW-M2A1 Well Type: MONITORING
Source: EDF Other Name: MW-M2A1
GAMA PFAS Testing: Not Reported
Groundwater Quality Data: https://gamagroundwater.waterboards.ca.gov/gama/gamamap/public/GamaDataDisplay.asp?dataset=EDF&samp_date=&global_id=SL0608175553&assigned_name=MW-M2A1&store_num=

GeoTracker Data: https://geotracker.waterboards.ca.gov/profile_report.asp?cmd=MWEDFResults&global_id=SL0608175553&assigned_name=MW-M2A1

G80
North
1/4 - 1/2 Mile
Lower

CA WELLS **CAEDF0000126730**

Well ID:	SL0608175553-MW-2	Well Type:	MONITORING
Source:	EDF	Other Name:	MW-2
GAMA PFAS Testing:	Not Reported		
Groundwater Quality Data:	https://gamagroundwater.waterboards.ca.gov/gama/gamamap/public/GamaDataDisplay.asp?dataset=EDF&samp_date=&global_id=SL0608175553&assigned_name=MW-2&store_num=		
GeoTracker Data:	https://geotracker.waterboards.ca.gov/profile_report.asp?cmd=MWEDFResults&global_id=SL0608175553&assigned_name=MW-2		

I81
SE
1/4 - 1/2 Mile
Lower

AQUIFLOW **65867**

Site ID:	880019
Groundwater Flow:	Not Reported
Shallow Water Depth:	Not Reported
Deep Water Depth:	Not Reported
Average Water Depth:	10.63
Date:	07/10/1990

G82
North
1/4 - 1/2 Mile
Lower

CA WELLS **CAEDF0000059268**

Well ID:	SL0608101503-MW-1	Well Type:	MONITORING
Source:	EDF	Other Name:	MW-1
GAMA PFAS Testing:	Not Reported		
Groundwater Quality Data:	https://gamagroundwater.waterboards.ca.gov/gama/gamamap/public/GamaDataDisplay.asp?dataset=EDF&samp_date=&global_id=SL0608101503&assigned_name=MW-1&store_num=		
GeoTracker Data:	https://geotracker.waterboards.ca.gov/profile_report.asp?cmd=MWEDFResults&global_id=SL0608101503&assigned_name=MW-1		

J83
SSE
1/4 - 1/2 Mile
Lower

CA WELLS **CAEDF0000095100**

Well ID:	T0608100147-C-9	Well Type:	MONITORING
Source:	EDF	Other Name:	C-9
GAMA PFAS Testing:	Not Reported		
Groundwater Quality Data:	https://gamagroundwater.waterboards.ca.gov/gama/gamamap/public/GamaDataDisplay.asp?dataset=EDF&samp_date=&global_id=T0608100147&assigned_name=C-9&store_num=		
GeoTracker Data:	https://geotracker.waterboards.ca.gov/profile_report.asp?cmd=MWEDFResults&global_id=T0608100147&assigned_name=C-9		

Map ID
Direction
Distance
Elevation | Database | EDR ID Number

G84
North
1/4 - 1/2 Mile
Lower

CA WELLS **CAEDF0000068516**

Well ID:	SL0608175553-MW-M6A1	Well Type:	MONITORING
Source:	EDF	Other Name:	MW-M6A1
GAMA PFAS Testing:	Not Reported		
Groundwater Quality Data:	https://gamagroundwater.waterboards.ca.gov/gama/gamamap/public/GamaDataDisplay.asp?dataset=EDF&samp_date=&global_id=SL0608175553&assigned_name=MW-M6A1&store_num=		
GeoTracker Data:	https://geotracker.waterboards.ca.gov/profile_report.asp?cmd=MWEDFResults&global_id=SL0608175553&assigned_name=MW-M6A1		

K85
NNW
1/4 - 1/2 Mile
Lower

CA WELLS **CAEDF0000086638**

Well ID:	T0608100376-MW-4	Well Type:	MONITORING
Source:	EDF	Other Name:	MW-4
GAMA PFAS Testing:	Not Reported		
Groundwater Quality Data:	https://gamagroundwater.waterboards.ca.gov/gama/gamamap/public/GamaDataDisplay.asp?dataset=EDF&samp_date=&global_id=T0608100376&assigned_name=MW-4&store_num=		
GeoTracker Data:	https://geotracker.waterboards.ca.gov/profile_report.asp?cmd=MWEDFResults&global_id=T0608100376&assigned_name=MW-4		

G86
North
1/4 - 1/2 Mile
Lower

CA WELLS **CAEDF0000126025**

Well ID:	SL0608101503-MW-6	Well Type:	MONITORING
Source:	EDF	Other Name:	MW-6
GAMA PFAS Testing:	Not Reported		
Groundwater Quality Data:	https://gamagroundwater.waterboards.ca.gov/gama/gamamap/public/GamaDataDisplay.asp?dataset=EDF&samp_date=&global_id=SL0608101503&assigned_name=MW-6&store_num=		
GeoTracker Data:	https://geotracker.waterboards.ca.gov/profile_report.asp?cmd=MWEDFResults&global_id=SL0608101503&assigned_name=MW-6		

G87
North
1/4 - 1/2 Mile
Lower

CA WELLS **CAEDF0000143690**

Well ID:	SL0608101503-MW-5	Well Type:	MONITORING
Source:	EDF	Other Name:	MW-5
GAMA PFAS Testing:	Not Reported		
Groundwater Quality Data:	https://gamagroundwater.waterboards.ca.gov/gama/gamamap/public/GamaDataDisplay.asp?dataset=EDF&samp_date=&global_id=SL0608101503&assigned_name=MW-5&store_num=		
GeoTracker Data:	https://geotracker.waterboards.ca.gov/profile_report.asp?cmd=MWEDFResults&global_id=SL0608101503&assigned_name=MW-5		

Map ID
Direction
Distance
Elevation | Database | EDR ID Number

G88
North
1/4 - 1/2 Mile
Lower

CA WELLS **CAEDF0000116234**

Well ID:	SL0608101503-MW-4	Well Type:	MONITORING
Source:	EDF	Other Name:	MW-4
GAMA PFAS Testing:	Not Reported		
Groundwater Quality Data:	https://gamagroundwater.waterboards.ca.gov/gama/gamamap/public/GamaDataDisplay.asp?dataset=EDF&samp_date=&global_id=SL0608101503&assigned_name=MW-4&store_num=		
GeoTracker Data:	https://geotracker.waterboards.ca.gov/profile_report.asp?cmd=MWEDFResults&global_id=SL0608101503&assigned_name=MW-4		

G89
North
1/4 - 1/2 Mile
Lower

CA WELLS **CAEDF0000139494**

Well ID:	SL0608175553-MW-M4A2	Well Type:	MONITORING
Source:	EDF	Other Name:	MW-M4A2
GAMA PFAS Testing:	Not Reported		
Groundwater Quality Data:	https://gamagroundwater.waterboards.ca.gov/gama/gamamap/public/GamaDataDisplay.asp?dataset=EDF&samp_date=&global_id=SL0608175553&assigned_name=MW-M4A2&store_num=		
GeoTracker Data:	https://geotracker.waterboards.ca.gov/profile_report.asp?cmd=MWEDFResults&global_id=SL0608175553&assigned_name=MW-M4A2		

G90
North
1/4 - 1/2 Mile
Lower

CA WELLS **CAEDF0000126083**

Well ID:	SL0608175553-MW-M4A1	Well Type:	MONITORING
Source:	EDF	Other Name:	MW-M4A1
GAMA PFAS Testing:	Not Reported		
Groundwater Quality Data:	https://gamagroundwater.waterboards.ca.gov/gama/gamamap/public/GamaDataDisplay.asp?dataset=EDF&samp_date=&global_id=SL0608175553&assigned_name=MW-M4A1&store_num=		
GeoTracker Data:	https://geotracker.waterboards.ca.gov/profile_report.asp?cmd=MWEDFResults&global_id=SL0608175553&assigned_name=MW-M4A1		

G91
North
1/4 - 1/2 Mile
Lower

CA WELLS **CAEDF0000017186**

Well ID:	SL0608175553-MW-M6A2	Well Type:	MONITORING
Source:	EDF	Other Name:	MW-M6A2
GAMA PFAS Testing:	Not Reported		
Groundwater Quality Data:	https://gamagroundwater.waterboards.ca.gov/gama/gamamap/public/GamaDataDisplay.asp?dataset=EDF&samp_date=&global_id=SL0608175553&assigned_name=MW-M6A2&store_num=		
GeoTracker Data:	https://geotracker.waterboards.ca.gov/profile_report.asp?cmd=MWEDFResults&global_id=SL0608175553&assigned_name=MW-M6A2		

GEOCHECK® - PHYSICAL SETTING SOURCE MAP FINDINGS

Map ID
Direction
Distance
Elevation | Database | EDR ID Number

J92
SSE
1/4 - 1/2 Mile
Lower

CA WELLS **CAEDF0000065859**

Well ID:	T0608100537-MW16I	Well Type:	MONITORING
Source:	EDF	Other Name:	MW16I
GAMA PFAS Testing:	Not Reported		
Groundwater Quality Data:	https://gamagroundwater.waterboards.ca.gov/gama/gamamap/public/GamaDataDisplay.asp?dataset=EDF&samp_date=&global_id=T0608100537&assigned_name=MW16I&store_num=		
GeoTracker Data:	https://geotracker.waterboards.ca.gov/profile_report.asp?cmd=MWEDFResults&global_id=T0608100537&assigned_name=MW16I		

K93
NNW
1/4 - 1/2 Mile
Lower

CA WELLS **CAEDF0000124944**

Well ID:	T0608100376-MW-1	Well Type:	MONITORING
Source:	EDF	Other Name:	MW-1
GAMA PFAS Testing:	Not Reported		
Groundwater Quality Data:	https://gamagroundwater.waterboards.ca.gov/gama/gamamap/public/GamaDataDisplay.asp?dataset=EDF&samp_date=&global_id=T0608100376&assigned_name=MW-1&store_num=		
GeoTracker Data:	https://geotracker.waterboards.ca.gov/profile_report.asp?cmd=MWEDFResults&global_id=T0608100376&assigned_name=MW-1		

K94
NNW
1/4 - 1/2 Mile
Lower

CA WELLS **CAEDF0000018547**

Well ID:	T0608100376-MW-2	Well Type:	MONITORING
Source:	EDF	Other Name:	MW-2
GAMA PFAS Testing:	Not Reported		
Groundwater Quality Data:	https://gamagroundwater.waterboards.ca.gov/gama/gamamap/public/GamaDataDisplay.asp?dataset=EDF&samp_date=&global_id=T0608100376&assigned_name=MW-2&store_num=		
GeoTracker Data:	https://geotracker.waterboards.ca.gov/profile_report.asp?cmd=MWEDFResults&global_id=T0608100376&assigned_name=MW-2		

G95
North
1/4 - 1/2 Mile
Lower

CA WELLS **CAEDF0000031747**

Well ID:	SL0608101503-MW-7	Well Type:	MONITORING
Source:	EDF	Other Name:	MW-7
GAMA PFAS Testing:	Not Reported		
Groundwater Quality Data:	https://gamagroundwater.waterboards.ca.gov/gama/gamamap/public/GamaDataDisplay.asp?dataset=EDF&samp_date=&global_id=SL0608101503&assigned_name=MW-7&store_num=		
GeoTracker Data:	https://geotracker.waterboards.ca.gov/profile_report.asp?cmd=MWEDFResults&global_id=SL0608101503&assigned_name=MW-7		

Map ID
Direction
Distance
Elevation | Database | EDR ID Number

K96
North
1/4 - 1/2 Mile
Lower

CA WELLS **CAEDF0000020559**

Well ID:	T0608100376-MW-6	Well Type:	MONITORING
Source:	EDF	Other Name:	MW-6
GAMA PFAS Testing:	Not Reported		
Groundwater Quality Data:	https://gamagroundwater.waterboards.ca.gov/gama/gamamap/public/GamaDataDisplay.asp?dataset=EDF&samp_date=&global_id=T0608100376&assigned_name=MW-6&store_num=		
GeoTracker Data:	https://geotracker.waterboards.ca.gov/profile_report.asp?cmd=MWEDFResults&global_id=T0608100376&assigned_name=MW-6		

G97
North
1/4 - 1/2 Mile
Lower

CA WELLS **CAEDF0000041673**

Well ID:	SL0608101503-MW-11S	Well Type:	MONITORING
Source:	EDF	Other Name:	MW-11S
GAMA PFAS Testing:	Not Reported		
Groundwater Quality Data:	https://gamagroundwater.waterboards.ca.gov/gama/gamamap/public/GamaDataDisplay.asp?dataset=EDF&samp_date=&global_id=SL0608101503&assigned_name=MW-11S&store_num=		
GeoTracker Data:	https://geotracker.waterboards.ca.gov/profile_report.asp?cmd=MWEDFResults&global_id=SL0608101503&assigned_name=MW-11S		

G98
North
1/4 - 1/2 Mile
Lower

CA WELLS **CAEDF0000016223**

Well ID:	SL0608101503-MW-11D	Well Type:	MONITORING
Source:	EDF	Other Name:	MW-11D
GAMA PFAS Testing:	Not Reported		
Groundwater Quality Data:	https://gamagroundwater.waterboards.ca.gov/gama/gamamap/public/GamaDataDisplay.asp?dataset=EDF&samp_date=&global_id=SL0608101503&assigned_name=MW-11D&store_num=		
GeoTracker Data:	https://geotracker.waterboards.ca.gov/profile_report.asp?cmd=MWEDFResults&global_id=SL0608101503&assigned_name=MW-11D		

J99
SSE
1/4 - 1/2 Mile
Lower

CA WELLS **CAEDF0000062955**

Well ID:	T0608111410-MW-1	Well Type:	MONITORING
Source:	EDF	Other Name:	MW-1
GAMA PFAS Testing:	Not Reported		
Groundwater Quality Data:	https://gamagroundwater.waterboards.ca.gov/gama/gamamap/public/GamaDataDisplay.asp?dataset=EDF&samp_date=&global_id=T0608111410&assigned_name=MW-1&store_num=		
GeoTracker Data:	https://geotracker.waterboards.ca.gov/profile_report.asp?cmd=MWEDFResults&global_id=T0608111410&assigned_name=MW-1		

GEOCHECK® - PHYSICAL SETTING SOURCE MAP FINDINGS

Map ID
Direction
Distance
Elevation | Database | EDR ID Number

H100
NW
1/2 - 1 Mile
Lower

CA WELLS **CAEDF0000123205**

Well ID:	T0608100577-MW-7	Well Type:	MONITORING
Source:	EDF	Other Name:	MW-7
GAMA PFAS Testing:	Not Reported		
Groundwater Quality Data:	https://gamagroundwater.waterboards.ca.gov/gama/gamamap/public/GamaDataDisplay.asp?dataset=EDF&samp_date=&global_id=T0608100577&assigned_name=MW-7&store_num=		
GeoTracker Data:	https://geotracker.waterboards.ca.gov/profile_report.asp?cmd=MWEDFResults&global_id=T0608100577&assigned_name=MW-7		

K101
North
1/2 - 1 Mile
Lower

CA WELLS **CAEDF0000123532**

Well ID:	T0608100376-MW-3	Well Type:	MONITORING
Source:	EDF	Other Name:	MW-3
GAMA PFAS Testing:	Not Reported		
Groundwater Quality Data:	https://gamagroundwater.waterboards.ca.gov/gama/gamamap/public/GamaDataDisplay.asp?dataset=EDF&samp_date=&global_id=T0608100376&assigned_name=MW-3&store_num=		
GeoTracker Data:	https://geotracker.waterboards.ca.gov/profile_report.asp?cmd=MWEDFResults&global_id=T0608100376&assigned_name=MW-3		

G102
North
1/2 - 1 Mile
Lower

CA WELLS **CAEDF0000104622**

Well ID:	SL0608175553-MW-1	Well Type:	MONITORING
Source:	EDF	Other Name:	MW-1
GAMA PFAS Testing:	Not Reported		
Groundwater Quality Data:	https://gamagroundwater.waterboards.ca.gov/gama/gamamap/public/GamaDataDisplay.asp?dataset=EDF&samp_date=&global_id=SL0608175553&assigned_name=MW-1&store_num=		
GeoTracker Data:	https://geotracker.waterboards.ca.gov/profile_report.asp?cmd=MWEDFResults&global_id=SL0608175553&assigned_name=MW-1		

H103
NW
1/2 - 1 Mile
Lower

CA WELLS **CAEDF0000065326**

Well ID:	T0608100577-SB-8	Well Type:	MONITORING
Source:	EDF	Other Name:	SB-8
GAMA PFAS Testing:	Not Reported		
Groundwater Quality Data:	https://gamagroundwater.waterboards.ca.gov/gama/gamamap/public/GamaDataDisplay.asp?dataset=EDF&samp_date=&global_id=T0608100577&assigned_name=SB-8&store_num=		
GeoTracker Data:	https://geotracker.waterboards.ca.gov/profile_report.asp?cmd=MWEDFResults&global_id=T0608100577&assigned_name=SB-8		

Map ID
Direction
Distance
Elevation | Database | EDR ID Number

J104
SSE
1/2 - 1 Mile
Lower

CA WELLS **CAEDF0000111988**

Well ID:	T0608100537-MW16J	Well Type:	MONITORING
Source:	EDF	Other Name:	MW16J
GAMA PFAS Testing:	Not Reported		
Groundwater Quality Data:	https://gamagroundwater.waterboards.ca.gov/gama/gamamap/public/GamaDataDisplay.asp?dataset=EDF&samp_date=&global_id=T0608100537&assigned_name=MW16J&store_num=		
GeoTracker Data:	https://geotracker.waterboards.ca.gov/profile_report.asp?cmd=MWEDFResults&global_id=T0608100537&assigned_name=MW16J		

G105
North
1/2 - 1 Mile
Lower

CA WELLS **CAEDF0000098744**

Well ID:	SL0608101503-MW-8	Well Type:	MONITORING
Source:	EDF	Other Name:	MW-8
GAMA PFAS Testing:	Not Reported		
Groundwater Quality Data:	https://gamagroundwater.waterboards.ca.gov/gama/gamamap/public/GamaDataDisplay.asp?dataset=EDF&samp_date=&global_id=SL0608101503&assigned_name=MW-8&store_num=		
GeoTracker Data:	https://geotracker.waterboards.ca.gov/profile_report.asp?cmd=MWEDFResults&global_id=SL0608101503&assigned_name=MW-8		

G106
North
1/2 - 1 Mile
Lower

CA WELLS **CAEDF0000009377**

Well ID:	SL0608175553-MW-3	Well Type:	MONITORING
Source:	EDF	Other Name:	MW-3
GAMA PFAS Testing:	Not Reported		
Groundwater Quality Data:	https://gamagroundwater.waterboards.ca.gov/gama/gamamap/public/GamaDataDisplay.asp?dataset=EDF&samp_date=&global_id=SL0608175553&assigned_name=MW-3&store_num=		
GeoTracker Data:	https://geotracker.waterboards.ca.gov/profile_report.asp?cmd=MWEDFResults&global_id=SL0608175553&assigned_name=MW-3		

G107
North
1/2 - 1 Mile
Lower

CA WELLS **CAEDF0000005530**

Well ID:	SL0608175553-MW-M3A2	Well Type:	MONITORING
Source:	EDF	Other Name:	MW-M3A2
GAMA PFAS Testing:	Not Reported		
Groundwater Quality Data:	https://gamagroundwater.waterboards.ca.gov/gama/gamamap/public/GamaDataDisplay.asp?dataset=EDF&samp_date=&global_id=SL0608175553&assigned_name=MW-M3A2&store_num=		
GeoTracker Data:	https://geotracker.waterboards.ca.gov/profile_report.asp?cmd=MWEDFResults&global_id=SL0608175553&assigned_name=MW-M3A2		

GEOCHECK® - PHYSICAL SETTING SOURCE MAP FINDINGS

Map ID
Direction
Distance
Elevation | Database | EDR ID Number

G108
North
1/2 - 1 Mile
Lower

CA WELLS **CAEDF0000069940**

Well ID:	SL0608175553-MW-M3A1	Well Type:	MONITORING
Source:	EDF	Other Name:	MW-M3A1
GAMA PFAS Testing:	Not Reported		
Groundwater Quality Data:	https://gamagroundwater.waterboards.ca.gov/gama/gamamap/public/GamaDataDisplay.asp?dataset=EDF&samp_date=&global_id=SL0608175553&assigned_name=MW-M3A1&store_num=		
GeoTracker Data:	https://geotracker.waterboards.ca.gov/profile_report.asp?cmd=MWEDFResults&global_id=SL0608175553&assigned_name=MW-M3A1		

H109
NW
1/2 - 1 Mile
Lower

CA WELLS **CAEDF0000015125**

Well ID:	T0608100577-MW-6	Well Type:	MONITORING
Source:	EDF	Other Name:	MW-6
GAMA PFAS Testing:	Not Reported		
Groundwater Quality Data:	https://gamagroundwater.waterboards.ca.gov/gama/gamamap/public/GamaDataDisplay.asp?dataset=EDF&samp_date=&global_id=T0608100577&assigned_name=MW-6&store_num=		
GeoTracker Data:	https://geotracker.waterboards.ca.gov/profile_report.asp?cmd=MWEDFResults&global_id=T0608100577&assigned_name=MW-6		

G110
North
1/2 - 1 Mile
Lower

CA WELLS **CAEDF0000126062**

Well ID:	SL0608175553-MW-M5A2	Well Type:	MONITORING
Source:	EDF	Other Name:	MW-M5A2
GAMA PFAS Testing:	Not Reported		
Groundwater Quality Data:	https://gamagroundwater.waterboards.ca.gov/gama/gamamap/public/GamaDataDisplay.asp?dataset=EDF&samp_date=&global_id=SL0608175553&assigned_name=MW-M5A2&store_num=		
GeoTracker Data:	https://geotracker.waterboards.ca.gov/profile_report.asp?cmd=MWEDFResults&global_id=SL0608175553&assigned_name=MW-M5A2		

G111
North
1/2 - 1 Mile
Lower

CA WELLS **CAEDF0000072759**

Well ID:	SL0608175553-MW-M5A1	Well Type:	MONITORING
Source:	EDF	Other Name:	MW-M5A1
GAMA PFAS Testing:	Not Reported		
Groundwater Quality Data:	https://gamagroundwater.waterboards.ca.gov/gama/gamamap/public/GamaDataDisplay.asp?dataset=EDF&samp_date=&global_id=SL0608175553&assigned_name=MW-M5A1&store_num=		
GeoTracker Data:	https://geotracker.waterboards.ca.gov/profile_report.asp?cmd=MWEDFResults&global_id=SL0608175553&assigned_name=MW-M5A1		

GEOCHECK® - PHYSICAL SETTING SOURCE MAP FINDINGS

Map ID
Direction
Distance
Elevation | Database | EDR ID Number

H112
NW
1/2 - 1 Mile
Lower

CA WELLS **CAEDF0000101655**

Well ID:	T0608100577-MW-1	Well Type:	MONITORING
Source:	EDF	Other Name:	MW-1
GAMA PFAS Testing:	Not Reported		
Groundwater Quality Data:	https://gamagroundwater.waterboards.ca.gov/gama/gamamap/public/GamaDataDisplay.asp?dataset=EDF&samp_date=&global_id=T0608100577&assigned_name=MW-1&store_num=		
GeoTracker Data:	https://geotracker.waterboards.ca.gov/profile_report.asp?cmd=MWEDFResults&global_id=T0608100577&assigned_name=MW-1		

J113
SSE
1/2 - 1 Mile
Lower

CA WELLS **CAEDF0000041853**

Well ID:	T0608100537-MW16D1	Well Type:	MONITORING
Source:	EDF	Other Name:	MW16D1
GAMA PFAS Testing:	Not Reported		
Groundwater Quality Data:	https://gamagroundwater.waterboards.ca.gov/gama/gamamap/public/GamaDataDisplay.asp?dataset=EDF&samp_date=&global_id=T0608100537&assigned_name=MW16D1&store_num=		
GeoTracker Data:	https://geotracker.waterboards.ca.gov/profile_report.asp?cmd=MWEDFResults&global_id=T0608100537&assigned_name=MW16D1		

J114
South
1/2 - 1 Mile
Higher

CA WELLS **CAEDF0000003476**

Well ID:	T0608100147-C-1	Well Type:	MONITORING
Source:	EDF	Other Name:	C-1
GAMA PFAS Testing:	Not Reported		
Groundwater Quality Data:	https://gamagroundwater.waterboards.ca.gov/gama/gamamap/public/GamaDataDisplay.asp?dataset=EDF&samp_date=&global_id=T0608100147&assigned_name=C-1&store_num=		
GeoTracker Data:	https://geotracker.waterboards.ca.gov/profile_report.asp?cmd=MWEDFResults&global_id=T0608100147&assigned_name=C-1		

G115
North
1/2 - 1 Mile
Lower

CA WELLS **CAEDF0000116472**

Well ID:	SL0608175553-MW-M7A1	Well Type:	MONITORING
Source:	EDF	Other Name:	MW-M7A1
GAMA PFAS Testing:	Not Reported		
Groundwater Quality Data:	https://gamagroundwater.waterboards.ca.gov/gama/gamamap/public/GamaDataDisplay.asp?dataset=EDF&samp_date=&global_id=SL0608175553&assigned_name=MW-M7A1&store_num=		
GeoTracker Data:	https://geotracker.waterboards.ca.gov/profile_report.asp?cmd=MWEDFResults&global_id=SL0608175553&assigned_name=MW-M7A1		

Map ID
Direction
Distance
Elevation | Database | EDR ID Number

G116
North
1/2 - 1 Mile
Lower

CA WELLS **CAEDF0000072695**

Well ID:	SL0608175553-MW-M7A2	Well Type:	MONITORING
Source:	EDF	Other Name:	MW-M7A2
GAMA PFAS Testing:	Not Reported		
Groundwater Quality Data:	https://gamagroundwater.waterboards.ca.gov/gama/gamamap/public/GamaDataDisplay.asp?dataset=EDF&samp_date=&global_id=SL0608175553&assigned_name=MW-M7A2&store_num=		
GeoTracker Data:	https://geotracker.waterboards.ca.gov/profile_report.asp?cmd=MWEDFResults&global_id=SL0608175553&assigned_name=MW-M7A2		

L117
NNE
1/2 - 1 Mile
Lower

CA WELLS **CAEDF0000104913**

Well ID:	T0608100658-MW-1	Well Type:	MONITORING
Source:	EDF	Other Name:	MW-1
GAMA PFAS Testing:	Not Reported		
Groundwater Quality Data:	https://gamagroundwater.waterboards.ca.gov/gama/gamamap/public/GamaDataDisplay.asp?dataset=EDF&samp_date=&global_id=T0608100658&assigned_name=MW-1&store_num=		
GeoTracker Data:	https://geotracker.waterboards.ca.gov/profile_report.asp?cmd=MWEDFResults&global_id=T0608100658&assigned_name=MW-1		

J118
SSE
1/2 - 1 Mile
Lower

CA WELLS **CAEDF0000048725**

Well ID:	T0608111410-MW-4	Well Type:	MONITORING
Source:	EDF	Other Name:	MW-4
GAMA PFAS Testing:	Not Reported		
Groundwater Quality Data:	https://gamagroundwater.waterboards.ca.gov/gama/gamamap/public/GamaDataDisplay.asp?dataset=EDF&samp_date=&global_id=T0608111410&assigned_name=MW-4&store_num=		
GeoTracker Data:	https://geotracker.waterboards.ca.gov/profile_report.asp?cmd=MWEDFResults&global_id=T0608111410&assigned_name=MW-4		

K119
North
1/2 - 1 Mile
Lower

CA WELLS **CAEDF0000049078**

Well ID:	T0608100376-MW-9	Well Type:	MONITORING
Source:	EDF	Other Name:	MW-9
GAMA PFAS Testing:	Not Reported		
Groundwater Quality Data:	https://gamagroundwater.waterboards.ca.gov/gama/gamamap/public/GamaDataDisplay.asp?dataset=EDF&samp_date=&global_id=T0608100376&assigned_name=MW-9&store_num=		
GeoTracker Data:	https://geotracker.waterboards.ca.gov/profile_report.asp?cmd=MWEDFResults&global_id=T0608100376&assigned_name=MW-9		

Map ID
Direction
Distance
Elevation | Database | EDR ID Number

G120
North
1/2 - 1 Mile
Lower

CA WELLS **CAEDF0000124521**

Well ID:	SL0608101503-MW-12S	Well Type:	MONITORING
Source:	EDF	Other Name:	MW-12S
GAMA PFAS Testing:	Not Reported		
Groundwater Quality Data:	https://gamagroundwater.waterboards.ca.gov/gama/gamamap/public/GamaDataDisplay.asp?dataset=EDF&samp_date=&global_id=SL0608101503&assigned_name=MW-12S&store_num=		
GeoTracker Data:	https://geotracker.waterboards.ca.gov/profile_report.asp?cmd=MWEDFResults&global_id=SL0608101503&assigned_name=MW-12S		

G121
North
1/2 - 1 Mile
Lower

CA WELLS **CAEDF0000137615**

Well ID:	SL0608101503-MW-12D	Well Type:	MONITORING
Source:	EDF	Other Name:	MW-12D
GAMA PFAS Testing:	Not Reported		
Groundwater Quality Data:	https://gamagroundwater.waterboards.ca.gov/gama/gamamap/public/GamaDataDisplay.asp?dataset=EDF&samp_date=&global_id=SL0608101503&assigned_name=MW-12D&store_num=		
GeoTracker Data:	https://geotracker.waterboards.ca.gov/profile_report.asp?cmd=MWEDFResults&global_id=SL0608101503&assigned_name=MW-12D		

M122
NW
1/2 - 1 Mile
Lower

CA WELLS **CAEDF0000100138**

Well ID:	T0608100577-MW-9	Well Type:	MONITORING
Source:	EDF	Other Name:	MW-9
GAMA PFAS Testing:	Not Reported		
Groundwater Quality Data:	https://gamagroundwater.waterboards.ca.gov/gama/gamamap/public/GamaDataDisplay.asp?dataset=EDF&samp_date=&global_id=T0608100577&assigned_name=MW-9&store_num=		
GeoTracker Data:	https://geotracker.waterboards.ca.gov/profile_report.asp?cmd=MWEDFResults&global_id=T0608100577&assigned_name=MW-9		

J123
SSE
1/2 - 1 Mile
Lower

CA WELLS **CAEDF0000056592**

Well ID:	T0608111410-MW-2	Well Type:	MONITORING
Source:	EDF	Other Name:	MW-2
GAMA PFAS Testing:	Not Reported		
Groundwater Quality Data:	https://gamagroundwater.waterboards.ca.gov/gama/gamamap/public/GamaDataDisplay.asp?dataset=EDF&samp_date=&global_id=T0608111410&assigned_name=MW-2&store_num=		
GeoTracker Data:	https://geotracker.waterboards.ca.gov/profile_report.asp?cmd=MWEDFResults&global_id=T0608111410&assigned_name=MW-2		

Map ID
Direction
Distance
Elevation | Database | EDR ID Number

J124
SSE
1/2 - 1 Mile
Higher

CA WELLS **CAEDF0000010969**

Well ID:	T0608100147-C-8	Well Type:	MONITORING
Source:	EDF	Other Name:	C-8
GAMA PFAS Testing:	Not Reported		
Groundwater Quality Data:	https://gamagroundwater.waterboards.ca.gov/gama/gamamap/public/GamaDataDisplay.asp?dataset=EDF&samp_date=&global_id=T0608100147&assigned_name=C-8&store_num=		
GeoTracker Data:	https://geotracker.waterboards.ca.gov/profile_report.asp?cmd=MWEDFResults&global_id=T0608100147&assigned_name=C-8		

M125
NW
1/2 - 1 Mile
Lower

CA WELLS **CAEDF0000047647**

Well ID:	T0608100577-MW-1RA	Well Type:	MONITORING
Source:	EDF	Other Name:	MW-1RA
GAMA PFAS Testing:	Not Reported		
Groundwater Quality Data:	https://gamagroundwater.waterboards.ca.gov/gama/gamamap/public/GamaDataDisplay.asp?dataset=EDF&samp_date=&global_id=T0608100577&assigned_name=MW-1RA&store_num=		
GeoTracker Data:	https://geotracker.waterboards.ca.gov/profile_report.asp?cmd=MWEDFResults&global_id=T0608100577&assigned_name=MW-1RA		

M126
NW
1/2 - 1 Mile
Lower

CA WELLS **CAEDF0000003043**

Well ID:	T0608100577-MW-1R	Well Type:	MONITORING
Source:	EDF	Other Name:	MW-1R
GAMA PFAS Testing:	Not Reported		
Groundwater Quality Data:	https://gamagroundwater.waterboards.ca.gov/gama/gamamap/public/GamaDataDisplay.asp?dataset=EDF&samp_date=&global_id=T0608100577&assigned_name=MW-1R&store_num=		
GeoTracker Data:	https://geotracker.waterboards.ca.gov/profile_report.asp?cmd=MWEDFResults&global_id=T0608100577&assigned_name=MW-1R		

M127
NW
1/2 - 1 Mile
Lower

CA WELLS **CAEDF0000096045**

Well ID:	T0608100577-MW-3RA	Well Type:	MONITORING
Source:	EDF	Other Name:	MW-3RA
GAMA PFAS Testing:	Not Reported		
Groundwater Quality Data:	https://gamagroundwater.waterboards.ca.gov/gama/gamamap/public/GamaDataDisplay.asp?dataset=EDF&samp_date=&global_id=T0608100577&assigned_name=MW-3RA&store_num=		
GeoTracker Data:	https://geotracker.waterboards.ca.gov/profile_report.asp?cmd=MWEDFResults&global_id=T0608100577&assigned_name=MW-3RA		

Map ID
Direction
Distance
Elevation | Database | EDR ID Number

M128
NW
1/2 - 1 Mile
Lower

CA WELLS **CAEDF0000049205**

Well ID:	T0608100577-SB-3	Well Type:	MONITORING
Source:	EDF	Other Name:	SB-3
GAMA PFAS Testing:	Not Reported		
Groundwater Quality Data:	https://gamagroundwater.waterboards.ca.gov/gama/gamamap/public/GamaDataDisplay.asp?dataset=EDF&samp_date=&global_id=T0608100577&assigned_name=SB-3&store_num=		
GeoTracker Data:	https://geotracker.waterboards.ca.gov/profile_report.asp?cmd=MWEDFResults&global_id=T0608100577&assigned_name=SB-3		

H129
NW
1/2 - 1 Mile
Lower

CA WELLS **CAEDF0000056517**

Well ID:	T0608100577-MW-8	Well Type:	MONITORING
Source:	EDF	Other Name:	MW-8
GAMA PFAS Testing:	Not Reported		
Groundwater Quality Data:	https://gamagroundwater.waterboards.ca.gov/gama/gamamap/public/GamaDataDisplay.asp?dataset=EDF&samp_date=&global_id=T0608100577&assigned_name=MW-8&store_num=		
GeoTracker Data:	https://geotracker.waterboards.ca.gov/profile_report.asp?cmd=MWEDFResults&global_id=T0608100577&assigned_name=MW-8		

H130
NW
1/2 - 1 Mile
Lower

CA WELLS **CAEDF0000068370**

Well ID:	T0608100577-MW-5	Well Type:	MONITORING
Source:	EDF	Other Name:	MW-5
GAMA PFAS Testing:	Not Reported		
Groundwater Quality Data:	https://gamagroundwater.waterboards.ca.gov/gama/gamamap/public/GamaDataDisplay.asp?dataset=EDF&samp_date=&global_id=T0608100577&assigned_name=MW-5&store_num=		
GeoTracker Data:	https://geotracker.waterboards.ca.gov/profile_report.asp?cmd=MWEDFResults&global_id=T0608100577&assigned_name=MW-5		

J131
SSE
1/2 - 1 Mile
Lower

CA WELLS **CAEDF0000086492**

Well ID:	T0608111410-MW-3	Well Type:	MONITORING
Source:	EDF	Other Name:	MW-3
GAMA PFAS Testing:	Not Reported		
Groundwater Quality Data:	https://gamagroundwater.waterboards.ca.gov/gama/gamamap/public/GamaDataDisplay.asp?dataset=EDF&samp_date=&global_id=T0608111410&assigned_name=MW-3&store_num=		
GeoTracker Data:	https://geotracker.waterboards.ca.gov/profile_report.asp?cmd=MWEDFResults&global_id=T0608111410&assigned_name=MW-3		

GEOCHECK® - PHYSICAL SETTING SOURCE MAP FINDINGS

Map ID
Direction
Distance
Elevation

		Database	EDR ID Number
J132 **SSE** **1/2 - 1 Mile** **Lower**		**CA WELLS**	**CAEDF0000088730**

Well ID:	T0608100537-MW16F	Well Type:	MONITORING
Source:	EDF	Other Name:	MW16F
GAMA PFAS Testing:	Not Reported		
Groundwater Quality Data:	https://gamagroundwater.waterboards.ca.gov/gama/gamamap/public/GamaDataDisplay.asp?dataset=EDF&samp_date=&global_id=T0608100537&assigned_name=MW16F&store_num=		
GeoTracker Data:	https://geotracker.waterboards.ca.gov/profile_report.asp?cmd=MWEDFResults&global_id=T0608100537&assigned_name=MW16F		

J133 **SSE** **1/2 - 1 Mile** **Higher**	Site ID:	880015	**AQUIFLOW**	**65861**
	Groundwater Flow:	E		
	Shallow Water Depth:	13.24		
	Deep Water Depth:	19.00		
	Average Water Depth:	Not Reported		
	Date:	08/01/1997		

J134 **SSE** **1/2 - 1 Mile** **Higher**	Site ID:	880006	**AQUIFLOW**	**51755**
	Groundwater Flow:	E		
	Shallow Water Depth:	13.20		
	Deep Water Depth:	15.53		
	Average Water Depth:	Not Reported		
	Date:	01/1998		

J135 **SSE** **1/2 - 1 Mile** **Higher**	Site ID:	880013	**AQUIFLOW**	**65863**
	Groundwater Flow:	ESE		
	Shallow Water Depth:	11.50		
	Deep Water Depth:	13.95		
	Average Water Depth:	Not Reported		
	Date:	02/22/1999		

J136 **SSE** **1/2 - 1 Mile** **Higher**	Site ID:	41-0563	**AQUIFLOW**	**65862**
	Groundwater Flow:	ESE		
	Shallow Water Depth:	11.50		
	Deep Water Depth:	13.95		
	Average Water Depth:	Not Reported		
	Date:	02/22/1999		

		Database	EDR ID Number
J137 **SSE** **1/2 - 1 Mile** **Lower**		**CA WELLS**	**CAEDF0000131461**

Well ID:	T0608100537-AS1	Well Type:	MONITORING
Source:	EDF	Other Name:	AS1
GAMA PFAS Testing:	Not Reported		
Groundwater Quality Data:	https://gamagroundwater.waterboards.ca.gov/gama/gamamap/public/GamaDataDisplay.asp?dataset=EDF&samp_date=&global_id=T0608100537&assigned_name=AS1&store_num=		
GeoTracker Data:	https://geotracker.waterboards.ca.gov/profile_report.asp?cmd=MWEDFResults&global_id=T0608100537&assigned_name=AS1		

GEOCHECK® - PHYSICAL SETTING SOURCE MAP FINDINGS

Map ID
Direction
Distance
Elevation | Database | EDR ID Number

J138
SSE
1/2 - 1 Mile
Lower

CA WELLS **CAEDF0000135732**

Well ID:	T0608100537-MW16M	Well Type:	MONITORING
Source:	EDF	Other Name:	MW16M
GAMA PFAS Testing:	Not Reported		
Groundwater Quality Data:	https://gamagroundwater.waterboards.ca.gov/gama/gamamap/public/GamaDataDisplay.asp?dataset=EDF&samp_date=&global_id=T0608100537&assigned_name=MW16M&store_num=		
GeoTracker Data:	https://geotracker.waterboards.ca.gov/profile_report.asp?cmd=MWEDFResults&global_id=T0608100537&assigned_name=MW16M		

L139
NNE
1/2 - 1 Mile
Lower

CA WELLS **CAEDF0000005431**

Well ID:	T0608100658-MW-4	Well Type:	MONITORING
Source:	EDF	Other Name:	MW-4
GAMA PFAS Testing:	Not Reported		
Groundwater Quality Data:	https://gamagroundwater.waterboards.ca.gov/gama/gamamap/public/GamaDataDisplay.asp?dataset=EDF&samp_date=&global_id=T0608100658&assigned_name=MW-4&store_num=		
GeoTracker Data:	https://geotracker.waterboards.ca.gov/profile_report.asp?cmd=MWEDFResults&global_id=T0608100658&assigned_name=MW-4		

L140
NNE
1/2 - 1 Mile
Lower

CA WELLS **CAEDF0000043500**

Well ID:	T0608100658-MW-2	Well Type:	MONITORING
Source:	EDF	Other Name:	MW-2
GAMA PFAS Testing:	Not Reported		
Groundwater Quality Data:	https://gamagroundwater.waterboards.ca.gov/gama/gamamap/public/GamaDataDisplay.asp?dataset=EDF&samp_date=&global_id=T0608100658&assigned_name=MW-2&store_num=		
GeoTracker Data:	https://geotracker.waterboards.ca.gov/profile_report.asp?cmd=MWEDFResults&global_id=T0608100658&assigned_name=MW-2		

M141
NW
1/2 - 1 Mile
Lower

CA WELLS **CAEDF0000101156**

Well ID:	T0608100577-SB-7	Well Type:	MONITORING
Source:	EDF	Other Name:	SB-7
GAMA PFAS Testing:	Not Reported		
Groundwater Quality Data:	https://gamagroundwater.waterboards.ca.gov/gama/gamamap/public/GamaDataDisplay.asp?dataset=EDF&samp_date=&global_id=T0608100577&assigned_name=SB-7&store_num=		
GeoTracker Data:	https://geotracker.waterboards.ca.gov/profile_report.asp?cmd=MWEDFResults&global_id=T0608100577&assigned_name=SB-7		

Map ID
Direction
Distance
Elevation | Database | EDR ID Number

J142
SSE
1/2 - 1 Mile
Lower

CA WELLS **CAEDF0000021473**

Well ID:	T0608100537-SVE1	Well Type:	MONITORING
Source:	EDF	Other Name:	SVE1
GAMA PFAS Testing:	Not Reported		
Groundwater Quality Data:	https://gamagroundwater.waterboards.ca.gov/gama/gamamap/public/GamaDataDisplay.asp?dataset=EDF&samp_date=&global_id=T0608100537&assigned_name=SVE1&store_num=		
GeoTracker Data:	https://geotracker.waterboards.ca.gov/profile_report.asp?cmd=MWEDFResults&global_id=T0608100537&assigned_name=SVE1		

M143
NW
1/2 - 1 Mile
Lower

CA WELLS **CAEDF0000111383**

Well ID:	T0608100577-MW-3R	Well Type:	MONITORING
Source:	EDF	Other Name:	MW-3R
GAMA PFAS Testing:	Not Reported		
Groundwater Quality Data:	https://gamagroundwater.waterboards.ca.gov/gama/gamamap/public/GamaDataDisplay.asp?dataset=EDF&samp_date=&global_id=T0608100577&assigned_name=MW-3R&store_num=		
GeoTracker Data:	https://geotracker.waterboards.ca.gov/profile_report.asp?cmd=MWEDFResults&global_id=T0608100577&assigned_name=MW-3R		

M144
NW
1/2 - 1 Mile
Lower

CA WELLS **CAEDF0000071558**

Well ID:	T0608100577-MW-3	Well Type:	MONITORING
Source:	EDF	Other Name:	MW-3
GAMA PFAS Testing:	Not Reported		
Groundwater Quality Data:	https://gamagroundwater.waterboards.ca.gov/gama/gamamap/public/GamaDataDisplay.asp?dataset=EDF&samp_date=&global_id=T0608100577&assigned_name=MW-3&store_num=		
GeoTracker Data:	https://geotracker.waterboards.ca.gov/profile_report.asp?cmd=MWEDFResults&global_id=T0608100577&assigned_name=MW-3		

L145
NNE
1/2 - 1 Mile
Lower

AQUIFLOW **50488**

Site ID:	550071
Groundwater Flow:	NE
Shallow Water Depth:	1.44
Deep Water Depth:	2.35
Average Water Depth:	Not Reported
Date:	07/30/1999

K146
North
1/2 - 1 Mile
Lower

CA WELLS **CAEDF0000042836**

Well ID:	T0608100376-MW-5	Well Type:	MONITORING
Source:	EDF	Other Name:	MW-5

GAMA PFAS Testing: Not Reported
Groundwater Quality Data: https://gamagroundwater.waterboards.ca.gov/gama/gamamap/public/GamaDataDisplay.asp?dataset=EDF&samp_date=&global_id=T0608100376&assigned_name=MW-5&store_num=
GeoTracker Data: https://geotracker.waterboards.ca.gov/profile_report.asp?cmd=MWEDFResults&global_id=T0608100376&assigned_name=MW-5

J147
South
1/2 - 1 Mile
Higher

CA WELLS **CAEDF0000003764**

Well ID: T0608100147-C-5 Well Type: MONITORING
Source: EDF Other Name: C-5
GAMA PFAS Testing: Not Reported
Groundwater Quality Data: https://gamagroundwater.waterboards.ca.gov/gama/gamamap/public/GamaDataDisplay.asp?dataset=EDF&samp_date=&global_id=T0608100147&assigned_name=C-5&store_num=
GeoTracker Data: https://geotracker.waterboards.ca.gov/profile_report.asp?cmd=MWEDFResults&global_id=T0608100147&assigned_name=C-5

I148
SE
1/2 - 1 Mile
Lower

CA WELLS **CAEDF0000135073**

Well ID: T0608193859-SB-9B Well Type: MONITORING
Source: EDF Other Name: SB-9B
GAMA PFAS Testing: Not Reported
Groundwater Quality Data: https://gamagroundwater.waterboards.ca.gov/gama/gamamap/public/GamaDataDisplay.asp?dataset=EDF&samp_date=&global_id=T0608193859&assigned_name=SB-9B&store_num=
GeoTracker Data: https://geotracker.waterboards.ca.gov/profile_report.asp?cmd=MWEDFResults&global_id=T0608193859&assigned_name=SB-9B

I149
SE
1/2 - 1 Mile
Lower

CA WELLS **CAEDF0000009149**

Well ID: T0608193859-SB-11 Well Type: MONITORING
Source: EDF Other Name: SB-11
GAMA PFAS Testing: Not Reported
Groundwater Quality Data: https://gamagroundwater.waterboards.ca.gov/gama/gamamap/public/GamaDataDisplay.asp?dataset=EDF&samp_date=&global_id=T0608193859&assigned_name=SB-11&store_num=
GeoTracker Data: https://geotracker.waterboards.ca.gov/profile_report.asp?cmd=MWEDFResults&global_id=T0608193859&assigned_name=SB-11

N150
North
1/2 - 1 Mile
Lower

CA WELLS **CAEDF0000068579**

Well ID: T0608100884-MW-3 Well Type: MONITORING
Source: EDF Other Name: MW-3
GAMA PFAS Testing: Not Reported
Groundwater Quality Data: https://gamagroundwater.waterboards.ca.gov/gama/gamamap/public/GamaDataDisplay.asp?dataset=EDF&samp_date=&global_id=T0608100884&assigned_name=MW-3&store_num=

GeoTracker Data: https://geotracker.waterboards.ca.gov/profile_report.asp?cmd=MWEDFResults&global_id=T0608100884&assigned_name=MW-3

J151
SSE
1/2 - 1 Mile
Lower

CA WELLS **CAEDF0000142432**

Well ID: T0608100147-C-7
Well Type: MONITORING
Source: EDF
Other Name: C-7
GAMA PFAS Testing: Not Reported
Groundwater Quality Data: https://gamagroundwater.waterboards.ca.gov/gama/gamamap/public/GamaDataDisplay.asp?dataset=EDF&samp_date=&global_id=T0608100147&assigned_name=C-7&store_num=
GeoTracker Data: https://geotracker.waterboards.ca.gov/profile_report.asp?cmd=MWEDFResults&global_id=T0608100147&assigned_name=C-7

J152
SSE
1/2 - 1 Mile
Lower

CA WELLS **CAEDF0000109456**

Well ID: T0608100537-MW16H
Well Type: MONITORING
Source: EDF
Other Name: MW16H
GAMA PFAS Testing: Not Reported
Groundwater Quality Data: https://gamagroundwater.waterboards.ca.gov/gama/gamamap/public/GamaDataDisplay.asp?dataset=EDF&samp_date=&global_id=T0608100537&assigned_name=MW16H&store_num=
GeoTracker Data: https://geotracker.waterboards.ca.gov/profile_report.asp?cmd=MWEDFResults&global_id=T0608100537&assigned_name=MW16H

J153
South
1/2 - 1 Mile
Higher

CA WELLS **CAEDF0000125305**

Well ID: T0608100147-C-12
Well Type: MONITORING
Source: EDF
Other Name: C-12
GAMA PFAS Testing: Not Reported
Groundwater Quality Data: https://gamagroundwater.waterboards.ca.gov/gama/gamamap/public/GamaDataDisplay.asp?dataset=EDF&samp_date=&global_id=T0608100147&assigned_name=C-12&store_num=
GeoTracker Data: https://geotracker.waterboards.ca.gov/profile_report.asp?cmd=MWEDFResults&global_id=T0608100147&assigned_name=C-12

J154
South
1/2 - 1 Mile
Higher

CA WELLS **CAEDF0000096616**

Well ID: T0608100147-C15-1
Well Type: MONITORING
Source: EDF
Other Name: C15-1
GAMA PFAS Testing: Not Reported
Groundwater Quality Data: https://gamagroundwater.waterboards.ca.gov/gama/gamamap/public/GamaDataDisplay.asp?dataset=EDF&samp_date=&global_id=T0608100147&assigned_name=C15-1&store_num=
GeoTracker Data: https://geotracker.waterboards.ca.gov/profile_report.asp?cmd=MWEDFResults&global_id=T0608100147&assigned_name=C15-1

Map ID
Direction
Distance
Elevation | Database | EDR ID Number

J155
South
1/2 - 1 Mile
Higher

CA WELLS **CAEDF0000001322**

Well ID:	T0608100147-C-11	Well Type:	MONITORING
Source:	EDF	Other Name:	C-11
GAMA PFAS Testing:	Not Reported		
Groundwater Quality Data:	https://gamagroundwater.waterboards.ca.gov/gama/gamamap/public/GamaDataDisplay.asp?dataset=EDF&samp_date=&global_id=T0608100147&assigned_name=C-11&store_num=		
GeoTracker Data:	https://geotracker.waterboards.ca.gov/profile_report.asp?cmd=MWEDFResults&global_id=T0608100147&assigned_name=C-11		

I156
SE
1/2 - 1 Mile
Lower

CA WELLS **CAEDF0000060792**

Well ID:	T0608193859-MW-10	Well Type:	MONITORING
Source:	EDF	Other Name:	MW-10
GAMA PFAS Testing:	Not Reported		
Groundwater Quality Data:	https://gamagroundwater.waterboards.ca.gov/gama/gamamap/public/GamaDataDisplay.asp?dataset=EDF&samp_date=&global_id=T0608193859&assigned_name=MW-10&store_num=		
GeoTracker Data:	https://geotracker.waterboards.ca.gov/profile_report.asp?cmd=MWEDFResults&global_id=T0608193859&assigned_name=MW-10		

J157
SSE
1/2 - 1 Mile
Lower

CA WELLS **CAEDF0000000631**

Well ID:	T0608100537-MW16B	Well Type:	MONITORING
Source:	EDF	Other Name:	MW16B
GAMA PFAS Testing:	Not Reported		
Groundwater Quality Data:	https://gamagroundwater.waterboards.ca.gov/gama/gamamap/public/GamaDataDisplay.asp?dataset=EDF&samp_date=&global_id=T0608100537&assigned_name=MW16B&store_num=		
GeoTracker Data:	https://geotracker.waterboards.ca.gov/profile_report.asp?cmd=MWEDFResults&global_id=T0608100537&assigned_name=MW16B		

J158
SSE
1/2 - 1 Mile
Higher

CA WELLS **CAEDF0000032888**

Well ID:	T0608100147-C-2	Well Type:	MONITORING
Source:	EDF	Other Name:	C-2
GAMA PFAS Testing:	Not Reported		
Groundwater Quality Data:	https://gamagroundwater.waterboards.ca.gov/gama/gamamap/public/GamaDataDisplay.asp?dataset=EDF&samp_date=&global_id=T0608100147&assigned_name=C-2&store_num=		
GeoTracker Data:	https://geotracker.waterboards.ca.gov/profile_report.asp?cmd=MWEDFResults&global_id=T0608100147&assigned_name=C-2		

GEOCHECK® - PHYSICAL SETTING SOURCE MAP FINDINGS

Map ID
Direction
Distance
Elevation | Database | EDR ID Number

J159
SSE
1/2 - 1 Mile
Higher

CA WELLS **CAEDF0000131064**

Well ID:	T0608100147-E-2	Well Type:	MONITORING
Source:	EDF	Other Name:	E-2
GAMA PFAS Testing:	Not Reported		
Groundwater Quality Data:	https://gamagroundwater.waterboards.ca.gov/gama/gamamap/public/GamaDataDisplay.asp?dataset=EDF&samp_date=&global_id=T0608100147&assigned_name=E-2&store_num=		
GeoTracker Data:	https://geotracker.waterboards.ca.gov/profile_report.asp?cmd=MWEDFResults&global_id=T0608100147&assigned_name=E-2		

J160
SSE
1/2 - 1 Mile
Higher

CA WELLS **CAEDF0000134464**

Well ID:	T0608100147-C-10	Well Type:	MONITORING
Source:	EDF	Other Name:	C-10
GAMA PFAS Testing:	Not Reported		
Groundwater Quality Data:	https://gamagroundwater.waterboards.ca.gov/gama/gamamap/public/GamaDataDisplay.asp?dataset=EDF&samp_date=&global_id=T0608100147&assigned_name=C-10&store_num=		
GeoTracker Data:	https://geotracker.waterboards.ca.gov/profile_report.asp?cmd=MWEDFResults&global_id=T0608100147&assigned_name=C-10		

M161
NW
1/2 - 1 Mile
Lower

CA WELLS **CAEDF0000066240**

Well ID:	T0608100577-SB-5	Well Type:	MONITORING
Source:	EDF	Other Name:	SB-5
GAMA PFAS Testing:	Not Reported		
Groundwater Quality Data:	https://gamagroundwater.waterboards.ca.gov/gama/gamamap/public/GamaDataDisplay.asp?dataset=EDF&samp_date=&global_id=T0608100577&assigned_name=SB-5&store_num=		
GeoTracker Data:	https://geotracker.waterboards.ca.gov/profile_report.asp?cmd=MWEDFResults&global_id=T0608100577&assigned_name=SB-5		

L162
NNE
1/2 - 1 Mile
Lower

CA WELLS **CAEDF0000143113**

Well ID:	T0608100658-MW-3	Well Type:	MONITORING
Source:	EDF	Other Name:	MW-3
GAMA PFAS Testing:	Not Reported		
Groundwater Quality Data:	https://gamagroundwater.waterboards.ca.gov/gama/gamamap/public/GamaDataDisplay.asp?dataset=EDF&samp_date=&global_id=T0608100658&assigned_name=MW-3&store_num=		
GeoTracker Data:	https://geotracker.waterboards.ca.gov/profile_report.asp?cmd=MWEDFResults&global_id=T0608100658&assigned_name=MW-3		

Map ID
Direction
Distance
Elevation | Database | EDR ID Number

J163
SSE
1/2 - 1 Mile
Lower

CA WELLS **CAEDF0000008981**

Well ID:	T0608100537-MW16O	Well Type:	MONITORING
Source:	EDF	Other Name:	MW16O
GAMA PFAS Testing:	Not Reported		
Groundwater Quality Data:	https://gamagroundwater.waterboards.ca.gov/gama/gamamap/public/GamaDataDisplay.asp?dataset=EDF&samp_date=&global_id=T0608100537&assigned_name=MW16O&store_num=		
GeoTracker Data:	https://geotracker.waterboards.ca.gov/profile_report.asp?cmd=MWEDFResults&global_id=T0608100537&assigned_name=MW16O		

M164
NW
1/2 - 1 Mile
Lower

CA WELLS **CAEDF0000110329**

Well ID:	T0608100577-MW-2	Well Type:	MONITORING
Source:	EDF	Other Name:	MW-2
GAMA PFAS Testing:	Not Reported		
Groundwater Quality Data:	https://gamagroundwater.waterboards.ca.gov/gama/gamamap/public/GamaDataDisplay.asp?dataset=EDF&samp_date=&global_id=T0608100577&assigned_name=MW-2&store_num=		
GeoTracker Data:	https://geotracker.waterboards.ca.gov/profile_report.asp?cmd=MWEDFResults&global_id=T0608100577&assigned_name=MW-2		

M165
NW
1/2 - 1 Mile
Lower

CA WELLS **CAEDF0000143807**

Well ID:	T0608100577-SB-6	Well Type:	MONITORING
Source:	EDF	Other Name:	SB-6
GAMA PFAS Testing:	Not Reported		
Groundwater Quality Data:	https://gamagroundwater.waterboards.ca.gov/gama/gamamap/public/GamaDataDisplay.asp?dataset=EDF&samp_date=&global_id=T0608100577&assigned_name=SB-6&store_num=		
GeoTracker Data:	https://geotracker.waterboards.ca.gov/profile_report.asp?cmd=MWEDFResults&global_id=T0608100577&assigned_name=SB-6		

I166
SE
1/2 - 1 Mile
Lower

CA WELLS **CAEDF0000046568**

Well ID:	T0608193859-MW-12	Well Type:	MONITORING
Source:	EDF	Other Name:	MW-12
GAMA PFAS Testing:	Not Reported		
Groundwater Quality Data:	https://gamagroundwater.waterboards.ca.gov/gama/gamamap/public/GamaDataDisplay.asp?dataset=EDF&samp_date=&global_id=T0608193859&assigned_name=MW-12&store_num=		
GeoTracker Data:	https://geotracker.waterboards.ca.gov/profile_report.asp?cmd=MWEDFResults&global_id=T0608193859&assigned_name=MW-12		

GEOCHECK® - PHYSICAL SETTING SOURCE MAP FINDINGS

Map ID
Direction
Distance
Elevation | Database | EDR ID Number

N167
North
1/2 - 1 Mile
Lower

CA WELLS **CAEDF0000138938**

Well ID:	SL0608101503-MW-13S	Well Type:	MONITORING
Source:	EDF	Other Name:	MW-13S
GAMA PFAS Testing:	Not Reported		
Groundwater Quality Data:	https://gamagroundwater.waterboards.ca.gov/gama/gamamap/public/GamaDataDisplay.asp?dataset=EDF&samp_date=&global_id=SL0608101503&assigned_name=MW-13S&store_num=		
GeoTracker Data:	https://geotracker.waterboards.ca.gov/profile_report.asp?cmd=MWEDFResults&global_id=SL0608101503&assigned_name=MW-13S		

N168
North
1/2 - 1 Mile
Lower

CA WELLS **CAEDF0000114337**

Well ID:	SL0608101503-MW-13D	Well Type:	MONITORING
Source:	EDF	Other Name:	MW-13D
GAMA PFAS Testing:	Not Reported		
Groundwater Quality Data:	https://gamagroundwater.waterboards.ca.gov/gama/gamamap/public/GamaDataDisplay.asp?dataset=EDF&samp_date=&global_id=SL0608101503&assigned_name=MW-13D&store_num=		
GeoTracker Data:	https://geotracker.waterboards.ca.gov/profile_report.asp?cmd=MWEDFResults&global_id=SL0608101503&assigned_name=MW-13D		

J169
South
1/2 - 1 Mile
Higher

CA WELLS **CAEDF0000097832**

Well ID:	T0608100147-C-4	Well Type:	MONITORING
Source:	EDF	Other Name:	C-4
GAMA PFAS Testing:	Not Reported		
Groundwater Quality Data:	https://gamagroundwater.waterboards.ca.gov/gama/gamamap/public/GamaDataDisplay.asp?dataset=EDF&samp_date=&global_id=T0608100147&assigned_name=C-4&store_num=		
GeoTracker Data:	https://geotracker.waterboards.ca.gov/profile_report.asp?cmd=MWEDFResults&global_id=T0608100147&assigned_name=C-4		

J170
South
1/2 - 1 Mile
Higher

CA WELLS **CAEDF0000065630**

Well ID:	T0608100147-C-13	Well Type:	MONITORING
Source:	EDF	Other Name:	C-13
GAMA PFAS Testing:	Not Reported		
Groundwater Quality Data:	https://gamagroundwater.waterboards.ca.gov/gama/gamamap/public/GamaDataDisplay.asp?dataset=EDF&samp_date=&global_id=T0608100147&assigned_name=C-13&store_num=		
GeoTracker Data:	https://geotracker.waterboards.ca.gov/profile_report.asp?cmd=MWEDFResults&global_id=T0608100147&assigned_name=C-13		

GEOCHECK® - PHYSICAL SETTING SOURCE MAP FINDINGS

Map ID
Direction
Distance
Elevation | Database | EDR ID Number

N171
North
1/2 - 1 Mile
Lower

CA WELLS **CAEDF0000012333**

Well ID:	T0608100884-MW-10	Well Type:	MONITORING
Source:	EDF	Other Name:	MW-10
GAMA PFAS Testing:	Not Reported		
Groundwater Quality Data:	https://gamagroundwater.waterboards.ca.gov/gama/gamamap/public/GamaDataDisplay.asp?dataset=EDF&samp_date=&global_id=T0608100884&assigned_name=MW-10&store_num=		
GeoTracker Data:	https://geotracker.waterboards.ca.gov/profile_report.asp?cmd=MWEDFResults&global_id=T0608100884&assigned_name=MW-10		

I172
SE
1/2 - 1 Mile
Lower

CA WELLS **CAEDF0000074207**

Well ID:	T0608193859-MW-9	Well Type:	MONITORING
Source:	EDF	Other Name:	MW-9
GAMA PFAS Testing:	Not Reported		
Groundwater Quality Data:	https://gamagroundwater.waterboards.ca.gov/gama/gamamap/public/GamaDataDisplay.asp?dataset=EDF&samp_date=&global_id=T0608193859&assigned_name=MW-9&store_num=		
GeoTracker Data:	https://geotracker.waterboards.ca.gov/profile_report.asp?cmd=MWEDFResults&global_id=T0608193859&assigned_name=MW-9		

N173
North
1/2 - 1 Mile
Lower

CA WELLS **CAEDF0000134339**

Well ID:	SL0608175553-MW-M8A1	Well Type:	MONITORING
Source:	EDF	Other Name:	MW-M8A1
GAMA PFAS Testing:	Not Reported		
Groundwater Quality Data:	https://gamagroundwater.waterboards.ca.gov/gama/gamamap/public/GamaDataDisplay.asp?dataset=EDF&samp_date=&global_id=SL0608175553&assigned_name=MW-M8A1&store_num=		
GeoTracker Data:	https://geotracker.waterboards.ca.gov/profile_report.asp?cmd=MWEDFResults&global_id=SL0608175553&assigned_name=MW-M8A1		

N174
North
1/2 - 1 Mile
Lower

CA WELLS **CAEDF0000043272**

Well ID:	SL0608175553-MW-M8A2	Well Type:	MONITORING
Source:	EDF	Other Name:	MW-M8A2
GAMA PFAS Testing:	Not Reported		
Groundwater Quality Data:	https://gamagroundwater.waterboards.ca.gov/gama/gamamap/public/GamaDataDisplay.asp?dataset=EDF&samp_date=&global_id=SL0608175553&assigned_name=MW-M8A2&store_num=		
GeoTracker Data:	https://geotracker.waterboards.ca.gov/profile_report.asp?cmd=MWEDFResults&global_id=SL0608175553&assigned_name=MW-M8A2		

GEOCHECK® - PHYSICAL SETTING SOURCE MAP FINDINGS

Map ID
Direction
Distance
Elevation | Database | EDR ID Number

J175
South
1/2 - 1 Mile
Higher | **CA WELLS** | **CAEDF0000071876**

Well ID:	T0608100147-E-1	Well Type:	MONITORING
Source:	EDF	Other Name:	E-1
GAMA PFAS Testing:	Not Reported		
Groundwater Quality Data:	https://gamagroundwater.waterboards.ca.gov/gama/gamamap/public/GamaDataDisplay.asp?dataset=EDF&samp_date=&global_id=T0608100147&assigned_name=E-1&store_num=		
GeoTracker Data:	https://geotracker.waterboards.ca.gov/profile_report.asp?cmd=MWEDFResults&global_id=T0608100147&assigned_name=E-1		

N176
North
1/2 - 1 Mile
Lower | **CA WELLS** | **CAEDF0000121419**

Well ID:	T0608100884-MW-11	Well Type:	MONITORING
Source:	EDF	Other Name:	MW-11
GAMA PFAS Testing:	Not Reported		
Groundwater Quality Data:	https://gamagroundwater.waterboards.ca.gov/gama/gamamap/public/GamaDataDisplay.asp?dataset=EDF&samp_date=&global_id=T0608100884&assigned_name=MW-11&store_num=		
GeoTracker Data:	https://geotracker.waterboards.ca.gov/profile_report.asp?cmd=MWEDFResults&global_id=T0608100884&assigned_name=MW-11		

M177
NW
1/2 - 1 Mile
Lower | **CA WELLS** | **CAEDF0000137139**

Well ID:	T0608100577-MW-10	Well Type:	MONITORING
Source:	EDF	Other Name:	MW-10
GAMA PFAS Testing:	Not Reported		
Groundwater Quality Data:	https://gamagroundwater.waterboards.ca.gov/gama/gamamap/public/GamaDataDisplay.asp?dataset=EDF&samp_date=&global_id=T0608100577&assigned_name=MW-10&store_num=		
GeoTracker Data:	https://geotracker.waterboards.ca.gov/profile_report.asp?cmd=MWEDFResults&global_id=T0608100577&assigned_name=MW-10		

N178
North
1/2 - 1 Mile
Lower | **CA WELLS** | **CAEDF0000048458**

Well ID:	T0608100884-MW-12	Well Type:	MONITORING
Source:	EDF	Other Name:	MW-12
GAMA PFAS Testing:	Not Reported		
Groundwater Quality Data:	https://gamagroundwater.waterboards.ca.gov/gama/gamamap/public/GamaDataDisplay.asp?dataset=EDF&samp_date=&global_id=T0608100884&assigned_name=MW-12&store_num=		
GeoTracker Data:	https://geotracker.waterboards.ca.gov/profile_report.asp?cmd=MWEDFResults&global_id=T0608100884&assigned_name=MW-12		

Map ID
Direction
Distance
Elevation | Database | EDR ID Number

J179
SSE
1/2 - 1 Mile
Lower

CA WELLS **CAEDF0000093177**

Well ID:	T0608100537-MW16K	Well Type:	MONITORING
Source:	EDF	Other Name:	MW16K
GAMA PFAS Testing:	Not Reported		
Groundwater Quality Data:	https://gamagroundwater.waterboards.ca.gov/gama/gamamap/public/GamaDataDisplay.asp?dataset=EDF&samp_date=&global_id=T0608100537&assigned_name=MW16K&store_num=		
GeoTracker Data:	https://geotracker.waterboards.ca.gov/profile_report.asp?cmd=MWEDFResults&global_id=T0608100537&assigned_name=MW16K		

J180
SSE
1/2 - 1 Mile
Lower

CA WELLS **CAEDF0000107082**

Well ID:	T0608100491-MW-10	Well Type:	MONITORING
Source:	EDF	Other Name:	MW-10
GAMA PFAS Testing:	Not Reported		
Groundwater Quality Data:	https://gamagroundwater.waterboards.ca.gov/gama/gamamap/public/GamaDataDisplay.asp?dataset=EDF&samp_date=&global_id=T0608100491&assigned_name=MW-10&store_num=		
GeoTracker Data:	https://geotracker.waterboards.ca.gov/profile_report.asp?cmd=MWEDFResults&global_id=T0608100491&assigned_name=MW-10		

M181
NW
1/2 - 1 Mile
Lower

CA WELLS **CAEDF0000143801**

Well ID:	T0608100577-SB-4	Well Type:	MONITORING
Source:	EDF	Other Name:	SB-4
GAMA PFAS Testing:	Not Reported		
Groundwater Quality Data:	https://gamagroundwater.waterboards.ca.gov/gama/gamamap/public/GamaDataDisplay.asp?dataset=EDF&samp_date=&global_id=T0608100577&assigned_name=SB-4&store_num=		
GeoTracker Data:	https://geotracker.waterboards.ca.gov/profile_report.asp?cmd=MWEDFResults&global_id=T0608100577&assigned_name=SB-4		

J182
SSE
1/2 - 1 Mile
Lower

CA WELLS **CAEDF0000036008**

Well ID:	T0608100491-MW-9	Well Type:	MONITORING
Source:	EDF	Other Name:	MW-9
GAMA PFAS Testing:	Not Reported		
Groundwater Quality Data:	https://gamagroundwater.waterboards.ca.gov/gama/gamamap/public/GamaDataDisplay.asp?dataset=EDF&samp_date=&global_id=T0608100491&assigned_name=MW-9&store_num=		
GeoTracker Data:	https://geotracker.waterboards.ca.gov/profile_report.asp?cmd=MWEDFResults&global_id=T0608100491&assigned_name=MW-9		

Map ID
Direction
Distance
Elevation | Database | EDR ID Number

K183
North
1/2 - 1 Mile
Lower

CA WELLS **CAEDF0000132123**

Well ID:	T0608100376-MW-7	Well Type:	MONITORING
Source:	EDF	Other Name:	MW-7
GAMA PFAS Testing:	Not Reported		
Groundwater Quality Data:	https://gamagroundwater.waterboards.ca.gov/gama/gamamap/public/GamaDataDisplay.asp?dataset=EDF&samp_date=&global_id=T0608100376&assigned_name=MW-7&store_num=		
GeoTracker Data:	https://geotracker.waterboards.ca.gov/profile_report.asp?cmd=MWEDFResults&global_id=T0608100376&assigned_name=MW-7		

I184
SE
1/2 - 1 Mile
Lower

CA WELLS **CAEDF0000037585**

Well ID:	T0608193859-MW-11	Well Type:	MONITORING
Source:	EDF	Other Name:	MW-11
GAMA PFAS Testing:	Not Reported		
Groundwater Quality Data:	https://gamagroundwater.waterboards.ca.gov/gama/gamamap/public/GamaDataDisplay.asp?dataset=EDF&samp_date=&global_id=T0608193859&assigned_name=MW-11&store_num=		
GeoTracker Data:	https://geotracker.waterboards.ca.gov/profile_report.asp?cmd=MWEDFResults&global_id=T0608193859&assigned_name=MW-11		

J185
SSE
1/2 - 1 Mile
Lower

CA WELLS **CAEDF0000055729**

Well ID:	T0608100491-MW-12	Well Type:	MONITORING
Source:	EDF	Other Name:	MW-12
GAMA PFAS Testing:	Not Reported		
Groundwater Quality Data:	https://gamagroundwater.waterboards.ca.gov/gama/gamamap/public/GamaDataDisplay.asp?dataset=EDF&samp_date=&global_id=T0608100491&assigned_name=MW-12&store_num=		
GeoTracker Data:	https://geotracker.waterboards.ca.gov/profile_report.asp?cmd=MWEDFResults&global_id=T0608100491&assigned_name=MW-12		

J186
SSE
1/2 - 1 Mile
Lower

CA WELLS **CAEDF0000104150**

Well ID:	T0608100491-MW-5	Well Type:	MONITORING
Source:	EDF	Other Name:	MW-5
GAMA PFAS Testing:	Not Reported		
Groundwater Quality Data:	https://gamagroundwater.waterboards.ca.gov/gama/gamamap/public/GamaDataDisplay.asp?dataset=EDF&samp_date=&global_id=T0608100491&assigned_name=MW-5&store_num=		
GeoTracker Data:	https://geotracker.waterboards.ca.gov/profile_report.asp?cmd=MWEDFResults&global_id=T0608100491&assigned_name=MW-5		

GEOCHECK® - PHYSICAL SETTING SOURCE MAP FINDINGS

Map ID
Direction
Distance
Elevation | Database | EDR ID Number

J187
SSE
1/2 - 1 Mile
Lower

CA WELLS **CAEDF0000083917**

Well ID:	T0608100147-MW-8	Well Type:	MONITORING
Source:	EDF	Other Name:	MW-8
GAMA PFAS Testing:	Not Reported		
Groundwater Quality Data:	https://gamagroundwater.waterboards.ca.gov/gama/gamamap/public/GamaDataDisplay.asp?dataset=EDF&samp_date=&global_id=T0608100147&assigned_name=MW-8&store_num=		
GeoTracker Data:	https://geotracker.waterboards.ca.gov/profile_report.asp?cmd=MWEDFResults&global_id=T0608100147&assigned_name=MW-8		

J188
SSE
1/2 - 1 Mile
Lower

CA WELLS **CAEDF0000049484**

Well ID:	T0608100491-MW-8	Well Type:	MONITORING
Source:	EDF	Other Name:	MW-8
GAMA PFAS Testing:	Not Reported		
Groundwater Quality Data:	https://gamagroundwater.waterboards.ca.gov/gama/gamamap/public/GamaDataDisplay.asp?dataset=EDF&samp_date=&global_id=T0608100491&assigned_name=MW-8&store_num=		
GeoTracker Data:	https://geotracker.waterboards.ca.gov/profile_report.asp?cmd=MWEDFResults&global_id=T0608100491&assigned_name=MW-8		

N189
North
1/2 - 1 Mile
Lower

CA WELLS **CAEDF0000016134**

Well ID:	T0608100884-MW-1	Well Type:	MONITORING
Source:	EDF	Other Name:	MW-1
GAMA PFAS Testing:	Not Reported		
Groundwater Quality Data:	https://gamagroundwater.waterboards.ca.gov/gama/gamamap/public/GamaDataDisplay.asp?dataset=EDF&samp_date=&global_id=T0608100884&assigned_name=MW-1&store_num=		
GeoTracker Data:	https://geotracker.waterboards.ca.gov/profile_report.asp?cmd=MWEDFResults&global_id=T0608100884&assigned_name=MW-1		

N190
North
1/2 - 1 Mile
Lower

CA WELLS **CAEDF0000068641**

Well ID:	T0608100884-MW-5	Well Type:	MONITORING
Source:	EDF	Other Name:	MW-5
GAMA PFAS Testing:	Not Reported		
Groundwater Quality Data:	https://gamagroundwater.waterboards.ca.gov/gama/gamamap/public/GamaDataDisplay.asp?dataset=EDF&samp_date=&global_id=T0608100884&assigned_name=MW-5&store_num=		
GeoTracker Data:	https://geotracker.waterboards.ca.gov/profile_report.asp?cmd=MWEDFResults&global_id=T0608100884&assigned_name=MW-5		

GEOCHECK® - PHYSICAL SETTING SOURCE MAP FINDINGS

Map ID
Direction
Distance
Elevation | Database | EDR ID Number

N191
North
1/2 - 1 Mile
Lower

CA WELLS **CAEDF0000073247**

Well ID:	T0608100884-MW-4	Well Type:	MONITORING
Source:	EDF	Other Name:	MW-4
GAMA PFAS Testing:	Not Reported		
Groundwater Quality Data:	https://gamagroundwater.waterboards.ca.gov/gama/gamamap/public/GamaDataDisplay.asp?dataset=EDF&samp_date=&global_id=T0608100884&assigned_name=MW-4&store_num=		
GeoTracker Data:	https://geotracker.waterboards.ca.gov/profile_report.asp?cmd=MWEDFResults&global_id=T0608100884&assigned_name=MW-4		

J192
SSE
1/2 - 1 Mile
Lower

CA WELLS **CAEDF0000061959**

Well ID:	T0608100537-MW16G	Well Type:	MONITORING
Source:	EDF	Other Name:	MW16G
GAMA PFAS Testing:	Not Reported		
Groundwater Quality Data:	https://gamagroundwater.waterboards.ca.gov/gama/gamamap/public/GamaDataDisplay.asp?dataset=EDF&samp_date=&global_id=T0608100537&assigned_name=MW16G&store_num=		
GeoTracker Data:	https://geotracker.waterboards.ca.gov/profile_report.asp?cmd=MWEDFResults&global_id=T0608100537&assigned_name=MW16G		

K193
NNW
1/2 - 1 Mile
Lower

AQUIFLOW **68989**

Site ID:	41-0395
Groundwater Flow:	NE
Shallow Water Depth:	24.10
Deep Water Depth:	25.18
Average Water Depth:	Not Reported
Date:	06/1992

J194
SSE
1/2 - 1 Mile
Lower

CA WELLS **CAEDF0000128488**

Well ID:	T0608100491-MW-4	Well Type:	MONITORING
Source:	EDF	Other Name:	MW-4
GAMA PFAS Testing:	Not Reported		
Groundwater Quality Data:	https://gamagroundwater.waterboards.ca.gov/gama/gamamap/public/GamaDataDisplay.asp?dataset=EDF&samp_date=&global_id=T0608100491&assigned_name=MW-4&store_num=		
GeoTracker Data:	https://geotracker.waterboards.ca.gov/profile_report.asp?cmd=MWEDFResults&global_id=T0608100491&assigned_name=MW-4		

J195
SSE
1/2 - 1 Mile
Lower

CA WELLS **CAEDF0000036770**

Well ID:	T0608100491-MW-11	Well Type:	MONITORING
Source:	EDF	Other Name:	MW-11

GAMA PFAS Testing: Not Reported
Groundwater Quality Data: https://gamagroundwater.waterboards.ca.gov/gama/gamamap/public/GamaDataDisplay.asp?dataset=EDF&samp_date=&global_id=T0608100491&assigned_name=MW-11&store_num=
GeoTracker Data: https://geotracker.waterboards.ca.gov/profile_report.asp?cmd=MWEDFResults&global_id=T0608100491&assigned_name=MW-11

M196
NW
1/2 - 1 Mile
Lower

CA WELLS **CAEDF0000052160**

Well ID: T0608100545-MW-15 Well Type: MONITORING
Source: EDF Other Name: MW-15
GAMA PFAS Testing: Not Reported
Groundwater Quality Data: https://gamagroundwater.waterboards.ca.gov/gama/gamamap/public/GamaDataDisplay.asp?dataset=EDF&samp_date=&global_id=T0608100545&assigned_name=MW-15&store_num=
GeoTracker Data: https://geotracker.waterboards.ca.gov/profile_report.asp?cmd=MWEDFResults&global_id=T0608100545&assigned_name=MW-15

J197
SSE
1/2 - 1 Mile
Lower

CA WELLS **CAEDF0000067616**

Well ID: T0608100491-AS2 Well Type: MONITORING
Source: EDF Other Name: AS2
GAMA PFAS Testing: Not Reported
Groundwater Quality Data: https://gamagroundwater.waterboards.ca.gov/gama/gamamap/public/GamaDataDisplay.asp?dataset=EDF&samp_date=&global_id=T0608100491&assigned_name=AS2&store_num=
GeoTracker Data: https://geotracker.waterboards.ca.gov/profile_report.asp?cmd=MWEDFResults&global_id=T0608100491&assigned_name=AS2

J198
SSE
1/2 - 1 Mile
Lower

CA WELLS **CAEDF0000018460**

Well ID: T0608100491-SVE2 Well Type: MONITORING
Source: EDF Other Name: SVE2
GAMA PFAS Testing: Not Reported
Groundwater Quality Data: https://gamagroundwater.waterboards.ca.gov/gama/gamamap/public/GamaDataDisplay.asp?dataset=EDF&samp_date=&global_id=T0608100491&assigned_name=SVE2&store_num=
GeoTracker Data: https://geotracker.waterboards.ca.gov/profile_report.asp?cmd=MWEDFResults&global_id=T0608100491&assigned_name=SVE2

J199
SSE
1/2 - 1 Mile
Lower

CA WELLS **CAEDF0000069045**

Well ID: T0608100491-OW1 Well Type: MONITORING
Source: EDF Other Name: OW1
GAMA PFAS Testing: Not Reported
Groundwater Quality Data: https://gamagroundwater.waterboards.ca.gov/gama/gamamap/public/GamaDataDisplay.asp?dataset=EDF&samp_date=&global_id=T0608100491&assigned_name=OW1&store_num=

GeoTracker Data: https://geotracker.waterboards.ca.gov/profile_report.asp?cmd=MWEDFResults&global_id=T0608100491&assigned_name=OW1

I200
SE
1/2 - 1 Mile
Lower

CA WELLS **CAEDF0000106727**

Well ID: T0608193859-SB-16
Well Type: MONITORING
Source: EDF
Other Name: SB-16
GAMA PFAS Testing: Not Reported
Groundwater Quality Data: https://gamagroundwater.waterboards.ca.gov/gama/gamamap/public/GamaDataDisplay.asp?dataset=EDF&samp_date=&global_id=T0608193859&assigned_name=SB-16&store_num=
GeoTracker Data: https://geotracker.waterboards.ca.gov/profile_report.asp?cmd=MWEDFResults&global_id=T0608193859&assigned_name=SB-16

N201
North
1/2 - 1 Mile
Lower

CA WELLS **CAEDF0000020070**

Well ID: T0608100884-MW-6
Well Type: MONITORING
Source: EDF
Other Name: MW-6
GAMA PFAS Testing: Not Reported
Groundwater Quality Data: https://gamagroundwater.waterboards.ca.gov/gama/gamamap/public/GamaDataDisplay.asp?dataset=EDF&samp_date=&global_id=T0608100884&assigned_name=MW-6&store_num=
GeoTracker Data: https://geotracker.waterboards.ca.gov/profile_report.asp?cmd=MWEDFResults&global_id=T0608100884&assigned_name=MW-6

O202
SSE
1/2 - 1 Mile
Higher

CA WELLS **CAEDF0000064175**

Well ID: T0608100147-C-6
Well Type: MONITORING
Source: EDF
Other Name: C-6
GAMA PFAS Testing: Not Reported
Groundwater Quality Data: https://gamagroundwater.waterboards.ca.gov/gama/gamamap/public/GamaDataDisplay.asp?dataset=EDF&samp_date=&global_id=T0608100147&assigned_name=C-6&store_num=
GeoTracker Data: https://geotracker.waterboards.ca.gov/profile_report.asp?cmd=MWEDFResults&global_id=T0608100147&assigned_name=C-6

J203
SSE
1/2 - 1 Mile
Lower

CA WELLS **CAEDF0000118582**

Well ID: T0608100491-MW-6
Well Type: MONITORING
Source: EDF
Other Name: MW-6
GAMA PFAS Testing: Not Reported
Groundwater Quality Data: https://gamagroundwater.waterboards.ca.gov/gama/gamamap/public/GamaDataDisplay.asp?dataset=EDF&samp_date=&global_id=T0608100491&assigned_name=MW-6&store_num=
GeoTracker Data: https://geotracker.waterboards.ca.gov/profile_report.asp?cmd=MWEDFResults&global_id=T0608100491&assigned_name=MW-6

Map ID
Direction
Distance
Elevation | Database | EDR ID Number

N204
North
1/2 - 1 Mile
Lower

CA WELLS **CAEDF0000074950**

Well ID:	T0608100884-MW-2	Well Type:	MONITORING
Source:	EDF	Other Name:	MW-2
GAMA PFAS Testing:	Not Reported		
Groundwater Quality Data:	https://gamagroundwater.waterboards.ca.gov/gama/gamamap/public/GamaDataDisplay.asp?dataset=EDF&samp_date=&global_id=T0608100884&assigned_name=MW-2&store_num=		
GeoTracker Data:	https://geotracker.waterboards.ca.gov/profile_report.asp?cmd=MWEDFResults&global_id=T0608100884&assigned_name=MW-2		

P205
SSE
1/2 - 1 Mile
Lower

CA WELLS **CAEDF0000000323**

Well ID:	T0608100147-MW-15C	Well Type:	MONITORING
Source:	EDF	Other Name:	MW-15C
GAMA PFAS Testing:	Not Reported		
Groundwater Quality Data:	https://gamagroundwater.waterboards.ca.gov/gama/gamamap/public/GamaDataDisplay.asp?dataset=EDF&samp_date=&global_id=T0608100147&assigned_name=MW-15C&store_num=		
GeoTracker Data:	https://geotracker.waterboards.ca.gov/profile_report.asp?cmd=MWEDFResults&global_id=T0608100147&assigned_name=MW-15C		

P206
SSE
1/2 - 1 Mile
Lower

CA WELLS **CAEDF0000035732**

Well ID:	T0608100491-MW-15C	Well Type:	MONITORING
Source:	EDF	Other Name:	MW-15C
GAMA PFAS Testing:	Not Reported		
Groundwater Quality Data:	https://gamagroundwater.waterboards.ca.gov/gama/gamamap/public/GamaDataDisplay.asp?dataset=EDF&samp_date=&global_id=T0608100491&assigned_name=MW-15C&store_num=		
GeoTracker Data:	https://geotracker.waterboards.ca.gov/profile_report.asp?cmd=MWEDFResults&global_id=T0608100491&assigned_name=MW-15C		

P207
SSE
1/2 - 1 Mile
Lower

CA WELLS **CAEDF0000035849**

Well ID:	T0608100537-MW-15C	Well Type:	MONITORING
Source:	EDF	Other Name:	MW-15C
GAMA PFAS Testing:	Not Reported		
Groundwater Quality Data:	https://gamagroundwater.waterboards.ca.gov/gama/gamamap/public/GamaDataDisplay.asp?dataset=EDF&samp_date=&global_id=T0608100537&assigned_name=MW-15C&store_num=		
GeoTracker Data:	https://geotracker.waterboards.ca.gov/profile_report.asp?cmd=MWEDFResults&global_id=T0608100537&assigned_name=MW-15C		

Map ID Direction Distance Elevation			Database	EDR ID Number
Q208 **NW** **1/2 - 1 Mile** **Lower**			**CA WELLS**	**CAEDF0000074552**

Well ID:	T0608100545-MW-14	Well Type:	MONITORING
Source:	EDF	Other Name:	MW-14
GAMA PFAS Testing:	Not Reported		
Groundwater Quality Data:	https://gamagroundwater.waterboards.ca.gov/gama/gamamap/public/GamaDataDisplay.asp?dataset=EDF&samp_date=&global_id=T0608100545&assigned_name=MW-14&store_num=		
GeoTracker Data:	https://geotracker.waterboards.ca.gov/profile_report.asp?cmd=MWEDFResults&global_id=T0608100545&assigned_name=MW-14		

J209 **SSE** **1/2 - 1 Mile** **Lower**			**CA WELLS**	**CAEDF0000047954**

Well ID:	T0608100491-MW-13	Well Type:	MONITORING
Source:	EDF	Other Name:	MW-13
GAMA PFAS Testing:	Not Reported		
Groundwater Quality Data:	https://gamagroundwater.waterboards.ca.gov/gama/gamamap/public/GamaDataDisplay.asp?dataset=EDF&samp_date=&global_id=T0608100491&assigned_name=MW-13&store_num=		
GeoTracker Data:	https://geotracker.waterboards.ca.gov/profile_report.asp?cmd=MWEDFResults&global_id=T0608100491&assigned_name=MW-13		

M210 **NW** **1/2 - 1 Mile** **Lower**	Site ID: Groundwater Flow: Shallow Water Depth: Deep Water Depth: Average Water Depth: Date:	550037 N Not Reported Not Reported 51 01/25/1993	**AQUIFLOW**	**68880**

M211 **NW** **1/2 - 1 Mile** **Lower**	Site ID: Groundwater Flow: Shallow Water Depth: Deep Water Depth: Average Water Depth: Date:	550037 N Not Reported Not Reported 51 01/25/1993	**AQUIFLOW**	**68883**

P212 **SSE** **1/2 - 1 Mile** **Lower**			**CA WELLS**	**CAEDF0000011951**

Well ID:	T0608100491-MW-15A	Well Type:	MONITORING
Source:	EDF	Other Name:	MW-15A
GAMA PFAS Testing:	Not Reported		
Groundwater Quality Data:	https://gamagroundwater.waterboards.ca.gov/gama/gamamap/public/GamaDataDisplay.asp?dataset=EDF&samp_date=&global_id=T0608100491&assigned_name=MW-15A&store_num=		
GeoTracker Data:	https://geotracker.waterboards.ca.gov/profile_report.asp?cmd=MWEDFResults&global_id=T0608100491&assigned_name=MW-15A		

Map ID
Direction
Distance
Elevation | Database | EDR ID Number

P213
SSE
1/2 - 1 Mile
Lower

CA WELLS **CAEDF0000114850**

Well ID:	T0608100537-MW-15B	Well Type:	MONITORING
Source:	EDF	Other Name:	MW-15B
GAMA PFAS Testing:	Not Reported		
Groundwater Quality Data:	https://gamagroundwater.waterboards.ca.gov/gama/gamamap/public/GamaDataDisplay.asp?dataset=EDF&samp_date=&global_id=T0608100537&assigned_name=MW-15B&store_num=		
GeoTracker Data:	https://geotracker.waterboards.ca.gov/profile_report.asp?cmd=MWEDFResults&global_id=T0608100537&assigned_name=MW-15B		

P214
SSE
1/2 - 1 Mile
Lower

CA WELLS **CAEDF0000074587**

Well ID:	T0608100491-MW-15B	Well Type:	MONITORING
Source:	EDF	Other Name:	MW-15B
GAMA PFAS Testing:	Not Reported		
Groundwater Quality Data:	https://gamagroundwater.waterboards.ca.gov/gama/gamamap/public/GamaDataDisplay.asp?dataset=EDF&samp_date=&global_id=T0608100491&assigned_name=MW-15B&store_num=		
GeoTracker Data:	https://geotracker.waterboards.ca.gov/profile_report.asp?cmd=MWEDFResults&global_id=T0608100491&assigned_name=MW-15B		

P215
SSE
1/2 - 1 Mile
Lower

CA WELLS **CAEDF0000069052**

Well ID:	T0608100537-MW-15A	Well Type:	MONITORING
Source:	EDF	Other Name:	MW-15A
GAMA PFAS Testing:	Not Reported		
Groundwater Quality Data:	https://gamagroundwater.waterboards.ca.gov/gama/gamamap/public/GamaDataDisplay.asp?dataset=EDF&samp_date=&global_id=T0608100537&assigned_name=MW-15A&store_num=		
GeoTracker Data:	https://geotracker.waterboards.ca.gov/profile_report.asp?cmd=MWEDFResults&global_id=T0608100537&assigned_name=MW-15A		

M216
NW
1/2 - 1 Mile
Lower

CA WELLS **CAEDF0000061890**

Well ID:	T0608100545-MW-8	Well Type:	MONITORING
Source:	EDF	Other Name:	MW-8
GAMA PFAS Testing:	Not Reported		
Groundwater Quality Data:	https://gamagroundwater.waterboards.ca.gov/gama/gamamap/public/GamaDataDisplay.asp?dataset=EDF&samp_date=&global_id=T0608100545&assigned_name=MW-8&store_num=		
GeoTracker Data:	https://geotracker.waterboards.ca.gov/profile_report.asp?cmd=MWEDFResults&global_id=T0608100545&assigned_name=MW-8		

GEOCHECK® - PHYSICAL SETTING SOURCE MAP FINDINGS

Map ID
Direction
Distance
Elevation

			Database	EDR ID Number
M217 **NW** **1/2 - 1 Mile** **Lower**	Site ID:	41-0685	**AQUIFLOW**	**68999**
	Groundwater Flow:	Not Reported		
	Shallow Water Depth:	Not Reported		
	Deep Water Depth:	Not Reported		
	Average Water Depth:	36.86		
	Date:	03/08/1993		

R218
NE
1/2 - 1 Mile
Lower

CA WELLS **CAEDF0000067856**

Well ID:	T0608100240-MW-2B	Well Type:	MONITORING
Source:	EDF	Other Name:	MW-2B
GAMA PFAS Testing:	Not Reported		
Groundwater Quality Data:	https://gamagroundwater.waterboards.ca.gov/gama/gamamap/public/GamaDataDisplay.asp?dataset=EDF&samp_date=&global_id=T0608100240&assigned_name=MW-2B&store_num=		
GeoTracker Data:	https://geotracker.waterboards.ca.gov/profile_report.asp?cmd=MWEDFResults&global_id=T0608100240&assigned_name=MW-2B		

N219
North
1/2 - 1 Mile
Lower

CA WELLS **CAEDF0000011952**

Well ID:	T0608100884-MW-9	Well Type:	MONITORING
Source:	EDF	Other Name:	MW-9
GAMA PFAS Testing:	Not Reported		
Groundwater Quality Data:	https://gamagroundwater.waterboards.ca.gov/gama/gamamap/public/GamaDataDisplay.asp?dataset=EDF&samp_date=&global_id=T0608100884&assigned_name=MW-9&store_num=		
GeoTracker Data:	https://geotracker.waterboards.ca.gov/profile_report.asp?cmd=MWEDFResults&global_id=T0608100884&assigned_name=MW-9		

J220
SSE
1/2 - 1 Mile
Lower

CA WELLS **CAEDF0000122054**

Well ID:	T0608100491-MW-1	Well Type:	MONITORING
Source:	EDF	Other Name:	MW-1
GAMA PFAS Testing:	Not Reported		
Groundwater Quality Data:	https://gamagroundwater.waterboards.ca.gov/gama/gamamap/public/GamaDataDisplay.asp?dataset=EDF&samp_date=&global_id=T0608100491&assigned_name=MW-1&store_num=		
GeoTracker Data:	https://geotracker.waterboards.ca.gov/profile_report.asp?cmd=MWEDFResults&global_id=T0608100491&assigned_name=MW-1		

GEOCHECK® - PHYSICAL SETTING SOURCE MAP FINDINGS

Map ID
Direction
Distance
Elevation | Database | EDR ID Number

Q221
NW
1/2 - 1 Mile
Lower

CA WELLS **CAEDF0000048717**

Well ID:	T0608100545-MW-7	Well Type:	MONITORING
Source:	EDF	Other Name:	MW-7
GAMA PFAS Testing:	Not Reported		
Groundwater Quality Data:	https://gamagroundwater.waterboards.ca.gov/gama/gamamap/public/GamaDataDisplay.asp?dataset=EDF&samp_date=&global_id=T0608100545&assigned_name=MW-7&store_num=		
GeoTracker Data:	https://geotracker.waterboards.ca.gov/profile_report.asp?cmd=MWEDFResults&global_id=T0608100545&assigned_name=MW-7		

O222
SSE
1/2 - 1 Mile
Lower

CA WELLS **CAEDF0000009481**

Well ID:	T0608100491-MW-2	Well Type:	MONITORING
Source:	EDF	Other Name:	MW-2
GAMA PFAS Testing:	Not Reported		
Groundwater Quality Data:	https://gamagroundwater.waterboards.ca.gov/gama/gamamap/public/GamaDataDisplay.asp?dataset=EDF&samp_date=&global_id=T0608100491&assigned_name=MW-2&store_num=		
GeoTracker Data:	https://geotracker.waterboards.ca.gov/profile_report.asp?cmd=MWEDFResults&global_id=T0608100491&assigned_name=MW-2		

N223
North
1/2 - 1 Mile
Lower

CA WELLS **CAEDF0000055192**

Well ID:	T0608100884-MW-8	Well Type:	MONITORING
Source:	EDF	Other Name:	MW-8
GAMA PFAS Testing:	Not Reported		
Groundwater Quality Data:	https://gamagroundwater.waterboards.ca.gov/gama/gamamap/public/GamaDataDisplay.asp?dataset=EDF&samp_date=&global_id=T0608100884&assigned_name=MW-8&store_num=		
GeoTracker Data:	https://geotracker.waterboards.ca.gov/profile_report.asp?cmd=MWEDFResults&global_id=T0608100884&assigned_name=MW-8		

O224
SSE
1/2 - 1 Mile
Lower

CA WELLS **CAEDF0000015008**

Well ID:	T0608100491-MW-7	Well Type:	MONITORING
Source:	EDF	Other Name:	MW-7
GAMA PFAS Testing:	Not Reported		
Groundwater Quality Data:	https://gamagroundwater.waterboards.ca.gov/gama/gamamap/public/GamaDataDisplay.asp?dataset=EDF&samp_date=&global_id=T0608100491&assigned_name=MW-7&store_num=		
GeoTracker Data:	https://geotracker.waterboards.ca.gov/profile_report.asp?cmd=MWEDFResults&global_id=T0608100491&assigned_name=MW-7		

GEOCHECK® - PHYSICAL SETTING SOURCE MAP FINDINGS

Map ID
Direction
Distance
Elevation

	Database	EDR ID Number
M225 **NW** **1/2 - 1 Mile** **Lower**	**CA WELLS**	**CAEDF0000016633**

Well ID:	T0608100545-VE-2	Well Type:	MONITORING
Source:	EDF	Other Name:	VE-2
GAMA PFAS Testing:	Not Reported		
Groundwater Quality Data:	https://gamagroundwater.waterboards.ca.gov/gama/gamamap/public/GamaDataDisplay.asp?dataset=EDF&samp_date=&global_id=T0608100545&assigned_name=VE-2&store_num=		
GeoTracker Data:	https://geotracker.waterboards.ca.gov/profile_report.asp?cmd=MWEDFResults&global_id=T0608100545&assigned_name=VE-2		

	Database	EDR ID Number
M226 **NW** **1/2 - 1 Mile** **Lower**	**CA WELLS**	**CAEDF0000068243**

Well ID:	T0608100545-VE-4	Well Type:	MONITORING
Source:	EDF	Other Name:	VE-4
GAMA PFAS Testing:	Not Reported		
Groundwater Quality Data:	https://gamagroundwater.waterboards.ca.gov/gama/gamamap/public/GamaDataDisplay.asp?dataset=EDF&samp_date=&global_id=T0608100545&assigned_name=VE-4&store_num=		
GeoTracker Data:	https://geotracker.waterboards.ca.gov/profile_report.asp?cmd=MWEDFResults&global_id=T0608100545&assigned_name=VE-4		

	Database	EDR ID Number
M227 **NW** **1/2 - 1 Mile** **Lower**	**CA WELLS**	**CAEDF0000036732**

Well ID:	T0608100545-MW-5	Well Type:	MONITORING
Source:	EDF	Other Name:	MW-5
GAMA PFAS Testing:	Not Reported		
Groundwater Quality Data:	https://gamagroundwater.waterboards.ca.gov/gama/gamamap/public/GamaDataDisplay.asp?dataset=EDF&samp_date=&global_id=T0608100545&assigned_name=MW-5&store_num=		
GeoTracker Data:	https://geotracker.waterboards.ca.gov/profile_report.asp?cmd=MWEDFResults&global_id=T0608100545&assigned_name=MW-5		

			Database	EDR ID Number
S228 **NE** **1/2 - 1 Mile** **Lower**	Site ID:	41-0225	**AQUIFLOW**	**50664**
	Groundwater Flow:	NE, E		
	Shallow Water Depth:	2.07		
	Deep Water Depth:	5.20		
	Average Water Depth:	Not Reported		
	Date:	04/28/1997		

			Database	EDR ID Number
T229 **SE** **1/2 - 1 Mile** **Lower**	Site ID:	880007	**AQUIFLOW**	**51717**
	Groundwater Flow:	SE		
	Shallow Water Depth:	6.23		
	Deep Water Depth:	6.90		
	Average Water Depth:	Not Reported		
	Date:	08/07/1990		

Map ID
Direction
Distance
Elevation | Database | EDR ID Number

T230
SE
1/2 - 1 Mile
Lower

CA WELLS **CAEDF0000070026**

Well ID:	T10000011757-MW-2	Well Type:	MONITORING
Source:	EDF	Other Name:	MW-2
GAMA PFAS Testing:	Not Reported		
Groundwater Quality Data:	https://gamagroundwater.waterboards.ca.gov/gama/gamamap/public/GamaDataDisplay.asp?dataset=EDF&samp_date=&global_id=T10000011757&assigned_name=MW-2&store_num=		
GeoTracker Data:	https://geotracker.waterboards.ca.gov/profile_report.asp?cmd=MWEDFResults&global_id=T10000011757&assigned_name=MW-2		

R231
NE
1/2 - 1 Mile
Lower

CA WELLS **CAEDF0000081301**

Well ID:	T0608100240-P-1	Well Type:	MONITORING
Source:	EDF	Other Name:	P-1
GAMA PFAS Testing:	Not Reported		
Groundwater Quality Data:	https://gamagroundwater.waterboards.ca.gov/gama/gamamap/public/GamaDataDisplay.asp?dataset=EDF&samp_date=&global_id=T0608100240&assigned_name=P-1&store_num=		
GeoTracker Data:	https://geotracker.waterboards.ca.gov/profile_report.asp?cmd=MWEDFResults&global_id=T0608100240&assigned_name=P-1		

Q232
NW
1/2 - 1 Mile
Lower

CA WELLS **CAEDF0000068956**

Well ID:	T0608100545-VE-3	Well Type:	MONITORING
Source:	EDF	Other Name:	VE-3
GAMA PFAS Testing:	Not Reported		
Groundwater Quality Data:	https://gamagroundwater.waterboards.ca.gov/gama/gamamap/public/GamaDataDisplay.asp?dataset=EDF&samp_date=&global_id=T0608100545&assigned_name=VE-3&store_num=		
GeoTracker Data:	https://geotracker.waterboards.ca.gov/profile_report.asp?cmd=MWEDFResults&global_id=T0608100545&assigned_name=VE-3		

P233
SSE
1/2 - 1 Mile
Lower

CA WELLS **CAEDF0000116643**

Well ID:	T0608100491-MW-14A	Well Type:	MONITORING
Source:	EDF	Other Name:	MW-14A
GAMA PFAS Testing:	Not Reported		
Groundwater Quality Data:	https://gamagroundwater.waterboards.ca.gov/gama/gamamap/public/GamaDataDisplay.asp?dataset=EDF&samp_date=&global_id=T0608100491&assigned_name=MW-14A&store_num=		
GeoTracker Data:	https://geotracker.waterboards.ca.gov/profile_report.asp?cmd=MWEDFResults&global_id=T0608100491&assigned_name=MW-14A		

GEOCHECK® - PHYSICAL SETTING SOURCE MAP FINDINGS

Map ID
Direction
Distance
Elevation

	Database	EDR ID Number
P234 **SSE** **1/2 - 1 Mile** **Lower**	**CA WELLS**	**CAEDF0000074458**

Well ID:	T0608100537-MW-14A	Well Type:	MONITORING
Source:	EDF	Other Name:	MW-14A
GAMA PFAS Testing:	Not Reported		
Groundwater Quality Data:	https://gamagroundwater.waterboards.ca.gov/gama/gamamap/public/GamaDataDisplay.asp?dataset=EDF&samp_date=&global_id=T0608100537&assigned_name=MW-14A&store_num=		
GeoTracker Data:	https://geotracker.waterboards.ca.gov/profile_report.asp?cmd=MWEDFResults&global_id=T0608100537&assigned_name=MW-14A		

---

235 **NNE** **1/2 - 1 Mile** **Lower**	Site ID:	41-0964	**AQUIFLOW**	**67156**
	Groundwater Flow:	ENE		
	Shallow Water Depth:	3.12		
	Deep Water Depth:	6.04		
	Average Water Depth:	Not Reported		
	Date:	03/01/1999		

T236 **SE** **1/2 - 1 Mile** **Lower**	Site ID:	880022	**AQUIFLOW**	**65845**
	Groundwater Flow:	ESE		
	Shallow Water Depth:	1.03		
	Deep Water Depth:	3.12		
	Average Water Depth:	Not Reported		
	Date:	02/22/1995		

	Database	EDR ID Number
M237 **NW** **1/2 - 1 Mile** **Lower**	**CA WELLS**	**CAEDF0000093281**

Well ID:	T0608100545-MW-6	Well Type:	MONITORING
Source:	EDF	Other Name:	MW-6
GAMA PFAS Testing:	Not Reported		
Groundwater Quality Data:	https://gamagroundwater.waterboards.ca.gov/gama/gamamap/public/GamaDataDisplay.asp?dataset=EDF&samp_date=&global_id=T0608100545&assigned_name=MW-6&store_num=		
GeoTracker Data:	https://geotracker.waterboards.ca.gov/profile_report.asp?cmd=MWEDFResults&global_id=T0608100545&assigned_name=MW-6		

	Database	EDR ID Number
M238 **NW** **1/2 - 1 Mile** **Lower**	**CA WELLS**	**CAEDF0000067364**

Well ID:	T0608100545-VE-1	Well Type:	MONITORING
Source:	EDF	Other Name:	VE-1
GAMA PFAS Testing:	Not Reported		
Groundwater Quality Data:	https://gamagroundwater.waterboards.ca.gov/gama/gamamap/public/GamaDataDisplay.asp?dataset=EDF&samp_date=&global_id=T0608100545&assigned_name=VE-1&store_num=		
GeoTracker Data:	https://geotracker.waterboards.ca.gov/profile_report.asp?cmd=MWEDFResults&global_id=T0608100545&assigned_name=VE-1		

GEOCHECK® - PHYSICAL SETTING SOURCE MAP FINDINGS

Map ID
Direction
Distance
Elevation | Database | EDR ID Number

M239
NW
1/2 - 1 Mile
Lower

CA WELLS **CAEDF0000040691**

Well ID:	T0608100545-MW-16	Well Type:	MONITORING
Source:	EDF	Other Name:	MW-16
GAMA PFAS Testing:	Not Reported		
Groundwater Quality Data:	https://gamagroundwater.waterboards.ca.gov/gama/gamamap/public/GamaDataDisplay.asp?dataset=EDF&samp_date=&global_id=T0608100545&assigned_name=MW-16&store_num=		
GeoTracker Data:	https://geotracker.waterboards.ca.gov/profile_report.asp?cmd=MWEDFResults&global_id=T0608100545&assigned_name=MW-16		

Q240
NW
1/2 - 1 Mile
Lower

CA WELLS **CAEDF0000064548**

Well ID:	T0608100545-MW-13	Well Type:	MONITORING
Source:	EDF	Other Name:	MW-13
GAMA PFAS Testing:	Not Reported		
Groundwater Quality Data:	https://gamagroundwater.waterboards.ca.gov/gama/gamamap/public/GamaDataDisplay.asp?dataset=EDF&samp_date=&global_id=T0608100545&assigned_name=MW-13&store_num=		
GeoTracker Data:	https://geotracker.waterboards.ca.gov/profile_report.asp?cmd=MWEDFResults&global_id=T0608100545&assigned_name=MW-13		

Q241
NW
1/2 - 1 Mile
Lower

CA WELLS **CAEDF0000047104**

Well ID:	T0608100545-MW-18	Well Type:	MONITORING
Source:	EDF	Other Name:	MW-18
GAMA PFAS Testing:	Not Reported		
Groundwater Quality Data:	https://gamagroundwater.waterboards.ca.gov/gama/gamamap/public/GamaDataDisplay.asp?dataset=EDF&samp_date=&global_id=T0608100545&assigned_name=MW-18&store_num=		
GeoTracker Data:	https://geotracker.waterboards.ca.gov/profile_report.asp?cmd=MWEDFResults&global_id=T0608100545&assigned_name=MW-18		

Q242
NW
1/2 - 1 Mile
Lower

CA WELLS **CAEDF0000082953**

Well ID:	T0608100545-MW-1R	Well Type:	MONITORING
Source:	EDF	Other Name:	MW-1R
GAMA PFAS Testing:	Not Reported		
Groundwater Quality Data:	https://gamagroundwater.waterboards.ca.gov/gama/gamamap/public/GamaDataDisplay.asp?dataset=EDF&samp_date=&global_id=T0608100545&assigned_name=MW-1R&store_num=		
GeoTracker Data:	https://geotracker.waterboards.ca.gov/profile_report.asp?cmd=MWEDFResults&global_id=T0608100545&assigned_name=MW-1R		

GEOCHECK® - PHYSICAL SETTING SOURCE MAP FINDINGS

Map ID
Direction
Distance
Elevation | Database | EDR ID Number

T243
SE
1/2 - 1 Mile
Lower

CA WELLS **CAEDF0000063828**

Well ID:	T10000011757-MW-3	Well Type:	MONITORING
Source:	EDF	Other Name:	MW-3
GAMA PFAS Testing:	Not Reported		
Groundwater Quality Data:	https://gamagroundwater.waterboards.ca.gov/gama/gamamap/public/GamaDataDisplay.asp?dataset=EDF&samp_date=&global_id=T10000011757&assigned_name=MW-3&store_num=		
GeoTracker Data:	https://geotracker.waterboards.ca.gov/profile_report.asp?cmd=MWEDFResults&global_id=T10000011757&assigned_name=MW-3		

M244
NW
1/2 - 1 Mile
Lower

CA WELLS **CAEDF0000032283**

Well ID:	T0608100545-MW-9	Well Type:	MONITORING
Source:	EDF	Other Name:	MW-9
GAMA PFAS Testing:	Not Reported		
Groundwater Quality Data:	https://gamagroundwater.waterboards.ca.gov/gama/gamamap/public/GamaDataDisplay.asp?dataset=EDF&samp_date=&global_id=T0608100545&assigned_name=MW-9&store_num=		
GeoTracker Data:	https://geotracker.waterboards.ca.gov/profile_report.asp?cmd=MWEDFResults&global_id=T0608100545&assigned_name=MW-9		

P245
SSE
1/2 - 1 Mile
Lower

CA WELLS **CAEDF0000052603**

Well ID:	T0608100537-MW-14B	Well Type:	MONITORING
Source:	EDF	Other Name:	MW-14B
GAMA PFAS Testing:	Not Reported		
Groundwater Quality Data:	https://gamagroundwater.waterboards.ca.gov/gama/gamamap/public/GamaDataDisplay.asp?dataset=EDF&samp_date=&global_id=T0608100537&assigned_name=MW-14B&store_num=		
GeoTracker Data:	https://geotracker.waterboards.ca.gov/profile_report.asp?cmd=MWEDFResults&global_id=T0608100537&assigned_name=MW-14B		

P246
SSE
1/2 - 1 Mile
Lower

CA WELLS **CAEDF0000123972**

Well ID:	T0608100491-MW-14B	Well Type:	MONITORING
Source:	EDF	Other Name:	MW-14B
GAMA PFAS Testing:	Not Reported		
Groundwater Quality Data:	https://gamagroundwater.waterboards.ca.gov/gama/gamamap/public/GamaDataDisplay.asp?dataset=EDF&samp_date=&global_id=T0608100491&assigned_name=MW-14B&store_num=		
GeoTracker Data:	https://geotracker.waterboards.ca.gov/profile_report.asp?cmd=MWEDFResults&global_id=T0608100491&assigned_name=MW-14B		

Map ID
Direction
Distance
Elevation

	Database	EDR ID Number
N247 **North** **1/2 - 1 Mile** **Lower**	**CA WELLS**	**CAEDF0000113889**

Well ID:	T0608100884-MW-7	Well Type:	MONITORING
Source:	EDF	Other Name:	MW-7
GAMA PFAS Testing:	Not Reported		
Groundwater Quality Data:	https://gamagroundwater.waterboards.ca.gov/gama/gamamap/public/GamaDataDisplay.asp?dataset=EDF&samp_date=&global_id=T0608100884&assigned_name=MW-7&store_num=		
GeoTracker Data:	https://geotracker.waterboards.ca.gov/profile_report.asp?cmd=MWEDFResults&global_id=T0608100884&assigned_name=MW-7		

O248 **SSE** **1/2 - 1 Mile** **Lower**	Site ID:	880039	**AQUIFLOW**	**65857**
	Groundwater Flow:	E		
	Shallow Water Depth:	Not Reported		
	Deep Water Depth:	Not Reported		
	Average Water Depth:	10		
	Date:	07/1996		

	Database	EDR ID Number
T249 **SE** **1/2 - 1 Mile** **Lower**	**CA WELLS**	**CAEDF0000031442**

Well ID:	T10000011757-MW-4	Well Type:	MONITORING
Source:	EDF	Other Name:	MW-4
GAMA PFAS Testing:	Not Reported		
Groundwater Quality Data:	https://gamagroundwater.waterboards.ca.gov/gama/gamamap/public/GamaDataDisplay.asp?dataset=EDF&samp_date=&global_id=T10000011757&assigned_name=MW-4&store_num=		
GeoTracker Data:	https://geotracker.waterboards.ca.gov/profile_report.asp?cmd=MWEDFResults&global_id=T10000011757&assigned_name=MW-4		

	Database	EDR ID Number
R250 **NE** **1/2 - 1 Mile** **Lower**	**CA WELLS**	**CAEDF0000087405**

Well ID:	T0608100240-MW-1	Well Type:	MONITORING
Source:	EDF	Other Name:	MW-1
GAMA PFAS Testing:	Not Reported		
Groundwater Quality Data:	https://gamagroundwater.waterboards.ca.gov/gama/gamamap/public/GamaDataDisplay.asp?dataset=EDF&samp_date=&global_id=T0608100240&assigned_name=MW-1&store_num=		
GeoTracker Data:	https://geotracker.waterboards.ca.gov/profile_report.asp?cmd=MWEDFResults&global_id=T0608100240&assigned_name=MW-1		

	Database	EDR ID Number
Q251 **NW** **1/2 - 1 Mile** **Lower**	**CA WELLS**	**CAEDF0000061895**

Well ID:	T0608100545-MW-17	Well Type:	MONITORING
Source:	EDF	Other Name:	MW-17

GAMA PFAS Testing: Not Reported
Groundwater Quality Data: https://gamagroundwater.waterboards.ca.gov/gama/gamamap/public/GamaDataDisplay.asp?dataset=EDF&samp_date=&global_id=T0608100545&assigned_name=MW-17&store_num=
GeoTracker Data: https://geotracker.waterboards.ca.gov/profile_report.asp?cmd=MWEDFResults&global_id=T0608100545&assigned_name=MW-17

P252
SSE **CA WELLS** **CAEDF0000014787**
1/2 - 1 Mile
Lower

Well ID: T10000001468-MPMW-11-1 Well Type: MONITORING
Source: EDF Other Name: MPMW-11-1
GAMA PFAS Testing: Not Reported
Groundwater Quality Data: https://gamagroundwater.waterboards.ca.gov/gama/gamamap/public/GamaDataDisplay.asp?dataset=EDF&samp_date=&global_id=T10000001468&assigned_name=MPMW-11-1&store_num=
GeoTracker Data: https://geotracker.waterboards.ca.gov/profile_report.asp?cmd=MWEDFResults&global_id=T10000001468&assigned_name=MPMW-11-1

P253
SSE **CA WELLS** **CAEDF0000116914**
1/2 - 1 Mile
Lower

Well ID: T10000001468-MPMW-11-3 Well Type: MONITORING
Source: EDF Other Name: MPMW-11-3
GAMA PFAS Testing: Not Reported
Groundwater Quality Data: https://gamagroundwater.waterboards.ca.gov/gama/gamamap/public/GamaDataDisplay.asp?dataset=EDF&samp_date=&global_id=T10000001468&assigned_name=MPMW-11-3&store_num=
GeoTracker Data: https://geotracker.waterboards.ca.gov/profile_report.asp?cmd=MWEDFResults&global_id=T10000001468&assigned_name=MPMW-11-3

P254
SSE **CA WELLS** **CAEDF0000064147**
1/2 - 1 Mile
Lower

Well ID: T10000001468-MPMW-11-2 Well Type: MONITORING
Source: EDF Other Name: MPMW-11-2
GAMA PFAS Testing: Not Reported
Groundwater Quality Data: https://gamagroundwater.waterboards.ca.gov/gama/gamamap/public/GamaDataDisplay.asp?dataset=EDF&samp_date=&global_id=T10000001468&assigned_name=MPMW-11-2&store_num=
GeoTracker Data: https://geotracker.waterboards.ca.gov/profile_report.asp?cmd=MWEDFResults&global_id=T10000001468&assigned_name=MPMW-11-2

U255
SSE **CA WELLS** **CAEDF0000034766**
1/2 - 1 Mile
Lower

Well ID: T0608100537-MW-17C Well Type: MONITORING
Source: EDF Other Name: MW-17C
GAMA PFAS Testing: Not Reported
Groundwater Quality Data: https://gamagroundwater.waterboards.ca.gov/gama/gamamap/public/GamaDataDisplay.asp?dataset=EDF&samp_date=&global_id=T0608100537&assigned_name=MW-17C&store_num=

GeoTracker Data: https://geotracker.waterboards.ca.gov/profile_report.asp?cmd=MWEDFResults&global_id=T0608100537&assigned_name=MW-17C

U256
SSE
1/2 - 1 Mile
Lower

CA WELLS **CAEDF0000090119**

Well ID:	T0608100147-MW-17C	Well Type:	MONITORING
Source:	EDF	Other Name:	MW-17C
GAMA PFAS Testing:	Not Reported		
Groundwater Quality Data:	https://gamagroundwater.waterboards.ca.gov/gama/gamamap/public/GamaDataDisplay.asp?dataset=EDF&samp_date=&global_id=T0608100147&assigned_name=MW-17C&store_num=		
GeoTracker Data:	https://geotracker.waterboards.ca.gov/profile_report.asp?cmd=MWEDFResults&global_id=T0608100147&assigned_name=MW-17C		

U257
SSE
1/2 - 1 Mile
Lower

CA WELLS **CAEDF0000143769**

Well ID:	T0608100491-MW-17C	Well Type:	MONITORING
Source:	EDF	Other Name:	MW-17C
GAMA PFAS Testing:	Not Reported		
Groundwater Quality Data:	https://gamagroundwater.waterboards.ca.gov/gama/gamamap/public/GamaDataDisplay.asp?dataset=EDF&samp_date=&global_id=T0608100491&assigned_name=MW-17C&store_num=		
GeoTracker Data:	https://geotracker.waterboards.ca.gov/profile_report.asp?cmd=MWEDFResults&global_id=T0608100491&assigned_name=MW-17C		

T258
SE
1/2 - 1 Mile
Lower

AQUIFLOW **65835**

Site ID:	880014
Groundwater Flow:	ESE
Shallow Water Depth:	3
Deep Water Depth:	4
Average Water Depth:	Not Reported
Date:	04/28/1997

T259
SE
1/2 - 1 Mile
Lower

FRDS PWS **CA4900720**

Epa region:	09	State:	CA
Pwsid:	CA4900720	Pwsname:	MOBILE HOME ESTATES
Cityserved:	Not Reported	Stateserved:	CA
Zipserved:	Not Reported	Fipscounty:	06097
Status:	Active	Retpopsrvd:	320
Pwssvcconn:	142	Psource longname:	Groundwater
Pwstype:	CWS	Owner:	Private
Contact:	BOCCI, JOHN	Contactorgname:	BOCCI, JOHN
Contactphone:	707-576-0377	Contactaddress1:	5761 Old Redwood Highway North
Contactaddress2:	Not Reported	Contactcity:	SANTA ROSA
Contactstate:	CA	Contactzip:	95403
Pwsactivitycode:	A		

PWS ID:	CA4900720	PWS name:	MOBILE HOME ESTATES

GEOCHECK® - PHYSICAL SETTING SOURCE MAP FINDINGS

Address:	Not Reported	Care of:	Not Reported
City:	SANTA ROSA	State:	CA
Zip:	95403	Owner:	MOBILE HOME ESTATES
Source code:	Ground water	Population:	320
PWS ID:	CA4900720	PWS type:	System Owner/Responsible Party
PWS name:	MOBILE HOME ESTATES	PWS address:	Not Reported
PWS city:	SAN BRUNO	PWS state:	CA
PWS zip:	94066	PWS name:	Mobile Home Estates
PWS type code:	C	Retail population served:	320
Contact:	John Bocci	Contact address:	5761 Old Redwood Hwy N
Contact address:	Santa Rosa	Contact city:	CA
Contact state:	95	Contact zip:	7075760377
Contact telephone:	Not Reported		
PWS ID:	CA4900720	Activity status:	Active
Date system activated:	8306	Date system deactivated:	Not Reported
Retail population:	00000320	System name:	MOBILE HOME ESTATES
System address:	MOBILE HOME ESTATES	System address:	5759 MOBILE DR
System city:	SANTA ROSA	System state:	CA
System zip:	95401		
Population served:	101 - 500 Persons	Treatment:	Untreated
Latitude:	373750	Longitude:	1222436
Violation id:	218004	Orig code:	S
State:	CA	Violation Year:	2002
Contamination code:	3100	Contamination Name:	Coliform (TCR)
Violation code:	23	Violation name:	Monitoring, Routine Major (TCR)
Rule code:	110	Rule name:	TCR
Violation measur:	Not Reported	Unit of measure:	Not Reported
State mcl:	Not Reported	Cmp bdt:	02/01/2002
Cmp edt:	02/28/2002		
Violation id:	518005	Orig code:	S
State:	CA	Violation Year:	2005
Contamination code:	3100	Contamination Name:	Coliform (TCR)
Violation code:	22	Violation name:	MCL, Monthly (TCR)
Rule code:	110	Rule name:	TCR
Violation measur:	Not Reported	Unit of measure:	Not Reported
State mcl:	Not Reported	Cmp bdt:	04/01/2005
Cmp edt:	04/30/2005		
Violation id:	518006	Orig code:	S
State:	CA	Violation Year:	2005
Contamination code:	5000	Contamination Name:	Lead and Copper Rule
Violation code:	51	Violation name:	Initial Tap Sampling for Pb and Cu
Rule code:	350	Rule name:	LCR
Violation measur:	Not Reported	Unit of measure:	Not Reported
State mcl:	Not Reported	Cmp bdt:	05/01/2005
Cmp edt:	Not Reported		
Violation id:	518007	Orig code:	S
State:	CA	Violation Year:	2005
Contamination code:	7000	Contamination Name:	Consumer Confidence Rule
Violation code:	71	Violation name:	CCR Complete Failure to Report
Rule code:	420	Rule name:	CCR
Violation measur:	Not Reported	Unit of measure:	Not Reported
State mcl:	Not Reported	Cmp bdt:	07/01/2005
Cmp edt:	Not Reported		

Violation id:	518008	Orig code:	S
State:	CA	Violation Year:	2005
Contamination code:	3100	Contamination Name:	Coliform (TCR)
Violation code:	23	Violation name:	Monitoring, Routine Major (TCR)
Rule code:	110	Rule name:	TCR
Violation measur:	Not Reported	Unit of measure:	Not Reported
State mcl:	Not Reported	Cmp bdt:	06/01/2005
Cmp edt:	06/30/2005		

Violation id:	518015	Orig code:	S
State:	CA	Violation Year:	2005
Contamination code:	5000	Contamination Name:	Lead and Copper Rule
Violation code:	52	Violation name:	Follow-up Or Routine LCR Tap M/R
Rule code:	350	Rule name:	LCR
Violation measur:	Not Reported	Unit of measure:	Not Reported
State mcl:	Not Reported	Cmp bdt:	07/01/2005
Cmp edt:	Not Reported		

Violation id:	618009	Orig code:	S
State:	CA	Violation Year:	2006
Contamination code:	1040	Contamination Name:	Nitrate
Violation code:	03	Violation name:	Monitoring, Regular
Rule code:	331	Rule name:	Nitrates
Violation measur:	Not Reported	Unit of measure:	Not Reported
State mcl:	Not Reported	Cmp bdt:	01/01/2006
Cmp edt:	12/31/2006		

Violation id:	618010	Orig code:	S
State:	CA	Violation Year:	2006
Contamination code:	1002	Contamination Name:	Aluminum
Violation code:	03	Violation name:	Monitoring, Regular
Rule code:	500	Rule name:	Not Regulated
Violation measur:	Not Reported	Unit of measure:	Not Reported
State mcl:	Not Reported	Cmp bdt:	01/01/2006
Cmp edt:	12/31/2006		

Violation id:	618011	Orig code:	S
State:	CA	Violation Year:	2006
Contamination code:	1094	Contamination Name:	Asbestos
Violation code:	03	Violation name:	Monitoring, Regular
Rule code:	333	Rule name:	Other IOC
Violation measur:	Not Reported	Unit of measure:	Not Reported
State mcl:	Not Reported	Cmp bdt:	01/01/2006
Cmp edt:	12/31/2006		

Violation id:	618012	Orig code:	S
State:	CA	Violation Year:	2006
Contamination code:	1041	Contamination Name:	Nitrite
Violation code:	03	Violation name:	Monitoring, Regular
Rule code:	331	Rule name:	Nitrates
Violation measur:	Not Reported	Unit of measure:	Not Reported
State mcl:	Not Reported	Cmp bdt:	01/01/2006
Cmp edt:	12/31/2006		

Violation id:	618013	Orig code:	S
State:	CA	Violation Year:	2006
Contamination code:	1032	Contamination Name:	Manganese
Violation code:	03	Violation name:	Monitoring, Regular
Rule code:	500	Rule name:	Not Regulated
Violation measur:	Not Reported	Unit of measure:	Not Reported
State mcl:	Not Reported	Cmp bdt:	01/01/2006
Cmp edt:	12/31/2006		

Violation id:	618014	Orig code:	S
State:	CA	Violation Year:	2006
Contamination code:	2050	Contamination Name:	Atrazine
Violation code:	03	Violation name:	Monitoring, Regular
Rule code:	320	Rule name:	SOC
Violation measur:	Not Reported	Unit of measure:	Not Reported
State mcl:	Not Reported	Cmp bdt:	01/01/2006
Cmp edt:	12/31/2006		

Violation id:	95V0001	Orig code:	F
State:	CA	Violation Year:	1993
Contamination code:	5000	Contamination Name:	Lead and Copper Rule
Violation code:	51	Violation name:	Initial Tap Sampling for Pb and Cu
Rule code:	350	Rule name:	LCR
Violation measur:	0	Unit of measure:	Not Reported
State mcl:	0	Cmp bdt:	07/01/1993
Cmp edt:	Not Reported		

Violation id:	9903004	Orig code:	S
State:	CA	Violation Year:	2012
Contamination code:	7500	Contamination Name:	Public Notice
Violation code:	76		
Violation name:	PN Violation without NPDWR Violation		
Rule code:	410	Rule name:	PN rule
Violation measur:	Not Reported	Unit of measure:	Not Reported
State mcl:	Not Reported	Cmp bdt:	08/27/2012
Cmp edt:	Not Reported		

Violation ID:	218004	Orig Code:	S
Enforcemnt FY:	2002	Enforcement Action:	03/22/2002
Enforcement Detail:	St AO (w/o penalty) issued		
Enforcement Category:	Formal		

Violation ID:	518005	Orig Code:	S
Enforcemnt FY:	2005	Enforcement Action:	05/24/2005
Enforcement Detail:	St AO (w/o penalty) issued		
Enforcement Category:	Formal		

Violation ID:	518006	Orig Code:	S
Enforcemnt FY:	2005	Enforcement Action:	05/24/2005
Enforcement Detail:	St AO (w/o penalty) issued		
Enforcement Category:	Formal		

Violation ID:	518006	Orig Code:	S
Enforcemnt FY:	2005	Enforcement Action:	05/17/2005
Enforcement Detail:	St Compliance achieved	Enforcement Category:	Resolving

Violation ID:	518007	Orig Code:	S
Enforcemnt FY:	2005	Enforcement Action:	05/24/2005
Enforcement Detail:	St AO (w/o penalty) issued		
Enforcement Category:	Formal		

Violation ID:	518008	Orig Code:	S
Enforcemnt FY:	2005	Enforcement Action:	07/21/2005
Enforcement Detail:	St AO (w/o penalty) issued		
Enforcement Category:	Formal		

Violation ID:	518015	Orig Code:	S
Enforcemnt FY:	2009	Enforcement Action:	05/27/2009
Enforcement Detail:	St AO (w/o penalty) issued		
Enforcement Category:	Formal		

Violation ID:	618009	Orig Code:	S
Enforcemnt FY:	2007	Enforcement Action:	06/13/2007
Enforcement Detail:	St AO (w/o penalty) issued		
Enforcement Category:	Formal		
Violation ID:	618010	Orig Code:	S
Enforcemnt FY:	2008	Enforcement Action:	12/14/2007
Enforcement Detail:	St AO (w/o penalty) issued		
Enforcement Category:	Formal		
Violation ID:	618010	Orig Code:	S
Enforcemnt FY:	2008	Enforcement Action:	12/14/2007
Enforcement Detail:	St Compliance achieved	Enforcement Category:	Resolving
Violation ID:	618011	Orig Code:	S
Enforcemnt FY:	2008	Enforcement Action:	12/14/2007
Enforcement Detail:	St Compliance achieved	Enforcement Category:	Resolving
Violation ID:	618011	Orig Code:	S
Enforcemnt FY:	2008	Enforcement Action:	12/14/2007
Enforcement Detail:	St AO (w/o penalty) issued		
Enforcement Category:	Formal		
Violation ID:	618012	Orig Code:	S
Enforcemnt FY:	2008	Enforcement Action:	12/14/2007
Enforcement Detail:	St AO (w/o penalty) issued		
Enforcement Category:	Formal		
Violation ID:	618012	Orig Code:	S
Enforcemnt FY:	2008	Enforcement Action:	12/14/2007
Enforcement Detail:	St Compliance achieved	Enforcement Category:	Resolving
Violation ID:	618013	Orig Code:	S
Enforcemnt FY:	2008	Enforcement Action:	12/14/2007
Enforcement Detail:	St Compliance achieved	Enforcement Category:	Resolving
Violation ID:	618013	Orig Code:	S
Enforcemnt FY:	2008	Enforcement Action:	12/14/2007
Enforcement Detail:	St AO (w/o penalty) issued		
Enforcement Category:	Formal		
Violation ID:	618014	Orig Code:	S
Enforcemnt FY:	2008	Enforcement Action:	12/14/2007
Enforcement Detail:	St AO (w/o penalty) issued		
Enforcement Category:	Formal		
Violation ID:	618014	Orig Code:	S
Enforcemnt FY:	2008	Enforcement Action:	12/14/2007
Enforcement Detail:	St Compliance achieved	Enforcement Category:	Resolving
Violation ID:	95V0001	Orig Code:	F
Enforcemnt FY:	2005	Enforcement Action:	09/30/2005
Enforcement Detail:	Fed Compliance achieved	Enforcement Category:	Resolving
Violation ID:	9903004	Orig Code:	S
Enforcemnt FY:	2012	Enforcement Action:	08/27/2012
Enforcement Detail:	St AO (w/o penalty) issued		
Enforcement Category:	Formal		
PWS name:	Mobile Home Estates	Population served:	320
PWS type code:	C	Violation ID:	0218004
Contaminant:	Coliform (Tcr)	Violation type:	Monitoring, Routine Major (TCR)

Compliance start date:	2/1/2002 0:00:00	Compliance end date:	2/28/2002 0:00:00
Enforcement date:	3/22/2002 0:00:00	Enforcement action:	State AO (w/o Penalty) Issued
Violation measurement:	Not Reported		

PWS name:	Mobile Home Estates	Population served:	320
PWS type code:	C	Violation ID:	0518005
Contaminant:	Coliform (Tcr)		
Violation type:	Max Contaminant Level, Monthly (TCR)		
Compliance start date:	4/1/2005 0:00:00	Compliance end date:	4/30/2005 0:00:00
Enforcement date:	5/24/2005 0:00:00	Enforcement action:	State AO (w/o Penalty) Issued
Violation measurement:	Not Reported		

PWS name:	Mobile Home Estates	Population served:	320
PWS type code:	C	Violation ID:	0518006
Contaminant:	Lead & Copper Rule	Violation type:	Initial Tap Sampling for Pb and Cu
Compliance start date:	5/1/2005 0:00:00	Compliance end date:	5/17/2005 0:00:00
Enforcement date:	5/17/2005 0:00:00	Enforcement action:	State Compliance Achieved
Violation measurement:	Not Reported		

PWS name:	Mobile Home Estates	Population served:	320
PWS type code:	C	Violation ID:	0518006
Contaminant:	Lead & Copper Rule	Violation type:	Initial Tap Sampling for Pb and Cu
Compliance start date:	5/1/2005 0:00:00	Compliance end date:	5/17/2005 0:00:00
Enforcement date:	5/24/2005 0:00:00	Enforcement action:	State AO (w/o Penalty) Issued
Violation measurement:	Not Reported		

PWS name:	Mobile Home Estates	Population served:	320
PWS type code:	C	Violation ID:	0518007
Contaminant:	7000	Violation type:	71
Compliance start date:	7/1/2005 0:00:00	Compliance end date:	12/31/2025 0:00:00
Enforcement date:	5/24/2005 0:00:00	Enforcement action:	State AO (w/o Penalty) Issued
Violation measurement:	Not Reported		

PWS name:	Mobile Home Estates	Population served:	320
PWS type code:	C	Violation ID:	0518008
Contaminant:	Coliform (Tcr)	Violation type:	Monitoring, Routine Major (TCR)
Compliance start date:	6/1/2005 0:00:00	Compliance end date:	6/30/2005 0:00:00
Enforcement date:	No Enf Action as of	Enforcement action:	7/8/2009 0:00:00
Violation measurement:	Not Reported		

PWS name:	Mobile Home Estates	Population served:	320
PWS type code:	C	Violation ID:	0618009
Contaminant:	Nitrate	Violation type:	3
Compliance start date:	1/1/2006 0:00:00	Compliance end date:	12/31/2006 0:00:00
Enforcement date:	6/13/2007 0:00:00	Enforcement action:	State AO (w/o Penalty) Issued
Violation measurement:	Not Reported		

PWS name:	Mobile Home Estates	Population served:	320
PWS type code:	C	Violation ID:	0618010
Contaminant:	Aluminum	Violation type:	3
Compliance start date:	1/1/2006 0:00:00	Compliance end date:	12/31/2006 0:00:00
Enforcement date:	12/14/2007 0:00:00	Enforcement action:	State AO (w/o Penalty) Issued
Violation measurement:	Not Reported		

PWS name:	Mobile Home Estates	Population served:	320
PWS type code:	C	Violation ID:	0618010
Contaminant:	Aluminum	Violation type:	3
Compliance start date:	1/1/2006 0:00:00	Compliance end date:	12/31/2006 0:00:00
Enforcement date:	12/14/2007 0:00:00	Enforcement action:	State Compliance Achieved
Violation measurement:	Not Reported		

PWS name:	Mobile Home Estates	Population served:	320

PWS type code: C
Contaminant: Asbestos
Compliance start date: 1/1/2006 0:00:00
Enforcement date: 12/14/2007 0:00:00
Violation measurement: Not Reported
Violation ID: 0618011
Violation type: 3
Compliance end date: 12/31/2006 0:00:00
Enforcement action: State AO (w/o Penalty) Issued

PWS name: Mobile Home Estates
PWS type code: C
Contaminant: Asbestos
Compliance start date: 1/1/2006 0:00:00
Enforcement date: 12/14/2007 0:00:00
Violation measurement: Not Reported
Population served: 320
Violation ID: 0618011
Violation type: 3
Compliance end date: 12/31/2006 0:00:00
Enforcement action: State Compliance Achieved

PWS name: Mobile Home Estates
PWS type code: C
Contaminant: Nitrite
Compliance start date: 1/1/2006 0:00:00
Enforcement date: 12/14/2007 0:00:00
Violation measurement: Not Reported
Population served: 320
Violation ID: 0618012
Violation type: 3
Compliance end date: 12/31/2006 0:00:00
Enforcement action: State AO (w/o Penalty) Issued

PWS name: Mobile Home Estates
PWS type code: C
Contaminant: Nitrite
Compliance start date: 1/1/2006 0:00:00
Enforcement date: 12/14/2007 0:00:00
Violation measurement: Not Reported
Population served: 320
Violation ID: 0618012
Violation type: 3
Compliance end date: 12/31/2006 0:00:00
Enforcement action: State Compliance Achieved

PWS name: Mobile Home Estates
PWS type code: C
Contaminant: Manganese
Compliance start date: 1/1/2006 0:00:00
Enforcement date: 12/14/2007 0:00:00
Violation measurement: Not Reported
Population served: 320
Violation ID: 0618013
Violation type: 3
Compliance end date: 12/31/2006 0:00:00
Enforcement action: State AO (w/o Penalty) Issued

PWS name: Mobile Home Estates
PWS type code: C
Contaminant: Manganese
Compliance start date: 1/1/2006 0:00:00
Enforcement date: 12/14/2007 0:00:00
Violation measurement: Not Reported
Population served: 320
Violation ID: 0618013
Violation type: 3
Compliance end date: 12/31/2006 0:00:00
Enforcement action: State Compliance Achieved

PWS name: Mobile Home Estates
PWS type code: C
Contaminant: Atrazine
Compliance start date: 1/1/2006 0:00:00
Enforcement date: 12/14/2007 0:00:00
Violation measurement: Not Reported
Population served: 320
Violation ID: 0618014
Violation type: 3
Compliance end date: 12/31/2006 0:00:00
Enforcement action: State AO (w/o Penalty) Issued

PWS name: Mobile Home Estates
PWS type code: C
Contaminant: Atrazine
Compliance start date: 1/1/2006 0:00:00
Enforcement date: 12/14/2007 0:00:00
Violation measurement: Not Reported
Population served: 320
Violation ID: 0618014
Violation type: 3
Compliance end date: 12/31/2006 0:00:00
Enforcement action: State Compliance Achieved

PWS name: Mobile Home Estates
PWS type code: C
Contaminant: Lead & Copper Rule
Compliance start date: 7/1/1993 0:00:00
Enforcement date: 9/30/2005 0:00:00
Violation measurement: 0
Population served: 320
Violation ID: 95V0001
Violation type: Initial Tap Sampling for Pb and Cu
Compliance end date: 9/30/2005 0:00:00
Enforcement action: Fed Compliance Achieved

Map ID
Direction
Distance
Elevation | Database | EDR ID Number

U260
SSE
1/2 - 1 Mile
Lower

CA WELLS **CAEDF0000119865**

Well ID:	T10000001468-MPMW9-3	Well Type:	MONITORING
Source:	EDF	Other Name:	MPMW9-3
GAMA PFAS Testing:	Not Reported		
Groundwater Quality Data:	https://gamagroundwater.waterboards.ca.gov/gama/gamamap/public/GamaDataDisplay.asp?dataset=EDF&samp_date=&global_id=T10000001468&assigned_name=MPMW9-3&store_num=		
GeoTracker Data:	https://geotracker.waterboards.ca.gov/profile_report.asp?cmd=MWEDFResults&global_id=T10000001468&assigned_name=MPMW9-3		

U261
SSE
1/2 - 1 Mile
Lower

CA WELLS **CAEDF0000086583**

Well ID:	T10000001468-MPMW9-1	Well Type:	MONITORING
Source:	EDF	Other Name:	MPMW9-1
GAMA PFAS Testing:	Not Reported		
Groundwater Quality Data:	https://gamagroundwater.waterboards.ca.gov/gama/gamamap/public/GamaDataDisplay.asp?dataset=EDF&samp_date=&global_id=T10000001468&assigned_name=MPMW9-1&store_num=		
GeoTracker Data:	https://geotracker.waterboards.ca.gov/profile_report.asp?cmd=MWEDFResults&global_id=T10000001468&assigned_name=MPMW9-1		

U262
SSE
1/2 - 1 Mile
Lower

CA WELLS **CAEDF0000140912**

Well ID:	T10000001468-MPMW9-2	Well Type:	MONITORING
Source:	EDF	Other Name:	MPMW9-2
GAMA PFAS Testing:	Not Reported		
Groundwater Quality Data:	https://gamagroundwater.waterboards.ca.gov/gama/gamamap/public/GamaDataDisplay.asp?dataset=EDF&samp_date=&global_id=T10000001468&assigned_name=MPMW9-2&store_num=		
GeoTracker Data:	https://geotracker.waterboards.ca.gov/profile_report.asp?cmd=MWEDFResults&global_id=T10000001468&assigned_name=MPMW9-2		

Q263
NW
1/2 - 1 Mile
Lower

CA WELLS **CAEDF0000061610**

Well ID:	T0608100545-MW-11	Well Type:	MONITORING
Source:	EDF	Other Name:	MW-11
GAMA PFAS Testing:	Not Reported		
Groundwater Quality Data:	https://gamagroundwater.waterboards.ca.gov/gama/gamamap/public/GamaDataDisplay.asp?dataset=EDF&samp_date=&global_id=T0608100545&assigned_name=MW-11&store_num=		
GeoTracker Data:	https://geotracker.waterboards.ca.gov/profile_report.asp?cmd=MWEDFResults&global_id=T0608100545&assigned_name=MW-11		

GEOCHECK® - PHYSICAL SETTING SOURCE MAP FINDINGS

Map ID
Direction
Distance
Elevation

	Database	EDR ID Number
Q264 **NW** **1/2 - 1 Mile** **Lower**	**CA WELLS**	**CAEDF0000111259**

Well ID:	T0608100545-MW-12	Well Type:	MONITORING
Source:	EDF	Other Name:	MW-12
GAMA PFAS Testing:	Not Reported		
Groundwater Quality Data:	https://gamagroundwater.waterboards.ca.gov/gama/gamamap/public/GamaDataDisplay.asp?dataset=EDF&samp_date=&global_id=T0608100545&assigned_name=MW-12&store_num=		
GeoTracker Data:	https://geotracker.waterboards.ca.gov/profile_report.asp?cmd=MWEDFResults&global_id=T0608100545&assigned_name=MW-12		

Q265 **NW** **1/2 - 1 Mile** **Higher**	**CA WELLS**	**CAEDF0000045735**

Well ID:	T0608100545-MW-10	Well Type:	MONITORING
Source:	EDF	Other Name:	MW-10
GAMA PFAS Testing:	Not Reported		
Groundwater Quality Data:	https://gamagroundwater.waterboards.ca.gov/gama/gamamap/public/GamaDataDisplay.asp?dataset=EDF&samp_date=&global_id=T0608100545&assigned_name=MW-10&store_num=		
GeoTracker Data:	https://geotracker.waterboards.ca.gov/profile_report.asp?cmd=MWEDFResults&global_id=T0608100545&assigned_name=MW-10		

S266 **NE** **1/2 - 1 Mile** **Lower**	Site ID:	559013	**AQUIFLOW**	**50654**
	Groundwater Flow:	NE		
	Shallow Water Depth:	7.65		
	Deep Water Depth:	8.15		
	Average Water Depth:	Not Reported		
	Date:	10/05/1998		

O267 **SSE** **1/2 - 1 Mile** **Lower**	Site ID:	880041	**AQUIFLOW**	**65851**
	Groundwater Flow:	Not Reported		
	Shallow Water Depth:	7.5		
	Deep Water Depth:	8		
	Average Water Depth:	Not Reported		
	Date:	07/20/1998		

O268 **SSE** **1/2 - 1 Mile** **Higher**	**CA WELLS**	**CAEDF0000125146**

Well ID:	T10000001468-MPMW5-2	Well Type:	MONITORING
Source:	EDF	Other Name:	MPMW5-2
GAMA PFAS Testing:	Not Reported		
Groundwater Quality Data:	https://gamagroundwater.waterboards.ca.gov/gama/gamamap/public/GamaDataDisplay.asp?dataset=EDF&samp_date=&global_id=T10000001468&assigned_name=MPMW5-2&store_num=		
GeoTracker Data:	https://geotracker.waterboards.ca.gov/profile_report.asp?cmd=MWEDFResults&global_id=T10000001468&assigned_name=MPMW5-2		

Map ID
Direction
Distance
Elevation | Database | EDR ID Number

O269
SSE
1/2 - 1 Mile
Higher

CA WELLS **CAEDF0000142559**

Well ID:	T10000001468-MPMW5-3	Well Type:	MONITORING
Source:	EDF	Other Name:	MPMW5-3
GAMA PFAS Testing:	Not Reported		
Groundwater Quality Data:	https://gamagroundwater.waterboards.ca.gov/gama/gamamap/public/GamaDataDisplay.asp?dataset=EDF&samp_date=&global_id=T10000001468&assigned_name=MPMW5-3&store_num=		
GeoTracker Data:	https://geotracker.waterboards.ca.gov/profile_report.asp?cmd=MWEDFResults&global_id=T10000001468&assigned_name=MPMW5-3		

O270
SSE
1/2 - 1 Mile
Higher

CA WELLS **CAEDF0000044588**

Well ID:	T10000001468-MPMW5-1	Well Type:	MONITORING
Source:	EDF	Other Name:	MPMW5-1
GAMA PFAS Testing:	Not Reported		
Groundwater Quality Data:	https://gamagroundwater.waterboards.ca.gov/gama/gamamap/public/GamaDataDisplay.asp?dataset=EDF&samp_date=&global_id=T10000001468&assigned_name=MPMW5-1&store_num=		
GeoTracker Data:	https://geotracker.waterboards.ca.gov/profile_report.asp?cmd=MWEDFResults&global_id=T10000001468&assigned_name=MPMW5-1		

O271
SSE
1/2 - 1 Mile
Higher

CA WELLS **CAEDF0000065636**

Well ID:	T10000001468-MPMW5-4	Well Type:	MONITORING
Source:	EDF	Other Name:	MPMW5-4
GAMA PFAS Testing:	Not Reported		
Groundwater Quality Data:	https://gamagroundwater.waterboards.ca.gov/gama/gamamap/public/GamaDataDisplay.asp?dataset=EDF&samp_date=&global_id=T10000001468&assigned_name=MPMW5-4&store_num=		
GeoTracker Data:	https://geotracker.waterboards.ca.gov/profile_report.asp?cmd=MWEDFResults&global_id=T10000001468&assigned_name=MPMW5-4		

O272
SSE
1/2 - 1 Mile
Lower

CA WELLS **CAEDF0000062652**

Well ID:	T0608100890-MW-1	Well Type:	MONITORING
Source:	EDF	Other Name:	MW-1
GAMA PFAS Testing:	Not Reported		
Groundwater Quality Data:	https://gamagroundwater.waterboards.ca.gov/gama/gamamap/public/GamaDataDisplay.asp?dataset=EDF&samp_date=&global_id=T0608100890&assigned_name=MW-1&store_num=		
GeoTracker Data:	https://geotracker.waterboards.ca.gov/profile_report.asp?cmd=MWEDFResults&global_id=T0608100890&assigned_name=MW-1		

Map ID
Direction
Distance
Elevation | Database | EDR ID Number

O273
SSE
1/2 - 1 Mile
Lower

CA WELLS **CAEDF0000108720**

Well ID:	T0608100890-MW-2	Well Type:	MONITORING
Source:	EDF	Other Name:	MW-2
GAMA PFAS Testing:	Not Reported		
Groundwater Quality Data:	https://gamagroundwater.waterboards.ca.gov/gama/gamamap/public/GamaDataDisplay.asp?dataset=EDF&samp_date=&global_id=T0608100890&assigned_name=MW-2&store_num=		
GeoTracker Data:	https://geotracker.waterboards.ca.gov/profile_report.asp?cmd=MWEDFResults&global_id=T0608100890&assigned_name=MW-2		

O274
SSE
1/2 - 1 Mile
Lower

CA WELLS **CAEDF0000056709**

Well ID:	T0608100890-MW-3A	Well Type:	MONITORING
Source:	EDF	Other Name:	MW-3A
GAMA PFAS Testing:	Not Reported		
Groundwater Quality Data:	https://gamagroundwater.waterboards.ca.gov/gama/gamamap/public/GamaDataDisplay.asp?dataset=EDF&samp_date=&global_id=T0608100890&assigned_name=MW-3A&store_num=		
GeoTracker Data:	https://geotracker.waterboards.ca.gov/profile_report.asp?cmd=MWEDFResults&global_id=T0608100890&assigned_name=MW-3A		

O275
SSE
1/2 - 1 Mile
Lower

CA WELLS **CAEDF0000008764**

Well ID:	T0608100890-MW-3	Well Type:	MONITORING
Source:	EDF	Other Name:	MW-3
GAMA PFAS Testing:	Not Reported		
Groundwater Quality Data:	https://gamagroundwater.waterboards.ca.gov/gama/gamamap/public/GamaDataDisplay.asp?dataset=EDF&samp_date=&global_id=T0608100890&assigned_name=MW-3&store_num=		
GeoTracker Data:	https://geotracker.waterboards.ca.gov/profile_report.asp?cmd=MWEDFResults&global_id=T0608100890&assigned_name=MW-3		

O276
SSE
1/2 - 1 Mile
Lower

CA WELLS **CAEDF0000042437**

Well ID:	T0608100890-MW-8	Well Type:	MONITORING
Source:	EDF	Other Name:	MW-8
GAMA PFAS Testing:	Not Reported		
Groundwater Quality Data:	https://gamagroundwater.waterboards.ca.gov/gama/gamamap/public/GamaDataDisplay.asp?dataset=EDF&samp_date=&global_id=T0608100890&assigned_name=MW-8&store_num=		
GeoTracker Data:	https://geotracker.waterboards.ca.gov/profile_report.asp?cmd=MWEDFResults&global_id=T0608100890&assigned_name=MW-8		

Map ID
Direction
Distance
Elevation | Database | EDR ID Number

U277
SSE
1/2 - 1 Mile
Lower

CA WELLS **CAEDF0000056497**

Well ID:	T0608100890-MW-7	Well Type:	MONITORING
Source:	EDF	Other Name:	MW-7
GAMA PFAS Testing:	Not Reported		
Groundwater Quality Data:	https://gamagroundwater.waterboards.ca.gov/gama/gamamap/public/GamaDataDisplay.asp?dataset=EDF&samp_date=&global_id=T0608100890&assigned_name=MW-7&store_num=		
GeoTracker Data:	https://geotracker.waterboards.ca.gov/profile_report.asp?cmd=MWEDFResults&global_id=T0608100890&assigned_name=MW-7		

U278
SSE
1/2 - 1 Mile
Lower

CA WELLS **CAEDF0000094359**

Well ID:	T0608100890-MW-5A	Well Type:	MONITORING
Source:	EDF	Other Name:	MW-5A
GAMA PFAS Testing:	Not Reported		
Groundwater Quality Data:	https://gamagroundwater.waterboards.ca.gov/gama/gamamap/public/GamaDataDisplay.asp?dataset=EDF&samp_date=&global_id=T0608100890&assigned_name=MW-5A&store_num=		
GeoTracker Data:	https://geotracker.waterboards.ca.gov/profile_report.asp?cmd=MWEDFResults&global_id=T0608100890&assigned_name=MW-5A		

U279
SSE
1/2 - 1 Mile
Lower

CA WELLS **CAEDF0000086043**

Well ID:	T0608100890-MW-5	Well Type:	MONITORING
Source:	EDF	Other Name:	MW-5
GAMA PFAS Testing:	Not Reported		
Groundwater Quality Data:	https://gamagroundwater.waterboards.ca.gov/gama/gamamap/public/GamaDataDisplay.asp?dataset=EDF&samp_date=&global_id=T0608100890&assigned_name=MW-5&store_num=		
GeoTracker Data:	https://geotracker.waterboards.ca.gov/profile_report.asp?cmd=MWEDFResults&global_id=T0608100890&assigned_name=MW-5		

O280
SSE
1/2 - 1 Mile
Higher

CA WELLS **CAEDF0000100010**

Well ID:	T10000001468-SB-5	Well Type:	MONITORING
Source:	EDF	Other Name:	SB-5
GAMA PFAS Testing:	Not Reported		
Groundwater Quality Data:	https://gamagroundwater.waterboards.ca.gov/gama/gamamap/public/GamaDataDisplay.asp?dataset=EDF&samp_date=&global_id=T10000001468&assigned_name=SB-5&store_num=		
GeoTracker Data:	https://geotracker.waterboards.ca.gov/profile_report.asp?cmd=MWEDFResults&global_id=T10000001468&assigned_name=SB-5		

GEOCHECK® - PHYSICAL SETTING SOURCE MAP FINDINGS

Map ID
Direction
Distance
Elevation | Database | EDR ID Number

P281
SSE
1/2 - 1 Mile
Lower

CA WELLS **CAEDF0000126391**

Well ID:	T0608100537-MW16P	Well Type:	MONITORING
Source:	EDF	Other Name:	MW16P
GAMA PFAS Testing:	Not Reported		
Groundwater Quality Data:	https://gamagroundwater.waterboards.ca.gov/gama/gamamap/public/GamaDataDisplay.asp?dataset=EDF&samp_date=&global_id=T0608100537&assigned_name=MW16P&store_num=		
GeoTracker Data:	https://geotracker.waterboards.ca.gov/profile_report.asp?cmd=MWEDFResults&global_id=T0608100537&assigned_name=MW16P		

282
WSW
1/2 - 1 Mile
Higher

CA WELLS **3553**

Seq:	3553	Prim sta c:	03S/05W-33D01 M
Frds no:	4110023001	County:	41
District:	04	User id:	ENG
System no:	4110023	Water type:	G
Source nam:	COMMODORE DRIVE WELL 15	Station ty:	WELL/AMBNT/MUN/INTAKE
Latitude:	373755.0	Longitude:	1222538.0
Precision:	3	Status:	AR
Comment 1:	DRILLED 5/84 TO 535'. LOCATED 1/4 MI E OF CHERRY AVE, S OF COMMODORE		
Comment 2:	DR & 90' N OF TEST HOLE #2. HIGH CONDUCTIVITY DUE TO CHLORIDE CONCENT		
Comment 3:	RATION.	Comment 4:	Not Reported
Comment 5:	Not Reported	Comment 6:	Not Reported
Comment 7:	Not Reported		

System no:	4110023	System nam:	City Of San Bruno
Hqname:	Not Reported	Address:	567 El Camino Real
City:	San Bruno	State:	CA
Zip:	94066	Zip ext:	Not Reported
Pop serv:	39000	Connection:	11317
Area serve:	SAN BRUNO		

U283
SSE
1/2 - 1 Mile
Lower

CA WELLS **CAEDF0000056154**

Well ID:	T10000001468-MPMW8-3	Well Type:	MONITORING
Source:	EDF	Other Name:	MPMW8-3
GAMA PFAS Testing:	Not Reported		
Groundwater Quality Data:	https://gamagroundwater.waterboards.ca.gov/gama/gamamap/public/GamaDataDisplay.asp?dataset=EDF&samp_date=&global_id=T10000001468&assigned_name=MPMW8-3&store_num=		
GeoTracker Data:	https://geotracker.waterboards.ca.gov/profile_report.asp?cmd=MWEDFResults&global_id=T10000001468&assigned_name=MPMW8-3		

Map ID
Direction
Distance
Elevation | Database | EDR ID Number

U284
SSE
1/2 - 1 Mile
Lower

CA WELLS **CAEDF0000018805**

Well ID:	T10000001468-MPMW8-1	Well Type:	MONITORING
Source:	EDF	Other Name:	MPMW8-1
GAMA PFAS Testing:	Not Reported		
Groundwater Quality Data:	https://gamagroundwater.waterboards.ca.gov/gama/gamamap/public/GamaDataDisplay.asp?dataset=EDF&samp_date=&global_id=T10000001468&assigned_name=MPMW8-1&store_num=		
GeoTracker Data:	https://geotracker.waterboards.ca.gov/profile_report.asp?cmd=MWEDFResults&global_id=T10000001468&assigned_name=MPMW8-1		

U285
SSE
1/2 - 1 Mile
Lower

CA WELLS **CAEDF0000000530**

Well ID:	T10000001468-MPMW8-2	Well Type:	MONITORING
Source:	EDF	Other Name:	MPMW8-2
GAMA PFAS Testing:	Not Reported		
Groundwater Quality Data:	https://gamagroundwater.waterboards.ca.gov/gama/gamamap/public/GamaDataDisplay.asp?dataset=EDF&samp_date=&global_id=T10000001468&assigned_name=MPMW8-2&store_num=		
GeoTracker Data:	https://geotracker.waterboards.ca.gov/profile_report.asp?cmd=MWEDFResults&global_id=T10000001468&assigned_name=MPMW8-2		

U286
SSE
1/2 - 1 Mile
Lower

CA WELLS **CAEDF0000076950**

Well ID:	T0608100890-MW-6	Well Type:	MONITORING
Source:	EDF	Other Name:	MW-6
GAMA PFAS Testing:	Not Reported		
Groundwater Quality Data:	https://gamagroundwater.waterboards.ca.gov/gama/gamamap/public/GamaDataDisplay.asp?dataset=EDF&samp_date=&global_id=T0608100890&assigned_name=MW-6&store_num=		
GeoTracker Data:	https://geotracker.waterboards.ca.gov/profile_report.asp?cmd=MWEDFResults&global_id=T0608100890&assigned_name=MW-6		

U287
SSE
1/2 - 1 Mile
Lower

CA WELLS **CAEDF0000109924**

Well ID:	T0608100890-MW-4	Well Type:	MONITORING
Source:	EDF	Other Name:	MW-4
GAMA PFAS Testing:	Not Reported		
Groundwater Quality Data:	https://gamagroundwater.waterboards.ca.gov/gama/gamamap/public/GamaDataDisplay.asp?dataset=EDF&samp_date=&global_id=T0608100890&assigned_name=MW-4&store_num=		
GeoTracker Data:	https://geotracker.waterboards.ca.gov/profile_report.asp?cmd=MWEDFResults&global_id=T0608100890&assigned_name=MW-4		

Map ID
Direction
Distance
Elevation | Database | EDR ID Number

U288
SSE
1/2 - 1 Mile
Lower

CA WELLS **CAEDF0000033852**

Well ID:	T0608100890-MW-4A	Well Type:	MONITORING
Source:	EDF	Other Name:	MW-4A
GAMA PFAS Testing:	Not Reported		
Groundwater Quality Data:	https://gamagroundwater.waterboards.ca.gov/gama/gamamap/public/GamaDataDisplay.asp?dataset=EDF&samp_date=&global_id=T0608100890&assigned_name=MW-4A&store_num=		
GeoTracker Data:	https://geotracker.waterboards.ca.gov/profile_report.asp?cmd=MWEDFResults&global_id=T0608100890&assigned_name=MW-4A		

P289
SSE
1/2 - 1 Mile
Lower

CA WELLS **CAEDF0000100599**

Well ID:	T10000001468-MPMW-13-3	Well Type:	MONITORING
Source:	EDF	Other Name:	MPMW-13-3
GAMA PFAS Testing:	Not Reported		
Groundwater Quality Data:	https://gamagroundwater.waterboards.ca.gov/gama/gamamap/public/GamaDataDisplay.asp?dataset=EDF&samp_date=&global_id=T10000001468&assigned_name=MPMW-13-3&store_num=		
GeoTracker Data:	https://geotracker.waterboards.ca.gov/profile_report.asp?cmd=MWEDFResults&global_id=T10000001468&assigned_name=MPMW-13-3		

P290
SSE
1/2 - 1 Mile
Lower

CA WELLS **CAEDF0000111348**

Well ID:	T10000001468-MPMW-13-1	Well Type:	MONITORING
Source:	EDF	Other Name:	MPMW-13-1
GAMA PFAS Testing:	Not Reported		
Groundwater Quality Data:	https://gamagroundwater.waterboards.ca.gov/gama/gamamap/public/GamaDataDisplay.asp?dataset=EDF&samp_date=&global_id=T10000001468&assigned_name=MPMW-13-1&store_num=		
GeoTracker Data:	https://geotracker.waterboards.ca.gov/profile_report.asp?cmd=MWEDFResults&global_id=T10000001468&assigned_name=MPMW-13-1		

P291
SSE
1/2 - 1 Mile
Lower

CA WELLS **CAEDF0000115502**

Well ID:	T10000001468-MPMW-13-2	Well Type:	MONITORING
Source:	EDF	Other Name:	MPMW-13-2
GAMA PFAS Testing:	Not Reported		
Groundwater Quality Data:	https://gamagroundwater.waterboards.ca.gov/gama/gamamap/public/GamaDataDisplay.asp?dataset=EDF&samp_date=&global_id=T10000001468&assigned_name=MPMW-13-2&store_num=		
GeoTracker Data:	https://geotracker.waterboards.ca.gov/profile_report.asp?cmd=MWEDFResults&global_id=T10000001468&assigned_name=MPMW-13-2		

Map ID
Direction
Distance
Elevation | Database | EDR ID Number

O292
SSE
1/2 - 1 Mile
Higher

CA WELLS **CAEDF0000032702**

Well ID:	T10000001468-SB-9	Well Type:	MONITORING
Source:	EDF	Other Name:	SB-9
GAMA PFAS Testing:	Not Reported		
Groundwater Quality Data:	https://gamagroundwater.waterboards.ca.gov/gama/gamamap/public/GamaDataDisplay.asp?dataset=EDF&samp_date=&global_id=T10000001468&assigned_name=SB-9&store_num=		
GeoTracker Data:	https://geotracker.waterboards.ca.gov/profile_report.asp?cmd=MWEDFResults&global_id=T10000001468&assigned_name=SB-9		

T293
SE
1/2 - 1 Mile
Lower

CA WELLS **CAEDF0000051841**

Well ID:	T0608100207-MW11	Well Type:	MONITORING
Source:	EDF	Other Name:	MW11
GAMA PFAS Testing:	Not Reported		
Groundwater Quality Data:	https://gamagroundwater.waterboards.ca.gov/gama/gamamap/public/GamaDataDisplay.asp?dataset=EDF&samp_date=&global_id=T0608100207&assigned_name=MW11&store_num=		
GeoTracker Data:	https://geotracker.waterboards.ca.gov/profile_report.asp?cmd=MWEDFResults&global_id=T0608100207&assigned_name=MW11		

T294
SE
1/2 - 1 Mile
Lower

CA WELLS **CAEDF0000136664**

Well ID:	T0608100207-SV10	Well Type:	MONITORING
Source:	EDF	Other Name:	SV10
GAMA PFAS Testing:	Not Reported		
Groundwater Quality Data:	https://gamagroundwater.waterboards.ca.gov/gama/gamamap/public/GamaDataDisplay.asp?dataset=EDF&samp_date=&global_id=T0608100207&assigned_name=SV10&store_num=		
GeoTracker Data:	https://geotracker.waterboards.ca.gov/profile_report.asp?cmd=MWEDFResults&global_id=T0608100207&assigned_name=SV10		

T295
SE
1/2 - 1 Mile
Lower

CA WELLS **CAEDF0000067549**

Well ID:	T0608100207-MW7A	Well Type:	MONITORING
Source:	EDF	Other Name:	MW7A
GAMA PFAS Testing:	Not Reported		
Groundwater Quality Data:	https://gamagroundwater.waterboards.ca.gov/gama/gamamap/public/GamaDataDisplay.asp?dataset=EDF&samp_date=&global_id=T0608100207&assigned_name=MW7A&store_num=		
GeoTracker Data:	https://geotracker.waterboards.ca.gov/profile_report.asp?cmd=MWEDFResults&global_id=T0608100207&assigned_name=MW7A		

Map ID
Direction
Distance
Elevation | Database | EDR ID Number

O296
SSE
1/2 - 1 Mile
Higher

CA WELLS **CAEDF0000141801**

Well ID:	T10000001468-SB-4	Well Type:	MONITORING
Source:	EDF	Other Name:	SB-4
GAMA PFAS Testing:	Not Reported		
Groundwater Quality Data:	https://gamagroundwater.waterboards.ca.gov/gama/gamamap/public/GamaDataDisplay.asp?dataset=EDF&samp_date=&global_id=T10000001468&assigned_name=SB-4&store_num=		
GeoTracker Data:	https://geotracker.waterboards.ca.gov/profile_report.asp?cmd=MWEDFResults&global_id=T10000001468&assigned_name=SB-4		

O297
SSE
1/2 - 1 Mile
Higher

CA WELLS **CAEDF0000078503**

Well ID:	T10000001468-MPMW6-1	Well Type:	MONITORING
Source:	EDF	Other Name:	MPMW6-1
GAMA PFAS Testing:	Not Reported		
Groundwater Quality Data:	https://gamagroundwater.waterboards.ca.gov/gama/gamamap/public/GamaDataDisplay.asp?dataset=EDF&samp_date=&global_id=T10000001468&assigned_name=MPMW6-1&store_num=		
GeoTracker Data:	https://geotracker.waterboards.ca.gov/profile_report.asp?cmd=MWEDFResults&global_id=T10000001468&assigned_name=MPMW6-1		

O298
SSE
1/2 - 1 Mile
Higher

CA WELLS **CAEDF0000138639**

Well ID:	T10000001468-MPMW6-3	Well Type:	MONITORING
Source:	EDF	Other Name:	MPMW6-3
GAMA PFAS Testing:	Not Reported		
Groundwater Quality Data:	https://gamagroundwater.waterboards.ca.gov/gama/gamamap/public/GamaDataDisplay.asp?dataset=EDF&samp_date=&global_id=T10000001468&assigned_name=MPMW6-3&store_num=		
GeoTracker Data:	https://geotracker.waterboards.ca.gov/profile_report.asp?cmd=MWEDFResults&global_id=T10000001468&assigned_name=MPMW6-3		

O299
SSE
1/2 - 1 Mile
Higher

CA WELLS **CAEDF0000110014**

Well ID:	T10000001468-MPMW6-5	Well Type:	MONITORING
Source:	EDF	Other Name:	MPMW6-5
GAMA PFAS Testing:	Not Reported		
Groundwater Quality Data:	https://gamagroundwater.waterboards.ca.gov/gama/gamamap/public/GamaDataDisplay.asp?dataset=EDF&samp_date=&global_id=T10000001468&assigned_name=MPMW6-5&store_num=		
GeoTracker Data:	https://geotracker.waterboards.ca.gov/profile_report.asp?cmd=MWEDFResults&global_id=T10000001468&assigned_name=MPMW6-5		

GEOCHECK® - PHYSICAL SETTING SOURCE MAP FINDINGS

Map ID
Direction
Distance
Elevation | Database | EDR ID Number

O300
SSE
1/2 - 1 Mile
Higher

CA WELLS **CAEDF0000046285**

Well ID:	T10000001468-MPMW6-4	Well Type:	MONITORING
Source:	EDF	Other Name:	MPMW6-4
GAMA PFAS Testing:	Not Reported		
Groundwater Quality Data:	https://gamagroundwater.waterboards.ca.gov/gama/gamamap/public/GamaDataDisplay.asp?dataset=EDF&samp_date=&global_id=T10000001468&assigned_name=MPMW6-4&store_num=		
GeoTracker Data:	https://geotracker.waterboards.ca.gov/profile_report.asp?cmd=MWEDFResults&global_id=T10000001468&assigned_name=MPMW6-4		

O301
SSE
1/2 - 1 Mile
Higher

CA WELLS **CAEDF0000013909**

Well ID:	T10000001468-SB-12	Well Type:	MONITORING
Source:	EDF	Other Name:	SB-12
GAMA PFAS Testing:	Not Reported		
Groundwater Quality Data:	https://gamagroundwater.waterboards.ca.gov/gama/gamamap/public/GamaDataDisplay.asp?dataset=EDF&samp_date=&global_id=T10000001468&assigned_name=SB-12&store_num=		
GeoTracker Data:	https://geotracker.waterboards.ca.gov/profile_report.asp?cmd=MWEDFResults&global_id=T10000001468&assigned_name=SB-12		

O302
SSE
1/2 - 1 Mile
Higher

CA WELLS **CAEDF0000061600**

Well ID:	T10000001468-MPMW6-2	Well Type:	MONITORING
Source:	EDF	Other Name:	MPMW6-2
GAMA PFAS Testing:	Not Reported		
Groundwater Quality Data:	https://gamagroundwater.waterboards.ca.gov/gama/gamamap/public/GamaDataDisplay.asp?dataset=EDF&samp_date=&global_id=T10000001468&assigned_name=MPMW6-2&store_num=		
GeoTracker Data:	https://geotracker.waterboards.ca.gov/profile_report.asp?cmd=MWEDFResults&global_id=T10000001468&assigned_name=MPMW6-2		

T303
SE
1/2 - 1 Mile
Lower

CA WELLS **CAEDF0000068098**

Well ID:	T0608100207-DPE1	Well Type:	MONITORING
Source:	EDF	Other Name:	DPE1
GAMA PFAS Testing:	Not Reported		
Groundwater Quality Data:	https://gamagroundwater.waterboards.ca.gov/gama/gamamap/public/GamaDataDisplay.asp?dataset=EDF&samp_date=&global_id=T0608100207&assigned_name=DPE1&store_num=		
GeoTracker Data:	https://geotracker.waterboards.ca.gov/profile_report.asp?cmd=MWEDFResults&global_id=T0608100207&assigned_name=DPE1		

Map ID
Direction
Distance
Elevation | Database | EDR ID Number

T304
SE
1/2 - 1 Mile
Lower

CA WELLS **CAEDF0000050176**

Well ID:	T0608100207-MW4	Well Type:	MONITORING
Source:	EDF	Other Name:	MW4
GAMA PFAS Testing:	Not Reported		
Groundwater Quality Data:	https://gamagroundwater.waterboards.ca.gov/gama/gamamap/public/GamaDataDisplay.asp?dataset=EDF&samp_date=&global_id=T0608100207&assigned_name=MW4&store_num=		
GeoTracker Data:	https://geotracker.waterboards.ca.gov/profile_report.asp?cmd=MWEDFResults&global_id=T0608100207&assigned_name=MW4		

T305
SE
1/2 - 1 Mile
Lower

CA WELLS **CAEDF0000048179**

Well ID:	T0608100207-2"WELL	Well Type:	MONITORING
Source:	EDF	Other Name:	2"WELL
GAMA PFAS Testing:	Not Reported		
Groundwater Quality Data:	https://gamagroundwater.waterboards.ca.gov/gama/gamamap/public/GamaDataDisplay.asp?dataset=EDF&samp_date=&global_id=T0608100207&assigned_name=2"WELL&store_num=		
GeoTracker Data:	https://geotracker.waterboards.ca.gov/profile_report.asp?cmd=MWEDFResults&global_id=T0608100207&assigned_name=2"WELL		

T306
SE
1/2 - 1 Mile
Lower

CA WELLS **CAEDF0000122357**

Well ID:	T0608100207-EW2A	Well Type:	MONITORING
Source:	EDF	Other Name:	EW2A
GAMA PFAS Testing:	Not Reported		
Groundwater Quality Data:	https://gamagroundwater.waterboards.ca.gov/gama/gamamap/public/GamaDataDisplay.asp?dataset=EDF&samp_date=&global_id=T0608100207&assigned_name=EW2A&store_num=		
GeoTracker Data:	https://geotracker.waterboards.ca.gov/profile_report.asp?cmd=MWEDFResults&global_id=T0608100207&assigned_name=EW2A		

S307
NE
1/2 - 1 Mile
Lower

AQUIFLOW **68806**

Site ID:	41-0252
Groundwater Flow:	NNW
Shallow Water Depth:	4.18
Deep Water Depth:	8.58
Average Water Depth:	Not Reported
Date:	10/09/1996

O308
SSE
1/2 - 1 Mile
Higher

CA WELLS **CAEDF0000017197**

Well ID:	T10000001468-SB-8	Well Type:	MONITORING
Source:	EDF	Other Name:	SB-8

GAMA PFAS Testing: Not Reported
Groundwater Quality Data: https://gamagroundwater.waterboards.ca.gov/gama/gamamap/public/GamaDataDisplay.asp?dataset=EDF&samp_date=&global_id=T10000001468&assigned_name=SB-8&store_num=
GeoTracker Data: https://geotracker.waterboards.ca.gov/profile_report.asp?cmd=MWEDFResults&global_id=T10000001468&assigned_name=SB-8

O309
SSE **CA WELLS** **CAEDF0000124644**
1/2 - 1 Mile
Higher

Well ID: T10000001468-MPMW3-3 Well Type: MONITORING
Source: EDF Other Name: MPMW3-3
GAMA PFAS Testing: Not Reported
Groundwater Quality Data: https://gamagroundwater.waterboards.ca.gov/gama/gamamap/public/GamaDataDisplay.asp?dataset=EDF&samp_date=&global_id=T10000001468&assigned_name=MPMW3-3&store_num=
GeoTracker Data: https://geotracker.waterboards.ca.gov/profile_report.asp?cmd=MWEDFResults&global_id=T10000001468&assigned_name=MPMW3-3

O310
SSE **CA WELLS** **CAEDF0000132756**
1/2 - 1 Mile
Higher

Well ID: T10000001468-MPMW3-5 Well Type: MONITORING
Source: EDF Other Name: MPMW3-5
GAMA PFAS Testing: Not Reported
Groundwater Quality Data: https://gamagroundwater.waterboards.ca.gov/gama/gamamap/public/GamaDataDisplay.asp?dataset=EDF&samp_date=&global_id=T10000001468&assigned_name=MPMW3-5&store_num=
GeoTracker Data: https://geotracker.waterboards.ca.gov/profile_report.asp?cmd=MWEDFResults&global_id=T10000001468&assigned_name=MPMW3-5

O311
SSE **CA WELLS** **CAEDF0000067274**
1/2 - 1 Mile
Higher

Well ID: T10000001468-MPMW3-2 Well Type: MONITORING
Source: EDF Other Name: MPMW3-2
GAMA PFAS Testing: Not Reported
Groundwater Quality Data: https://gamagroundwater.waterboards.ca.gov/gama/gamamap/public/GamaDataDisplay.asp?dataset=EDF&samp_date=&global_id=T10000001468&assigned_name=MPMW3-2&store_num=
GeoTracker Data: https://geotracker.waterboards.ca.gov/profile_report.asp?cmd=MWEDFResults&global_id=T10000001468&assigned_name=MPMW3-2

O312
SSE **CA WELLS** **CAEDF0000072241**
1/2 - 1 Mile
Higher

Well ID: T10000001468-MPMW3-4 Well Type: MONITORING
Source: EDF Other Name: MPMW3-4
GAMA PFAS Testing: Not Reported
Groundwater Quality Data: https://gamagroundwater.waterboards.ca.gov/gama/gamamap/public/GamaDataDisplay.asp?dataset=EDF&samp_date=&global_id=T10000001468&assigned_name=MPMW3-4&store_num=

GeoTracker Data: https://geotracker.waterboards.ca.gov/profile_report.asp?cmd=MWEDFResults&global_id=T10000001468&assigned_name=MPMW3-4

O313
SSE
1/2 - 1 Mile
Higher

CA WELLS **CAEDF0000134856**

Well ID:	T10000001468-MPMW3-1	Well Type:	MONITORING
Source:	EDF	Other Name:	MPMW3-1
GAMA PFAS Testing:	Not Reported		
Groundwater Quality Data:	https://gamagroundwater.waterboards.ca.gov/gama/gamamap/public/GamaDataDisplay.asp?dataset=EDF&samp_date=&global_id=T10000001468&assigned_name=MPMW3-1&store_num=		
GeoTracker Data:	https://geotracker.waterboards.ca.gov/profile_report.asp?cmd=MWEDFResults&global_id=T10000001468&assigned_name=MPMW3-1		

O314
SSE
1/2 - 1 Mile
Higher

CA WELLS **CAEDF0000044321**

Well ID:	T10000001468-SB-3	Well Type:	MONITORING
Source:	EDF	Other Name:	SB-3
GAMA PFAS Testing:	Not Reported		
Groundwater Quality Data:	https://gamagroundwater.waterboards.ca.gov/gama/gamamap/public/GamaDataDisplay.asp?dataset=EDF&samp_date=&global_id=T10000001468&assigned_name=SB-3&store_num=		
GeoTracker Data:	https://geotracker.waterboards.ca.gov/profile_report.asp?cmd=MWEDFResults&global_id=T10000001468&assigned_name=SB-3		

T315
SE
1/2 - 1 Mile
Lower

CA WELLS **CAEDF0000051528**

Well ID:	T0608100207-MW6	Well Type:	MONITORING
Source:	EDF	Other Name:	MW6
GAMA PFAS Testing:	Not Reported		
Groundwater Quality Data:	https://gamagroundwater.waterboards.ca.gov/gama/gamamap/public/GamaDataDisplay.asp?dataset=EDF&samp_date=&global_id=T0608100207&assigned_name=MW6&store_num=		
GeoTracker Data:	https://geotracker.waterboards.ca.gov/profile_report.asp?cmd=MWEDFResults&global_id=T0608100207&assigned_name=MW6		

T316
SE
1/2 - 1 Mile
Lower

CA WELLS **CAEDF0000070859**

Well ID:	T0608100207-DPE2	Well Type:	MONITORING
Source:	EDF	Other Name:	DPE2
GAMA PFAS Testing:	Not Reported		
Groundwater Quality Data:	https://gamagroundwater.waterboards.ca.gov/gama/gamamap/public/GamaDataDisplay.asp?dataset=EDF&samp_date=&global_id=T0608100207&assigned_name=DPE2&store_num=		
GeoTracker Data:	https://geotracker.waterboards.ca.gov/profile_report.asp?cmd=MWEDFResults&global_id=T0608100207&assigned_name=DPE2		

GEOCHECK® - PHYSICAL SETTING SOURCE MAP FINDINGS

Map ID
Direction
Distance
Elevation | Database | EDR ID Number

T317
SE
1/2 - 1 Mile
Lower

CA WELLS **CAEDF0000102114**

Well ID:	T0608100207-MW2A	Well Type:	MONITORING
Source:	EDF	Other Name:	MW2A
GAMA PFAS Testing:	Not Reported		
Groundwater Quality Data:	https://gamagroundwater.waterboards.ca.gov/gama/gamamap/public/GamaDataDisplay.asp?dataset=EDF&samp_date=&global_id=T0608100207&assigned_name=MW2A&store_num=		
GeoTracker Data:	https://geotracker.waterboards.ca.gov/profile_report.asp?cmd=MWEDFResults&global_id=T0608100207&assigned_name=MW2A		

T318
SE
1/2 - 1 Mile
Lower

CA WELLS **CAEDF0000102015**

Well ID:	T0608100207-MW16	Well Type:	MONITORING
Source:	EDF	Other Name:	MW16
GAMA PFAS Testing:	Not Reported		
Groundwater Quality Data:	https://gamagroundwater.waterboards.ca.gov/gama/gamamap/public/GamaDataDisplay.asp?dataset=EDF&samp_date=&global_id=T0608100207&assigned_name=MW16&store_num=		
GeoTracker Data:	https://geotracker.waterboards.ca.gov/profile_report.asp?cmd=MWEDFResults&global_id=T0608100207&assigned_name=MW16		

T319
SE
1/2 - 1 Mile
Lower

CA WELLS **CAEDF0000046544**

Well ID:	T0608100207-PZ2	Well Type:	MONITORING
Source:	EDF	Other Name:	PZ2
GAMA PFAS Testing:	Not Reported		
Groundwater Quality Data:	https://gamagroundwater.waterboards.ca.gov/gama/gamamap/public/GamaDataDisplay.asp?dataset=EDF&samp_date=&global_id=T0608100207&assigned_name=PZ2&store_num=		
GeoTracker Data:	https://geotracker.waterboards.ca.gov/profile_report.asp?cmd=MWEDFResults&global_id=T0608100207&assigned_name=PZ2		

U320
SSE
1/2 - 1 Mile
Lower

CA WELLS **CAEDF0000043857**

Well ID:	T0608100807-MW-3	Well Type:	MONITORING
Source:	EDF	Other Name:	MW-3
GAMA PFAS Testing:	Not Reported		
Groundwater Quality Data:	https://gamagroundwater.waterboards.ca.gov/gama/gamamap/public/GamaDataDisplay.asp?dataset=EDF&samp_date=&global_id=T0608100807&assigned_name=MW-3&store_num=		
GeoTracker Data:	https://geotracker.waterboards.ca.gov/profile_report.asp?cmd=MWEDFResults&global_id=T0608100807&assigned_name=MW-3		

GEOCHECK® - PHYSICAL SETTING SOURCE MAP FINDINGS

Map ID
Direction
Distance
Elevation | Database | EDR ID Number

T321
SE
1/2 - 1 Mile
Lower

CA WELLS **CAEDF0000037633**

Well ID:	T0608100207-MW1	Well Type:	MONITORING
Source:	EDF	Other Name:	MW1
GAMA PFAS Testing:	Not Reported		
Groundwater Quality Data:	https://gamagroundwater.waterboards.ca.gov/gama/gamamap/public/GamaDataDisplay.asp?dataset=EDF&samp_date=&global_id=T0608100207&assigned_name=MW1&store_num=		
GeoTracker Data:	https://geotracker.waterboards.ca.gov/profile_report.asp?cmd=MWEDFResults&global_id=T0608100207&assigned_name=MW1		

T322
SE
1/2 - 1 Mile
Lower

CA WELLS **CAEDF0000018620**

Well ID:	T0608100207-EW3	Well Type:	MONITORING
Source:	EDF	Other Name:	EW3
GAMA PFAS Testing:	Not Reported		
Groundwater Quality Data:	https://gamagroundwater.waterboards.ca.gov/gama/gamamap/public/GamaDataDisplay.asp?dataset=EDF&samp_date=&global_id=T0608100207&assigned_name=EW3&store_num=		
GeoTracker Data:	https://geotracker.waterboards.ca.gov/profile_report.asp?cmd=MWEDFResults&global_id=T0608100207&assigned_name=EW3		

T323
SE
1/2 - 1 Mile
Lower

CA WELLS **CAEDF0000015579**

Well ID:	T0608100207-MW8	Well Type:	MONITORING
Source:	EDF	Other Name:	MW8
GAMA PFAS Testing:	Not Reported		
Groundwater Quality Data:	https://gamagroundwater.waterboards.ca.gov/gama/gamamap/public/GamaDataDisplay.asp?dataset=EDF&samp_date=&global_id=T0608100207&assigned_name=MW8&store_num=		
GeoTracker Data:	https://geotracker.waterboards.ca.gov/profile_report.asp?cmd=MWEDFResults&global_id=T0608100207&assigned_name=MW8		

V324
SSE
1/2 - 1 Mile
Higher

CA WELLS **CAEDF0000085590**

Well ID:	T10000001468-MPMW2-2	Well Type:	MONITORING
Source:	EDF	Other Name:	MPMW2-2
GAMA PFAS Testing:	Not Reported		
Groundwater Quality Data:	https://gamagroundwater.waterboards.ca.gov/gama/gamamap/public/GamaDataDisplay.asp?dataset=EDF&samp_date=&global_id=T10000001468&assigned_name=MPMW2-2&store_num=		
GeoTracker Data:	https://geotracker.waterboards.ca.gov/profile_report.asp?cmd=MWEDFResults&global_id=T10000001468&assigned_name=MPMW2-2		

Map ID
Direction
Distance
Elevation

	Database	EDR ID Number
V325 **SSE** **1/2 - 1 Mile** **Higher**	**CA WELLS**	**CAEDF0000104348**

Well ID:	T10000001468-MPMW2-5	Well Type:	MONITORING
Source:	EDF	Other Name:	MPMW2-5
GAMA PFAS Testing:	Not Reported		
Groundwater Quality Data:	https://gamagroundwater.waterboards.ca.gov/gama/gamamap/public/GamaDataDisplay.asp?dataset=EDF&samp_date=&global_id=T10000001468&assigned_name=MPMW2-5&store_num=		
GeoTracker Data:	https://geotracker.waterboards.ca.gov/profile_report.asp?cmd=MWEDFResults&global_id=T10000001468&assigned_name=MPMW2-5		

	Database	EDR ID Number
V326 **SSE** **1/2 - 1 Mile** **Higher**	**CA WELLS**	**CAEDF0000128304**

Well ID:	T10000001468-MPMW2-3	Well Type:	MONITORING
Source:	EDF	Other Name:	MPMW2-3
GAMA PFAS Testing:	Not Reported		
Groundwater Quality Data:	https://gamagroundwater.waterboards.ca.gov/gama/gamamap/public/GamaDataDisplay.asp?dataset=EDF&samp_date=&global_id=T10000001468&assigned_name=MPMW2-3&store_num=		
GeoTracker Data:	https://geotracker.waterboards.ca.gov/profile_report.asp?cmd=MWEDFResults&global_id=T10000001468&assigned_name=MPMW2-3		

	Database	EDR ID Number
V327 **SSE** **1/2 - 1 Mile** **Higher**	**CA WELLS**	**CAEDF0000044564**

Well ID:	T10000001468-MPMW2-4	Well Type:	MONITORING
Source:	EDF	Other Name:	MPMW2-4
GAMA PFAS Testing:	Not Reported		
Groundwater Quality Data:	https://gamagroundwater.waterboards.ca.gov/gama/gamamap/public/GamaDataDisplay.asp?dataset=EDF&samp_date=&global_id=T10000001468&assigned_name=MPMW2-4&store_num=		
GeoTracker Data:	https://geotracker.waterboards.ca.gov/profile_report.asp?cmd=MWEDFResults&global_id=T10000001468&assigned_name=MPMW2-4		

	Database	EDR ID Number
V328 **SSE** **1/2 - 1 Mile** **Higher**	**CA WELLS**	**CAEDF0000051015**

Well ID:	T10000001468-SB-7	Well Type:	MONITORING
Source:	EDF	Other Name:	SB-7
GAMA PFAS Testing:	Not Reported		
Groundwater Quality Data:	https://gamagroundwater.waterboards.ca.gov/gama/gamamap/public/GamaDataDisplay.asp?dataset=EDF&samp_date=&global_id=T10000001468&assigned_name=SB-7&store_num=		
GeoTracker Data:	https://geotracker.waterboards.ca.gov/profile_report.asp?cmd=MWEDFResults&global_id=T10000001468&assigned_name=SB-7		

Map ID
Direction
Distance
Elevation | Database | EDR ID Number

V329
SSE
1/2 - 1 Mile
Higher

CA WELLS **CAEDF0000057120**

Well ID:	T10000001468-MPMW2-1	Well Type:	MONITORING
Source:	EDF	Other Name:	MPMW2-1
GAMA PFAS Testing:	Not Reported		
Groundwater Quality Data:	https://gamagroundwater.waterboards.ca.gov/gama/gamamap/public/GamaDataDisplay.asp?dataset=EDF&samp_date=&global_id=T10000001468&assigned_name=MPMW2-1&store_num=		
GeoTracker Data:	https://geotracker.waterboards.ca.gov/profile_report.asp?cmd=MWEDFResults&global_id=T10000001468&assigned_name=MPMW2-1		

V330
SSE
1/2 - 1 Mile
Higher

CA WELLS **CAEDF0000056947**

Well ID:	T10000001468-MPMW4-2	Well Type:	MONITORING
Source:	EDF	Other Name:	MPMW4-2
GAMA PFAS Testing:	Not Reported		
Groundwater Quality Data:	https://gamagroundwater.waterboards.ca.gov/gama/gamamap/public/GamaDataDisplay.asp?dataset=EDF&samp_date=&global_id=T10000001468&assigned_name=MPMW4-2&store_num=		
GeoTracker Data:	https://geotracker.waterboards.ca.gov/profile_report.asp?cmd=MWEDFResults&global_id=T10000001468&assigned_name=MPMW4-2		

V331
SSE
1/2 - 1 Mile
Higher

CA WELLS **CAEDF0000044263**

Well ID:	T10000001468-MPMW4-4	Well Type:	MONITORING
Source:	EDF	Other Name:	MPMW4-4
GAMA PFAS Testing:	Not Reported		
Groundwater Quality Data:	https://gamagroundwater.waterboards.ca.gov/gama/gamamap/public/GamaDataDisplay.asp?dataset=EDF&samp_date=&global_id=T10000001468&assigned_name=MPMW4-4&store_num=		
GeoTracker Data:	https://geotracker.waterboards.ca.gov/profile_report.asp?cmd=MWEDFResults&global_id=T10000001468&assigned_name=MPMW4-4		

V332
SSE
1/2 - 1 Mile
Higher

CA WELLS **CAEDF0000094782**

Well ID:	T10000001468-MPMW4-3	Well Type:	MONITORING
Source:	EDF	Other Name:	MPMW4-3
GAMA PFAS Testing:	Not Reported		
Groundwater Quality Data:	https://gamagroundwater.waterboards.ca.gov/gama/gamamap/public/GamaDataDisplay.asp?dataset=EDF&samp_date=&global_id=T10000001468&assigned_name=MPMW4-3&store_num=		
GeoTracker Data:	https://geotracker.waterboards.ca.gov/profile_report.asp?cmd=MWEDFResults&global_id=T10000001468&assigned_name=MPMW4-3		

Map ID
Direction
Distance
Elevation

	Database	EDR ID Number
V333 **SSE** **1/2 - 1 Mile** **Higher**	**CA WELLS**	**CAEDF0000131523**

Well ID:	T10000001468-SB-2	Well Type:	MONITORING
Source:	EDF	Other Name:	SB-2
GAMA PFAS Testing:	Not Reported		
Groundwater Quality Data:	https://gamagroundwater.waterboards.ca.gov/gama/gamamap/public/GamaDataDisplay.asp?dataset=EDF&samp_date=&global_id=T10000001468&assigned_name=SB-2&store_num=		
GeoTracker Data:	https://geotracker.waterboards.ca.gov/profile_report.asp?cmd=MWEDFResults&global_id=T10000001468&assigned_name=SB-2		

V334 **SSE** **1/2 - 1 Mile** **Higher**	**CA WELLS**	**CAEDF0000110955**

Well ID:	T10000001468-MPMW4-5	Well Type:	MONITORING
Source:	EDF	Other Name:	MPMW4-5
GAMA PFAS Testing:	Not Reported		
Groundwater Quality Data:	https://gamagroundwater.waterboards.ca.gov/gama/gamamap/public/GamaDataDisplay.asp?dataset=EDF&samp_date=&global_id=T10000001468&assigned_name=MPMW4-5&store_num=		
GeoTracker Data:	https://geotracker.waterboards.ca.gov/profile_report.asp?cmd=MWEDFResults&global_id=T10000001468&assigned_name=MPMW4-5		

S335 **NE** **1/2 - 1 Mile** **Lower**	Site ID:	41-0768	**AQUIFLOW**	**68751**
	Groundwater Flow:	NE		
	Shallow Water Depth:	Not Reported		
	Deep Water Depth:	Not Reported		
	Average Water Depth:	9.75		
	Date:	10/28/1994		

T336 **SE** **1/2 - 1 Mile** **Lower**	**CA WELLS**	**CAEDF0000088599**

Well ID:	T0608100207-MW3	Well Type:	MONITORING
Source:	EDF	Other Name:	MW3
GAMA PFAS Testing:	Not Reported		
Groundwater Quality Data:	https://gamagroundwater.waterboards.ca.gov/gama/gamamap/public/GamaDataDisplay.asp?dataset=EDF&samp_date=&global_id=T0608100207&assigned_name=MW3&store_num=		
GeoTracker Data:	https://geotracker.waterboards.ca.gov/profile_report.asp?cmd=MWEDFResults&global_id=T0608100207&assigned_name=MW3		

T337 **SE** **1/2 - 1 Mile** **Lower**	**CA WELLS**	**CAEDF0000070319**

Well ID:	T0608100207-EW1	Well Type:	MONITORING
Source:	EDF	Other Name:	EW1

GAMA PFAS Testing: Not Reported
Groundwater Quality Data: https://gamagroundwater.waterboards.ca.gov/gama/gamamap/public/GamaDataDisplay.asp?dataset=EDF&samp_date=&global_id=T0608100207&assigned_name=EW1&store_num=
GeoTracker Data: https://geotracker.waterboards.ca.gov/profile_report.asp?cmd=MWEDFResults&global_id=T0608100207&assigned_name=EW1

U338
SSE **CA WELLS** **CAEDF0000075173**
1/2 - 1 Mile
Lower

Well ID: T0608100807-MW-2 Well Type: MONITORING
Source: EDF Other Name: MW-2
GAMA PFAS Testing: Not Reported
Groundwater Quality Data: https://gamagroundwater.waterboards.ca.gov/gama/gamamap/public/GamaDataDisplay.asp?dataset=EDF&samp_date=&global_id=T0608100807&assigned_name=MW-2&store_num=
GeoTracker Data: https://geotracker.waterboards.ca.gov/profile_report.asp?cmd=MWEDFResults&global_id=T0608100807&assigned_name=MW-2

V339
SSE **CA WELLS** **CAEDF0000125284**
1/2 - 1 Mile
Higher

Well ID: T10000001468-MPMW7-4 Well Type: MONITORING
Source: EDF Other Name: MPMW7-4
GAMA PFAS Testing: Not Reported
Groundwater Quality Data: https://gamagroundwater.waterboards.ca.gov/gama/gamamap/public/GamaDataDisplay.asp?dataset=EDF&samp_date=&global_id=T10000001468&assigned_name=MPMW7-4&store_num=
GeoTracker Data: https://geotracker.waterboards.ca.gov/profile_report.asp?cmd=MWEDFResults&global_id=T10000001468&assigned_name=MPMW7-4

V340
SSE **CA WELLS** **CAEDF0000135164**
1/2 - 1 Mile
Higher

Well ID: T10000001468-MPMW7-2 Well Type: MONITORING
Source: EDF Other Name: MPMW7-2
GAMA PFAS Testing: Not Reported
Groundwater Quality Data: https://gamagroundwater.waterboards.ca.gov/gama/gamamap/public/GamaDataDisplay.asp?dataset=EDF&samp_date=&global_id=T10000001468&assigned_name=MPMW7-2&store_num=
GeoTracker Data: https://geotracker.waterboards.ca.gov/profile_report.asp?cmd=MWEDFResults&global_id=T10000001468&assigned_name=MPMW7-2

V341
SSE **CA WELLS** **CAEDF0000123528**
1/2 - 1 Mile
Higher

Well ID: T10000001468-MPMW7-5 Well Type: MONITORING
Source: EDF Other Name: MPMW7-5
GAMA PFAS Testing: Not Reported
Groundwater Quality Data: https://gamagroundwater.waterboards.ca.gov/gama/gamamap/public/GamaDataDisplay.asp?dataset=EDF&samp_date=&global_id=T10000001468&assigned_name=MPMW7-5&store_num=

GeoTracker Data: https://geotracker.waterboards.ca.gov/profile_report.asp?cmd=MWEDFResults&global_id=T10000001468&assigned_name=MPMW7-5

V342
SSE
1/2 - 1 Mile
Higher

CA WELLS **CAEDF0000034652**

Well ID:	T10000001468-MPMW7-1	Well Type:	MONITORING
Source:	EDF	Other Name:	MPMW7-1
GAMA PFAS Testing:	Not Reported		
Groundwater Quality Data:	https://gamagroundwater.waterboards.ca.gov/gama/gamamap/public/GamaDataDisplay.asp?dataset=EDF&samp_date=&global_id=T10000001468&assigned_name=MPMW7-1&store_num=		
GeoTracker Data:	https://geotracker.waterboards.ca.gov/profile_report.asp?cmd=MWEDFResults&global_id=T10000001468&assigned_name=MPMW7-1		

V343
SSE
1/2 - 1 Mile
Higher

CA WELLS **CAEDF0000036328**

Well ID:	T10000001468-MPMW7-3	Well Type:	MONITORING
Source:	EDF	Other Name:	MPMW7-3
GAMA PFAS Testing:	Not Reported		
Groundwater Quality Data:	https://gamagroundwater.waterboards.ca.gov/gama/gamamap/public/GamaDataDisplay.asp?dataset=EDF&samp_date=&global_id=T10000001468&assigned_name=MPMW7-3&store_num=		
GeoTracker Data:	https://geotracker.waterboards.ca.gov/profile_report.asp?cmd=MWEDFResults&global_id=T10000001468&assigned_name=MPMW7-3		

U344
SSE
1/2 - 1 Mile
Lower

CA WELLS **CAEDF0000044619**

Well ID:	T0608100807-MW-5	Well Type:	MONITORING
Source:	EDF	Other Name:	MW-5
GAMA PFAS Testing:	Not Reported		
Groundwater Quality Data:	https://gamagroundwater.waterboards.ca.gov/gama/gamamap/public/GamaDataDisplay.asp?dataset=EDF&samp_date=&global_id=T0608100807&assigned_name=MW-5&store_num=		
GeoTracker Data:	https://geotracker.waterboards.ca.gov/profile_report.asp?cmd=MWEDFResults&global_id=T0608100807&assigned_name=MW-5		

U345
SSE
1/2 - 1 Mile
Lower

CA WELLS **CAEDF0000036609**

Well ID:	T0608100807-MW-1	Well Type:	MONITORING
Source:	EDF	Other Name:	MW-1
GAMA PFAS Testing:	Not Reported		
Groundwater Quality Data:	https://gamagroundwater.waterboards.ca.gov/gama/gamamap/public/GamaDataDisplay.asp?dataset=EDF&samp_date=&global_id=T0608100807&assigned_name=MW-1&store_num=		
GeoTracker Data:	https://geotracker.waterboards.ca.gov/profile_report.asp?cmd=MWEDFResults&global_id=T0608100807&assigned_name=MW-1		

Map ID
Direction
Distance
Elevation | Database | EDR ID Number

U346
SSE
1/2 - 1 Mile
Lower

CA WELLS **CAEDF0000022999**

Well ID:	T10000001468-SB-11	Well Type:	MONITORING
Source:	EDF	Other Name:	SB-11
GAMA PFAS Testing:	Not Reported		
Groundwater Quality Data:	https://gamagroundwater.waterboards.ca.gov/gama/gamamap/public/GamaDataDisplay.asp?dataset=EDF&samp_date=&global_id=T10000001468&assigned_name=SB-11&store_num=		
GeoTracker Data:	https://geotracker.waterboards.ca.gov/profile_report.asp?cmd=MWEDFResults&global_id=T10000001468&assigned_name=SB-11		

U347
SSE
1/2 - 1 Mile
Lower

CA WELLS **CAEDF0000068820**

Well ID:	T0608100807-MW-4	Well Type:	MONITORING
Source:	EDF	Other Name:	MW-4
GAMA PFAS Testing:	Not Reported		
Groundwater Quality Data:	https://gamagroundwater.waterboards.ca.gov/gama/gamamap/public/GamaDataDisplay.asp?dataset=EDF&samp_date=&global_id=T0608100807&assigned_name=MW-4&store_num=		
GeoTracker Data:	https://geotracker.waterboards.ca.gov/profile_report.asp?cmd=MWEDFResults&global_id=T0608100807&assigned_name=MW-4		

U348
SSE
1/2 - 1 Mile
Lower

CA WELLS **CAEDF0000125463**

Well ID:	T10000001468-MPMW10-1	Well Type:	MONITORING
Source:	EDF	Other Name:	MPMW10-1
GAMA PFAS Testing:	Not Reported		
Groundwater Quality Data:	https://gamagroundwater.waterboards.ca.gov/gama/gamamap/public/GamaDataDisplay.asp?dataset=EDF&samp_date=&global_id=T10000001468&assigned_name=MPMW10-1&store_num=		
GeoTracker Data:	https://geotracker.waterboards.ca.gov/profile_report.asp?cmd=MWEDFResults&global_id=T10000001468&assigned_name=MPMW10-1		

U349
SSE
1/2 - 1 Mile
Lower

CA WELLS **CAEDF0000089838**

Well ID:	T10000001468-MPMW10-2	Well Type:	MONITORING
Source:	EDF	Other Name:	MPMW10-2
GAMA PFAS Testing:	Not Reported		
Groundwater Quality Data:	https://gamagroundwater.waterboards.ca.gov/gama/gamamap/public/GamaDataDisplay.asp?dataset=EDF&samp_date=&global_id=T10000001468&assigned_name=MPMW10-2&store_num=		
GeoTracker Data:	https://geotracker.waterboards.ca.gov/profile_report.asp?cmd=MWEDFResults&global_id=T10000001468&assigned_name=MPMW10-2		

Map ID
Direction
Distance
Elevation | Database | EDR ID Number

U350
SSE
1/2 - 1 Mile
Lower

CA WELLS **CAEDF0000076869**

Well ID:	T10000001468-MPMW10-3	Well Type:	MONITORING
Source:	EDF	Other Name:	MPMW10-3
GAMA PFAS Testing:	Not Reported		
Groundwater Quality Data:	https://gamagroundwater.waterboards.ca.gov/gama/gamamap/public/GamaDataDisplay.asp?dataset=EDF&samp_date=&global_id=T10000001468&assigned_name=MPMW10-3&store_num=		
GeoTracker Data:	https://geotracker.waterboards.ca.gov/profile_report.asp?cmd=MWEDFResults&global_id=T10000001468&assigned_name=MPMW10-3		

T351
SE
1/2 - 1 Mile
Lower

CA WELLS **CAEDF0000069157**

Well ID:	T0608100207-PZ1	Well Type:	MONITORING
Source:	EDF	Other Name:	PZ1
GAMA PFAS Testing:	Not Reported		
Groundwater Quality Data:	https://gamagroundwater.waterboards.ca.gov/gama/gamamap/public/GamaDataDisplay.asp?dataset=EDF&samp_date=&global_id=T0608100207&assigned_name=PZ1&store_num=		
GeoTracker Data:	https://geotracker.waterboards.ca.gov/profile_report.asp?cmd=MWEDFResults&global_id=T0608100207&assigned_name=PZ1		

V352
SSE
1/2 - 1 Mile
Higher

CA WELLS **CAEDF0000106705**

Well ID:	T10000001468-SB-6	Well Type:	MONITORING
Source:	EDF	Other Name:	SB-6
GAMA PFAS Testing:	Not Reported		
Groundwater Quality Data:	https://gamagroundwater.waterboards.ca.gov/gama/gamamap/public/GamaDataDisplay.asp?dataset=EDF&samp_date=&global_id=T10000001468&assigned_name=SB-6&store_num=		
GeoTracker Data:	https://geotracker.waterboards.ca.gov/profile_report.asp?cmd=MWEDFResults&global_id=T10000001468&assigned_name=SB-6		

U353
SSE
1/2 - 1 Mile
Lower

CA WELLS **CAEDF0000111600**

Well ID:	T0608100807-MW-6	Well Type:	MONITORING
Source:	EDF	Other Name:	MW-6
GAMA PFAS Testing:	Not Reported		
Groundwater Quality Data:	https://gamagroundwater.waterboards.ca.gov/gama/gamamap/public/GamaDataDisplay.asp?dataset=EDF&samp_date=&global_id=T0608100807&assigned_name=MW-6&store_num=		
GeoTracker Data:	https://geotracker.waterboards.ca.gov/profile_report.asp?cmd=MWEDFResults&global_id=T0608100807&assigned_name=MW-6		

GEOCHECK® - PHYSICAL SETTING SOURCE MAP FINDINGS

Map ID
Direction
Distance
Elevation

	Database	EDR ID Number
V354 **SSE** **1/2 - 1 Mile** **Higher**	**CA WELLS**	**CAEDF0000114002**

Well ID:	T10000001468-SB-1	Well Type:	MONITORING
Source:	EDF	Other Name:	SB-1
GAMA PFAS Testing:	Not Reported		
Groundwater Quality Data:	https://gamagroundwater.waterboards.ca.gov/gama/gamamap/public/GamaDataDisplay.asp?dataset=EDF&samp_date=&global_id=T10000001468&assigned_name=SB-1&store_num=		
GeoTracker Data:	https://geotracker.waterboards.ca.gov/profile_report.asp?cmd=MWEDFResults&global_id=T10000001468&assigned_name=SB-1		

U355 **SSE** **1/2 - 1 Mile** **Lower**	Site ID:	880035	**AQUIFLOW**	**65841**
	Groundwater Flow:	ENE		
	Shallow Water Depth:	8.06		
	Deep Water Depth:	12.20		
	Average Water Depth:	Not Reported		
	Date:	03/14/1997		

	Database	EDR ID Number
T356 **SE** **1/2 - 1 Mile** **Lower**	**CA WELLS**	**CAEDF0000044211**

Well ID:	T0608100207-MW9	Well Type:	MONITORING
Source:	EDF	Other Name:	MW9
GAMA PFAS Testing:	Not Reported		
Groundwater Quality Data:	https://gamagroundwater.waterboards.ca.gov/gama/gamamap/public/GamaDataDisplay.asp?dataset=EDF&samp_date=&global_id=T0608100207&assigned_name=MW9&store_num=		
GeoTracker Data:	https://geotracker.waterboards.ca.gov/profile_report.asp?cmd=MWEDFResults&global_id=T0608100207&assigned_name=MW9		

	Database	EDR ID Number
W357 **SE** **1/2 - 1 Mile** **Lower**	**CA WELLS**	**CAEDF0000081874**

Well ID:	T0608100207-MW15	Well Type:	MONITORING
Source:	EDF	Other Name:	MW15
GAMA PFAS Testing:	Not Reported		
Groundwater Quality Data:	https://gamagroundwater.waterboards.ca.gov/gama/gamamap/public/GamaDataDisplay.asp?dataset=EDF&samp_date=&global_id=T0608100207&assigned_name=MW15&store_num=		
GeoTracker Data:	https://geotracker.waterboards.ca.gov/profile_report.asp?cmd=MWEDFResults&global_id=T0608100207&assigned_name=MW15		

	Database	EDR ID Number
W358 **SE** **1/2 - 1 Mile** **Lower**	**CA WELLS**	**CAEDF0000033003**

Well ID:	T0608100207-MW13	Well Type:	MONITORING
Source:	EDF	Other Name:	MW13

GAMA PFAS Testing: Not Reported
Groundwater Quality Data: https://gamagroundwater.waterboards.ca.gov/gama/gamamap/public/GamaDataDisplay.asp?dataset=EDF&samp_date=&global_id=T0608100207&assigned_name=MW13&store_num=
GeoTracker Data: https://geotracker.waterboards.ca.gov/profile_report.asp?cmd=MWEDFResults&global_id=T0608100207&assigned_name=MW13

V359
South
1/2 - 1 Mile
Higher

CA WELLS **CAEDF0000036080**

Well ID: T10000001468-MPMW1-3 Well Type: MONITORING
Source: EDF Other Name: MPMW1-3
GAMA PFAS Testing: Not Reported
Groundwater Quality Data: https://gamagroundwater.waterboards.ca.gov/gama/gamamap/public/GamaDataDisplay.asp?dataset=EDF&samp_date=&global_id=T10000001468&assigned_name=MPMW1-3&store_num=
GeoTracker Data: https://geotracker.waterboards.ca.gov/profile_report.asp?cmd=MWEDFResults&global_id=T10000001468&assigned_name=MPMW1-3

V360
South
1/2 - 1 Mile
Higher

CA WELLS **CAEDF0000078275**

Well ID: T10000001468-MPMW1-2 Well Type: MONITORING
Source: EDF Other Name: MPMW1-2
GAMA PFAS Testing: Not Reported
Groundwater Quality Data: https://gamagroundwater.waterboards.ca.gov/gama/gamamap/public/GamaDataDisplay.asp?dataset=EDF&samp_date=&global_id=T10000001468&assigned_name=MPMW1-2&store_num=
GeoTracker Data: https://geotracker.waterboards.ca.gov/profile_report.asp?cmd=MWEDFResults&global_id=T10000001468&assigned_name=MPMW1-2

V361
South
1/2 - 1 Mile
Higher

CA WELLS **CAEDF0000134410**

Well ID: T10000001468-SB-10 Well Type: MONITORING
Source: EDF Other Name: SB-10
GAMA PFAS Testing: Not Reported
Groundwater Quality Data: https://gamagroundwater.waterboards.ca.gov/gama/gamamap/public/GamaDataDisplay.asp?dataset=EDF&samp_date=&global_id=T10000001468&assigned_name=SB-10&store_num=
GeoTracker Data: https://geotracker.waterboards.ca.gov/profile_report.asp?cmd=MWEDFResults&global_id=T10000001468&assigned_name=SB-10

U362
SSE
1/2 - 1 Mile
Lower

CA WELLS **CAEDF0000132045**

Well ID: T10000001468-MPMW-12-2 Well Type: MONITORING
Source: EDF Other Name: MPMW-12-2
GAMA PFAS Testing: Not Reported
Groundwater Quality Data: https://gamagroundwater.waterboards.ca.gov/gama/gamamap/public/GamaDataDisplay.asp?dataset=EDF&samp_date=&global_id=T10000001468&assigned_name=MPMW-12-2&store_num=

GeoTracker Data: https://geotracker.waterboards.ca.gov/profile_report.asp?cmd=MWEDFResults&global_id=T10000001468&assigned_name=MPMW-12-2

U363
SSE **CA WELLS** **CAEDF0000115565**
1/2 - 1 Mile
Lower

Well ID:	T10000001468-MPMW-12-1	Well Type:	MONITORING
Source:	EDF	Other Name:	MPMW-12-1
GAMA PFAS Testing:	Not Reported		
Groundwater Quality Data:	https://gamagroundwater.waterboards.ca.gov/gama/gamamap/public/GamaDataDisplay.asp?dataset=EDF&samp_date=&global_id=T10000001468&assigned_name=MPMW-12-1&store_num=		
GeoTracker Data:	https://geotracker.waterboards.ca.gov/profile_report.asp?cmd=MWEDFResults&global_id=T10000001468&assigned_name=MPMW-12-1		

U364
SSE **CA WELLS** **CAEDF0000067166**
1/2 - 1 Mile
Lower

Well ID:	T10000001468-MPMW-12-3	Well Type:	MONITORING
Source:	EDF	Other Name:	MPMW-12-3
GAMA PFAS Testing:	Not Reported		
Groundwater Quality Data:	https://gamagroundwater.waterboards.ca.gov/gama/gamamap/public/GamaDataDisplay.asp?dataset=EDF&samp_date=&global_id=T10000001468&assigned_name=MPMW-12-3&store_num=		
GeoTracker Data:	https://geotracker.waterboards.ca.gov/profile_report.asp?cmd=MWEDFResults&global_id=T10000001468&assigned_name=MPMW-12-3		

U365
SSE **CA WELLS** **CAEDF0000088900**
1/2 - 1 Mile
Lower

Well ID:	T0608100807-MW-7	Well Type:	MONITORING
Source:	EDF	Other Name:	MW-7
GAMA PFAS Testing:	Not Reported		
Groundwater Quality Data:	https://gamagroundwater.waterboards.ca.gov/gama/gamamap/public/GamaDataDisplay.asp?dataset=EDF&samp_date=&global_id=T0608100807&assigned_name=MW-7&store_num=		
GeoTracker Data:	https://geotracker.waterboards.ca.gov/profile_report.asp?cmd=MWEDFResults&global_id=T0608100807&assigned_name=MW-7		

W366
SE **CA WELLS** **CAEDF0000130788**
1/2 - 1 Mile
Lower

Well ID:	T0608100207-MW12	Well Type:	MONITORING
Source:	EDF	Other Name:	MW12
GAMA PFAS Testing:	Not Reported		
Groundwater Quality Data:	https://gamagroundwater.waterboards.ca.gov/gama/gamamap/public/GamaDataDisplay.asp?dataset=EDF&samp_date=&global_id=T0608100207&assigned_name=MW12&store_num=		
GeoTracker Data:	https://geotracker.waterboards.ca.gov/profile_report.asp?cmd=MWEDFResults&global_id=T0608100207&assigned_name=MW12		

GEOCHECK® - PHYSICAL SETTING SOURCE MAP FINDINGS

Map ID
Direction
Distance
Elevation

Database | EDR ID Number

W367
SE
1/2 - 1 Mile
Lower

CA WELLS **CAEDF0000122212**

Well ID:	T0608100207-MW14	Well Type:	MONITORING
Source:	EDF	Other Name:	MW14
GAMA PFAS Testing:	Not Reported		
Groundwater Quality Data:	https://gamagroundwater.waterboards.ca.gov/gama/gamamap/public/GamaDataDisplay.asp?dataset=EDF&samp_date=&global_id=T0608100207&assigned_name=MW14&store_num=		
GeoTracker Data:	https://geotracker.waterboards.ca.gov/profile_report.asp?cmd=MWEDFResults&global_id=T0608100207&assigned_name=MW14		

W368
SE
1/2 - 1 Mile
Lower

CA WELLS **CAEDF0000129341**

Well ID:	T0608100207-MW10	Well Type:	MONITORING
Source:	EDF	Other Name:	MW10
GAMA PFAS Testing:	Not Reported		
Groundwater Quality Data:	https://gamagroundwater.waterboards.ca.gov/gama/gamamap/public/GamaDataDisplay.asp?dataset=EDF&samp_date=&global_id=T0608100207&assigned_name=MW10&store_num=		
GeoTracker Data:	https://geotracker.waterboards.ca.gov/profile_report.asp?cmd=MWEDFResults&global_id=T0608100207&assigned_name=MW10		

X369
SE
1/2 - 1 Mile
Lower

AQUIFLOW **51751**

Site ID:	880036
Groundwater Flow:	Not Reported
Shallow Water Depth:	Not Reported
Deep Water Depth:	Not Reported
Average Water Depth:	11’
Date:	05/12/1995

X370
SE
1/2 - 1 Mile
Lower

CA WELLS **CAEDF0000073274**

Well ID:	T0608100872-MW-2	Well Type:	MONITORING
Source:	EDF	Other Name:	MW-2
GAMA PFAS Testing:	Not Reported		
Groundwater Quality Data:	https://gamagroundwater.waterboards.ca.gov/gama/gamamap/public/GamaDataDisplay.asp?dataset=EDF&samp_date=&global_id=T0608100872&assigned_name=MW-2&store_num=		
GeoTracker Data:	https://geotracker.waterboards.ca.gov/profile_report.asp?cmd=MWEDFResults&global_id=T0608100872&assigned_name=MW-2		

X371
SE
1/2 - 1 Mile
Lower

CA WELLS **CAEDF0000041436**

Well ID:	T0608100872-MW-4	Well Type:	MONITORING
Source:	EDF	Other Name:	MW-4

GAMA PFAS Testing: Not Reported
Groundwater Quality Data: https://gamagroundwater.waterboards.ca.gov/gama/gamamap/public/GamaDataDisplay.asp?dataset=EDF&samp_date=&global_id=T0608100872&assigned_name=MW-4&store_num=
GeoTracker Data: https://geotracker.waterboards.ca.gov/profile_report.asp?cmd=MWEDFResults&global_id=T0608100872&assigned_name=MW-4

Y372
SSE
1/2 - 1 Mile
Lower

CA WELLS **CAEDF0000038242**

Well ID: T0608100537-MW16L
Well Type: MONITORING
Source: EDF
Other Name: MW16L
GAMA PFAS Testing: Not Reported
Groundwater Quality Data: https://gamagroundwater.waterboards.ca.gov/gama/gamamap/public/GamaDataDisplay.asp?dataset=EDF&samp_date=&global_id=T0608100537&assigned_name=MW16L&store_num=
GeoTracker Data: https://geotracker.waterboards.ca.gov/profile_report.asp?cmd=MWEDFResults&global_id=T0608100537&assigned_name=MW16L

X373
SE
1/2 - 1 Mile
Lower

CA WELLS **CAEDF0000039210**

Well ID: T0608100872-MW-3
Well Type: MONITORING
Source: EDF
Other Name: MW-3
GAMA PFAS Testing: Not Reported
Groundwater Quality Data: https://gamagroundwater.waterboards.ca.gov/gama/gamamap/public/GamaDataDisplay.asp?dataset=EDF&samp_date=&global_id=T0608100872&assigned_name=MW-3&store_num=
GeoTracker Data: https://geotracker.waterboards.ca.gov/profile_report.asp?cmd=MWEDFResults&global_id=T0608100872&assigned_name=MW-3

Y374
SSE
1/2 - 1 Mile
Lower

CA WELLS **CAEDF0000064622**

Well ID: T0608100491-MW16L-C
Well Type: MONITORING
Source: EDF
Other Name: MW16L-C
GAMA PFAS Testing: Not Reported
Groundwater Quality Data: https://gamagroundwater.waterboards.ca.gov/gama/gamamap/public/GamaDataDisplay.asp?dataset=EDF&samp_date=&global_id=T0608100491&assigned_name=MW16L-C&store_num=
GeoTracker Data: https://geotracker.waterboards.ca.gov/profile_report.asp?cmd=MWEDFResults&global_id=T0608100491&assigned_name=MW16L-C

Y375
SSE
1/2 - 1 Mile
Lower

CA WELLS **CAEDF0000136181**

Well ID: T0608100537-MW16L-C
Well Type: MONITORING
Source: EDF
Other Name: MW16L-C
GAMA PFAS Testing: Not Reported
Groundwater Quality Data: https://gamagroundwater.waterboards.ca.gov/gama/gamamap/public/GamaDataDisplay.asp?dataset=EDF&samp_date=&global_id=T0608100537&assigned_name=MW16L-C&store_num=

GeoTracker Data: https://geotracker.waterboards.ca.gov/profile_report.asp?cmd=MWEDFResults&global_id=T0608100537&assigned_name=MW16L-C

Y376
SSE
1/2 - 1 Mile
Lower

CA WELLS **CAEDF0000103403**

Well ID:	T0608100147-MW16L-C	Well Type:	MONITORING
Source:	EDF	Other Name:	MW16L-C
GAMA PFAS Testing:	Not Reported		
Groundwater Quality Data:	https://gamagroundwater.waterboards.ca.gov/gama/gamamap/public/GamaDataDisplay.asp?dataset=EDF&samp_date=&global_id=T0608100147&assigned_name=MW16L-C&store_num=		
GeoTracker Data:	https://geotracker.waterboards.ca.gov/profile_report.asp?cmd=MWEDFResults&global_id=T0608100147&assigned_name=MW16L-C		

Z377
North
1/2 - 1 Mile
Lower

CA WELLS **CAEDF0000116394**

Well ID:	T0608100171-MW-8	Well Type:	MONITORING
Source:	EDF	Other Name:	MW-8
GAMA PFAS Testing:	Not Reported		
Groundwater Quality Data:	https://gamagroundwater.waterboards.ca.gov/gama/gamamap/public/GamaDataDisplay.asp?dataset=EDF&samp_date=&global_id=T0608100171&assigned_name=MW-8&store_num=		
GeoTracker Data:	https://geotracker.waterboards.ca.gov/profile_report.asp?cmd=MWEDFResults&global_id=T0608100171&assigned_name=MW-8		

Z378
North
1/2 - 1 Mile
Lower

CA WELLS **CAEDF0000066828**

Well ID:	T0608100171-MW-7	Well Type:	MONITORING
Source:	EDF	Other Name:	MW-7
GAMA PFAS Testing:	Not Reported		
Groundwater Quality Data:	https://gamagroundwater.waterboards.ca.gov/gama/gamamap/public/GamaDataDisplay.asp?dataset=EDF&samp_date=&global_id=T0608100171&assigned_name=MW-7&store_num=		
GeoTracker Data:	https://geotracker.waterboards.ca.gov/profile_report.asp?cmd=MWEDFResults&global_id=T0608100171&assigned_name=MW-7		

379
SSE
1/2 - 1 Mile
Lower

CA WELLS **CAEDF0000124196**

Well ID:	T0608100537-MW16N	Well Type:	MONITORING
Source:	EDF	Other Name:	MW16N
GAMA PFAS Testing:	Not Reported		
Groundwater Quality Data:	https://gamagroundwater.waterboards.ca.gov/gama/gamamap/public/GamaDataDisplay.asp?dataset=EDF&samp_date=&global_id=T0608100537&assigned_name=MW16N&store_num=		
GeoTracker Data:	https://geotracker.waterboards.ca.gov/profile_report.asp?cmd=MWEDFResults&global_id=T0608100537&assigned_name=MW16N		

GEOCHECK® - PHYSICAL SETTING SOURCE MAP FINDINGS

Map ID
Direction
Distance
Elevation | Database | EDR ID Number

Z380
North
1/2 - 1 Mile
Lower

CA WELLS **CAEDF0000011960**

Well ID:	T0608100171-MW-9	Well Type:	MONITORING
Source:	EDF	Other Name:	MW-9
GAMA PFAS Testing:	Not Reported		
Groundwater Quality Data:	https://gamagroundwater.waterboards.ca.gov/gama/gamamap/public/GamaDataDisplay.asp?dataset=EDF&samp_date=&global_id=T0608100171&assigned_name=MW-9&store_num=		
GeoTracker Data:	https://geotracker.waterboards.ca.gov/profile_report.asp?cmd=MWEDFResults&global_id=T0608100171&assigned_name=MW-9		

Z381
North
1/2 - 1 Mile
Lower

CA WELLS **CAEDF0000099022**

Well ID:	T0608100171-MW-5	Well Type:	MONITORING
Source:	EDF	Other Name:	MW-5
GAMA PFAS Testing:	Not Reported		
Groundwater Quality Data:	https://gamagroundwater.waterboards.ca.gov/gama/gamamap/public/GamaDataDisplay.asp?dataset=EDF&samp_date=&global_id=T0608100171&assigned_name=MW-5&store_num=		
GeoTracker Data:	https://geotracker.waterboards.ca.gov/profile_report.asp?cmd=MWEDFResults&global_id=T0608100171&assigned_name=MW-5		

Z382
North
1/2 - 1 Mile
Lower

CA WELLS **CAEDF0000046698**

Well ID:	T0608100171-MW-6	Well Type:	MONITORING
Source:	EDF	Other Name:	MW-6
GAMA PFAS Testing:	Not Reported		
Groundwater Quality Data:	https://gamagroundwater.waterboards.ca.gov/gama/gamamap/public/GamaDataDisplay.asp?dataset=EDF&samp_date=&global_id=T0608100171&assigned_name=MW-6&store_num=		
GeoTracker Data:	https://geotracker.waterboards.ca.gov/profile_report.asp?cmd=MWEDFResults&global_id=T0608100171&assigned_name=MW-6		

Z383
North
1/2 - 1 Mile
Lower

CA WELLS **CAEDF0000024395**

Well ID:	T0608100171-RW-1	Well Type:	MONITORING
Source:	EDF	Other Name:	RW-1
GAMA PFAS Testing:	Not Reported		
Groundwater Quality Data:	https://gamagroundwater.waterboards.ca.gov/gama/gamamap/public/GamaDataDisplay.asp?dataset=EDF&samp_date=&global_id=T0608100171&assigned_name=RW-1&store_num=		
GeoTracker Data:	https://geotracker.waterboards.ca.gov/profile_report.asp?cmd=MWEDFResults&global_id=T0608100171&assigned_name=RW-1		

GEOCHECK® - PHYSICAL SETTING SOURCE MAP FINDINGS

Map ID
Direction
Distance
Elevation | Database | EDR ID Number

Z384
North
1/2 - 1 Mile
Lower

CA WELLS **CAEDF0000116575**

Well ID:	T0608100171-MW-3	Well Type:	MONITORING
Source:	EDF	Other Name:	MW-3
GAMA PFAS Testing:	Not Reported		
Groundwater Quality Data:	https://gamagroundwater.waterboards.ca.gov/gama/gamamap/public/GamaDataDisplay.asp?dataset=EDF&samp_date=&global_id=T0608100171&assigned_name=MW-3&store_num=		
GeoTracker Data:	https://geotracker.waterboards.ca.gov/profile_report.asp?cmd=MWEDFResults&global_id=T0608100171&assigned_name=MW-3		

Z385
North
1/2 - 1 Mile
Lower

CA WELLS **CAEDF0000084211**

Well ID:	T0608100171-MW-2	Well Type:	MONITORING
Source:	EDF	Other Name:	MW-2
GAMA PFAS Testing:	Not Reported		
Groundwater Quality Data:	https://gamagroundwater.waterboards.ca.gov/gama/gamamap/public/GamaDataDisplay.asp?dataset=EDF&samp_date=&global_id=T0608100171&assigned_name=MW-2&store_num=		
GeoTracker Data:	https://geotracker.waterboards.ca.gov/profile_report.asp?cmd=MWEDFResults&global_id=T0608100171&assigned_name=MW-2		

Z386
North
1/2 - 1 Mile
Lower

CA WELLS **CAEDF0000079417**

Well ID:	T0608100171-MW-4	Well Type:	MONITORING
Source:	EDF	Other Name:	MW-4
GAMA PFAS Testing:	Not Reported		
Groundwater Quality Data:	https://gamagroundwater.waterboards.ca.gov/gama/gamamap/public/GamaDataDisplay.asp?dataset=EDF&samp_date=&global_id=T0608100171&assigned_name=MW-4&store_num=		
GeoTracker Data:	https://geotracker.waterboards.ca.gov/profile_report.asp?cmd=MWEDFResults&global_id=T0608100171&assigned_name=MW-4		

AA387
North
1/2 - 1 Mile
Lower

CA WELLS **CAEDF0000106258**

Well ID:	T0608100512-MW-12	Well Type:	MONITORING
Source:	EDF	Other Name:	MW-12
GAMA PFAS Testing:	Not Reported		
Groundwater Quality Data:	https://gamagroundwater.waterboards.ca.gov/gama/gamamap/public/GamaDataDisplay.asp?dataset=EDF&samp_date=&global_id=T0608100512&assigned_name=MW-12&store_num=		
GeoTracker Data:	https://geotracker.waterboards.ca.gov/profile_report.asp?cmd=MWEDFResults&global_id=T0608100512&assigned_name=MW-12		

GEOCHECK® - PHYSICAL SETTING SOURCE MAP FINDINGS

Map ID
Direction
Distance
Elevation

			Database	EDR ID Number
388 **NE** **1/2 - 1 Mile** **Lower**	Site ID: Groundwater Flow: Shallow Water Depth: Deep Water Depth: Average Water Depth: Date:	41-0551 Not Reported 6.68 9.97 Not Reported 12/13/1991	**AQUIFLOW**	**68980**

AA389
North
1/2 - 1 Mile
Lower

CA WELLS **CAEDF0000097438**

Well ID:	T0608100512-MW-15	Well Type:	MONITORING
Source:	EDF	Other Name:	MW-15
GAMA PFAS Testing:	Not Reported		
Groundwater Quality Data:	https://gamagroundwater.waterboards.ca.gov/gama/gamamap/public/GamaDataDisplay.asp?dataset=EDF&samp_date=&global_id=T0608100512&assigned_name=MW-15&store_num=		
GeoTracker Data:	https://geotracker.waterboards.ca.gov/profile_report.asp?cmd=MWEDFResults&global_id=T0608100512&assigned_name=MW-15		

AA390
North
1/2 - 1 Mile
Lower

CA WELLS **CAEDF0000019558**

Well ID:	T0608100512-MW-11	Well Type:	MONITORING
Source:	EDF	Other Name:	MW-11
GAMA PFAS Testing:	Not Reported		
Groundwater Quality Data:	https://gamagroundwater.waterboards.ca.gov/gama/gamamap/public/GamaDataDisplay.asp?dataset=EDF&samp_date=&global_id=T0608100512&assigned_name=MW-11&store_num=		
GeoTracker Data:	https://geotracker.waterboards.ca.gov/profile_report.asp?cmd=MWEDFResults&global_id=T0608100512&assigned_name=MW-11		

AB391 **ESE** **1/2 - 1 Mile** **Lower**	Site ID: Groundwater Flow: Shallow Water Depth: Deep Water Depth: Average Water Depth: Date:	880010 SSE 5.0 9.0 Not Reported 03/07/1991	**AQUIFLOW**	**65804**
AC392 **SSE** **1/2 - 1 Mile** **Lower**	Site ID: Groundwater Flow: Shallow Water Depth: Deep Water Depth: Average Water Depth: Date:	880032 Not Reported 9.60 9.72 Not Reported 04/31/1994	**AQUIFLOW**	**65832**

GEOCHECK® - PHYSICAL SETTING SOURCE MAP FINDINGS

Map ID
Direction
Distance
Elevation

	Database	EDR ID Number

AA393
North
1/2 - 1 Mile
Lower

CA WELLS **CAEDF0000078707**

Well ID:	T0608100512-MW-9	Well Type:	MONITORING
Source:	EDF	Other Name:	MW-9
GAMA PFAS Testing:	Not Reported		
Groundwater Quality Data:	https://gamagroundwater.waterboards.ca.gov/gama/gamamap/public/GamaDataDisplay.asp?dataset=EDF&samp_date=&global_id=T0608100512&assigned_name=MW-9&store_num=		
GeoTracker Data:	https://geotracker.waterboards.ca.gov/profile_report.asp?cmd=MWEDFResults&global_id=T0608100512&assigned_name=MW-9		

AB394
ESE
1/2 - 1 Mile
Lower

CA WELLS **CAEDF0000065148**

Well ID:	T0608100080-MW-10	Well Type:	MONITORING
Source:	EDF	Other Name:	MW-10
GAMA PFAS Testing:	Not Reported		
Groundwater Quality Data:	https://gamagroundwater.waterboards.ca.gov/gama/gamamap/public/GamaDataDisplay.asp?dataset=EDF&samp_date=&global_id=T0608100080&assigned_name=MW-10&store_num=		
GeoTracker Data:	https://geotracker.waterboards.ca.gov/profile_report.asp?cmd=MWEDFResults&global_id=T0608100080&assigned_name=MW-10		

Z395
North
1/2 - 1 Mile
Lower

AQUIFLOW **68687**

Site ID:	41-0180
Groundwater Flow:	S
Shallow Water Depth:	5.86
Deep Water Depth:	10.48
Average Water Depth:	Not Reported
Date:	11/15/1990

AC396
SSE
1/2 - 1 Mile
Lower

AQUIFLOW **65826**

Site ID:	880023
Groundwater Flow:	Not Reported
Shallow Water Depth:	11.5
Deep Water Depth:	14
Average Water Depth:	Not Reported
Date:	10/01/1991

AA397
North
1/2 - 1 Mile
Lower

CA WELLS **CAEDF0000131648**

Well ID:	T0608100512-MW-10	Well Type:	MONITORING
Source:	EDF	Other Name:	MW-10
GAMA PFAS Testing:	Not Reported		
Groundwater Quality Data:	https://gamagroundwater.waterboards.ca.gov/gama/gamamap/public/GamaDataDisplay.asp?dataset=EDF&samp_date=&global_id=T0608100512&assigned_name=MW-10&store_num=		
GeoTracker Data:	https://geotracker.waterboards.ca.gov/profile_report.asp?cmd=MWEDFResults&global_id=T0608100512&assigned_name=MW-10		

GEOCHECK® - PHYSICAL SETTING SOURCE MAP FINDINGS

Map ID
Direction
Distance
Elevation | Database | EDR ID Number

AA398
North
1/2 - 1 Mile
Lower

CA WELLS **CAEDF0000103674**

Well ID:	T0608100512-MW-8	Well Type:	MONITORING
Source:	EDF	Other Name:	MW-8
GAMA PFAS Testing:	Not Reported		
Groundwater Quality Data:	https://gamagroundwater.waterboards.ca.gov/gama/gamamap/public/GamaDataDisplay.asp?dataset=EDF&samp_date=&global_id=T0608100512&assigned_name=MW-8&store_num=		
GeoTracker Data:	https://geotracker.waterboards.ca.gov/profile_report.asp?cmd=MWEDFResults&global_id=T0608100512&assigned_name=MW-8		

AA399
North
1/2 - 1 Mile
Lower

CA WELLS **CAEDF0000127992**

Well ID:	T0608100512-BBC-4	Well Type:	MONITORING
Source:	EDF	Other Name:	BBC-4
GAMA PFAS Testing:	Not Reported		
Groundwater Quality Data:	https://gamagroundwater.waterboards.ca.gov/gama/gamamap/public/GamaDataDisplay.asp?dataset=EDF&samp_date=&global_id=T0608100512&assigned_name=BBC-4&store_num=		
GeoTracker Data:	https://geotracker.waterboards.ca.gov/profile_report.asp?cmd=MWEDFResults&global_id=T0608100512&assigned_name=BBC-4		

AA400
North
1/2 - 1 Mile
Lower

CA WELLS **CAEDF0000069115**

Well ID:	T0608100512-MW-13	Well Type:	MONITORING
Source:	EDF	Other Name:	MW-13
GAMA PFAS Testing:	Not Reported		
Groundwater Quality Data:	https://gamagroundwater.waterboards.ca.gov/gama/gamamap/public/GamaDataDisplay.asp?dataset=EDF&samp_date=&global_id=T0608100512&assigned_name=MW-13&store_num=		
GeoTracker Data:	https://geotracker.waterboards.ca.gov/profile_report.asp?cmd=MWEDFResults&global_id=T0608100512&assigned_name=MW-13		

AB401
ESE
1/2 - 1 Mile
Lower

CA WELLS **CAEDF0000042835**

Well ID:	T0608100080-B-20	Well Type:	MONITORING
Source:	EDF	Other Name:	B-20
GAMA PFAS Testing:	Not Reported		
Groundwater Quality Data:	https://gamagroundwater.waterboards.ca.gov/gama/gamamap/public/GamaDataDisplay.asp?dataset=EDF&samp_date=&global_id=T0608100080&assigned_name=B-20&store_num=		
GeoTracker Data:	https://geotracker.waterboards.ca.gov/profile_report.asp?cmd=MWEDFResults&global_id=T0608100080&assigned_name=B-20		

GEOCHECK® - PHYSICAL SETTING SOURCE MAP FINDINGS

Map ID
Direction
Distance
Elevation

		Database	EDR ID Number
AB402 **ESE** **1/2 - 1 Mile** **Lower**		**CA WELLS**	**CAEDF0000114346**

Well ID:	T0608100080-B-22	Well Type:	MONITORING
Source:	EDF	Other Name:	B-22
GAMA PFAS Testing:	Not Reported		
Groundwater Quality Data:	https://gamagroundwater.waterboards.ca.gov/gama/gamamap/public/GamaDataDisplay.asp?dataset=EDF&samp_date=&global_id=T0608100080&assigned_name=B-22&store_num=		
GeoTracker Data:	https://geotracker.waterboards.ca.gov/profile_report.asp?cmd=MWEDFResults&global_id=T0608100080&assigned_name=B-22		

		Database	EDR ID Number
AB403 **ESE** **1/2 - 1 Mile** **Lower**		**CA WELLS**	**CAEDF0000059469**

Well ID:	T0608100080-MW-7	Well Type:	MONITORING
Source:	EDF	Other Name:	MW-7
GAMA PFAS Testing:	Not Reported		
Groundwater Quality Data:	https://gamagroundwater.waterboards.ca.gov/gama/gamamap/public/GamaDataDisplay.asp?dataset=EDF&samp_date=&global_id=T0608100080&assigned_name=MW-7&store_num=		
GeoTracker Data:	https://geotracker.waterboards.ca.gov/profile_report.asp?cmd=MWEDFResults&global_id=T0608100080&assigned_name=MW-7		

			Database	EDR ID Number
AA404 **North** **1/2 - 1 Mile** **Lower**	Site ID:	550034	**AQUIFLOW**	**50470**
	Groundwater Flow:	Not Reported		
	Shallow Water Depth:	7.57		
	Deep Water Depth:	9.77		
	Average Water Depth:	Not Reported		
	Date:	02/1999		

			Database	EDR ID Number
AA405 **North** **1/2 - 1 Mile** **Lower**	Site ID:	550026	**AQUIFLOW**	**50474**
	Groundwater Flow:	N		
	Shallow Water Depth:	10.34		
	Deep Water Depth:	11.71		
	Average Water Depth:	Not Reported		
	Date:	01/22/1999		

		Database	EDR ID Number
AB406 **ESE** **1/2 - 1 Mile** **Lower**		**CA WELLS**	**CAEDF0000098962**

Well ID:	T0608100080-B-23	Well Type:	MONITORING
Source:	EDF	Other Name:	B-23
GAMA PFAS Testing:	Not Reported		
Groundwater Quality Data:	https://gamagroundwater.waterboards.ca.gov/gama/gamamap/public/GamaDataDisplay.asp?dataset=EDF&samp_date=&global_id=T0608100080&assigned_name=B-23&store_num=		
GeoTracker Data:	https://geotracker.waterboards.ca.gov/profile_report.asp?cmd=MWEDFResults&global_id=T0608100080&assigned_name=B-23		

GEOCHECK® - PHYSICAL SETTING SOURCE MAP FINDINGS

Map ID
Direction
Distance
Elevation | Database | EDR ID Number

AB407
ESE
1/2 - 1 Mile
Lower

CA WELLS **CAEDF0000046066**

Well ID:	T0608100080-B-9	Well Type:	MONITORING
Source:	EDF	Other Name:	B-9
GAMA PFAS Testing:	Not Reported		
Groundwater Quality Data:	https://gamagroundwater.waterboards.ca.gov/gama/gamamap/public/GamaDataDisplay.asp?dataset=EDF&samp_date=&global_id=T0608100080&assigned_name=B-9&store_num=		
GeoTracker Data:	https://geotracker.waterboards.ca.gov/profile_report.asp?cmd=MWEDFResults&global_id=T0608100080&assigned_name=B-9		

AA408
North
1/2 - 1 Mile
Lower

CA WELLS **CAEDF0000016274**

Well ID:	T0608100512-MW-14	Well Type:	MONITORING
Source:	EDF	Other Name:	MW-14
GAMA PFAS Testing:	Not Reported		
Groundwater Quality Data:	https://gamagroundwater.waterboards.ca.gov/gama/gamamap/public/GamaDataDisplay.asp?dataset=EDF&samp_date=&global_id=T0608100512&assigned_name=MW-14&store_num=		
GeoTracker Data:	https://geotracker.waterboards.ca.gov/profile_report.asp?cmd=MWEDFResults&global_id=T0608100512&assigned_name=MW-14		

AC409
SSE
1/2 - 1 Mile
Lower

CA WELLS **CAEDF0000140077**

Well ID:	T0608100366-MW-5	Well Type:	MONITORING
Source:	EDF	Other Name:	MW-5
GAMA PFAS Testing:	Not Reported		
Groundwater Quality Data:	https://gamagroundwater.waterboards.ca.gov/gama/gamamap/public/GamaDataDisplay.asp?dataset=EDF&samp_date=&global_id=T0608100366&assigned_name=MW-5&store_num=		
GeoTracker Data:	https://geotracker.waterboards.ca.gov/profile_report.asp?cmd=MWEDFResults&global_id=T0608100366&assigned_name=MW-5		

AB410
ESE
1/2 - 1 Mile
Lower

CA WELLS **CAEDF0000086564**

Well ID:	T0608100080-MW-11	Well Type:	MONITORING
Source:	EDF	Other Name:	MW-11
GAMA PFAS Testing:	Not Reported		
Groundwater Quality Data:	https://gamagroundwater.waterboards.ca.gov/gama/gamamap/public/GamaDataDisplay.asp?dataset=EDF&samp_date=&global_id=T0608100080&assigned_name=MW-11&store_num=		
GeoTracker Data:	https://geotracker.waterboards.ca.gov/profile_report.asp?cmd=MWEDFResults&global_id=T0608100080&assigned_name=MW-11		

GEOCHECK® - PHYSICAL SETTING SOURCE MAP FINDINGS

Map ID
Direction
Distance
Elevation | Database | EDR ID Number

AB411
ESE
1/2 - 1 Mile
Lower

CA WELLS **CAEDF0000049993**

Well ID:	T0608100080-MW-2	Well Type:	MONITORING
Source:	EDF	Other Name:	MW-2
GAMA PFAS Testing:	Not Reported		
Groundwater Quality Data:	https://gamagroundwater.waterboards.ca.gov/gama/gamamap/public/GamaDataDisplay.asp?dataset=EDF&samp_date=&global_id=T0608100080&assigned_name=MW-2&store_num=		
GeoTracker Data:	https://geotracker.waterboards.ca.gov/profile_report.asp?cmd=MWEDFResults&global_id=T0608100080&assigned_name=MW-2		

AB412
ESE
1/2 - 1 Mile
Lower

CA WELLS **CAEDF0000016142**

Well ID:	T0608100080-B-18	Well Type:	MONITORING
Source:	EDF	Other Name:	B-18
GAMA PFAS Testing:	Not Reported		
Groundwater Quality Data:	https://gamagroundwater.waterboards.ca.gov/gama/gamamap/public/GamaDataDisplay.asp?dataset=EDF&samp_date=&global_id=T0608100080&assigned_name=B-18&store_num=		
GeoTracker Data:	https://geotracker.waterboards.ca.gov/profile_report.asp?cmd=MWEDFResults&global_id=T0608100080&assigned_name=B-18		

AB413
ESE
1/2 - 1 Mile
Lower

CA WELLS **CAEDF0000035491**

Well ID:	T0608100080-B-19	Well Type:	MONITORING
Source:	EDF	Other Name:	B-19
GAMA PFAS Testing:	Not Reported		
Groundwater Quality Data:	https://gamagroundwater.waterboards.ca.gov/gama/gamamap/public/GamaDataDisplay.asp?dataset=EDF&samp_date=&global_id=T0608100080&assigned_name=B-19&store_num=		
GeoTracker Data:	https://geotracker.waterboards.ca.gov/profile_report.asp?cmd=MWEDFResults&global_id=T0608100080&assigned_name=B-19		

AB414
ESE
1/2 - 1 Mile
Lower

CA WELLS **CAEDF0000122394**

Well ID:	T0608100080-MW-15	Well Type:	MONITORING
Source:	EDF	Other Name:	MW-15
GAMA PFAS Testing:	Not Reported		
Groundwater Quality Data:	https://gamagroundwater.waterboards.ca.gov/gama/gamamap/public/GamaDataDisplay.asp?dataset=EDF&samp_date=&global_id=T0608100080&assigned_name=MW-15&store_num=		
GeoTracker Data:	https://geotracker.waterboards.ca.gov/profile_report.asp?cmd=MWEDFResults&global_id=T0608100080&assigned_name=MW-15		

Map ID
Direction
Distance
Elevation | Database | EDR ID Number

AB415
ESE
1/2 - 1 Mile
Lower

CA WELLS **CAEDF0000070797**

Well ID:	T0608100080-B-10	Well Type:	MONITORING
Source:	EDF	Other Name:	B-10
GAMA PFAS Testing:	Not Reported		
Groundwater Quality Data:	https://gamagroundwater.waterboards.ca.gov/gama/gamamap/public/GamaDataDisplay.asp?dataset=EDF&samp_date=&global_id=T0608100080&assigned_name=B-10&store_num=		
GeoTracker Data:	https://geotracker.waterboards.ca.gov/profile_report.asp?cmd=MWEDFResults&global_id=T0608100080&assigned_name=B-10		

AB416
ESE
1/2 - 1 Mile
Lower

CA WELLS **CAEDF0000062822**

Well ID:	T0608100080-MW-4	Well Type:	MONITORING
Source:	EDF	Other Name:	MW-4
GAMA PFAS Testing:	Not Reported		
Groundwater Quality Data:	https://gamagroundwater.waterboards.ca.gov/gama/gamamap/public/GamaDataDisplay.asp?dataset=EDF&samp_date=&global_id=T0608100080&assigned_name=MW-4&store_num=		
GeoTracker Data:	https://geotracker.waterboards.ca.gov/profile_report.asp?cmd=MWEDFResults&global_id=T0608100080&assigned_name=MW-4		

AA417
North
1/2 - 1 Mile
Lower

CA WELLS **CAEDF0000115237**

Well ID:	T0608100512-MW-4	Well Type:	MONITORING
Source:	EDF	Other Name:	MW-4
GAMA PFAS Testing:	Not Reported		
Groundwater Quality Data:	https://gamagroundwater.waterboards.ca.gov/gama/gamamap/public/GamaDataDisplay.asp?dataset=EDF&samp_date=&global_id=T0608100512&assigned_name=MW-4&store_num=		
GeoTracker Data:	https://geotracker.waterboards.ca.gov/profile_report.asp?cmd=MWEDFResults&global_id=T0608100512&assigned_name=MW-4		

AB418
ESE
1/2 - 1 Mile
Lower

CA WELLS **CAEDF0000088325**

Well ID:	T0608100080-B-12	Well Type:	MONITORING
Source:	EDF	Other Name:	B-12
GAMA PFAS Testing:	Not Reported		
Groundwater Quality Data:	https://gamagroundwater.waterboards.ca.gov/gama/gamamap/public/GamaDataDisplay.asp?dataset=EDF&samp_date=&global_id=T0608100080&assigned_name=B-12&store_num=		
GeoTracker Data:	https://geotracker.waterboards.ca.gov/profile_report.asp?cmd=MWEDFResults&global_id=T0608100080&assigned_name=B-12		

GEOCHECK® - PHYSICAL SETTING SOURCE MAP FINDINGS

Map ID
Direction
Distance
Elevation

	Database	EDR ID Number
AB419 **ESE** **1/2 - 1 Mile** **Lower**	**CA WELLS**	**CAEDF0000113846**

Well ID:	T0608100080-MW-3	Well Type:	MONITORING
Source:	EDF	Other Name:	MW-3
GAMA PFAS Testing:	Not Reported		
Groundwater Quality Data:	https://gamagroundwater.waterboards.ca.gov/gama/gamamap/public/GamaDataDisplay.asp?dataset=EDF&samp_date=&global_id=T0608100080&assigned_name=MW-3&store_num=		
GeoTracker Data:	https://geotracker.waterboards.ca.gov/profile_report.asp?cmd=MWEDFResults&global_id=T0608100080&assigned_name=MW-3		

	Database	EDR ID Number
AB420 **ESE** **1/2 - 1 Mile** **Lower**	**CA WELLS**	**CAEDF0000009538**

Well ID:	T0608100080-B-11	Well Type:	MONITORING
Source:	EDF	Other Name:	B-11
GAMA PFAS Testing:	Not Reported		
Groundwater Quality Data:	https://gamagroundwater.waterboards.ca.gov/gama/gamamap/public/GamaDataDisplay.asp?dataset=EDF&samp_date=&global_id=T0608100080&assigned_name=B-11&store_num=		
GeoTracker Data:	https://geotracker.waterboards.ca.gov/profile_report.asp?cmd=MWEDFResults&global_id=T0608100080&assigned_name=B-11		

	Database	EDR ID Number
AB421 **ESE** **1/2 - 1 Mile** **Lower**	**CA WELLS**	**CAEDF0000062194**

Well ID:	T0608100080-MW-5	Well Type:	MONITORING
Source:	EDF	Other Name:	MW-5
GAMA PFAS Testing:	Not Reported		
Groundwater Quality Data:	https://gamagroundwater.waterboards.ca.gov/gama/gamamap/public/GamaDataDisplay.asp?dataset=EDF&samp_date=&global_id=T0608100080&assigned_name=MW-5&store_num=		
GeoTracker Data:	https://geotracker.waterboards.ca.gov/profile_report.asp?cmd=MWEDFResults&global_id=T0608100080&assigned_name=MW-5		

			Database	EDR ID Number
AC422 **SSE** **1/2 - 1 Mile** **Lower**	Site ID:	880016	**AQUIFLOW**	**51747**
	Groundwater Flow:	Not Reported		
	Shallow Water Depth:	10.03		
	Deep Water Depth:	10.89		
	Average Water Depth:	Not Reported		
	Date:	08/18/1992		

			Database	EDR ID Number
423 **NNE** **1/2 - 1 Mile** **Lower**	Site ID:	550041	**AQUIFLOW**	**50510**
	Groundwater Flow:	ESE		
	Shallow Water Depth:	9.5		
	Deep Water Depth:	12.5		
	Average Water Depth:	Not Reported		
	Date:	06/11/1999		

Map ID
Direction
Distance
Elevation | Database | EDR ID Number

AB424
ESE
1/2 - 1 Mile
Lower

CA WELLS **CAEDF0000068584**

Well ID:	T0608100080-B-25	Well Type:	MONITORING
Source:	EDF	Other Name:	B-25
GAMA PFAS Testing:	Not Reported		
Groundwater Quality Data:	https://gamagroundwater.waterboards.ca.gov/gama/gamamap/public/GamaDataDisplay.asp?dataset=EDF&samp_date=&global_id=T0608100080&assigned_name=B-25&store_num=		
GeoTracker Data:	https://geotracker.waterboards.ca.gov/profile_report.asp?cmd=MWEDFResults&global_id=T0608100080&assigned_name=B-25		

AA425
North
1/2 - 1 Mile
Lower

CA WELLS **CAEDF0000056022**

Well ID:	T0608100512-MW-6	Well Type:	MONITORING
Source:	EDF	Other Name:	MW-6
GAMA PFAS Testing:	Not Reported		
Groundwater Quality Data:	https://gamagroundwater.waterboards.ca.gov/gama/gamamap/public/GamaDataDisplay.asp?dataset=EDF&samp_date=&global_id=T0608100512&assigned_name=MW-6&store_num=		
GeoTracker Data:	https://geotracker.waterboards.ca.gov/profile_report.asp?cmd=MWEDFResults&global_id=T0608100512&assigned_name=MW-6		

AB426
ESE
1/2 - 1 Mile
Lower

CA WELLS **CAEDF0000134312**

Well ID:	T0608100080-B-14	Well Type:	MONITORING
Source:	EDF	Other Name:	B-14
GAMA PFAS Testing:	Not Reported		
Groundwater Quality Data:	https://gamagroundwater.waterboards.ca.gov/gama/gamamap/public/GamaDataDisplay.asp?dataset=EDF&samp_date=&global_id=T0608100080&assigned_name=B-14&store_num=		
GeoTracker Data:	https://geotracker.waterboards.ca.gov/profile_report.asp?cmd=MWEDFResults&global_id=T0608100080&assigned_name=B-14		

AB427
ESE
1/2 - 1 Mile
Lower

CA WELLS **CAEDF0000130368**

Well ID:	T0608100080-MW-9	Well Type:	MONITORING
Source:	EDF	Other Name:	MW-9
GAMA PFAS Testing:	Not Reported		
Groundwater Quality Data:	https://gamagroundwater.waterboards.ca.gov/gama/gamamap/public/GamaDataDisplay.asp?dataset=EDF&samp_date=&global_id=T0608100080&assigned_name=MW-9&store_num=		
GeoTracker Data:	https://geotracker.waterboards.ca.gov/profile_report.asp?cmd=MWEDFResults&global_id=T0608100080&assigned_name=MW-9		

GEOCHECK® - PHYSICAL SETTING SOURCE MAP FINDINGS

Map ID
Direction
Distance
Elevation | Database | EDR ID Number

AB428
ESE
1/2 - 1 Mile
Lower

CA WELLS **CAEDF0000003759**

Well ID:	T0608100080-MW-1	Well Type:	MONITORING
Source:	EDF	Other Name:	MW-1
GAMA PFAS Testing:	Not Reported		
Groundwater Quality Data:	https://gamagroundwater.waterboards.ca.gov/gama/gamamap/public/GamaDataDisplay.asp?dataset=EDF&samp_date=&global_id=T0608100080&assigned_name=MW-1&store_num=		
GeoTracker Data:	https://geotracker.waterboards.ca.gov/profile_report.asp?cmd=MWEDFResults&global_id=T0608100080&assigned_name=MW-1		

AB429
ESE
1/2 - 1 Mile
Lower

CA WELLS **CAEDF0000073759**

Well ID:	T0608100080-MW-14	Well Type:	MONITORING
Source:	EDF	Other Name:	MW-14
GAMA PFAS Testing:	Not Reported		
Groundwater Quality Data:	https://gamagroundwater.waterboards.ca.gov/gama/gamamap/public/GamaDataDisplay.asp?dataset=EDF&samp_date=&global_id=T0608100080&assigned_name=MW-14&store_num=		
GeoTracker Data:	https://geotracker.waterboards.ca.gov/profile_report.asp?cmd=MWEDFResults&global_id=T0608100080&assigned_name=MW-14		

AB430
ESE
1/2 - 1 Mile
Lower

CA WELLS **CAEDF0000122744**

Well ID:	T0608100080-MW-8R	Well Type:	MONITORING
Source:	EDF	Other Name:	MW-8R
GAMA PFAS Testing:	Not Reported		
Groundwater Quality Data:	https://gamagroundwater.waterboards.ca.gov/gama/gamamap/public/GamaDataDisplay.asp?dataset=EDF&samp_date=&global_id=T0608100080&assigned_name=MW-8R&store_num=		
GeoTracker Data:	https://geotracker.waterboards.ca.gov/profile_report.asp?cmd=MWEDFResults&global_id=T0608100080&assigned_name=MW-8R		

AB431
ESE
1/2 - 1 Mile
Lower

CA WELLS **CAEDF0000066986**

Well ID:	T0608100080-DB-1	Well Type:	MONITORING
Source:	EDF	Other Name:	DB-1
GAMA PFAS Testing:	Not Reported		
Groundwater Quality Data:	https://gamagroundwater.waterboards.ca.gov/gama/gamamap/public/GamaDataDisplay.asp?dataset=EDF&samp_date=&global_id=T0608100080&assigned_name=DB-1&store_num=		
GeoTracker Data:	https://geotracker.waterboards.ca.gov/profile_report.asp?cmd=MWEDFResults&global_id=T0608100080&assigned_name=DB-1		

Map ID
Direction
Distance
Elevation | Database | EDR ID Number

AB432
ESE
1/2 - 1 Mile
Lower

CA WELLS **CAEDF0000139612**

Well ID:	T0608100080-MW-12	Well Type:	MONITORING
Source:	EDF	Other Name:	MW-12
GAMA PFAS Testing:	Not Reported		
Groundwater Quality Data:	https://gamagroundwater.waterboards.ca.gov/gama/gamamap/public/GamaDataDisplay.asp?dataset=EDF&samp_date=&global_id=T0608100080&assigned_name=MW-12&store_num=		
GeoTracker Data:	https://geotracker.waterboards.ca.gov/profile_report.asp?cmd=MWEDFResults&global_id=T0608100080&assigned_name=MW-12		

AB433
ESE
1/2 - 1 Mile
Lower

CA WELLS **CAEDF0000034601**

Well ID:	T0608100080-DB-2	Well Type:	MONITORING
Source:	EDF	Other Name:	DB-2
GAMA PFAS Testing:	Not Reported		
Groundwater Quality Data:	https://gamagroundwater.waterboards.ca.gov/gama/gamamap/public/GamaDataDisplay.asp?dataset=EDF&samp_date=&global_id=T0608100080&assigned_name=DB-2&store_num=		
GeoTracker Data:	https://geotracker.waterboards.ca.gov/profile_report.asp?cmd=MWEDFResults&global_id=T0608100080&assigned_name=DB-2		

AB434
ESE
1/2 - 1 Mile
Lower

CA WELLS **CAEDF0000119938**

Well ID:	T0608100080-MW-8	Well Type:	MONITORING
Source:	EDF	Other Name:	MW-8
GAMA PFAS Testing:	Not Reported		
Groundwater Quality Data:	https://gamagroundwater.waterboards.ca.gov/gama/gamamap/public/GamaDataDisplay.asp?dataset=EDF&samp_date=&global_id=T0608100080&assigned_name=MW-8&store_num=		
GeoTracker Data:	https://geotracker.waterboards.ca.gov/profile_report.asp?cmd=MWEDFResults&global_id=T0608100080&assigned_name=MW-8		

AB435
ESE
1/2 - 1 Mile
Lower

CA WELLS **CAEDF0000055548**

Well ID:	T0608100080-MW-6	Well Type:	MONITORING
Source:	EDF	Other Name:	MW-6
GAMA PFAS Testing:	Not Reported		
Groundwater Quality Data:	https://gamagroundwater.waterboards.ca.gov/gama/gamamap/public/GamaDataDisplay.asp?dataset=EDF&samp_date=&global_id=T0608100080&assigned_name=MW-6&store_num=		
GeoTracker Data:	https://geotracker.waterboards.ca.gov/profile_report.asp?cmd=MWEDFResults&global_id=T0608100080&assigned_name=MW-6		

Map ID
Direction
Distance
Elevation

	Database	EDR ID Number
AB436 **ESE** **1/2 - 1 Mile** **Lower**	**CA WELLS**	**CAEDF0000041295**

Well ID:	T0608100080-MW-13	Well Type:	MONITORING
Source:	EDF	Other Name:	MW-13
GAMA PFAS Testing:	Not Reported		
Groundwater Quality Data:	https://gamagroundwater.waterboards.ca.gov/gama/gamamap/public/GamaDataDisplay.asp?dataset=EDF&samp_date=&global_id=T0608100080&assigned_name=MW-13&store_num=		
GeoTracker Data:	https://geotracker.waterboards.ca.gov/profile_report.asp?cmd=MWEDFResults&global_id=T0608100080&assigned_name=MW-13		

AB437 **ESE** **1/2 - 1 Mile** **Lower**	Site ID:	880001	**AQUIFLOW**	**51766**
	Groundwater Flow:	Not Reported		
	Shallow Water Depth:	9.5		
	Deep Water Depth:	14.5		
	Average Water Depth:	Not Reported		
	Date:	05/26/1993		

	Database	EDR ID Number
AD438 **NNE** **1/2 - 1 Mile** **Lower**	**CA WELLS**	**CAEDF0000070259**

Well ID:	T0608100721-PZ-1	Well Type:	MONITORING
Source:	EDF	Other Name:	PZ-1
GAMA PFAS Testing:	Not Reported		
Groundwater Quality Data:	https://gamagroundwater.waterboards.ca.gov/gama/gamamap/public/GamaDataDisplay.asp?dataset=EDF&samp_date=&global_id=T0608100721&assigned_name=PZ-1&store_num=		
GeoTracker Data:	https://geotracker.waterboards.ca.gov/profile_report.asp?cmd=MWEDFResults&global_id=T0608100721&assigned_name=PZ-1		

	Database	EDR ID Number
AD439 **NNE** **1/2 - 1 Mile** **Lower**	**CA WELLS**	**CAEDF0000064489**

Well ID:	T0608100721-MW-1	Well Type:	MONITORING
Source:	EDF	Other Name:	MW-1
GAMA PFAS Testing:	Not Reported		
Groundwater Quality Data:	https://gamagroundwater.waterboards.ca.gov/gama/gamamap/public/GamaDataDisplay.asp?dataset=EDF&samp_date=&global_id=T0608100721&assigned_name=MW-1&store_num=		
GeoTracker Data:	https://geotracker.waterboards.ca.gov/profile_report.asp?cmd=MWEDFResults&global_id=T0608100721&assigned_name=MW-1		

	Database	EDR ID Number
AD440 **NNE** **1/2 - 1 Mile** **Lower**	**CA WELLS**	**CAEDF0000082977**

Well ID:	T0608100721-PZ-6	Well Type:	MONITORING
Source:	EDF	Other Name:	PZ-6

GAMA PFAS Testing: Not Reported
Groundwater Quality Data: https://gamagroundwater.waterboards.ca.gov/gama/gamamap/public/GamaDataDisplay.asp?dataset=EDF&samp_date=&global_id=T0608100721&assigned_name=PZ-6&store_num=
GeoTracker Data: https://geotracker.waterboards.ca.gov/profile_report.asp?cmd=MWEDFResults&global_id=T0608100721&assigned_name=PZ-6

AD441
NNE
1/2 - 1 Mile
Lower

CA WELLS **CAEDF0000108207**

Well ID: T0608100721-S-1 Well Type: MONITORING
Source: EDF Other Name: S-1
GAMA PFAS Testing: Not Reported
Groundwater Quality Data: https://gamagroundwater.waterboards.ca.gov/gama/gamamap/public/GamaDataDisplay.asp?dataset=EDF&samp_date=&global_id=T0608100721&assigned_name=S-1&store_num=
GeoTracker Data: https://geotracker.waterboards.ca.gov/profile_report.asp?cmd=MWEDFResults&global_id=T0608100721&assigned_name=S-1

AD442
NNE
1/2 - 1 Mile
Lower

CA WELLS **CAEDF0000112073**

Well ID: T0608100721-PZ-3 Well Type: MONITORING
Source: EDF Other Name: PZ-3
GAMA PFAS Testing: Not Reported
Groundwater Quality Data: https://gamagroundwater.waterboards.ca.gov/gama/gamamap/public/GamaDataDisplay.asp?dataset=EDF&samp_date=&global_id=T0608100721&assigned_name=PZ-3&store_num=
GeoTracker Data: https://geotracker.waterboards.ca.gov/profile_report.asp?cmd=MWEDFResults&global_id=T0608100721&assigned_name=PZ-3

AD443
NNE
1/2 - 1 Mile
Lower

CA WELLS **CAEDF0000082703**

Well ID: T0608100721-PZ-4 Well Type: MONITORING
Source: EDF Other Name: PZ-4
GAMA PFAS Testing: Not Reported
Groundwater Quality Data: https://gamagroundwater.waterboards.ca.gov/gama/gamamap/public/GamaDataDisplay.asp?dataset=EDF&samp_date=&global_id=T0608100721&assigned_name=PZ-4&store_num=
GeoTracker Data: https://geotracker.waterboards.ca.gov/profile_report.asp?cmd=MWEDFResults&global_id=T0608100721&assigned_name=PZ-4

AE444
SSE
1/2 - 1 Mile
Lower

CA WELLS **3555**

Seq: 3555 Prim sta c: 03S/05W-33Q01 M
Frds no: 4110023005 County: 41
District: 04 User id: ENG
System no: 4110023 Water type: G

Source nam:	WELL 13 - SHANNON (MONITORING WELL)	Station ty:	WELL/AMBNT/MUN/INTAKE
Latitude:	373730.0	Longitude:	1222445.0
Precision:	3	Status:	MW
Comment 1:	Not Reported	Comment 2:	Not Reported
Comment 3:	Not Reported	Comment 4:	Not Reported
Comment 5:	Not Reported	Comment 6:	Not Reported
Comment 7:	Not Reported		
System no:	4110023	System nam:	City Of San Bruno
Hqname:	Not Reported	Address:	567 El Camino Real
City:	San Bruno	State:	CA
Zip:	94066	Zip ext:	Not Reported
Pop serv:	39000	Connection:	11317
Area serve:	SAN BRUNO		

AD445
NNE
1/2 - 1 Mile
Lower

CA WELLS **CAEDF0000068747**

Well ID:	T0608100721-MW-4	Well Type:	MONITORING
Source:	EDF	Other Name:	MW-4
GAMA PFAS Testing:	Not Reported		
Groundwater Quality Data:	https://gamagroundwater.waterboards.ca.gov/gama/gamamap/public/GamaDataDisplay.asp?dataset=EDF&samp_date=&global_id=T0608100721&assigned_name=MW-4&store_num=		
GeoTracker Data:	https://geotracker.waterboards.ca.gov/profile_report.asp?cmd=MWEDFResults&global_id=T0608100721&assigned_name=MW-4		

AD446
NNE
1/2 - 1 Mile
Lower

CA WELLS **CAEDF0000125360**

Well ID:	T0608100721-PZ-5	Well Type:	MONITORING
Source:	EDF	Other Name:	PZ-5
GAMA PFAS Testing:	Not Reported		
Groundwater Quality Data:	https://gamagroundwater.waterboards.ca.gov/gama/gamamap/public/GamaDataDisplay.asp?dataset=EDF&samp_date=&global_id=T0608100721&assigned_name=PZ-5&store_num=		
GeoTracker Data:	https://geotracker.waterboards.ca.gov/profile_report.asp?cmd=MWEDFResults&global_id=T0608100721&assigned_name=PZ-5		

AD447
NNE
1/2 - 1 Mile
Lower

CA WELLS **CAEDF0000136068**

Well ID:	T0608100721-MW-2	Well Type:	MONITORING
Source:	EDF	Other Name:	MW-2
GAMA PFAS Testing:	Not Reported		
Groundwater Quality Data:	https://gamagroundwater.waterboards.ca.gov/gama/gamamap/public/GamaDataDisplay.asp?dataset=EDF&samp_date=&global_id=T0608100721&assigned_name=MW-2&store_num=		
GeoTracker Data:	https://geotracker.waterboards.ca.gov/profile_report.asp?cmd=MWEDFResults&global_id=T0608100721&assigned_name=MW-2		

Map ID
Direction
Distance
Elevation

	Database	EDR ID Number
AD448 **NNE** **1/2 - 1 Mile** **Lower**	**CA WELLS**	**CAEDF0000067723**

Well ID:	T0608100721-MW-5	Well Type:	MONITORING
Source:	EDF	Other Name:	MW-5
GAMA PFAS Testing:	Not Reported		
Groundwater Quality Data:	https://gamagroundwater.waterboards.ca.gov/gama/gamamap/public/GamaDataDisplay.asp?dataset=EDF&samp_date=&global_id=T0608100721&assigned_name=MW-5&store_num=		
GeoTracker Data:	https://geotracker.waterboards.ca.gov/profile_report.asp?cmd=MWEDFResults&global_id=T0608100721&assigned_name=MW-5		

AF449 **ENE** **1/2 - 1 Mile** **Lower**	Site ID:	550051	**AQUIFLOW**	**68829**
	Groundwater Flow:	E		
	Shallow Water Depth:	7.9		
	Deep Water Depth:	7.06		
	Average Water Depth:	Not Reported		
	Date:	05/22/1992		

	Database	EDR ID Number
AE450 **SSE** **1/2 - 1 Mile** **Lower**	**CA WELLS**	**CAEDF0000044609**

Well ID:	T0608191820-MW-4	Well Type:	MONITORING
Source:	EDF	Other Name:	MW-4
GAMA PFAS Testing:	Not Reported		
Groundwater Quality Data:	https://gamagroundwater.waterboards.ca.gov/gama/gamamap/public/GamaDataDisplay.asp?dataset=EDF&samp_date=&global_id=T0608191820&assigned_name=MW-4&store_num=		
GeoTracker Data:	https://geotracker.waterboards.ca.gov/profile_report.asp?cmd=MWEDFResults&global_id=T0608191820&assigned_name=MW-4		

	Database	EDR ID Number
AE451 **SSE** **1/2 - 1 Mile** **Higher**	**CA WELLS**	**CAEDF0000121533**

Well ID:	T0608191820-MW-2	Well Type:	MONITORING
Source:	EDF	Other Name:	MW-2
GAMA PFAS Testing:	Not Reported		
Groundwater Quality Data:	https://gamagroundwater.waterboards.ca.gov/gama/gamamap/public/GamaDataDisplay.asp?dataset=EDF&samp_date=&global_id=T0608191820&assigned_name=MW-2&store_num=		
GeoTracker Data:	https://geotracker.waterboards.ca.gov/profile_report.asp?cmd=MWEDFResults&global_id=T0608191820&assigned_name=MW-2		

	Database	EDR ID Number
AE452 **SSE** **1/2 - 1 Mile** **Higher**	**CA WELLS**	**CAEDF0000049917**

Well ID:	T0608191820-MW-1	Well Type:	MONITORING
Source:	EDF	Other Name:	MW-1

GAMA PFAS Testing: Not Reported
Groundwater Quality Data: https://gamagroundwater.waterboards.ca.gov/gama/gamamap/public/GamaDataDisplay.asp?dataset=EDF&samp_date=&global_id=T0608191820&assigned_name=MW-1&store_num=
GeoTracker Data: https://geotracker.waterboards.ca.gov/profile_report.asp?cmd=MWEDFResults&global_id=T0608191820&assigned_name=MW-1

453
NE
1/2 - 1 Mile
Lower

Site ID: 41-0327
Groundwater Flow: NE
Shallow Water Depth: 6.22
Deep Water Depth: 10.84
Average Water Depth: Not Reported
Date: 06/1996

AQUIFLOW **68974**

AE454
SSE
1/2 - 1 Mile
Lower

CA WELLS **CAEDF0000082033**

Well ID: T0608191820-MW-3R
Well Type: MONITORING
Source: EDF
Other Name: MW-3R
GAMA PFAS Testing: Not Reported
Groundwater Quality Data: https://gamagroundwater.waterboards.ca.gov/gama/gamamap/public/GamaDataDisplay.asp?dataset=EDF&samp_date=&global_id=T0608191820&assigned_name=MW-3R&store_num=
GeoTracker Data: https://geotracker.waterboards.ca.gov/profile_report.asp?cmd=MWEDFResults&global_id=T0608191820&assigned_name=MW-3R

AE455
SSE
1/2 - 1 Mile
Lower

CA WELLS **CAEDF0000020220**

Well ID: T0608191820-MW-3
Well Type: MONITORING
Source: EDF
Other Name: MW-3
GAMA PFAS Testing: Not Reported
Groundwater Quality Data: https://gamagroundwater.waterboards.ca.gov/gama/gamamap/public/GamaDataDisplay.asp?dataset=EDF&samp_date=&global_id=T0608191820&assigned_name=MW-3&store_num=
GeoTracker Data: https://geotracker.waterboards.ca.gov/profile_report.asp?cmd=MWEDFResults&global_id=T0608191820&assigned_name=MW-3

AG456
NE
1/2 - 1 Mile
Lower

CA WELLS **CAEDF0000096291**

Well ID: T0608126439-MW-5
Well Type: MONITORING
Source: EDF
Other Name: MW-5
GAMA PFAS Testing: Not Reported
Groundwater Quality Data: https://gamagroundwater.waterboards.ca.gov/gama/gamamap/public/GamaDataDisplay.asp?dataset=EDF&samp_date=&global_id=T0608126439&assigned_name=MW-5&store_num=
GeoTracker Data: https://geotracker.waterboards.ca.gov/profile_report.asp?cmd=MWEDFResults&global_id=T0608126439&assigned_name=MW-5

Map ID
Direction
Distance
Elevation | Database | EDR ID Number

AG457
NE
1/2 - 1 Mile
Lower

CA WELLS **CAEDF0000064607**

Well ID:	T0608126439-MW-6	Well Type:	MONITORING
Source:	EDF	Other Name:	MW-6
GAMA PFAS Testing:	Not Reported		
Groundwater Quality Data:	https://gamagroundwater.waterboards.ca.gov/gama/gamamap/public/GamaDataDisplay.asp?dataset=EDF&samp_date=&global_id=T0608126439&assigned_name=MW-6&store_num=		
GeoTracker Data:	https://geotracker.waterboards.ca.gov/profile_report.asp?cmd=MWEDFResults&global_id=T0608126439&assigned_name=MW-6		

AE458
SSE
1/2 - 1 Mile
Lower

CA WELLS **CAEDF0000100285**

Well ID:	T0608191820-MW-5	Well Type:	MONITORING
Source:	EDF	Other Name:	MW-5
GAMA PFAS Testing:	Not Reported		
Groundwater Quality Data:	https://gamagroundwater.waterboards.ca.gov/gama/gamamap/public/GamaDataDisplay.asp?dataset=EDF&samp_date=&global_id=T0608191820&assigned_name=MW-5&store_num=		
GeoTracker Data:	https://geotracker.waterboards.ca.gov/profile_report.asp?cmd=MWEDFResults&global_id=T0608191820&assigned_name=MW-5		

AG459
NE
1/2 - 1 Mile
Lower

CA WELLS **CAEDF0000077722**

Well ID:	T0608126439-MW-8	Well Type:	MONITORING
Source:	EDF	Other Name:	MW-8
GAMA PFAS Testing:	Not Reported		
Groundwater Quality Data:	https://gamagroundwater.waterboards.ca.gov/gama/gamamap/public/GamaDataDisplay.asp?dataset=EDF&samp_date=&global_id=T0608126439&assigned_name=MW-8&store_num=		
GeoTracker Data:	https://geotracker.waterboards.ca.gov/profile_report.asp?cmd=MWEDFResults&global_id=T0608126439&assigned_name=MW-8		

AG460
NE
1/2 - 1 Mile
Lower

CA WELLS **CAEDF0000002921**

Well ID:	T0608126439-MW-1	Well Type:	MONITORING
Source:	EDF	Other Name:	MW-1
GAMA PFAS Testing:	Not Reported		
Groundwater Quality Data:	https://gamagroundwater.waterboards.ca.gov/gama/gamamap/public/GamaDataDisplay.asp?dataset=EDF&samp_date=&global_id=T0608126439&assigned_name=MW-1&store_num=		
GeoTracker Data:	https://geotracker.waterboards.ca.gov/profile_report.asp?cmd=MWEDFResults&global_id=T0608126439&assigned_name=MW-1		

Map ID
Direction
Distance
Elevation

	Database	EDR ID Number
AG461 **NE** **1/2 - 1 Mile** **Lower**	**CA WELLS**	**CAEDF0000039070**

Well ID:	T0608126439-MW-4	Well Type:	MONITORING
Source:	EDF	Other Name:	MW-4
GAMA PFAS Testing:	Not Reported		
Groundwater Quality Data:	https://gamagroundwater.waterboards.ca.gov/gama/gamamap/public/GamaDataDisplay.asp?dataset=EDF&samp_date=&global_id=T0608126439&assigned_name=MW-4&store_num=		
GeoTracker Data:	https://geotracker.waterboards.ca.gov/profile_report.asp?cmd=MWEDFResults&global_id=T0608126439&assigned_name=MW-4		

AH462 **ENE** **1/2 - 1 Mile** **Lower**	Site ID:	41-0422	**AQUIFLOW**	**68787**
	Groundwater Flow:	Not Reported		
	Shallow Water Depth:	3.9		
	Deep Water Depth:	7.65		
	Average Water Depth:	Not Reported		
	Date:	09/16/1992		

	Database	EDR ID Number
AG463 **NE** **1/2 - 1 Mile** **Lower**	**CA WELLS**	**CAEDF0000040040**

Well ID:	T0608126439-MW-3	Well Type:	MONITORING
Source:	EDF	Other Name:	MW-3
GAMA PFAS Testing:	Not Reported		
Groundwater Quality Data:	https://gamagroundwater.waterboards.ca.gov/gama/gamamap/public/GamaDataDisplay.asp?dataset=EDF&samp_date=&global_id=T0608126439&assigned_name=MW-3&store_num=		
GeoTracker Data:	https://geotracker.waterboards.ca.gov/profile_report.asp?cmd=MWEDFResults&global_id=T0608126439&assigned_name=MW-3		

	Database	EDR ID Number
AI464 **NNE** **1/2 - 1 Mile** **Lower**	**CA WELLS**	**CAEDF0000109151**

Well ID:	T0608100526-MW-7	Well Type:	MONITORING
Source:	EDF	Other Name:	MW-7
GAMA PFAS Testing:	Not Reported		
Groundwater Quality Data:	https://gamagroundwater.waterboards.ca.gov/gama/gamamap/public/GamaDataDisplay.asp?dataset=EDF&samp_date=&global_id=T0608100526&assigned_name=MW-7&store_num=		
GeoTracker Data:	https://geotracker.waterboards.ca.gov/profile_report.asp?cmd=MWEDFResults&global_id=T0608100526&assigned_name=MW-7		

	Database	EDR ID Number
AG465 **NE** **1/2 - 1 Mile** **Lower**	**CA WELLS**	**CAEDF0000123139**

Well ID:	T0608126439-MW-2	Well Type:	MONITORING
Source:	EDF	Other Name:	MW-2

GAMA PFAS Testing: Not Reported
Groundwater Quality Data: https://gamagroundwater.waterboards.ca.gov/gama/gamamap/public/GamaDataDisplay.asp?dataset=EDF&samp_date=&global_id=T0608126439&assigned_name=MW-2&store_num=
GeoTracker Data: https://geotracker.waterboards.ca.gov/profile_report.asp?cmd=MWEDFResults&global_id=T0608126439&assigned_name=MW-2

AG466
NE
1/2 - 1 Mile
Lower

CA WELLS **CAEDF0000108557**

Well ID: T0608126439-MW-7 Well Type: MONITORING
Source: EDF Other Name: MW-7
GAMA PFAS Testing: Not Reported
Groundwater Quality Data: https://gamagroundwater.waterboards.ca.gov/gama/gamamap/public/GamaDataDisplay.asp?dataset=EDF&samp_date=&global_id=T0608126439&assigned_name=MW-7&store_num=
GeoTracker Data: https://geotracker.waterboards.ca.gov/profile_report.asp?cmd=MWEDFResults&global_id=T0608126439&assigned_name=MW-7

AF467
ENE
1/2 - 1 Mile
Lower

Site ID: 41-0886
Groundwater Flow: NE
Shallow Water Depth: Not Reported
Deep Water Depth: Not Reported
Average Water Depth: 11.6"
Date: 09/17/1997

AQUIFLOW **68834**

AI468
NNE
1/2 - 1 Mile
Lower

CA WELLS **CAEDF0000098168**

Well ID: T0608100526-MW-2 Well Type: MONITORING
Source: EDF Other Name: MW-2
GAMA PFAS Testing: Not Reported
Groundwater Quality Data: https://gamagroundwater.waterboards.ca.gov/gama/gamamap/public/GamaDataDisplay.asp?dataset=EDF&samp_date=&global_id=T0608100526&assigned_name=MW-2&store_num=
GeoTracker Data: https://geotracker.waterboards.ca.gov/profile_report.asp?cmd=MWEDFResults&global_id=T0608100526&assigned_name=MW-2

AJ469
North
1/2 - 1 Mile
Lower

Site ID: 550099
Groundwater Flow: NE
Shallow Water Depth: 9
Deep Water Depth: 10
Average Water Depth: Not Reported
Date: 02/04/1999

AQUIFLOW **50453**

AG470
NE
1/2 - 1 Mile
Lower

CA WELLS **CAEDF0000086470**

Well ID: SL0608187305-SB-28 Well Type: MONITORING
Source: EDF Other Name: SB-28
GAMA PFAS Testing: Not Reported

Groundwater Quality Data: https://gamagroundwater.waterboards.ca.gov/gama/gamamap/public/GamaDataDisplay.asp?dataset=EDF&samp_date=&global_id=SL0608187305&assigned_name=SB-28&store_num=
GeoTracker Data: https://geotracker.waterboards.ca.gov/profile_report.asp?cmd=MWEDFResults&global_id=SL0608187305&assigned_name=SB-28

AI471
NNE
1/2 - 1 Mile
Lower

CA WELLS **CAEDF0000092932**

Well ID: T0608100526-MW-1R
Well Type: MONITORING
Source: EDF
Other Name: MW-1R
GAMA PFAS Testing: Not Reported
Groundwater Quality Data: https://gamagroundwater.waterboards.ca.gov/gama/gamamap/public/GamaDataDisplay.asp?dataset=EDF&samp_date=&global_id=T0608100526&assigned_name=MW-1R&store_num=
GeoTracker Data: https://geotracker.waterboards.ca.gov/profile_report.asp?cmd=MWEDFResults&global_id=T0608100526&assigned_name=MW-1R

AI472
NNE
1/2 - 1 Mile
Lower

CA WELLS **CAEDF0000058933**

Well ID: T0608100526-MW-3
Well Type: MONITORING
Source: EDF
Other Name: MW-3
GAMA PFAS Testing: Not Reported
Groundwater Quality Data: https://gamagroundwater.waterboards.ca.gov/gama/gamamap/public/GamaDataDisplay.asp?dataset=EDF&samp_date=&global_id=T0608100526&assigned_name=MW-3&store_num=
GeoTracker Data: https://geotracker.waterboards.ca.gov/profile_report.asp?cmd=MWEDFResults&global_id=T0608100526&assigned_name=MW-3

AI473
NNE
1/2 - 1 Mile
Lower

CA WELLS **CAEDF0000101084**

Well ID: T0608100526-MW-4
Well Type: MONITORING
Source: EDF
Other Name: MW-4
GAMA PFAS Testing: Not Reported
Groundwater Quality Data: https://gamagroundwater.waterboards.ca.gov/gama/gamamap/public/GamaDataDisplay.asp?dataset=EDF&samp_date=&global_id=T0608100526&assigned_name=MW-4&store_num=
GeoTracker Data: https://geotracker.waterboards.ca.gov/profile_report.asp?cmd=MWEDFResults&global_id=T0608100526&assigned_name=MW-4

AI474
NNE
1/2 - 1 Mile
Lower

CA WELLS **CAEDF0000004631**

Well ID: T0608100526-EX-1
Well Type: MONITORING
Source: EDF
Other Name: EX-1
GAMA PFAS Testing: Not Reported
Groundwater Quality Data: https://gamagroundwater.waterboards.ca.gov/gama/gamamap/public/GamaDataDisplay.asp?dataset=EDF&samp_date=&global_id=T0608100526&assigned_name=EX-1&store_num=

GeoTracker Data: https://geotracker.waterboards.ca.gov/profile_report.asp?cmd=MWEDFResults&global_id=T0608100526&assigned_name=EX-1

AG475
NE
1/2 - 1 Mile
Lower

CA WELLS **CAEDF0000139495**

Well ID: SL0608187305-SB-24
Well Type: MONITORING
Source: EDF
Other Name: SB-24
GAMA PFAS Testing: Not Reported
Groundwater Quality Data: https://gamagroundwater.waterboards.ca.gov/gama/gamamap/public/GamaDataDisplay.asp?dataset=EDF&samp_date=&global_id=SL0608187305&assigned_name=SB-24&store_num=
GeoTracker Data: https://geotracker.waterboards.ca.gov/profile_report.asp?cmd=MWEDFResults&global_id=SL0608187305&assigned_name=SB-24

AI476
NNE
1/2 - 1 Mile
Lower

CA WELLS **CAEDF0000088602**

Well ID: T0608100526-MW-8
Well Type: MONITORING
Source: EDF
Other Name: MW-8
GAMA PFAS Testing: Not Reported
Groundwater Quality Data: https://gamagroundwater.waterboards.ca.gov/gama/gamamap/public/GamaDataDisplay.asp?dataset=EDF&samp_date=&global_id=T0608100526&assigned_name=MW-8&store_num=
GeoTracker Data: https://geotracker.waterboards.ca.gov/profile_report.asp?cmd=MWEDFResults&global_id=T0608100526&assigned_name=MW-8

AI477
NNE
1/2 - 1 Mile
Lower

CA WELLS **CAEDF0000092032**

Well ID: T0608100526-MW-6
Well Type: MONITORING
Source: EDF
Other Name: MW-6
GAMA PFAS Testing: Not Reported
Groundwater Quality Data: https://gamagroundwater.waterboards.ca.gov/gama/gamamap/public/GamaDataDisplay.asp?dataset=EDF&samp_date=&global_id=T0608100526&assigned_name=MW-6&store_num=
GeoTracker Data: https://geotracker.waterboards.ca.gov/profile_report.asp?cmd=MWEDFResults&global_id=T0608100526&assigned_name=MW-6

AG478
NE
1/2 - 1 Mile
Lower

CA WELLS **CAEDF0000003609**

Well ID: SL0608187305-SB-29
Well Type: MONITORING
Source: EDF
Other Name: SB-29
GAMA PFAS Testing: Not Reported
Groundwater Quality Data: https://gamagroundwater.waterboards.ca.gov/gama/gamamap/public/GamaDataDisplay.asp?dataset=EDF&samp_date=&global_id=SL0608187305&assigned_name=SB-29&store_num=
GeoTracker Data: https://geotracker.waterboards.ca.gov/profile_report.asp?cmd=MWEDFResults&global_id=SL0608187305&assigned_name=SB-29

GEOCHECK® - PHYSICAL SETTING SOURCE MAP FINDINGS

Map ID
Direction
Distance
Elevation

			Database	EDR ID Number
AK479 **NNE** **1/2 - 1 Mile** **Lower**	Site ID: Groundwater Flow: Shallow Water Depth: Deep Water Depth: Average Water Depth: Date:	550156 ENE 8.5 9.5 Not Reported 10/01/1993	**AQUIFLOW**	**68967**
AK480 **NNE** **1/2 - 1 Mile** **Lower**	Site ID: Groundwater Flow: Shallow Water Depth: Deep Water Depth: Average Water Depth: Date:	550156 ENE 8.5 9.5 Not Reported 10/01/1993	**AQUIFLOW**	**68969**
AJ481 **North** **1/2 - 1 Mile** **Lower**	Site ID: Groundwater Flow: Shallow Water Depth: Deep Water Depth: Average Water Depth: Date:	550035 NNE 7 10 Not Reported 10/02/1991	**AQUIFLOW**	**50459**

AL482
NE
1/2 - 1 Mile
Lower

CA WELLS **CAEDF0000088718**

Well ID:	SL0608187305-SB-18	Well Type:	MONITORING
Source:	EDF	Other Name:	SB-18
GAMA PFAS Testing:	Not Reported		
Groundwater Quality Data:	https://gamagroundwater.waterboards.ca.gov/gama/gamamap/public/GamaDataDisplay.asp?dataset=EDF&samp_date=&global_id=SL0608187305&assigned_name=SB-18&store_num=		
GeoTracker Data:	https://geotracker.waterboards.ca.gov/profile_report.asp?cmd=MWEDFResults&global_id=SL0608187305&assigned_name=SB-18		

AG483
NE
1/2 - 1 Mile
Lower

CA WELLS **CAEDF0000140201**

Well ID:	SL0608187305-SB-25	Well Type:	MONITORING
Source:	EDF	Other Name:	SB-25
GAMA PFAS Testing:	Not Reported		
Groundwater Quality Data:	https://gamagroundwater.waterboards.ca.gov/gama/gamamap/public/GamaDataDisplay.asp?dataset=EDF&samp_date=&global_id=SL0608187305&assigned_name=SB-25&store_num=		
GeoTracker Data:	https://geotracker.waterboards.ca.gov/profile_report.asp?cmd=MWEDFResults&global_id=SL0608187305&assigned_name=SB-25		

Map ID
Direction
Distance
Elevation | Database | EDR ID Number

AG484
NE
1/2 - 1 Mile
Lower

CA WELLS **CAEDF0000047732**

Well ID:	SL0608187305-SB-22	Well Type:	MONITORING
Source:	EDF	Other Name:	SB-22
GAMA PFAS Testing:	Not Reported		
Groundwater Quality Data:	https://gamagroundwater.waterboards.ca.gov/gama/gamamap/public/GamaDataDisplay.asp?dataset=EDF&samp_date=&global_id=SL0608187305&assigned_name=SB-22&store_num=		
GeoTracker Data:	https://geotracker.waterboards.ca.gov/profile_report.asp?cmd=MWEDFResults&global_id=SL0608187305&assigned_name=SB-22		

AM485
SSE
1/2 - 1 Mile
Lower

CA WELLS **CAEDF0000002656**

Well ID:	T0608192685-MW-2	Well Type:	MONITORING
Source:	EDF	Other Name:	MW-2
GAMA PFAS Testing:	Not Reported		
Groundwater Quality Data:	https://gamagroundwater.waterboards.ca.gov/gama/gamamap/public/GamaDataDisplay.asp?dataset=EDF&samp_date=&global_id=T0608192685&assigned_name=MW-2&store_num=		
GeoTracker Data:	https://geotracker.waterboards.ca.gov/profile_report.asp?cmd=MWEDFResults&global_id=T0608192685&assigned_name=MW-2		

AM486
SSE
1/2 - 1 Mile
Lower

CA WELLS **CAEDF0000081399**

Well ID:	T0608100170-SB-20	Well Type:	MONITORING
Source:	EDF	Other Name:	SB-20
GAMA PFAS Testing:	Not Reported		
Groundwater Quality Data:	https://gamagroundwater.waterboards.ca.gov/gama/gamamap/public/GamaDataDisplay.asp?dataset=EDF&samp_date=&global_id=T0608100170&assigned_name=SB-20&store_num=		
GeoTracker Data:	https://geotracker.waterboards.ca.gov/profile_report.asp?cmd=MWEDFResults&global_id=T0608100170&assigned_name=SB-20		

AK487
NNE
1/2 - 1 Mile
Lower

AQUIFLOW **50422**

Site ID:	550122
Groundwater Flow:	NE
Shallow Water Depth:	1.5
Deep Water Depth:	2.5
Average Water Depth:	Not Reported
Date:	10/06/1998

AM488
SSE
1/2 - 1 Mile
Lower

CA WELLS **CAEDF0000089673**

Well ID:	T0608192685-MW-3	Well Type:	MONITORING
Source:	EDF	Other Name:	MW-3

GAMA PFAS Testing: Not Reported
Groundwater Quality Data: https://gamagroundwater.waterboards.ca.gov/gama/gamamap/public/GamaDataDisplay.asp?dataset=EDF&samp_date=&global_id=T0608192685&assigned_name=MW-3&store_num=
GeoTracker Data: https://geotracker.waterboards.ca.gov/profile_report.asp?cmd=MWEDFResults&global_id=T0608192685&assigned_name=MW-3

AL489
NE
1/2 - 1 Mile
Lower

CA WELLS **CAEDF0000008226**

Well ID: SL0608187305-SB-19 Well Type: MONITORING
Source: EDF Other Name: SB-19
GAMA PFAS Testing: Not Reported
Groundwater Quality Data: https://gamagroundwater.waterboards.ca.gov/gama/gamamap/public/GamaDataDisplay.asp?dataset=EDF&samp_date=&global_id=SL0608187305&assigned_name=SB-19&store_num=
GeoTracker Data: https://geotracker.waterboards.ca.gov/profile_report.asp?cmd=MWEDFResults&global_id=SL0608187305&assigned_name=SB-19

AG490
NE
1/2 - 1 Mile
Lower

CA WELLS **CAEDF0000123610**

Well ID: SL0608187305-SB-30 Well Type: MONITORING
Source: EDF Other Name: SB-30
GAMA PFAS Testing: Not Reported
Groundwater Quality Data: https://gamagroundwater.waterboards.ca.gov/gama/gamamap/public/GamaDataDisplay.asp?dataset=EDF&samp_date=&global_id=SL0608187305&assigned_name=SB-30&store_num=
GeoTracker Data: https://geotracker.waterboards.ca.gov/profile_report.asp?cmd=MWEDFResults&global_id=SL0608187305&assigned_name=SB-30

491
ENE
1/2 - 1 Mile
Lower

Site ID: 41-0455
Groundwater Flow: Not Reported
Shallow Water Depth: 4.4
Deep Water Depth: 7.18
Average Water Depth: Not Reported
Date: 06/17/1992

AQUIFLOW **68599**

AK492
NNE
1/2 - 1 Mile
Lower

CA WELLS **CAEDF0000034706**

Well ID: T0608100646-MW-1 Well Type: MONITORING
Source: EDF Other Name: MW-1
GAMA PFAS Testing: Not Reported
Groundwater Quality Data: https://gamagroundwater.waterboards.ca.gov/gama/gamamap/public/GamaDataDisplay.asp?dataset=EDF&samp_date=&global_id=T0608100646&assigned_name=MW-1&store_num=
GeoTracker Data: https://geotracker.waterboards.ca.gov/profile_report.asp?cmd=MWEDFResults&global_id=T0608100646&assigned_name=MW-1

GEOCHECK® - PHYSICAL SETTING SOURCE MAP FINDINGS

Map ID
Direction
Distance
Elevation | Database | EDR ID Number

AM493
SSE
1/2 - 1 Mile
Lower

CA WELLS **CAEDF0000135324**

Well ID:	T0608192685-MW-1	Well Type:	MONITORING
Source:	EDF	Other Name:	MW-1
GAMA PFAS Testing:	Not Reported		
Groundwater Quality Data:	https://gamagroundwater.waterboards.ca.gov/gama/gamamap/public/GamaDataDisplay.asp?dataset=EDF&samp_date=&global_id=T0608192685&assigned_name=MW-1&store_num=		
GeoTracker Data:	https://geotracker.waterboards.ca.gov/profile_report.asp?cmd=MWEDFResults&global_id=T0608192685&assigned_name=MW-1		

AL494
NE
1/2 - 1 Mile
Lower

CA WELLS **CAEDF0000109071**

Well ID:	SL0608187305-SB-14	Well Type:	MONITORING
Source:	EDF	Other Name:	SB-14
GAMA PFAS Testing:	Not Reported		
Groundwater Quality Data:	https://gamagroundwater.waterboards.ca.gov/gama/gamamap/public/GamaDataDisplay.asp?dataset=EDF&samp_date=&global_id=SL0608187305&assigned_name=SB-14&store_num=		
GeoTracker Data:	https://geotracker.waterboards.ca.gov/profile_report.asp?cmd=MWEDFResults&global_id=SL0608187305&assigned_name=SB-14		

AL495
NE
1/2 - 1 Mile
Lower

CA WELLS **CAEDF0000085912**

Well ID:	SL0608187305-SB-38	Well Type:	MONITORING
Source:	EDF	Other Name:	SB-38
GAMA PFAS Testing:	Not Reported		
Groundwater Quality Data:	https://gamagroundwater.waterboards.ca.gov/gama/gamamap/public/GamaDataDisplay.asp?dataset=EDF&samp_date=&global_id=SL0608187305&assigned_name=SB-38&store_num=		
GeoTracker Data:	https://geotracker.waterboards.ca.gov/profile_report.asp?cmd=MWEDFResults&global_id=SL0608187305&assigned_name=SB-38		

AL496
NE
1/2 - 1 Mile
Lower

CA WELLS **CAEDF0000102509**

Well ID:	SL0608187305-SB-23	Well Type:	MONITORING
Source:	EDF	Other Name:	SB-23
GAMA PFAS Testing:	Not Reported		
Groundwater Quality Data:	https://gamagroundwater.waterboards.ca.gov/gama/gamamap/public/GamaDataDisplay.asp?dataset=EDF&samp_date=&global_id=SL0608187305&assigned_name=SB-23&store_num=		
GeoTracker Data:	https://geotracker.waterboards.ca.gov/profile_report.asp?cmd=MWEDFResults&global_id=SL0608187305&assigned_name=SB-23		

GEOCHECK® - PHYSICAL SETTING SOURCE MAP FINDINGS

Map ID
Direction
Distance
Elevation | Database | EDR ID Number

AM497
SSE
1/2 - 1 Mile
Lower

CA WELLS **CAEDF0000000191**

Well ID:	T0608100170-SB-18	Well Type:	MONITORING
Source:	EDF	Other Name:	SB-18
GAMA PFAS Testing:	Not Reported		
Groundwater Quality Data:	https://gamagroundwater.waterboards.ca.gov/gama/gamamap/public/GamaDataDisplay.asp?dataset=EDF&samp_date=&global_id=T0608100170&assigned_name=SB-18&store_num=		
GeoTracker Data:	https://geotracker.waterboards.ca.gov/profile_report.asp?cmd=MWEDFResults&global_id=T0608100170&assigned_name=SB-18		

AL498
NE
1/2 - 1 Mile
Lower

CA WELLS **CAEDF0000116035**

Well ID:	SL0608187305-SB-32	Well Type:	MONITORING
Source:	EDF	Other Name:	SB-32
GAMA PFAS Testing:	Not Reported		
Groundwater Quality Data:	https://gamagroundwater.waterboards.ca.gov/gama/gamamap/public/GamaDataDisplay.asp?dataset=EDF&samp_date=&global_id=SL0608187305&assigned_name=SB-32&store_num=		
GeoTracker Data:	https://geotracker.waterboards.ca.gov/profile_report.asp?cmd=MWEDFResults&global_id=SL0608187305&assigned_name=SB-32		

AG499
NE
1/2 - 1 Mile
Lower

CA WELLS **CAEDF0000039714**

Well ID:	SL0608187305-SB-26	Well Type:	MONITORING
Source:	EDF	Other Name:	SB-26
GAMA PFAS Testing:	Not Reported		
Groundwater Quality Data:	https://gamagroundwater.waterboards.ca.gov/gama/gamamap/public/GamaDataDisplay.asp?dataset=EDF&samp_date=&global_id=SL0608187305&assigned_name=SB-26&store_num=		
GeoTracker Data:	https://geotracker.waterboards.ca.gov/profile_report.asp?cmd=MWEDFResults&global_id=SL0608187305&assigned_name=SB-26		

AG500
NE
1/2 - 1 Mile
Lower

CA WELLS **CAEDF0000068287**

Well ID:	SL0608187305-SB-31	Well Type:	MONITORING
Source:	EDF	Other Name:	SB-31
GAMA PFAS Testing:	Not Reported		
Groundwater Quality Data:	https://gamagroundwater.waterboards.ca.gov/gama/gamamap/public/GamaDataDisplay.asp?dataset=EDF&samp_date=&global_id=SL0608187305&assigned_name=SB-31&store_num=		
GeoTracker Data:	https://geotracker.waterboards.ca.gov/profile_report.asp?cmd=MWEDFResults&global_id=SL0608187305&assigned_name=SB-31		

GEOCHECK® - PHYSICAL SETTING SOURCE MAP FINDINGS

Map ID
Direction
Distance
Elevation | Database | EDR ID Number

AG501
NE
1/2 - 1 Mile
Lower

CA WELLS **CAEDF0000037176**

Well ID:	SL0608187305-SB-37	Well Type:	MONITORING
Source:	EDF	Other Name:	SB-37
GAMA PFAS Testing:	Not Reported		
Groundwater Quality Data:	https://gamagroundwater.waterboards.ca.gov/gama/gamamap/public/GamaDataDisplay.asp?dataset=EDF&samp_date=&global_id=SL0608187305&assigned_name=SB-37&store_num=		
GeoTracker Data:	https://geotracker.waterboards.ca.gov/profile_report.asp?cmd=MWEDFResults&global_id=SL0608187305&assigned_name=SB-37		

AK502
NNE
1/2 - 1 Mile
Lower

CA WELLS **CAEDF0000017758**

Well ID:	T0608100646-MW-4	Well Type:	MONITORING
Source:	EDF	Other Name:	MW-4
GAMA PFAS Testing:	Not Reported		
Groundwater Quality Data:	https://gamagroundwater.waterboards.ca.gov/gama/gamamap/public/GamaDataDisplay.asp?dataset=EDF&samp_date=&global_id=T0608100646&assigned_name=MW-4&store_num=		
GeoTracker Data:	https://geotracker.waterboards.ca.gov/profile_report.asp?cmd=MWEDFResults&global_id=T0608100646&assigned_name=MW-4		

AL503
NE
1/2 - 1 Mile
Lower

CA WELLS **CAEDF0000122981**

Well ID:	SL0608187305-SB-33	Well Type:	MONITORING
Source:	EDF	Other Name:	SB-33
GAMA PFAS Testing:	Not Reported		
Groundwater Quality Data:	https://gamagroundwater.waterboards.ca.gov/gama/gamamap/public/GamaDataDisplay.asp?dataset=EDF&samp_date=&global_id=SL0608187305&assigned_name=SB-33&store_num=		
GeoTracker Data:	https://geotracker.waterboards.ca.gov/profile_report.asp?cmd=MWEDFResults&global_id=SL0608187305&assigned_name=SB-33		

AM504
SSE
1/2 - 1 Mile
Lower

CA WELLS **CAEDF0000100644**

Well ID:	T0608100170-SB-19	Well Type:	MONITORING
Source:	EDF	Other Name:	SB-19
GAMA PFAS Testing:	Not Reported		
Groundwater Quality Data:	https://gamagroundwater.waterboards.ca.gov/gama/gamamap/public/GamaDataDisplay.asp?dataset=EDF&samp_date=&global_id=T0608100170&assigned_name=SB-19&store_num=		
GeoTracker Data:	https://geotracker.waterboards.ca.gov/profile_report.asp?cmd=MWEDFResults&global_id=T0608100170&assigned_name=SB-19		

GEOCHECK® - PHYSICAL SETTING SOURCE MAP FINDINGS

Map ID
Direction
Distance
Elevation

			Database	EDR ID Number
AN505 **ENE** **1/2 - 1 Mile** **Lower**	Site ID: Groundwater Flow: Shallow Water Depth: Deep Water Depth: Average Water Depth: Date:	001218 E 8.79 10.95 Not Reported 12/04/1995	**AQUIFLOW**	**68615**
AN506 **ENE** **1/2 - 1 Mile** **Lower**	Site ID: Groundwater Flow: Shallow Water Depth: Deep Water Depth: Average Water Depth: Date:	41-0797 E 8.79 10.95 Not Reported 12/04/1995	**AQUIFLOW**	**68616**
AK507 **NNE** **1/2 - 1 Mile** **Lower**	Site ID: Groundwater Flow: Shallow Water Depth: Deep Water Depth: Average Water Depth: Date:	41-0111 NNE Not Reported Not Reported 4.5 05/06/1994	**AQUIFLOW**	**68948**

AK508
NNE
1/2 - 1 Mile
Lower

CA WELLS **CAEDF0000137798**

Well ID:	T0608100646-MW-2	Well Type:	MONITORING
Source:	EDF	Other Name:	MW-2
GAMA PFAS Testing:	Not Reported		
Groundwater Quality Data:	https://gamagroundwater.waterboards.ca.gov/gama/gamamap/public/GamaDataDisplay.asp?dataset=EDF&samp_date=&global_id=T0608100646&assigned_name=MW-2&store_num=		
GeoTracker Data:	https://geotracker.waterboards.ca.gov/profile_report.asp?cmd=MWEDFResults&global_id=T0608100646&assigned_name=MW-2		

AL509
NE
1/2 - 1 Mile
Lower

CA WELLS **CAEDF0000130232**

Well ID:	SL0608187305-SB-15	Well Type:	MONITORING
Source:	EDF	Other Name:	SB-15
GAMA PFAS Testing:	Not Reported		
Groundwater Quality Data:	https://gamagroundwater.waterboards.ca.gov/gama/gamamap/public/GamaDataDisplay.asp?dataset=EDF&samp_date=&global_id=SL0608187305&assigned_name=SB-15&store_num=		
GeoTracker Data:	https://geotracker.waterboards.ca.gov/profile_report.asp?cmd=MWEDFResults&global_id=SL0608187305&assigned_name=SB-15		

GEOCHECK® - PHYSICAL SETTING SOURCE MAP FINDINGS

Map ID
Direction
Distance
Elevation

			Database	EDR ID Number
AI510 **NNE** **1/2 - 1 Mile** **Lower**	Site ID: Groundwater Flow: Shallow Water Depth: Deep Water Depth: Average Water Depth: Date:	550141 NE 2.71 7.0 Not Reported 08/18/1998	**AQUIFLOW**	**50431**

AM511
SSE
1/2 - 1 Mile
Lower

CA WELLS **CAEDF0000070327**

Well ID:	T0608100170-GW-5	Well Type:	MONITORING
Source:	EDF	Other Name:	GW-5
GAMA PFAS Testing:	Not Reported		
Groundwater Quality Data:	https://gamagroundwater.waterboards.ca.gov/gama/gamamap/public/GamaDataDisplay.asp?dataset=EDF&samp_date=&global_id=T0608100170&assigned_name=GW-5&store_num=		
GeoTracker Data:	https://geotracker.waterboards.ca.gov/profile_report.asp?cmd=MWEDFResults&global_id=T0608100170&assigned_name=GW-5		

AO512
NNE
1/2 - 1 Mile
Lower

CA WELLS **CAEDF0000034237**

Well ID:	T0608106256-MW-20	Well Type:	MONITORING
Source:	EDF	Other Name:	MW-20
GAMA PFAS Testing:	Not Reported		
Groundwater Quality Data:	https://gamagroundwater.waterboards.ca.gov/gama/gamamap/public/GamaDataDisplay.asp?dataset=EDF&samp_date=&global_id=T0608106256&assigned_name=MW-20&store_num=		
GeoTracker Data:	https://geotracker.waterboards.ca.gov/profile_report.asp?cmd=MWEDFResults&global_id=T0608106256&assigned_name=MW-20		

AM513
SSE
1/2 - 1 Mile
Lower

CA WELLS **CAEDF0000134879**

Well ID:	T0608100170-SB23	Well Type:	MONITORING
Source:	EDF	Other Name:	SB23
GAMA PFAS Testing:	Not Reported		
Groundwater Quality Data:	https://gamagroundwater.waterboards.ca.gov/gama/gamamap/public/GamaDataDisplay.asp?dataset=EDF&samp_date=&global_id=T0608100170&assigned_name=SB23&store_num=		
GeoTracker Data:	https://geotracker.waterboards.ca.gov/profile_report.asp?cmd=MWEDFResults&global_id=T0608100170&assigned_name=SB23		

GEOCHECK® - PHYSICAL SETTING SOURCE MAP FINDINGS

Map ID
Direction
Distance
Elevation | Database | EDR ID Number

AL514
NE
1/2 - 1 Mile
Lower

CA WELLS **CAEDF0000114885**

Well ID:	SL0608187305-SB-20	Well Type:	MONITORING
Source:	EDF	Other Name:	SB-20
GAMA PFAS Testing:	Not Reported		
Groundwater Quality Data:	https://gamagroundwater.waterboards.ca.gov/gama/gamamap/public/GamaDataDisplay.asp?dataset=EDF&samp_date=&global_id=SL0608187305&assigned_name=SB-20&store_num=		
GeoTracker Data:	https://geotracker.waterboards.ca.gov/profile_report.asp?cmd=MWEDFResults&global_id=SL0608187305&assigned_name=SB-20		

AL515
NE
1/2 - 1 Mile
Lower

CA WELLS **CAEDF0000123377**

Well ID:	SL0608187305-SB-27	Well Type:	MONITORING
Source:	EDF	Other Name:	SB-27
GAMA PFAS Testing:	Not Reported		
Groundwater Quality Data:	https://gamagroundwater.waterboards.ca.gov/gama/gamamap/public/GamaDataDisplay.asp?dataset=EDF&samp_date=&global_id=SL0608187305&assigned_name=SB-27&store_num=		
GeoTracker Data:	https://geotracker.waterboards.ca.gov/profile_report.asp?cmd=MWEDFResults&global_id=SL0608187305&assigned_name=SB-27		

AL516
NE
1/2 - 1 Mile
Lower

CA WELLS **CAEDF0000127558**

Well ID:	SL0608187305-SB-35	Well Type:	MONITORING
Source:	EDF	Other Name:	SB-35
GAMA PFAS Testing:	Not Reported		
Groundwater Quality Data:	https://gamagroundwater.waterboards.ca.gov/gama/gamamap/public/GamaDataDisplay.asp?dataset=EDF&samp_date=&global_id=SL0608187305&assigned_name=SB-35&store_num=		
GeoTracker Data:	https://geotracker.waterboards.ca.gov/profile_report.asp?cmd=MWEDFResults&global_id=SL0608187305&assigned_name=SB-35		

AP517
East
1/2 - 1 Mile
Lower

CA WELLS **CAPFAS000000513**

Well ID:	T10000012790-SB/GW0303	Well Type:	MONITORING
Source:	EDF	Other Name:	SB/GW0303
GAMA PFAS Testing:	Yes		
Groundwater Quality Data:	https://gamagroundwater.waterboards.ca.gov/gama/gamamap/public/GamaDataDisplay.asp?dataset=EDF&samp_date=&global_id=T10000012790&assigned_name=SB/GW0303&store_num=		
GeoTracker Data:	Not Reported		

GEOCHECK® - PHYSICAL SETTING SOURCE MAP FINDINGS

Map ID
Direction
Distance
Elevation | Database | EDR ID Number

AP518
East
1/2 - 1 Mile
Lower

CA WELLS **CAEDF0000038816**

Well ID:	T10000012790-SB/GW0303	Well Type:	MONITORING
Source:	EDF	Other Name:	SB/GW0303
GAMA PFAS Testing:	Not Reported		
Groundwater Quality Data:	https://gamagroundwater.waterboards.ca.gov/gama/gamamap/public/GamaDataDisplay.asp?dataset=EDF&samp_date=&global_id=T10000012790&assigned_name=SB/GW0303&store_num=		
GeoTracker Data:	https://geotracker.waterboards.ca.gov/profile_report.asp?cmd=MWEDFResults&global_id=T10000012790&assigned_name=SB/GW0303		

AM519
SSE
1/2 - 1 Mile
Lower

CA WELLS **CAEDF0000057426**

Well ID:	T0608100170-SB30	Well Type:	MONITORING
Source:	EDF	Other Name:	SB30
GAMA PFAS Testing:	Not Reported		
Groundwater Quality Data:	https://gamagroundwater.waterboards.ca.gov/gama/gamamap/public/GamaDataDisplay.asp?dataset=EDF&samp_date=&global_id=T0608100170&assigned_name=SB30&store_num=		
GeoTracker Data:	https://geotracker.waterboards.ca.gov/profile_report.asp?cmd=MWEDFResults&global_id=T0608100170&assigned_name=SB30		

AM520
SSE
1/2 - 1 Mile
Lower

CA WELLS **CAEDF0000011477**

Well ID:	T0608100170-SB22	Well Type:	MONITORING
Source:	EDF	Other Name:	SB22
GAMA PFAS Testing:	Not Reported		
Groundwater Quality Data:	https://gamagroundwater.waterboards.ca.gov/gama/gamamap/public/GamaDataDisplay.asp?dataset=EDF&samp_date=&global_id=T0608100170&assigned_name=SB22&store_num=		
GeoTracker Data:	https://geotracker.waterboards.ca.gov/profile_report.asp?cmd=MWEDFResults&global_id=T0608100170&assigned_name=SB22		

AH521
ENE
1/2 - 1 Mile
Lower

AQUIFLOW **68702**

Site ID:	550043
Groundwater Flow:	N
Shallow Water Depth:	3.5
Deep Water Depth:	11
Average Water Depth:	Not Reported
Date:	06/19/1990

AK522
NNE
1/2 - 1 Mile
Lower

CA WELLS **CAEDF0000066484**

Well ID:	T0608100646-MW-3	Well Type:	MONITORING
Source:	EDF	Other Name:	MW-3

GAMA PFAS Testing: Not Reported
Groundwater Quality Data: https://gamagroundwater.waterboards.ca.gov/gama/gamamap/public/GamaDataDisplay.asp?dataset=EDF&samp_date=&global_id=T0608100646&assigned_name=MW-3&store_num=
GeoTracker Data: https://geotracker.waterboards.ca.gov/profile_report.asp?cmd=MWEDFResults&global_id=T0608100646&assigned_name=MW-3

AL523
NE
1/2 - 1 Mile
Lower

CA WELLS **CAEDF0000088660**

Well ID: SL0608187305-SB-36 Well Type: MONITORING
Source: EDF Other Name: SB-36
GAMA PFAS Testing: Not Reported
Groundwater Quality Data: https://gamagroundwater.waterboards.ca.gov/gama/gamamap/public/GamaDataDisplay.asp?dataset=EDF&samp_date=&global_id=SL0608187305&assigned_name=SB-36&store_num=
GeoTracker Data: https://geotracker.waterboards.ca.gov/profile_report.asp?cmd=MWEDFResults&global_id=SL0608187305&assigned_name=SB-36

AM524
SSE
1/2 - 1 Mile
Lower

CA WELLS **CAEDF0000142105**

Well ID: T0608100170-SB24 Well Type: MONITORING
Source: EDF Other Name: SB24
GAMA PFAS Testing: Not Reported
Groundwater Quality Data: https://gamagroundwater.waterboards.ca.gov/gama/gamamap/public/GamaDataDisplay.asp?dataset=EDF&samp_date=&global_id=T0608100170&assigned_name=SB24&store_num=
GeoTracker Data: https://geotracker.waterboards.ca.gov/profile_report.asp?cmd=MWEDFResults&global_id=T0608100170&assigned_name=SB24

AM525
SSE
1/2 - 1 Mile
Lower

CA WELLS **CAEDF0000096082**

Well ID: T0608100170-SB29 Well Type: MONITORING
Source: EDF Other Name: SB29
GAMA PFAS Testing: Not Reported
Groundwater Quality Data: https://gamagroundwater.waterboards.ca.gov/gama/gamamap/public/GamaDataDisplay.asp?dataset=EDF&samp_date=&global_id=T0608100170&assigned_name=SB29&store_num=
GeoTracker Data: https://geotracker.waterboards.ca.gov/profile_report.asp?cmd=MWEDFResults&global_id=T0608100170&assigned_name=SB29

AK526
NNE
1/2 - 1 Mile
Lower

Site ID: 41-0680
Groundwater Flow: NNE
Shallow Water Depth: 3.10
Deep Water Depth: 3.48
Average Water Depth: Not Reported
Date: 03/31/1997

AQUIFLOW **68715**

GEOCHECK® - PHYSICAL SETTING SOURCE MAP FINDINGS

Map ID
Direction
Distance
Elevation | Database | EDR ID Number

AM527
SSE
1/2 - 1 Mile
Lower

CA WELLS **CAEDF0000105399**

Well ID:	T0608100170-DPE1	Well Type:	MONITORING
Source:	EDF	Other Name:	DPE1
GAMA PFAS Testing:	Not Reported		
Groundwater Quality Data:	https://gamagroundwater.waterboards.ca.gov/gama/gamamap/public/GamaDataDisplay.asp?dataset=EDF&samp_date=&global_id=T0608100170&assigned_name=DPE1&store_num=		
GeoTracker Data:	https://geotracker.waterboards.ca.gov/profile_report.asp?cmd=MWEDFResults&global_id=T0608100170&assigned_name=DPE1		

AM528
SSE
1/2 - 1 Mile
Lower

CA WELLS **CAEDF0000085288**

Well ID:	T0608100170-GW-6	Well Type:	MONITORING
Source:	EDF	Other Name:	GW-6
GAMA PFAS Testing:	Not Reported		
Groundwater Quality Data:	https://gamagroundwater.waterboards.ca.gov/gama/gamamap/public/GamaDataDisplay.asp?dataset=EDF&samp_date=&global_id=T0608100170&assigned_name=GW-6&store_num=		
GeoTracker Data:	https://geotracker.waterboards.ca.gov/profile_report.asp?cmd=MWEDFResults&global_id=T0608100170&assigned_name=GW-6		

AM529
SSE
1/2 - 1 Mile
Lower

CA WELLS **CAEDF0000080191**

Well ID:	T0608100170-DPE2	Well Type:	MONITORING
Source:	EDF	Other Name:	DPE2
GAMA PFAS Testing:	Not Reported		
Groundwater Quality Data:	https://gamagroundwater.waterboards.ca.gov/gama/gamamap/public/GamaDataDisplay.asp?dataset=EDF&samp_date=&global_id=T0608100170&assigned_name=DPE2&store_num=		
GeoTracker Data:	https://geotracker.waterboards.ca.gov/profile_report.asp?cmd=MWEDFResults&global_id=T0608100170&assigned_name=DPE2		

AM530
SSE
1/2 - 1 Mile
Lower

CA WELLS **CAEDF0000005618**

Well ID:	T0608100170-SB25	Well Type:	MONITORING
Source:	EDF	Other Name:	SB25
GAMA PFAS Testing:	Not Reported		
Groundwater Quality Data:	https://gamagroundwater.waterboards.ca.gov/gama/gamamap/public/GamaDataDisplay.asp?dataset=EDF&samp_date=&global_id=T0608100170&assigned_name=SB25&store_num=		
GeoTracker Data:	https://geotracker.waterboards.ca.gov/profile_report.asp?cmd=MWEDFResults&global_id=T0608100170&assigned_name=SB25		

GEOCHECK® - PHYSICAL SETTING SOURCE MAP FINDINGS

Map ID
Direction
Distance
Elevation | Database | EDR ID Number

AL531
NE
1/2 - 1 Mile
Lower

CA WELLS **CAEDF0000116938**

Well ID:	SL0608187305-SB-34	Well Type:	MONITORING
Source:	EDF	Other Name:	SB-34
GAMA PFAS Testing:	Not Reported		
Groundwater Quality Data:	https://gamagroundwater.waterboards.ca.gov/gama/gamamap/public/GamaDataDisplay.asp?dataset=EDF&samp_date=&global_id=SL0608187305&assigned_name=SB-34&store_num=		
GeoTracker Data:	https://geotracker.waterboards.ca.gov/profile_report.asp?cmd=MWEDFResults&global_id=SL0608187305&assigned_name=SB-34		

AQ532
NE
1/2 - 1 Mile
Lower

CA WELLS **CAEDF0000054943**

Well ID:	T0608100864-MW-2	Well Type:	MONITORING
Source:	EDF	Other Name:	MW-2
GAMA PFAS Testing:	Not Reported		
Groundwater Quality Data:	https://gamagroundwater.waterboards.ca.gov/gama/gamamap/public/GamaDataDisplay.asp?dataset=EDF&samp_date=&global_id=T0608100864&assigned_name=MW-2&store_num=		
GeoTracker Data:	https://geotracker.waterboards.ca.gov/profile_report.asp?cmd=MWEDFResults&global_id=T0608100864&assigned_name=MW-2		

AO533
NNE
1/2 - 1 Mile
Lower

CA WELLS **CAEDF0000040976**

Well ID:	T0608100005-MW-9	Well Type:	MONITORING
Source:	EDF	Other Name:	MW-9
GAMA PFAS Testing:	Not Reported		
Groundwater Quality Data:	https://gamagroundwater.waterboards.ca.gov/gama/gamamap/public/GamaDataDisplay.asp?dataset=EDF&samp_date=&global_id=T0608100005&assigned_name=MW-9&store_num=		
GeoTracker Data:	https://geotracker.waterboards.ca.gov/profile_report.asp?cmd=MWEDFResults&global_id=T0608100005&assigned_name=MW-9		

AO534
NNE
1/2 - 1 Mile
Lower

CA WELLS **CAEDF0000135948**

Well ID:	T0608106256-MW-9	Well Type:	MONITORING
Source:	EDF	Other Name:	MW-9
GAMA PFAS Testing:	Not Reported		
Groundwater Quality Data:	https://gamagroundwater.waterboards.ca.gov/gama/gamamap/public/GamaDataDisplay.asp?dataset=EDF&samp_date=&global_id=T0608106256&assigned_name=MW-9&store_num=		
GeoTracker Data:	https://geotracker.waterboards.ca.gov/profile_report.asp?cmd=MWEDFResults&global_id=T0608106256&assigned_name=MW-9		

GEOCHECK® - PHYSICAL SETTING SOURCE MAP FINDINGS

Map ID
Direction
Distance
Elevation

			Database	EDR ID Number
535 **ENE** **1/2 - 1 Mile** **Lower**	Site ID: Groundwater Flow: Shallow Water Depth: Deep Water Depth: Average Water Depth: Date:	41-0205 E 8.55 8.89 Not Reported 04/25/1994	**AQUIFLOW**	**68630**

AM536
SSE
1/2 - 1 Mile
Lower

CA WELLS **CAEDF0000106494**

Well ID:	T0608100170-SB31	Well Type:	MONITORING
Source:	EDF	Other Name:	SB31
GAMA PFAS Testing:	Not Reported		
Groundwater Quality Data:	https://gamagroundwater.waterboards.ca.gov/gama/gamamap/public/GamaDataDisplay.asp?dataset=EDF&samp_date=&global_id=T0608100170&assigned_name=SB31&store_num=		
GeoTracker Data:	https://geotracker.waterboards.ca.gov/profile_report.asp?cmd=MWEDFResults&global_id=T0608100170&assigned_name=SB31		

AM537
SSE
1/2 - 1 Mile
Lower

CA WELLS **CAEDF0000116669**

Well ID:	T0608100170-SB26	Well Type:	MONITORING
Source:	EDF	Other Name:	SB26
GAMA PFAS Testing:	Not Reported		
Groundwater Quality Data:	https://gamagroundwater.waterboards.ca.gov/gama/gamamap/public/GamaDataDisplay.asp?dataset=EDF&samp_date=&global_id=T0608100170&assigned_name=SB26&store_num=		
GeoTracker Data:	https://geotracker.waterboards.ca.gov/profile_report.asp?cmd=MWEDFResults&global_id=T0608100170&assigned_name=SB26		

AM538
SSE
1/2 - 1 Mile
Lower

CA WELLS **CAEDF0000128942**

Well ID:	T0608100170-SB28	Well Type:	MONITORING
Source:	EDF	Other Name:	SB28
GAMA PFAS Testing:	Not Reported		
Groundwater Quality Data:	https://gamagroundwater.waterboards.ca.gov/gama/gamamap/public/GamaDataDisplay.asp?dataset=EDF&samp_date=&global_id=T0608100170&assigned_name=SB28&store_num=		
GeoTracker Data:	https://geotracker.waterboards.ca.gov/profile_report.asp?cmd=MWEDFResults&global_id=T0608100170&assigned_name=SB28		

GEOCHECK® - PHYSICAL SETTING SOURCE MAP FINDINGS

Map ID
Direction
Distance
Elevation

	Database	EDR ID Number
AM539 **SSE** **1/2 - 1 Mile** **Lower**	**CA WELLS**	**CAEDF0000057841**

Well ID:	T0608100170-GW-3	Well Type:	MONITORING
Source:	EDF	Other Name:	GW-3
GAMA PFAS Testing:	Not Reported		
Groundwater Quality Data:	https://gamagroundwater.waterboards.ca.gov/gama/gamamap/public/GamaDataDisplay.asp?dataset=EDF&samp_date=&global_id=T0608100170&assigned_name=GW-3&store_num=		
GeoTracker Data:	https://geotracker.waterboards.ca.gov/profile_report.asp?cmd=MWEDFResults&global_id=T0608100170&assigned_name=GW-3		

	Database	EDR ID Number
AL540 **NE** **1/2 - 1 Mile** **Lower**	**CA WELLS**	**CAEDF0000111565**

Well ID:	SL0608187305-SB-16	Well Type:	MONITORING
Source:	EDF	Other Name:	SB-16
GAMA PFAS Testing:	Not Reported		
Groundwater Quality Data:	https://gamagroundwater.waterboards.ca.gov/gama/gamamap/public/GamaDataDisplay.asp?dataset=EDF&samp_date=&global_id=SL0608187305&assigned_name=SB-16&store_num=		
GeoTracker Data:	https://geotracker.waterboards.ca.gov/profile_report.asp?cmd=MWEDFResults&global_id=SL0608187305&assigned_name=SB-16		

	Database	EDR ID Number
AL541 **NE** **1/2 - 1 Mile** **Lower**	**CA WELLS**	**CAEDF0000033556**

Well ID:	SL0608187305-SB-21	Well Type:	MONITORING
Source:	EDF	Other Name:	SB-21
GAMA PFAS Testing:	Not Reported		
Groundwater Quality Data:	https://gamagroundwater.waterboards.ca.gov/gama/gamamap/public/GamaDataDisplay.asp?dataset=EDF&samp_date=&global_id=SL0608187305&assigned_name=SB-21&store_num=		
GeoTracker Data:	https://geotracker.waterboards.ca.gov/profile_report.asp?cmd=MWEDFResults&global_id=SL0608187305&assigned_name=SB-21		

			Database	EDR ID Number
AM542 **SSE** **1/2 - 1 Mile** **Lower**	Site ID:	41-0179	**AQUIFLOW**	**65821**
	Groundwater Flow:	NNW		
	Shallow Water Depth:	Not Reported		
	Deep Water Depth:	Not Reported		
	Average Water Depth:	13		
	Date:	05/17/1991		

	Database	EDR ID Number
AQ543 **NE** **1/2 - 1 Mile** **Lower**	**CA WELLS**	**CAEDF0000037854**

Well ID:	T0608100864-MW-1	Well Type:	MONITORING
Source:	EDF	Other Name:	MW-1

GAMA PFAS Testing: Not Reported
Groundwater Quality Data: https://gamagroundwater.waterboards.ca.gov/gama/gamamap/public/GamaDataDisplay.asp?dataset=EDF&samp_date=&global_id=T0608100864&assigned_name=MW-1&store_num=
GeoTracker Data: https://geotracker.waterboards.ca.gov/profile_report.asp?cmd=MWEDFResults&global_id=T0608100864&assigned_name=MW-1

AQ544
NE
1/2 - 1 Mile
Lower

Site ID: 550090
Groundwater Flow: Varies
Shallow Water Depth: 5.70
Deep Water Depth: 7.48
Average Water Depth: Not Reported
Date: 10/1992

AQUIFLOW **50673**

AM545
SSE
1/2 - 1 Mile
Lower

CA WELLS **CAEDF0000055480**

Well ID: T0608100170-SB27
Source: EDF
Well Type: MONITORING
Other Name: SB27
GAMA PFAS Testing: Not Reported
Groundwater Quality Data: https://gamagroundwater.waterboards.ca.gov/gama/gamamap/public/GamaDataDisplay.asp?dataset=EDF&samp_date=&global_id=T0608100170&assigned_name=SB27&store_num=
GeoTracker Data: https://geotracker.waterboards.ca.gov/profile_report.asp?cmd=MWEDFResults&global_id=T0608100170&assigned_name=SB27

AM546
SSE
1/2 - 1 Mile
Lower

CA WELLS **CAEDF0000018884**

Well ID: T0608100170-GW-1
Source: EDF
Well Type: MONITORING
Other Name: GW-1
GAMA PFAS Testing: Not Reported
Groundwater Quality Data: https://gamagroundwater.waterboards.ca.gov/gama/gamamap/public/GamaDataDisplay.asp?dataset=EDF&samp_date=&global_id=T0608100170&assigned_name=GW-1&store_num=
GeoTracker Data: https://geotracker.waterboards.ca.gov/profile_report.asp?cmd=MWEDFResults&global_id=T0608100170&assigned_name=GW-1

AM547
SSE
1/2 - 1 Mile
Lower

CA WELLS **CAEDF0000124105**

Well ID: T0608100170-SL2
Source: EDF
Well Type: MONITORING
Other Name: SL2
GAMA PFAS Testing: Not Reported
Groundwater Quality Data: https://gamagroundwater.waterboards.ca.gov/gama/gamamap/public/GamaDataDisplay.asp?dataset=EDF&samp_date=&global_id=T0608100170&assigned_name=SL2&store_num=
GeoTracker Data: https://geotracker.waterboards.ca.gov/profile_report.asp?cmd=MWEDFResults&global_id=T0608100170&assigned_name=SL2

GEOCHECK® - PHYSICAL SETTING SOURCE MAP FINDINGS

Map ID
Direction
Distance
Elevation | Database | EDR ID Number

AM548
SSE
1/2 - 1 Mile
Lower

CA WELLS **CAEDF0000113959**

Well ID:	T0608100170-SB-14	Well Type:	MONITORING
Source:	EDF	Other Name:	SB-14
GAMA PFAS Testing:	Not Reported		
Groundwater Quality Data:	https://gamagroundwater.waterboards.ca.gov/gama/gamamap/public/GamaDataDisplay.asp?dataset=EDF&samp_date=&global_id=T0608100170&assigned_name=SB-14&store_num=		
GeoTracker Data:	https://geotracker.waterboards.ca.gov/profile_report.asp?cmd=MWEDFResults&global_id=T0608100170&assigned_name=SB-14		

AQ549
NE
1/2 - 1 Mile
Lower

CA WELLS **CAEDF0000094568**

Well ID:	T0608100864-MW-3	Well Type:	MONITORING
Source:	EDF	Other Name:	MW-3
GAMA PFAS Testing:	Not Reported		
Groundwater Quality Data:	https://gamagroundwater.waterboards.ca.gov/gama/gamamap/public/GamaDataDisplay.asp?dataset=EDF&samp_date=&global_id=T0608100864&assigned_name=MW-3&store_num=		
GeoTracker Data:	https://geotracker.waterboards.ca.gov/profile_report.asp?cmd=MWEDFResults&global_id=T0608100864&assigned_name=MW-3		

AO550
NNE
1/2 - 1 Mile
Lower

CA WELLS **CAEDF0000078324**

Well ID:	T0608106256-MW-19	Well Type:	MONITORING
Source:	EDF	Other Name:	MW-19
GAMA PFAS Testing:	Not Reported		
Groundwater Quality Data:	https://gamagroundwater.waterboards.ca.gov/gama/gamamap/public/GamaDataDisplay.asp?dataset=EDF&samp_date=&global_id=T0608106256&assigned_name=MW-19&store_num=		
GeoTracker Data:	https://geotracker.waterboards.ca.gov/profile_report.asp?cmd=MWEDFResults&global_id=T0608106256&assigned_name=MW-19		

AM551
SSE
1/2 - 1 Mile
Lower

CA WELLS **CAEDF0000037325**

Well ID:	T0608100170-SB-13	Well Type:	MONITORING
Source:	EDF	Other Name:	SB-13
GAMA PFAS Testing:	Not Reported		
Groundwater Quality Data:	https://gamagroundwater.waterboards.ca.gov/gama/gamamap/public/GamaDataDisplay.asp?dataset=EDF&samp_date=&global_id=T0608100170&assigned_name=SB-13&store_num=		
GeoTracker Data:	https://geotracker.waterboards.ca.gov/profile_report.asp?cmd=MWEDFResults&global_id=T0608100170&assigned_name=SB-13		

Map ID
Direction
Distance
Elevation | Database | EDR ID Number

AO552
NNE
1/2 - 1 Mile
Lower

CA WELLS **CAEDF0000119435**

Well ID:	T0608106256-MW-17	Well Type:	MONITORING
Source:	EDF	Other Name:	MW-17
GAMA PFAS Testing:	Not Reported		
Groundwater Quality Data:	https://gamagroundwater.waterboards.ca.gov/gama/gamamap/public/GamaDataDisplay.asp?dataset=EDF&samp_date=&global_id=T0608106256&assigned_name=MW-17&store_num=		
GeoTracker Data:	https://geotracker.waterboards.ca.gov/profile_report.asp?cmd=MWEDFResults&global_id=T0608106256&assigned_name=MW-17		

AO553
NNE
1/2 - 1 Mile
Lower

CA WELLS **CAEDF0000094005**

Well ID:	T0608100005-MW-13	Well Type:	MONITORING
Source:	EDF	Other Name:	MW-13
GAMA PFAS Testing:	Not Reported		
Groundwater Quality Data:	https://gamagroundwater.waterboards.ca.gov/gama/gamamap/public/GamaDataDisplay.asp?dataset=EDF&samp_date=&global_id=T0608100005&assigned_name=MW-13&store_num=		
GeoTracker Data:	https://geotracker.waterboards.ca.gov/profile_report.asp?cmd=MWEDFResults&global_id=T0608100005&assigned_name=MW-13		

AO554
NNE
1/2 - 1 Mile
Lower

CA WELLS **CAEDF0000075245**

Well ID:	T0608106256-MW-13	Well Type:	MONITORING
Source:	EDF	Other Name:	MW-13
GAMA PFAS Testing:	Not Reported		
Groundwater Quality Data:	https://gamagroundwater.waterboards.ca.gov/gama/gamamap/public/GamaDataDisplay.asp?dataset=EDF&samp_date=&global_id=T0608106256&assigned_name=MW-13&store_num=		
GeoTracker Data:	https://geotracker.waterboards.ca.gov/profile_report.asp?cmd=MWEDFResults&global_id=T0608106256&assigned_name=MW-13		

AL555
NE
1/2 - 1 Mile
Lower

CA WELLS **CAEDF0000035488**

Well ID:	SL0608187305-SB-17	Well Type:	MONITORING
Source:	EDF	Other Name:	SB-17
GAMA PFAS Testing:	Not Reported		
Groundwater Quality Data:	https://gamagroundwater.waterboards.ca.gov/gama/gamamap/public/GamaDataDisplay.asp?dataset=EDF&samp_date=&global_id=SL0608187305&assigned_name=SB-17&store_num=		
GeoTracker Data:	https://geotracker.waterboards.ca.gov/profile_report.asp?cmd=MWEDFResults&global_id=SL0608187305&assigned_name=SB-17		

GEOCHECK® - PHYSICAL SETTING SOURCE MAP FINDINGS

Map ID
Direction
Distance
Elevation

		Database	EDR ID Number
AO556 **NNE** **1/2 - 1 Mile** **Lower**		**CA WELLS**	**CAEDF0000064453**

Well ID:	T0608100005-RW-3	Well Type:	MONITORING
Source:	EDF	Other Name:	RW-3
GAMA PFAS Testing:	Not Reported		
Groundwater Quality Data:	https://gamagroundwater.waterboards.ca.gov/gama/gamamap/public/GamaDataDisplay.asp?dataset=EDF&samp_date=&global_id=T0608100005&assigned_name=RW-3&store_num=		
GeoTracker Data:	https://geotracker.waterboards.ca.gov/profile_report.asp?cmd=MWEDFResults&global_id=T0608100005&assigned_name=RW-3		

AN557 **ENE** **1/2 - 1 Mile** **Lower**	Site ID:	41-0098	**AQUIFLOW**	**68818**
	Groundwater Flow:	E		
	Shallow Water Depth:	5.66		
	Deep Water Depth:	8.33		
	Average Water Depth:	Not Reported		
	Date:	10/04/1989		

AN558 **ENE** **1/2 - 1 Mile** **Lower**	Site ID:	41-0116	**AQUIFLOW**	**68819**
	Groundwater Flow:	E		
	Shallow Water Depth:	5.66		
	Deep Water Depth:	8.33		
	Average Water Depth:	Not Reported		
	Date:	10/04/1989		

		Database	EDR ID Number
AO559 **NNE** **1/2 - 1 Mile** **Lower**		**CA WELLS**	**CAEDF0000134327**

Well ID:	T0608106256-B-16	Well Type:	MONITORING
Source:	EDF	Other Name:	B-16
GAMA PFAS Testing:	Not Reported		
Groundwater Quality Data:	https://gamagroundwater.waterboards.ca.gov/gama/gamamap/public/GamaDataDisplay.asp?dataset=EDF&samp_date=&global_id=T0608106256&assigned_name=B-16&store_num=		
GeoTracker Data:	https://geotracker.waterboards.ca.gov/profile_report.asp?cmd=MWEDFResults&global_id=T0608106256&assigned_name=B-16		

1G **NNE** **1/2 - 1 Mile** **Lower**	Site ID:	41-0680	**AQUIFLOW**	**68715**
	Groundwater Flow:	NNE		
	Shallow Water Depth:	3.10		
	Deep Water Depth:	3.48		
	Average Water Depth:	Not Reported		
	Date:	03/31/1997		

GEOCHECK® - PHYSICAL SETTING SOURCE MAP FINDINGS

Map ID Direction Distance Elevation			Database	EDR ID Number
2G **NNE** **1/2 - 1 Mile** **Lower**	Site ID: Groundwater Flow: Shallow Water Depth: Deep Water Depth: Average Water Depth: Date:	41-0111 NNE Not Reported Not Reported 4.5 05/06/1994	**AQUIFLOW**	**68948**
3G **North** **1/2 - 1 Mile** **Lower**	Site ID: Groundwater Flow: Shallow Water Depth: Deep Water Depth: Average Water Depth: Date:	550035 NNE 7 10 Not Reported 10/02/1991	**AQUIFLOW**	**50459**
4G **NNE** **1/2 - 1 Mile** **Lower**	Site ID: Groundwater Flow: Shallow Water Depth: Deep Water Depth: Average Water Depth: Date:	550122 NE 1.5 2.5 Not Reported 10/06/1998	**AQUIFLOW**	**50422**
5G **North** **1/2 - 1 Mile** **Lower**	Site ID: Groundwater Flow: Shallow Water Depth: Deep Water Depth: Average Water Depth: Date:	550099 NE 9 10 Not Reported 02/04/1999	**AQUIFLOW**	**50453**
6G **NNE** **1/2 - 1 Mile** **Lower**	Site ID: Groundwater Flow: Shallow Water Depth: Deep Water Depth: Average Water Depth: Date:	550156 ENE 8.5 9.5 Not Reported 10/01/1993	**AQUIFLOW**	**68967**
7G **NNE** **1/2 - 1 Mile** **Lower**	Site ID: Groundwater Flow: Shallow Water Depth: Deep Water Depth: Average Water Depth: Date:	550156 ENE 8.5 9.5 Not Reported 10/01/1993	**AQUIFLOW**	**68969**
8G **NNE** **1/2 - 1 Mile** **Lower**	Site ID: Groundwater Flow: Shallow Water Depth: Deep Water Depth: Average Water Depth: Date:	550141 NE 2.71 7.0 Not Reported 08/18/1998	**AQUIFLOW**	**50431**

GEOCHECK® - PHYSICAL SETTING SOURCE MAP FINDINGS

Map ID Direction Distance Elevation			Database	EDR ID Number
9G **NNE** **1/2 - 1 Mile** **Lower**	Site ID: Groundwater Flow: Shallow Water Depth: Deep Water Depth: Average Water Depth: Date:	550041 ESE 9.5 12.5 Not Reported 06/11/1999	**AQUIFLOW**	**50510**
10G **North** **1/2 - 1 Mile** **Lower**	Site ID: Groundwater Flow: Shallow Water Depth: Deep Water Depth: Average Water Depth: Date:	550026 N 10.34 11.71 Not Reported 01/22/1999	**AQUIFLOW**	**50474**
11G **North** **1/2 - 1 Mile** **Lower**	Site ID: Groundwater Flow: Shallow Water Depth: Deep Water Depth: Average Water Depth: Date:	550034 Not Reported 7.57 9.77 Not Reported 02/1999	**AQUIFLOW**	**50470**
12G **North** **1/2 - 1 Mile** **Lower**	Site ID: Groundwater Flow: Shallow Water Depth: Deep Water Depth: Average Water Depth: Date:	41-0180 S 5.86 10.48 Not Reported 11/15/1990	**AQUIFLOW**	**68687**
13G **NE** **1/2 - 1 Mile** **Lower**	Site ID: Groundwater Flow: Shallow Water Depth: Deep Water Depth: Average Water Depth: Date:	41-0327 NE 6.22 10.84 Not Reported 06/1996	**AQUIFLOW**	**68974**
14G **NE** **1/2 - 1 Mile** **Lower**	Site ID: Groundwater Flow: Shallow Water Depth: Deep Water Depth: Average Water Depth: Date:	550090 Varies 5.70 7.48 Not Reported 10/1992	**AQUIFLOW**	**50673**
15G **NE** **1/2 - 1 Mile** **Lower**	Site ID: Groundwater Flow: Shallow Water Depth: Deep Water Depth: Average Water Depth: Date:	41-0551 Not Reported 6.68 9.97 Not Reported 12/13/1991	**AQUIFLOW**	**68980**

GEOCHECK® - PHYSICAL SETTING SOURCE MAP FINDINGS

Map ID Direction Distance Elevation			Database	EDR ID Number
16G **NNE** **1/2 - 1 Mile** **Lower**	Site ID: Groundwater Flow: Shallow Water Depth: Deep Water Depth: Average Water Depth: Date:	41-0964 ENE 3.12 6.04 Not Reported 03/01/1999	**AQUIFLOW**	**67156**
17G **NNW** **1/2 - 1 Mile** **Lower**	Site ID: Groundwater Flow: Shallow Water Depth: Deep Water Depth: Average Water Depth: Date:	41-0395 NE 24.10 25.18 Not Reported 06/1992	**AQUIFLOW**	**68989**
18G **NNE** **1/2 - 1 Mile** **Lower**	Site ID: Groundwater Flow: Shallow Water Depth: Deep Water Depth: Average Water Depth: Date:	550071 NE 1.44 2.35 Not Reported 07/30/1999	**AQUIFLOW**	**50488**
19G **NE** **1/2 - 1 Mile** **Lower**	Site ID: Groundwater Flow: Shallow Water Depth: Deep Water Depth: Average Water Depth: Date:	41-0252 NNW 4.18 8.58 Not Reported 10/09/1996	**AQUIFLOW**	**68806**
20G **NE** **1/2 - 1 Mile** **Lower**	Site ID: Groundwater Flow: Shallow Water Depth: Deep Water Depth: Average Water Depth: Date:	41-0768 NE Not Reported Not Reported 9.75 10/28/1994	**AQUIFLOW**	**68751**
21G **NW** **1/2 - 1 Mile** **Lower**	Site ID: Groundwater Flow: Shallow Water Depth: Deep Water Depth: Average Water Depth: Date:	41-0685 Not Reported Not Reported Not Reported 36.86 03/08/1993	**AQUIFLOW**	**68999**
22G **NW** **1/2 - 1 Mile** **Lower**	Site ID: Groundwater Flow: Shallow Water Depth: Deep Water Depth: Average Water Depth: Date:	550037 N Not Reported Not Reported 51 01/25/1993	**AQUIFLOW**	**68880**

GEOCHECK® - PHYSICAL SETTING SOURCE MAP FINDINGS

Map ID Direction Distance Elevation			Database	EDR ID Number
23G **NW** **1/2 - 1 Mile** **Lower**	Site ID: Groundwater Flow: Shallow Water Depth: Deep Water Depth: Average Water Depth: Date:	550037 N Not Reported Not Reported 51 01/25/1993	**AQUIFLOW**	**68883**
24G **ENE** **1/2 - 1 Mile** **Lower**	Site ID: Groundwater Flow: Shallow Water Depth: Deep Water Depth: Average Water Depth: Date:	41-0455 Not Reported 4.4 7.18 Not Reported 06/17/1992	**AQUIFLOW**	**68599**
25G **NE** **1/2 - 1 Mile** **Lower**	Site ID: Groundwater Flow: Shallow Water Depth: Deep Water Depth: Average Water Depth: Date:	559013 NE 7.65 8.15 Not Reported 10/05/1998	**AQUIFLOW**	**50654**
26G **NE** **1/2 - 1 Mile** **Lower**	Site ID: Groundwater Flow: Shallow Water Depth: Deep Water Depth: Average Water Depth: Date:	41-0225 NE, E 2.07 5.20 Not Reported 04/28/1997	**AQUIFLOW**	**50664**
27G **NW** **1/4 - 1/2 Mile** **Lower**	Site ID: Groundwater Flow: Shallow Water Depth: Deep Water Depth: Average Water Depth: Date:	41-0605 W 45.89 48.37 Not Reported 03/02/1993	**AQUIFLOW**	**68861**
28G **ENE** **1/2 - 1 Mile** **Lower**	Site ID: Groundwater Flow: Shallow Water Depth: Deep Water Depth: Average Water Depth: Date:	41-0886 NE Not Reported Not Reported 11.6" 09/17/1997	**AQUIFLOW**	**68834**
29G **ENE** **1/2 - 1 Mile** **Lower**	Site ID: Groundwater Flow: Shallow Water Depth: Deep Water Depth: Average Water Depth: Date:	41-0098 E 5.66 8.33 Not Reported 10/04/1989	**AQUIFLOW**	**68818**

GEOCHECK® - PHYSICAL SETTING SOURCE MAP FINDINGS

Map ID / Direction / Distance / Elevation			Database	EDR ID Number
30G **ENE** **1/2 - 1 Mile** **Lower**	Site ID: Groundwater Flow: Shallow Water Depth: Deep Water Depth: Average Water Depth: Date:	41-0116 E 5.66 8.33 Not Reported 10/04/1989	**AQUIFLOW**	**68819**
31G **ENE** **1/2 - 1 Mile** **Lower**	Site ID: Groundwater Flow: Shallow Water Depth: Deep Water Depth: Average Water Depth: Date:	001218 E 8.79 10.95 Not Reported 12/04/1995	**AQUIFLOW**	**68615**
32G **ENE** **1/2 - 1 Mile** **Lower**	Site ID: Groundwater Flow: Shallow Water Depth: Deep Water Depth: Average Water Depth: Date:	41-0797 E 8.79 10.95 Not Reported 12/04/1995	**AQUIFLOW**	**68616**
33G **ENE** **1/2 - 1 Mile** **Lower**	Site ID: Groundwater Flow: Shallow Water Depth: Deep Water Depth: Average Water Depth: Date:	550051 E 7.9 7.06 Not Reported 05/22/1992	**AQUIFLOW**	**68829**
34G **NE** **1/4 - 1/2 Mile** **Lower**	Site ID: Groundwater Flow: Shallow Water Depth: Deep Water Depth: Average Water Depth: Date:	41-0650 Not Reported 11 11 11 11/25/1986	**AQUIFLOW**	**65790**
35G **NE** **1/4 - 1/2 Mile** **Lower**	Site ID: Groundwater Flow: Shallow Water Depth: Deep Water Depth: Average Water Depth: Date:	880011 Not Reported 11 11 11 11/25/1986	**AQUIFLOW**	**65789**
36G **NE** **1/4 - 1/2 Mile** **Lower**	Site ID: Groundwater Flow: Shallow Water Depth: Deep Water Depth: Average Water Depth: Date:	550133 ESE Not Reported Not Reported 11 12/06/1994	**AQUIFLOW**	**50572**

GEOCHECK® - PHYSICAL SETTING SOURCE MAP FINDINGS

Map ID Direction Distance Elevation			Database	EDR ID Number
37G **ENE** **1/2 - 1 Mile** **Lower**	Site ID: Groundwater Flow: Shallow Water Depth: Deep Water Depth: Average Water Depth: Date:	550043 N 3.5 11 Not Reported 06/19/1990	**AQUIFLOW**	**68702**
38G **ENE** **1/2 - 1 Mile** **Lower**	Site ID: Groundwater Flow: Shallow Water Depth: Deep Water Depth: Average Water Depth: Date:	41-0422 Not Reported 3.9 7.65 Not Reported 09/16/1992	**AQUIFLOW**	**68787**
39G **ENE** **1/2 - 1 Mile** **Lower**	Site ID: Groundwater Flow: Shallow Water Depth: Deep Water Depth: Average Water Depth: Date:	41-0205 E 8.55 8.89 Not Reported 04/25/1994	**AQUIFLOW**	**68630**
40G **ENE** **1/4 - 1/2 Mile** **Lower**	Site ID: Groundwater Flow: Shallow Water Depth: Deep Water Depth: Average Water Depth: Date:	550065 Varies 6.55 9.63 Not Reported 10/07/1996	**AQUIFLOW**	**52674**
41G **ESE** **1/4 - 1/2 Mile** **Lower**	Site ID: Groundwater Flow: Shallow Water Depth: Deep Water Depth: Average Water Depth: Date:	880002 Not Reported 7.0 9.0 Not Reported 03/27/1996	**AQUIFLOW**	**65776**
42G **SE** **1/4 - 1/2 Mile** **Lower**	Site ID: Groundwater Flow: Shallow Water Depth: Deep Water Depth: Average Water Depth: Date:	880019 Not Reported Not Reported Not Reported 10.63 07/10/1990	**AQUIFLOW**	**65867**
43G **ESE** **1/2 - 1 Mile** **Lower**	Site ID: Groundwater Flow: Shallow Water Depth: Deep Water Depth: Average Water Depth: Date:	880010 SSE 5.0 9.0 Not Reported 03/07/1991	**AQUIFLOW**	**65804**

GEOCHECK® - PHYSICAL SETTING SOURCE MAP FINDINGS

Map ID Direction Distance Elevation			Database	EDR ID Number
44G **SE** **1/2 - 1 Mile** **Lower**	Site ID: Groundwater Flow: Shallow Water Depth: Deep Water Depth: Average Water Depth: Date:	880022 ESE 1.03 3.12 Not Reported 02/22/1995	**AQUIFLOW**	**65845**
45G **SE** **1/2 - 1 Mile** **Lower**	Site ID: Groundwater Flow: Shallow Water Depth: Deep Water Depth: Average Water Depth: Date:	880014 ESE 3 4 Not Reported 04/28/1997	**AQUIFLOW**	**65835**
46G **SE** **1/2 - 1 Mile** **Lower**	Site ID: Groundwater Flow: Shallow Water Depth: Deep Water Depth: Average Water Depth: Date:	880007 SE 6.23 6.90 Not Reported 08/07/1990	**AQUIFLOW**	**51717**
47G **ESE** **1/2 - 1 Mile** **Lower**	Site ID: Groundwater Flow: Shallow Water Depth: Deep Water Depth: Average Water Depth: Date:	880001 Not Reported 9.5 14.5 Not Reported 05/26/1993	**AQUIFLOW**	**51766**
48G **South** **1/4 - 1/2 Mile** **Lower**	Site ID: Groundwater Flow: Shallow Water Depth: Deep Water Depth: Average Water Depth: Date:	889042 ESE Not Reported Not Reported 20 06/13/1997	**AQUIFLOW**	**65868**
49G **SSE** **1/2 - 1 Mile** **Lower**	Site ID: Groundwater Flow: Shallow Water Depth: Deep Water Depth: Average Water Depth: Date:	880015 E 13.24 19.00 Not Reported 08/01/1997	**AQUIFLOW**	**65861**
50G **SSE** **1/2 - 1 Mile** **Lower**	Site ID: Groundwater Flow: Shallow Water Depth: Deep Water Depth: Average Water Depth: Date:	880006 E 13.20 15.53 Not Reported 01/1998	**AQUIFLOW**	**51755**

GEOCHECK® - PHYSICAL SETTING SOURCE MAP FINDINGS

Map ID Direction Distance Elevation			Database	EDR ID Number
51G **SSE** **1/2 - 1 Mile** **Lower**	Site ID: Groundwater Flow: Shallow Water Depth: Deep Water Depth: Average Water Depth: Date:	880013 ESE 11.50 13.95 Not Reported 02/22/1999	**AQUIFLOW**	**65863**
52G **SSE** **1/2 - 1 Mile** **Lower**	Site ID: Groundwater Flow: Shallow Water Depth: Deep Water Depth: Average Water Depth: Date:	41-0563 ESE 11.50 13.95 Not Reported 02/22/1999	**AQUIFLOW**	**65862**
53G **SE** **1/2 - 1 Mile** **Lower**	Site ID: Groundwater Flow: Shallow Water Depth: Deep Water Depth: Average Water Depth: Date:	880036 Not Reported Not Reported Not Reported 11' 05/12/1995	**AQUIFLOW**	**51751**
54G **SSE** **1/2 - 1 Mile** **Lower**	Site ID: Groundwater Flow: Shallow Water Depth: Deep Water Depth: Average Water Depth: Date:	880039 E Not Reported Not Reported 10 07/1996	**AQUIFLOW**	**65857**
55G **SSE** **1/2 - 1 Mile** **Lower**	Site ID: Groundwater Flow: Shallow Water Depth: Deep Water Depth: Average Water Depth: Date:	880041 Not Reported 7.5 8 Not Reported 07/20/1998	**AQUIFLOW**	**65851**
56G **SSE** **1/2 - 1 Mile** **Lower**	Site ID: Groundwater Flow: Shallow Water Depth: Deep Water Depth: Average Water Depth: Date:	880035 ENE 8.06 12.20 Not Reported 03/14/1997	**AQUIFLOW**	**65841**
57G **SSE** **1/2 - 1 Mile** **Lower**	Site ID: Groundwater Flow: Shallow Water Depth: Deep Water Depth: Average Water Depth: Date:	880032 Not Reported 9.60 9.72 Not Reported 04/31/1994	**AQUIFLOW**	**65832**

GEOCHECK® - PHYSICAL SETTING SOURCE MAP FINDINGS

Map ID Direction Distance Elevation			Database	EDR ID Number
58G **SSE** **1/2 - 1 Mile** **Lower**	Site ID: Groundwater Flow: Shallow Water Depth: Deep Water Depth: Average Water Depth: Date:	880023 Not Reported 11.5 14 Not Reported 10/01/1991	**AQUIFLOW**	**65826**
59G **SSE** **1/2 - 1 Mile** **Lower**	Site ID: Groundwater Flow: Shallow Water Depth: Deep Water Depth: Average Water Depth: Date:	880016 Not Reported 10.03 10.89 Not Reported 08/18/1992	**AQUIFLOW**	**51747**
60G **SSE** **1/2 - 1 Mile** **Lower**	Site ID: Groundwater Flow: Shallow Water Depth: Deep Water Depth: Average Water Depth: Date:	41-0179 NNW Not Reported Not Reported 13 05/17/1991	**AQUIFLOW**	**65821**

GEOCHECK® - PHYSICAL SETTING SOURCE MAP FINDINGS
RADON

AREA RADON INFORMATION

State Database: CA Radon

Radon Test Results

Zipcode	Num Tests	> 4 pCi/L
94066	45	3

Federal EPA Radon Zone for SAN MATEO County: 2

Note: Zone 1 indoor average level > 4 pCi/L.
: Zone 2 indoor average level >= 2 pCi/L and <= 4 pCi/L.
: Zone 3 indoor average level < 2 pCi/L.

Federal Area Radon Information for Zip Code: 94066

Number of sites tested: 2

Area	Average Activity	% <4 pCi/L	% 4-20 pCi/L	% >20 pCi/L
Living Area - 1st Floor	0.100 pCi/L	100%	0%	0%
Living Area - 2nd Floor	Not Reported	Not Reported	Not Reported	Not Reported
Basement	Not Reported	Not Reported	Not Reported	Not Reported

PHYSICAL SETTING SOURCE RECORDS SEARCHED

TOPOGRAPHIC INFORMATION

USGS 7.5' Digital Elevation Model (DEM)
Source: United States Geologic Survey
EDR acquired the USGS 7.5' Digital Elevation Model in 2002 and updated it in 2006. The 7.5 minute DEM corresponds to the USGS 1:24,000- and 1:25,000-scale topographic quadrangle maps. The DEM provides elevation data with consistent elevation units and projection.

Current USGS 7.5 Minute Topographic Map
Source: U.S. Geological Survey

HYDROLOGIC INFORMATION

Flood Zone Data: This data was obtained from the Federal Emergency Management Agency (FEMA). It depicts 100-year and 500-year flood zones as defined by FEMA. It includes the National Flood Hazard Layer (NFHL) which incorporates Flood Insurance Rate Map (FIRM) data and Q3 data from FEMA in areas not covered by NFHL.
Source: FEMA
Telephone: 877-336-2627
Date of Government Version: 2003, 2015

NWI: National Wetlands Inventory. This data, available in select counties across the country, was obtained by EDR in 2002, 2005, 2010 and 2015 from the U.S. Fish and Wildlife Service.

State Wetlands Data: Wetland Inventory
Source: Department of Fish and Wildlife
Telephone: 916-445-0411

HYDROGEOLOGIC INFORMATION

AQUIFLOW^{R} Information System
Source: EDR proprietary database of groundwater flow information
EDR has developed the AQUIFLOW Information System (AIS) to provide data on the general direction of groundwater flow at specific points. EDR has reviewed reports submitted to regulatory authorities at select sites and has extracted the date of the report, hydrogeologically determined groundwater flow direction and depth to water table information.

GEOLOGIC INFORMATION

Geologic Age and Rock Stratigraphic Unit
Source: P.G. Schruben, R.E. Arndt and W.J. Bawiec, Geology of the Conterminous U.S. at 1:2,500,000 Scale - A digital representation of the 1974 P.B. King and H.M. Beikman Map, USGS Digital Data Series DDS - 11 (1994).

STATSGO: State Soil Geographic Database
Source: Department of Agriculture, Natural Resources Conservation Service (NRCS)
The U.S. Department of Agriculture's (USDA) Natural Resources Conservation Service (NRCS) leads the national Conservation Soil Survey (NCSS) and is responsible for collecting, storing, maintaining and distributing soil survey information for privately owned lands in the United States. A soil map in a soil survey is a representation of soil patterns in a landscape. Soil maps for STATSGO are compiled by generalizing more detailed (SSURGO) soil survey maps.

SSURGO: Soil Survey Geographic Database
Source: Department of Agriculture, Natural Resources Conservation Service (NRCS)
Telephone: 800-672-5559
SSURGO is the most detailed level of mapping done by the Natural Resources Conservation Service, mapping scales generally range from 1:12,000 to 1:63,360. Field mapping methods using national standards are used to construct the soil maps in the Soil Survey Geographic (SSURGO) database. SSURGO digitizing duplicates the original soil survey maps. This level of mapping is designed for use by landowners, townships and county natural resource planning and management.

PHYSICAL SETTING SOURCE RECORDS SEARCHED

LOCAL / REGIONAL WATER AGENCY RECORDS

FEDERAL WATER WELLS

PWS: Public Water Systems
Source: EPA/Office of Drinking Water
Telephone: 202-564-3750
Public Water System data from the Federal Reporting Data System. A PWS is any water system which provides water to at least 25 people for at least 60 days annually. PWSs provide water from wells, rivers and other sources.

PWS ENF: Public Water Systems Violation and Enforcement Data
Source: EPA/Office of Drinking Water
Telephone: 202-564-3750
Violation and Enforcement data for Public Water Systems from the Safe Drinking Water Information System (SDWIS) after August 1995. Prior to August 1995, the data came from the Federal Reporting Data System (FRDS).

USGS Water Wells: USGS National Water Inventory System (NWIS)
This database contains descriptive information on sites where the USGS collects or has collected data on surface water and/or groundwater. The groundwater data includes information on wells, springs, and other sources of groundwater.

OTHER STATE DATABASE INFORMATION

Groundwater Ambient Monitoring & Assessment Program
State Water Resources Control Board
Telephone: 916-341-5577
The GAMA Program is Californias comprehensive groundwater quality monitoring program. GAMA collects data by testing the untreated, raw water in different types of wells for naturally-occurring and man-made chemicals. The GAMA data includes Domestic, Monitoring and Municipal well types from the following sources, Department of Water Resources, Department of Heath Services, EDF, Agricultural Lands, Lawrence Livermore National Laboratory, Department of Pesticide Regulation, United States Geological Survey, Groundwater Ambient Monitoring and Assessment Program and Local Groundwater Projects.

Water Well Database
Source: Department of Water Resources
Telephone: 916-651-9648

California Drinking Water Quality Database
Source: Department of Public Health
Telephone: 916-324-2319
The database includes all drinking water compliance and special studies monitoring for the state of California since 1984. It consists of over 3,200,000 individual analyses along with well and water system information.

Geothermal Wells Listing
Department of Conservation
Telephone: 916-445-9686
Geothermal well means a well constructed to extract or return water to the ground after it has been used for heating or cooling purposes. Geothermal wells in California (except for wells on federal leases which are administered by the Bureau of Land Management) are permitted, drilled, operated, and permanently sealed and closed (plugged and abandoned) under requirements and procedures administered by the Geothermal Section of the Department of Conservations Geologic Energy Management Division (CalGEM, formerly DOGGR).

California Oil and Gas Well Locations
Source: Dept of Conservation, Geologic Energy Management Division
Telephone: 916-323-1779
Oil and Gas well locations in the state.

PHYSICAL SETTING SOURCE RECORDS SEARCHED

California Earthquake Fault Lines
Source: California Division of Mines and Geology
The fault lines displayed on EDR's Topographic map are digitized quaternary fault lines prepared in 1975 by the United State Geological Survey. Additional information (also from 1975) regarding activity at specific fault lines comes from California's Preliminary Fault Activity Map prepared by the California Division of Mines and Geology.

RADON

State Database: CA Radon
Source: Department of Public Health
Telephone: 916-210-8558
Radon Database for California

Area Radon Information
Source: USGS
Telephone: 703-356-4020
The National Radon Database has been developed by the U.S. Environmental Protection Agency (USEPA) and is a compilation of the EPA/State Residential Radon Survey and the National Residential Radon Survey. The study covers the years 1986 - 1992. Where necessary data has been supplemented by information collected at private sources such as universities and research institutions.

EPA Radon Zones
Source: EPA
Telephone: 703-356-4020
Sections 307 & 309 of IRAA directed EPA to list and identify areas of U.S. with the potential for elevated indoor radon levels.

OTHER

Airport Landing Facilities: Private and public use landing facilities
Source: Federal Aviation Administration, 800-457-6656

Epicenters: World earthquake epicenters, Richter 5 or greater
Source: Department of Commerce, National Oceanic and Atmospheric Administration

California Earthquake Fault Lines: The fault lines displayed on EDR's Topographic map are digitized quaternary fault lines, prepared in 1975 by the United State Geological Survey. Additional information (also from 1975) regarding activity at specific fault lines comes from California's Preliminary Fault Activity Map prepared by the California Division of Mines and Geology.

STREET AND ADDRESS INFORMATION

© 2015 TomTom North America, Inc. All rights reserved. This material is proprietary and the subject of copyright protection and other intellectual property rights owned by or licensed to Tele Atlas North America, Inc. The use of this material is subject to the terms of a license agreement. You will be held liable for any unauthorized copying or disclosure of this material.

APPENDIX C
HISTORICAL RESEARCH DOCUMENTATION

APPENDIX C.1
TOPOGRAPHIC MAPS

Tanforan

1140-1198 El Camino Real and 300 Tanforan

San Bruno, CA 94066

Inquiry Number: 7866973.4

January 10, 2025

EDR Historical Topo Map Report

with QuadMatch™

6 Armstrong Road, 4th floor
Shelton, CT 06484
Toll Free: 800.352.0050
www.edrnet.com

EDR Historical Topo Map Report

01/10/25

Site Name:

Tanforan
1140-1198 El Camino Real and
San Bruno, CA 94066
EDR Inquiry # 7866973.4

Client Name:

Ramboll Americas Engineering Solutions,
1111 Broadway; Suite 1400
Oakland, CA 94607
Contact: Jodi Vanneman

EDR Topographic Map Library has been searched by EDR and maps covering the target property location as provided by Ramboll Americas Engineering Solutions, Inc. were identified for the years listed below. EDR's Historical Topo Map Report is designed to assist professionals in evaluating potential liability on a target property resulting from past activities. EDRs Historical Topo Map Report includes a search of a collection of public and private color historical topographic maps, dating back to the late 1800s.

Search Results:

P.O.# TBD
Project: Tanforan

Coordinates:

Latitude:	37.636362 37° 38' 11" North
Longitude:	-122.418776 -122° 25' 8" West
UTM Zone:	Zone 10 North
UTM X Meters:	551281.09
UTM Y Meters:	4165628.71
Elevation:	47.00' above sea level

Maps Provided:

2022, 2021	1968
2018	1956
2015	1950
2012	1947, 1949
1996	1939
1995	1915
1980	1899
1973	1896

Disclaimer - Copyright and Trademark Notice

This Report contains certain information obtained from a variety of public and other sources reasonably available to Environmental Data Resources, LLC. It cannot be concluded from this Report that coverage information for the target and surrounding properties does not exist from other sources. This Report is provided on an "AS IS", "AS AVAILABLE" basis. NO WARRANTY EXPRESS OR IMPLIED IS MADE WHATSOEVER IN CONNECTION WITH THIS REPORT. ENVIRONMENTAL DATA RESOURCES, LLC AND ITS SUBSIDIARIES, AFFILIATES AND THIRD PARTY SUPPLIERS DISCLAIM ALL WARRANTIES, OF ANY KIND OR NATURE, EXPRESS OR IMPLIED, ARISING OUT OF OR RELATED TO THIS REPORT OR ANY OF THE DATA AND INFORMATION PROVIDED IN THIS REPORT, INCLUDING WITHOUT LIMITATION, ANY WARRANTIES REGARDING ACCURACY, QUALITY, CORRECTNESS, COMPLETENESS, COMPREHENSIVENESS, SUITABILITY, MERCHANTABILITY, FITNESS FOR A PARTICULAR PURPOSE, TITLE, NON-INFRINGEMENT, MISAPPROPRIATION, OR OTHERWISE. ALL RISK IS ASSUMED BY THE USER. IN NO EVENT SHALL ENVIRONMENTAL DATA RESOURCES, LLC OR ITS SUBSIDIARIES, AFFILIATES OR THIRD PARTY SUPPLIERS BE LIABLE TO ANYONE FOR ANY DIRECT, INCIDENTAL, INDIRECT, SPECIAL, CONSEQUENTIAL OR OTHER DAMAGES OF ANY TYPE OR KIND (INCLUDING BUT NOT LIMITED TO LOSS OF PROFITS, LOSS OF USE, OR LOSS OF DATA), ARISING OUT OF OR IN ANY WAY CONNECTED WITH THIS REPORT OR ANY OF THE DATA AND INFORMATION PROVIDED IN THIS REPORT. Any analyses, estimates, ratings, environmental risk levels, or risk codes provided in this Report are provided for illustrative purposes only, and are not intended to provide, nor should they be interpreted as providing any facts regarding, or prediction or forecast of, any environmental risk for any property. Only an assessment performed by a qualified environmental professional can provide findings, opinions or conclusions regarding the environmental risk or conditions in, on or at any property.

Copyright 2025 by Environmental Data Resources, Inc. All rights reserved. Reproduction in any media or format, in whole or in part, of any report or map of Environmental Data Resources, Inc., or its affiliates, is prohibited without prior written permission.

EDR and its logos (including Sanborn and Sanborn Map) are trademarks of Environmental Data Resources, LLC or its affiliates. All other trademarks used herein are the property of their respective owners.

Topo Sheet Key

This EDR Topo Map Report is based upon the following USGS topographic map sheets.

2022, 2021 Source Sheets

Montara Mountain
2022
7.5-minute, 24000

San Francisco South
2021
7.5-minute, 24000

2018 Source Sheets

San Francisco South
2018
7.5-minute, 24000

Montara Mountain
2018
7.5-minute, 24000

2015 Source Sheets

San Francisco South
2015
7.5-minute, 24000

Montara Mountain
2015
7.5-minute, 24000

2012 Source Sheets

San Francisco South
2012
7.5-minute, 24000

Montara Mountain
2012
7.5-minute, 24000

Topo Sheet Key

This EDR Topo Map Report is based upon the following USGS topographic map sheets.

1996 Source Sheets

Montara Mountain
1996
7.5-minute, 24000
Aerial Photo Revised 1993

San Francisco South
1996
7.5-minute, 24000
Aerial Photo Revised 1993

1995 Source Sheets

San Francisco South
1995
7.5-minute, 24000
Aerial Photo Revised 1995

1980 Source Sheets

San Francisco South
1980
7.5-minute, 24000
Aerial Photo Revised 1979

Montara Mountain
1980
7.5-minute, 24000
Aerial Photo Revised 1979

1973 Source Sheets

San Francisco South
1973
7.5-minute, 24000
Aerial Photo Revised 1973

Topo Sheet Key

This EDR Topo Map Report is based upon the following USGS topographic map sheets.

1968 Source Sheets

Montara Mountain
1968
7.5-minute, 24000
Aerial Photo Revised 1968

San Francisco South
1968
7.5-minute, 24000
Aerial Photo Revised 1968

1956 Source Sheets

San Francisco South
1956
7.5-minute, 24000
Aerial Photo Revised 1956

Montara Mountain
1956
7.5-minute, 24000
Aerial Photo Revised 1955

1950 Source Sheets

San Francisco South
1950
7.5-minute, 24000
Aerial Photo Revised 1946

1947, 1949 Source Sheets

San Francisco South
1947
7.5-minute, 24000
Aerial Photo Revised 1946

Montara Mountain
1949
7.5-minute, 24000
Aerial Photo Revised 1946

Topo Sheet Key

This EDR Topo Map Report is based upon the following USGS topographic map sheets.

1939 Source Sheets

San Mateo
1939
15-minute, 62500
Aerial Photo Revised 1939

1915 Source Sheets

San Mateo
1915
15-minute, 62500

1899 Source Sheets

San Mateo
1899
15-minute, 62500

1896 Source Sheets

San Mateo
1896
15-minute, 62500

Historical Topo Map

2022, 2021

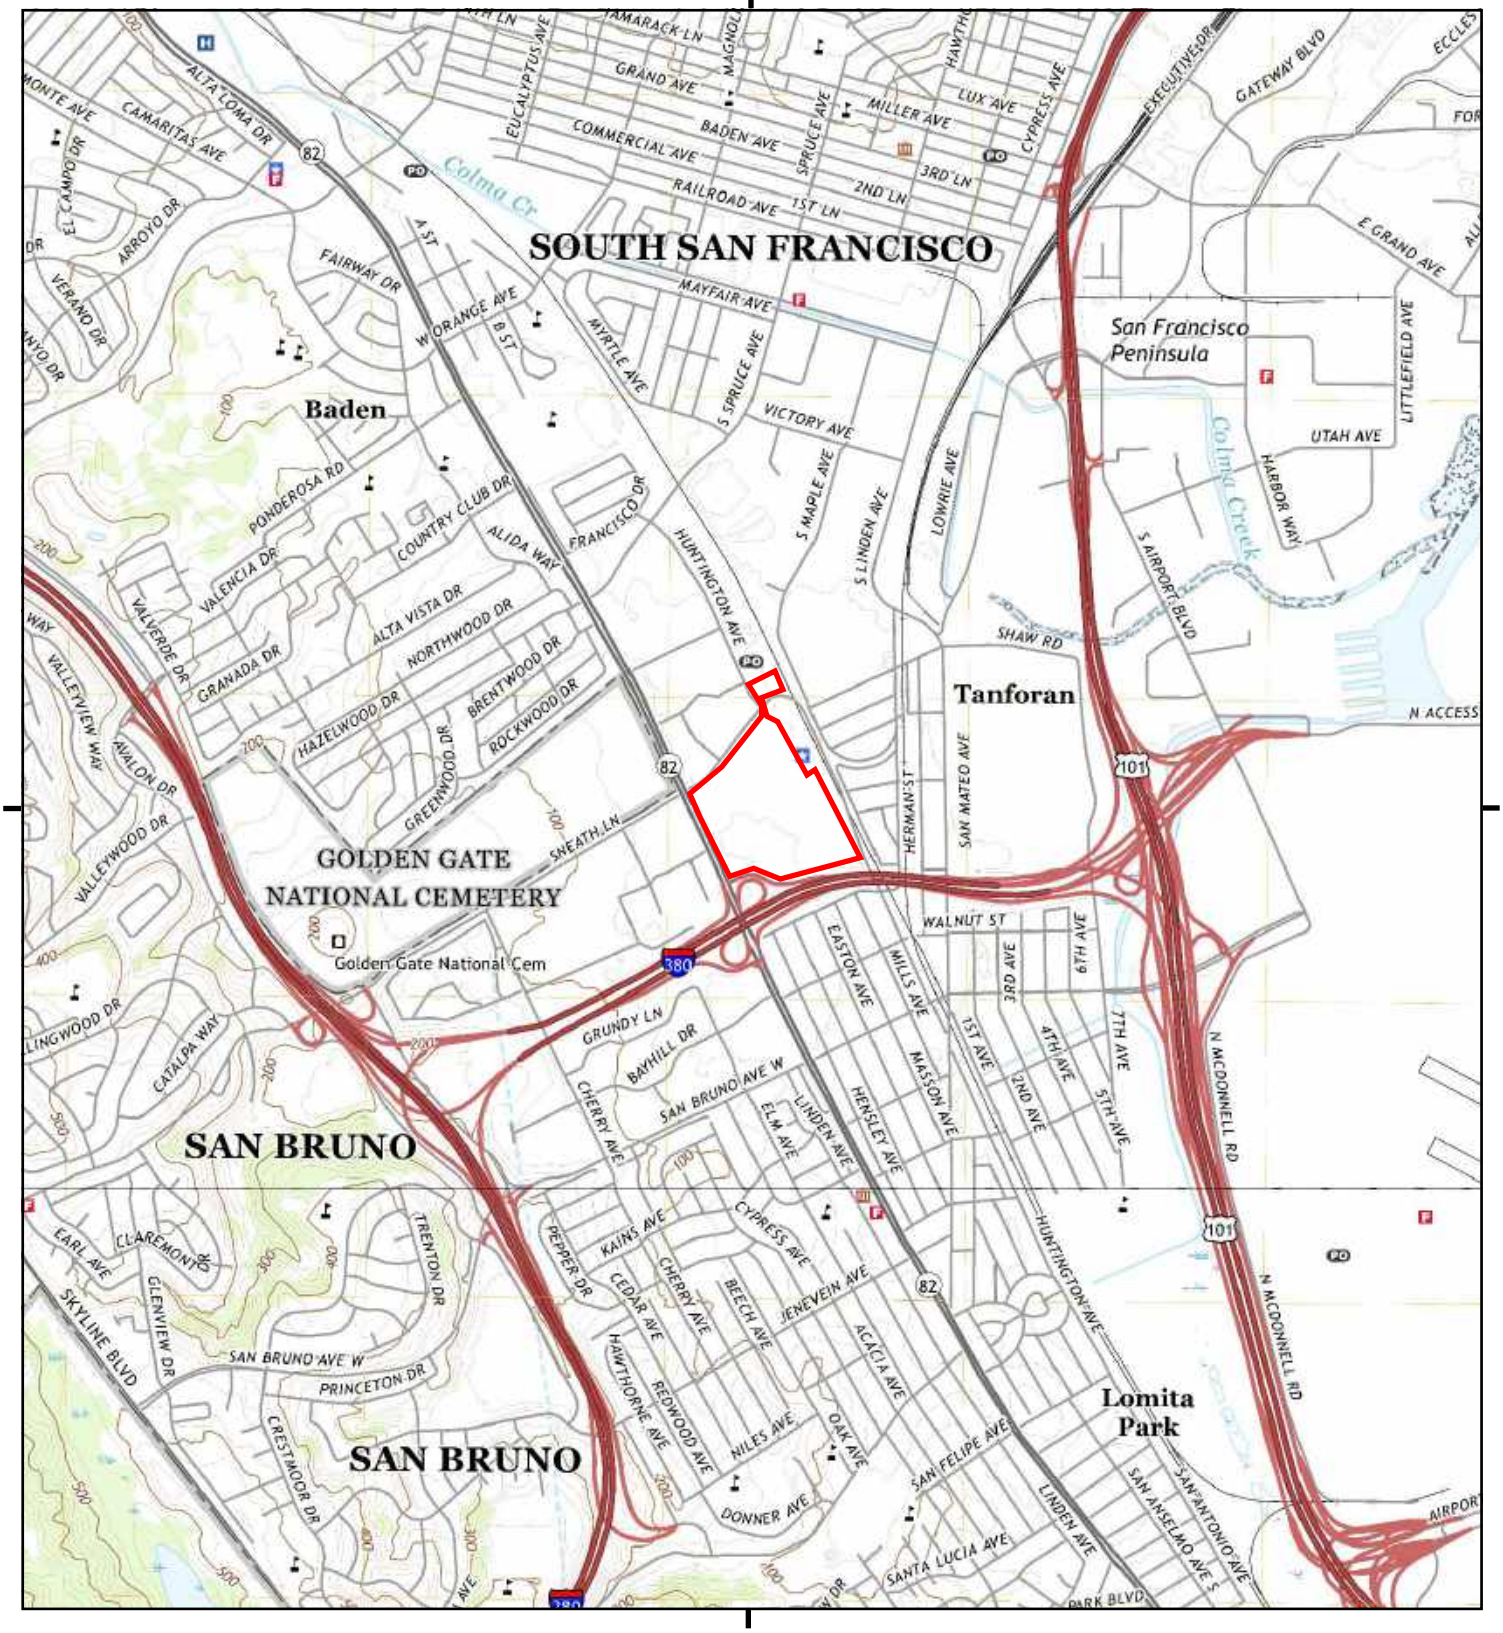

This report includes information from the following map sheet(s).

0 Miles 0.25 0.5 1 1.5

NW N NE
W E
SW S SE

TP, San Francisco South, 2021, 7.5-minute
S, Montara Mountain, 2022, 7.5-minute

SITE NAME: Tanforan
ADDRESS: 1140-1198 El Camino Real and 300 Tanf
San Bruno, CA 94066
CLIENT: Ramboll Americas Engineering Solutions,

N

Historical Topo Map

2018

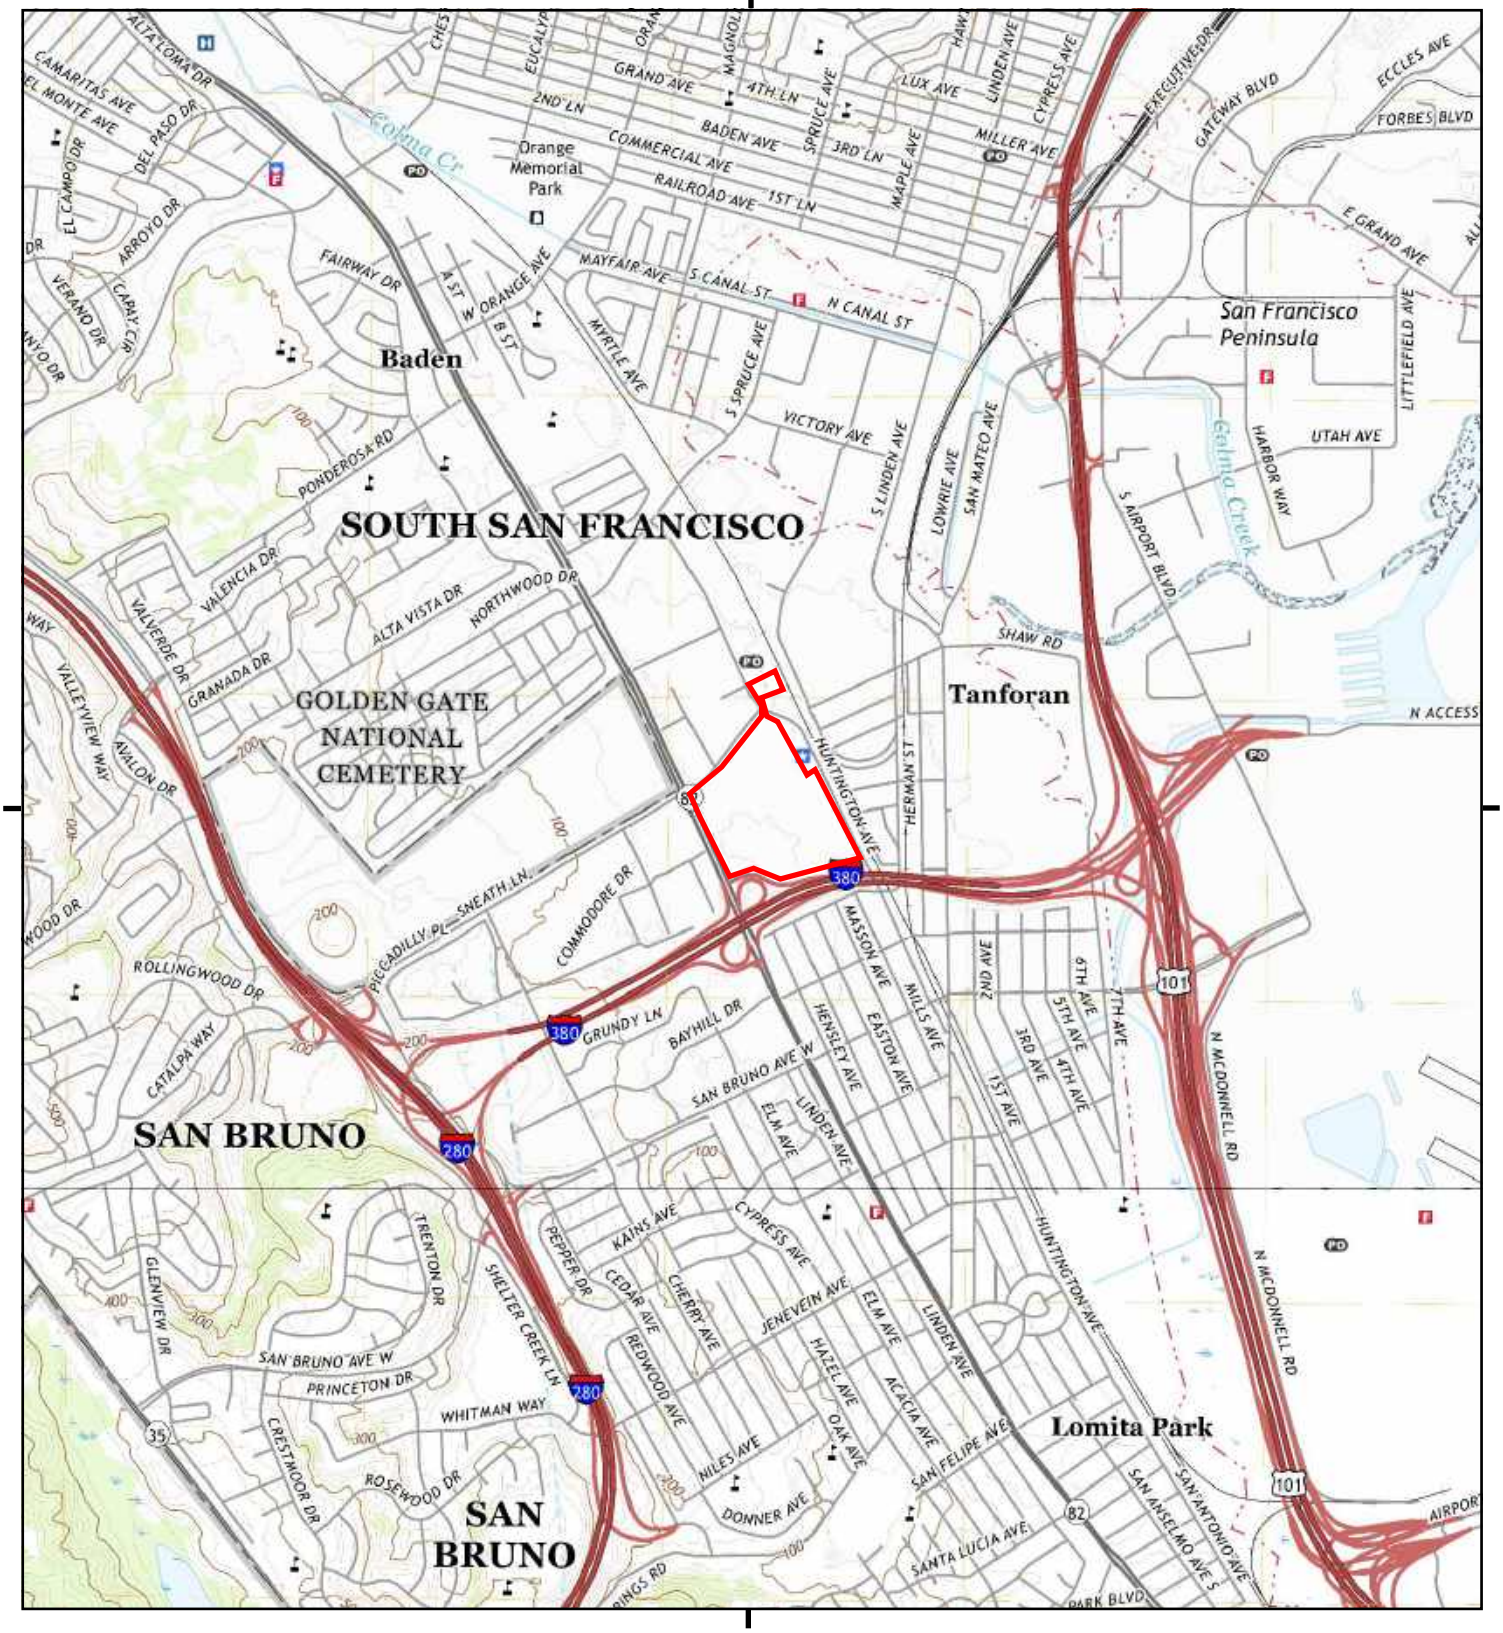

This report includes information from the following map sheet(s).

0 Miles 0.25 0.5 1 1.5

NW N NE
W E
SW S SE

TP, San Francisco South, 2018, 7.5-minute
S, Montara Mountain, 2018, 7.5-minute

SITE NAME: Tanforan
ADDRESS: 1140-1198 El Camino Real and 300 Tanf
San Bruno, CA 94066
CLIENT: Ramboll Americas Engineering Solutions,

N

Historical Topo Map

2015

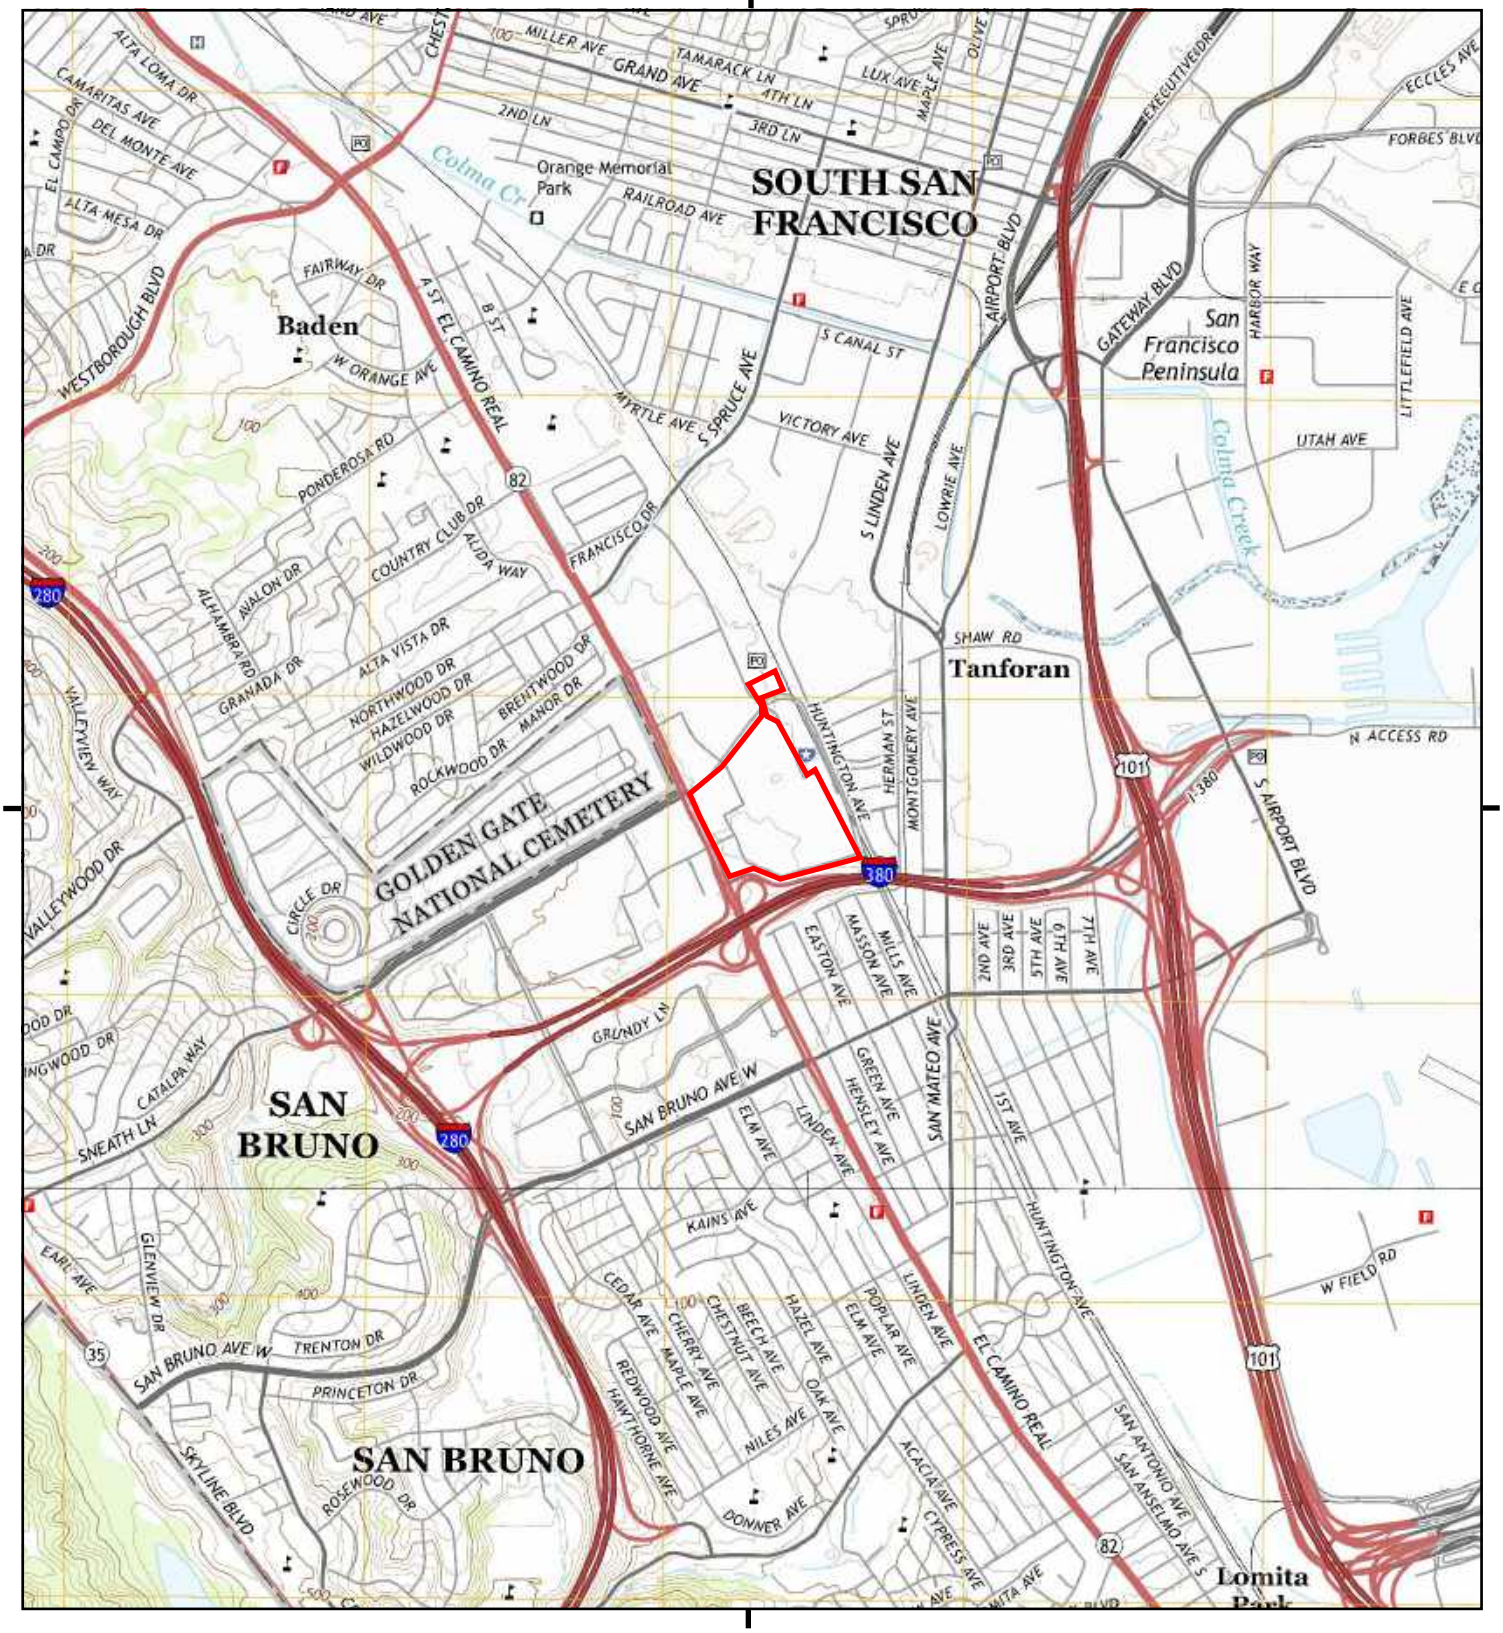

This report includes information from the following map sheet(s).

0 Miles 0.25 0.5 1 1.5

NW N NE
W E
SW S SE

TP, San Francisco South, 2015, 7.5-minute
S, Montara Mountain, 2015, 7.5-minute

SITE NAME: Tanforan
ADDRESS: 1140-1198 El Camino Real and 300 Tanf
San Bruno, CA 94066
CLIENT: Ramboll Americas Engineering Solutions,

N

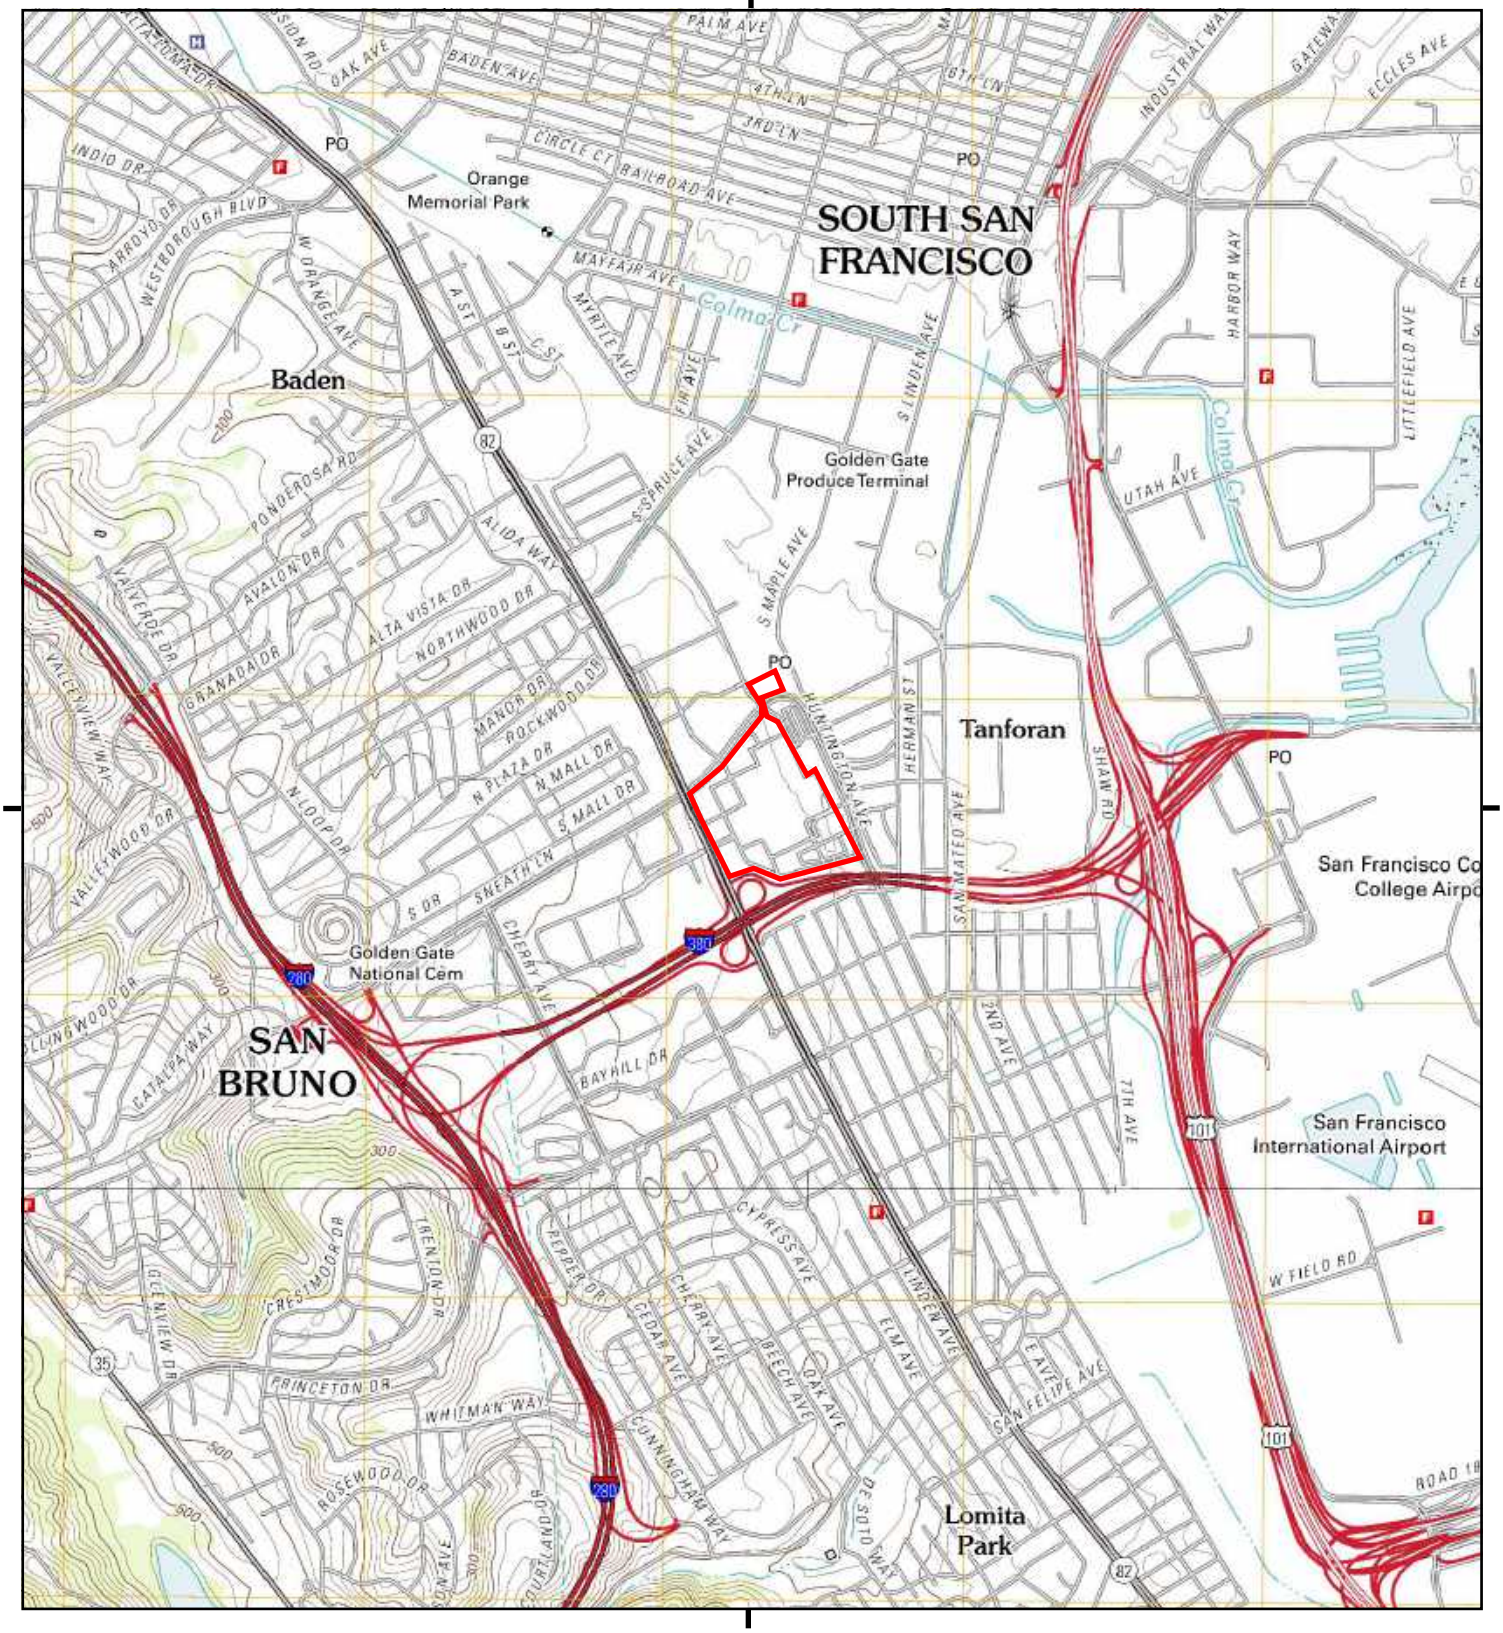

This report includes information from the following map sheet(s).

0 Miles 0.25 0.5 1 1.5

NW N NE
W E
SW S SE

TP, San Francisco South, 2012, 7.5-minute
S, Montara Mountain, 2012, 7.5-minute

SITE NAME: Tanforan
ADDRESS: 1140-1198 El Camino Real and 300 Tanf
San Bruno, CA 94066
CLIENT: Ramboll Americas Engineering Solutions,

N

Historical Topo Map

1996

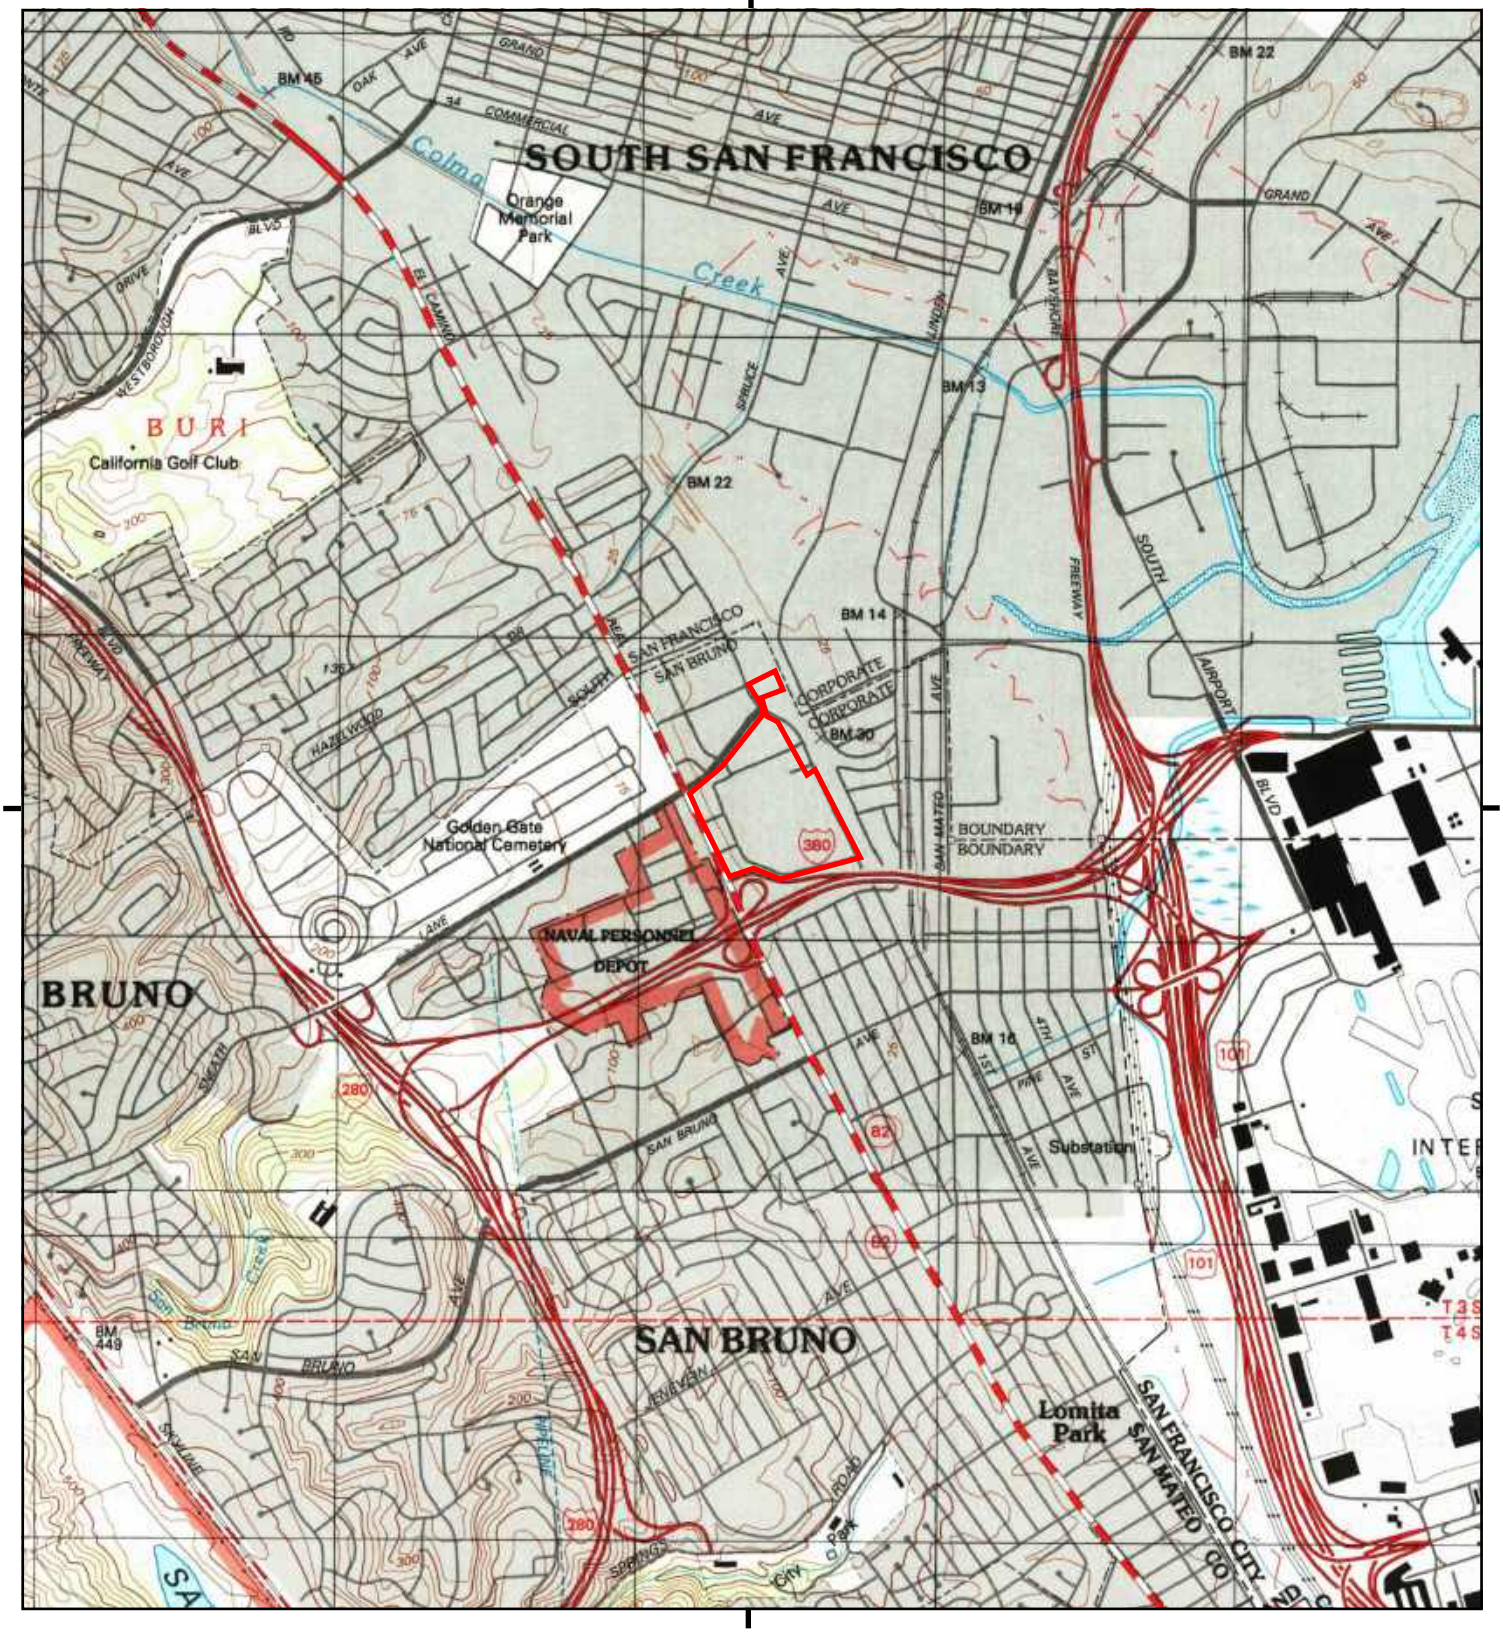

This report includes information from the following map sheet(s).

0 Miles 0.25 0.5 1 1.5

NW N NE
W E
SW S SE

TP, San Francisco South, 1996, 7.5-minute
S, Montara Mountain, 1996, 7.5-minute

SITE NAME: Tanforan
ADDRESS: 1140-1198 El Camino Real and 300 Tanf
San Bruno, CA 94066
CLIENT: Ramboll Americas Engineering Solutions,

N

Historical Topo Map

1995

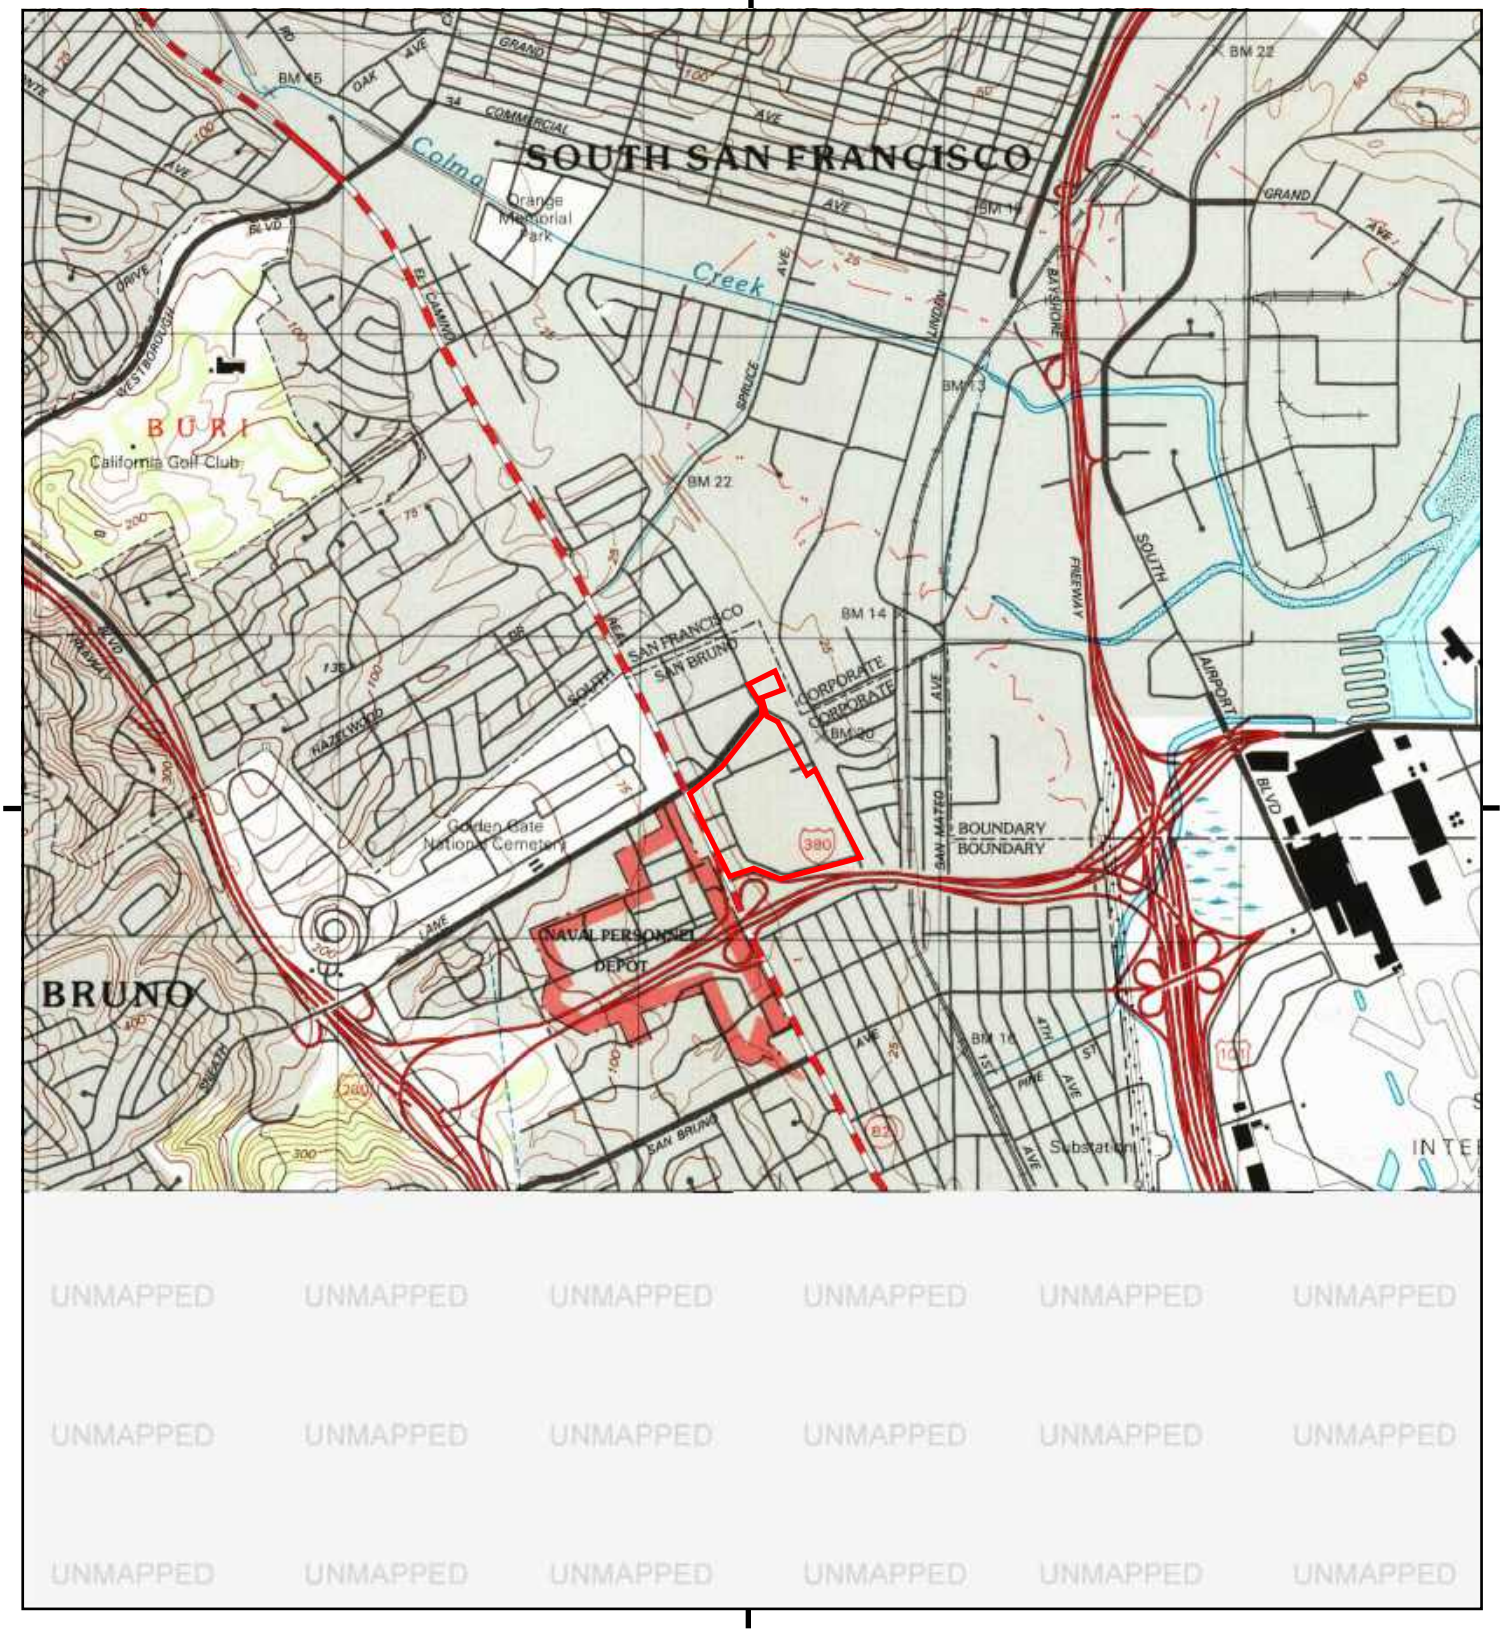

This report includes information from the following map sheet(s).

0 Miles 0.25 0.5 1 1.5

NW N NE
W E
SW S SE

TP, San Francisco South, 1995, 7.5-minute

SITE NAME: Tanforan
ADDRESS: 1140-1198 El Camino Real and 300 Tanf
San Bruno, CA 94066
CLIENT: Ramboll Americas Engineering Solutions,

N

Historical Topo Map

1980

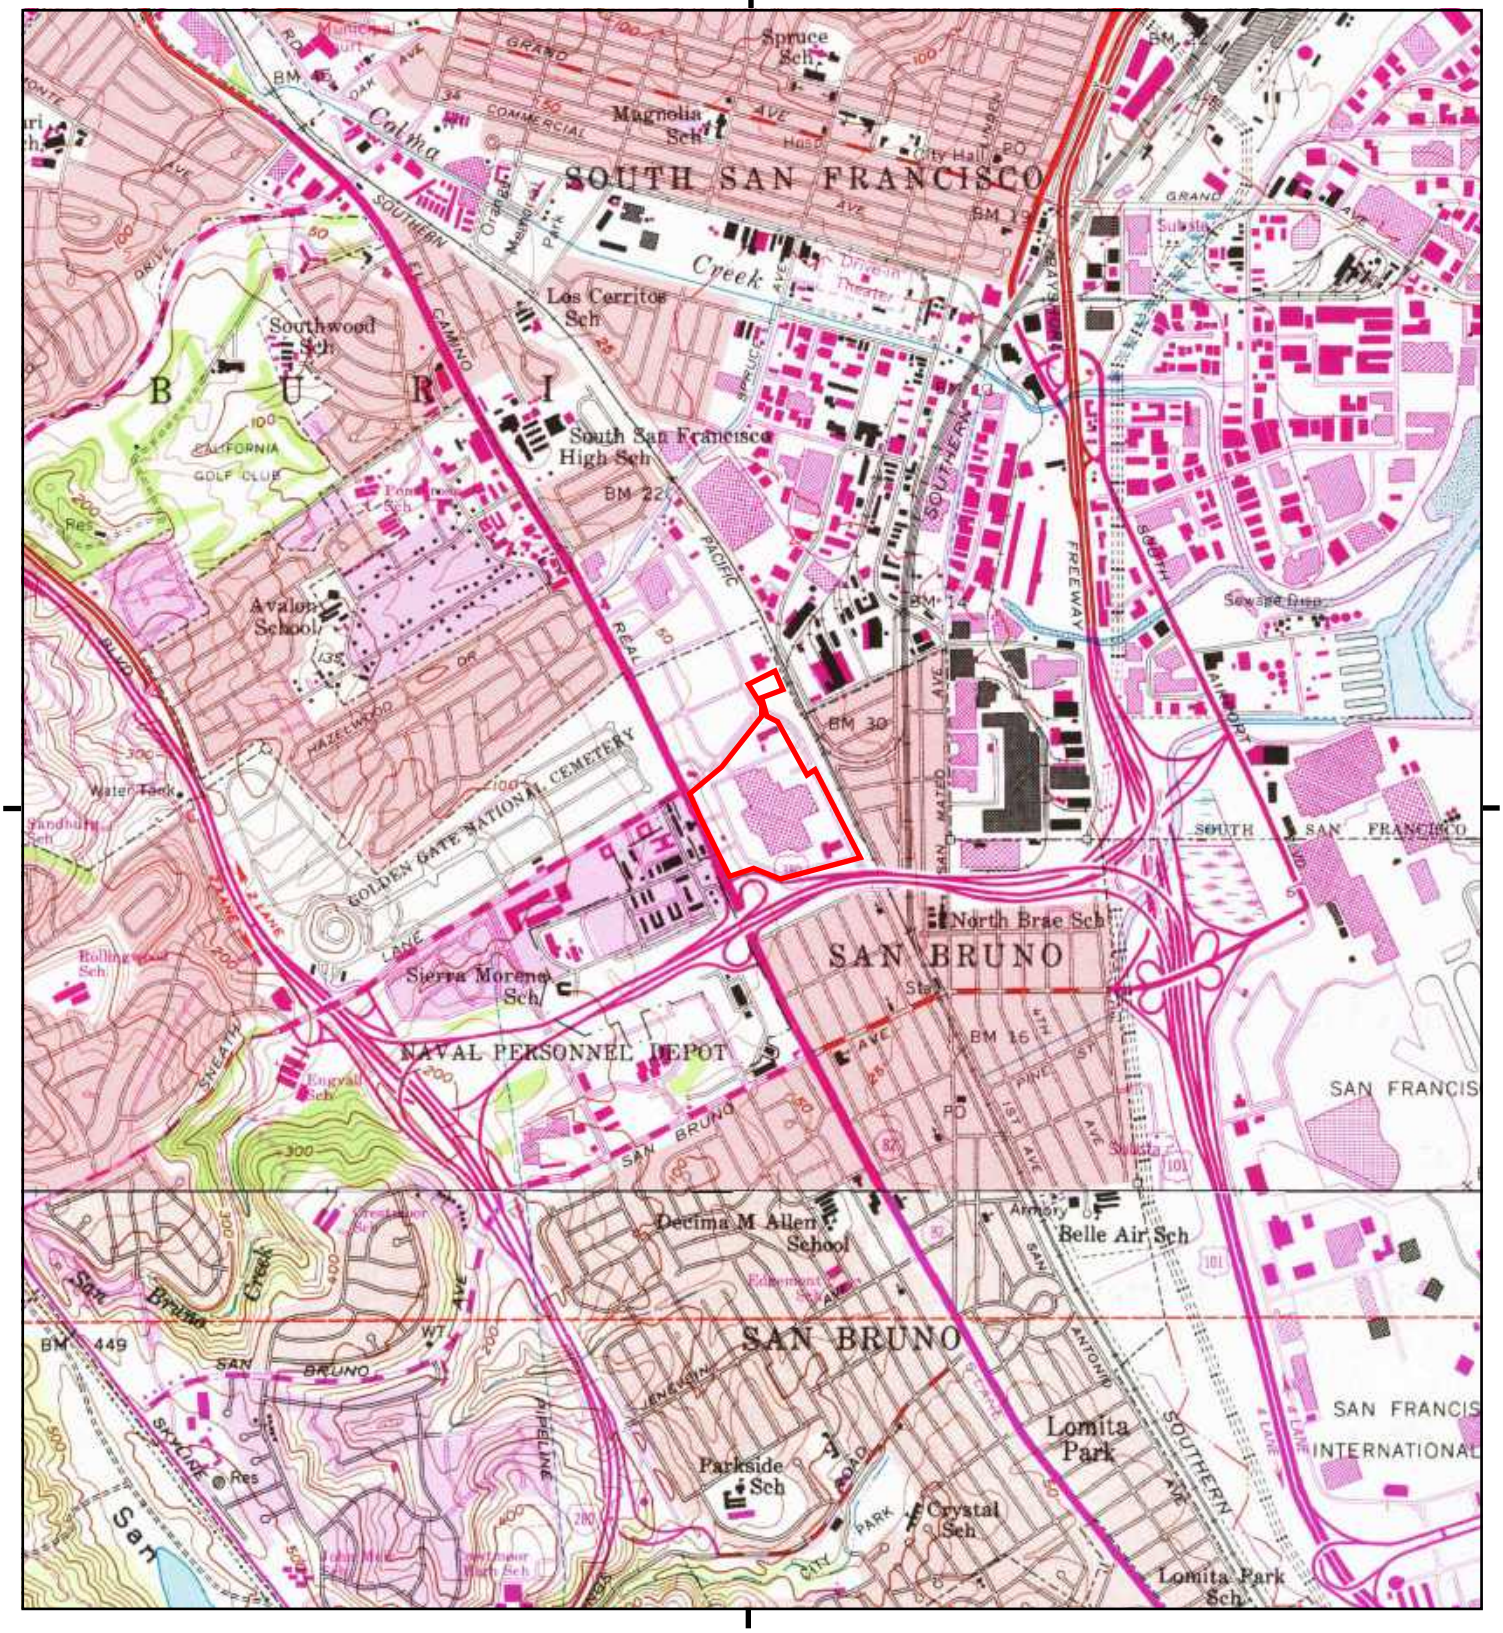

This report includes information from the following map sheet(s).

0 Miles 0.25 0.5 1 1.5

NW N NE
W E
SW S SE

TP, San Francisco South, 1980, 7.5-minute
S, Montara Mountain, 1980, 7.5-minute

SITE NAME: Tanforan
ADDRESS: 1140-1198 El Camino Real and 300 Tanf
San Bruno, CA 94066
CLIENT: Ramboll Americas Engineering Solutions,

N

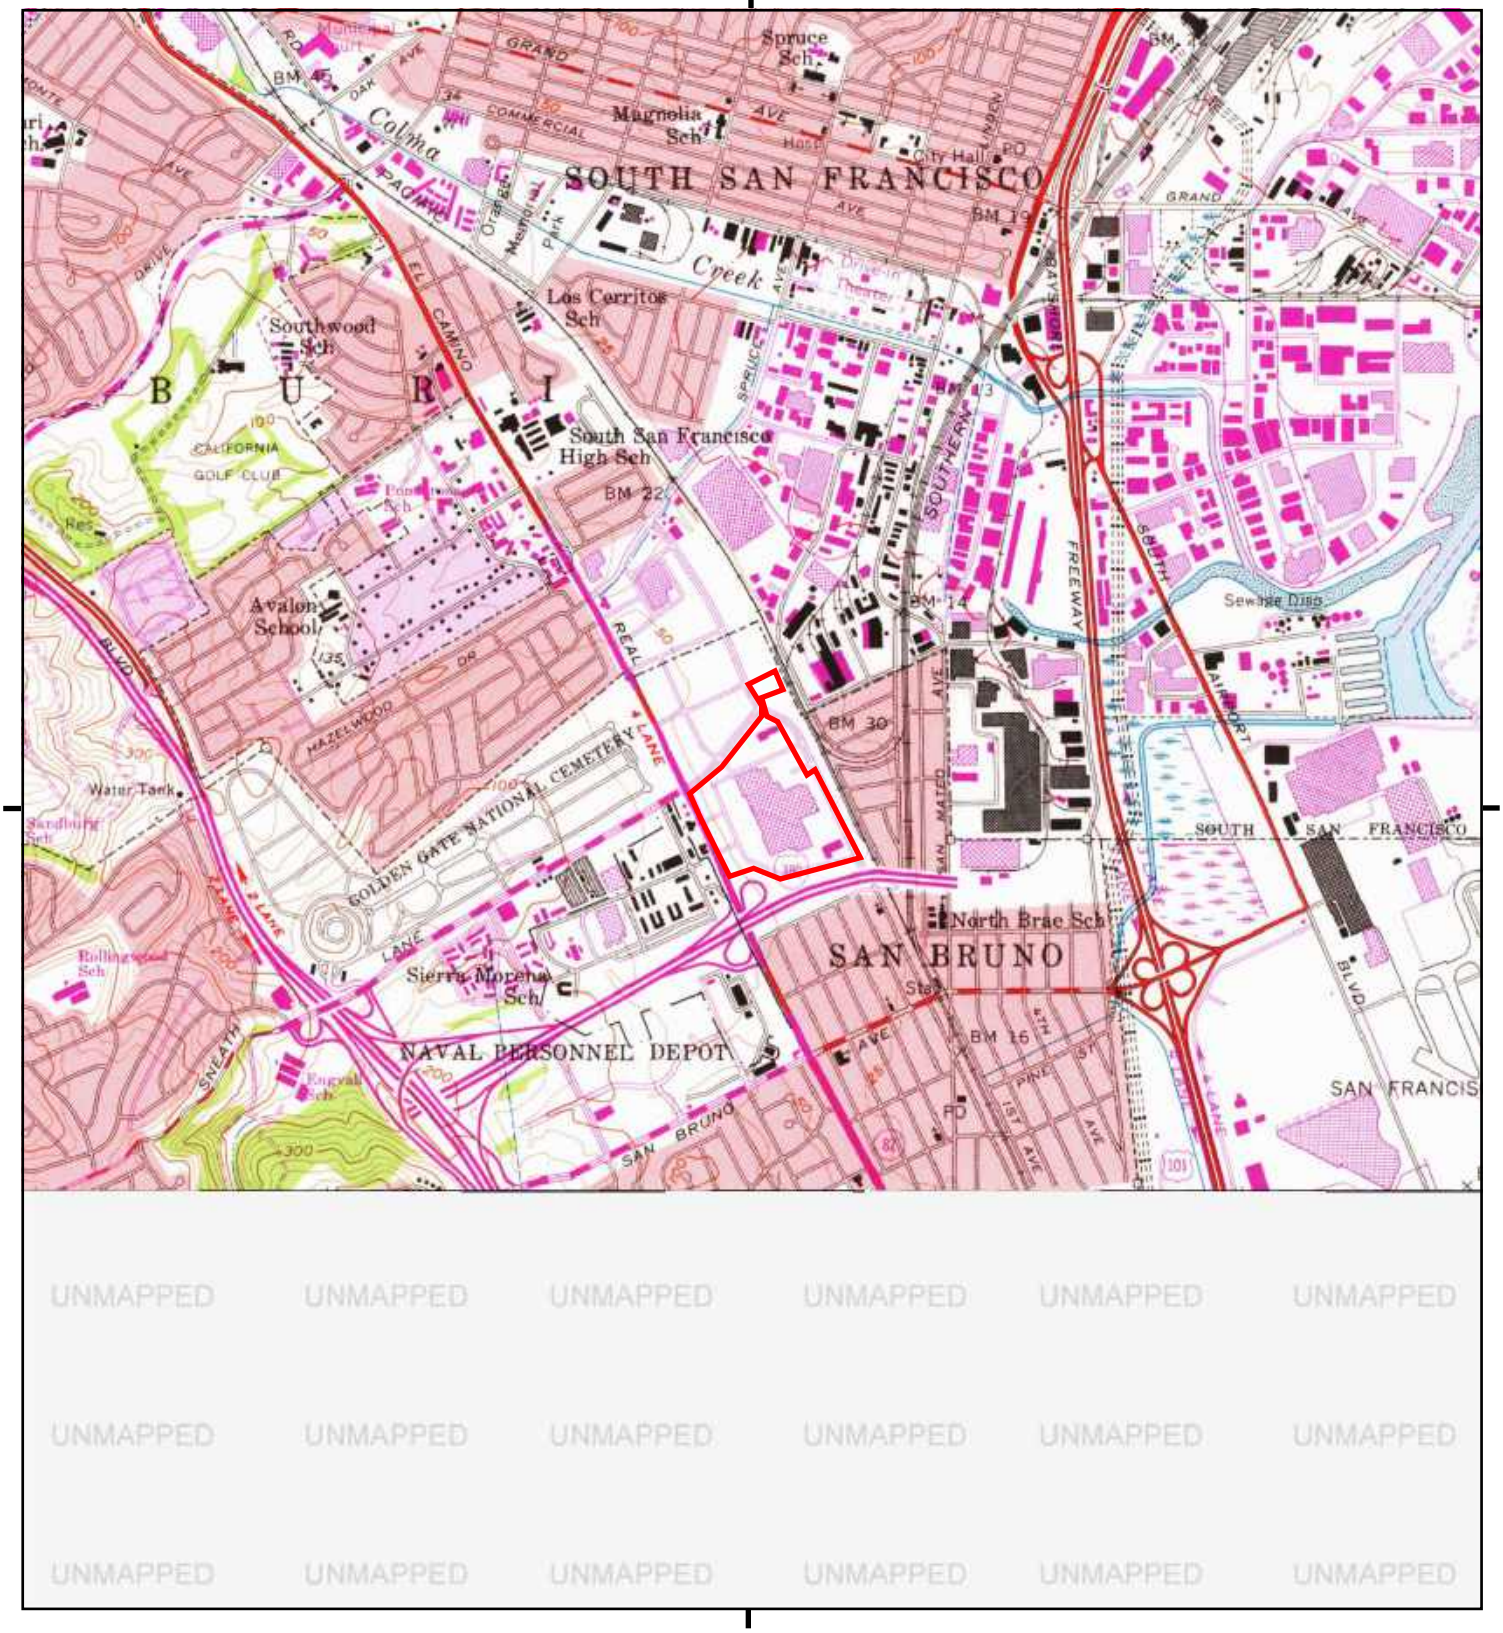

UNMAPPED UNMAPPED UNMAPPED UNMAPPED UNMAPPED UNMAPPED UNMAPPED
UNMAPPED UNMAPPED UNMAPPED UNMAPPED UNMAPPED UNMAPPED UNMAPPED
UNMAPPED UNMAPPED UNMAPPED UNMAPPED UNMAPPED UNMAPPED UNMAPPED

This report includes information from the following map sheet(s).

0 Miles 0.25 0.5 1 1.5

NW N NE
W E
SW S SE

TP, San Francisco South, 1973, 7.5-minute

SITE NAME: Tanforan
ADDRESS: 1140-1198 El Camino Real and 300 Tanf
San Bruno, CA 94066
CLIENT: Ramboll Americas Engineering Solutions,

N

Historical Topo Map

1968

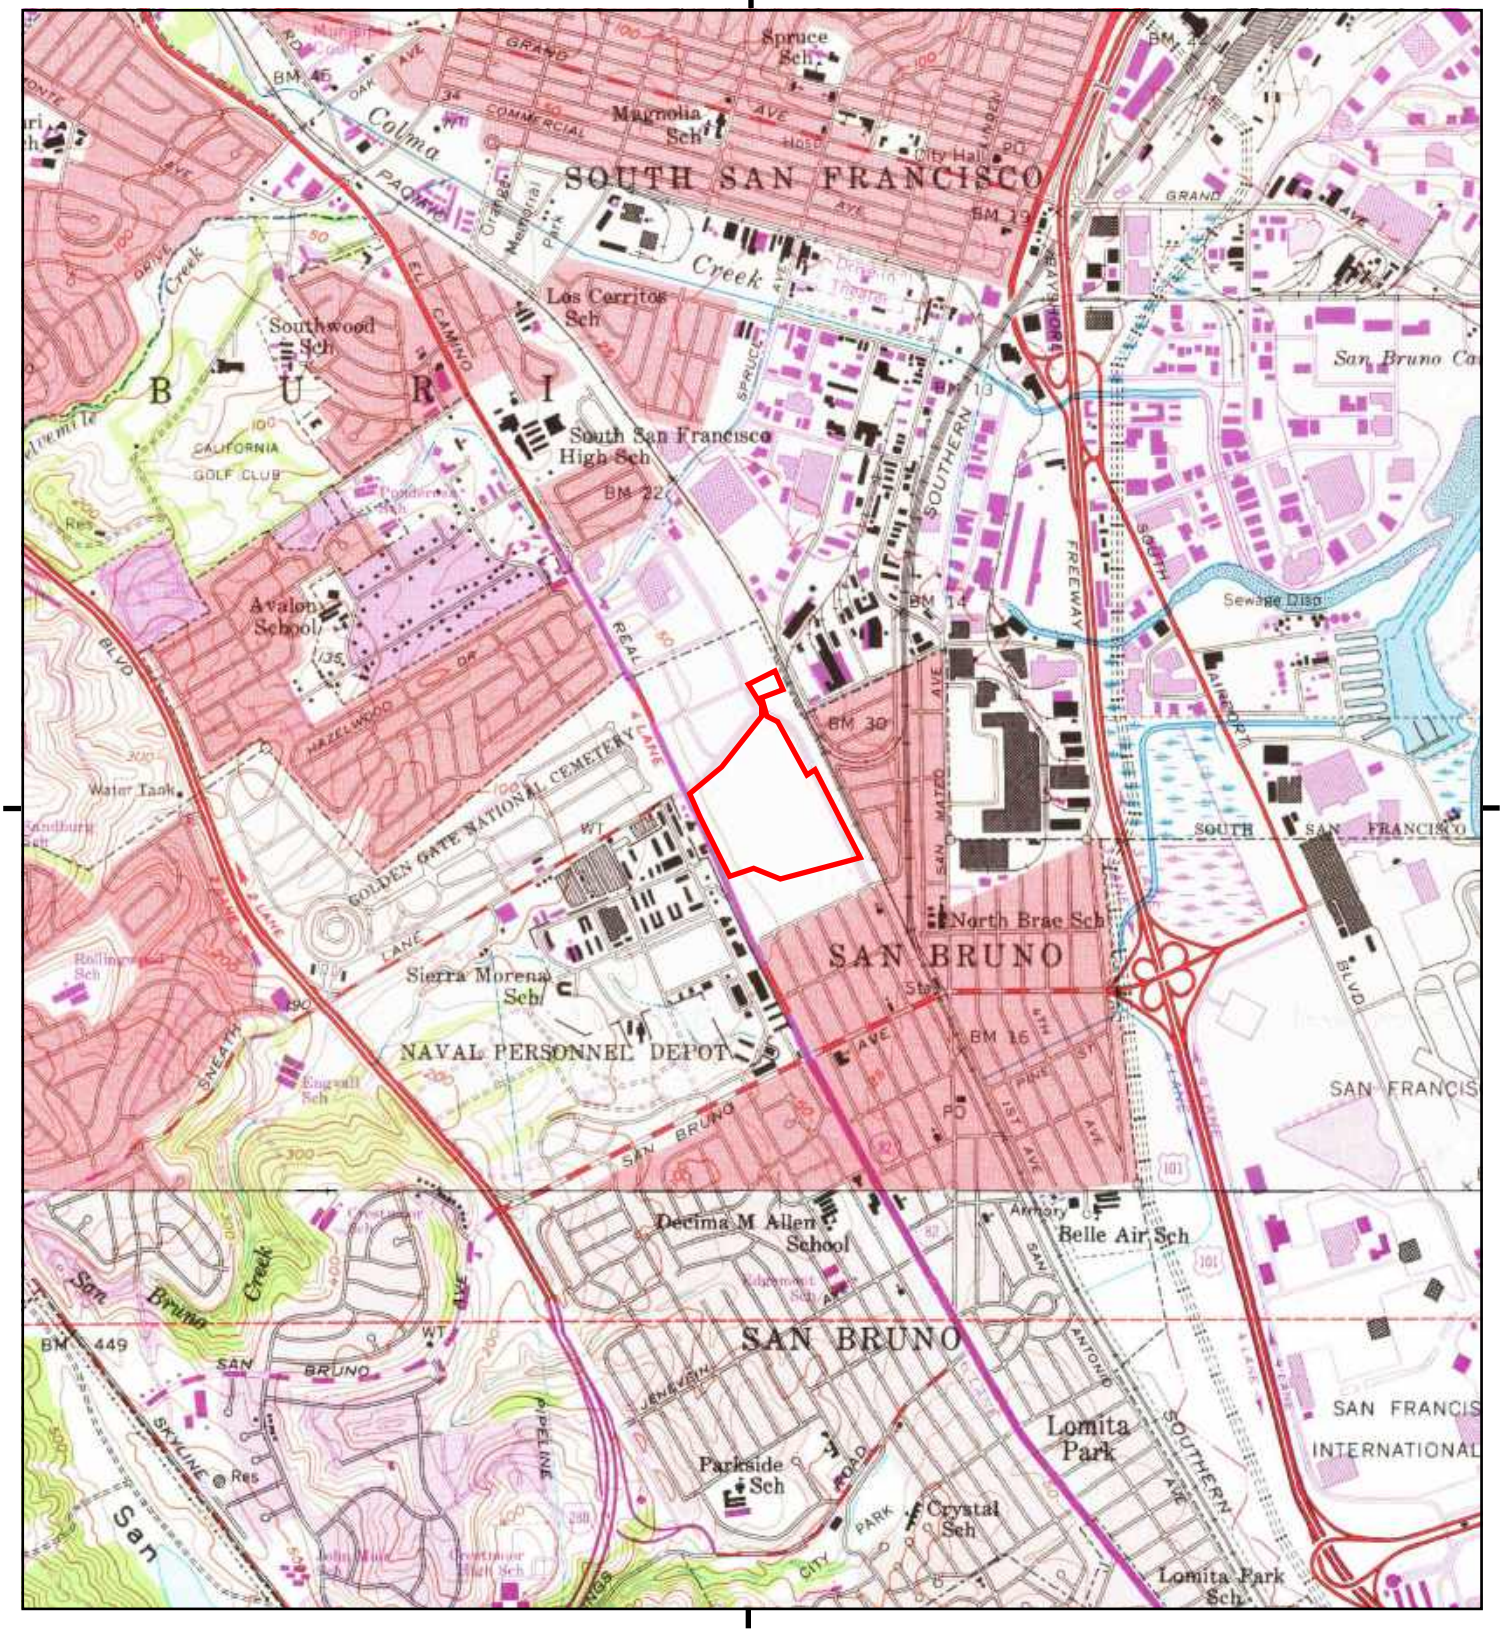

This report includes information from the following map sheet(s).

0 Miles 0.25 0.5 1 1.5

NW N NE
W E
SW S SE

TP, San Francisco South, 1968, 7.5-minute
S, Montara Mountain, 1968, 7.5-minute

SITE NAME: Tanforan
ADDRESS: 1140-1198 El Camino Real and 300 Tanf
San Bruno, CA 94066
CLIENT: Ramboll Americas Engineering Solutions,

N

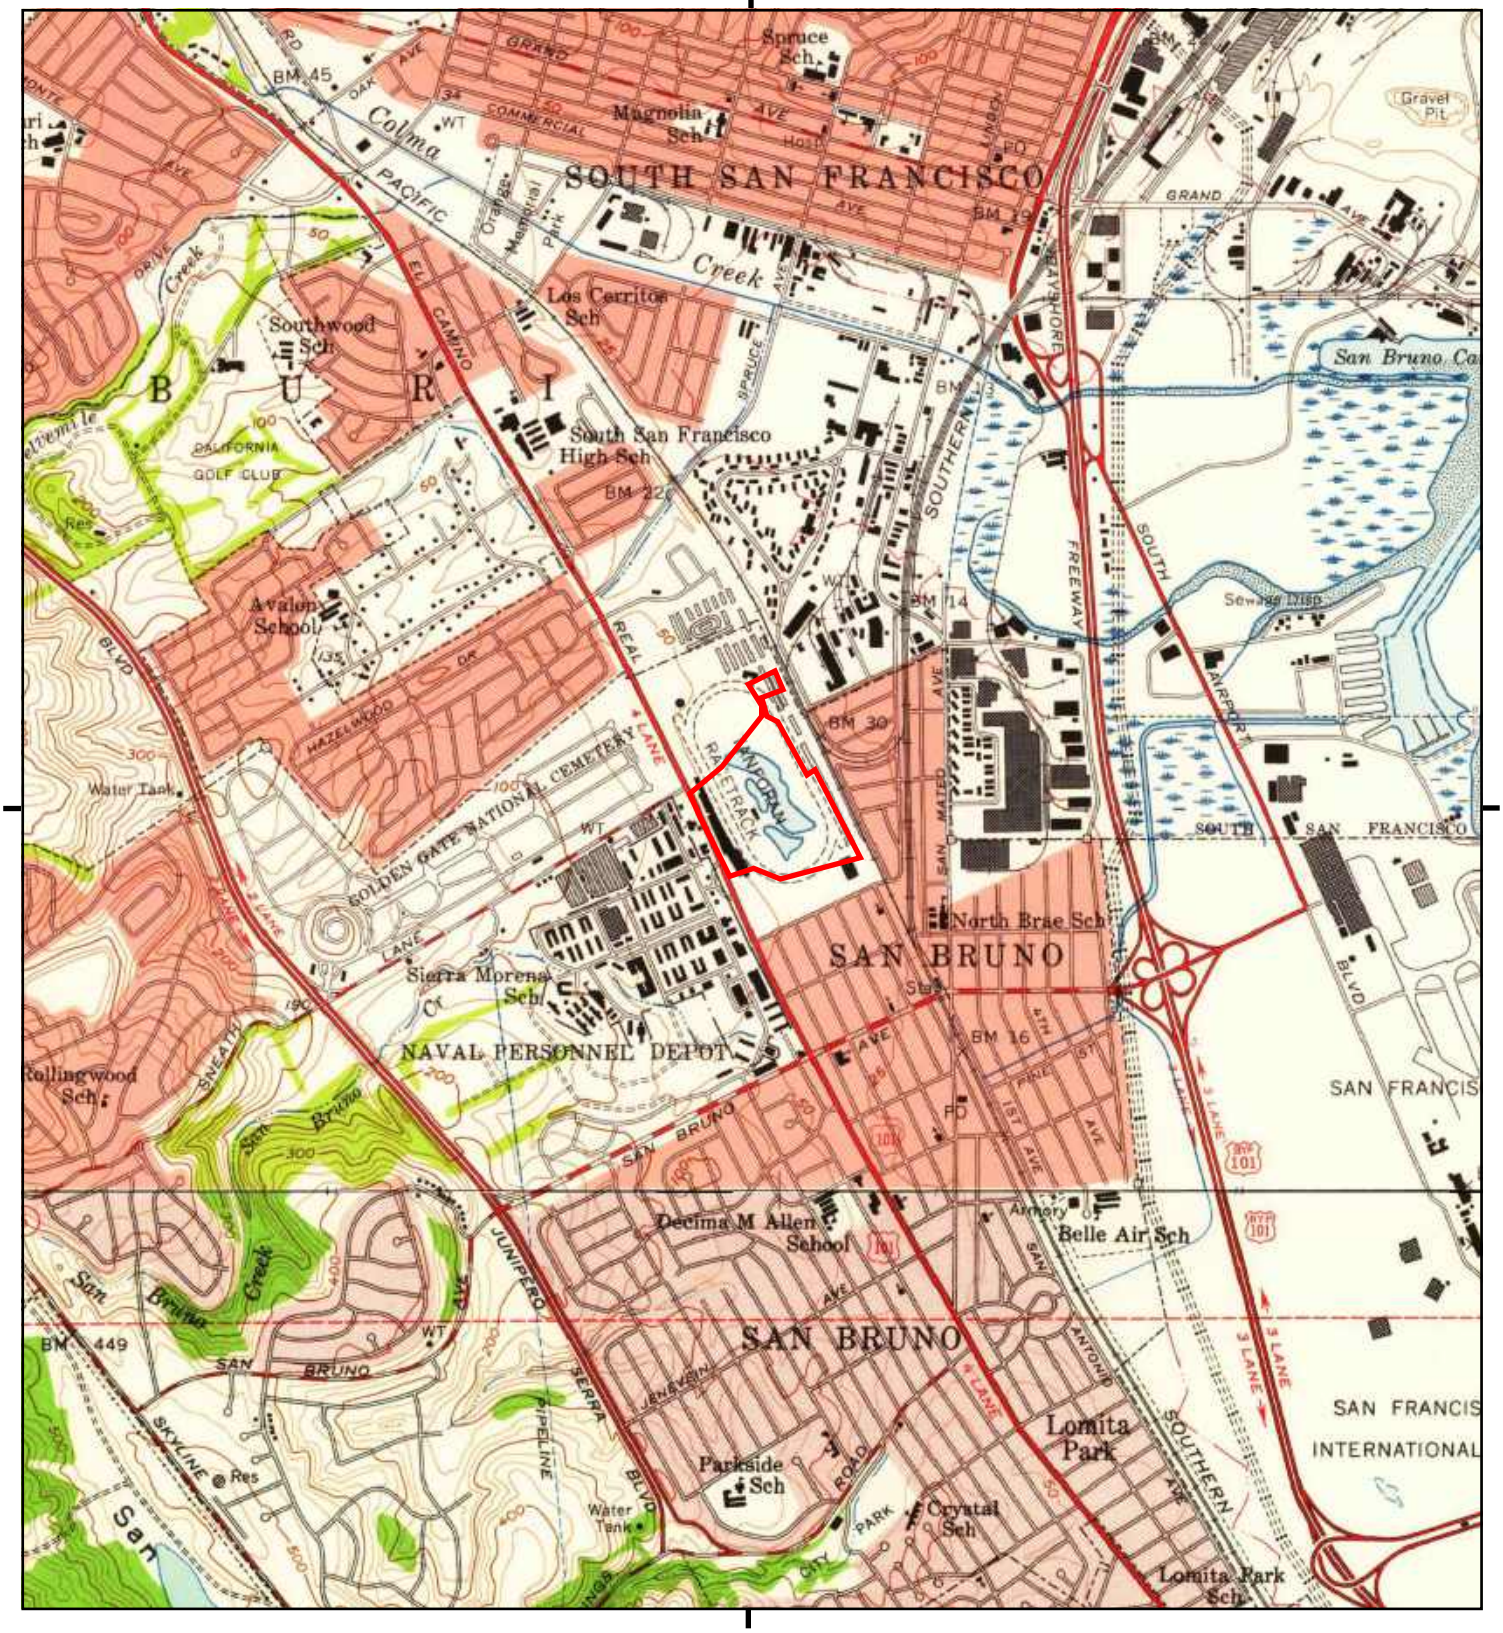

This report includes information from the following map sheet(s).

0 Miles 0.25 0.5 1 1.5

NW N NE
W E
SW S SE

TP, San Francisco South, 1956, 7.5-minute
S, Montara Mountain, 1956, 7.5-minute

SITE NAME: Tanforan
ADDRESS: 1140-1198 El Camino Real and 300 Tanf
San Bruno, CA 94066
CLIENT: Ramboll Americas Engineering Solutions,

N

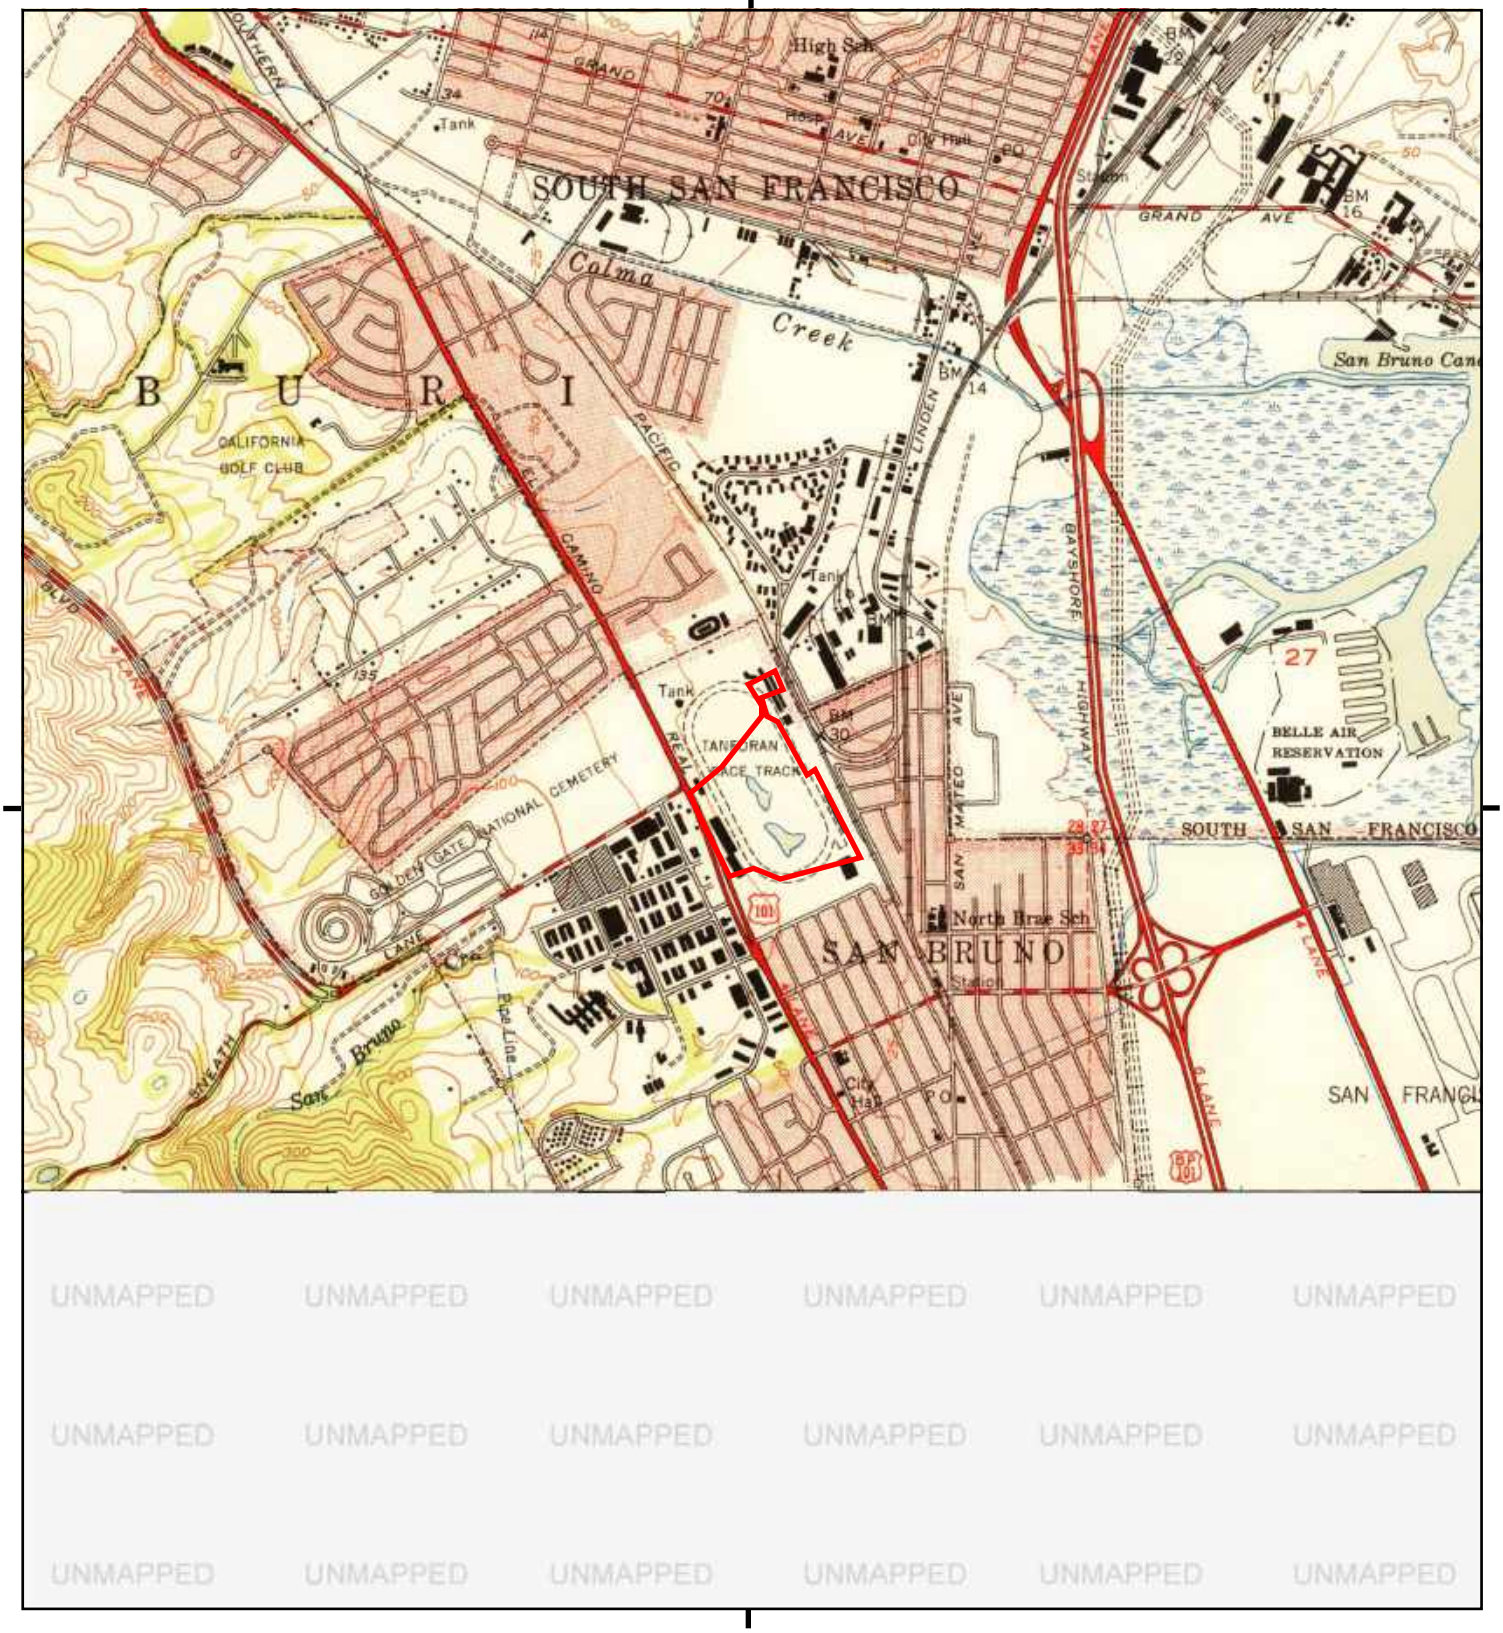

This report includes information from the following map sheet(s).

0 Miles 0.25 0.5 1 1.5

NW N NE
W E
SW S SE

TP, San Francisco South, 1950, 7.5-minute

SITE NAME: Tanforan
ADDRESS: 1140-1198 El Camino Real and 300 Tanf
San Bruno, CA 94066
CLIENT: Ramboll Americas Engineering Solutions,

N

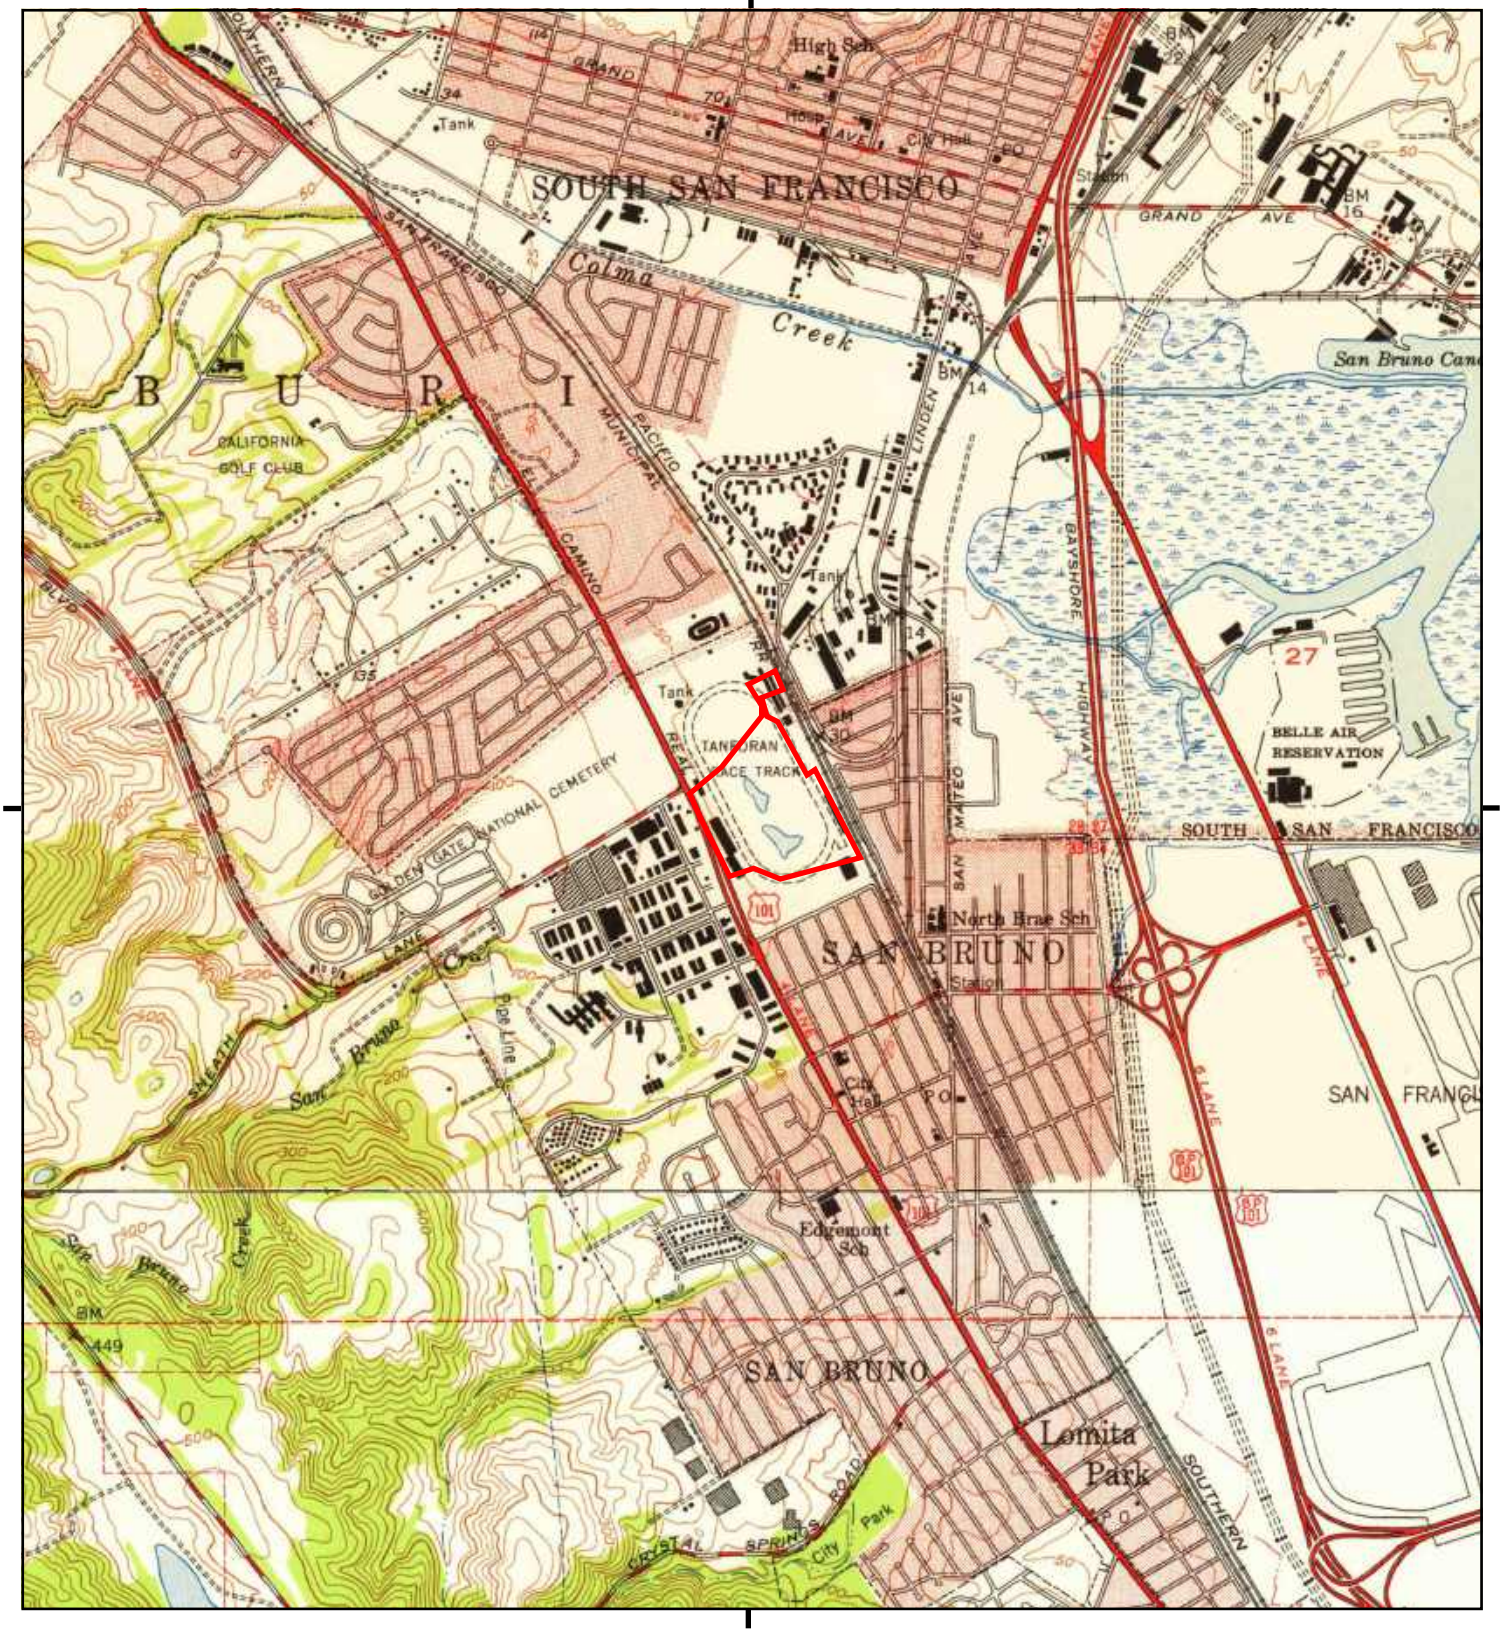

This report includes information from the following map sheet(s).

0 Miles 0.25 0.5 1 1.5

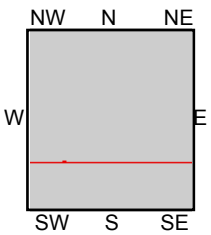

TP, San Francisco South, 1947, 7.5-minute
S, Montara Mountain, 1949, 7.5-minute

SITE NAME: Tanforan
ADDRESS: 1140-1198 El Camino Real and 300 Tanf
San Bruno, CA 94066
CLIENT: Ramboll Americas Engineering Solutions,

N

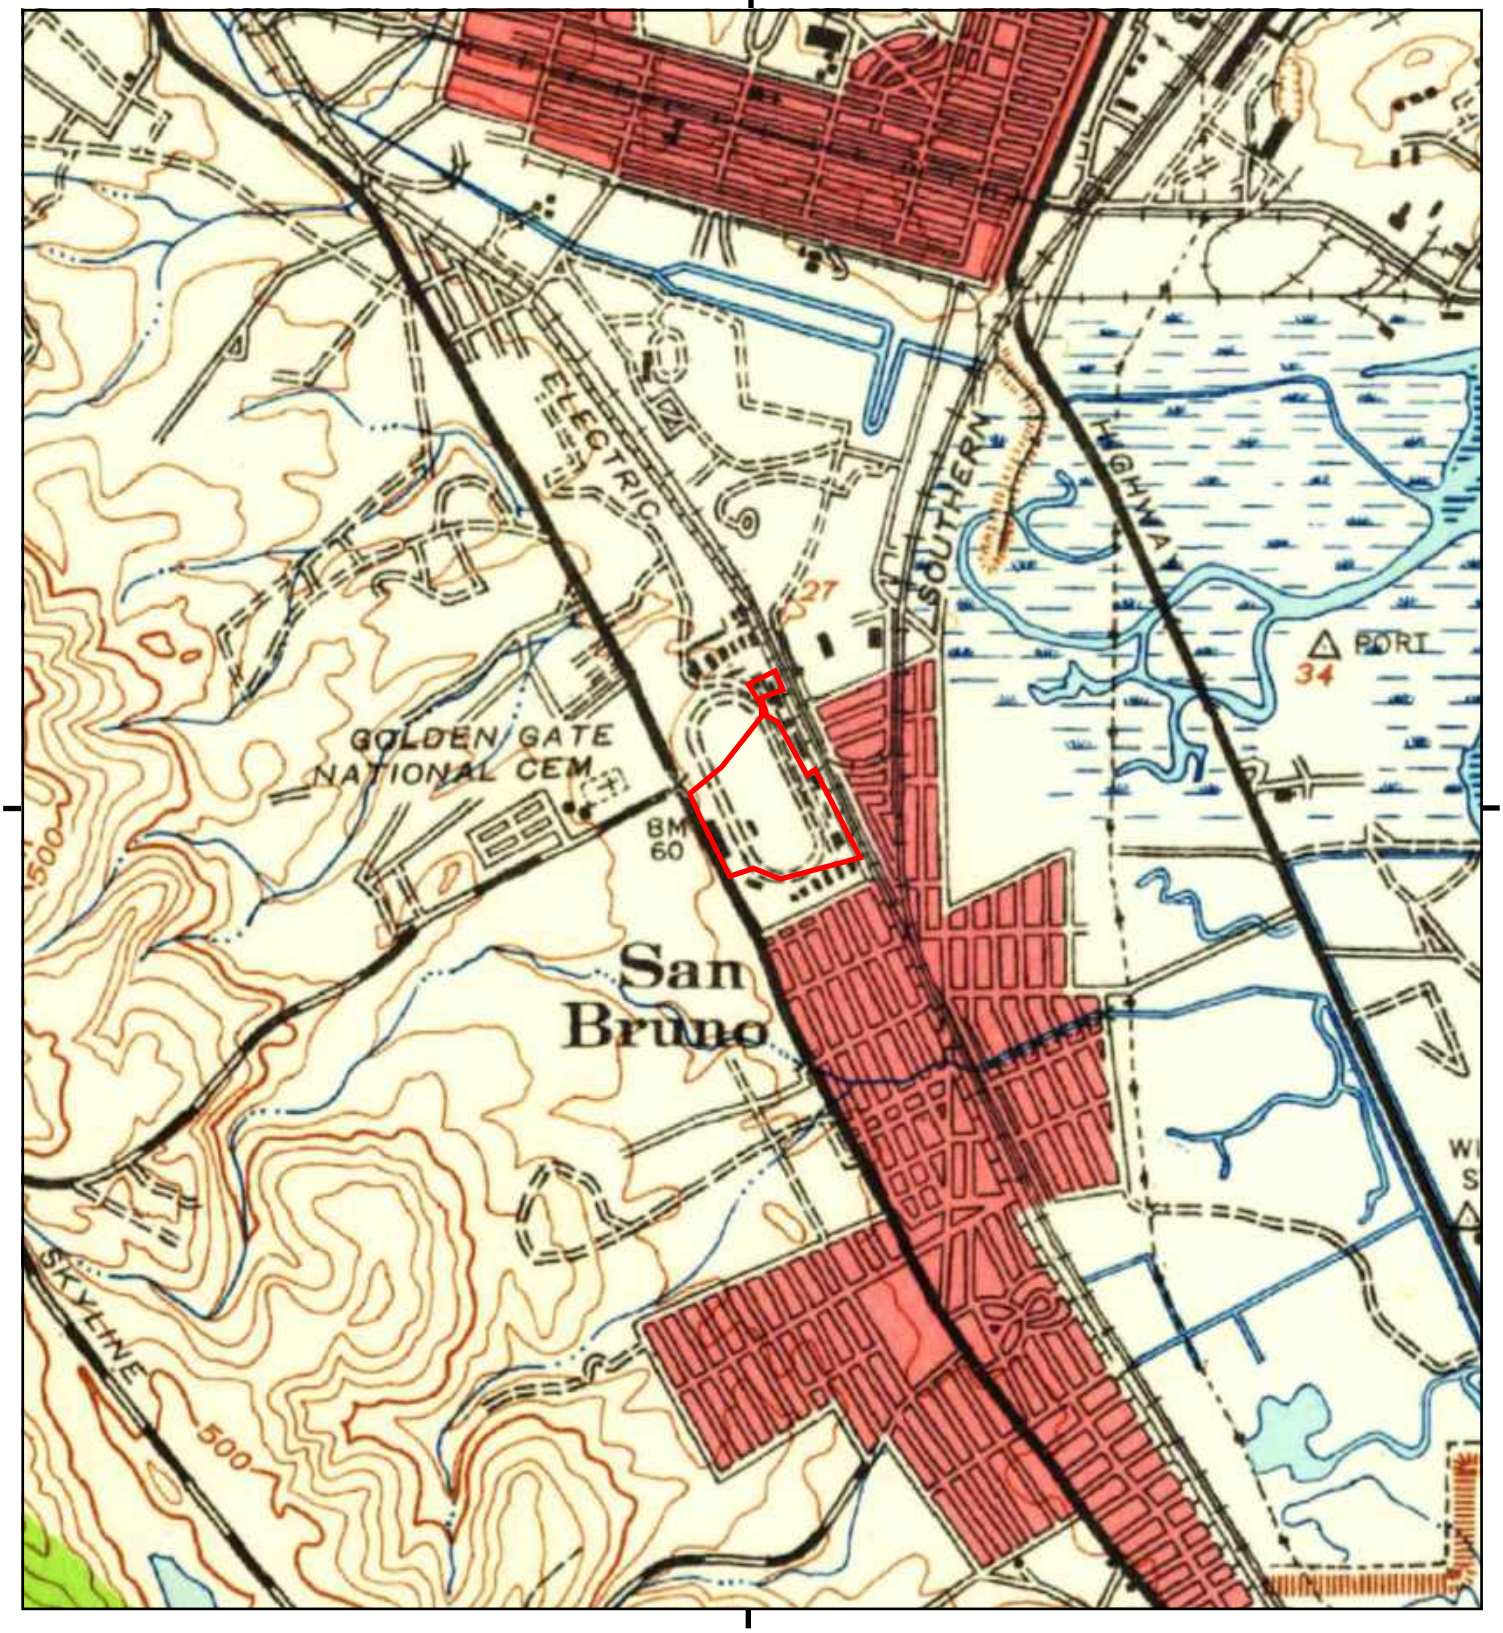

This report includes information from the following map sheet(s).

0 Miles 0.25 0.5 1 1.5

NW N NE
W E
SW S SE

TP, San Mateo, 1939, 15-minute

SITE NAME: Tanforan
ADDRESS: 1140-1198 El Camino Real and 300 Tanf
San Bruno, CA 94066
CLIENT: Ramboll Americas Engineering Solutions,

N

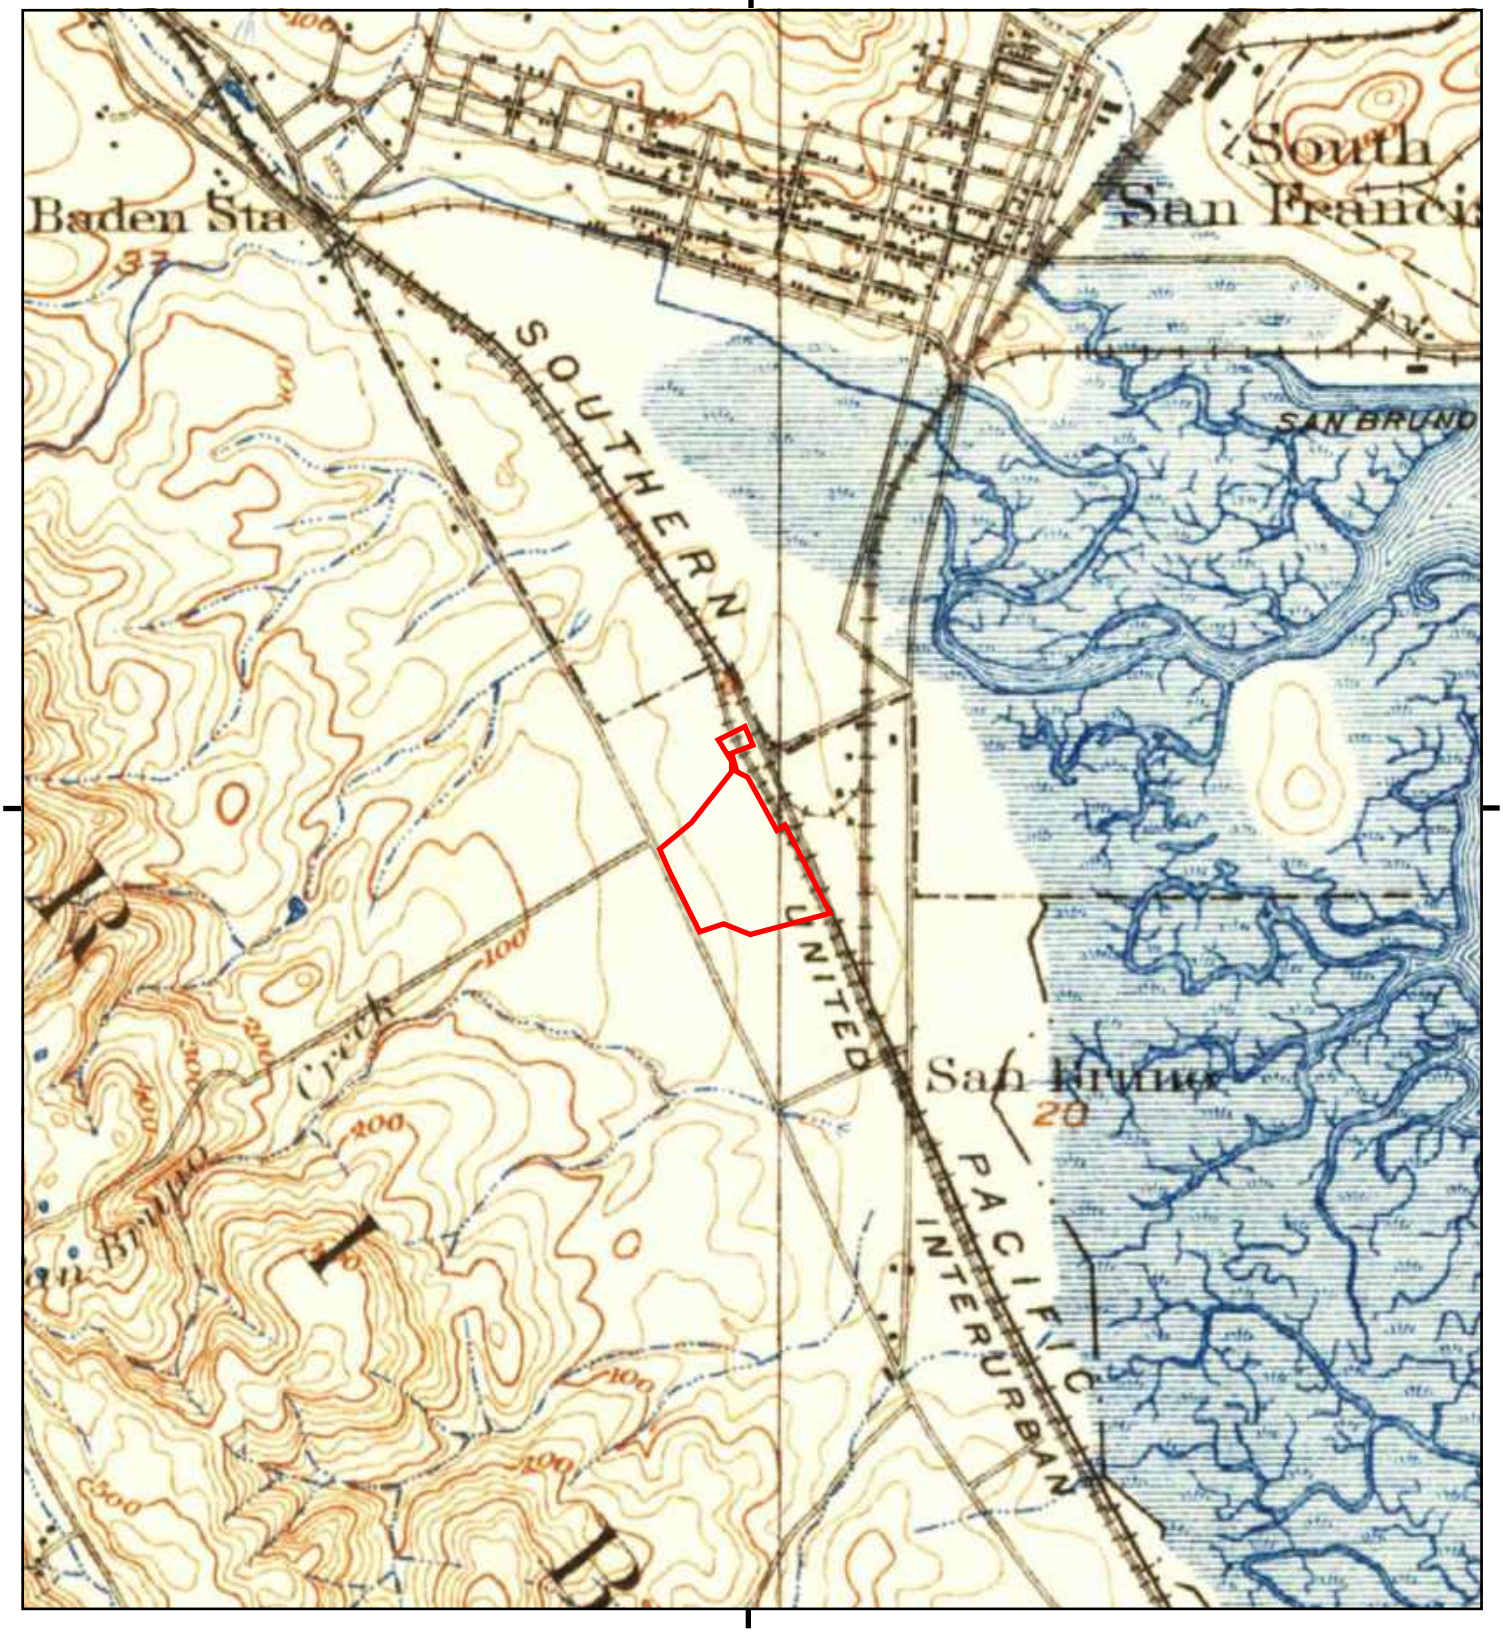

This report includes information from the following map sheet(s).

0 Miles 0.25 0.5 1 1.5

NW N NE
W E
SW S SE

TP, San Mateo, 1915, 15-minute

SITE NAME: Tanforan
ADDRESS: 1140-1198 El Camino Real and 300 Tanf
San Bruno, CA 94066
CLIENT: Ramboll Americas Engineering Solutions,

N

Historical Topo Map

1899

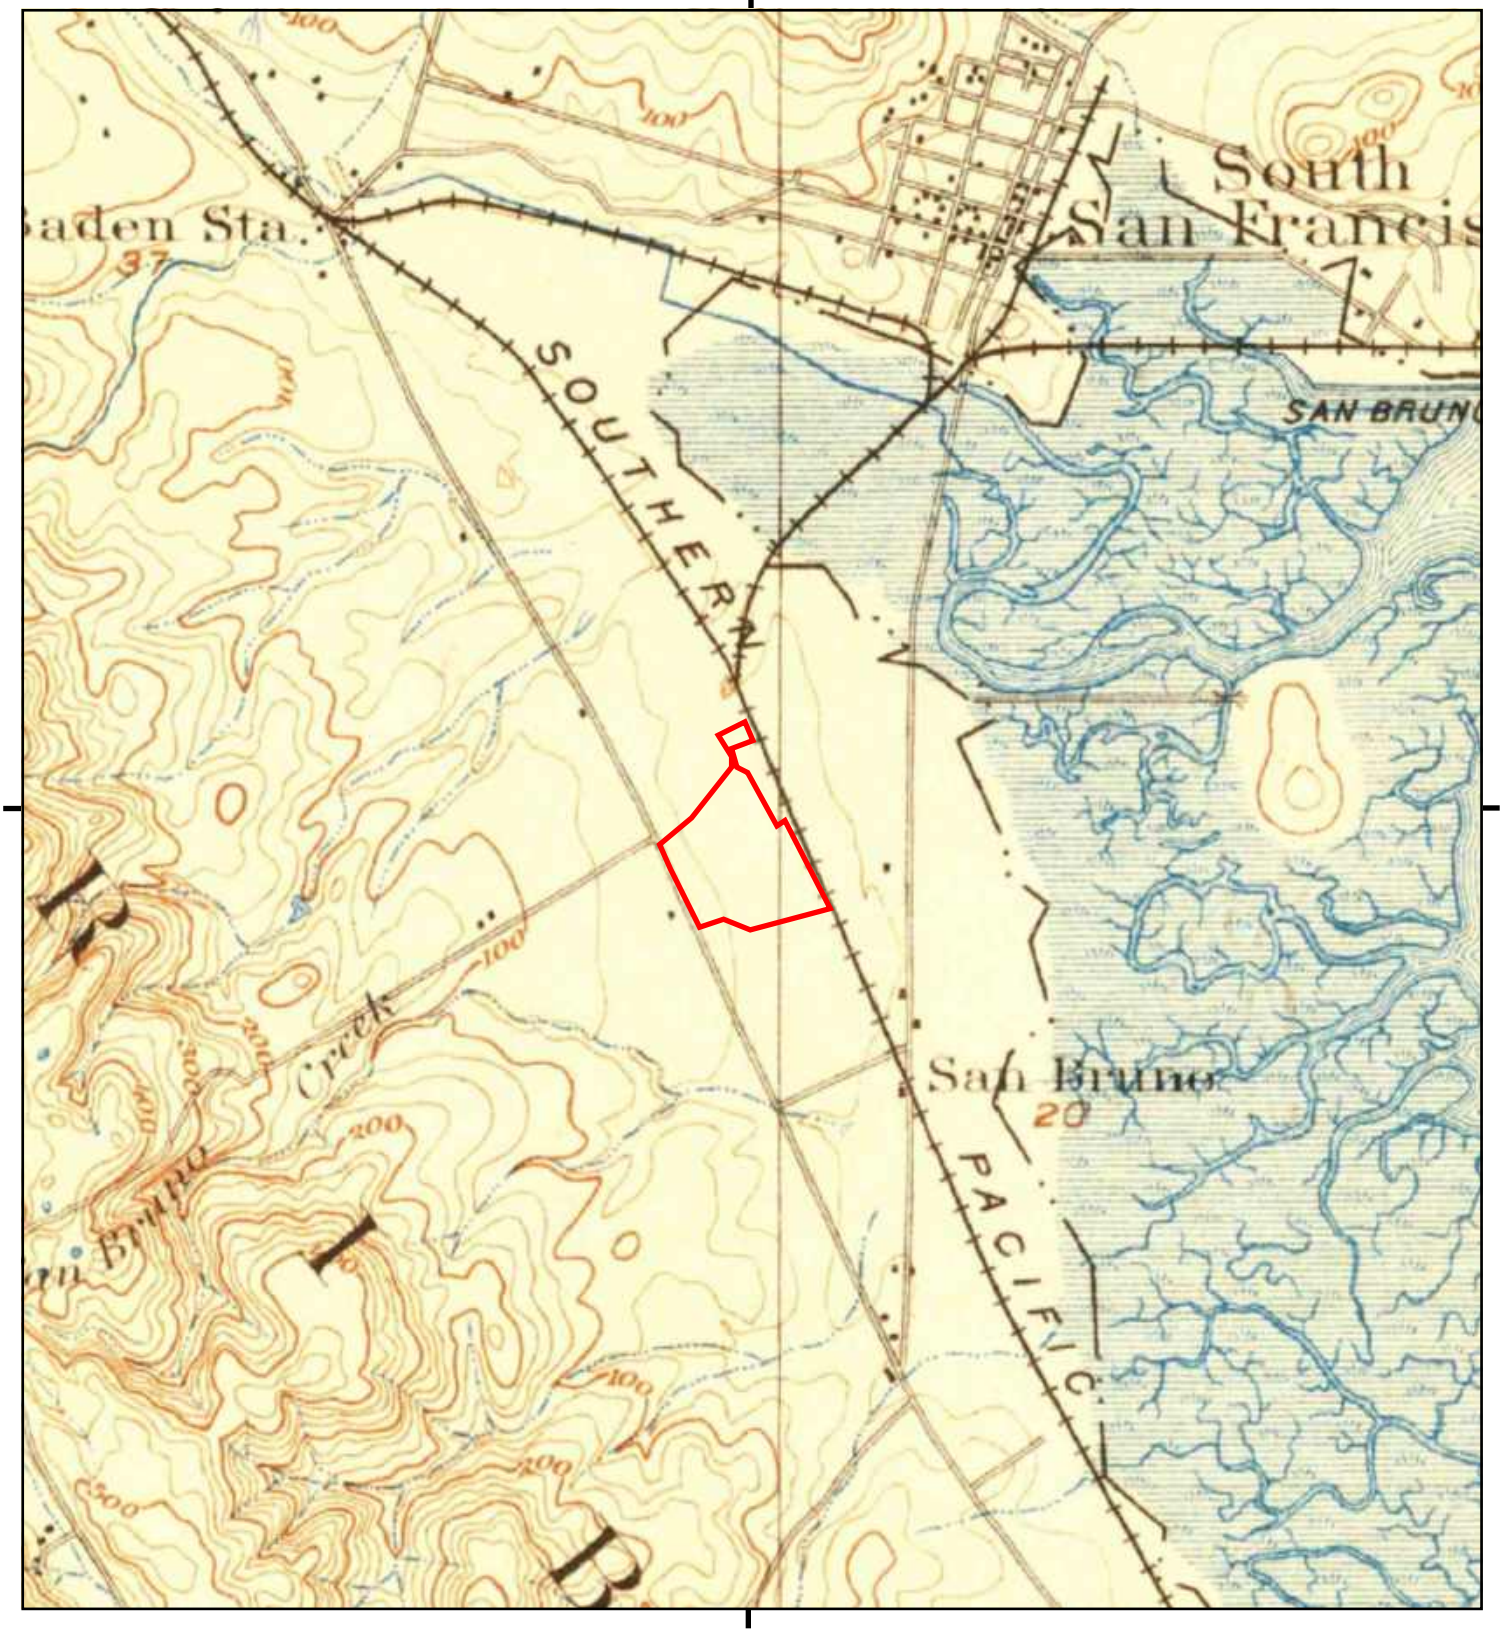

This report includes information from the following map sheet(s).

0 Miles 0.25 0.5 1 1.5

NW N NE
W E
SW S SE

TP, San Mateo, 1899, 15-minute

SITE NAME: Tanforan
ADDRESS: 1140-1198 El Camino Real and 300 Tanf
San Bruno, CA 94066
CLIENT: Ramboll Americas Engineering Solutions,

N

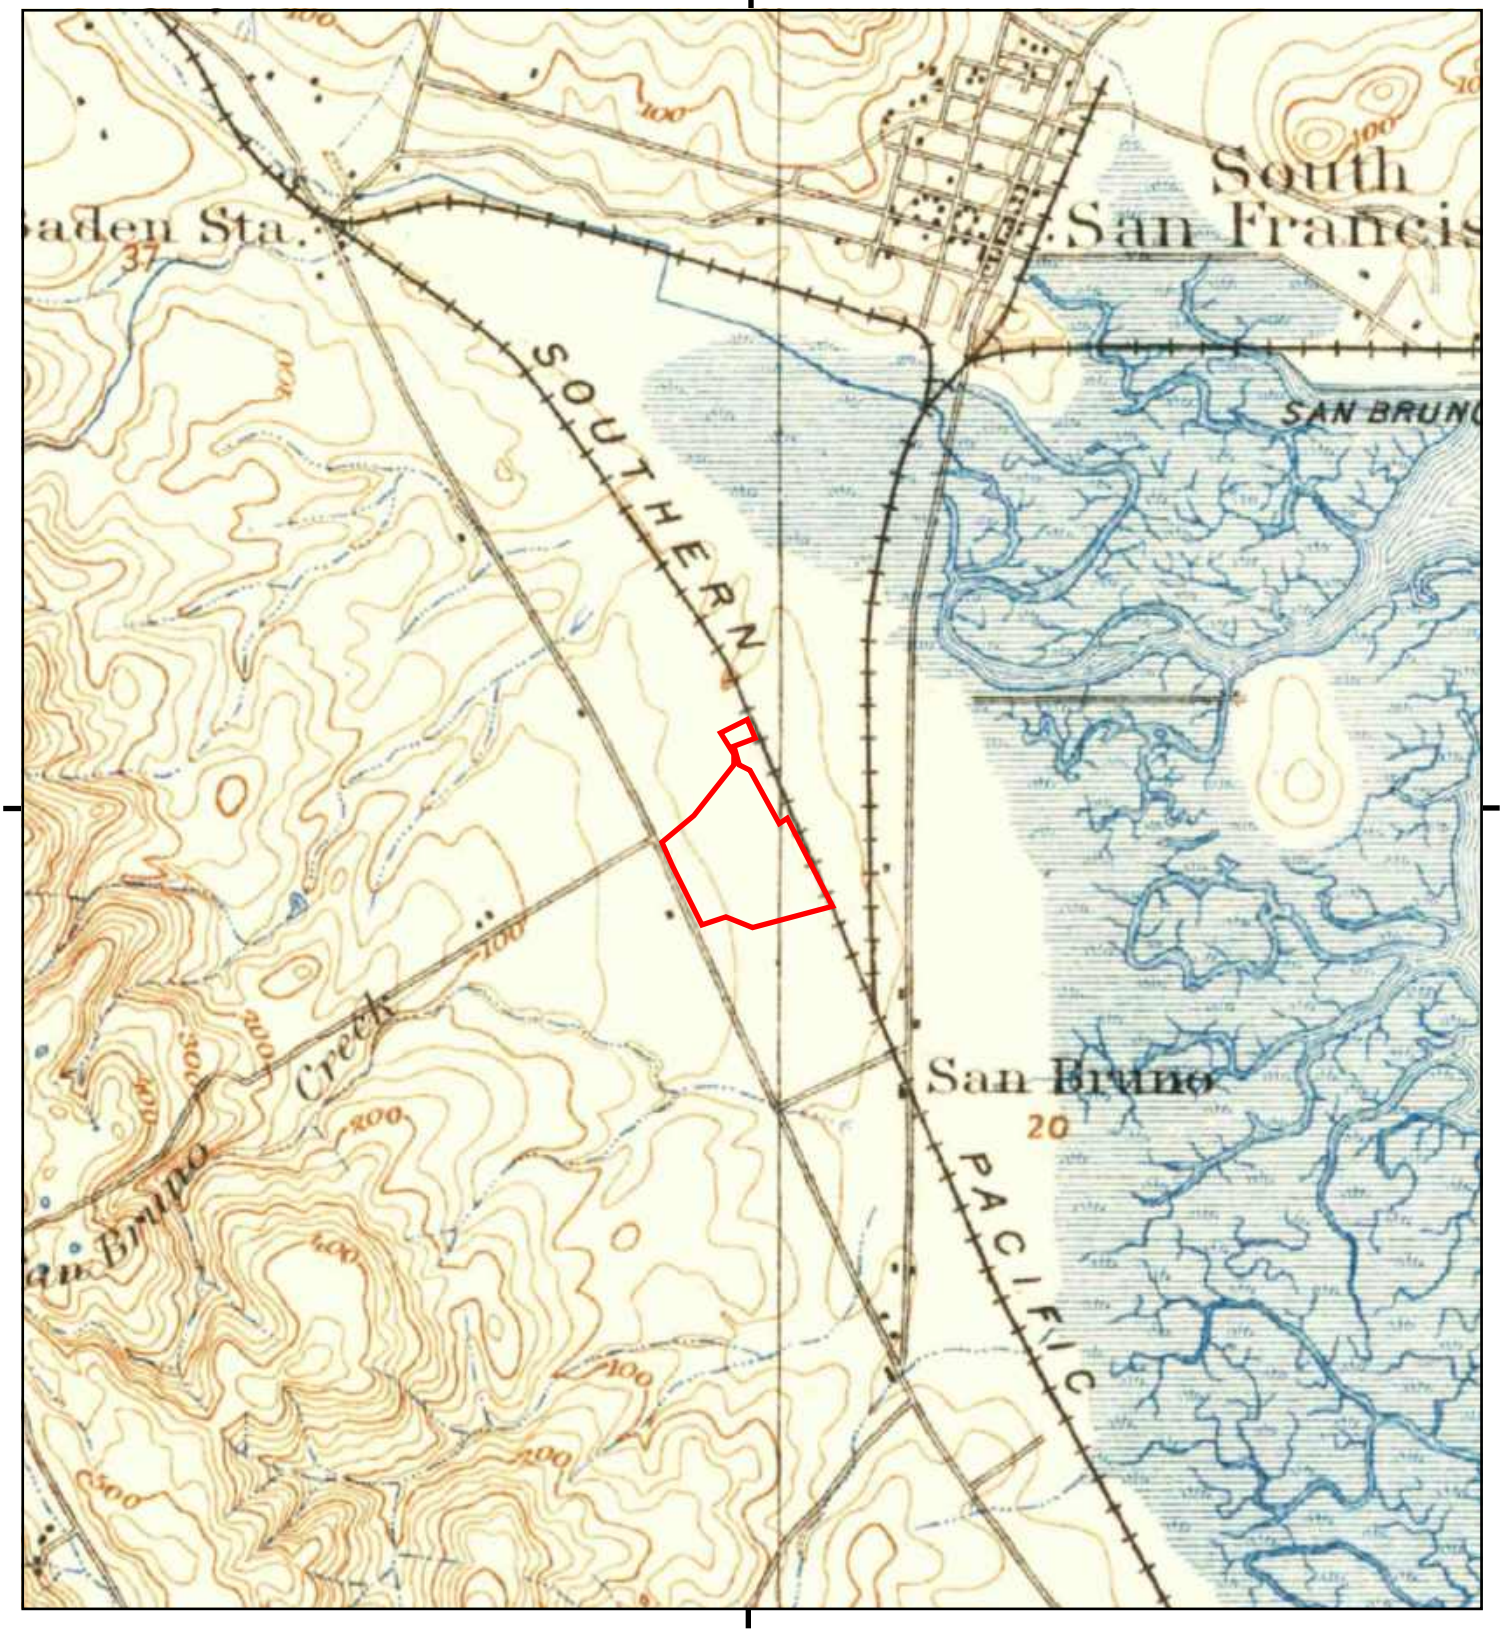

This report includes information from the following map sheet(s).

0 Miles 0.25 0.5 1 1.5

NW N NE
W E
SW S SE

TP, San Mateo, 1896, 15-minute

SITE NAME: Tanforan
ADDRESS: 1140-1198 El Camino Real and 300 Tanf
San Bruno, CA 94066
CLIENT: Ramboll Americas Engineering Solutions,

N

APPENDIX C.2
AERIAL PHOTOGRAPHS

Tanforan

1140-1198 El Camino Real and 300 Tanforan

San Bruno, CA 94066

Inquiry Number: 7866973.11

January 10, 2025

The EDR Aerial Photo Decade Package

6 Armstrong Road, 4th floor
Shelton, CT 06484
Toll Free: 800.352.0050
www.edrnet.com

EDR Aerial Photo Decade Package

01/10/25

Site Name:

Tanforan
1140-1198 El Camino Real and
San Bruno, CA 94066
EDR Inquiry # 7866973.11

Client Name:

Ramboll Americas Engineering Solutions
1111 Broadway; Suite 1400
Oakland, CA 94607
Contact: Jodi Vanneman

Environmental Data Resources, Inc. (EDR) Aerial Photo Decade Package is a screening tool designed to assist environmental professionals in evaluating potential liability on a target property resulting from past activities. EDR's professional researchers provide digitally reproduced historical aerial photographs, and when available, provide one photo per decade.

Search Results:

Year	*Scale*	*Details*	*Source*
2020	1"=500'	Flight Year: 2020	USDA/NAIP
2016	1"=500'	Flight Year: 2016	USDA/NAIP
2012	1"=500'	Flight Year: 2012	USDA/NAIP
2009	1"=500'	Flight Year: 2009	USDA/NAIP
2006	1"=500'	Flight Year: 2006	USDA/NAIP
1998	1"=500'	Flight Date: September 06, 1998	USDA
1993	1"=500'	Acquisition Date: July 10, 1993	USGS/DOQQ
1982	1"=500'	Flight Date: August 16, 1982	USDA
1974	1"=500'	Flight Date: June 26, 1974	USGS
1968	1"=500'	Flight Date: April 18, 1968	USGS
1963	1"=500'	Flight Date: June 24, 1963	EDR Proprietary Aerial Viewpoint
1956	1"=500'	Flight Date: September 08, 1956	USGS
1946	1"=500'	Flight Date: July 29, 1946	USGS
1943	1"=500'	Flight Date: October 11, 1943	USDA

When delivered electronically by EDR, the aerial photo images included with this report are for ONE TIME USE ONLY. Further reproduction of these aerial photo images is prohibited without permission from EDR. For more information contact your EDR Account Executive.

Disclaimer - Copyright and Trademark Notice

This Report contains certain information obtained from a variety of public and other sources reasonably available to Environmental Data Resources, LLC. It cannot be concluded from this Report that coverage information for the target and surrounding properties does not exist from other sources. This Report is provided on an "AS IS", "AS AVAILABLE" basis. NO WARRANTY EXPRESS OR IMPLIED IS MADE WHATSOEVER IN CONNECTION WITH THIS REPORT. ENVIRONMENTAL DATA RESOURCES, LLC AND ITS SUBSIDIARIES, AFFILIATES AND THIRD PARTY SUPPLIERS DISCLAIM ALL WARRANTIES, OF ANY KIND OR NATURE, EXPRESS OR IMPLIED, ARISING OUT OF OR RELATED TO THIS REPORT OR ANY OF THE DATA AND INFORMATION PROVIDED IN THIS REPORT, INCLUDING WITHOUT LIMITATION, ANY WARRANTIES REGARDING ACCURACY, QUALITY, CORRECTNESS, COMPLETENESS, COMPREHENSIVENESS, SUITABILITY, MERCHANTABILITY, FITNESS FOR A PARTICULAR PURPOSE, TITLE, NON-INFRINGEMENT, MISAPPROPRIATION, OR OTHERWISE. ALL RISK IS ASSUMED BY THE USER. IN NO EVENT SHALL ENVIRONMENTAL DATA RESOURCES, LLC OR ITS SUBSIDIARIES, AFFILIATES OR THIRD PARTY SUPPLIERS BE LIABLE TO ANYONE FOR ANY DIRECT, INCIDENTAL, INDIRECT, SPECIAL, CONSEQUENTIAL OR OTHER DAMAGES OF ANY TYPE OR KIND (INCLUDING BUT NOT LIMITED TO LOSS OF PROFITS, LOSS OF USE, OR LOSS OF DATA), ARISING OUT OF OR IN ANY WAY CONNECTED WITH THIS REPORT OR ANY OF THE DATA AND INFORMATION PROVIDED IN THIS REPORT. Any analyses, estimates, ratings, environmental risk levels, or risk codes provided in this Report are provided for illustrative purposes only, and are not intended to provide, nor should they be interpreted as providing any facts regarding, or prediction or forecast of, any environmental risk for any property. Only an assessment performed by a qualified environmental professional can provide findings, opinions or conclusions regarding the environmental risk or conditions in, on or at any property.

Copyright 2025 by Environmental Data Resources, Inc. All rights reserved. Reproduction in any media or format, in whole or in part, of any report or map of Environmental Data Resources, Inc., or its affiliates, is prohibited without prior written permission.

EDR and its logos (including Sanborn and Sanborn Map) are trademarks of Environmental Data Resources, LLC or its affiliates. All other trademarks used herein are the property of their respective owners.

INQUIRY #: 7866973.11
YEAR: 2020
= 500'
N
EDR

INQUIRY #: 7866973.11
YEAR: 2016
= 500'
N
EDR

INQUIRY #: 7866973.11
YEAR: 2012
= 500'
N
EDR

INQUIRY #: 7866973.11
YEAR: 2009
= 500'
N
EDR

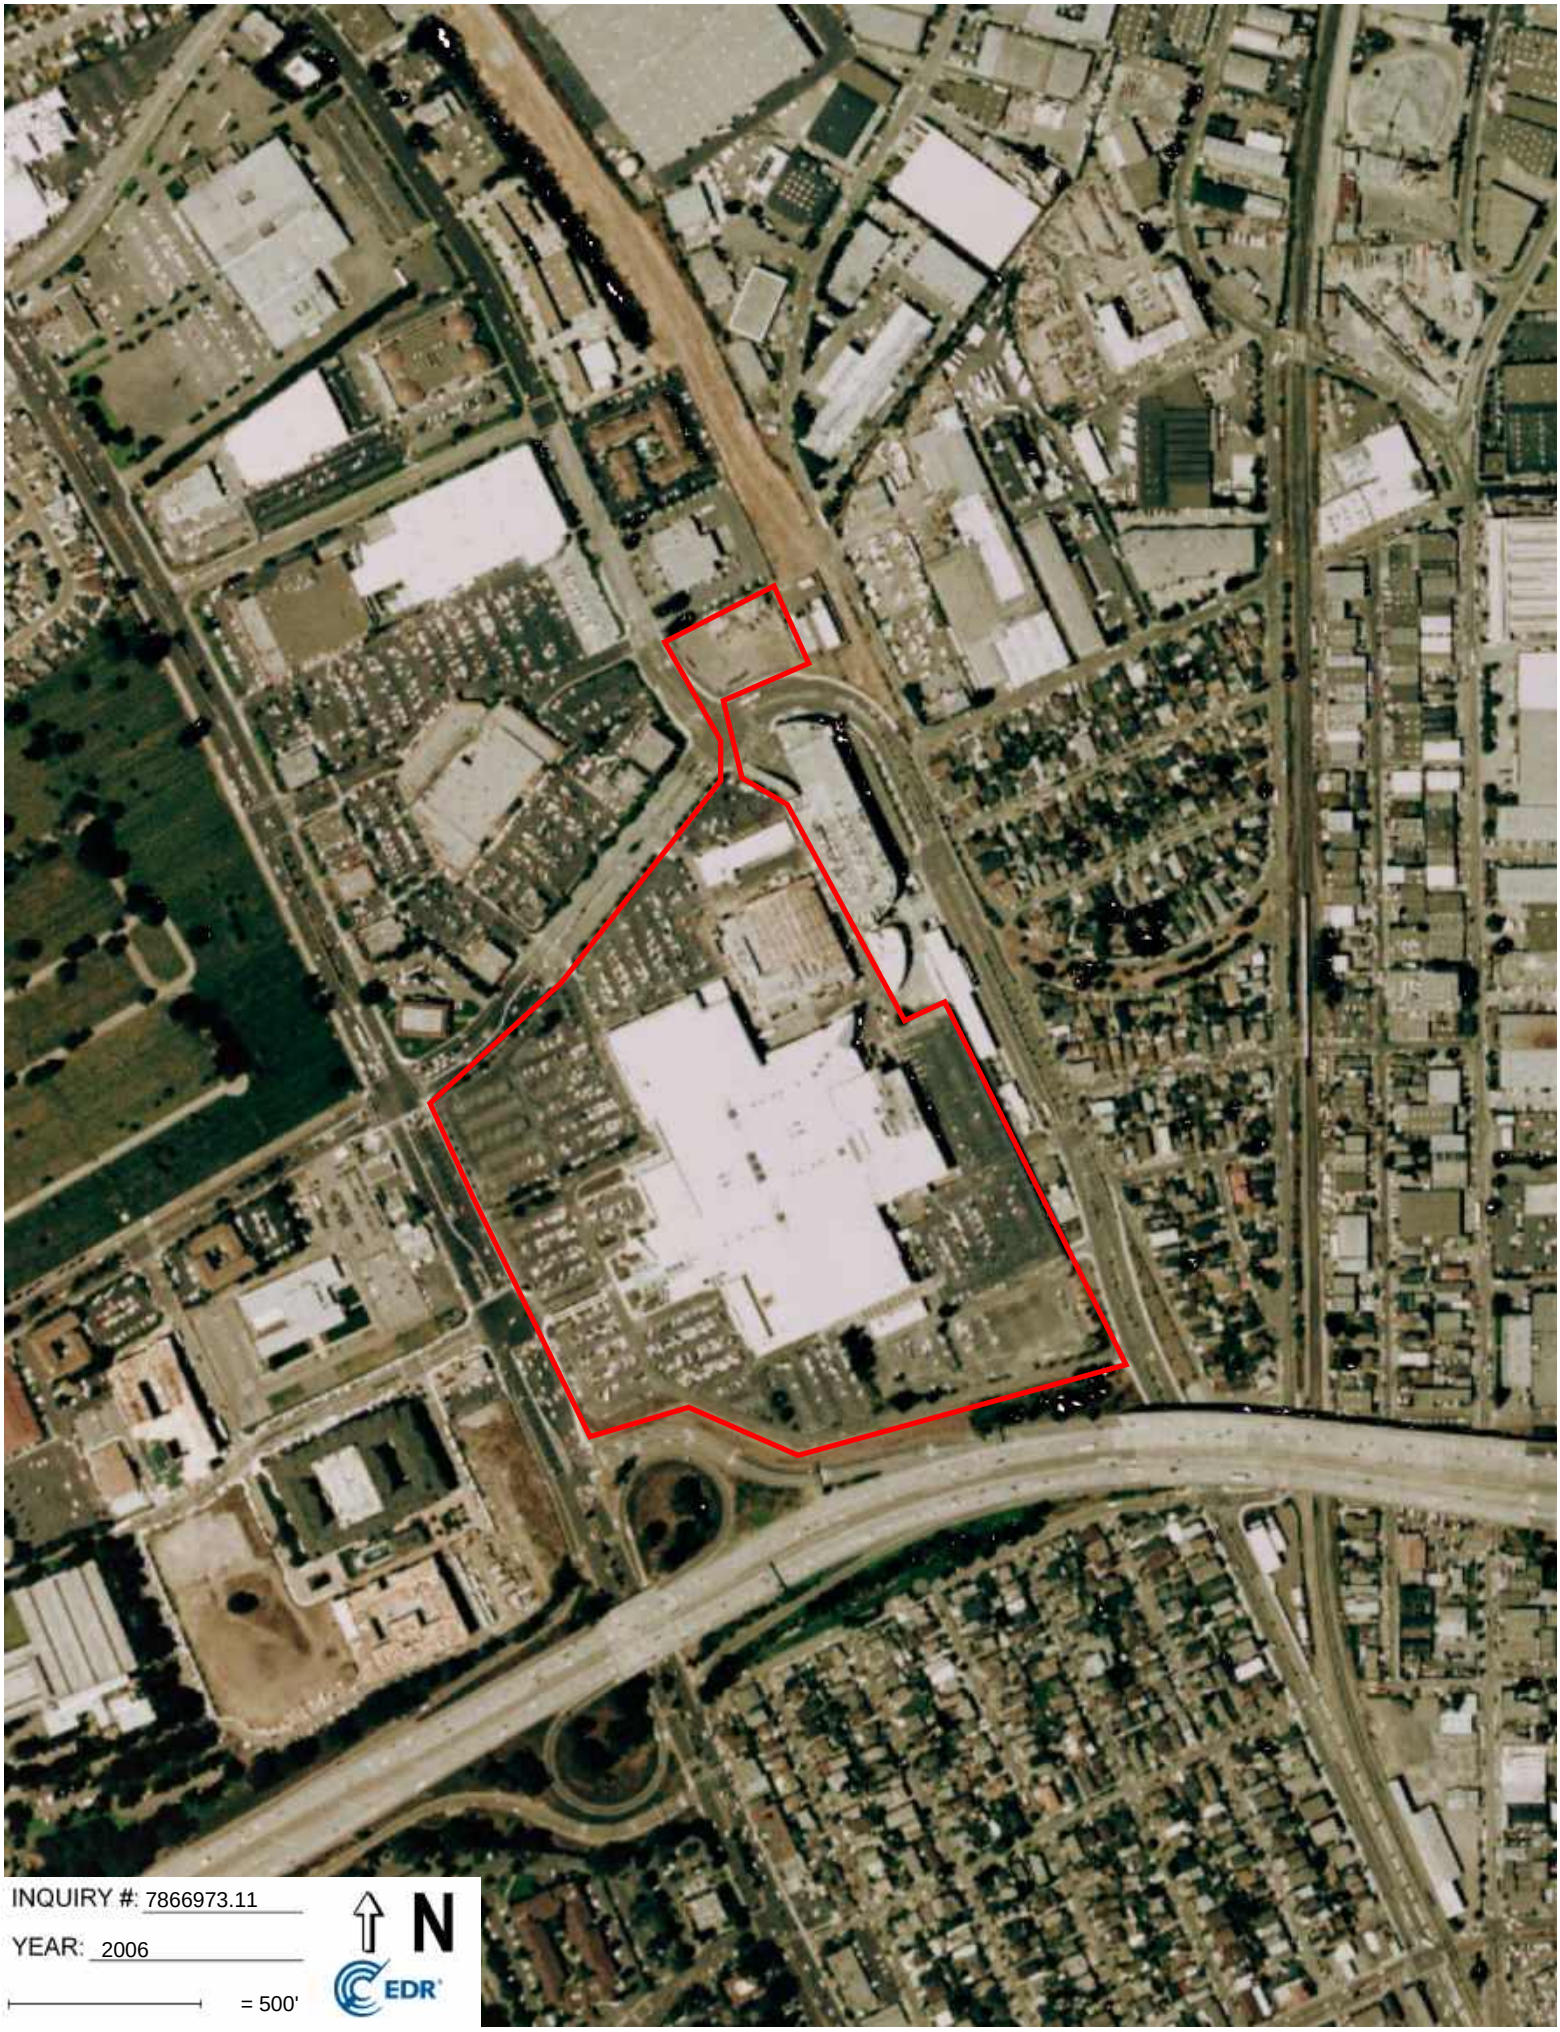
INQUIRY #: 7866973.11
YEAR: 2006
= 500'
N
EDR

INQUIRY #: 7866973.11
YEAR: 1998
= 500'
N
EDR

INQUIRY #: 7866973.11
YEAR: 1993
= 500'
N
EDR

INQUIRY #: 7866973.11
YEAR: 1982
= 500'
N
EDR

INQUIRY #: 7866973.11

YEAR: 1974

= 500'

N

EDR

INQUIRY #: 7866973.11
YEAR: 1968
= 500'
N
EDR

INQUIRY #: 7866973.11
YEAR: 1963
= 500'
N
EDR

INQUIRY #: 7866973.11
YEAR: 1956
= 500'
N
EDR

INQUIRY #: 7866973.11
YEAR: 1946
= 500'
N
EDR

INQUIRY #: 7866973.11
YEAR: 1943
= 500'
N
EDR

APPENDIX C.3
ABSTRACT OF CITY DIRECTORIES

Tanforan
1140-1198 El Camino Real and 300 Tanforan
San Bruno, CA 94066

Inquiry Number: 7866973.5
January 17, 2025

The EDR-City Directory Image Report

Environmental Data Resources Inc

6 Armstrong Road
Shelton, CT 06484
800.352.0050
www.edrnet.com

TABLE OF CONTENTS

SECTION

Executive Summary

Findings

City Directory Images

Thank you for your business.
Please contact EDR at 1-800-352-0050
with any questions or comments.

Disclaimer - Copyright and Trademark Notice

This Report contains certain information obtained from a variety of public and other sources reasonably available to Environmental Data Resources, LLC. It cannot be concluded from this Report that coverage information for the target and surrounding properties does not exist from other sources. This Report is provided on an "AS IS", "AS AVAILABLE" basis. **NO WARRANTY EXPRESS OR IMPLIED IS MADE WHATSOEVER IN CONNECTION WITH THIS REPORT. ENVIRONMENTAL DATA RESOURCES, LLC AND ITS SUBSIDIARIES, AFFILIATES AND THIRD PARTY SUPPLIERS DISCLAIM ALL WARRANTIES, OF ANY KIND OR NATURE, EXPRESS OR IMPLIED, ARISING OUT OF OR RELATED TO THIS REPORT OR ANY OF THE DATA AND INFORMATION PROVIDED IN THIS REPORT, INCLUDING WITHOUT LIMITATION, ANY WARRANTIES REGARDING ACCURACY, QUALITY, CORRECTNESS, COMPLETENESS, COMPREHENSIVENESS, SUITABILITY, MERCHANTABILITY, FITNESS FOR A PARTICULAR PURPOSE, TITLE, NON-INFRINGEMENT, MISAPPROPRIATION, OR OTHERWISE. ALL RISK IS ASSUMED BY THE USER. IN NO EVENT SHALL ENVIRONMENTAL DATA RESOURCES, LLC OR ITS SUBSIDIARIES, AFFILIATES OR THIRD PARTY SUPPLIERS BE LIABLE TO ANYONE FOR ANY DIRECT, INCIDENTAL, INDIRECT, SPECIAL, CONSEQUENTIAL OR OTHER DAMAGES OF ANY TYPE OR KIND (INCLUDING BUT NOT LIMITED TO LOSS OF PROFITS, LOSS OF USE, OR LOSS OF DATA), ARISING OUT OF OR IN ANY WAY CONNECTED WITH THIS REPORT OR ANY OF THE DATA AND INFORMATION PROVIDED IN THIS REPORT.** Any analyses, estimates, ratings, environmental risk levels, or risk codes provided in this Report are provided for illustrative purposes only, and are not intended to provide, nor should they be interpreted as providing any facts regarding, or prediction or forecast of, any environmental risk for any property. Only an assessment performed by a qualified environmental professional can provide findings, opinions or conclusions regarding the environmental risk or conditions in, on or at any property.

Copyright 2023 by Environmental Data Resources, LLC. All rights reserved. Reproduction in any media or format, in whole or in part, of any report or map of Environmental Data Resources, LLC, or its affiliates, is prohibited without prior written permission.

EDR and its logos (including Sanborn and Sanborn Map) are trademarks of Environmental Data Resources, LLC or its affiliates. All other trademarks used herein are the property of their respective owners.

EXECUTIVE SUMMARY

DESCRIPTION

Environmental Data Resources, Inc.'s (EDR) City Directory Report is a screening tool designed to assist environmental professionals in evaluating potential liability on a target property resulting from past activities. EDR's City Directory Report includes a search of available business directory data at approximately five year intervals.

RECORD SOURCES

The EDR City Directory Report accesses a variety of business directory sources, including Haines, InfoUSA, Polk, Cole, Bresser, and Stewart. Listings marked as EDR Digital Archive access Cole and InfoUSA records. The various directory sources enhance and complement each other to provide a more thorough and accurate report.

EDR is licensed to reproduce certain City Directory works by the copyright holders of those works. The purchaser of this EDR City Directory Report may include it in report(s) delivered to a customer.

RESEARCH SUMMARY

The following research sources were consulted in the preparation of this report. A check mark indicates where information was identified in the source and provided in this report.

Year	*Target Street*	*Cross Street*	*Source*
2020	☑	☐	EDR Digital Archive
2017	☑	☐	Cole Information
2014	☑	☐	Cole Information
2010	☑	☐	Cole Information
2005	☑	☐	Cole Information
2000	☑	☐	Cole Information
1995	☑	☐	Cole Information
1992	☑	☐	Cole Information
1986	☑	☐	Haines Criss-Cross Directory
1981	☑	☐	Haines Criss-Cross Directory
1976	☑	☐	Haines Criss-Cross Directory
1970	☑	☐	Haines Criss-Cross Directory
1953	☑	☐	Polk's City Directory

FINDINGS

TARGET PROPERTY STREET

1140-1198 El Camino Real and 300 Tanforan
San Bruno, CA 94066

Year	*CD Image*	*Source*
EL CAMINO		
2020	pg A2	EDR Digital Archive
EL CAMINO REAL		
2017	pg A18	Cole Information
2014	pg A29	Cole Information
2010	pg A42	Cole Information
2005	pg A54	Cole Information
2000	pg A65	Cole Information
1995	pg A75	Cole Information
1992	pg A88	Cole Information
1986	pg A98	Haines Criss-Cross Directory
1986	pg A99	Haines Criss-Cross Directory
1981	pg A108	Haines Criss-Cross Directory
1981	pg A109	Haines Criss-Cross Directory
1976	pg A118	Haines Criss-Cross Directory
1976	pg A119	Haines Criss-Cross Directory
1970	pg A126	Haines Criss-Cross Directory
1953	pg A132	Polk's City Directory
HUNTINGTON AVE		
2020	pg A7	EDR Digital Archive
2017	pg A22	Cole Information
2014	pg A34	Cole Information
2010	pg A46	Cole Information
2005	pg A57	Cole Information
2000	pg A67	Cole Information

FINDINGS

Year	CD Image	Source
1995	pg A77	Cole Information
1992	pg A90	Cole Information
1986	pg A100	Haines Criss-Cross Directory
1981	pg A110	Haines Criss-Cross Directory
1976	pg A120	Haines Criss-Cross Directory
1970	pg A127	Haines Criss-Cross Directory
1953	pg A133	Polk's City Directory

HUNTINGTON AVE E

2020	pg A8	EDR Digital Archive
2017	pg A23	Cole Information
2014	pg A35	Cole Information
2010	pg A47	Cole Information
2005	pg A58	Cole Information
2000	pg A68	Cole Information
1995	pg A78	Cole Information
1992	pg A91	Cole Information
1986	pg A101	Haines Criss-Cross Directory
1981	pg A111	Haines Criss-Cross Directory
1976	pg A121	Haines Criss-Cross Directory
1970	pg A128	Haines Criss-Cross Directory
1953	pg A134	Polk's City Directory
1953	pg A135	Polk's City Directory

SNEATH LN

2020	pg A10	EDR Digital Archive
2017	pg A24	Cole Information
2014	pg A36	Cole Information
2010	pg A48	Cole Information
2005	pg A59	Cole Information
2000	pg A69	Cole Information
1995	pg A79	Cole Information
1992	pg A92	Cole Information

FINDINGS

Year	CD Image	Source	
1986	pg A102	Haines Criss-Cross Directory	
1986	pg A103	Haines Criss-Cross Directory	
1981	pg A112	Haines Criss-Cross Directory	
1981	pg A113	Haines Criss-Cross Directory	
1976	pg A122	Haines Criss-Cross Directory	
1970	pg A129	Haines Criss-Cross Directory	
1970	pg A130	Haines Criss-Cross Directory	
1953	-	Polk's City Directory	Target and Adjoining not listed in Source

TANFORAN AVE

2020	pg A15	EDR Digital Archive	
2017	pg A27	Cole Information	
2014	pg A40	Cole Information	
2010	pg A52	Cole Information	
2005	pg A63	Cole Information	
2000	pg A73	Cole Information	
1995	pg A83	Cole Information	
1992	pg A95	Cole Information	
1986	pg A104	Haines Criss-Cross Directory	
1981	pg A114	Haines Criss-Cross Directory	
1981	pg A115	Haines Criss-Cross Directory	
1976	pg A123	Haines Criss-Cross Directory	
1976	pg A124	Haines Criss-Cross Directory	
1970	pg A131	Haines Criss-Cross Directory	
1953	pg A136	Polk's City Directory	

TANFORAN AVE SHOPPING CTR

1986	pg A105	Haines Criss-Cross Directory	
1986	pg A106	Haines Criss-Cross Directory	
1986	pg A107	Haines Criss-Cross Directory	
1981	pg A116	Haines Criss-Cross Directory	
1981	pg A117	Haines Criss-Cross Directory	
1976	pg A125	Haines Criss-Cross Directory	

FINDINGS

Year	*CD Image*	*Source*	
1970	-	Haines Criss-Cross Directory	Street not listed in Source
1953	-	Polk's City Directory	Street not listed in Source

TANFORAN MALL

1992	pg A96	Cole Information	

TANFORAN PARK CTR

1995	pg A84	Cole Information	

TANFORAN PARK SHOPPING

2000	pg A74	Cole Information	

TANFORAN PK

1995	pg A85	Cole Information	

TANFORAN SHOPPING

2020	pg A17	EDR Digital Archive	

TANFORAN SHOPPING CTR

2017	pg A28	Cole Information	
2014	pg A41	Cole Information	
2010	pg A53	Cole Information	
2005	pg A64	Cole Information	
1995	pg A87	Cole Information	

FINDINGS

CROSS STREETS

No Cross Streets Identified

City Directory Images

Target Street	Cross Street	Source
✔	-	EDR Digital Archive

EL CAMINO 2020

800	76
	AA CORP
	BLUE RHINO
	FOOD SHOP
801	GREEN PLATE INC
	SPEE DEE OIL CHANGE & AUTO SVC
850	APPLIANCE REFINISHING & REPAIR
855	BIG 5 SPORTING GOODS
875	ATM
	WELLS FARGO BANK
890	CHAU SHERILYN
	JEW ANGELICA
	MRSNY LISA
	SAN BRUNO SKILLED NURSING
	STLOUIS MARISSA DPT
899	CHILI'S GRILL & BAR
901	KAISER PERMANENTE MED GROUP
	KAISER PERMANENTE SN BRUNO MED
	LIU EVA SHUIMAN MD
928	EUROPEAN CAR SVC
950	BAYHILL INN
958	HERTZ
992	SENIORE'S PIZZA
1101	DRONEVX INC
	JOHN J RUSSO INC
	RUSSO DENTAL CARE
1111	SALINGER-KETNER PROPERTIES LLC
	SAN BRUNO PET HOSPITAL
1122	JC PENNEY
	JC PENNEY OPTICAL
	JC PENNEY PORTRAIT STUDIO
	SALON BY IN STYLE
	SEPHORA INSIDE JCPENNEY
	US VISION OPTICAL INC
1140	BATH & BODY WORKS
	BJ'S RESTAURANT & BREWHOUSE
	ZUMIEZ
1150	AMERICAN ONE
	ART OF REFLEXOLOGY
	AUNTIE ANNE'S PRETZELS
	BARNES & NOBLE
	BARNES & NOBLE CAFE
	BEST PHONE REPAIR LLC
	BJ'S RESTAURANT & BREWHOUSE
	BLISS
	BURGER KING
	CALI STYLE CHIC
	CALIFORNIA WIRELESS SOLUTIONS
	CHARLEYS PHILLY STEAKS
	CHIPOTLE MEXICAN GRILL

Target Street	Cross Street	Source
✔	-	EDR Digital Archive

EL CAMINO 2020 (Cont'd)

1150	CINNABON
	CITY FINEST CLOTHING
	CLAIRE'S
	COLD STONE CREAMERY
	CURRY EXPRESS
	CUSTOM ARENA
	CVS/PHARMACY
	DA VI NAILS
	DAIRY QUEEN
	DANIEL'S JEWELERS
	DB SHOES
	DE MASQE
	DENG CATHERINE V
	DIAMONDS & GEMS
	DIM SUM KITCHEN EXPRESS LLC
	EYEXAM OF CALIFORNIA
	FINISH LINE
	FISH EAT
	FIVE GUYS
	FIX BEE
	FOOT LOCKER
	FRESH APPAREL
	FYE
	GAMA RIDE INC
	GAME STOP
	GBG - G BY GUESS
	H&R BLOCK
	HOLLISTER OUTLET
	HOOTERS
	ICHIBAN KAN
	IEXPERT PHONE REPAIR
	JEWEL TIME
	JOLLIBEE
	JOSHI MONA MUKESH OD
	JOURNEYS
	JUBACK PAMELA
	KAY JEWELERS
	KIDS FOOT LOCKER
	L BRANDS
	LANE BRYANT
	LENSCRAFTERS
	LITTLE ANGEL
	LIVEWELL MEDICAL CLINIC INC
	MASTERCUTS
	MRS FIELD'S COOKIES
	MY GOLD BUYER
	NICOLE'S BRIDAL & FORMAL WEAR
	OLD NAVY
	OLE ACCESSORIES
	ORANGE JULIUS

EL CAMINO 2020 (Cont'd)

1150	ORANGE TREE
	PANDA EXPRESS
	PERFECT FINGERS BEAUTY SPA
	PETCO
	PIERCING PAGODA
	PITA GYROS
	PRO IMAGE
	QUICKLY TANFORAN INC
	RAIKOT FOODS LLC
	ROTARY CLUB OF SAN BRUNO INC
	ROXIE'S SANDWICHES
	S & L GEM CO
	SARKU JAPAN
	SEROK TERIYAKI GRILL
	SHIRTIQUE PRO SHOP
	SHOE PALACE
	SHOPS AT TANFORAN
	SPENCER'S
	STARBUCKS
	STEVE'S HALLMARK SHOP-CURBSIDE
	SUBWAY
	SUN GLASS GALLERY
	T-MOBILE
	TANFORAN DENTAL
	TANFORAN DENTAL CARE
	TARGET
	TILLY'S
	TIMEWORKS
	TRIPART MANAGEMENT INC
	VINH HAI CORP
	WANABE
1178	JACKSON HEWITT TAX SVC
1188	CENTURY AT TANFORAN & XD
	CENTURY THEATERS
1198	AVIS RENT A CAR
	BUDGET RENT A CAR
1199	AMSIA MANAGEMENT CORP
	ATM
	GERTSAM INC
	TANFORAN SHELL
1200	ATM
	CHASE BANK
1202	DXL
	LOCKSMITH OF SAN BRUNO
1206	AT&T STORE
1210	RED LOBSTER
1212	ADELE'S PET SITTING LLC
	BAY VENTURE LLC
	BAYROCK TECHNOLOGIES INC
	BIG STAR LIMO INC

EL CAMINO 2020 (Cont'd)

1212	BRANDWELL CREATIVE
	CHACHINGLY LLC
	CHAN WEISENG INC
	CLOTHING COACH LLC
	CRICKET WIRELESS AUTH RETAILER
	DICKEY'S BARBECUE PIT
	FASHION FANATIC 24-7 LLC
	FEET UP INC
	FEUERBACH & ASSOC
	GARDENER BROTHERS
	GIC WIRELESS LLC
	JAMADA LLC
	LOTUS INVESTMENTS LLC
	METRO BY T-MOBILE
	OMAL BANI SABERI LCSW
	POSTAL ANNEX
	QUICKLY
	SCOOTER GARAGE DOORS & GATES
	SIDELL DAVID A
	SKYPACK CORP
	SOCILYZ LLC
	STARBUCKS
	SUPERCUTS
	T-MOBILE
	VENEZIA RACHAEL A
	VIP SECURITY SPECIALIST
1230	3 DAY BLINDS
	EUGENE ESPIRITU TOWNCENTER
	EYEBROW PLUS
	GOT PHO
	ICHI RAMEN
	JENNY CRAIG WEIGHT LOSS CTR
	L & L HAWAIIAN BARBECUE
	LA SALSA FRESH MEXICAN GRILL
	MIJOURI SUSHI BUNE RESTAURANT
	MIRACLE-EAR HEARING AID CTR
	POKE ONE
	RED CIRCLE HOT PAN
	SPECIALTY TOBACCO OUTLET
1250	BEST BUY
1252	POMBRA DENTAL EXCELLENCE
	SALLY BEAUTY
	SPRINT
	T-MOBILE
1268	MARSHALLS
1270	CHUCK E CHEESE'S
1274	RED ROBIN GOURMET BURGERS
1278	BURGER KING
1282	BEVMO!
1300	ATM

Target Street	Cross Street	Source
✔	-	EDR Digital Archive

EL CAMINO 2020 (Cont'd)

1300	U.S. BANK BRANCH
1310	ALL-STAR AUTO INSURANCE AGENCY
	BLOCK ADVISORS
	CALIFORNIA CHECK CASHING STORE
	COPY CENTRAL
	DIGNITY HEALTH MED GROUP AT-T
	DIGNITY HEALTH-GOHEALTH URGENT
	EMERGING VISION
	FEENEY KAREN L MD
	IIJIMA LISA K
	IMAGE PERFECTION
	NEW ROOFS & RE-ROOFS
	PINEROS SANDRA L PA
	POPEYES LOUISIANA KITCHEN
	SUBWAY
1322	ALBERTSONS
	AMERIGAS PROPANE EXCHANGE
	ATM
	COINSTAR
	KEY ME
	LUCKY
	LUCKY PHARMACY
	LUCKY SUPERMARKETS
	REDBOX
1340	BLUE RHINO
	LOWE'S HOME IMPROVEMENT
	MINUTE KEY
1375	MILWOOD MOTEL

Target Street	Cross Street	Source
✔	-	EDR Digital Archive

HUNTINGTON AVE 2020

911	REBECCA NUNO
921	DIANE GAILEY
	LYNETTE POLA
	MERCEDES URRUTIA
925	AGNES BRENNAN
	CORNELIUS BARRY
	MARIA ALATORRE
933	KACY EDWARDS
	MANUEL MILLAN
	MITCHELL EDWARDS
939	ANNIE TING KANG
961	FRANCIS NAND
	PHYLLIS NAND
	SANDRA LOPEZ
969	JESUS MORALES
971	PATRICIA HEREDIA
973	STEVE MATSUMOTO
	TOM MATSUMOTO
985	ADRIANA URIBE
	FRANCISCO MARROQUIN
	JUAN MARROQUIN
	NORMA MARROQUIN
	RICARDO MARROQUIN
	ROBERTO ALVARADO
1151	PARK & RIDE
1177	SAN BRUNO POLICE DEPT
1300	MILLER GARAGE DOORS & GATES
1350	STAYBRIDGE SUITES-SN FRANCISCO
	SUMMER SUITES BY WYNDHAM

Target Street	Cross Street	Source
✔	-	EDR Digital Archive

HUNTINGTON AVE E 2020

1034	FLORA VAILAHI
	RICHARD KAMISESE
1038	OPHELIA LAU
	SELUVAIA KAMISESE
1040	GLORIA MENDOZA
1052	ALBERT BALAYAN
	ANICETA BUENO
	FEDERICO BUENO
	HERNANE CASTRO
	LOURENZ BALAYAN
	LUIBELLE BALAYAN
	PASCUAL CASTRO
1058	STEFANIE MAHARAJ
1060	ALICIA JIMENEZ
	CELSO JIMENEZ
1066	KHARINA MIRANDA
1068	BERNARDA PENGE
	DANIEL CARRILLO
1072	BINESH MAHARAJ
	DEMETRIUS COLEMAN
	SASHI MAHARAJ
	TONI THOMPSON
1074	DAVID MAFI
	LEO TAUFAHEMA
	NIA TAUFAHEMA
	SUSANA MAFI
	TEVITA MAFI
	VANGANA MAFI
	VEISINIA TAUFAHEMA
1078	DAVID PHILLIP
	INDRA PHILLIP
	VEENA PHILLIP
1090	ESEQUIEL RIVERA
	GALE STEVENSON
1094	IVAN JOHNS
	KEVIN GAUTIER
1098	ELENA ALEJANDRE
	LINO GARCIA
1116	CARMEN QUINTANILLA
	JOSE QUINTANILLA
	MARJOURIE QUINTANILLA
1140	GLADYSJEAN ANDERSEN
	STEVEN ANDERSEN
1158	ELIAS AYAR
	JESSIKA AYAR
	VIJAY KUMAR
1184	DENNIS JEW
1208	JIANMIN LU
1218	JAMES BIR
	JASBIR SOMAN

Target Street	Cross Street	Source
✔	-	EDR Digital Archive

HUNTINGTON AVE E 2020 (Cont'd)

1218	KACHI BIR
	LUZVIMINDA GOLTIAO
1250	SHIRI KUMAR
	SHONIKA KUMAR
	SUJIV KUMAR
	SUNITA KUMAR
1274	JESSICA KEISER
1280	LETICIA MORENO
	LOUIS MORENO
	LUCIA MORENO
	MONICA MORENO
	PAUL MORENO

Target Street	Cross Street	Source
✔	-	EDR Digital Archive

SNEATH LN 2020

881	AUTOMOTIVE WORKWEAR INC
	DA YAMATE INS & FNCL SVC
	IFLYBUSINESS
	MEDINA TAX SOLUTIONS
	SHIMOFF & ASSOC
	SULLIVAN UNIFORMS
	TAHIRIH JUSTICE CTR
	VALOR ON DEMAND LLC
883	BOULOM VALY MD
	GOLDEN STATE EQUITY GROUP INC
	JASON HOMAN DPM INC
	KONING & ASSOC INC
	OPTIONS FLOORING
	ORTHOWORKS ORTHODONTICS
	P S PRINT SMART
	PHILIPPINES TODAY
	PORTIA GALLEGOS
	STRONGHOLD MORTGAGE CORP
	SUMAN EDWARD W ATY
	TWELVE PILLARS
901	ALLSTATE INSURANCE
	ALWAYS BEST CARE SENIOR SVC
	CLENACORP
	CONNECT FOR CAUSE
	EDDY CHAN
	EVANS RESEARCH ASSOC
	HAYES AARON N
	KWASNIEWSKI LAURA
	MARGARET REBERO
	OZES DERYA
	PROFESSIONAL LAND SVC
	S & R SVC
	SAN BRUNO COMMUNITY FOUNDATION
	SORACHI AMERICA LLC
	TOTAL SUCCESS EVENT SVC
	TOTAL SUCCESS STAFFING SVC
	WE ARE CONSULTING LLC
	WOODLAWN FOUNDATION
903	ADECCO
	ALPHACARE HOME HEALTH CORP
	MARCLUEZ VINCENT CPA
	MARQUEZ-LLAMAS BKPG & TAX
	PAULITA LASOLA MALAY M S MFT
975	CHURCH OF JESUS CHRIST OF LDS
1001	ABUNTO & TOLENTINO MDS
	ABUNTO-TOLENTINO PEDIATRICS
	BACULPO REBECA C
	BLANCAS OSCAR
	BRAMLETTE JAMES G MD
	CAMARILLO LUKE JAMES

SNEATH LN 2020 (Cont'd)

1001	CENTER FOR SOCIAL DYNAMICS
	CHERNO MATTHEW B MD
	CURTIS BRIAN REED MD
	EDWARD JONES
	ESCOBAR ADRIANA M
	ESTRADA JENNY
	GALARZA NICHOLAS G
	GARY THODAS
	GORDAN JOHN MD
	GUERIN ASHLEY INEZ
	JENKINS DINA R
	KAISER PERMANENTE MED GROUP
	KAISER PERMANENTE SNEATH LANE
	KAO AMY W MD
	KHANIN MAXWELL
	KINETX REHAB
	LATINO COMMISSION
	LEE GERALD MD
	LORD AMANDA R
	MARTINEZ MARISSA D
	MONCADA-REYES LUIS A
	PRESNELL LIA K
	SAN BRUNO VA OUTPATIENT CLINIC
	SONG JAMES Y MD
	SUSAN SALES DENTAL CORP
	SWAN ADAM C
	TABOADA JR RAYMOND J
	TANG MICHAEL M DO
	THODAS & THODAS
	TRAN KIM X DDS
	TRULY MASSAGE INC
	YANG THOMAS MD
1011	ADT LIC
	ENG MONICA L
	LUU QUAN
	MAN VINCENT
	MCNERNEY KELLIE A FNP
1053	AIRWAY EXPRESS
	ES GLOBAL LLC
1065	DYNA TRANSPORT INC
	FOCUS SHIPPING INTL
1067	CLEAR FREIGHT INC
	OUTSTANDING BRANDING
1097	JAMES J BOYLE & CO
1099	HONEYWELL INTERNATIONAL INC
1300	DENISE GROVES
	GOLDEN GATE NATIONAL CEMETERY
	RONALD WONDOLOWSKI
	US VETERANS AFFAIRS DEPT
2101	ADA GO MOBILITY

SNEATH LN 2020 (Cont'd)

2101	ATM
	GOLTERA
	SAN BRUNO GOLF CTR
2850	BRUNO MANAGEMENT
	EDWARD KIM
	ELIZABETH CANSON
	JENNIFER GOMEZ
	LEISA WHITE
	LIEN LEE
	LUIS CABRERA
	MARIA RAMOS
	MARIA ZULUETA
	NATHANIEL CANSON
	SOJEATTA KHIM
	VYVIENE SABLAN
3001	MACHELLE WALKER
	ROLAND WALKER
	SANDRA EVANGELISTA
	WALKER PROPERTY EVALUATION SVC
3015	GARRETT KONE
	KATHERINE KONE
	RAQUEL KONE
3023	CRISTINA BLANCO
	RONALDO BLANCO
	ROY BLANCO
3029	CATHY KAJI
	THOMAS KAJI
3037	CELINA PEREZ
	RODOLFO PEREZ
3045	ENRIQUE DIFUNTORUM
	EVA DIFUNTORUM
	RICKY DIFUNTORUM
3053	ALBERT REYES
	ALENA REYES
	FREDELINA REYES
	LINA REYES
3061	WAH LIANG
3100	RICHARD BORREGO
3110	CAROLINE LIVAI
	IRENE LIVAI
	KALOLAINE LIVAI
	ROBERT FLOSI
	SIOSIUA LIVAI
	SOFOLONIA LIVAI
	TAINA LIVAI
3111	MATTHEW WARD
	MEGAN CAREY
3120	JANE ORANGE
3121	ELAINE LING
	HARLEY SUI

SNEATH LN 2020 (Cont'd)

3121	NING SUI
3130	ANNA KWIECIEN
	ERIC KWIECIEN
	JASON KWIECIEN
	PELAGIA KWIECIEN
	WILLARD KWIECIEN
3140	LAURA AGANON
	ROBERT AGANON
3150	RAYMOND LAUGHLIN
3210	STELLA LUM
3220	CONRAD JONES
3240	ROBERTO BRION
	ZENAIDA BRION
3251	LUDMILA MJELSKAIA
	MAX NIKOLAEV
	SERGEI NIKOLAEV
3371	JESSICA SHELTON
	MICHELLE SHELTON
3501	DANIEL BOYD
	KEVIN BOYD
3505	DOMINIC NEVAREZ
	HAZEL NEVAREZ
	HUGOLINO NEVAREZ
3511	ERIC YADAO
	JENINE YADAO
3521	JAMIE YOUNGER
	RAQUEL REBRES
	ROBERT REBRES
3531	ALBERTO SAUCEDO
	JACK AWAD
	MARICELA AWAD
	MARIE FERNANDEZ
	MARK AWAD
3541	EDINA DELROSARIO
	EDWIN DELROSARIO
	MARIA DEL ROSARIO
	ROSARIO DEL ROSARIO
3551	FROILAN DALMACIO
	KRISTINA DALMACIO
3561	ANABEL MEJIA
	BISHWA GANGULY
	NINA GANGULY
3571	CHRISTOPHER CLONEY
3580	JOHN LAI
	MELISSA MAY
	SARULLO LORRAINE DC
3581	ALEX OSEN
	DORA SITNICK
	KENNETH SITNICK
	PAVEL OSENENKO

SNEATH LN 2020 (Cont'd)

3590	CRAIG ANTHONY
	NEIL ANTHONY
3599	EILEEN SANVICTORES
	JUNE FRANCO
	TERESITA SANVICTORES
	THOMAS FRANCO
	TIMOTHY FRANCO
3601	JASPER STEYN
3604	BERNADETTE YAP
	LIBORIO YAP
	ROGELIO YAP
	SALVACION YAP
3610	GURDEEP SINGH
	SUMAN SINGH
3611	ALEX HA
	SO HA
	SOHEE HA
	YONG HA
3620	ARNULFO SANTANDER
	LIABEL SANTANDER
	LUNINGNING ACHACOSO
	MARIA SANTANDER
	VINCENT SEVILLA
3621	ANTHONY BENDO
	LAURA FLEMING
	MICHELLE BENDO
3624	OFELIA CRAWFORD
	REGINALD CRAWFORD
	WARREN CRAWFORD
3626	ERIN SHITAMA
	PAT PAIK
	SERGEY LOSSEV
3630	BARTON MCHALE
	JOSEPHINE MAXION
	JOSEPHINE MCHALE
	JOSHUA MAXION-CONWAY
3631	ABIGAIL MURPHY
	DANIEL MURPHY
	STEPHANIE MURPHY
3640	CAROL MORARITY
	JOHN MORARITY
3641	KIM KAMAN
3650	MARGARET HURLEY
3660	KATHLEEN CAREY
3661	MEKA MAGNUSSON
	ROMY KRAMER

Target Street	Cross Street	Source
✔	-	EDR Digital Archive

TANFORAN AVE 2020

1	ALLEN HO
	BENNY NG
9	BAL SHARMA
	ONKAR SHARMA
	RAJESH SHARMA
	SONU SHARMA
	SUNDRAN SHARMA
17	BERNARD PATTERSON
	ELISA PATTERSON
21	FARHEED KHAN
	KANWAL KHAN
	SAJIDA ALI
	SAZAD ALI
25	AUGUSTO OROZCO
	LESBIA GUEVARA
27	MARIA BARRIOS
	MARIA GARCIA
29	ROSA FIFITA
	SIAOSI FIFITA
	TEISINA FIFITA
	TUFUE TILO
31	RAM CHAND
	SANI CHAND
33	CONRADO FRIAS
	GEORGE FRIAS
	MARIA ARRIZON
	MONALISA FRIAS
	PRISCILLA FRIAS
	SUZANA FRIAS
35	HEATHER HENDERSON
	RONALD HENDERSON
37	DIDEE GUEVARA
	MAYRA ORTIZ
39	SIRI TULSI
	SURUJ CHANDAR
45	BEDILIA SANTELLAN
53	EZEQUIEL VILLALOBOS
	IMELDA VILLALOBOS
	JAZMIN VILLALOBOS
57	ANNE KELLER
	LA KELLER
	LAVERNE KELLER
	WILLIAM KELLER
61	ARMANDO CEDANO
	LAURA VILLANUEVA
67	CARLOS MACIAS
	CAROLINA MACIAS
	LEOPOLDO MACIAS
	MARIA MACIAS
71	CARREN STUDULSKI

Target Street	Cross Street	Source
✔	-	EDR Digital Archive

TANFORAN AVE 2020 (Cont'd)

71	JAMES STUDULSKI
	STEVEN STUDULSKI
75	COLLEEN DUNCAN
	JOHN MCDOWELL
77	ANAND CHAUDHARY
	RAKESH DUBEY
	RANITGEET DUBEY
	SATYA DUBEY
83	BOON LEE
101	RECOLOGY
133	GINA LEE
	GRAND ELECTRIC & CONSTR CO
	SAMUEL LEE

Target Street	Cross Street	Source
✔	-	EDR Digital Archive

TANFORAN SHOPPING 2020

240 ATM
301 ATM
TANFORAN PARK SHOPPING CTR

Target Street	Cross Street	Source
✔	-	Cole Information

EL CAMINO REAL 2017

800	EL CAMINO VALERO
801	SPEEDEE OIL CHANGE
824	HAWKINS, CHRISTINE E
	HERNANDEZ, ROBERTO
	KAUFMANN, RONALD
	PHELAN, EMMETT
	PRASAD, SAHODRA W
828	LEONARDO, DIONICIO
850	APPLIANCE REFINISHING & REPAIR
855	BIG 5 SPORTING GOODS
875	WELLS FARGO BANK
899	CHILIS
928	EUROPEAN CAR SERVICE
950	AUTO GLASS SERVICES
	BAYHILL INN
	BAYHILL INN SAN BRUNO
958	HERTZ
	HERTZ CAR RENTAL
960	DELROSARIO, JERMAINE B
	LIM, MANUEL
	PAREJA, KRISTOFFER
	PRASAD, MAHESH
	SANCHEZ, ROSEMARIE
984	RIVERA, MERICI M
990	LAL, VIRENDRA
1101	ETAXES COM
	JOHN RUSSO DDS
	LOCAL LOCKSMITH
	RUSSO DENTAL CENTER
	RUSSO JOHN J INC
	SOUTH BAY HEALTH CENTER
1111	WHITE IVIE PET HOSPITAL
1122	JCPENNEY
	JCPENNEY OPTICAL
1140	BATH & BODY WORKS
	DRESSBARN
	PERFUMERIE
	ULTA
	VICTORIAS SECRET & PINK
1150	AAA SAN BRUNO LOCKSMITH
	AMERICAN ONE
	ANDERSEN BAKERY INC
	ART OF REFLEXOLOGY
	AUNTIE ANNES
	BARNES & NOBLE
	BASIC
	BASIC PLUS
	BEST BUY
	BEST PHONE REPAIR LLC
	BJS RESTAURANT & BREWHOUSE

Target Street	Cross Street	Source
✔	-	Cole Information

EL CAMINO REAL 2017 (Cont'd)

1150 BURGER KING
CHAINERY INC THE
CHARLEYS GRILLED SUBS
CHARLOTTE RUSSE
CHIPOTLE MEXICAN GRILL
CINNABON
CITY FINEST CLOTHING
CLAIRES
CLASSIC MATERIALS
COLD STONE CREAMERY
CRICKET AUTHORIZED AGENT
CUSTOM ME @ THE SHOPS AT TANFORAN
CVS PHARMACY
DAVI NAILS
DB SHOES
DE MASQE
DESIGNERS CENTER
DISH NETWORK
DRESSBARN
EMERGENCY ALWAYS LOCKSMITH
FINISH LINE
FOOT LOCKER
FREDERICKS OF HOLLYWOOD
FRESH APPAREL
GAMA RIDE INC
GAMESTOP
GNC
HOLLISTER
HOOTERS
ICHIBAN KAN
ISIS
ITALIA EXPRESS
JEWEL TIME
JOLLIBEE
JOURNEYS
JUSTICE
KAY JEWELERS
KIDS FOOT LOCKER
LANE BRYANT
LENSCRAFTERS
LIMITED BRANDS
LITTLE ANGEL
LIVEWELL MEDICAL CLINIC
MADDEN ENGINEERING
MARIA LUISA OSMENA MD
MASTERCUTS
MRS FIELDS
MY GOLD BUYER
NAAN N CURRY TANFORAN MALL
NICOLES BRIDAL & FORMAL WEAR

Target Street	Cross Street	Source
✔	-	Cole Information

EL CAMINO REAL 2017 (Cont'd)

1150	OAK TREE SHOES
	OLD NAVY
	ORANGE JULIUS
	PANDA EXPRESS
	PAYLESS SHOESOURCE
	PERFECT BROW ART
	PERFECT FINGERS INC
	PIERCING PAGODA
	POTATO CORNER
	RAIKOT FOODS LLC
	REGIS SALONS
	S & L GEM CO
	S & L JEM CO
	SAN BRUNO A1 LOCKSMITH
	SARKU JAPAN
	SHIEKH
	SHIRTIQUE PRO SHOP
	SHOE PALACE
	SHOE PALACE INC
	STARBUCKS
	STEVES HALLMARK SHOP
	STUDIO PIZZA
	SUNGLASS GALLERY
	SUNGLASS HUT
	SURF CITY SQUEEZE
	TARGET
	THE CHILDRENS PLACE
	THE SHOPS AT TANFORAN
	TILLYS
	TMOBILE
	TOYS R US
	TUTTI FRUTTI
	VICTORIAS SECRET
	WANABE
	WETZELS PRETZELS
	XXI FOREVER
1178	BUDGET
	LENSCRAFTERS
	MAZE WATCH & JEWELRY REPAIR SERVICES
	MAZE WATCH REPAIR
	SAN BRUNOS SUPERIOR MOLD DAMAGE REP
	SEARS
	SEARS APPLIANCE REPAIR
	SEARS HOME SERVICES
	SEARS OPTICAL
1188	1800FANDANGO CINEMARK
1199	SHELL
1202	DXL DESTINATION XL
	GARAGEDOOR REPAIR SERVICE SAN FRANCI
1210	RED LOBSTER

Target Street	Cross Street	Source
✔	-	Cole Information

EL CAMINO REAL 2017 (Cont'd)

1212	CHUNGSOMBUNANON, WIMONNANT
	COST CUTTERS FAMILY HAIR SALON
	DAKOTA BAIL BONDS
	DICKEYS BARBECUE PIT
	METROPCS
	POSTALANNEX+
	QUICKLY
	SCOOTER GARAGE DOORS & GATES
	STARBUCKS
	TMOBILE
	VOGUE NAIL CARE SUPPLIES
1230	ESPIRITU EUGENE TOWNCENTER DENTAL CA
	EYE BROW PLUS
	ICHI RAMEN
	JENNY CRAIG
	JIMS RESTAURANTS
	L&L HAWAIIAN BARBECUE
	LA SALSA
	MANILA BAY CUISINE
	MIJOURI SUSHI BUNE RESTAURANT
1250	ADT SECURITY SERVICES
	BEST BUY
	SPRINT
	VERIZON WIRELESS
1252	POMBRA DENTAL EXCELLENCE
	SALLY BEAUTY SUPPLY
	SPRINT
1268	MARSHALLS
1274	RED ROBIN
1278	BURGER KING
1282	BEVERAGES & MORE
1300	US BANK
1310	ALL STAR INSURANCE
	ALLSTAR AUTO INSURANCE AGENCY
	BLOCK ADVISORS
	DAKOTA BAIL BONDS
	IMAGE PERFECTION
	NEW ROOFS & REROOFS
	PAYLESS SHOESOURCE
	POPEYES CHICKEN
1322	BANK OF AMERICA ATM
	LUCKY
	REDBOX
1340	LOCAL GARAGE DOOR REPAIR
	LOWES

Target Street	Cross Street	Source
✔	-	Cole Information

HUNTINGTON AVE 2017

911	NUNO, REBECCA E
921	GONZALEZ, JOSE
	PEREDA, LAURA
925	CALVO, ALEJANDRO J
	GRANADOS, ELENA
933	MILLAN, MANUEL M
949	MOORE, JIM B
961	GARCIA, ANAHI
	LOPEZ, SANDRA
969	MORALES, JESUS
971	LUCERO, MARCO
973	MATSUMOTO, STEVE L
985	ALVARADO, ROBERT M
	LOPEZ, NATALIA C
	MARROQUIN, FRANSICO A
1177	POLICE
	SAN BRUNO POLICE DEPARTMENT
1300	MILLER GARAGE DOORS & GATES
	OLIVER BAIL BONDS
	TURNER, TERINA M
1350	HYATT HOUSE
	ON SITE AUTO GLASS SERVICES
	STAYBRIDGE SUITES
	STAYBRIDGE SUITES SAN FRANCISCO AIRP
	SUMMER SUITES BY WYNDHAM

Target Street	Cross Street	Source
✔	-	Cole Information

HUNTINGTON AVE E 2017

1028	SCHADE, MICHAEL S
1034	TOUBASSY, TONY
1038	LAW, OPHELIA
1052	BALAYAN, LENZY B
1060	JIMENEZ, CELSO J
1066	MENJIVAR, HERBERT M
1068	CARRILLO, DANIEL B
1072	TERRELL, VIRGINIA
1074	TAUFAHEMA, SUSANA
1090	STEVENSON, GALE G
1094	JOHNS, JOHN A
1098	VICTORIO, JOSEPH
1116	QUINTANILLA, JOSE D
1140	DELEON, JOMER D
1158	KUMAR, VIJAY M
1177	CITY OF SAN BRUNO
1208	LU, JIANMIN
1218	BIR, JAMES R
1250	KUMAR, SHIRI A
1262	GARCIA, MARIA G
1274	KEISER, JESSICA M
1280	MORENO, LOUIS P

Target Street	Cross Street	Source
✔	-	Cole Information

SNEATH LN 2017

881	ATLANTIC BANCORP OF AMERICA
	AUTOMOTIVE WORKWEAR INC
	COLLISS MAUREEN INS
	GANNETT FLEMING
	MAUREEN COLLISS STATE FARM
	NATIVIDAD, EDILBERTO H
	PACIFIC WORK APPARAL
	SHIMOFF & ASSOC INS BROKERS
	STATE FARM INSURANCE
	SULLIVAN UNIFORMS
	YAMATE DA INSURANCE & FINANCIAL SERV
883	BRITTA TOMER DDS ORTHODONTIST
	DAVID SHEN DMD
	EDWARD W SUMAN ATTY
	GOLDEN STATE EQUITY GROUP INC DBA P
	META FINANCIAL
	OPTIONS FLOORING
	ORTHOWORKS
	PHILIPPINES TODAY
	PLACE ONE TRAVEL
	SUMAN EDWARD W ATTY
	TWELVE PILLARS
901	A TAX ADVANTAGE
	ALLSTATE
	BENTYLER ENTERPRISES
	INTERFRESH
	KREATIVE BOOKKEEPING
	PROFESSIONAL LAND SERVICES
	S & R SERVICES
	SHIMOFF & ASSOCIATES INS BRKRS
	TOTAL SUCCESS STAFFING SERVICES
	UTOPIA INSURANCE SERVICES
	WOODLAWN FOUNDATION
903	A HAPPY CAR DELIVERY SERVICES
	ADECCO
	ADECCO STAFFING
	KIMM, DANIEL H
	LAW OFFICE OF RICHARD
	PAULITA MALAY MFT
	TWELVE PILLARS
930	WICE LOGISTICS GROUP
975	THE CHURCH OF JESUS CHRIST OF LATTER
1001	GARY A THODAS DDS
	LOCKSMITH
	M GABRIELLE THODAS DDS MSD
	MILLSPENINSULA HEALTH SERVICES
	SUSAN SALES DDS
	VA OUTPATIENT CLINIC SAN BRUNO
1011	AAA GARAGE DOOR REPAIR
1051	CONFERENCE SYSTEMS INC

Target Street	Cross Street	Source
✔	-	Cole Information

SNEATH LN 2017 (Cont'd)

1051	GARAGE DOORS REPAIR SERVICE
	VISUAL AIDS ELECTRONICS
1053	REAL WAY TRANSPORTATION
1057	DOUBLE O TRANSPORTATION
1065	AMS TRANSPORTATION
	DYNA TRANSPORT INC
	MTR EXPRESS
1067	CLEARFREIGHT
1071	NEW WORLD FREIGHT SYSTEMS
1300	BLAKESLEE, JUSTIN M
	UNITED STATES GOVERNMENT
2850	BALAT, SANDY
	BURGOS, JAIME
	CARRICO, CHRISTOPHER J
	GOMEZ, JAVIER
	GRACIA, LAURIE
	GUERRERO, DIANA R
	HIGHLANDS CHRISTIAN SCHOOLS
	JOHNSON, KASANDRA
	RAMOS, MARIA D
	ROSETE, JOSEFINA
	ROZON, S
	SHAW, ZERENA
	TOBAR, CARMEN L
	VELASCO, ROSALINA
	WHITE, LEISA S
	WILSON, LUCILA D
3001	WALKER, ROLAND J
3007	AN, CHUNG U
3015	KONE, GARRETT K
3023	BLANCO, RONALDO R
3029	KAJI, THOMAS C
3037	PEREZ, RODOLFO V
3045	DIFUNTORUM, ENRIQUE C
3053	REYES, FRANCIS R
3061	FENG, FU D
3100	BORREGO, CLARISA
3110	LIVAI, IRENE
3111	STANLEY, P
3120	ORANGE, JANE P
3121	SUI, NING N
3130	KWIECIEN, WILLARD
3140	AGANON, ROBERT K
3150	JUE, MICHELLE N
3210	LUM, STELLA M
3220	JONES, CONRAD M
3240	YEE, JERRY S
3251	MJELSKAIA, LUDA
3371	SHELTON, MICHELLE L
3381	SCHWINDT, MICHAEL

Target Street	Cross Street	Source
✔	-	Cole Information

SNEATH LN 2017 (Cont'd)

3472	AAA GARAGE DOORS REPAIR SAN FRANCISC
3501	BOYD, KEVIN W
3505	NEVAREZ, DOMINIC H
3511	YADAO, ERIC R
3521	ASPELIN, SHARI A
3531	AWAD, VICTOR G
3541	DELROSARIO, EDWIN M
3551	DALMACIO, FROILAN F
3571	CLONEY, CHRISTOPHER R
3580	LAI, JOHN W
3581	SITNICK, KENNETH L
3599	SANVICTORES-FRANCO, TERESITA S
3601	WIPF, ANICE L
3604	YAP, LIBORIO Y
3610	SINGH, GURDEEP
3611	HA, YONG N
3620	SANTANDER, ARNULFO E
3621	BENDO, ANTHONY J
3624	CRAWFORD, REGINALD W
3626	PAIK, DOROTHY P
3630	JEA BOOKKEEPING & TAX SERVICES
	MCHALE, BARTON J
3631	MURPHY, DANIEL E
3640	MORARITY, JOHN C
3641	KIM, CHARLES C
3650	YOUNG, MICHAEL S
3651	VASQUEZ, PHILLIP A
3660	CAREY, KATHLEEN E
3661	MAGNUSSON, LEIFUR C

Target Street	Cross Street	Source
✔	-	Cole Information

TANFORAN AVE 2017

1	LIPETRE, H
9	SHARMA, ONKAR K
15	KUMAR, SUNEEL
17	PATTERSON, GAVIN
21	TABASUM, SHANIZA
29	FIFITA, ROSA L
31	MCLEOD, DEITRA
33	FRIAS, CONRADO G
35	HENDERSON, RONALD G
37	ORTIZ, MAYRA M
39	TULSI, SIRI C
53	VILLALOBOS, ALAN
57	KELLER, ANNE K
61	VILLANUEVA, LAURA
67	ZUNIGA, LIDIA C
71	STUDULSKI, STEVEN M
77	DUBEY, RAKESH K
83	LEE, BOON H
101	RECOLOGY
133	GRAND ELECTRIC & CONSTRUCTION CO

Target Street	Cross Street	Source
✔	-	Cole Information

TANFORAN SHOPPING CTR 2017

155	EAST & WEST GALLERY
301	GUESS
	HOT TOPIC
	STARBUCKS COFFEE
	TMOBILE
	WELLS FARGO ATM

Target Street	Cross Street	Source
✔	-	Cole Information

EL CAMINO REAL 2014

800	EL CAMINO VALERO
801	SPEEDEE OIL CHANGE
824	MARTINEZ, GRACIELA
	PRASAD, SAHODRA W
	WILLIAMS, HERB F
828	LEONARDO, DIONICIO
	YIP, ELAAINE
850	BUDGET MOTEL
855	BIG
875	WELLS FARGO
	WELLS FARGO BANK
890	SAN BRUNO SKILLED NURSING HOSPITAL
899	CHILIS
928	EUROPEAN CAR SERVICE
950	BAYHILL INN
	CABLE CAR INN
960	DELROSARIO, JERMAINE
	PRASAD, MAHESH
	SANCHEZ, YVETTE S
984	RIVERA, DANILO O
990	JAYS FINE LINE TATTOO
	LAL, VIRENDRA
992	SENIORES PIZZA
1101	0 0 7 LOCKSMITH
	ETAXES COM
	RUSSO DENTAL CARE
	RUSSO JOHN DDS
	RUSSO JOHN J INC
	SOUTH BAY HEALTH CENTER
1111	SAN BRUNO PET HOSPITAL
1122	JCPENNEY
	JCPENNEY OPTICAL
	JCPENNEY PORTRAITS
	SEPHORA INSIDE JCPENNEY
1140	DRESSBARN
	GREEN SALSA
	PERFUMERIE
	SAIGON CUISINE
	SCOOPFUL
	SUNGLASS HUT
	TAKKENS SHOES
	ULTA
1150	24 HOUR LOCKSMITH
	A D T ADT ALARM & A D T SECU
	A D T 24 7 ALARM & SECURITY ALL
	AAA SAN BRUNO LOCKSMITH
	ADT 24 7 A D T ALARM & SECURITY SA
	ADT SECURITY SERVICES
	AMERICAN ONE
	ANDERSEN BAKERY INC

Target Street	Cross Street	Source
✔	-	Cole Information

EL CAMINO REAL 2014 (Cont'd)

1150

ART OF REFLEXOLOGY
AUNTIE ANNES
BARNES & NOBLE
BASIC PLUS
BEST BUY MOBILE
BEST PHONE REPAIR LLC
BJS RESTAURANT & BREWHOUSE
BURGER KING
CHARLOTTE RUSSE
CINNABON
CLAIRES
CLASSIC MATERIALS
CUSTOM ME @ THE SHOPS AT TANFORAN
DAVI NAILS
DB SHOES
DESIGNERS CENTER
FATT DOG
FINISH LINE
FOOT LOCKER 6954
FREDERICKS OF HOLLYWOOD
FRESH APPAREL
FYE
GNC
GRCA
GREAT STEAK & POTATO COMPANY AT TA
H&R BLOCK
HALLMARK
HOLLISTER
HOOTERS
ICHIBAN KAN
ITALIA EXPRESS
JAY MART
JEWEL TIME
JOLLIBEE
JOPPA TANFORAN
JOURNEYS
JUSTICE SHOPS
KAY JEWELERS
KIDS FOOT LOCKER
LANE BRYANT
LENSCRAFTERS
LITTLE ANGEL
LIVEWELL MEDICAL CLINIC
M & P CENTRAL INC
MADDEN ENGINEERING
MASTERCUTS
MOBILE SYSTEM WIRELESS
MRS FIELDS
MS WIRELESS
MY GOLD BUYER

Target Street	Cross Street	Source
✔	-	Cole Information

EL CAMINO REAL 2014 (Cont'd)

1150	NICOLES BRIDAL & FORMAL WEAR
	OLD NAVY
	ORANGE JULIUS
	OSMENA MARIA LUISA MD
	PANDA EXPRESS
	PAYLESS SHOESOURCE
	PERFECT BROW ART
	PERFECT FINGERS INC
	PETCO
	PIERCING PAGODA
	POTATO CORNER
	REDPHONE WIRELESS
	REGIS SALONS
	S & L GEM CO
	S & L JEM CO
	SAR CALIFRONIA HOLDCO INC
	SARKU JAPAN
	SHIEKH
	SHIRTIQUE PRO SHOP
	SHOE PALACE INC
	SMEP
	SUNGLASS GALLERY
	SURF CITY SQUEEZE
	TANFORAN DENTAL GROUP
	TARGET
	THE CHILDRENS PLACE
	THE SHOPS AT TANFORAN
	THE SORABAL AT TAN FORAN
	TILLYS
	TIMEWORKS
	TMOBILE
	TMOBILE SAN BRUNO
	TOYS R US
	TUTTI FRUTTI
	VICTORIAS SECRET
	VZW AT DIAMOND SAN BRUNO
	WANABE
	WETZELS PRETZELS
	XXI FOREVER
1178	DENTAL HEALTH CENTER AT SEARS THE
	KERO TAKOMA DDS
	MAZE WATCH & JEWELRY REPAIR SERVICES
	SAN BRUNO MIRACLE EAR
	SAN BRUNOS SUPERIOR MOLD DAMAGE REP
	SEARS
	SEARS HOME SERVICES
	SEARS OPTICAL
1199	TANFORAN SHELL
1200	CHASE
	CHASE BANK

Target Street	Cross Street	Source
✔	-	Cole Information

EL CAMINO REAL 2014 (Cont'd)

1206	AT&T
1210	RED LOBSTER
1212	A MIRACLE PLUMBING
	ALAZZEH, RAJAB
	ALL CITY PLUMBING & ROOTER
	BARNETT, VENCIL
	BAYAWA, ZACHARIAS J
	COST CUTTERS FAMILY HAIR SALON
	FORMENTO, BENITO
	MASUNU, ALOFA
	METROPCS
	POSTALANNEX+
	QUICKLY
	STARBUCKS COFFEE
	TMOBILE
	TMOBILE SAN BRUNO
	VOGUE NAIL CARE SUPPLIES
1221	CHENG, ESTHER
1230	ADT SECURITY SERVICES
	ENGENE V ESPIRITU DMD & ASSOCIATES A
	ESPIRITU EUGENE TOWNCENTER DENTAL CA
	EYE BROW PLUS
	JENNY CRAIG
	JENNY CRAIG WEIGHT LOSS CENTER
	JIMS RESTAURANTS
	L & L HAWAIIAN BBQ INC
	LA SALSA
	MANILA BAY CUISINE
	MIJOURI SUSHI BUNE RESTAURANT
1250	BEST BUY
	VZW AT BEST BUY 1896 SAN BRUNO
1252	POMBRA DENTAL EXCELLENCE
	SALLY BEAUTY SUPPLY
	SPRINT
1268	MARSHALLS
1270	CHUCK E CHEESES
1274	RED ROBIN
1278	BURGER KING
1280	OCCUPANT UNKNOWN,
1282	BEVERAGES & MORE
	BEVMO
1300	US BANK
1310	ALL STAR AUTO INSURANCE AGENCY
	ALL STAR INSURANCE
	IMAGE PERFECTION
	LEADER CLEANERS
	PAYLESS SHOESOURCE
	POPEYES CHICKEN
	SUBWAY SANDWICHES
1322	LUCKY

Target Street	Cross Street	Source
✔	-	Cole Information

EL CAMINO REAL 2014 (Cont'd)

1340 LOWES
LOWES HOME IMPROVEMENT

Target Street	Cross Street	Source
✔	-	Cole Information

HUNTINGTON AVE 2014

907	WYNNE, RICCI
911	NUNO, REBECCA E
921	GONZALEZ, JOSE
	PARRA, MICHEAL
	SUAZO, ADALBERTO
925	ALATORRE, MARIA
	CISNEROS, KARLA
933	EDWARDS, JAMES
939	CARDONA, DILCIA
941	MENDOZA, EMILIANO B
949	MOORE, JIM B
961	GARCIA, ANAHI
	LOPEZ, SANDRA
969	MAKUBUYA, ADAM
971	HEREDIA, PATRICIA G
973	CATIBO, PATRICIA E
	MATSUMOTO, STEVE T
985	FRANCISCO, MARROQUIN
	LAGUNA, LOVIANKA F
	LOPEZ, NATALIA C
	MARROQUIN, FRANSICO A
1300	UNITED STATES GOVERNMENT
1350	STAYBRIDGE SUITES
	STAYBRIDGE SUITES SAN FRANCISCO AIRP

Target Street	Cross Street	Source
✔	-	Cole Information

HUNTINGTON AVE E 2014

1028	SCHADE, MIKE S
1034	TOUBASSY, TONY
1038	LAW, OPHELIA
1040	MENDOZA, GLORIA A
1052	BALAYAN, LENZY
1058	MAHARAJ, NEETA
1060	JIMENEZ, CELSO J
1066	MORENA, MENJIVAR
1068	OCCUPANT UNKNOWN,
1072	TERRELL, VIRGINIA
1074	MAFI, VANGANA O
1078	GUILLORY, SPARTACUS
	PHILLIP, ARTHUR D
1082	OROZCO, LIZETH
1090	STEVENSON, GALE G
1094	TRINCHERA, DENVER
1098	RAMIREZ, LUIS
1116	QUINTANILLA, JOSE D
1140	BYRNES, SYLVETTE
1158	KUMAR, VIJAY M
1177	SAN BRUNO POLICE DEPARTMENT
1184	OCCUPANT UNKNOWN,
1208	DU, SHANSHAN
1218	LAWRENCE, MARQUES
1250	KUMAR, SHIRI A
1262	GARCIA, MARIA G
1274	KAISER, JESSICA M
1280	MORENO, LOUIS P

Target Street	Cross Street	Source
✔	-	Cole Information

SNEATH LN 2014

881	ATLANTIC BANCORP OF AMERICA
	AUTOMOTIVE WORKWEAR INC
	COLLISS MAUREEN INS
	DBA FINANCIAL SERVICES
	KAMINSKAYA, LANA
	MAUREEN COLLISS STATE FARM INSURAN
	PACIFIC WORK APPARAL
	SHIMOFF & ASSOCIATES INS BRKRS
	STATE FARM INSURANCE
	SULLIVAN UNIFORMS
	TAN, RONALD A
	WARDEN, KESHA
	WEST COAST MOBILE HOME PARKS INC
883	OPTIONS FLOORING
	ORTHOWORKS
	PHILIPPINES TODAY
	PLACE ONE TRAVEL
	PLATINUM PROPERTY CENTER
	SHEN DAVID DMD ORTHDNTST
	SUMAN EDWARD W ATTY
	TOMER BRITTA DDS ORTHDNTST
	TOMER, BRITTA
	TWELVE PILLARS
	YA ENTERTAINMENT LLC
901	A TAX ADVANTAGE
	ALLSTATE
	AMERICAN SCHOOL OF NURSING
	BEN WONG ALLSTATE INSURANCE AGENT
	BRAGANZA BUDDY INS
	BRAGANZA, BUDDY
	INTERFRESH
	INVENTHELP
	KREATIVE BOOKKEEPING
	PACIFIC CHIROPRACTIC CENTER
	PILLAR EDUCATION
	PROFESSIONAL LAND SERVICES
	REISENAUER KENNETH R DC
	S & R SERVICES
	SALVADOR BUDDY BRAGANZA JR ALLSTAT
	TARBET, ANN E
	TOTAL SUCCESS EVENT SERVICES
	TOTAL SUCCESS STAFFING SERVICES
	UTOPIA INSURANCE SERVICES
	WONG, BEN A
	WOODLAWN FOUNDATION
903	A HAPPY CAR DELIVERY SERVICES
	ADECCO
	ADECCO EMPLOYMENT SERVICES
	ADT SECURITY SERVICES
	D & D NURSING EDUCATORS INC

Target Street	Cross Street	Source
✔	-	Cole Information

SNEATH LN 2014 (Cont'd)

903	MCNAMARA ASSOCIATES INC
	T SQUARED TECHNOLOGY INC
	WICE LOGISTICS GROUP
	YAMAZEN USA
975	THE CHURCH OF JESUS CHRIST OF LATTER
1001	BUILDING & FACILITIES SERVICES
	EDWARD JONES FINANCIAL ADVISOR ME
	LOCKSMITH
	MILLSPENINSULA HEALTH SERVICES
	SALES SUSAN DDS
	VA OUTPATIENT CLINIC SAN BRUNO
1051	CONFERENCE SYSTEMS INC
	KANNER LANGUAGE SYSTEMS A1
	VISUAL AIDS ELECTRONICS
1057	CALBRIDGE TRADING LLC
	DOUBLE O TRANSPORTATION
1065	AMS TRANSPORTATION
	DYNA TRANSPORT INC
1067	CLEARFREIGHT
1071	HYUNDAI LOGISTICS USA INC
	NEW WORLD FREIGHT SYSTEMS
1097	EAT24HOURS COM INC
1300	UNITED STATES GOVERNMENT
2101	SAN BRUNO GOLF CENTER
2850	BALAT, SANDY
	BURGOS, NANCY
	CABRERA, LUIS G
	CARABAE, YVONNE
	CASTILLO, ANGELA
	COLEMAN, MEGAN I
	FIZULIC, IVACA J
	GRACIA, LAURIE
	HENG, BRIAN
	LI, CINDY
	LIU, LANCY W
	LOUTAWAN, DAVANAND
	PEDROZA, ANTHONY
	RAMOS, CHRISTINA
	RAMOS, MARIA D
	RIVERA, JENNIFER B
	ROSETE, JOSEFINA
	ROZON, S
	TOBAR, CARMEN L
	WILLIAMS, ANGELA
	WILSON, LUCILA D
	YASMANI, BROTONS
	YOUNES, BEN
3001	WALKER, ROLAND J
3007	OCCUPANT UNKNOWN,
3015	KONE, GARRETT K

Target Street	Cross Street	Source
✔	-	Cole Information

SNEATH LN 2014 (Cont'd)

3023	BLANCO, RONALDO R
3029	KAJI, THOMAS C
3037	PEREZ, RODOLFO V
3045	DIFUNTORUM, RICK C
3053	REYES, FRANCIS R
3061	CISNEROS, JORDAN
3100	BORREGO, CLARISA
3110	LIVAI, KALOLAINE
3111	DEMATTEIS, OSCAR
3120	ORANGE, JANE P
3121	SUI, NING N
3130	KWIECIEN, WILLARD
3140	AGANON, ROBERT K
3150	JUE, MICHELLE N
3210	LUM, STELLA M
3220	JONES, CONRAD M
3230	BELTRANO, JUDITH
3240	BRION, ROBERTO C
3251	NIKOLAEV, SERGEI A
3371	SHELTON, MICHELLE L
3381	MIRANDA, ELISABETH
3501	BOYD, KEVIN
3505	FIELDS, JOHN B
	NEVAREZ, HUGOLINO G
3521	ASPELIN, SHARI A
3531	OCCUPANT UNKNOWN,
3541	ROSARIO, EDWIN
3551	DALMACIO, FROILAN F
3561	DASARI, SADGUNA K
3571	CAREY, LAURA M
3580	LAI, JOHN W
3581	OSEN, ALEX
3590	ANTHONY, NEIL C
3591	MAHOOD, ROBERT
3599	SANVICTORES, EILEN S
3600	OCCUPANT UNKNOWN,
3601	WIPF, PATRICIA A
3604	PEREZ, LEON
3610	AGUIRRE, RAYMOND
3611	HA, YONG N
3620	SANTANDER, ARNULFO E
3621	FLEMING, LAURA B
3624	CRAWFORD, REGINALD W
3626	PAIK, DOROTHY P
3630	MCHALE, BARTON J
3631	MURPHY, DANIEL E
3640	MORARITY, JOHN C
3641	KIM, CHARLES C
3650	YOUNG, MICHAEL S
3651	OCCUPANT UNKNOWN,

Target Street	Cross Street	Source
✔	-	Cole Information

SNEATH LN 2014 (Cont'd)

3660	CAREY, KATHLEEN E
3661	MAGNUSSON, LEIF C

Target Street	Cross Street	Source
✔	-	Cole Information

TANFORAN AVE 2014

1	LI, PETER H
9	SHARMA, ONKAR K
15	OCCUPANT UNKNOWN,
17	PATTERSON, BERNARD E
21	KHAN, FARHEED
25	GUEVARA, LESBIA M
27	OCCUPANT UNKNOWN,
29	FIFITA, ROSA L
31	CHAND, RAM
33	FRIAS, CONRADO G
35	OCCUPANT UNKNOWN,
37	MEDRANO, ISLANDER J
39	TULSI, SIRI C
45	FLORES, ROBERTO
53	VILLALOBOS, ALAN
57	KELLER, ANNE K
61	VILLANUEVA, LAURA
67	RECINOS, MARIA F
71	JIM, STUDULSKI
75	OCCUPANT UNKNOWN,
77	DUBEY, RAKESH K
83	LEE, BOON H
101	CITY OF SAN BRUNO
	RECOLOGY SAN BRUNO
133	GRAND ELECTRIC & CONSTRUCTION CO

Target Street	Cross Street	Source
✔	-	Cole Information

TANFORAN SHOPPING CTR 2014

121	GAMESTOP
155	EAST & WEST GALLERY
301	GUESS
	HOT TOPIC
	STARBUCKS COFFEE
	THINGS REMEMBERED
	TMOBILE

Target Street	Cross Street	Source
✔	-	Cole Information

EL CAMINO REAL 2010

800	VALERO
801	SPEEDEE OIL CHANGE & TUNE UP
820	MTCREMM INC
824	FERNANDEZ, ADAM
	HAWKINS, CHRISTINE E
	HSIA, HSIANG Y
	PRASAD, SAHODRA
	WILLIAMS, HERBERT J
828	BAUTISTA, MARIA S
	LEONARDO, DIONICIO
850	BUDGET MOTEL
855	GAME CRAZY
	HOLLYWOOD VIDEO
875	WELLS FARGO BANK
890	SAN BRUNO SKILLED NURSING HOSP
899	CHILIS GRILL & BAR
928	EUROPEAN CAR SVC
950	BAYHILL INN
958	ENTERPRISE RENTACAR
960	PRASAD, MAHESH
	SANCHEZ, DENISE
984	RAM, DAYA
990	HAMMAN, SAM
	JAYS FINE LINE TATTOO
	LAL, VIRENDRA
992	SENIORES PIZZA
1101	ETAXESCOM
	JOHN J RUSSO INC
	RUSSO DENTAL CARE
1111	IVIE WHITE PET HOSPITAL
1122	J C PENNEY CO
	J C PENNEY OPTICAL CTR
1140	ZUMIEZ
1150	AMERICAN EAGLE OUTFITTERS
	ANCHOR BLUE
	ANNAS LINENS
	AUNTIE ANNES PRETZELS
	BAKERS
	BARNES & NOBLE
	BASIC
	BASIC PLUS
	BATH & BODY WORKS
	BJS RESTAURANT & BREWERY
	BLUE HEAVEN GIFT
	BURGER KING
	CHARLOTTE RUSSE
	CINNABON
	CITILINK WIRELESS
	CLAIRES
	COLD STONE CREAMERY

Target Street	Cross Street	Source
✔	-	Cole Information

EL CAMINO REAL 2010 (Cont'd)

1150	CRAZY WIRELESS
	DA VI NAILS
	DAIRY QUEEN
	DESIGNERS CENTER
	DRESS BARN
	EYEXAM OF CALIFORNIA INC
	FINISH LINE
	FOOT LOCKER
	FOREVER 21
	FREDERICKS OF HOLLYWOOD
	FRESH APPAREL
	FUTURE CIGS
	FYE
	GAMESTOP
	GNC
	GORDONS JEWELERS
	GRAPE LEAF
	GREAT STEAK & POTATO CO
	GREEN SALSA
	HOLLISTER CO
	ICHIBAN KAN
	INTOUCH WIRELESS LLC
	ITALIA EXPRESS
	JELOS SCENT & CANDLES
	JOLLIBEE
	JOURNEYS
	JUSTICE JUST FOR GIRLS
	KAY JEWELERS
	KIDDIE KANDIDS
	LANE BRYANT
	LITTLE ANGEL
	LIVEWELL MEDICAL CLINIC
	M & P CENTRAL INC
	MAI THAI
	MALIK FINE JEWELRY
	MASTER CUTS
	METRO PCS
	MIKADO KIDS
	MOBILELIFE VENTURES
	MRS FIELDS COOKIES
	NEW YORK & CO
	NICOLES BRIDAL & FORMAL WEAR
	OLD NAVY
	ORANGE JULIUS
	PAC SUN
	PANDA EXPRESS
	PAYLESS SHOE SOURCE
	PERFECT FINGERS INC
	PERFUMERIE
	PETCO

Target Street	Cross Street	Source
✔	-	Cole Information

EL CAMINO REAL 2010 (Cont'd)

1150	PIERCING PAGODA
	R C TOYS
	REGIS SALONS
	SAIGON CUISINE
	SAMS JEWELERS
	SARKU JAPAN
	SCOOPFUL
	SHIEKH SHOES
	SHIRTQUE PRO SHOP
	SHOE PALACE INC
	SHOPS AT TANFORAN
	SORABAL AT TAN FORAN
	SPENCER GIFTS
	STEVES HALLMARK
	STREAMLINE WIRELESS
	SUN GLASS GALLERY
	SUNGLASS HUT
	SURF CITY SQUEEZE
	TAKKENS SHOES
	TANFORAN DENTAL GROUP
	TARGET
	THINGS REMEMBERED
	TILLYS
	TIMEWORKS
	TRANFORAN DENTAL CARE
	TROTTER VOGEL REALTY
	TUTTI FRUTTI FROZEN YOGURT
	U 2 DESIGN
	ULTA BEAUTY
	VICTORIAS SECRET
	WETZELS PRETZELS
	ZALES THE DIAMOND STORE
1178	DENTAL HEALTH CTR
	H&R BLOCK
	LENSCRAFTERS
	MAZE WATCH & JEWELRY REPAIR
	SEARS
	SEARS AUTO CTR
	SEARS HEARING AID CTR
	SEARS OPTICAL
1199	TANFORAN SHELL
1200	CHASE
1202	FRESH CHOICE
1206	AT&T
1210	RED LOBSTER
1212	COST CUTTERS
	ELECTRIC BEACH
	FAMOUS JOHNNYS PIZZA
	HUYEN, PETER N
	METRO PCS

Target Street	Cross Street	Source
✔	-	Cole Information

EL CAMINO REAL 2010 (Cont'd)

1212	ORECK
	PERFECT STUDIO
	POSTAL ANNEX
	QUICKLY
	STARBUCKS
	VOGUE NAIL CARE & SUPPLIES
1230	CANDY BOUQUET
	EUGENE ESPIRITU TOWN CTR
	EUGENE V ESPIRITU & ASSOC
	FRANCO REAL ESTATE GROUP
	JENNY CRAIG WEIGHT LOSS CTR
	JIMS RESTAURANT
	L & L HAWAIIAN BARBECUE
	LA SALSA FRESH MEXICAN GRILL
	MANILA BAY PRESENT CUISINE
	MIJOURI SUSHI BUNE RESTAURANT
	RED RIBBON BAKESHOP
	SPECIALTY TOBACCO
1250	BEST BUY
1252	SALLY BEAUTY SUPPLY
	SPRINT
1268	MARSHALLS
1270	CHUCK E CHEESES
1274	RED ROBIN GOURMET BURGERS
1278	BURGER KING
1282	BEVMO
1300	US BANK
1310	ALLSTAR AUTO INSURANCE
	CALIFORNIA CHECK CASHING STORE
	IMAGE PERFECTION
	LEADER CLEANERS
	MIA BELLA BEAUTY
	PAYLESS SHOE SOURCE
	POPEYES CHICKEN & BISCUITS
	SALON MIA BELLA
	SUBWAY
1322	LUCKY
1340	LOWES

Target Street	Cross Street	Source
✔	-	Cole Information

HUNTINGTON AVE 2010

911	RINCKER, FOLKE F
921	CABRERA, MARELENE G
	GONZALEZ, JOSE
	SANTOS, ROGER R
	SCHER, SAMANTHA
925	CORONA, JOSEFINA
	DELA, TORRE
	FARFAN, VICENTE
	POSADA, CHERYL
	ROMERO, FRANCISCO J
933	MILLAN, MANUEL M
939	TORDOYA, CARLOS A
941	GREENWOOD, TAEVION
949	CHURCH OF GOD
	DARNELL, PARKER
961	LOPEZ, ERIKA
	MARTINEZ, JAIME
969	RIVERA, SANDOR M
971	WADI, MAYA
973	CATIVO, CORALIA C
	LEDEZMA, MANUEL
	SHANKAR, JAGDISH
985	LOPEZ, NATALIA C
	MARROQUIN, FRANSICO A
	MEZA, ELISEO
1350	STAYBRIDGE SUITES

Target Street	Cross Street	Source
✔	-	Cole Information

HUNTINGTON AVE E 2010

1028	SCHADE, ARNOLD S
1034	KAMISESE, RICHARD L
1040	MENDOZA, GLORIA A
1052	BALAYAN, ALBERT
1058	CHICAS, EDWIN O
1060	JIMENEZ, CELSO J
1066	MENJIVAR, HERBERT M
1068	CARRILLO, DANIEL B
1072	COLEMAN, DEMETRIUS
	ONTIVEROS, NANCY M
	POLK, GARLAND R
1074	MAFI, VANGANA O
1078	GUILLORY, SPARTACUS
	PHILLIP, DAVID W
	WILLIAMS, FOREST D
1082	OCCUPANT UNKNOWN,
1090	STEVENSON, GALE G
1094	JOHNS, JOHN A
1098	GARCIA, LINO
	MASON, RICKIE L
1116	QUINTANILLA, JOSE
1140	ANDERSEN, STEVEN M
1158	AYAR, JOSE A
1177	SAN BRUNO POLICE DEPT
1184	OCCUPANT UNKNOWN,
1208	TAPIA, MARIA D
1218	BIR, JAMES R
1250	KUMAR, SU
1262	OCCUPANT UNKNOWN,
1274	KAISER, JESSICA M
1280	MORENO, LOUIS P

Target Street	Cross Street	Source
✔	-	Cole Information

SNEATH LN 2010

881	AUTOMOTIVE WORKWEAR
	CARMEL PARTNERS
	MEDWEAR DIRECT
	NUNAN PROPERTIES
	SHIMOFF & ASSOC
	SULLIVAN UNIFORMS
	SUMAN EDWARD W
	WEST COAST MOBILE HOME PARKS
	Y A ENTERTAINMENT LLC
883	DATAQUICK PRODUCTS GROUP
	HELPUSELL REAL ESTATE
	ORTHOWORKS ORTHODONTICS
	P S PRINT SMART
	PARK HYUN DDS
	PHILLIPPINES TODAY
	PLATINUM PROPERTY CTR
	SODEXO SCHOOL SVC
901	ABR TRANSPORTATION
	ALLSTATE INSURANCE CO
	AMERICAN LINKS LOGISTICS INTL
	AWENDER CHIROPRACTIC
	AWENDER, JOSEPH
	COSMOS CLAIMS SVC
	G M CAPITOL
	INTERFRESH INC
	INVENTION SUBMISSION CORP
	KREATIVE BOOKKEEPING
	MC CALEB CADMAP SUPPORT SVC
	PILLAR EDUCATION
	PRINTING INNOVATIONS
	REISENAUER CHIROPRACTIC
	TOTAL SUCCESS EVENT SVC
	TUTOR LEAGUE
	WONG PAMELA
	WOODLAWN FOUNDATION
903	ADECCO EMPLOYMENT SVC
	BAY MARKETING & ADVERTISING
	HEALTH FUSION
	MC NAMARA ASSOC INC
	PINOY TODAY FILIPINO NEWSPAPER
	TSQUARED TECHNOLOGY INC
	TWELVE PILLARS
	YAMAZEN USA
908	R C JANITORIAL
975	CHURCH OF JESUS CHRIST OF LDS
1001	ABUNTOTOLENTINO PEDIATRICS
	BUILDING & FACILITIES SVC
	EDWARD JONES
	GLAFKIDES MICHAEL C MD
	KINETX REHAB

Target Street	Cross Street	Source
✔	-	Cole Information

SNEATH LN 2010 (Cont'd)

1001	KOVITZ JULIE
	SALES SUSAN DDS
	SAN BRUNO VA OUTPATIENT CLNC
	THODAS & THODAS
	V A OUTPATIENT CLINIC SAN BRN
	VILLAFUERTE ERNESTO DDS
1011	NATIONAL GUARDIAN SECURITY
1051	CONFERENCE SYSTEMS
	KANNER LANGUAGE SYSTEMS A1
1053	REAL WAY TRANSPORTATION
1057	HANSHIN AIR CARGO USA INC
1065	AMS TRANSPORTATION
	DYNA TRANSPORT INC
1067	AMZ INTL SHIPPING CO
	EXPRESS LINE INTL CORP
	P J TRANSPORTATION
1069	DOUBLE O TRANSPORTATION
1071	NEW WORLD FREIGHT SYSTEMS
1097	JAMES J BOYLE & CO
1300	GOLDEN GATE NATIONAL CEMETERY
	UNITED STATES GOVERNMENT
	US VETERANS AFFAIRS DEPT
2001	ARVANITELIS, ANTONIOS
2101	SAN BRUNO GOLF CTR
2850	ARNOLD, J
	BALAT, SANDY
	CASTILLO, ANGELA
	CLARABAL, GERI
	FIZULIC, IVACA
	JOSEPH, EARL T
	LEE, SCHUEMAN
	LI, CINDY
	LIU, LANCY W
	LORD, MARIA
	MAGSAYSAY, VILME
	MAYORGA, DELORES
	MEJIA, ELMER
	POIRIER, CHARLES A
	ROBINSON, MARTHA
	ROZON, S
	SANDOVAL, J A
	SOLDAU, E
	TOBAR, CARMEN L
	VILLALOBOS, RENEE
	WILLINGHAM, JONATHAN
	WILSON, JACK
	WU, CHAN C
3001	WALKER PROPERTY EVALUATION SVC
	WALKER, ROLAND J
3007	AN, CHUNG U

SNEATH LN 2010 (Cont'd)

3015 OCCUPANT UNKNOWN,
3023 BLANCO, RONALDO R
CRT DASIL TRAVEL & TOURIST
3029 KAJI, THOMAS C
3037 OCCUPANT UNKNOWN,
3045 DIFUNTORUM, RICK C
3053 DAZYL TRAVELS INC
REYES, ALBERT R
3061 CISNEROS, AARON R
3100 BORREGO, RICHARD M
3110 LIVAI, SIOSIUA T
3111 DEMATTEIS, RITA A
3120 ORANGE, HARRY T
3121 SUI, NING N
3130 KWIECIEN, JASON C
3140 AGANON, JOHN L
3150 KAZARYAN, RUBEN
3210 LUM, STELLA M
3220 OCCUPANT UNKNOWN,
3230 OCCUPANT UNKNOWN,
3240 BRION, ROBERTO C
3251 NIKOLAEV, SERGEI A
3371 SHELTON, MARK S
3381 MIRANDA, ELISABETH
3501 BOYD, DANIEL P
3505 NEVAREZ, HUGOLINO G
3511 OCCUPANT UNKNOWN,
3521 ASPELIN, KRISTIAN
3531 AWAD, JACK H
3541 DELROSARIO, EDWIN M
3551 DALMACIO, FROILAN F
3571 SARMIENTO, MACARIO A
3580 LAI, JOHN W
3581 OSENENKO, ALEX
3590 ANTHONY, NEIL C
3591 JABAR, AMJAD
3599 SANVICTORES, TESS
3600 OCCUPANT UNKNOWN,
3601 OCCUPANT UNKNOWN,
3604 OCCUPANT UNKNOWN,
3610 AGUIRRE, RAYMOND
3611 HA, YONG N
3620 SANTANDER, ARNULFO E
3621 FLEMING, LAURA B
3624 CRAWFORD, WARREN D
3626 PAIK, DOROTHY P
3630 MCHALE, BARTON J
3631 MURPHY, DANIEL E
3640 MORARITY, JOHN C
3641 TORRE, DANIEL A

Target Street	Cross Street	Source
✔	-	Cole Information

SNEATH LN 2010 (Cont'd)

3650	YOUNG, MICHAEL S
3651	NAGY, VICTOR
3660	CAREY, KATHLEEN L
3661	MAGNUSSON, LEIF C

Target Street	Cross Street	Source
✔	-	Cole Information

TANFORAN AVE 2010

1	VENTURA, SAUL
9	SHARMA, ONKAR K
15	DAVIS, JANETTE A
17	PATTERSON, BERNARD E
21	GONZALEZ, DAVID V
25	GUEVARA, LESBIA M
27	GALLAGHER, PATRICK
29	OCCUPANT UNKNOWN,
31	CHAND, RAM
33	FRIAS, CANDIDO G
35	OCCUPANT UNKNOWN,
37	MEDRANO, ISLANDER J
39	TULSI, SIRI C
45	OCCUPANT UNKNOWN,
52	KELLER, LAVERNE
53	VILLALOBOS, EZEQUIEL
57	KELLER, ANNE M
61	VILLANUEVA, LAURA
67	MACIAS, LEOPOLDO L
71	STUDULSKI, STEVEN
75	MCDOWELL, SANDA
77	CAICEDO, ROBERTO S
83	OCCUPANT UNKNOWN,
161	L C AUTO ELECTRIC & MECHANIC

Target Street	Cross Street	Source
✔	-	Cole Information

TANFORAN SHOPPING CTR 2010

155	EAST & WEST GALLERY
208	ALLER, TOM A
301	GUESS
	HOT TOPIC
	SELECT COMFORT
	STARBUCKS
	TMOBILE

Target Street	Cross Street	Source
✔	-	Cole Information

EL CAMINO REAL 2005

800	BARBARIA EXXON
	PROGRESSIVE CO
801	VALIANT MAK INC
820	JOMARSCAN INTERNATIONAL REAL ESTATE
	JOMARSCAN INTRNTNL REAL ESTT
	MADAM DORA
	PINNACLE FINANCIAL LENDING SERVICES
	PINNACLE FINANCIAL LNDNG SRVC
824	ANIBAN, ZENAIDA Y
	BOYD, HENRIETTA
	FERNANDEZ, JORGE E
	HSIA, HSIANG Y
	MORENO, LEONARDO
	RAMOS, EDGARDO A
	REYNOSO, ISRAEL
	SINGH, SARAS
828	CONTRERAS, DANIEL
	DEMETRAK, GEORGE N
	GALLARDO, EVA
	LATA, MOHINI
	RODRIGUEZ, MARCO A
850	BUDGET MOTEL
855	GAME CRAZY
	HOLLYWOOD VIDEO
875	WELLS FARGO BANK
890	SAN BRUNO SKILLED NURSING HOSPITAL
899	CHILIS INC
901	KAISER PERMANENTE PHARMACY
928	EUROPEAN CAR SERVICE
	SBL SOCCER CLUB
958	ENTERPRISE
960	EVARISTO, CLEMENCIA
	LEBERT, HELEN M
	PEREZ, GERARDO
	PRASAD, MAHESH
984	RAM, DAYA
990	CHAKRABORTY, SUBHASISH
	JAYS FINELINE TATTOO
	LAL, VIRENDRA
992	A1 PIZZAHALAL COM
	SENIORES PIZZA
	SENIORES PIZZA S B INC
1101	ETAXES CO
	ETAXES COM
	MOBIUS INVESTMENTS
	RUSSO JOHN J INC
	SOUTH BAY HEALTH CENTER
	TAXES
1110	OCCUPANT UNKNOWN,
1111	ELAINE SALINGER VMD

Target Street	Cross Street	Source
✔	-	Cole Information

EL CAMINO REAL 2005 (Cont'd)

1111	HAROLD D IVIE DVM
	JULIE DESAI DVM
	SAUL MORFIN DVM
	WHITE IVIE PET HOSPITAL
1122	SAN BRUNO POLICE ASSN
	SAN BRUNO POLICE ASSOCIATION
1131	JOANNS CAFE
1140	THE SHOPS AT TANFORAN
1150	A & W HOT DOGS & MORE
	BALDWIN HOO DDS
	PICTURE PEOPLE
	TANFORAN DENTAL GROUP
1178	COLE VISION CORP
	CONSUMER PROGRAMS
	H & R BLOCK
	MIRACLE EAR
	PREMIER SALONS INTERNATIONAL
	SEARS ROEBUCK AND CO INC
	SEARS ROEBUCK CO
	SIERRA SOUNDS
	TRANZACT
1199	TANFORAN SHELL
1200	WASHINGTON MUTUAL BANK HOME LOAN
	WM FINANCIAL SERVICES
1206	BLOCKBUSTER VIDEO
1210	RED LOBSTER RESTAURANTS
1212	ALVAREZ, RENEE
	COPYWRITE PRINTING & COPYING
	COST CUTTERS FAMILY HAIR CARE
	FLORESCA, MANUEL B
	LOARDS ICE CREAM
	LOYLE INC
	METRO PCS
	NEXTEL RETAIL
	PERFECT STUDIO
	POSTAL ANNEX PLUS
	POSTALANNEX
	STARBUCKS COFFEE
	VIP SECURITY SPECIALIST
	VOGUE NAIL CARE & SUPPLIES
1230	DR EUGENE ESPIRITU & ASSOCS
	JAPAN HOME CTR INC
	JU, YUE N
	LA SALSA RESTAURANT
	LINEN OUTLET
	MANILA BAY CUISINE
	MIJOURI SUSHI BUNE RESTAURANT
	RED RIBBON BAKE SHOP
	RICKSHAW RESTAURANTS INC
	TOWNE CENTER DENTAL CARE

Target Street	Cross Street	Source
✔	-	Cole Information

EL CAMINO REAL 2005 (Cont'd)

1250	COMPUSA
	SPRINT PCS PERSONAL COMMUNICATIONS S
1252	SALLY BEAUTY SUPPLY
	SPRINT PCS PER COMMUNICATIONS
	WELLS FARGO FINANCIAL ACCEPTANCE
1268	MARSHALLS DEPARTMENT STORES
1274	RED ROBIN GOURMET BRGRS INC
	WESTERN FRANCHISE DEVELOPMENT
1278	BURGER KING
1282	PETCO
1300	DOWNEY SAVINGS & LOAN ASSN
1310	CALIFORNIA CHECK CASHING STORES
	COPY CENTRAL
	IMAGE PERFECTION
	LEADER CLEANERS
	PAYLESS SHOESOURCE
	SAMRA SARDOOL SINGH
	TCS SUBWAY
1322	ALBERTSONS SAVON
	SAV ON PHARMACY
1330	MID PENINSULA ROUND TABLE
1340	LOWES
	WOODYS CHICAGO STYLE

Target Street	Cross Street	Source
✔	-	Cole Information

HUNTINGTON AVE 2005

907	ALLIS, CAROL E
911	RINCKER, FOLKE F
921	CABRERA, MARELENE G
	GONZALEZ, JOSE
	GUTIERREZ, JOSE
	LEON, JOSE L
	LY, JENNY
	SANCHEZ, JULIO R
	SANTIAGO, JAVIER
925	ARGETA, M
	BARRY, CORNELIUS
	CARMONA, FRANCISCO
	FARFAN, VICENTE
	GUZMAN, RICARDO
	LOZA, ROMERO G
	ZUNIGA, SERGIO
933	MILLAN, MANUEL
939	OCCUPANT UNKNOWN,
941	OCCUPANT UNKNOWN,
949	CHIARA, JOHN J
	SAN BRUNO CHURCH OF GOD
961	MOGLIA, CHRISTINA
	ZARCO, M
971	JATTAN, KAREN
973	CRUZ, CIRIACO
	LEDESMA, JORGE A
985	LOPEZ, NATALIA C
	MARROQUIN, LESLIE E
	MEZA, ZOILA
	PINN, JEFF
1350	STAY BRIDGE SUITES BY HOLIDAY INN

Target Street	Cross Street	Source
✔	-	Cole Information

HUNTINGTON AVE E 2005

1028	SCHADE, ARNOLD S
1034	KAMISESE, RICHARD L
1038	ISENBERG, ROBERT P
1040	MENDOZA, GLORIA A
1058	CARIAS, RENE A
1060	JIMENEZ, CELSO J
1066	WHITELEY, DARYL V
1068	PENGE, BERNARDA
1072	GIPSON, ADORA
	POLK, GARLAND
	RESENDEZ, RONALD D
1074	MAIF, DAVID F
1078	PHILLIP, DAVID A
1082	GROTZ, JOHN M
1090	STEVENSON, GALE G
1094	JOHNS, JOHNABELLE
1098	GARCIA, LINO
	LUJAN, LAURA L
1116	ATHENS, WILLIAM F
1140	ANDERSEN, STEVEN
	ESGUERRA, PHILIP
	GENEGABUS, DONNA J
1158	AYAR, JOSE A
1184	OCCUPANT UNKNOWN,
1208	OCCUPANT UNKNOWN,
1218	ANTALEK, BOBBY J
	MYHERBALIFE
1250	KUMAR, SHIRI A
1262	GARCIA, ARMANDO R
1274	KAISER, JESSICA M
1280	MORENO, LOUIS P

Target Street	Cross Street	Source
✔	-	Cole Information

SNEATH LN 2005

881	AFM REALTORS OF AMERICA
	ATLANTIC BANK CORP
	DOLPHIN RE GROUP INVESTMENTS
	EDWARD W SUMAN
	MCLAUGHLIN ASSOCIATES
	MEDWEAR DIRECT
	NUNAN PROPERTIES
	PATOK PINOY U S A
	SHIMOFF & ASSOCS INSUR BROOKS
	VENTURESTAR MORTGAGE
	WEI, KEN G
883	BAY CITIES PRINTING & GRAPHICS
	CORDERO RUEL
	DALMAS ACCOUNTANCY
	KONING & ASSOCIATES
	MCLAUGHLIN ASSOCS AIR CONDITION
	ORTHOWORKS
	PS PRINT SMART LLC
	RPC CAPITAL GROUP
	SODEXHO SCHOOL SERVICE
	STEVE ECKERT LCSW
	TOMER AND SHEN DENTAL CORP
	TOMER BRITTA DDS
901	ALLSTATE INSURANCE WONG BEN
	BRAGANZA, BUDDY
	BUCARION INSURANCE
	CALIFORNIA SAN FRANCISCO MISSION
	G M CAPITOL
	GEORGE, ROBERT S
	GMCAPITAL
	HALLMARK AVIATION SERVICES LP
	KAILEA INC
	KAREN BAKER CMT
	KREATIVE BOOKKEEPING
	LDS SAN FRANCISCO MISSN OFF
	MASSINGHAM & ASSOCIATES MANAGEMENT
	REISENAUER KENNETH R DC
	SAN BRUNO TRAVEL
	WONG, BEN A
	WOODLAWN FOUNDATION
	WORDRIGHT ENTERPRISES INC
903	ADECCO
	ALBERT TAM INSURANCE AGENCY
	BAY CREDIT MORTGAGE
	BAY MARKETING & ADVERTISING
	C B RICHARD ELLIS RE SERVICES
	MCNAMARA ASSOCIATES INC
	SAN BRUNO OFFICE PARK
	WICE FREIGHT SERVICES
	WICE LOGISTICS USA INC

Target Street	Cross Street	Source
✔	-	Cole Information

SNEATH LN 2005 (Cont'd)

903	WICE MARINE TRANSPORT
	YAMAZEN U S A
975	CHURCH OF JESUS CHRIST OF LATTER DAY
976	CHURCH OF JESUS CHRIST OF LATTER DAY
1001	1001 SNEATH CO
	ABUNTO MARIA V MD
	KINETX REHAB
	MELAMUD AITAN MD
	MID PENINSULA PEDIATRIC MEDICA
	MID PENINSULA PEDIATRIC MEDICAL GROU
	PENINSULA OPTHALMOLOGY
	THODAS GARY A DDS
1011	A D T SECURITY SERVICES INC
1051	CONFERENCE SYSTEMS INC
1053	R & C CARGO SERVICES
1065	AERONET INTL
	C B EXPRESS
1067	AMZ INTERNATIONAL SHIPPING INC
	EXPRESS LINE INTERNATIONAL CORP
	KODOMO INC
	NEW WORLD FREIGHT SYSTEM
	P J TRANSPORTATION
1069	RELAMPAGO INTERNATIONAL
1099	FINE TIME CATERING
	SCHOOL APPAREL INC
1101	VILLAFUERTE, ERNESTO
2101	SAN BRUNO PRACTICE CENTER
2850	BALAT, HANAN I
	BENNETT, CHRIS
	DANIELS, AMANDA
	DOSSANTOS, LEON R
	FIZULIC, IVACA
	HOM, STANLEY
	HYDRICK, CASSADNRA
	JOSEPH, EARL
	LI, DANIEL M
	LONG, JANET G
	MCCLANAHAN, JOY R
	MICKELSON, BARBARA A
	NERNEY, JENNIFER
	POIRIER, CHARLES A
	RANDOLPH, EDWARD K
	RAYMUNDO, LOURDES V
	REGAN, KRYSTLE
	SANTOS, CARMEN
	SOLDAU, E
	SUSTRINA, DIOSDADO F
	TANNER, DENISHA
	TANNER, L
	URRUTIA, SORAYA M

Target Street	Cross Street	Source
✔	-	Cole Information

SNEATH LN 2005 (Cont'd)

2850 WILLIAMS, NICOLE
WILSON, JACK
WU, CHAN C
3001 WALKER, ROLAND J
3007 AN, CHUNG U
3015 OCCUPANT UNKNOWN,
3023 BLANCO, RONALDO R
3029 KAJI, THOMAS C
3037 OCCUPANT UNKNOWN,
3045 DIFUNTORUM, ENRIQUE C
3053 DAZYL TRAVELERS INC
REYES, ALBERT R
3061 BURROUGHS, ERNEST T
3100 OCCUPANT UNKNOWN,
3110 LIDAI, KALOLAINE
3111 DEMATTEIS, STANLEY P
3120 ORANGE, HARRY U
3121 SUI, NING N
3130 KWIECIEN, EDWARD F
3140 GULRICH, LEOPOLDINE
3150 POSADAS, MICHAEL E
3210 LUM, STELLA M
3220 OCCUPANT UNKNOWN,
3230 BELTRANO, PETER A
3240 BRION, ROBERTO C
3251 NIKOLAEV, SERGEI A
3371 SHELTON, ML
3381 MIRANDA, ELISABETH
3501 BOYD, DANIEL P
3505 EMPIRICAL ELECTRONICS
NEVAREZ, HAZEL G
3511 OTERO, FRANCISCO J
3521 ASPELIN, KRISTIAN
3531 SAUCEDO, ALBERTO F
3541 DELROSARIO, EDWIN M
3551 DALMACIO, FROILAN F
3561 WORRALL, JOHN A
3571 CATUAR, MARIQUITA
3580 MAY, MELISSA C
3581 AZEVEDO, MILTON R
3590 ANTHONY, NEIL C
3599 SANVICTORES, TESS
3600 ADAMS, SABRINA A
3601 WELCH, DENNIS D
3604 PEREZ, LEON
3610 SINGH, GURDEEP
3611 HA, YONG N
3620 SANTANDER, ARNULFO E
3621 FLEMING, LAURA B
3624 CRAWFORD, WARREN D

Target Street	Cross Street	Source
✔	-	Cole Information

SNEATH LN 2005 (Cont'd)

3626	PAIK, DOROTHY P
3630	JEA BOOKKEEPING & TAX SERVICES
	MCHALE, BARTON J
3631	MURPHY, DANIEL E
3640	MORARITY, JOHN C
3641	TORRE, DANIEL A
3650	YOUNG, MICHAEL S
3651	NAGY, VICTOR
3660	CAREY, KATHLEEN L
3661	MAGNUSSON, LEIF C

Target Street	Cross Street	Source
✔	-	Cole Information

TANFORAN AVE 2005

1	OCCUPANT UNKNOWN,
9	SHARMA, ONKAR
15	DAVIS, ANDREA
17	PATTERSON, BERNARD E
21	GUERRERO, MIRIAM L
25	GUEVARA, LESBIA
	HI OCTANE COMPUTERS
27	GARCIA, MARIA L
29	FIFITA, ROSA T
31	CHAND, RAM L
33	FRIAS, MONALISA
35	NUKUTALA, SALAIA
37	ACKERMAN, JAMES
39	TULSI, SIRI R
45	VALENCIA, JOSE M
52	KELLER, LAVERNE
53	VILLALOBOS, EZEQUIEL
54	SUPER SHUTTLE INC
57	KELLER, ANNE M
67	ZONIGA, ALLEN A
71	GLADSTONE, VICTOR W
75	MCDOWELL, SANDA
77	CAICEDO, ROBERTO S
80	ORKIN EXTERMINATING CO INC
83	OCCUPANT UNKNOWN,
101	SAN BRUNO GARBAGE CO INC
161	ACEVES AUTO ELECTRIC

Target Street	Cross Street	Source
✔	-	Cole Information

TANFORAN SHOPPING CTR 2005

129	CRESCENT JEWELERS
203	VITAMIN QUOTA
207	BYRONS
208	ALLER, THOMAS
	FREDERICKS OF HOLLYWOOD
220	CRESCENT JEWELERS
221	STRIDE RITE
225	GENERAL NUTRITION CORP
236	ATHLETES FOOT THE
300	MACYS WEST
301	PANDA EXPRESS
	TANFORAN PARK MERCHNTS ASSN
303	MUSICLAND GROUP INC

Target Street	Cross Street	Source
✔	-	Cole Information

EL CAMINO REAL 2000

800	BARBARIA EXXON
801	SPEEDEE OIL CHANGE & TUNEUP
820	DORAS DRESS COMPANY
824	AREVALO, MAYLING
	MASILANG, JOAQUIN
	MOHAMMED, SHAHAB
828	DEMETRAK, GEORGE
	SINGH, M
855	HOLLYWOOD VIDEO
875	WELLS FARGO BANK BRANCH OFFICES
890	SAN BRUNO SKILLED NURSING HOSPITAL
901	HOME SAVINGS OF AMERICA BANK LOCATIONS
928	EUROPEAN CAR SERVICE & PARTS
	SMOG CHECK STATIONS SAN BRUNO
950	CABLE CAR INN
	PATEL, D K
958	AIRCAR AUTO RENTALS
	ENTERPRISE RENT A CAR SAN BRUNO
960	HUERTO, E H
	PRASAD, MAHESH
984	GILL, I K
	NARAYAN, JAG
	RAM, DAYA
990	OCCUPANT UNKNOWN,
992	BRICK OVEN PIZZA
1101	RUSSO DENTAL CARE
	RUSSO JOHN J INCORPORATED
	SOUTH BAY HEALTH CENTER
	SOUTH BAY HEALTH PLAN
1111	BAXTER KIM M DVM WHITE & IVIE SMALL ANIMAL HOSPITAL
	DESAI JULIE DVM WHITE & IVIE SMALL ANIMAL HOSPITAL
	IVIE HAROLD D DVM WHT & IVIE SM ANIMAL HOSP
	SALINGER ELAINE VMD WHT & IVIE SM ANIMAL HOSP
	WHITE & IVIE SMALL ANIMAL HOSPITAL
1122	JCPENNEY COMPANY INCORPORATED TANFORAN SHOPPING CENTER
	PARKER EDGAR A OD
1150	A & W HOT DOGS & MORE
	FOOTACTION USA
	MILLERS OUTPOST
	MOBILE SYSTEMS
	SUNGLASS HUT INTERNATL
	TARGET STORES
	WALDENBOOKS
1178	CAPITOL PRESTIGE TRAVEL
	CARLSON TRAVEL NETWORK CPT
	MIRACLE EAR
	SEARS ROEBUCK AND CO RETAIL STORES
	SEARS ROEBUCK AND CO.
1199	TANFORAN SHELL
1200	WASHINGTON MUTUAL BANK BANK LOCATIONS

Target Street	Cross Street	Source
✔	-	Cole Information

EL CAMINO REAL 2000 (Cont'd)

1200	WASHINGTON MUTUAL BANK LOAN CENTERS
1202	FRESH CHOICE RESTAURANT SAN BRUNO
1206	BLOCKBUSTER VIDEO
1210	RED LOBSTER RESTAURANTS
1212	BRILLIANT BOUQUET
	COST CUTTERS FAMILY HAIR CARE
	ELECTRIC BEACH THE
	HALF PRICE CARDS
	HANDLE WITH CARE PACKAGING STORE
	NATIONS CREDIT FINANCIAL SERVICES CORPORATION
	ORECK FLOOR CARE CENTERS
	PACKAGING STORE HANDLE WITH CARE
	PLAY IT AGAIN SPORTS
	VOGUE NAIL CARE & SUPPLIES
1230	3 DAY BLINDS SAN BRUNO
	DAMOA FASHION ACCESSORIES
	EMPRESS JEWELERS
	ESPIRITU EUGENE V DMD & ASSOCIATES
	LASALSA RESTAURANT
	LEFTYS SPORTS CARD STORE
	MANILA BAY CUISINE
	MIJOURI SUSHI BUNE RESTAURANT
	RICKSHAW CHINESE RESTAURANT
	SPORTS CARDS
	TOWNE CENTER DENTAL CARE
1250	COMPUSA
1252	FIDELITY FINANCIAL SERVICES INCORPORATED
1268	MARSHALLS DEPARTMENT STORES
1270	CHUCK E CHEESES
1274	RED ROBIN BURGER & SPIRITS EMPORIUMS
1278	BURGER KING 6260
1282	PETCO
1300	DOWNEY SAVINGS AND LOAN ASSOCIATION BRANCH OFFICE
1310	BOSTON MARKET
	CALIFORNIA CHECK CASHING STORES
	LEADER CLEANERS
	PAYLESS SHOESOURCE
	SHAMPOO
	SUBWAY SANDWICHES & SALADS
	WESTERN UNION SAN BRUNO
1322	LUCKY PHARMACY SAN BRUNO
	LUCKY STORES SAN BRUNO
1330	CELLULAR ONE AUTHORIZED DEALER CELLULAR CONNECTION
	JENNY CRAIG WEIGHT LOSS CENTRES SAN BRUNO
	PAGER CONNECTION
	RED RIBBON BAKE SHOP
	SALLY BEAUTY SUPPLY
1340	COSTCO WHOLESALE

Target Street	Cross Street	Source
✔	-	Cole Information

HUNTINGTON AVE 2000

911	ROSADO, RAYMOND L
921	OCCUPANT UNKNOWN,
933	OCCUPANT UNKNOWN,
939	MISHRA, RAJ D
941	MORALES, PEDRO P
949	CHURCH OF GOD
	OCCUPANT UNKNOWN,
961	MALESPIN, JULIA G
969	HERNANDEZ, JOE A
971	MAHARAJ, KAREN
973	LEDESMA, JORGE
	PAREDES, E
985	DELEON, H
1350	SUMMERFIELD SUITES HOTEL

Target Street	Cross Street	Source
✔	-	Cole Information

HUNTINGTON AVE E 2000

1028	SCHADE, ARNOLD
1034	BROWN, T D
1038	ISENBERG, ROBERT P
1040	OCCUPANT UNKNOWN,
1052	OCCUPANT UNKNOWN,
1058	GROSSI, BRIAN F
1060	MEDRANO, JAIME
1066	WHITELEY, DANIEL WHITELY, DARYL
1068	OCCUPANT UNKNOWN,
1072	RESENDEZ, RONALD D
1074	TAUFAHEMA, SUSANA
1078	DEMISSIE, HAMLET
1082	OCCUPANT UNKNOWN,
1090	STEVENSON, GALE G
1094	CHAVEZ, RAFAEL MORALES, PEDRO
1098	SALDANA, ALBERTO
1116	ATHENS, WILLIAM F
1140	DIN, CHANDRA W
1158	AYAR, JOSE A
1218	OCCUPANT UNKNOWN,
1250	CHAND, H
1262	GUZMAN, JEREMY J
1274	KEISER, J M

Target Street	Cross Street	Source
✔	-	Cole Information

SNEATH LN 2000

881	BAYHILL MORTGAGE CORPORATION
	BRAINSTORM USA
	CHOICEPOINT ECS DIVISION
	ECS DIVISION OF CHOICEPOINT
	EXPRESS TAX SERVICE
	GUARDIAN REALTY
	KROUT & SCHNEIDER INCORPORATED
	KROUT & SCHNEIDER INCORPORATED INVSTGTRS
	MACIEJEWSKI & ASSOCIATES
	MAJESKI JOHN MACIEJEWSKI & ASSOCIATES
	PARMA FLOYD D
	RIMCO
	TOTAL SUCCESS EVENTS & STAFFING
883	BURGESS BRADSTREET LELAND & ASSOCIATES INCORPORATED GRMT F
	MEYER-MOHADDES ASSOCIATES
	NEXT ERA TECHNOLOGIES
	NEXT ERA TECHNOLOGIES INCORPORATED
	RAIN PRODUCE SALES
	RIVAS JOSE INS AGT
	SHEN DAVID DMD ORTHDNTST
	SILVER STATE HAY PROCESSING
	SKOLNICK BENJAMIN J INS AGT
	SUMAN EDW W ATTORNEY
	TOMER & SHEN ORTHOWORKS
901	ABC INSURANCE AGENCY
	ADECCO EMPLOYMENT SERVICES
	ALLSTATE INSURANCE COMPANIES SALES OFFICES
	BRAGANZA BUDDY INS
	CALIFORNIA SAN FRANCISCO MISSION
	DALMAS JANICE L
	DELODOVICI LINDA EA
	FIELDCREST CANNON BEDDING DIVISION
	FIELDCREST CANNON PILLOWTEX
	GEORGE ROBERT S AIA ARCHITECT
	JIM DARBY
	KREATIVE BOOKKEEPING
	LAW OFFICES OF JOSEPH BEHAR
	PILLOWTEX CORP
	PILLOWTEX-FIELDCREST CANNON
	PORTAL CONSULTING
	PRC ENVIRONMENTAL MANAGEMENT
	SAM TRUCKING CO
	TANFORAN TRAVEL
	TAX PLUS
	TRADE SOURCES INCORPORATED
	WONG BEN INS
903	ADECCO EMPLOYMENT SERVICES SAN BRUNO
	AVILA EILEEN ATTORNEY AT LAW
	BAY CREDIT MORTGAGE
	J C PROPERTY MANAGEMENT COMPANY

SNEATH LN 2000 (Cont'd)

903	SAN FRANCISCO IMPORT EXPORT COMPANY
	TAM ALBERT INSURANCE AGENCY
	WICE AIR FREIGHT
	WICE MARINE TRANSPORT
975	CHURCH OF JESUS CHRIST OF LATTER DAY SAINTS THE
	CHURCH OF JESUS CHRIST OF LATTERDAY SAINTS THE SAN DIEGO
	CHURCH OF JESUS CHRIST OF LTTR DAY SAINTS THE SAN
	CHURCH OF JESUS CHRIST OF LTTR DAY STS THE SAN
1001	ALLEN BRUCE L MD
	BAUMANN DIRK S MD
	BULKIN BRUCE M DPM FACFS
	GANDHI RAJU H MD
	GELLER ALBERT S MD A PROFESSIONAL CORPORATION
	GLAFKIDES CONSTANTINE M MD
	GLAFKIDES MICHAEL C MD
	GRILLOS JOHN A DPM
	GROSSMAN PETER L MD
	JACOBS ROBERT D MD
	JAIN RASHMI MD
	KAPLAN JERROLD M MD
	KOO EDWARD MD PENINSULA OPTHALMOLOGY GROUP INCORPORATED
	KOVITZ JULIE LCSW
	KUSHNER MALCOLM PHD ABPP
	LOWE SPENCER T MD
	MELAMUD AITAN MD
	METKUS ANDREA P MD
	MILLS-PENINSULA HEALTH SERVICES SPEC PROGRAMS DEPAR
	PENINSULA SPORTS MEDICINE CENTER
	PIZZI ELLIS F DPM FACFS
	POLLACK ANNA S MD
	SAN BRUNO INTERNIST GROUP
	SAN BRUNO PODIATRY GROUP
	SAN BRUNO PROFESSIONAL PLAZA PHARMACY
	SCHUBINER JEFFREY MD
	SMOLIN GILBERT MD PENINSULA OPTHALMOLOGY GROUP INCORPORATED
	SQUELLATI PETER C DPM FACFS
	SURGICAL ASSOCIATES OF THE PENINSULA A MEDICAL GROUP INCORPO
	THODAS M GABRIELLE DDS MSD
	UNIFIED MANAGEMENT SERVICES ORGANIZATION
	UNIFIED MEDICAL CLINICS OF THE PENINSULA INCORPORATED
	WAN CECILIA MD
	WONG RANDOLPH W Y MD
1011	NATIONAL GUARDIAN
	NATIONAL GUARDIAN SECURITY SERVICES CORPORATION
	SECURITYLINK FROM AMERITECH
1051	HOT CHOICE
	KRH THERMAL SYSTEMS
1053	ROADRUNNERS RAPID EXPRESS INCORPORATED
1057	HANSHIN AIR CARGO USA INCORPORATED
1065	AERONET WORLDWIDE

Target Street	Cross Street	Source
✔	-	Cole Information

SNEATH LN 2000 (Cont'd)

1067	EXPRESS LINE INTERNATIONAL CORP
	EXQUISITE AFFAIRS
	P J TRANSPORTATION
1069	SENDEREX CARGO INCORPORATED
1071	NEW WORLD FREIGHT SYSTEM
1097	INSTITUTE FOR PERSONAL CHANGE
	PACIFIC PROCESS INSTITUTE
1099	SCHOOL APPAREL INCORPORATED
1300	GOLDEN GATE NATIONAL CEMETERY
	UNITED STATES GOVERNMENT VETERANS AFFAIRS DEPARTMENT OF
2101	SAN BRUNO FAMILY GOLF CENTER
2850	ARNOLD, RALPH E
	AZEVEDO, LISA M
	COLLINS, THOMAS J
	DRAKE, HARRY
	GHISELIN, C
	LAWSON, KATHIE
	MENDOLA, WILLIAM
	MICKELSON, B
	POIRIER, LISA M
	WILLIAMS, JOSEPH C
3001	EVANGELISTA, STEVE
3007	AVILA, PEDRO C
3015	OCCUPANT UNKNOWN,
3023	BLANCO, RONALDO G
3100	BORREGO, RICHARD M
3110	OCCUPANT UNKNOWN,
3111	DEMATTEIS, S
3120	ORANGE, HARRY
3121	LING, Y I
3130	KWIECIEN, LOCKIE
3140	OCCUPANT UNKNOWN,
3150	POSADAS, JOHN Z
3210	OCCUPANT UNKNOWN,
3220	JONES, CONRAD M
3230	BELTRANO, PETER A
3240	BRION, ROBERTO C
3251	OCCUPANT UNKNOWN,
3371	OCCUPANT UNKNOWN,
3501	BOYD, DANIEL P
3505	NEVAREZ, H G
3511	OTERO, OLGA G
3521	AQUILINA, FRED
3531	OCCUPANT UNKNOWN,
3541	DELROSARIO, EDWIN M
3551	VOSPER, EDWARD H
3561	OCCUPANT UNKNOWN,
3571	RAMIREZ, DAVID
3580	OCCUPANT UNKNOWN,
3581	AZEVEDO, BUZZ

Target Street	Cross Street	Source
✔	-	Cole Information

SNEATH LN 2000 (Cont'd)

3590	ANTHONY, NEIL C
3591	OCCUPANT UNKNOWN,
3600	ADAMS, SABRINA A
3601	WELCH, DENNIS D
3604	CHEN, X
	COHEN, C A
	GRUPE, WILLIAM H
	VICTORIA, NOEL I
3610	CHAND, DHARAM
3611	KIM, HONG S
3620	SANTANDER, ARNULFO E
3621	FLEMING, WILBUR L
3624	CRAWFORD, WARREN D
3626	OCCUPANT UNKNOWN,
3630	CONWAY, STEVEN B
	JEA BOOKKEEPING & TAX SERVICES
3631	MURPHY, DANIEL E
3640	MORARITY, JOHN C
3641	OCCUPANT UNKNOWN,
3650	CHAN, LAI K
3651	ELWOOD, JIM
	MULKERRIN, M
3660	CAREY, K E
3661	GARNER, BETTY

Target Street	Cross Street	Source
✔	-	Cole Information

TANFORAN AVE 2000

1	HERNANDEZ, JESUS
9	SHARMA, RAJESH
17	PATTERSON, B E
21	OCCUPANT UNKNOWN,
25	OROZCO, I
31	OCCUPANT UNKNOWN,
33	AMA, O
35	NUKUTALA, S
37	OCCUPANT UNKNOWN,
39	OCCUPANT UNKNOWN,
45	SANTENNAN, ISAIAS
53	VAZQUEZ, DAVID
57	OCCUPANT UNKNOWN,
61	CORDEN, WILLIAM
67	MACIAS, MARIA
71	GLADSTONE, VICTOR W
77	PEREZ, A
133	KILFOIL THOMAS G COMPANY INCORPORATED
	SPRAYING SYSTEMS COMPANY
161	FAR
	FRANKS AUTO REPAIR FAR

Target Street	Cross Street	Source
✔	-	Cole Information

TANFORAN PARK SHOPPING 2000

210	ART CENTER
217	FIELD MANAGEMENT ASSOCIATE
	YARN CRAFTERS
225	GENERAL NUTRITION CENTER
226	SCOOPFUL ICE CREAM SHOPPE
230	WRITE ON TIME
301	KIDS TOWN
	PANDA EXPRESS
303	SAM GOODY
400	TANFORAN PARK CINEMAS

Target Street	Cross Street	Source
✔	-	Cole Information

EL CAMINO REAL 1995

800	BARBARIA EXXON
801	SPEEDEE OIL CHANGE & TUNE UP
820	DORAS PALM READING
	ROBERTS, DOROTHY
824	MASILANG, JOAQUIN
	MAYLING, AREVALO
828	ANIBAN, LOPE
	CELO, CYNTHIA
	DEMETRAK, GEORGE
	PONS, RAMON C
850	AMIN, KANTI
	EL PATIO MOTEL
890	KEIL, ALBERT
	SAN BRUNO SKILLED NURSING HOSP
899	CHILIS GRILL & BAR
901	HOME SAVINGS OF AMERICA
928	EUROPEAN CAR SVC & PARTS
	OCCUPANT UNKNOWNN
950	CABLE CAR MOTEL
956	OCCUPANT UNKNOWNN
958	ENTERPRISE RENT A CAR
984	SARUP, RAM
990	SINGH, MANMOHA
	TINAS GROCERY STORE
992	BRICK OVEN PIZZA
1101	RUSSO, JOHN
	SOUTH BAY HEALTH CTR BLDG
1105	VINA, STEVEN A
1110	FIRESTONE TIRE & SVC CTR
1111	BAXTER, KIM
	ELAINE SALINGER DVM
	RICHARD S SAVAGE DVM
	WHITE & IVIE SMALL ANIMAL HOSP
1122	J F ARDLY OD
1140	BAY VIEW FEDERAL BANK
1150	A & W FAMILY RESTAURANT
	BALDWIN J HOO DDS
	EXPRESSLY PORTRAITS TANFORAN
	JEFFREY S JANG DDS
	PAYLESS SHOE SOURCE
	SALES DYNAMICS
	STRICTLY SUNGLASSES
	TACO BELL
	TANFORAN DENTAL GROUP
	YICK YAN G LIANG DDS
1178	DENTAL HEALTH CTR
	MIRACLE EAR INC
	SEARS MUSIC
	SEARS OPTICAL DEPT
	SEARS ROEBUCK & CO

1178	STEPHEN M KELLY OD
	TAKOMA KERO DDS
	TANFORAN PARK SHOPPING CTR
1199	TANFORAN SHELL
1200	AMERICAN SAVINGS BANK
1202	GARCIAS MEXICAN RESTAURANT
1206	BLOCKBUSTER VIDEO
1210	RED LOBSTER RESTAURANT
1212	BRILLIANT BOUQUET
	ELECTRIC BEACH
	HANDLE WITH CARE PACKAGING STR
	LEE, AVONNE
	PLAY IT AGAIN SPORTS
	STEP AHEAD FASHION
	VOGUE NAIL CARE & SUPPLIES
	WE CARE HAIR
	ZENY S RODIL JEWELRY
1230	3 DAY BLINDS
	DAISYS FROZEN YOGURT
	DAMOA FASHION ACCESSORIES
	EMPRESS JEWELERS
	FRAME N LENS INC
	LEFTYS SPORTS CARD STORE
	MANILA BAY CUISINE
	MIJOURI SUSHI BUNE RESTAURANT
	NOR CAL INSTANT SIGN CTR
	RICKSHAW CHINESE RESTAURANT
	TOWN CENTER GALLERY
	TOWNE CENTER DENTAL CARE
1250	COMP USA INC
1252	JAPAN LIFE INTL CORP
1268	MARSHALLS
1274	RED ROBIN BURGER & SPIRITS
1278	BURGER KING
1282	PETCO
1310	CALIFORNIA CHECK CASHING STORE
	COPY MAT
	EGGHEAD DISCOUNT SOFTWARE
	LEADER CLEANERS
	ONE HOUR PHOTO QUICKSHOT
	PAYLESS SHOE SOURCE
	SHAMPOO
	SUBWAY SANDWICHES & SALADS
1322	LUCKY STORE
1330	GIVE ME 5
	JENNY CRAIG WEIGHT LOSS CTR
	ROUND TABLE PIZZA
	SALLY BEAUTY SUPPLY
1340	PRICE COSTCO

Target Street	Cross Street	Source
✔	-	Cole Information

HUNTINGTON AVE 1995

921	RAMIREZ, JOSE L
	TELLEZ, JOSE
925	BONARDD, CARLOS
	REICHERT, WILLIAM
933	OCCUPANT UNKNOWNN
939	OCCUPANT UNKNOWNN
941	SHARMA, RAJESH
949	CHLARA, JOHN
	CHURCH OF GOD
961	JOGLA, JYOTI
969	HERNANDEZ, F A
973	OCCUPANT UNKNOWNN
985	DELEON, H
	HARRIS, E V
1350	SUMMERFIELD SUITES HOTEL

Target Street	Cross Street	Source
✔	-	Cole Information

HUNTINGTON AVE E 1995

1028	SCHADE, ARNOLD
1034	BROWN, TANYA D
1040	OCCUPANT UNKNOWNN
1052	OCCUPANT UNKNOWNN
1060	OCCUPANT UNKNOWNN
1066	WHITELEY, DANIEL
1068	COATES, G
1072	OCCUPANT UNKNOWNN
1074	OCCUPANT UNKNOWNN
1078	OCCUPANT UNKNOWNN
1082	OCCUPANT UNKNOWNN
1090	OCCUPANT UNKNOWNN
1094	CHAVEZ, RAFAEL
1098	DENNIS, V
	SKRIFVARS, BRANDI
	SKRIFVARS, RENEE L
1140	MANI, SUBAR
	MARAIN, P
1158	OCCUPANT UNKNOWNN
1184	OCCUPANT UNKNOWNN
1208	KOTAL, MARK
1280	MORENO, LOUIS P
1300	OCCUPANT UNKNOWNN
1350	DAVILA, PATRICK

Target Street	Cross Street	Source
✔	-	Cole Information

SNEATH LN 1995

881	ALLSTATE INSURANCE
	ALLSTATE INSURANCE CO
	BAYHILL MORTGAGE CORP
	EDWARD W SUMAN
	EXPRESS BOOKKEEPING & TAX SVC
	FLOYD D PARMA
	KNAPP VIOLA & ENGLESE
	ROLLINGWOOD REALTY
	SAN BRUNO SQUARE LEASING OFC
	STATE FARM INSURANCE
	SYNERGY PERSONNEL SVC
883	BRITTA TOMER DDS
	CHARLES JACKSON REALTY
	CLAYTON O COLE
	COLE INSURANCE
	DALMAS ACCOUNTANCY CORP
	DOCUMEDICS ROBERTA BUELL
	FARMERS INSURANCE GROUP
	FRANCES ACCIARDI
	FRANKLIN LIFE INSURANCE CO
	G KIM SUTTERFIELD
	KREATIVE BOOKKEEPING
	MENARD, THERESA
	PILLOWTEX CORP
	RAIN PRODUCE SALES
	STEVE ECKERT
	THERESA B MENARD
	TOMER & SHEN DENTAL CORP
901	ADIA PERSONNEL SVC
	BIO LOGIC
	DYNASTY CUSTOMS BROKER INC
	G F AIR SVC
	JOEL K STRAUS
	PATRICK S CONCANNON
	REALTY WORLD SUCCESS PLANS INC
	RICHARD W HALPERN
	ROBERT S GEORGE
	ROTH & ASSOC
	TANFORAN TRAVEL
	TAX PLUS
	THOMAS TEMPORARIES
	WINTER & LEE INCOME TAX SVC
903	CIEJAY FINANCIAL SVC
	FIDELITY FINANCIAL CORP
	HMS TYPOGRAPHY
	PROFESSIONAL PRESS
	REALTY EXPRESS
	RTI COMMERCIAL CORP
975	CHURCH OF JESUS CHRIST LDS
1001	A B COLLOM MD

Target Street	Cross Street	Source
✔	-	Cole Information

SNEATH LN 1995 (Cont'd)

1001	AITAN MELAMUD MD
	ALBERT S GELLER MD
	ALEX ZAPOLANSKI MD
	ANDREW H JUROW MD
	CONSTANTINE GLAFKIDES MD
	CYGNET
	DAVID G ELLERTSON MD
	DIAGNOSTIC LABORATORIES
	DOLPH SHAPIRO MD
	ELLIS PIZZI DPM
	FAMILY MEDICAL CLINICS INC
	FRANK J PIRO MD
	FRANK YAKUSHI PHYSICAL THERAPY
	GABRIELLE THODAS DDS
	GARY A THODAS DDS
	GILBERT SMOLIN MD
	GOLDEN GATE CARDIAC SURGERY
	HARRY N JUROW MD
	JAIN, RADSHMI
	JAMES R HANSEN MD
	JEFFREY SCHUBINER MD
	JERROLD M KAPLAN MD
	JOHN D LEONARD MD
	LESLIE K DRUMMOND HAY MD
	LISA L DYER MD
	MALCOLM KUSHNER PHD
	MARK DELTRAN MD
	MERRILL H BRONSTEIN MD
	MICHAEL B PLIAM MD
	MICHAEL C GLAFKIDES MD
	NELL LEE STINSON MD
	NORTH COUNTY FAMILY MED CLINIC
	PENISULA WOMENS HEALTH CTR
	PETER C SQUELLATI DPM
	PETER L GROSSMAN MD
	PETER T ANASTASSIOU MD
	RADSHMI JAIN MD
	ROBERT A NOZIK MD
	SAN BRUNO INTERNIST GROUP
	SAN BRUNO PODIATRY GROUP
	SAN BRUNO PROFESSIONAL PLZ
	SAN BRUNO X RAY MEDICAL GROUP
	SPENCER T LOWE MD
	STEPHENIE GUSTINE
	STEVEN B RAFFIN MD
	SURGICAL ASSOCIATES PENINSULA
	THODAS & THODAS
	THOMAS J OCONNELL MD
	U K SAB MD
1051	AEG OLYMPIA INC

Target Street	Cross Street	Source
✔	-	Cole Information

SNEATH LN 1995 (Cont'd)

1053	GUAM AIR FREIGHT FORWARDERS
1061	AIR COMPAK INTL
	CARE
1065	WORLD ASIA FREIGHT SYSTEM
1067	HAEWOO EXPRESS USA INC
	SPEED AIR INC
	TRANSWAY FREIGHT SYSTEMS
1097	GATEWAY ELECTRICAL SALES INC
1099	COMPUTER TELEPHONE CORP
2001	BECK, EDWARD J
	KAMEI, ROBERT
	SU, SHENG
2101	BAY CLUB SVC
	CAROL GOSSETT
	EARLY YEARS
	FHAR ADULT DAY PROGRAM
	HOME BINGO
	MAYFLOWER CONTRACT SVC
	POPLAR CENTER
	SAN BRUNO GOLF PRACTICE CTR
2850	ARNOLD, RALPH E
	CARGILL, N
	CHALCO, SHANNON
	DALPIAZ, JOSEPH
	DRAKE, HARRY
	HIGGINS, L J
	LAWSON, KATHIE
	OHARA, JOHN A
	OSULLIVAN, L
	SHUBIN, SHANNON
	SJOFTROM, J
3001	WALKER, ROLAND
3007	AN, CHUNG U
3015	OCCUPANT UNKNOWNN
3023	BLANCO, RONALDO G
3029	OCCUPANT UNKNOWNN
3037	OCCUPANT UNKNOWNN
3045	DIFUNTORUM, ENRIQUE C
3053	REYES, ALBERT R
3061	ALLEN, SCOTT
3110	FLOSI, ROBERT A
3111	DEMATTEIS, S
3120	ORANGE, HARRY
3121	LEI, PAUL
3130	KWIECIEN, LOCKIE
3140	GULRICH, LEOPOLD
3150	CORTEZ, JUANITA D
3220	JONES, CONRAD M
3230	BELTRANO, PETER A
3240	BRION, ROBERTO C

Target Street	Cross Street	Source
✔	-	Cole Information

SNEATH LN 1995 (Cont'd)

3251	GONZALEZ, HECTOR M
3511	OTERO, FRANCIS J
3521	AQUILINA, FRED A
3531	OCCUPANT UNKNOWNN
3541	STEIN, CRAIG
3551	OCCUPANT UNKNOWNN
3561	MEJIA, MARTA
3571	OCCUPANT UNKNOWNN
3580	WILLIAMS, COYLE R
3581	AZEVEDO, BUZZ
3590	ANTHONY, NEIL C
3591	CIPPARRONE, VICTOR
3599	OCCUPANT UNKNOWNN
3600	OCCUPANT UNKNOWNN
3601	WELCH, DENNIS D
3604	COHEN, CHARMAI A
	TERRIO, STEPHEN
3610	KHAN, RAFIQ
3611	OCCUPANT UNKNOWNN
3620	SANTANDER, ARNULFO E
3621	FLEMING, WILBUR L
3624	CRAWFORD, WARREN D
3626	PAIK, DOROTHY
3630	CONWAY, STEVEN B
	JEA BOOKKEEPING & TAX SVC
3631	MURPHY, S L
3640	MORARITY, JOHN C
3641	OCCUPANT UNKNOWNN
3660	OCCUPANT UNKNOWNN
3661	VERDECKBERG, JOHN

Target Street	Cross Street	Source
✔	-	Cole Information

TANFORAN AVE 1995

9	SHARMA, RAJESH
15	OCCUPANT UNKNOWNN
17	PATTERSON, B E
21	GUERRERO, MIRIAM
25	ANDERSON, RONALD D
27	OCCUPANT UNKNOWNN
29	OCCUPANT UNKNOWNN
31	CHAND, RAM
33	MONTERO, RAMONA
35	OCCUPANT UNKNOWNN
37	CANTRELL, WESLEY M
39	SINGH, ESTHER
45	OCCUPANT UNKNOWNN
53	OCCUPANT UNKNOWNN
57	CLARK, FRANK M
61	CORDEN, WILLIAM
67	TULL, JOHN E
71	GLADSTONE, VICTOR W
101	SAN BRUNO GARBAGE SVC
133	SPRAYING SYSTEMS CO
	THOMAS G KILFOIL CO

Target Street	Cross Street	Source
✔	-	Cole Information

TANFORAN PARK CTR 1995

210 PDQ ONE HOUR PHOTO
305 FANSTAND
KAY BEE TOY & HOBBY SHOP

Target Street	Cross Street	Source
✔	-	Cole Information

TANFORAN PK 1995

96	SUN GLASS HUT
98	LIS JEWELRY
102	FLOWER CORNER
104	PETRIE
105	SINGER SEWING CO
106	WALDENBOOKS
107	CONTEMPO CASUALS
109	ORIGINAL COOKIE CO
111	SCRUMPTIOUS UNLIMITED
118	BURGER KING
119	TAQUERIA ALTENA
123	NICOLES ANGORA
128	CLAIRES BOUTIQUE
129	DELIGHTFUL
	LERNER NEW YORK
	STONE SOUP BAR B QUE
130	EVERYTHING YOGURT
	FOOT LOCKER
133	CRESCENT JEWELERS
134	JEANS JUNCTION
135	THOM MC AN SHOE STORE
137	GINIS HALLMARK CARDS
138	WILSONS THE LEATHER EXPERTS
139	CANTERBURY CARPET MARTS
	WALGREENS DRUG STORES
201	LADY FOOT LOCKER
	MC DONALDS
202	PETRIE PLUS
203	LANE BRYANT
205	LIMITED
207	BYRONS SHOES
208	FREDERICKS OF HOLLYWOOD
209	SHIRTIQUE
210	CASUAL CORNER
	LI XIAO YUN
	SIZE 5 7 9 SHOP
211	SEES CANDIES
212	LEED SHOE STORE
213	WOMANS WORLD SHOP
214	MR H LUGGAGE
215	A T & T
217	YARN CRAFTERS
218	J K GILL STATIONERS
	PETITE SOPHISTICATE
219	AFTERTHOUGHTS BOUTIQUE
221	STRIDE RITE BOOTERY
224	EVERYTHINGS A DOLLAR
226	SCOOPFUL ICE CREAM SHOPPE
228	KITS CAMERAS
229	HOT SAM CO

Target Street	Cross Street	Source
✔	-	Cole Information

TANFORAN PK 1995 (Cont'd)

229	SAMUELS JEWELERS
230	DECK THE WALLS
232	JEANS WEST
235	NATURALIZER SHOES
238	RADIO SHACK
240	BANK OF AMERICA
300	EMPORIUM
	SUNBIRD VACATIONS
301	HAIRCUT
	HIBATCHI SAN
	OIL PAINTINGS
	PANDA EXPRESS
	REGIS HAIRSTYLISTS
	TANFORAN PARK SHOPPING CTR
303	MUSICLAND
306	SAMPSON FONG OD
	THOMAS A ALLER OD
402	TANFORAN CLEANERS & SHOE RPR
403	ALLEN AUSTIN OF CALIFORNIA
404	OSHMANS SPORTING GOODS
405	WHEREHOUSE MUSIC MOVIES & MORE
407	GINGISS FORMALWEAR
410	THINGS REMEMBERED
412	PIERCING PAGODA

Target Street	Cross Street	Source
✔	-	Cole Information

TANFORAN SHOPPING CTR 1995

112	GENERAL NUTRITION CTR
302	YOUR HOME BY DESIGNERS CTR
406	PEARLE VISION EXPRESS

Target Street	Cross Street	Source
✔	-	Cole Information

EL CAMINO REAL 1992

800	BARBARIA EXXON
801	SPEEDEE OIL CHANGE
820	DORAS PALM READING
824	MASILANG, JOAQUIN
	RODRIGUEZ, SHIRLEY
828	ANIBAN, LOPE
	PIERINI, O JR
850	AMIN, KANTI
	EL PATIO MOTEL
890	SANBRNO NURSING HSP
899	CHILIS GRILL&BAR
901	HOME SAVINGS AMER
928	EUROPEAN CAR SV&PRT
950	CABLE CAR MOTEL
958	ENTERPRISE RENT CAR
984	GAYAN, RALPH J
	SARUP, RAM
990	TINAS GROCERY STORE
992	BRICK OVEN PIZZA
1101	SOUTH BAY HEALTH CT
1110	FIRESTONE TIRE&SERV
1111	WHITE&IVIE ANML HSP
1140	HOMEFED BANK
1150	A&W HOT DOGS&MORE
	MILLERS OUTPOST
	SALES DYNAMICS
	TACO BELL
1178	KELLY STEPHEN M
	SEARS HEARING AID
1199	TANFORAN SHELL
1200	AMER SAVNG BK ACCNT
1202	GARCIAS MEXICN REST
1206	BLOCKBUSTER VIDEO
1212	BRILLIANT BOUQUET
	CHRYSLER FIRST FNCL
	ELECTRIC BEACH THE
	PACKAGING STORE
	VOGUE NAIL CARE
	WE CARE HAIR
1230	3 DAY BLINDS
	CHEAP TICKETS INC
	DAISYS FROZEN YOGRT
	DAMOA FSHN ACCESSRY
	EMPRESS JEWELERS
	ESPIRITU EUGENE DMD
	ESPIRITU, EUGENE V
	FRAME N LENS INC
	INSTANT SIGN CENTER
	LEFTYS SPRTS CRD ST
	MANILA BAY CUISINE

Target Street	Cross Street	Source
✔	-	Cole Information

EL CAMINO REAL 1992 (Cont'd)

1230 MIJOURI SUSHI REST
RICKSHAW RESTAURANT
TOWN CNTR GLLRY
1250 C O M P USA INC
1252 JAPAN LIFE INTL
1268 MARSHALLS DEPT STRS
1278 BURGER KING 6260
1282 PETCO
1300 D S L SERVICE CO
DOWNEY SAVINGS&LOAN
1310 CA CHECK CASHING ST
COPYMAT SAN BRUNO
COPYMATSAN, BRUNO
EGGHEAD DISC SFTWRE
LEADER CLEANERS
PAYLESS SHOESOURCE
SHAMPOO
SUBWAY SANDWICHES
1322 LUCKY FOOD CT
1330 JENNY CRAIG WT LOSS
ROUND TABLE PIZZA
SALLY BEAUTY SUPPLY
1340 COSTCO WHOLESALE

Target Street	Cross Street	Source
✔	-	Cole Information

HUNTINGTON AVE 1992

921	RINCKER, F
925	BONARDD, CARLOS
949	CHURCH OF GOD
985	HARRIS, E Y
	NARAYAN, HARI
1300	US POSTAL SV
1350	SUMMERFIELD SUITES

Target Street	Cross Street	Source
✔	-	Cole Information

HUNTINGTON AVE E 1992

1028	SCHADE, ARNOLD
1034	BROWN, TANYA D
1058	CARDIFF, DONALD
1066	WHITELEY, DANIEL
1082	POTEAT, K
1090	STEVENSON, GALE
1094	CHAVEZ, RAFAEL
1140	LAL, VRIJ
	MARAIN, P
1280	LARSON, ROSELLA T

Target Street	Cross Street	Source
✔	-	Cole Information

SNEATH LN 1992

881	ALLSTATE INS SALES
	BAYHILL MORTGAGE
	EXPRESS BKKPG&TAX
	PARMA FLOYD D ATTY
	ROLLINGWOOD REALTY
	SANBRNO SQUARE LSG
	STATE FARM INS CO
	SUMAN EDW W ATTY
	SYNERGY PRSNNL SERV
	TENCH, JERRY
	VIOLA LAWRENCE
883	BALTON CORP
	CHARLES JACKSON
	COLE SUSIE A
	COLE, SUSIE A
	DALMAS JANICE L
	DALMAS, JANICE L
	DUGGAN ROBERT C&ASC
	EQUIFAX COML SPCLTY
	KREATIVE BOOKKEEPNG
	MENARD THERESA CPA
	MENARD, THERESA B
	MICRO WATERWORKS
	RAIN PRODUCE SALES
	RIVAS JOSE
	SHEN, DAVID
	SKOLNICK BENJAMIN
	SKOLNICK, B
	TOMER BRITTA
	TOMER, BRITTA
901	ADIA PERSONNEL SERV
	AGENCY RENT A CAR
	DYNASTY CUSTOM BRKR
	E D P TEMPS
	GEORGE ROBT S AIA
	REALTY WORLD INCOME
	ROTH&ASSOCIATES
	TANFORAN TRAVEL
	TAX PLUS
	WINTER HAL
	WINTER, HAL
903	CIEJAY FINANCIAL SV
	FIDELITY FNCL SERV
	H M S TYPOGRAPHY
	PROFSNL PRESS
	REALTY EXPRESS
975	CHURCH JESUS CHRIST
1001	CORLEY C J RNNN PMS
	DIAGNOSTIC LABS
	GELLER ALBERT S MD

1001	KOVITZ JULIE LCSW
	KOVITZ, JULIE
	LEONARD JOHN D MD
	MELAMUD AITAN MD
	NOZIK ROBT A MD
	OCONNELL THOS J MD
	PIRO FRANK J MD
	RAFFIN STEVEN B MD
	SANBRNO CARE
	SCHEIKOWITZ J MD
	SCHUBINER J MD
	SQUELLATI PETER C
	SQUELLATI, PETER C
	THODAS GARY A DDS
	YAKUSHI F THERAPY
1051	AEG OLYMPIA INC
1057	HANSHIN AIR CARGO
1061	AIR COMPAK INTL
	C A R E
1065	WORLD ASIA FRGT SYS
1097	GATEWAY ELCTL SALES
1099	COMPUTER TELEPHONE
1300	US VA NATL CEMETERY
2001	BECK, EDWARD J
	KAMEI, ROBERT
	SU, SHENG M
2101	HOME BINGO
	MAYFLOWER CONTRACT
	POPLAR CENTER
	SANBRNO GOLF PRCTCE
2850	HIGGINS, L J
	LAWSON, KATHIE
3001	WALKER, ROLAND
3111	DEMATTEIS, S
3120	ORANGE, HARRY
3121	LEI, PAUL
3130	KWIECIEN, LOCKIE
3140	GULRICH, STEFAN
3220	JONES, CONRAD M
3230	BELTRANO, PETER A
3251	GONZALEZ, HECTOR M
3511	OTERO, F J
3521	AQUILINA, FRED A
3541	STEIN, CRAIG
3561	MEJIA, MARTA
3571	NOOD, B
3581	AZEVEDO, BUZZ
3591	CIPPARRONE, VICTOR
3604	COHEN, C A
3621	FLEMING, WILBUR L

Target Street	Cross Street	Source
✔	-	Cole Information

SNEATH LN 1992 (Cont'd)

3626 PAIK, DOROTHY
3630 JEA BKKPG&TAX SERV
3641 TORRE, DANIEL

Target Street	Cross Street	Source
✔	-	Cole Information

TANFORAN AVE 1992

17	PATTERSON, B E
45	SANTELLAN, ISAIAS
61	CORDEN, WILLIAM
67	TULL, JOHN E
71	GLADSTONE, VICTOR W
101	SANBRNO GARBAGE CO
133	THOMAS G KILFOIL CO
161	A&A AUTO BODY&RPR

Target Street	Cross Street	Source
✔	-	Cole Information

TANFORAN MALL 1992

96	SUNGLASS HUT
98	MAYFLOWER GIFT
102	FLOWER CITY
104	PETRIES
105	SINGER HOUSE FABRIC
106	WALDENBOOKS
107	CONTEMPO CASUALS
109	ORIGINAL COOKIE CO
110	NICOLES ANGORA
111	ARAUCANIAN TRADING
	SCRUMPTIOUS UNLTD
112	GENL NUTRITION CNTR
118	BURGER KING REST
125	PARK LANE HOSIERY
126	MEE LUS NL&BTY SPLY
128	CLAIRES BOUTIQUES
129	DELIGHTFUL
	GAP THE
	LENER NY
	STONE SOUP BAR B Q
130	EVERYTHING YOGURT
	FOOT LOCKER STORE
133	CRESCENT JEWELERS
134	JEANS JUNCTION
135	THOM MCAN SHOE STR
137	GINIS HALLMARK CARD
138	WILSONS SUEDE&LTHR
139	CANTERBURY CRPT MRT
	WALGREEN DRG S BRNO
201	MCDONALDS
202	PETRIE PLUS
203	LANE BRYANT
205	LIMITED THE
207	BYRONS SHOES
208	FREDERICKS OF HLYWD
209	SHIRTIQUE
210	CASUAL CORNER
	HOT SAM COMPANIES
	P D Q ONE HR PHOTO
	SIZE 5 7 9 SHOP
211	SEES CANDIES
212	LEED SHOE STORE
213	WOMANS WORLD SHOP
214	MR H LUGGAGE
215	A T&T CO PHONE CNTR
217	YARN CRAFTERS
218	GILL J K STATIONERS
	PETITE SOPHISTICATS
219	AFTERTHOUGHTS BOUTQ
221	STRIDE RITE BOOTERY

Target Street	Cross Street	Source
✔	-	Cole Information

TANFORAN MALL 1992 (Cont'd)

224	CA FEDERAL
226	SCOOPFUL ICE CRM SH
227	HOTAI NO 2
229	SAMUELS JEWELERS
230	DECK THE WALLS
235	NATURALIZER SHOES
236	ATHLETES FOOT THE
238	RADIO SHACK
300	EMPORIUM
	WESTRN CREDIT UNION
301	HAIRCUT THE
303	MUSICLAND
305	FANSTAND
	KAY BEE TOY&HBBY SH
306	ALLER THOMAS OD
	PRETTY&PLUMP
400	TANFORAN PK CINEMAS
402	TANFORAN CLEANERS
403	AUSTIN ALLEN OF CA
404	OSHMANS SPORTNG GDS
405	WHEREHOUSE MSC&MORE
407	GINGISS FORMAL WEAR
410	THINGS REMEMBERED
412	PIERCING PAGODA

Target Street	Cross Street	Source
✓	-	Haines Criss-Cross Directory

EL CAMINO REAL 1986

800	SANBRNO TEXACO	583-3121	2
	SANBRNO TEXACO AUTO	588-3647	5
801	CHEVRON STATION	589-3617	4
820	TODA KOKICHI	589-8724	+6
824	JOHNSON DALE	952-9023	+6
	JOHNSON DEBBIE	952-9023	+6
	KAHARSKI TONY	588-8298	+3
	STACK THOS W	588-4634	5
828	DEMETRAK GEORDE	589-0970	
	PETRALLI ALBERT D	871-2821	1
	REARDEN FRANK	952-3780	0
850	ELPATIO MOTEL	588-6969	
	OROSS FRANK	588-5187	
	GROSS MARIAN	588-5187	4
890	SANBRNO CVLBNT NOSP	677-9685	8
	SANBRNO CVLSNT NOSP	583-7768	8
900	XXXX	00	
901	NOME SAVINDS	588-9268	1
928	EUROPEAN CAR SV OFC	689-0233	
950	CABLE CAR MOTEL	588-4967	
955	DUTIERREZ S	589-9059	5
958	ENTERPRISE RNTA CAR	873-7413	2

Target Street	Cross Street	Source
✓	-	Haines Criss-Cross Directory

EL CAMINO REAL 1986

EL CAMINO REAL		94066 CONT	
950	RUIZ ROSIE	873-5072	0
984	XXXX	00	
990	MONITOR CONTROL	583-1033	5
992	BRICK OVEN PIZZA	952-6260	+6
1101	SOUTH BAY HEALTH CT	583-2273	5
1110	FIRESTONE STR DIV	673-1821	5
1111	BERGER BRUCE DVM	588-7215	3
	BERGER BRUCE DVM	583-5039	
	BOWER JAMES D DVM	588-7215	
	BOWER JIM DVM	583-5039	1
	COWING CHRIS C DVM	583-5039	
	IVIE HAROLD D DVM	583-5039	
	VETERINARY SURGERY	588-7215	0
	WHITE&IVIE ANML HSP	583-5039	
1122	PENNEY J C CASUALTY	673-3482	2
1125	XXXX	00	
1140	COLUMBUS SAVNGS&LN	589-4341	5
	COLUMBUS SVNGS&LOAN	589-4396	+6
1150	JUDYS	873-1147	2
	MCDONALDS	583-1112	+6
1178	ASPER LISA OD	871-2220	5
	COLDWELL BKR	873-7060	
	COLDWELL BKR RL EST	873-7060	5
	DEAN WITTER OFC	873-2200	5
	SEARS FNCL COLDWELL	673-7060	5
	SEARS FNCL D WITTER	873-4707	5
	SEARS FNCL INS CO	873-6270	5
	SEARS FNCL SVGS&LN	673-9020	6
	SEARS RBCK DEPT STR	673-2200	
	SEARS RBCK DEPT STR	673-5400	2
	SEARS TUXEDO SERV	673-2200	
1199	JOES TANFORAN SHELL	952-6523	8
1200	AMER SAVINGS&LOAN	873-6621	5
1280	XXXX	00	
1325	XXXX	00	
1400	HOOT JUDKINS FURNTR	952-5800	2
	JUDKINS HOOT FURN	952-5800	2
1472	RAINEYS TV INC	583-1619	
1474	CANNONBALL QCK COPY	952-3096	4
	CANNONBALL QUCK CPY	673-5724	1
1480	TALK OF THE TOWN	872-9482	+6
1486	NORTHN PENINSLA ACT	871-6155	
1490	GLENN SHIPLEY SC	583-1801	
	SNIPLEY GLENN SCHL	583-1801	
1500	SEQUOIA SKI SHOP	589-6600	
1506	BRUCE ELECTRONICS	589-4260	
	ELECTRONICS HOUSE	589-4260	+6
1510	FRANKS FURN&APPLNC	589-6182	0
1550	XXXX	00	
1560	FOUNDERS TITLE CO	871-4151	9
1580	CAR SAVERS SB	588-3970	+6
1590	CAMEO CARPETS	873-4050	1
	G&N UPHOLSTERY	583-5910	3
	KING PIN RSTRNT	952-7241	+6
	S O S MOTOR HM RNTL	952-4143	3
	S O S SIGNS STSFCTN	952-3335	3

Target Street	Cross Street	Source
✓	-	Haines Criss-Cross Directory

HUNTINGTON AVE 1986

911	XXXX	00	
921	AESCHBACHER WALTER	588-1695	+6
	FAZIO C	875-7663	+6
	FAZIO R	875-7663	+6
	RINCKER F	583-1406	1
925	REICHERT WILLIAM	583-3116	9
939	ORTEGA DAVID	588-9512	+6
	ORTEGA DIANE	588-9512	+6
941	XXXX	00	
949	CHURCH OF GOD	583-5017	
961	TORRES GENARO	872-6792	4
969	XXXX	00	
971	XXXX	00	
973	XXXX	00	
985	HARRIS E Y	589-3606	3
	VANCE ALICIA	589-3045	+6
1028	SCHADE ARNOLD	589-9195	
1034	BROWN T D	583-1883	
1038	XXXX	00	
1040	XXXX	00	
1052	CASTRO VIRGILIO S	588-7806	5
1054	XXXX	00	
1058	GON2ALE2 JOSIE	873-2535	
	GONZALEZ RON	873-2535	4
1066	WHITELEY DANL	589-2149	2
	WHITELEY DARYL	952-5161	2
	WHITELEY PENNIE	952-5161	
1068	XXXX	00	
1072	KANJI RADHA	872-2519	5
1074	MAUMAU SIONE	875-4097	+6
1078	TORRES MARTIN	952-7048	+6
1082	XXXX	00	
1090	STEVENSON G G	589-2807	
1094	CHAVE2 JAVIER	589-7946	5
	CHAVE2 R	589-2221	9
	CHAVEZ RAFAEL	589-7946	
	RODRIGUEZ F	873-2672	5
1098	GOOO R J	871-6344	5
	MASON G	589-0325	5
1116	XXXX	00	
1140	GARBIN MARY	583-2501	8
1280	LARSON R T	583-8786	
1300	US POSTAL SV	952-2900	
*	10 BUS 111 RES	19 NEW	

Target Street	Cross Street	Source
✓	-	Haines Criss-Cross Directory

HUNTINGTON AVE E 1986

1028	SCHADE ARNOLD	589-9195	
1034	BROWN T D	583-1883	
1038	XXXX	00	
1040	XXXX	00	
1052	CASTRO VIRGILIO S	588-7806	5
1054	XXXX	00	
1058	GON2ALE2 JOSIE	873-2535	
	GONZALEZ RON	873-2535	4
1066	WHITELEY DANL	589-2149	2
	WHITELEY DARYL	952-5161	2
	WHITELEY PENNIE	952-5161	
1068	XXXX	00	
1072	KANJI RADHA	872-2519	5
1074	MAUMAU SIONE	875-4097	+6
1078	TORRES MARTIN	952-7048	+6
1082	XXXX	00	
1090	STEVENSON G G	589-2807	
1094	CHAVE2 JAVIER	589-7946	5
	CHAVE2 R	589-2221	9
	CHAVEZ RAFAEL	589-7946	
	RODRIGUEZ F	873-2672	5
1098	GOOD R J	871-6344	5
	MASON G	589-0325	5
1116	XXXX	00	
1140	GARBIN MARY	583-2501	8
1280	LARSON R T	583-8786	
1300	US POSTAL SV	952-2900	
*	10 BUS 111 RES	19 NEW	

Target Street	Cross Street	Source
✔	-	Haines Criss-Cross Directory

SNEATH LN 1986

SNEATH LN 94066
SAN BRUNO

881	BUILDING		
	A R A ENTERPRISES	871-2973	+6
	AKINCI TRAVEL AGNCY	871-5020	+6
	ALEXANDER CONSLTNTS	583-0904	5
	BIOSYSTEMS INTERNTL	589-7171	+6
	C M S INTERNATL	875-1775	+6
	CARPENTERS APRNTSHP	588-8984	4
	CARPENTERS APRNTSHP	588-8820	4
	FARMERS INS GROUP	583-9993	5
	FARMERS INS SANBRNO	872-3333	+6
	G C SERVICES CORP	873-3950	
	GREEN NEINEN WOODEN	876-0121	9
	KINRY&ASSOCIATES	589-8800	1
	MENNEN MEDICAL INC	873-0490	5
	PAC DATA INDS INC	583-6666	5
	PAC TRADELINK CORP	589-6915	3
	PUROLATOR COURIER	952-0880	+6
	PUROLATOR COURIER	952-5777	+8
	RIVAS JOSE	583-9993	5
	SKOLNICK BENJAMIN	872-3333	5
	STATE FRM AGT SB	589-0100	
	SUMAN EDW W ATTY	583-3200	9
	TELSOURCE CORP	875-1711	+6
	TENCH JERRY	589-0100	9
	WESCON TRADING INTL	952-7887	+8
881			
883	BENJAMIN I DNTL CRP	589-4563	
	DELGRANDE D ATTY	588-0573	
	ENCOMPASS	589-8960	+6
	FI TECN FINANCIAL	872-3720	+6
	ICHINOSE BENJAMIN	589-4563	
	XREATIVE BOOKKEEPNG	588-9912	2
	MAILING DATA SERV	952-2471	+6
	PURCELL MURRAY CO	588-9661	4
	SHEN DAVID	589-4563	5
	TOMER BRITTA	589-4563	5
884	XXXX	00	
901	BUILDING		
	A D C PRODUCTS INC	588-8080	+6
	ADIA PERSONNEL SERV	871-7577	5
	AGENCY RENT A CAR	952-9100	5
	ATLANTIC RICHFIELD	873-3471	
	E D P TEMPS	952-5010	0
	N M S TYPOGRAPHY	871-8000	9
	IDENTICATOR CORP	873-8650	3
	INDICATOR	873-8650	
	JOOSSE FRED CFP	583-4547	5
	L&M TAX SERVICE	871-6078	5
	LUNCH WITH ME	952-2233	2
	TOUCH SIGNATURE	873-8850	3
901			
903	ALFONSO CARLOS ATTY	871-6707	+6
	CONCANNON PATK ATTY	873-6300	4
	GOOD FOOD&HEALTH	875-7510	+8
	HALPERN R W ATTY	871-9802	
	LAZCANO VICTOR ATTY	761-6353	0
	PALACIOS V ATTY	875-4007	+8
	POWELL RIVER ALBRN	871-1494	2
	STRAUS JOEL K ATTY	871-1323	
	UNION SWITCH&SIGNAL	588-6788	3
930	XXXX	00	
1001	BUILDING		
	B B C BROWN BOVERI	871-0430	5
	BABIES&CHLD MED GRP	952-0600	+6
	BARNES ELDRED W MD	871-0822	4
	BROWN BOVERI ELCTRC	871-0430	
	BULKIN BRUCE M	583-5377	4
	CARDIOVASCULR MEDCN	588-8222	4
	CHAN S Y MD FACC	588-8222	
	COLLIER H D MD	871-0822	5
	COLLOM A B MD	583-8259	4
	COLLOM A B MD	583-5352	4
	CYGNET GROUP THE	589-7181	4
	CYGNET INSTITUTE	583-4405	+6
	DENNIS HAROLD S MD	589-1661	4
	DUNSEATH JAMES G	583-5377	4
	GEBHARDT THOMAS E	583-5377	4
	GELLER ALBERT S MD	952-4848	4
	GLAFKIDES C M MD	583-8259	
	GLAFKIDES C M MD	583-5352	
	GOLDEN GTE MED GRP	873-0520	+6
	GROSSMAN PETER L MD	583-8259	
	GROSSMAN PETER L MD	583-5352	
	HAMILTON HENRY MD	589-1661	4
	HANSEN JAMES R MD	871-0822	4
	HOFMANN&YAKUSHI	871-1590	4
	IMMEDIATE CARE CLNC	873-1200	4
	KAMAL SINAN R MD	952-0600	+6
	KAPLAN JERROLD M MD	583-8259	5
	KUSHNER MALCOLM PHD	589-7161	5
	LEONARD JOHN D MD	871-0822	4
	MARQUETTE R H MD	589-1661	4
	MEDICAL CARE CLINIC	873-1200	4
	MELAMUD AITAN MD	871-1311	4
	NUDELMAN STANLEY MD	583-5352	4
	NUDELMAN STANLEY MD	583-8259	4
	PENINSULA MED LAB	589-1380	5
	PIZZI ELLIS F	583-5377	4
	POON TAK C MD INC	588-8222	4

Target Street	Cross Street	Source
✔	-	Haines Criss-Cross Directory

SNEATH LN 1986

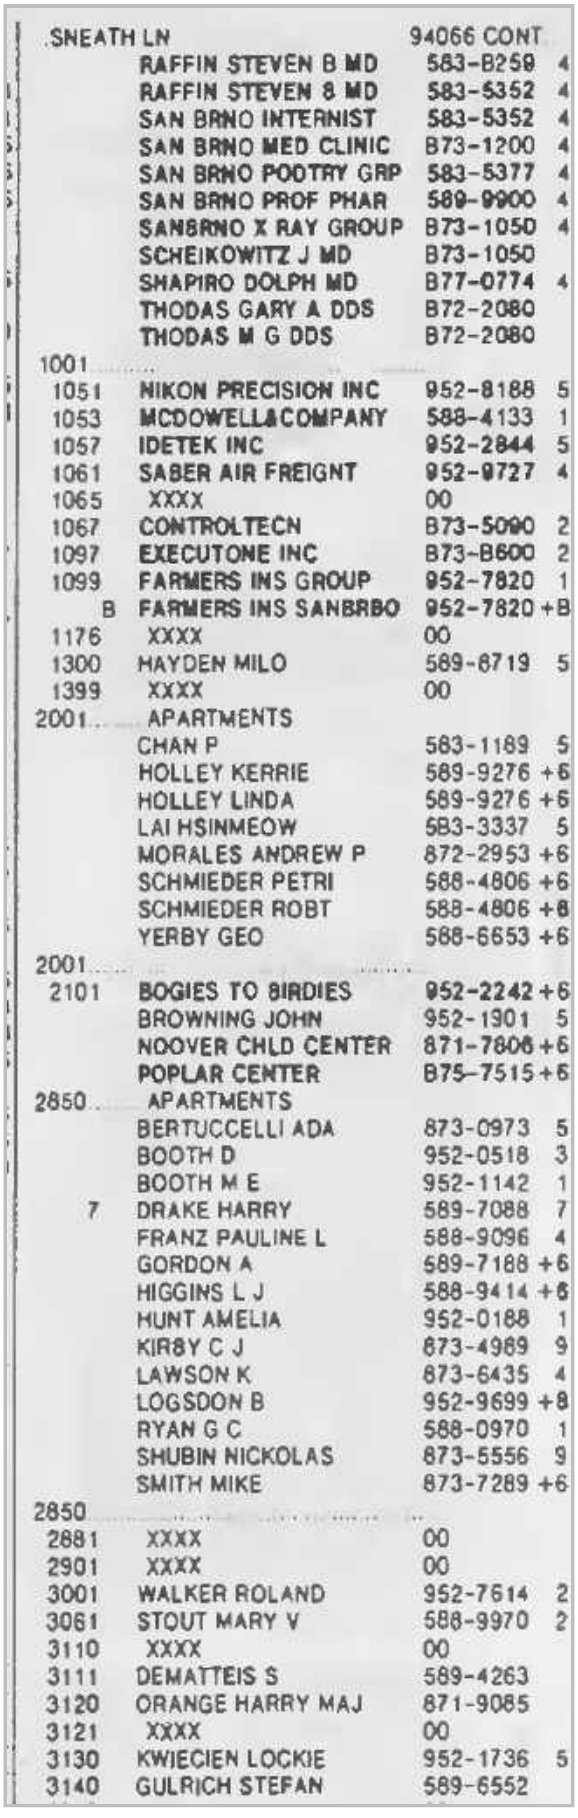

SNEATH LN		94066 CONT	
	RAFFIN STEVEN B MD	583-8259	4
	RAFFIN STEVEN B MD	583-5352	4
	SAN BRNO INTERNIST	583-5352	4
	SAN BRNO MED CLINIC	B73-1200	4
	SAN BRNO PODTRY GRP	583-5377	4
	SAN BRNO PROF PHAR	589-9900	4
	SANBRNO X RAY GROUP	B73-1050	4
	SCHEIKOWITZ J MD	B73-1050	
	SHAPIRO DOLPH MD	B77-0774	4
	THODAS GARY A DDS	B72-2080	
	THODAS M G DDS	B72-2080	
1001			
1051	NIKON PRECISION INC	952-8188	5
1053	MCDOWELL&COMPANY	588-4133	1
1057	IDETEK INC	952-2844	5
1061	SABER AIR FREIGNT	952-9727	4
1065	XXXX	00	
1067	CONTROLTECN	B73-5090	2
1097	EXECUTONE INC	B73-B600	2
1099	FARMERS INS GROUP	952-7820	1
B	FARMERS INS SANBRBO	952-7820	+B
1176	XXXX	00	
1300	HAYDEN MILO	589-8719	5
1399	XXXX	00	
2001	APARTMENTS		
	CHAN P	583-1189	5
	HOLLEY KERRIE	589-9276	+6
	HOLLEY LINDA	589-9276	+6
	LAI HSINMEOW	583-3337	5
	MORALES ANDREW P	872-2953	+6
	SCHMIEDER PETRI	588-4806	+6
	SCHMIEDER ROBT	588-4806	+6
	YERBY GEO	588-6653	+6
2001			
2101	BOGIES TO BIRDIES	952-2242	+6
	BROWNING JOHN	952-1901	5
	NOOVER CHLD CENTER	871-7806	+6
	POPLAR CENTER	B75-7515	+6
2850	APARTMENTS		
	BERTUCCELLI ADA	873-0973	5
	BOOTH D	952-0518	3
	BOOTH M E	952-1142	1
7	DRAKE HARRY	589-7088	7
	FRANZ PAULINE L	588-9096	4
	GORDON A	589-7188	+6
	HIGGINS L J	588-9414	+6
	HUNT AMELIA	952-0188	1
	KIRBY C J	873-4989	9
	LAWSON K	873-6435	4
	LOGSDON B	952-9699	+8
	RYAN G C	588-0970	1
	SHUBIN NICKOLAS	873-5556	9
	SMITH MIKE	873-7289	+6
2850			
2881	XXXX	00	
2901	XXXX	00	
3001	WALKER ROLAND	952-7614	2
3061	STOUT MARY V	588-9970	2
3110	XXXX	00	
3111	DEMATTEIS S	589-4263	
3120	ORANGE HARRY MAJ	871-9085	
3121	XXXX	00	
3130	KWIECIEN LOCKIE	952-1736	5
3140	GULRICH STEFAN	589-6552	

Target Street	Cross Street	Source
✓	-	Haines Criss-Cross Directory

TANFORAN AVE 1986

TANFORAN AV 94066
SAN BRUNO

1	GILBERT GEO	588-8171	+6
	GILBERT JOHN R	588-0129	0
9	PLACE C	589-6499	+6
	PLACE D	589-6499	+8
15	PERE2 OLGA	952-5334	+6
17	PATTERSON B E	589-7891	
21	XXXX	00	
27	JACOBO JESUS	589-4765	+8
53	RODRIGUES RICHARD	583-0721	
61	CORDEN WILLIAM	588-3274	
67	TULL JOHN E	589-0102	
71	GLADSTONE VICTOR W	589-1278	
75	XXXX	00	
77	XXXX	00	
83	XXXX	00	
101	SANBRNO GARBAGE CO	583-8538	
	SN BRNO CTY GARBAGE	583-8536	
102A	WIG CREATIONS	877-9635	5
133	KILFOIL THOMAS G CO	583-7242	7
	SPRAYING SYSTEMS	583-7242	
	THOMAS G KILFOIL CO	583-7242	+8
	WILSON THOMAS C INC	583-7242	
161	CLASSIC MARBLE	589-0292	1

8 BUS 15 RES 6 NEW

Target Street	Cross Street	Source
✓	-	Haines Criss-Cross Directory

TANFORAN AVE SHOPPING CTR 1986

TANFORAN SHPG CNTR
94066 SAN BRUNO

45	GREAT EXPECTATIONS	588-4744	2
	GREAT EXPECTION OFC	588-2060	+8
71	XXXX	00	
95	XXXX	00	
96	SUNGLASS THE	583-1300	+8
	THE SUNGLASS	583-1300	+8
97	SCRUMPTIOUS UNLTD	589-7021	1
98	PLUMB GOLD	872-2078	+8
101	XXXX	00	
102	XXXX	00	
103	ORANGE JULIUS	589-076S	8
107	GALLENKAMP STORES	873-637S	1
109	ORIGINAL COOKIE CO	569-4465	8
110	ALBERTS NOSIERY	S73-6688	
112	GENL NUTRITION CNTR	876-9864	2
113	YARN CRAFTERS	871-6540	S
115	HOME COMPUTING CNTR	588-12D1	5
116	STEAKS UNIQUE	S71-1540	S
118	PAULS NOF BRAU	589-3478	3
119	BURGERS&SPUDS	871-8500	3
120	KINGWONG CNNSE FOOD	873-2940	
121	XXXX	00	
122	DONUT WORLD	589-4772	
123	HEARTS HALLMRK CRDS	588-0808	
124	RED CARPET NOT DOG	589-3838	8
12S	KERTESZ FINE ARTS	569-8037	
	KERTESZ INTL FN ART	S89-8037	
128	CREATIVE SANDWICHES	589-8741	7
129	MELARTS	589-9191	5
	MUSICLAND	5B9-2534	2
A	STONE SOUP	S88-76B7	1
A	YOGURT ETC	S88-3390	2

Target Street	Cross Street	Source
✔	-	Haines Criss-Cross Directory

TANFORAN AVE SHOPPING CTR 1986

TANFORAN SHPG CNTR — 94088 CONT

	S	GAP THE	873-0790 1
130		FOOT LOCKER STORE	872-3197 4
131		FLAG BRDG SHOE STR	583-5181 4
132		GOOKTOP PET CENTER	583-5113 2
134		DYNASTY NOVISE	583-5386 3
135		THOM MCAN SHOE	872-9528 +8
136		XXXX	00
137		BUFFS SHOE STORE	873-1239 +8
138		WALGREEN DRG S BRNC	583-9805 1
		WALGREEN DRG S BRNC	583-8021 2
200		CINDERELLA JEWELRY	871-0528 +8
201		KINNEY SHOES	583-4423 2
202A		A T&T PHONE CENTER	588-3420 4
204		WILD PAIR THE	588-3429 +8
205		LIMITED THE	953-8825 0
206		XXXX	00
207		BYRONS SHOES	871-5400
208		FREDERICKS OF HLYWD	583-7348 4
209		SHIKITOUE	871-5425 5
210		MILLER SHOES	872-9825 +8
		SIZE 5 7 8 SHOP	872-8124 4
	A	JEANS JUNCTION	873-5900
	C	HOT TAM COMPANIES	877-9401 0
	C	ONE HOUR PHOTO	583-8823 3
	C	P D O PHOTO	583-8838 4
	C	P D O 1 HR PHOTO	583-8823 3
211		SEES CANDIES INC	589-0239
212		LEEDS SHOE STORE	873-2158 +8
213		WOMANS WORLD SHOP	589-1525
214		MR H LUGGAGE	952-1310 0
215		BROOKS FASHION STR	589-1857 5
217		XXXX	00
218		GILL J K STATIONERS	583-5118
	A	FASHION CONSPIRACY	588-1285 0
	A	KEMPER GAIL FASHION	588-7330 1
219		JUNIOR BOOTERY	589-8143 0
		STRIDE RITE BOOTERY	589-8143
221		ELECTRO SOUND	589-4121 2
222		XXXX	00
223		XXXX	00
224		CA FED SVNGSLN 58	583-8857 2
225		FAMSTAND	875-5818 +8
226		SCOOPFUL ICE CREAM	873-9098 5
227		HOTAI HO 2	589-3644
228		XXXX	00
229		FLORSHEIM SHOE SHPS	952-0398 3
230		DECK THE WALLS	582-8848 +8
231		COACH HS CARDS&GFTS	589-4965 2
232		FOXMOOR CASUALS	588-8844 +8
		JEANS WEST	872-9606 4
233		MILENS JEWELERS	583-4535
	A	CLINE PIANO&ORGAN	761-1023 5
234		XXXX	00
235		CONNIE SHOES	589-3438 +8
236		ATHLETES FOOT THE	588-1981 5
238		RADIO SHACK	588-3280 8
239		SUSIE CASUALS	871-0349 2
240		BANK OF AM CK&SVG	878-7082 3
		BANK OF AM INFO	836-7092 +8
300		BUILDING	
		EMPORIUM	877-7700
		EMPORIUM ACCESS NTE	877-7724
		EMPORIUM ACCS BELTS	877-7724
		EMPORIUM ACCS FRNSH	877-7724
		EMPORIUM ACCS HNDBG	877-7863 9
		EMPORIUM ACCS HOSIRY	877-7051 2
		EMPORIUM ACCS NCKWR	877-7724
		EMPORIUM ACCS FJS	877-7724
		EMPORIUM ALTERATNS	877-7628 9
		EMPORIUM APPL ELEC	877-7926 2
		EMPORIUM APPLIANCES	877-7080 4
		EMPORIUM BEDS	877-7702 +6
		EMPORIUM BODY FASHN	877-7840 5
		EMPORIUM BOYS WEAR	877-7040 5
		EMPORIUM BRDL DEPT	877-7802
		EMPORIUM BTY SLN	877-7078 9
		EMPORIUM BUDGET	877-7833 9
		EMPORIUM CAMERAS	877-7744
		EMPORIUM CANDY	877-7837 3
		EMPORIUM CARPETS	877-7704 5
		EMPORIUM CHINA	877-7938
		EMPORIUM CHLD BOYS	877-7948
		EMPORIUM CHLD JRS	877-7940 2
		EMPORIUM CHLD TODLR	877-7952 5
		EMPORIUM COATS JRS	877-7872
		EMPORIUM COATS WMNS	877-7823
		EMPORIUM COSMETICS	877-7724
		EMPORIUM CURTAINS	877-7731 5
		EMPORIUM CUSTMR SRV	877-7902 5
		EMPORIUM CUTLERY	877-7927 4
		EMPORIUM DECORTNG	877-7714 +8
		EMPORIUM DRESS BOOT	877-7822
		EMPORIUM DRESS MDRT	877-7824
		EMPORIUM DRESSES	877-7822
		EMPORIUM DRVR TRNG	877-7700 2
		EMPORIUM EMPLOYMENT	877-7913 5
		EMPORIUM ESEC OFC	877-8900 +8
		EMPORIUM GIFT SHOP	877-7781
		EMPORIUM GLASSWARE	877-7928
		EMPORIUM HEARING AID	583-9134 5
		EMPORIUM INFANTS	877-7053 +8
		EMPORIUM JEWELRY	877-7807 +8
		EMPORIUM JR SPRTSWR	877-7873
		EMPORIUM LAMPS	877-7781
		EMPORIUM LINENS STR	877-7738 9
		EMPORIUM LINENS TBL	877-7928
		EMPORIUM LUGGAGE	877-7928 5
		EMPORIUM LUNGERIE	877-7948
		EMPORIUM MATERNITY	877-7953 +8
		EMPORIUM MENS WEAR	877-7721 2
		EMPORIUM MNS OUTRWR	877-7718 5
		EMPORIUM MNS SPRTCT	877-7727
		EMPORIUM MNS SUITS	877-7727 2
		EMPORIUM PHOTO STIO	877-7933
		EMPORIUM PICTURES	877-7751
		EMPORIUM PRTRT STDIO	877-7933
		EMPORIUM ROBES&TPES	877-7972
		EMPORIUM ROBES WMNS	877-7948
		EMPORIUM SHS JR&WMN	877-7814 9
		EMPORIUM SHS MENS	877-7723 2
		EMPORIUM SHS YOUNG	877-7813 2
		EMPORIUM SILVERWARE	877-7688 5
		EMPORIUM SPRTCOATS	877-7720 +8
		EMPORIUM SPRTSWR	877-7817 +8
		EMPORIUM STATIONERY	877-7744
		EMPORIUM TOYS	877-7917 9
		EMPORIUM TRAVEL BUR	877-7949 1
		EMPORIUM TV STEREOS	877-7972 5
		EMPORIUM WATCH RPR	877-7905 5
		EMPORIUM WATCHES	877-7867 +8
		EMPORIUM WMNS WORLD	877-7034
		EMPORIUM WNS SPRTWR	877-7883 2
		EMPORIUM WORLD TRVL	583-9061 0
300			
301B		MONA	873-2131 0
	S	MONA	781-4111 1
302A		TANFORAN DRY CLNR	588-9588 +5
	S	DESIGNERS CENTER	871-4482 2
303		CLOTHES BARN THE	873-1777
304		XXXX	00
305B		KAT BEE TOY&HOBBY	873-8418 5
306B		LEIBOWITZ L DR	871-1815 2
307A		CANTERBURY CRPT MRT	589-8045 1
319		XXXX	00
400		TANFORAN PK CINEMAS	588-3291
401		HENDERSON TRAVEL	873-8352 2
		TANFORAN PK TRAVEL	873-8352
402		HYATT LEGAL SERVICE	589-5338 5
		LEGAL SERVICE HYATT	589-5338 6
403		BELLS JEFFREY A CO	871-2310 7
404		OSHMANS SPORTING GDS	588-0741 0
405		WHSEHOUSE RECORDS	877-9564 2
406		GRODINS	873-2719 1
		LITTLE OL SWTMAKER	874-7911 5
407		GINGISS FORMAL WEAR	583-2006 7
408		ROUND TABLE PIZZA	583-0600 2
409		LE DELI CAFE	873-9090 4

Target Street	Cross Street	Source
✓	-	Haines Criss-Cross Directory

TANFORAN AVE SHOPPING CTR 1986

TANFORAN SHPG CNTR		94066 CONT.
410	XXXX	00
411	BEDAZZLED	875-4084 +8
412	IMAGE	589-5069 9
414	THINGS REMEMBERED	583-7332 4
NO #	CA DENTAL CTR SEARS	962-7316 4
NO #	CHESS KING	877-9987 1
NO #	CRESCENT JEWELERS	583-2650
NO #	EL AMIGO MEXICAN	871-8070 3
NO #	GRANAT BROS JEWELRS	589-7100
NO #	NEAKIN RESEARCH INC	952-8558 4
NO #	HICKORY FARMS OHIO	873-4373
NO #	NOME FAIR	588-2633 7
NO #	NOUSE OF FABRICS	588-8685
NO #	INTL FINE ART WRHSE	589-0974
NO #	JEAN NICOLE	588-0401 +6
NO #	JOWER DR G WAYNE	871-1818 +6
NO #	KITS CAMERA	583-8081 +6
NO #	LIANO GEORGE DDS	871-1616 +6
NO #	MOTHERHOOD MTRNTY	583-3311 4
NO #	PENNEY J C CO BTY	873-9084 0
NO #	PENNEY J C CO CTLO	873-1510 0
NO #	PENNEY J C CO DECOR	873-4116 0
NO #	PENNEY J C CO INC	873-4100
NO #	PENNEY J C CO INS	873-3482 1
NO #	PETALS	962-6112 5
NO #	PETRIES	588-4462
NO #	SEARS CA DNTL CT	962-7316 4
NO #	SEARS SHOE REPAIR	873-2200 3
NO #	SHERMAN CLAY	871-6126 3
NO #	SINGER SEWING MACN	588-2390 5
NO #	SMITHS	873-1D11 2
NO #	TANFORAN DENTAL	871-1616 +6
NO #	TANFORAN PK REST	872-0200 2
NO #	ULTR SMILE	871-1616 +8
NO #	VIDEO CONCEPTS	962-9930 3
NO #	WALDENBOOKS	583-7717
NO #	WILSONS SUEDE&LTHR	952-2886 2
NO #	WU WILLIAM DDS	871-1818 +6
NO #	ZALES JEWELERS	873-5516
*	211 BUS 15 RES	33 NEW

Target Street	Cross Street	Source
✓	-	Haines Criss-Cross Directory

EL CAMINO REAL 1981

800	XXXX	00
801	TANFORAN CHEVRON	589-3817 +1
820	ARNOLOS OOOR&OPRTR	583-8496
	ARNOLDS GRG DOOR CT	583-8496 0
	PLACE V	583-5134 0
824	APARTMENTS	
	KREMESEC MIKA	871-2629 +1
	MCATEER 8	589-8560 0
	MCVEIGH JAS 0	589-9440 +1
	ROSAS JUAN	589-8379 +1
1	WALLACE 8RUCE	588-6575 7
824		
828	OEMETRAK GEORGE	589-0970 4
	PETRALLI ALBERT G	871-2621 +1
	REAROEN FRANK	952-3780 0
850	ELPATIO MOTEL	589-6969
	LAZARAN LARRY	588-4773 0
	STRINGER BERNARO	871-2269 +1
890	SANBRNO CONVLSCNT	583-7768 8
	SANBRNO CONVLSCNT	877-9685 8
900	PIT STOP GAS	588-3399 8
901	HOME SAVINGS&LN	588-9266 +1
928	EUROPEAN CAR SV	589-0233 4
	IMPORTED AUTO PARTS	589-7800 5
950	CABLE CAR MOTEL	588-4967
956	XXXX	00
958	AIR CAR AUTO RENTLS	873-6837 +1
	COMMERCL CAR RENTAL	873-7413 8
960	COVEY TEOOOLINOA	952-1724 0
	RUIZ ROSIE	873-5072 0
984	GAYAN RALPH JOHN	583-0728
990	JOHNSON RICHARO	952-9408 0
992	APOLLO CAMPER RNTL	871-8662 +1

Target Street	Cross Street	Source
✓	-	Haines Criss-Cross Directory

EL CAMINO REAL 1981

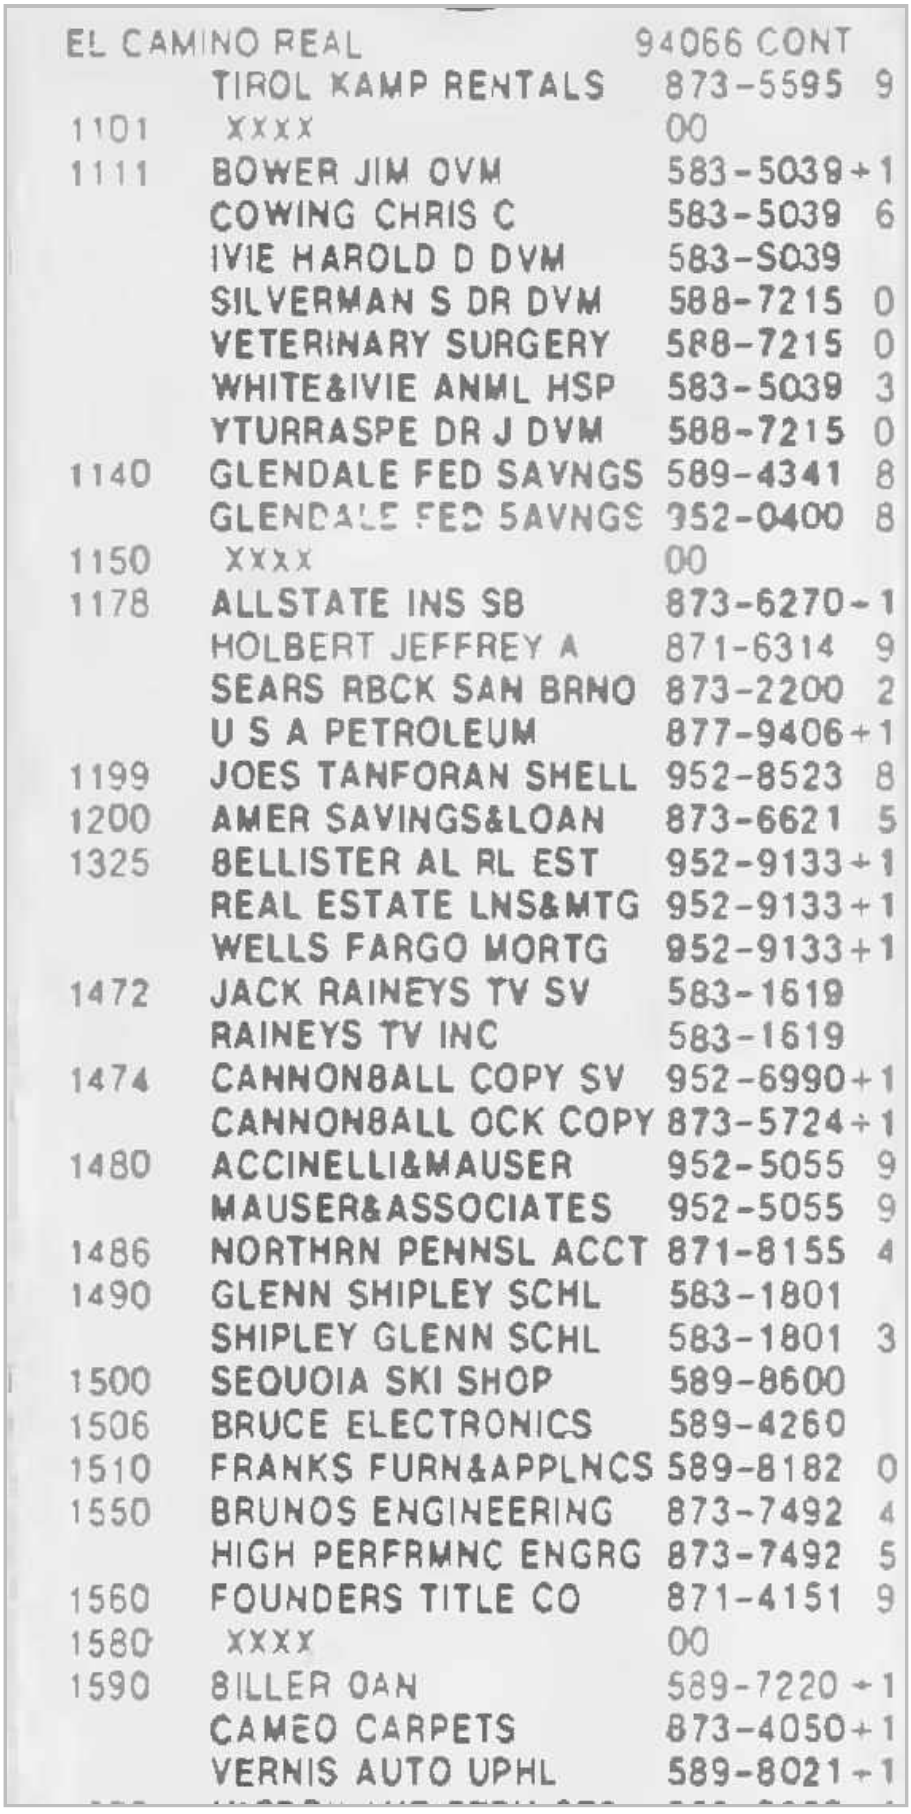

EL CAMINO REAL		94066 CONT	
	TIROL KAMP RENTALS	873-5595	9
1101	XXXX	00	
1111	BOWER JIM OVM	583-5039	+1
	COWING CHRIS C	583-5039	6
	IVIE HAROLD D DVM	583-5039	
	SILVERMAN S DR DVM	588-7215	0
	VETERINARY SURGERY	588-7215	0
	WHITE&IVIE ANML HSP	583-5039	3
	YTURRASPE DR J DVM	588-7215	0
1140	GLENDALE FED SAVNGS	589-4341	8
	GLENDALE FED SAVNGS	952-0400	8
1150	XXXX	00	
1178	ALLSTATE INS SB	873-6270	-1
	HOLBERT JEFFREY A	871-6314	9
	SEARS RBCK SAN BRNO	873-2200	2
	U S A PETROLEUM	877-9406	+1
1199	JOES TANFORAN SHELL	952-8523	8
1200	AMER SAVINGS&LOAN	873-6621	5
1325	BELLISTER AL RL EST	952-9133	+1
	REAL ESTATE LNS&MTG	952-9133	+1
	WELLS FARGO MORTG	952-9133	+1
1472	JACK RAINEYS TV SV	583-1619	
	RAINEYS TV INC	583-1619	
1474	CANNONBALL COPY SV	952-6990	+1
	CANNONBALL OCK COPY	873-5724	+1
1480	ACCINELLI&MAUSER	952-5055	9
	MAUSER&ASSOCIATES	952-5055	9
1486	NORTHRN PENNSL ACCT	871-8155	4
1490	GLENN SHIPLEY SCHL	583-1801	
	SHIPLEY GLENN SCHL	583-1801	3
1500	SEQUOIA SKI SHOP	589-8600	
1506	BRUCE ELECTRONICS	589-4260	
1510	FRANKS FURN&APPLNCS	589-8182	0
1550	BRUNOS ENGINEERING	873-7492	4
	HIGH PERFRMNC ENGRG	873-7492	5
1560	FOUNDERS TITLE CO	871-4151	9
1580	XXXX	00	
1590	BILLER DAN	589-7220	+1
	CAMEO CARPETS	873-4050	+1
	VERNIS AUTO UPHL	589-8021	+1

Target Street	Cross Street	Source
✓	-	Haines Criss-Cross Directory

HUNTINGTON AVE 1981

911	XXXX	00
921	CHAVEZ ANDRES R	873-3280 0
	RINCKER F	583-1406 +1
925	GARCIA ANTHONY	871-6329 +1
	KWIECIEN RONALD	872-0640 +1
	REICHERT WILLIAM	583-3116 9
939	XXXX	00
941	XXXX	00
949	CHURCH OF GOD	583-5017
961	CHANDRA KRISHNA	589-7645 0
	COLETTI T	952-6766 +1
	FRYE KATHY	952-9519 +1
969	XXXX	00
971	JAITAN RAM	871-6476 +1
973	XXXX	00
985	HARRIS E Y	952-2907 0
	JOHNSON L C	952-1588 0
1028	SCHADE ARNOLD	589-9195
1034	BROWN T D	583-1883
1038	ISENBERG ROBERT P	583-3401
1040	MRAMOR FRED	583-1950 7
1052	ORNELAS RUEBEN	952-3504 +1
1054	XXXX	00
1058	CARDIFF DONALD	583-4442
1060	KOMMER ISABELL A	588-3735 2
1066	BLANCHARD PAM	873-3968 0
1072	ROJAS JAVIER	589-6221 +1
	VELASQUEZ A	952-1049 0
1074	GOSWICK DENVER B	588-3858 +1
1078	XXXX	00
1082	MCCANN H BECK	583-5812 8
1090	STEVENSON G G	589-2807 6
1094	CHAVEZ R	589-2221 9
1098	LOBAUGH D S	583-6058 0
1116	XXXX	00
1140	GARBIN M	583-2501 8
1158	XXXX	00
1208	XXXX	00
1218	BOLOGNA JOHN M	589-1679 0
1262	XXXX	00
1280	LARSON R T	583-8786
1300	US POSTAL SAN BRUNO	952-2900
*	12 BUS 131 RES	36 NEW

Target Street	Cross Street	Source
✓	-	Haines Criss-Cross Directory

HUNTINGTON AVE E 1981

1028	SCHADE ARNOLD	589-9195	
1034	BROWN T D	583-1883	
1038	ISENBERG ROBERT P	583-3401	
1040	MRAMOR FRED	583-1950	7
1052	ORNELAS RUEBEN	952-3504	+1
1054	XXXX	00	
1058	CARDIFF DONALD	583-4442	
1060	KOMMER ISABELL A	588-3735	2
1066	BLANCHARD PAM	873-3968	0
1072	ROJAS JAVIER	589-6221	+1
	VELASQUEZ A	952-1049	0
1074	GOSWICK DENVER B	588-3858	+1
1078	XXXX	00	
1082	MCCANN H BECK	583-5812	8
1090	STEVENSON G G	589-2807	6
1094	CHAVEZ R	589-2221	9
1098	LOBAUGH D S	583-6058	0
1116	XXXX	00	
1140	GARBIN M	583-2501	8
1158	XXXX	00	
1208	XXXX	00	
1218	BOLOGNA JOHN M	589-1679	0
1262	XXXX	00	
1280	LARSON R T	583-8786	
1300	US POSTAL SAN BRUNO	952-29D0	
↑	12 BUS 131 RES	36 NEW	

Target Street	Cross Street	Source
✔	-	Haines Criss-Cross Directory

SNEATH LN 1981

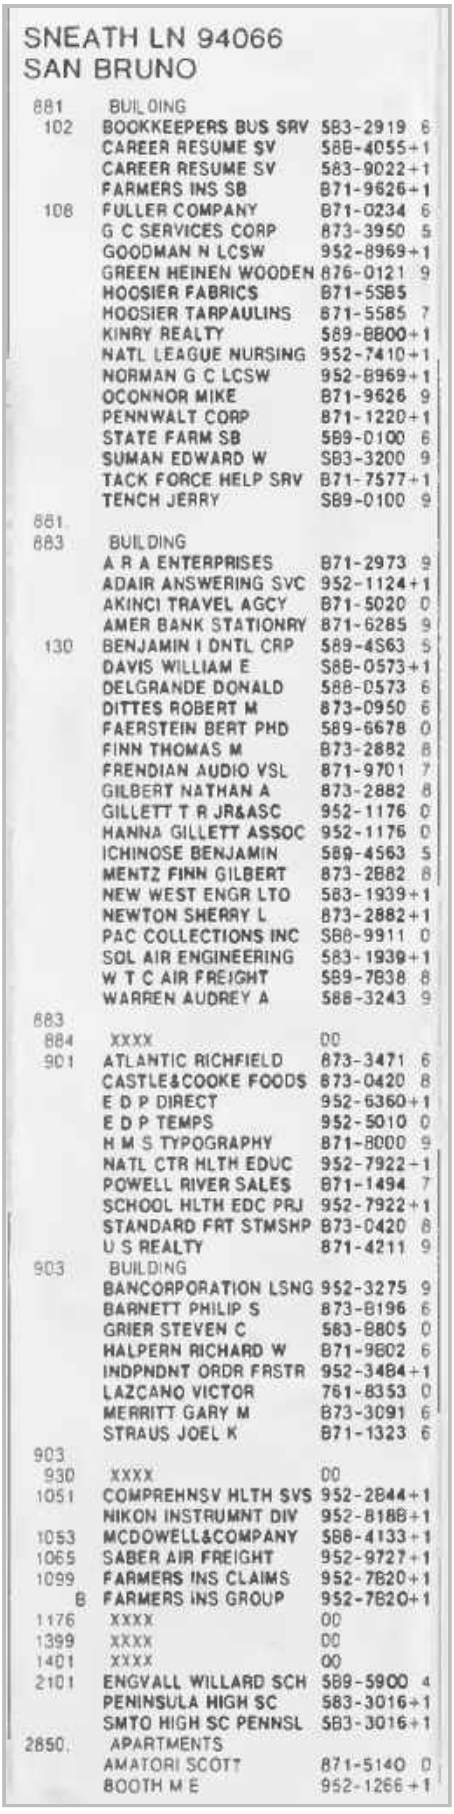

SNEATH LN 94066
SAN BRUNO

881	BUILDING	
102	BOOKKEEPERS BUS SRV	583-2919 6
	CAREER RESUME SV	588-4055+1
	CAREER RESUME SV	583-9022+1
	FARMERS INS SB	871-9626+1
108	FULLER COMPANY	871-0234 6
	G C SERVICES CORP	873-3950 5
	GOODMAN N LCSW	952-8969+1
	GREEN HEINEN WOODEN	876-0121 9
	HOOSIER FABRICS	871-5585
	HOOSIER TARPAULINS	871-5585 7
	KINRY REALTY	589-8800+1
	NATL LEAGUE NURSING	952-7410+1
	NORMAN G C LCSW	952-8969+1
	OCONNOR MIKE	871-9626 9
	PENNWALT CORP	871-1220+1
	STATE FARM SB	589-0100 6
	SUMAN EDWARD W	583-3200 9
	TACK FORCE HELP SRV	871-7577+1
	TENCH JERRY	589-0100 9
881		
883	BUILDING	
	A R A ENTERPRISES	871-2973 9
	ADAIR ANSWERING SVC	952-1124+1
	AKINCI TRAVEL AGCY	871-5020 0
	AMER BANK STATIONRY	871-6285 9
130	BENJAMIN I DNTL CRP	589-4563 5
	DAVIS WILLIAM E	588-0573+1
	DELGRANDE DONALD	588-0573 6
	DITTES ROBERT M	873-0950 6
	FAERSTEIN BERT PHD	589-6678 0
	FINN THOMAS M	873-2882 8
	FRENDIAN AUDIO VSL	871-9701 7
	GILBERT NATHAN A	873-2882 8
	GILLETT T R JR&ASC	952-1176 0
	HANNA GILLETT ASSOC	952-1176 0
	ICHINOSE BENJAMIN	589-4563 5
	MENTZ FINN GILBERT	873-2882 8
	NEW WEST ENGR LTD	583-1939+1
	NEWTON SHERRY L	873-2882+1
	PAC COLLECTIONS INC	588-9911 0
	SOL AIR ENGINEERING	583-1939+1
	W T C AIR FREIGHT	589-7838 8
	WARREN AUDREY A	588-3243 9
883		
884	XXXX	00
901	ATLANTIC RICHFIELD	873-3471 6
	CASTLE&COOKE FOODS	873-0420 8
	E D P DIRECT	952-6360+1
	E D P TEMPS	952-5010 0
	H M S TYPOGRAPHY	871-8000 9
	NATL CTR HLTH EDUC	952-7922+1
	POWELL RIVER SALES	871-1494 7
	SCHOOL HLTH EDC PRJ	952-7922+1
	STANDARD FRT STMSHP	873-0420 8
	U S REALTY	871-4211 9
903	BUILDING	
	BANCORPORATION LSNG	952-3275 9
	BARNETT PHILIP S	873-8196 6
	GRIER STEVEN C	583-8805 0
	HALPERN RICHARD W	871-9802 6
	INDPNDNT ORDR FRSTR	952-3484+1
	LAZCANO VICTOR	761-8353 0
	MERRITT GARY M	873-3091 6
	STRAUS JOEL K	871-1323 6
903		
930	XXXX	00
1051	COMPREHNSV HLTH SVS	952-2844+1
	NIKON INSTRUMNT DIV	952-8188+1
1053	MCDOWELL&COMPANY	588-4133+1
1065	SABER AIR FREIGHT	952-9727+1
1099	FARMERS INS CLAIMS	952-7820+1
B	FARMERS INS GROUP	952-7820+1
1176	XXXX	00
1399	XXXX	00
1401	XXXX	00
2101	ENGVALL WILLARD SCH	589-5900 4
	PENINSULA HIGH SC	583-3016+1
	SMTO HIGH SC PENNSL	583-3016+1
2850	APARTMENTS	
	AMATORI SCOTT	871-5140 0
	BOOTH M E	952-1266+1

Target Street	Cross Street	Source
✓	-	Haines Criss-Cross Directory

SNEATH LN 1981

SNEATH LN		94066 CONT
	BOOTH M E	952-1142 +1
7	DRAKE HARRY	589-7088 7
	FRANCO V	873-3869 +1
	HUNT AMELIA	952-0188 +1
	KIRBY C J	873-4989 9
	LARSON RAY REV	588-6959 0
30	LEWIS WAYNE L	873-2951 5
	LONG P	583-2493 +1
26	MARIUCCI GARY	873-5788 5
	MARTIN CLIFFORD	952-7501 0
	ORTH R C	589-8773 0
	POTTS MARSHALL J	952-6913 +1
	RYAN G C	588-0970 +1
	SHUBIN NICKOLAS	873-5556 9
	SMITH D	952-0518 9
	WARRICK LEO D	583-1938 6
	WEBBER JAY V	589-6047 0
2850		
2881	PENNWALT CORP	871-6911 +1
2901	CIRCLE SRV TEXACO	589-6159 5
3110	LEWANDOWSKI L	588-4477 5
3111	DEMATTEIS S	589-4263
3120	ORANGE HARRY MAJ	871-9085 2
3121	JUN H	589-2186 9
3130	XXXX	00
3140	GULRICH STEFAN	589-6552 3

Target Street	Cross Street	Source
✓	-	Haines Criss-Cross Directory

TANFORAN AVE 1981

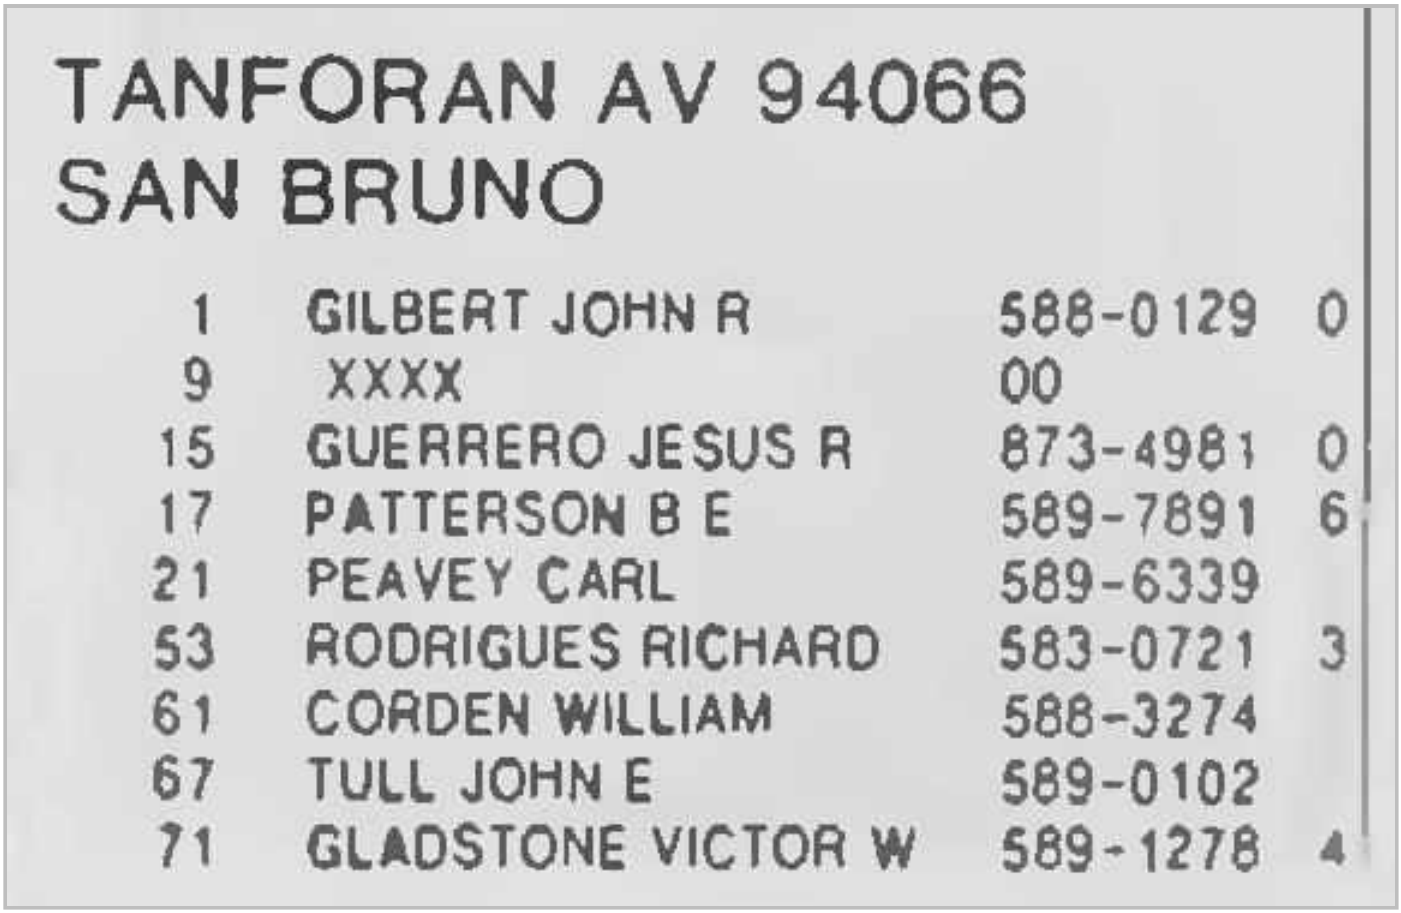

TANFORAN AV 94066
SAN BRUNO

1	GILBERT JOHN R	588-0129	0
9	XXXX	00	
15	GUERRERO JESUS R	873-4981	0
17	PATTERSON B E	589-7891	6
21	PEAVEY CARL	589-6339	
53	RODRIGUES RICHARD	583-0721	3
61	CORDEN WILLIAM	588-3274	
67	TULL JOHN E	589-0102	
71	GLADSTONE VICTOR W	589-1278	4

Target Street	Cross Street	Source
✓	-	Haines Criss-Cross Directory

TANFORAN AVE 1981

TANFORAN AV 94066 CONT

75	XXXX	00
77	XXXX	00
83	SUOARMA MARTIN	589-3129 +1
101	SAN8RNO CTY GAR8AGE	583-8536 +1
	SAN8RNO GAR8AGE CO	583-8536
133	KILFOIL THOMAS G CO	583-7242 7
	SPRAYING SYSTEMS CO	583-7242
	WILSON THOS C INC	583-7242
161	BAY MAR8LE	589-D292 +1
	CLASSIC MARBLE	589-0292 +1

* 7 8US 12 RES 4 NEW

Target Street	Cross Street	Source
✔	-	Haines Criss-Cross Directory

TANFORAN AVE SHOPPING CTR 1981

TANFORAN SHPG CNTR
94066 SAN BRUNO

71	KINGDOM OF OZ	871-1646	6
95	CHATZKAS	589-3593	7
97	SCRUMPTIOUS UNLIMTD	589-7021	+1
102	XXXX	00	
103	ORANGE JULIUS	589-0755	6
107	GALLENKAMP STORES JC	873-6376	+1
109	ORIGINAL COOKIE CO	589-4465	8
110	ALBERTS HOSRY&DNCWR	873-6688	6
112	GENERAL NUTRITION	876-9684	7
113	RUG CRAFTERS	871-6540	9
115	CINDERELLA JEWELRY	871-0326	6
116	STEAKS UNIQUE	583-2280	+1
118	HOFS BRAU	589-3476	4
119	HAMBURGER INN	871-8500	4
120	KINGWONG CHNSE FOOD	873-2940	4
121	SWENSENS ICE CRM SH	589-1760	4
122	DONUT WORLD	589-4772	4
123	HEARTS HALLMARK CRD	588-0808	4
124	RED CARPET HOT DOG	589-3838	0
125	INTL FINE ART GLLRY	589-8037	4
128	CREATIVE SANDWICHES	589-6741	7
129A	STONE SOUP	588-7687	+1
B	GAP THE	873-0790	+1
C	MUSICLAND	589-2534	0
D	MELARTS	588-9191	+1
130	BIRDIES TOY HOUSE	583-8572	4
131	FLAGG BROS SHOE STR	952-8489	+1
134	DYNASTY HOUSE	583-5360	4
135	THOM MCAN SHOE STR	877-9357	+1
136	XXXX	00	
139	WALGREEN DRG SNBRNO	583-8685	+1
	WALGREEN DRG SNBRND	583-5708	+1
201	KINNEY SHOES	877-9431	+1
204	BARTEL MILDRED FSHN	583-0400	4
	MILDRED BARTEL FSHN	583-0400	4
205	LIMITED THE	952-6825	0
206	XXXX	00	
207	BYRONS SHOES	871-5400	4
208	INTERIOR SYSTEMS	589-8867	4
209	THICK N THIN	871-5423	4
210	SIZE 5 7 9 SHOP	583-1474	8
A	JEANS JUNCTION	873-8900	8
B	JEWEL THIEF THE	871-9228	4
B	WIG CIRCUS	877-9635	9
C	HOT SAM COMPANIES	877-8931	0
211	SEES CANDIES INC	589-0259	4
212	LEEDS SHOE STORE	873-8695	5
213	WOMANS WORLD SHOPS	589-1533	4
214	MR K LUGGAGE	952-1313	0
215	HOBBY SHOP	589-2060	+1
217A	SCHOLLS DR FOOT SHP	873-8068	6
218	GILL J K CO	583-5119	4
A	FASHION CONSPIRACY	588-7285	0
A	KEMPER G FASHION	588-7330	+1
219	JUNIOR BOOTERY	589-9143	0
	STRIDE RITE BOOTERY	588-9143	4
222	ELECTRO SOUND	589-4121	+1
223	LITTLE OL SUITMAKER	871-7811	5
224	CALIF FED SVNGS&LN	583-8857	6
225	ARCHITECTURAL LINES	952-7366	8
226	TANFORAN LIQUORS	873-3080	7
227	HOTAI NO 2	589-3644	6
228	MCCURRYS CAMERA STR	583-8081	9
229	FLORSHEIM SHOE SHOP	873-9626	7
231	GADGET TREE SNST HS	589-4995	4
	SUNSET HSE GADGT	589-4995	4
232	FOXMOOR CASUALS	877-9269	+1
	JEANS WEST	873-9885	4
233	MILENS JEWELERS	583-4635	6
A	CLINE PIANO&ORGAN	588-7373	9
234	FOXMOOR CASUALS	871-4022	5
235	NATL UNIFORM SHOP	583-1488	0
236	ATHLETES FOOT THE	588-1965	9
238	RADIO SHACK	588-3280	8
239	SUSIES CASUALS	877-9809	8
240	BANK OF AM TNFRN PK	876-7097	0
300	BUILDING		
	EMPORIUM CAPWELL	583-9081	0
	EMPORIUM TNFRN ACSR	877-7857	9
	EMPORIUM TNFRN ACSR	877-7724	
	EMPORIUM TNFRN ALT	877-7829	9
	EMPORIUM TNFRN APL	877-7980	9
	EMPORIUM TNFRN ART	877-7772	0
	EMPORIUM TNFRN ART	877-7943	9
	EMPORIUM TNFRN BED	877-7705	9
	EMPORIUM TNFRN BKS	877-7742	
	EMPORIUM TNFRN BLNK	877-7736	9
	EMPORIUM TNFRN BROL	877-7822	9
	EMPORIUM TNFRN CALC	877-7744	
	EMPORIUM TNFRN CHIN	877-7928	
	EMPORIUM TNFRN CHLD	877-7948	9
	EMPORIUM TNFRN CLCK	877-7927	
	EMPORIUM TNFRN CMPA	877-7744	9
	EMPORIUM TNFRN CNDY	877-7837	9
	EMPORIUM TNFRN COAT	877-7872	
	EMPORIUM TNFRN COAT	877-7823	9
	EMPORIUM TNFRN CRPT	877-7704	9
	EMPORIUM TNFRN CRTN	877-7731	9
	EMPORIUM TNFRN CSMT	877-7877	9
	EMPORIUM TNFRN CTLR	877-7927	
	EMPORIUM TNFRN DCRT	877-7706	9
	EMPORIUM TNFRN DRES	877-7817	9
	EMPORIUM TNFRN DRES	877-7822	
	EMPORIUM TNFRN EMPL	877-7913	9
	EMPORIUM TNFRN FASH	877-7850	9
	EMPORIUM TNFRN FRNT	877-7701	9
	EMPORIUM TNFRN GIFT	877-7760	9
	EMPORIUM TNFRN GLAS	877-7928	
	EMPORIUM TNFRN INFN	877-7951	9
	EMPORIUM TNFRN INFN	877-7952	9
	EMPORIUM TNFRN JR S	877-7872	9
	EMPORIUM TNFRN LAMP	877-7761	
	EMPORIUM TNFRN LINE	877-7738	9
	EMPORIUM TNFRN LNGR	877-7847	
	EMPORIUM TNFRN LUGG	877-7757	9
	EMPORIUM TNFRN MGZN	877-7742	
	EMPORIUM TNFRN MNS	877-7724	
	EMPORIUM TNFRN MNS	877-7719	9
	EMPORIUM TNFRN MTRN	877-7817	
	EMPORIUM TNFRN NTNS	877-7938	9

Target Street	Cross Street	Source
✔	-	Haines Criss-Cross Directory

TANFORAN AVE SHOPPING CTR 1981

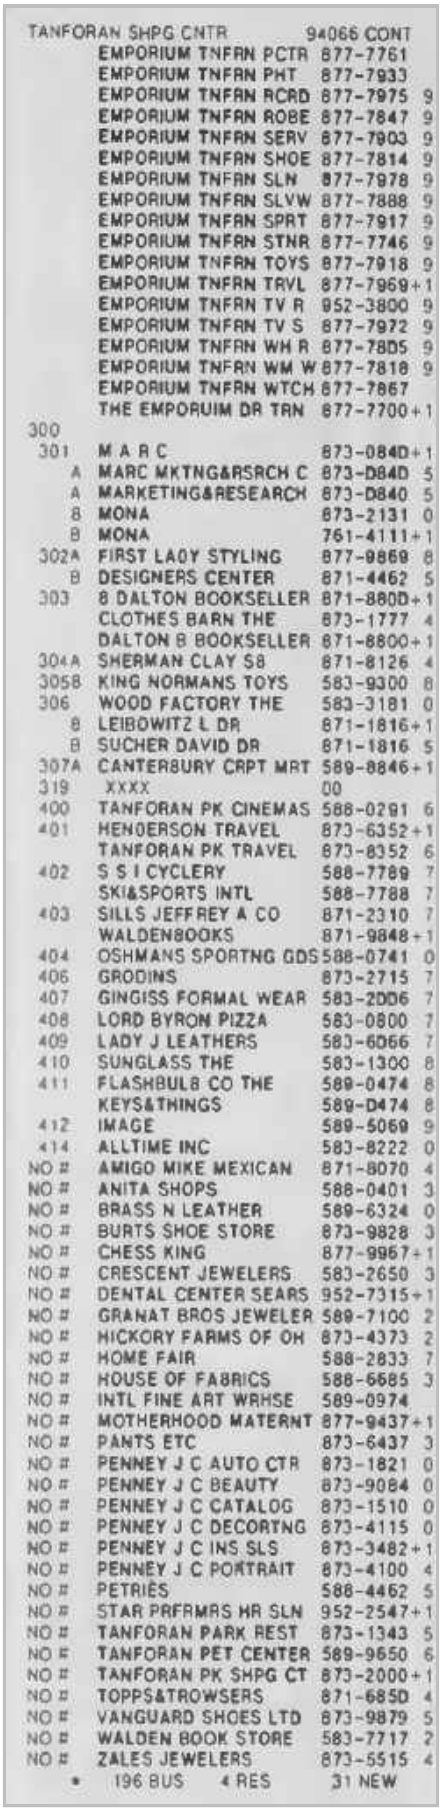

TANFORAN SHPG CNTR 94066 CONT

	EMPORIUM TNFRN PCTR	877-7761	
	EMPORIUM TNFRN PHT	877-7933	
	EMPORIUM TNFRN RCRD	877-7975	9
	EMPORIUM TNFRN ROBE	877-7847	9
	EMPORIUM TNFRN SERV	877-7903	9
	EMPORIUM TNFRN SHOE	877-7814	9
	EMPORIUM TNFRN SLN	877-7978	9
	EMPORIUM TNFRN SLVW	877-7888	9
	EMPORIUM TNFRN SPRT	877-7917	9
	EMPORIUM TNFRN STNR	877-7746	9
	EMPORIUM TNFRN TOYS	877-7918	9
	EMPORIUM TNFRN TRVL	877-7969	+1
	EMPORIUM TNFRN TV R	952-3800	9
	EMPORIUM TNFRN TV S	877-7972	9
	EMPORIUM TNFRN WH R	877-7805	9
	EMPORIUM TNFRN WM W	877-7818	9
	EMPORIUM TNFRN WTCH	877-7867	
	THE EMPORUIM DR TRN	877-7700	+1
300			
301	M A R C	873-084D	+1
A	MARC MKTNG&RSRCH C	873-D84D	5
A	MARKETING&RESEARCH	873-D840	5
B	MONA	873-2131	0
B	MONA	761-4111	+1
302A	FIRST LADY STYLING	877-9869	8
B	DESIGNERS CENTER	871-4462	5
303	B DALTON BOOKSELLER	871-880D	+1
	CLOTHES BARN THE	873-1777	4
	DALTON B BOOKSELLER	871-8800	+1
304A	SHERMAN CLAY S8	871-8126	4
305B	KING NORMANS TOYS	583-9300	8
306	WOOD FACTORY THE	583-3181	0
B	LEIBOWITZ L DR	871-1816	+1
B	SUCHER DAVID DR	871-1816	5
307A	CANTERBURY CRPT MRT	589-8846	+1
319	XXXX	00	
400	TANFORAN PK CINEMAS	588-0291	6
401	HENDERSON TRAVEL	873-6352	+1
	TANFORAN PK TRAVEL	873-8352	6
402	S S I CYCLERY	588-7789	7
	SKI&SPORTS INTL	588-7788	7
403	SILLS JEFFREY A CO	871-2310	7
	WALDENBOOKS	871-9848	+1
404	OSHMANS SPORTNG GDS	588-0741	0
406	GRODINS	873-2715	7
407	GINGISS FORMAL WEAR	583-2D06	7
408	LORD BYRON PIZZA	583-0800	7
409	LADY J LEATHERS	583-6066	7
410	SUNGLASS THE	583-1300	8
411	FLASHBULB CO THE	589-0474	8
	KEYS&THINGS	589-D474	8
412	IMAGE	589-5069	9
414	ALLTIME INC	583-8222	0
NO #	AMIGO MIKE MEXICAN	871-8070	4
NO #	ANITA SHOPS	588-0401	3
NO #	BRASS N LEATHER	589-6324	0
NO #	BURTS SHOE STORE	873-9828	3
NO #	CHESS KING	877-9967	+1
NO #	CRESCENT JEWELERS	583-2650	3
NO #	DENTAL CENTER SEARS	952-7315	+1
NO #	GRANAT BROS JEWELER	589-7100	2
NO #	HICKORY FARMS OF OH	873-4373	2
NO #	HOME FAIR	588-2833	7
NO #	HOUSE OF FABRICS	588-6685	3
NO #	INTL FINE ART WRHSE	589-0974	
NO #	MOTHERHOOD MATERNT	877-9437	+1
NO #	PANTS ETC	873-6437	3
NO #	PENNEY J C AUTO CTR	873-1821	0
NO #	PENNEY J C BEAUTY	873-9084	0
NO #	PENNEY J C CATALOG	873-1510	0
NO #	PENNEY J C DECORTNG	873-4115	0
NO #	PENNEY J C INS SLS	873-3482	+1
NO #	PENNEY J C PORTRAIT	873-4100	4
NO #	PETRIES	588-4462	5
NO #	STAR PRFRMRS HR SLN	952-2547	+1
NO #	TANFORAN PARK REST	873-1343	5
NO #	TANFORAN PET CENTER	589-9650	6
NO #	TANFORAN PK SHPG CT	873-2000	+1
NO #	TOPPS&TROWSERS	871-685D	4
NO #	VANGUARD SHOES LTD	873-9879	5
NO #	WALDEN BOOK STORE	583-7717	2
NO #	ZALES JEWELERS	873-5515	4

• 196 BUS 4 RES 31 NEW

Target Street	Cross Street	Source
✓	-	Haines Criss-Cross Directory

EL CAMINO REAL 1976

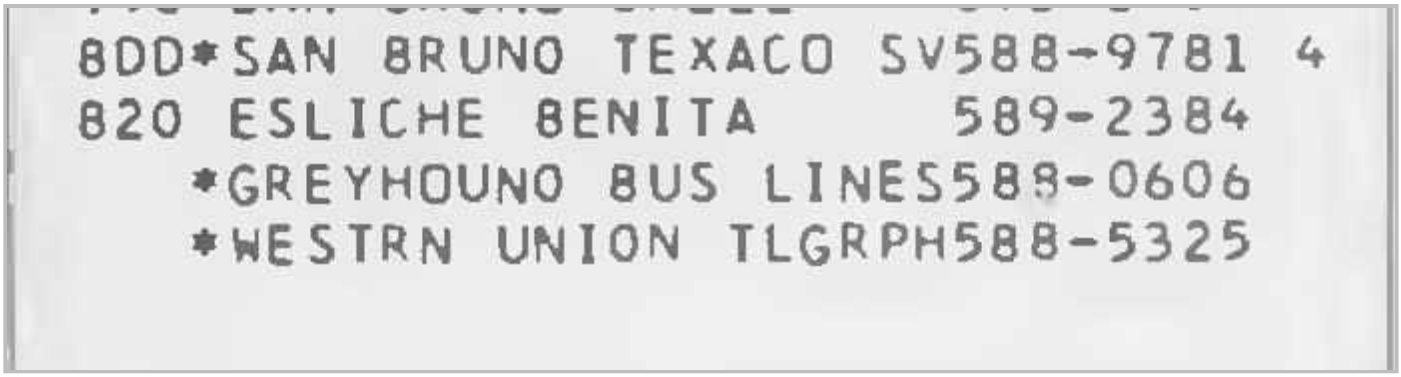

Target Street	Cross Street	Source
✓	-	Haines Criss-Cross Directory

EL CAMINO REAL 1976

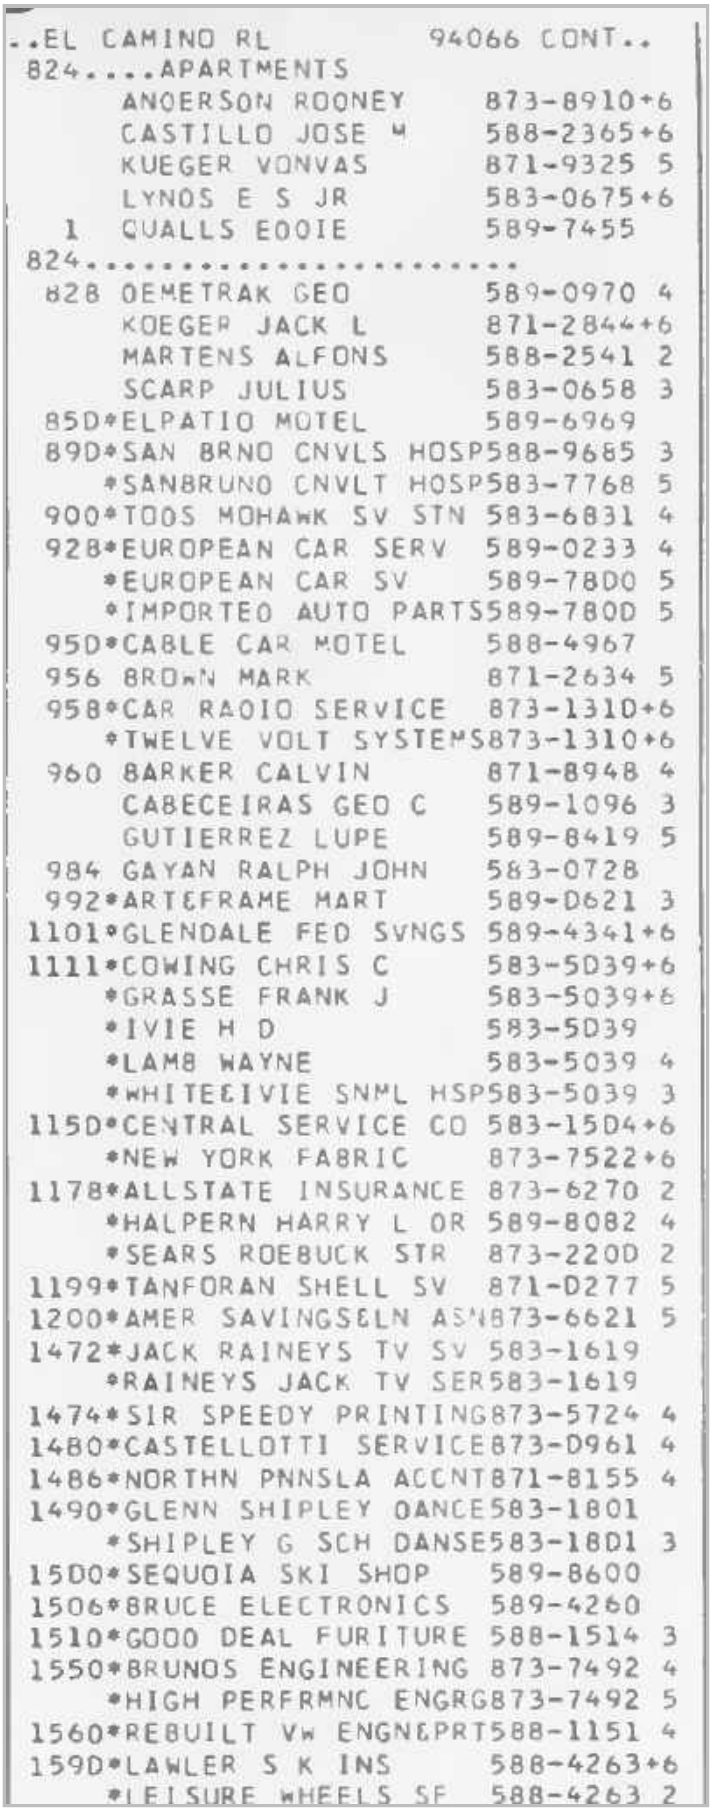

```
..EL CAMINO RL          94066 CONT..
 824....APARTMENTS
      ANDERSON ROONEY     873-8910+6
      CASTILLO JOSE M     588-2365+6
      KUEGER VONVAS       871-9325 5
      LYNOS E S JR        583-0675+6
   1  QUALLS EDDIE        589-7455
 824.....................
  828 DEMETRAK GEO        589-0970 4
      KOEGER JACK L       871-2844+6
      MARTENS ALFONS      588-2541 2
      SCARP JULIUS        583-0658 3
  85D*ELPATIO MOTEL       589-6969
  89D*SAN BRNO CNVLS HOSP588-9685 3
     *SANBRUNO CNVLT HOSP583-7768 5
  900*TOOS MOHAWK SV STN 583-6831 4
  928*EUROPEAN CAR SERV  589-0233 4
     *EUROPEAN CAR SV     589-78D0 5
     *IMPORTED AUTO PARTS589-780D 5
  95D*CABLE CAR MOTEL     588-4967
  956 BROWN MARK          871-2634 5
  958*CAR RADIO SERVICE   873-1310+6
     *TWELVE VOLT SYSTEMS873-1310+6
  960 BARKER CALVIN       871-8948 4
      CABECEIRAS GEO C    589-1096 3
      GUTIERREZ LUPE      589-8419 5
  984 GAYAN RALPH JOHN    583-0728
  992*ARTEFRAME MART      589-D621 3
1101*GLENDALE FED SVNGS   589-4341+6
1111*COWING CHRIS C       583-5D39+6
     *GRASSE FRANK J      583-5039+6
     *IVIE H D            583-5D39
     *LAMB WAYNE          583-5039 4
     *WHITE&IVIE SNML HSP583-5039 3
115D*CENTRAL SERVICE CO   583-15D4+6
     *NEW YORK FABRIC     873-7522+6
1178*ALLSTATE INSURANCE   873-6270 2
     *HALPERN HARRY L OR  589-8082 4
     *SEARS ROEBUCK STR   873-220D 2
1199*TANFORAN SHELL SV    871-D277 5
1200*AMER SAVINGS&LN ASN873-6621 5
1472*JACK RAINEYS TV SV   583-1619
     *RAINEYS JACK TV SER583-1619
1474*SIR SPEEDY PRINTING873-5724 4
1480*CASTELLOTTI SERVICE873-D961 4
1486*NORTHN PNNSLA ACCNT871-8155 4
1490*GLENN SHIPLEY DANCE583-1801
     *SHIPLEY G SCH DANSE583-18D1 3
15D0*SEQUOIA SKI SHOP    589-8600
1506*BRUCE ELECTRONICS   589-4260
1510*GOOD DEAL FURITURE  588-1514 3
1550*BRUNOS ENGINEERING  873-7492 4
     *HIGH PERFRMNC ENGRG873-7492 5
1560*REBUILT VW ENGN&PRT588-1151 4
159D*LAWLER S K INS       588-4263+6
     *LEISURE WHEELS SF   588-4263 2
```

Target Street	Cross Street	Source
✓	-	Haines Criss-Cross Directory

HUNTINGTON AVE 1976

911	XXXX	OO
921	XXXX	OO
939	STEVENSON JAS R JR	583-1730+6
941	XXXX	OO
949*	CHURCH OF GOD	583-5017
	GOOFREY JESSE REV	583-5017 3
961	HINES RONALD E	871-5395+6
969	*XXXX	OO
971	XXXX	OO
973	HALE TOM REV	589-1373 5
985	HANES OLIVE	871-8687+6
1028	SCHAOE ARNOLO	589-9195
1034	BROWN T O	583-1883
1038	ISENBERG ROBT P	583-3401
1040	WEBSTER ANNIE I	588-2699
1052	XXXX	OO
1054	HUERTA FRANCISCO R	871-9914+6
1058	CAROIFF OONALO	583-4442
1060	KOMMER ISABELL A	588-3735 2
1066	HINKSON HOWARO W	588-3208+6
	ZALKASKE MICHAEL	588-5604+6
1072	XXXX	OO
1074*	TEOROWES HYORLC RPR	871-0805 5
1078	GOSWICK DENVER B	588-3858
1082	XXXX	OO
1090	STEVENSON G G	589-2807+6
1094	CHAVEZ R	589-2221 5
1116	REZENOES A G	871-7065
1140	XXXX	OO
1158	XXXX	OO
1208	XXXX	OO
1218	WILSON DON	871-5458+6
1274	JOHNSTON RICHARO E	583-9427+6
1280	LARSON R T	583-8786
1487*	PACIFIC TELEPHONE	588-9000 2
*	11 BUS 110 RES	40 NEW

Target Street	Cross Street	Source
✓	-	Haines Criss-Cross Directory

HUNTINGTON AVE E 1976

1028	SCHADE ARNOLD	589-9195
1034	BROWN T D	583-1883
1038	ISENBERG ROBT P	583-3401
1040	WEBSTER ANNIE I	588-2699
1052	XXXX	OO
1054	HUERTA FRANCISCO R	871-9914+6
1058	CARDIFF DONALD	583-4442
1060	KOMMER ISABELL A	588-3735 2
1066	HINKSON HOWARD W	588-3208+6
	ZALKASKE MICHAEL	588-5604+6
1072	XXXX	OO
1074*	TEDROWES HYDRLC RPR	871-0805 5
1078	GOSWICK DENVER B	588-3858
1082	XXXX	OO
1090	STEVENSON G G	589-2807+6
1094	CHAVEZ R	589-2221 5
1116	REZENDES A G	871-7065
1140	XXXX	OO
1158	XXXX	OO
1208	XXXX	OO
1218	WILSON DON	871-5458+6
1274	JOHNSTON RICHARD E	583-9427+6
1280	LARSON R T	583-8786
1487*	PACIFIC TELEPHONE	588-9000 2
	* 11 BUS 110 RES	40 NEW

Target Street	Cross Street	Source
✔	-	Haines Criss-Cross Directory

SNEATH LN 1976

SNEATH LN 94066 SAN BRUNO

881 *ARCANO DENNY D 873-4D37+6
*BOOKKEEPERS BUS SRV 583-2919+6
DALY PHILLIP A 761-2295+6
*DRIVING SC ESY MTHD 583-3915+6
*EASY METHOD DRIVING 583-3915+6
*FULLER COMPANY 871-0234+6
*G C SERVICES CORP 873-395D 5
*GENERL ELC CREDIT 871-8DD5+6
*HOMEMAKERS FINANCE 671-8DD5+6
*STATE FARM INS AGNT 589-D1DD+6
*TASK FORCE HELP 871-7577+6
TENCH JERRY 589-D1DD+6
883 *BENJAMIN I DNTL CRP 589-4563 5
DELGRANDE ODNALD 588-D573+6
DITTES ROBERT M 873-D95D+6
ICHINOSE BENJAMIN 589-4563 5
STUCKI KARL F 589-4563 5
901 *ATLANTIC RICHFIELD 873-3471+6
*NEWSOME WILLIAM&CO 871-5D7D+6
*UNITED MILITARY ASN 871-870D+6
*WORTHINGTON CORP 588-5429+6
*WORTHINGTON PUMP 871-6455+6
9D3 BARNETT PHILIP S 873-8196+6
*CAL HEALTH DATA CRP 871-7532+6
CHRISTAL NEIL J 589-4727+6
GRUBER JOSEPH N 871-26D7+6
HALPERN RICHARD W 871-98D2+6
*HOSPITAL CNCL NO CA 871-D633+6
*LINCOLN SQ OFC PARK 871-8646+6
*MERRITT GARY M 873-3D91+6
*STRAUS JOEL K 871-1323+6
1399 XXXX OO
14D1 XXXX OO
21D1 *ENGVALL WILLARD SCH 589-59DD 4
285D....APARTMENTS
29 BOYACK DOUGLAS C 588-D669 5
BUCKLE PATRICK 589-42C9+6
22 COREY ANTHONY J 589-8593 5
24 OESCHLER ROBT 583-5743 4
ORUCKER H 589-7153+6
EADS LINDA 583-9931+6
1 FIELDER J CURTIS 589-6028
GODDARD ROBT 588-281D+6
GREY WAYNE 588-7376+6
HUNT AMELIA 588-448+6
30 LEWIS WAYNE L 873-2951 5
26 MARIUCCI GARY 873-5788 5
PYLE DENNIS W 589-645D+6
RAFALOW PETER 871-8413+6
SCHULZ JANIS 583-4878+6
31 STANTON MARCELINE 589-3222 4
WARRICK LEO D 583-1938+6
WEBBER V JAY 589-1636+6
WESTKAMPER ANNE 588-3298+6
285D.....
2901 *CIRCLE SERV TEXACO 589-6159 5
*U HAUL CO RENTAL 589-6159 4
3D01 *BIG OAK HROWD FLOOR 589-3578+6
3007 KISHOR JUGUL 873-3109+6
3D15 KONE GARRETT 871-4222+6
3D29 LYNCH JOHN A 588-6877+6
3037 GOULD S PIERSON JR 583-257D+6
3D53 CREW GERALD W 589-4678+6
311D LEWANDOWSKI L 588-4477 5
3111 DEMATTEIS S 589-4263
3120 ORANGE HARRY MAJ 871-9D85 2
3130 XXXX OO
3140 GULRICH STEFAN 589-6552 3
3210 XXXX OO
3220 JONES CONRAD M 589-1399

Target Street	Cross Street	Source
✔	-	Haines Criss-Cross Directory

TANFORAN AVE 1976

TANFORAN AV 94066 SAN BRUNO

1	REVERA OAVIO	588-7081+6
9	XXXX	00
17	PATTERSON 8 E	589-7891+6
21	PEAVEY CARL	589-6339
27	LEE KENNETH M	588-6753+6
29	ESTRELLA OSCAR	871-1940+6
35	KASHACK MICHAEL P	871-5445+6
39	XXXX	00
45	XXXX	00
53	RUORIGUES RICHARO	583-0721 3
61	CORDEN WM	588-3274
67	TULL JOHN E	589-0102
71	GLAOSTONE VICTOR W	589-1278 4
75	XXXX	00
77	RAINWATER 8088Y	873-5814 5
101	*8RUSAN INC	583-8536+6
	*SAN 8RUNO CTY GARBG	583-8536 4
	*SAN 8RUNO GARBAGE	583-8536

Target Street	Cross Street	Source
✓	-	Haines Criss-Cross Directory

TANFORAN AVE 1976

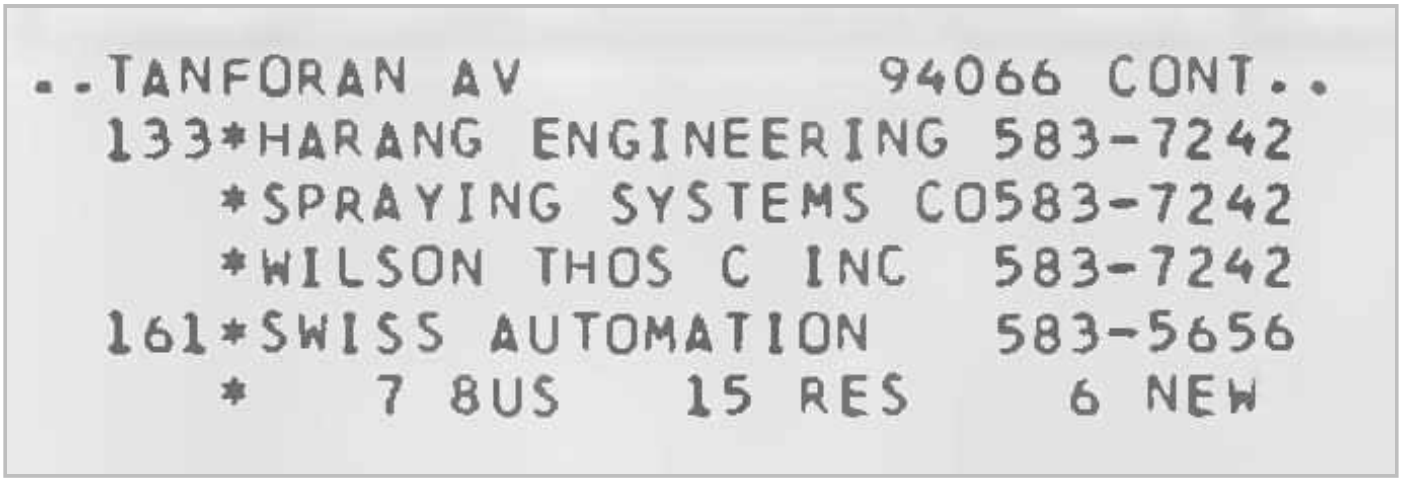

```
..TANFORAN AV                94066 CONT..
  133*HARANG ENGINEERING 583-7242
     *SPRAYING SYSTEMS CO583-7242
     *WILSON THOS C INC  583-7242
  161*SWISS AUTOMATION   583-5656
     *   7 BUS   15 RES    6 NEW
```

Target Street	Cross Street	Source
✓	-	Haines Criss-Cross Directory

TANFORAN AVE SHOPPING CTR 1976

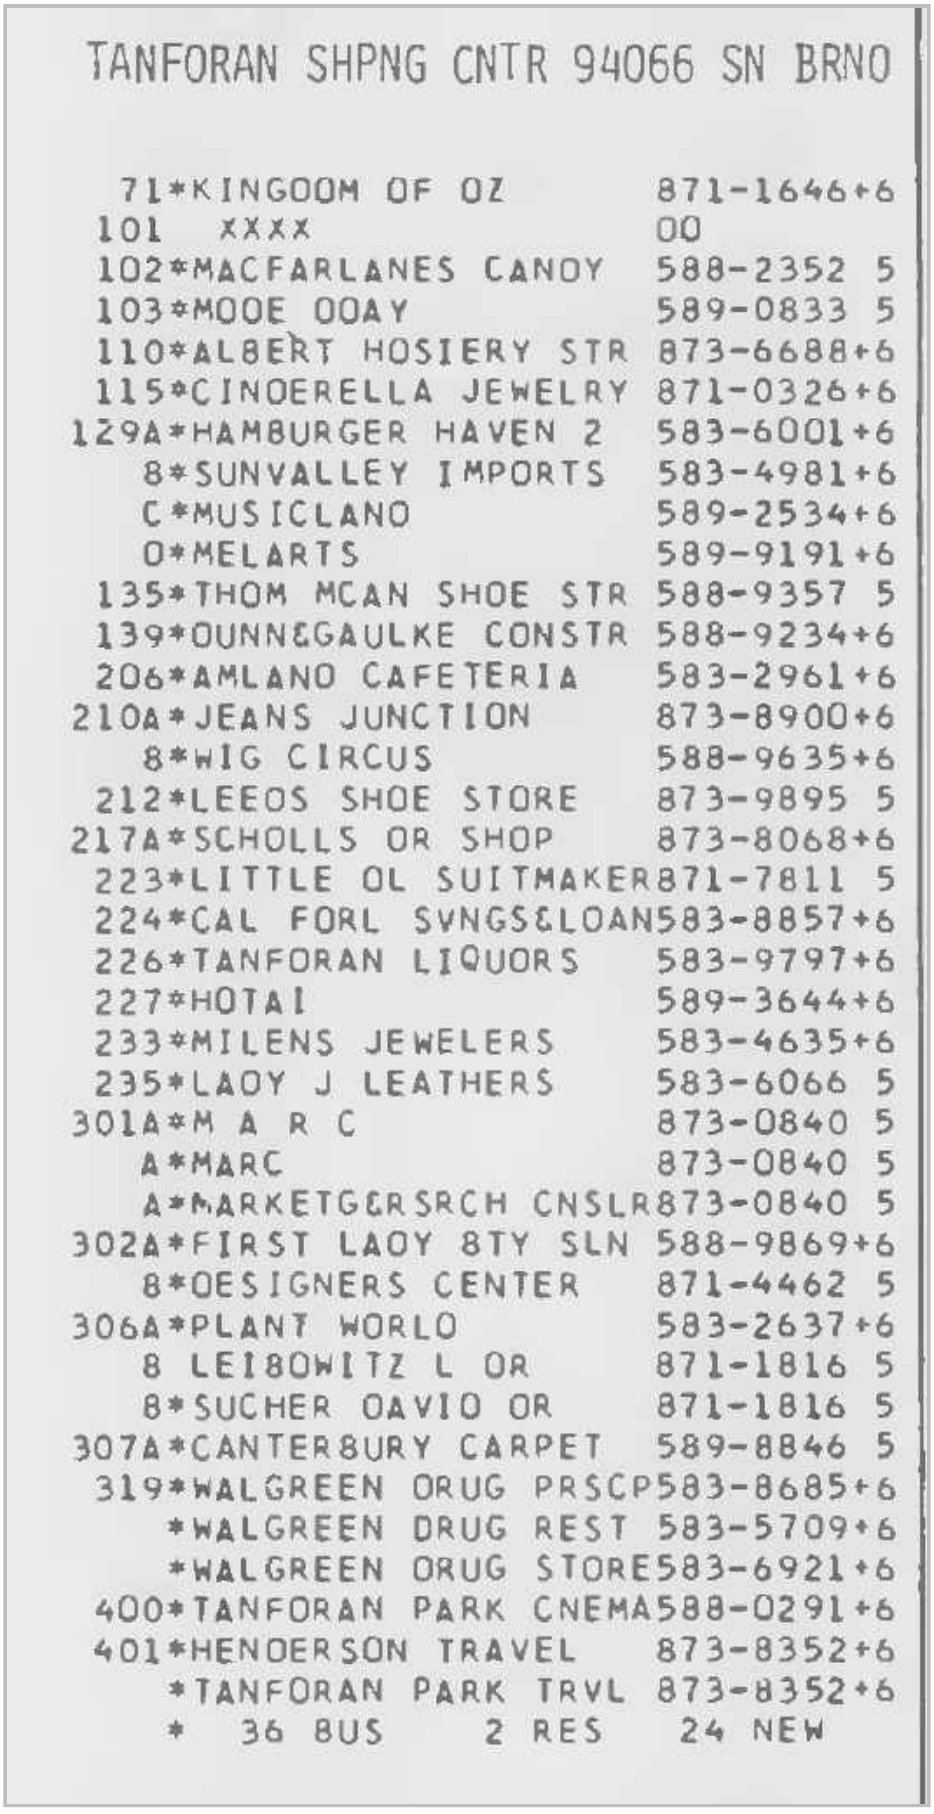

TANFORAN SHPNG CNTR 94066 SN BRNO

71	*KINGDOM OF OZ	871-1646+6
101	XXXX	00
102	*MACFARLANES CANDY	588-2352 5
103	*MODE ODAY	589-0833 5
110	*ALBERT HOSIERY STR	873-6688+6
115	*CINDERELLA JEWELRY	871-0326+6
129A	*HAMBURGER HAVEN 2	583-6001+6
	8*SUNVALLEY IMPORTS	583-4981+6
	C*MUSICLAND	589-2534+6
	O*MELARTS	589-9191+6
135	*THOM MCAN SHOE STR	588-9357 5
139	*DUNN&GAULKE CONSTR	588-9234+6
206	*AMLAND CAFETERIA	583-2961+6
210A	*JEANS JUNCTION	873-8900+6
	8*WIG CIRCUS	588-9635+6
212	*LEEDS SHOE STORE	873-9895 5
217A	*SCHOLLS OR SHOP	873-8068+6
223	*LITTLE OL SUITMAKER	871-7811 5
224	*CAL FORL SVNGS&LOAN	583-8857+6
226	*TANFORAN LIQUORS	583-9797+6
227	*HOTAI	589-3644+6
233	*MILENS JEWELERS	583-4635+6
235	*LADY J LEATHERS	583-6066 5
301A	*M A R C	873-0840 5
	A*MARC	873-0840 5
	A*MARKETGRSRCH CNSLR	873-0840 5
302A	*FIRST LADY BTY SLN	588-9869+6
	8*DESIGNERS CENTER	871-4462 5
306A	*PLANT WORLD	583-2637+6
	8 LEIBOWITZ L OR	871-1816 5
	8*SUCHER DAVID OR	871-1816 5
307A	*CANTERBURY CARPET	589-8846 5
319	*WALGREEN DRUG PRSCP	583-8685+6
	*WALGREEN DRUG REST	583-5709+6
	*WALGREEN DRUG STORE	583-6921+6
400	*TANFORAN PARK CNEMA	588-0291+6
401	*HENDERSON TRAVEL	873-8352+6
	*TANFORAN PARK TRVL	873-8352+6
	* 36 BUS 2 RES 24 NEW	

Target Street	Cross Street	Source
✓	-	Haines Criss-Cross Directory

EL CAMINO REAL 1970

800	*INTRST RENT A CAR	588-1139
	*SAN BRUNO TEXACO SV	588-5182
	*SB TEXACO SV STN	588-5182
801	*STANDARD KNAPP	588-9880
820	ESLICHE BENITA	589-2384
	*GREYHOUND BUS LINES	588-0606
	*WESTRN UNION TLGRPH	588-5325
824	BARNHART FREDRICK G	871-9504
	BLAND BRAIN R	589-5260
	PUBOLS CRAIG H	873-3412
	QUALLS EDDIE	589-7455
	SILVERSMITH R G	589-0207
	YOSHIDA ■	589-9218
828	IAZZETTA FRANK	871-5634
	MARTINS ALFONS	588-2541
850	*ELPATIO MOTEL	589-6969
	VIOLETT ALBERT LEE	589-6893
872	*GENES BRAKE SERVICE	583-6020
890	*SN BRUNO CNVLST HSP	588-9685
	*SN BRUNO CNVLST HSP	583-7768
900	*EDDIES MOHAWK CAR	589-0233
	*EUROPEAN CAR SERV	589-0233
916	*CULLIGAN WTR CNDTNG	588-3846
950	*CABLE CAR MOTEL	588-4967
956	LYNCH JOHN C	871-7113
958	*CAR RADIO TAPE CNTR	873-1310
960	FAGNANI THERESA	588-4073
	LAFREDO PATRICK J	589-2059
984	GAYAN RALPH JOHN	583-0728
990	*MARIAS RESTAURANT	583-5970
992	*TANFORAN LIQUORS	588-2082
1101	*BRUIN MOTEL	583-4420
1105	*BANK AMERICA NT&SA	589-5959
1111	*IVIE H D	583-5039
	*WHITES ANIMAL HSPTL	583-5039
	*WHITE LESLIE C	583-5039
1199	*TANFORAN SHELL SERV	583-3385
1472	*JACK RAINEYS TV SV	583-1619
	*RAINEYS JACK TV SER	583-1619
1474	*BRUCE ELECTRONICS	589-8895
1480	*REELDEX CORP	588-4750
1486	*LAD CO	871-8155
1490	*GLENN SHIPLEY DANCE	583-1801
	*SHIPLEY GLENN DANCE	583-1801
1500	*SEQUOIA SKI SHOP	589-8600
1504	*CHICKEN DELIGHT	588-0451
	*PIZZA DELIGHT	588-0452
1506	*BRUCE ELECTRONICS	589-4260
1510	*FRANKS APPLIANCES	583-4141
	*FRANKS FRNTR&APPLNC	583-4141
1560	*SUPER SOUND	589-7732
	*SUPERSOUND	589-7732
1580	*PHIL CLARKS TEXACO	588-9861
1590	*CURTIS G K HM IMPRV	871-9700
	*HICKEY W L SONS INC	588-8112
	*VOLKMAN H CO	871-5267

Target Street	Cross Street	Source
✓	-	Haines Criss-Cross Directory

HUNTINGTON AVE 1970

911	MOORE RAPHAEL	588-5653
921	CAMBIER WM L	588-2554
	LIPPE LELAND	873-1277
	ROCHE JAS P	873-3536
939	BUSHONG CHAS W	871-7492
949	*CHURCH OF GOD	583-5017
	*GODFREY JESSE REV	583-5017
961	RANK STEVEN M	589-8060
	SMITH R	589-4668
969	GIUSTI JOHN	873-1478
971	SMITH RALPH E	589-4674
973	CURRAN JESSE B	583-3532
985	ADAMS MICHAEL MRS	873-7873
	RHODES KENNETH	589-2404
1028	SCHADE ARNOLD	589-9195
1034	BROWN T D	583-1883
1038	ISENBERG ROBT P	583-3401
1040	WEBSTER ANNIE I	588-2699
1052	KIMBALL JOHN	588-1466
1054	MORALES VICTOR	873-0362
1058	CARDIFF DONALD	583-4442
1060	ZEIHL ADAM	588-3735
1072	FLANDERS RAYMOND L	588-2285
1074	BURGESON RONALD E	588-0291
1078	GOSWICK DENVER ■	588-3858
1082	BYRNE GEORGE R	583-0373
1090	STEVENSON GALE G	589-2807
1094	GUARDADO RAUL	589-6048
1116	REZENDES A G	871-7065
1158	HAJEK JAS	589-0150
1208	NUNGARAY GUADALUPE	583-4137
1262	ROYBAL BILL	589-0997
	WARD ALAN R	583-5888
1280	LARSON R T	583-8786
1487	*PACIFC TLPHN&TLGRPH	588-9000
NO #	*HAHN ERNEST W INC	873-3680
	* 13 BUS 99 RES	

Target Street	Cross Street	Source
✓	-	Haines Criss-Cross Directory

HUNTINGTON AVE E 1970

	[illegible]	[illegible]
1028	SCHADE ARNOLD	589-9195
1034	BROWN T D	583-1883
1038	ISENBERG ROBT P	583-3401
1040	WEBSTER ANNIE I	588-2699
1052	KIMBALL JOHN	588-1466
1054	MORALES VICTOR	873-0362
1058	CARDIFF DONALD	583-4442
1060	ZEIHL ADAM	588-3735
1072	FLANDERS RAYMOND L	588-2285
1074	BURGESON RONALD E	588-0291
1078	GOSWICK DENVER ■	588-3858
1082	BYRNE GEORGE R	583-0373
1090	STEVENSON GALE G	589-2807
1094	GUARDADO RAUL	589-6048
1116	REZENDES A G	871-7065
1158	HAJEK JAS	589-0150
1208	NUNGARAY GUADALUPE	583-4137
1262	ROYBAL BILL	589-0997
	WARD ALAN R	583-5888
1280	LARSON R T	583-8786
1487*	PACIFC TLPHN&TLGRPH	588-9000
NO	**HAHN ERNEST W INC	873-3680
	* 13 BUS 99 RES	

Target Street	Cross Street	Source
✓	-	Haines Criss-Cross Directory

SNEATH LN 1970

SNEATH LN 94066 SAN BRUNO

1401	SATHER J I	583-4251
2850	APARTMENTS	
	BRAVO JESSE	588-0626
	CAINE DOUGLAS J	589-8081
	CHAN JIMMY T	588-0536
	CHASCO DAVID J	873-0492
	COSGROVE H RON	873-1485
	DICKMAN A J MRS	588-6144
	DRUM JOHN A	583-3437
	FIELDER J CURTIS	589-6028
	GARDNER WALLACE S	588-4504
	GOMEZ DEL A	583-5133
	HAYCOCK CHAS W JR	589-3893
	HILL MICHAEL G	588-3993
	KENDALL SANDRA	588-5847
	KRAUSE D E	589-2646
	LANDREY WILLIAM C	589-2195
	LATIN RONALD	871-8433
	MCQUILLIS DONOVAN	588-3152
	MOORE RAYMOND	589-7140
	PFEIFFER PHILLIP W	589-3395
	SHEW MAX C	588-1184
	TRAVNICEK DONALD	871-5097
	WATSON MICHAEL T	589-4667
	WILSON GARY	873-1887
	WING CHET	588-5928
3110	VERZOSA CHAS B	871-5562
3111	DEMATTEIS S	589-4263
3130	BENGE ELLIS	588-0925

Target Street	Cross Street	Source
✓	-	Haines Criss-Cross Directory

SNEATH LN 1970

3140	SIMI JOHN V JR	589-4373
3210	LUM HARRY	583-6063
3220	JONES CONRAD M	589-1399
3230	ROWLEY CHAS T JR	583-0471
3251	GONZALEZ HECTOR M	583-2283

Target Street	Cross Street	Source
✓	-	Haines Criss-Cross Directory

TANFORAN AVE 1970

TANFORAN AV 94066 SAN BRUNO

1	JEPPESEN PEDER	588-4483
9	PLACE CHAS L	583-4633
17	HULSEY DENNY L	589-8341
21	PEAVEY CARL	589-6339
27	FLYNN CHARLOTTE	589-7142
39	RODRIGUES MICHAEL	871-6553
	RODRIGUES RICHARD F	583-0721
61	CORDEN WM	588-3274
67	TULL JOHN E	589-0102
75	MCDOWELL RICHARD	871-7554
77	HERNANDEZ JOSE·A	589-2182
101*	SAN BRUNO CITY HALL	583-8536
	*SAN BRUNO GARBAGE	583-8536
133*	HARANG ENGINEERING	583-7242
	*SPRAYING SYSTEMS CO	583-7242
	*WILSON THOS C INC	583-7242
161*	SWISS AUTOMATION	583-5656
	* 6 BUS 11 RES	

Target Street	Cross Street	Source
✓	-	Polk's City Directory

EL CAMINO REAL 1953

10

San Bruno av intersects

800 Pariani Robt J serv sta
JU 8-5182
801 Standard Station gas sta
816 Fireside Cafe restr
JU 8-9884
820 Economy Fix-It & Appl Repr
JU 8-9488
820½ Demmie Norman J
840 Stockton Jack K
850 El Patio Motel JU 8-9923
Jaskolski Jerome JU 3-2216
Seehuus Geo
880 Chips Mr Serenade tavern
JU 8-3362

Euclid av intersects

25

Forest la intersects

1001 US District Public Works
ofc JU 3-1640
US Naval Records
Management Center
JU 8-6555
1050 Tanforan Co Ltd JU 8-5650
1101 Bruin Motel JU 8-9829
Whitsell Dave W
1111 White & Morris pet hosp
JU 8-3857
1180 Coral Reef restr
1201 Vacant
1275 Tanfo Serv Sta gas sta
JU 8-8792

Sneath la begins

Target Street	Cross Street	Source
✓	-	Polk's City Directory

HUNTINGTON AVE 1953

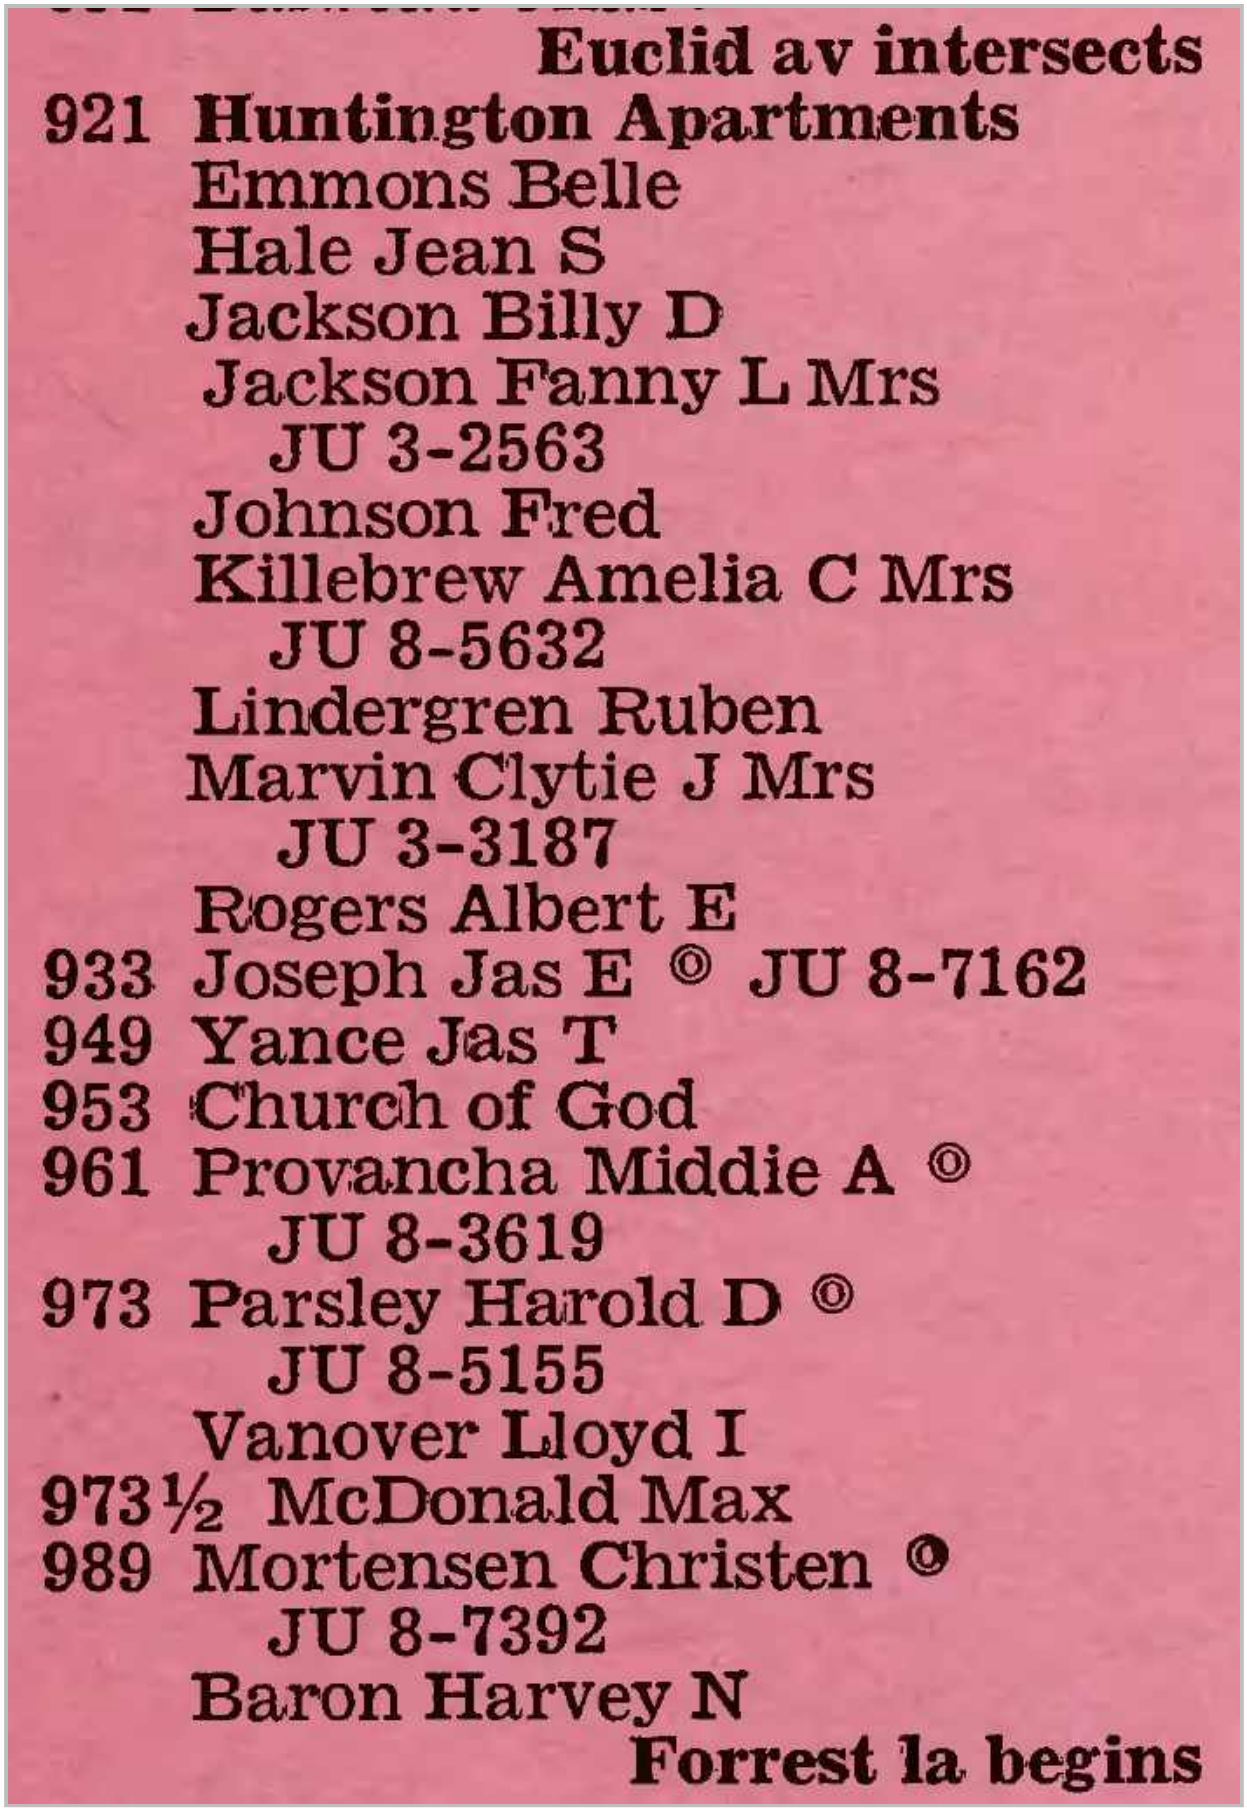

Euclid av intersects
921 Huntington Apartments
Emmons Belle
Hale Jean S
Jackson Billy D
Jackson Fanny L Mrs
JU 3-2563
Johnson Fred
Killebrew Amelia C Mrs
JU 8-5632
Lindergren Ruben
Marvin Clytie J Mrs
JU 3-3187
Rogers Albert E
933 Joseph Jas E © JU 8-7162
949 Yance Jas T
953 Church of God
961 Provancha Middie A ©
JU 8-3619
973 Parsley Harold D ©
JU 8-5155
Vanover Lloyd I
973½ McDonald Max
989 Mortensen Christen ©
JU 8-7392
Baron Harvey N
Forrest la begins

Target Street	Cross Street	Source
✓	-	Polk's City Directory

HUNTINGTON AVE E 1953

HUNTINGTON AV, EAST —
North from 900 Huntington av to Tanforan av

1006 Vacant
1012 Under constn
1016 Vacant
1028 Schade Arnold S ©
1034 Brown Tanya D Mrs ©
JU 3-1883
1038 No return
1040 Webster Annie I ©
1052 Rafter Harold C
1054 Watson Wayne JU 3-1299
1058 No return
1060 Peterson Frank JU 8-8554

Target Street	Cross Street	Source
✓	-	Polk's City Directory

HUNTINGTON AVE E 1953

1066 Cetrone Jas A © JU 8-3428
1072 Flanders Raymond L © JU 8-2285
1082 Bryne Geo R © JU 3-0373

Buena Vista av intersects

1090 Sweeney Irving J © JU 8-8619
1094 Passey Wilford F © JU 8-8829
1096 Vacant

Scott intersects

1116 Bueno Reginald V © 8-0857
1138 Stoner Roy E JU 8-6085
1140 Beard L M JU 3-1119
1208 Paz Manuel M © JU 8-0763
1218 Mueller Louis ©
1242 Ragland Norman C © JU 8-5144

Pacific av intersects

1250 Hull Lewis E © JU 8-4778
1262 Roybal Bill T © JU 8-9382

Target Street	Cross Street	Source
✓	-	Polk's City Directory

TANFORAN AVE 1953

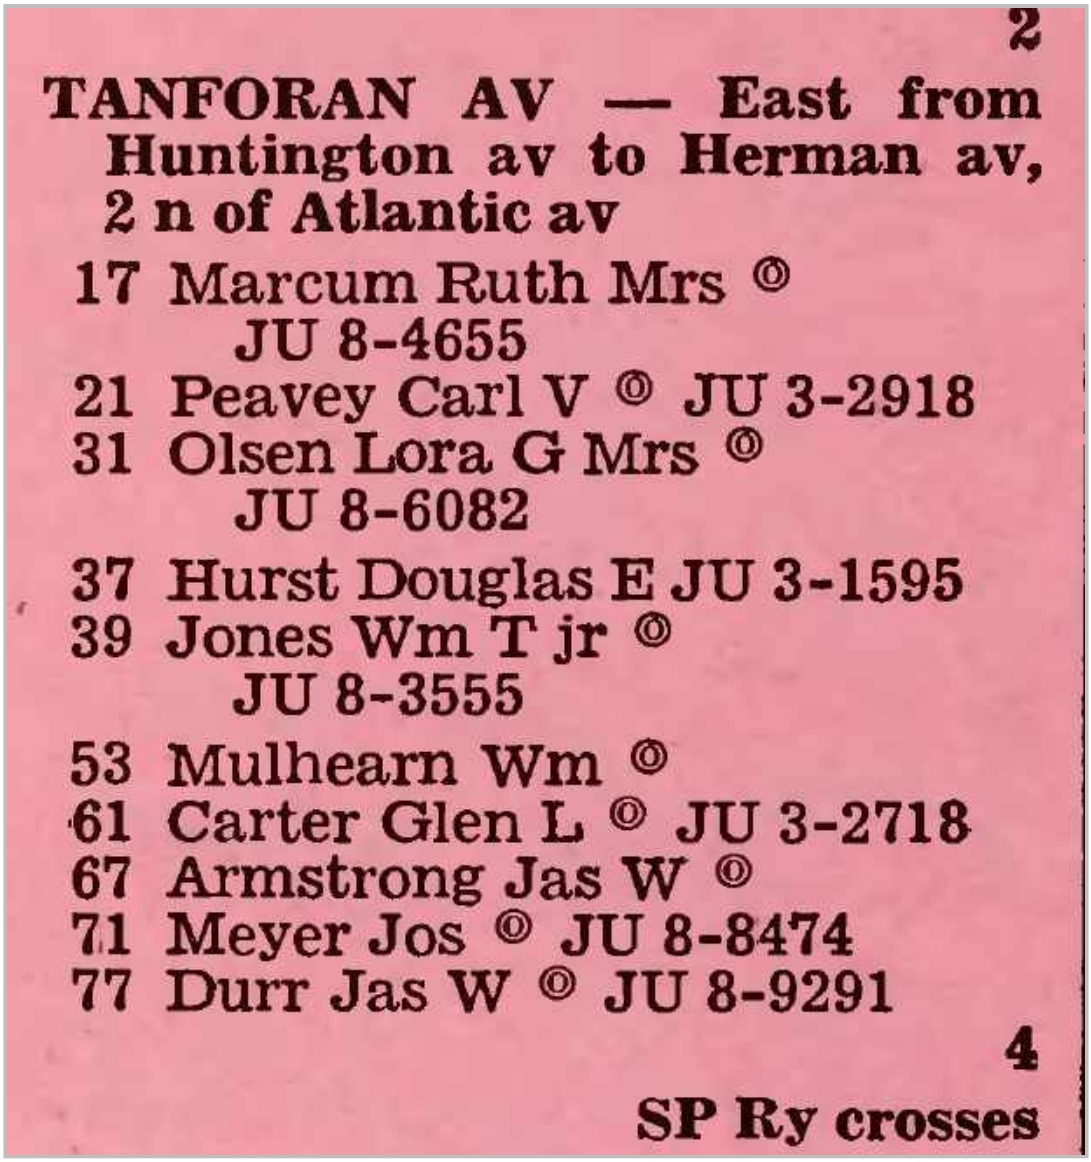

2

TANFORAN AV — East from Huntington av to Herman av, 2 n of Atlantic av

17 Marcum Ruth Mrs ©
JU 8-4655
21 Peavey Carl V © JU 3-2918
31 Olsen Lora G Mrs ©
JU 8-6082
37 Hurst Douglas E JU 3-1595
39 Jones Wm T jr ©
JU 8-3555
53 Mulhearn Wm ©
61 Carter Glen L © JU 3-2718
67 Armstrong Jas W ©
71 Meyer Jos © JU 8-8474
77 Durr Jas W © JU 8-9291

4

SP Ry crosses

APPENDIX C.4
HISTORICAL FIRE INSURANCE MAPS

Tanforan

1140-1198 El Camino Real and 300 Tanforan

San Bruno, CA 94066

Inquiry Number: 7866973.3

January 14, 2025

Certified Sanborn® Map Report

6 Armstrong Road, 4th floor
Shelton, CT 06484
Toll Free: 800.352.0050
www.edrnet.com

Certified Sanborn® Map Report

01/14/25

Site Name:

Tanforan
1140-1198 El Camino Real anc
San Bruno, CA 94066
EDR Inquiry # 7866973.3

Client Name:

Ramboll Americas Engineering Solutions,
1111 Broadway; Suite 1400
Oakland, CA 94607
Contact: Jodi Vanneman

The Sanborn Library has been searched by EDR and maps covering the target property location as provided by Ramboll Americas Engineering Solutions, Inc. were identified for the years listed below. The Sanborn Library is the largest, most complete collection of fire insurance maps. The collection includes maps from Sanborn, Bromley, Perris & Browne, Hopkins, Barlow, and others. Only Environmental Data Resources Inc. (EDR) is authorized to grant rights for commercial reproduction of maps by the Sanborn Library LLC, the copyright holder for the collection. Results can be authenticated by visiting www.edrnet.com/sanborn.

The Sanborn Library is continually enhanced with newly identified map archives. This report accesses all maps in the collection as of the day this report was generated.

Certified Sanborn Results:

Certification # 204E-4B64-A262

PO # TBD

Project Tanforan

Maps Provided:

1953
1949
1925

Sanborn® Library search results

Certification #: 204E-4B64-A262

The Sanborn Library includes more than 1.2 million fire insurance maps from Sanborn, Bromley, Perris & Browne, Hopkins, Barlow and others which track historical property usage in approximately 12,000 American cities and towns. Collections searched:

- ☑ Library of Congress
- ☑ University Publications of America
- ☑ EDR Private Collection

The Sanborn Library LLC Since 1866™

Limited Permission To Make Copies

Ramboll Americas Engineering Solutions, Inc. (the client) is permitted to make up to FIVE photocopies of this Sanborn Map transmittal and each fire insurance map accompanying this report solely for the limited use of its customer. No one other than the client is authorized to make copies. Upon request made directly to an EDR Account Executive, the client may be permitted to make a limited number of additional photocopies. This permission is conditioned upon compliance by the client, its customer and their agents with EDR's copyright policy; a copy of which is available upon request.

Disclaimer - Copyright and Trademark Notice

This Report contains certain information obtained from a variety of public and other sources reasonably available to Environmental Data Resources, LLC. It cannot be concluded from this Report that coverage information for the target and surrounding properties does not exist from other sources. This Report is provided on an "AS IS", "AS AVAILABLE" basis. NO WARRANTY EXPRESS OR IMPLIED IS MADE WHATSOEVER IN CONNECTION WITH THIS REPORT. ENVIRONMENTAL DATA RESOURCES, LLC AND ITS SUBSIDIARIES, AFFILIATES AND THIRD PARTY SUPPLIERS DISCLAIM ALL WARRANTIES, OF ANY KIND OR NATURE, EXPRESS OR IMPLIED, ARISING OUT OF OR RELATED TO THIS REPORT OR ANY OF THE DATA AND INFORMATION PROVIDED IN THIS REPORT, INCLUDING WITHOUT LIMITATION, ANY WARRANTIES REGARDING ACCURACY, QUALITY, CORRECTNESS, COMPLETENESS, COMPREHENSIVENESS, SUITABILITY, MERCHANTABILITY, FITNESS FOR A PARTICULAR PURPOSE, TITLE, NON-INFRINGEMENT, MISAPPROPRIATION, OR OTHERWISE. ALL RISK IS ASSUMED BY THE USER. IN NO EVENT SHALL ENVIRONMENTAL DATA RESOURCES, LLC OR ITS SUBSIDIARIES, AFFILIATES OR THIRD PARTY SUPPLIERS BE LIABLE TO ANYONE FOR ANY DIRECT, INCIDENTAL, INDIRECT, SPECIAL, CONSEQUENTIAL OR OTHER DAMAGES OF ANY TYPE OR KIND (INCLUDING BUT NOT LIMITED TO LOSS OF PROFITS, LOSS OF USE, OR LOSS OF DATA), ARISING OUT OF OR IN ANY WAY CONNECTED WITH THIS REPORT OR ANY OF THE DATA AND INFORMATION PROVIDED IN THIS REPORT. Any analyses, estimates, ratings, environmental risk levels, or risk codes provided in this Report are provided for illustrative purposes only, and are not intended to provide, nor should they be interpreted as providing any facts regarding, or prediction or forecast of, any environmental risk for any property. Only an assessment performed by a qualified environmental professional can provide findings, opinions or conclusions regarding the environmental risk or conditions in, on or at any property.

Copyright 2025 by Environmental Data Resources, Inc. All rights reserved. Reproduction in any media or format, in whole or in part, of any report or map of Environmental Data Resources, Inc., or its affiliates, is prohibited without prior written permission.

EDR and its logos (including Sanborn and Sanborn Map) are trademarks of Environmental Data Resources, LLC or its affiliates. All other trademarks used herein are the property of their respective owners.

Sanborn Sheet Key

This Certified Sanborn Map Report is based upon the following Sanborn Fire Insurance map sheets.

1953 Source Sheets

Volume 1, Sheet 10
1953

1949 Source Sheets

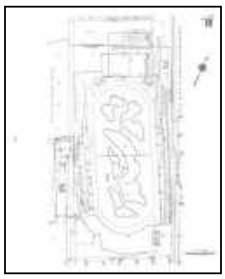

Volume 1, Sheet 10
1949

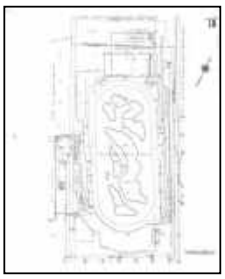

Volume 1, Sheet 10
1949

1925 Source Sheets

Volume 1, Sheet 9
1925

Volume 1, Sheet 10
1925

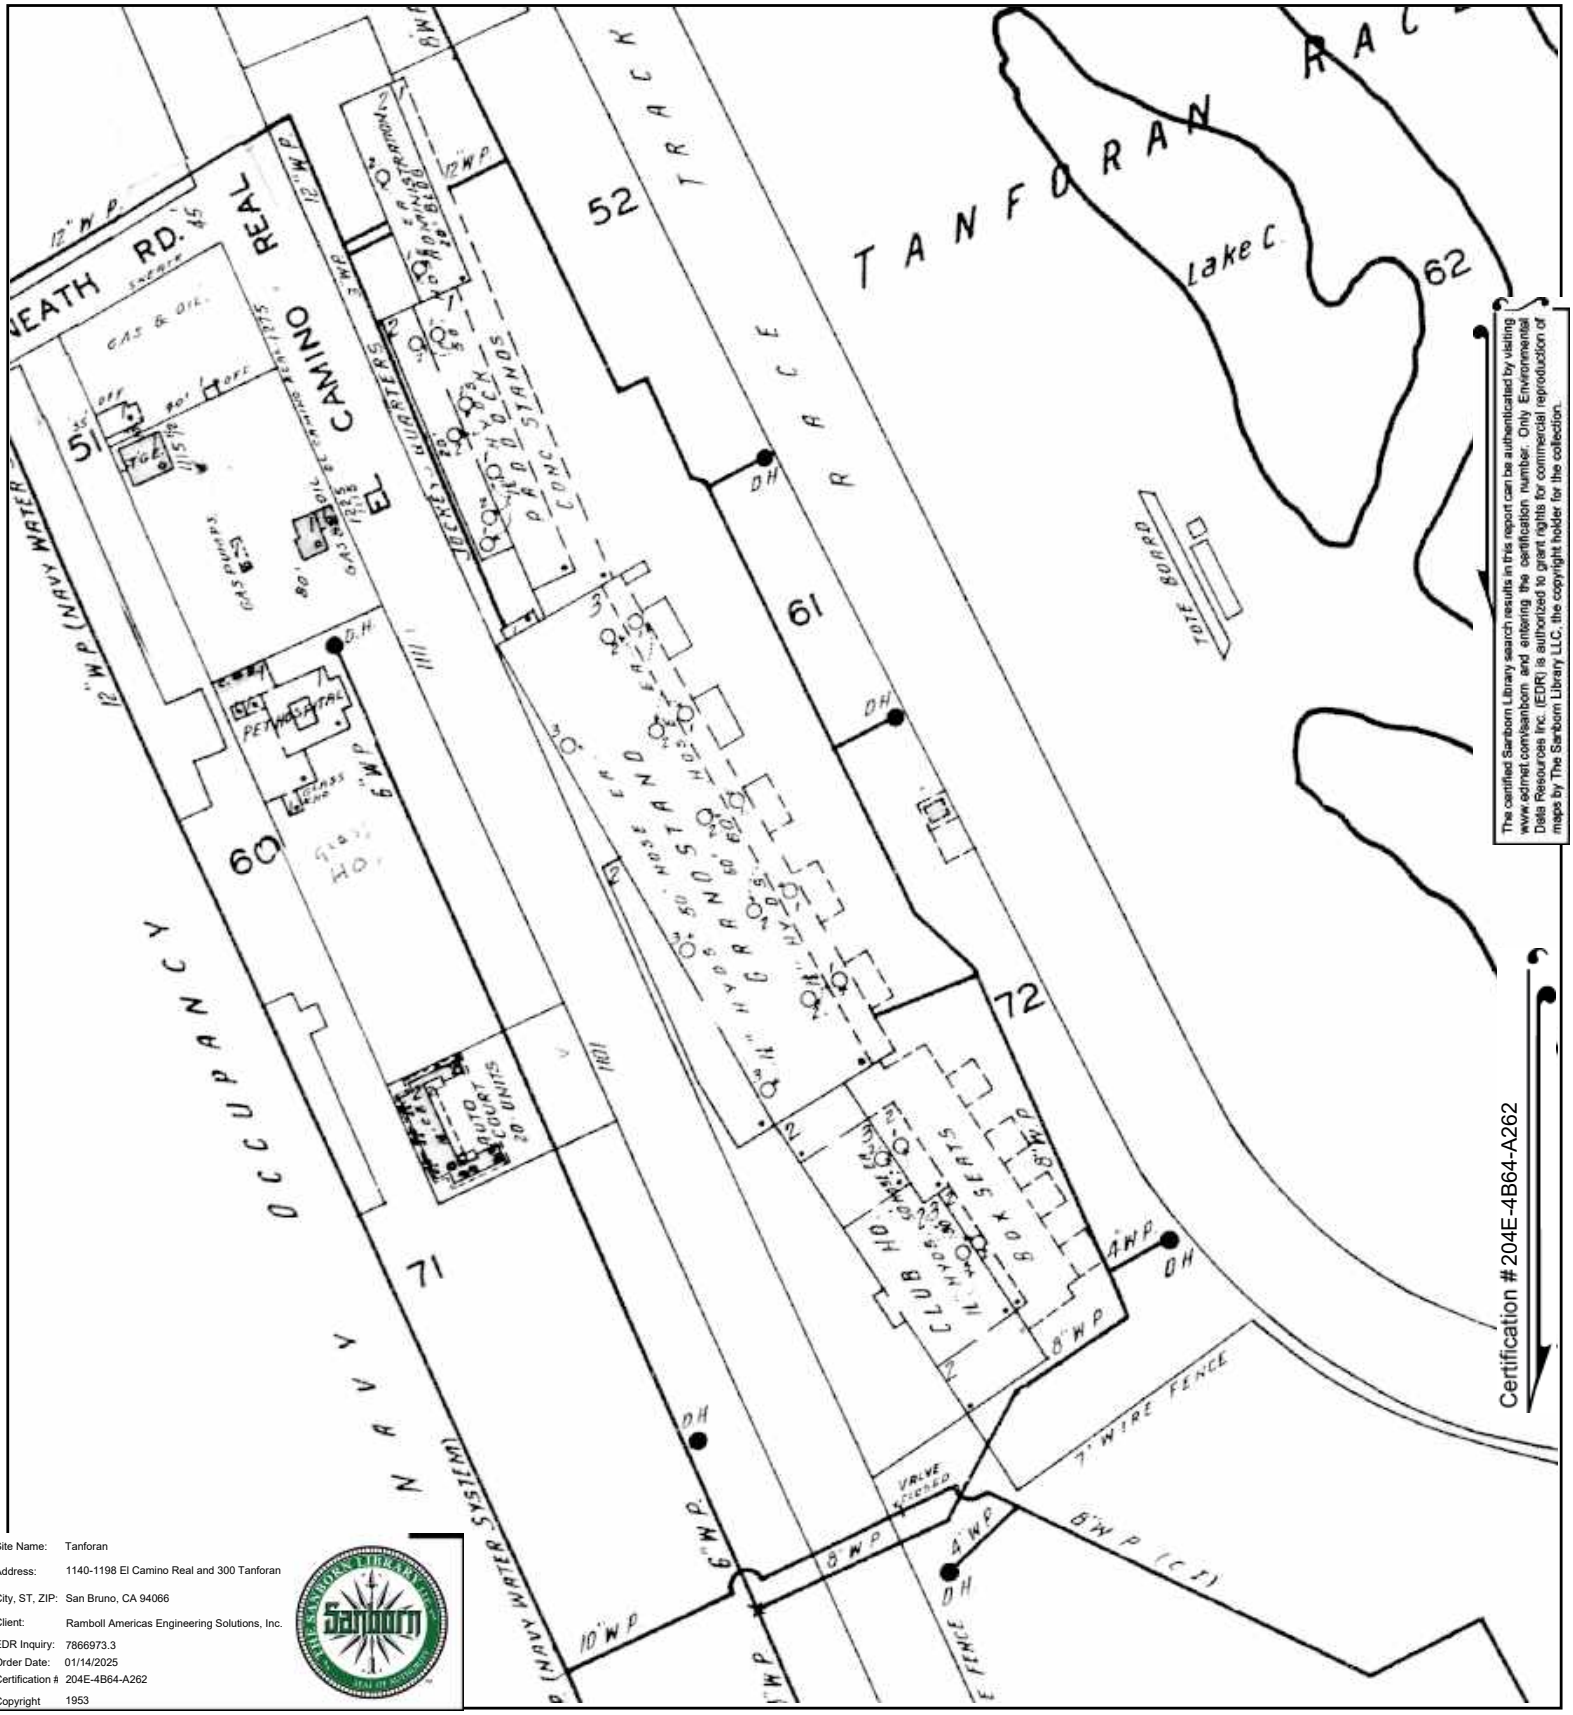

The certified Sanborn Library search results in this report can be authenticated by visiting www.edrnet.com/sanborn and entering the certification number. Only Environmental Data Resources Inc. (EDR) is authorized to grant rights for commercial reproduction of maps by The Sanborn Library LLC, the copyright holder for the collection.

Certification # 204E-4B64-A262

Site Name: Tanforan
Address: 1140-1198 El Camino Real and 300 Tanforan
City, ST, ZIP: San Bruno, CA 94066
Client: Ramboll Americas Engineering Solutions, Inc.
EDR Inquiry: 7866973.3
Order Date: 01/14/2025
Certification #: 204E-4B64-A262
Copyright: 1953

This Certified Sanborn Map combines the following sheets.
Outlined areas indicate map sheets within the collection.

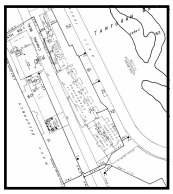

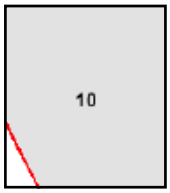

Volume 1, Sheet 10

0 Feet 150 300 600

N

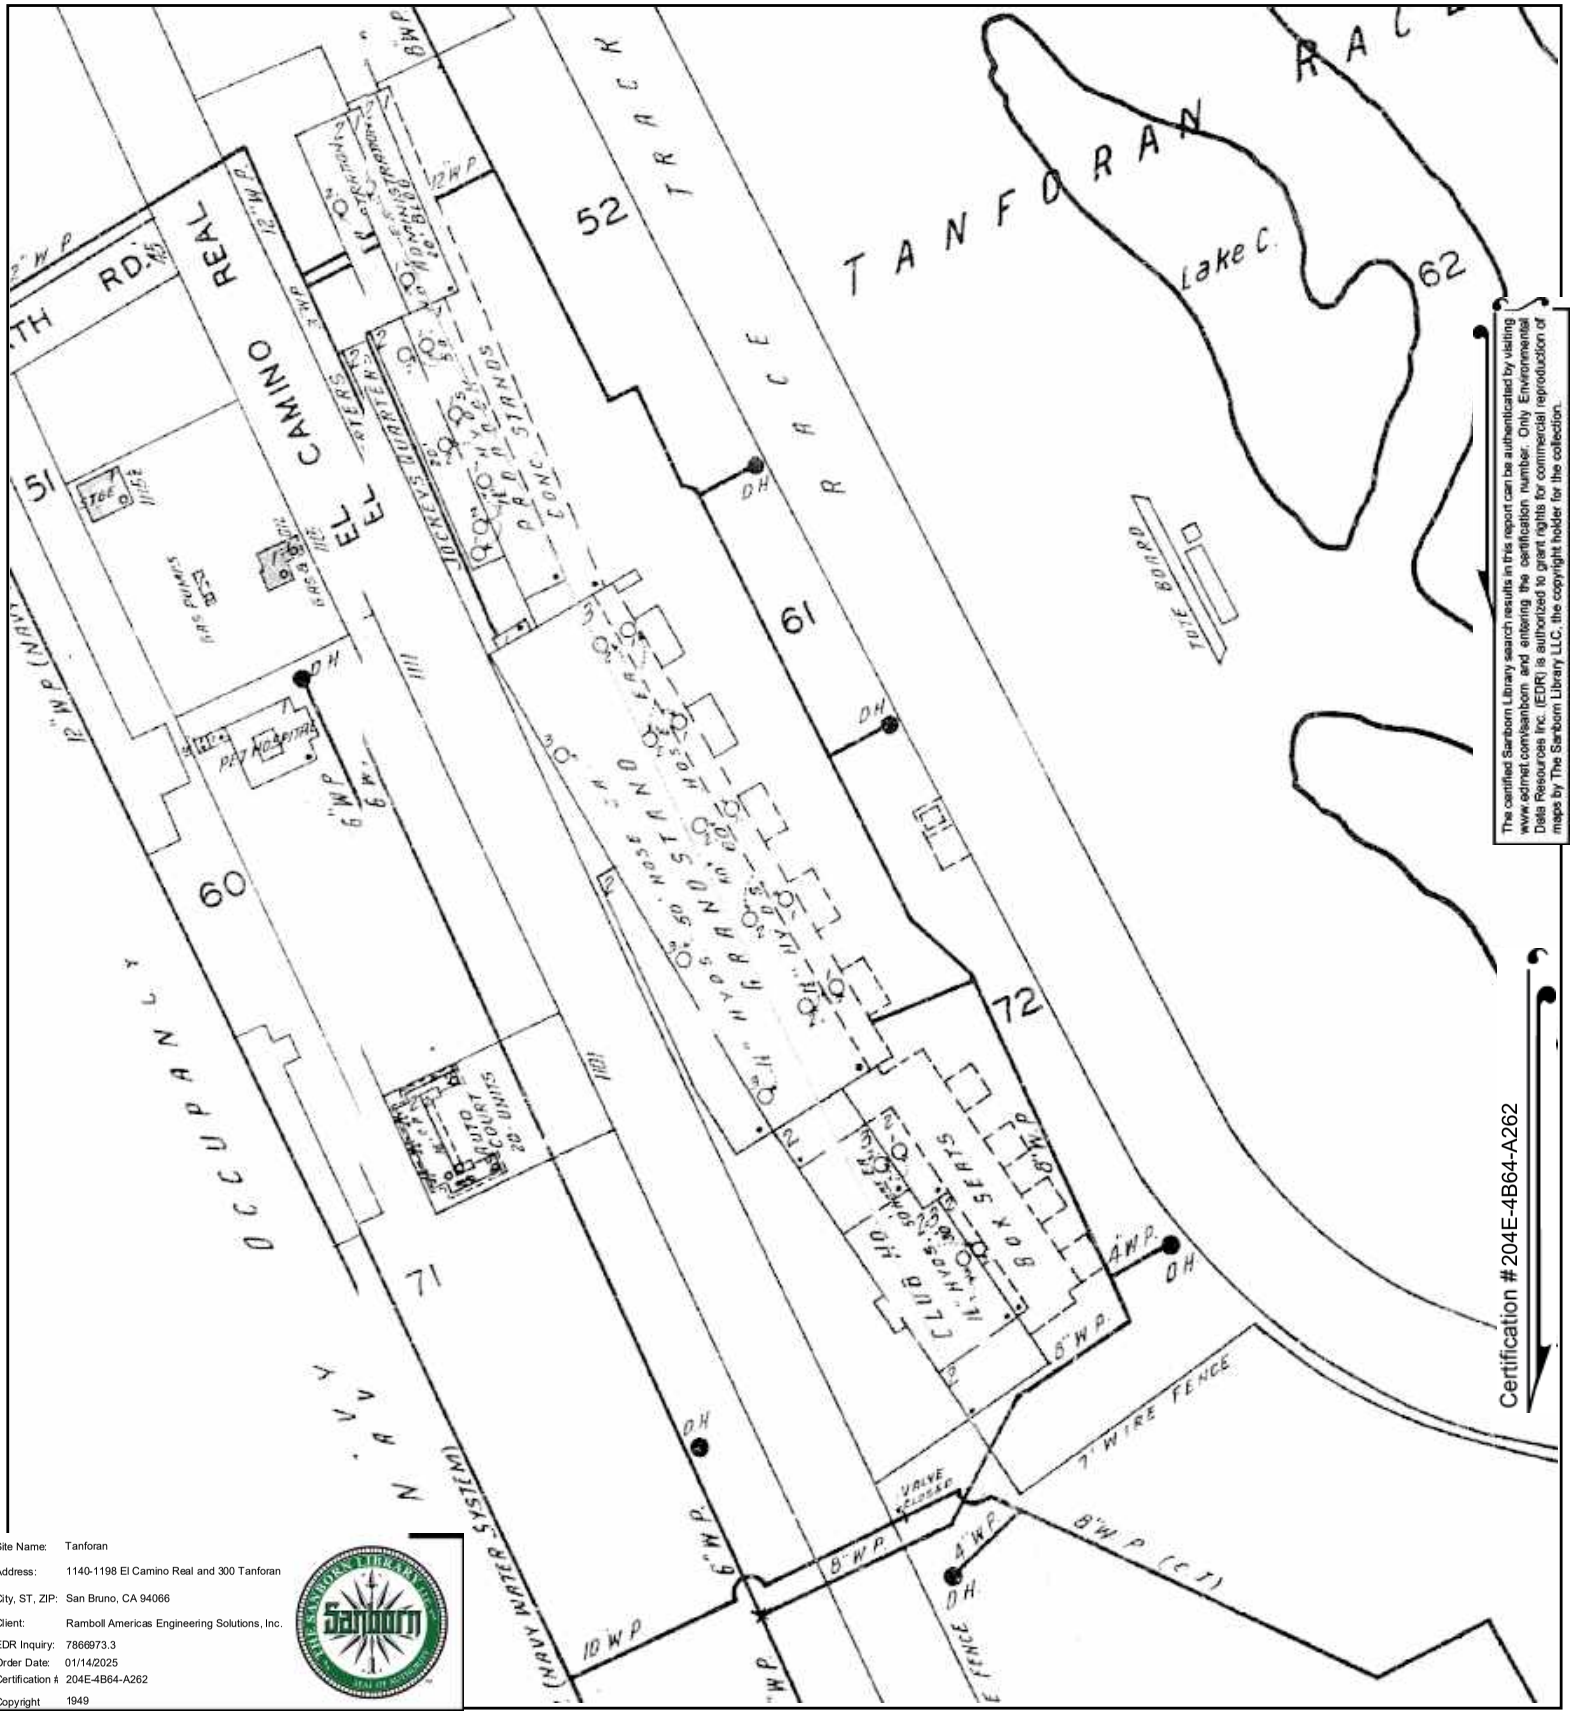

The certified Sanborn Library search results in this report can be authenticated by visiting www.edrnet.com/sanborn and entering the certification number. Only Environmental Data Resources Inc. (EDR) is authorized to grant rights for commercial reproduction of maps by The Sanborn Library LLC, the copyright holder for the collection.

Certification #204E-4B64-A262

Site Name:	Tanforan
Address:	1140-1198 El Camino Real and 300 Tanforan
City, ST, ZIP:	San Bruno, CA 94066
Client:	Ramboll Americas Engineering Solutions, Inc.
EDR Inquiry:	7866973.3
Order Date:	01/14/2025
Certification #	204E-4B64-A262
Copyright	1949

This Certified Sanborn Map combines the following sheets.
Outlined areas indicate map sheets within the collection.

0 Feet 150 300 600

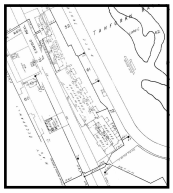

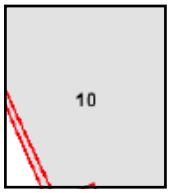

Volume 1, Sheet 10
Volume 1, Sheet 10

N

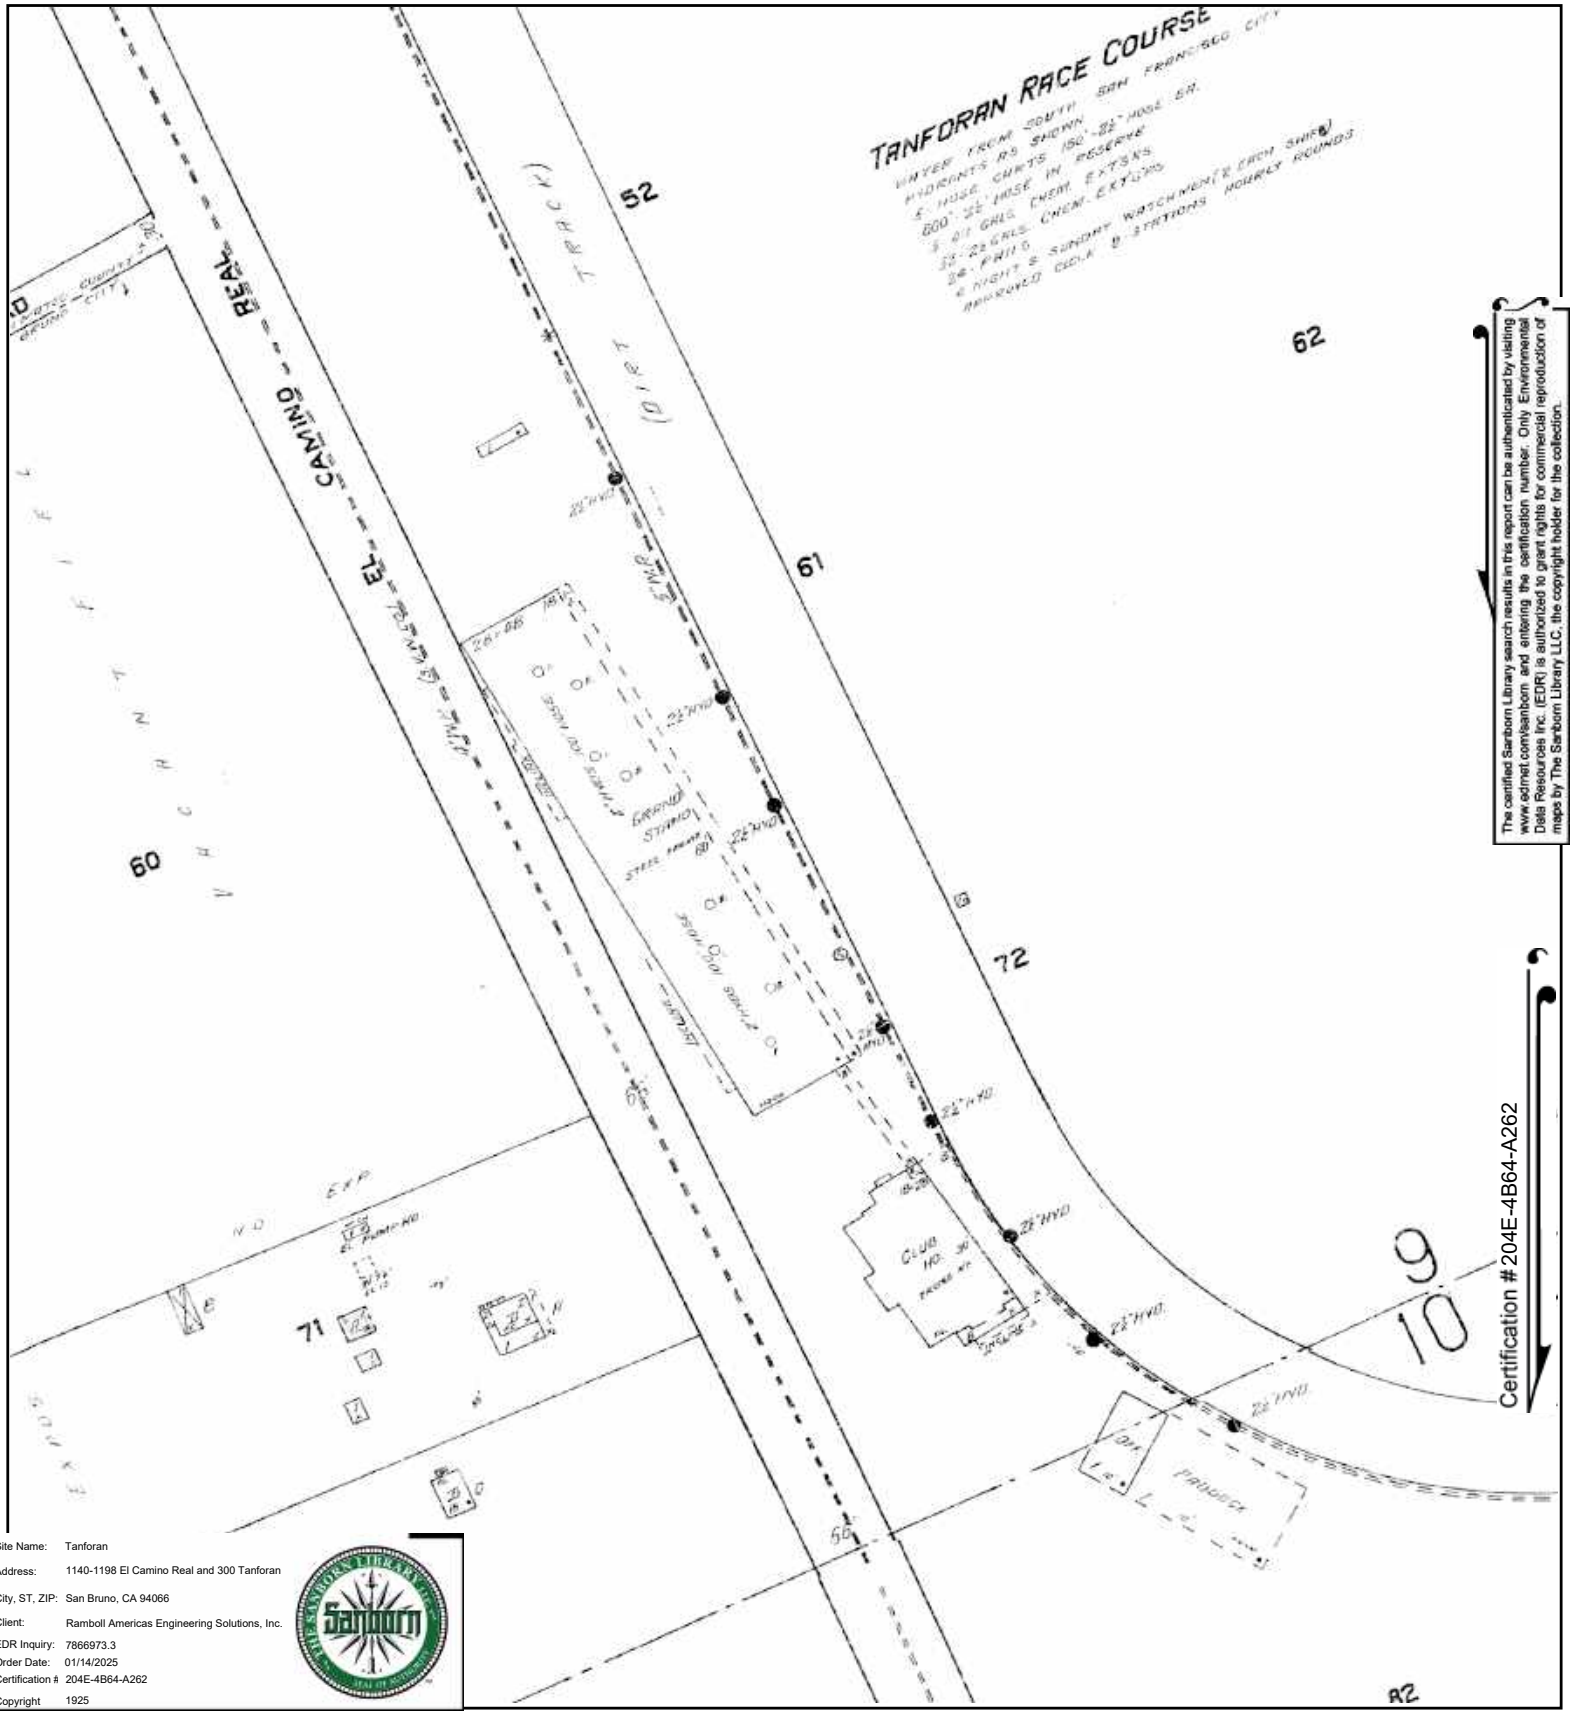

The certified Sanborn Library search results in this report can be authenticated by visiting www.edrnet.com/sanborn and entering the certification number. Only Environmental Data Resources Inc. (EDR) is authorized to grant rights for commercial reproduction of maps by The Sanborn Library LLC, the copyright holder for the collection.

Site Name: Tanforan
Address: 1140-1198 El Camino Real and 300 Tanforan
City, ST, ZIP: San Bruno, CA 94066
Client: Ramboll Americas Engineering Solutions, Inc.
EDR Inquiry: 7866973.3
Order Date: 01/14/2025
Certification #: 204E-4B64-A262
Copyright: 1925

This Certified Sanborn Map combines the following sheets.
Outlined areas indicate map sheets within the collection.

0 Feet 150 300 600

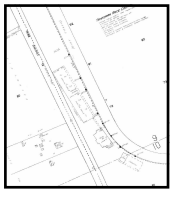

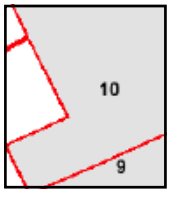

Volume 1, Sheet 10
Volume 1, Sheet 9

N

Tanforan

1140-1198 El Camino Real and 300 Tanforan

San Bruno, CA 94066

Inquiry Number: 7866973.3

January 14, 2025

Certified Sanborn® Map Report

6 Armstrong Road, 4th floor
Shelton, CT 06484
Toll Free: 800.352.0050
www.edrnet.com

Certified Sanborn® Map Report

01/14/25

Site Name:

Tanforan
1140-1198 El Camino Real anc
San Bruno, CA 94066
EDR Inquiry # 7866973.3

Client Name:

Ramboll Americas Engineering Solutions,
1111 Broadway; Suite 1400
Oakland, CA 94607
Contact: Jodi Vanneman

The Sanborn Library has been searched by EDR and maps covering the target property location as provided by Ramboll Americas Engineering Solutions, Inc. were identified for the years listed below. The Sanborn Library is the largest, most complete collection of fire insurance maps. The collection includes maps from Sanborn, Bromley, Perris & Browne, Hopkins, Barlow, and others. Only Environmental Data Resources Inc. (EDR) is authorized to grant rights for commercial reproduction of maps by the Sanborn Library LLC, the copyright holder for the collection. Results can be authenticated by visiting www.edrnet.com/sanborn.

The Sanborn Library is continually enhanced with newly identified map archives. This report accesses all maps in the collection as of the day this report was generated.

Certified Sanborn Results:

Certification # 204E-4B64-A262

PO # TBD

Project Tanforan

Maps Provided:

1953
1949
1925

Sanborn® Library search results

Certification #: 204E-4B64-A262

The Sanborn Library includes more than 1.2 million fire insurance maps from Sanborn, Bromley, Perris & Browne, Hopkins, Barlow and others which track historical property usage in approximately 12,000 American cities and towns. Collections searched:

- ☑ Library of Congress
- ☑ University Publications of America
- ☑ EDR Private Collection

The Sanborn Library LLC Since 1866™

Limited Permission To Make Copies

Ramboll Americas Engineering Solutions, Inc. (the client) is permitted to make up to FIVE photocopies of this Sanborn Map transmittal and each fire insurance map accompanying this report solely for the limited use of its customer. No one other than the client is authorized to make copies. Upon request made directly to an EDR Account Executive, the client may be permitted to make a limited number of additional photocopies. This permission is conditioned upon compliance by the client, its customer and their agents with EDR's copyright policy; a copy of which is available upon request.

Disclaimer - Copyright and Trademark Notice

This Report contains certain information obtained from a variety of public and other sources reasonably available to Environmental Data Resources, LLC. It cannot be concluded from this Report that coverage information for the target and surrounding properties does not exist from other sources. This Report is provided on an "AS IS", "AS AVAILABLE" basis. NO WARRANTY EXPRESS OR IMPLIED IS MADE WHATSOEVER IN CONNECTION WITH THIS REPORT. ENVIRONMENTAL DATA RESOURCES, LLC AND ITS SUBSIDIARIES, AFFILIATES AND THIRD PARTY SUPPLIERS DISCLAIM ALL WARRANTIES, OF ANY KIND OR NATURE, EXPRESS OR IMPLIED, ARISING OUT OF OR RELATED TO THIS REPORT OR ANY OF THE DATA AND INFORMATION PROVIDED IN THIS REPORT, INCLUDING WITHOUT LIMITATION, ANY WARRANTIES REGARDING ACCURACY, QUALITY, CORRECTNESS, COMPLETENESS, COMPREHENSIVENESS, SUITABILITY, MERCHANTABILITY, FITNESS FOR A PARTICULAR PURPOSE, TITLE, NON-INFRINGEMENT, MISAPPROPRIATION, OR OTHERWISE. ALL RISK IS ASSUMED BY THE USER. IN NO EVENT SHALL ENVIRONMENTAL DATA RESOURCES, LLC OR ITS SUBSIDIARIES, AFFILIATES OR THIRD PARTY SUPPLIERS BE LIABLE TO ANYONE FOR ANY DIRECT, INCIDENTAL, INDIRECT, SPECIAL, CONSEQUENTIAL OR OTHER DAMAGES OF ANY TYPE OR KIND (INCLUDING BUT NOT LIMITED TO LOSS OF PROFITS, LOSS OF USE, OR LOSS OF DATA), ARISING OUT OF OR IN ANY WAY CONNECTED WITH THIS REPORT OR ANY OF THE DATA AND INFORMATION PROVIDED IN THIS REPORT. Any analyses, estimates, ratings, environmental risk levels, or risk codes provided in this Report are provided for illustrative purposes only, and are not intended to provide, nor should they be interpreted as providing any facts regarding, or prediction or forecast of, any environmental risk for any property. Only an assessment performed by a qualified environmental professional can provide findings, opinions or conclusions regarding the environmental risk or conditions in, on or at any property.

Copyright 2025 by Environmental Data Resources, Inc. All rights reserved. Reproduction in any media or format, in whole or in part, of any report or map of Environmental Data Resources, Inc., or its affiliates, is prohibited without prior written permission.

EDR and its logos (including Sanborn and Sanborn Map) are trademarks of Environmental Data Resources, LLC or its affiliates. All other trademarks used herein are the property of their respective owners.

Sanborn Sheet Key

This Certified Sanborn Map Report is based upon the following Sanborn Fire Insurance map sheets.

1953 Source Sheets

Volume 1, Sheet 10
1953

1949 Source Sheets

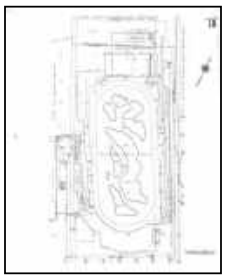

Volume 1, Sheet 10
1949

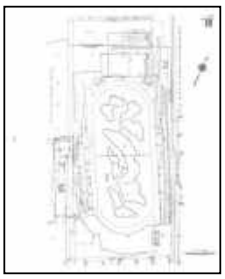

Volume 1, Sheet 10
1949

1925 Source Sheets

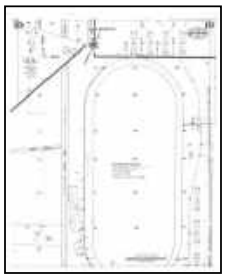

Volume 1, Sheet 10
1925

Volume 1, Sheet 9
1925

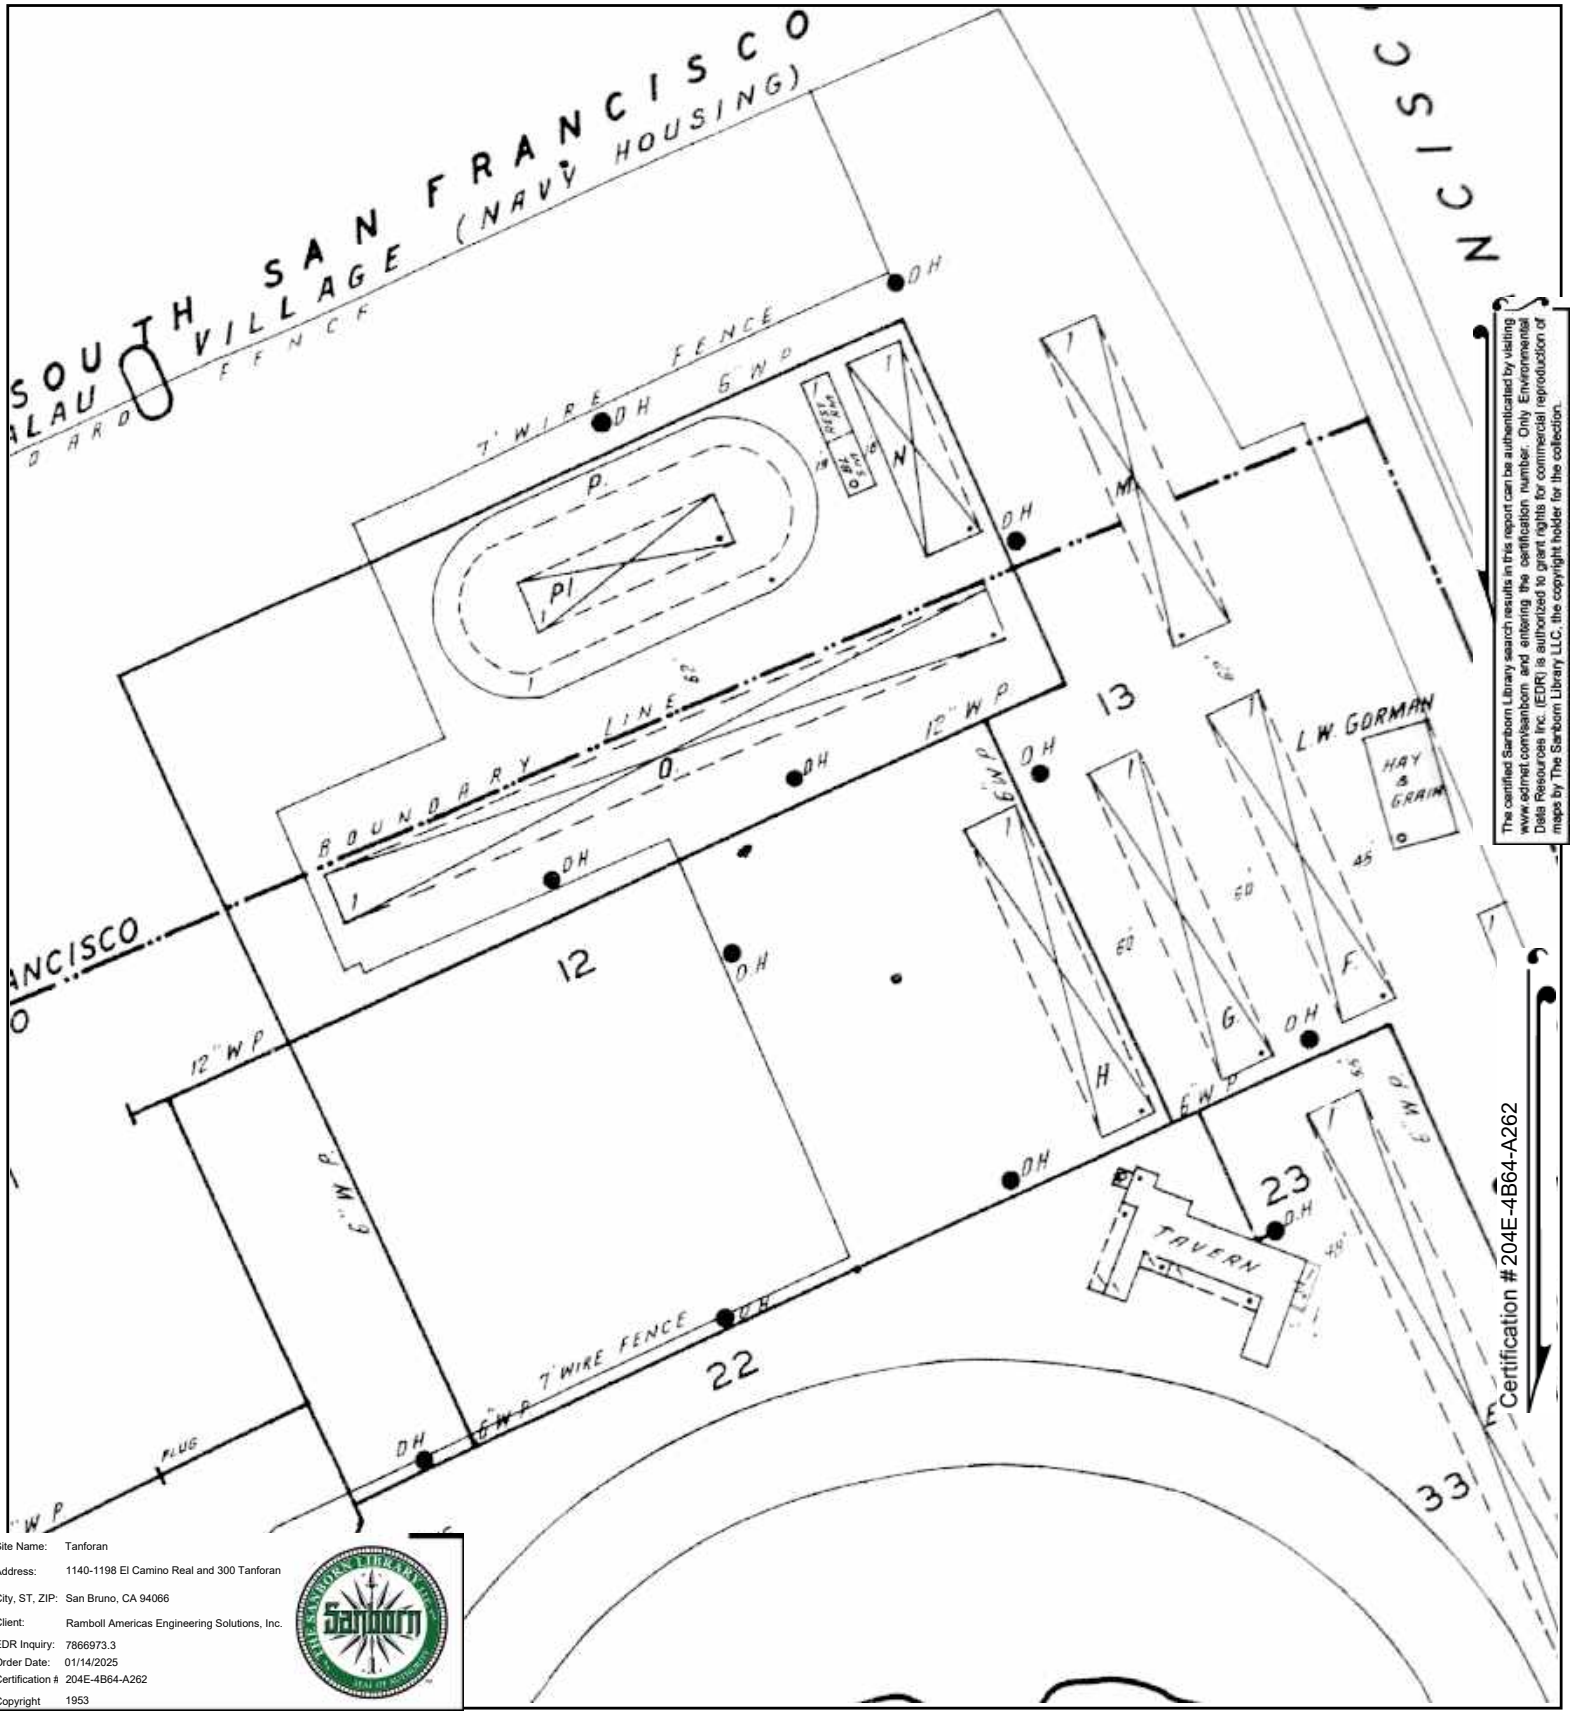

The certified Sanborn Library search results in this report can be authenticated by visiting www.edrnet.com/sanborn and entering the certification number. Only Environmental Data Resources Inc. (EDR) is authorized to grant rights for commercial reproduction of maps by The Sanborn Library LLC, the copyright holder for the collection.

Site Name: Tanforan
Address: 1140-1198 El Camino Real and 300 Tanforan
City, ST, ZIP: San Bruno, CA 94066
Client: Ramboll Americas Engineering Solutions, Inc.
EDR Inquiry: 7866973.3
Order Date: 01/14/2025
Certification #: 204E-4B64-A262
Copyright: 1953

This Certified Sanborn Map combines the following sheets.
Outlined areas indicate map sheets within the collection.

0 Feet 150 300 600

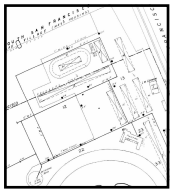

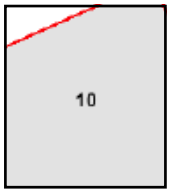

Volume 1, Sheet 10

N

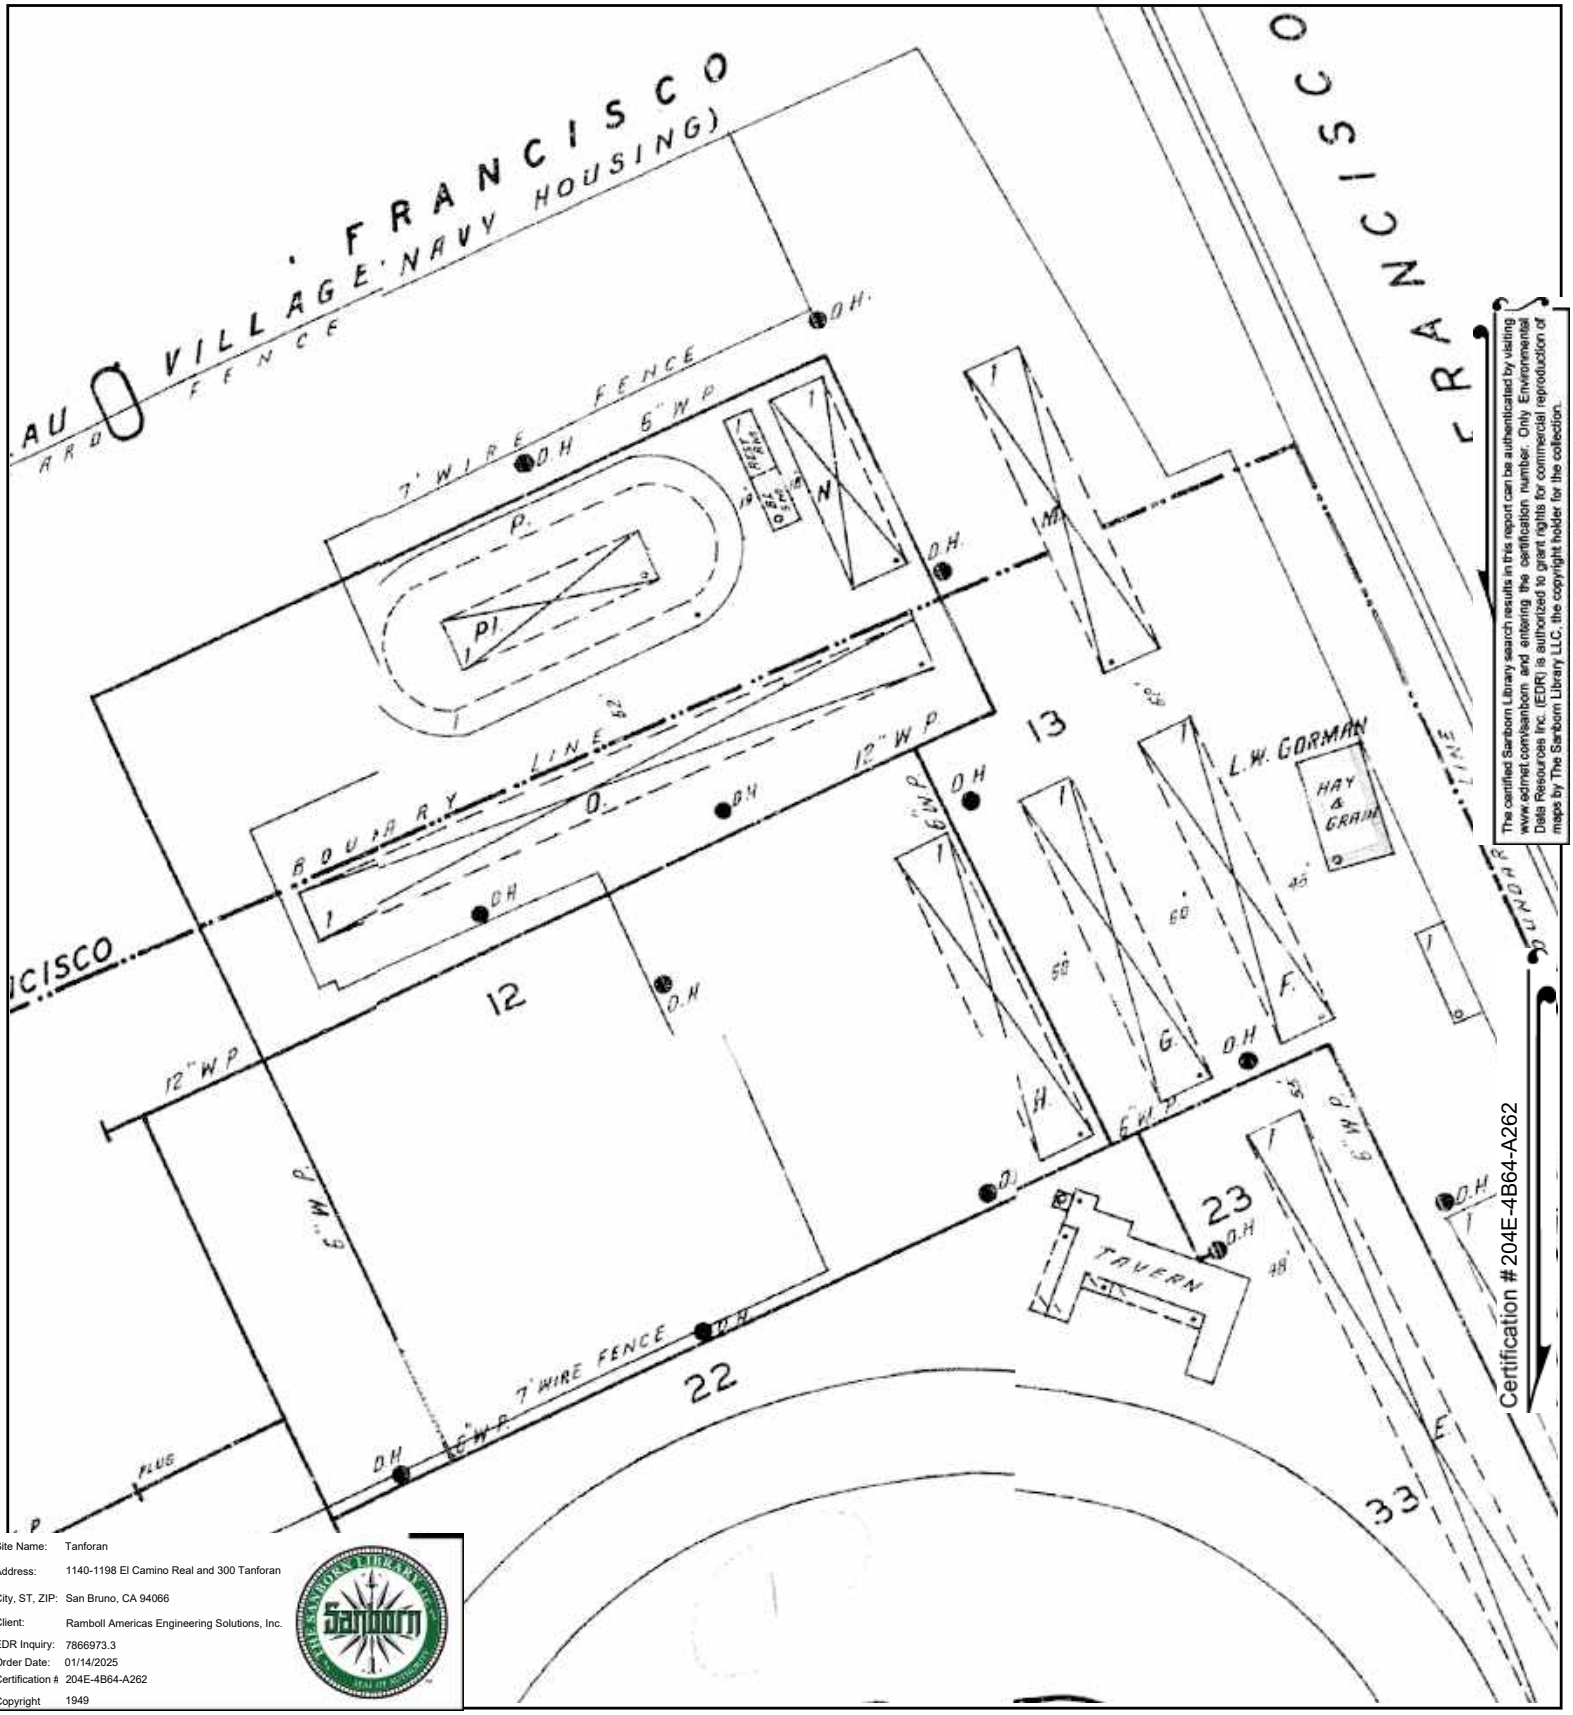

Site Name:	Tanforan
Address:	1140-1198 El Camino Real and 300 Tanforan
City, ST, ZIP:	San Bruno, CA 94066
Client:	Ramboll Americas Engineering Solutions, Inc.
EDR Inquiry:	7866973.3
Order Date:	01/14/2025
Certification #	204E-4B64-A262
Copyright	1949

The certified Sanborn Library search results in this report can be authenticated by visiting www.edrnet.com/sanborn and entering the certification number. Only Environmental Data Resources Inc. (EDR) is authorized to grant rights for commercial reproduction of maps by The Sanborn Library LLC, the copyright holder for the collection.

This Certified Sanborn Map combines the following sheets.
Outlined areas indicate map sheets within the collection.

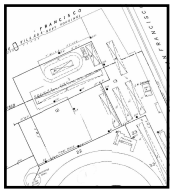

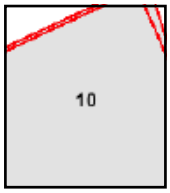

Volume 1, Sheet 10
Volume 1, Sheet 10

0 Feet 150 300 600

N

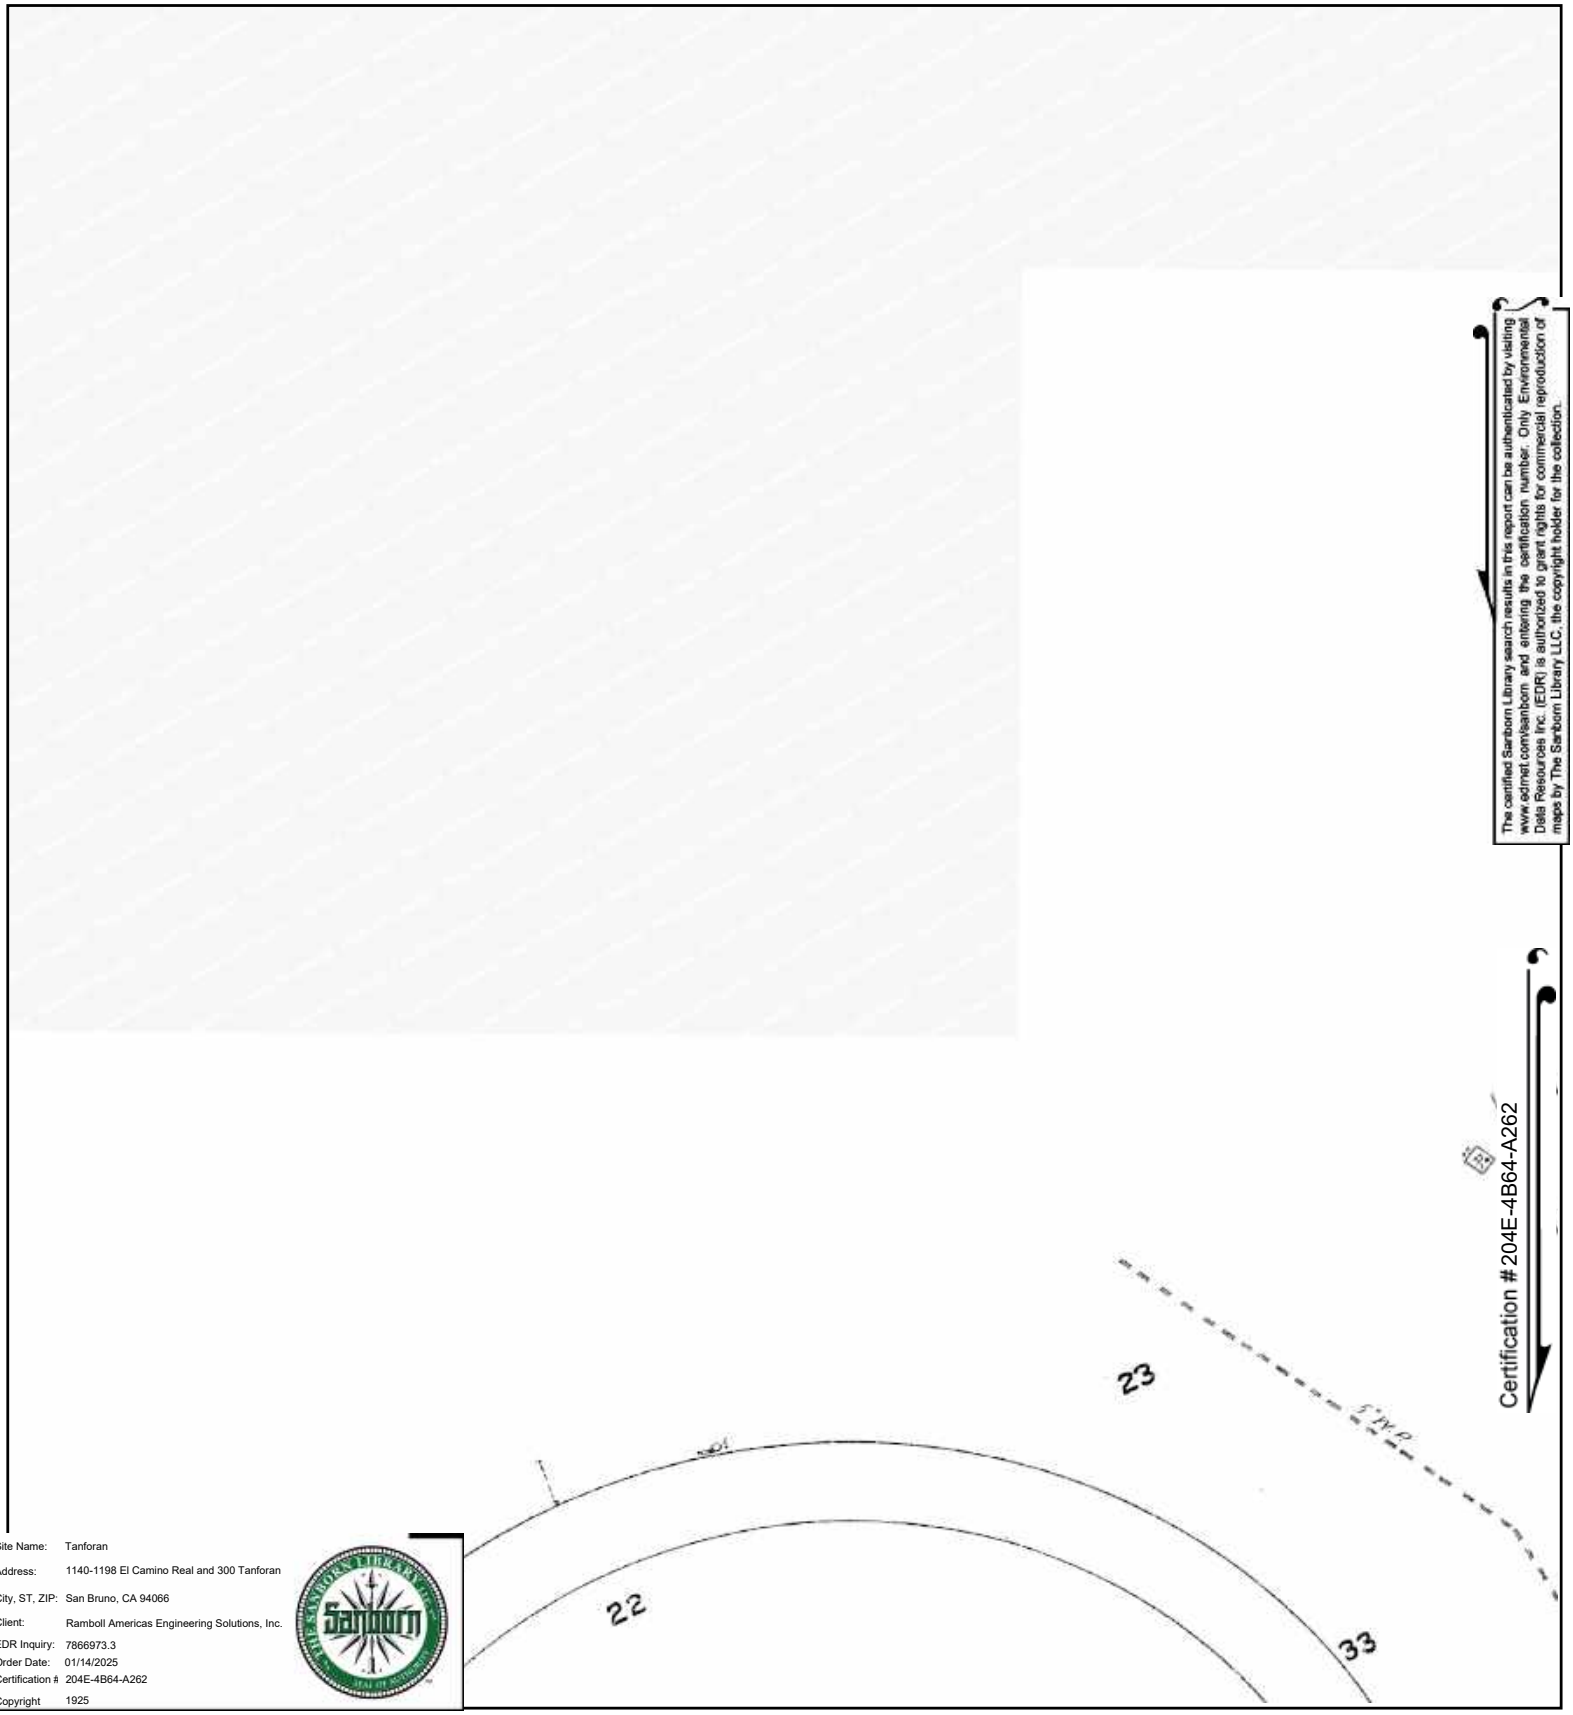

The certified Sanborn Library search results in this report can be authenticated by visiting www.edrnet.com/sanborn and entering the certification number. Only Environmental Data Resources Inc. (EDR) is authorized to grant rights for commercial reproduction of maps by The Sanborn Library LLC, the copyright holder for the collection.

Certification # 204E-4B64-A262

Site Name: Tanforan
Address: 1140-1198 El Camino Real and 300 Tanforan
City, ST, ZIP: San Bruno, CA 94066
Client: Ramboll Americas Engineering Solutions, Inc.
EDR Inquiry: 7866973.3
Order Date: 01/14/2025
Certification #: 204E-4B64-A262
Copyright: 1925

This Certified Sanborn Map combines the following sheets.
Outlined areas indicate map sheets within the collection.

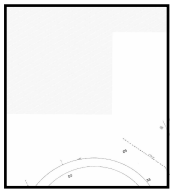

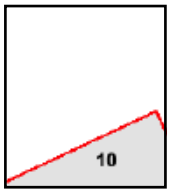

Volume 1, Sheet 9
Volume 1, Sheet 10

0 Feet 150 300 600

N

Tanforan

1140-1198 El Camino Real and 300 Tanforan

San Bruno, CA 94066

Inquiry Number: 7866973.3

January 14, 2025

Certified Sanborn® Map Report

6 Armstrong Road, 4th floor
Shelton, CT 06484
Toll Free: 800.352.0050
www.edrnet.com

Certified Sanborn® Map Report

01/14/25

Site Name:

Tanforan
1140-1198 El Camino Real anc
San Bruno, CA 94066
EDR Inquiry # 7866973.3

Client Name:

Ramboll Americas Engineering Solutions,
1111 Broadway; Suite 1400
Oakland, CA 94607
Contact: Jodi Vanneman

The Sanborn Library has been searched by EDR and maps covering the target property location as provided by Ramboll Americas Engineering Solutions, Inc. were identified for the years listed below. The Sanborn Library is the largest, most complete collection of fire insurance maps. The collection includes maps from Sanborn, Bromley, Perris & Browne, Hopkins, Barlow, and others. Only Environmental Data Resources Inc. (EDR) is authorized to grant rights for commercial reproduction of maps by the Sanborn Library LLC, the copyright holder for the collection. Results can be authenticated by visiting www.edrnet.com/sanborn.

The Sanborn Library is continually enhanced with newly identified map archives. This report accesses all maps in the collection as of the day this report was generated.

Certified Sanborn Results:

Certification # 204E-4B64-A262

PO # TBD

Project Tanforan

Maps Provided:

1953
1949
1925

Sanborn® Library search results

Certification #: 204E-4B64-A262

The Sanborn Library includes more than 1.2 million fire insurance maps from Sanborn, Bromley, Perris & Browne, Hopkins, Barlow and others which track historical property usage in approximately 12,000 American cities and towns. Collections searched:

- ☑ Library of Congress
- ☑ University Publications of America
- ☑ EDR Private Collection

The Sanborn Library LLC Since 1866™

Limited Permission To Make Copies

Ramboll Americas Engineering Solutions, Inc. (the client) is permitted to make up to FIVE photocopies of this Sanborn Map transmittal and each fire insurance map accompanying this report solely for the limited use of its customer. No one other than the client is authorized to make copies. Upon request made directly to an EDR Account Executive, the client may be permitted to make a limited number of additional photocopies. This permission is conditioned upon compliance by the client, its customer and their agents with EDR's copyright policy; a copy of which is available upon request.

Disclaimer - Copyright and Trademark Notice

This Report contains certain information obtained from a variety of public and other sources reasonably available to Environmental Data Resources, LLC. It cannot be concluded from this Report that coverage information for the target and surrounding properties does not exist from other sources. This Report is provided on an "AS IS", "AS AVAILABLE" basis. NO WARRANTY EXPRESS OR IMPLIED IS MADE WHATSOEVER IN CONNECTION WITH THIS REPORT. ENVIRONMENTAL DATA RESOURCES, LLC AND ITS SUBSIDIARIES, AFFILIATES AND THIRD PARTY SUPPLIERS DISCLAIM ALL WARRANTIES, OF ANY KIND OR NATURE, EXPRESS OR IMPLIED, ARISING OUT OF OR RELATED TO THIS REPORT OR ANY OF THE DATA AND INFORMATION PROVIDED IN THIS REPORT, INCLUDING WITHOUT LIMITATION, ANY WARRANTIES REGARDING ACCURACY, QUALITY, CORRECTNESS, COMPLETENESS, COMPREHENSIVENESS, SUITABILITY, MERCHANTABILITY, FITNESS FOR A PARTICULAR PURPOSE, TITLE, NON-INFRINGEMENT, MISAPPROPRIATION, OR OTHERWISE. ALL RISK IS ASSUMED BY THE USER. IN NO EVENT SHALL ENVIRONMENTAL DATA RESOURCES, LLC OR ITS SUBSIDIARIES, AFFILIATES OR THIRD PARTY SUPPLIERS BE LIABLE TO ANYONE FOR ANY DIRECT, INCIDENTAL, INDIRECT, SPECIAL, CONSEQUENTIAL OR OTHER DAMAGES OF ANY TYPE OR KIND (INCLUDING BUT NOT LIMITED TO LOSS OF PROFITS, LOSS OF USE, OR LOSS OF DATA), ARISING OUT OF OR IN ANY WAY CONNECTED WITH THIS REPORT OR ANY OF THE DATA AND INFORMATION PROVIDED IN THIS REPORT. Any analyses, estimates, ratings, environmental risk levels, or risk codes provided in this Report are provided for illustrative purposes only, and are not intended to provide, nor should they be interpreted as providing any facts regarding, or prediction or forecast of, any environmental risk for any property. Only an assessment performed by a qualified environmental professional can provide findings, opinions or conclusions regarding the environmental risk or conditions in, on or at any property.

Copyright 2025 by Environmental Data Resources, Inc. All rights reserved. Reproduction in any media or format, in whole or in part, of any report or map of Environmental Data Resources, Inc., or its affiliates, is prohibited without prior written permission.

EDR and its logos (including Sanborn and Sanborn Map) are trademarks of Environmental Data Resources, LLC or its affiliates. All other trademarks used herein are the property of their respective owners.

Sanborn Sheet Key

This Certified Sanborn Map Report is based upon the following Sanborn Fire Insurance map sheets.

1953 Source Sheets

Volume 1, Sheet 10
1953

1949 Source Sheets

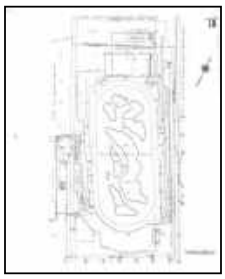

Volume 1, Sheet 10
1949

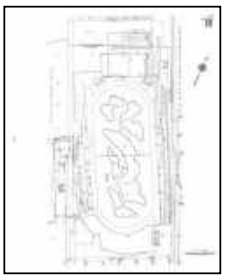

Volume 1, Sheet 10
1949

1925 Source Sheets

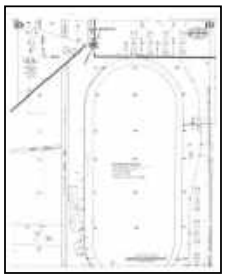

Volume 1, Sheet 10
1925

Volume 1, Sheet 9
1925

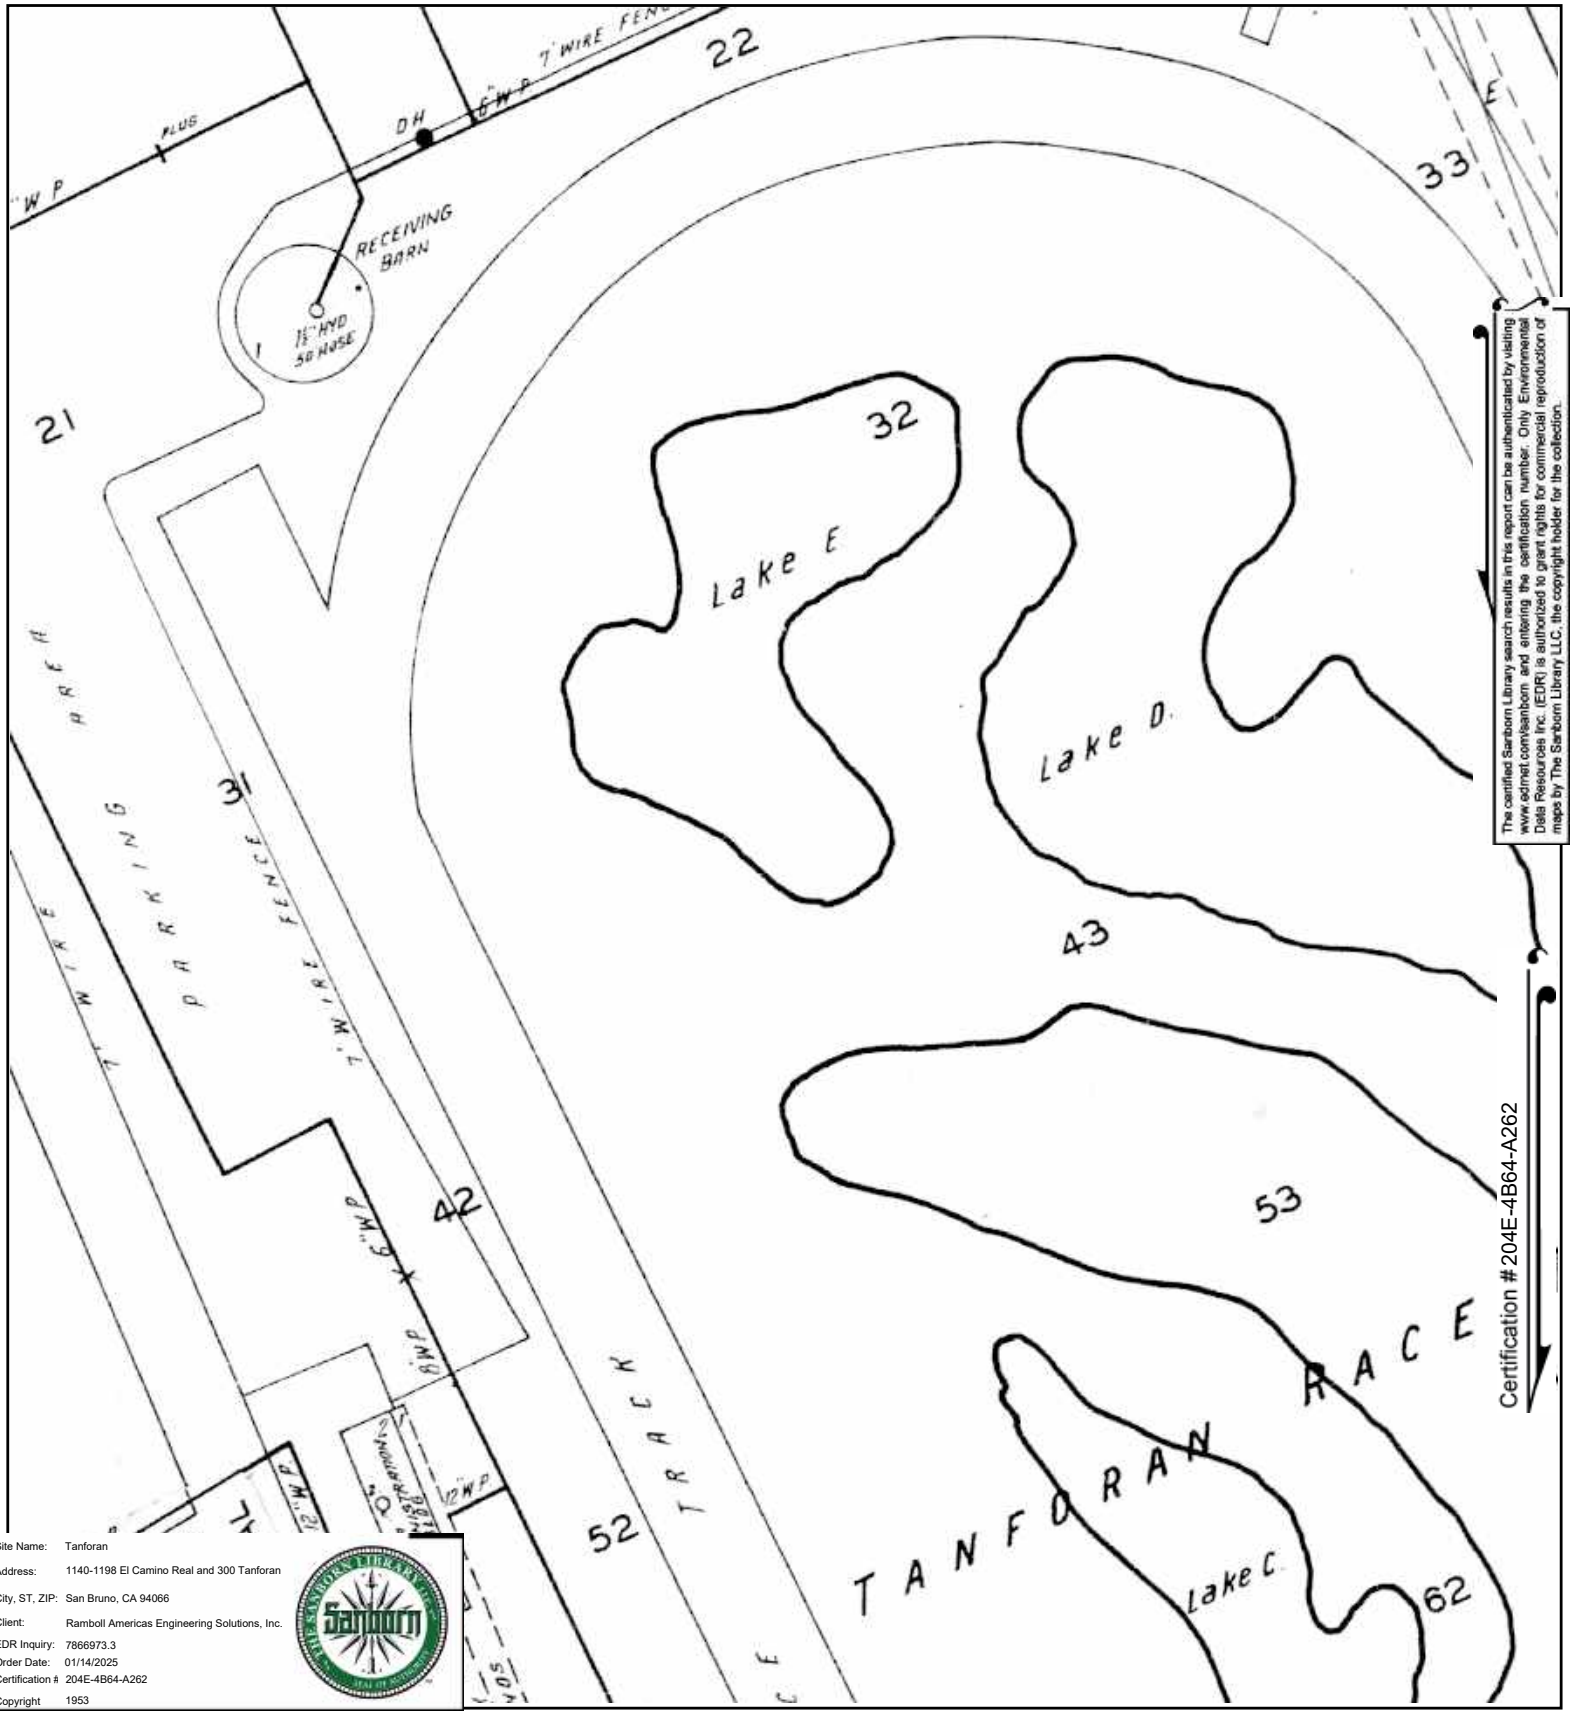

The certified Sanborn Library search results in this report can be authenticated by visiting www.edrnet.com/sanborn and entering the certification number. Only Environmental Data Resources Inc. (EDR) is authorized to grant rights for commercial reproduction of maps by The Sanborn Library LLC, the copyright holder for the collection.

Certification # 204E-4B64-A262

Site Name:	Tanforan
Address:	1140-1198 El Camino Real and 300 Tanforan
City, ST, ZIP:	San Bruno, CA 94066
Client:	Ramboll Americas Engineering Solutions, Inc.
EDR Inquiry:	7866973.3
Order Date:	01/14/2025
Certification #	204E-4B64-A262
Copyright	1953

This Certified Sanborn Map combines the following sheets.
Outlined areas indicate map sheets within the collection.

0 Feet 150 300 600

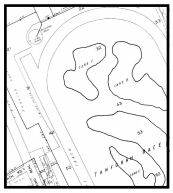

10

Volume 1, Sheet 10

N

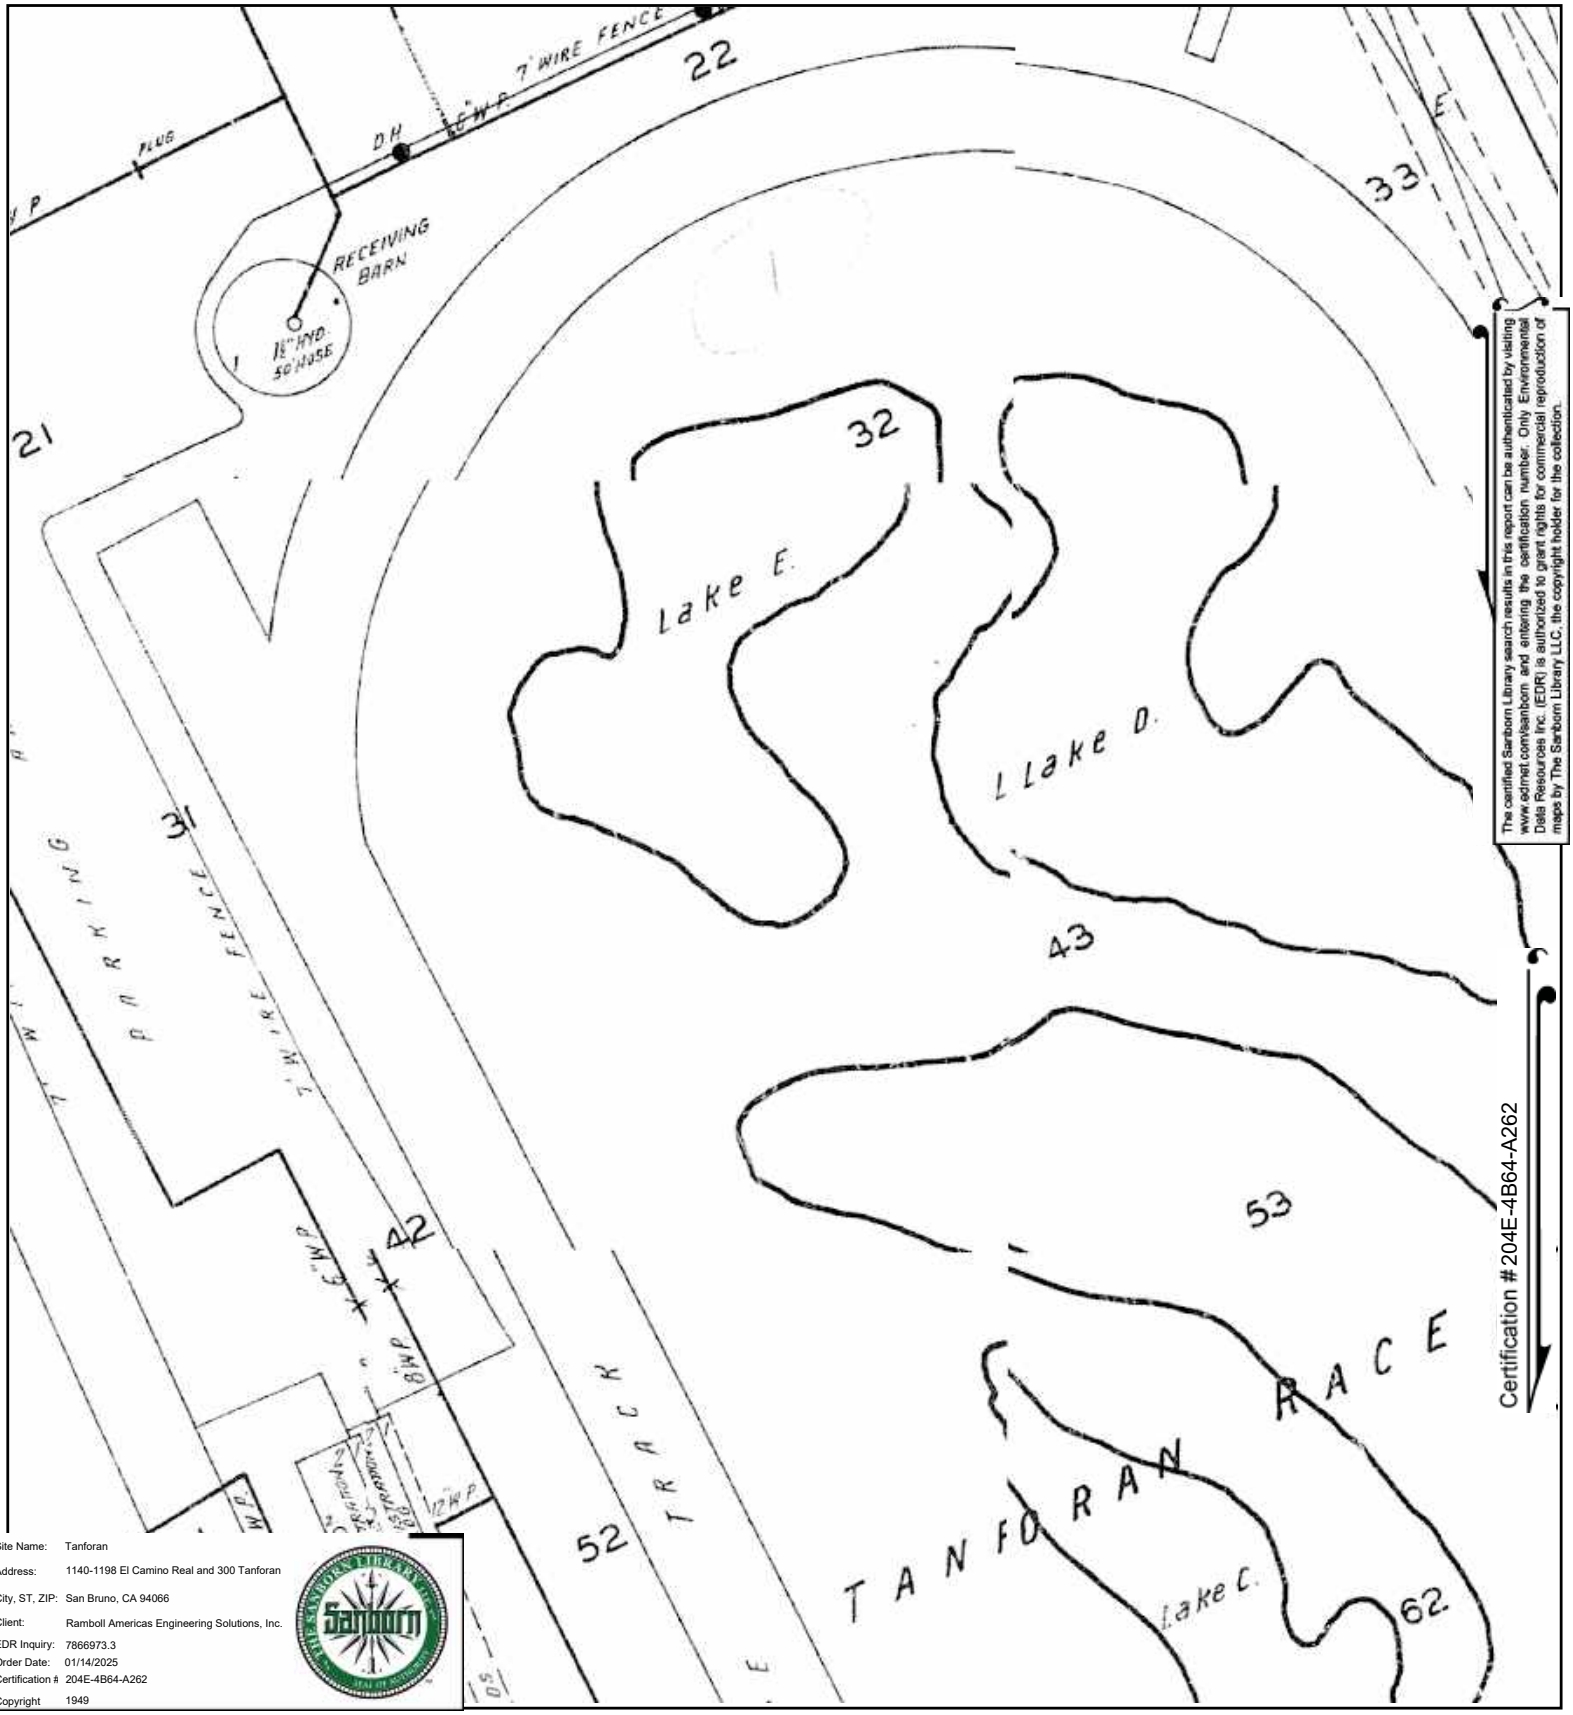

The certified Sanborn Library search results in this report can be authenticated by visiting www.edrnet.com/sanborn and entering the certification number. Only Environmental Data Resources Inc. (EDR) is authorized to grant rights for commercial reproduction of maps by The Sanborn Library LLC, the copyright holder for the collection.

Certification # 204E-4B64-A262

Site Name: Tanforan
Address: 1140-1198 El Camino Real and 300 Tanforan
City, ST, ZIP: San Bruno, CA 94066
Client: Ramboll Americas Engineering Solutions, Inc.
EDR Inquiry: 7866973.3
Order Date: 01/14/2025
Certification #: 204E-4B64-A262
Copyright: 1949

This Certified Sanborn Map combines the following sheets.
Outlined areas indicate map sheets within the collection.

0 Feet 150 300 600

10

Volume 1, Sheet 10
Volume 1, Sheet 10

N

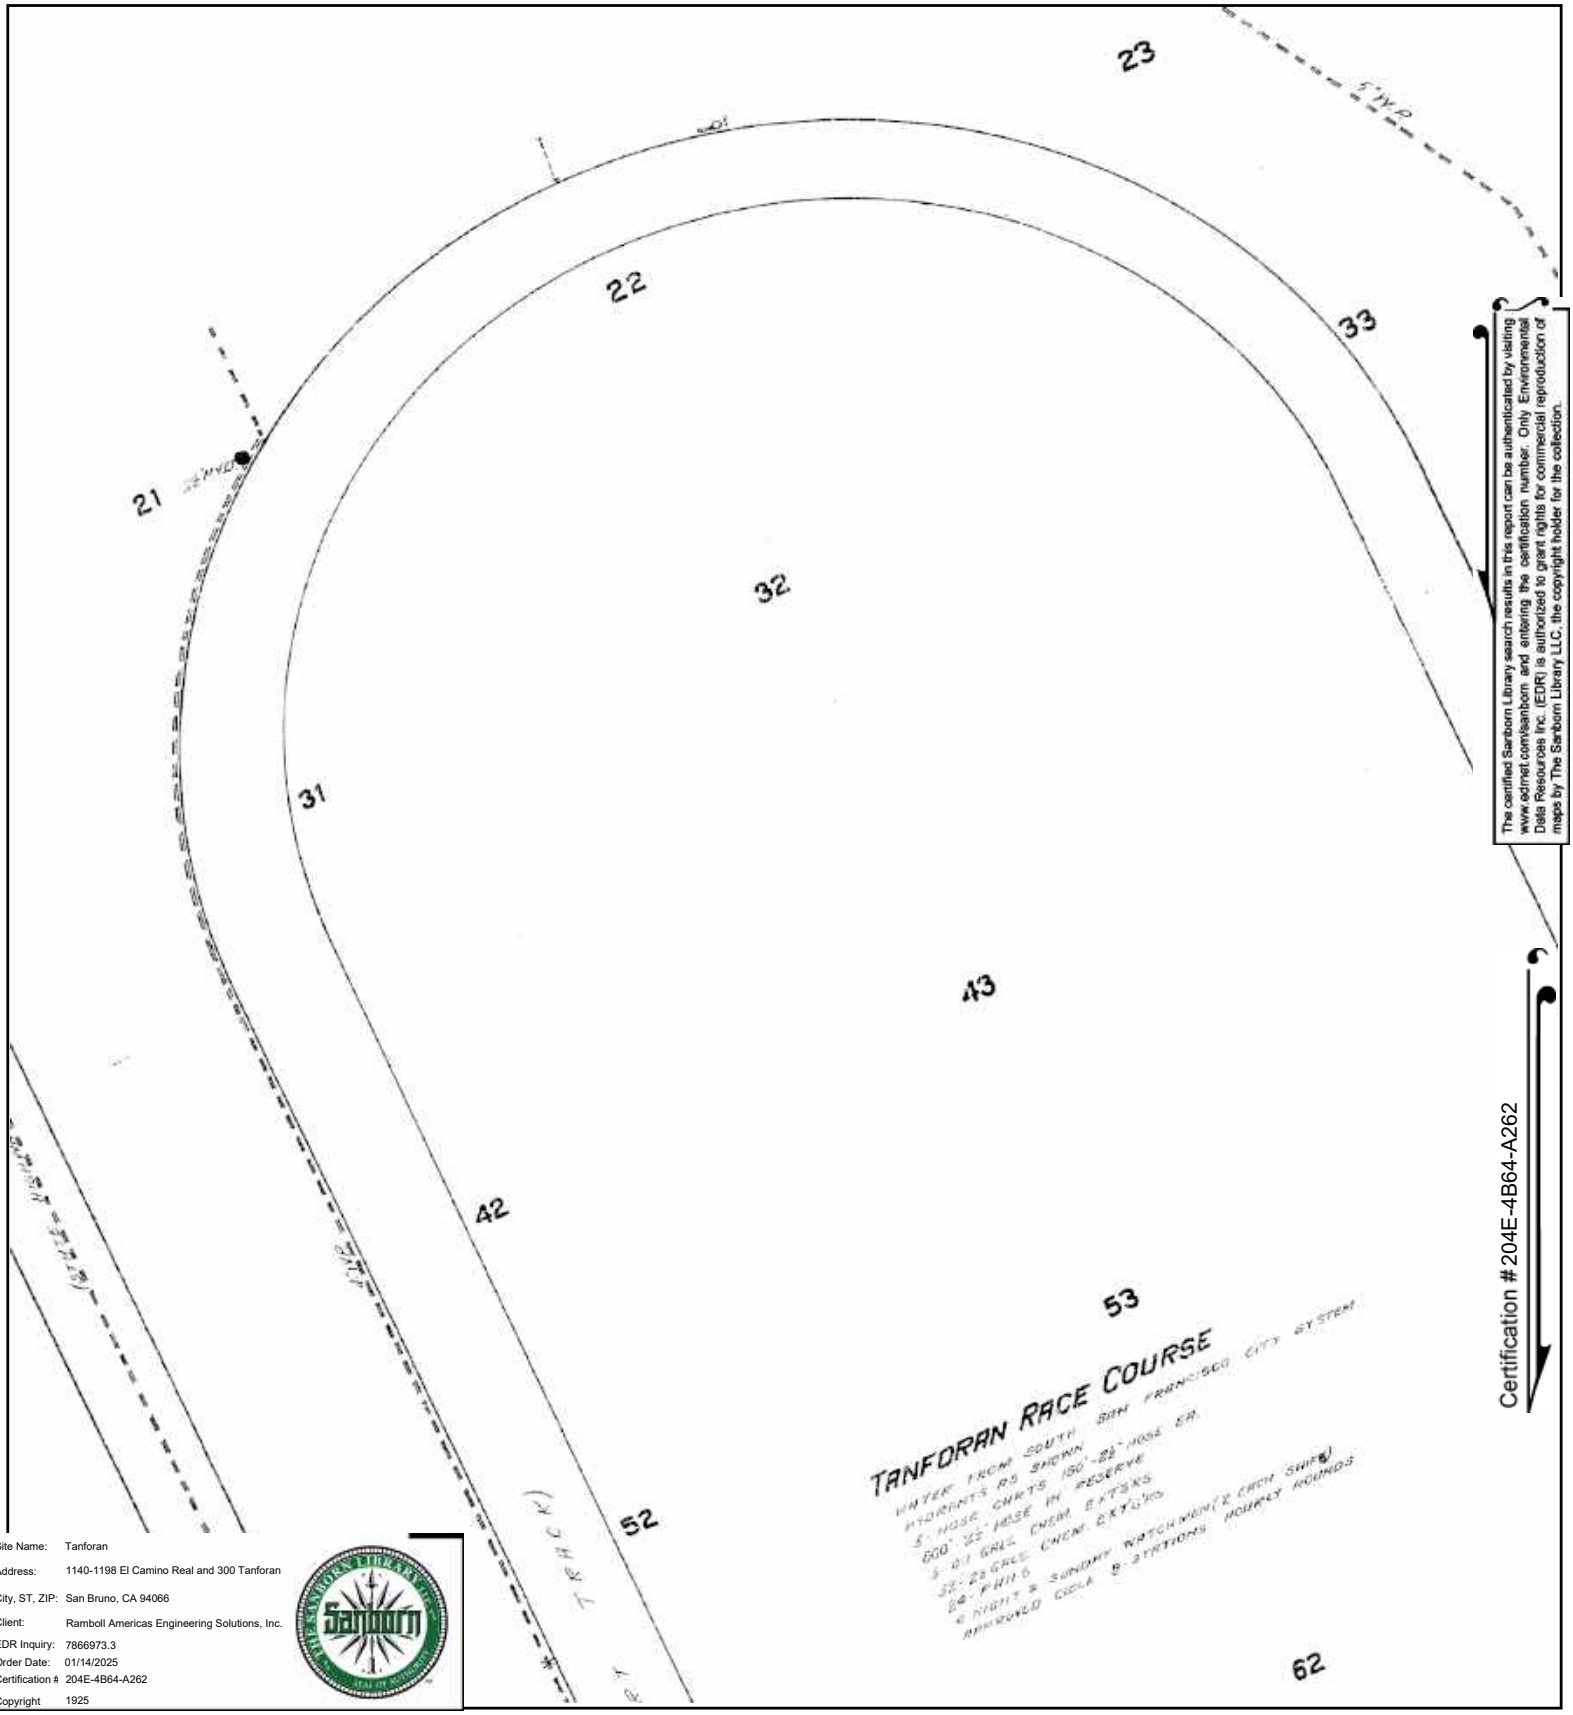

The certified Sanborn Library search results in this report can be authenticated by visiting www.edrnet.com/sanborn and entering the certification number. Only Environmental Data Resources Inc. (EDR) is authorized to grant rights for commercial reproduction of maps by The Sanborn Library LLC, the copyright holder for the collection.

Certification # 204E-4B64-A262

Site Name:	Tanforan
Address:	1140-1198 El Camino Real and 300 Tanforan
City, ST, ZIP:	San Bruno, CA 94066
Client:	Ramboll Americas Engineering Solutions, Inc.
EDR Inquiry:	7866973.3
Order Date:	01/14/2025
Certification #	204E-4B64-A262
Copyright	1925

This Certified Sanborn Map combines the following sheets.
Outlined areas indicate map sheets within the collection.

0 Feet 150 300 600

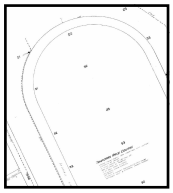

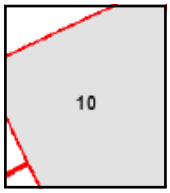

Volume 1, Sheet 9
Volume 1, Sheet 10

N

Tanforan

1140-1198 El Camino Real and 300 Tanforan

San Bruno, CA 94066

Inquiry Number: 7866973.3

January 14, 2025

Certified Sanborn® Map Report

6 Armstrong Road, 4th floor
Shelton, CT 06484
Toll Free: 800.352.0050
www.edrnet.com

Certified Sanborn® Map Report

01/14/25

Site Name:

Tanforan
1140-1198 El Camino Real anc
San Bruno, CA 94066
EDR Inquiry # 7866973.3

Client Name:

Ramboll Americas Engineering Solutions,
1111 Broadway; Suite 1400
Oakland, CA 94607
Contact: Jodi Vanneman

The Sanborn Library has been searched by EDR and maps covering the target property location as provided by Ramboll Americas Engineering Solutions, Inc. were identified for the years listed below. The Sanborn Library is the largest, most complete collection of fire insurance maps. The collection includes maps from Sanborn, Bromley, Perris & Browne, Hopkins, Barlow, and others. Only Environmental Data Resources Inc. (EDR) is authorized to grant rights for commercial reproduction of maps by the Sanborn Library LLC, the copyright holder for the collection. Results can be authenticated by visiting www.edrnet.com/sanborn.

The Sanborn Library is continually enhanced with newly identified map archives. This report accesses all maps in the collection as of the day this report was generated.

Certified Sanborn Results:

Certification # 204E-4B64-A262

PO # TBD

Project Tanforan

Maps Provided:

1953
1949
1925

Sanborn® Library search results

Certification #: 204E-4B64-A262

The Sanborn Library includes more than 1.2 million fire insurance maps from Sanborn, Bromley, Perris & Browne, Hopkins, Barlow and others which track historical property usage in approximately 12,000 American cities and towns. Collections searched:

- ☑ Library of Congress
- ☑ University Publications of America
- ☑ EDR Private Collection

The Sanborn Library LLC Since 1866™

Limited Permission To Make Copies

Ramboll Americas Engineering Solutions, Inc. (the client) is permitted to make up to FIVE photocopies of this Sanborn Map transmittal and each fire insurance map accompanying this report solely for the limited use of its customer. No one other than the client is authorized to make copies. Upon request made directly to an EDR Account Executive, the client may be permitted to make a limited number of additional photocopies. This permission is conditioned upon compliance by the client, its customer and their agents with EDR's copyright policy; a copy of which is available upon request.

Disclaimer - Copyright and Trademark Notice

This Report contains certain information obtained from a variety of public and other sources reasonably available to Environmental Data Resources, LLC. It cannot be concluded from this Report that coverage information for the target and surrounding properties does not exist from other sources. This Report is provided on an "AS IS", "AS AVAILABLE" basis. NO WARRANTY EXPRESS OR IMPLIED IS MADE WHATSOEVER IN CONNECTION WITH THIS REPORT. ENVIRONMENTAL DATA RESOURCES, LLC AND ITS SUBSIDIARIES, AFFILIATES AND THIRD PARTY SUPPLIERS DISCLAIM ALL WARRANTIES, OF ANY KIND OR NATURE, EXPRESS OR IMPLIED, ARISING OUT OF OR RELATED TO THIS REPORT OR ANY OF THE DATA AND INFORMATION PROVIDED IN THIS REPORT, INCLUDING WITHOUT LIMITATION, ANY WARRANTIES REGARDING ACCURACY, QUALITY, CORRECTNESS, COMPLETENESS, COMPREHENSIVENESS, SUITABILITY, MERCHANTABILITY, FITNESS FOR A PARTICULAR PURPOSE, TITLE, NON-INFRINGEMENT, MISAPPROPRIATION, OR OTHERWISE. ALL RISK IS ASSUMED BY THE USER. IN NO EVENT SHALL ENVIRONMENTAL DATA RESOURCES, LLC OR ITS SUBSIDIARIES, AFFILIATES OR THIRD PARTY SUPPLIERS BE LIABLE TO ANYONE FOR ANY DIRECT, INCIDENTAL, INDIRECT, SPECIAL, CONSEQUENTIAL OR OTHER DAMAGES OF ANY TYPE OR KIND (INCLUDING BUT NOT LIMITED TO LOSS OF PROFITS, LOSS OF USE, OR LOSS OF DATA), ARISING OUT OF OR IN ANY WAY CONNECTED WITH THIS REPORT OR ANY OF THE DATA AND INFORMATION PROVIDED IN THIS REPORT. Any analyses, estimates, ratings, environmental risk levels, or risk codes provided in this Report are provided for illustrative purposes only, and are not intended to provide, nor should they be interpreted as providing any facts regarding, or prediction or forecast of, any environmental risk for any property. Only an assessment performed by a qualified environmental professional can provide findings, opinions or conclusions regarding the environmental risk or conditions in, on or at any property.

Copyright 2025 by Environmental Data Resources, Inc. All rights reserved. Reproduction in any media or format, in whole or in part, of any report or map of Environmental Data Resources, Inc., or its affiliates, is prohibited without prior written permission.

EDR and its logos (including Sanborn and Sanborn Map) are trademarks of Environmental Data Resources, LLC or its affiliates. All other trademarks used herein are the property of their respective owners.

Sanborn Sheet Key

This Certified Sanborn Map Report is based upon the following Sanborn Fire Insurance map sheets.

1953 Source Sheets

Volume 1, Sheet 10
1953

1949 Source Sheets

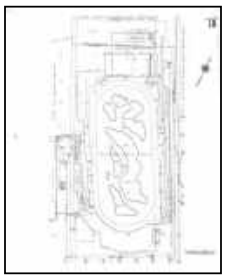

Volume 1, Sheet 10
1949

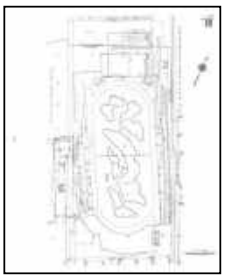

Volume 1, Sheet 10
1949

1925 Source Sheets

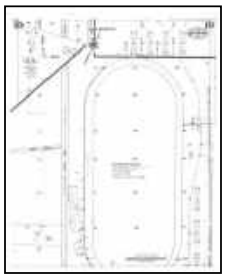

Volume 1, Sheet 10
1925

Volume 1, Sheet 9
1925

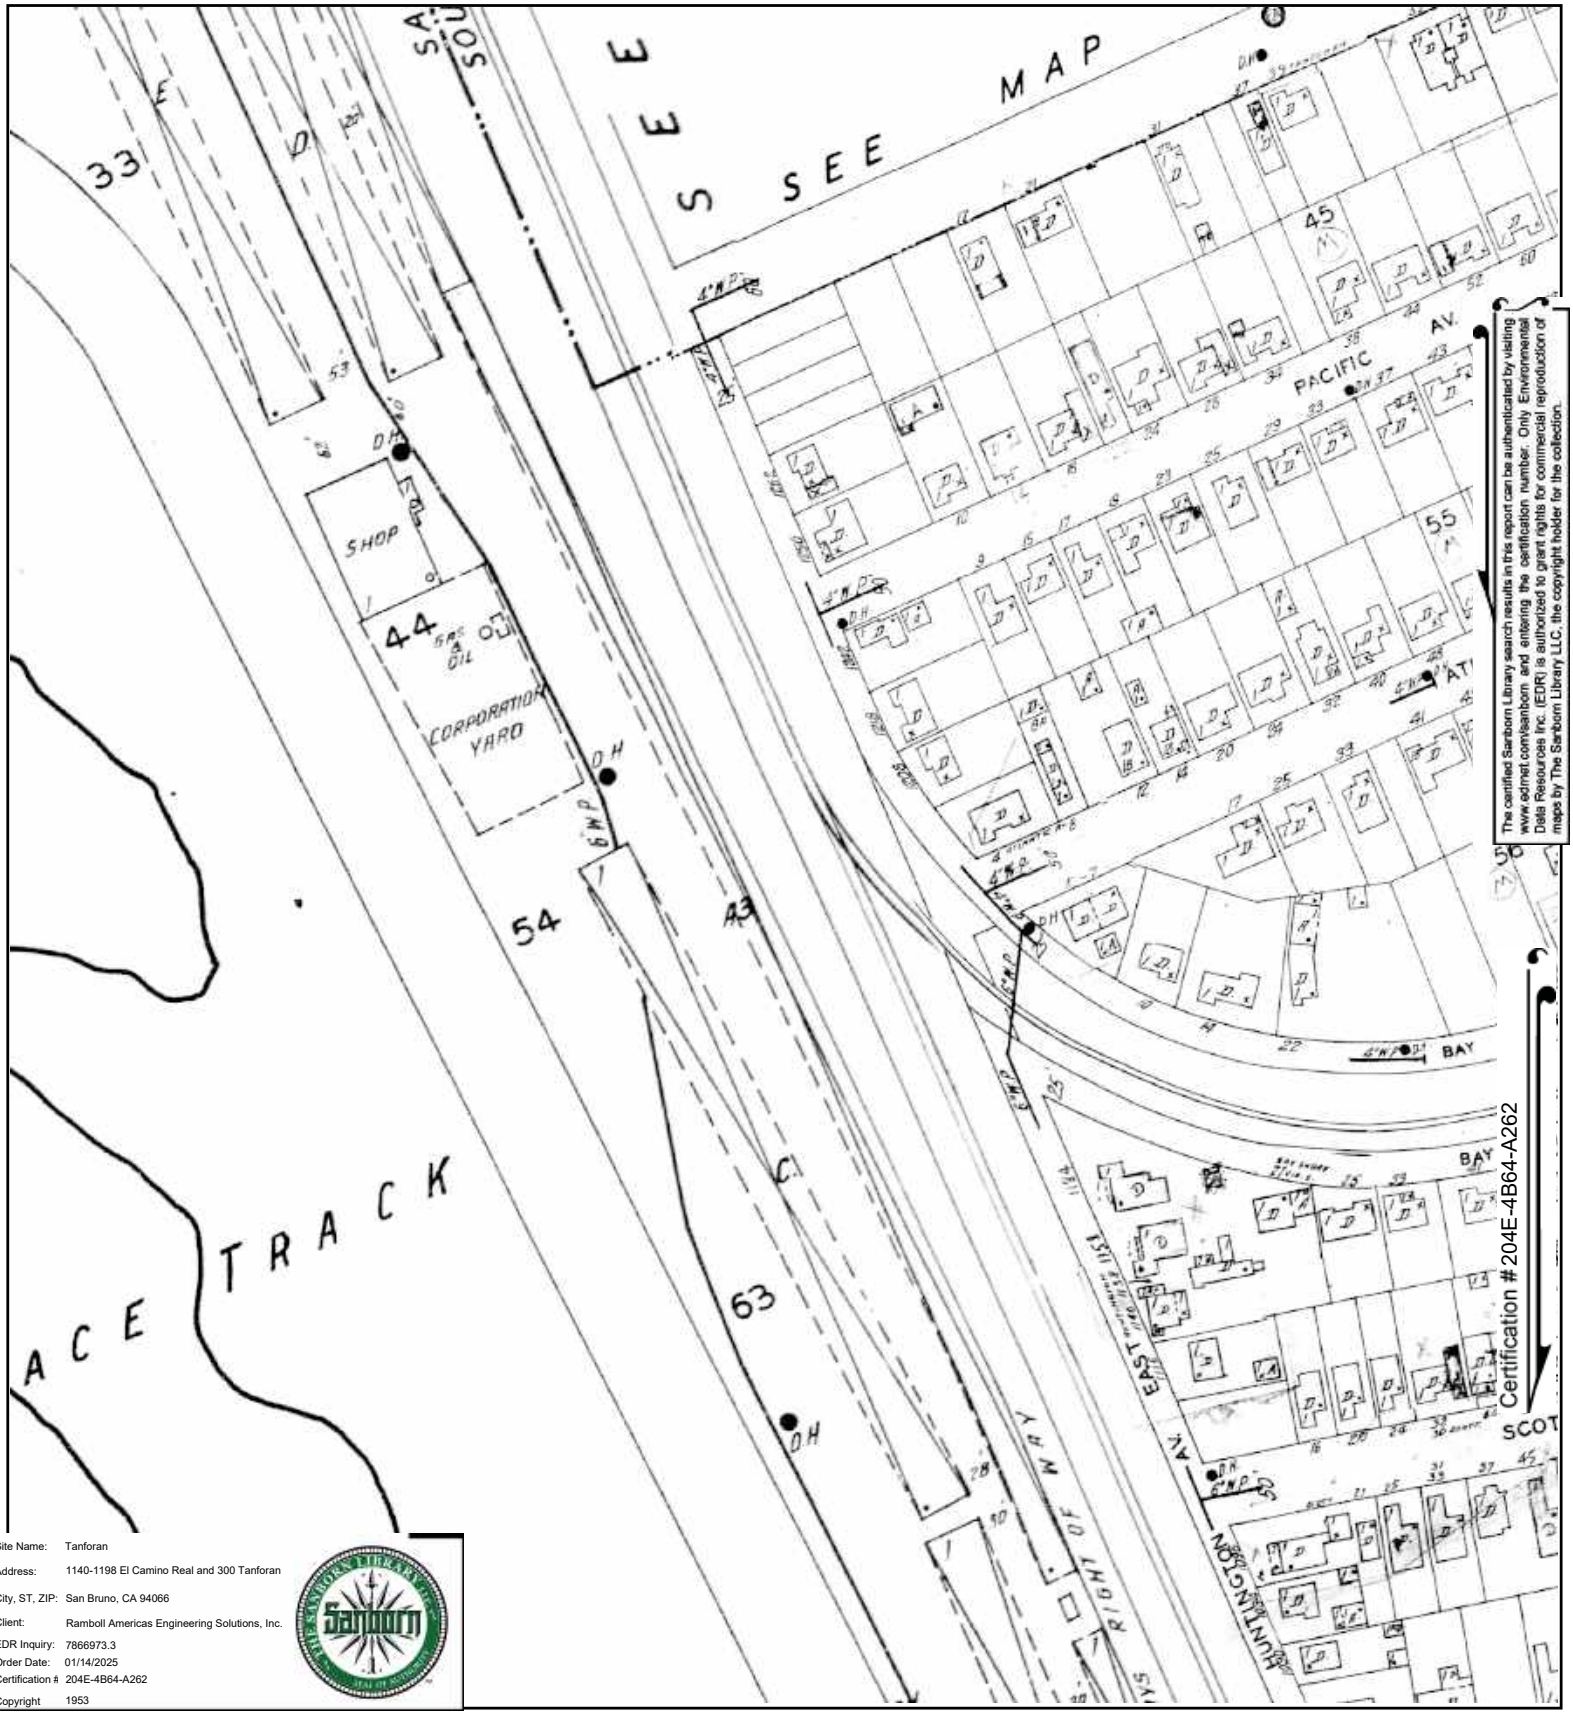

Site Name: Tanforan
Address: 1140-1198 El Camino Real and 300 Tanforan
City, ST, ZIP: San Bruno, CA 94066
Client: Ramboll Americas Engineering Solutions, Inc.
EDR Inquiry: 7866973.3
Order Date: 01/14/2025
Certification #: 204E-4B64-A262
Copyright: 1953

This Certified Sanborn Map combines the following sheets.
Outlined areas indicate map sheets within the collection.

0 Feet 150 300 600

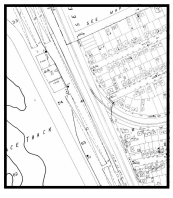

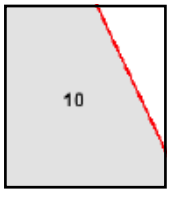

Volume 1, Sheet 10

N

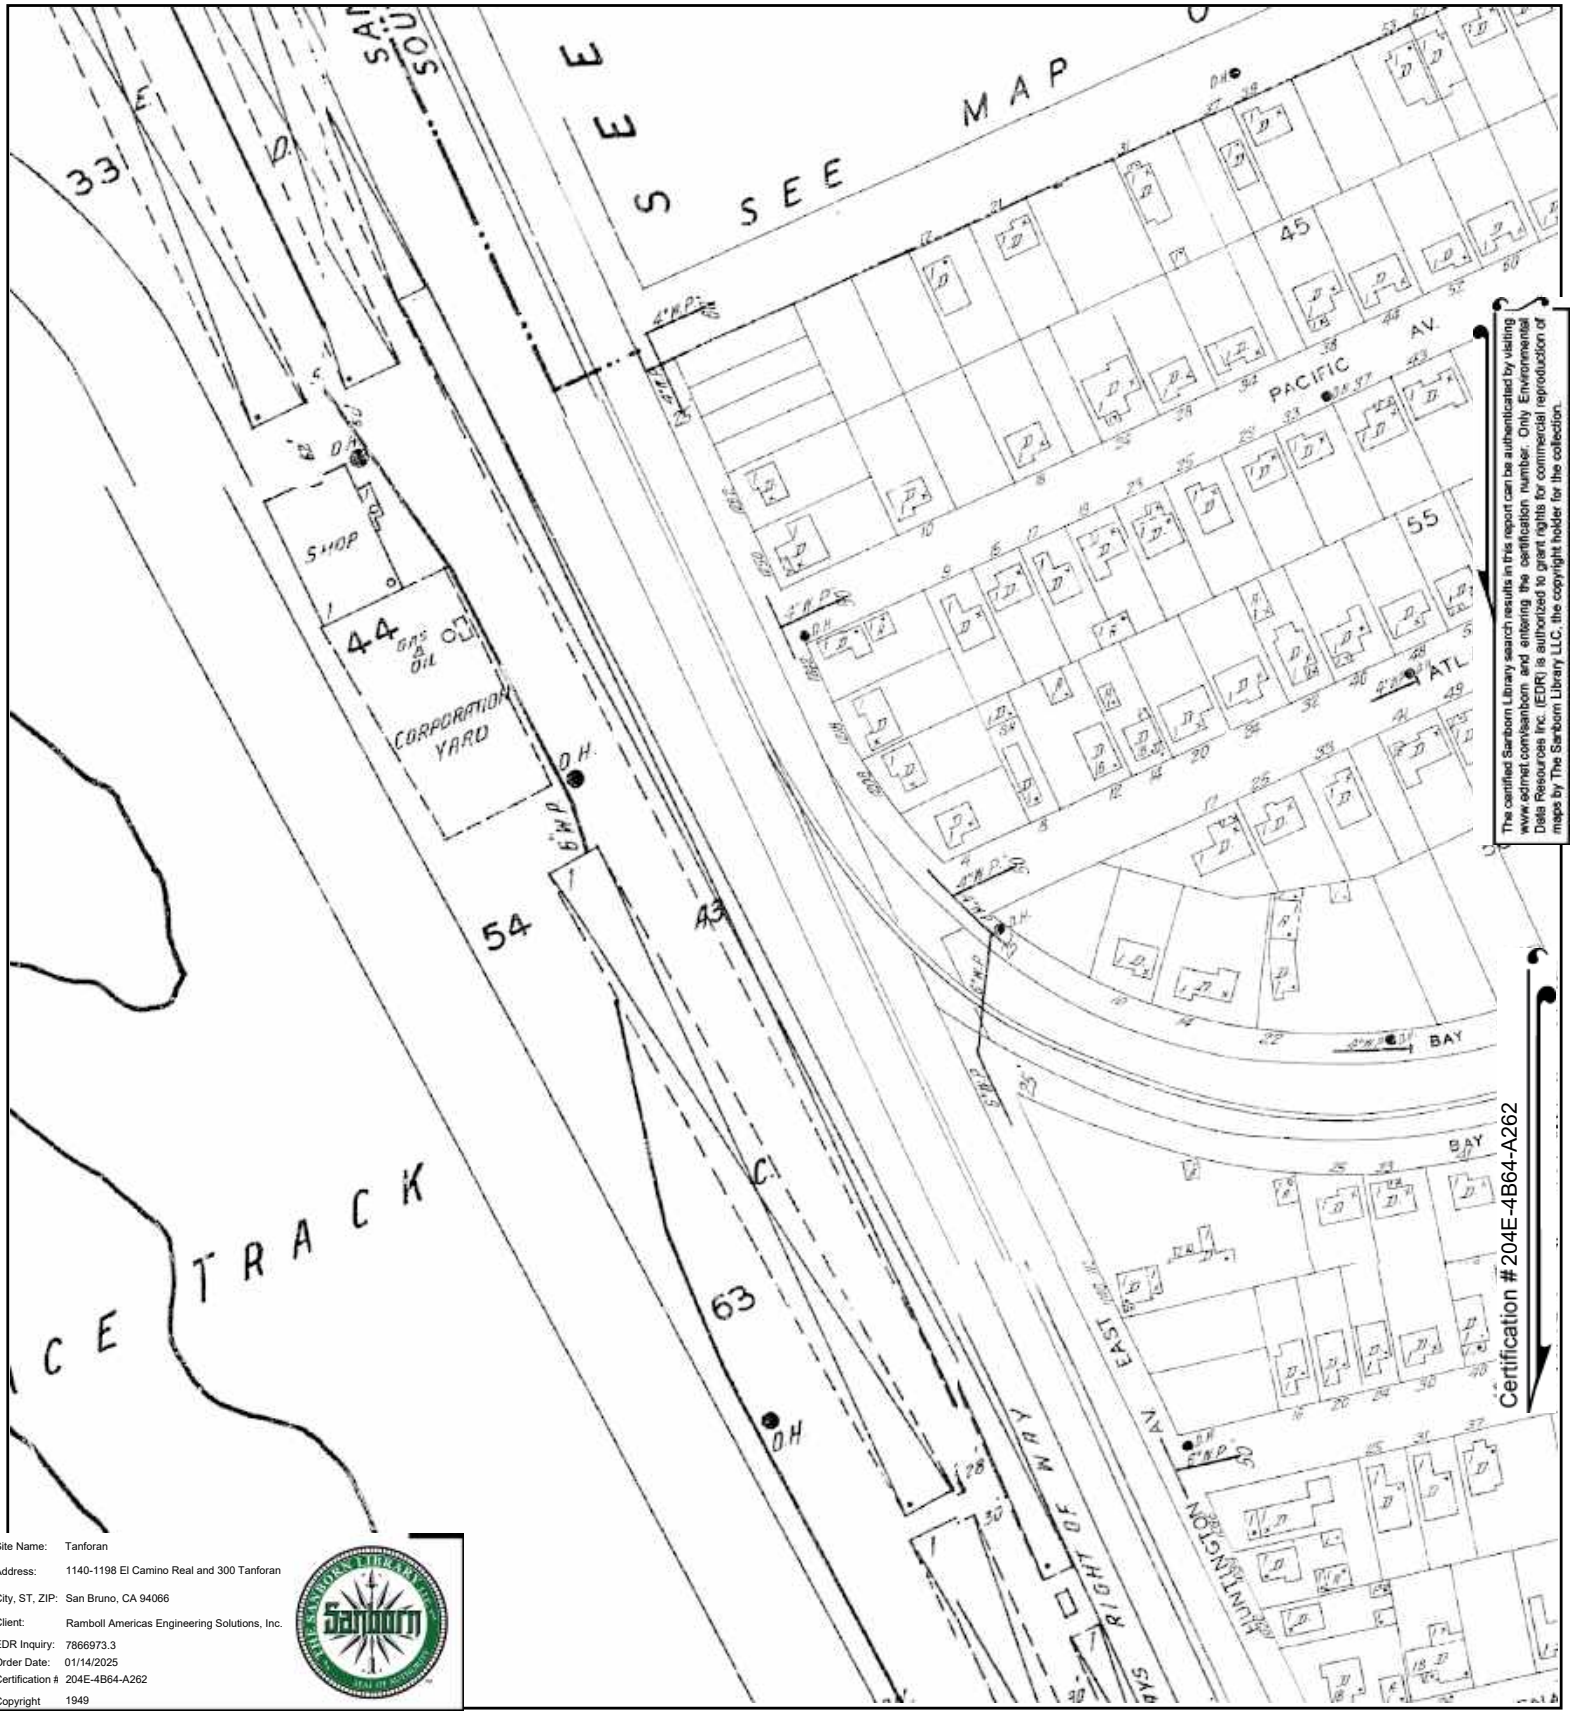

The certified Sanborn Library search results in this report can be authenticated by visiting www.edrnet.com/sanborn and entering the certification number. Only Environmental Data Resources Inc. (EDR) is authorized to grant rights for commercial reproduction of maps by The Sanborn Library LLC, the copyright holder for the collection.

Site Name: Tanforan
Address: 1140-1198 El Camino Real and 300 Tanforan
City, ST, ZIP: San Bruno, CA 94066
Client: Ramboll Americas Engineering Solutions, Inc.
EDR Inquiry: 7866973.3
Order Date: 01/14/2025
Certification #: 204E-4B64-A262
Copyright: 1949

This Certified Sanborn Map combines the following sheets.
Outlined areas indicate map sheets within the collection.

0 Feet 150 300 600

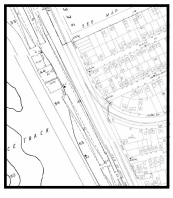

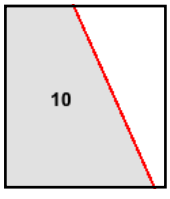

Volume 1, Sheet 10
Volume 1, Sheet 10

N

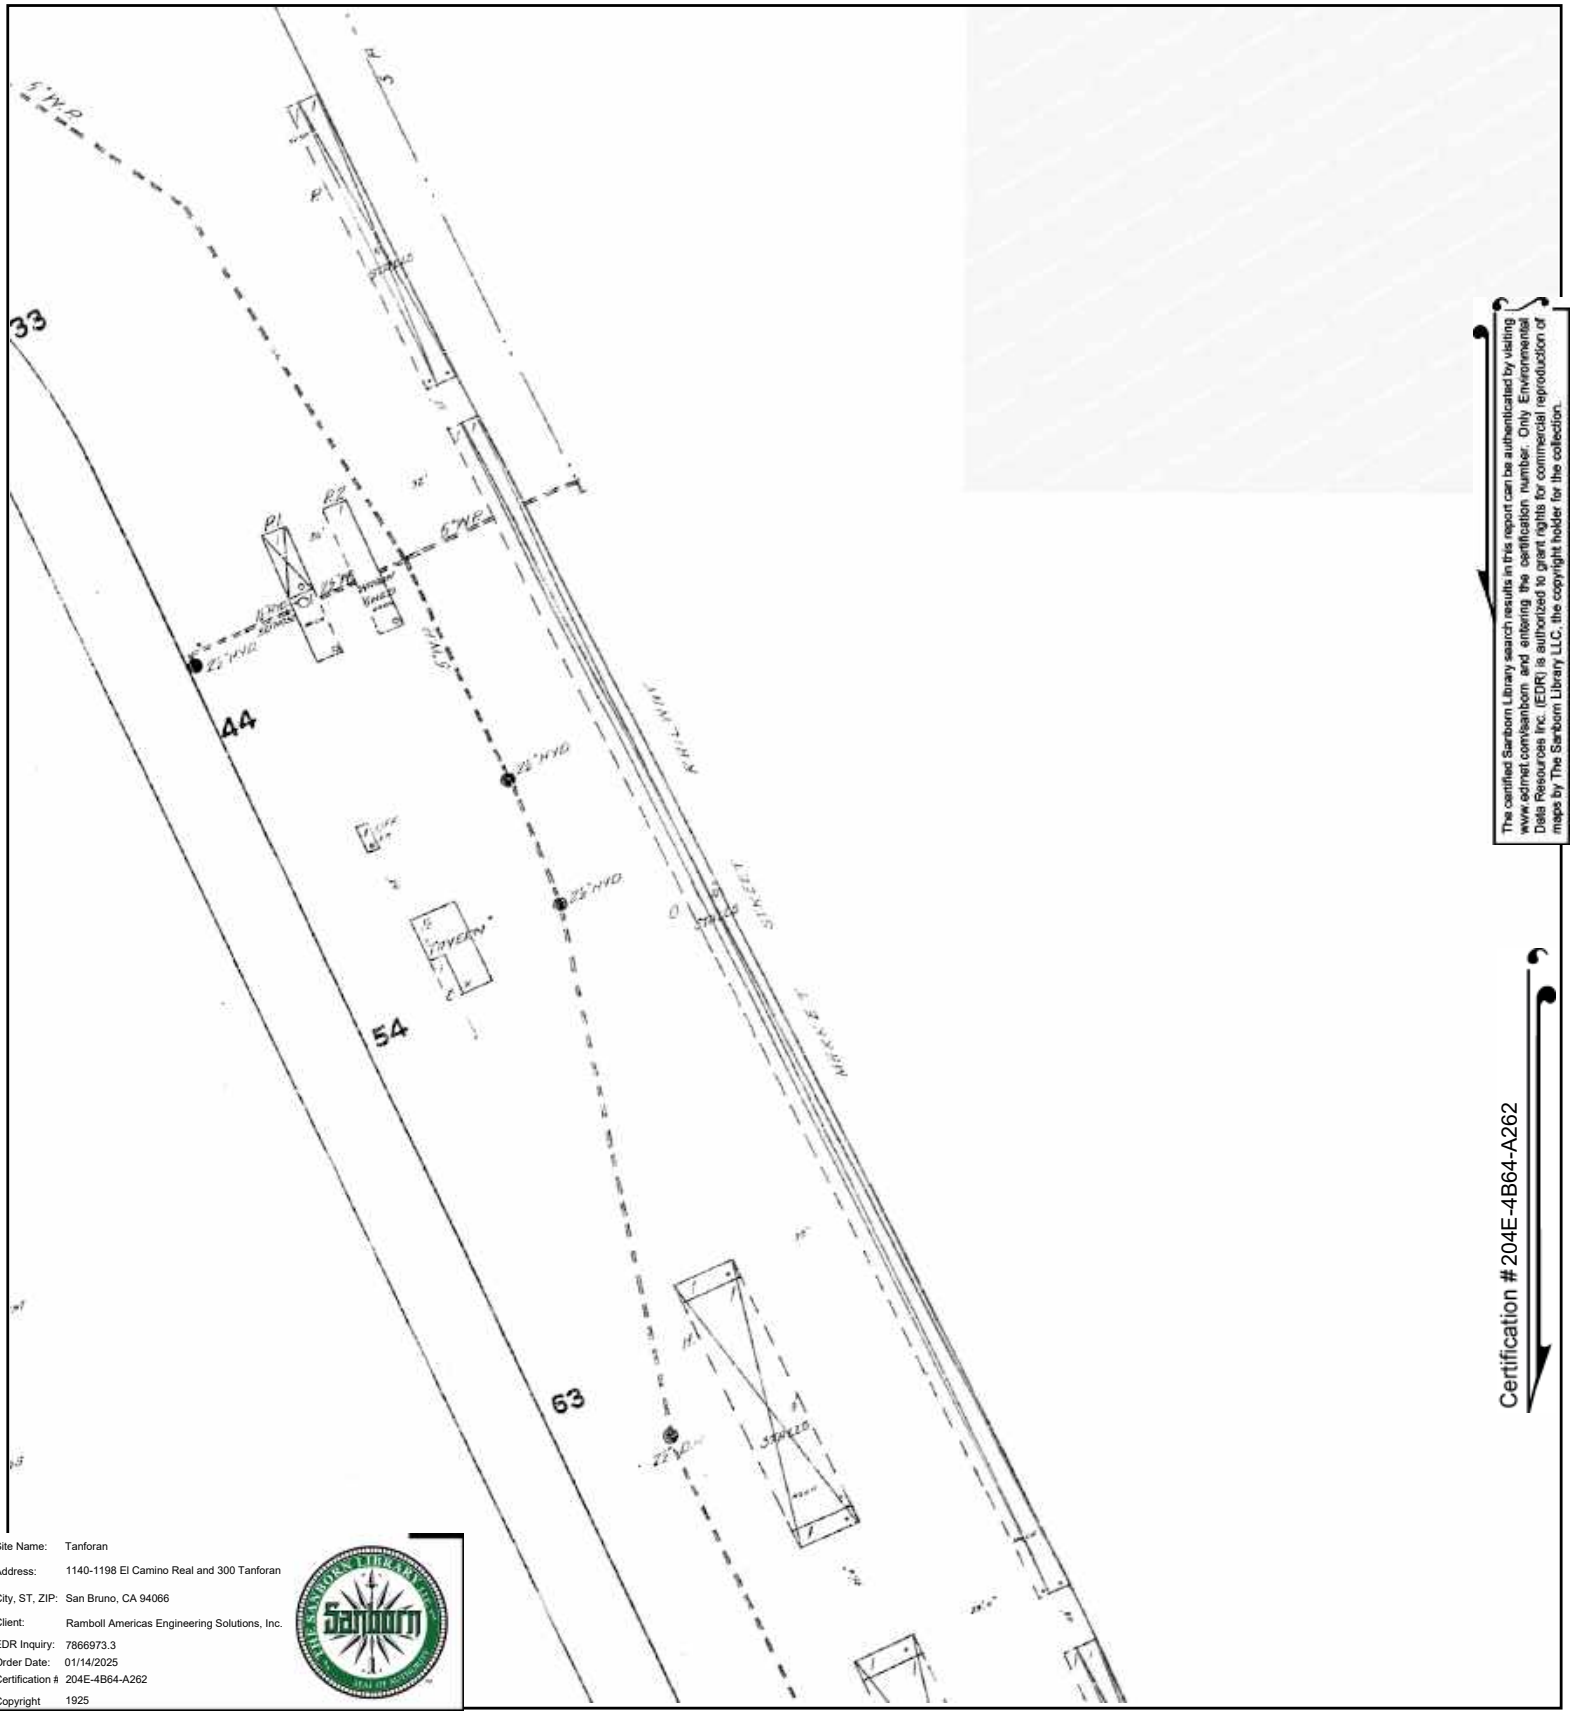

The certified Sanborn Library search results in this report can be authenticated by visiting www.edrnet.com/sanborn and entering the certification number. Only Environmental Data Resources Inc. (EDR) is authorized to grant rights for commercial reproduction of maps by The Sanborn Library LLC, the copyright holder for the collection.

Certification # 204E-4B64-A262

Site Name: Tanforan
Address: 1140-1198 El Camino Real and 300 Tanforan
City, ST, ZIP: San Bruno, CA 94066
Client: Ramboll Americas Engineering Solutions, Inc.
EDR Inquiry: 7866973.3
Order Date: 01/14/2025
Certification #: 204E-4B64-A262
Copyright: 1925

This Certified Sanborn Map combines the following sheets.
Outlined areas indicate map sheets within the collection.

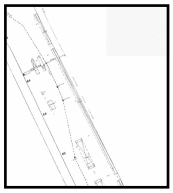

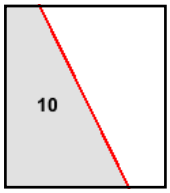

Volume 1, Sheet 9
Volume 1, Sheet 10

0 Feet 150 300 600

N

Tanforan

1140-1198 El Camino Real and 300 Tanforan

San Bruno, CA 94066

Inquiry Number: 7866973.3

January 14, 2025

Certified Sanborn® Map Report

6 Armstrong Road, 4th floor
Shelton, CT 06484
Toll Free: 800.352.0050
www.edrnet.com

Certified Sanborn® Map Report

01/14/25

Site Name:

Tanforan
1140-1198 El Camino Real anc
San Bruno, CA 94066
EDR Inquiry # 7866973.3

Client Name:

Ramboll Americas Engineering Solutions,
1111 Broadway; Suite 1400
Oakland, CA 94607
Contact: Jodi Vanneman

The Sanborn Library has been searched by EDR and maps covering the target property location as provided by Ramboll Americas Engineering Solutions, Inc. were identified for the years listed below. The Sanborn Library is the largest, most complete collection of fire insurance maps. The collection includes maps from Sanborn, Bromley, Perris & Browne, Hopkins, Barlow, and others. Only Environmental Data Resources Inc. (EDR) is authorized to grant rights for commercial reproduction of maps by the Sanborn Library LLC, the copyright holder for the collection. Results can be authenticated by visiting www.edrnet.com/sanborn.

The Sanborn Library is continually enhanced with newly identified map archives. This report accesses all maps in the collection as of the day this report was generated.

Certified Sanborn Results:

Certification # 204E-4B64-A262

PO # TBD

Project Tanforan

Maps Provided:

1953
1949
1925

Sanborn® Library search results

Certification #: 204E-4B64-A262

The Sanborn Library includes more than 1.2 million fire insurance maps from Sanborn, Bromley, Perris & Browne, Hopkins, Barlow and others which track historical property usage in approximately 12,000 American cities and towns. Collections searched:

- ☑ Library of Congress
- ☑ University Publications of America
- ☑ EDR Private Collection

The Sanborn Library LLC Since 1866™

Limited Permission To Make Copies

Ramboll Americas Engineering Solutions, Inc. (the client) is permitted to make up to FIVE photocopies of this Sanborn Map transmittal and each fire insurance map accompanying this report solely for the limited use of its customer. No one other than the client is authorized to make copies. Upon request made directly to an EDR Account Executive, the client may be permitted to make a limited number of additional photocopies. This permission is conditioned upon compliance by the client, its customer and their agents with EDR's copyright policy; a copy of which is available upon request.

Disclaimer - Copyright and Trademark Notice

This Report contains certain information obtained from a variety of public and other sources reasonably available to Environmental Data Resources, LLC. It cannot be concluded from this Report that coverage information for the target and surrounding properties does not exist from other sources. This Report is provided on an "AS IS", "AS AVAILABLE" basis. NO WARRANTY EXPRESS OR IMPLIED IS MADE WHATSOEVER IN CONNECTION WITH THIS REPORT. ENVIRONMENTAL DATA RESOURCES, LLC AND ITS SUBSIDIARIES, AFFILIATES AND THIRD PARTY SUPPLIERS DISCLAIM ALL WARRANTIES, OF ANY KIND OR NATURE, EXPRESS OR IMPLIED, ARISING OUT OF OR RELATED TO THIS REPORT OR ANY OF THE DATA AND INFORMATION PROVIDED IN THIS REPORT, INCLUDING WITHOUT LIMITATION, ANY WARRANTIES REGARDING ACCURACY, QUALITY, CORRECTNESS, COMPLETENESS, COMPREHENSIVENESS, SUITABILITY, MERCHANTABILITY, FITNESS FOR A PARTICULAR PURPOSE, TITLE, NON-INFRINGEMENT, MISAPPROPRIATION, OR OTHERWISE. ALL RISK IS ASSUMED BY THE USER. IN NO EVENT SHALL ENVIRONMENTAL DATA RESOURCES, LLC OR ITS SUBSIDIARIES, AFFILIATES OR THIRD PARTY SUPPLIERS BE LIABLE TO ANYONE FOR ANY DIRECT, INCIDENTAL, INDIRECT, SPECIAL, CONSEQUENTIAL OR OTHER DAMAGES OF ANY TYPE OR KIND (INCLUDING BUT NOT LIMITED TO LOSS OF PROFITS, LOSS OF USE, OR LOSS OF DATA), ARISING OUT OF OR IN ANY WAY CONNECTED WITH THIS REPORT OR ANY OF THE DATA AND INFORMATION PROVIDED IN THIS REPORT. Any analyses, estimates, ratings, environmental risk levels, or risk codes provided in this Report are provided for illustrative purposes only, and are not intended to provide, nor should they be interpreted as providing any facts regarding, or prediction or forecast of, any environmental risk for any property. Only an assessment performed by a qualified environmental professional can provide findings, opinions or conclusions regarding the environmental risk or conditions in, on or at any property.

Copyright 2025 by Environmental Data Resources, Inc. All rights reserved. Reproduction in any media or format, in whole or in part, of any report or map of Environmental Data Resources, Inc., or its affiliates, is prohibited without prior written permission.

EDR and its logos (including Sanborn and Sanborn Map) are trademarks of Environmental Data Resources, LLC or its affiliates. All other trademarks used herein are the property of their respective owners.

Sanborn Sheet Key

This Certified Sanborn Map Report is based upon the following Sanborn Fire Insurance map sheets.

1953 Source Sheets

Volume 1, Sheet 10
1953

1949 Source Sheets

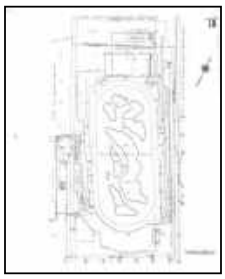

Volume 1, Sheet 10
1949

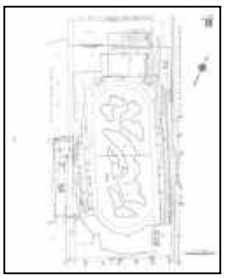

Volume 1, Sheet 10
1949

1925 Source Sheets

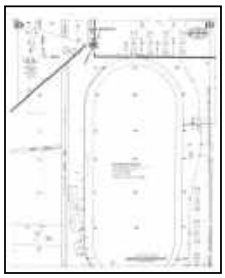

Volume 1, Sheet 10
1925

Volume 1, Sheet 9
1925

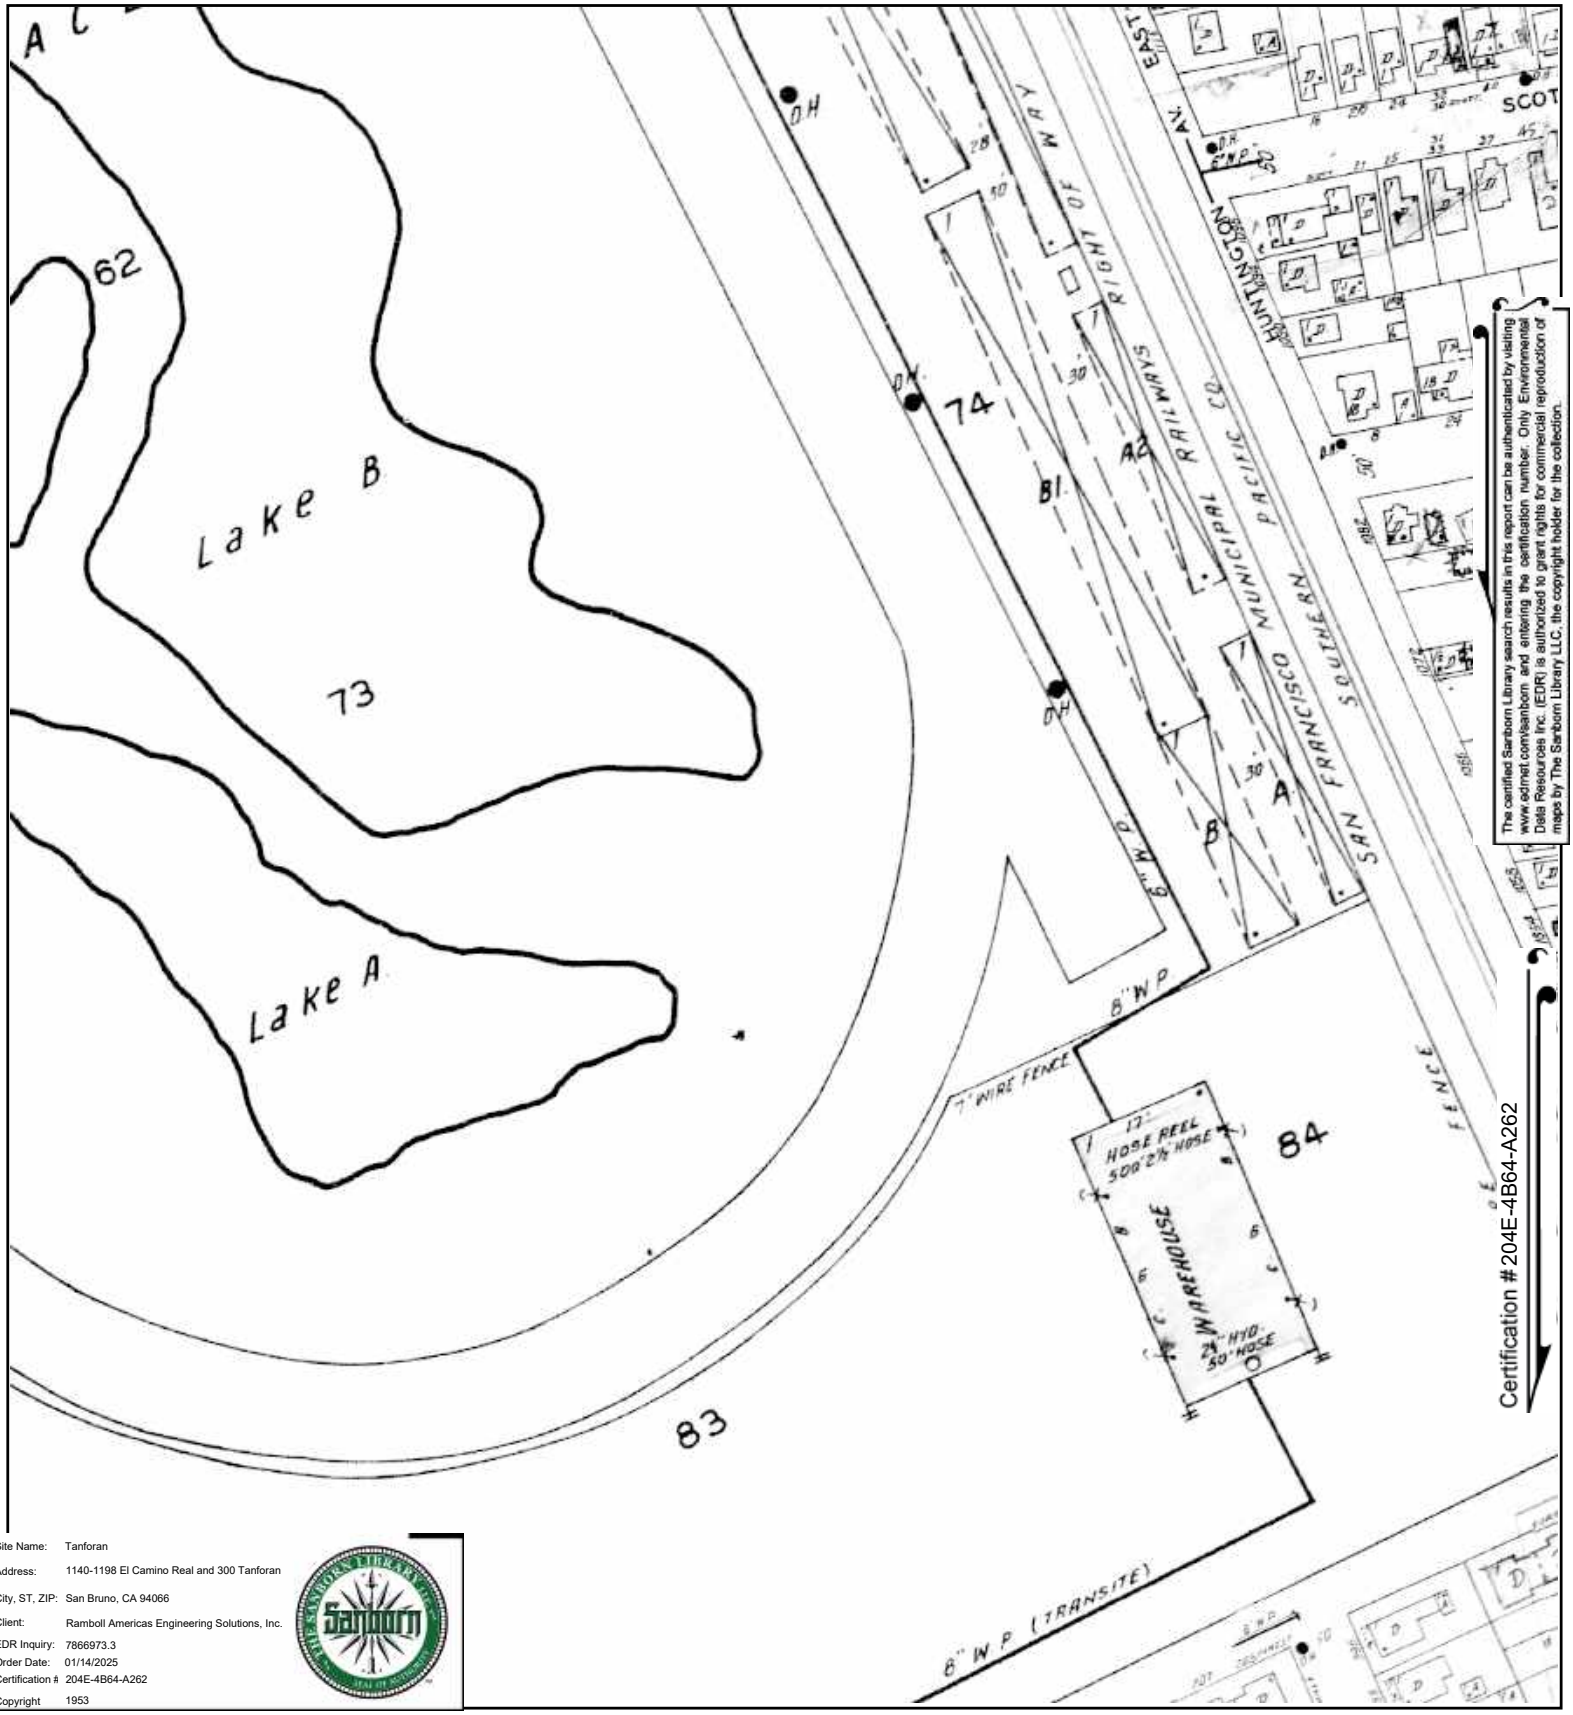

The certified Sanborn Library search results in this report can be authenticated by visiting www.edrnet.com/sanborn and entering the certification number. Only Environmental Data Resources Inc. (EDR) is authorized to grant rights for commercial reproduction of maps by The Sanborn Library LLC, the copyright holder for the collection.

Site Name: Tanforan
Address: 1140-1198 El Camino Real and 300 Tanforan
City, ST, ZIP: San Bruno, CA 94066
Client: Ramboll Americas Engineering Solutions, Inc.
EDR Inquiry: 7866973.3
Order Date: 01/14/2025
Certification #: 204E-4B64-A262
Copyright: 1953

This Certified Sanborn Map combines the following sheets.
Outlined areas indicate map sheets within the collection.

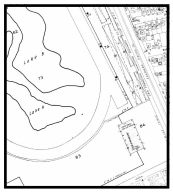

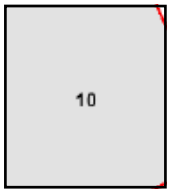

Volume 1, Sheet 10

0 Feet 150 300 600

N

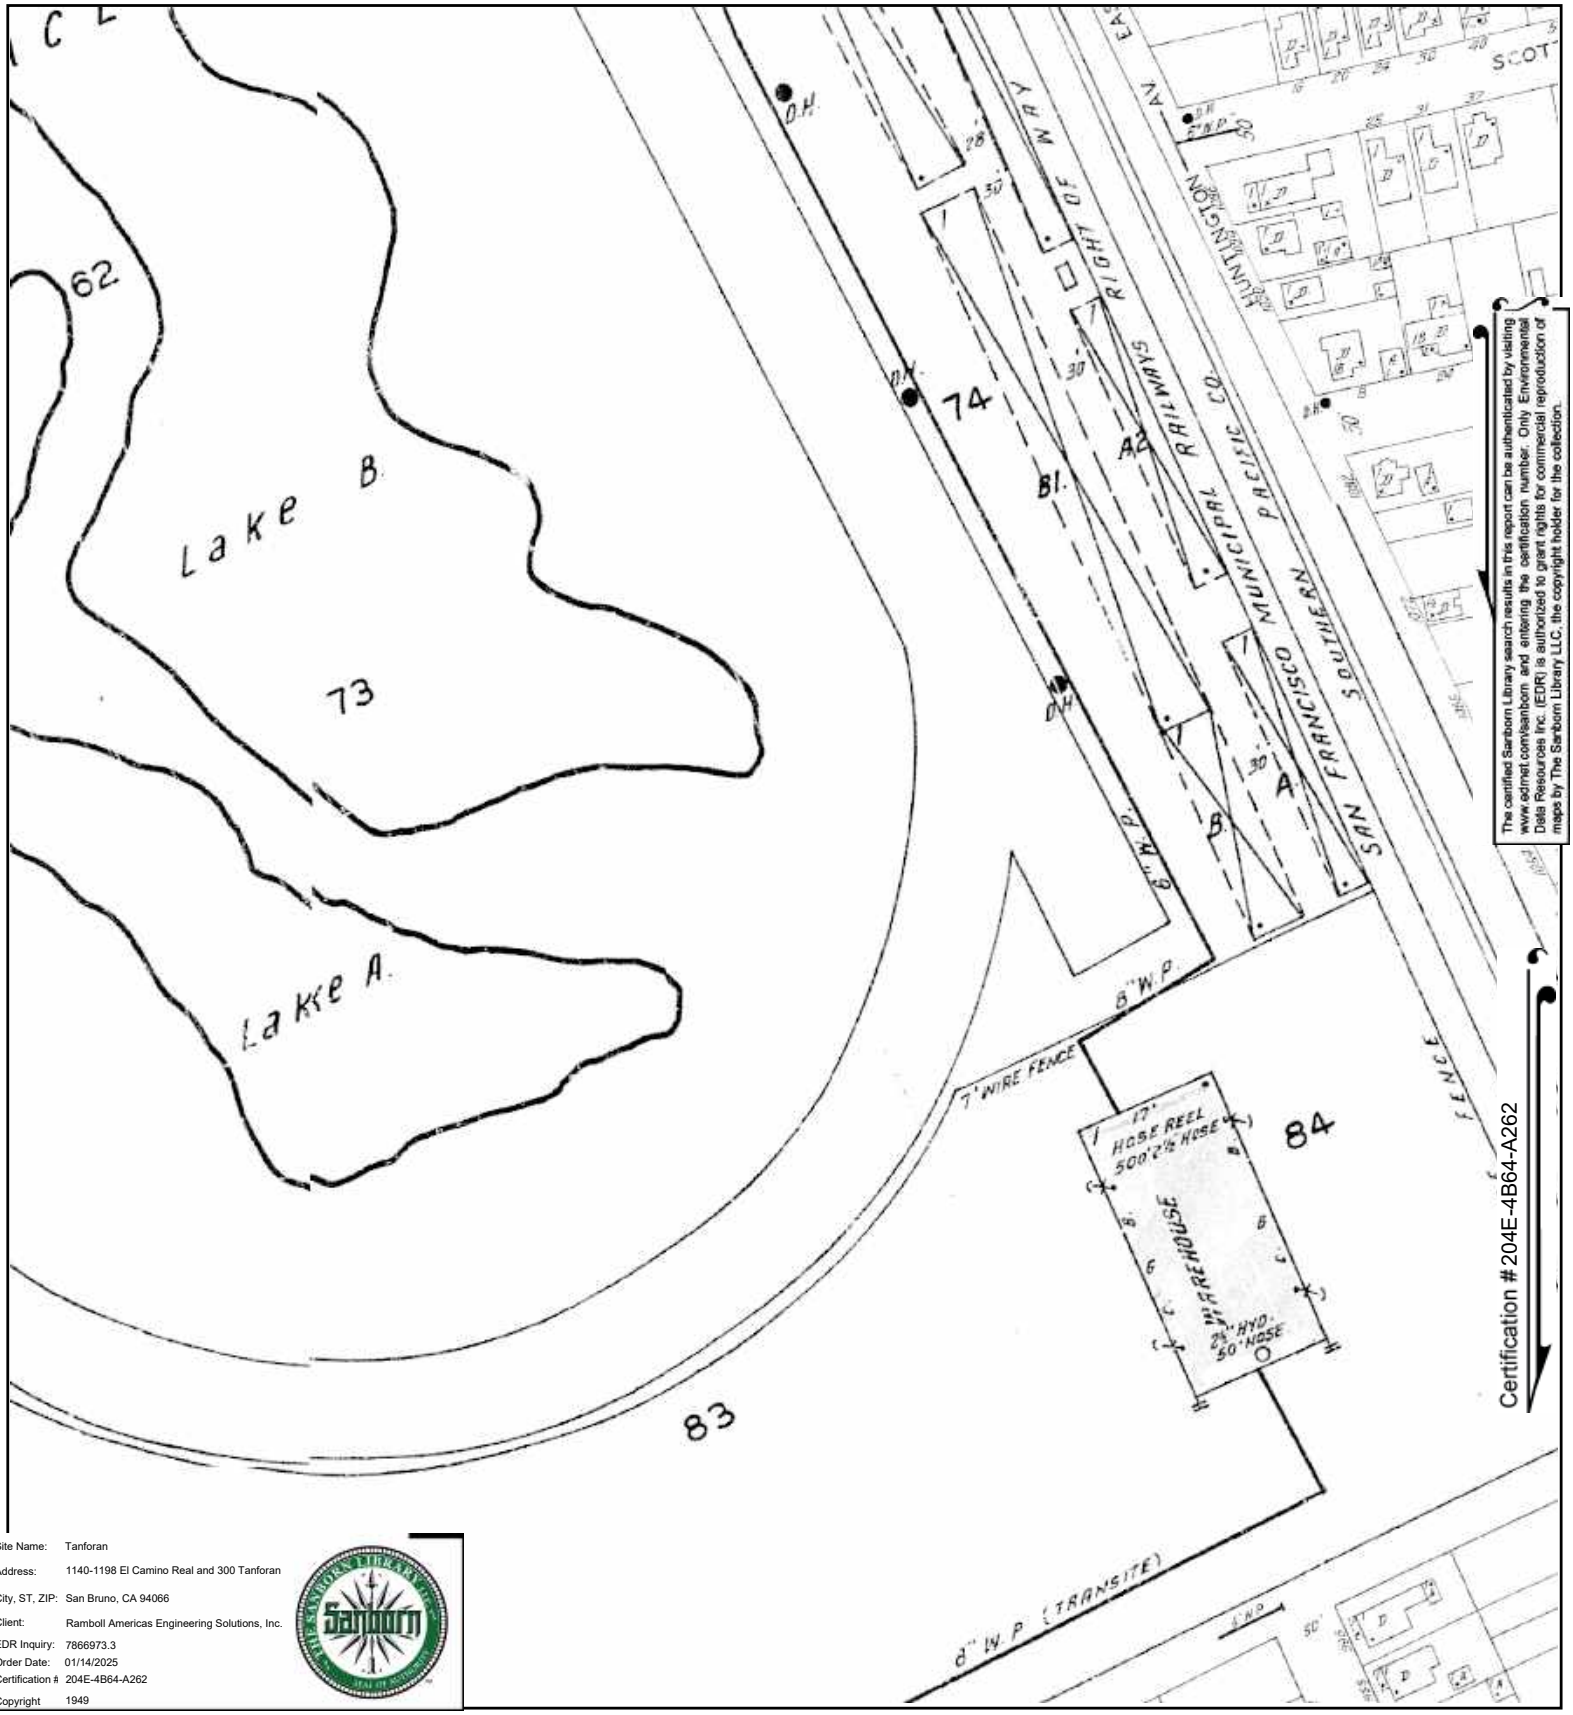

The certified Sanborn Library search results in this report can be authenticated by visiting www.edrnet.com/sanborn and entering the certification number. Only Environmental Data Resources Inc. (EDR) is authorized to grant rights for commercial reproduction of maps by The Sanborn Library LLC, the copyright holder for the collection.

Certification # 204E-4B64-A262

Site Name:	Tanforan
Address:	1140-1198 El Camino Real and 300 Tanforan
City, ST, ZIP:	San Bruno, CA 94066
Client:	Ramboll Americas Engineering Solutions, Inc.
EDR Inquiry:	7866973.3
Order Date:	01/14/2025
Certification #	204E-4B64-A262
Copyright	1949

This Certified Sanborn Map combines the following sheets.
Outlined areas indicate map sheets within the collection.

0 Feet 150 300 600

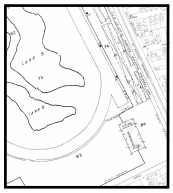

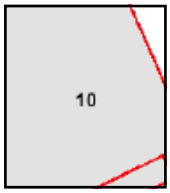

Volume 1, Sheet 10
Volume 1, Sheet 10

N

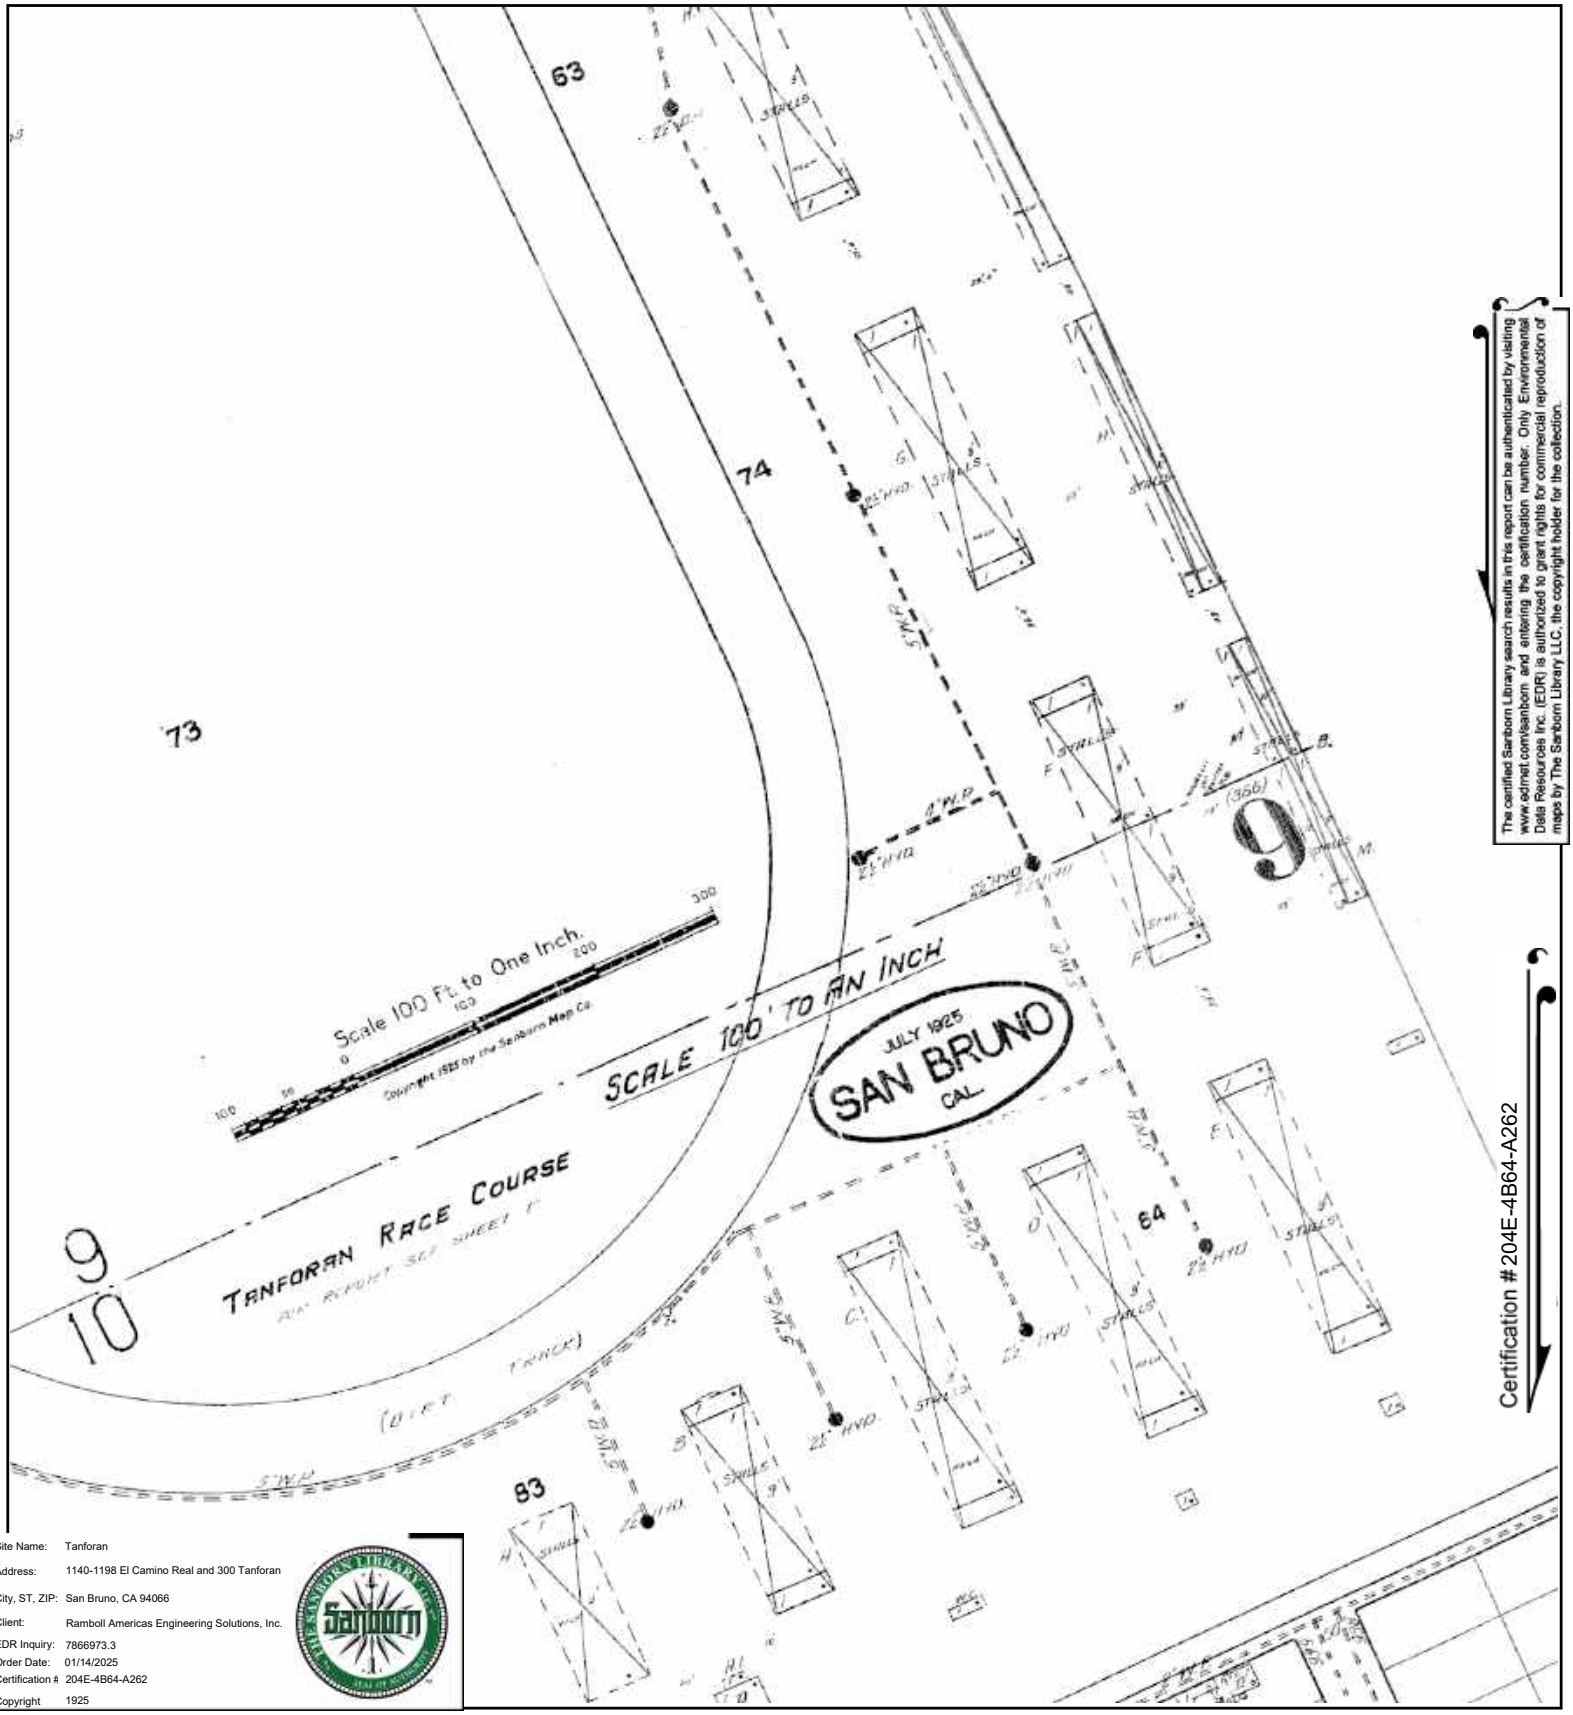

The certified Sanborn Library search results in this report can be authenticated by visiting www.edrnet.com/sanborn and entering the certification number. Only Environmental Data Resources Inc. (EDR) is authorized to grant rights for commercial reproduction of maps by The Sanborn Library LLC, the copyright holder for the collection.

Certification # 204E-4B64-A262

Site Name: Tanforan
Address: 1140-1198 El Camino Real and 300 Tanforan
City, ST, ZIP: San Bruno, CA 94066
Client: Ramboll Americas Engineering Solutions, Inc.
EDR Inquiry: 7866973.3
Order Date: 01/14/2025
Certification #: 204E-4B64-A262
Copyright: 1925

This Certified Sanborn Map combines the following sheets.
Outlined areas indicate map sheets within the collection.

0 Feet 150 300 600

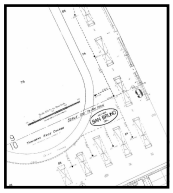

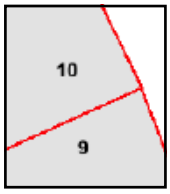

Volume 1, Sheet 9
Volume 1, Sheet 10

N

Tanforan

1140-1198 El Camino Real and 300 Tanforan

San Bruno, CA 94066

Inquiry Number: 7866973.3

January 14, 2025

Certified Sanborn® Map Report

6 Armstrong Road, 4th floor
Shelton, CT 06484
Toll Free: 800.352.0050
www.edrnet.com

Certified Sanborn® Map Report

01/14/25

Site Name:

Tanforan
1140-1198 El Camino Real anc
San Bruno, CA 94066
EDR Inquiry # 7866973.3

Client Name:

Ramboll Americas Engineering Solutions,
1111 Broadway; Suite 1400
Oakland, CA 94607
Contact: Jodi Vanneman

The Sanborn Library has been searched by EDR and maps covering the target property location as provided by Ramboll Americas Engineering Solutions, Inc. were identified for the years listed below. The Sanborn Library is the largest, most complete collection of fire insurance maps. The collection includes maps from Sanborn, Bromley, Perris & Browne, Hopkins, Barlow, and others. Only Environmental Data Resources Inc. (EDR) is authorized to grant rights for commercial reproduction of maps by the Sanborn Library LLC, the copyright holder for the collection. Results can be authenticated by visiting www.edrnet.com/sanborn.

The Sanborn Library is continually enhanced with newly identified map archives. This report accesses all maps in the collection as of the day this report was generated.

Certified Sanborn Results:

Certification # 204E-4B64-A262

PO # TBD

Project Tanforan

Maps Provided:

1953
1949
1925

Sanborn® Library search results

Certification #: 204E-4B64-A262

The Sanborn Library includes more than 1.2 million fire insurance maps from Sanborn, Bromley, Perris & Browne, Hopkins, Barlow and others which track historical property usage in approximately 12,000 American cities and towns. Collections searched:

- ☑ Library of Congress
- ☑ University Publications of America
- ☑ EDR Private Collection

The Sanborn Library LLC Since 1866™

Limited Permission To Make Copies

Ramboll Americas Engineering Solutions, Inc. (the client) is permitted to make up to FIVE photocopies of this Sanborn Map transmittal and each fire insurance map accompanying this report solely for the limited use of its customer. No one other than the client is authorized to make copies. Upon request made directly to an EDR Account Executive, the client may be permitted to make a limited number of additional photocopies. This permission is conditioned upon compliance by the client, its customer and their agents with EDR's copyright policy; a copy of which is available upon request.

Disclaimer - Copyright and Trademark Notice

This Report contains certain information obtained from a variety of public and other sources reasonably available to Environmental Data Resources, LLC. It cannot be concluded from this Report that coverage information for the target and surrounding properties does not exist from other sources. This Report is provided on an "AS IS", "AS AVAILABLE" basis. NO WARRANTY EXPRESS OR IMPLIED IS MADE WHATSOEVER IN CONNECTION WITH THIS REPORT. ENVIRONMENTAL DATA RESOURCES, LLC AND ITS SUBSIDIARIES, AFFILIATES AND THIRD PARTY SUPPLIERS DISCLAIM ALL WARRANTIES, OF ANY KIND OR NATURE, EXPRESS OR IMPLIED, ARISING OUT OF OR RELATED TO THIS REPORT OR ANY OF THE DATA AND INFORMATION PROVIDED IN THIS REPORT, INCLUDING WITHOUT LIMITATION, ANY WARRANTIES REGARDING ACCURACY, QUALITY, CORRECTNESS, COMPLETENESS, COMPREHENSIVENESS, SUITABILITY, MERCHANTABILITY, FITNESS FOR A PARTICULAR PURPOSE, TITLE, NON-INFRINGEMENT, MISAPPROPRIATION, OR OTHERWISE. ALL RISK IS ASSUMED BY THE USER. IN NO EVENT SHALL ENVIRONMENTAL DATA RESOURCES, LLC OR ITS SUBSIDIARIES, AFFILIATES OR THIRD PARTY SUPPLIERS BE LIABLE TO ANYONE FOR ANY DIRECT, INCIDENTAL, INDIRECT, SPECIAL, CONSEQUENTIAL OR OTHER DAMAGES OF ANY TYPE OR KIND (INCLUDING BUT NOT LIMITED TO LOSS OF PROFITS, LOSS OF USE, OR LOSS OF DATA), ARISING OUT OF OR IN ANY WAY CONNECTED WITH THIS REPORT OR ANY OF THE DATA AND INFORMATION PROVIDED IN THIS REPORT. Any analyses, estimates, ratings, environmental risk levels, or risk codes provided in this Report are provided for illustrative purposes only, and are not intended to provide, nor should they be interpreted as providing any facts regarding, or prediction or forecast of, any environmental risk for any property. Only an assessment performed by a qualified environmental professional can provide findings, opinions or conclusions regarding the environmental risk or conditions in, on or at any property.

Copyright 2025 by Environmental Data Resources, Inc. All rights reserved. Reproduction in any media or format, in whole or in part, of any report or map of Environmental Data Resources, Inc., or its affiliates, is prohibited without prior written permission.

EDR and its logos (including Sanborn and Sanborn Map) are trademarks of Environmental Data Resources, LLC or its affiliates. All other trademarks used herein are the property of their respective owners.

Sanborn Sheet Key

This Certified Sanborn Map Report is based upon the following Sanborn Fire Insurance map sheets.

1953 Source Sheets

Volume 1, Sheet 10
1953

1949 Source Sheets

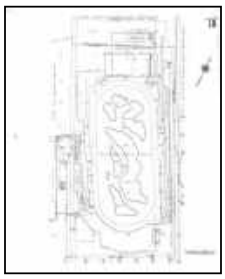

Volume 1, Sheet 10
1949

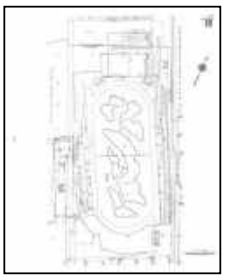

Volume 1, Sheet 10
1949

1925 Source Sheets

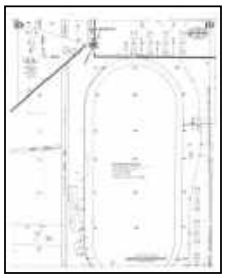

Volume 1, Sheet 10
1925

Volume 1, Sheet 9
1925

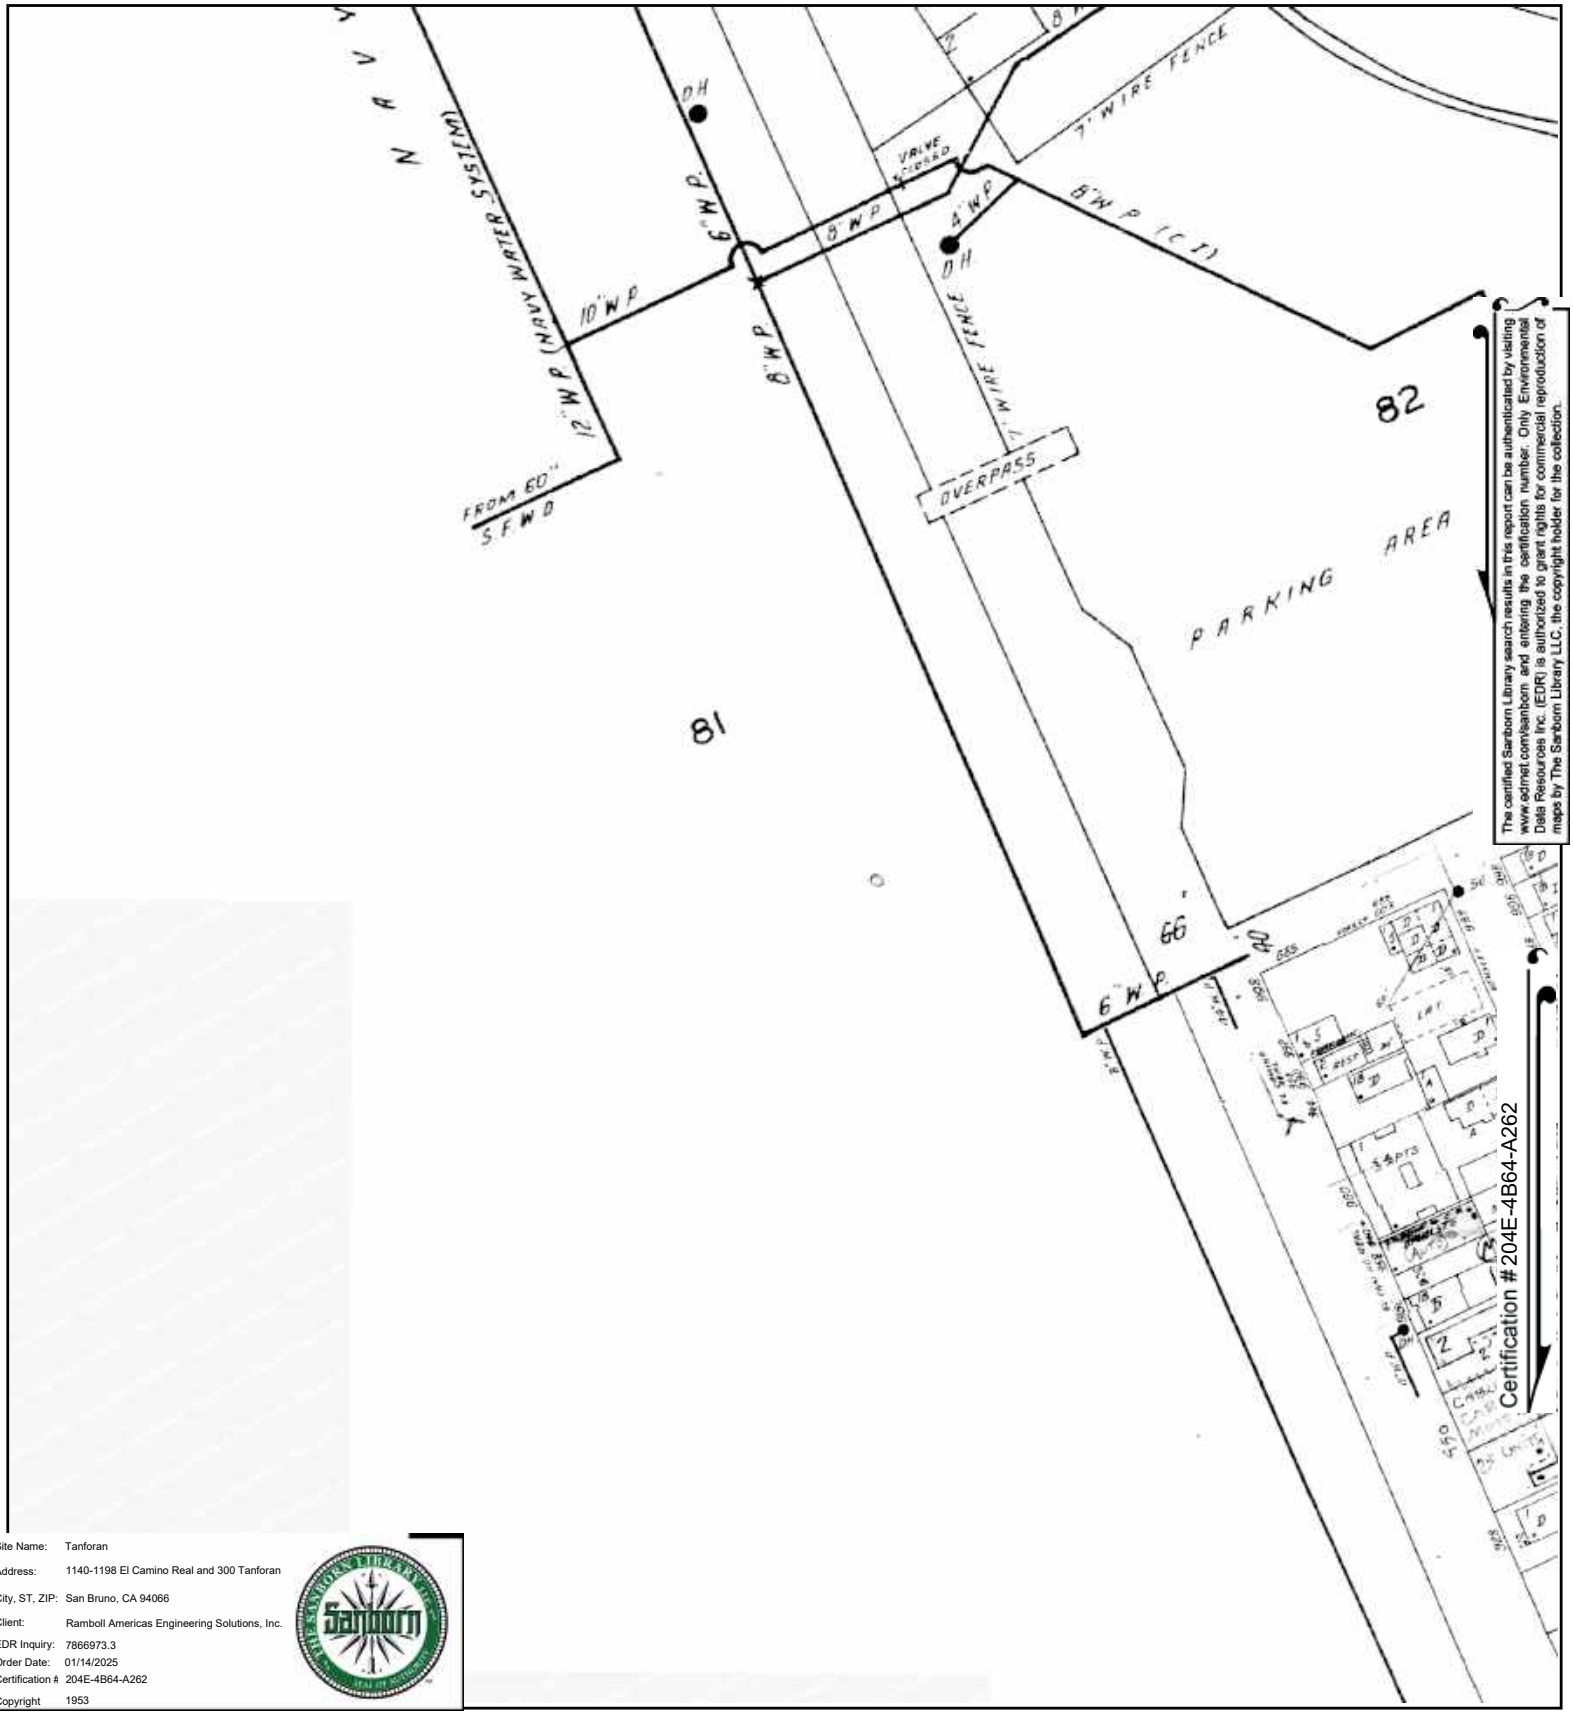

The certified Sanborn Library search results in this report can be authenticated by visiting www.edrnet.com/sanborn and entering the certification number. Only Environmental Data Resources Inc. (EDR) is authorized to grant rights for commercial reproduction of maps by The Sanborn Library LLC, the copyright holder for the collection.

Site Name: Tanforan
Address: 1140-1198 El Camino Real and 300 Tanforan
City, ST, ZIP: San Bruno, CA 94066
Client: Ramboll Americas Engineering Solutions, Inc.
EDR Inquiry: 7866973.3
Order Date: 01/14/2025
Certification #: 204E-4B64-A262
Copyright: 1953

This Certified Sanborn Map combines the following sheets.
Outlined areas indicate map sheets within the collection.

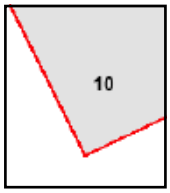

Volume 1, Sheet 10

0 Feet 150 300 600

N

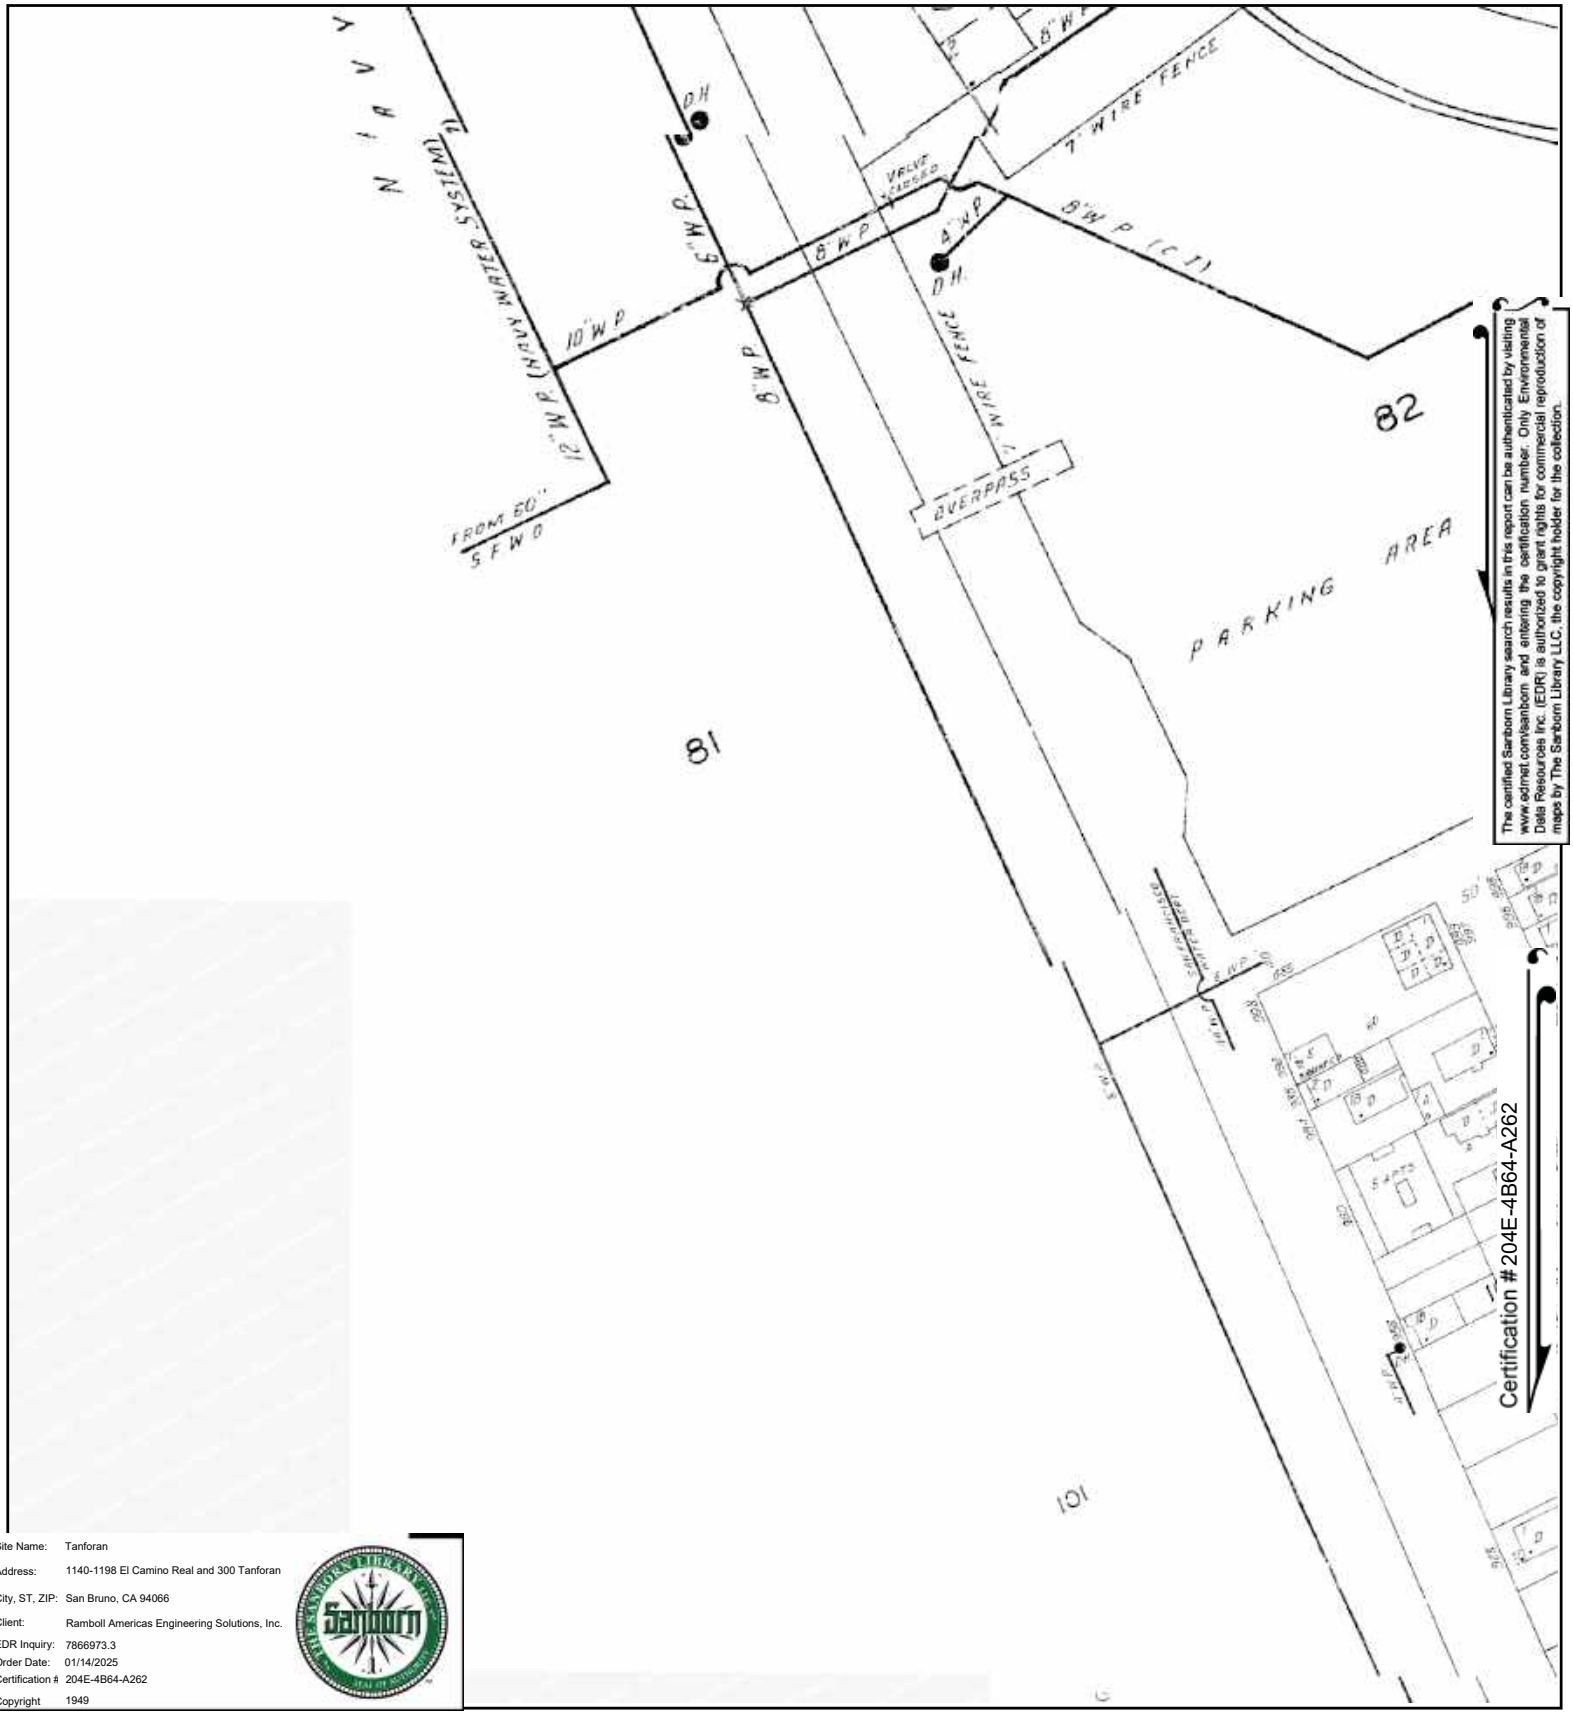

Site Name: Tanforan
Address: 1140-1198 El Camino Real and 300 Tanforan
City, ST, ZIP: San Bruno, CA 94066
Client: Ramboll Americas Engineering Solutions, Inc.
EDR Inquiry: 7866973.3
Order Date: 01/14/2025
Certification #: 204E-4B64-A262
Copyright: 1949

This Certified Sanborn Map combines the following sheets.
Outlined areas indicate map sheets within the collection.

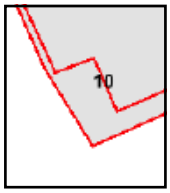

Volume 1, Sheet 10
Volume 1, Sheet 10

0 Feet 150 300 600

N

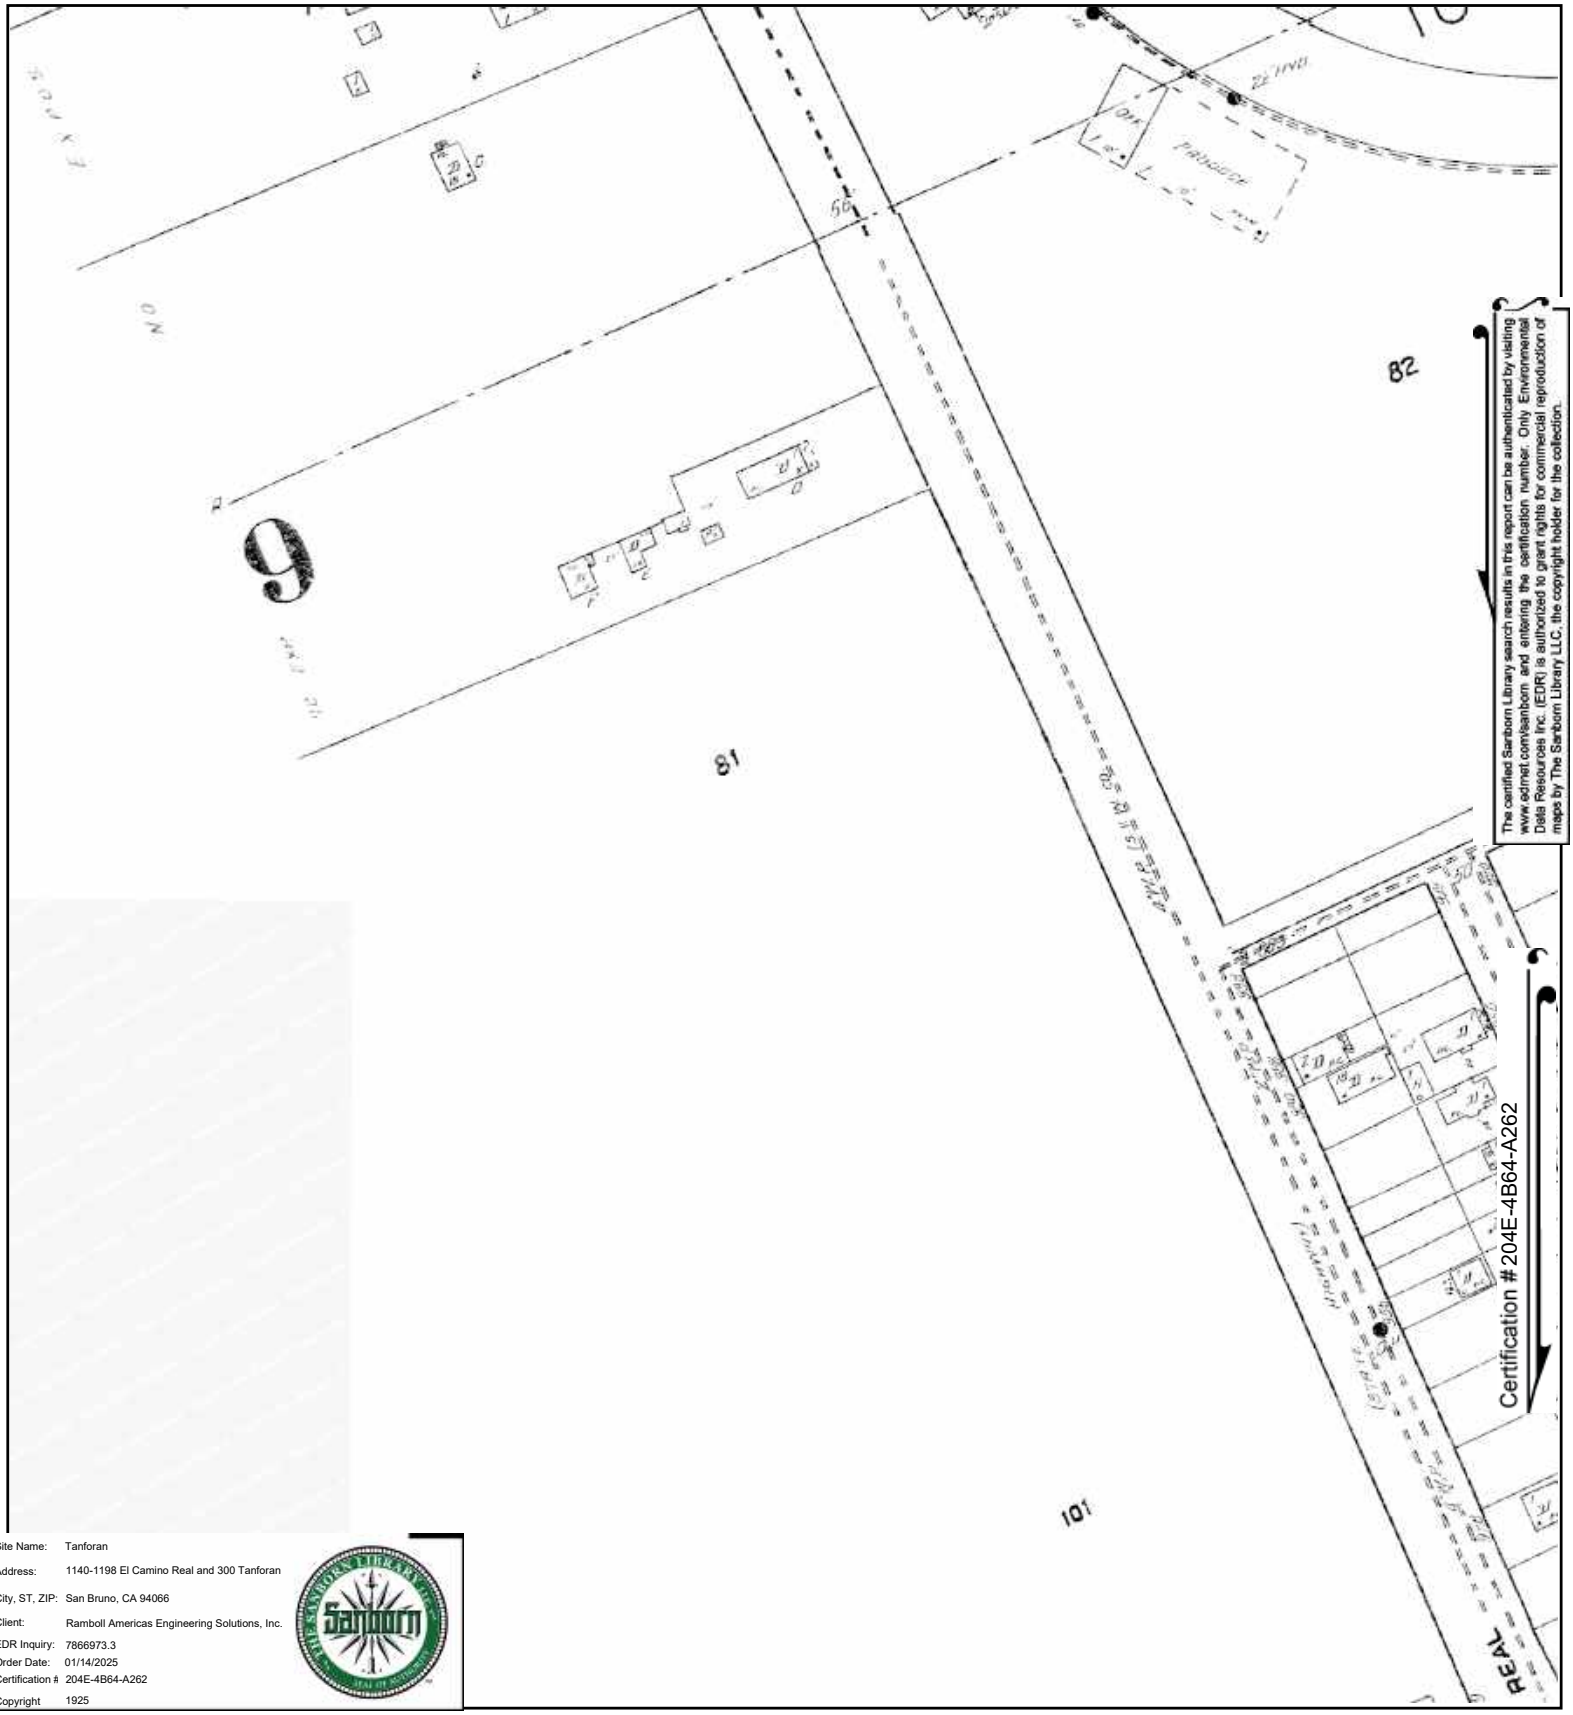

Site Name: Tanforan
Address: 1140-1198 El Camino Real and 300 Tanforan
City, ST, ZIP: San Bruno, CA 94066
Client: Ramboll Americas Engineering Solutions, Inc.
EDR Inquiry: 7866973.3
Order Date: 01/14/2025
Certification #: 204E-4B64-A262
Copyright: 1925

This Certified Sanborn Map combines the following sheets.
Outlined areas indicate map sheets within the collection.

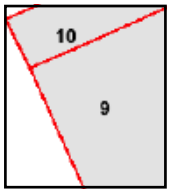

Volume 1, Sheet 9
Volume 1, Sheet 10

0 Feet 150 300 600

N

Tanforan

1140-1198 El Camino Real and 300 Tanforan

San Bruno, CA 94066

Inquiry Number: 7866973.3

January 14, 2025

Certified Sanborn® Map Report

6 Armstrong Road, 4th floor
Shelton, CT 06484
Toll Free: 800.352.0050
www.edrnet.com

Certified Sanborn® Map Report

01/14/25

Site Name:

Tanforan
1140-1198 El Camino Real anc
San Bruno, CA 94066
EDR Inquiry # 7866973.3

Client Name:

Ramboll Americas Engineering Solutions,
1111 Broadway; Suite 1400
Oakland, CA 94607
Contact: Jodi Vanneman

The Sanborn Library has been searched by EDR and maps covering the target property location as provided by Ramboll Americas Engineering Solutions, Inc. were identified for the years listed below. The Sanborn Library is the largest, most complete collection of fire insurance maps. The collection includes maps from Sanborn, Bromley, Perris & Browne, Hopkins, Barlow, and others. Only Environmental Data Resources Inc. (EDR) is authorized to grant rights for commercial reproduction of maps by the Sanborn Library LLC, the copyright holder for the collection. Results can be authenticated by visiting www.edrnet.com/sanborn.

The Sanborn Library is continually enhanced with newly identified map archives. This report accesses all maps in the collection as of the day this report was generated.

Certified Sanborn Results:

Certification # 204E-4B64-A262

PO # TBD

Project Tanforan

Maps Provided:

1953
1949
1925

Sanborn® Library search results

Certification #: 204E-4B64-A262

The Sanborn Library includes more than 1.2 million fire insurance maps from Sanborn, Bromley, Perris & Browne, Hopkins, Barlow and others which track historical property usage in approximately 12,000 American cities and towns. Collections searched:

- ☑ Library of Congress
- ☑ University Publications of America
- ☑ EDR Private Collection

The Sanborn Library LLC Since 1866™

Limited Permission To Make Copies

Ramboll Americas Engineering Solutions, Inc. (the client) is permitted to make up to FIVE photocopies of this Sanborn Map transmittal and each fire insurance map accompanying this report solely for the limited use of its customer. No one other than the client is authorized to make copies. Upon request made directly to an EDR Account Executive, the client may be permitted to make a limited number of additional photocopies. This permission is conditioned upon compliance by the client, its customer and their agents with EDR's copyright policy; a copy of which is available upon request.

Disclaimer - Copyright and Trademark Notice

This Report contains certain information obtained from a variety of public and other sources reasonably available to Environmental Data Resources, LLC. It cannot be concluded from this Report that coverage information for the target and surrounding properties does not exist from other sources. This Report is provided on an "AS IS", "AS AVAILABLE" basis. NO WARRANTY EXPRESS OR IMPLIED IS MADE WHATSOEVER IN CONNECTION WITH THIS REPORT. ENVIRONMENTAL DATA RESOURCES, LLC AND ITS SUBSIDIARIES, AFFILIATES AND THIRD PARTY SUPPLIERS DISCLAIM ALL WARRANTIES, OF ANY KIND OR NATURE, EXPRESS OR IMPLIED, ARISING OUT OF OR RELATED TO THIS REPORT OR ANY OF THE DATA AND INFORMATION PROVIDED IN THIS REPORT, INCLUDING WITHOUT LIMITATION, ANY WARRANTIES REGARDING ACCURACY, QUALITY, CORRECTNESS, COMPLETENESS, COMPREHENSIVENESS, SUITABILITY, MERCHANTABILITY, FITNESS FOR A PARTICULAR PURPOSE, TITLE, NON-INFRINGEMENT, MISAPPROPRIATION, OR OTHERWISE. ALL RISK IS ASSUMED BY THE USER. IN NO EVENT SHALL ENVIRONMENTAL DATA RESOURCES, LLC OR ITS SUBSIDIARIES, AFFILIATES OR THIRD PARTY SUPPLIERS BE LIABLE TO ANYONE FOR ANY DIRECT, INCIDENTAL, INDIRECT, SPECIAL, CONSEQUENTIAL OR OTHER DAMAGES OF ANY TYPE OR KIND (INCLUDING BUT NOT LIMITED TO LOSS OF PROFITS, LOSS OF USE, OR LOSS OF DATA), ARISING OUT OF OR IN ANY WAY CONNECTED WITH THIS REPORT OR ANY OF THE DATA AND INFORMATION PROVIDED IN THIS REPORT. Any analyses, estimates, ratings, environmental risk levels, or risk codes provided in this Report are provided for illustrative purposes only, and are not intended to provide, nor should they be interpreted as providing any facts regarding, or prediction or forecast of, any environmental risk for any property. Only an assessment performed by a qualified environmental professional can provide findings, opinions or conclusions regarding the environmental risk or conditions in, on or at any property.

Copyright 2025 by Environmental Data Resources, Inc. All rights reserved. Reproduction in any media or format, in whole or in part, of any report or map of Environmental Data Resources, Inc., or its affiliates, is prohibited without prior written permission.

EDR and its logos (including Sanborn and Sanborn Map) are trademarks of Environmental Data Resources, LLC or its affiliates. All other trademarks used herein are the property of their respective owners.

Sanborn Sheet Key

This Certified Sanborn Map Report is based upon the following Sanborn Fire Insurance map sheets.

1953 Source Sheets

Volume 1, Sheet 10
1953

1949 Source Sheets

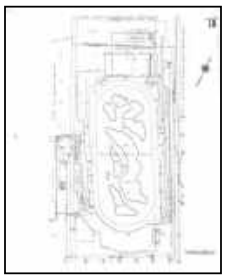

Volume 1, Sheet 10
1949

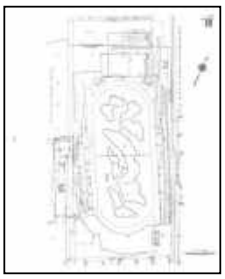

Volume 1, Sheet 10
1949

1925 Source Sheets

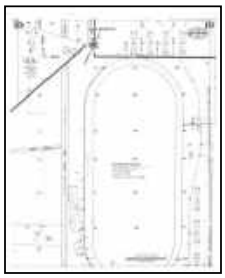

Volume 1, Sheet 10
1925

Volume 1, Sheet 9
1925

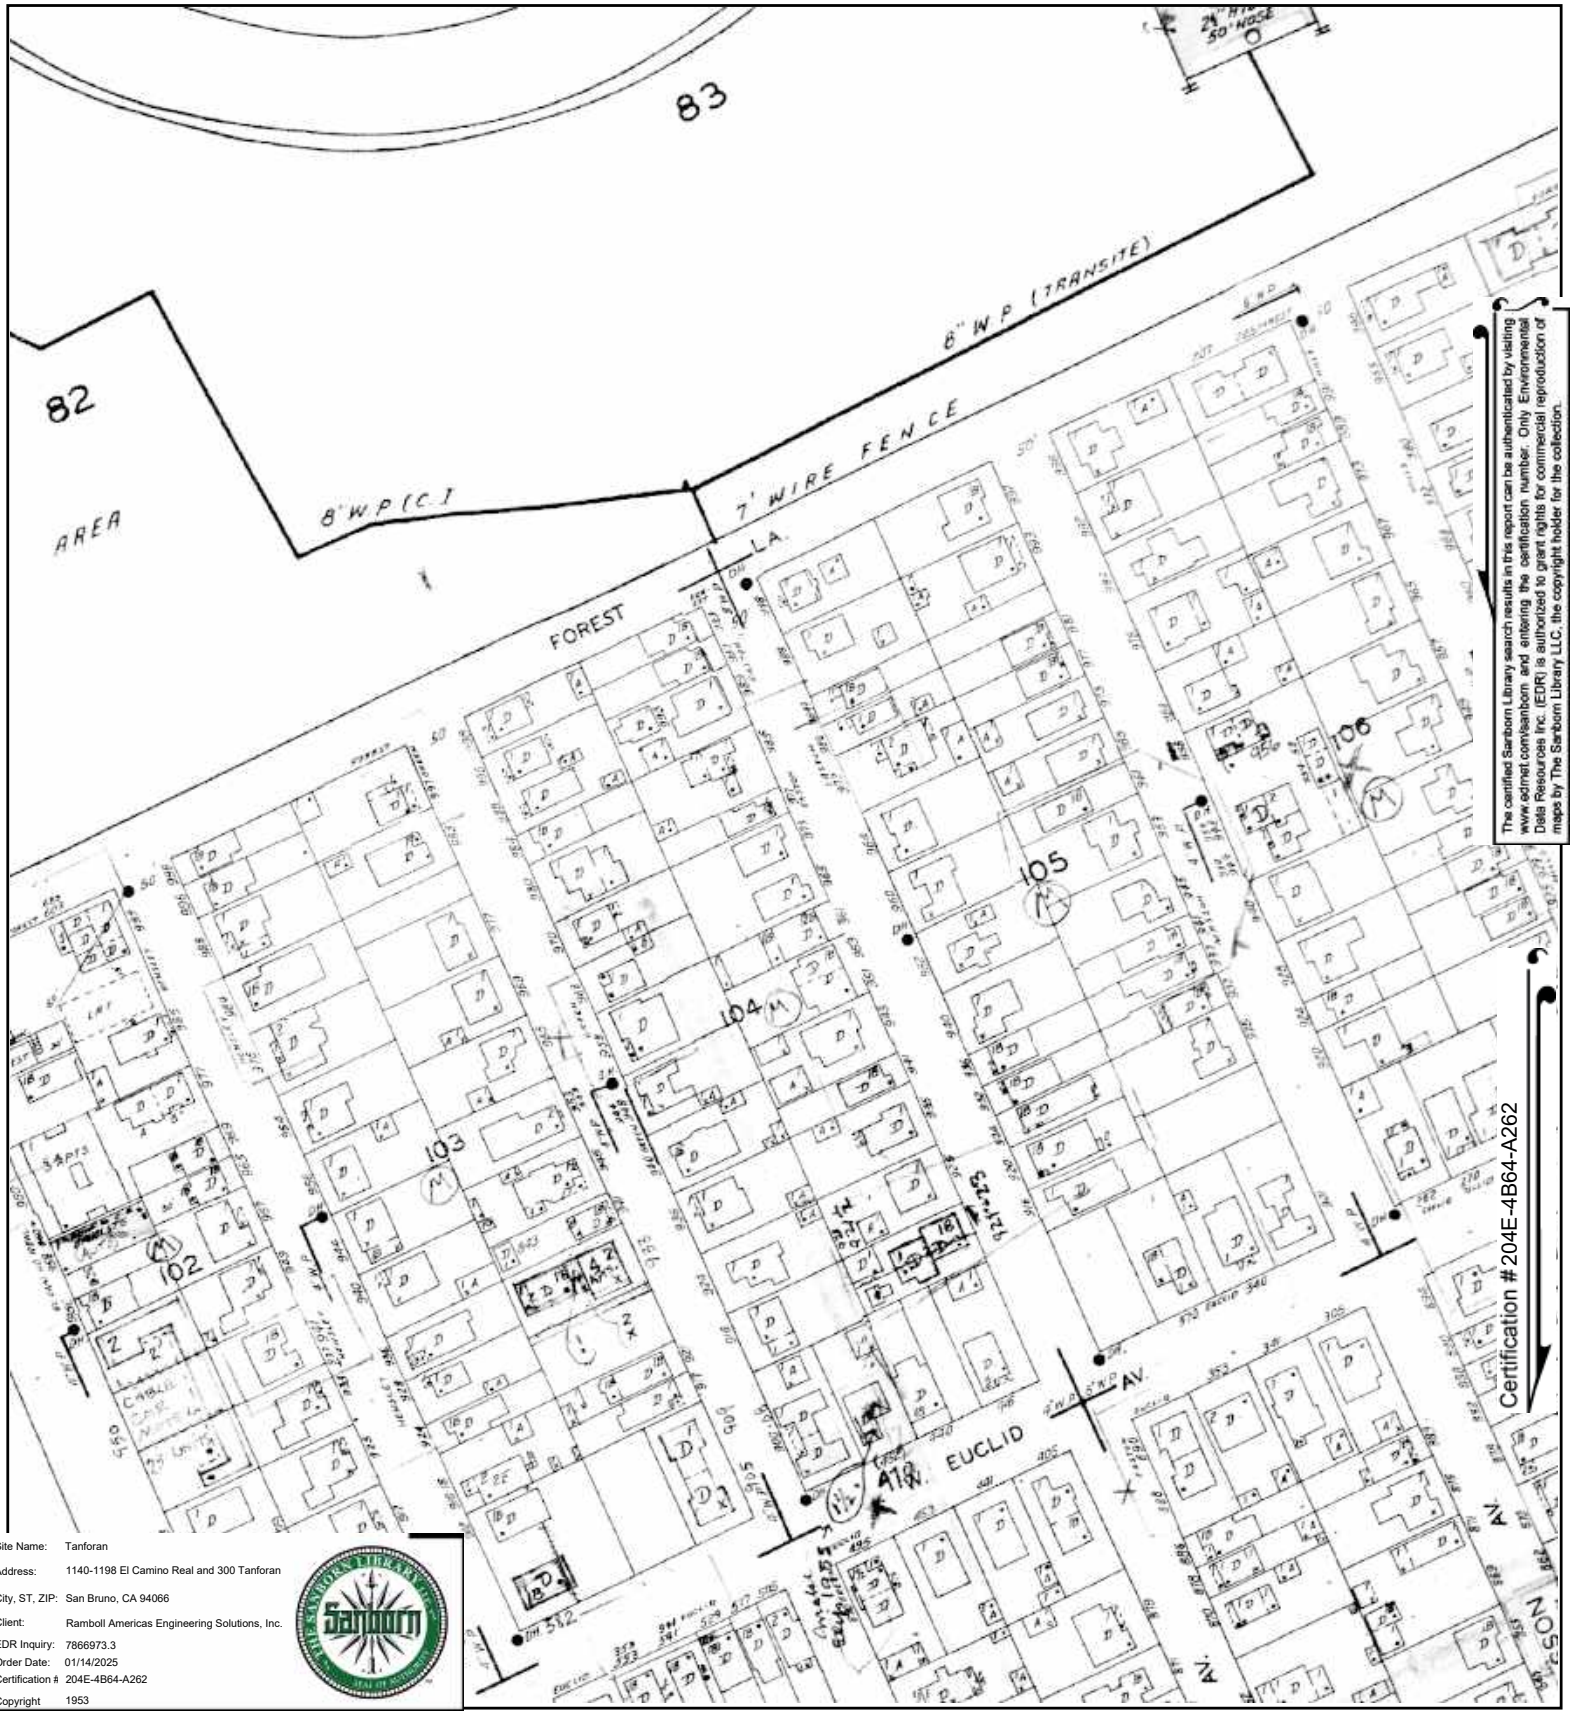

The certified Sanborn Library search results in this report can be authenticated by visiting www.edrnet.com/sanborn and entering the certification number. Only Environmental Data Resources Inc. (EDR) is authorized to grant rights for commercial reproduction of maps by The Sanborn Library LLC, the copyright holder for the collection.

Site Name:	Tanforan
Address:	1140-1198 El Camino Real and 300 Tanforan
City, ST, ZIP:	San Bruno, CA 94066
Client:	Ramboll Americas Engineering Solutions, Inc.
EDR Inquiry:	7866973.3
Order Date:	01/14/2025
Certification #	204E-4B64-A262
Copyright	1953

This Certified Sanborn Map combines the following sheets.
Outlined areas indicate map sheets within the collection.

0 Feet 150 300 600

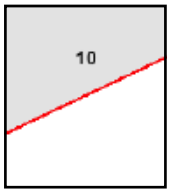

Volume 1, Sheet 10

N

Site Name: Tanforan
Address: 1140-1198 El Camino Real and 300 Tanforan
City, ST, ZIP: San Bruno, CA 94066
Client: Ramboll Americas Engineering Solutions, Inc.
EDR Inquiry: 7866973.3
Order Date: 01/14/2025
Certification #: 204E-4B64-A262
Copyright: 1949

This Certified Sanborn Map combines the following sheets.
Outlined areas indicate map sheets within the collection.

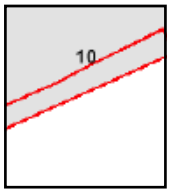

Volume 1, Sheet 10
Volume 1, Sheet 10

0 Feet 150 300 600

N

The certified Sanborn Library search results in this report can be authenticated by visiting www.edrnet.com/sanborn and entering the certification number. Only Environmental Data Resources Inc. (EDR) is authorized to grant rights for commercial reproduction of maps by The Sanborn Library LLC, the copyright holder for the collection.

Site Name: Tanforan
Address: 1140-1198 El Camino Real and 300 Tanforan
City, ST, ZIP: San Bruno, CA 94066
Client: Ramboll Americas Engineering Solutions, Inc.
EDR Inquiry: 7866973.3
Order Date: 01/14/2025
Certification #: 204E-4B64-A262
Copyright: 1925

This Certified Sanborn Map combines the following sheets.
Outlined areas indicate map sheets within the collection.

0 Feet 150 300 600

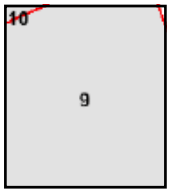

Volume 1, Sheet 9
Volume 1, Sheet 10

N

Tanforan

1140-1198 El Camino Real and 300 Tanforan

San Bruno, CA 94066

Inquiry Number: 7866973.3

January 14, 2025

Certified Sanborn® Map Report

6 Armstrong Road, 4th floor
Shelton, CT 06484
Toll Free: 800.352.0050
www.edrnet.com

Certified Sanborn® Map Report

01/14/25

Site Name:

Tanforan
1140-1198 El Camino Real anc
San Bruno, CA 94066
EDR Inquiry # 7866973.3

Client Name:

Ramboll Americas Engineering Solutions,
1111 Broadway; Suite 1400
Oakland, CA 94607
Contact: Jodi Vanneman

The Sanborn Library has been searched by EDR and maps covering the target property location as provided by Ramboll Americas Engineering Solutions, Inc. were identified for the years listed below. The Sanborn Library is the largest, most complete collection of fire insurance maps. The collection includes maps from Sanborn, Bromley, Perris & Browne, Hopkins, Barlow, and others. Only Environmental Data Resources Inc. (EDR) is authorized to grant rights for commercial reproduction of maps by the Sanborn Library LLC, the copyright holder for the collection. Results can be authenticated by visiting www.edrnet.com/sanborn.

The Sanborn Library is continually enhanced with newly identified map archives. This report accesses all maps in the collection as of the day this report was generated.

Certified Sanborn Results:

Certification # 204E-4B64-A262

PO # TBD

Project Tanforan

Maps Provided:

1953
1949
1925

Sanborn® Library search results

Certification #: 204E-4B64-A262

The Sanborn Library includes more than 1.2 million fire insurance maps from Sanborn, Bromley, Perris & Browne, Hopkins, Barlow and others which track historical property usage in approximately 12,000 American cities and towns. Collections searched:

- ☑ Library of Congress
- ☑ University Publications of America
- ☑ EDR Private Collection

The Sanborn Library LLC Since 1866™

Limited Permission To Make Copies

Ramboll Americas Engineering Solutions, Inc. (the client) is permitted to make up to FIVE photocopies of this Sanborn Map transmittal and each fire insurance map accompanying this report solely for the limited use of its customer. No one other than the client is authorized to make copies. Upon request made directly to an EDR Account Executive, the client may be permitted to make a limited number of additional photocopies. This permission is conditioned upon compliance by the client, its customer and their agents with EDR's copyright policy; a copy of which is available upon request.

Disclaimer - Copyright and Trademark Notice

This Report contains certain information obtained from a variety of public and other sources reasonably available to Environmental Data Resources, LLC. It cannot be concluded from this Report that coverage information for the target and surrounding properties does not exist from other sources. This Report is provided on an "AS IS", "AS AVAILABLE" basis. NO WARRANTY EXPRESS OR IMPLIED IS MADE WHATSOEVER IN CONNECTION WITH THIS REPORT. ENVIRONMENTAL DATA RESOURCES, LLC AND ITS SUBSIDIARIES, AFFILIATES AND THIRD PARTY SUPPLIERS DISCLAIM ALL WARRANTIES, OF ANY KIND OR NATURE, EXPRESS OR IMPLIED, ARISING OUT OF OR RELATED TO THIS REPORT OR ANY OF THE DATA AND INFORMATION PROVIDED IN THIS REPORT, INCLUDING WITHOUT LIMITATION, ANY WARRANTIES REGARDING ACCURACY, QUALITY, CORRECTNESS, COMPLETENESS, COMPREHENSIVENESS, SUITABILITY, MERCHANTABILITY, FITNESS FOR A PARTICULAR PURPOSE, TITLE, NON-INFRINGEMENT, MISAPPROPRIATION, OR OTHERWISE. ALL RISK IS ASSUMED BY THE USER. IN NO EVENT SHALL ENVIRONMENTAL DATA RESOURCES, LLC OR ITS SUBSIDIARIES, AFFILIATES OR THIRD PARTY SUPPLIERS BE LIABLE TO ANYONE FOR ANY DIRECT, INCIDENTAL, INDIRECT, SPECIAL, CONSEQUENTIAL OR OTHER DAMAGES OF ANY TYPE OR KIND (INCLUDING BUT NOT LIMITED TO LOSS OF PROFITS, LOSS OF USE, OR LOSS OF DATA), ARISING OUT OF OR IN ANY WAY CONNECTED WITH THIS REPORT OR ANY OF THE DATA AND INFORMATION PROVIDED IN THIS REPORT. Any analyses, estimates, ratings, environmental risk levels, or risk codes provided in this Report are provided for illustrative purposes only, and are not intended to provide, nor should they be interpreted as providing any facts regarding, or prediction or forecast of, any environmental risk for any property. Only an assessment performed by a qualified environmental professional can provide findings, opinions or conclusions regarding the environmental risk or conditions in, on or at any property.

Copyright 2025 by Environmental Data Resources, Inc. All rights reserved. Reproduction in any media or format, in whole or in part, of any report or map of Environmental Data Resources, Inc., or its affiliates, is prohibited without prior written permission.

EDR and its logos (including Sanborn and Sanborn Map) are trademarks of Environmental Data Resources, LLC or its affiliates. All other trademarks used herein are the property of their respective owners.

Sanborn Sheet Key

This Certified Sanborn Map Report is based upon the following Sanborn Fire Insurance map sheets.

1953 Source Sheets

Volume 1, Sheet 10
1953

1949 Source Sheets

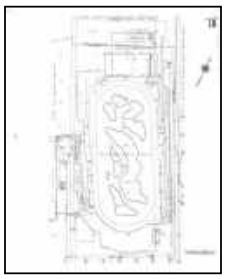

Volume 1, Sheet 10
1949

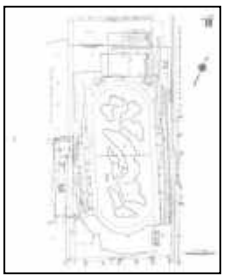

Volume 1, Sheet 10
1949

1925 Source Sheets

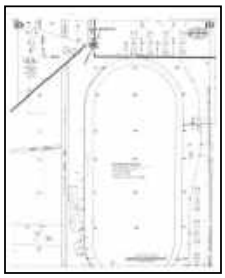

Volume 1, Sheet 10
1925

Volume 1, Sheet 9
1925

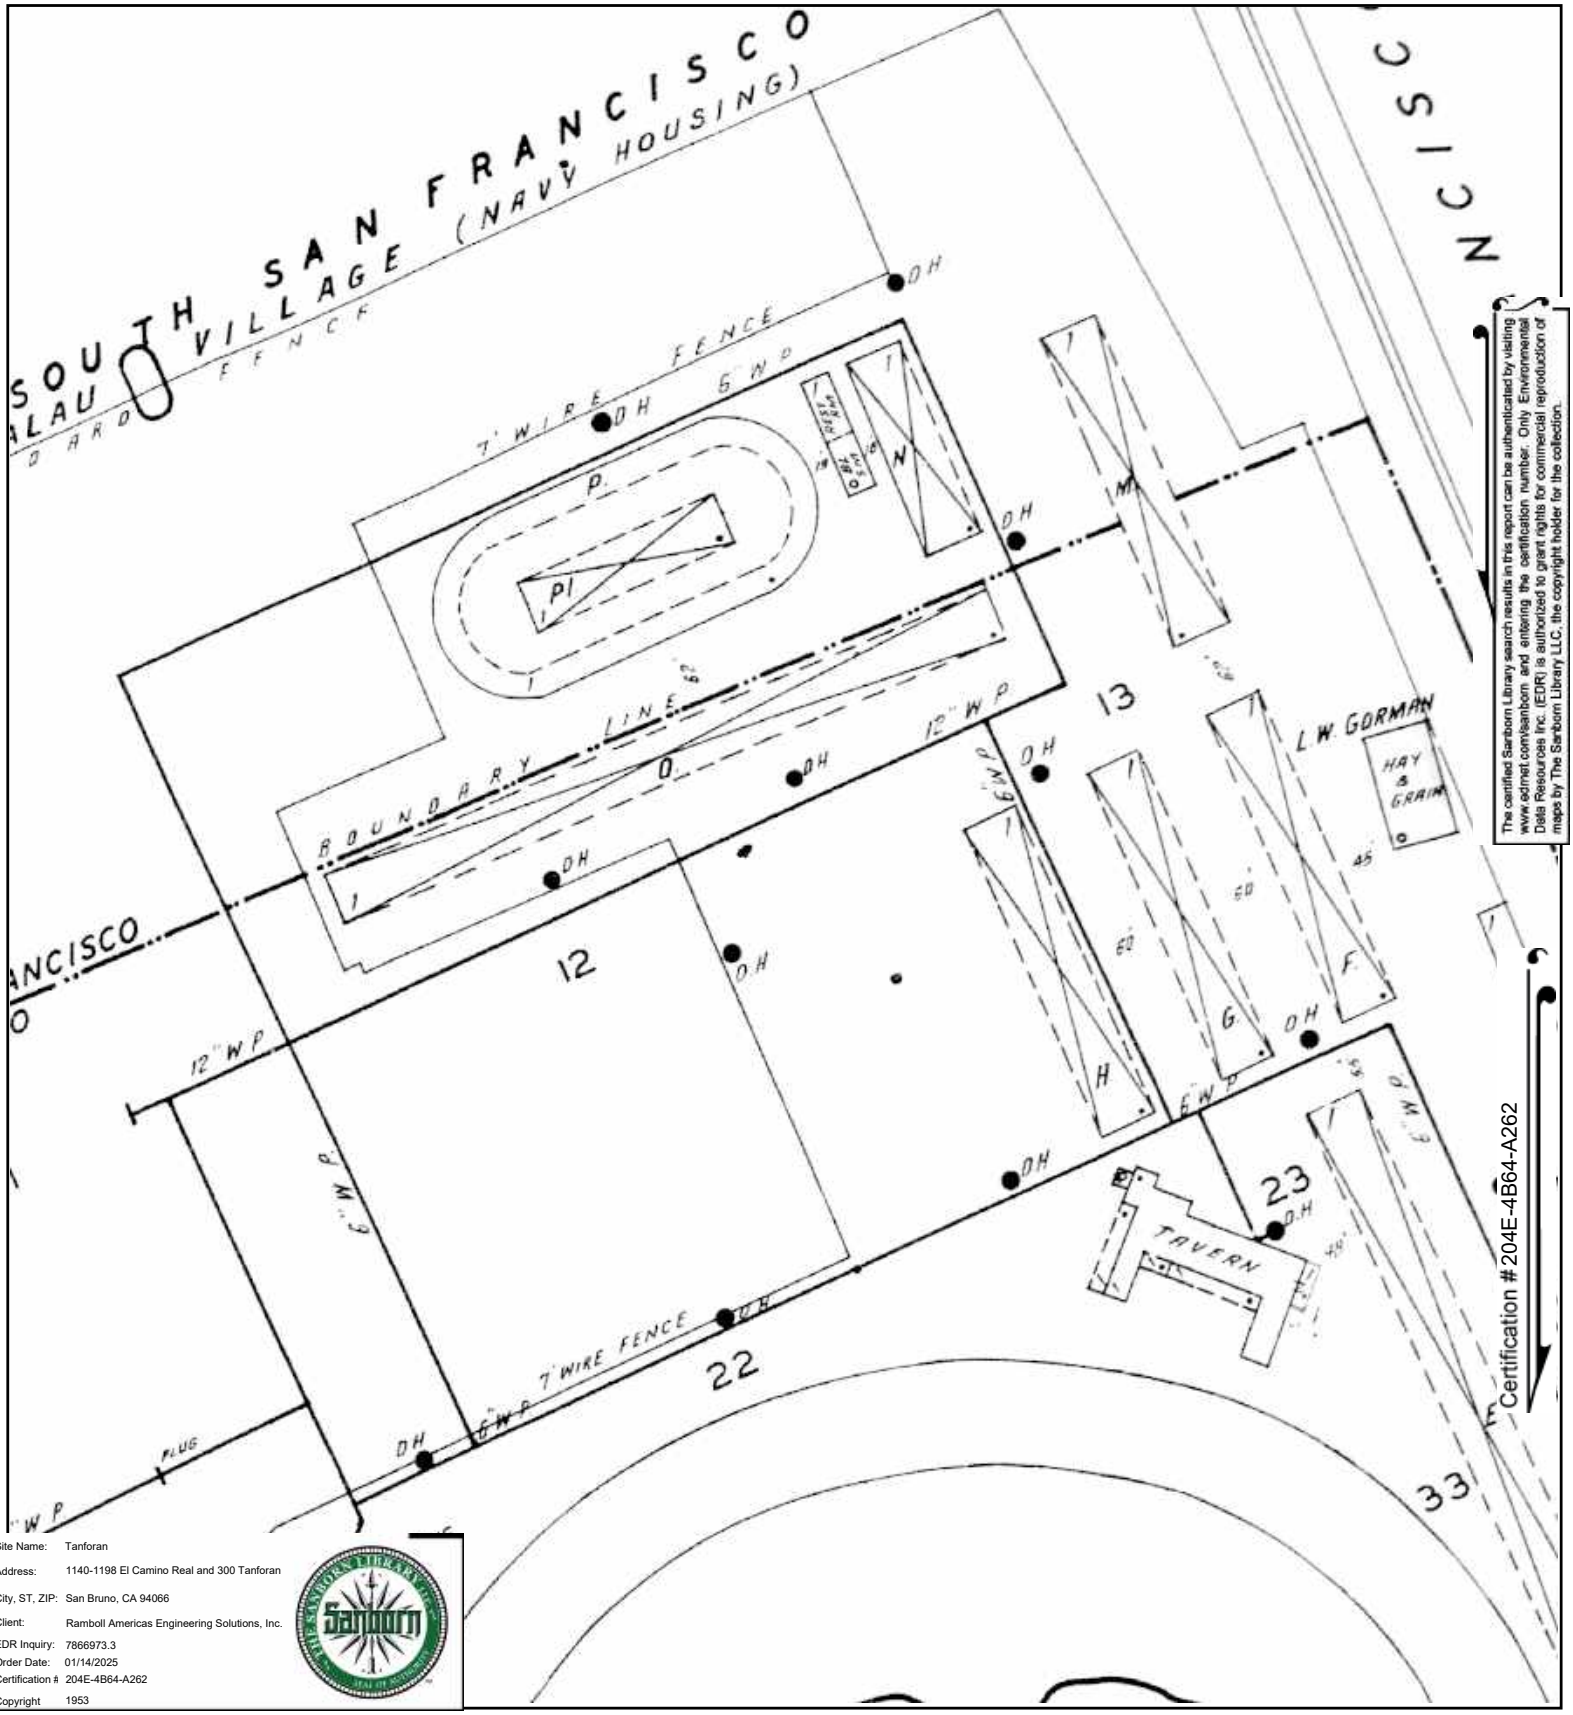

The certified Sanborn Library search results in this report can be authenticated by visiting www.edrnet.com/sanborn and entering the certification number. Only Environmental Data Resources Inc. (EDR) is authorized to grant rights for commercial reproduction of maps by The Sanborn Library LLC, the copyright holder for the collection.

Site Name: Tanforan
Address: 1140-1198 El Camino Real and 300 Tanforan
City, ST, ZIP: San Bruno, CA 94066
Client: Ramboll Americas Engineering Solutions, Inc.
EDR Inquiry: 7866973.3
Order Date: 01/14/2025
Certification #: 204E-4B64-A262
Copyright: 1953

This Certified Sanborn Map combines the following sheets.
Outlined areas indicate map sheets within the collection.

0 Feet 150 300 600

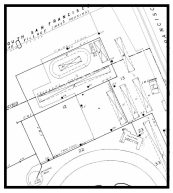

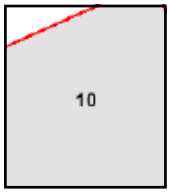

Volume 1, Sheet 10

N

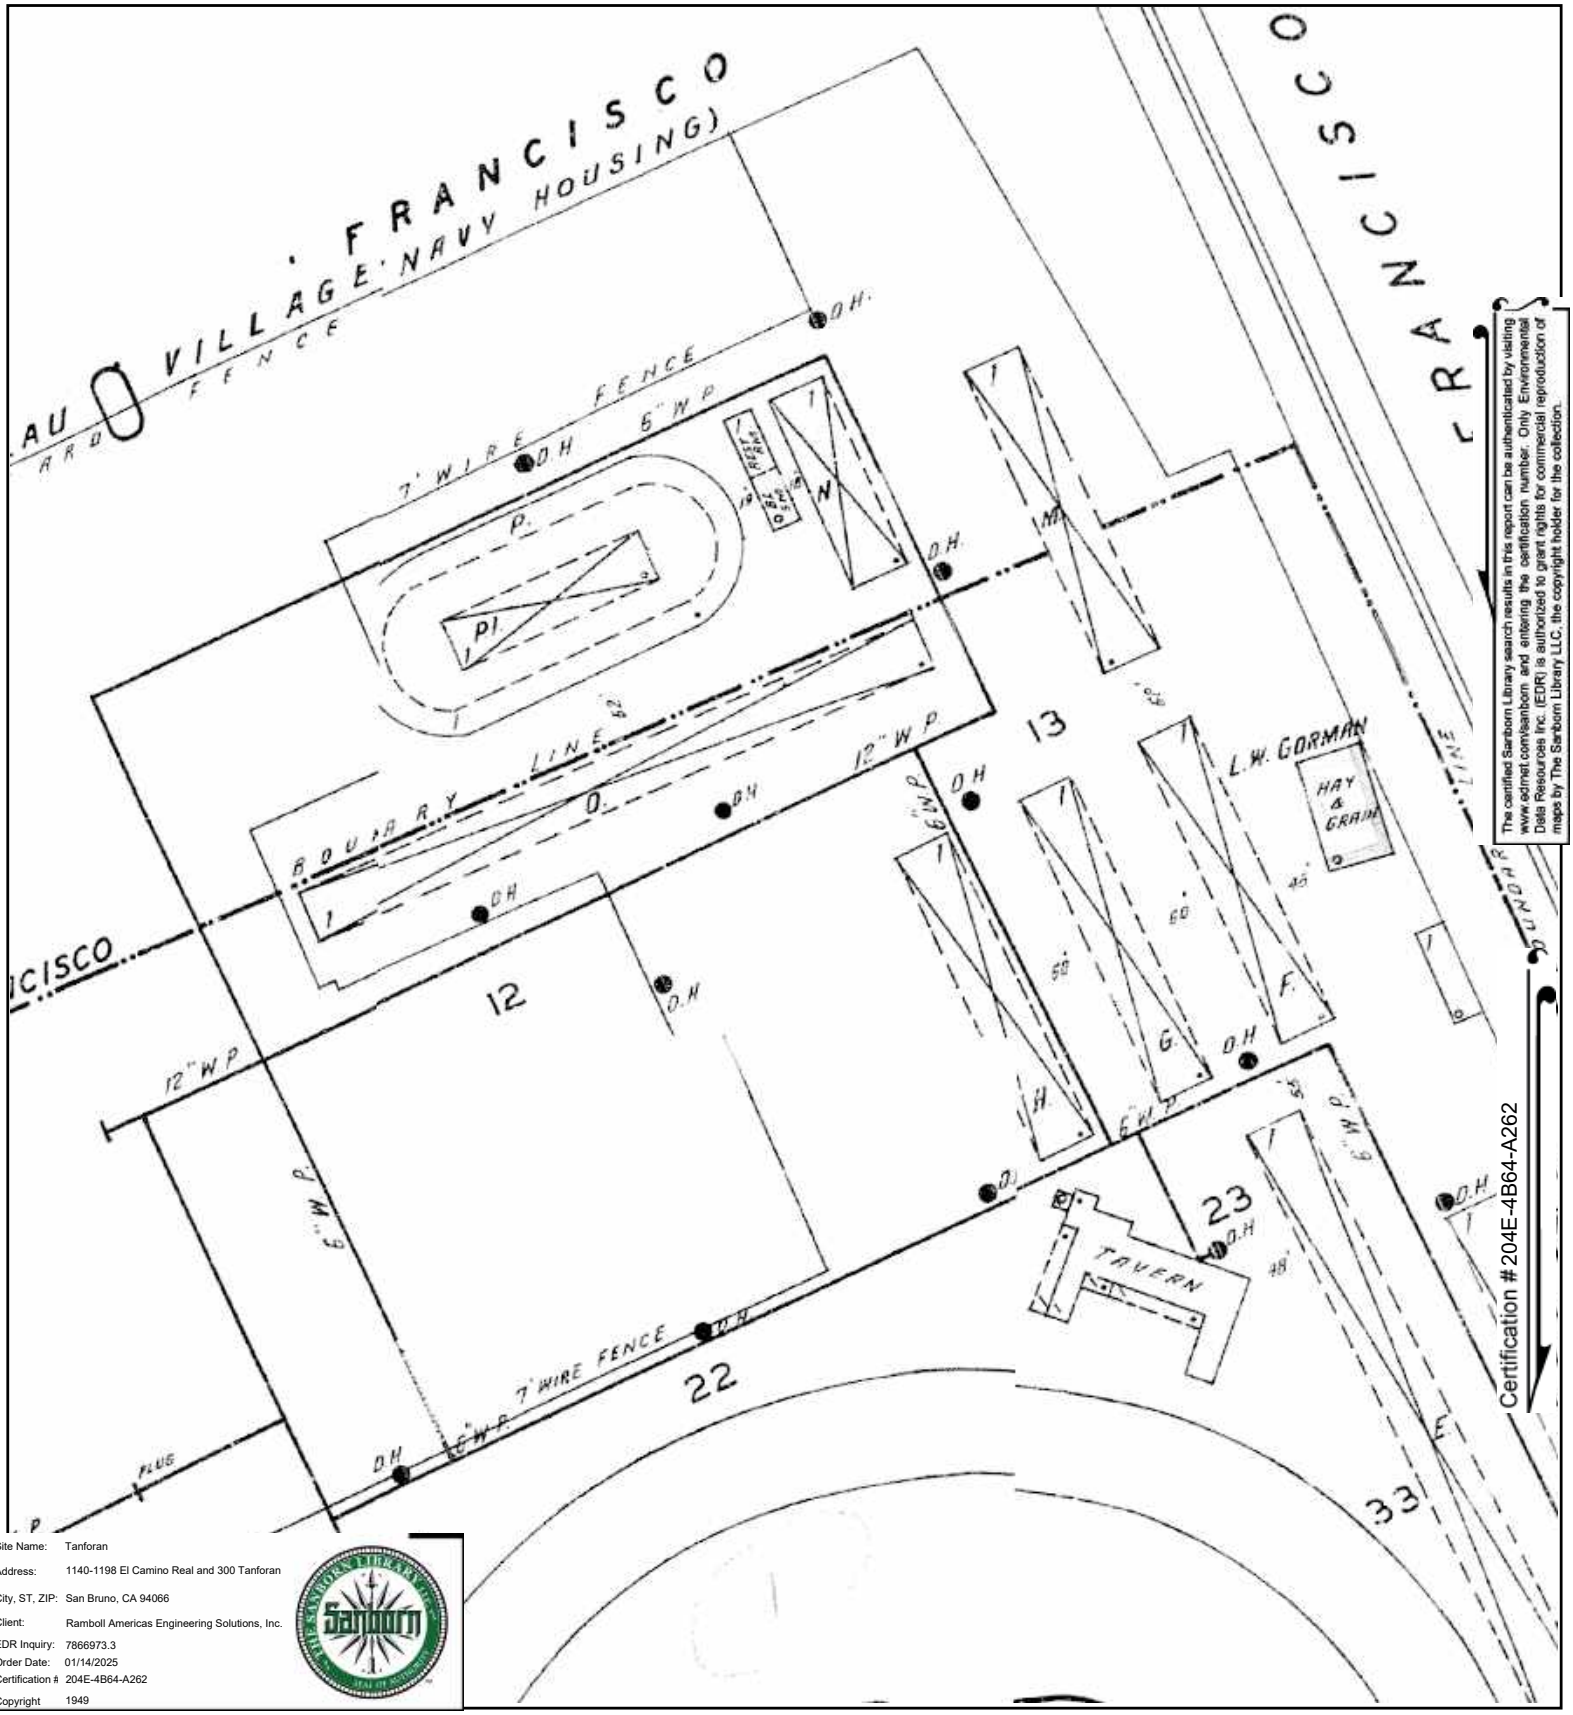

Site Name:	Tanforan
Address:	1140-1198 El Camino Real and 300 Tanforan
City, ST, ZIP:	San Bruno, CA 94066
Client:	Ramboll Americas Engineering Solutions, Inc.
EDR Inquiry:	7866973.3
Order Date:	01/14/2025
Certification #	204E-4B64-A262
Copyright	1949

The certified Sanborn Library search results in this report can be authenticated by visiting www.edrnet.com/sanborn and entering the certification number. Only Environmental Data Resources Inc. (EDR) is authorized to grant rights for commercial reproduction of maps by The Sanborn Library LLC, the copyright holder for the collection.

This Certified Sanborn Map combines the following sheets.
Outlined areas indicate map sheets within the collection.

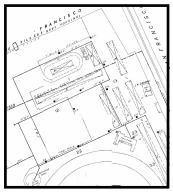

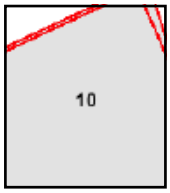

Volume 1, Sheet 10
Volume 1, Sheet 10

0 Feet 150 300 600

N

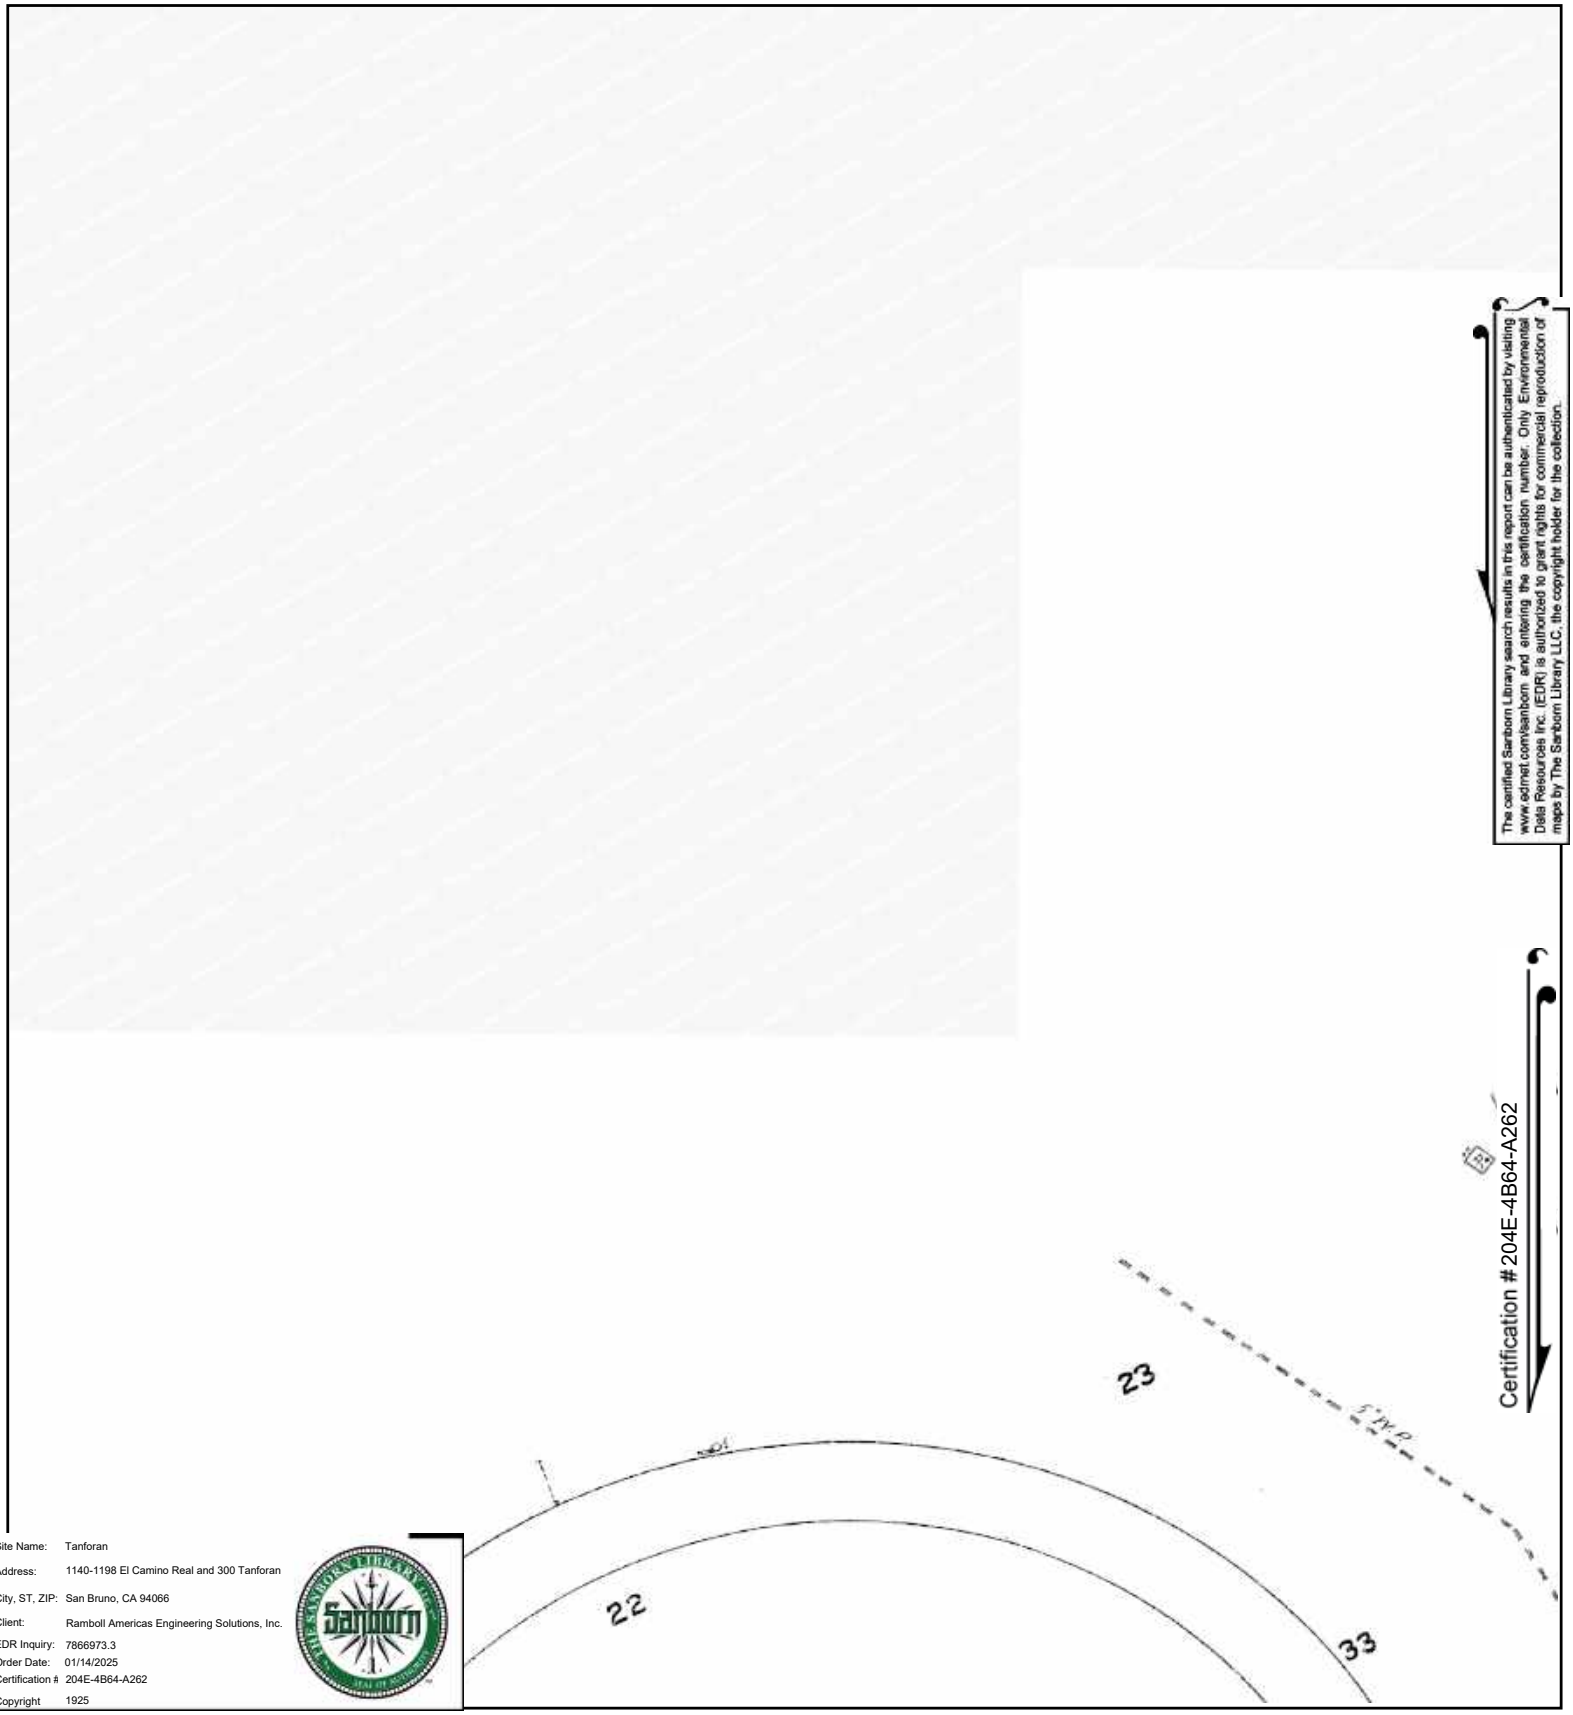

The certified Sanborn Library search results in this report can be authenticated by visiting www.edrnet.com/sanborn and entering the certification number. Only Environmental Data Resources Inc. (EDR) is authorized to grant rights for commercial reproduction of maps by The Sanborn Library LLC, the copyright holder for the collection.

Certification # 204E-4B64-A262

Site Name: Tanforan
Address: 1140-1198 El Camino Real and 300 Tanforan
City, ST, ZIP: San Bruno, CA 94066
Client: Ramboll Americas Engineering Solutions, Inc.
EDR Inquiry: 7866973.3
Order Date: 01/14/2025
Certification #: 204E-4B64-A262
Copyright: 1925

This Certified Sanborn Map combines the following sheets.
Outlined areas indicate map sheets within the collection.

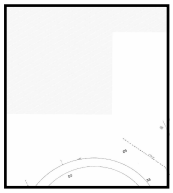

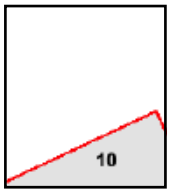

Volume 1, Sheet 9
Volume 1, Sheet 10

0 Feet 150 300 600

N

Tanforan

1140-1198 El Camino Real and 300 Tanforan

San Bruno, CA 94066

Inquiry Number: 7866973.3

January 14, 2025

Certified Sanborn® Map Report

6 Armstrong Road, 4th floor
Shelton, CT 06484
Toll Free: 800.352.0050
www.edrnet.com

Certified Sanborn® Map Report

01/14/25

Site Name:

Tanforan
1140-1198 El Camino Real anc
San Bruno, CA 94066
EDR Inquiry # 7866973.3

Client Name:

Ramboll Americas Engineering Solutions,
1111 Broadway; Suite 1400
Oakland, CA 94607
Contact: Jodi Vanneman

The Sanborn Library has been searched by EDR and maps covering the target property location as provided by Ramboll Americas Engineering Solutions, Inc. were identified for the years listed below. The Sanborn Library is the largest, most complete collection of fire insurance maps. The collection includes maps from Sanborn, Bromley, Perris & Browne, Hopkins, Barlow, and others. Only Environmental Data Resources Inc. (EDR) is authorized to grant rights for commercial reproduction of maps by the Sanborn Library LLC, the copyright holder for the collection. Results can be authenticated by visiting www.edrnet.com/sanborn.

The Sanborn Library is continually enhanced with newly identified map archives. This report accesses all maps in the collection as of the day this report was generated.

Certified Sanborn Results:

Certification # 204E-4B64-A262

PO # TBD

Project Tanforan

Maps Provided:

1953
1949
1925

Sanborn® Library search results

Certification #: 204E-4B64-A262

The Sanborn Library includes more than 1.2 million fire insurance maps from Sanborn, Bromley, Perris & Browne, Hopkins, Barlow and others which track historical property usage in approximately 12,000 American cities and towns. Collections searched:

- ☑ Library of Congress
- ☑ University Publications of America
- ☑ EDR Private Collection

The Sanborn Library LLC Since 1866™

Limited Permission To Make Copies

Ramboll Americas Engineering Solutions, Inc. (the client) is permitted to make up to FIVE photocopies of this Sanborn Map transmittal and each fire insurance map accompanying this report solely for the limited use of its customer. No one other than the client is authorized to make copies. Upon request made directly to an EDR Account Executive, the client may be permitted to make a limited number of additional photocopies. This permission is conditioned upon compliance by the client, its customer and their agents with EDR's copyright policy; a copy of which is available upon request.

Disclaimer - Copyright and Trademark Notice

This Report contains certain information obtained from a variety of public and other sources reasonably available to Environmental Data Resources, LLC. It cannot be concluded from this Report that coverage information for the target and surrounding properties does not exist from other sources. This Report is provided on an "AS IS", "AS AVAILABLE" basis. NO WARRANTY EXPRESS OR IMPLIED IS MADE WHATSOEVER IN CONNECTION WITH THIS REPORT. ENVIRONMENTAL DATA RESOURCES, LLC AND ITS SUBSIDIARIES, AFFILIATES AND THIRD PARTY SUPPLIERS DISCLAIM ALL WARRANTIES, OF ANY KIND OR NATURE, EXPRESS OR IMPLIED, ARISING OUT OF OR RELATED TO THIS REPORT OR ANY OF THE DATA AND INFORMATION PROVIDED IN THIS REPORT, INCLUDING WITHOUT LIMITATION, ANY WARRANTIES REGARDING ACCURACY, QUALITY, CORRECTNESS, COMPLETENESS, COMPREHENSIVENESS, SUITABILITY, MERCHANTABILITY, FITNESS FOR A PARTICULAR PURPOSE, TITLE, NON-INFRINGEMENT, MISAPPROPRIATION, OR OTHERWISE. ALL RISK IS ASSUMED BY THE USER. IN NO EVENT SHALL ENVIRONMENTAL DATA RESOURCES, LLC OR ITS SUBSIDIARIES, AFFILIATES OR THIRD PARTY SUPPLIERS BE LIABLE TO ANYONE FOR ANY DIRECT, INCIDENTAL, INDIRECT, SPECIAL, CONSEQUENTIAL OR OTHER DAMAGES OF ANY TYPE OR KIND (INCLUDING BUT NOT LIMITED TO LOSS OF PROFITS, LOSS OF USE, OR LOSS OF DATA), ARISING OUT OF OR IN ANY WAY CONNECTED WITH THIS REPORT OR ANY OF THE DATA AND INFORMATION PROVIDED IN THIS REPORT. Any analyses, estimates, ratings, environmental risk levels, or risk codes provided in this Report are provided for illustrative purposes only, and are not intended to provide, nor should they be interpreted as providing any facts regarding, or prediction or forecast of, any environmental risk for any property. Only an assessment performed by a qualified environmental professional can provide findings, opinions or conclusions regarding the environmental risk or conditions in, on or at any property.

Copyright 2025 by Environmental Data Resources, Inc. All rights reserved. Reproduction in any media or format, in whole or in part, of any report or map of Environmental Data Resources, Inc., or its affiliates, is prohibited without prior written permission.

EDR and its logos (including Sanborn and Sanborn Map) are trademarks of Environmental Data Resources, LLC or its affiliates. All other trademarks used herein are the property of their respective owners.

Sanborn Sheet Key

This Certified Sanborn Map Report is based upon the following Sanborn Fire Insurance map sheets.

1953 Source Sheets

Volume 1, Sheet 10
1953

1949 Source Sheets

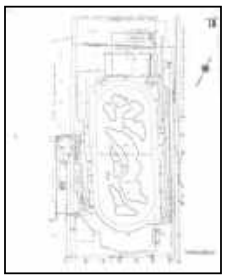

Volume 1, Sheet 10
1949

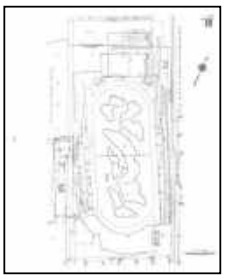

Volume 1, Sheet 10
1949

1925 Source Sheets

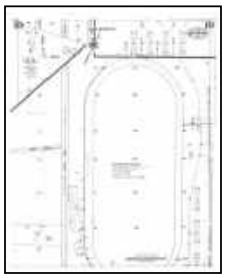

Volume 1, Sheet 10
1925

Volume 1, Sheet 9
1925

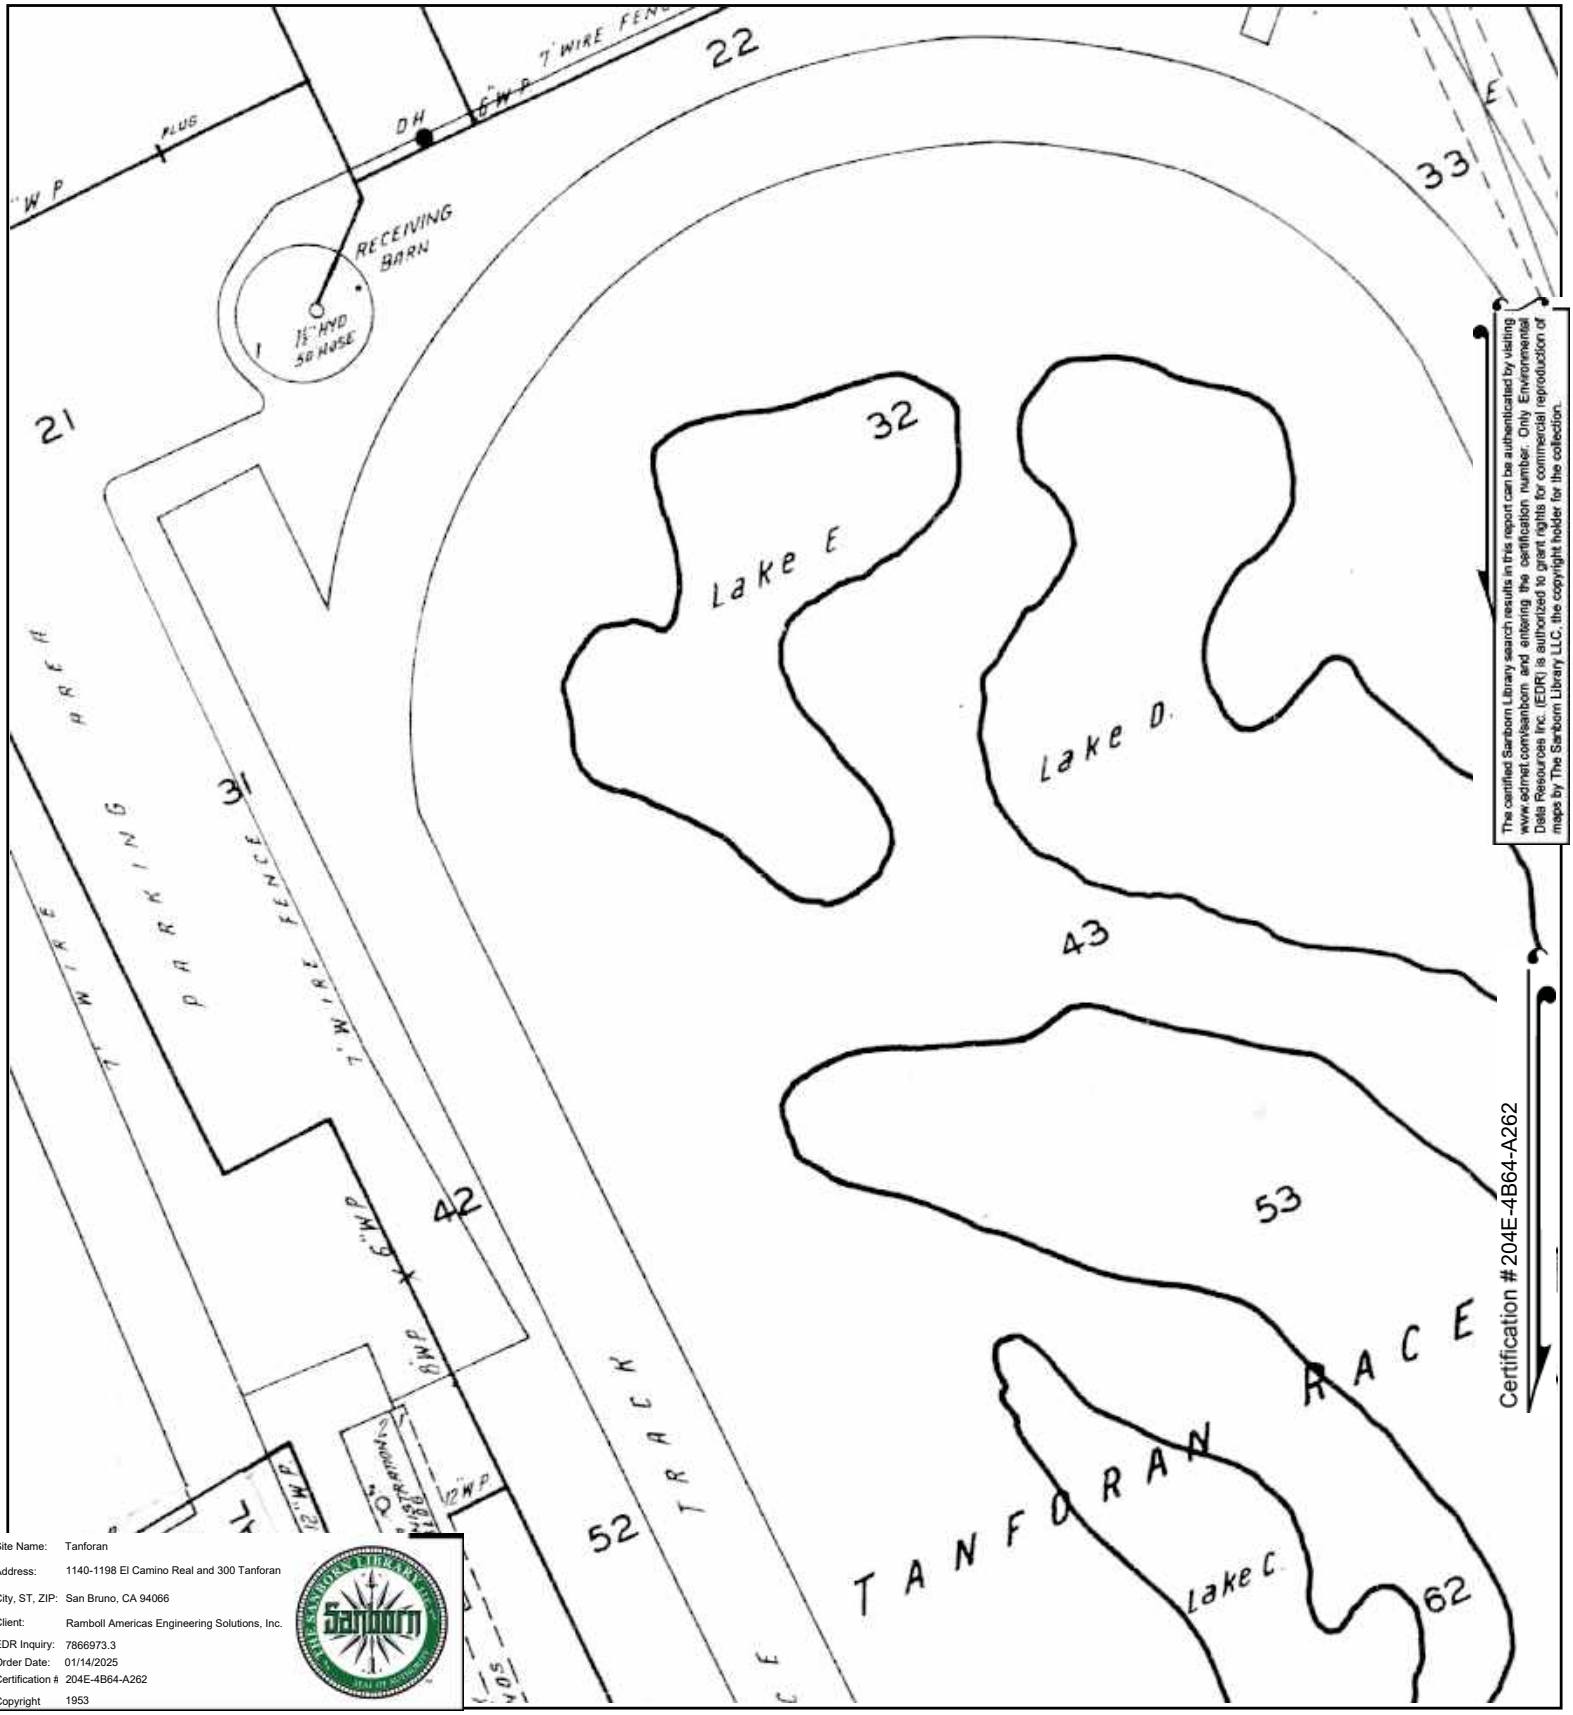

The certified Sanborn Library search results in this report can be authenticated by visiting www.edrnet.com/sanborn and entering the certification number. Only Environmental Data Resources Inc. (EDR) is authorized to grant rights for commercial reproduction of maps by The Sanborn Library LLC, the copyright holder for the collection.

Certification # 204E-4B64-A262

Site Name:	Tanforan
Address:	1140-1198 El Camino Real and 300 Tanforan
City, ST, ZIP:	San Bruno, CA 94066
Client:	Ramboll Americas Engineering Solutions, Inc.
EDR Inquiry:	7866973.3
Order Date:	01/14/2025
Certification #	204E-4B64-A262
Copyright	1953

This Certified Sanborn Map combines the following sheets.
Outlined areas indicate map sheets within the collection.

0 Feet 150 300 600

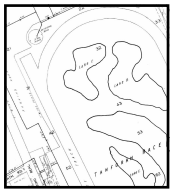

10

Volume 1, Sheet 10

N

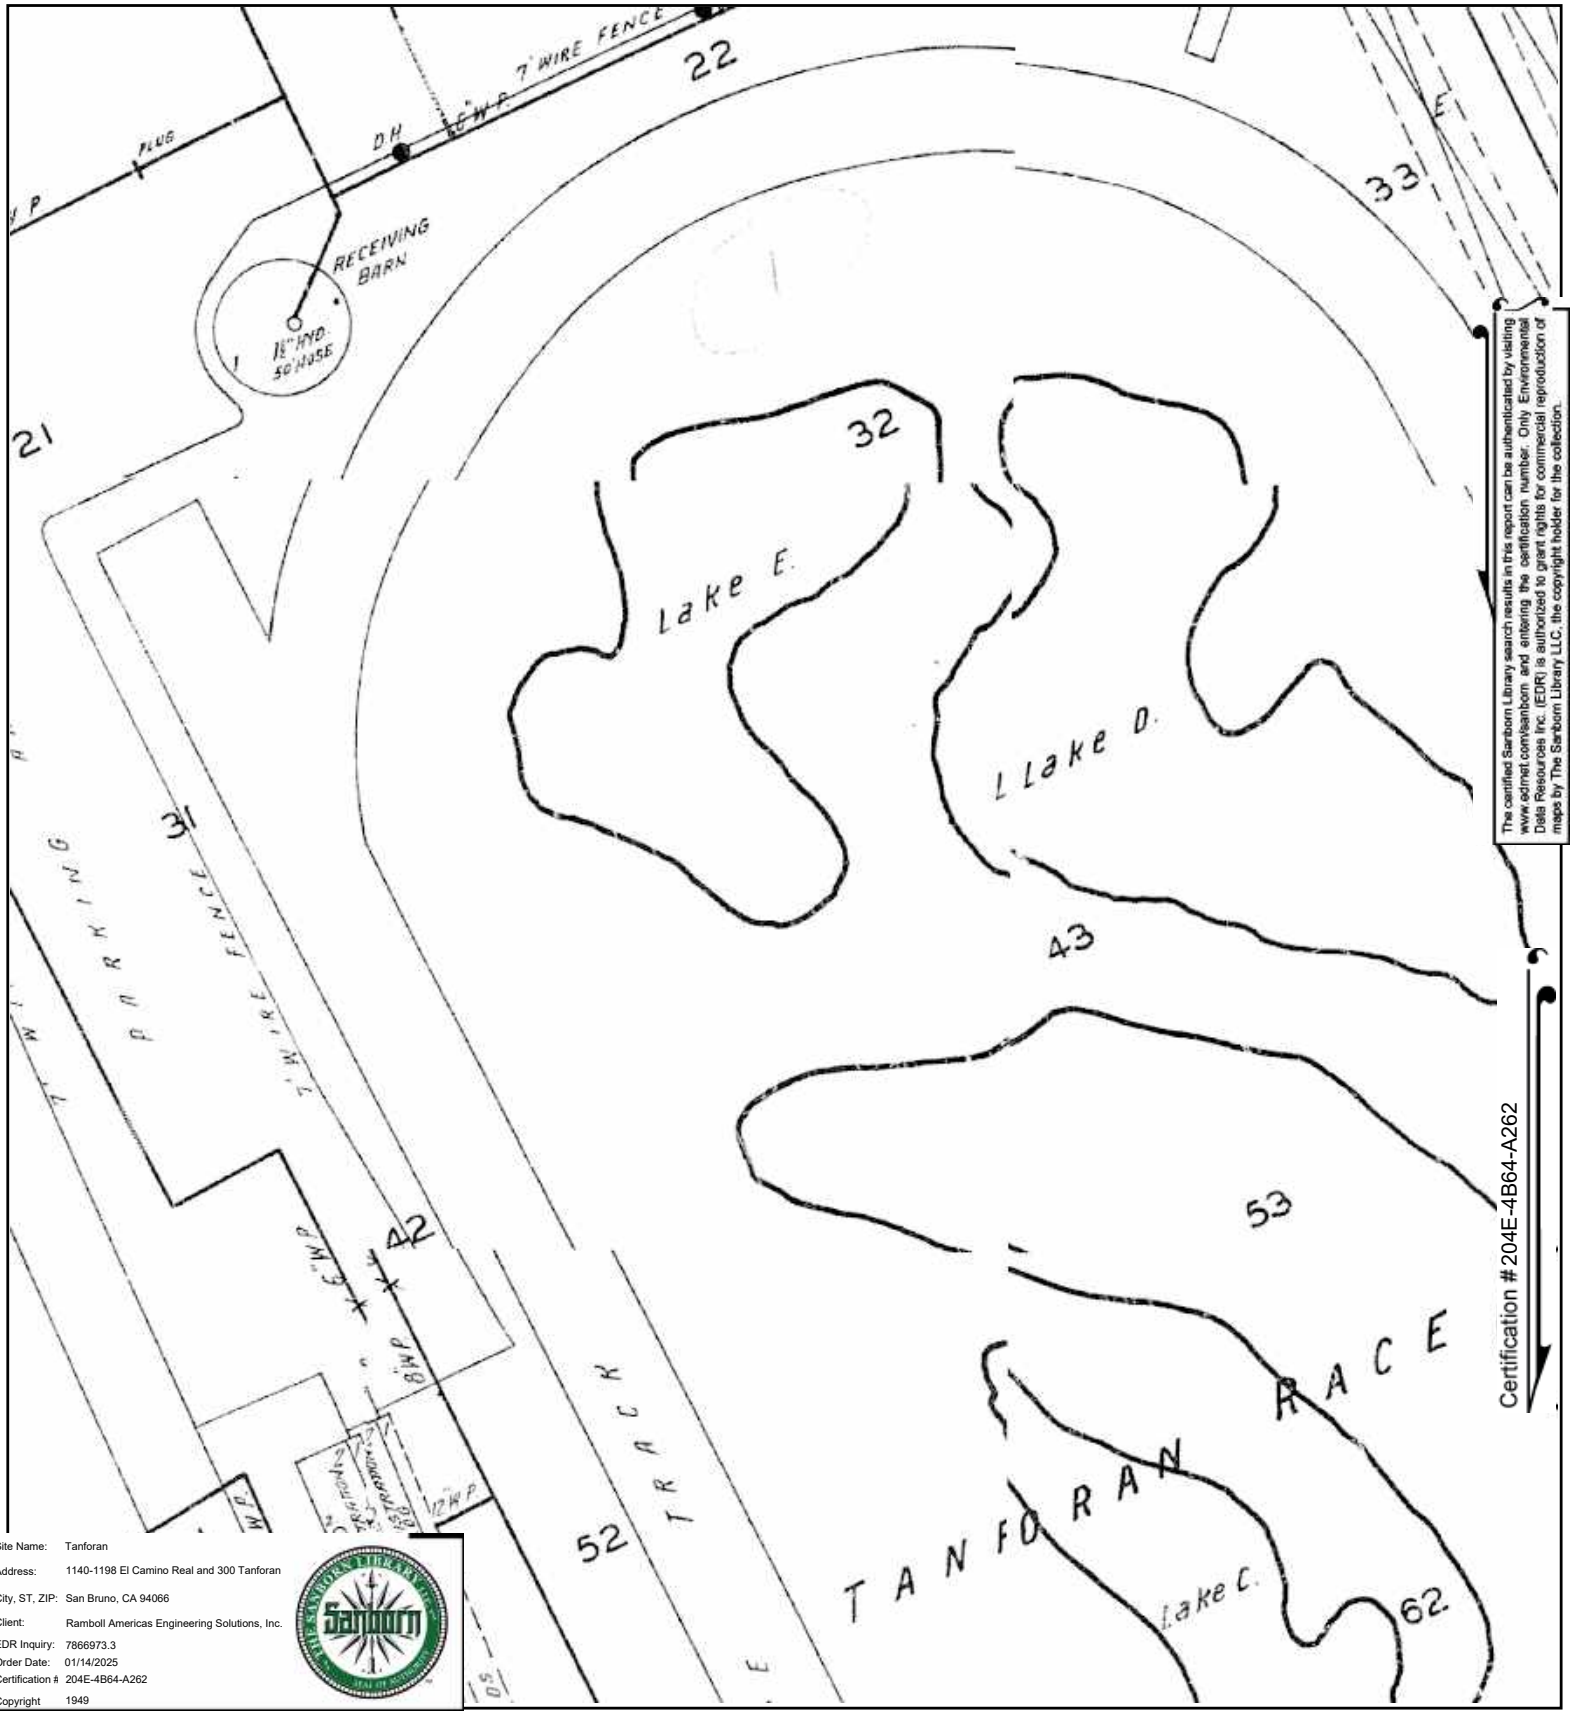

The certified Sanborn Library search results in this report can be authenticated by visiting www.edrnet.com/sanborn and entering the certification number. Only Environmental Data Resources Inc. (EDR) is authorized to grant rights for commercial reproduction of maps by The Sanborn Library LLC, the copyright holder for the collection.

Certification # 204E-4B64-A262

Site Name: Tanforan
Address: 1140-1198 El Camino Real and 300 Tanforan
City, ST, ZIP: San Bruno, CA 94066
Client: Ramboll Americas Engineering Solutions, Inc.
EDR Inquiry: 7866973.3
Order Date: 01/14/2025
Certification #: 204E-4B64-A262
Copyright: 1949

This Certified Sanborn Map combines the following sheets.
Outlined areas indicate map sheets within the collection.

0 Feet 150 300 600

10

Volume 1, Sheet 10
Volume 1, Sheet 10

N

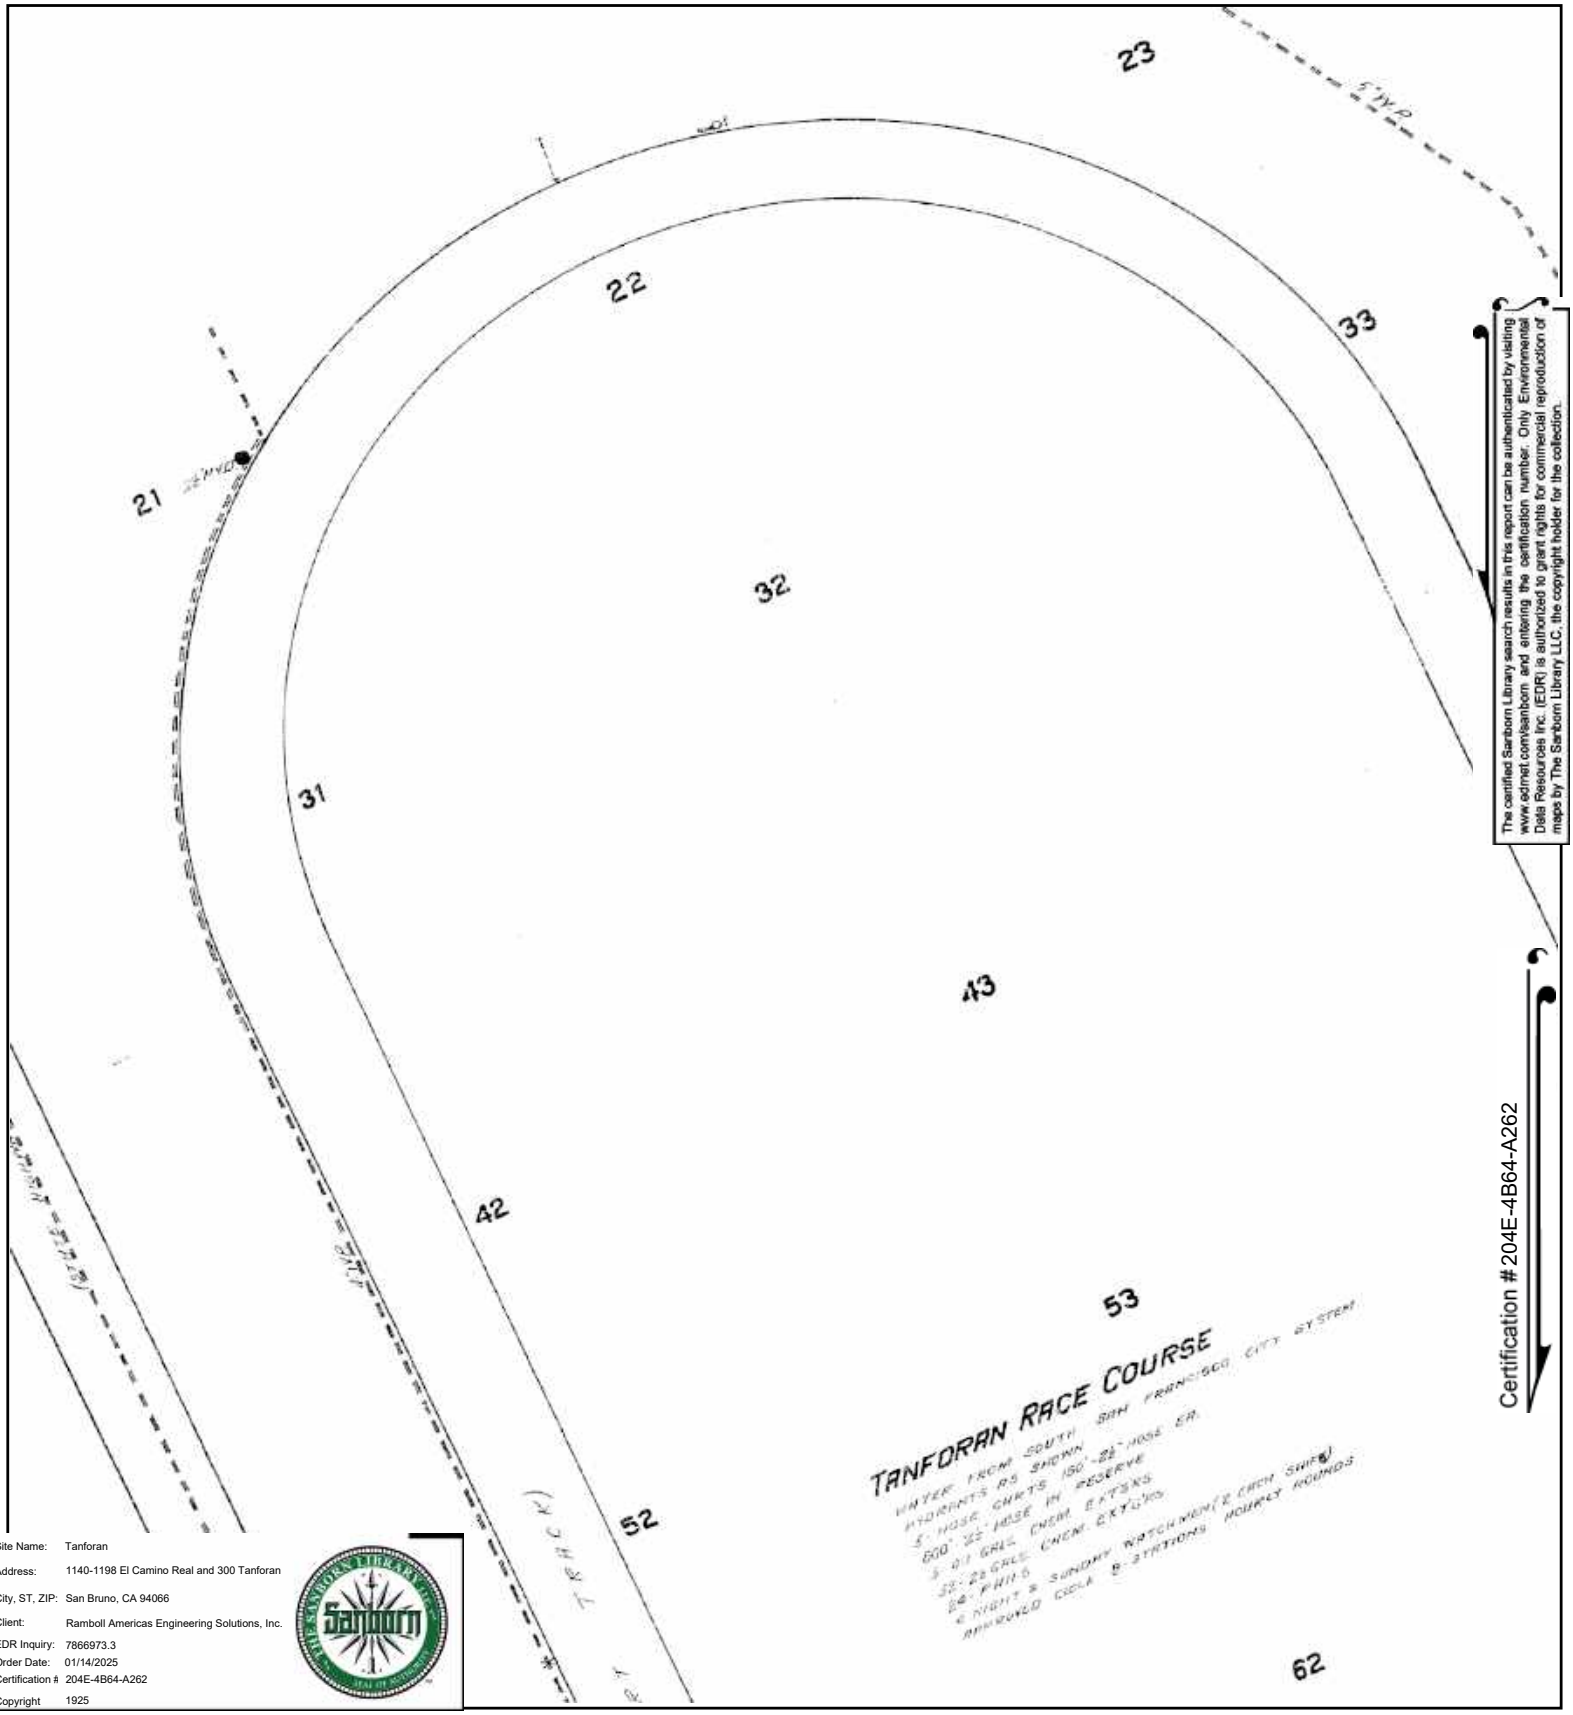

The certified Sanborn Library search results in this report can be authenticated by visiting www.edrnet.com/sanborn and entering the certification number. Only Environmental Data Resources Inc. (EDR) is authorized to grant rights for commercial reproduction of maps by The Sanborn Library LLC, the copyright holder for the collection.

Certification # 204E-4B64-A262

Site Name:	Tanforan
Address:	1140-1198 El Camino Real and 300 Tanforan
City, ST, ZIP:	San Bruno, CA 94066
Client:	Ramboll Americas Engineering Solutions, Inc.
EDR Inquiry:	7866973.3
Order Date:	01/14/2025
Certification #	204E-4B64-A262
Copyright	1925

This Certified Sanborn Map combines the following sheets.
Outlined areas indicate map sheets within the collection.

0 Feet 150 300 600

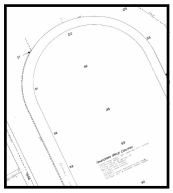

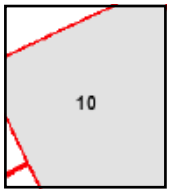

Volume 1, Sheet 9
Volume 1, Sheet 10

N

Tanforan

1140-1198 El Camino Real and 300 Tanforan

San Bruno, CA 94066

Inquiry Number: 7866973.3

January 14, 2025

Certified Sanborn® Map Report

6 Armstrong Road, 4th floor
Shelton, CT 06484
Toll Free: 800.352.0050
www.edrnet.com

Certified Sanborn® Map Report

01/14/25

Site Name:

Tanforan
1140-1198 El Camino Real anc
San Bruno, CA 94066
EDR Inquiry # 7866973.3

Client Name:

Ramboll Americas Engineering Solutions,
1111 Broadway; Suite 1400
Oakland, CA 94607
Contact: Jodi Vanneman

The Sanborn Library has been searched by EDR and maps covering the target property location as provided by Ramboll Americas Engineering Solutions, Inc. were identified for the years listed below. The Sanborn Library is the largest, most complete collection of fire insurance maps. The collection includes maps from Sanborn, Bromley, Perris & Browne, Hopkins, Barlow, and others. Only Environmental Data Resources Inc. (EDR) is authorized to grant rights for commercial reproduction of maps by the Sanborn Library LLC, the copyright holder for the collection. Results can be authenticated by visiting www.edrnet.com/sanborn.

The Sanborn Library is continually enhanced with newly identified map archives. This report accesses all maps in the collection as of the day this report was generated.

Certified Sanborn Results:

Certification # 204E-4B64-A262

PO # TBD

Project Tanforan

Maps Provided:

1953
1949
1925

Sanborn® Library search results

Certification #: 204E-4B64-A262

The Sanborn Library includes more than 1.2 million fire insurance maps from Sanborn, Bromley, Perris & Browne, Hopkins, Barlow and others which track historical property usage in approximately 12,000 American cities and towns. Collections searched:

- ☑ Library of Congress
- ☑ University Publications of America
- ☑ EDR Private Collection

The Sanborn Library LLC Since 1866™

Limited Permission To Make Copies

Ramboll Americas Engineering Solutions, Inc. (the client) is permitted to make up to FIVE photocopies of this Sanborn Map transmittal and each fire insurance map accompanying this report solely for the limited use of its customer. No one other than the client is authorized to make copies. Upon request made directly to an EDR Account Executive, the client may be permitted to make a limited number of additional photocopies. This permission is conditioned upon compliance by the client, its customer and their agents with EDR's copyright policy; a copy of which is available upon request.

Disclaimer - Copyright and Trademark Notice

This Report contains certain information obtained from a variety of public and other sources reasonably available to Environmental Data Resources, LLC. It cannot be concluded from this Report that coverage information for the target and surrounding properties does not exist from other sources. This Report is provided on an "AS IS", "AS AVAILABLE" basis. NO WARRANTY EXPRESS OR IMPLIED IS MADE WHATSOEVER IN CONNECTION WITH THIS REPORT. ENVIRONMENTAL DATA RESOURCES, LLC AND ITS SUBSIDIARIES, AFFILIATES AND THIRD PARTY SUPPLIERS DISCLAIM ALL WARRANTIES, OF ANY KIND OR NATURE, EXPRESS OR IMPLIED, ARISING OUT OF OR RELATED TO THIS REPORT OR ANY OF THE DATA AND INFORMATION PROVIDED IN THIS REPORT, INCLUDING WITHOUT LIMITATION, ANY WARRANTIES REGARDING ACCURACY, QUALITY, CORRECTNESS, COMPLETENESS, COMPREHENSIVENESS, SUITABILITY, MERCHANTABILITY, FITNESS FOR A PARTICULAR PURPOSE, TITLE, NON-INFRINGEMENT, MISAPPROPRIATION, OR OTHERWISE. ALL RISK IS ASSUMED BY THE USER. IN NO EVENT SHALL ENVIRONMENTAL DATA RESOURCES, LLC OR ITS SUBSIDIARIES, AFFILIATES OR THIRD PARTY SUPPLIERS BE LIABLE TO ANYONE FOR ANY DIRECT, INCIDENTAL, INDIRECT, SPECIAL, CONSEQUENTIAL OR OTHER DAMAGES OF ANY TYPE OR KIND (INCLUDING BUT NOT LIMITED TO LOSS OF PROFITS, LOSS OF USE, OR LOSS OF DATA), ARISING OUT OF OR IN ANY WAY CONNECTED WITH THIS REPORT OR ANY OF THE DATA AND INFORMATION PROVIDED IN THIS REPORT. Any analyses, estimates, ratings, environmental risk levels, or risk codes provided in this Report are provided for illustrative purposes only, and are not intended to provide, nor should they be interpreted as providing any facts regarding, or prediction or forecast of, any environmental risk for any property. Only an assessment performed by a qualified environmental professional can provide findings, opinions or conclusions regarding the environmental risk or conditions in, on or at any property.

Copyright 2025 by Environmental Data Resources, Inc. All rights reserved. Reproduction in any media or format, in whole or in part, of any report or map of Environmental Data Resources, Inc., or its affiliates, is prohibited without prior written permission.

EDR and its logos (including Sanborn and Sanborn Map) are trademarks of Environmental Data Resources, LLC or its affiliates. All other trademarks used herein are the property of their respective owners.

Sanborn Sheet Key

This Certified Sanborn Map Report is based upon the following Sanborn Fire Insurance map sheets.

1953 Source Sheets

Volume 1, Sheet 10
1953

1949 Source Sheets

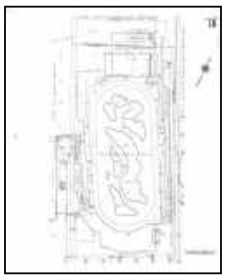

Volume 1, Sheet 10
1949

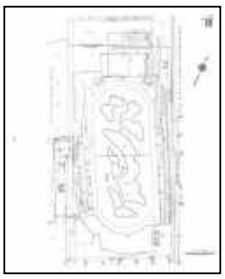

Volume 1, Sheet 10
1949

1925 Source Sheets

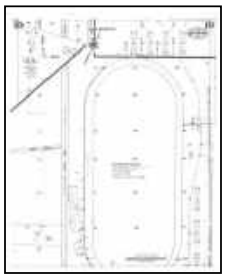

Volume 1, Sheet 10
1925

Volume 1, Sheet 9
1925

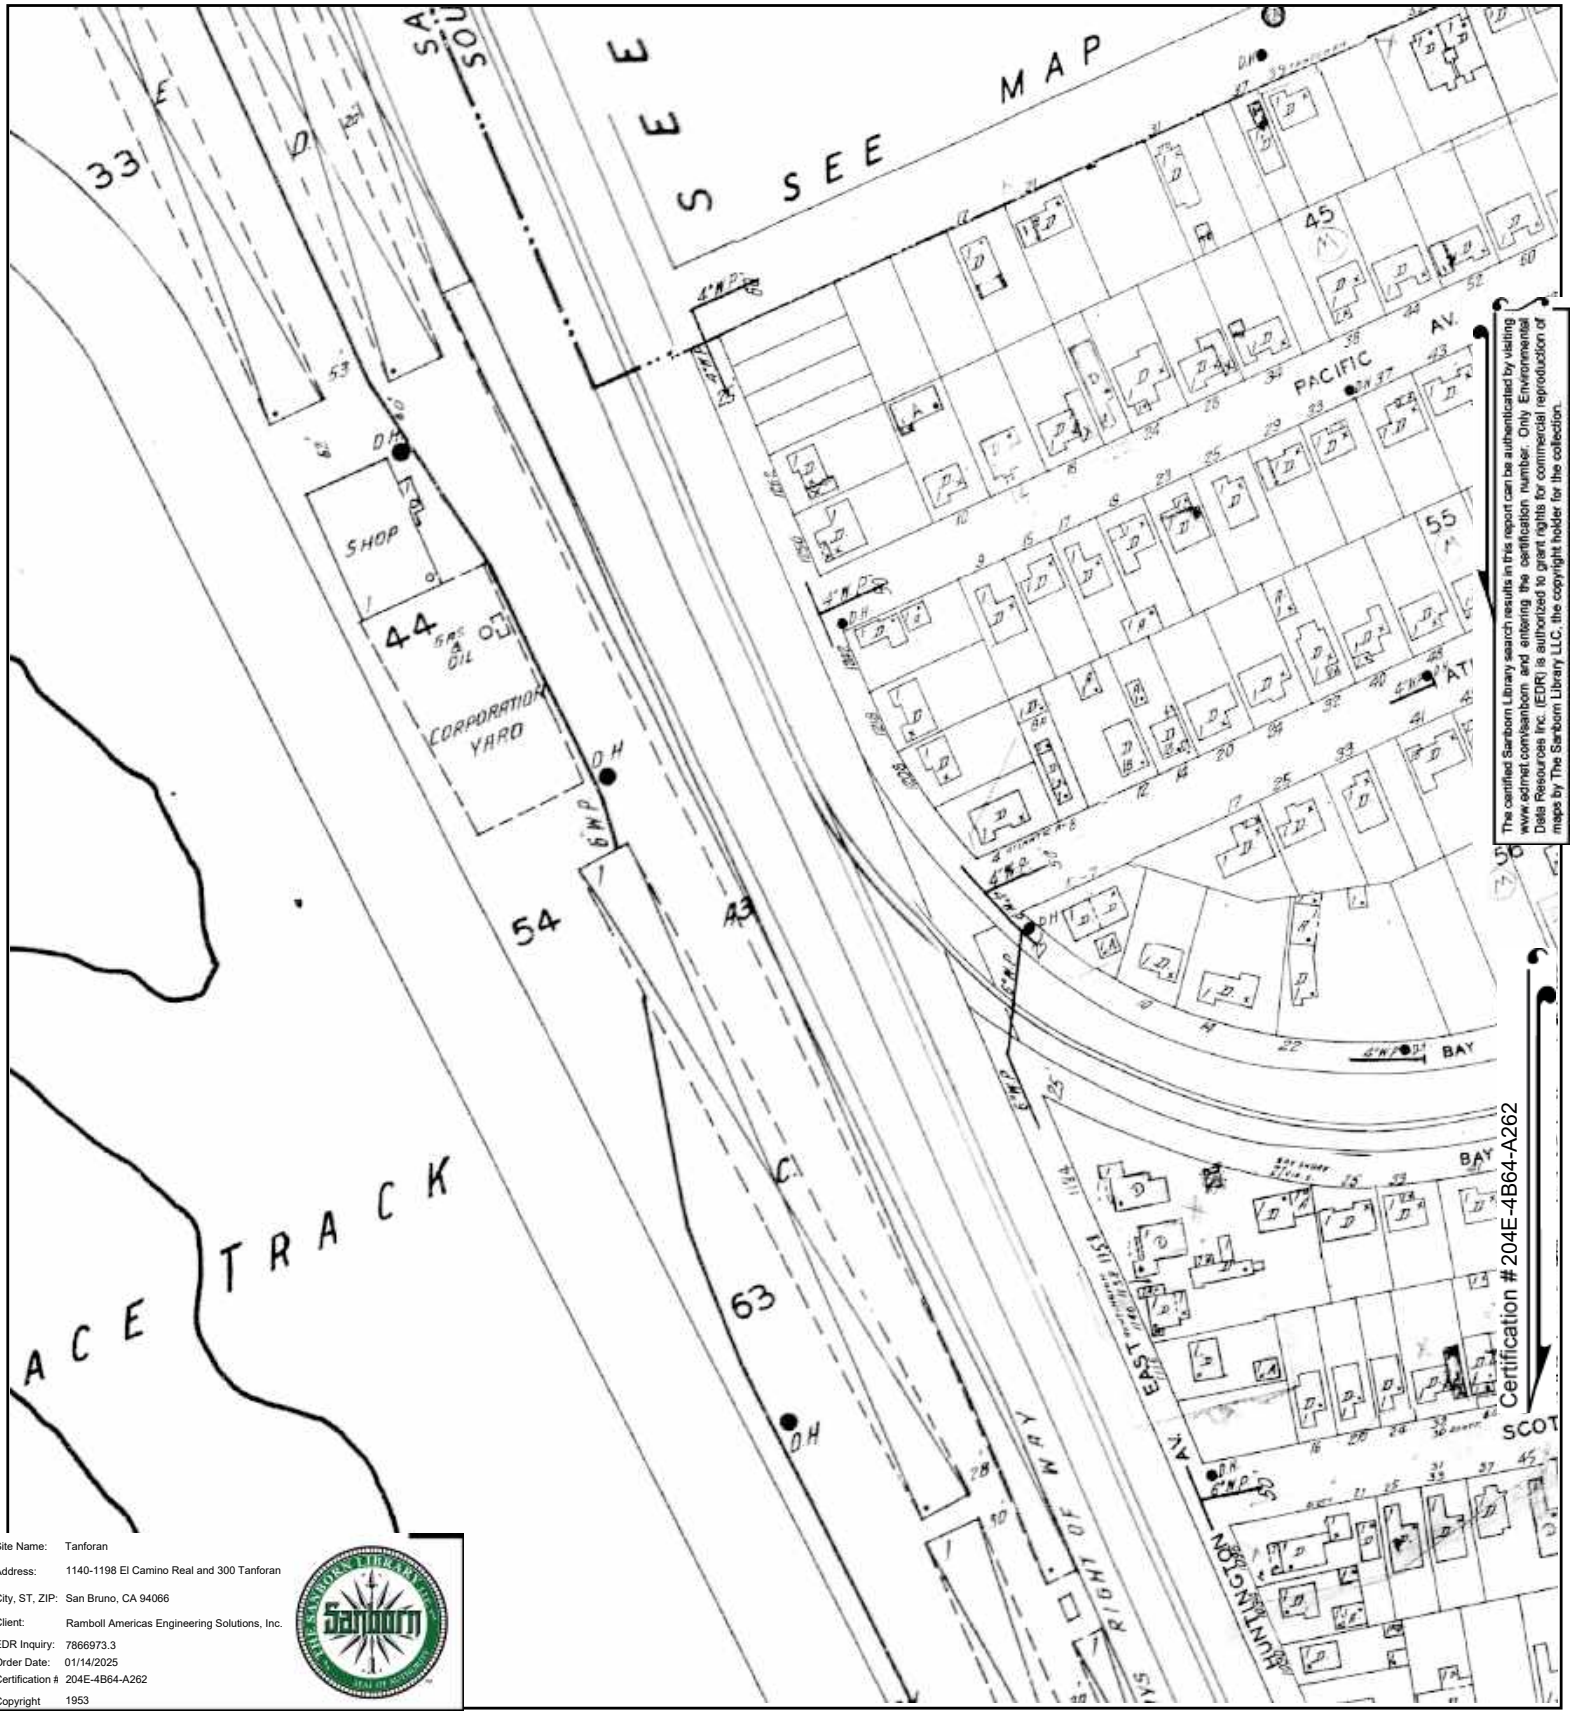

Site Name: Tanforan
Address: 1140-1198 El Camino Real and 300 Tanforan
City, ST, ZIP: San Bruno, CA 94066
Client: Ramboll Americas Engineering Solutions, Inc.
EDR Inquiry: 7866973.3
Order Date: 01/14/2025
Certification #: 204E-4B64-A262
Copyright: 1953

This Certified Sanborn Map combines the following sheets.
Outlined areas indicate map sheets within the collection.

0 Feet 150 300 600

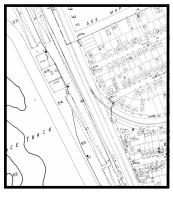

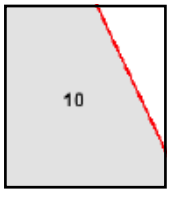

Volume 1, Sheet 10

N

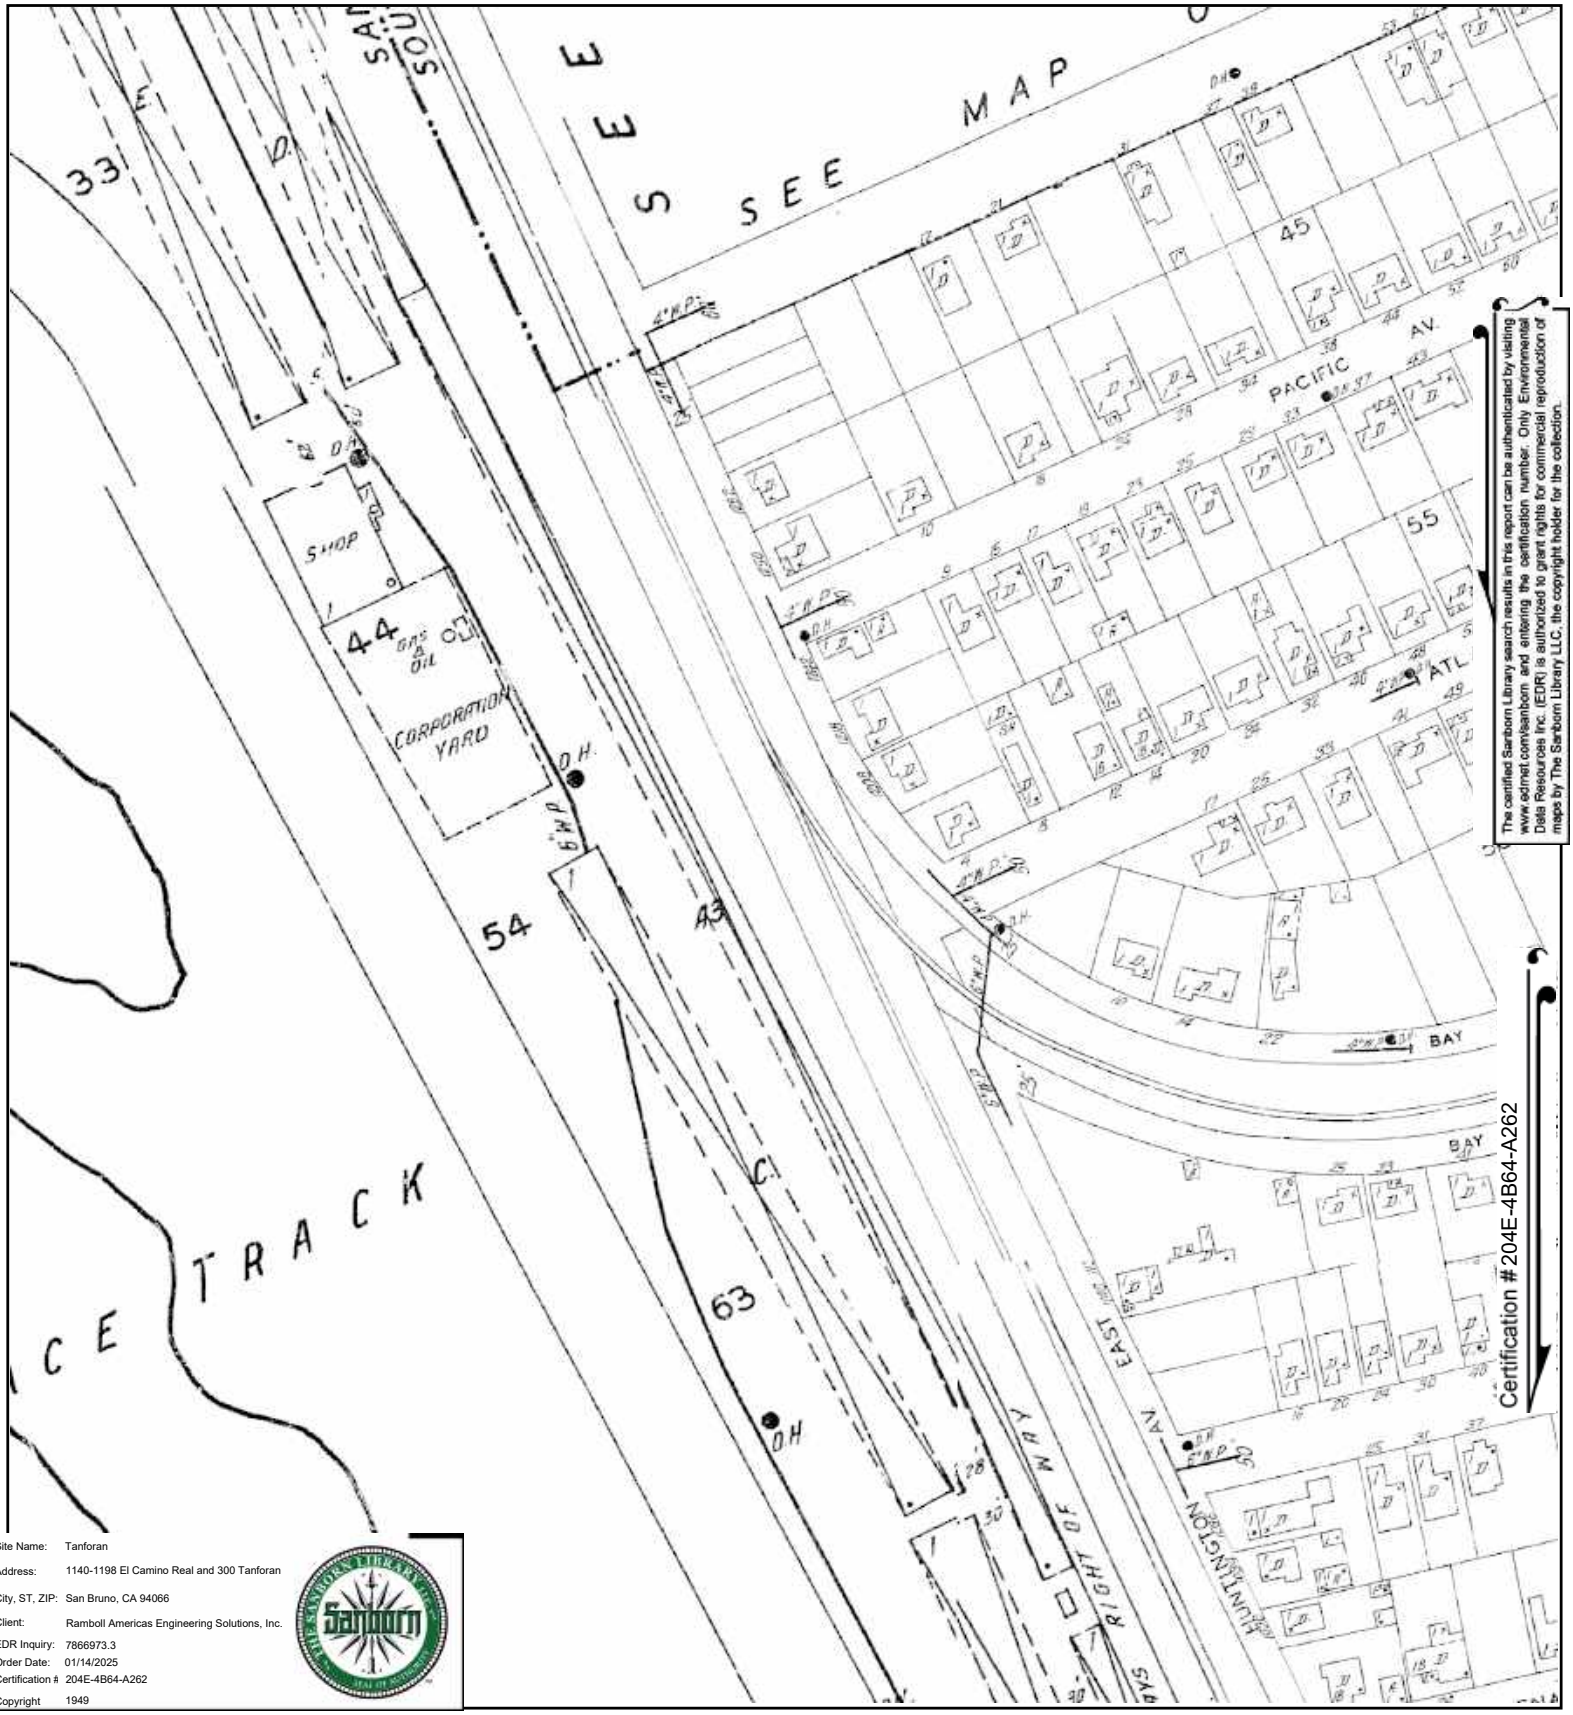

The certified Sanborn Library search results in this report can be authenticated by visiting www.edrnet.com/sanborn and entering the certification number. Only Environmental Data Resources Inc. (EDR) is authorized to grant rights for commercial reproduction of maps by The Sanborn Library LLC, the copyright holder for the collection.

Site Name: Tanforan
Address: 1140-1198 El Camino Real and 300 Tanforan
City, ST, ZIP: San Bruno, CA 94066
Client: Ramboll Americas Engineering Solutions, Inc.
EDR Inquiry: 7866973.3
Order Date: 01/14/2025
Certification #: 204E-4B64-A262
Copyright: 1949

This Certified Sanborn Map combines the following sheets.
Outlined areas indicate map sheets within the collection.

0 Feet 150 300 600

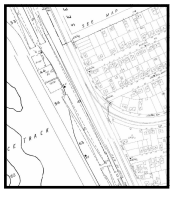

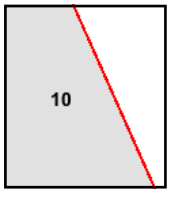

Volume 1, Sheet 10
Volume 1, Sheet 10

N

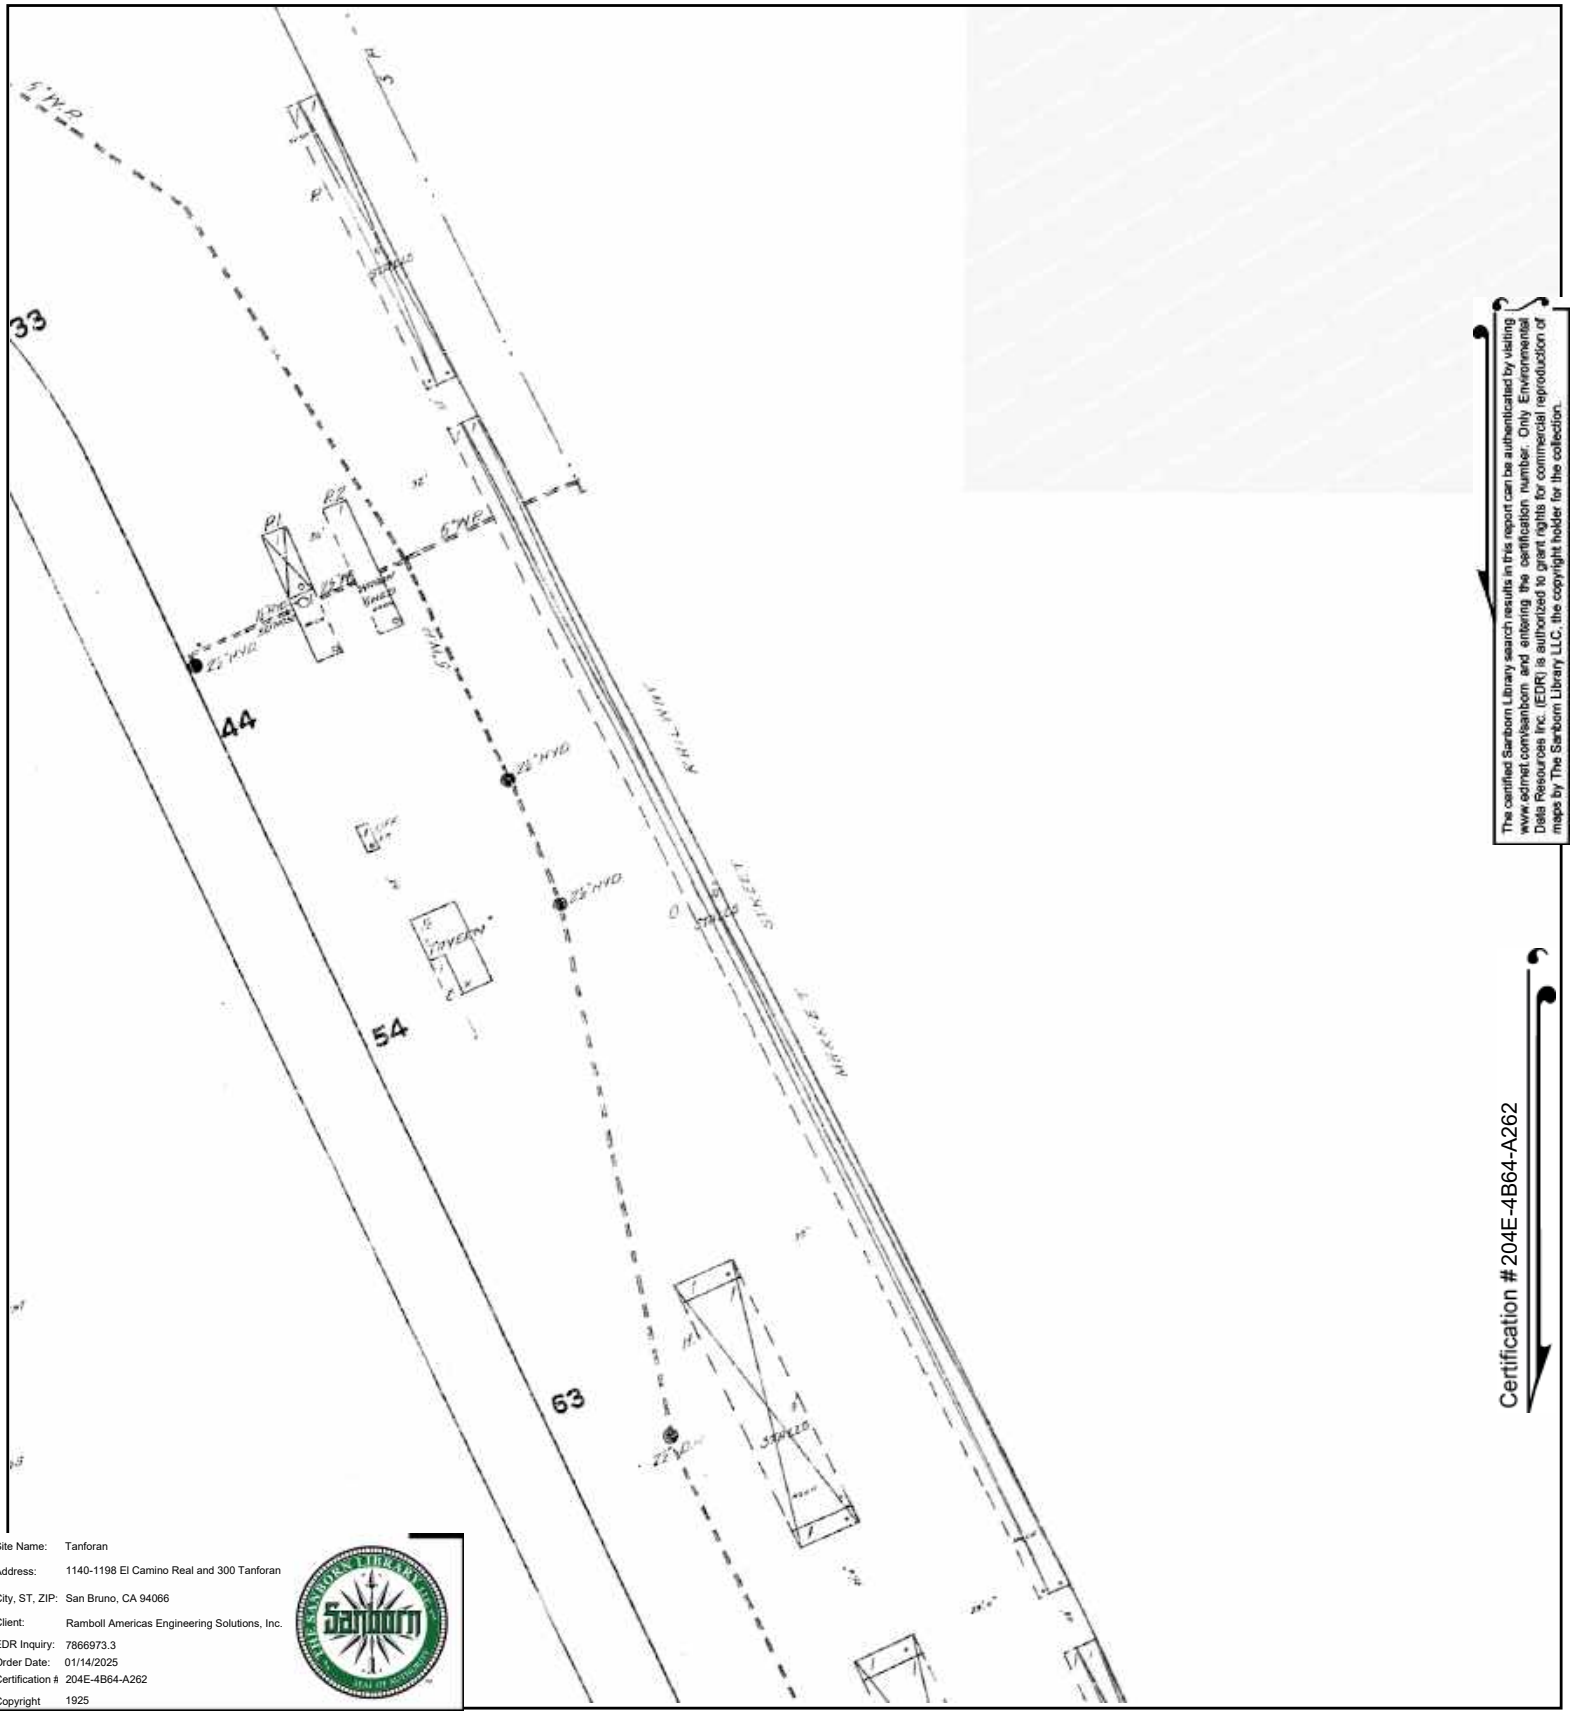

The certified Sanborn Library search results in this report can be authenticated by visiting www.edrnet.com/sanborn and entering the certification number. Only Environmental Data Resources Inc. (EDR) is authorized to grant rights for commercial reproduction of maps by The Sanborn Library LLC, the copyright holder for the collection.

Certification # 204E-4B64-A262

Site Name: Tanforan
Address: 1140-1198 El Camino Real and 300 Tanforan
City, ST, ZIP: San Bruno, CA 94066
Client: Ramboll Americas Engineering Solutions, Inc.
EDR Inquiry: 7866973.3
Order Date: 01/14/2025
Certification #: 204E-4B64-A262
Copyright: 1925

This Certified Sanborn Map combines the following sheets.
Outlined areas indicate map sheets within the collection.

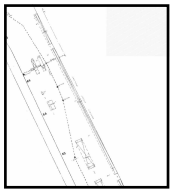

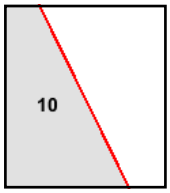

Volume 1, Sheet 9
Volume 1, Sheet 10

0 Feet 150 300 600

N

Tanforan

1140-1198 El Camino Real and 300 Tanforan

San Bruno, CA 94066

Inquiry Number: 7866973.3

January 14, 2025

Certified Sanborn® Map Report

6 Armstrong Road, 4th floor
Shelton, CT 06484
Toll Free: 800.352.0050
www.edrnet.com

Certified Sanborn® Map Report

01/14/25

Site Name:

Tanforan
1140-1198 El Camino Real anc
San Bruno, CA 94066
EDR Inquiry # 7866973.3

Client Name:

Ramboll Americas Engineering Solutions,
1111 Broadway; Suite 1400
Oakland, CA 94607
Contact: Jodi Vanneman

The Sanborn Library has been searched by EDR and maps covering the target property location as provided by Ramboll Americas Engineering Solutions, Inc. were identified for the years listed below. The Sanborn Library is the largest, most complete collection of fire insurance maps. The collection includes maps from Sanborn, Bromley, Perris & Browne, Hopkins, Barlow, and others. Only Environmental Data Resources Inc. (EDR) is authorized to grant rights for commercial reproduction of maps by the Sanborn Library LLC, the copyright holder for the collection. Results can be authenticated by visiting www.edrnet.com/sanborn.

The Sanborn Library is continually enhanced with newly identified map archives. This report accesses all maps in the collection as of the day this report was generated.

Certified Sanborn Results:

Certification # 204E-4B64-A262

PO # TBD

Project Tanforan

Maps Provided:

1953
1949
1925

Sanborn® Library search results

Certification #: 204E-4B64-A262

The Sanborn Library includes more than 1.2 million fire insurance maps from Sanborn, Bromley, Perris & Browne, Hopkins, Barlow and others which track historical property usage in approximately 12,000 American cities and towns. Collections searched:

- ☑ Library of Congress
- ☑ University Publications of America
- ☑ EDR Private Collection

The Sanborn Library LLC Since 1866™

Limited Permission To Make Copies

Ramboll Americas Engineering Solutions, Inc. (the client) is permitted to make up to FIVE photocopies of this Sanborn Map transmittal and each fire insurance map accompanying this report solely for the limited use of its customer. No one other than the client is authorized to make copies. Upon request made directly to an EDR Account Executive, the client may be permitted to make a limited number of additional photocopies. This permission is conditioned upon compliance by the client, its customer and their agents with EDR's copyright policy; a copy of which is available upon request.

Disclaimer - Copyright and Trademark Notice

This Report contains certain information obtained from a variety of public and other sources reasonably available to Environmental Data Resources, LLC. It cannot be concluded from this Report that coverage information for the target and surrounding properties does not exist from other sources. This Report is provided on an "AS IS", "AS AVAILABLE" basis. NO WARRANTY EXPRESS OR IMPLIED IS MADE WHATSOEVER IN CONNECTION WITH THIS REPORT. ENVIRONMENTAL DATA RESOURCES, LLC AND ITS SUBSIDIARIES, AFFILIATES AND THIRD PARTY SUPPLIERS DISCLAIM ALL WARRANTIES, OF ANY KIND OR NATURE, EXPRESS OR IMPLIED, ARISING OUT OF OR RELATED TO THIS REPORT OR ANY OF THE DATA AND INFORMATION PROVIDED IN THIS REPORT, INCLUDING WITHOUT LIMITATION, ANY WARRANTIES REGARDING ACCURACY, QUALITY, CORRECTNESS, COMPLETENESS, COMPREHENSIVENESS, SUITABILITY, MERCHANTABILITY, FITNESS FOR A PARTICULAR PURPOSE, TITLE, NON-INFRINGEMENT, MISAPPROPRIATION, OR OTHERWISE. ALL RISK IS ASSUMED BY THE USER. IN NO EVENT SHALL ENVIRONMENTAL DATA RESOURCES, LLC OR ITS SUBSIDIARIES, AFFILIATES OR THIRD PARTY SUPPLIERS BE LIABLE TO ANYONE FOR ANY DIRECT, INCIDENTAL, INDIRECT, SPECIAL, CONSEQUENTIAL OR OTHER DAMAGES OF ANY TYPE OR KIND (INCLUDING BUT NOT LIMITED TO LOSS OF PROFITS, LOSS OF USE, OR LOSS OF DATA), ARISING OUT OF OR IN ANY WAY CONNECTED WITH THIS REPORT OR ANY OF THE DATA AND INFORMATION PROVIDED IN THIS REPORT. Any analyses, estimates, ratings, environmental risk levels, or risk codes provided in this Report are provided for illustrative purposes only, and are not intended to provide, nor should they be interpreted as providing any facts regarding, or prediction or forecast of, any environmental risk for any property. Only an assessment performed by a qualified environmental professional can provide findings, opinions or conclusions regarding the environmental risk or conditions in, on or at any property.

Copyright 2025 by Environmental Data Resources, Inc. All rights reserved. Reproduction in any media or format, in whole or in part, of any report or map of Environmental Data Resources, Inc., or its affiliates, is prohibited without prior written permission.

EDR and its logos (including Sanborn and Sanborn Map) are trademarks of Environmental Data Resources, LLC or its affiliates. All other trademarks used herein are the property of their respective owners.

Sanborn Sheet Key

This Certified Sanborn Map Report is based upon the following Sanborn Fire Insurance map sheets.

1953 Source Sheets

Volume 1, Sheet 10
1953

1949 Source Sheets

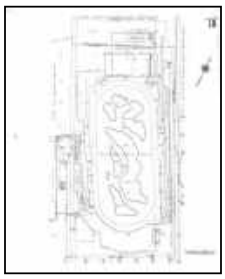

Volume 1, Sheet 10
1949

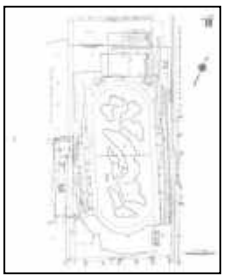

Volume 1, Sheet 10
1949

1925 Source Sheets

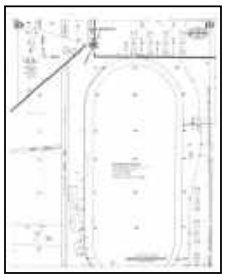

Volume 1, Sheet 10
1925

Volume 1, Sheet 9
1925

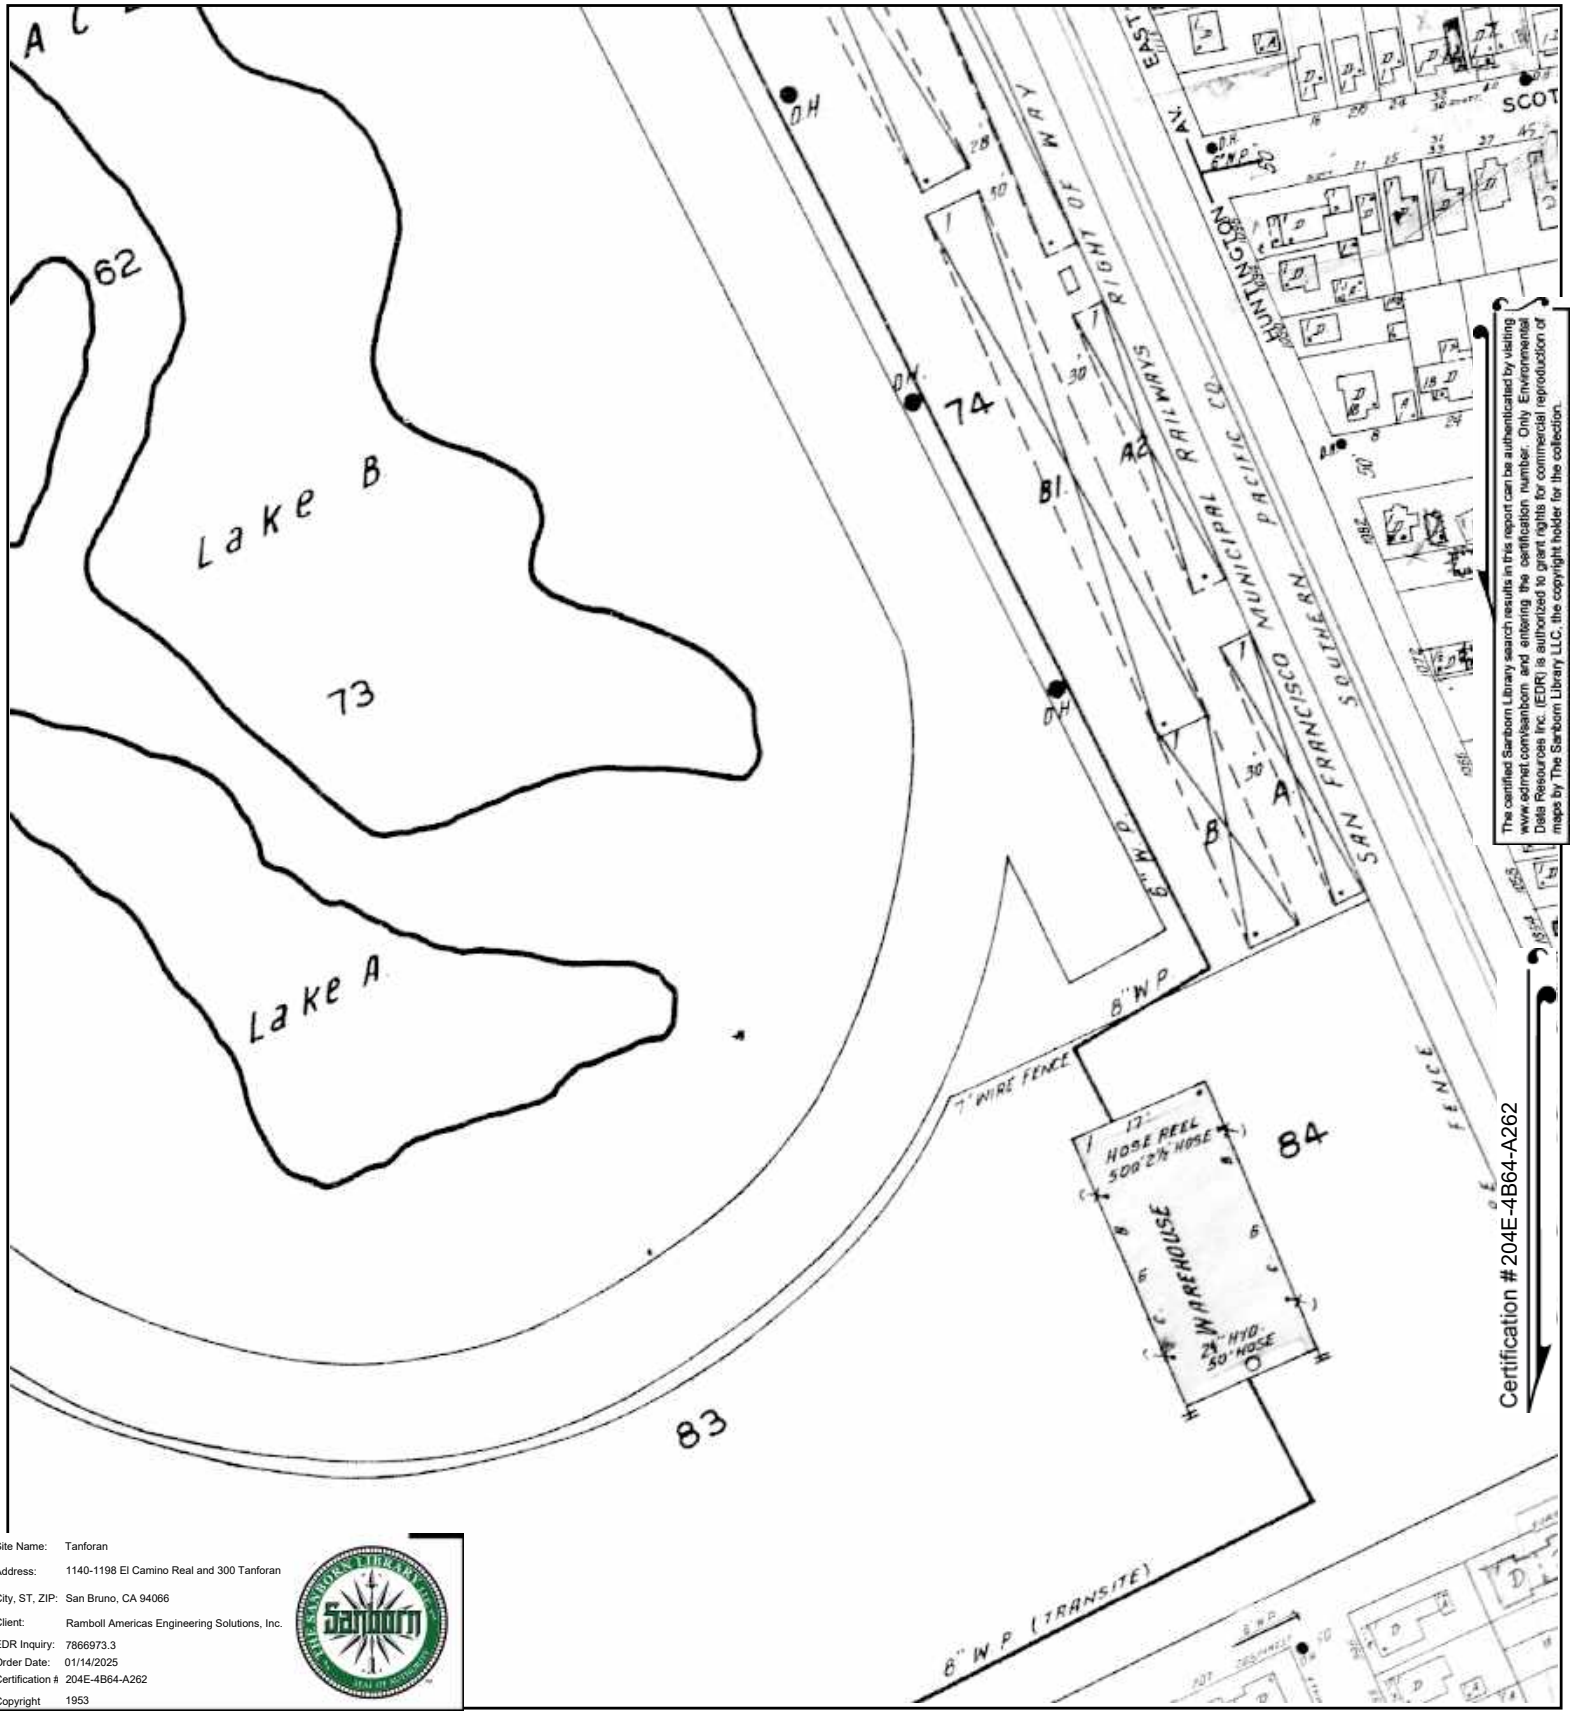

The certified Sanborn Library search results in this report can be authenticated by visiting www.edrnet.com/sanborn and entering the certification number. Only Environmental Data Resources Inc. (EDR) is authorized to grant rights for commercial reproduction of maps by The Sanborn Library LLC, the copyright holder for the collection.

Site Name: Tanforan
Address: 1140-1198 El Camino Real and 300 Tanforan
City, ST, ZIP: San Bruno, CA 94066
Client: Ramboll Americas Engineering Solutions, Inc.
EDR Inquiry: 7866973.3
Order Date: 01/14/2025
Certification #: 204E-4B64-A262
Copyright: 1953

This Certified Sanborn Map combines the following sheets.
Outlined areas indicate map sheets within the collection.

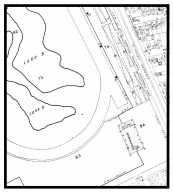

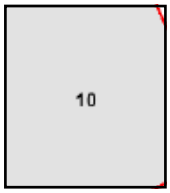

Volume 1, Sheet 10

0 Feet 150 300 600

N

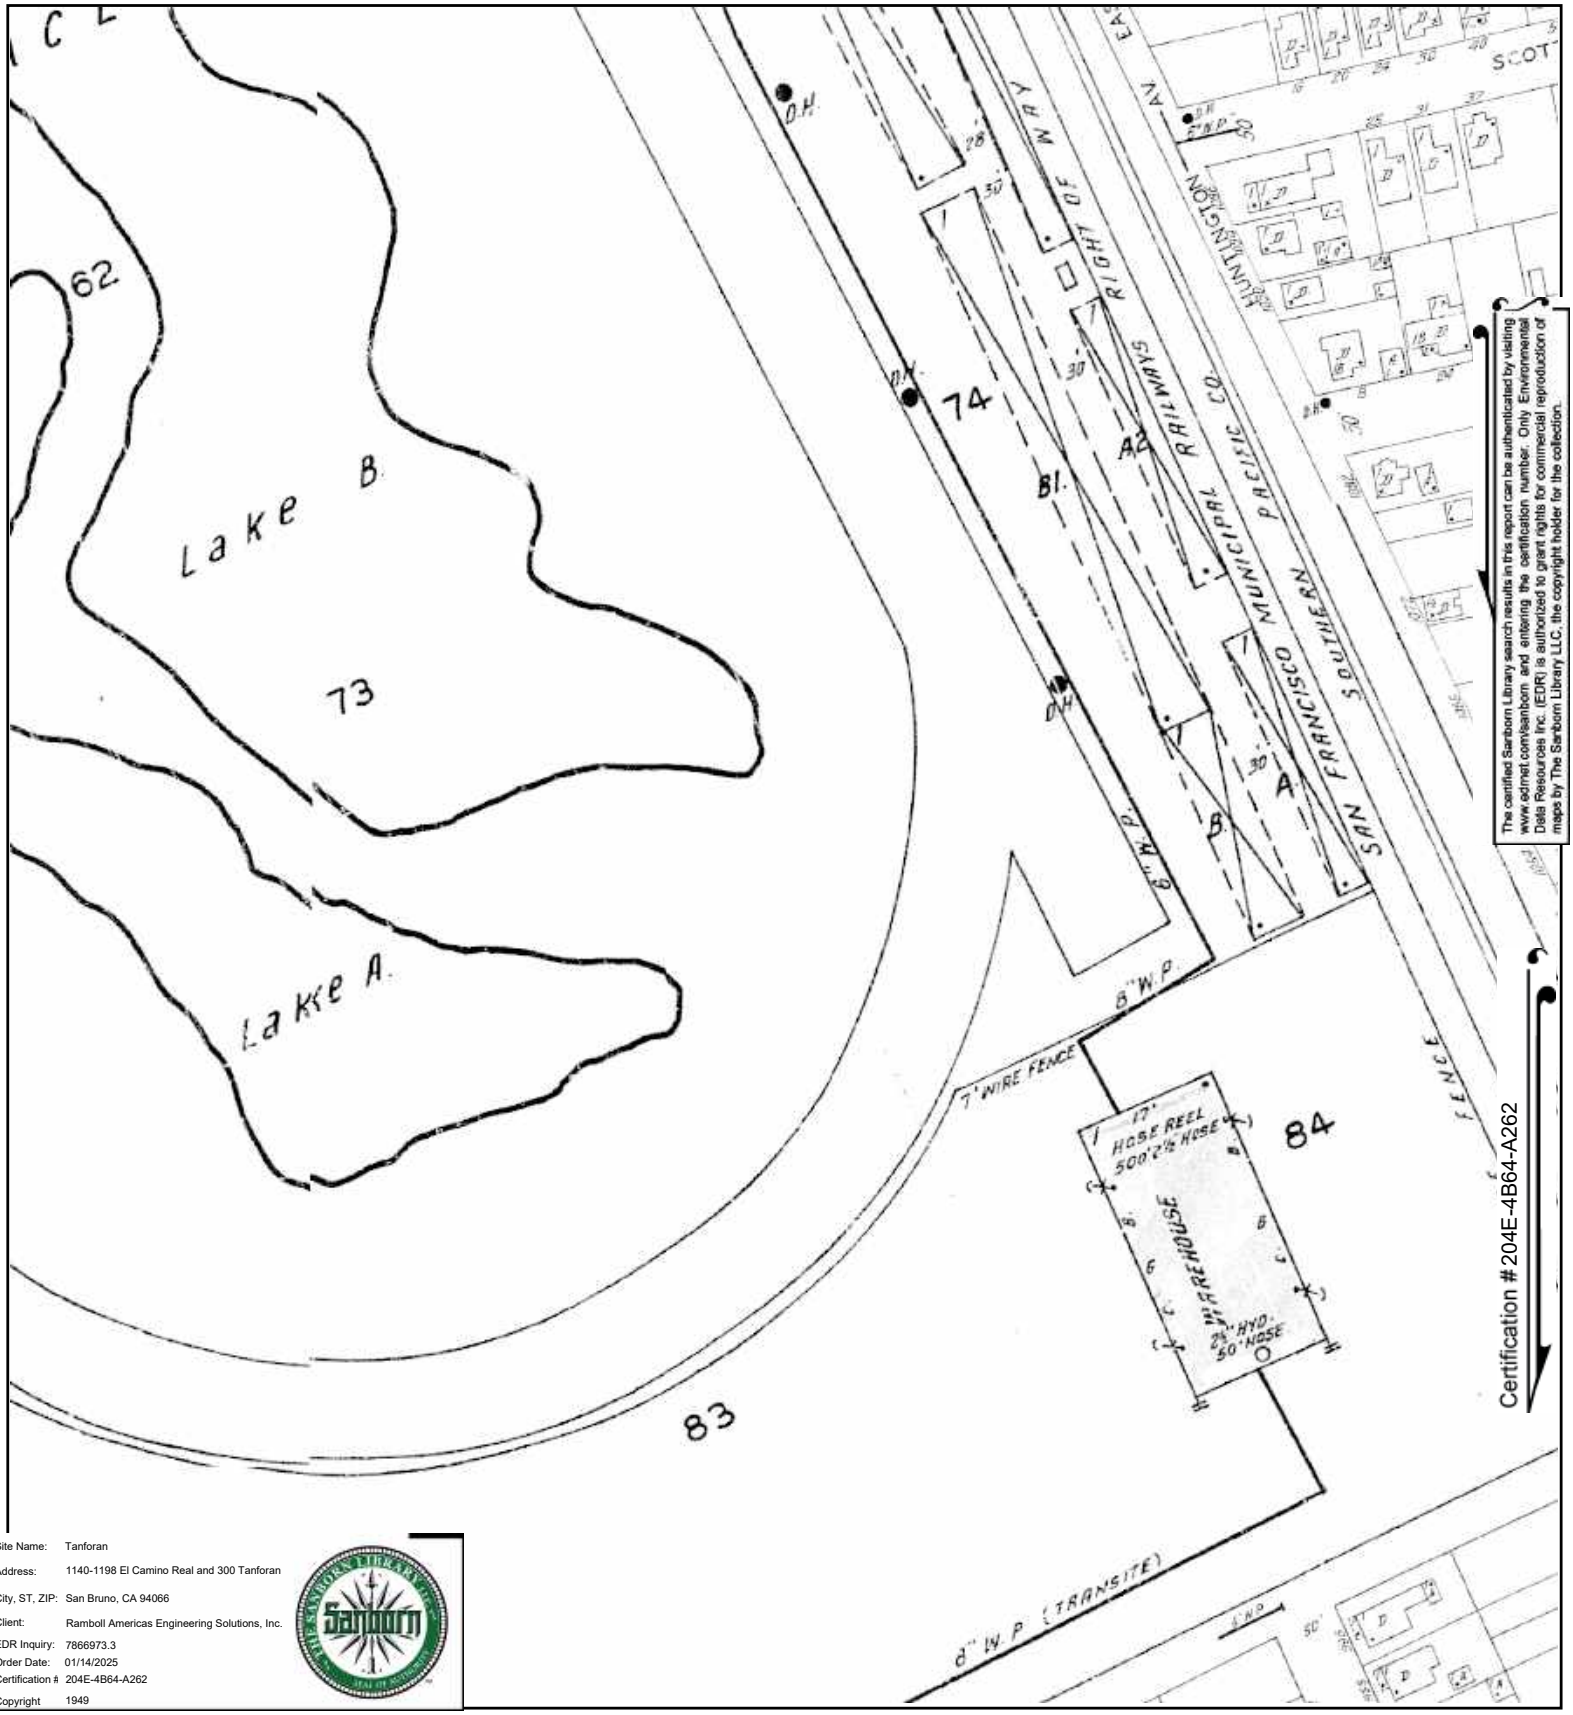

The certified Sanborn Library search results in this report can be authenticated by visiting www.edrnet.com/sanborn and entering the certification number. Only Environmental Data Resources Inc. (EDR) is authorized to grant rights for commercial reproduction of maps by The Sanborn Library LLC, the copyright holder for the collection.

Certification # 204E-4B64-A262

Site Name:	Tanforan
Address:	1140-1198 El Camino Real and 300 Tanforan
City, ST, ZIP:	San Bruno, CA 94066
Client:	Ramboll Americas Engineering Solutions, Inc.
EDR Inquiry:	7866973.3
Order Date:	01/14/2025
Certification #	204E-4B64-A262
Copyright	1949

This Certified Sanborn Map combines the following sheets.
Outlined areas indicate map sheets within the collection.

0 Feet 150 300 600

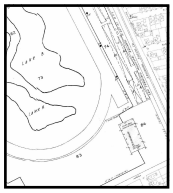

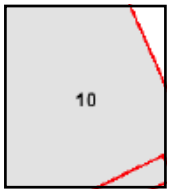

Volume 1, Sheet 10
Volume 1, Sheet 10

N

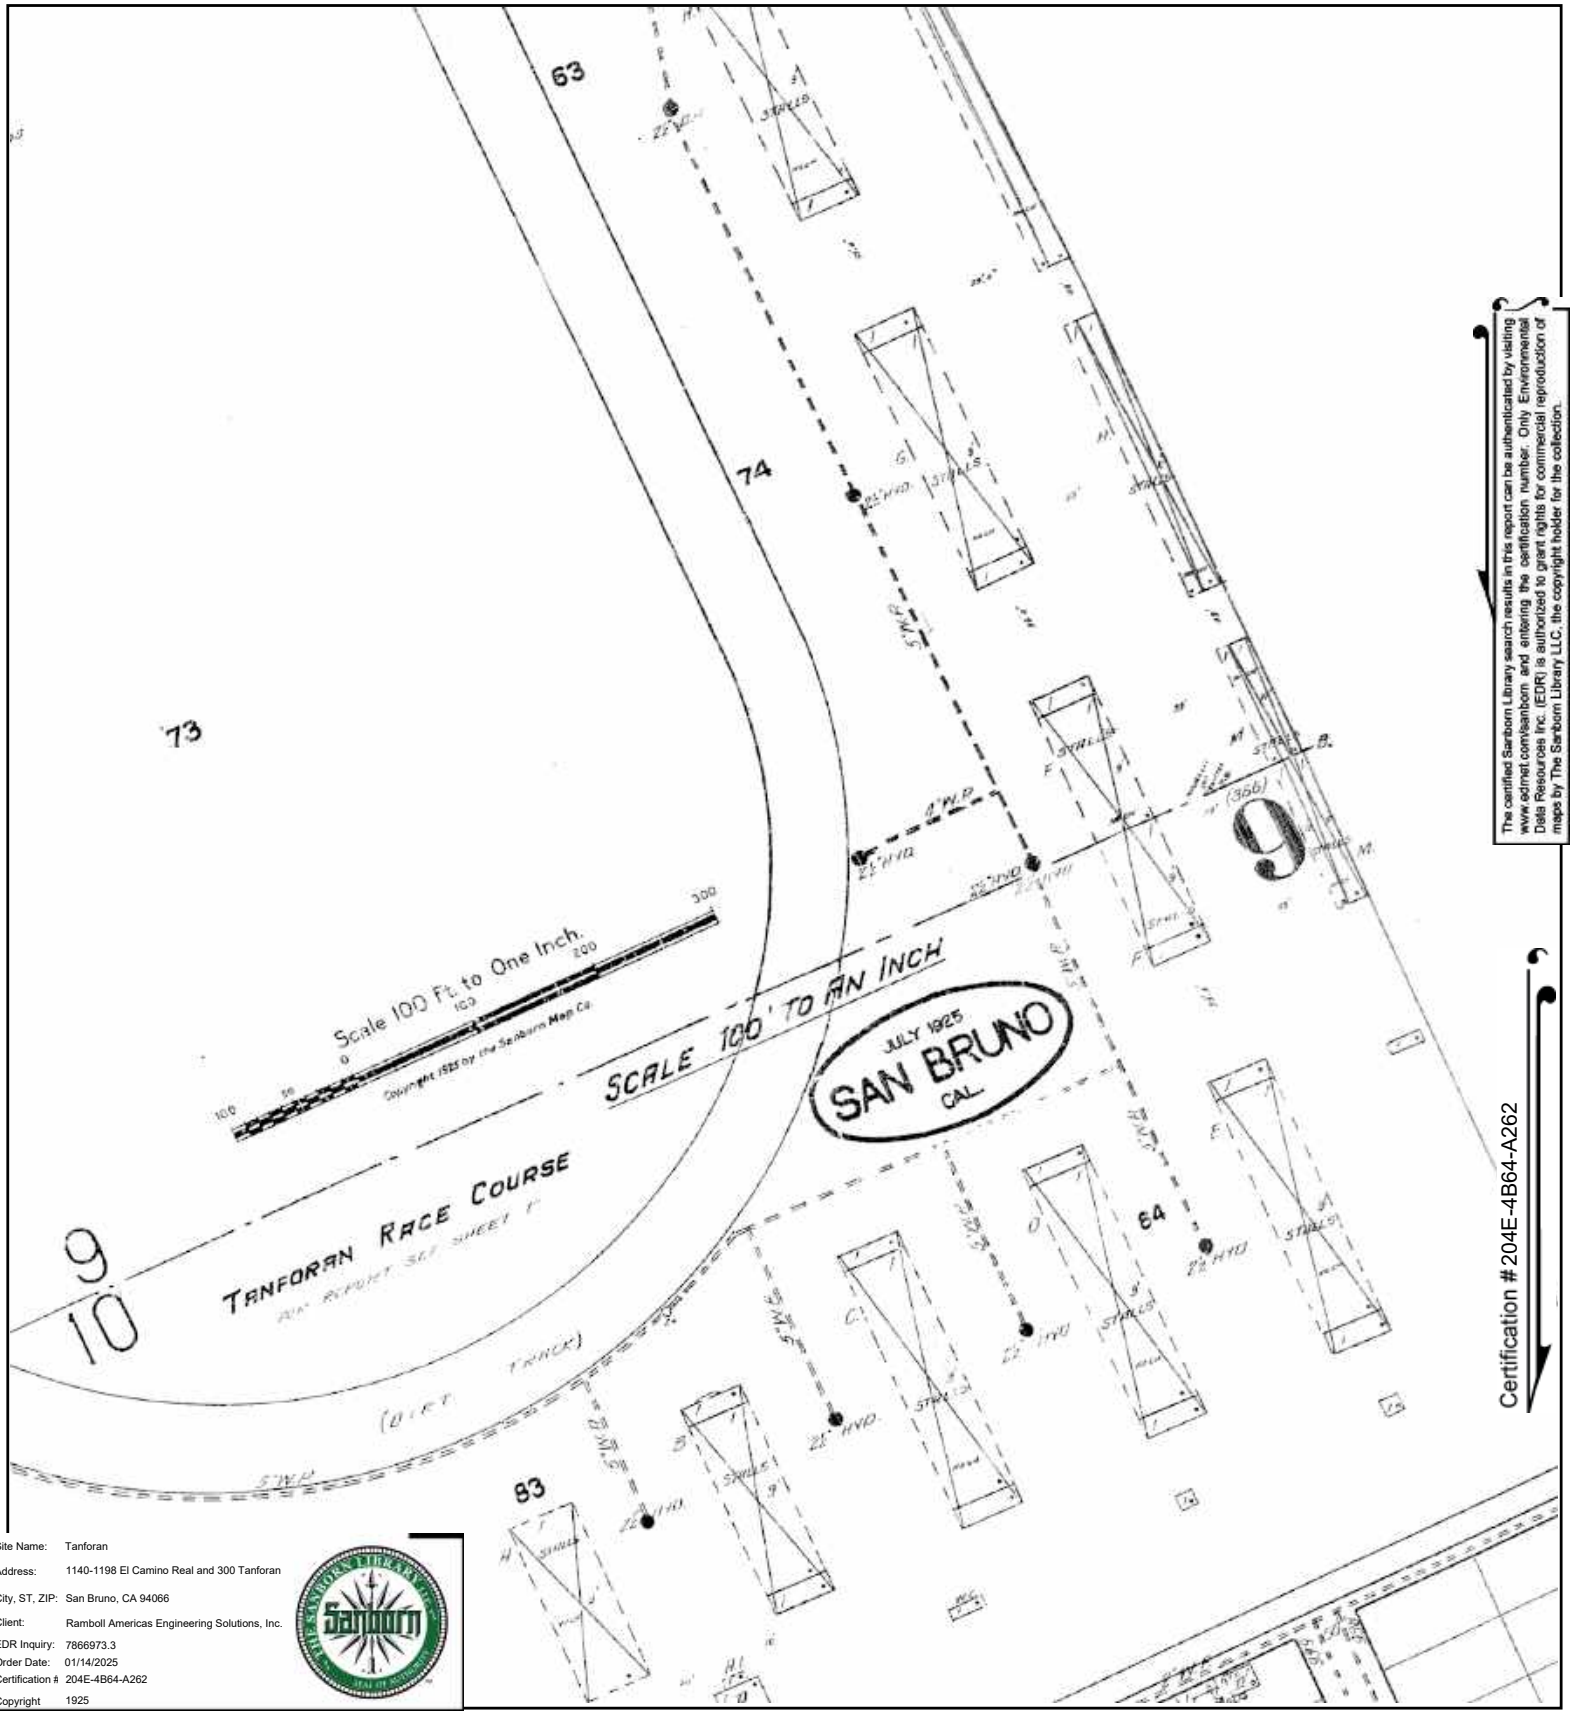

The certified Sanborn Library search results in this report can be authenticated by visiting www.edrnet.com/sanborn and entering the certification number. Only Environmental Data Resources Inc. (EDR) is authorized to grant rights for commercial reproduction of maps by The Sanborn Library LLC, the copyright holder for the collection.

Certification # 204E-4B64-A262

Site Name: Tanforan
Address: 1140-1198 El Camino Real and 300 Tanforan
City, ST, ZIP: San Bruno, CA 94066
Client: Ramboll Americas Engineering Solutions, Inc.
EDR Inquiry: 7866973.3
Order Date: 01/14/2025
Certification #: 204E-4B64-A262
Copyright: 1925

This Certified Sanborn Map combines the following sheets.
Outlined areas indicate map sheets within the collection.

0 Feet 150 300 600

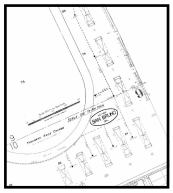

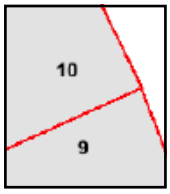

Volume 1, Sheet 9
Volume 1, Sheet 10

N

Tanforan

1140-1198 El Camino Real and 300 Tanforan

San Bruno, CA 94066

Inquiry Number: 7866973.3

January 14, 2025

Certified Sanborn® Map Report

6 Armstrong Road, 4th floor
Shelton, CT 06484
Toll Free: 800.352.0050
www.edrnet.com

Certified Sanborn® Map Report

01/14/25

Site Name:

Tanforan
1140-1198 El Camino Real anc
San Bruno, CA 94066
EDR Inquiry # 7866973.3

Client Name:

Ramboll Americas Engineering Solutions,
1111 Broadway; Suite 1400
Oakland, CA 94607
Contact: Jodi Vanneman

The Sanborn Library has been searched by EDR and maps covering the target property location as provided by Ramboll Americas Engineering Solutions, Inc. were identified for the years listed below. The Sanborn Library is the largest, most complete collection of fire insurance maps. The collection includes maps from Sanborn, Bromley, Perris & Browne, Hopkins, Barlow, and others. Only Environmental Data Resources Inc. (EDR) is authorized to grant rights for commercial reproduction of maps by the Sanborn Library LLC, the copyright holder for the collection. Results can be authenticated by visiting www.edrnet.com/sanborn.

The Sanborn Library is continually enhanced with newly identified map archives. This report accesses all maps in the collection as of the day this report was generated.

Certified Sanborn Results:

Certification # 204E-4B64-A262

PO # TBD

Project Tanforan

Maps Provided:

1953
1949
1925

Sanborn® Library search results

Certification #: 204E-4B64-A262

The Sanborn Library includes more than 1.2 million fire insurance maps from Sanborn, Bromley, Perris & Browne, Hopkins, Barlow and others which track historical property usage in approximately 12,000 American cities and towns. Collections searched:

- ☑ Library of Congress
- ☑ University Publications of America
- ☑ EDR Private Collection

The Sanborn Library LLC Since 1866™

Limited Permission To Make Copies

Ramboll Americas Engineering Solutions, Inc. (the client) is permitted to make up to FIVE photocopies of this Sanborn Map transmittal and each fire insurance map accompanying this report solely for the limited use of its customer. No one other than the client is authorized to make copies. Upon request made directly to an EDR Account Executive, the client may be permitted to make a limited number of additional photocopies. This permission is conditioned upon compliance by the client, its customer and their agents with EDR's copyright policy; a copy of which is available upon request.

Disclaimer - Copyright and Trademark Notice

This Report contains certain information obtained from a variety of public and other sources reasonably available to Environmental Data Resources, LLC. It cannot be concluded from this Report that coverage information for the target and surrounding properties does not exist from other sources. This Report is provided on an "AS IS", "AS AVAILABLE" basis. NO WARRANTY EXPRESS OR IMPLIED IS MADE WHATSOEVER IN CONNECTION WITH THIS REPORT. ENVIRONMENTAL DATA RESOURCES, LLC AND ITS SUBSIDIARIES, AFFILIATES AND THIRD PARTY SUPPLIERS DISCLAIM ALL WARRANTIES, OF ANY KIND OR NATURE, EXPRESS OR IMPLIED, ARISING OUT OF OR RELATED TO THIS REPORT OR ANY OF THE DATA AND INFORMATION PROVIDED IN THIS REPORT, INCLUDING WITHOUT LIMITATION, ANY WARRANTIES REGARDING ACCURACY, QUALITY, CORRECTNESS, COMPLETENESS, COMPREHENSIVENESS, SUITABILITY, MERCHANTABILITY, FITNESS FOR A PARTICULAR PURPOSE, TITLE, NON-INFRINGEMENT, MISAPPROPRIATION, OR OTHERWISE. ALL RISK IS ASSUMED BY THE USER. IN NO EVENT SHALL ENVIRONMENTAL DATA RESOURCES, LLC OR ITS SUBSIDIARIES, AFFILIATES OR THIRD PARTY SUPPLIERS BE LIABLE TO ANYONE FOR ANY DIRECT, INCIDENTAL, INDIRECT, SPECIAL, CONSEQUENTIAL OR OTHER DAMAGES OF ANY TYPE OR KIND (INCLUDING BUT NOT LIMITED TO LOSS OF PROFITS, LOSS OF USE, OR LOSS OF DATA), ARISING OUT OF OR IN ANY WAY CONNECTED WITH THIS REPORT OR ANY OF THE DATA AND INFORMATION PROVIDED IN THIS REPORT. Any analyses, estimates, ratings, environmental risk levels, or risk codes provided in this Report are provided for illustrative purposes only, and are not intended to provide, nor should they be interpreted as providing any facts regarding, or prediction or forecast of, any environmental risk for any property. Only an assessment performed by a qualified environmental professional can provide findings, opinions or conclusions regarding the environmental risk or conditions in, on or at any property.

Copyright 2025 by Environmental Data Resources, Inc. All rights reserved. Reproduction in any media or format, in whole or in part, of any report or map of Environmental Data Resources, Inc., or its affiliates, is prohibited without prior written permission.

EDR and its logos (including Sanborn and Sanborn Map) are trademarks of Environmental Data Resources, LLC or its affiliates. All other trademarks used herein are the property of their respective owners.

Sanborn Sheet Key

This Certified Sanborn Map Report is based upon the following Sanborn Fire Insurance map sheets.

1953 Source Sheets

Volume 1, Sheet 10
1953

1949 Source Sheets

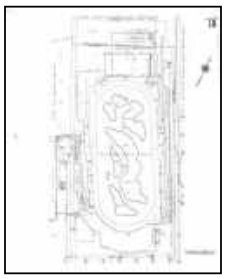

Volume 1, Sheet 10
1949

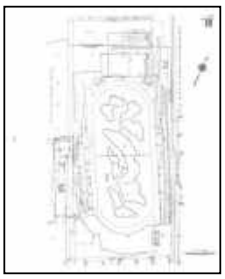

Volume 1, Sheet 10
1949

1925 Source Sheets

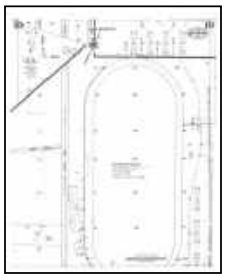

Volume 1, Sheet 10
1925

Volume 1, Sheet 9
1925

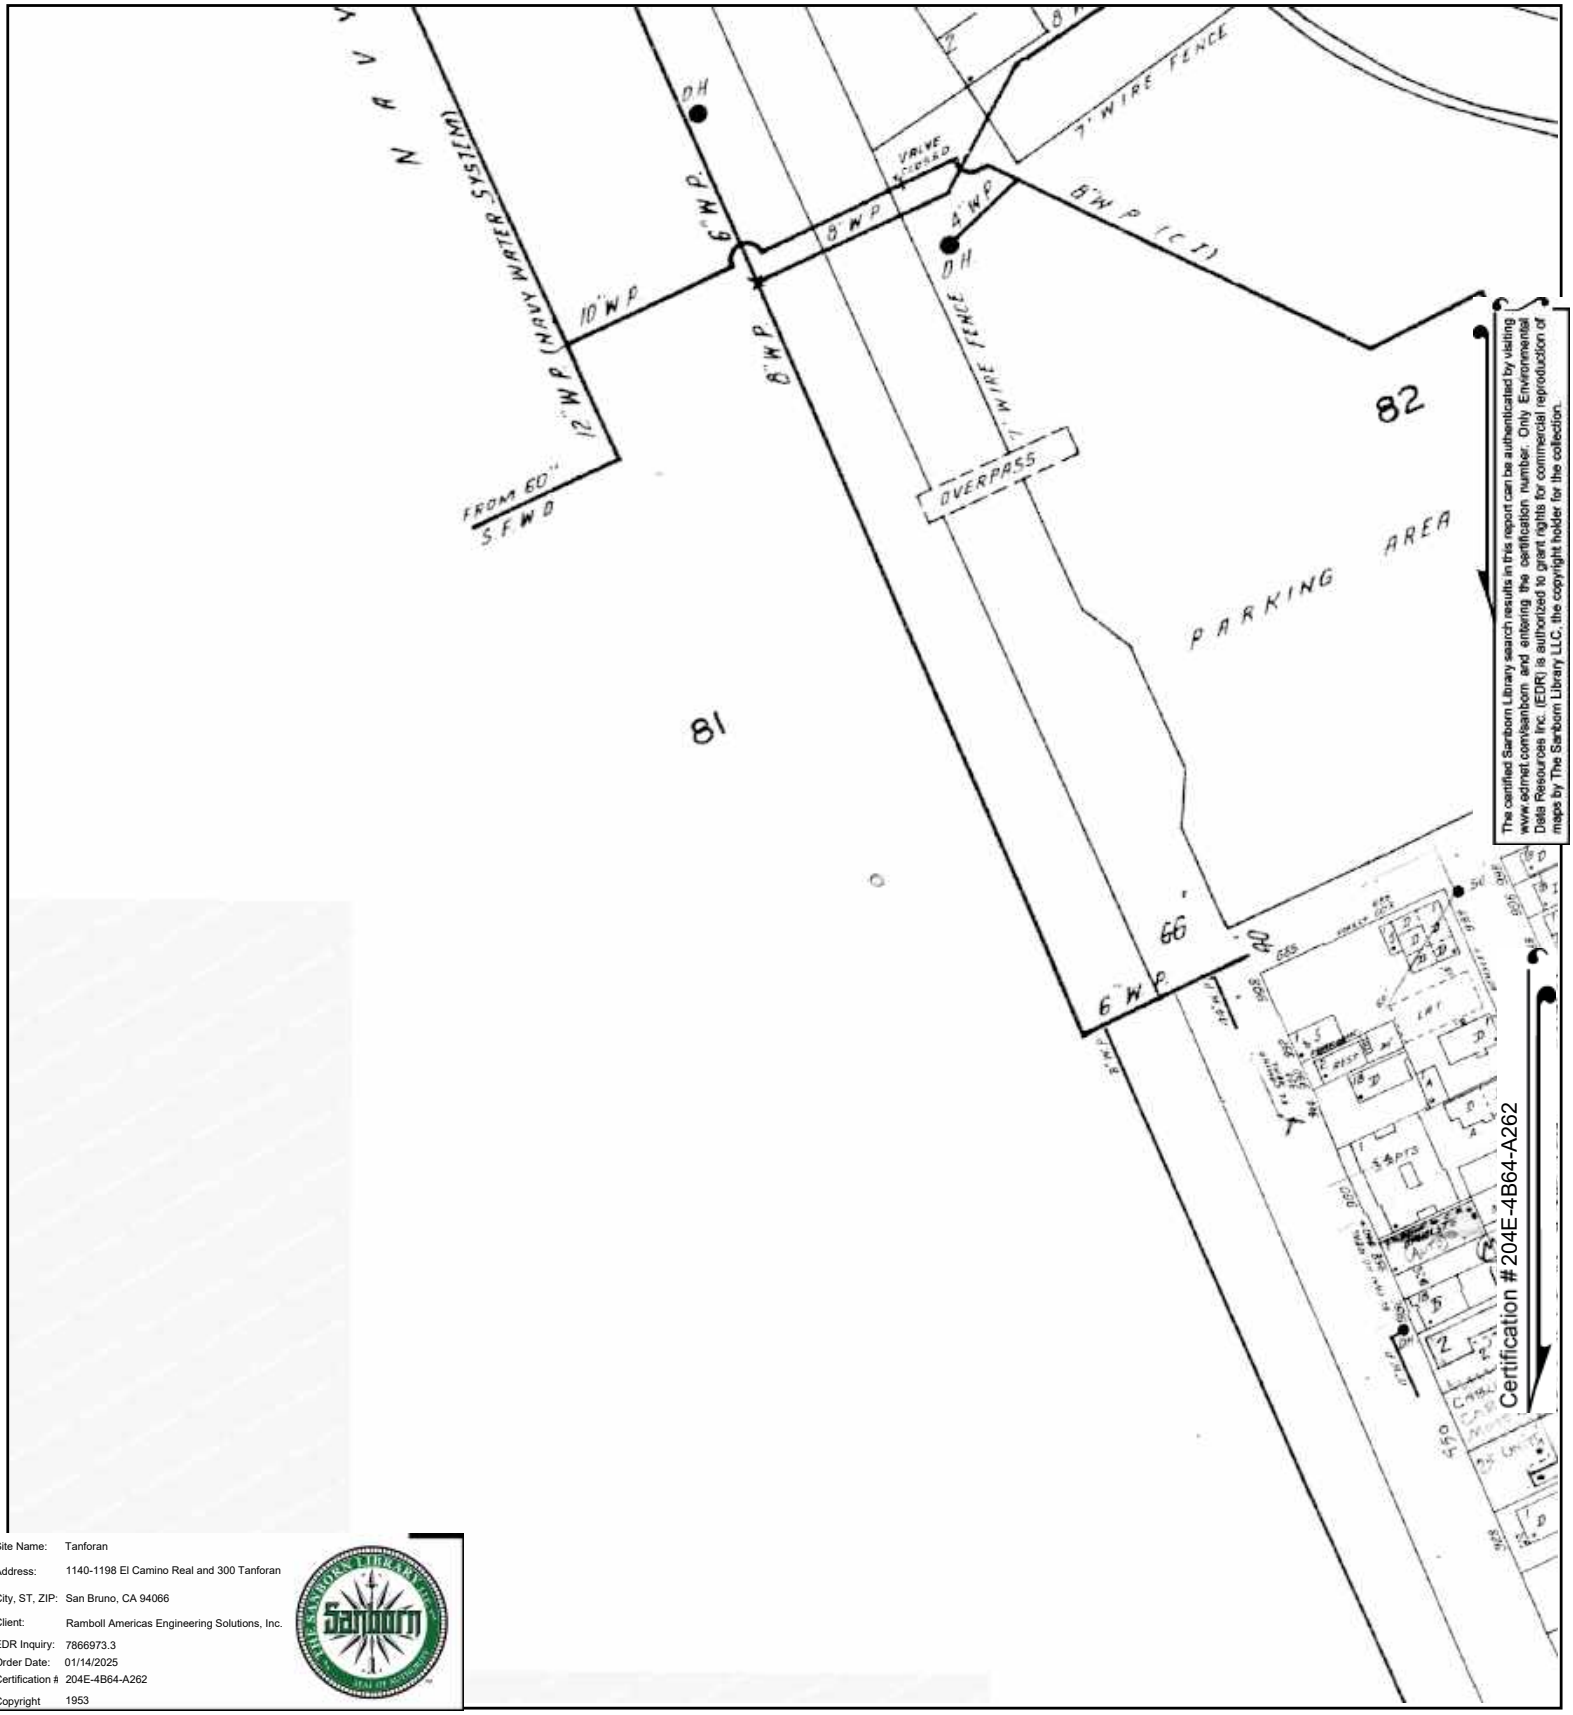

The certified Sanborn Library search results in this report can be authenticated by visiting www.edrnet.com/sanborn and entering the certification number. Only Environmental Data Resources Inc. (EDR) is authorized to grant rights for commercial reproduction of maps by The Sanborn Library LLC, the copyright holder for the collection.

Site Name: Tanforan
Address: 1140-1198 El Camino Real and 300 Tanforan
City, ST, ZIP: San Bruno, CA 94066
Client: Ramboll Americas Engineering Solutions, Inc.
EDR Inquiry: 7866973.3
Order Date: 01/14/2025
Certification #: 204E-4B64-A262
Copyright: 1953

This Certified Sanborn Map combines the following sheets.
Outlined areas indicate map sheets within the collection.

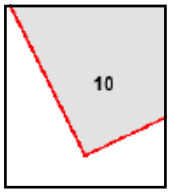

Volume 1, Sheet 10

0 Feet 150 300 600

N

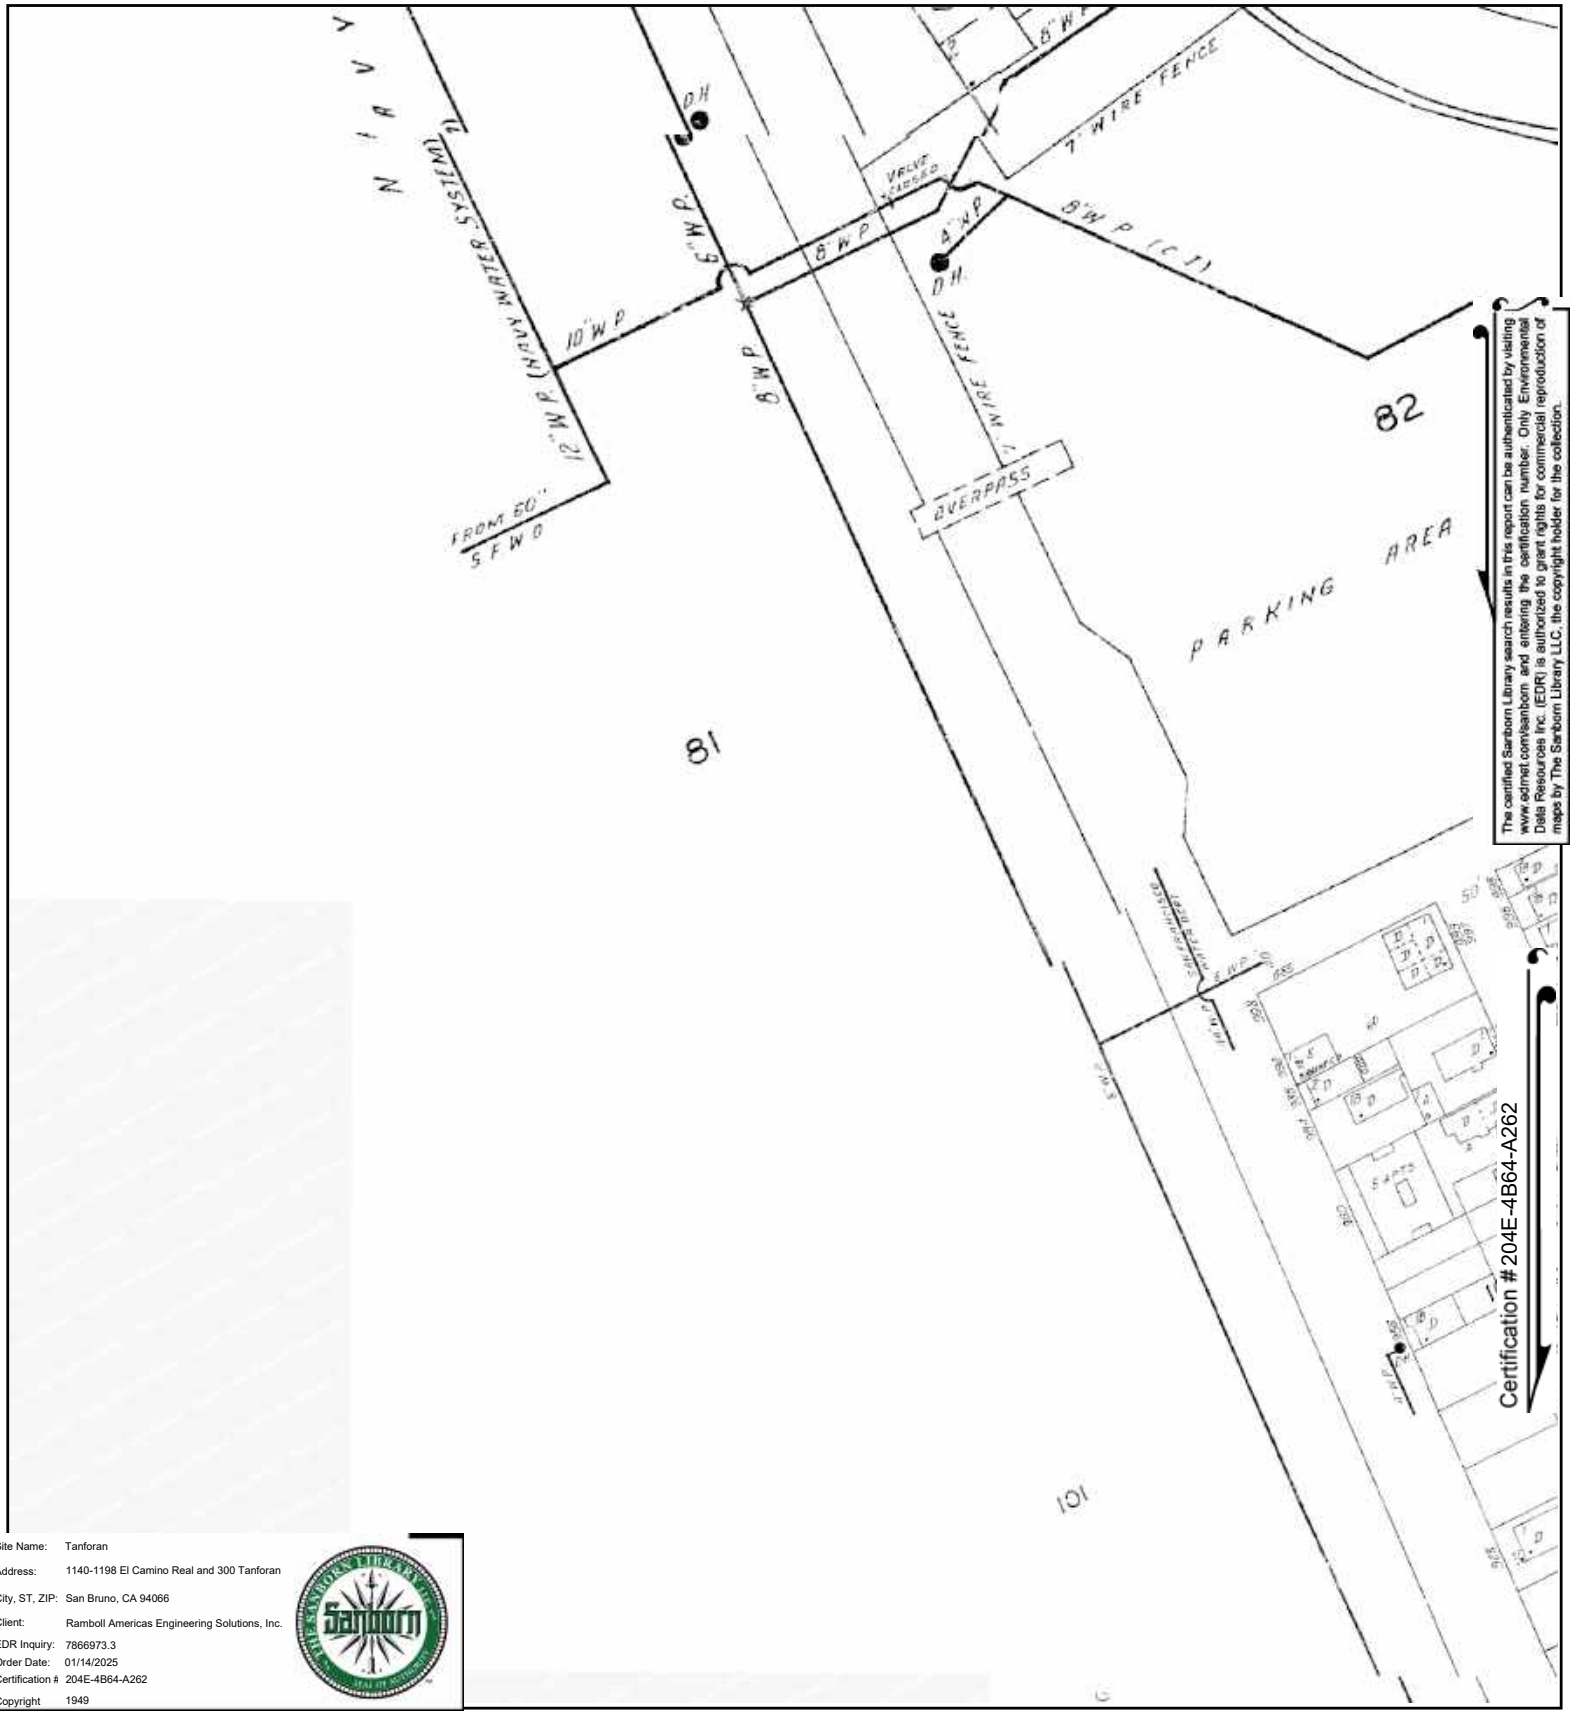

Site Name: Tanforan
Address: 1140-1198 El Camino Real and 300 Tanforan
City, ST, ZIP: San Bruno, CA 94066
Client: Ramboll Americas Engineering Solutions, Inc.
EDR Inquiry: 7866973.3
Order Date: 01/14/2025
Certification #: 204E-4B64-A262
Copyright: 1949

This Certified Sanborn Map combines the following sheets.
Outlined areas indicate map sheets within the collection.

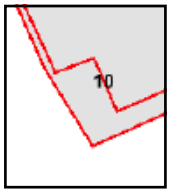

Volume 1, Sheet 10
Volume 1, Sheet 10

0 Feet 150 300 600

N

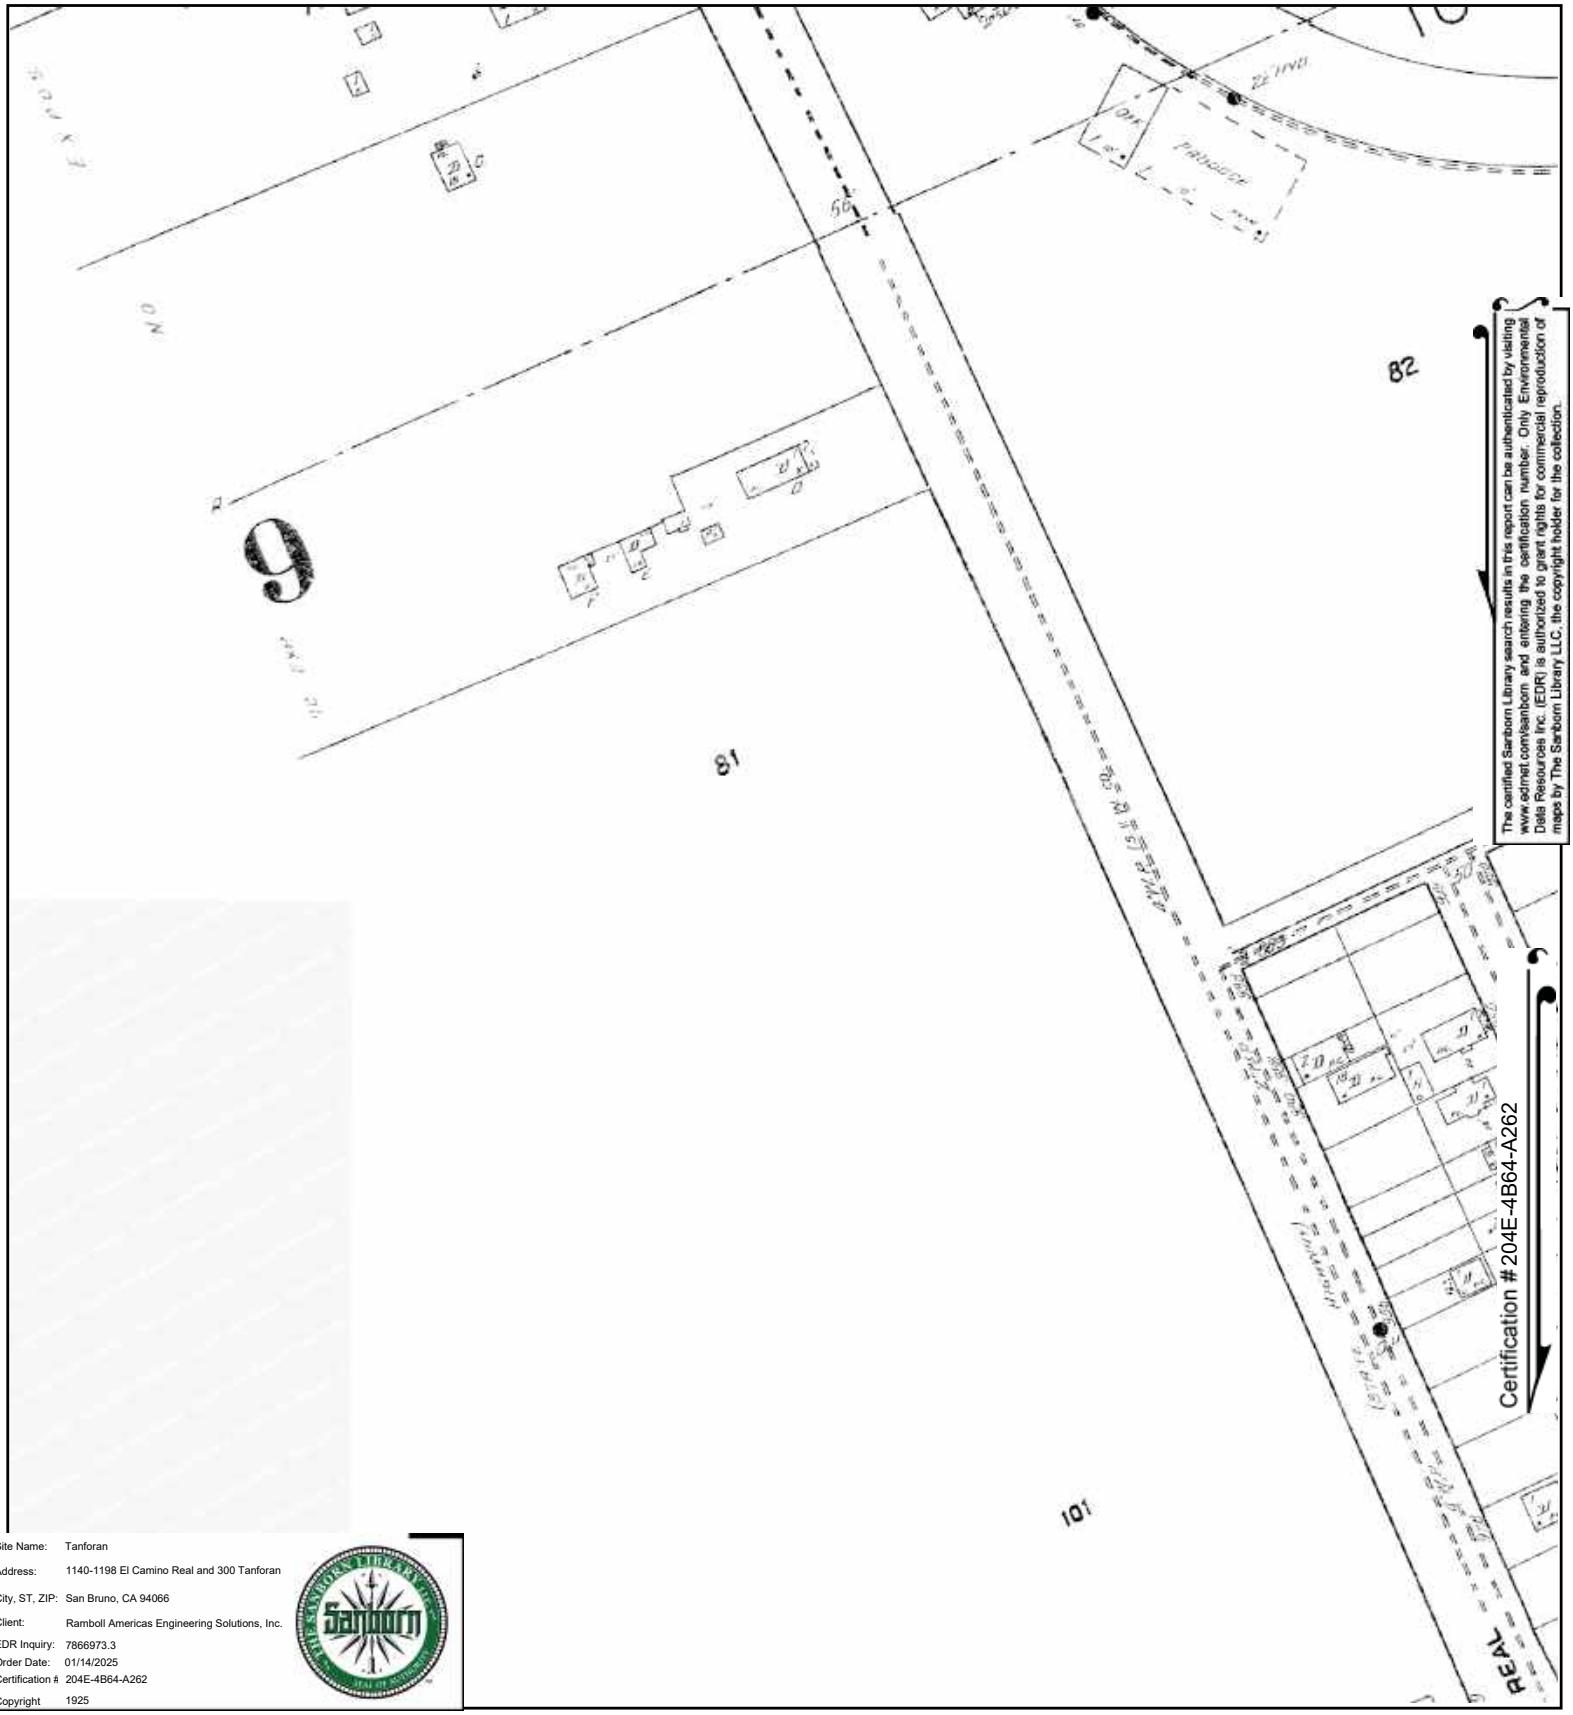

Site Name: Tanforan
Address: 1140-1198 El Camino Real and 300 Tanforan
City, ST, ZIP: San Bruno, CA 94066
Client: Ramboll Americas Engineering Solutions, Inc.
EDR Inquiry: 7866973.3
Order Date: 01/14/2025
Certification #: 204E-4B64-A262
Copyright: 1925

This Certified Sanborn Map combines the following sheets.
Outlined areas indicate map sheets within the collection.

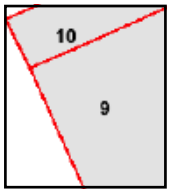

Volume 1, Sheet 9
Volume 1, Sheet 10

0 Feet 150 300 600

N

Tanforan

1140-1198 El Camino Real and 300 Tanforan

San Bruno, CA 94066

Inquiry Number: 7866973.3

January 14, 2025

Certified Sanborn® Map Report

6 Armstrong Road, 4th floor
Shelton, CT 06484
Toll Free: 800.352.0050
www.edrnet.com

Certified Sanborn® Map Report

01/14/25

Site Name:

Tanforan
1140-1198 El Camino Real anc
San Bruno, CA 94066
EDR Inquiry # 7866973.3

Client Name:

Ramboll Americas Engineering Solutions,
1111 Broadway; Suite 1400
Oakland, CA 94607
Contact: Jodi Vanneman

The Sanborn Library has been searched by EDR and maps covering the target property location as provided by Ramboll Americas Engineering Solutions, Inc. were identified for the years listed below. The Sanborn Library is the largest, most complete collection of fire insurance maps. The collection includes maps from Sanborn, Bromley, Perris & Browne, Hopkins, Barlow, and others. Only Environmental Data Resources Inc. (EDR) is authorized to grant rights for commercial reproduction of maps by the Sanborn Library LLC, the copyright holder for the collection. Results can be authenticated by visiting www.edrnet.com/sanborn.

The Sanborn Library is continually enhanced with newly identified map archives. This report accesses all maps in the collection as of the day this report was generated.

Certified Sanborn Results:

Certification # 204E-4B64-A262

PO # TBD

Project Tanforan

Maps Provided:

1953
1949
1925

Sanborn® Library search results

Certification #: 204E-4B64-A262

The Sanborn Library includes more than 1.2 million fire insurance maps from Sanborn, Bromley, Perris & Browne, Hopkins, Barlow and others which track historical property usage in approximately 12,000 American cities and towns. Collections searched:

- ☑ Library of Congress
- ☑ University Publications of America
- ☑ EDR Private Collection

The Sanborn Library LLC Since 1866™

Limited Permission To Make Copies

Ramboll Americas Engineering Solutions, Inc. (the client) is permitted to make up to FIVE photocopies of this Sanborn Map transmittal and each fire insurance map accompanying this report solely for the limited use of its customer. No one other than the client is authorized to make copies. Upon request made directly to an EDR Account Executive, the client may be permitted to make a limited number of additional photocopies. This permission is conditioned upon compliance by the client, its customer and their agents with EDR's copyright policy; a copy of which is available upon request.

Disclaimer - Copyright and Trademark Notice

This Report contains certain information obtained from a variety of public and other sources reasonably available to Environmental Data Resources, LLC. It cannot be concluded from this Report that coverage information for the target and surrounding properties does not exist from other sources. This Report is provided on an "AS IS", "AS AVAILABLE" basis. NO WARRANTY EXPRESS OR IMPLIED IS MADE WHATSOEVER IN CONNECTION WITH THIS REPORT. ENVIRONMENTAL DATA RESOURCES, LLC AND ITS SUBSIDIARIES, AFFILIATES AND THIRD PARTY SUPPLIERS DISCLAIM ALL WARRANTIES, OF ANY KIND OR NATURE, EXPRESS OR IMPLIED, ARISING OUT OF OR RELATED TO THIS REPORT OR ANY OF THE DATA AND INFORMATION PROVIDED IN THIS REPORT, INCLUDING WITHOUT LIMITATION, ANY WARRANTIES REGARDING ACCURACY, QUALITY, CORRECTNESS, COMPLETENESS, COMPREHENSIVENESS, SUITABILITY, MERCHANTABILITY, FITNESS FOR A PARTICULAR PURPOSE, TITLE, NON-INFRINGEMENT, MISAPPROPRIATION, OR OTHERWISE. ALL RISK IS ASSUMED BY THE USER. IN NO EVENT SHALL ENVIRONMENTAL DATA RESOURCES, LLC OR ITS SUBSIDIARIES, AFFILIATES OR THIRD PARTY SUPPLIERS BE LIABLE TO ANYONE FOR ANY DIRECT, INCIDENTAL, INDIRECT, SPECIAL, CONSEQUENTIAL OR OTHER DAMAGES OF ANY TYPE OR KIND (INCLUDING BUT NOT LIMITED TO LOSS OF PROFITS, LOSS OF USE, OR LOSS OF DATA), ARISING OUT OF OR IN ANY WAY CONNECTED WITH THIS REPORT OR ANY OF THE DATA AND INFORMATION PROVIDED IN THIS REPORT. Any analyses, estimates, ratings, environmental risk levels, or risk codes provided in this Report are provided for illustrative purposes only, and are not intended to provide, nor should they be interpreted as providing any facts regarding, or prediction or forecast of, any environmental risk for any property. Only an assessment performed by a qualified environmental professional can provide findings, opinions or conclusions regarding the environmental risk or conditions in, on or at any property.

Copyright 2025 by Environmental Data Resources, Inc. All rights reserved. Reproduction in any media or format, in whole or in part, of any report or map of Environmental Data Resources, Inc., or its affiliates, is prohibited without prior written permission.

EDR and its logos (including Sanborn and Sanborn Map) are trademarks of Environmental Data Resources, LLC or its affiliates. All other trademarks used herein are the property of their respective owners.

Sanborn Sheet Key

This Certified Sanborn Map Report is based upon the following Sanborn Fire Insurance map sheets.

1953 Source Sheets

Volume 1, Sheet 10
1953

1949 Source Sheets

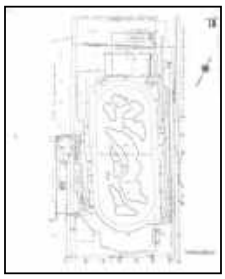

Volume 1, Sheet 10
1949

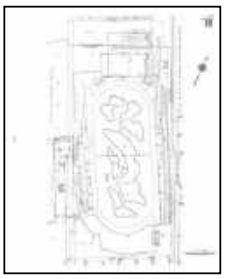

Volume 1, Sheet 10
1949

1925 Source Sheets

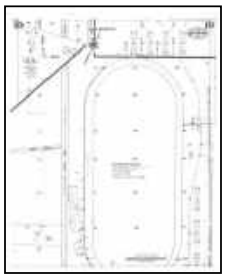

Volume 1, Sheet 10
1925

Volume 1, Sheet 9
1925

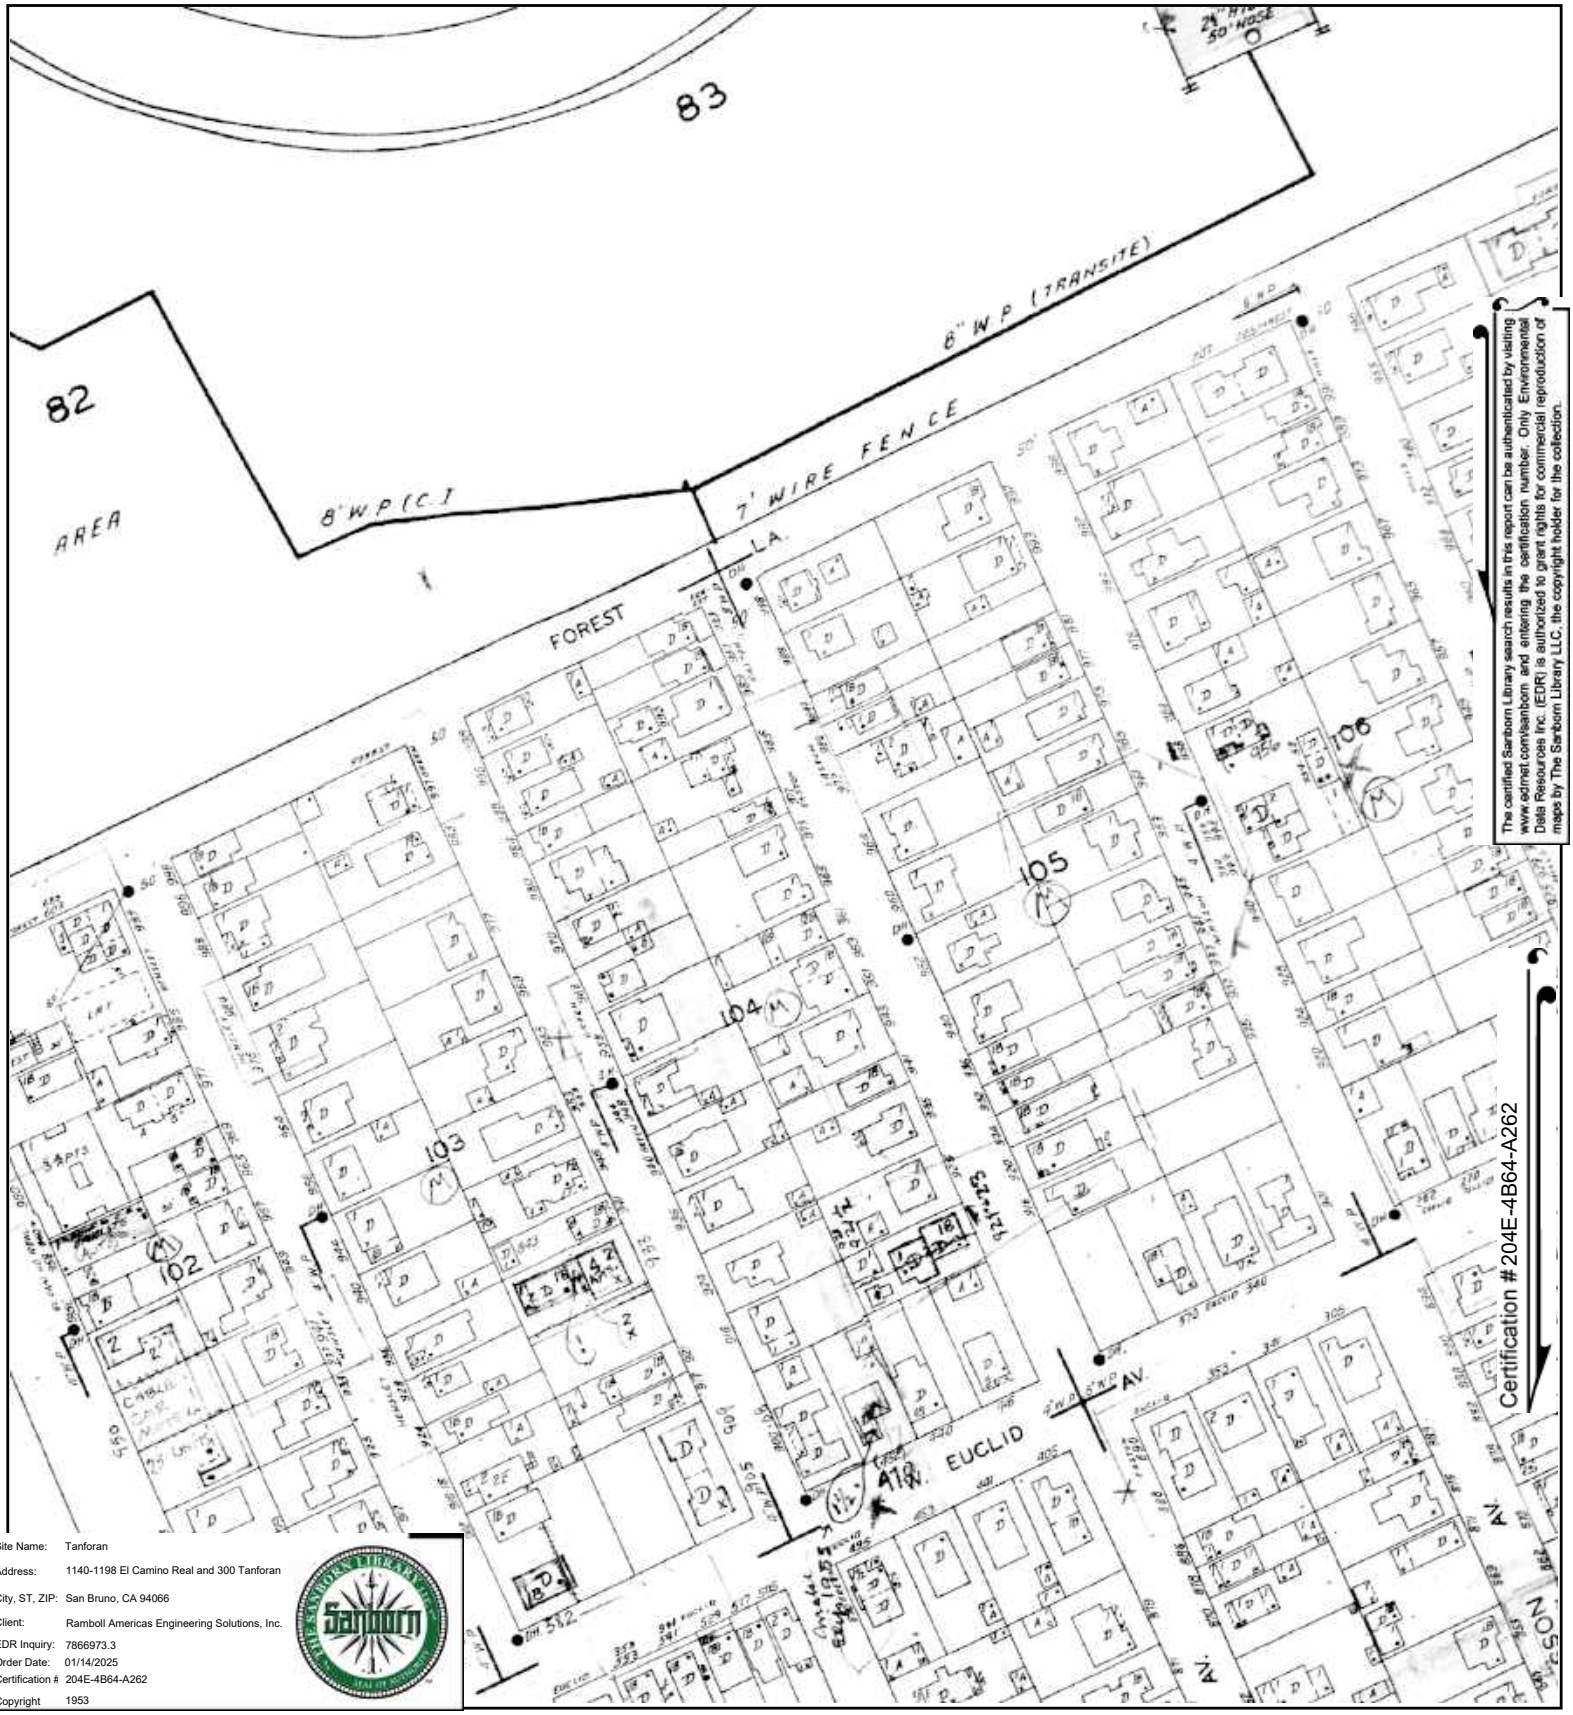

The certified Sanborn Library search results in this report can be authenticated by visiting www.edrnet.com/sanborn and entering the certification number. Only Environmental Data Resources Inc. (EDR) is authorized to grant rights for commercial reproduction of maps by The Sanborn Library LLC, the copyright holder for the collection.

Site Name:	Tanforan
Address:	1140-1198 El Camino Real and 300 Tanforan
City, ST, ZIP:	San Bruno, CA 94066
Client:	Ramboll Americas Engineering Solutions, Inc.
EDR Inquiry:	7866973.3
Order Date:	01/14/2025
Certification #	204E-4B64-A262
Copyright	1953

This Certified Sanborn Map combines the following sheets.
Outlined areas indicate map sheets within the collection.

0 Feet 150 300 600

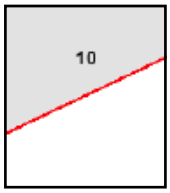

Volume 1, Sheet 10

N

Site Name: Tanforan
Address: 1140-1198 El Camino Real and 300 Tanforan
City, ST, ZIP: San Bruno, CA 94066
Client: Ramboll Americas Engineering Solutions, Inc.
EDR Inquiry: 7866973.3
Order Date: 01/14/2025
Certification #: 204E-4B64-A262
Copyright: 1949

This Certified Sanborn Map combines the following sheets.
Outlined areas indicate map sheets within the collection.

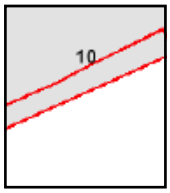

Volume 1, Sheet 10
Volume 1, Sheet 10

0 Feet 150 300 600

N

The certified Sanborn Library search results in this report can be authenticated by visiting www.edrnet.com/sanborn and entering the certification number. Only Environmental Data Resources Inc. (EDR) is authorized to grant rights for commercial reproduction of maps by The Sanborn Library LLC, the copyright holder for the collection.

Site Name: Tanforan
Address: 1140-1198 El Camino Real and 300 Tanforan
City, ST, ZIP: San Bruno, CA 94066
Client: Ramboll Americas Engineering Solutions, Inc.
EDR Inquiry: 7866973.3
Order Date: 01/14/2025
Certification #: 204E-4B64-A262
Copyright: 1925

This Certified Sanborn Map combines the following sheets.
Outlined areas indicate map sheets within the collection.

0 Feet 150 300 600

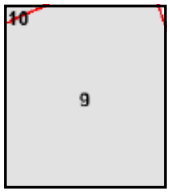

Volume 1, Sheet 9
Volume 1, Sheet 10

N

APPENDIX D
KEY ENVIRONMENTAL DOCUMENTATION

SCS ENGINEERS

SITE CONCEPTUAL MODEL
AND
ADDITIONAL SCREENING INDOOR AIR QUALITY MONITORING WORKPLAN

SEARS AUTOMOTIVE SERVICE CENTER
UNIT No. 1478

1178 EL CAMINO REAL
SAN BRUNO, CALIFORNIA

Presented to:

Sears Holdings Management Corporation
Environmental Programs
3333 Beverly Road
Dept. 766X, B5-350A
Hoffman Estates, Illinois 60179

Presented by:

SCS ENGINEERS
6601 Koll Center Parkway, Suite 140
Pleasanton, California 94566
(925) 426-0080

December 7, 2011
File No. 01211079.00

Offices Nationwide
www.scsengineers.com

This Site Conceptual Model and Additional Indoor Air Quality Monitoring Workplan for the Sears Automotive Service Center (Unit No. 1478) located at 1178 El Camino Real, San Bruno, California, dated December 7, 2011 has been prepared and reviewed by the following:

Ted Sison, REA, CPSWQ, QSD
Project Scientist
SCS Engineers

Steve Clements, PG, REA, QSD
Senior Project Manager
SCS Engineers

Table of Contents

Section		Page
DISCLAIMER		i
1	INTRODUCTION	1
2	SITE LOCATION AND DESCRIPTION	1
3	SITE HISTORY AND BACKGROUND	1
4	SUMMARY OF PREVIOUS WORK	2
	KNOWN SOURCE AREAS	2
	PREVIOUS ENVIRONMENTAL INVESTIGATIONS	3
5	GEOLOGY AND HYDROGEOLOGY	7
6	REGULATORY SCREENING LEVELS	7
7	EXTENT OF CONTAMINATION	9
8	CONCLUSIONS AND RECOMMENDATIONS	10
9	REFERENCES	12

List of Figures

No.

1 Site Vicinity Map
2 Site Plan
3 Site Plan Showing Surrounding Land Use
4 Site Plan Showing Reported Underground Utilities
5a Unsaturated Zone TPH-g Impacts in Soil
5b Saturated (Smear) Zone TPH-g Impacts in Soil
6a Unsaturated Zone Benzene Impacts in Soil
6b Saturated (Smear) Zone Benzene Impacts in Soil
7 Site Plan Showing Location of Non-Aqueous Phase Liquid (NAPL)
8a Site Plan Showing TPHg Concentrations in Shallow Groundwater
8b Site Plan Showing Benzene Concentrations in Shallow Groundwater
8c Site Plan Showing Benzene & TPH-g Concentrations in Deep Groundwater
9 Site Plan Showing Previous Sensitive Receptor Survey Area
10a Cross Section A-A'
10b Cross Section B-B'

List of Tables

No.

1 Summary of Soil Sample Analytical Results
2 Summary of Groundwater Sample Analytical Results
3 Summary of Groundwater Well Elevation Data
4 Summary of Soil Vapor Sample Analytical Results
5 Summary of Indoor Air Sample Analytical Results

Appendices

A Selected Well Concentration Graphs
B Additional Screening Indoor Air Quality Workplan

DISCLAIMER

This report has been prepared for the Sears Holdings Management Corporation with specific application to a Site Conceptual Model (SCM) for the Sears Automotive Service Center (Unit No. 1478) located at 1178 El Camino Real, San Bruno, California. This report has been prepared in accordance with the care and skill generally exercised by reputable professionals, under similar circumstances, in this or similar localities. No other warranty, either expressed or implied, is made as to the professional advice presented herein.

Changes in Site use and conditions may occur due to variations in rainfall, temperature, water usage, or other factors. Additional information, which was not available to the consultant at the time of this investigation, or changes, which may occur on the Site or in the surrounding area, may result in modification to the Site that would impact the summary presented herein. This report is not a legal opinion.

1 INTRODUCTION

SCS Engineers (SCS) was retained by the Sears Holdings Management Corporation (Sears) to complete a Site Conceptual Model (SCM) for the Sears Automotive Service Center (Unit No. 1478) (Sears Auto Center) located at 1178 El Camino Real, San Bruno, California (the "Site"). The SCM is a decision making tool where existing Site data and information are integrated and interpreted to increase our understanding of the nature and extent of contamination and its potential to impact public health and the environment.

The San Mateo County Health System, Ground Water Protection Program (San Mateo County GPP), is currently responsible for regulatory oversight of the Site (Case #880008). The Site is also located within the jurisdiction of the San Francisco Bay Regional Water Quality Control Board (SFBRWQCB) (Case #41-0476). This SCM was prepared in accordance with GPP guidelines.

2 SITE LOCATION AND DESCRIPTION

A Site Vicinity Map is provided as ***Figure 1*** and a Site Plan showing previous sampling locations and other Site features is provided as ***Figure 2***. The Site is located on the San Francisco Peninsula at an elevation of approximately 40 feet above mean sea level (MSL). Local topography slopes gently northeast toward the San Francisco Bay (***Figure 1***). The nearest surface water body is an unnamed tidal slough located approximately 250 feet north of Shaw Road, approximately 0.5 miles northeast from the Site, that drains to Colma Creek and the San Francisco Bay.

The Site consists of the Sears Auto Center and the associated parking lot and occupies San Mateo County Assessor's Parcel Number (APN) 014-316-330. The Site is surrounded by Sneath Lane and a shopping center to the North, residential and commercial properties to the East, the Shops at Tanforan to the south, and El Camino Real and commercial stores to the west. The Sears Auto Center is located in the northeast corner of the Tanforan Mall complex, situated between Sneath Lane to the north, Century Theaters to the south, and the San Bruno BART train station, entrance plaza, BART parking structure, and San Bruno Police Station to the east (***Figure 2***).

3 SITE HISTORY AND BACKGROUND

Records show that as early as 1925 the Site was the location of the Tanforan Horse Racing Track, which, in 1942, was used as a Relocation Center for Bay Area persons of Japanese ancestry. During the 1950s, the Site returned to use as a race track, which, maintained an "oil/gas corporation yard" near what is now the Sears Auto Center. Aerial photos show that in 1965 the Site was used as a golf course, which was located in the center of the track. The Tanforan shopping mall was constructed in 1969. The San Bruno BART station, BART parking structure, and San Bruno Police Station were constructed between 2000 and 2003 and the Century Theater/parking structure was built in 2006 and 2007.

4 SUMMARY OF PREVIOUS WORK

KNOWN SOURCE AREAS

Seven underground storage tanks (USTs) operated by Sears were formerly located at the Site: two 12,000-gallon gasoline USTs, two 6,000-gallon gasoline USTs, two 530-gallon bulk motor-oil USTs, and one 500-gallon used-oil UST (HLA, 1992). The four gasoline and two motor-oil USTs were reportedly removed in 1985 (Blaine Tech Services (BTS), 1985). The 500-gallon used-oil UST was reportedly removed in January 1987 (Combustion Engineering, 1987), however, its location was not reported.

Geophysical surveys have identified five subsurface anomalies (designated Anomalies A through E) within the boundaries of the Site, although distant to the location of the former USTs operated by Sears. Elevated levels of petroleum hydrocarbons have been detected near Anomalies D and E.

In February 2001, Sears received notification from a BART subcontractor, that a 100-gallon UST was uncovered at a depth of approximately 16 feet, near the southwest corner of the BART construction zone during excavation for the police station. According to this individual, the UST was old, had numerous rusted holes in the bottom, and the soil adjacent to it was "dark", with a "strong odor like gasoline or diesel". The UST was removed by a BART subcontractor. Field notes completed by BART's environmental consultant indicate that a sheen was present in groundwater in the vicinity of the UST (BART, 2010). The tank appeared to be located downgradient of MW-11 and cross-gradient of MW-4, in the vicinity of Anomaly E.

One additional potential off-Site source is the Shell service station (San Mateo County GPP Case # 880057) located on the southwest corner of Sneath Lane and El Camino Real, just over 1,000 feet west, southwest of the Sears Auto Center. The most recent *Groundwater Monitoring and Remediation Report-Third Quarter 2011* (Conestoga-Rovers & Associates 10/27/2011) was reviewed to evaluate the environmental significance of this site to the Sears Site. Significant fuel related hydrocarbon impacts to underlying soil and groundwater exist due to previous leaking USTs under the Shell station. A groundwater extraction and treatment system was reportedly operating from November 2005 to July 27, 2010. It is currently shut down pending the results of a rebound evaluation. Fourteen groundwater monitoring wells and two groundwater extraction wells are currently active. Six of the 14 monitoring wells are on the Shops at Tanforan property, but outside the Sear Auto Center Project boundary and lie between approximately 638 to 772 feet west, southwest of Sears monitoring well MW-10 (***Figures 3 and 9)***. The data from the Shell groundwater monitoring wells closest to MW-10 was reviewed and suggest the potential for groundwater impacts to the Sears Site from the Shell station appear unlikely. However, it should not be completely ruled out because according to Geotracker, *"The extent of MTBE in groundwater is slowly increasing in the most downgradient well. Therefore downgradient extent is not defined".*

PREVIOUS ENVIRONMENTAL INVESTIGATIONS

The nature and extent of petroleum constituents in soil and groundwater at the Site and its vicinity have been evaluated through a series of investigations dating to the UST removals in 1985. Initial investigative activities focused on potential subsurface impacts from the USTs operated by Sears. Later investigations were performed to evaluate the potential for environmental impacts in the BART construction area and in the vicinity of the San Bruno Police Station and Anomaly E. A summary of past Site sampling locations is provided below:

- Twenty-one groundwater monitoring wells (MW-1 through MW-21) installed on- and off-Site between 1992 and 2010;
- Three soil borings (B-1 through B-2) drilled in 1992 near the former gasoline and bulk motor-oil USTs;
- Seven cone penetration tests (CPTs) (ASC-2 through ASC-6; ASC-9; and ASC-10) advanced on-Site in 1996;
- Eight soil borings (SB-1 through SB-8) drilled on the BART property between 1997 and 1998;
- Fifty-eight direct-push sampling locations (GP-1 through GP-42; GP-44; GP-45; GP-47 through GP-51(2000); GP-51(2010) through GP-58; and GP-60) were advanced on- and off-Site between 1998 and 2010;
- Thirty-four utility trench locations (SS-01 through SS-03; SD-01 through SD-06; UT-01-01 through UT-01-04; UT-02-01 through UT-02-13; UT-03-01 through UT-03-06; UT-04-01; and UT-04-02) sampled in 1998 and 1999;
- Five soil vapor probes (SVP-13 through SVP-17) advanced near the San Bruno Police Station between 2004 and 2006;
- Fifteen indoor air samples collected from five locations in and around the San Bruno Police Station (IA-BNSW, IA-BSSW, IA-B109, IA-2ELEV, and IA-R1) between 2006 and 2009.

Tables 1 through 5 provide the following summaries of Site data:

- Table 1 - Summary of Soil Sample Analytical Results
- Table 2 - Summary of Groundwater Sample Analytical Results
- Table 3 - Summary of Groundwater Well Elevation Data
- Table 4 - Summary of Soil Vapor Sample Analytical Results
- Table 5 - Summary of Indoor Air Sample Analytical Results

A narrative of past Site investigations is provided below:

- Harding Lawson Associates (HLA) prepared an *Evaluation of Petroleum Hydrocarbons in Soil and Groundwater for Sears* (HLA 1992). The evaluation included review of information regarding the former USTs operated by Sears that were removed between 1985 and 1987. According to the HLA report, no reports describing soil conditions or soil sample analytical data associated with these UST removals or associated excavations were available. In March 1985 soil samples were reportedly collected by BTS during "soil aeration" activities on site, but no analytical data was identified;

  The HLA report also states that during the removal of this UST, two soil samples were collected at a depth of ten feet under the direction of the County, and low levels of petroleum hydrocarbons were detected in the samples, but no additional information was available. The location of the USTs described above as well as the associated excavation limits, dispenser islands, and HLA borings (B-1 through B-3) described below are shown on ***Figure 2***;

- In March 1992, HLA drilled three borings, B-1 through B-3, and installed three groundwater monitoring wells, MW-1 through MW-3, to evaluate subsurface conditions in the vicinity of the former gasoline and bulk motor oil UST areas. This was the first documented subsurface investigation for this project;

- Select soil and groundwater samples were collected and analyzed for total petroleum hydrocarbons (TPH), benzene, toluene, ethylbenzene, and xylenes (BTEX), oil and grease, volatile organic compounds (VOCs), semi-volatile organic compounds (SVOCs), total metals, and organic lead. TPH in the gasoline range (TPH-g) concentration in soil and groundwater were detected at maximum concentrations of 2,900 milligrams per kilograms (mg/kg) and 2,400 micrograms per liter (µg/L), respectively (Harding Lawson Associates, 1992). It should also be noted that groundwater monitoring wells MW-1 through MW-3, when first sampled, were evaluated for floating free product and no free product was observed (Harding Lawson Associates, 1992);

- In November through December 1994 the dispenser island canopy, dispenser islands, product lines, and vent lines were reportedly removed from the Site. The work was conducted by Fluor Daniel GTI and during these activities 27 confirmation soil samples were collected from 3 to 10 feet below the dispenser islands and product lines. Soil samples were analyzed for TPH was detected at a maximum concentration of 1,900 mg/kg (Fluor Daniel GTI, 1996);

- In November 1996, Fluor Daniel GTI performed seven CPTs, ASC-2 through ASC-6, ASC-9, and ASC-10 on-Site and installed three groundwater monitoring wells (MW-4, MW-5, and MW-6) near the former Sears UST area. Elevated hydrocarbon concentrations were detected indicating that the down-gradient extent of impacts to groundwater had not been defined (Fluor Daniel GTI, 1997);

- In August 1997 and February 1998, CH2M Hill/DMJM collected eight grab groundwater samples and one soil sample from eight soil borings (SB-1 through SB-8) drilled as part

of the BART/San Francisco International Airport (BART/SFO) expansion project. Petroleum related constituents were detected in seven of the grab groundwater samples (CH2M Hill/DMJM, 1998);

- In August and September 1998, Fluor Daniel GTI collected samples from nine direct-push locations (GP-1 through GP-9) completed primarily in the BART construction area; soil and grab groundwater samples were analyzed for TPHg and BTEX. Monitoring wells MW-7 and MW-8 were also installed north of the Sears Auto Center during this investigation. Petroleum related constituents were detected in four soil samples and seven grab groundwater samples collected during the investigation (Fluor Daniel GTI, 1998);

- In December 1998 and January 1999, IT Corporation (IT) collected 37 soil samples at various depths from utility trenches including the sanitary sewer, storm drain, telephone, water, electric, and gas tranches (SS-01 through SS-03, SD-01 through SD-06, and UT-01 through UT-04). The sampling occurred during BART construction activities. Six of the 37 samples collected contained petroleum related constituents (IT, 1999);

- In January 1999, IT collected soil and grab groundwater samples from 33 direct-push locations (GP-10 through GP-42). Petroleum related constituents were detected in soil samples collected from 23 of the locations and in 16 of the grab groundwater samples. Three additional monitoring wells, MW-9 through MW-11, were also installed (IT, 1999);

- In December 1999, IT performed CPTs at four locations, CPT-1 through CPT-4, and collected a groundwater sample from one Hydropunch® boring, HP-1. CPT was conducted to evaluate Site stratigraphy and potential vertical gradients. Three groundwater samples were collected at varying depths from the HP-1. Petroleum related constituents were detected in one of the groundwater samples collected from HP-1 at a depth of 30 feet below ground surface (bgs), (IT, 1999b);

- In April 2000, IT advanced seven direct-push sampling locations, GP-44, GP-45, and GP-47 through GP-51. Petroleum related constituents were detected in soil and groundwater at all seven locations (Burns & McDonnell, 2005);

- In September 2000, Gregg Drilling and Testing, Inc., under contract to IT, destroyed monitoring well MW-5 by pressure grouting. The well was destroyed due to its location within the BART construction zone. Field personnel have been unable to locate MW-8 since February 2000. In October 2002, Burns & McDonnell personnel used a global positioning system (GPS) unit to estimate the location of MW-8, and observed the area to be covered by a cinder-block wall constructed by BART (Burns & McDonnell, 2005);

- In May 2004, Burns & McDonnell conducted a Site investigation. Burns & McDonnell oversaw the installation of four one-inch diameter groundwater monitoring wells, MW-12 through MW-15, and two soil vapor points, SVP-13 and SVP-14. Monitoring well MW-13 and soil vapor point SVP-13 were installed in the vicinity of Anomaly E. Light non-aqueous phase liquid (LNAPL) and elevated concentrations of petroleum related

constituents were previously detected in the vicinity of Anomaly E (Burns & McDonnell, 2006). One groundwater monitoring well, MW-12, is in the general area of Anomaly D. One groundwater monitoring well, MW-15, located on East Huntington Avenue was installed to act as a piezometric point for evaluation of groundwater elevation (Burns & McDonnell, 2005);

- In May 2004, two groundwater monitoring wells, MW-3 and MW-4, were properly destroyed. Both wells were pressure grouted up to grade with cement. These wells were destroyed to accommodate the construction of a multi-story parking garage, planned for construction in that area (Burns & McDonnell, 2005);

- In November 2005, well MW-11 was properly destroyed after being damaged and covered up during the Tanforan Mall expansion. The well was grouted in place from the bottom of the casing to within 6 inches of the ground surface (Burns & McDonnell, 2006a);

- In January 2006, Burns & McDonnell directed the installation of three new soil vapor probes, SVP-15 through SVP-17, in the vicinity of the San Bruno Police Station, to evaluate potential concentrations in soil vapor adjacent to the building (Burns & McDonnell, 2006b);

- In October 2006, Burns & McDonnell directed excavation activities in the area designated as Anomaly E, in an attempt to locate and remove a suspected source of elevated concentrations of petroleum hydrocarbon constituents detected in nearby monitoring wells. The area was excavated to approximately 15 ft bgs, when possible, until groundwater was encountered. Soil samples were taken from the sidewalls and the stockpiles of excavated soil. Petroleum related constituents were not detected in soil samples collected from the excavation sidewalls. Analysis of the composite samples of the stockpiled soil indicated TPH-mo concentrations between 12 and 36 milligrams per

  kilogram (mg/kg). A total of 1,100 lbs of Calcium Peroxide was placed at the bottom of the excavation for in-situ treatment of hydrocarbon impacted soil and groundwater (Burns & McDonnell, 2006c).

  In response to the San Mateo County Health Services Agency (SMCHSA) letter, issued June 26, 2007, soil vapor sampling was discontinued, adjustments were made to the groundwater sampling schedule, and groundwater monitoring was changed from quarterly to semi-annual sampling (Burns & McDonnell, 2008);

- In January 2010, Burns & McDonnell directed the installation of six additional groundwater monitoring wells (MW-16 through MW-21). Three of the monitoring wells, MW-16, MW-18, and MW-20, were installed in the deeper groundwater zone. Nine direct push soil borings, GP-51(2010) through GP-58, and GP-60 were advanced and sampled in the vicinity of monitoring well MW-2 north of the former Sears USTs. Please note that two of the borings completed at the Site have been named GP-51. The boring GP-51(2010) completed during this investigation (the second boring named GP-51) is shown on the Site Plan with an asterisk and footnote explaining the nomenclature.

Petroleum related constituents were detected in all soil samples collected from the borings completed during this investigation. Additionally, the five soil vapor probes, SVP-13 through SVP-17, and groundwater monitoring wells MW-7 and MW-15 were properly destroyed during this phase of work (Burns & McDonnell, 2010).

5 GEOLOGY AND HYDROGEOLOGY

Burns & McDonald (2005) provided the following description of Site geology:

> "The Site is located on the eastern flatlands of San Francisco Peninsula bordering San Francisco Bay. The near-surface geology in the area of the Site has largely been controlled by the changing morphology of the Bay Area over recent geologic time. Bedrock in the area is comprised of Jurassic-Age Franciscan Assemblage, which may be observed in outcrops in the hills surrounding the area to the north, south, and west. Typically, the top of bedrock occurs at depths from about 500 feet to 600 feet bgs in this general area. Overlying the bedrock are the Merced and Colma formations, a series of Quaternary-Age alluvial and marine deposits (USGS, 1983).
>
> The Site is immediately underlain by both fine- and coarse-grained sediments. Gravelly and sandy fill is locally present just below asphalt to approximately three to five feet bgs. The fill is underlain by clay/silt to a depth of approximately 12 to 15 feet bgs. The clay/silt unit is underlain by a laterally continuous silty sand to sand, with local gravel lenses, from approximately 15 to at least 50 feet bgs".

Based on drilling observations, the first encountered water bearing zone beneath the Site occurs in this sand and appears to under confined to semi-confined conditions. For example, during the drilling of wells MW-19 and MW-21 first groundwater was logged at depths of 18 to 20 feet bgs, however, water levels have been measured in these wells at depths ranging from approximately 6 to 12 feet bgs. The Shallow Zone groundwater flow has historically been toward the northeast. Shallow groundwater gradients at the Site have varied between less than 0.01 feet/foot, often described as relatively flat, to 0.05 feet/foot. The Deep Zone groundwater generally flows in a north to north-northeasterly direction. Groundwater gradients in the Deep Zone at the Site have varied between 0.03 feet/foot to 0.04 feet/foot. A summary of groundwater elevation data for the Site is provided in ***Table 3***.

6 REGULATORY SCREENING LEVELS

Based on the Site location and setting, Environmental Screening Levels (ESLs) established by the SFBRWQCB for residential properties located above groundwater that is a potential source of drinking water are appropriate screening levels for soil, groundwater, and soil vapor at the Site. San Mateo County GPP requires use of residential use risk levels, even in commercial areas, because changes in land use may occur over time and without a deed restriction commercial properties can be redeveloped for residential use. Commercial ESLs are appropriate for indoor air at the San Bruno Police Station since existing use is essentially commercial and

indoor air detections are only appropriate for an existing building. Chemicals detected at concentrations below ESLs are generally assumed to not pose a significant threat to human health or the environment.

ESLs as are used as decision making guidance and do not have the effect of law or regulations. Appropriate ESLs for the Site are summarized below:

Shallow Soil (less than 10 feet bgs; Residential ESLs):

TPH-g = 83 mg/kg
Benzene = 0.044 mg/kg
Ethylbenzene = 2.3 mg/kg
Toluene = 2.9 mg/kg
Xylenes = 2.3 mg/kg

Deep Soil (greater than 10 feet bgs; Residential ESLs):

TPH-g = 83 mg/kg
Benzene = 0.044 mg/kg
Ethylbenzene = 3.3 mg/kg
Toluene = 2.9 mg/kg
Xylenes = 2.3 mg/kg

Groundwater:

TPH-g = 100 µg/L
Benzene = 1.0 µg/L
Ethylbenzene = 30 µg/L
Toluene = 40 µg/L
Xylenes = 20 µg/L

Soil Vapor (Residential ESLs):

TPH-g = 10,000 $\mu g/m^3$
Benzene = 84 $\mu g/m^3$
Ethylbenzene = 980 $\mu g/m^3$
Toluene = 63,000 $\mu g/m^3$
Xylenes = 21,000 $\mu g/m^3$

Indoor Air (Commercial ESLs):

TPH-g = 14 $\mu g/m^3$
Benzene = 0.14 $\mu g/m^3$
Ethylbenzene = 1.6 $\mu g/m^3$
Toluene = 88 $\mu g/m^3$
Xylenes = 29 $\mu g/m^3$

Analytical results from past Site investigations are summarized in ***Tables 1 through 5***.

7 EXTENT OF CONTAMINATION

Light Non-Aqueous Liquid (LNAPL)

Light non-aqueous phase liquid (LNAPL) was detected in grab groundwater samples collected from borings GP-20 and GP-49, in the vicinity of Anomaly E (Burns & McDonnell, 2006c). LNAPL has not been observed in any other grab groundwater samples collected, or in any samples collected from Site monitoring wells; however, concentrations of TPH-g in select grab groundwater samples, and in samples collected from monitoring wells MW-13 and MW-19, suggest that LNAPL may be present in some areas of the Site.

Unsaturated Zone

Depth to groundwater measurements collected from Site monitoring wells dating to 1992 indicate that groundwater is present at the Site in the Shallow Zone at depths ranging from approximately 13 to 30 feet bgs. The unsaturated zone is therefore assumed to range from 0 (ground surface) to 13 feet bgs. The lateral extent of contamination in the unsaturated zone is shown on ***Figures 5a and 6a***. A summary of soil sample analytical results for the Site is provided in ***Table 1***.

Saturated Zone

The saturated zone, or smear zone, at the Site is defined above as ranging between 13 to 30 feet bgs. The lateral extent of contamination in the saturated zone is shown on Figures 5b and 6b. As shown on these figures, the lateral extent of contamination has been generally defined (San Mateo County GPP, 2010). Only one soil sample collected at 30 feet bgs contained petroleum related constituents. The highest concentrations of petroleum related constituents have typically been observed at depths of 10 feet to 20 feet bgs. Only two soil samples have been collected at the Site at depths greater than 30 feet bgs, boring GP-45 at 35 feet and 40 feet bgs. Petroleum related constituents were not detected in either of these samples. A summary of soil sample analytical results for the Site is provided in ***Table 1***.

Groundwater

The lateral extent of TPH-g and benzene in groundwater are shown on ***Figures 8a and 8b***, respectively, for the Shallow Zone. As shown on these figures, the lateral extent of groundwater impacts in the Shallow Zone has been generally defined (San Mateo County GPP, 2010).

TPH-g and benzene have not been detected in Deep Zone wells MW-16, MW-18, and MW-20 during monitoring conducted in March and September 2011. Benzene was detected in well MW-18 in February 2010 at a concentration of 1.4 µg/L and TPH-g was detected in wells MW-18 and MW-20 at concentrations up to 959 µg/L. Additionally, TPH-d toluene, xylenes, and MTBE were variously detected in the Deep Zone wells prior during 2010. A summary of groundwater sample analytical results for the Site is provided in ***Table 2***.

Subsurface Vapor

Five soil vapor probes, SVP-13 through SVP-17, were installed at the Site and monitored between 2004 and 2007 before being decommissioned. The soil vapor probe locations are shown on Figure 2 and are all located within the vicinity of the San Bruno Police Station. The soil vapor probes were screened between 4.5 feet and 14 feet bgs. Petroleum related constituents were detected in soil vapor in all soil vapor probes at the Site. A summary of soil vapor analytical results for the Site is provided in ***Table 4***

Indoor Air

Three rounds of in indoor air sampling have been performed at the San Bruno Police Station since 2006. During each event samples were collected from the basement, second floor, and roof of the building. As shown on ***Table 5***, TPH-g and BTEX were variously detected in indoor and outdoor (roof) air during these sampling events. However, when outdoor background concentrations are subtracted from indoor concentrations only TPH-g, benzene, and ethylbenzene have been detected at concentrations exceeding commercial ESLs. Elevated detection limits for the background sample collected from the roof during the 2007 sampling event limit the usefulness of data from this sampling event.

8 CONCLUSIONS AND RECOMMENDATIONS

Based on the results of past Site Investigations, SCS provides the following conclusions:

- There appear to be at least two separate source areas on-Site: 1) the former gasoline and bulk motor-oil USTs operated by Sears and 2) the Anomaly E/San Bruno Police Station Area, which is likely related to activities at the former Tanforan Race Track.

- The lateral and vertical extent of soil and groundwater impacts are generally well defined as shown on ***Figures 5 through 8***.

- Significant concentrations of TPH-g and BTEX are present in groundwater near Anomaly E and the San Bruno Police Station. In accordance with San Mateo Count GPP requests, SCS recommends completion of a feasibility study/pilot test work plan to remediate this area. This document is currently being prepared by SCS on behalf of Sears.

- Based on drilling observations, the first encountered water bearing zone beneath the Site occurs at a depth of approximately 18 to 20 feet bgs within a sandy zone and appears to be under confined to semi-confined conditions. As such, wells MW-19 and MW-21 appear to be screened adequately to collect representative Shallow Zone water samples. San Mateo County GPP had previously requested reinstallation of these wells, however reinstallation is not recommended by SCS.

- Current data suggests indoor air within the San Bruno Police Station may be impacted by vapor intrusion associated with the Anomaly E source area. However, as indicated above, there is a relatively limited indoor air data set and past indoor air analysis have not been definitive. Due to the importance of this issue, SCS recommends additional indoor air quality sampling/analysis within the San Bruno Police Station in accordance with the Workplan provided as ***Appendix B***. Concurrently, Sears has recently obtained as-built plans of the San Bruno Police Station from BART and is in the process of selecting an HVAC Contractor/Mechanical Engineer to design and implement HVAC upgrades to the police station to mitigate indoor air impacts, if warranted based on the proposed additional indoor air sampling/analysis.

9 REFERENCES

BART, 2010. *Letter to Morrison & Foerster – Re: Sears Holding Management Company – San Bruno Tank Removal*. October 26, 2010.

Blaine Tech Services, 1985. *Sampling at Sears Automotive Center, 1178 El Camino Real, San Bruno, California*. March 5.

Burns & McDonnell, 2005. *Site Characterization and Risk Assessment Report, Sears Store #1478. 1178 El Camino Real, San Bruno, California*. March.

Burns & McDonnell, 2006a. *First Quarter 2006 Groundwater Monitoring Report, Sears Automotive Service Center (Store No. 1478), 1178 El Camino Real, San Bruno, CA*. April 28.

Burns & McDonnell, 2006b. *Soil Vapor and Indoor Air Investigation Report, Sears Automotive Service Center (Store No. 1478), 1178 El Camino Real, San Bruno, CA*. March 21.

Burns & McDonnell, 2006c. *Summary of Anomaly E Excavation, Sears Automotive Service Center (Store No. 1478), 1178 El Camino Real, San Bruno, California*. December 6.

Burns & McDonnell, 2008. *Second Semi-Annual 2008 Groundwater Monitoring Report, Sears Automotive Service Center (Store No. 1478), 1178 El Camino Real, San Bruno, CA*. December 2.

Burns & McDonnell, 2010. *First Semi-Annual 2010 Groundwater Monitoring & Investigation Report, Sears Automotive Center Facility (No. 1478), 1178 El Camino Real, San Bruno, California*. September.

CH2M Hill/DMJM, 1998. *Phase II Investigation on San Bruno Station (Parcels D-3516 and D-3211) BART SFO Extension – Segment 2, Prepared for Bay Area Rapid Transit District*. April.

Combustion Engineering, 1987. *Letter Regarding Analytical Laboratory Results for Sears Underground Storage Tank Removal*. January 29.

Conestoga-Rovers & Associates, 2011. *Groundwater Monitoring and Remediation Report-Third Quarter 2011, Shell Branded Service Station. October 29.*

EPA, 2000. *Using the Conceptual Site Model to Select Performance Standards and Develop Data Quality Objectives in the CAS. November.*

Fluor Daniel GTI, 1996. *Dispenser Island Removal Report, Sears Store 1478, 1178 El Camino Real, San Bruno, California*. July 1.

Fluor Daniel GTI, 1997. *Accelerated Site Characterization Report, Sears Store 1478, 1178 El Camino Real, San Bruno, California*. September 17.

Fluor Daniel GTI, 1998. *Off-Site Assessment Report for the BART/SFO Extension Project, Sears Store No. 1478, 1178 El Camino Real, San Bruno, California*. November 25.

Harding Lawson Associates, 1992. *Evaluation of Petroleum Hydrocarbons in Soil and Groundwater, Sears Automotive Center, 1178 El Camino Real, San Bruno, California*. June 18.

IT Corporation, 1999. *Combined Site Investigation, Utility Trench Sampling, Site Assessment, and Underground Storage Tank/Historical Investigation, Sears Store No. 1478, 1178 El Camino Real, San Bruno, California*. October 14.

San Mateo County GPP, 2010. *Sears Automotive Center #1478, 1178 El Camino Real, San Bruno, California* (Letter to Sears). October 27.

USGS, 1983. *Geologic Map of San Mateo County, California*. Compiled by E. Brabb and E. Pampeyan.

FIGURES

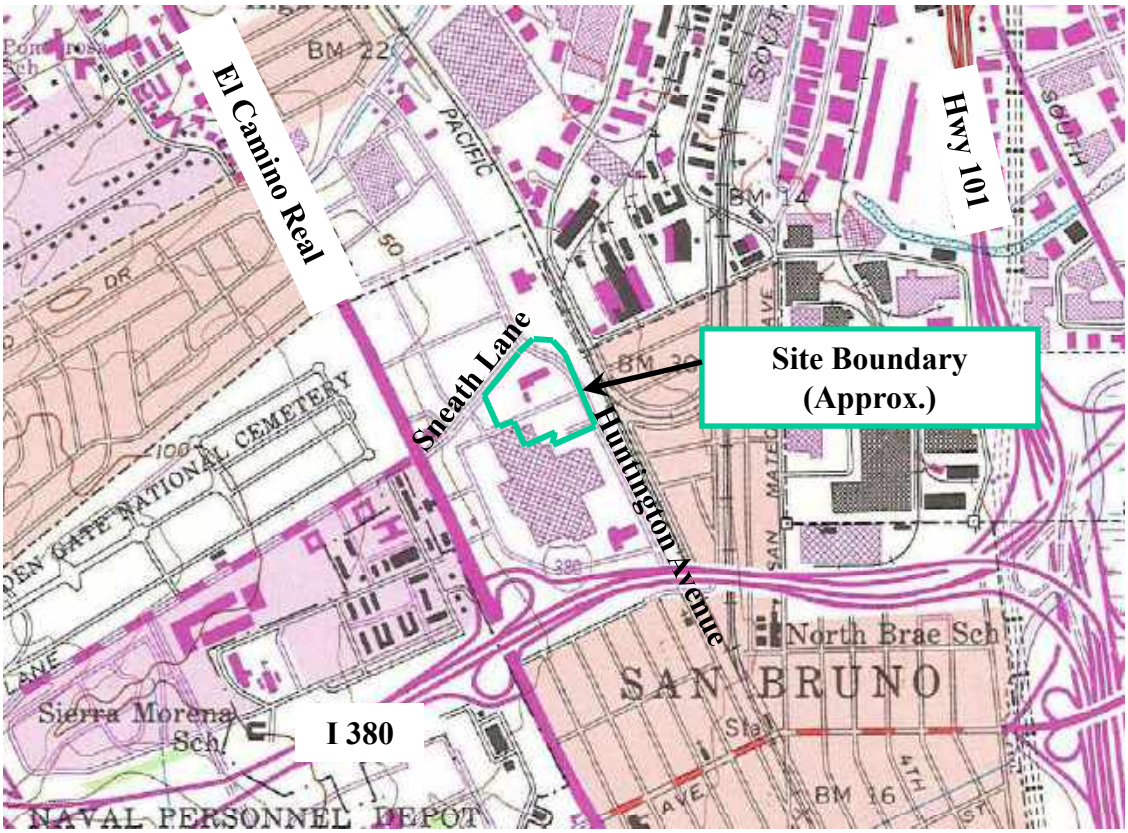

Source: USGS, 7.5 Minute Topographic Map, "San Francisco South , Calif., 1956 Photorevised 1980.

SCS ENGINEERS
Environmental Consultants
And Contractors

6601 Koll Center Parkway,
Suite 140
Pleasanton, CA 94566
Ph: (925) 426-0080
Fax: (925) 426-0707

PROJECT NO: 01211079.00		CHECKED BY: SJC
DESIGNED BY: TMS	SCALE: As Shown	APPROVED BY: SJC
DRAWN BY: TMS	DATE: 11/2011	

SITE VICINITY MAP

Sears Automotive Service Center (No. 1478)
1178 El Camino Real
San Bruno, California

Figure 1

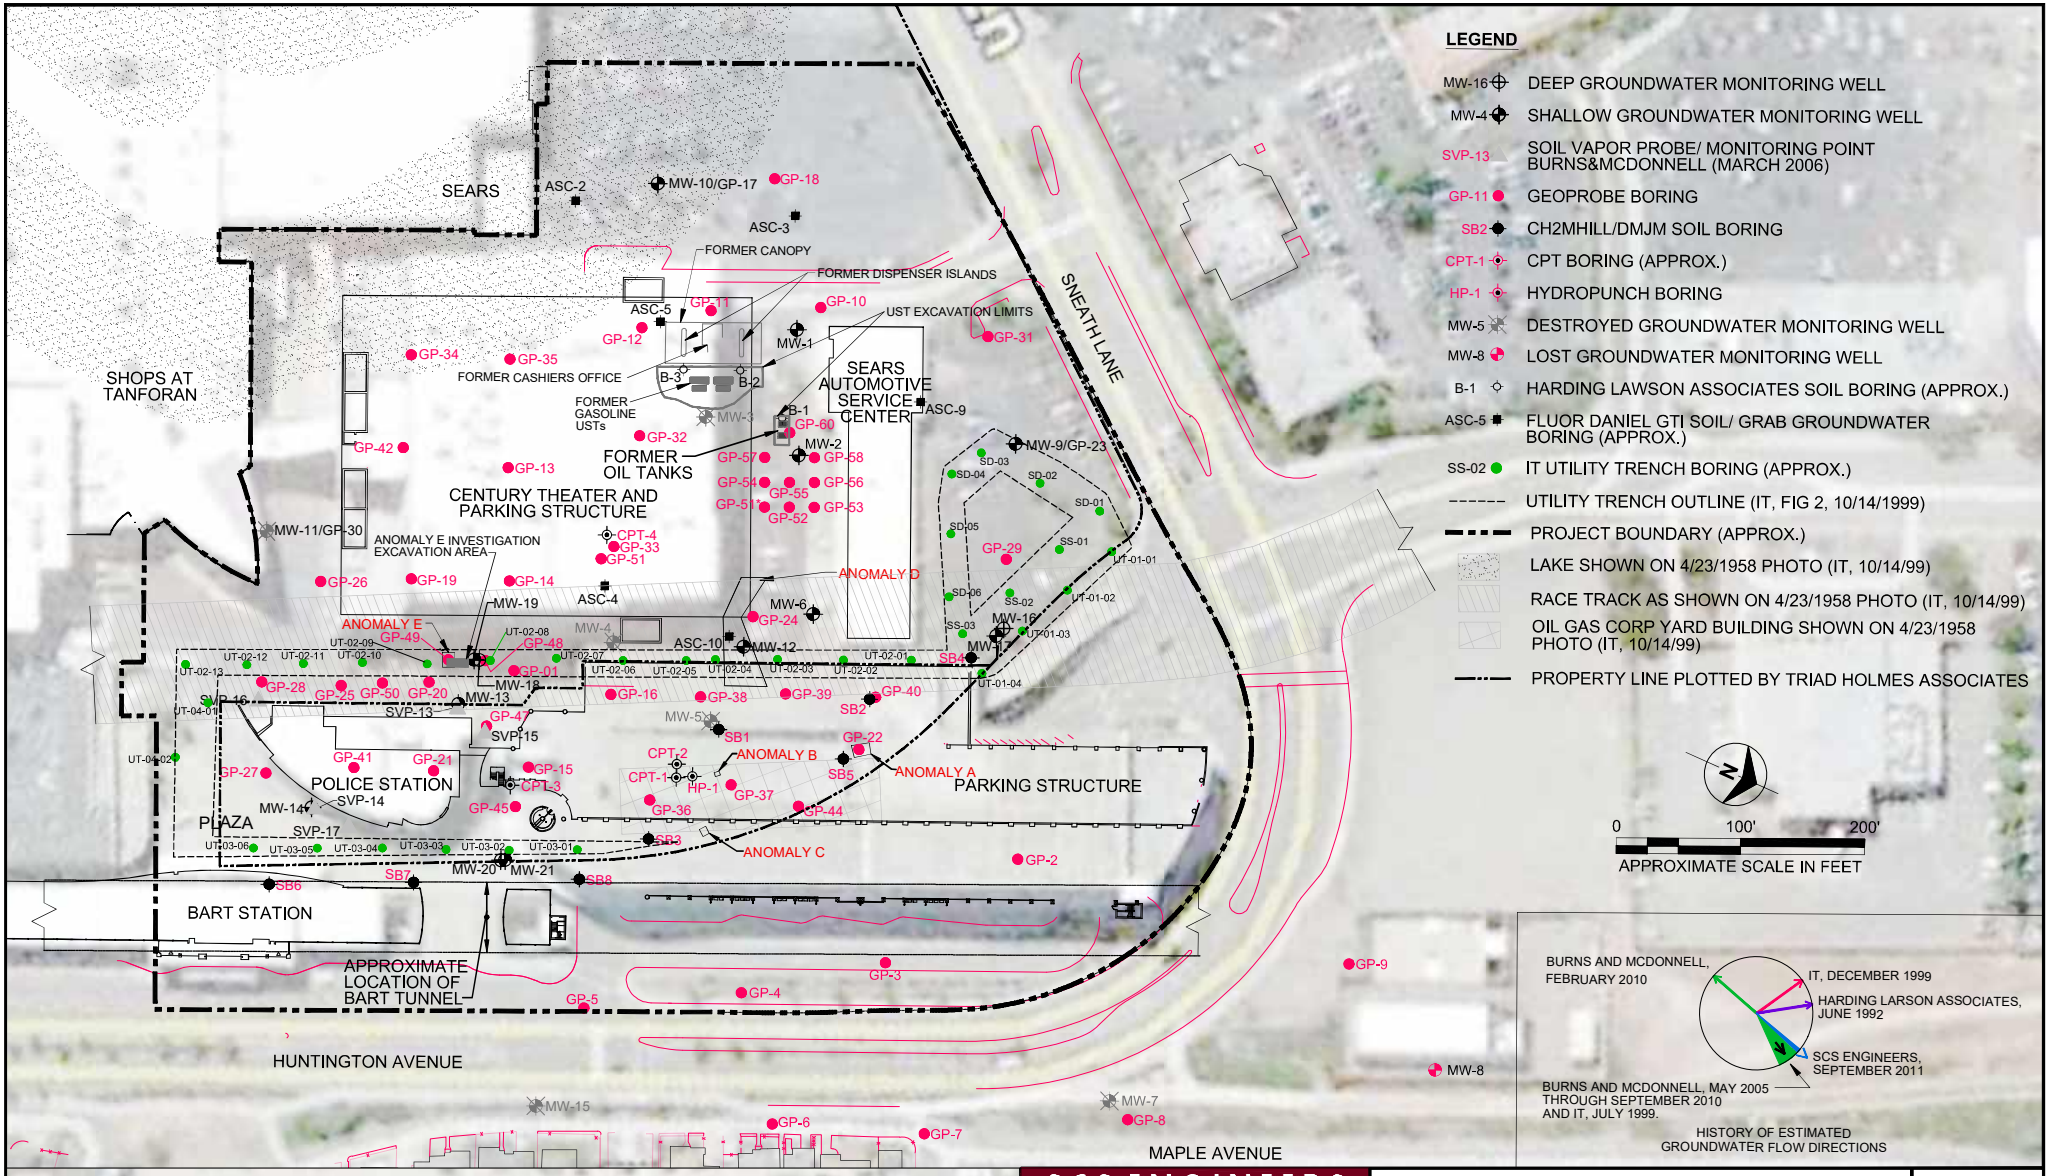

NOTES

1. MW-8 LOST DURING CONSTRUCTION IN EARLY 2000.
2. MW-11 DESTROYED IN NOVEMBER 2005.
3. BASE MAP REPORTEDLY PROVIDED BY ALTOON-PORTER ARCHITECTS, DECEMBER 2005.
4. AERIAL FROM GOOGLE EARTH 2011

SCS ENGINEERS
ENVIRONMENTAL CONSULTANTS
6601 KOLL CENTER PARKWAY SUITE 140
PLEASANTON, CALIFORNIA
PH. (925) 426-0080 FAX. (925) 426-0707

PROJ. NO.	DRAWN BY:	FILE NAME:
01211079.01	TMS	Figure 2.dwg
DATE: 12/6/2011	CHECKED BY: SJC	APPROVED BY: SJC

SITE PLAN

SEARS AUTOMOTIVE SERVICE CENTER (NO. 1478)
1178 EL CAMINO REAL
SAN BRUNO, CA

SCALE: AS SHOWN

2

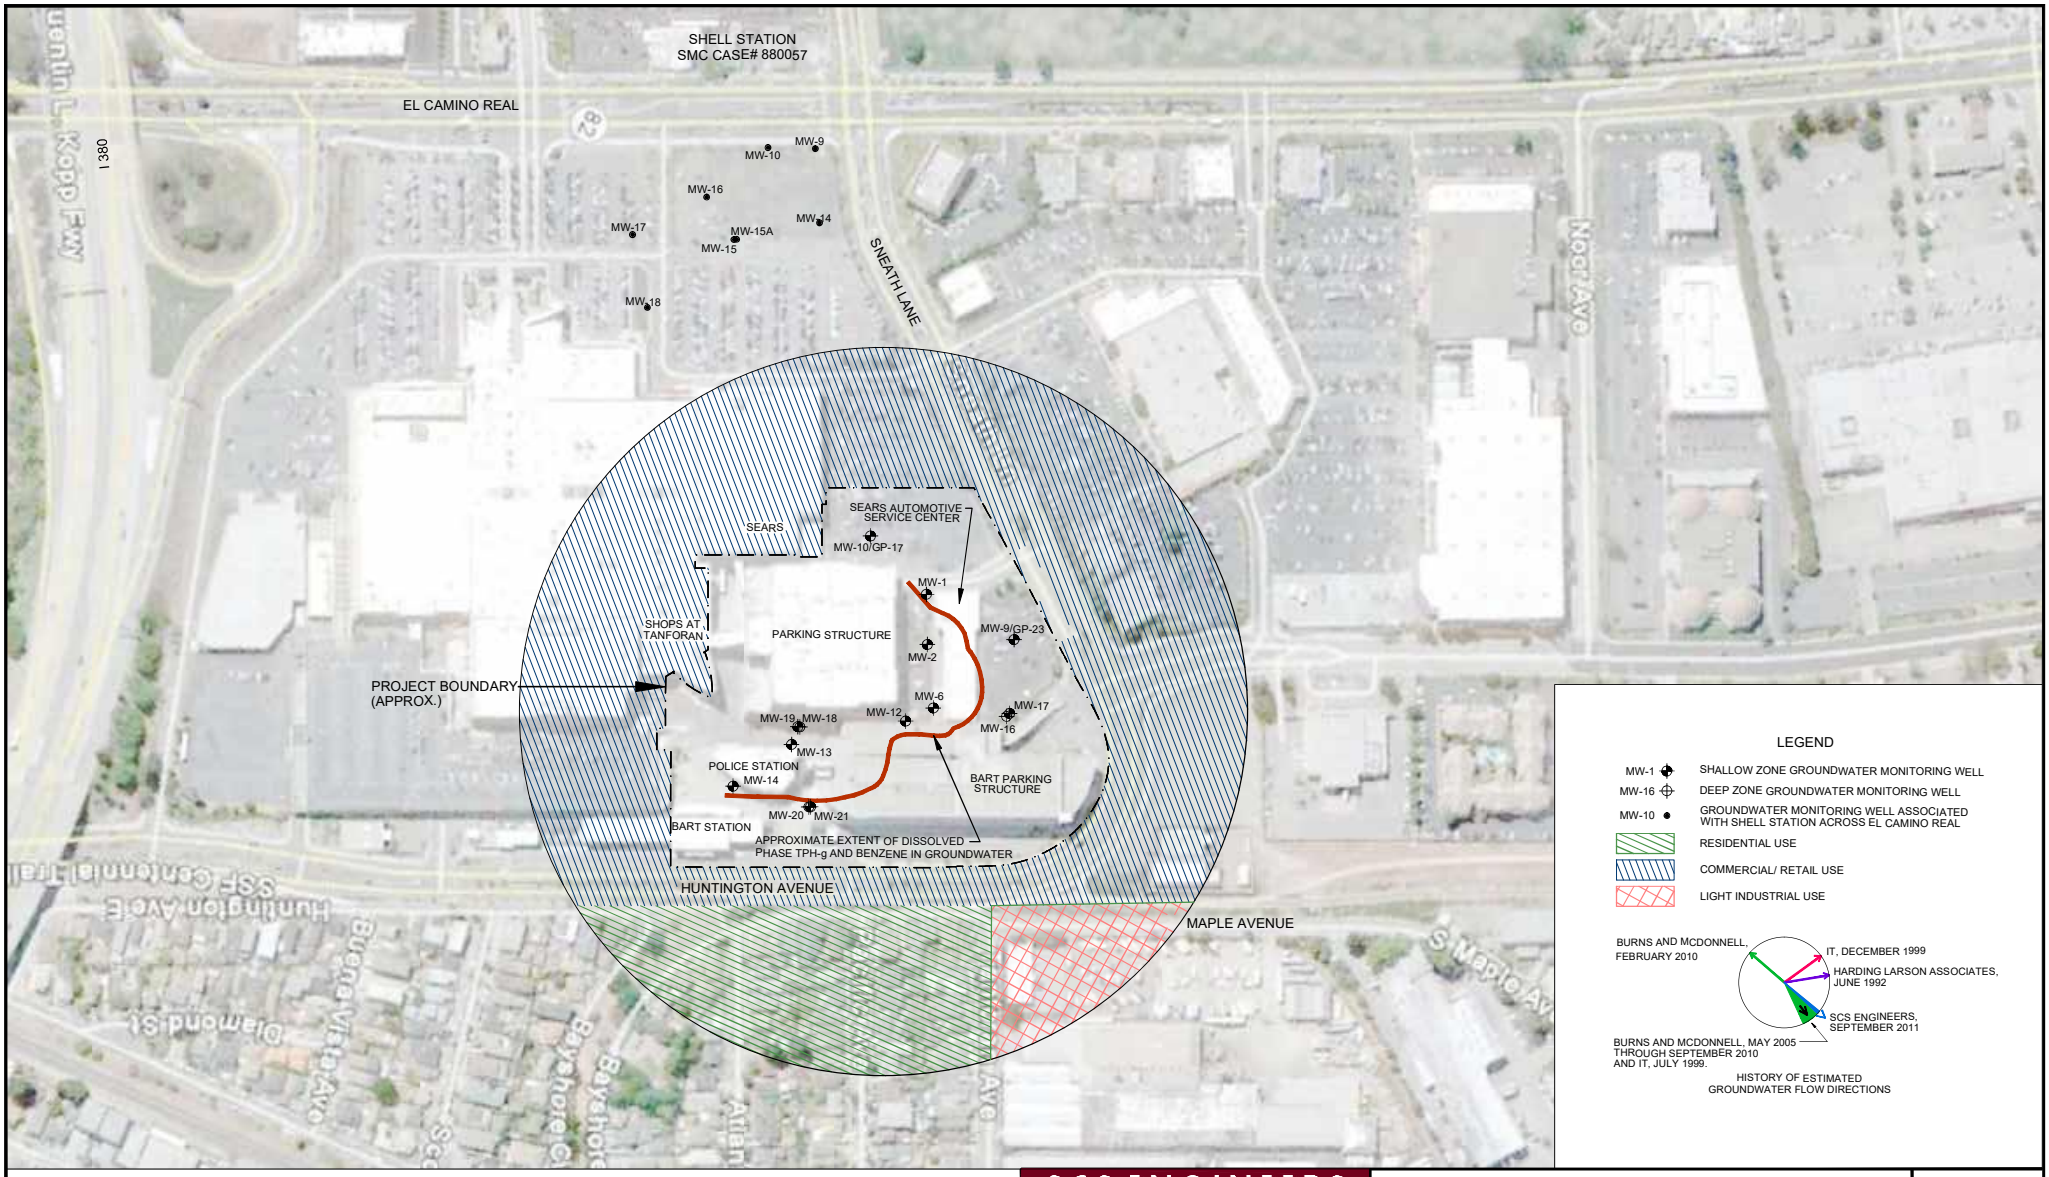

NOTES:
1. AERIAL PHOTO FROM GOOGLE EARTH 2011
2. TPH-g AND BENZENE CONTOURS ESTIMATED USING GROUNDWATER DATA FROM MOST RECENT SEMI-ANNUAL GROUNDWATER SAMPLING EVENT (SCS 9-28-2011)
3. CIRCLE IS MINIMUM 200 FEET FROM PROJECT BOUNDARY
4. SHELL STATION WELLS FROM SHELL STATION 3RD QUARTER GW MONITORING REPORT, CONESTOGA-ROVERS & ASSOCIATES, OCTOBER 27, 2011

250 0 250

APPROXIMATE SCALE IN FEET

SCS ENGINEERS
ENVIRONMENTAL CONSULTANTS
6601 KOLL CENTER PARKWAY SUITE 140
PLEASANTON, CALIFORNIA
PH. (925) 426-0080 FAX. (925) 426-0707

PROJ. NO: 01211079.01	DRAWN BY: TMS	FILE NAME: Figure 3.dwg
DATE: 11/16/11	CHECKED BY: SJC	APPROVED BY: SJC

SITE PLAN SHOWING SURROUNDING LAND USE

SEARS AUTOMOTIVE SERVICE CENTER (NO. 1478)
1178 EL CAMINO REAL
SAN BRUNO, CA

SCALE: AS SHOWN

3

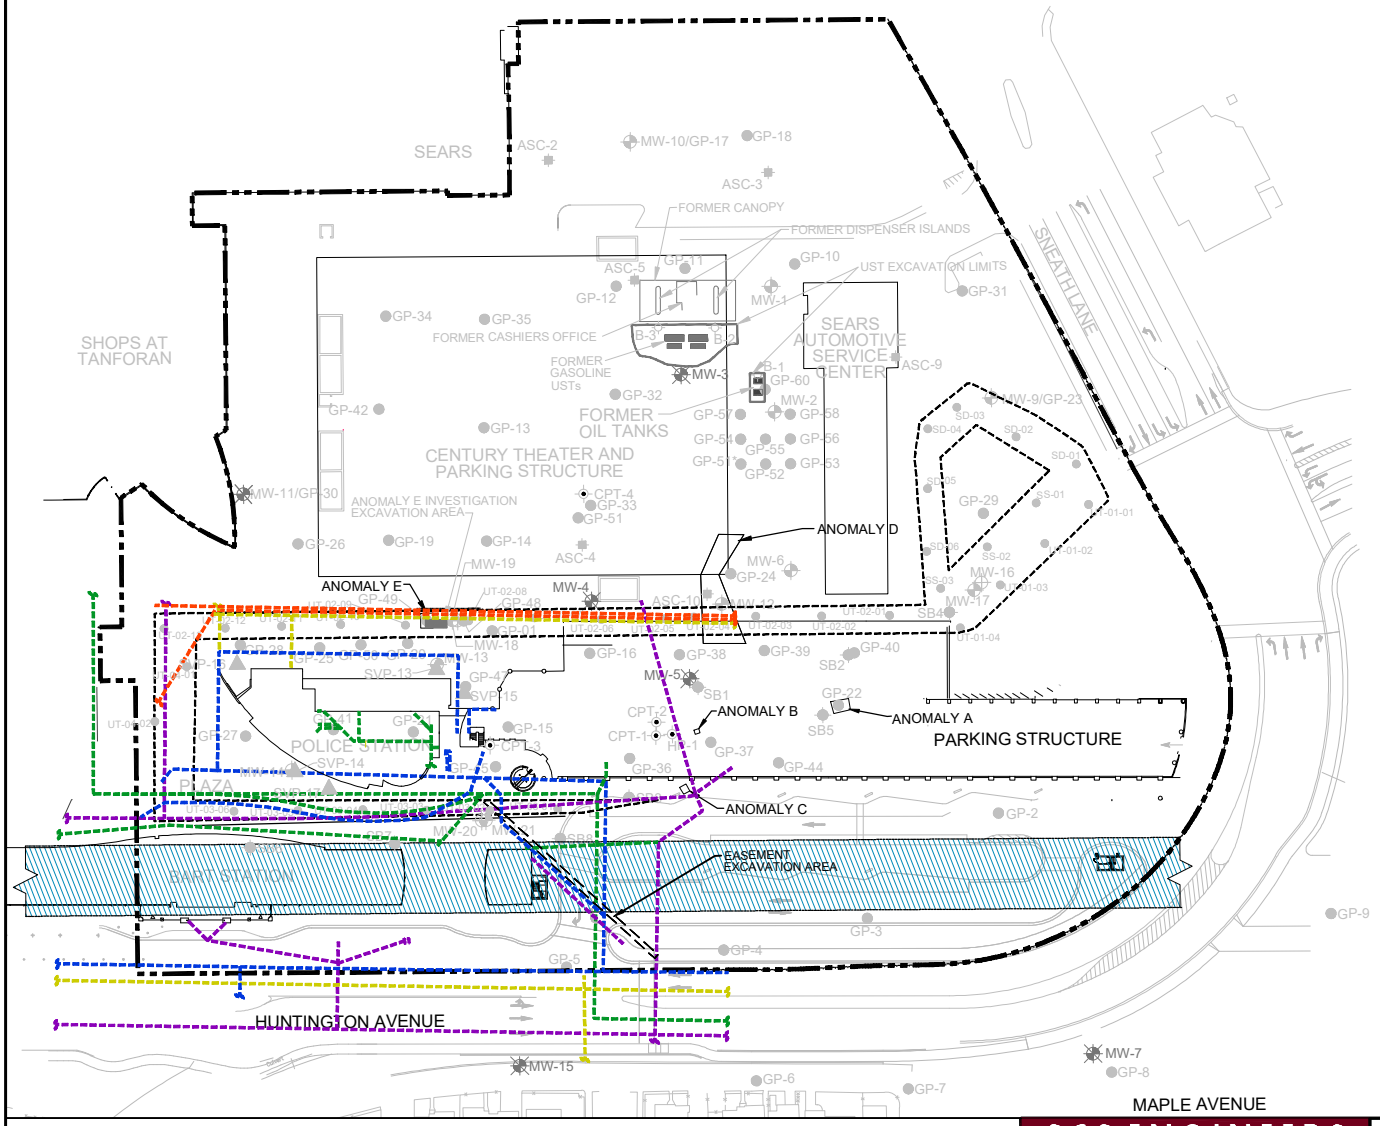

LEGEND

- MW-16 — DEEP GROUNDWATER MONITORING WELL
- MW-4 — SHALLOW GROUNDWATER MONITORING WELL
- SVP-13 — SOIL VAPOR PROBE/ MONITORING POINT BURNS&MCDONNELL (MARCH 2006)
- GP-11 — GEOPROBE BORING
- SB2 — CH2MHILL/DMJM SOIL BORING
- CPT-1 — CPT BORING LOCATION (APPROX.)
- HP-1 — HYDROPUNCH BORING
- MW-5 — DESTROYED GROUNDWATER MONITORING WELL
- MW-8 — LOST GROUNDWATER MONITORING WELL
- B-1 — HARDING LAWSON ASSOCIATES SOIL BORING (APPROX.)
- ASC-5 — FLUOR DANIEL GTI SOIL/ GRAB GROUNDWATER BORING (APPROX.)
- SS-02 — IT UTILITY TRENCH BORING (APPROX.)
- PROJECT BOUNDARY (APPROX.)
- UTILITY TRENCH OUTLINE (IT, FIG 2, 10/14/1999)

UTILITIES MAPPED ON FIG U111, HNTB CORP/ MANNA CONSULTANTS, INC., OCT 2003, AND FIG M190, SLG/ BRISBANE MECH JR BRUNO ENGINEERING, (POLICE STATION AS-BUILTS):

- SANITARY SEWER
- GAS
- WATER
- STORM DRAIN
- COMMUNICATION
- BART TUNNEL

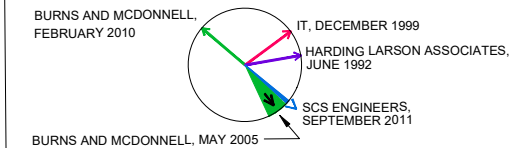

HISTORY OF ESTIMATED GROUNDWATER FLOW DIRECTIONS

NOTES

1. MW-8 LOST DURING CONSTRUCTION IN EARLY 2000.
2. MW-11 DESTROYED IN NOVEMBER 2005.
3. BASE MAP REPORTEDLY PROVIDED BY ALTOON-PORTER ARCHITECTS, DECEMBER 2005.
4. CITY OF SAN BRUNO WAS CONTACTED FOR ADDITIONAL UTILITY LOCATIONS HOWEVER NO INFORMATION WAS REPORTEDLY AVAILABLE

0 100' 200'

APPROXIMATE SCALE IN FEET

SCS ENGINEERS
ENVIRONMENTAL CONSULTANTS
6601 KOLL CENTER PARKWAY SUITE 140
PLEASANTON, CALIFORNIA
PH. (925) 426-0080 FAX. (925) 426-0707

PROJ. NO.	DRAWN BY:	FILE NAME:
01211079.01	TMS	
DATE: 12/6/2011	CHECKED BY: SJC	APPROVED BY: SJC

SITE PLAN SHOWING REPORTED UNDERGROUND UTILITIES

SEARS AUTOMOTIVE SERVICE CENTER (NO. 1478)
1178 EL CAMINO REAL
SAN BRUNO, CA

SCALE: AS SHOWN

4

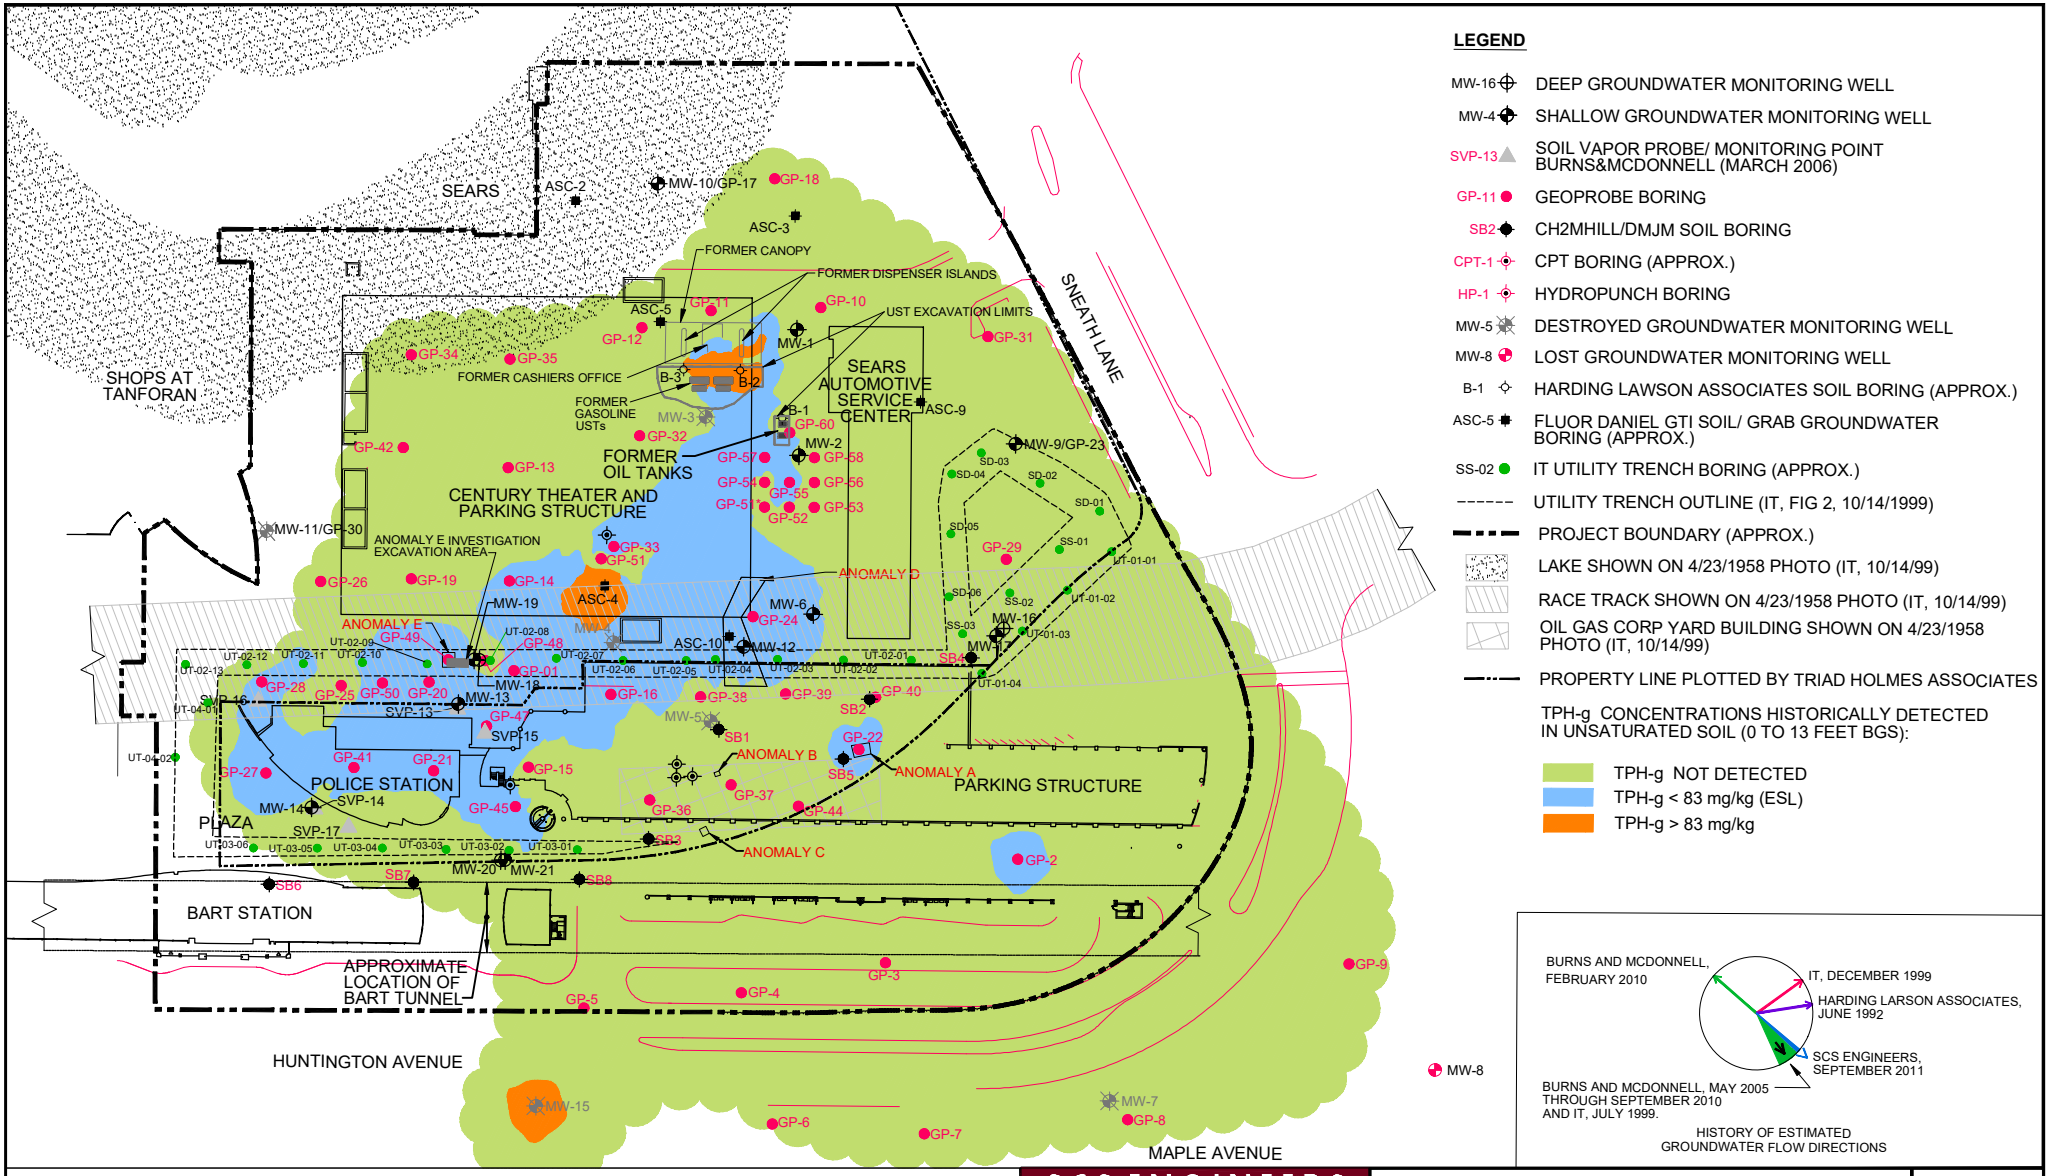

LEGEND

- MW-16 — DEEP GROUNDWATER MONITORING WELL
- MW-4 — SHALLOW GROUNDWATER MONITORING WELL
- SVP-13 — SOIL VAPOR PROBE/ MONITORING POINT BURNS&MCDONNELL (MARCH 2006)
- GP-11 — GEOPROBE BORING
- SB2 — CH2MHILL/DMJM SOIL BORING
- CPT-1 — CPT BORING (APPROX.)
- HP-1 — HYDROPUNCH BORING
- MW-5 — DESTROYED GROUNDWATER MONITORING WELL
- MW-8 — LOST GROUNDWATER MONITORING WELL
- B-1 — HARDING LAWSON ASSOCIATES SOIL BORING (APPROX.)
- ASC-5 — FLUOR DANIEL GTI SOIL/ GRAB GROUNDWATER BORING (APPROX.)
- SS-02 — IT UTILITY TRENCH BORING (APPROX.)
- UTILITY TRENCH OUTLINE (IT, FIG 2, 10/14/1999)
- PROJECT BOUNDARY (APPROX.)
- LAKE SHOWN ON 4/23/1958 PHOTO (IT, 10/14/99)
- RACE TRACK SHOWN ON 4/23/1958 PHOTO (IT, 10/14/99)
- OIL GAS CORP YARD BUILDING SHOWN ON 4/23/1958 PHOTO (IT, 10/14/99)
- PROPERTY LINE PLOTTED BY TRIAD HOLMES ASSOCIATES

TPH-g CONCENTRATIONS HISTORICALLY DETECTED IN UNSATURATED SOIL (0 TO 13 FEET BGS):

- TPH-g NOT DETECTED
- TPH-g < 83 mg/kg (ESL)
- TPH-g > 83 mg/kg

MW-8

HISTORY OF ESTIMATED GROUNDWATER FLOW DIRECTIONS

NOTES

1. MW-8 LOST DURING CONSTRUCTION IN EARLY 2000.
2. MW-11 DESTROYED IN NOVEMBER 2005.
3. BASE MAP REPORTEDLY PROVIDED BY ALTOON-PORTER ARCHITECTS, DECEMBER 2005.

SCS ENGINEERS
ENVIRONMENTAL CONSULTANTS
6601 KOLL CENTER PARKWAY SUITE 140
PLEASANTON, CALIFORNIA
PH. (925) 426-0080 FAX. (925) 426-0707

PROJ. NO.	DRAWN BY:	FILE NAME:
01211079.01	TMS	Figure 5a.dwg
DATE: 12/5/2011	CHECKED BY: SJC	APPROVED BY: SJC

UNSATURATED ZONE – TPH–g IMPACTS IN SOIL

SEARS AUTOMOTIVE SERVICE CENTER (NO. 1478)
1178 EL CAMINO REAL
SAN BRUNO, CA

SCALE: AS SHOWN

5a

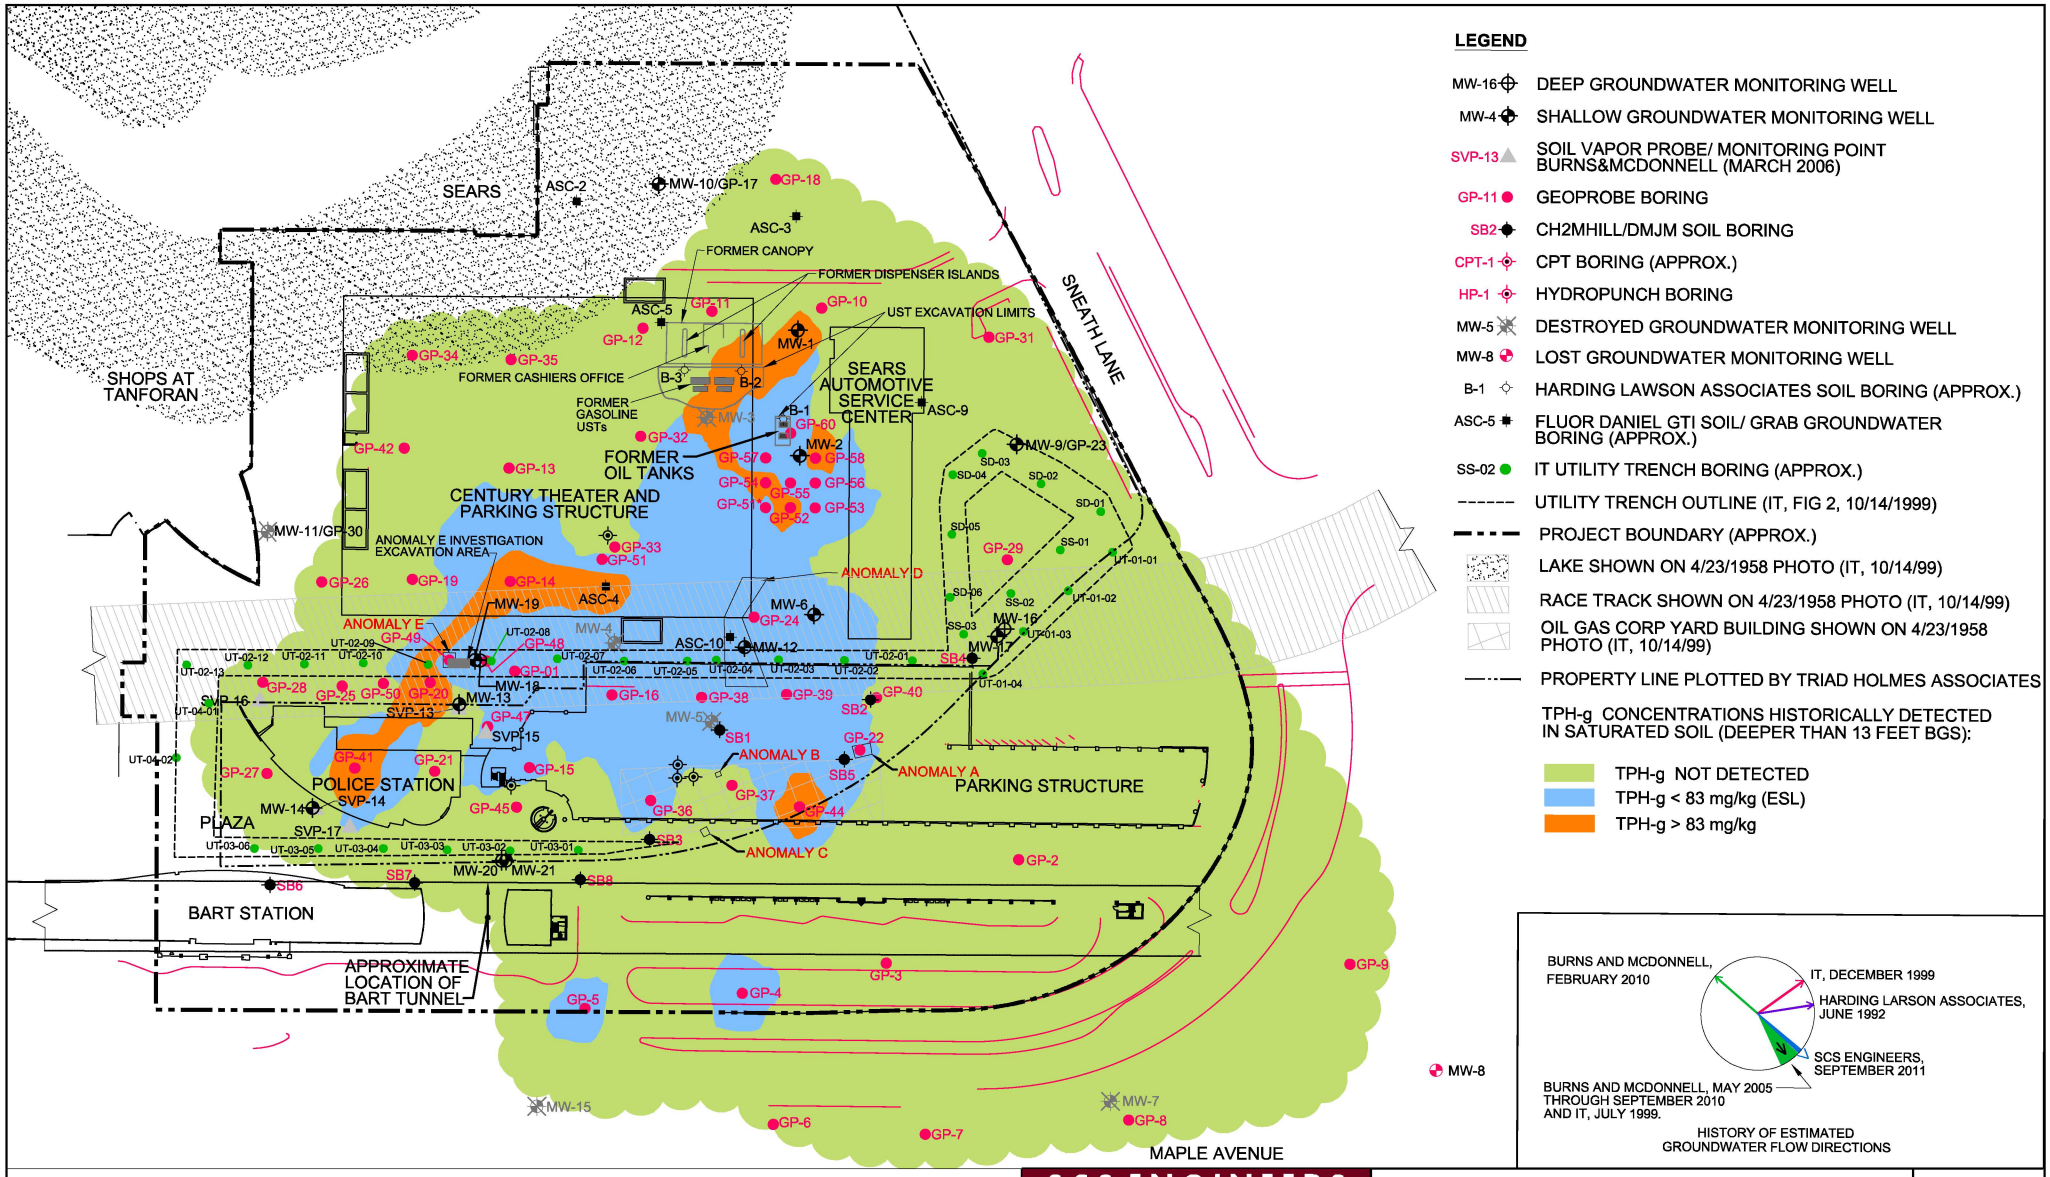

LEGEND

- MW-16 — DEEP GROUNDWATER MONITORING WELL
- MW-4 — SHALLOW GROUNDWATER MONITORING WELL
- SVP-13 — SOIL VAPOR PROBE/ MONITORING POINT BURNS&MCDONNELL (MARCH 2006)
- GP-11 — GEOPROBE BORING
- SB2 — CH2MHILL/DMJM SOIL BORING
- CPT-1 — CPT BORING (APPROX.)
- HP-1 — HYDROPUNCH BORING
- MW-5 — DESTROYED GROUNDWATER MONITORING WELL
- MW-8 — LOST GROUNDWATER MONITORING WELL
- B-1 — HARDING LAWSON ASSOCIATES SOIL BORING (APPROX.)
- ASC-5 — FLUOR DANIEL GTI SOIL/ GRAB GROUNDWATER BORING (APPROX.)
- SS-02 — IT UTILITY TRENCH BORING (APPROX.)
- UTILITY TRENCH OUTLINE (IT, FIG 2, 10/14/1999)
- PROJECT BOUNDARY (APPROX.)
- LAKE SHOWN ON 4/23/1958 PHOTO (IT, 10/14/99)
- RACE TRACK SHOWN ON 4/23/1958 PHOTO (IT, 10/14/99)
- OIL GAS CORP YARD BUILDING SHOWN ON 4/23/1958 PHOTO (IT, 10/14/99)
- PROPERTY LINE PLOTTED BY TRIAD HOLMES ASSOCIATES

TPH-g CONCENTRATIONS HISTORICALLY DETECTED IN SATURATED SOIL (DEEPER THAN 13 FEET BGS):

- TPH-g NOT DETECTED
- TPH-g < 83 mg/kg (ESL)
- TPH-g > 83 mg/kg

BURNS AND MCDONNELL, FEBRUARY 2010

IT, DECEMBER 1999

HARDING LARSON ASSOCIATES, JUNE 1992

SCS ENGINEERS, SEPTEMBER 2011

BURNS AND MCDONNELL, MAY 2005 THROUGH SEPTEMBER 2010 AND IT, JULY 1999.

HISTORY OF ESTIMATED GROUNDWATER FLOW DIRECTIONS

NOTES

1. MW-8 LOST DURING CONSTRUCTION IN EARLY 2000.
2. MW-11 DESTROYED IN NOVEMBER 2005.
3. BASE MAP REPORTEDLY PROVIDED BY ALTOON-PORTER ARCHITECTS, DECEMBER 2005.

0 100' 200'

APPROXIMATE SCALE IN FEET

SCS ENGINEERS
ENVIRONMENTAL CONSULTANTS
6601 KOLL CENTER PARKWAY SUITE 140
PLEASANTON, CALIFORNIA
PH. (925) 426-0080 FAX. (925) 426-0707

PROJ. NO.	DRAWN BY:	FILE NAME:
01211079.01	TMS	Figure 5b.dwg
DATE: 12/5/2011	CHECKED BY: SJC	APPROVED BY: SJC

SATURATED (SMEAR) ZONE – TPH-g IMPACTS IN SOIL

SEARS AUTOMOTIVE SERVICE CENTER (NO. 1478)
1178 EL CAMINO REAL
SAN BRUNO, CA

SCALE: AS SHOWN

5b

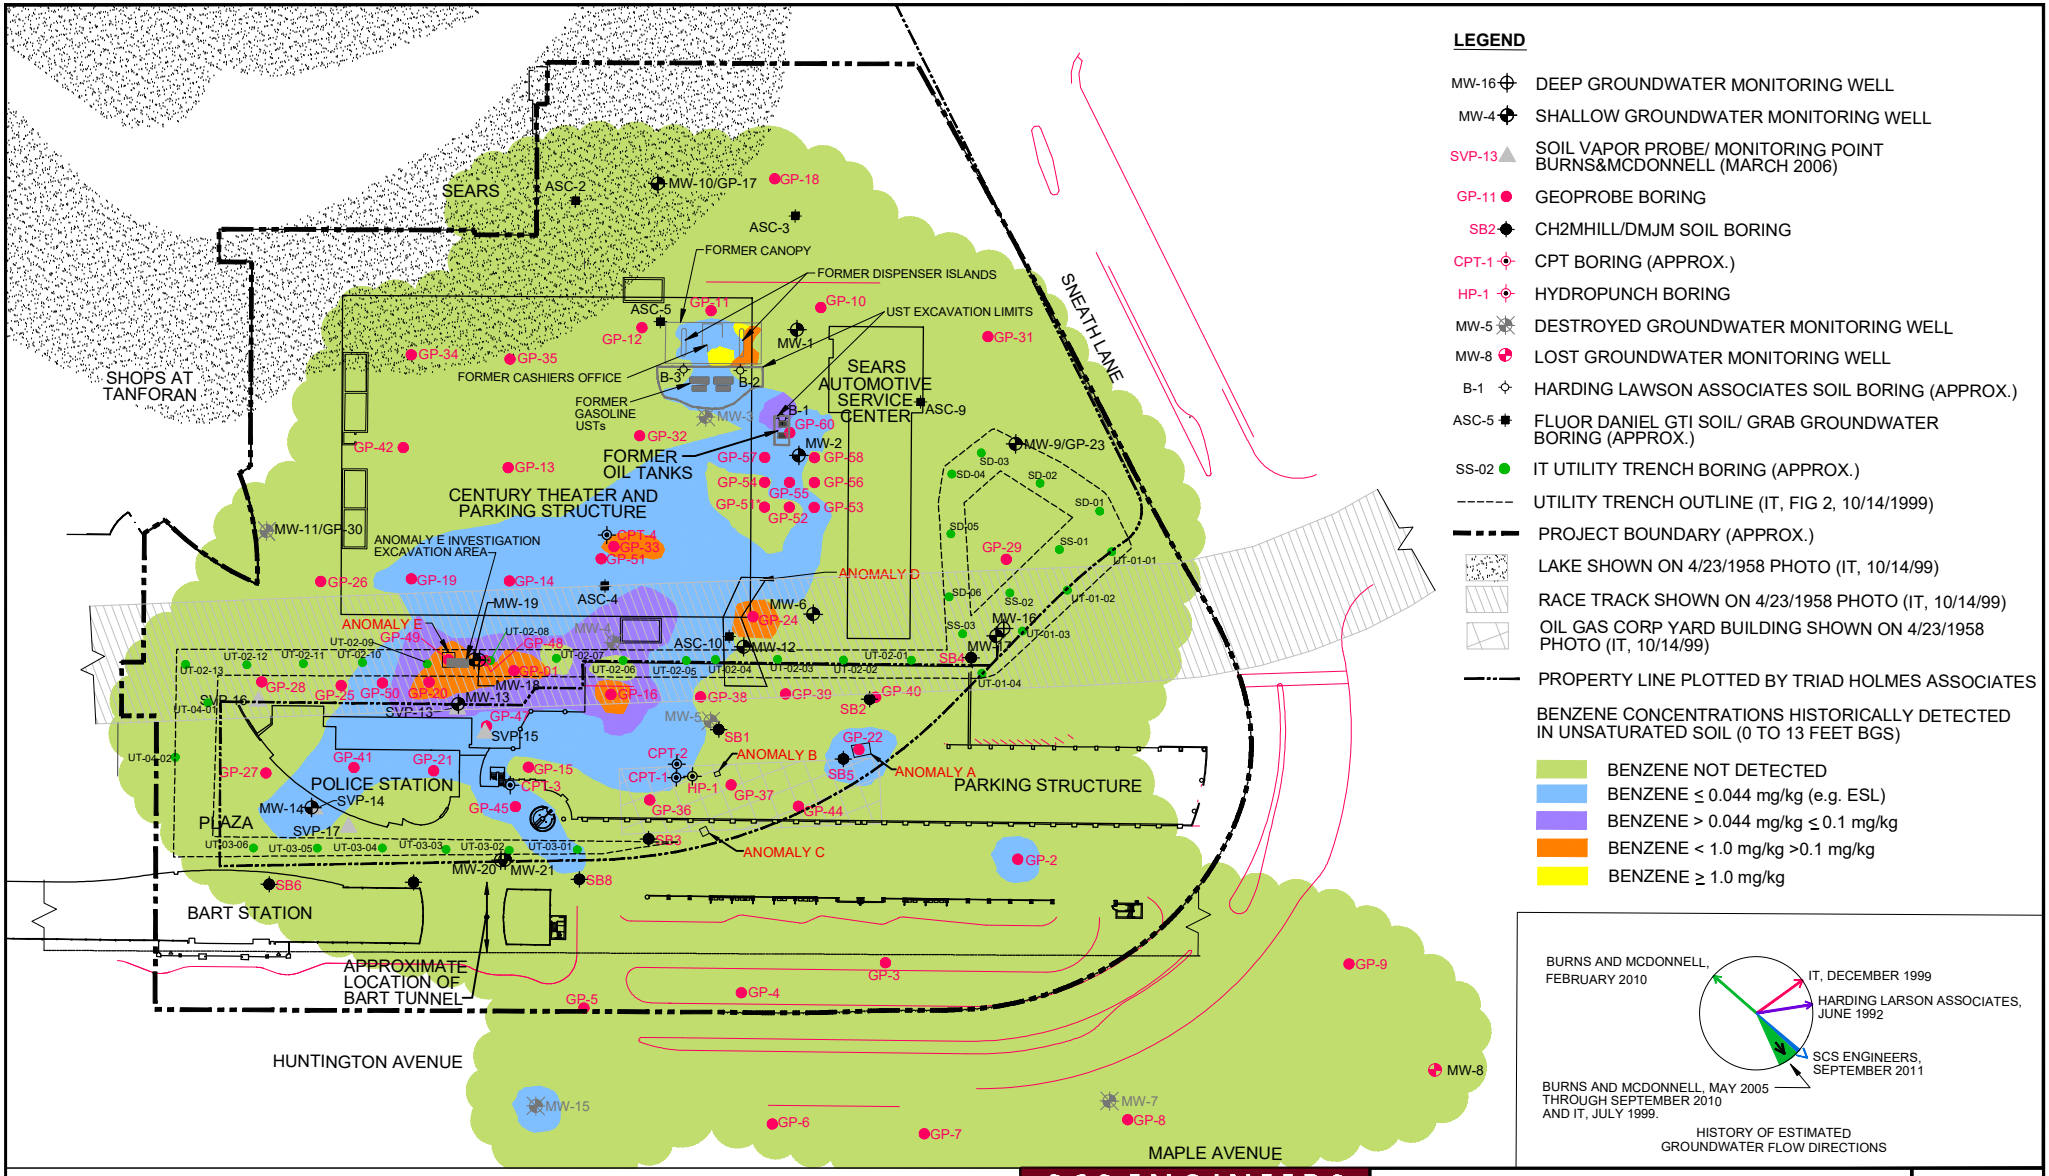

LEGEND

- MW-16 — DEEP GROUNDWATER MONITORING WELL
- MW-4 — SHALLOW GROUNDWATER MONITORING WELL
- SVP-13 — SOIL VAPOR PROBE/ MONITORING POINT BURNS&MCDONNELL (MARCH 2006)
- GP-11 — GEOPROBE BORING
- SB2 — CH2MHILL/DMJM SOIL BORING
- CPT-1 — CPT BORING (APPROX.)
- HP-1 — HYDROPUNCH BORING
- MW-5 — DESTROYED GROUNDWATER MONITORING WELL
- MW-8 — LOST GROUNDWATER MONITORING WELL
- B-1 — HARDING LAWSON ASSOCIATES SOIL BORING (APPROX.)
- ASC-5 — FLUOR DANIEL GTI SOIL/ GRAB GROUNDWATER BORING (APPROX.)
- SS-02 — IT UTILITY TRENCH BORING (APPROX.)
- UTILITY TRENCH OUTLINE (IT, FIG 2, 10/14/1999)
- PROJECT BOUNDARY (APPROX.)
- LAKE SHOWN ON 4/23/1958 PHOTO (IT, 10/14/99)
- RACE TRACK SHOWN ON 4/23/1958 PHOTO (IT, 10/14/99)
- OIL GAS CORP YARD BUILDING SHOWN ON 4/23/1958 PHOTO (IT, 10/14/99)
- PROPERTY LINE PLOTTED BY TRIAD HOLMES ASSOCIATES

BENZENE CONCENTRATIONS HISTORICALLY DETECTED IN UNSATURATED SOIL (0 TO 13 FEET BGS)

- BENZENE NOT DETECTED
- BENZENE ≤ 0.044 mg/kg (e.g. ESL)
- BENZENE > 0.044 mg/kg ≤ 0.1 mg/kg
- BENZENE < 1.0 mg/kg >0.1 mg/kg
- BENZENE ≥ 1.0 mg/kg

NOTES

1. MW-8 LOST DURING CONSTRUCTION IN EARLY 2000.
2. MW-11 DESTROYED IN NOVEMBER 2005.
3. BASE MAP REPORTEDLY PROVIDED BY ALTOON-PORTER ARCHITECTS, DECEMBER 2005.

0 100' 200'
APPROXIMATE SCALE IN FEET

SCS ENGINEERS
ENVIRONMENTAL CONSULTANTS
6601 KOLL CENTER PARKWAY SUITE 140
PLEASANTON, CALIFORNIA
PH. (925) 426-0080 FAX. (925) 426-0707

PROJ. NO: 01211079.01 | DRAWN BY: TMS | FILE NAME: Figure 6a.dwg
DATE: 12/5/2011 | CHECKED BY: SJC | APPROVED BY: SJC

UNSATURATED ZONE – BENZENE IMPACTS IN SOIL

SEARS AUTOMOTIVE SERVICE CENTER (NO. 1478)
1178 EL CAMINO REAL
SAN BRUNO, CA

SCALE: AS SHOWN

6a

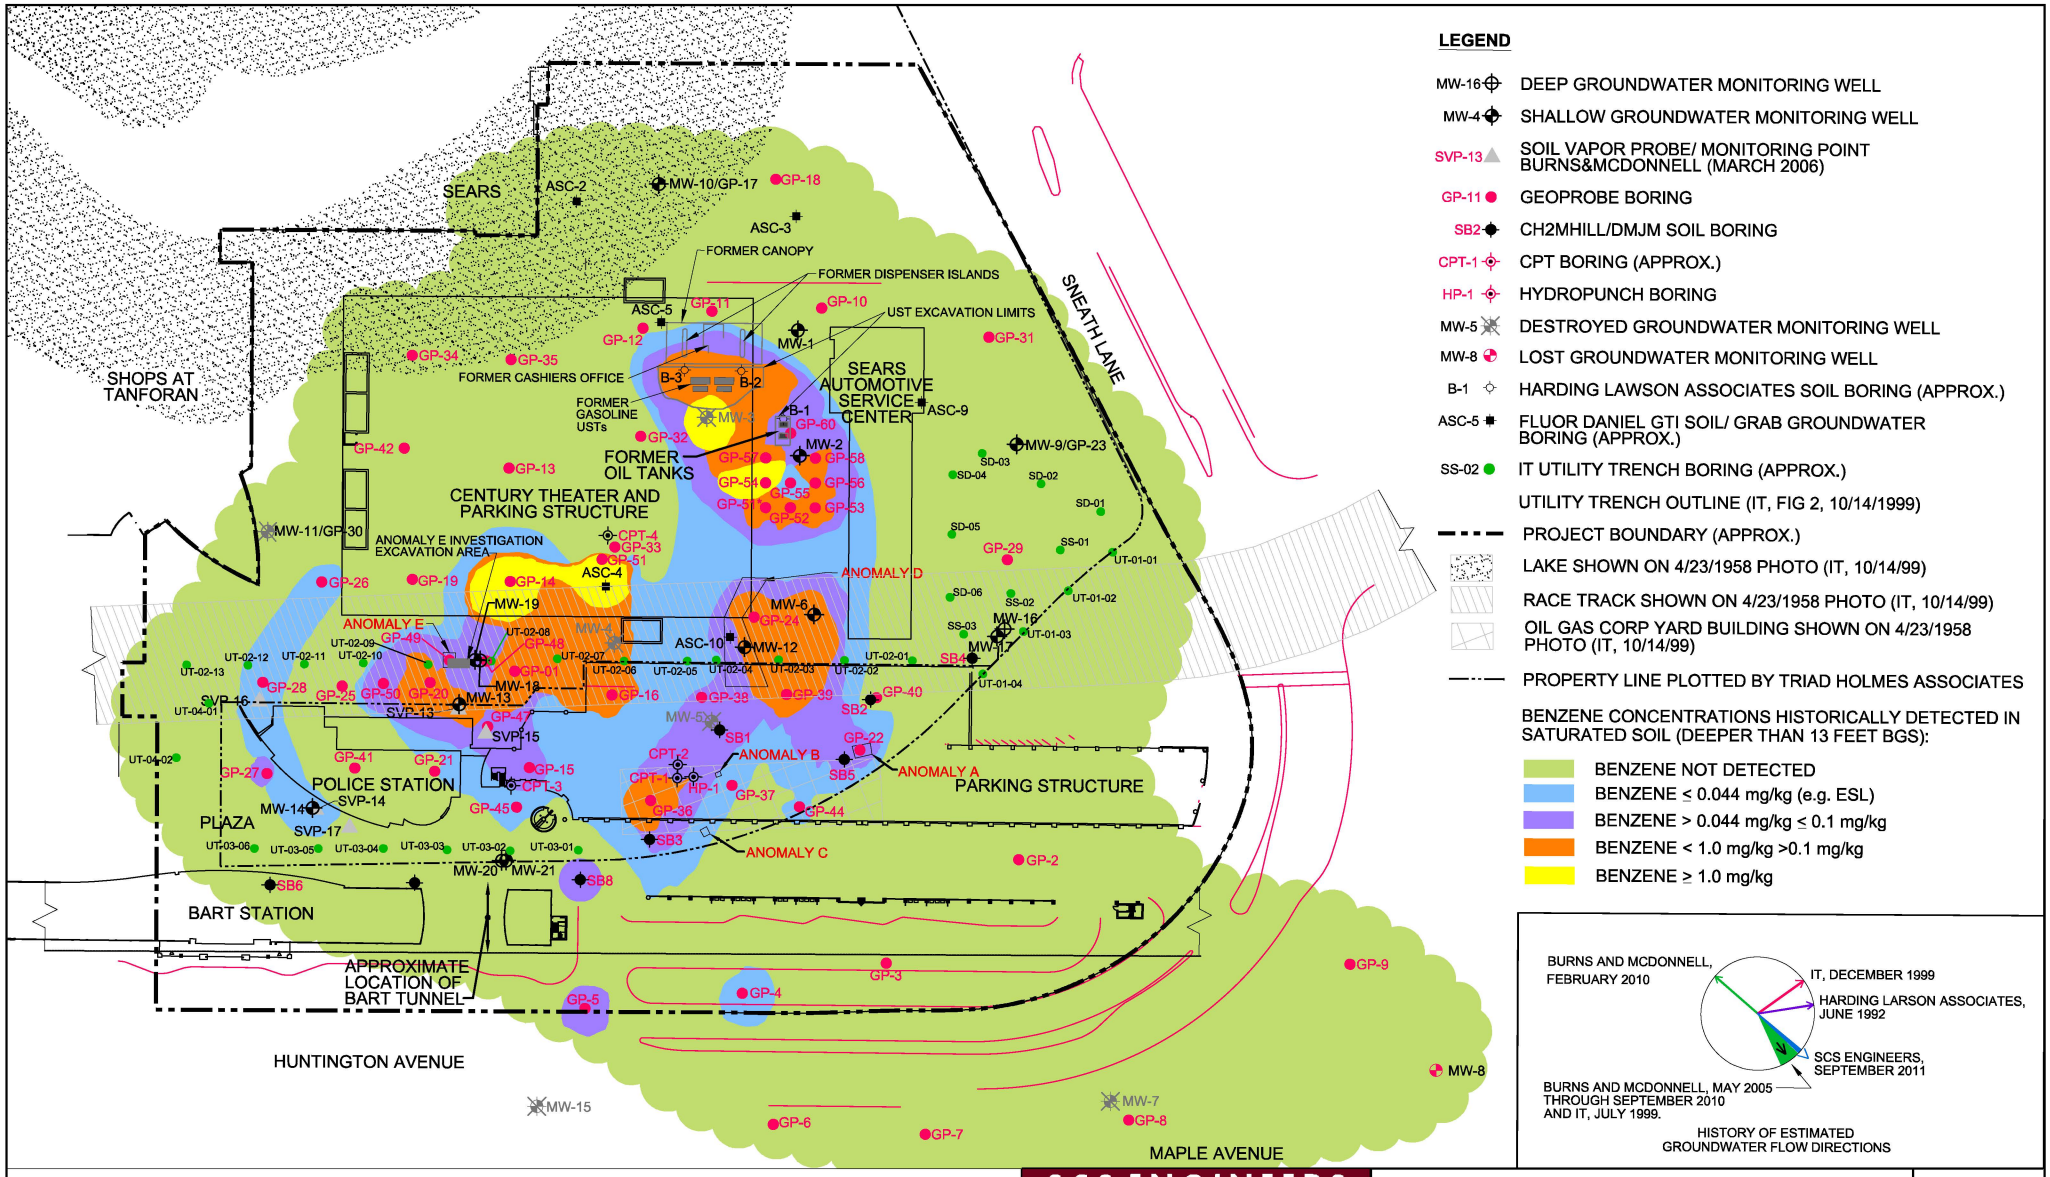

LEGEND

- MW-16 — DEEP GROUNDWATER MONITORING WELL
- MW-4 — SHALLOW GROUNDWATER MONITORING WELL
- SVP-13 — SOIL VAPOR PROBE/ MONITORING POINT BURNS&MCDONNELL (MARCH 2006)
- GP-11 — GEOPROBE BORING
- SB2 — CH2MHILL/DMJM SOIL BORING
- CPT-1 — CPT BORING (APPROX.)
- HP-1 — HYDROPUNCH BORING
- MW-5 — DESTROYED GROUNDWATER MONITORING WELL
- MW-8 — LOST GROUNDWATER MONITORING WELL
- B-1 — HARDING LAWSON ASSOCIATES SOIL BORING (APPROX.)
- ASC-5 — FLUOR DANIEL GTI SOIL/ GRAB GROUNDWATER BORING (APPROX.)
- SS-02 — IT UTILITY TRENCH BORING (APPROX.)
- UTILITY TRENCH OUTLINE (IT, FIG 2, 10/14/1999)
- PROJECT BOUNDARY (APPROX.)
- LAKE SHOWN ON 4/23/1958 PHOTO (IT, 10/14/99)
- RACE TRACK SHOWN ON 4/23/1958 PHOTO (IT, 10/14/99)
- OIL GAS CORP YARD BUILDING SHOWN ON 4/23/1958 PHOTO (IT, 10/14/99)
- PROPERTY LINE PLOTTED BY TRIAD HOLMES ASSOCIATES

BENZENE CONCENTRATIONS HISTORICALLY DETECTED IN SATURATED SOIL (DEEPER THAN 13 FEET BGS):

- BENZENE NOT DETECTED
- BENZENE ≤ 0.044 mg/kg (e.g. ESL)
- BENZENE > 0.044 mg/kg ≤ 0.1 mg/kg
- BENZENE < 1.0 mg/kg >0.1 mg/kg
- BENZENE ≥ 1.0 mg/kg

HISTORY OF ESTIMATED GROUNDWATER FLOW DIRECTIONS

NOTES

1. MW-8 LOST DURING CONSTRUCTION IN EARLY 2000.
2. MW-11 DESTROYED IN NOVEMBER 2005.
3. BASE MAP REPORTEDLY PROVIDED BY ALTOON-PORTER ARCHITECTS, DECEMBER 2005.

0 100' 200'
APPROXIMATE SCALE IN FEET

SCS ENGINEERS
ENVIRONMENTAL CONSULTANTS
6601 KOLL CENTER PARKWAY SUITE 140
PLEASANTON, CALIFORNIA
PH. (925) 426-0080 FAX. (925) 426-0707

PROJ. NO. 01211079.01 | DRAWN BY: TMS | FILE NAME: Figure 6b.dwg
DATE: 12/2/2011 | CHECKED BY: SJC | APPROVED BY: SJC

SATURATED (SMEAR) ZONE – BENZENE IMPACTS IN SOIL

SEARS AUTOMOTIVE SERVICE CENTER (NO. 1478)
1178 EL CAMINO REAL
SAN BRUNO, CA

SCALE: AS SHOWN

6b

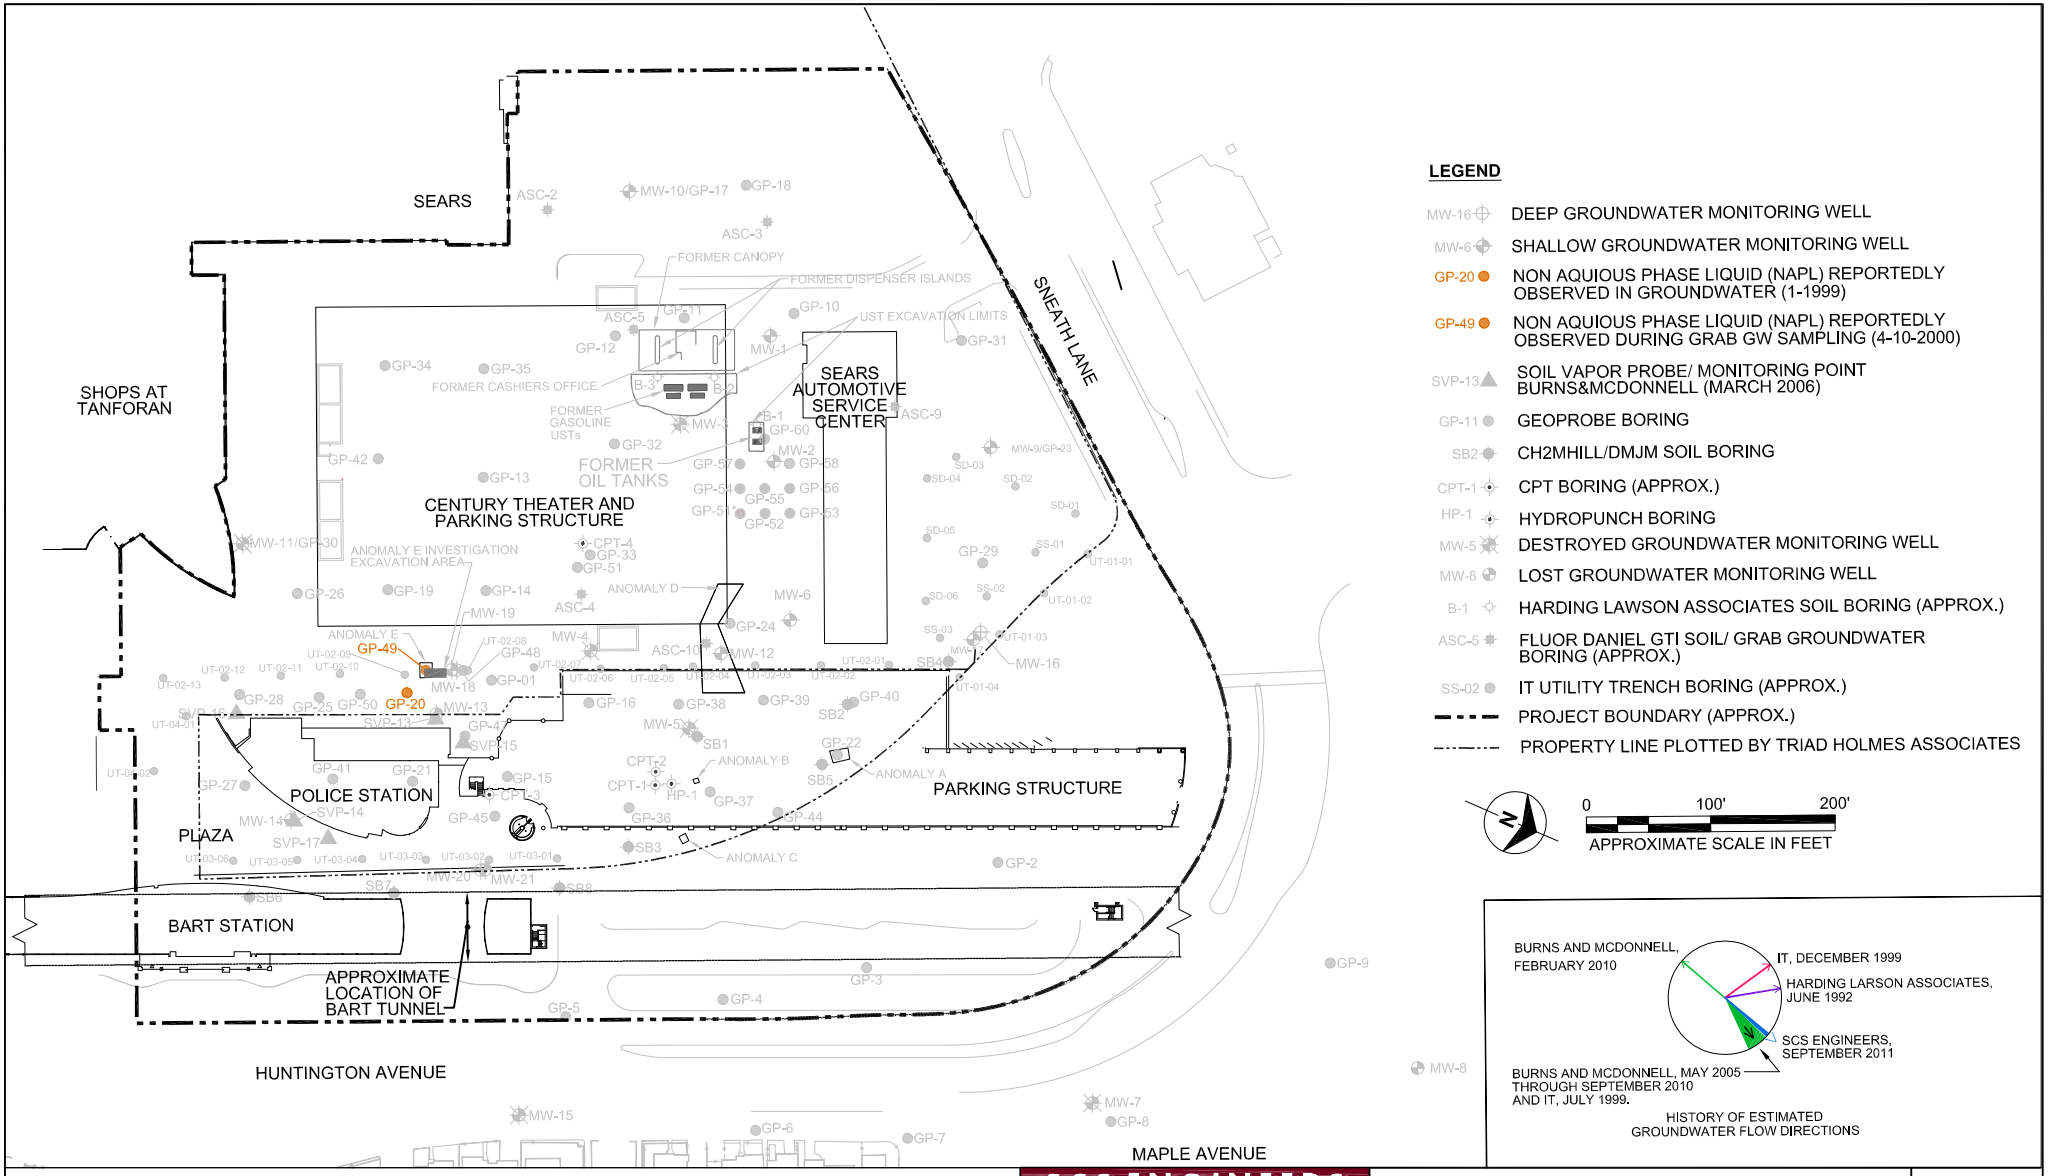

LEGEND

- MW-16 — DEEP GROUNDWATER MONITORING WELL
- MW-6 — SHALLOW GROUNDWATER MONITORING WELL
- GP-20 — NON AQUIOUS PHASE LIQUID (NAPL) REPORTEDLY OBSERVED IN GROUNDWATER (1-1999)
- GP-49 — NON AQUIOUS PHASE LIQUID (NAPL) REPORTEDLY OBSERVED DURING GRAB GW SAMPLING (4-10-2000)
- SVP-13 — SOIL VAPOR PROBE/ MONITORING POINT BURNS&MCDONNELL (MARCH 2006)
- GP-11 — GEOPROBE BORING
- SB2 — CH2MHILL/DMJM SOIL BORING
- CPT-1 — CPT BORING (APPROX.)
- HP-1 — HYDROPUNCH BORING
- MW-5 — DESTROYED GROUNDWATER MONITORING WELL
- MW-8 — LOST GROUNDWATER MONITORING WELL
- B-1 — HARDING LAWSON ASSOCIATES SOIL BORING (APPROX.)
- ASC-5 — FLUOR DANIEL GTI SOIL/ GRAB GROUNDWATER BORING (APPROX.)
- SS-02 — IT UTILITY TRENCH BORING (APPROX.)
- PROJECT BOUNDARY (APPROX.)
- PROPERTY LINE PLOTTED BY TRIAD HOLMES ASSOCIATES

N

0 100' 200'

APPROXIMATE SCALE IN FEET

HISTORY OF ESTIMATED GROUNDWATER FLOW DIRECTIONS

NOTES

1. MW-8 LOST DURING CONSTRUCTION IN EARLY 2000.
2. MW-11 DESTROYED IN NOVEMBER 2005.
3. BASE MAP REPORTEDLY PROVIDED BY ALTOON-PORTER ARCHITECTS, DECEMBER 2005.

SCS ENGINEERS
ENVIRONMENTAL CONSULTANTS
6601 KOLL CENTER PARKWAY SUITE 140
PLEASANTON, CALIFORNIA
PH. (925) 426-0080 FAX. (925) 426-0707

PROJ. NO.	DRAWN BY:	FILE NAME:
01211079.01	TMS	FIGURE 7.dwg
DATE:	CHECKED BY:	APPROVED BY:
11/16/2011	SJC	SJC

SITE PLAN SHOWING LOCATION OF OBSERVED NAPL

SEARS AUTOMOTIVE SERVICE CENTER (NO. 1478)
1178 EL CAMINO REAL
SAN BRUNO, CA

SCALE: AS SHOWN

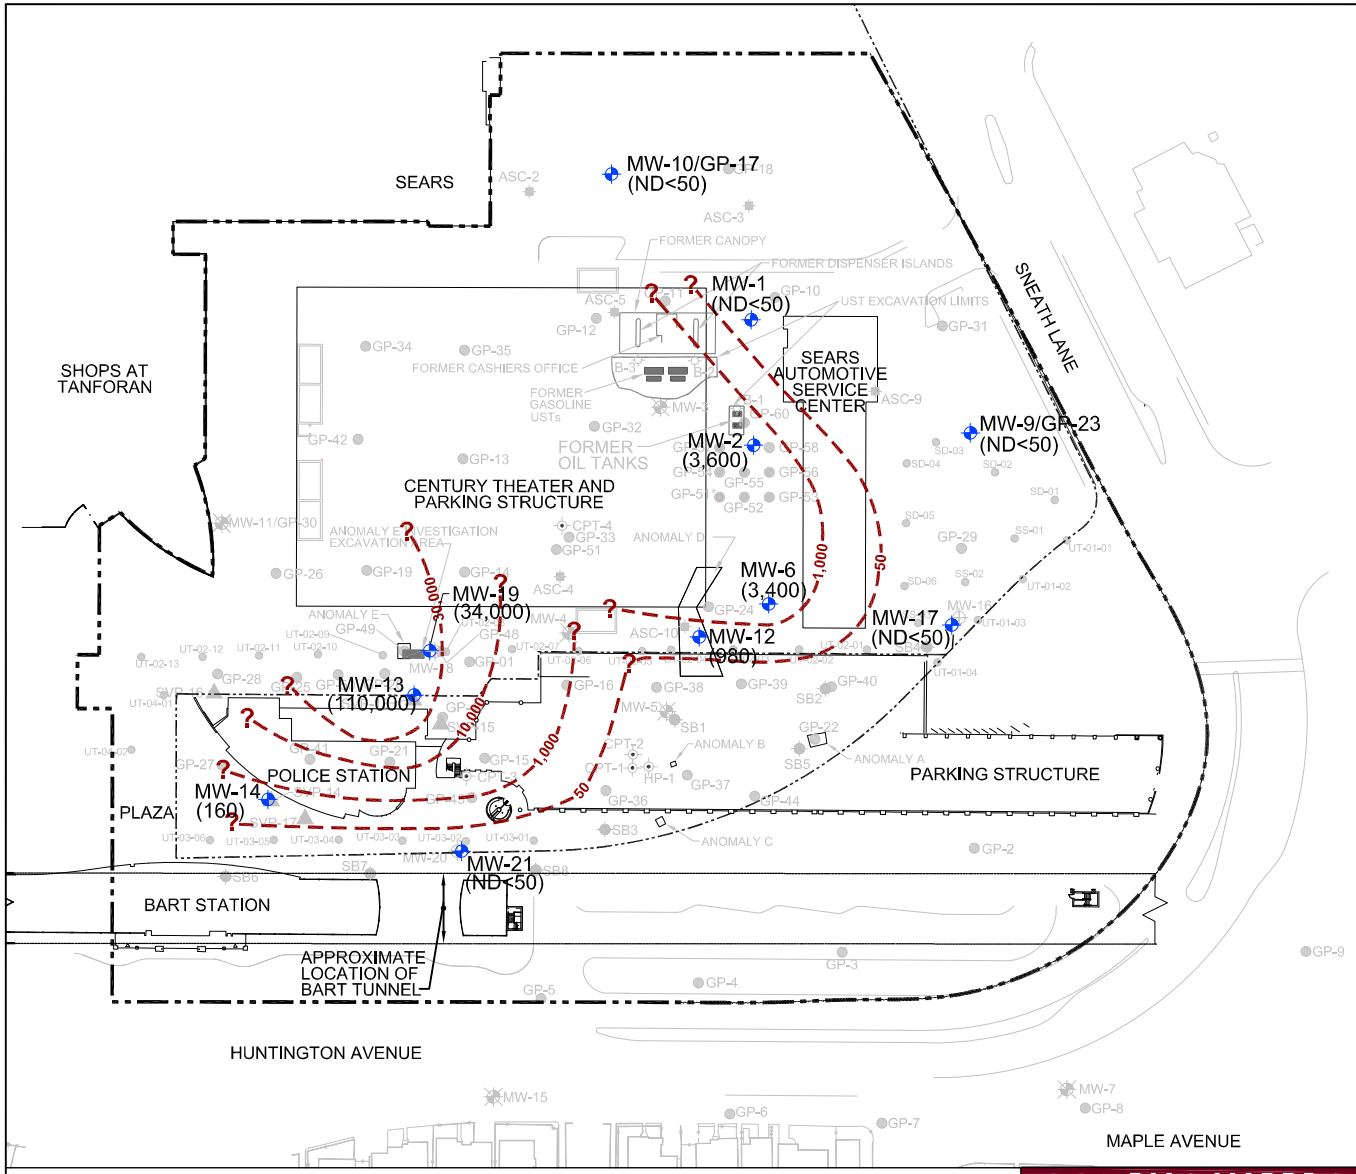

LEGEND

MW-16	DEEP GROUNDWATER MONITORING WELL
MW-1	SHALLOW GROUNDWATER MONITORING WELL
(980)	CONCENTRATION OF TOTAL PETROLEUM HYDROCARBONS AS GASOLINE (TPHg), IN MICROGRAMS PER LITER (ug/L), IN SHALLOW GROUNDWATER (9-28-2011)
(ND<50)	TPHg NOT DETECTED AT LABORATORY REPORTING LIMIT OF 50 ug/L (9-28-2011)
	TPH-G CONCENTRATION CONTOUR (9-28-2011)
SVP-13	SOIL VAPOR PROBE/ MONITORING POINT BURNS&MCDONNELL (MARCH 2006)
GP-11	GEOPROBE BORING
SB2	CH2MHILL/DMJM SOIL BORING
CPT-1	CPT BORING (APPROX.)
HP-1	HYDROPUNCH BORING
MW-5	DESTROYED GROUNDWATER MONITORING WELL
MW-8	LOST GROUNDWATER MONITORING WELL
B-1	HARDING LAWSON ASSOCIATES SOIL BORING (APPROX.)
ASC-5	FLUOR DANIEL GTI SOIL/ GRAB GROUNDWATER BORING (APPROX.)
SS-02	IT UTILITY TRENCH BORING (APPROX.)
	PROJECT BOUNDARY (APPROX.)
	PROPERTY LINE PLOTTED BY TRIAD HOLMES ASSOCIATES

0 100' 200'

APPROXIMATE SCALE IN FEET

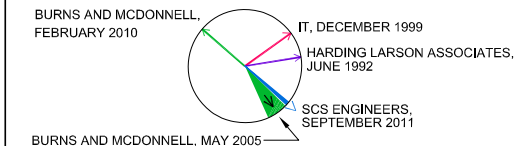

HISTORY OF ESTIMATED
GROUNDWATER FLOW DIRECTIONS

NOTES

1. MW-8 LOST DURING CONSTRUCTION IN EARLY 2000.
2. MW-11 DESTROYED IN NOVEMBER 2005.
3. BASE MAP REPORTEDLY PROVIDED BY ALTOON-PORTER ARCHITECTS, DECEMBER 2005.
4. GROUNDWATER DATA GENERATED DURING MOST RECENT SEMI-ANNUAL GROUNDWATER SAMPLING EVENT (SCS 9-28-2011)

SCS ENGINEERS
ENVIRONMENTAL CONSULTANTS
6601 KOLL CENTER PARKWAY SUITE 140
PLEASANTON, CALIFORNIA
PH. (925) 426-0080 FAX. (925) 426-0707

PROJ. NO. 01211079.01	DRAWN BY: TMS	FILE NAME: Figure 8a.dwg
DATE: 11/16/2011	CHECKED BY: SJC	APPROVED BY: SJC

SITE PLAN SHOWING TPH-g CONCENTRATIONS IN SHALLOW GROUNDWATER

SEARS AUTOMOTIVE SERVICE CENTER (NO. 1478)
1178 EL CAMINO REAL
SAN BRUNO, CA

SCALE: AS SHOWN

8a

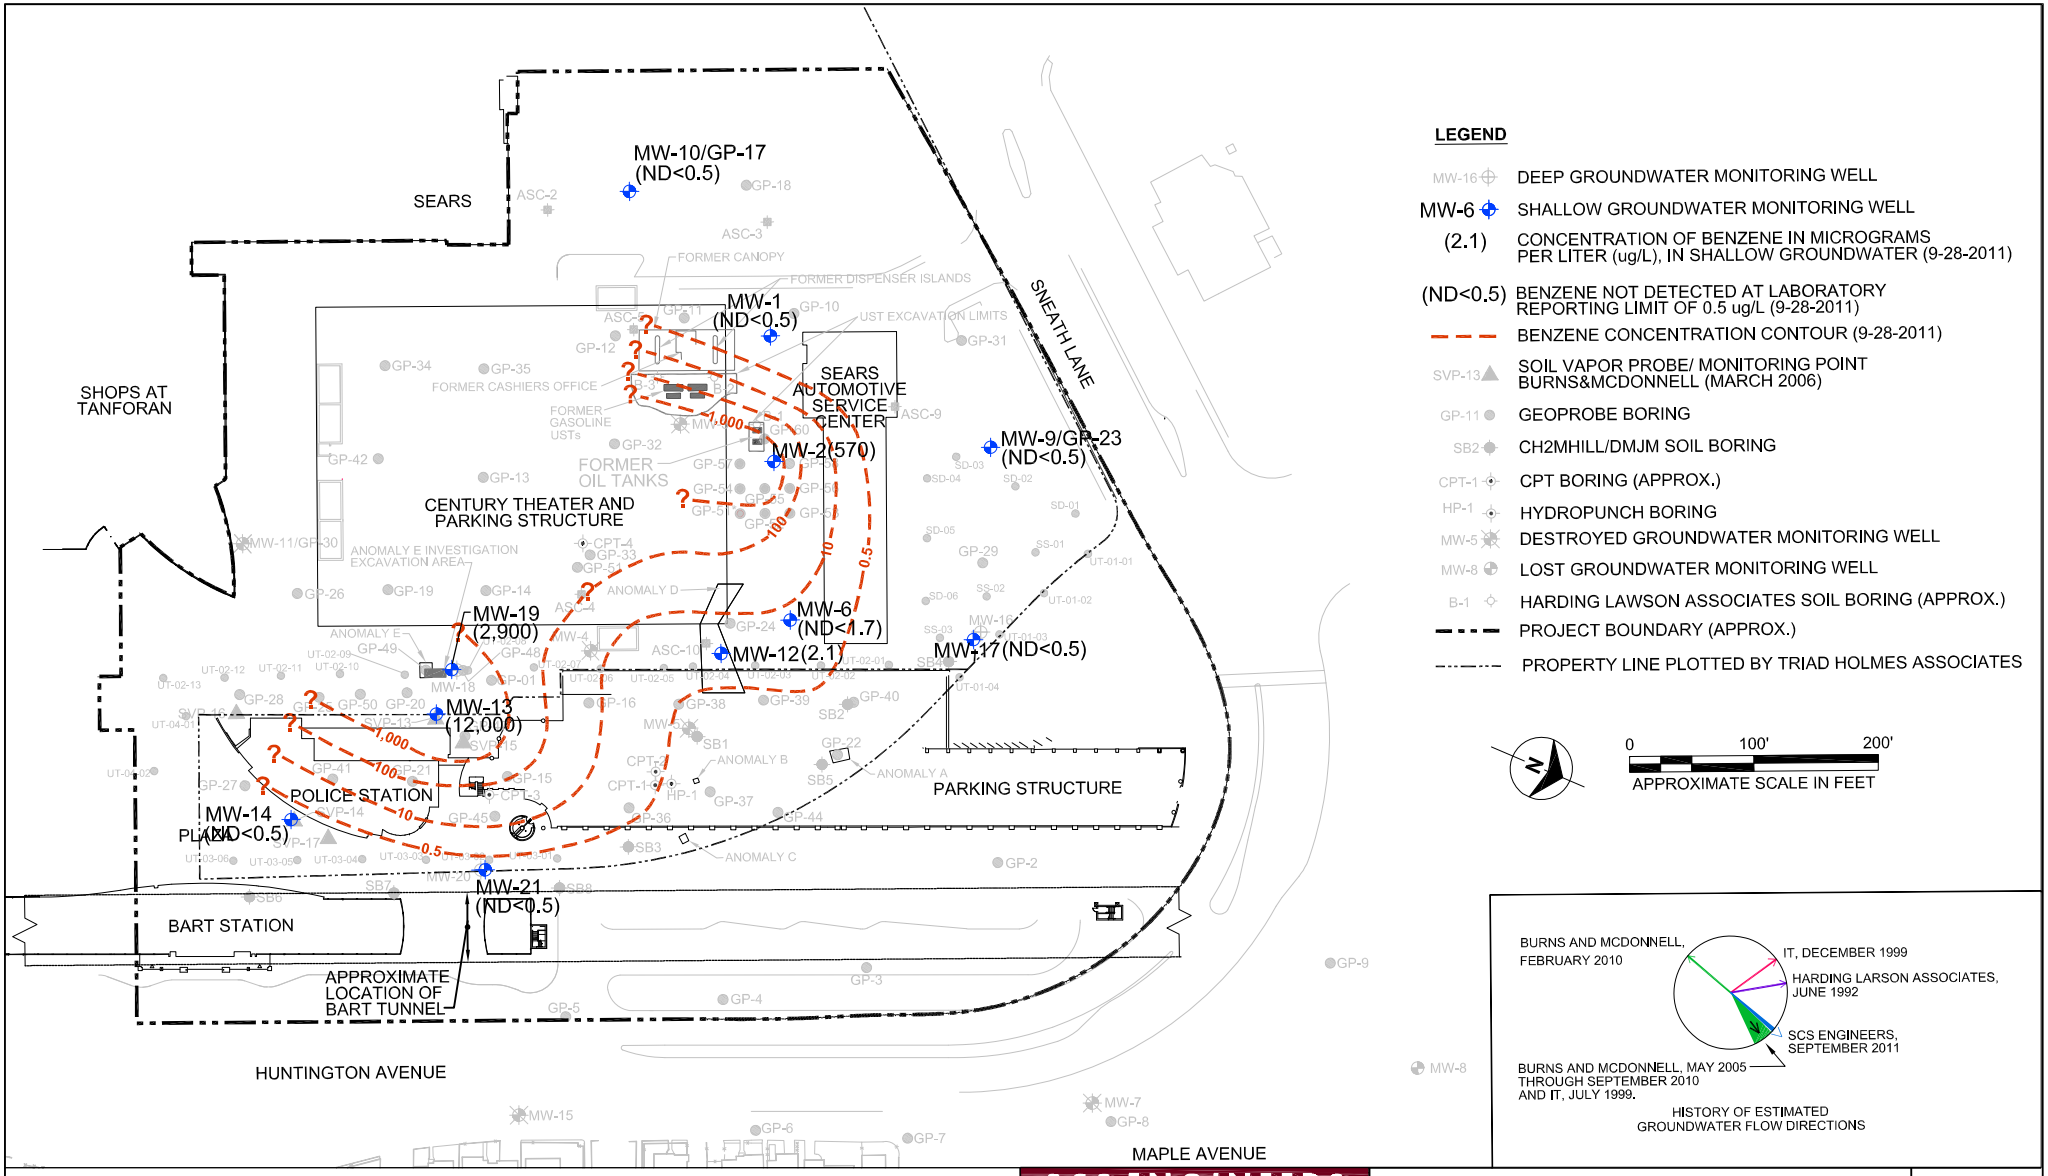

LEGEND

- MW-16 — DEEP GROUNDWATER MONITORING WELL
- MW-6 — SHALLOW GROUNDWATER MONITORING WELL
- (2.1) — CONCENTRATION OF BENZENE IN MICROGRAMS PER LITER (ug/L), IN SHALLOW GROUNDWATER (9-28-2011)
- (ND<0.5) — BENZENE NOT DETECTED AT LABORATORY REPORTING LIMIT OF 0.5 ug/L (9-28-2011)
- BENZENE CONCENTRATION CONTOUR (9-28-2011)
- SVP-13 — SOIL VAPOR PROBE/ MONITORING POINT BURNS&MCDONNELL (MARCH 2006)
- GP-11 — GEOPROBE BORING
- SB2 — CH2MHILL/DMJM SOIL BORING
- CPT-1 — CPT BORING (APPROX.)
- HP-1 — HYDROPUNCH BORING
- MW-5 — DESTROYED GROUNDWATER MONITORING WELL
- MW-8 — LOST GROUNDWATER MONITORING WELL
- B-1 — HARDING LAWSON ASSOCIATES SOIL BORING (APPROX.)
- PROJECT BOUNDARY (APPROX.)
- PROPERTY LINE PLOTTED BY TRIAD HOLMES ASSOCIATES

0 100' 200'
APPROXIMATE SCALE IN FEET

HISTORY OF ESTIMATED
GROUNDWATER FLOW DIRECTIONS

NOTES

1. MW-8 LOST DURING CONSTRUCTION IN EARLY 2000.
2. MW-11 DESTROYED IN NOVEMBER 2005.
3. BASE MAP REPORTEDLY PROVIDED BY ALTOON-PORTER ARCHITECTS, DECEMBER 2005.
4. GROUNDWATER DATA GENERATED DURING MOST RECENT SEMI-ANNUAL GROUNDWATER SAMPLING EVENT (SCS 9-28-2011)

SCS ENGINEERS
ENVIRONMENTAL CONSULTANTS
6601 KOLL CENTER PARKWAY SUITE 140
PLEASANTON, CALIFORNIA
PH. (925) 426-0080 FAX. (925) 426-0707

PROJ. NO.	DRAWN BY:	FILE NAME:
01211079.01	TMS	Figure 8b.dwg
DATE: 12/6/2011	CHECKED BY: SJC	APPROVED BY: SJC

SITE PLAN SHOWING BENZENE CONCENTRATIONS IN SHALLOW GROUNDWATER

SEARS AUTOMOTIVE SERVICE CENTER (NO. 1478)
1178 EL CAMINO REAL
SAN BRUNO, CA

SCALE: AS SHOWN

8b

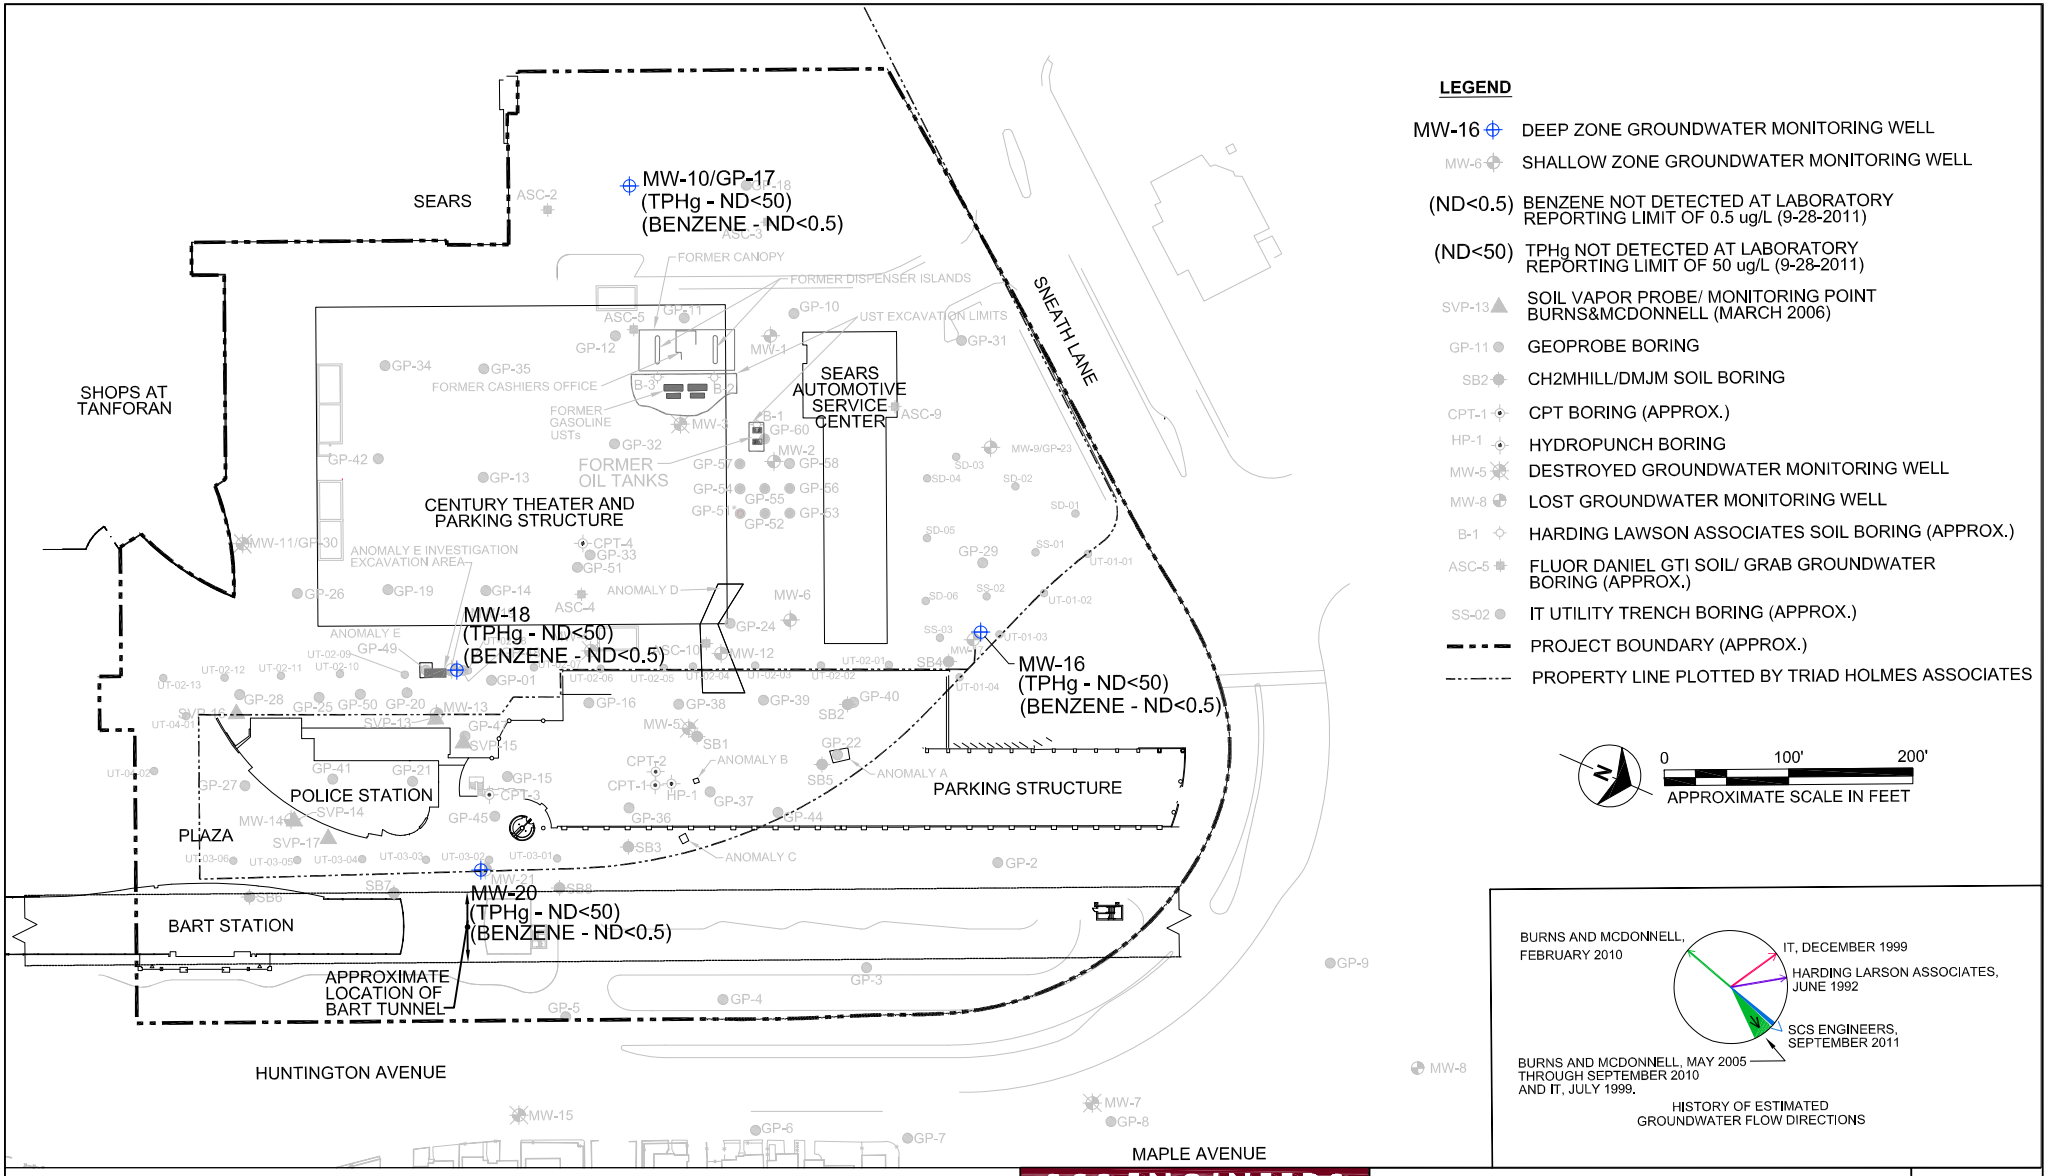

LEGEND

MW-16	DEEP ZONE GROUNDWATER MONITORING WELL
MW-6	SHALLOW ZONE GROUNDWATER MONITORING WELL
(ND<0.5)	BENZENE NOT DETECTED AT LABORATORY REPORTING LIMIT OF 0.5 ug/L (9-28-2011)
(ND<50)	TPHg NOT DETECTED AT LABORATORY REPORTING LIMIT OF 50 ug/L (9-28-2011)
SVP-13	SOIL VAPOR PROBE/ MONITORING POINT BURNS&MCDONNELL (MARCH 2006)
GP-11	GEOPROBE BORING
SB2	CH2MHILL/DMJM SOIL BORING
CPT-1	CPT BORING (APPROX.)
HP-1	HYDROPUNCH BORING
MW-5	DESTROYED GROUNDWATER MONITORING WELL
MW-8	LOST GROUNDWATER MONITORING WELL
B-1	HARDING LAWSON ASSOCIATES SOIL BORING (APPROX.)
ASC-5	FLUOR DANIEL GTI SOIL/ GRAB GROUNDWATER BORING (APPROX.)
SS-02	IT UTILITY TRENCH BORING (APPROX.)
	PROJECT BOUNDARY (APPROX.)
	PROPERTY LINE PLOTTED BY TRIAD HOLMES ASSOCIATES

0 100' 200'
APPROXIMATE SCALE IN FEET

HISTORY OF ESTIMATED GROUNDWATER FLOW DIRECTIONS

NOTES
1. MW-8 LOST DURING CONSTRUCTION IN EARLY 2000.
2. MW-11 DESTROYED IN NOVEMBER 2005.
3. BASE MAP REPORTEDLY PROVIDED BY ALTOON-PORTER ARCHITECTS, DECEMBER 2005.
4. GROUNDWATER DATA GENERATED DURING MOST RECENT SEMI-ANNUAL GROUNDWATER SAMPLING EVENT (SCS 9-28-2011)

SCS ENGINEERS
ENVIRONMENTAL CONSULTANTS
6601 KOLL CENTER PARKWAY SUITE 140
PLEASANTON, CALIFORNIA
PH. (925) 426-0080 FAX. (925) 426-0707

PROJ. NO: 01211079.01	DRAWN BY: TMS	FILE NAME: Figure 8c.dwg
DATE: 11/16/2011	CHECKED BY: SJC	APPROVED BY: SJC

BENZENE AND TPHg CONCENTRATIONS IN DEEP GROUNDWATER

SEARS AUTOMOTIVE SERVICE CENTER (NO. 1478)
1178 EL CAMINO REAL
SAN BRUNO, CA

SCALE: AS SHOWN

8c

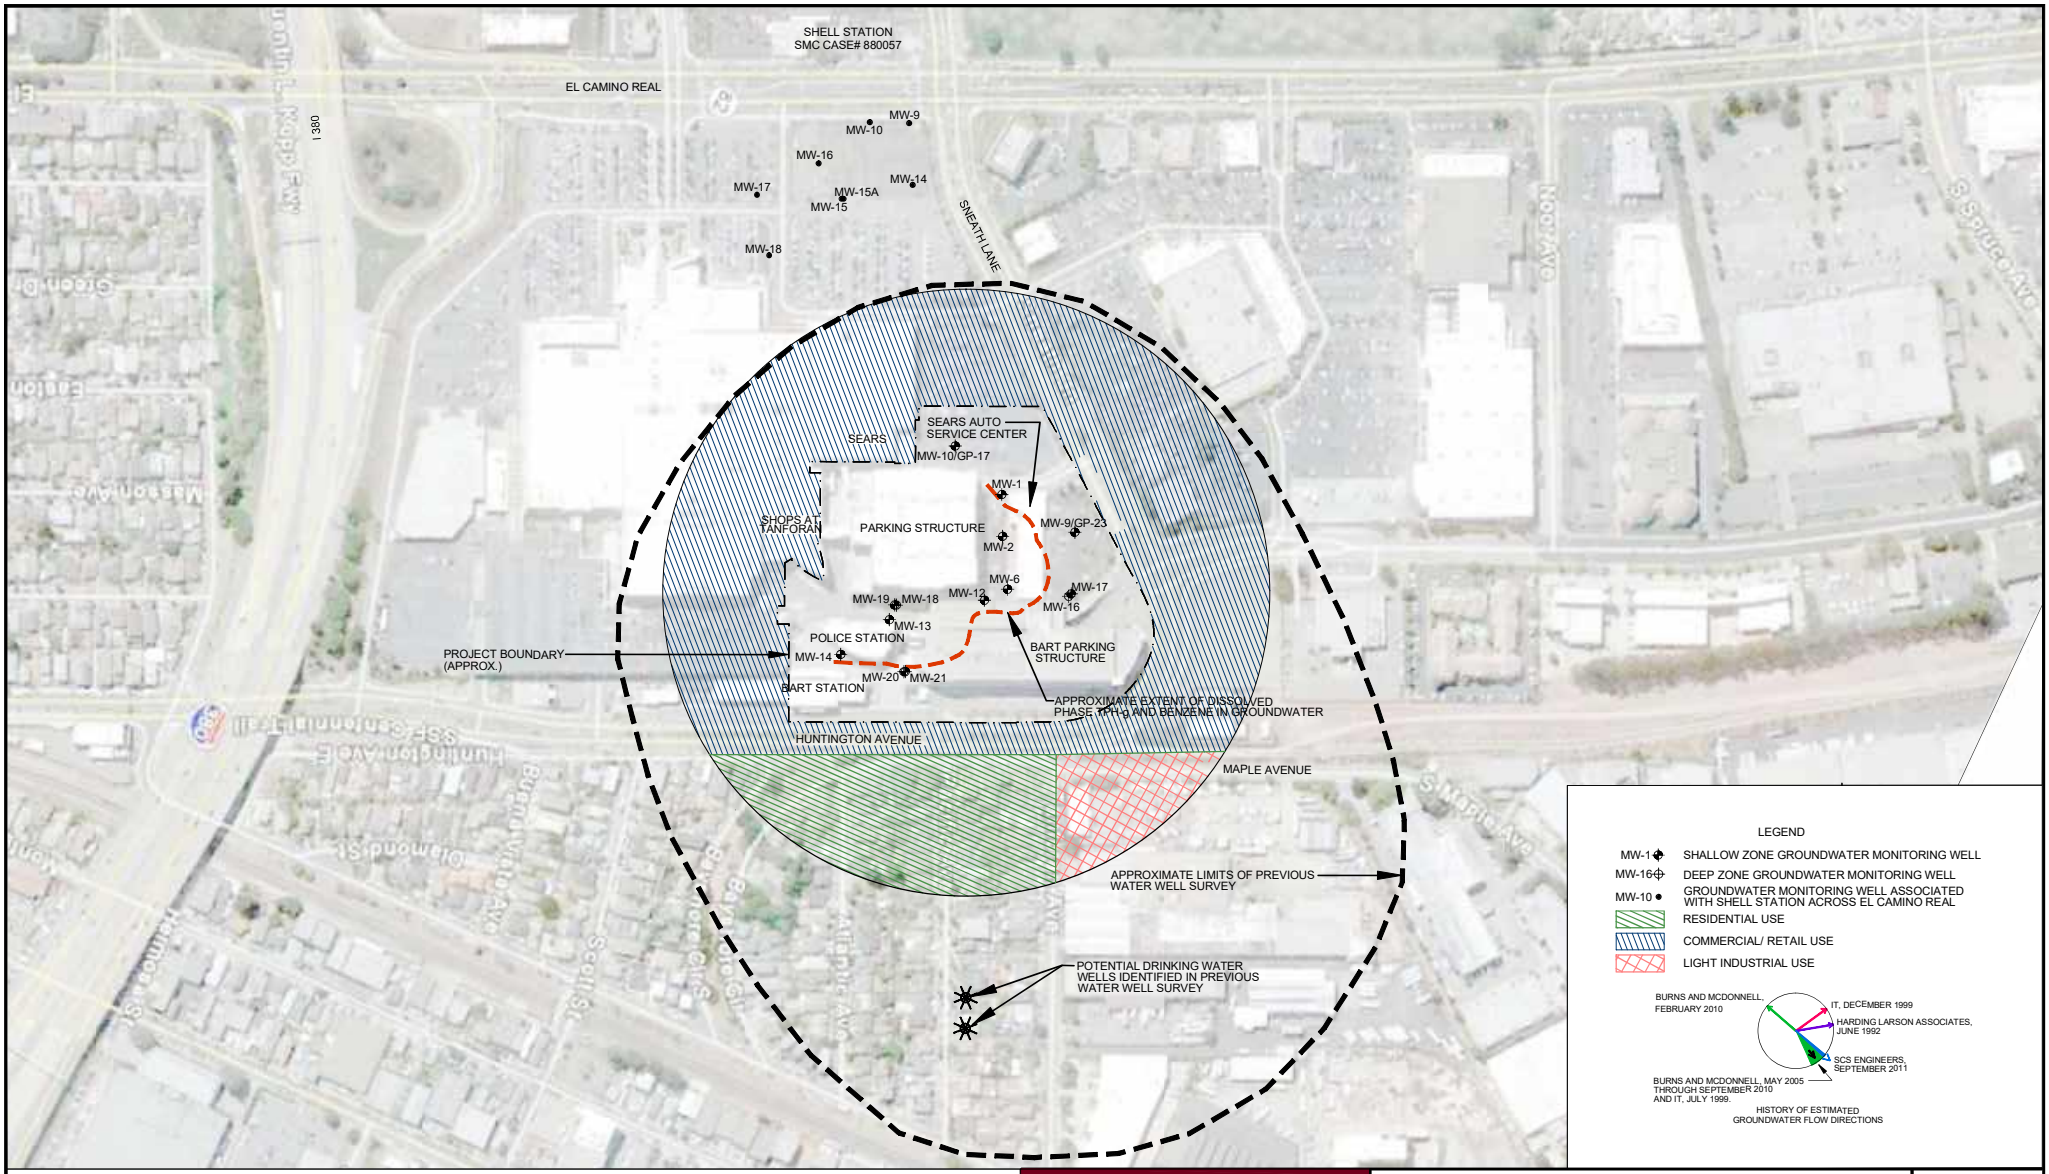

NOTES:

1. AERIAL PHOTO FROM GOOGLE EARTH 2011
2. TPH-g AND BENZENE CONTOURS ESTIMATED USING GROUNDWATER DATA FROM MOST RECENT SEMI-ANNUAL GROUNDWATER SAMPLING EVENT (SCS 9-28-2011)
3. WATER WELL SURVEY FROM SITE CHARACTERIZATION AND RISK ASSESSMENT REPORT, FIGURE 4 (BURNS & MCDONNELL MARCH 2005)
4. SHELL STATION WELLS FROM SHELL STATION 3RD QUARTER GW MONITORING REPORT, CONESTOGA-ROVERS & ASSOCIATES, OCTOBER 27, 2011

300 0 300

APPROXIMATE SCALE IN FEET

SCS ENGINEERS
ENVIRONMENTAL CONSULTANTS
6601 KOLL CENTER PARKWAY SUITE 140
PLEASANTON, CALIFORNIA
PH. (925) 426-0080 FAX. (925) 426-0707

PROJ. NO.	DWN BY	FILE
01211079.01	TMS	Figure 9.dwg
DATE: 12/1/11	CKD BY SJC	APPROVED BY SJC

SITE PLAN SHOWING PREVIOUS SENSITIVE RECEPTOR AREA

SEARS AUTOMOTIVE SERVICE CENTER (NO. 1478)
1178 EL CAMINO REAL
SAN BRUNO, CA

SCALE: AS SHOWN

9

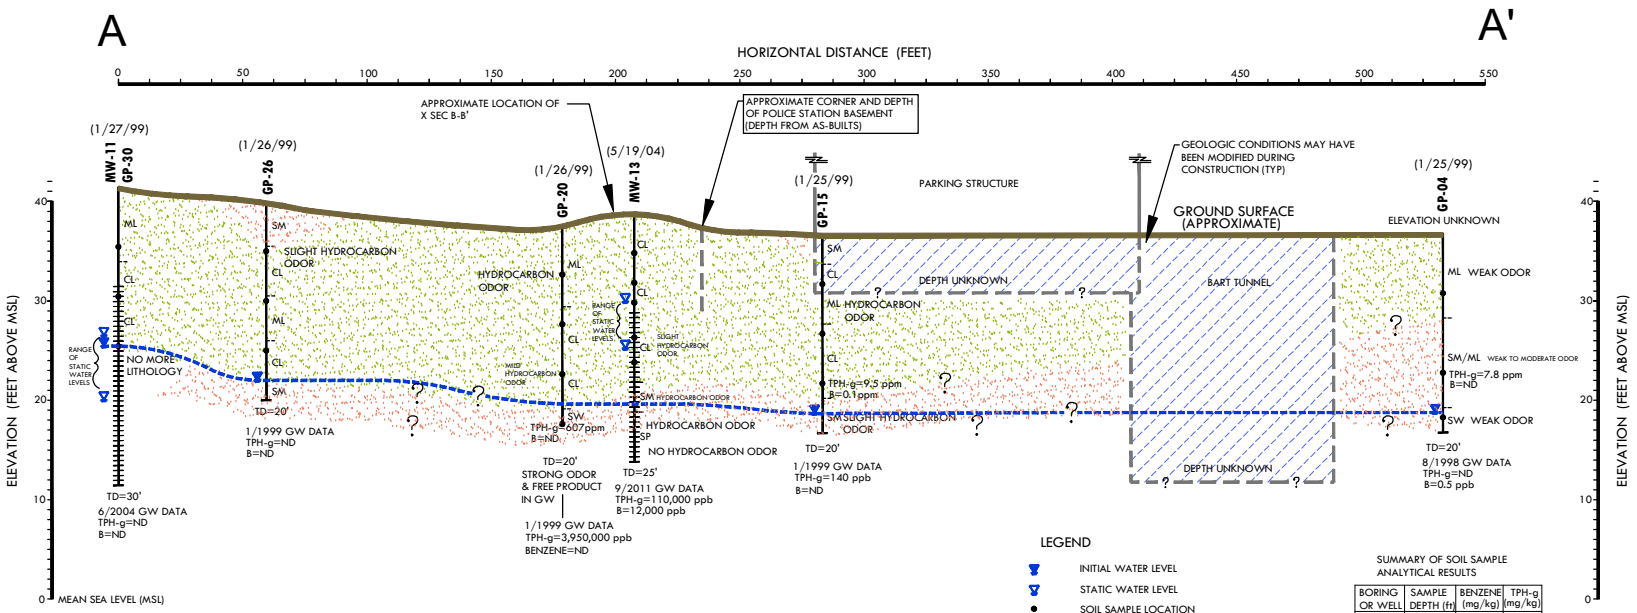

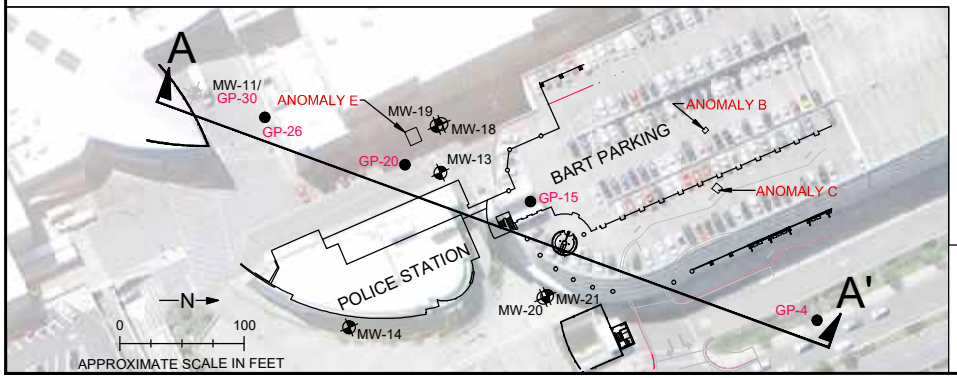

LEGEND

- INITIAL WATER LEVEL
- STATIC WATER LEVEL
- SOIL SAMPLE LOCATION
- WELL SCREEN
- TPH-g: TOTAL PETROLEUM HYDROCARBONS AS GASOLINE
- B: BENZENE
- ND: NOT DETECTED ABOVE LABORATORY REPORTING LIMIT
- CLAY, SILTY CLAY, CLAYEY SILT
- SAND, SILTY SAND
- ppb: PARTS PER BILLION
- ppm: PARTS PER MILLION
- ?: DATA INTERPRETED DUE TO LIMITED DATA POINTS
- ASPHALT/ AGGREGATE BASE
- INITIAL GROUNDWATER LEVEL

SUMMARY OF SOIL SAMPLE ANALYTICAL RESULTS

BORING OR WELL	SAMPLE DEPTH (ft)	BENZENE (mg/kg)	TPH-g (mg/kg)
GP-30	6	ND	ND
	11	ND	ND
	16	ND	ND
GP-26	5	ND	ND
	10	ND	ND
	15	0.005	ND
GP-20	5	0.0685	ND
	10	0.232	1.84
	15	0.13	1.13
	20	ND	607
MW-13	7-7.5	0.031	ND
	10-10.5	ND	ND
	12.5-13	0.13	ND
GP-15	5	ND	ND
	10	ND	ND
	15	0.0695	9.5
GP-04	5	ND	ND
	10	0.0097	7.8
	15	ND	ND

BASE: DATA AND INFORMATION PRESENTED IN THIS CROSS SECTION SUPPLIED BY SEARS. AERIAL FROM GOOGLE EARTH.

SCS ENGINEERS
ENVIRONMENTAL CONSULTANTS
6601 KOLL CENTER PARKWAY SUITE 140
PLEASANTON, CALIFORNIA
PH. (925) 426-0080 FAX. (925) 426-0707

PROJ. NO.	DWN BY:	FILE NAME:
01211079.01	TMS	Figure 10a.dwg
DATE:	CHECKED BY:	APPROVED BY:
12/5/11	SJC	SJC

CROSS SECTION A–A'

SEARS AUTOMOTIVE SERVICE CENTER (NO. 1478)
1178 EL CAMINO REAL
SAN BRUNO, CA

SCALE: AS SHOWN

10a

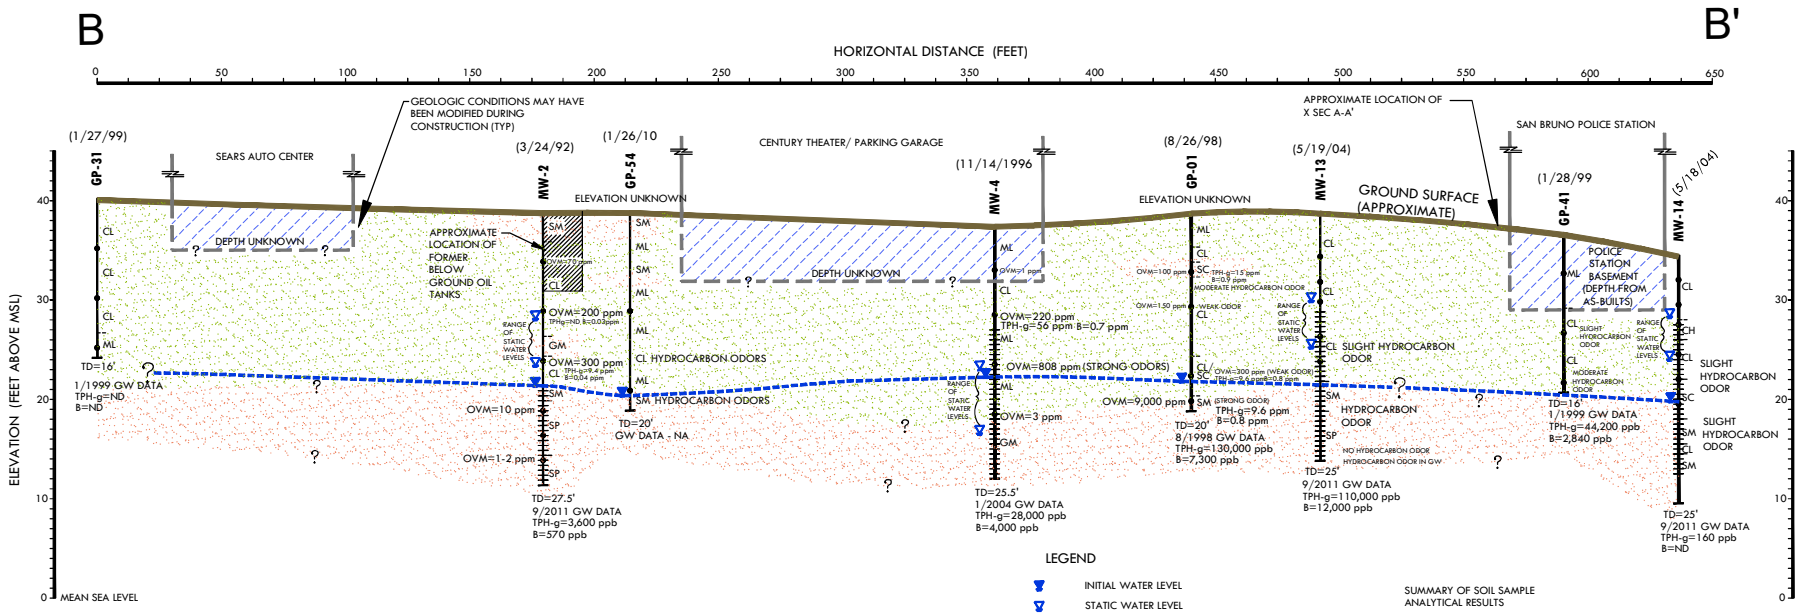

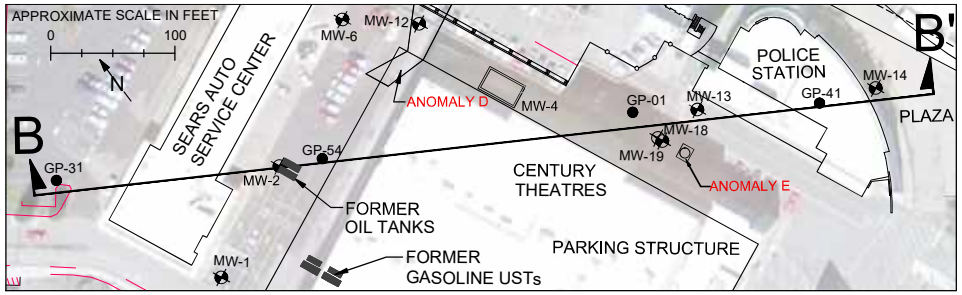

LEGEND

	INITIAL WATER LEVEL
	STATIC WATER LEVEL
	SOIL SAMPLE LOCATION
	WELL SCREEN
OVM	ORGANIC VAPOR METER
TPH-g	TOTAL PETROLEUM HYDROCARBONS AS GASOLINE
B	BENZENE
ND	NOT DETECTED ABOVE LABORATORY REPORTING LIMIT
NA	NOT AVAILABLE
	TOTAL PETROLEUM HYDROCARBONS AS GASOLINE
	CLAY, SILTY CLAY, CLAYEY SILT
	SAND, SILTY SAND
ppb	PARTS PER BILLION
ppm	PARTS PER MILLION
?	DATA INTERPRETED DUE TO LIMITED DATA POINTS
	ASPHALT/ AGGREGATE BASE
	INITIAL GROUNDWATER LEVEL

SUMMARY OF SOIL SAMPLE ANALYTICAL RESULTS

BORING OR WELL	SAMPLE DEPTH (ft)	BENZENE (mg/kg)	TPH-g (mg/kg)
GP-31	5 10 15	ND ND ND	ND ND ND
MW-2	6 11 16	ND 0.029 0.044	ND ND 9.4
GP-54	10 18	ND 1.18	ND 259
MW-4	10 15	0.045 0.7	0.3 56
GP-01	6 10 16 19	0.9 0.3 0.41 0.8	15 1.8 3.4 9.6
MW-13	7-7.5 10-10.5 12.5-13	0.031 ND 0.13	ND ND ND
GP-41	4 10 15	ND 0.0287 ND	ND 0.505 108
MW-14	7-7.5 10-10.5 12.5-13	ND ND 0.0064	ND ND ND

BASE: DATA AND INFORMATION PRESENTED IN THIS CROSS SECTION SUPPLIED BY SEARS. AERIAL FROM GOOGLE EARTH.

SCS ENGINEERS
ENVIRONMENTAL CONSULTANTS
6601 KOLL CENTER PARKWAY SUITE 140
PLEASANTON, CALIFORNIA
PHL (925) 426-0080 FAX. (925) 426-0707

PROJ. NO. 01211079.01	DRAWN BY: TMS	FILE NAME: Figure 10b.dwg
DATE: 12/5/11	CHECKED BY: SJC	APPROVED BY: SJC

CROSS SECTION B-B'

SEARS AUTOMOTIVE SERVICE CENTER (NO. 1478)
1178 EL CAMINO REAL
SAN BRUNO, CA

SCALE: AS SHOWN

10b

TABLES

Table 1
Summary of Soil Sample Analytical Results
1178 El Camino Real
San Bruno, California

BORING/ SAMPLE ID	Date	Sample Depth (feet bgs)	Benzene	Ethylbenzene	MTBE (8021B)	MTBE (8260B)	Toluene	Total Xylene	TPH-d	TPH-g	TPH-mo
			mg/kg								
ESL (Soil less than 10 ft bgs			*0.044*	*2.3*	*0.023*		*2.9*	*2.3*	*83*	*83*	*370*
ESL (Soil greater than 10 ft bgs)			*0.044*	*3.3*	*0.023*		*2.9*	*2.3*	*83*	*83*	*5,000*
A-1-5	11/02/94	5	0.005 U	**0.005**	---	---	0.005 U	0.015 U	---	1.0 U	---
A-1-10	11/04/94	10	0.005 U	0.005 U	---	---	0.005 U	0.015 U	---	1.0 U	---
A-2-4	11/02/94	4	0.005 U	0.005 U	---	---	0.005 U	0.015 U	---	1.0 U	---
A-3-3	11/02/94	3	**0.46**	**4.8**	---	---	**0.84**	**37**	---	**840**	---
A-3-5	11/02/94	5	**0.054**	**0.29**	---	---	**0.055**	**2.3**	---	**73**	---
AST-1-3	11/02/94	3	0.005 U	**0.013**	---	---	**0.009**	**0.058**	---	1.0 U	---
AST-2-4	11/02/94	2	0.005 U	0.005 U	---	---	0.005 U	0.015 U	---	**1.3**	---
ANT-1-5.5	11/02/94	5.5	0.005 U	**0.006**	---	---	0.005 U	**0.057**	---	1.0 U	---
ANT-2-4	11/02/94	4	0.005 U	0.005 U	---	---	0.005 U	0.015 U	---	1.0 U	---
ASC-4-17	11/13/96	17	**3.1**	**20**	---	---	**15**	**100**	---	**640**	---
B-1-4	11/02/94	4	0.005 U	0.005 U	---	---	0.005 U	0.015 U	---	1.0 U	---
B-1-10	11/04/94	10	**1**	**1.6**	---	---	**3.1**	**9.3**	---	**85**	---
B-2-4.5	11/02/94	4.5	0.005 U	0.005 U	---	---	0.005 U	0.015 U	---	1.0 U	---
B-3-4	11/02/94	4	**0.39**	**4.6**	---	---	**1.1**	**23**	---	**780**	---
B-3-10	11/04/94	10	**0.63**	**13**	---	---	**2**	**54**	---	**640**	---
BNT-1-4	11/02/94	4	**0.19**	**0.26**	---	---	**0.28**	**0.68**	---	**17**	---
BNT-2-4.5	11/02/94	4.5	**2.2**	**27**	---	---	**4.2**	**170**	---	**1900**	---
BST-1-4	11/02/94	4	**0.03**	**0.073**	---	---	0.005 U	**0.044**	---	**2.2**	---
BST-1-10	11/04/94	10	**0.043**	**0.26**	---	---	**0.03**	**0.42**	---	**130**	---
BST-2-4.5	11/02/94	4.5	0.005 U	0.005 U	---	---	0.005 U	0.015 U	---	1.0 U	---
WT-1-4	11/02/94	4	0.005 U	0.005 U	---	---	0.005 U	0.015 U	---	1.0 U	---
WT-1-10	11/04/94	10	**0.37**	**7**	---	---	**7.4**	**36**	---	**460**	---
WT-2-4	11/02/94	4	**5.4**	**44**	---	---	**96**	**250**	---	**1,700**	---
WT-2-6	11/02/94	6	**2.7**	**50**	---	---	**76**	**290**	---	**1,800**	---
WT-2-10	11/04/94	10	**7.9**	**53**	---	---	**100**	**240**	---	**1,600**	---
WT-3-4	11/02/94	4	0.005 U	0.005 U	---	---	0.005 U	0.015 U	---	1.0 U	---
WT-4-4.5	11/02/94	4.5	**0.007**	**0.009**	---	---	0.005 U	**0.052**	---	1.0 U	---
WT-5-4	11/02/94	4	0.005 U	0.005 U	---	---	0.005 U	0.015 U	---	1.0 U	---
B-1	03/25/92	11	**0.1**	**0.015**	---	---	**0.013**	**0.05**	1.0 U	1.0 U	10 U
		16	**0.087**	**0.19**	---	---	**0.28**	**1.7**	**81**	**41**	10 U
B-2	03/23/92	13.5	0.0025 U	**19**	---	---	**12**	**85**	**700**	**960**	---
		17	**19**	**190**	---	---	**76**	**450**	**250**	**2,900**	---
B-3	03/23/92	11	0.0025 U	0.0025 U	---	---	0.0025 U	0.0025 U	**17**	1.0 U	---
		21	0.0025 U	0.0025 U	---	---	**0.0026**	**0.0041**	1.0 U	1.0 U	---

Table 1
Summary of Soil Sample Analytical Results
1178 El Camino Real
San Bruno, California

BORING/ SAMPLE ID	Date	Sample Depth (feet bgs)	Benzene	Ethylbenzene	MTBE (8021B)	MTBE (8260B)	Toluene	Total Xylene	TPH-d	TPH-g	TPH-mo
			mg/kg								
ESL (Soil less than 10 ft bgs			*0.044*	*2.3*	*0.023*		*2.9*	*2.3*	*83*	*83*	*370*
ESL (Soil greater than 10 ft bgs)			*0.044*	*3.3*	*0.023*		*2.9*	*2.3*	*83*	*83*	*5,000*
GP-1	08/26/98	6	**0.9**	*0.025 U*	*0.12 U*	---	*0.025 U*	**0.6**	---	**15**	---
		10	**0.3**	**0.01**	*0.025 U*	---	*0.005 U*	**0.12**	---	**1.8**	---
		16	**0.41**	**0.12**	*0.02 U*	---	**0.06**	**0.64**	---	**3.4**	---
		19	**0.8**	**0.4**	*0.025 U*	---	**0.8**	**1.5**	---	**9.6**	---
GP-2	08/26/98	5	**0.01**	*0.005 U*	*0.025 U*	---	**0.01**	**0.01**	---	**2.1**	---
		10	*0.005 U*	*0.005 U*	*0.025 U*	---	*0.005 U*	*0.005 U*	---	*1.0 U*	---
		14	*0.001 U*	*0.001 U*	*0.02 U*	---	*0.001 U*	*0.001 U*	---	*1.0 U*	---
		18	*0.005 U*	*0.005 U*	*0.025 U*	---	*0.005 U*	*0.005 U*	---	*1.0 U*	---
GP-3	08/26/98	5	*0.005 U*	*0.005 U*	*0.025 U*	---	*0.005 U*	*0.005 U*	---	*1.0 U*	---
		14	*0.001 U*	*0.001 U*	*0.02 U*	---	*0.001 U*	*0.001 U*	---	*1.0 U*	---
		19	*0.005 U*	*0.005 U*	*0.025 U*	---	*0.005 U*	*0.005 U*	---	*1.0 U*	---
GP-4	08/26/98	5	*0.005 U*	*0.005 U*	*0.025 U*	---	*0.005 U*	*0.005 U*	---	*1.0 U*	---
		14	**0.0097**	**0.14**	*0.02 U*	---	**0.014**	**0.47**	---	**7.8**	---
		19	*0.005 U*	*0.005 U*	*0.025 U*	---	*0.005 U*	*0.005 U*	---	*1.0 U*	---
GP-5	08/26/98	6	*0.005 U*	*0.005 U*	*0.025 U*	---	*0.005 U*	*0.005 U*	---	*1.0 U*	---
		14	**0.059**	**0.32**	*0.02 U*	---	*0.001 U*	**1.4**	---	**19**	---
		19	*0.005 U*	*0.005 U*	*0.025 U*	---	*0.005 U*	*0.005 U*	---	*1.0 U*	---
GP-6	08/27/98	6	*0.005 U*	*0.005 U*	*0.025 U*	---	*0.005 U*	*0.005 U*	---	*1.0 U*	---
		13	*0.0028*	*0.001 U*	*0.02 U*	---	**0.0022**	*0.001 U*	---	*1.0 U*	---
		19	*0.005 U*	*0.005 U*	*0.025 U*	---	*0.005 U*	*0.005 U*	---	*1.0 U*	---
GP-7	08/27/98	5	*0.005 U*	*0.005 U*	*0.025 U*	---	*0.005 U*	*0.005 U*	---	*1.0 U*	---
		13	*0.001 U*	*0.001 U*	*0.02 U*	---	*0.001 U*	*0.001 U*	---	*1.0 U*	---
		19	*0.005 U*	*0.005 U*	*0.025 U*	---	*0.005 U*	*0.005 U*	---	*1.0 U*	---
GP-8	08/27/98	5	*0.005 U*	*0.005 U*	*0.025 U*	---	*0.005 U*	*0.005 U*	---	*1.0 U*	---
		11	*0.001 U*	*0.001 U*	*0.02 U*	---	*0.001 U*	*0.001 U*	---	*1.0 U*	---
		16	*0.005 U*	*0.005 U*	*0.025 U*	---	*0.005 U*	*0.005 U*	---	*1.0 U*	---
GP-9	08/27/98	5	*0.005 U*	*0.005 U*	*0.025 U*	---	*0.005 U*	*0.005 U*	---	*1.0 U*	---
		11	*0.001 U*	*0.001 U*	*0.02 U*	---	*0.001 U*	*0.001 U*	---	*1.0 U*	---
		16	*0.005 U*	*0.005 U*	*0.025 U*	---	*0.005 U*	*0.005 U*	---	*1.0 U*	---
GP-10	01/25/99	5	*0.002 U*	*0.002 U*	*0.01 U*	---	*0.002 U*	*0.004 U*	---	*0.4 U*	---
		10	*0.002 U*	*0.002 U*	*0.01 U*	---	*0.002 U*	*0.004 U*	---	*0.4 U*	---
		15	*0.002 U*	*0.002 U*	*0.01 U*	---	*0.002 U*	*0.004 U*	---	*0.4 U*	---
		20	*0.002 U*	*0.002 U*	*0.01 U*	---	*0.002 U*	*0.004 U*	---	*0.4 U*	---
GP-11	01/25/99	5	*0.002 U*	*0.002 U*	*0.01 U*	---	*0.002 U*	*0.004 U*	---	*0.4 U*	---
		10	*0.002 U*	*0.002 U*	*0.01 U*	---	*0.002 U*	*0.004 U*	---	*0.4 U*	---
		15	*0.002 U*	*0.002 U*	*0.01 U*	---	*0.002 U*	*0.004 U*	---	*0.4 U*	---
		20	*0.002 U*	*0.002 U*	*0.01 U*	---	*0.002 U*	*0.004 U*	---	*0.4 U*	---

Table 1
Summary of Soil Sample Analytical Results
1178 El Camino Real
San Bruno, California

BORING/ SAMPLE ID	Date	Sample Depth (feet bgs)	Benzene	Ethylbenzene	MTBE (8021B)	MTBE (8260B)	Toluene	Total Xylene	TPH-d	TPH-g	TPH-mo
			mg/kg								
ESL (Soil less than 10 ft bgs			*0.044*	*2.3*	*0.023*		*2.9*	*2.3*	*83*	*83*	*370*
ESL (Soil greater than 10 ft bgs)			*0.044*	*3.3*	*0.023*		*2.9*	*2.3*	*83*	*83*	*5,000*
GP-12	01/25/99	5	0.002 U	0.002 U	0.01 U	---	0.002 U	0.004 U	---	0.4 U	---
		10	0.002 U	0.002 U	0.01 U	---	0.002 U	0.004 U	---	0.4 U	---
		15	0.002 U	0.002 U	0.01 U	---	0.002 U	0.004 U	---	0.4 U	---
		20	0.002 U	0.002 U	0.01 U	---	0.002 U	0.004 U	---	0.4 U	---
GP-13	01/25/99	5	0.002 U	0.002 U	0.01 U	---	0.002 U	0.004 U	---	0.4 U	---
		10	0.002 U	0.002 U	0.01 U	---	0.002 U	0.004 U	---	0.4 U	---
		15	0.002 U	0.002 U	0.01 U	---	0.002 U	0.004 U	---	0.4 U	---
		20	0.002 U	0.002 U	0.01 U	---	0.002 U	0.004 U	---	0.4 U	---
GP-14	01/25/99	5	**0.0102**	**0.003**	0.01 U	---	0.002 U	**0.017**	---	**0.461**	---
		10	0.002 U	0.002 U	0.01 U	---	**0.002**	0.004 U	---	0.4 U	---
		15	**0.156**	**0.041**	0.01 U	---	**0.045**	**0.123**	---	**0.81**	---
		20	**2.75**	**5.3**	0.01 U	---	**19.2**	**25.8**	---	**580**	---
GP-15	01/26/99	5	0.002 U	0.002 U	0.01 U	---	0.002 U	0.004 U	---	0.4 U	---
		10	0.002 U	0.002 U	0.01 U	---	0.002 U	0.004 U	---	0.4 U	---
		15	**0.0695**	**0.179**	0.01 U	---	0.002 U	**0.357**	---	**9.5**	---
GP-16	01/26/99	5	0.002 U	0.002 U	0.01 U	---	0.002 U	**0.006**	---	0.4 U	---
		10	**0.27**	**0.158**	0.05 U	---	**0.013**	**0.276**	---	**4.28**	---
		15	**0.851**	**1.03**	0.05 U	---	**1.37**	**4.99**	---	**36.3**	---
GP-17	01/26/99	6	0.002 U	0.002 U	0.01 U	---	0.002 U	0.004 U	---	0.4 U	---
GP-18	01/26/99	5	0.002 U	0.002 U	0.01 U	---	0.002 U	0.004 U	---	0.4 U	---
		10	0.002 U	0.002 U	0.01 U	---	0.002 U	0.004 U	---	0.4 U	---
		15	0.002 U	0.002 U	0.01 U	---	0.002 U	0.004 U	---	0.4 U	---
GP-19	01/26/99	5	**0.0112**	0.002 U	0.01 U	---	0.002 U	0.004 U	---	0.4 U	---
		10	**0.0025**	0.002 U	0.01 U	---	0.002 U	0.004 U	---	0.4 U	---
		15	0.002 U	0.002 U	0.01 U	---	0.002 U	0.004 U	---	0.4 U	---
		20	0.002 U	0.002 U	0.01 U	---	0.002 U	0.004 U	---	0.4 U	---
GP-20	01/26/99	5	**0.0685**	0.002 U	0.01 U	---	0.002 U	**0.00569**	---	0.4 U	---
		10	**0.232**	**0.0729**	0.025 U	---	**0.103**	**0.172**	---	**1.84**	---
		15	**0.13**	**0.0517**	0.01 U	---	**0.133**	**0.187**	---	**1.13**	---
		20	0.2 U	**14.3**	5.0 U	---	**13.2**	**72.2**	---	**607**	---
GP-21	01/26/99	5	**0.032**	**0.00707**	0.01 U	---	**0.00268**	**0.02**	---	**0.707**	---
GP-22	01/26/99	5	**0.0237**	**0.014**	0.05 U	---	0.01 U	**0.0831**	---	**7.1**	---
		10	**0.0387**	**0.168**	0.01 U	---	0.01 U	**0.0603**	---	**21.6**	---
		15	**0.053**	**0.006**	0.02 U	---	**0.165**	**0.02**	---	**2.8**	---
GP-24	01/26/99	5	0.002 U	0.002 U	0.01 U	---	0.002 U	0.004 U	---	0.4 U	---
		10	**0.395**	**0.273**	0.01 U	---	**0.971**	**1.64**	---	**10.4**	---
		15	**0.35**	**0.78**	0.02 U	---	**1.4**	**2.325**	---	**51**	---

Table 1
Summary of Soil Sample Analytical Results
1178 El Camino Real
San Bruno, California

BORING/ SAMPLE ID	Date	Sample Depth (feet bgs)	Benzene	Ethylbenzene	MTBE (8021B)	MTBE (8260B)	Toluene	Total Xylene	TPH-d	TPH-g	TPH-mo
			mg/kg								
ESL (Soil less than 10 ft bgs			*0.044*	*2.3*	*0.023*		*2.9*	*2.3*	*83*	*83*	*370*
ESL (Soil greater than 10 ft bgs)			*0.044*	*3.3*	*0.023*		*2.9*	*2.3*	*83*	*83*	*5,000*
GP-25	01/26/99	7	*0.002 U*	*0.002 U*	*0.01 U*	---	*0.002 U*	*0.004 U*	---	*0.4 U*	---
		10	*0.002 U*	*0.002 U*	*0.01 U*	---	*0.002 U*	*0.004 U*	---	*0.4 U*	---
		15	*0.005 U*	*0.005 U*	*0.02 U*	---	*0.005 U*	**0.012**	---	*0.5 U*	---
GP-26	01/26/99	5	*0.002 U*	*0.002 U*	*0.01 U*	---	*0.002 U*	*0.004 U*	---	*0.4 U*	---
		10	*0.002 U*	*0.002 U*	*0.01 U*	---	*0.002 U*	*0.004 U*	---	*0.4 U*	---
		15	**0.005**	**0.005**	*0.02 U*	---	**0.009**	**0.012**	---	*0.5 U*	---
GP-27	01/27/99	7	*0.002 U*	*0.002 U*	*0.01 U*	---	*0.002 U*	*0.004 U*	---	*0.4 U*	---
		12	*0.005 U*	**0.007**	*0.02 U*	---	**0.014**	**0.051**	---	**1.5**	---
GP-28	01/27/99	5	*0.002 U*	*0.002 U*	*0.01 U*	---	*0.002 U*	*0.004 U*	---	**0.92**	---
		10	*0.002 U*	*0.002 U*	*0.01 U*	---	*0.002 U*	*0.004 U*	---	*0.4 U*	---
		15	*0.002 U*	*0.002 U*	*0.01 U*	---	*0.002 U*	*0.004 U*	---	*0.4 U*	---
		19	**0.005**	**0.005**	*0.02 U*	---	**0.008**	**0.022**	---	*0.5 U*	---
GP-29	01/27/99	5	*0.002 U*	*0.002 U*	*0.01 U*	---	*0.002 U*	*0.004 U*	---	*0.4 U*	---
		10	*0.002 U*	*0.002 U*	*0.01 U*	---	*0.002 U*	*0.004 U*	---	*0.4 U*	---
		15	*0.005 U*	*0.005 U*	*0.02 U*	---	**0.006**	*0.01 U*	---	*0.5 U*	---
GP-30	01/27/99	6	*0.002 U*	*0.002 U*	*0.01 U*		*0.002 U*	*0.004 U*		*0.4 U*	---
		11	*0.002 U*	*0.002 U*	*0.01 U*		*0.002 U*	*0.004 U*		*0.4 U*	---
		16	*0.005 U*	*0.005 U*	*0.02 U*		**0.005**	*0.010 U*		*0.5 U*	---
GP-31	01/27/99	5	*0.002 U*	*0.002 U*	*0.01 U*	---	*0.002 U*	*0.004 U*	---	*0.4 U*	---
		10	*0.002 U*	*0.002 U*	*0.01 U*	---	*0.002 U*	*0.004 U*	---	*0.4 U*	---
		15	*0.005 U*	*0.005 U*	*0.02 U*	---	**0.006**	*0.01 U*	---	*0.5 U*	---
GP-32	01/28/99	5	*0.002 U*	*0.002 U*	*0.01 U*	---	*0.002 U*	*0.004 U*	---	*0.4 U*	---
		10	*0.002 U*	*0.002 U*	*0.01 U*	---	*0.002 U*	*0.004 U*	---	*0.4 U*	---
		15	*0.005 U*	*0.005 U*	*0.02 U*	---	*0.005 U*	**0.01**	---	*0.5 U*	---
GP-33	01/28/99	6	**0.0242**	*0.002 U*	*0.01 U*	---	*0.002 U*	**0.00941**	---	*0.4 U*	---
		11	**0.269**	**0.0119**	*0.01 U*	---	*0.002 U*	**0.136**	---	**1.26**	---
		15	*0.005 U*	*0.005 U*	*0.02 U*	---	*0.005 U*	*0.01 U*	---	*0.5 U*	---
GP-34	01/28/99	6	*0.002 U*	*0.002 U*	*0.01 U*	---	*0.002 U*	*0.004 U*	---	*0.4 U*	---
		10	*0.002 U*	*0.002 U*	*0.01 U*	---	*0.002 U*	*0.004 U*	---	*0.4 U*	---
		15	*0.002 U*	*0.002 U*	*0.01 U*	---	*0.002 U*	*0.004 U*	---	*0.4 U*	---
		20	*0.005 U*	*0.005 U*	*0.02 U*	---	**0.005**	*0.01 U*	---	*0.5 U*	---
GP-35	01/28/99	5	*0.002 U*	*0.002 U*	*0.01 U*	---	*0.002 U*	*0.004 U*	---	*0.4 U*	---
		10	*0.002 U*	*0.002 U*	*0.01 U*	---	*0.002 U*	*0.004 U*	---	*0.4 U*	---
		15	*0.002 U*	*0.002 U*	*0.01 U*	---	*0.002 U*	*0.004 U*	---	*0.4 U*	---
		20	*0.005 U*	*0.005 U*	*0.02 U*	---	**0.005**	*0.01 U*	---	*0.5 U*	---
GP-36	01/28/99	6	*0.002 U*	*0.002 U*	*0.01 U*	---	*0.002 U*	*0.004 U*	---	*0.4 U*	---
		10	*0.002 U*	*0.002 U*	*0.01 U*	---	*0.002 U*	**0.00755**	---	*0.4 U*	---
		15	**0.19**	*0.005 U*	*0.02 U*	---	**0.007**	*0.01 U*	---	**1.8**	---

Table 1
Summary of Soil Sample Analytical Results
1178 El Camino Real
San Bruno, California

BORING/ SAMPLE ID	Date	Sample Depth (feet bgs)	Benzene	Ethylbenzene	MTBE (8021B)	MTBE (8260B)	Toluene	Total Xylene	TPH-d	TPH-g	TPH-mo
			mg/kg								
ESL (Soil less than 10 ft bgs			*0.044*	*2.3*	*0.023*		*2.9*	*2.3*	*83*	*83*	*370*
ESL (Soil greater than 10 ft bgs)			*0.044*	*3.3*	*0.023*		*2.9*	*2.3*	*83*	*83*	*5,000*
GP-37	01/28/99	6	*0.002 U*	*0.002 U*	*0.01 U*	---	*0.002 U*	*0.004 U*	---	*0.4 U*	---
		12	*0.005 U*	*0.005 U*	*0.02 U*	---	*0.005 U*	*0.01 U*	---	*0.5 U*	---
GP-38	01/28/99	6	*0.002 U*	*0.002 U*	*0.01 U*	---	*0.002 U*	**0.029**	---	*0.4 U*	---
		9	*0.005 U*	*0.005 U*	*0.02 U*	---	*0.005 U*	*0.01 U*	---	*0.5 U*	---
GP-39	01/28/99	6	*0.002 U*	*0.002 U*	*0.01 U*	---	*0.002 U*	*0.004 U*	---	*0.4 U*	---
		15	**0.202**	**0.0945**	*0.01 U*	---	*0.002 U*	*0.004 U*	---	**1.54**	---
		19	**0.533**	**0.248**	*0.025 U*	---	**0.0191**	**0.573**	---	**4.62**	---
GP-40	01/28/99	6	*0.002 U*	*0.002 U*	*0.01 U*	---	*0.002 U*	*0.004 U*	---	*0.4 U*	---
		10	*0.002 U*	*0.002 U*	*0.01 U*	---	*0.002 U*	*0.004 U*	---	*0.4 U*	---
		15	*0.002 U*	*0.002 U*	*0.01 U*	---	*0.002 U*	*0.004 U*	---	*0.4 U*	---
GP-41	01/28/99	4	*0.002 U*	*0.002 U*	*0.01 U*	---	*0.002 U*	*0.004 U*	---	*0.4 U*	---
		10	**0.0287**	**0.02**	*0.01 U*	---	*0.002 U*	**0.00797**	---	**0.505**	---
		15	*0.1 U*	**1.58**	---	**0.588**	**0.154**	**6.87**	---	**108**	---
GP-42	01/28/99	5	*0.002 U*	*0.002 U*	*0.01 U*	---	*0.002 U*	*0.004 U*	---	*0.4 U*	---
		10	*0.002 U*	*0.002 U*	*0.01 U*	---	*0.002 U*	*0.004 U*	---	*0.4 U*	---
		15	*0.002 U*	*0.002 U*	*0.01 U*	---	*0.002 U*	*0.004 U*	---	*0.4 U*	---
GP-44	04/11/00	5	*0.005 U*	*0.005 U*	---	*0.005 U*	*0.005 U*	*0.005 U*	---	*0.5 U*	---
		10	*0.005 U*	*0.005 U*	---	*0.005 U*	*0.005 U*	*0.005 U*	---	*0.5 U*	---
		15	**0.005**	**0.63**	---	*0.005 U*	*0.005 U*	**1.5**	---	**84**	---
GP-45	04/11/00	5	**0.013**	**0.017**	---	*0.005 U*	*0.005 U*	**0.011**	---	**3**	---
		10	*0.005 U*	*0.005 U*	---	*0.005 U*	*0.005 U*	*0.005 U*	---	*0.5 U*	---
		15	**0.021**	**0.013**	---	*0.005 U*	*0.005 U*	*0.005 U*	---	**1.4**	---
		20	*0.005 U*	**0.011**	---	*0.005 U*	*0.005 U*	**0.039**	---	*0.5 U*	---
		25	*0.005 U*	*0.005 U*	---	*0.005 U*	*0.005 U*	**0.008**	---	*0.5 U*	---
		30	*0.005 U*	**0.008**	---	*0.005 U*	*0.005 U*	**0.027**	---	*0.5 U*	---
		35	*0.005 U*	*0.005 U*	---	*0.005 U*	*0.005 U*	*0.005 U*	---	*0.5 U*	---
		40	*0.005 U*	*0.005 U*	---	*0.005 U*	*0.005 U*	*0.005 U*	---	*0.5 U*	---
GP-47	04/11/00	5	**0.005**	*0.005 U*	---	*0.005 U*	*0.005 U*	*0.005 U*	---	**0.9**	---
		10	*0.005 U*	*0.005 U*	---	*0.005 U*	*0.005 U*	*0.005 U*	---	*0.5 U*	---
		15	**0.062**	**0.026**	---	*0.005 U*	*0.005 U*	*0.005 U*	---	**0.7**	---
		20	*0.005 U*	*0.005 U*	---	*0.005 U*	*0.005 U*	*0.005 U*	---	*0.5 U*	---
		25	*0.005 U*	*0.005 U*	---	*0.005 U*	*0.005 U*	*0.005 U*	---	*0.5 U*	---
GP-48	04/11/00	6	*0.005 U*	*0.005 U*	---	*0.005 U*	*0.005 U*	*0.005 U*	---	*0.5 U*	---
		10	*0.005 U*	*0.005 U*	---	*0.005 U*	*0.005 U*	*0.005 U*	---	*0.5 U*	---
		15	**0.073**	**0.2**	---	*0.005 U*	*0.005 U*	**0.009**	---	**13**	---
		22	*0.005 U*	**0.028**	---	*0.005 U*	*0.005 U*	**0.095**	---	**0.8**	---
		25	*0.005 U*	*0.005 U*	---	*0.005 U*	*0.005 U*	**0.01**	---	*0.5 U*	---

Table 1
Summary of Soil Sample Analytical Results
1178 El Camino Real
San Bruno, California

BORING/ SAMPLE ID	Date	Sample Depth (feet bgs)	Benzene	Ethylbenzene	MTBE (8021B)	MTBE (8260B)	Toluene	Total Xylene	TPH-d	TPH-g	TPH-mo
			mg/kg								
ESL (Soil less than 10 ft bgs			*0.044*	*2.3*	*0.023*		*2.9*	*2.3*	*83*	*83*	*370*
ESL (Soil greater than 10 ft bgs)			*0.044*	*3.3*	*0.023*		*2.9*	*2.3*	*83*	*83*	*5,000*
GP-49	04/10/00	7	**0.11**	*0.005 U*	---	*0.005 U*	*0.005 U*	**0.057**	---	**0.5**	---
		10	**0.079**	**0.028**	---	*0.005 U*	*0.005 U*	*0.005 U*	---	**0.8**	---
		15	**0.086**	**0.25**	---	*0.005 U*	**0.16**	**0.81**	---	**11**	---
		24	*0.005 U*	**0.006**	---	*0.005 U*	**0.005**	**0.029**	---	*0.5 U*	---
GP-50	04/11/00	5	**0.009**	*0.005 U*	---	*0.005 U*	*0.005 U*	*0.005 U*	---	*0.5 U*	---
		10	**0.042**	*0.005 U*	---	*0.005 U*	*0.005 U*	*0.005 U*	---	**0.6**	---
		15	**0.051**	**0.16**	---	*0.005 U*	*0.005 U*	*0.005 U*	---	*0.5 U*	---
		20	*0.005 U*	*0.005 U*	---	*0.005 U*	*0.005 U*	*0.005 U*	---	*0.5 U*	---
		25	*0.005 U*	*0.005 U*	---	*0.005 U*	*0.005 U*	*0.005 U*	---	*0.5 U*	---
GP-51	04/10/00	5	**0.008**	*0.005 U*	---	*0.005 U*	*0.005 U*	**0.014**	---	*0.5 U*	---
		10	**0.036**	**0.016**	---	*0.005 U*	*0.005 U*	**0.046**	---	*0.5 U*	---
		15	**0.16**	**0.059**	---	*0.005 U*	**0.012**	**0.21**	---	**1.5**	---
		20	**0.007**	**0.008**	---	*0.005 U*	*0.005 U*	**0.023**	---	*0.5 U*	---
		25	*0.005 U*	*0.005 U*	---	*0.005 U*	*0.005 U*	*0.005 U*	---	*0.5 U*	---
		30	*0.005 U*	*0.005 U*	---	*0.005 U*	*0.005 U*	*0.005 U*	---	*0.5 U*	---
GP-51*	01/26/10	11	*0.0049 U*	*0.0049 U*	*0.025 U*	---	*0.0049 U*	*0.0099 U*	*10 U*	*0.099 U*	---
		18	**0.114 J**	**0.327**	*1.2 U*	---	*0.25 U*	**0.635**	*10 U*	**16.3**	---
GP-52	01/26/10	5	*0.0049 U*	*0.0049 U*	*0.025 U*	---	*0.0049 U*	*0.0099 U*	*10 U*	*0.099 U*	---
		17	**0.382**	**1.18**	*1.2 U*	---	*0.25 U*	**1**	*9.9 U*	**85.8**	---
GP-53	01/26/10	5	**0.0016 J**	*0.005 U*	*0.025 U*	---	*0.005 U*	*0.0099 U*	*19 U*	*0.099 U*	---
		17	**0.38**	**0.959**	*1.2 U*	---	*0.25 U*	**0.53**	*9.9 U*	**56.6**	*20 U*
GP-54	01/26/10	10	*0.005 U*	*0.005 U*	*0.025 U*	---	*0.005 U*	*0.01 U*	*10 U*	*0.1 U*	---
		18	**1.18**	**2.62**	*1.2 U*	---	*0.25 U*	**2.37**	*10 U*	**259**	---
GP-55	01/26/10	14	**0.0011 J**	*0.0049 U*	*0.024 U*	---	**0.0011 J**	**0.0027 J**	*10 U*	**0.321**	---
		19	**0.0017 J**	**0.0016 J**	*0.025 U*	---	*0.005 U*	*0.0099 U*	*9.9 U*	**0.0985 J**	---
GP-56	01/26/10	7	*0.005 U*	*0.005 U*	*0.025 U*	---	*0.005 U*	*0.0099 U*	*10 U*	*0.099 U*	---
		17	**0.139**	**0.124**	*0.25 U*	---	**0.0157 J**	**0.0253 J**	*9.9 U*	**6.57**	---
GP-57	01/26/10	11	**0.0044 J**	*0.005 U*	*0.025 U*	---	*0.005 U*	*0.01 U*	*9.9 U*	**0.214**	---
		19	**0.177 J**	**0.351**	*1.2 U*	---	*0.24 U*	**0.734**	*10 U*	**4.35**	---
GP-58	01/26/10	7	*0.0049 U*	*0.0049 U*	*0.025 U*	---	*0.0049 U*	*0.0098 U*	*10 U*	*0.098 U*	---
		17	**0.36**	**0.678**	*1.2 U*	---	*0.25 U*	**0.478 J**	*9.9 U*	**107**	---
		17	**0.0703 J**	*0.24 U*	*1.2 U*	---	*0.24 U*	**0.135 J**	*9.8 U*	**25.1**	---
GP-60	01/26/10	5	**0.0033 J**	*0.0049 U*	*0.025 U*	---	**0.0019 J**	**0.0088 J**	*500 U*	**0.98**	---
		8	**0.0013 J**	*0.005 U*	*0.025 U*	---	**0.0015 J**	**0.0071 J**	*150 U*	**0.633**	---
MW-1	03/23/92	11	*0.0025 U*	*0.0025 U*	---	---	**0.0039**	**0.0051**	---	*1.0 U*	---
		16	*0.0025 U*	**2.6**	---	---	**2.1**	**13**	---	**210**	---
MW-2	03/23/92	6	*0.0025 U*	*0.0025 U*	---	---	**0.0028**	**0.0038**	---	*1.0 U*	---
		11	**0.029**	**0.009**	---	---	**0.0073**	**0.014**	---	*1.0 U*	---
		16	**0.044**	**0.093**	---	---	**0.082**	**0.23**	---	**9.4**	---

Table 1
Summary of Soil Sample Analytical Results
1178 El Camino Real
San Bruno, California

BORING/ SAMPLE ID	Date	Sample Depth (feet bgs)	Benzene	Ethylbenzene	MTBE (8021B)	MTBE (8260B)	Toluene	Total Xylene	TPH-d	TPH-g	TPH-mo
			mg/kg								
ESL (Soil less than 10 ft bgs)			0.044	2.3	0.023		2.9	2.3	83	83	370
ESL (Soil greater than 10 ft bgs)			0.044	3.3	0.023		2.9	2.3	83	83	5,000
MW-3	03/23/92	11	0.0025 U	0.0025 U	---	---	**0.0031**	**0.0056**	---	1.0 U	---
		16	**2.7**	**31**	---	---	**65**	**170**	---	**1,900**	---
MW-4	11/14/96	10	**0.045**	**0.009**	---	---	**0.016**	**0.064**	---	**0.3**	---
		15	**0.7**	**1.7**	---	---	**2.1**	**9.8**	---	**56**	---
MW-5	11/14/96	15	**0.085**	**0.33**	---	---	**0.005**	**0.78**	---	**5**	---
MW-6	11/14/96	15	**0.5**	**0.6**	---	---	**1.1**	**3.3**	---	**25**	---
MW-12	05/17/04	5.0-5.5	0.0051 U	0.0051 U	---	0.0047 U	0.0051 U	---	1.0 U	1.0 U	---
MW-13	05/19/04	7.0-7.5	**0.031**	0.0052 U	---	0.0047 U	0.0052 U	---	**1.8**	1.0 U	---
		9.5-10.0	0.0055 U	0.0055 U	---	0.0047 U	0.0055U	---	1.0 U	1.1 U	---
		12.5-13.0	**0.13**	**0.04**	---	0.0047 U	0.0051 U	---	0.99 U	1.0 U	---
MW-14	05/18/04	7.0-7.5	0.0054 U	0.0054 U	---	0.0045 U	0.0054 U	---	1.0 U	1.1 U	---
		10.0-10.5	0.0053 U	0.0053 U	---	0.0047 U	0.0053 U	---	**2.1**	1.1 U	---
		12.5-13.0	**0.0064**	0.005 U	---	0.0049 U	0.005 U	---	1.0 U	1.0 U	---
MW-15	05/17/04	8.0-9.0	**0.025**	**0.55**	---	0.0049 U	**0.21**	---	**26**	**110**	---
SB-7	08/04/97	below road bed	0.005U	0.005 U	0.005 U	---	0.005 U	0.005 U	1.0U	1.0 U	50 U
SD-01	12/14/98	6	0.002 U	0.002 U	---	---	0.002 U	0.004 U	---	0.4 U	---
SD-02	12/16/98	6	0.002 U	0.002 U	---	---	0.002 U	0.004 U	---	0.4 U	---
SD-03	12/16/98	6	0.002 U	0.002 U	---	---	0.002 U	0.004 U	---	0.4 U	---
SD-04	12/17/98	6	0.005 U	0.005 U	---	---	0.005 U	0.005 U	---	1.0 U	---
SD-05	12/18/98	6	0.005 U	0.005 U	---	---	0.005 U	0.005 U	---	1.0 U	---
SD-06	12/18/98	6	0.005 U	0.005 U	---	---	0.005 U	0.005 U	---	1.0 U	---
SS-01	12/11/98	6	0.002 U	0.002 U	---	---	0.002 U	0.004 U	---	0.4 U	---
SS-02	12/11/98	6	0.002 U	0.002 U	---	---	0.002 U	0.004 U	---	0.4 U	---
SS-03	12/11/98	6	0.002 U	0.002 U	---	---	0.002 U	0.004 U	---	0.4 U	---
UT-01-01	12/14/98	6	0.002 U	0.002 U	---	---	0.002 U	0.004 U	---	0.4 U	---
UT-01-02	12/14/98	6	0.002 U	0.002 U	---	---	0.002 U	0.004 U	---	0.4 U	---
UT-01-03	12/14/98	6	0.002 U	0.002 U	---	---	0.002 U	0.004 U	---	0.4 U	---
UT-01-04	12/16/98	6	0.002 U	0.002 U	---	---	0.002 U	0.004 U	---	0.4 U	---
UT-02-01	12/17/98	6	0.002 U	0.002 U	---	---	0.002 U	0.004 U	---	0.4 U	---
UT-02-02	01/04/99	6	0.005 U	0.005 U	---	---	0.005 U	0.005 U	---	1.0 U	---
UT-02-03	01/04/99	6	0.005 U	0.005 U	---	---	0.005 U	0.005 U	---	1.0 U	---
UT-02-04	01/04/99	6	0.005 U	0.005 U	---	---	0.005 U	0.005 U	---	1.0 U	---
UT-02-05	01/04/99	6	**0.019**	0.005 U	---	---	**0.022**	**0.7**	---	**5.3**	---
UT-02-06	01/04/99	6	0.005 U	0.005 U	---	---	0.005 U	0.005 U	---	1.0 U	---
UT-02-07	01/05/99	6	0.005 U	0.005 U	---	---	0.005 U	0.005 U	---	1.0 U	---
UT-02-08	01/05/99	6.5	**0.44**	0.005 U	---	---	**0.04**	**0.19**	---	**7.5**	---
UT-02-09	01/06/99	10	**0.066**	**0.007**	---	---	0.005 U	**0.022**	---	1.0 U	---
		12	**0.028**	**0.005**	---	---	0.005 U	0.005 U	---	1.0 U	---
UT-02-10	01/06/99	6	0.005 U	0.005 U	---	---	0.005 U	0.005 U	---	1.0 U	---

Table 1
Summary of Soil Sample Analytical Results
1178 El Camino Real
San Bruno, California

BORING/ SAMPLE ID	Date	Sample Depth (feet bgs)	Benzene	Ethylbenzene	MTBE (8021B)	MTBE (8260B)	Toluene	Total Xylene	TPH-d	TPH-g	TPH-mo
			mg/kg								
ESL (Soil less than 10 ft bgs			*0.044*	*2.3*	*0.023*		*2.9*	*2.3*	*83*	*83*	*370*
ESL (Soil greater than 10 ft bgs)			*0.044*	*3.3*	*0.023*		*2.9*	*2.3*	*83*	*83*	*5,000*
UT-02-11	01/10/99	6	*0.005 U*	*0.005 U*	---	---	*0.005 U*	*0.005 U*	---	**2.0**	---
UT-02-12	01/11/99	6	*0.005 U*	*0.005 U*	---	---	*0.005 U*	*0.005 U*	---	*1.0 U*	---
UT-02-13	01/11/99	5	*0.005 U*	*0.005 U*	---	---	*0.005 U*	*0.005 U*	---	*1.0 U*	---
UT-03-01	01/06/99	6	*0.005 U*	*0.005 U*	---	---	*0.005 U*	*0.005 U*	---	*1.0 U*	---
	01/06/99	10	**0.025**	*0.005 U*	---	---	*0.005 U*	*0.005 U*	---	**1.9**	---
UT-03-02	01/07/99	10	*0.005 U*	*0.005 U*	---	---	*0.005 U*	*0.005 U*	---	*1.0 U*	---
UT-03-03	01/07/99	10	*0.005 U*	*0.005 U*	---	---	*0.005 U*	*0.005 U*	---	*1.0 U*	---
UT-03-04	01/07/99	10	*0.005 U*	*0.005 U*	---	---	*0.005 U*	*0.005 U*	---	*1.0 U*	---
UT-03-05	01/08/99	10	*0.005 U*	*0.005 U*	---	---	*0.005 U*	*0.005 U*	---	*1.0 U*	---
UT-03-06	01/10/99	6	*0.005 U*	*0.005 U*	---	---	*0.005 U*	*0.005 U*	---	*1.0 U*	---
	01/10/99	10	*0.005 U*	*0.005 U*	---	---	*0.005 U*	*0.005 U*	---	*1.0 U*	---
UT-04-01	01/11/99	6	*0.005 U*	*0.005 U*	---	---	*0.005 U*	*0.005 U*	---	*1.0 U*	---
UT-04-02	01/12/99	5	*0.005 U*	*0.005 U*	---	---	*0.005 U*	*0.005 U*	---	*1.0 U*	---

Notes:

bgs = Below ground surface

J = Estimated concentration

MTBE = Methyl tert butyl ether

TPH-d = Total petroleum hydrocarbons as diesel fuel

TPH-g = Total petroleum hydrocarbons as gasoline

TPH-mo = Total petroleum hydrocarbons as motor oil

mg/kg = milligrams per kilogram

-- = Not Analyzed

U = Analyte not detected at specified laboratory reporting limit

Two on site soil sample locations named GP-51 exist on site. "*" or GP-51* designates the most recent GP-51 collected on 1/26/2010.

ESL = Environmental Screening Level - San Francisco Bay Regional Water Quality Control Board, Interim Final - November 2007, Revised May 2008 (Tables A-1 and C-1: Applies to residential property above groundwater that is a current or potential drinking water resource).

Table 2
Sumary of Groundwater Sample Analytical Results
1178 El Camino Real
San Bruno, California

BORING ID	Aquifer Zone	Date	Benzene	Ethylbenzene	Lead	MTBE (8021B)	MTBE (8260B)	Toluene	TDS	Total Xylenes	TPH-d	TPH-g	TPH-mo
			ug/L										
ESL (Groundwater)			1.0	30	2.5	5.0		40	NE	20	100	100	100
ASC-2	---	11/13/96	0.5 U	0.5 U	---	---	---	1.8	---	2.0 U	---	50 U	---
ASC-3	---	11/13/96	0.5	0.5 U	---	---	---		---	2.0 U	---		---
ASC-4	---	11/13/96	**15,000**	**7,500**	---	---	---	**37,000**	---	**45,000**	---	**160,000**	---
ASC-5	---	11/13/96	3.0 U	3.0 U	---	---	---	4	---	10 U	---	300 U	---
ASC-9	---	11/13/96	0.5 U	**0.5**	---	---	---	5.1	---	3	---	50 U	---
ASC-10	---	11/13/96	**5,800**	**1,800**	---	---	---	**5,200**	---	**6,900**	---	**22,000**	---
GP-1	---	08/26/98	**7,300**	**3,000**	---	**1,200**	---	**9,800**	---	**17,000**	---	**130,000**	---
GP-2	---	08/26/98	0.5 U	0.5 U	---	20 U	---	0.8	---	0.5 U	---	50 U	---
GP-3	---	08/26/98	0.5 U	0.5 U	---	20 U	---	0.5 U	---	0.5 U	---	50 U	---
GP-4	---	08/26/98	0.5	1.9	---	20 U	---	0.8	---	6.3	---	50 U	---
GP-5	---	08/26/98	**5**	19	---	20 U	---	2	---	**72**	---	**330**	---
GP-6	---	08/27/98	**3.5**	**30**	---	20 U	---	3.8	---	**110**	---	**520**	---
GP-7	---	08/27/98	0.5 U	0.5 U	---	20 U	---	0.5 U	---	0.5 U	---	50 U	---
GP-8	---	08/27/98	0.5 U	0.5 U	---	20 U	---	1.1	---	0.5 U	---	50 U	---
GP-9	---	08/27/98	0.5 U	0.5 U	---	20 U	---	0.6	---	0.5 U	---	50 U	---
GP-10	---	01/25/99	5.0 U	5.0 U	---	20 U	---	5.0 U	---	10 U	---	500 U	---
GP-11	---	01/25/99	5.0 U	5.0 U	---	20 U	---	5.0 U	---	10 U	---	500 U	---
GP-12	---	01/25/99	5.0 U	5.0 U	---	20 U	---	5.0 U	---	10 U	---	500 U	---
GP-13	---	01/25/99	5.0 U	5.0 U	---	---	2.5 U	5.0 U	---	10 U	---	500 U	---
GP-14	---	01/25/99	**24**	5.0 U	---	---	50 U	**80**	---	**97**	---	**380 J**	---
GP-15	---	01/26/99	5.0 U	5.0 U	---	20 U	---	17	---	**27**	---	**140 J**	---
GP-16	---	01/26/99	**27**	6	---	20 U	---	15	---	**32.31**	---	**218 J**	---
GP-17	---	01/26/99	5.0 U	5.0 U	---	20 U	---	5.0 U	---	10 U	---	500 U	---
GP-18	---	01/26/99	5.0 U	5.0 U	---	20 U	---	5.0 U	---	10 U	---	500 U	---
GP-19	---	01/26/99	5.0 U	5.0 U	---	20 U	---	5.0 U	---	10 U	---	500 U	---
GP-20	---	01/26/99	5.0 U	5.0 U	---	20 U	---	5.0 U	---	10 U	---	**3,950,000**	---
GP-21	---	01/26/99	5.0 U	5.0 U	---	20 U	---	5.0 U	---	10 U	---	500 U	---
GP-22	---	01/26/99	5.0 U	5.0 U	---	20 U	---	5.0 U	---	10 U	---	500 U	---
GP-24	---	01/26/99	**1,700**	**3,200**	---	---	500 U	**1,300**	---	**2,700**	---	**210,000**	---
GP-25	---	01/27/99	5.0 U	5.0 U	---	---	2.0 U	4.68	---	10 U	---	**216 J**	---
GP-26	---	01/27/99	5.0 U	5.0 U	---	20 U	---	5.0 U	---	10 U	---	500 U	---
GP-27	---	01/27/99	5.0 U	5.0 U	---	20 U	---	5.0 U	---	10 U	---	**140 J**	---
GP-28	---	01/27/99	5.0 U	5.0 U	---	20 U	---	5.0 U	---	5.0 U	---	500 U	---
GP-29	---	01/27/99	5.0 U	5.0 U	---	20 U	---	5.0 U	---	5.0 U	---	500 U	---
GP-30	---	01/27/99	5.0 U	5.0 U	---	20 U	---	5.0 U	---	5.0 U	---	500 U	---
GP-31	---	01/27/99	5.0 U	5.0 U	---	20 U	---	5.0 U	---	5.0 U	---	500 U	---
GP-32	---	01/28/99	5.0 U	5.0 U	---	20 U	---	5.0 U	---	5.0 U	---	**130 J**	---
GP-33	---	01/28/99	5.0 U	5.0 U	---	20 U	---	5.0 U	---	5.0 U	---	500 U	---
GP-34	---	01/28/99	5.0 U	5.0 U	---	20 U	---	5.0 U	---	5.0 U	---	500 U	---
GP-35	---	01/28/99	**7**	10	---	20 U	---	15	---	**39**	---	**530**	---
GP-36	---	01/28/99	**570**	**560**	---	20 U	---	**70**	---	**510**	---	**26,000**	---
GP-37	---	01/28/99	**44**	**184**	---	20 U	---	10.3	---	**347.2**	---	**11,000**	---
GP-39	---	01/28/99	**5,510**	**2,030**	---	100 U	---	**492**	---	**5,830**	---	**38,200**	---

Table 2
Sumary of Groundwater Sample Analytical Results
1178 El Camino Real
San Bruno, California

BORING ID	Aquifer Zone	Date	Benzene	Ethylbenzene	Lead	MTBE (8021B)	MTBE (8260B)	Toluene	TDS	Total Xylenes	TPH-d	TPH-g	TPH-mo
			ug/L										
ESL (Groundwater)			1.0	30	2.5	5.0		40	NE	20	100	100	100
GP-40	---	01/28/99	**2,030**	**3,050**	---	---	40 U	**670**	---	**6,060**	---	**39,000**	---
GP-41	---	01/28/99	**2,840**	**2,010**	---	10 U	---	**1,020**	---	**5,250**	---	**44,200**	---
GP-42	---	01/28/99	5.0 U	**2.04**	---	2.0 U	---	1.3	---	2.07	---	**127**	---
GP-44	---	04/11/00	**25**	**690**	---	---	5.0 U	7.2	---	**1,600**	---	**18,000**	---
GP-45	---	04/11/00	**2,700**	**6,500**	---	---	200 U	**520**	---	**20,000**	---	**180,000**	---
GP-47	---	04/11/00	**3,600**	**1,800**	---	---	10 U	31	---	**3,100**	---	**31,000**	---
GP-48	---	04/11/00	**530**	**6,300**	---	---	200 U	**1,800**	---	**19,000**	---	**86,000**	---
GP-49	---	04/10/00	**8,200**	**5,400**	---	---	500 U	**15,000**	---	**20,000**	---	**120,000**	---
GP-50	---	04/11/00	**170**	**54**	---	---	0.5 U	1.6	---	6.1	---	**400**	---
GP-51	---	04/10/00	**1,000**	**1,400**	---	---	50 U	**110**	---	**5,000**	---	**56,000**	---
MW-1	S	04/02/92	**39**	3.3	---	---	---	7.6	---	3.3	50 U	**110**	---
MW-1	S	11/13/92	**21**	0.3 U	---	---	---	0.4	---	0.3 U	10 U	**190**	---
MW-1	S	05/25/93	**460**	**94**	---	---	---	**280**	---	**94**	10 U	**2,300**	---
MW-1	S	08/18/93	**400**	**75**	---	---	---	30	---	**75**	10 U	**1,300**	---
MW-1	S	11/24/93	**2**	2	---	---	---	0.9	---	2	10 U	**120**	---
MW-1	S	04/28/94	**240**	27	---	---	---	11	---	**27**	10 U	**1,300**	---
MW-1	S	08/18/94	**33**	5.6	---	---	---	2	---	5.6	50 U	**400**	---
MW-1	S	09/30/94	**75**	6.8	---	---	---	6.3	---	6.8	50 U	**910**	---
MW-1	S	12/01/94	**130**	9.3	---	---	---	6.8	---	9.3	50 U	**1,600**	---
MW-1	S	03/09/95	**670**	**99**	---	---	---	**83**	---	**99**	50 U	**5,000**	---
MW-1	S	06/05/95	**1,200**	**320**	---	---	---	**640**	---	**320**	50 U	**8,000**	---
MW-1	S	08/28/95	**630**	**200**	---	---	---	**130**	---	**200**	50 U	**3,600**	---
MW-1	S	11/10/95	**270**	**91**	---	---	---	7.2	---	**91**	**190**	**1,800**	---
MW-1	S	03/08/96	**54**	26	---	---	---	1.0 U	---	**26**	50 U	**430**	---
MW-1	S	06/12/96	**340**	**120**	---	---	---	**95**	---	**120**	50 U	**3,700**	---
MW-1	S	09/06/96	**130**	**52**	---	---	---	15	---	**52**	**120**	**1,500**	---
MW-1	S	12/04/96	**54**	19	---	10 U	---	1.0 U	---	19	50 U	**450**	---
MW-1	S	02/28/97	**400**	**160**	---	10 U	---	**40**	---	**160**	89	**3,400**	---
MW-1	S	06/11/97	**250**	**120**	---	10 U	---	**62**	---	**120**	**190**	**2,600**	---
MW-1	S	08/26/97	**180**	**81**	---	5 U	---	7.5	---	**81**	50 U	**1,100**	---
MW-1	S	11/25/97	**25**	12	---	5 U	---	0.5 U	---	12	50 U	**130**	---
MW-1	S	02/10/98	**17**	12	---	---	---	1.8	---	12	50 U	**170**	---
MW-1	S	05/27/98	**340**	**180**	---	2.5 U	---	**46**	---	**180**	70	**2,100**	---
MW-1	S	08/13/98	**210**	**110**	---	2.5 U	---	21	---	**400**	**330**	**1,100**	---
MW-1	S	11/11/98	**150**	**67**	---	2.5 U	---	1.6	---	**84**	**190**	**920**	---
MW-1	S	02/11/99	**18**	15	---	2.5 U	---	50 U	---	6.9	78	**160**	---
MW-1	S	05/13/99	**200**	**79**	---	2.5 U	---	7.3	---	**160**	94	**880**	---
MW-1	S	08/12/99	**250**	**85**	---	2.5 U	---	0.5 U	---	**170**	**420**	**1,600**	---
MW-1	S	10/27/99	**230**	**45**	---	2.5 U	---	1.1	---	**46**	**350**	**1,100**	---
MW-1	S	02/02/00	**8.7**	0.9	---	---	0.5 U	0.5 U	---	0.5 U	100 U	60	---
MW-1	S	05/04/00	**120**	**41**	---	---	0.5 U	4.9	---	**84**	100 U	**830**	---
MW-1	S	08/03/00	0.8	0.5 U	---	---	0.5 U	0.5 U	---	0.5 U	100 U	**210**	---
MW-1	S	11/08/00	**2.3**	0.5 U	---	---	0.5 U	0.5 U	---	0.7	100 U	**250**	---

Table 2
Sumary of Groundwater Sample Analytical Results
1178 El Camino Real
San Bruno, California

BORING ID	Aquifer Zone	Date	Benzene	Ethylbenzene	Lead	MTBE (8021B)	MTBE (8260B)	Toluene	TDS	Total Xylenes	TPH-d	TPH-g	TPH-mo
			ug/L										
ESL (Groundwater)			1.0	30	2.5	5.0		40	NE	20	100	100	100
MW-1	S	02/14/01	0.5 U	0.5 U	---	---	0.5 U	0.5 U	---	0.5 U	100 U	**210**	---
MW-1	S	04/25/01	**4.7**	0.5	---	---	0.5 U	0.5 U	---	1	100 U	50 U	---
MW-1	S	07/25/01	**2.4**	0.5 U	---	---	0.5 U	0.5 U	---	0.5 U	100 U	50 U	---
MW-1	S	10/31/01	**1.7**	0.5 U	---	---	0.5 U	0.5 U	---	0.8	100 U	**180**	---
MW-1	S	10/21/02	**6**	0.5 U	---	---	0.5 U	0.5 U	---	0.5 U	---	51	---
MW-1	S	04/30/03	**8.5**	2.1	---	---	0.5 U	0.5 U	---	3.2	**140**	75	---
MW-1	S	10/08/03	**4.9**	0.5 U	---	---	0.5 U	0.5 U	---	0.5 U	---	55	---
MW-1	S	06/28/04	**5**	1.2	---	---	0.5 U	0.5 U	---	2.7	---	74	---
MW-1	S	12/21/04	**1.2**	0.5 U	---	---	0.5 U	0.5 U	---	0.5 U	---	50 U	---
MW-1	S	06/15/05	**9.4**	2.1	---	2.0 U	---	0.5 U	---	5.5	**100**	**140**	---
MW-1	S	12/19/05	0.7	0.5 U	---	2.0 U	---	0.5 U	---	0.5 U	71	50 U	---
MW-1	S	06/13/06	**27**	13	---	2.0 U	---	1.1	---	18	**220**	**280**	---
MW-1	S	12/20/06	**3.1**	0.5 U	---	**8.5**	0.5 U	0.5 U	---	0.5 U	61	65	---
MW-1	S	05/25/07	**3.5**	0.5 U	---	2.0 U	---	0.5 U	---	0.63	81	77	---
MW-1	S	09/26/07	**2**	0.5 U	---	2.0 U	---	0.5 U	---	0.5 U	68	50 U	---
MW-1	S	03/06/08	**1.2**	0.5 U	---	2.0 U	---	0.5 U	---	0.5 U	80	50 U	---
MW-1	S	09/24/08	0.62	0.5 U	---	2.0 U	---	0.5 U	---	0.5 U	---	50 U	300 U
MW-1	S	03/20/09	**1.9**	1.0 U	---	---	1.0 U	1.0 U	---	2.0 U	---	50 U	---
MW-1	S	02/04/10	1.0 U	1.0 U	---	---	1.0 U	1.0 U	---	2.0 U	---	50 U	---
MW-1	S	03/22/11	0.5 U	0.5 U	---	---	0.5 U	0.5 U	---	0.5 U	---	50 U	75 U
MW-1	S	09/28/10	0.55 J	1.0 U	---	---	1.0 U	1.0 U	---	2.0 U	---	50 U	190 U
MW-1	S	09/28/11	0.5 U	0.5 U	---	---	0.5 U	0.5 U	---	0.5 U	---	50 U	250 U
MW-2	S	04/02/92	**220**	**47**	---	---	---	3.7	---	**180**	**360**	**1,100**	---
MW-2	S	11/13/92	**290**	27	---	---	---	5	---	**21**	10 U	**870**	---
MW-2	S	05/25/93	**840**	**150**	---	---	---	**69**	---	**230**	10 U	**2,400**	---
MW-2	S	08/18/93	**450**	**100**	---	---	---	3	---	**81**	10 U	**1,000**	---
MW-2	S	11/24/93	**200**	**30**	---	---	---	1	---	13	10 U	**470**	---
MW-2	S	04/28/94	**220**	**53**	---	---	---	1.7	---	**25**	10 U	**660**	---
MW-2	S	08/18/94	**250**	**48**	---	---	---	1.9	---	**28**	50 U	**1,000**	---
MW-2	S	09/30/94	**290**	28	---	---	---	7.5	---	**28**	50 U	**2,000**	---
MW-2	S	12/01/94	**400**	**80**	---	---	---	14	---	**46**	50 U	**2,900**	---
MW-2	S	03/09/95	**170**	**51**	---	---	---	5	---	**35**	50 U	**1,700**	---
MW-2	S	06/05/95	**510**	**180**	---	---	---	5.2	---	**95**	50 U	**2,000**	---
MW-2	S	08/28/95	**480**	**150**	---	---	---	5.5	---	**91**	50 U	**1,500**	---
MW-2	S	11/10/95	**400**	**150**	---	---	---	2.3	---	**64**	240 U	**1,600**	---
MW-2	S	03/08/96	**40**	22	---	---	---	10 U	---	20 U	**130**	---	---
MW-2	S	06/12/96	**290**	**110**	---	---	---	5.8	---	**64**	50 U	**1,400**	---
MW-2	S	09/06/96	**160**	**52**	---	---	---	1.6	---	**35**	**130**	**1,200**	---
MW-2	S	12/20/96	**230**	**74**	---	**16**	---	1.4	---	**40**	50 U	**1,300**	---
MW-2	S	02/26/97	**210**	**79**	---	10 U	---	2.1	---	**39**	50 U	**920**	---
MW-2	S	06/11/97	**150**	**39**	---	10 U	---	1.0 U	---	**27**	**180**	**610**	---
MW-2	S	08/26/97	**110**	14	---	5.0 U	---	1.5	---	6	80	**340**	---
MW-2	S	11/25/97	**82**	**19**	---	**7**	---	0.9	---	10	70	**400**	---

Table 2
Sumary of Groundwater Sample Analytical Results
1178 El Camino Real
San Bruno, California

BORING ID	Aquifer Zone	Date	Benzene	Ethylbenzene	Lead	MTBE (8021B)	MTBE (8260B)	Toluene	TDS	Total Xylenes	TPH-d	TPH-g	TPH-mo
			ug/L										
ESL (Groundwater)			1.0	30	2.5	5.0		40	NE	20	100	100	100
MW-2	S	02/10/98	**180**	**90**	---	---	---	5.5	---	**90**	50 U	**840**	---
MW-2	S	05/27/98	**1,700**	**650**	---	50 U	---	**100**	---	**990**	**110**	**5,600**	---
MW-2	S	08/13/98	**170**	**44**	---	**14**	---	4.8	---	**49**	**150**	**450**	---
MW-2	S	11/11/98	**130**	24	---	2.5 U	---	1.3	---	15	**150**	**430**	---
MW-2	S	02/11/99	**86**	18	---	5.0 U	---	1.0 U	---	8.6	**120**	**280**	---
MW-2	S	05/13/99	**1,000**	**200**	---	2.5 U	---	19	---	**240**	**220**	**2,900**	---
MW-2	S	08/12/99	**120**	17	---	2.0 U	---	0.74	---	17	**110**	**300**	---
MW-2	S	10/27/99	**120**	4.8	---	2.5 U	---	0.5 U	---	3.3	**140**	**240**	---
MW-2	S	02/02/00	**41**	2.4	---	---	0.5 U	0.5 U	---	2.5	100 U	**140**	---
MW-2	S	05/04/00	**45**	2.1	---	---	0.5 U	0.5 U	---	1.3	100 U	95	---
MW-2	S	08/03/00	**330**	14	---	2.0 U	---	2.0 U	---	**25**	100 U	**1,700**	---
MW-2	S	11/08/00	**12**	0.5 U	---	---	0.5 U	0.5 U	---	0.5 U	100 U	**140**	---
MW-2	S	02/14/01	**54**	3.3	---	---	0.5 U	0.5 U	---	2.6	100 U	**180**	---
MW-2	S	04/25/01	**240**	19	---	---	0.5 U	0.5 U	---	15	100 U	**450**	---
MW-2	S	07/25/01	**5.3**	0.5 U	---	---	0.5 U	0.5 U	---	0.5 U	100 U	73	---
MW-2	S	10/31/01	**3.6**	0.5 U	---	---	0.5 U	0.5 U	---	0.5 U	100 U	50 U	---
MW-2	S	07/23/02	**8.6**	1.3	---	4.7	0.5 U	0.5 U	---	0.79	**610**	**200**	---
MW-2	S	10/21/02	**0.98**	0.51	---	---	0.5 U	0.5 U	---	1.1	---	50 U	---
MW-2	S	01/23/03	**33**	2.7	---	---	0.5 U	0.5 U	---	1.8	---	**160**	---
MW-2	S	04/30/03	**24**	1.9	---	---	0.5 U	0.5 U	---	1.2	**630**	**100**	---
MW-2	S	07/14/03	**27**	2.8	---	---	0.5 U	0.5 U	---	2.4	**670**	**160**	---
MW-2	S	10/08/03	**2.9**	0.76	---	---	0.5 U	0.5 U	---	0.6	---	62	---
MW-2	S	01/15/04	**12**	1.6	---	---	0.5 U	0.5 U	---	0.85	**660**	**100**	---
MW-2	S	06/28/04	**19**	1.1	---	---	0.5 U	0.5 U	---	1.6	---	**200**	---
MW-2	S	09/09/04	**1.6**	0.5 U	---	---	0.5 U	0.5 U	---	0.5 U	**380**	50	---
MW-2	S	12/21/04	**3.6**	1.1	---	---	0.5 U	0.5 U	---	0.5 U	---	59	---
MW-2	S	03/09/05	**210**	**50**	---	---	0.5 U	0.5 U	---	33.1	---	**1,000**	---
MW-2	S	06/15/05	**1,200**	**500**	---	2.0 U	---	6.6	---	**400**	**2,300**	**6,300**	---
MW-2	S	09/13/05	**450**	**81**	---	10 U	---	2.5 U	---	120	**1,000**	**2,300**	---
MW-2	S	12/19/05	**200**	21	---	2.0 U	---	0.5 U	---	23	**800**	**680**	---
MW-2	S	03/08/06	**5,400**	**1,400**	---	80 U	---	**600**	---	**1,900**	**5,300**	**17,000**	---
MW-2	S	06/13/06	**9,400**	**1,700**	---	80 U	---	**1,000**	---	**2,900**	**4,400**	**34,000**	---
MW-2	S	09/06/06	**6,200**	**910**	---	100 U	---	**290**	---	**1,900**	**3,200**	**27,000**	---
MW-2	S	12/20/06	**4,700**	**520**	---	40 U	---	**110**	---	**940**	**1,900**	**18,000**	---
MW-2	S	03/05/07	**6,700**	**890**	---	50 U	---	**130**	---	**1,500**	**3,400**	**25,000**	---
MW-2	S	03/05/07	**6,600**	**870**	---	50 U	---	**130**	---	**1,500**	**3,500**	**24,000**	---
MW-2	S	05/25/07	**4,100**	**510**	---	50 U	---	**48**	---	**1,100**	**2,600**	**16,000**	---
MW-2	S	09/26/07	**4,100**	**170**	---	40 U	---	18	---	**520**	**2,100**	**11,000**	---
MW-2	S	09/26/07	**4,000**	**160**	---	50 U	---	18	---	**490**	**1,700**	**11,000**	---
MW-2	S	03/06/08	**5,600**	**760**	---	2.0 U	---	**68**	---	**1,600**	**3,700**	**19,000**	---
MW-2	S	09/24/08	**2,800**	**180**	---	20 U	---	16	---	**514**	---	**12,000**	300 U
MW-2	S	03/20/09	**3,410**	**631**	---	---	50 U	**49.5 J**	---	**1,580**	---	**11,200**	---
MW-2	S	03/20/09	**4,210**	**784**	---	---	50 U	**58.8**	---	**1,940**	---	**14,100**	---

Table 2
Sumary of Groundwater Sample Analytical Results
1178 El Camino Real
San Bruno, California

BORING ID	Aquifer Zone	Date	Benzene	Ethylbenzene	Lead	MTBE (8021B)	MTBE (8260B)	Toluene	TDS	Total Xylenes	TPH-d	TPH-g	TPH-mo
			ug/L										
ESL (Groundwater)			1.0	30	2.5	5.0		40	NE	20	100	100	100
MW-2	S	02/04/10	**3,930**	**921**	---	---	50 U	35 J	---	**2,110**	---	**14,700**	---
MW-2	S	09/27/10	**1,740**	**173**	---	---	1.0 U	20 U	---	**270**	---	**6,400**	190 U
MW-2	S	03/22/11	**1,200**	**300**	---	---	5.0 U	6.9	---	**530**	---	**7,400**	79 U
MW-2	S	09/28/11	**570**	10 U	---	---	10 U	10 U	---	17	---	**3,600**	250 U
MW-3	S	04/02/92	**950**	17	---	---	---	**66**	---	**180**	**500**	**2,400**	---
MW-3	S	11/13/92	**560**	**38**	---	---	---	2	---	12	10 U	**940**	---
MW-3	S	05/25/93	**650**	**46**	---	---	---	3	---	16	10 U	**1,200**	---
MW-3	S	08/18/93	**850**	**90**	---	---	---	0.7	---	14	10 U	**1,300**	---
MW-3	S	11/24/93	**630**	**83**	---	---	---	5	---	19	10 U	**1,600**	---
MW-3	S	04/28/94	**490**	**43**	---	---	---	2.4	---	14	10 U	**1,100**	---
MW-3	S	08/18/94	**460**	**90**	---	---	---	2.6	---	48	50 U	**2,000**	---
MW-3	S	09/30/94	**830**	**73**	---	---	---	2.3	---	68	50 U	**2,300**	---
MW-3	S	12/01/94	**650**	**110**	---	---	---	3.3	---	40	50 U	**1,600**	---
MW-3	S	03/09/95	**500**	**100**	---	---	---	3.8	---	54	50 U	**1,700**	---
MW-3	S	06/05/95	**500**	**100**	---	---	---	6.8	---	94	50 U	**1,300**	---
MW-3	S	08/28/95	**700**	**160**	---	---	---	5.7	---	**120**	50 U	**1,900**	---
MW-3	S	11/10/95	**730**	**150**	---	---	---	25 U	---	**120**	**260**	---	---
MW-3	S	03/08/96	**800**	**170**	---	---	---	10 U	---	**140**	**240**	**2,800**	---
MW-3	S	06/12/96	**800**	**240**	---	---	---	15	---	**260**	50 U	**3,400**	---
MW-3	S	09/06/96	**1,000**	**290**	---	---	---	8.6	---	**260**	**290**	**7,000**	---
MW-3	S	12/20/96	**1,900**	**400**	---	100 U	---	10 U	---	**440**	**370**	**8,100**	---
MW-3	S	02/28/97	**1.8**	**470**	---	100 U	---	33	---	**560**	**200**	**7,300**	---
MW-3	S	06/11/97	**500**	**170**	---	50 U	---	5.0 U	---	**180**	**190**	**2,500**	---
MW-3	S	08/26/97	**1,700**	**570**	---	30 U	---	13	---	**590**	50 U	**4,800**	---
MW-3	S	11/25/97	**1,500**	**520**	---	50 U	---	21	---	**600**	50 U	**5,000**	---
MW-3	S	02/10/98	**1,200**	**370**	---	30 U	---	13	---	**400**	50 U	**4,200**	---
MW-3	S	05/27/98	**600**	**360**	---	5.0 U	---	9	---	**340**	90	**2,300**	---
MW-3	S	08/13/98	**320**	**150**	---	6.6 U	---	2	---	**130**	**510**	**900**	---
MW-3	S	11/11/98	**290**	**150**	---	5.0 U	---	2.4	---	**140**	**310**	**1,600**	---
MW-3	S	02/11/99	**420**	**160**	---	25 U	---	5.0 U	---	99	**390**	**1,900**	---
MW-3	S	05/13/99	**220**	**1,100**	---	2.0 U	---	1.7	---	57	**120**	**740**	---
MW-3	S	08/12/99	**260**	**73**	---	2.5 U	---	0.5 U	---	55	**250**	**1,200**	---
MW-3	S	10/27/99	**360**	**160**	---	2.5 U	---	0.5 U	---	**110**	**670**	**2,300**	---
MW-3	S	02/02/00	**470**	**180**	---	---	0.5 U	2.6	---	68	**110**	**2,400**	---
MW-3	S	05/04/00	**440**	**160**	---	---	1	1.7	---	35	100 U	**1,100**	---
MW-3	S	08/03/00	**750**	**340**	---	---	1.7	5.1	---	**250**	100 U	**3,300**	---
MW-3	S	11/08/00	**450**	**45**	---	---	2.8	3.3	---	22	100 U	**1,400**	---
MW-3	S	02/14/01	**420**	8.4	---	---	2	2.3	---	5.8	100 U	**1,000**	---
MW-3	S	04/25/01	**140**	8.9	---	---	1.4	1.0 U	---	1.4	100 U	**320**	---
MW-3	S	07/25/01	**580**	**38**	---	---	1.1	3	---	10	100 U	**1,000**	---
MW-3	S	10/31/01	**450**	13	---	---	2	1.7	---	4.6	100 U	**870**	---
MW-3	S	07/23/02	**72**	0.86	---	**8.4**	1.1	0.5 U	---	0.5 U	**210**	**250**	---
MW-3	S	10/21/02	**50**	0.51	---	---	2.5	0.5 U	---	0.5 U	---	**150**	---

Table 2
Sumary of Groundwater Sample Analytical Results
1178 El Camino Real
San Bruno, California

BORING ID	Aquifer Zone	Date	Benzene	Ethylbenzene	Lead	MTBE (8021B)	MTBE (8260B)	Toluene	TDS	Total Xylenes	TPH-d	TPH-g	TPH-mo
			ug/L										
ESL (Groundwater)			1.0	30	2.5	5.0		40	NE	20	100	100	100
MW-3	S	01/23/03	**42**	0.57	---	---	3.1	0.5 U	---	0.5 U	---	**170**	---
MW-3	S	04/30/03	**23**	0.5 U	---	---	3.9	0.5 U	---	0.5 U	**270**	50 U	---
MW-3	S	07/14/03	**31**	0.5 U	---	---	3.1	0.5 U	---	0.5 U	**160**	**130**	---
MW-3	S	10/08/03	**14**	0.5 U	---	---	3.4	0.5 U	---	0.5 U	---	52	---
MW-3	S	01/15/04	**15**	0.5 U	---	---	**5.7**	0.5 U	---	0.5 U	**160**	**100**	---
MW-4	S	12/20/96	**2,100**	**560**	50 U	100 U	---	**1,200**	---	**3,100**	50 U	**15,000**	---
MW-4	S	02/28/97	**510**	**140**	50 U	10 U	---	20	---	**110**	50 U	**2,000**	---
MW-4	S	06/11/97	**680**	**180**	50 U	50 U	---	12	---	**110**	60	**2,300**	---
MW-4	S	08/26/97	**450**	**140**	50 U	5.0 U	---	18	---	**120**	50 U	**1,300**	---
MW-4	S	11/25/97	---	---	50 U	---	---	---	---	---	---	---	---
MW-4	S	02/10/98	**1,200**	**380**	50 U	---	---	**410**	---	**1,400**	50 U	**5,600**	---
MW-4	S	05/27/98	**740**	**150**	50 U	**56**	---	15	---	80	50 U	**2,300**	---
MW-4	S	08/13/98	**330**	**100**	50 U	**14**	---	16	---	93	**310**	**830**	---
MW-4	S	11/11/98	**230**	**74**	50 U	**6.7**	---	14	---	58	**110**	**1,100**	---
MW-4	S	02/11/99	**420**	**66**	50 U	25 U	---	6.5	---	**120**	**400**	**1,600**	---
MW-4	S	05/13/99	**1,900**	**480**	---	2.5 U	---	**100**	---	**430**	**650**	**6,300**	---
MW-4	S	08/12/99	**570**	**150**	---	2.5 U	---	**47**	---	**270**	**860**	**2,500**	---
MW-4	S	10/27/99	**1,200**	**300**	---	2.5 U	---	**41**	---	77	**960**	**3,700**	---
MW-4	S	02/02/00	**280**	**63**	---	---	0.5 U	0.6	---	12	100 U	**810**	---
MW-4	S	05/04/00	**2,200**	**720**	---	5.0 U	---	**78**	---	**1,400**	100 U	**6,700**	---
MW-4	S	08/03/00	**230**	**54**	---	---	0.5 U	1.4	---	42	100 U	**690**	---
MW-4	S	11/08/00	**370**	**78**	---	2.0 U	---	2.0 U	---	13	100 U	**970**	---
MW-4	S	02/14/01	**85**	20	---	---	0.5 U	0.5 U	---	17	100 U	**300**	---
MW-4	S	04/25/01	**110**	19	---	---	0.5 U	0.5 U	---	2.6	100 U	**290**	---
MW-4	S	07/25/01	**3,000**	**1,200**	---	---	0.5 U	13	---	**790**	**260**	**15,000**	---
MW-4	S	10/31/01	**470**	**75**	---	---	0.5 U	2.3	---	80	100 U	**1,400**	---
MW-4	S	07/23/02	**190**	**59**	---	**6.3**	0.5 U	2.4	---	97	**400**	**1,400**	---
MW-4	S	10/21/02	**270**	**63**	---	---	0.5 U	7.4	---	**249**	94	**2,000**	---
MW-4	S	01/23/03	**2,900**	**1,200**	---	3.1 U	---	**80**	---	**1,460**	---	**15,000**	---
MW-4	S	04/30/03	**4,000**	**1,900**	---	---	0.5 U	**120**	---	**2,300**	**3,000**	**16,000**	---
MW-4	S	07/14/03	**3,800**	**1,900**	---	---	6.3 U	**84**	---	**2,800**	**4,100**	**26,000**	---
MW-4	S	10/08/03	**2,600**	**1,000**	---	3.6 U	---	33	---	**2,120**	**950**	**13,000**	---
MW-4	S	01/15/04	**3,900**	**2,300**	---	---	5 U	**45**	---	**1,900**	**5,600**	**27,000**	---
MW-4	S	01/15/04	**4,000**	**2,400**	---	---	5 U	**49**	---	**2,100**	**4,500**	**28,000**	---
MW-5	S	12/20/96	**22**	19	50 U	10 U	---	6.6	---	**130**	50 U	**550**	---
MW-5	S	02/28/97	**10**	12	50 U	10 U	---	1.0 U	---	7.4	50 U	**210**	---
MW-5	S	06/11/97	**130**	**260**	50 U	10 U	---	1.0 U	---	4.7	**120**	**2,100**	---
MW-5	S	08/26/97	**89**	**120**	50 U	5.0 U	---	0.5 U	---	11	5.0 U	**780**	---
MW-5	S	11/25/97	**35**	11	50 U	5.0 U	---	0.5 U	---	4	50 U	**320**	---
MW-5	S	02/10/98	**2.1**	0.7	50 U	---	---	0.5 U	---	2.0 U	50 U	60	---
MW-5	S	05/27/98	**28**	25	50 U	**6**	---	1	---	29	50 U	**260**	---
MW-5	S	08/13/98	**9.6**	20	50 U	2.5 U	---	0.68	---	24	**300**	**250**	---
MW-5	S	11/11/98	**3.6**	7.3	50 U	2.5 U	---	0.5 U	---	4.8	50 U	**100**	---

Table 2
Sumary of Groundwater Sample Analytical Results
1178 El Camino Real
San Bruno, California

BORING ID	Aquifer Zone	Date	Benzene	Ethylbenzene	Lead	MTBE (8021B)	MTBE (8260B)	Toluene	TDS	Total Xylenes	TPH-d	TPH-g	TPH-mo
			ug/L										
ESL (Groundwater)			1.0	30	2.5	5.0		40	NE	20	100	100	100
MW-5	S	02/11/99	0.5 U	0.5 U	50 U	2.5 U	---	0.5 U	---	50 U	50 U	50 U	---
MW-5	S	05/13/99	**14**	**30**	---	2.5 U	---	0.5 U	---	39	50 U	**330**	---
MW-5	S	08/12/99	**6.8**	19	---	2.5 U	---	0.5 U	---	34	50 U	**260**	---
MW-5	S	10/27/99	**7.7**	25	---	2.5 U	---	0.5 U	---	21	**120**	**220**	---
MW-5	S	05/04/00	**8.9**	26	---	---	0.5 U	0.8	---	53	100 U	**350**	---
MW-6	S	12/20/96	**29**	6	50 U	10 U	---	35	---	34	86	**260**	---
MW-6	S	02/28/97	**64**	21	50 U	10 U	---	**53**	---	81	50 U	**570**	---
MW-6	S	06/11/97	**350**	**140**	50 U	10 U	---	**160**	---	**230**	**220**	**2,400**	---
MW-6	S	08/26/97	**260**	**70**	50 U	5.0 U	---	15	---	54	90	**750**	---
MW-6	S	11/25/97	**250**	**46**	50 U	5.0 U	---	24	---	30	80	**630**	---
MW-6	S	02/10/98	**140**	**36**	50 U	---	---	23	---	35	50 U	**450**	---
MW-6	S	05/27/98	**170**	**49**	50 U	30 U	---	34	---	60	**140**	**610**	---
MW-6	S	08/13/98	**65**	24	50 U	3.3	---	30	---	48	**650**	**430**	---
MW-6	S	11/11/98	**130**	**34**	50 U	2.5 U	---	30	---	65	**300**	**690**	---
MW-6	S	02/11/99	**120**	**40**	50 U	6.2 U	---	16	---	20	**140**	**500**	---
MW-6	S	05/13/99	**90**	23	---	2.5 U	---	14	---	42	81	**450**	---
MW-6	S	08/12/99	**150**	**49**	---	2.0 U	---	28	---	**110**	**440**	**770**	---
MW-6	S	10/27/99	**330**	**85**	---	2.0 U	---	**40**	---	**170**	**840**	**1,500**	---
MW-6	S	02/02/00	**100**	19	---	---	0.5 U	5.7	---	24	100 U	**500**	---
MW-6	S	05/04/00	**220**	**45**	---	---	0.5 U	22	---	68	100 U	**880**	---
MW-6	S	08/03/00	**430**	**34**	---	2.0 U	---	19	---	51	100 U	**1,000**	---
MW-6	S	11/08/00	**210**	**31**	---	2.0 U	---	13	---	69	100 U	**960**	---
MW-6	S	02/14/01	**520**	**83**	---	2.0 U	---	10	---	**200**	100 U	**1,800**	---
MW-6	S	04/25/01	**1,100**	**220**	---	2.0 U	---	17	---	**410**	**130**	**2,900**	---
MW-6	S	07/25/01	**3,600**	**1,200**	---	2.0 U	---	**81**	---	**2,400**	**620**	**23,000**	---
MW-6	S	10/31/01	**490**	9.2	---	2.0 U	---	2.2	---	77	100 U	**1,900**	---
MW-6	S	07/23/02	**120**	**41**	---	**8.7**	0.5 U	0.74	---	52	**890**	**960**	---
MW-6	S	07/23/02	**59**	21	---	**9.8**	0.5 U	0.55	---	28	---	**550**	---
MW-6	S	10/21/02	**290**	**110**	---	---	0.5 U	3.8	---	**249**	---	**2,300**	---
MW-6	S	01/23/03	**130**	**71**	---	---	0.6	4.7	---	**136**	---	**1,600**	---
MW-6	S	04/30/03	**33**	19	---	---	0.8	0.61	---	25	**380**	**380**	---
MW-6	S	04/30/03	**68**	**41**	---	---	0.8	1.2	---	53	**460**	**710**	---
MW-6	S	07/14/03	**97**	**57**	---	---	0.7	1.3	---	99	**530**	**1,500**	---
MW-6	S	07/14/03	**100**	**59**	---	---	0.7	3.3	---	**100**	**490**	**1,500**	---
MW-6	S	10/08/03	**98**	**43**	---	---	0.5 U	0.81	---	92.8	---	**940**	---
MW-6	S	01/15/04	**320**	**260**	---	---	0.5 U	10	---	**260**	**500**	**4,700**	---
MW-6	S	06/28/04	**150**	**150**	---	---	0.5 U	2.5 U	---	**283.6**	---	**3,100**	---
MW-6	S	09/09/04	**62**	**47**	---	---	0.5 U	2.9	---	**120**	**500**	**1,600**	---
MW-6	S	09/09/04	**54**	**42**	---	---	0.5 U	2.4	---	**100**	---	**1,500**	---
MW-6	S	12/21/04	**37**	27	---	---	0.5 U	1.5	---	84.8	---	**1,300**	---
MW-6	S	03/09/05	**150**	**160**	---	---	0.5 U	6	---	**185.7**	**350**	**3,000**	---
MW-6	S	06/15/05	**110**	**190**	---	2.0 U	---	3.8	---	**190**	**600**	**2,700**	---
MW-6	S	06/15/05	**95**	**170**	---	2.0 U	---	3.1	---	**170**	**600**	**2,400**	---

Table 2
Sumary of Groundwater Sample Analytical Results
1178 El Camino Real
San Bruno, California

BORING ID	Aquifer Zone	Date	Benzene	Ethylbenzene	Lead	MTBE (8021B)	MTBE (8260B)	Toluene	TDS	Total Xylenes	TPH-d	TPH-g	TPH-mo
			ug/L										
ESL (Groundwater)			1.0	30	2.5	5.0		40	NE	20	100	100	100
MW-6	S	09/13/05	**20**	**36**	---	2.0 U	---	0.5 U	---	64	**300**	**970**	---
MW-6	S	09/13/05	**11**	15	---	2.0 U	---	0.5 U	---	35	**500**	**630**	---
MW-6	S	12/19/05	**62**	**75**	---	2.0 U	---	2.5	---	**120**	**780**	**1,800**	---
MW-6	S	12/19/05	**50**	**56**	---	2.0 U	---	1.8	---	**100**	**520**	**1,500**	---
MW-6	S	03/08/06	**200**	**330**	---	2.0 U	---	2.9	---	**270**	**1,800**	**4,900**	---
MW-6	S	03/08/06	**200**	**340**	---	2.0 U	---	3	---	**280**	**1,400**	**4,800**	---
MW-6	S	06/13/06	**81**	**210**	---	2.0 U	---	7.1	---	**200**	**860**	**2,900**	---
MW-6	S	06/13/06	**70**	**200**	---	2.0 U	---	5.4	---	**200**	**690**	**2,600**	---
MW-6	S	09/06/06	**31**	**31**	---	2.0 U	---	0.5 U	---	47	**920**	**1,500**	---
MW-6	S	09/06/06	**33**	**38**	---	**19**	---	0.5 U	---	58	**800**	**1,800**	---
MW-6	S	12/20/06	**31**	**91**	---	2.0 U	---	0.66	---	**120**	**580**	**2,400**	---
MW-6	S	12/20/06	**25**	**71**	---	2.0 U	---	0.5 U	---	93	**760**	**1,900**	---
MW-6	S	03/05/07	**65**	**81**	---	2.0 U	---	1.8	---	**140**	**1,200**	**2,900**	---
MW-6	S	05/25/07	**85**	**91**	---	**14**	0.5 U	1.6	---	**150**	**1,100**	**3,500**	---
MW-6	S	05/25/07	**77**	**93**	---	**9.1**	0.5 U	3.9	---	**150**	**1,000**	**3,800**	---
MW-6	S	03/06/08	**96**	**290**	---	2.0 U	---	17	---	**480**	**2,000**	**6,400**	---
MW-6	S	03/06/08	**99**	**320**	---	**100**	0.5 U	15	---	**460**	**1,900**	**6,100**	---
MW-6	S	03/20/09	**50.9**	**192**	---	---	10 U	10 U	---	**270**	---	**3,550**	---
MW-6	S	02/04/10	**14.1**	**96.1**	---	---	10 U	10 U	---	51.6	---	**2,430**	---
MW-6	S	03/22/11	**9.1**	**130**	---	---	5.0 U	5.0 U	---	**130**	---	**3,300**	78 U
MW-6	S	09/28/11	1.7 U	**66**	---	---	1.7 U	1.7 U	---	50	---	**3,400**	250 U
MW-7	S	11/11/98	0.5 U	0.5 U	---	2.5 U	---	0.5 U	---	0.69	50 U	50 U	---
MW-7	S	02/11/99	0.5 U	0.5 U	---	2.5 U	---	0.5 U	---	0.5 U	50 U	50 U	---
MW-7	S	05/13/99	0.5 U	0.5 U	---	2.5 U	---	0.5 U	---	0.5 U	50 U	50 U	---
MW-7	S	08/12/99	0.5 U	0.5 U	---	2.5 U	---	0.5 U	---	0.5 U	50 U	50 U	---
MW-7	S	10/27/99	0.5 U	0.5 U	---	2.5 U	---	0.5 U	---	0.5 U	50 U	50 U	---
MW-7	S	05/04/00	0.5 U	0.5 U	---	---	0.5 U	0.5 U	---	0.5 U	100 U	50 U	---
MW-7	S	08/03/00	0.5 U	0.5 U	---	---	0.5 U	0.5 U	---	0.5 U	100 U	50 U	---
MW-7	S	11/08/00	0.5 U	0.5 U	---	---	0.5 U	0.5 U	---	0.5 U	100 U	50 U	---
MW-7	S	02/14/01	0.5 U	0.5 U	---	---	0.5 U	0.5 U	---	0.5 U	100 U	50 U	---
MW-7	S	04/25/01	0.5 U	0.5 U	---	---	0.5 U	0.5 U	---	0.5 U	100 U	50 U	---
MW-7	S	07/25/01	0.5 U	0.5 U	---	---	0.5 U	0.5 U	---	0.5 U	100 U	50 U	---
MW-7	S	10/31/01	0.5 U	0.5 U	---	---	0.5 U	0.5 U	---	0.5 U	100 U	50 U	---
MW-8	S	11/11/98	0.5 U	0.5 U	---	2.5 U	---	0.5 U	---	0.5 U	50 U	50 U	---
MW-8	S	02/11/99	0.5 U	0.5 U	---	2.5 U	---	0.5 U	---	0.5 U	50 U	50 U	---
MW-8	S	05/13/99	0.5 U	0.5 U	---	2.5 U	---	0.5 U	---	0.5 U	50 U	50 U	---
MW-8	S	08/12/99	0.5 U	0.5 U	---	2.5 U	---	0.5 U	---	0.5 U	50 U	50 U	---
MW-8	S	10/27/99	0.5 U	0.5 U	---	2.5 U	---	0.5 U	---	0.5 U	50 U	50 U	---
MW-9	S	05/13/99	0.5 U	0.5 U	---	2.5 U	---	0.5 U	---	0.5 U	50 U	50 U	---
MW-9	S	08/12/99	0.5 U	0.5 U	---	2.5 U	---	0.5 U	---	0.5 U	50 U	50 U	---
MW-9	S	10/27/99	0.5 U	0.5 U	---	2.5 U	---	0.5 U	---	0.5 U	50 U	50 U	---
MW-9	S	02/02/00	0.5 U	0.5 U	---	---	0.5 U	0.5 U	---	0.5 U	100 U	50 U	---
MW-9	S	05/04/00	0.5 U	0.5 U	---	---	0.5 U	0.5 U	---	0.5 U	100 U	50 U	---

Table 2
Sumary of Groundwater Sample Analytical Results
1178 El Camino Real
San Bruno, California

BORING ID	Aquifer Zone	Date	Benzene	Ethylbenzene	Lead	MTBE (8021B)	MTBE (8260B)	Toluene	TDS	Total Xylenes	TPH-d	TPH-g	TPH-mo
			ug/L										
ESL (Groundwater)			1.0	30	2.5	5.0		40	NE	20	100	100	100
MW-9	S	08/03/00	0.5 U	0.5 U	---	---	0.5 U	0.5 U	---	0.5 U	100 U	50 U	---
MW-9	S	11/08/00	0.5 U	0.5 U	---	---	0.5 U	0.5 U	---	0.5 U	100 U	50 U	---
MW-9	S	02/14/01	0.5 U	0.5 U	---	---	0.5 U	0.5 U	---	0.5 U	100 U	50 U	---
MW-9	S	04/25/01	0.5 U	0.5 U	---	---	0.5 U	0.5 U	---	0.5 U	100 U	50 U	---
MW-9	S	07/25/01	0.5 U	0.5 U	---	---	0.5 U	0.5 U	---	0.7	100 U	50 U	---
MW-9	S	10/31/01	0.5 U	0.5 U	---	---	0.5 U	0.5 U	---	0.5 U	100 U	50 U	---
MW-9	S	09/26/07	0.5 U	0.5 U	---	2.0 U	---	0.5 U	---	0.5 U	50 U	50 U	---
MW-9	S	03/06/08	0.5 U	0.5 U	---	2.0 U	---	0.5 U	---	0.5 U	**71**	50 U	---
MW-9	S	09/24/08	0.5 U	0.5 U	---	2.0 U	---	0.5 U	---	0.5 U	---	50 U	300 U
MW-9	S	03/20/09	1.0 U	1.0 U	---	---	1.0 U	1.0 U	---	2.0 U	---	50 U	---
MW-9	S	02/04/10	1.0 U	1.0 U	---	---	1.0 U	1.0 U	---	2.0 U	---	50 U	---
MW-9	S	09/27/10	1.0 U	1.0 U	---	---	1.0 U	1.0 U	---	2.0 U	---	50 U	190 UJ
MW-9	S	03/22/11	0.5 U	0.5 U	---	---	0.5 U	0.5 U	---	0.5 U	---	50 U	77 U
MW-9	S	03/22/11	0.5 U	0.5 U	---	---	0.5 U	0.5 U	---	0.5 U	---	50 U	250 U
MW-10	S	05/13/99	0.5 U	0.5 U	---	2.5 U	---	0.5 U	---	0.5 U	50 U	50 U	---
MW-10	S	08/12/99	0.5 U	0.5 U	---	2.5 U	---	0.5 U	---	0.5 U	50 U	50 U	---
MW-10	S	10/27/99	0.5 U	0.5 U	---	2.5 U	---	0.5 U	---	0.5 U	50 U	50 U	---
MW-10	S	02/02/00	0.5 U	0.5 U	---	---	0.5 U	0.5 U	---	0.5 U	100 U	50 U	---
MW-10	S	05/04/00	0.5 U	0.5 U	---	---	0.5 U	0.5 U	---	0.5 U	100 U	50 U	---
MW-10	S	08/03/00	0.5 U	0.5 U	---	---	0.5 U	0.6	---	1.2	100 U	50 U	---
MW-10	S	11/08/00	0.5 U	0.5 U	---	---	0.5 U	0.5 U	---	0.5 U	100 U	50 U	---
MW-10	S	02/14/01	0.5 U	0.5 U	---	---	0.5 U	0.5 U	---	0.5 U	100 U	50 U	---
MW-10	S	04/25/01	0.5 U	0.5 U	---	---	0.5 U	0.5 U	---	0.5 U	100 U	50 U	---
MW-10	S	07/25/01	0.5 U	0.5 U	---	---	0.5 U	0.5 U	---	0.5 U	100 U	50 U	---
MW-10	S	10/31/01	0.5 U	0.5 U	---	---	0.5 U	0.5 U	---	0.5 U	100 U	50 U	---
MW-10	S	03/06/08	0.5 U	0.5 U	---	2.0 U	---	0.5 U	---	0.5 U	66	50 U	---
MW-10	S	03/20/09	1.0 U	1.0 U	---	---	1.0 U	1.0 U	---	2.0 U	---	50 U	---
MW-10	S	02/04/10	1.0 U	1.0 U	---	---	1.0 U	1.0 U	---	2.0 U	---	50 U	---
MW-10	S	03/22/11	0.5 U	0.5 U	---	---	0.5 U	0.5 U	---	0.5 U	---	50 U	80 U
MW-10	S	09/28/11	**2.1**		---	---	0.5 U	0.5 U	---	0.5 U	---	50 U	250 U
MW-11	S	05/13/99	0.5 U	0.5 U	---	2.5 U	---	0.5 U	---	0.5 U	50 U	50 U	---
MW-11	S	08/12/99	0.5 U	0.5 U	---	2.5 U	---	0.5 U	---	0.5 U	**160**	50 U	---
MW-11	S	02/02/00	0.5 U	0.5 U	---	---	0.5 U	0.5 U	---	0.5 U	100 U	50 U	---
MW-11	S	05/04/00	0.5 U	0.5 U	---	---	0.5 U	0.5 U	---	0.5 U	100 U	50 U	---
MW-11	S	08/03/00	0.5 U	0.5 U	---	---	0.5 U	0.5 U	---	0.5 U	100 U	50 U	---
MW-11	S	11/08/00	0.5 U	0.5 U	---	---	0.5 U	0.5 U	---	0.5 U	100 U	50 U	---
MW-11	S	02/14/01	0.5 U	0.5 U	---	---	0.5 U	0.5 U	---	0.5 U	100 U	50 U	---
MW-11	S	04/25/01	0.5 U	0.5 U	---	---	0.5 U	0.5 U	---	0.5 U	100 U	50 U	---
MW-11	S	07/25/01	0.5 U	0.5 U	---	---	0.5 U	0.5 U	---	0.5 U	100 U	50 U	---
MW-11	S	10/31/01	0.5 U	0.5 U	---	---	0.5 U	0.5 U	---	0.5 U	100 U	50 U	---
MW-11	S	10/21/02	0.5 U	0.5 U	---	---	0.5 U	0.5 U	---	0.5 U	---	50 U	---
MW-11	S	04/30/03	0.5 U	0.5 U	---	---	0.5 U	0.5 U	---	0.5 U	**130**	50 U	---
MW-11	S	10/08/03	0.5 U	0.5 U	---	---	0.5 U	0.5 U	---	0.5 U	---	50 U	---

Table 2
Sumary of Groundwater Sample Analytical Results
1178 El Camino Real
San Bruno, California

BORING ID	Aquifer Zone	Date	Benzene	Ethylbenzene	Lead	MTBE (8021B)	MTBE (8260B)	Toluene	TDS	Total Xylenes	TPH-d	TPH-g	TPH-mo
			ug/L										
ESL (Groundwater)			1.0	30	2.5	5.0		40	NE	20	100	100	100
MW-11	S	06/28/04	0.5 U	0.5 U	---	---	0.5 U	0.5 U	---	0.5 U	---	50 U	---
MW-12	S	06/04/04	**37**	**110**	---	---	2.0 U	3.1	1,620,000	**190**	**1,200**	**1,400**	---
MW-12	S	09/09/04	**140**	**270**	---	---	0.5 U	6.8	---	**190**	**1,600**	**3,000**	---
MW-12	S	12/21/04	**200**	**360**	---	---	0.5 U	2.3	---	**150**	---	**3,600**	---
MW-12	S	03/09/05	**59**	**97**	---	---	0.5 U	0.73	---	46.3	**590**	**1,100**	---
MW-12	S	06/15/05	**370**	**620**	---	2.0 U	---	10	---	**310**	**4,400**	**7,000**	---
MW-12	S	09/14/05	**120**	**150**	---	10 U	---	3.1	---	**110**	**2,300**	**2,200**	---
MW-12	S	12/19/05	**230**	**280**	---	2.0 U	---	2.4	---	77	**3,600**	**2,600**	---
MW-12	S	03/08/06	**310**	**960**	---	10 U	---	11	---	**530**	**4,000**	**7,800**	---
MW-12	S	06/13/06	**210**	**880**	---	10 U	---	4.2	---	**140**	**2,900**	**4,600**	---
MW-12	S	12/20/06	**350**	**1,900**	---	20 U	---	5 U	---	**420**	**4,600**	**12,000**	---
MW-12	S	03/05/07	**160**	**870**	---	10 U	---	3.1	---	**100**	**3,400**	**5,200**	---
MW-12	S	05/25/07	**99**	**280**	---	2.0 U	---	0.85	---	87	**1,800**	**2,800**	---
MW-12	S	09/26/07	**130**	**190**	---	3	0.5 U	4.1	---	**110**	**2,000**	**2,400**	---
MW-12	S	03/06/08	**180**	**710**	---	**15**	1.3 U	14	---	**580**	**3,000**	**9,600**	---
MW-12	S	09/24/08	**46**	**67**	---	---	1.0 U	0.5 U	---	**157.7**	---	**3,200**	300 U
MW-12	S	03/20/09	**44**	**134**	---	---	5.0 U	5 U	---	**118**	---	**1,850**	---
MW-12	S	02/04/10	**11.5**	**32.7**	---	---	5.0 U	5 U	---	10 U	---	**1,370**	---
MW-12	S	03/22/11	**4.9**	14	---	---	0.5 U	0.5 U	---	9.1	---	**800**	
MW-12	S	09/28/11	**2.1**	1.6	---	---	0.5 U	0.5 U	---	0.5 U	---	**980**	75 U
MW-13	S	06/04/04	**11,000**	**4,400**	---	---	200 U	**19,000**	1,080,000	**16,000**	**5,500**	**150,000**	250 U
MW-13	S	09/09/04	**11,000**	**3,300**	---	---	42 U	**20,000**	---	**11,000**	**6,100**	**120,000**	---
MW-13	S	12/21/04	**12,000**	**4,500**	---	---	0.5 U	**28,000**	---	**21,600**	---	**140,000**	---
MW-13	S	03/09/05	**12,000**	**4,100**	---	---	0.5 U	**26,000**	---	**19,200**	---	**140,000**	---
MW-13	S	06/15/05	**13,000**	**4,100**	---	200 U	---	**24,000**	---	**13,000**	**6,100**	**130,000**	---
MW-13	S	09/14/05	**10,000**	**3,200**	---	200 U	---	**18,000**	---	**11,000**	**3,800**	**110,000**	---
MW-13	S	12/19/05	**11,000**	**3,400**	---	200 U	---	**21,000**	---	**13,000**	**5,200**	**100,000**	---
MW-13	S	03/08/06	**11,000**	**3,900**	---	200 U	---	**21,000**	---	**14,000**	**4,800**	**110,000**	---
MW-13	S	06/13/06	**15,000**	**5,000**	---	200 U	---	**29,000**	---	**16,000**	**4,900**	**130,000**	---
MW-13	S	09/06/06	**12,000**	**3,700**	---	400 U	---	**22,000**	---	**14,000**	**7,200**	**140,000**	---
MW-13	S	12/20/06	**9,500**	**3,800**	---	100 U	---	**17,000**	---	**11,000**	**6,200**	**110,000**	---
MW-13	S	03/05/07	**13,000**	**4,500**	---	200 U	---	**22,000**	---	**14,000**	**4,600**	**130,000**	---
MW-13	S	05/25/07	**12,000**	**3,900**	---	200 U	---	**19,000**	---	**13,000**	**4,400**	**130,000**	---
MW-13	S	09/26/07	**15,000**	**4,800**	---	100 U	---	**18,000**	---	**16,000**	**4,400**	**130,000**	---
MW-13	S	03/06/08	**14,000**	**4,900**	---	2.0 U	---	**21,000**	---	**16,000**	**5,300**	**120,000**	---
MW-13	S	09/24/08	**12,000**	**3,900**	---	---	200 U	**18,000**	---	**18,600**	---	**140,000**	300 U
MW-13	S	03/20/09	**8,200**	**2,860**	---	---	200 U	**11,100**	---	**13,700**	---	**78,100**	---
MW-13	S	02/04/10	**12,500**	**4,480**	---	---	200 U	**16,600**	---	**20,700**	---	**136,000**	---
MW-13	S	09/28/10	**11,400**	**4,130**	---	---	400 U	**18,000**	---	**19,900**	---	**132,000**	940 U
MW-13	S	03/22/11	**12,000**	**4,000**	---	---	5.0 U	**15,000**	---	**18,000**	---	**91,000**	76 U
MW-13	S	09/28/11	**12,000**	**4,000**	---	---	5.0 U	**19,000**	---	**20,000**	---	**110,000**	250 U
MW-14	S	06/04/04	**28**	9.8	---	---	2.0 U	1.0 U	860,000	1.3	**760**	**760**	---
MW-14	S	09/09/04	**34**	7.4	---	---	0.5 U	0.5 U	---	1.1	**360**	**740**	---

Table 2
Sumary of Groundwater Sample Analytical Results
1178 El Camino Real
San Bruno, California

BORING ID	Aquifer Zone	Date	Benzene	Ethylbenzene	Lead	MTBE (8021B)	MTBE (8260B)	Toluene	TDS	Total Xylenes	TPH-d	TPH-g	TPH-mo
			ug/L										
ESL (Groundwater)			1.0	30	2.5	5.0		40	NE	20	100	100	100
MW-14	S	12/21/04	**20**	2.7	---	---	0.5 U	0.5 U	---	0.57	96	**520**	---
MW-14	S	03/09/05	**7.4**	0.83	---	---	0.5 U	0.5 U	---	0.5 U	---	**240**	---
MW-14	S	06/15/05	**16**	1	---	2.0 U	---	0.5 U	---	0.5 U	**280**	**250**	---
MW-14	S	09/14/05	**7.1**	0.5 U	---	2.0 U	---	0.5 U	---	0.5 U	**330**	**160**	---
MW-14	S	12/19/05	**17**	0.72	---	2.0 U	---	0.5 U	---	0.5 U	**430**	**250**	---
MW-14	S	03/08/06	**3.7**	0.5 U	---	2.0 U	---	0.5 U	---	0.5 U	**310**	**140**	---
MW-14	S	06/13/06	**4.5**	1.1	---	**3.3**	---	0.5 U	---	0.54	**190**	94	---
MW-14	S	09/06/06	**3.2**	0.73	---	**7.3**	---	0.5 U	---	0.5 U	**160**	87	---
MW-14	S	12/20/06	**8.1**	1.2	---	**3.7**	0.5 U	0.5 U	---	0.55	**830**	**270**	---
MW-14	S	03/05/07	**7**	0.73	---	2.0 U	---	0.5 U	---	0.5 U	**450**	**200**	---
MW-14	S	05/25/07	**6.4**	0.5 U	---	2.0 U	---	0.76	---	0.5 U	**350**	**160**	---
MW-14	S	09/26/07	**7.4**	0.5 U	---	**4**	0.5 U	0.5 U	---	0.5 U	**390**	**210**	---
MW-14	S	03/06/08	**1.7**	0.5 U	---	**8.8**	0.5 U	0.5 U	---	0.5 U	**970**	**200**	---
MW-14	S	09/24/08	**4.7**	0.56	---	2.0 U	---	0.5 U	---	0.56	---	**290**	300 U
MW-14	S	03/20/09	0.46 J	1.0 U	---	---	1.0 U	1.0 U	---	2.0 U	---	**504**	---
MW-14	S	02/04/10	1.0 U	1.0 U	---	---	1.0 U	1.0 U	---	2.0 U	---	**230**	---
MW-14	S	09/28/10	0.89 J	1.0 U	---	---	1.0 U	1.0 U	---	2.0 U	---	**364**	190 U
MW-14	S	03/22/11	0.5 U	0.5 U	---	---	0.5 U	0.5 U	---	0.5 U	---	**100**	79 U
MW-14	S	09/28/11	0.5 U	0.5 U	---	---	0.5 U	0.5 U	---	0.5 U	---	**160**	250 U
MW-15	S	06/04/04	1.0 U	26	---	---	2.0 U	1.0 U	1,230,000	33	**300**	**1,500**	---
MW-15	S	09/09/04	0.5 U	2.8	---	---	0.5 U	0.5 U	---	1.5	91	**220**	---
MW-15	S	12/21/04	0.5 U	0.5 U	---	---	0.5 U	0.5 U	---	0.5 U	---	89	---
MW-15	S	03/09/05	0.5 U	0.5 U	---	---	0.5 U	0.5 U	---	0.5 U	---	50 U	---
MW-15	S	06/15/05	0.5 U	0.5 U	---	2.0 U	---	0.5 U	---	0.5 U	50 U	73	---
MW-15	S	09/13/05	0.5 U	0.5 U	---	**9.5**	---	0.5 U	---	0.5 U	**120**	50 U	---
MW-15	S	12/19/05	0.5 U	0.5 U	---	2.0 U	---	0.5 U	---	0.5 U	**110**	50 U	---
MW-15	S	03/08/06	0.5 U	0.5 U	---	2.0 U	---	0.5 U	---	0.5 U	95	50 U	---
MW-15	S	06/13/06	0.5 U	0.5 U	---	2.0 U	---	0.5 U	---	0.51	**110**	50 U	---
MW-15	S	09/06/06	0.5 U	0.5 U	---	2.0 U	---	0.5 U	---	0.5 U	**160**	50 U	---
MW-15	S	12/20/06	0.5 U	0.5 U	---	2.0 U	---	0.5 U	---	0.5 U	**540**	50 U	---
MW-15	S	03/05/07	0.5 U	0.5 U	---	2.0 U	---	0.5 U	---	0.5 U	**100**	50 U	---
MW-15	S	05/25/07	0.5 U	0.5 U	---	2.0 U	---	0.5 U	---	0.5 U	66	50 U	---
MW-15	S	09/26/07	0.5 U	0.5 U	---	2.0 U	---	0.5 U	---	0.5 U	93	50 U	---
MW-15	S	03/06/08	0.5 U	0.5 U	---	2.0 U	---	0.5 U	---	0.5 U	68	50 U	---
MW-16	S	02/04/10	1.0 U	1.0 U	---	---	1.0 U	1.0 U	---	2.0 U	---	50 U	---
MW-16	S	09/27/10	1.0 U	1.0 U	---	---	1.0 U	1.0 U	---	2.0 U	16.1	50 U	190 U
MW-16	S	03/22/11	---	---	---	---	---	---	---	---	---	---	---
MW-16	S	09/28/11	0.5 U	0.5 U	---	---	0.5 U	0.5 U	---	0.5 U	---	50 U	250 U
MW-17	D	02/04/10	1.0 U	1.0 U	---	---	1.0 U	1.0 U	---	2.0 U	---	50 U	---
MW-17	D	09/27/10	1.0 U	1.0 U	---	---	1.0 U	1.0 U	---	2.0 U	---	50 U	190 UJ
MW-17	D	03/22/11	0.5 U	0.5 U	---	---	0.5 U	0.5 U	---	0.5 U	---	50 U	77 U
MW-17	D	09/28/11	0.5 U	0.5 U	---	---	0.5 U	0.5 U	---	0.5 U	---	50 U	250 U
MW-18	S	02/04/10	1.4	8.5	---	---	1.0 U	1.8	---	28.7	---	89.8	---

Table 2
Sumary of Groundwater Sample Analytical Results
1178 El Camino Real
San Bruno, California

BORING ID	Aquifer Zone	Date	Benzene	Ethylbenzene	Lead	MTBE (8021B)	MTBE (8260B)	Toluene	TDS	Total Xylenes	TPH-d	TPH-g	TPH-mo
			ug/L										
ESL (Groundwater)			1.0	30	2.5	5.0		40	NE	20	100	100	100
MW-18	S	09/28/10	1.0 U	1.0 U	---	---	1.0 U	1.0 U	---	2.0 U	---	50 U	190 U
MW-18	S	03/22/11	0.5 U	0.5 U	---	---	0.5 U	0.5 U	---	0.5 U	---	50 U	78 U
MW-18	S	09/28/11	0.5 U	0.5 U	---	---	0.5 U	0.5 U	---	0.5 U	---	50 U	250 U
MW-19	D	02/04/10	**2,460**	**5,010**	---	---	100 U	**1,520**	---	**16,300**	---	**52,600**	---
MW-19	D	09/28/10	**2,070**	**3,920**	---	---	50 U	**980**	---	**11,600**	---	**46,000 J**	570 U
MW-19	D	03/22/11	**1,700**	**2,900**	---	---	5.0 U	**860**	---	**8,900**	---	**37,000**	79 U
MW-19	D	09/28/11	**2,900**	**3,700**	---	---	100 U	**1,200**	---	**10,000**	---	**34,000**	250 U
MW-20	S	02/04/10	5.0 U	1.7 J	---	---	**275**	5 U	---	10 U	---	**959**	---
MW-20	S	09/27/10	5.0 U	5.0 U	---	---	**406**	5 U	---	10 U	---	**391**	190 U
MW-20	S	03/22/11	0.5 U	0.5 U	---	---	0.5 U	0.5 U	---	0.5 U	---	50 U	76 U
MW-20	S	09/28/11	0.5 U	0.5 U	---	---	0.5 U	0.5 U	---	0.5 U	---	50 U	250 U
MW-21	D	02/04/10	1.0 U	0.42 J	---	---	1.0 U	1.0 U	---	0.8 J	---	60.9	---
MW-21	D	09/28/10	1.0 U	1.0 U	---	---	1.0 U	1.0 U	---	2.0 U	---	50 U	190 U
MW-21	D	03/22/11	0.5 U	0.5 U	---	---	0.5 U	0.5 U	---	0.5 U	---	50 U	80 U
MW-21	D	09/28/11	0.5 U	0.5 U	---	---	0.5 U	0.5 U	---	0.5 U	---	50 U	250 U
SB1	---	02/23/98	**110**	**56**	---	5.0 U	---	4.3	---	**380**	---	**2,000**	---
SB2	---	02/23/98	**2,600**	**1,700**	---	50 U	---	**930**	---	**4,000**	---	**23,000**	---
SB3	---	02/23/98	**73**	**360**	---	50 U	---	**93**	---	**1,200**	---	**7,100**	---
SB4	---	02/23/98	0.5 U	0.5 U	---	5.0 U	---	1.9	---	1.4	---	60	---
SB5	---	02/23/98	**430**	**2,800**	---	500 U	---	**1,400**	---	**12,000**	---	**35,000**	---
SB6	---	08/04/97	0.5 U	0.5 U	---	5.0 U	---	**0.5 U**	---	0.5 U	---	50 U	---
SB7	---	08/04/97	**2.4**	0.53	---	5.0 U	---	0.93	---	2	---	50 U	---
SB8	---	08/04/97	**11**	23	---	5.0 U	---	1.5	---	8.2	---	**720**	---
SVP-13	V	09/14/05	**2,800**	**670**	---	2.0 U	---	0.5 U	---	**100**	**3,200**	**5,300**	---
SVP-14	V	09/14/05	**6**	0.5 U	---	2.0 U	---	0.5 U	---	0.5 U	**570**	**160**	---

Notes:
D=Deep
S= Shallow
V=Vadose
ug/L= micrograms per liter
J = Estimated concentration
MTBE= Methyl tert butyl ether
TDS= Total dissolved solids
TPH-g = Total petroleum hydrocarbons as gasoline
TPH-d = Total petroleum hydrocarbons as diesel fuel
TPH-mo = Total petroleum hydrocarbons as motor oil
U= Analyte not detected above listed laboratory reporting limit
-- = Not Analyzed
NE = Not established
ESL = Environmental Screening Level - San Francisco Bay Regional Water Quality Control Board, Interim Final - November 2007, Revised May 2008 (Table F-1a: Applies to property above groundwater that is a current or potential drinking water resource).

Table 3
Sumary of Groundwater Well Elevation Data
1178 El Camino Real
San Bruno, California

Well	Date	Reference Point Elevation (ft above MSL)	Depth to Water (ft)	GW Elev. (ft MSL)
MW-1	11/13/92	40.53	18.69	21.84
MW-1	05/25/93	40.53	16.11	24.42
MW-1	08/18/93	40.53	16.98	23.55
MW-1	11/24/93	40.53	18.17	22.36
MW-1	04/28/94	40.53	17.16	23.37
MW-1	08/18/94	40.53	18.06	22.47
MW-1	09/30/94	40.53	18.58	21.95
MW-1	12/01/94	40.53	18.38	22.15
MW-1	03/09/95	40.53	16.16	24.37
MW-1	06/05/95	40.53	16.17	24.36
MW-1	08/28/95	40.53	16.38	24.15
MW-1	11/10/95	40.53	17.38	23.15
MW-1	02/28/96	40.53	15.22	25.31
MW-1	06/12/96	40.53	15.72	24.81
MW-1	09/06/96	40.53	16.76	23.77
MW-1	12/04/96	40.53	17.12	23.41
MW-1	02/28/97	40.53	---	---
MW-1	06/11/97	40.53	16.37	24.16
MW-1	08/26/97	40.53	16.97	23.56
MW-1	11/25/97	40.53	17.35	23.18
MW-1	02/10/98	40.53	14.73	25.80
MW-1	05/27/98	40.53	14.75	25.78
MW-1	08/13/98	40.53	15.48	25.05
MW-1	11/11/98	40.53	15.76	24.77
MW-1	02/11/99	40.53	15.44	25.09
MW-1	05/13/99	40.53	14.84	25.69
MW-1	08/12/99	40.53	15.75	24.78
MW-1	10/27/99	40.53	16.37	24.16
MW-1	02/02/00	40.53	16.76	23.77
MW-1	05/04/00	40.53	16.90	23.63
MW-1	08/03/00	40.53	18.14	22.39
MW-1	11/08/00	40.53	17.54	22.99
MW-1	02/14/01	40.53	16.81	23.72
MW-1	04/25/01	40.53	16.53	24.00
MW-1	07/25/01	40.53	17.35	23.18
MW-1	10/31/01	40.53	18.36	22.17
MW-1	10/21/02	40.53	17.17	23.36
MW-1	01/23/03	40.53	16.03	24.50
MW-1	04/30/03	40.53	16.11	24.42
MW-1	10/08/03	40.53	16.73	23.80
MW-1	01/15/04	40.53	15.92	24.61
MW-1	06/28/04	40.53	16.26	24.27
MW-1	09/09/04	40.53	16.72	23.81
MW-1	12/21/04	40.53	16.36	24.17
MW-1	03/09/05	40.53	14.93	25.60
MW-1	06/15/25	40.53	14.75	25.78
MW-1	09/13/05	40.53	15.00	25.53
MW-1	12/19/05	40.53	14.61	25.92
MW-1	03/08/06	40.53	13.10	27.43
MW-1	06/13/06	40.53	13.71	26.82
MW-1	09/06/06	40.53	14.24	26.29
MW-1	12/20/06	40.53	14.15	26.38
MW-1	03/05/07	40.53	13.76	26.77
MW-1	05/25/07	40.53	14.43	26.10
MW-1	09/26/07	40.53	15.00	25.53

Table 3
Sumary of Groundwater Well Elevation Data
1178 El Camino Real
San Bruno, California

Well	Date	Reference Point Elevation (ft above MSL)	Depth to Water (ft)	GW Elev. (ft MSL)
MW-1	03/06/08	40.53	14.24	26.29
MW-1	09/24/08	40.53	14.93	25.60
MW-1	03/20/09	40.53	---	---
MW-1	02/03/10	40.53	14.20	26.33
MW-1	09/28/10	40.53	14.87	25.66
MW-1	03/22/11	40.53	13.41	27.12
MW-1	09/28/11	43.33	14.20	29.13
MW-2	11/13/92	38.89	17.67	21.22
MW-2	05/25/93	38.89	14.87	24.02
MW-2	08/18/93	38.89	15.84	23.05
MW-2	11/24/93	38.89	17.16	21.73
MW-2	04/28/94	38.89	15.93	22.96
MW-2	08/18/94	38.89	16.98	21.91
MW-2	09/30/94	38.89	17.59	21.30
MW-2	12/01/94	38.89	17.11	21.78
MW-2	03/09/95	38.89	16.65	22.24
MW-2	06/05/95	38.89	14.41	24.48
MW-2	08/28/95	38.89	15.20	23.69
MW-2	11/10/95	38.89	16.11	22.78
MW-2	03/08/96	38.89	14.07	24.82
MW-2	06/12/96	38.89	14.60	24.29
MW-2	09/06/96	38.89	15.70	23.19
MW-2	12/20/96	38.89	16.90	21.99
MW-2	02/26/97	38.89	14.02	24.87
MW-2	06/11/97	38.89	15.24	23.65
MW-2	08/26/97	38.89	15.92	22.97
MW-2	11/25/97	38.89	16.05	22.84
MW-2	02/10/98	38.89	13.42	25.47
MW-2	05/27/98	38.89	13.55	25.34
MW-2	08/13/98	38.89	14.46	24.43
MW-2	11/11/98	38.89	14.66	24.23
MW-2	02/11/99	38.89	14.14	24.75
MW-2	05/13/99	38.89	13.69	25.20
MW-2	08/12/99	38.89	14.62	24.27
MW-2	10/27/99	38.89	15.20	23.69
MW-2	02/02/00	38.89	15.39	23.50
MW-2	05/04/00	38.89	16.63	22.26
MW-2	08/03/00	38.89	17.00	21.89
MW-2	11/08/00	38.89	16.13	22.76
MW-2	02/14/01	38.89	15.00	23.89
MW-2	04/25/01	38.89	15.03	23.86
MW-2	07/25/01	38.89	16.04	22.85
MW-2	10/31/01	38.89	17.33	21.56
MW-2	07/23/02	38.89	---	---
MW-2	10/21/02	38.89	15.83	23.06
MW-2	01/23/03	38.89	14.46	24.43
MW-2	04/30/03	38.89	14.49	24.40
MW-2	10/08/03	38.89	15.40	23.49
MW-2	01/15/04	38.89	14.79	24.10
MW-2	06/28/04	38.89	15.18	23.71
MW-2	09/09/04	38.89	15.40	23.49
MW-2	12/21/04	38.89	14.86	24.03
MW-2	03/09/05	38.89	13.40	25.49
MW-2	06/15/05	38.89	13.38	25.51
MW-2	09/13/05	38.89	13.79	25.10
MW-2	12/19/05	38.89	13.57	25.32

Table 3
Sumary of Groundwater Well Elevation Data
1178 El Camino Real
San Bruno, California

Well	Date	Reference Point Elevation (ft above MSL)	Depth to Water (ft)	GW Elev. (ft MSL)
MW-2	03/08/06	38.89	11.77	27.12
MW-2	06/13/06	38.89	12.52	26.37
MW-2	09/06/06	38.89	13.05	25.84
MW-2	12/20/06	38.89	12.99	25.90
MW-2	03/05/07	38.89	12.58	26.31
MW-2	03/05/07	38.89	---	---
MW-2	05/25/07	38.89	13.29	25.60
MW-2	09/26/07	38.89	13.93	24.96
MW-2	09/26/07	38.89	---	---
MW-2	03/06/08	38.89	12.93	25.96
MW-2	09/24/08	38.89	13.77	25.12
MW-2	03/20/09	38.89	---	---
MW-2	03/20/09	38.89	---	---
MW-2	02/03/10	38.89	12.80	26.09
MW-2	09/27/10	38.89	13.65	25.24
MW-2	03/22/11	38.89	12.04	26.85
MW-2	09/28/11	42.64	13.02	29.62
MW-3	11/13/92	40.23	18.81	21.42
MW-3	05/25/93	40.23	15.91	24.32
MW-3	08/18/93	40.23	16.92	23.31
MW-3	11/24/93	40.23	18.20	22.03
MW-3	04/28/94	40.23	17.06	23.17
MW-3	08/18/94	40.23	18.02	22.21
MW-3	09/30/94	40.23	18.67	21.56
MW-3	12/01/94	40.23	18.21	22.02
MW-3	03/09/95	40.23	15.90	24.33
MW-3	06/05/95	40.23	15.45	24.78
MW-3	08/28/95	40.23	16.31	23.92
MW-3	11/10/95	40.23	17.36	22.87
MW-3	03/08/96	40.23	15.05	25.18
MW-3	06/11/96	40.23	16.25	23.98
MW-3	09/06/96	40.23	16.80	23.43
MW-3	12/20/96	40.23	17.10	23.13
MW-3	02/28/97	40.23	14.88	25.35
MW-3	06/11/97	40.23	---	---
MW-3	08/26/97	40.23	16.96	23.27
MW-3	11/25/97	40.23	17.04	23.19
MW-3	02/10/98	40.23	14.42	25.81
MW-3	05/27/98	40.23	14.35	25.88
MW-3	08/13/98	40.23	15.22	25.01
MW-3	11/11/98	40.23	15.50	24.73
MW-3	02/11/99	40.23	15.16	25.07
MW-3	05/13/19	40.23	14.36	25.87
MW-3	08/12/99	40.23	15.50	24.73
MW-3	10/27/99	40.23	16.37	23.86
MW-3	02/02/00	40.23	16.70	23.53
MW-3	05/04/00	40.23	17.13	23.10
MW-3	08/03/00	40.23	18.36	21.87
MW-3	11/08/00	40.23	17.50	22.73
MW-3	02/14/01	40.23	16.70	23.53
MW-3	04/25/01	40.23	16.40	23.83
MW-3	07/25/01	40.23	17.28	22.95
MW-3	10/31/01	40.23	18.45	21.78
MW-3	07/23/02	40.23	---	---
MW-3	10/21/02	40.23	17.07	23.16
MW-3	01/23/03	40.23	15.68	24.55
MW-3	04/30/03	40.23	15.66	24.57
MW-3	10/08/03	40.23	16.61	23.62
MW-3	01/15/04	40.23	15.43	24.80

Table 3
Sumary of Groundwater Well Elevation Data
1178 El Camino Real
San Bruno, California

Well	Date	Reference Point Elevation (ft above MSL)	Depth to Water (ft)	GW Elev. (ft MSL)
MW-4	12/20/96	37.52	15.52	22.00
MW-4	02/28/97	37.52	12.65	24.87
MW-4	06/11/97	37.52	14.73	22.79
MW-4	08/26/97	37.52	14.95	22.57
MW-4	11/25/97	37.52	---	---
MW-4	02/10/98	37.52	11.85	25.67
MW-4	05/27/98	37.52	11.98	25.54
MW-4	08/13/98	37.52	13.65	23.87
MW-4	11/11/98	37.52	14.40	23.12
MW-4	02/11/99	37.52	12.35	25.17
MW-4	05/13/99	37.52	11.81	25.71
MW-4	08/12/99	37.52	13.77	23.75
MW-4	10/27/99	37.52	15.00	22.52
MW-4	02/02/00	37.52	14.30	23.22
MW-4	05/04/00	37.52	16.35	21.17
MW-4	08/03/00	37.52	17.00	20.52
MW-4	11/08/00	37.52	14.67	22.85
MW-4	02/14/01	37.52	13.04	24.48
MW-4	04/25/01	37.52	13.33	24.19
MW-4	07/25/01	37.52	15.42	22.10
MW-4	10/31/01	37.52	16.27	21.25
MW-4	07/23/02	37.52	---	---
MW-4	10/21/02	37.52	14.74	22.78
MW-4	01/23/03	37.52	12.34	25.18
MW-4	04/30/03	37.52	12.43	25.09
MW-4	10/08/03	37.52	14.14	23.38
MW-4	01/15/04	37.52	12.06	25.46
MW-4	01/15/04	37.52	---	---
MW-5	12/20/96	36.23	14.49	21.74
MW-5	02/28/97	36.23	11.79	24.44
MW-5	06/11/97	36.23	14.01	22.22
MW-5	08/26/97	36.23	15.65	20.58
MW-5	11/25/97	36.23	14.42	21.81
MW-5	02/10/98	36.23	10.31	25.92
MW-5	05/27/98	36.23	10.90	25.33
MW-5	08/13/98	36.23	12.96	23.27
MW-5	11/11/98	36.23	13.64	22.59
MW-5	02/11/99	36.23	11.30	24.93
MW-5	05/13/99	36.23	11.50	24.73
MW-5	08/12/99	36.23	12.95	23.28
MW-5	10/27/99	36.23	14.25	21.98
MW-5	05/04/00	36.23	16.70	19.53
MW-6	12/20/96	39.01	17.79	21.22
MW-6	02/28/97	39.01	14.53	24.48
MW-6	06/11/97	39.01	16.03	22.98
MW-6	08/26/97	39.01	16.83	22.18
MW-6	11/25/97	39.01	16.80	22.21
MW-6	02/10/98	39.01	13.53	25.48
MW-6	05/27/98	39.01	13.76	25.25
MW-6	08/13/98	39.01	14.63	24.38
MW-6	11/11/98	39.01	15.49	23.52
MW-6	02/11/99	39.01	14.21	24.80
MW-6	05/13/99	39.01	14.99	24.02
MW-6	08/12/99	39.01	15.50	23.51
MW-6	10/27/99	39.01	16.15	22.86

Table 3
Sumary of Groundwater Well Elevation Data
1178 El Camino Real
San Bruno, California

Well	Date	Reference Point Elevation (ft above MSL)	Depth to Water (ft)	GW Elev. (ft MSL)
MW-6	02/02/00	39.01	16.60	22.41
MW-6	05/04/00	39.01	17.91	21.10
MW-6	08/03/00	39.01	17.63	21.38
MW-6	11/08/00	39.01	16.00	23.01
MW-6	02/14/01	39.01	15.16	23.85
MW-6	04/25/01	39.01	15.52	23.49
MW-6	07/25/01	39.01	16.86	22.15
MW-6	10/31/01	39.01	17.75	21.26
MW-6	07/23/02	39.01	---	---
MW-6	07/23/02	39.01	---	---
MW-6	10/21/02	39.01	16.17	22.84
MW-6	01/23/03	39.01	14.22	24.79
MW-6	04/30/03	39.01	14.33	24.68
MW-6	04/30/03	39.01	---	---
MW-6	07/14/03	39.01	---	---
MW-6	10/08/03	39.01	15.69	23.32
MW-6	01/15/04	39.01	14.02	24.99
MW-6	06/28/04	39.01	15.06	23.95
MW-6	09/09/04	39.01	15.71	23.30
MW-6	09/09/04	39.01	---	---
MW-6	12/21/04	39.01	14.81	24.20
MW-6	03/09/05	39.01	12.94	26.07
MW-6	06/15/05	39.01	13.13	25.88
MW-6	06/15/05	39.01	---	---
MW-6	09/13/05	39.01	13.84	25.17
MW-6	09/13/05	39.01	---	---
MW-6	12/19/05	39.01	13.74	25.27
MW-6	12/19/05	39.01	---	---
MW-6	03/08/06	39.01	11.65	27.36
MW-6	03/08/06	39.01	---	---
MW-6	06/13/06	39.01	12.30	26.71
MW-6	06/13/06	39.01	---	---
MW-6	09/06/06	39.01	13.00	26.01
MW-6	09/06/06	39.01	---	---
MW-6	12/20/06	39.01	12.75	26.26
MW-6	12/20/06	39.01	---	---
MW-6	03/05/07	39.01	12.20	26.81
MW-6	05/25/07	39.01	12.18	26.83
MW-6	05/25/07	39.01	---	---
MW-6	09/26/07	39.01	13.99	25.02
MW-6	03/06/08	39.01	12.58	26.43
MW-6	03/06/08	39.01	---	---
MW-6	09/24/08	39.01	13.80	25.21
MW-6	03/20/09	39.01	---	---
MW-6	02/03/10	39.01	12.46	26.55
MW-6	03/22/11	39.01	11.53	27.48
MW-6	09/28/11	42.78	12.78	30.00
MW-7	11/11/98	30.02	12.90	17.12
MW-7	02/11/99	30.02	8.02	22.00
MW-7	05/13/99	30.02	10.20	19.82
MW-7	08/12/99	30.02	11.80	18.22
MW-7	10/27/99	30.02	12.90	17.12
MW-7	05/04/00	30.02	17.15	12.87
MW-7	08/03/00	30.02	18.66	11.36
MW-7	11/08/00	30.02	16.93	13.09

Table 3
Sumary of Groundwater Well Elevation Data
1178 El Camino Real
San Bruno, California

Well	Date	Reference Point Elevation (ft above MSL)	Depth to Water (ft)	GW Elev. (ft MSL)
MW-7	02/14/01	30.02	9.87	20.15
MW-7	04/25/01	30.02	11.65	18.37
MW-7	07/25/01	30.02	15.56	14.46
MW-7	10/31/01	30.02	17.25	12.77
MW-7	10/21/02	30.02	16.69	13.33
MW-7	01/23/03	30.02	10.16	19.86
MW-7	04/30/03	30.02	10.19	19.83
MW-7	10/08/03	30.02	15.80	14.22
MW-7	01/15/04	30.02	9.75	20.27
MW-7	06/28/04	30.02	14.35	15.67
MW-7	09/09/04	30.02	16.20	13.82
MW-7	12/21/04	30.02	12.84	17.18
MW-7	03/09/25	30.02	8.66	21.36
MW-7	06/15/05	30.02	11.75	18.27
MW-7	09/13/05	30.02	15.31	14.71
MW-7	12/19/05	30.02	10.39	19.63
MW-7	03/08/06	30.02	7.67	22.35
MW-7	06/13/06	30.02	11.69	18.33
MW-7	09/09/06	30.02	15.18	14.84
MW-7	12/20/06	30.02	10.74	19.28
MW-7	03/05/07	30.02	9.30	20.72
MW-7	05/25/07	30.02	13.73	16.29
MW-7	09/26/07	30.02	16.51	13.51
MW-7	03/06/08	30.02	8.86	21.16
MW-7	09/24/08	30.02	13.95	16.07
MW-8	11/11/98	30.86	12.02	18.84
MW-8	02/11/99	30.86	8.25	22.61
MW-8	05/13/99	30.86	10.67	20.19
MW-8	08/12/99	30.86	12.72	18.14
MW-8	10/27/99	30.86	13.73	17.13
MW-9	02/11/99	38.75	12.76	25.99
MW-9	05/13/99	38.75	13.10	25.65
MW-9	08/12/99	38.75	14.16	24.59
MW-9	10/27/99	38.75	14.85	23.90
MW-9	02/02/00	38.75	14.30	24.45
MW-9	05/04/00	38.75	15.88	22.87
MW-9	08/03/00	38.75	16.25	22.50
MW-9	11/08/00	38.75	15.52	23.23
MW-9	02/14/01	38.75	12.90	25.85
MW-9	04/25/01	38.75	13.83	24.92
MW-9	07/25/01	38.75	15.60	23.15
MW-9	10/31/01	38.75	16.75	22.00
MW-9	10/21/02	38.75	15.44	23.31
MW-9	01/23/03	38.75	13.47	25.28
MW-9	04/30/03	38.75	13.72	25.03
MW-9	10/08/03	38.75	14.84	23.91
MW-9	01/15/04	38.75	13.22	25.53
MW-9	06/28/04	38.75	14.48	24.27
MW-9	09/09/04	38.75	15.03	23.72
MW-9	12/21/04	38.75	14.50	24.25
MW-9	03/09/05	38.75	12.29	26.46
MW-9	06/15/05	38.75	12.62	26.13
MW-9	09/13/05	38.75	13.62	25.13
MW-9	12/19/05	38.75	13.13	25.62

Table 3
Sumary of Groundwater Well Elevation Data
1178 El Camino Real
San Bruno, California

Well	Date	Reference Point Elevation (ft above MSL)	Depth to Water (ft)	GW Elev. (ft MSL)
MW-9	03/08/06	38.75	10.97	27.78
MW-9	06/13/06	38.75	11.69	27.06
MW-9	09/06/06	38.75	12.58	26.17
MW-9	12/20/06	38.75	11.79	26.96
MW-9	03/05/07	38.75	11.36	27.39
MW-9	05/25/07	38.75	13.73	25.02
MW-9	09/26/07	38.75	13.25	25.50
MW-9	03/06/08	38.75	11.80	26.95
MW-9	09/24/08	38.75	12.92	25.83
MW-9	03/20/09	38.75	---	---
MW-9	02/03/10	38.75	11.62	27.13
MW-9	09/27/10	38.75	13.19	25.56
MW-9	03/22/11	38.75	10.47	28.28
MW-9	09/28/11	42.57	12.47	30.10
MW-10	02/11/99	42.95	17.27	25.68
MW-10	05/13/99	42.95	16.47	26.48
MW-10	08/12/99	42.95	17.48	25.47
MW-10	10/27/99	42.95	18.18	24.77
MW-10	02/02/00	42.95	18.84	24.11
MW-10	05/04/00	42.95	18.65	24.30
MW-10	08/03/00	42.95	19.97	22.98
MW-10	11/08/00	42.95	19.71	23.24
MW-10	02/14/01	42.95	19.20	23.75
MW-10	04/25/01	42.95	18.67	24.28
MW-10	07/25/01	42.95	19.49	23.46
MW-10	10/31/01	42.95	20.35	22.60
MW-10	10/21/002	42.95	19.22	23.73
MW-10	01/23/03	42.95	18.10	24.85
MW-10	04/30/03	42.95	18.04	24.91
MW-10	10/08/03	42.95	18.79	24.16
MW-10	01/15/04	42.95	17.88	25.07
MW-10	06/28/04	42.95	18.16	24.79
MW-10	09/09/04	42.95	18.69	24.26
MW-10	12/21/04	42.95	18.34	24.61
MW-10	03/09/05	42.95	16.57	26.38
MW-10	06/15/05	42.95	16.21	26.74
MW-10	09/13/05	42.95	16.26	26.69
MW-10	12/19/05	42.95	16.05	26.90
MW-10	03/08/06	42.95	14.46	28.49
MW-10	06/13/06	42.95	14.74	28.21
MW-10	09/09/06	42.95	15.40	27.55
MW-10	12/20/06	42.95	15.39	27.56
MW-10	03/05/07	42.95	14.95	28.00
MW-10	05/25/07	42.95	15.79	27.16
MW-10	09/26/07	42.95	16.49	26.46
MW-10	03/06/08	42.95	15.75	27.20
MW-10	09/24/08	42.95	16.47	26.48
MW-10	03/20/09	42.95	---	---
MW-10	02/03/10	42.95	15.87	27.08
MW-10	03/22/11	42.95	14.86	28.09
MW-10	09/28/11	46.76	15.58	31.18

Table 3
Sumary of Groundwater Well Elevation Data
1178 El Camino Real
San Bruno, California

Well	Date	Reference Point Elevation (ft above MSL)	Depth to Water (ft)	GW Elev. (ft MSL)
MW-11	05/13/99	41.04	14.57	26.47
MW-11	08/12/99	41.04	16.80	24.24
MW-11	02/02/00	41.04	18.10	22.94
MW-11	05/04/00	41.04	18.40	22.64
MW-11	08/03/00	41.04	21.00	20.04
MW-11	11/08/00	41.04	20.09	20.95
MW-11	02/14/01	41.04	19.00	22.04
MW-11	04/25/01	41.04	18.57	22.47
MW-11	07/25/01	41.04	19.20	21.84
MW-11	10/31/01	41.04	20.20	20.84
MW-11	10/21/02	41.04	18.33	22.71
MW-11	01/23/03	41.04	15.90	25.14
MW-11	04/30/03	41.04	15.57	25.47
MW-11	10/08/03	41.04	17.53	23.51
MW-11	01/15/04	41.04	16.18	24.86
MW-11	06/28/04	41.04	16.62	24.42
MW-12	06/04/04	38.28	14.75	23.53
MW-12	09/09/04	38.28	14.46	23.82
MW-12	12/21/04	38.28	13.48	24.80
MW-12	03/09/05	38.28	11.93	26.35
MW-12	06/16/05	38.28	11.68	26.60
MW-12	09/13/05	38.28	12.24	26.04
MW-12	12/19/05	38.28	12.20	26.08
MW-12	03/08/06	38.28	10.39	27.89
MW-12	06/13/06	38.28	10.74	27.54
MW-12	12/20/06	38.28	11.16	27.12
MW-12	03/05/07	38.28	12.58	25.70
MW-12	05/25/07	38.28	11.48	26.80
MW-12	09/26/07	38.28	12.57	25.71
MW-12	03/06/08	38.28	11.25	27.03
MW-12	09/24/08	38.28	12.46	25.82
MW-12	03/20/09	38.28	---	---
MW-12	02/03/10	38.28	11.47	26.81
MW-12	09/27/10	38.28	11.91	26.37
MW-12	03/22/11	38.28	10.57	27.71
MW-12	09/28/11	41.47	11.24	30.23
MW-13	06/04/04	38.41	13.51	24.90
MW-13	06/04/04	38.41	---	---
MW-13	09/09/04	38.41	14.33	24.08
MW-13	12/21/04	38.41	12.33	26.08
MW-13	03/09/05	38.41	10.52	27.89
MW-13	06/15/05	38.41	10.95	27.46
MW-13	09/13/05	38.41	11.90	26.51
MW-13	12/19/05	38.41	9.70	28.71
MW-13	03/08/06	38.41	9.88	28.53
MW-13	06/13/06	38.41	10.44	27.97
MW-13	09/06/06	38.41	10.32	28.09
MW-13	12/20/06	38.41	11.25	27.16
MW-13	03/05/07	38.41	10.65	27.76
MW-13	05/25/07	38.41	11.58	26.83
MW-13	09/26/07	38.41	12.46	25.95
MW-13	03/06/08	38.41	11.22	27.19
MW-13	09/24/08	38.41	12.44	25.97
MW-13	03/20/09	38.41	---	---
MW-13	02/03/10	38.41	11.19	27.22
MW-13	02/04/10	38.41	---	---
MW-13	09/28/10	38.41	12.09	26.32
MW-13	09/28/10	38.41	---	---
MW-13	03/22/11	38.41	10.35	28.06
MW-13	09/28/11	41.60	11.16	30.44

Table 3
Sumary of Groundwater Well Elevation Data
1178 El Camino Real
San Bruno, California

Well	Date	Reference Point Elevation (ft above MSL)	Depth to Water (ft)	GW Elev. (ft MSL)
MW-14	06/04/04	34.53	9.38	25.15
MW-14	06/04/04	34.53	---	---
MW-14	09/09/04	34.53	10.45	24.08
MW-14	12/21/04	34.53	7.86	26.67
MW-14	03/09/05	34.53	6.59	27.94
MW-14	06/16/05	34.53	6.96	27.57
MW-14	09/13/05	34.53	8.02	26.51
MW-14	12/19/05	34.53	7.12	27.41
MW-14	03/08/06	34.53	6.23	28.30
MW-14	06/13/06	34.53	6.58	27.95
MW-14	09/06/06	34.53	6.40	28.13
MW-14	12/20/06	34.53	7.11	27.42
MW-14	03/05/07	34.53	6.83	27.70
MW-14	05/25/07	34.53	7.48	27.05
MW-14	09/26/07	34.53	8.70	25.83
MW-14	03/06/08	34.53	6.25	28.28
MW-14	09/24/08	34.53	8.67	25.86
MW-14	03/20/09	34.53	---	---
MW-14	02/03/10	34.53	7.07	27.46
MW-14	09/28/10	34.53	8.26	26.27
MW-14	03/22/11	34.53	6.31	28.22
MW-14	09/28/11	37.71	7.32	30.39
MW-15	06/04/04	28.23	9.30	18.93
MW-15	09/09/04	28.23	11.05	17.18
MW-15	12/21/04	28.23	6.59	21.64
MW-15	03/09/05	28.23	4.02	24.21
MW-15	06/15/05	28.23	6.49	21.74
MW-15	09/13/05	28.23	9.53	18.70
MW-15	12/19/05	28.23	5.09	23.14
MW-15	03/08/06	28.23	2.95	25.28
MW-15	06/13/06	28.23	6.98	21.25
MW-15	09/06/06	28.23	9.79	18.44
MW-15	12/20/06	28.23	5.53	22.70
MW-15	03/05/07	28.23	4.20	24.03
MW-15	05/25/07	28.23	8.16	20.07
MW-15	09/26/07	28.23	11.45	16.78
MW-15	03/06/08	28.23	4.66	23.57
MW-15	09/24/08	28.23	10.61	17.62
MW-16	02/03/10	41.28	24.75	16.53
MW-16	09/27/10	41.28	25.18	16.10
MW-16	03/22/11	41.28	23.07	18.21
MW-16	09/28/11	41.93	23.92	18.01
MW-17	02/03/10	40.94	10.65	30.29
MW-17	09/27/10	40.94	12.42	28.52
MW-17	03/22/11	40.94	9.48	31.46
MW-17	09/28/11	41.51	11.54	29.97
MW-18	02/03/10	40.61	16.27	24.34
MW-18	09/28/10	40.61	16.87	23.74
MW-18	03/22/11	40.61	14.97	25.64
MW-18	09/28/11	41.20	15.68	25.52
MW-19	02/03/10	40.57	10.60	29.97
MW-19	09/28/10	40.57	12.63	27.94
MW-19	03/22/11	40.57	9.91	30.66
MW-19	09/28/11	41.15	10.7	30.45
MW-20	02/03/10	36.07	16.87	19.20
MW-20	09/27/10	36.07	17.27	18.80
MW-20	03/22/11	36.07	14.97	21.10
MW-20	09/28/11	36.63	15.86	20.77
MW-21	02/03/10	35.98	6.21	29.77
MW-21	09/28/10	35.98	7.33	28.65
MW-21	03/22/11	35.98	5.69	30.29
MW-21	09/28/11	36.52	6.6	29.92

Notes:
ft = Feet
MSL = Mean sea level
GW = Groundwater
-- = Not measured

Table 4
Sumary of Soil Vapor Sample Analytical Results
1178 El Camino Real
San Bruno, California

Sample Name	Sample Date	Benzene	Ethylbenzene	Helium	Isopropanol	MTBE	Toluene	Total Xylenes	TPH-g
		ug/m^3							
ESL for soil gas in ug/m^3		*84*	*980*	*NE*	*NE*	*9,400*	*63,000*	*21,000*	*10,000*
SVP-13	06/07/04	*31.9 U*	*43 U*	---	---	*36 U*	*37.6 U*	*43.3 U*	*718 U*
	03/10/05	**42.3**	*44 U*	---	---	*37 U*	**61.4**	*44.2 U*	**790**
	06/15/05	*35.8 U*	*48.7 U*	---	---	*40 U*	*42 U*	*48.7 U*	**2,765**
	02/07/06	**260**	**96**	---	**190**	*2.7 U*	**39**	**190**	*96 U*
SVP-14	06/07/04	**237.6**	*53 U*	---	---	*44 U*	*46.1 U*	*53.1 U*	**43,090**
	03/10/05	**231.1**	*71 U*	---	---	*59 U*	*61 U*	*70.8 U*	**344,720**
	06/15/05	**4,556**	**199**	---	---	*44 U*	**1,037**	**1,106**	**3,590,833**
SVP-15	02/07/06	**3,500**	*690 U*	---	*690 U*	*690 U*	*690 U*	**1,800**	**17,000,000**
	06/15/06	**4,200**	*440 U*	---	*440 U*	*440 U*	*440 U*	**2,400**	**15,000,000**
	09/08/06	**3,500**	---	---	---	---	---	---	**16,000,000**
	12/28/06	---	---	---	**160,000**	---	---	---	**12,000,000**
	03/30/07	**890**	*610 U*	**8,167**	---	*610 U*	*610 U*	*610 U*	**11,000,000**
	05/23/07	**1,900**	*360 U*	---	---	*360 U*	*360 U*	**930**	**9,600,000**
SVP-16	06/15/06	*120 U*	*120 U*	---	**28,000**	*120 U*	*120 U*	*120 U*	**630,000**
	12/28/06	*69 U*	*69 U*	---	**85**	*69 U*	*69 U*	*69 U*	**490,000**
	05/23/07	*75 U*	*75 U*	**14,000**	---	*75 U*	**190**	*150*	**490,000**
SVP-17	02/07/06	**140**	*130 U*	---	*130 U*	*130 U*	*130 U*	*270 U*	**500,000**
	06/15/06	**180**	*41 U*	---	**390**	*41 U*	*41 U*	**50**	**250,000**
	09/08/06	**130**	*46 U*	---	*46 UJ*	*46 U*	*46 U*	**100**	**230,000**
	12/28/06	**44**	*6 U*	---	*6 U*	*6 U*	**6.4**	**27.5**	**65,000**
	03/30/07	**41**	**7.1**	---	---	*4.6 U*	**21**	**45**	**85,000**
	05/23/07	**44**	*8.8 U*	---	---	*8.8 U*	*8.8 U*	**27**	**92,000**

Notes:

U= Analyte not detected at specified laboratory reporting limit

MTBE = Methyl tert butyl ether

TPH-g = Total petroleum hydrocarbons as gasoline

ug/m^3 = mcrograms per cubic meter

--- = Not Analyzed

NE = Not Established

ESL = Environmental Screening Level - San Francisco Bay Regional Water Quality Control Board, Interim Final - November 2007, Revised May 2008 (Table E-2 - applies to shallow soil gas on residential property).

Table 5
Sumary of Indoor Air Sample Analytical Results - San Bruno Police Station
1177 Huntington Avenue East
San Bruno, California

Sample Name	Sample Date	Sample Location Description	Benzene	Ethylbenzene	Helium	Isopropanol	MTBE	Toluene	Total Xylenes	TPH-g
			ug/m^3							
ESL (Indoor Air)			*0.14*	*1.6*	*NE*	*NE*	*16*	*88*	*29*	*14*
IA-BNSW	02/23/06	Basement North Stair Well	1.3	0.83	---	---	*0.20 U*	4.8	4.2	*36,000 U*
	09/27/07		0.9	*0.80 U*	---	---	*0.80 U*	2.6	1.8	190
	03/19/09		0.8	*0.81 U*	---	---	*0.81 U*	2.3	*1.6 U*	79
IA-BNSW (corrected value)	02/23/06		-0.1	*-0.11*	---	---	NC	-0.5	-0.3	NC
	09/27/07		NC	NC	---	---	NC	NC	NC	NC
	03/19/09		0.1	NC	---	---	NC	0.3	NC	**23**
IA-BSSW	02/23/06	Basement South Stair Well	2.2	3.1	---	---	*0.17 U*	6.1	17.1	*30,000 U*
	09/27/07		2.4	*0.87 U*	---	---	*0.87 U*	4.0	3.5	130
	03/19/09		1.8	*0.80 U*	---	---	*0.80 U*	3.8	2.1	82
IA-BSSW (corrected value)	02/23/06		**0.8**	**2.2**	---	---	NC	0.8	12.6	NC
	09/27/07		NC	NC	---	---	NC	NC	NC	NC
	03/19/09		**1.1**	NC	---	---	NC	1.8	0.6	**26**
IA-B109	02/23/06	Basement Evidence Room	1.7	0.93	---	---	*0.17 U*	5.1	4.6	*30,000 U*
	09/27/07		1.1	1.0	---	---	*0.91 U*	5.7	4.5	120
	03/19/09		1.3	*1.1 U*	---	---	*1.1 U*	4.8	2.7	275
IA-B109 (corrected value)	02/23/06		**0.3**	0.0	---	---	NC	-0.2	0.1	NC
	09/27/07		NC	NC	---	---	NC	NC	NC	NC
	03/19/09		**0.6**	NC	---	---	NC	2.8	1.2	**219**
IA-2ELEV	02/23/06	2nd Floor Elevator Entrance	1.3	0.85	---	---	*0.15 U*	5.1	4.2	*27,000 U*
	09/27/07		*0.83 U*	*0.83 U*	---	---	*0.83 U*	2.4	1.7	110
	03/19/09		0.85	*0.74 U*	---	---	*0.74 U*	3.1	1.6	67
IA-2ELEV (corrected value)	02/23/06		-0.10	*-0.09*	---	---	NC	-0.2	-0.3	NC
	09/27/07		NC	NC	---	---	NC	NC	NC	NC
	03/19/09		0.11	NC	---	---	NC	1.1	0.1	11
IA-R1 (Background)	02/23/06	Roof (Background)	1.4	0.94	---	---	*0.15 U*	5.3	4.5	*28,000 U*
	03/27/07		*18 U*	*18 U*	---	---	*18 U*	*18 U*	*18 U*	13,990
	03/19/09		*0.74 U*	*0.74 U*	---	---	*0.74 U*	2.0	*1.5 U*	56

Notes:

Corrected Value = Adjusted concentration of analyte at each sample location calculated by subtracting the corresponding background concentration from the indoor air sample result.

MTBE = Methyl tert-butyl ether by EPA Method TO-15

TPH-g = Total petroleum hydrocarbons as gasoline, analyzed by EPA Method TO-3 and/or Massachusetts APH Method (results presented are the adjusted Aphztics in the C5 to C12 range

U= Analyte not detected at specified laboratory reporting limit

ug/m^3 = micrograms per cubic meter

--- = Not Analyzed

NE = Not established

NC = Not calculated

ESL = Environmental Screening Level - San Francisco Bay Regional Water Quality Control Board, Interim Final - November 2007, Revised May 2008 (Table E - applies to indoor air on commercial property).

AECOM

May 21, 2018

San Mateo County Health System
Groundwater Protection Program
2000 Alameda de las Pulgas
Suite 100
San Mateo, CA 94403

ATTN: Ms. Anne Jurek

RE: **2018 First Semi-Annual Groundwater Monitoring Report**
Sears Automotive Service Center (No. 1478)
1178 El Camino Real
San Bruno, California

Dear Ms. Jurek:

On behalf Sears Holdings Management Corporation (Sears), AECOM (formerly URS Corporation) has prepared this *2018 First Semi-Annual Groundwater Monitoring Report* for the Sears Automotive Service Center (No. 1478) located at 1178 El Camino Real in San Bruno, California. The activities presented in this report were conducted around Anomaly E located at the Bay Area Rapid Transit (BART) system/Police Station and next to the Sears Auto Center.

If you have any questions regarding this report, or need additional information concerning the subject site, please call us at (714) 567-2400.

Sincerely,
AECOM

Joseph R. Liles, PG, CHG
Principal Geologist

cc:

Patricia Feeley, Sears Holdings Management Corporation
Bruce Kay, Sears Holdings Management Corporation
Thomas C. Lee, Esq, Bay Area Rapid Transit
Chief Ed Barberini, San Bruno Police Dept.
Michael Steel, Morrison-Foerster LLP
Gary Jensen, Bay Area Rapid Transit
Jacob Madden, San Mateo County Environmental Health Department

AECOM
999 Town and Country Road
Orange, CA 92868
www.aecom.com

REPORT

2018 FIRST SEMI-ANNUAL GROUNDWATER MONITORING

SEARS AUTOMOTIVE SERVICE CENTER (NO. 1478)
1178 EL CAMINO REAL
SAN BRUNO, CALIFORNIA

Prepared for:

Sears Holdings Management Corporation
Environmental Programs
333 Beverly Road
B5-335A
Hoffman Estates, Illinois 60179

May 21, 2018

AECOM

999 Town and Country Road
Orange, CA 92868
www.aecom.com

60421118

2018 First Semi-ANNUAL GROUNDWATER MONITORING REPORT

Sears Automotive Service Center (No. 1478)
1178 El Camino Real
San Bruno, California

May 21, 2018

This 2018 First Semi-Annual Groundwater Monitoring Report for the Sears Automotive Service Center (No. 1478) in San Bruno, California was prepared by AECOM (formerly URS Corporation) on behalf of the Sears Holdings Management Corporation in a manner consistent with the level of care and skill ordinarily exercised by professional engineers, geologists, and environmental scientists. This report was prepared under the technical direction of the undersigned.

AECOM

Joseph R. Liles, PG, CHG
Principal Geologist
California Professional Geologist No. 8297

TABLE OF CONTENTS

SECTION **PAGE**

1.0 INTRODUCTION 1-1

2.0 SITE BACKGROUND 2-1

2.1 Site History 2-1
2.2 Geology and Hydrogeology 2-1
2.2.1 Regional Geology and Hydrogeology 2-1
2.2.2 Site Geology and Hydrogeology 2-2
2.3 Previous Site Assessment Investigations 2-2
2.4 Nature and Extent of Impacted Soil and Groundwater 2-3
2.4.1 Unsaturated Zone Soils 2-3
2.4.2 Saturated Zone Soils 2-3
2.4.3 Light Non-Aqueous Phase Liquid (LNAPL) 2-3
2.4.4 Groundwater 2-3
2.4.5 Subsurface Vapor 2-4
2.4.6 Indoor Air 2-4

3.0 HEALTH AND SAFETY 3-1

4.0 SEMI-ANNUAL GROUNDWATER MONITORING 4-1

4.1.1 Groundwater Gauging 4-1
4.1.2 Purging and Sampling Methods 4-1
4.1.3 Well Head Maintenance 4-2
4.1.4 Laboratory Analysis Program 4-2
4.2 Limited Data Validation 4-2

5.0 GROUNDWATER SAMPLING RESULTS 5-1

5.1 Groundwater Monitoring Results 5-1
5.1.1 Groundwater Elevation and Contours 5-1
5.1.2 Groundwater Analytical Results 5-1

6.0 WASTE MANAGEMENT 6-1

7.0 DISCUSSION 7-1

8.0 SCHEDULE 8-1

9.0 REFERENCES 9-1

List of Tables

1 2018 First Semi-Annual Groundwater Levels and Field Parameters
2 2018 First Semi-Annual Groundwater Analytical Results

List of Figures

1 Vicinity Map
2 Site Plan
3 First Semi-Annual 2018 Groundwater Elevations – Shallow Zone
4 First Semi-Annual 2018 TPHg Isoconcentration Contours – Shallow Zone
5 First Semi-Annual 2018 Benzene Isoconcentration Contours – Shallow Zone

List of Appendices

A Groundwater Sampling Logs
B Groundwater Sampling Laboratory Report
C Data Validation Memorandum
D Historical Groundwater Data

1.0 INTRODUCTION

AECOM (formerly URS Corporation [URS]) was retained by the Sears Holdings Management Corporation, to conduct the 2018 First Semi-annual groundwater monitoring event at the Sears Automotive Service Center (No. 1478) located at 1178 El Camino Real in San Bruno, California (Site). A vicinity map showing the Site location is provided as **Figure 1**, and a detailed Site plan showing the site and well locations is provided as **Figure 2**.

The San Mateo County Health System, Ground Water Protection Program (San Mateo County GPP), is currently responsible for regulatory oversight of the environmental work conducted at this Site. The groundwater sampling was conducted to evaluate current groundwater conditions at the Site and in the vicinity of the Site. Specifically, the sampling assessed the groundwater condition which was historically impacted with total petroleum hydrocarbons (TPH) as gasoline (TPHg) and gasoline constituents' benzene, toluene, ethylbenzene, and xylenes (BTEX).

Groundwater monitoring has been conducted at the Site since April 1992 to assess the nature and extent of groundwater impacts. A dual-phase extraction pilot test was conducted in April 2015. Results of the dual-phase extraction (DPE) pilot study for the treatment of TPHg- and BTEX-impacted soil and groundwater were presented in the *2015 First Semi-Annual Groundwater Monitoring and Dual-Phase Extraction Pilot Test Report* dated June 19, 2015 (AECOM, 2015). Groundwater data from this September 2017 sampling event were compared to the appropriate State Water Resources Control Board's Low-Threat Underground Storage Tank Case Closure Policy (LTCP) screening results to evaluate the effectiveness of the DPE mass removal and determine the readiness of the Site for closure. Field activities for the 2018 First Semi-annual groundwater monitoring event included the following:

- Gauging of 12 monitoring wells on March 15, 2018,
- Sampling and analysis of 11 monitoring wells (MW-1, MW-2, MW-6, MW-9, MW-10, MW-12, MW-14, MW-19R, MW-21R, MW-22, and MW-23) on March 15, 2018.

2.0 SITE BACKGROUND

The Site is bounded by Sneath Lane and a shopping center to the north, residential and commercial properties to the east, the Shops at Tanforan to the south, and El Camino Real and commercial stores to the west. As shown on **Figure 2**, the Sears Auto Center is located in the northeast corner of the Tanforan Mall complex, situated between Sneath Lane to the north, Century Theaters to the south, and the San Bruno Bay Area Rapid Transit (BART) train station, entrance plaza, BART parking structure, and San Bruno Police Station to the east (SCS Engineers, 2013).

2.1 SITE HISTORY

Records show that as early as 1925, the Site was the location of the Tanforan Horse Racing Track which, in 1942, was used as a Relocation Center for Bay Area persons of Japanese ancestry. During the 1950s, the Site returned to use as a race track which maintained an "oil/gas corporation yard" near what is now the San Bruno Police Station. Aerial photos show that in 1965, the Site was the location of a golf course which occupied the central area of the track oval. The Tanforan shopping mall was constructed in 1969. The San Bruno BART station, BART parking structure, and San Bruno Police Station were constructed between 2000 and 2003, and the Century Theater/parking structure was built in 2006 and 2007 (SCS Engineers, 2013).

In February 2001, a BART subcontractor uncovered a 100-gallon underground storage tank (UST) at a depth of approximately 16 feet below ground surface (bgs) during excavation for the police station, near the southwest corner of the BART construction zone, over 300 feet from the former gasoline and oil UST areas associated with the Sears Auto Center. According to this subcontractor, the UST was old, had numerous rusted holes in the bottom, and the soil adjacent to it was "dark", with a "strong odor like gasoline or diesel." The UST was removed by a BART subcontractor. Field notes completed by BART's environmental consultant indicate that a sheen was present on the groundwater in the vicinity of the UST (BART, 2010). The tank appeared to be located near the southern corner of the San Bruno Police Station, which is the general area where the petroleum hydrocarbon mass associated with Anomaly E is located (**Figure 2**). The old 100-gallon UST was most likely associated with the former racetrack oil/gas yard.

2.2 GEOLOGY AND HYDROGEOLOGY

2.2.1 Regional Geology and Hydrogeology

The Site is located on the eastern flatlands of San Francisco Peninsula bordering San Francisco Bay at an elevation of approximately 40 feet above mean sea level (MSL). Local topography slopes gently northeast toward San Francisco Bay. The near-surface geology in the area of the Site has largely been controlled by the changing morphology of the Bay Area over recent geologic time. Bedrock in the area is comprised of Jurassic-Age Franciscan Assemblage, which may be observed in outcrops in the hills surrounding the area to the north, south, and west. Typically, the top of bedrock occurs at depths from about 500 feet to 600 feet bgs in this general area. Overlying the bedrock are the Merced and Colma Formations, a series of Quaternary-Age alluvial and marine deposits (U.S. Geological Survey [USGS], 1983 and Burns & McDonnell, 2005).

The nearest surface water body is an unnamed tidal slough located approximately 0.5 mile northeast of the Site, that drains to Colma Creek and then to the San Francisco Bay.

2.2.2 Site Geology and Hydrogeology

The Site is immediately underlain by both fine- and coarse-grained sediments. Gravelly and sandy fill is locally present just below asphalt to approximately 3 to 5 feet bgs. The fill is underlain by clay/silt to a depth of approximately 12 to 15 feet bgs. The clay/silt unit is underlain by a laterally continuous silty sand to sand, with local gravel lenses, from approximately 15 to at least 50 feet bgs (Burns & McDonnell, 2005).

Based on drilling observations, the first encountered water-bearing zone beneath the Site (Shallow Zone) occurs in the sand described above and appears to be under confined to semi-confined conditions. For example, during the drilling of Wells MW-19 and MW-21, first groundwater was logged at depths of 18 to 20 feet bgs, but rose to depths ranging from approximately 6 to 12 feet bgs in subsequent measurements after the wells were installed. The Shallow Zone groundwater flow direction has historically been toward the northeast. Shallow groundwater gradients at the Site have been relatively flat varying between less than 0.01 and 0.05 foot/foot (SCS Engineers, 2013). The Deep Zone groundwater generally flows in a north to north-northeasterly direction. Groundwater gradients in the Deep Zone at the Site have varied between 0.03 and 0.04 foot/foot (SCS Engineers, 2013).

2.3 PREVIOUS SITE ASSESSMENT INVESTIGATIONS

The nature and extent of petroleum constituents in soil and groundwater at the Site have been evaluated through a series of investigations starting with the UST removals at the nearby Sears Auto Center in 1985. Initial investigative activities focused on potential subsurface impacts from the USTs operated by Sears. Later investigations were performed to evaluate the potential for environmental impacts in the BART construction area and in the vicinity of the San Bruno Police Station around the general area where the 100-gallon UST was discovered at and near Anomaly E. Previous investigation activities included the following:

- Twenty-one groundwater monitoring wells (MW-1 through MW-21) installed on- and off-Site between 1992 and 2010;
- Three soil borings (B-1 through B-3) drilled in 1992 near the former gasoline and bulk motor-oil USTs;
- Six cone penetration tests (CPTs; ASC-2 through ASC-5, ASC-9, and ASC-10) advanced on-Site in 1996;
- Eight soil borings (SB-1 through SB-8) drilled on the BART property between 1997 and 1998;
- Fifty-eight direct-push sampling locations (GP-1 through GP-42, GP-44, GP-45, GP-47 through GP-58, and GP-60) were advanced on- and off-Site between 1998 and 2010;
- Thirty-four utility trench locations (SS-01 through SS-03; SD-01 through SD-06; UT-01-01 through UT-01-04; UT-02-01 through UT-02-13; UT-03-01 through UT-03-06; UT-04-01; and UT-04-02) were sampled in 1998 and 1999;
- Five soil vapor probes (SVP-13 through SVP-17) installed near the San Bruno Police Station between 2004 and 2006; and
- Forty-two indoor air samples collected from six locations in and around the San Bruno Police Station between 2006 and 2014.

- Four groundwater monitoring wells (MW-19R, MW-21R, MW-22, and MW-23) were installed in the vicinity of the San Bruno Police Station in 2015;
- Four soil vapor probes (SV-1 through SV-4) installed near the San Bruno Police in 2016; and
- Three dual-phase extraction wells (DPE-1, DPE-2, DPE-3) were installed within the Anomaly E area, in the vicinity of the San Bruno Police Station in 2017.

A detailed summary of past soil, soil vapor, and groundwater investigations is provided in the *Site Conceptual Model and Additional Screening Indoor Air Quality Monitoring Workplan* (SCS Engineers, 2011). The indoor air sampling is summarized in the *Additional Screening Indoor Air Quality Monitoring Summary Report* (URS, 2015).

2.4 NATURE AND EXTENT OF IMPACTED SOIL AND GROUNDWATER

Brief discussions of the nature and extent of impacts to soil and groundwater are provided below based on the summaries presented in the *Feasibility Study and Corrective Action Plan* (SCS Engineers, 2013). These summaries are based on historical data, which shows that natural attenuation of the petroleum hydrocarbons is most likely occurring.

2.4.1 Unsaturated Zone Soils

Depth to groundwater measurements collected from Site monitoring wells dating to 1992, indicate that groundwater is present at the Site in the Shallow Zone at depths ranging from approximately 6 to 30 feet bgs. The unsaturated or vadose zone is therefore assumed to extend from ground surface to 6 feet bgs.

2.4.2 Saturated Zone Soils

Based on the groundwater measurements indicated above, the saturated zone or smear zone at the Site might range between 6 to 30 feet bgs. However, the practical extent of the smear zone would actually occur between 10 and 20 feet bgs where the highest concentrations of petroleum-related constituents have typically been observed. Only one soil sample collected at 30 feet bgs contained detectable petroleum-related constituents, and the only two deeper soil samples collected at the Site (boring GP-45 at 35 and 40 feet bgs) contained no detectable petroleum hydrocarbons. The lateral extent of saturated zone impacts has been generally defined for the Site (San Mateo County GPP, 2010).

2.4.3 Light Non-Aqueous Phase Liquid (LNAPL)

Light non-aqueous phase liquid (LNAPL) was detected in groundwater grab samples collected from borings GP-20 and GP-49, in the vicinity of Anomaly E (Burns & McDonnell, 2006). Measurable LNAPL has not been observed in any other groundwater grab samples or in any samples collected from Site monitoring wells. However, the relatively high concentrations of TPHg in certain groundwater grab samples and in samples collected from monitoring Wells MW-13 (which had sheen in March 2018) suggest that sorbed petroleum hydrocarbon mass with the potential to form LNAPL may be present in Site soil in some areas around Anomaly E.

2.4.4 Groundwater

The lateral extent of groundwater impacts in the Shallow Zone has been generally defined for the Site (San Mateo County GPP, 2010).

TPHg, benzene, and other petroleum hydrocarbon related compounds were not detected in Deep Zone Wells MW-16, MW-18, and MW-20 during monitoring conducted in March and September 2011. Benzene was detected in Well MW-18 in February 2010 at a concentration of 1.4 micrograms

per liter (µg/L), and TPHg was detected in Wells MW-18 and MW-20 at concentrations up to 959 µg/L. Additionally, TPH as diesel (TPHd), toluene, xylenes, and methyl tert-butyl ether (MTBE) were variously detected in the Deep Zone wells during 2010. Based on the lack of detected concentrations and historically sporadic/limited detections, the lateral extent of groundwater impacts in the Deep Zone has also been generally defined for the Site. These three wells were destroyed as part of the DPE pilot test activities in April 2015.

2.4.5 Subsurface Vapor

Five soil vapor probes, SVP-13 through SVP-17, were installed at the Site and monitored between 2004 and 2007 before being decommissioned. The former soil vapor probe locations are shown on **Figure 2** and were all located within the vicinity of the San Bruno Police Station. Petroleum-related constituents were detected in soil vapor in all soil vapor probes at the Site.

2.4.6 Indoor Air

During the most recent round of sampling in October 2014, indoor air concentrations of petroleum-related constituents were generally low and below commercial/industrial screening levels, with the exception of benzene (URS, 2015). Estimated cancer risks associated with the detected benzene concentrations (including background) ranged from 1.1×10^{-6} to 2.3×10^{-6}. These estimated cancer risks are within the risk management range for commercial/industrial exposures. The highest concentration (just over twice the screening level) was detected in a sample from the south basement stair well, which is isolated and minimally occupied and appears to be somewhat atmospherically isolated from the rest of the Police Station by spring-actuated heavy metal doors. This slightly higher benzene result is consistent with the previous air sampling data for the south basement stair well.

3.0 HEALTH AND SAFETY

AECOM updated the Site-specific Health & Safety Plan (HSP) to address the following:

- Identify and describe potentially hazardous substances, which may be encountered during field operations;
- Specify protective equipment and clothing for onsite activities; and
- Outline measures to be implemented in the event of an emergency.

AECOM field personnel and AECOM subcontractors reviewed the HSP prior to commencing the field procedures. Field monitoring activities were recorded in the HSP, which is maintained in the project files at AECOM' Orange office. A copy of the HSP remained onsite during field operations.

4.0 SEMI-ANNUAL GROUNDWATER MONITORING

Field activities for the 2018 First Semi-annual groundwater monitoring were completed on March 15, 2018, and consisted of gauging of 12 groundwater monitoring wells and post-purge sample collection and analysis of 11 groundwater monitoring wells. A description of the monitoring methods is presented below.

4.1.1 Groundwater Gauging

Prior to purging and sampling, water levels were gauged to the nearest 0.01 foot using a Solinst electronic interface probe. The depth to water was measured relative to the surveyed top of well casing. Water level measurements for the 2018 First Semi-annual groundwater monitoring event were recorded on a gauging log and are provided in **Table 1**. One groundwater monitoring well (MW-13) had a detectable separate-phase product (sheen).

4.1.2 Purging and Sampling Methods

After gauging, the wells were purged and sampled using low-flow/low-stress procedures (U.S. Environmental Protection Agency [USEPA]/540/S-95/504, April 1996) with verbal approval from Jacob Madden of the San Mateo County Health System (SMCHS) on April 14, 2015. Low-flow purging was conducted to minimize the impact of the purging process on groundwater chemistry during sample collection, and to minimize the volume of water purged and disposed. Except for Wells MW-12 and MW-14, a Grundfos® submersible well pump was used to purge the remaining wells at rates of approximately 300 to 400 milliliters per minute (ml/min). Wells MW-12 and MW-14 were purged with a peristaltic pump (due to the wells being 1 inch in diameter).

Water quality indicator parameters were used to determine purging needs prior to sample collection in each well. The goal was to minimize drawdown where possible, with frequent monitoring of water quality parameters. Particular care was taken to insert the pump at the desired interval in the well screen with minimal disturbance to the water in the well casing. Water purged from each well was monitored for various field parameters including temperature, pH, turbidity, electrical conductivity, dissolved oxygen (DO), and oxidation reduction potential (ORP) using a YSI™ multi-parameter meter equipped with a flow-through cell. Purging continued until temperature, pH, and conductivity had stabilized. Measured field parameters are listed in **Table 1**. Copies of the groundwater purge logs are provided in **Appendix A**.

Groundwater samples were collected from 11 of the 12 monitoring wells for laboratory analysis. Groundwater samples from Wells MW-12 and MW-14 were collected with a disposable bailer following well purging. Groundwater samples from Wells MW-1, MW-2, MW-6, MW-9, MW-10, MW-19R, MW-21R, MW-22 and MW-23 were collected from the discharge tubing of the well pump following well purging. The submersible well pump was cleaned prior to use and between wells by washing in a solution of Liquinox, rinsing with tap water, final rinsing with deionized water, and air drying. New disposable, polyethylene discharge tubing was attached to the pump following each decontamination procedure and was changed between each well. Duplicate samples were collected from Wells MW-2 and MW-9, and labeled DUP-2 and DUP-1, respectively. One equipment blank, labeled EB-180315, was collected by pumping deionized water through the utilized pump and clean, disposable, polyethylene tubing into sample containers following decontamination procedures. A trip blank sample, labeled TB-180315, was prepared by the analytical laboratory and remained in the cooler during sample collection and transport. The trip blank was placed on hold pending the results of the field samples.

Sample containers and handling procedures conformed to the established protocols for each specific parameter as described in USEPA SW-846. The sample bottles, once filled and preserved as required, were labeled with the following: well identification number, sample number, date and time sampled, job number, Site/client name and location, and sampling personnel's initials. The sealed and labeled samples were placed in a cooler containing ice, and transported to Eurofins (Calscience) for analysis. The temperature of the cooler was recorded by the laboratory upon sample receipt and was within acceptable range. The chain-of-custody (COC) was maintained throughout the sampling program. A copy of the COC record is included in **Appendix B** with the groundwater sampling laboratory report.

4.1.3 Well Head Maintenance

As part of the semi-annual monitoring program, each well head is inspected to ensure that wells are properly sealed and secured. The routine well maintenance associated with the semi-annual groundwater sampling consists of the following: inspection of water-tight well caps and locks on all monitoring wells and replacement as necessary; replacement of missing or damaged bolts on well box covers; and removal and replacement of damaged well boxes and associated concrete aprons. Several tabs on the vault boxes for Wells (MW-6, and MW-12) were re-tapped and one bolt was replaced for Well MW-22. The remaining monitoring wells were observed to be in good condition during this event.

4.1.4 Laboratory Analysis Program

A total of 11 primary groundwater samples and two field duplicate groundwater samples were analyzed for the following:

- TPHg and TPH as motor oil (TPHmo) by USEPA Method 8015M
- BTEX and fuel oxygenates MTBE, di-isopropyl ether (DIPE), ethanol, ethyl tertiary butyl ether (ETBE), tertiary amyl methyl ether (TAME), and tertiary butyl alcohol (TBA) by USEPA Method 8260B, and full list volatile organic compounds (VOCs).

The laboratory report is presented in **Appendix B** and the groundwater analytical results are summarized in **Table 2**.

4.2 LIMITED DATA VALIDATION

AECOM conducted a check of data completeness for the analytical laboratory results for the groundwater samples collected. Results of the data completeness check indicate that the data as qualified are considered to be useable for meeting project objectives. One sample (MW-19R) required dilution for the EPA 8260B analysis in order to quantitate detected target analytes. For these samples, there are also non-detect results with elevated reporting limits. The data user must evaluate the utility of non-detect results with elevated reporting limits.

Copies of AECOM's data validation memoranda are included as **Appendix C**.

5.0 GROUNDWATER SAMPLING RESULTS

5.1 GROUNDWATER MONITORING RESULTS

5.1.1 Groundwater Elevation and Contours

Groundwater gauging data for the current semi-annual event are summarized in Table 1, and historical groundwater gauging data are included in **Appendix D, Table D-1**.

Measured depths to water in the 12 wells gauged (screened between approximately 5 and 30 feet bgs in the Shallow Zone) ranged from 6.05 (MW-21R) to 15.93 (MW-10) feet below top of casing (btoc). Groundwater elevations in this shallow zone ranged from 29.18 (MW-19R) to 30.89 (MW-10) feet above mean sea level (msl). Groundwater elevations increased an average of 0.34 feet between the 2017 second semi-annual groundwater monitoring event and the 2018 First Semi-annual groundwater monitoring event.

The groundwater elevations for each well are presented on **Figure 3**. As noted on the figure, the groundwater table for the Shallow Zone is very flat; thus, groundwater elevation contours were not generated, and a gradient was not calculated.

5.1.2 Groundwater Analytical Results

Chemical analytical results for this reporting period are presented in **Table 2**. Historical analytical results are included in **Appendix D, Table D-2**. A copy of the laboratory report is provided as **Appendix B**.

In summary, TPHg and/or BTEX were detected above laboratory reporting limits in 7 of the 12 groundwater monitoring wells sampled. Wells MW-1, MW-9, MW-10, MW-21R located south, north, and south respectively, of the Sears Auto Center, and Well MW-21R located north of the Police Station were non-detect for all constituents. TPHmo, Ethanol, MTBE, ETBE, DIPE, and TAME were not detected in any of the wells. TBA was detected in well MW-2. Additional VOCs detected this event include: n- butylbenzene, sec-butylbenzene, tert-butylbenzene, isopropylbenzene, n-propylbenzene, naphthalene, 1,2,4-trimethylbenzene, and 1,3,5-trimethylbenzene.

The following is a summary of the detected compounds:

Detected Compound	Number of Detections	Minimum Detection (µg/L)	Maximum Detection (µg/L)	Well with Maximum Concentration
TPHg	7	170	13,000	MW-19R
Benzene	4	2.1	1,700	MW-22
Toluene	3	47	1,600	MW-19R
Ethylbenzene	4	1.4	3,900	MW-19R
Xylenes	4	1.5	12,600	MW-19R
TBA	1	18	18	MW-2
n-butylbenzene	4	11	30	MW-19R
Sec-butylbenzene	3	2.2	8.1	MW-2
Tert-butylbenzene	5	4.0	26	MW-2
Isopropylbenzene	5	4.9	120	MW-19R
n-propylbenzene	5	2.9	280	MW-19R
Naphthalene	3	56	390	MW-19R
1,2,4-trimethylbenzene	3	24	1,900	MW-19R

Detected Compound	Number of Detections	Minimum Detection (µg/L)	Maximum Detection (µg/L)	Well with Maximum Concentration
1,3,5-trimethylbenzene	2	260	460	MW-19R

µg/L – micrograms per liter

Based on results of the analyses, isoconcentration contour maps for dissolved-phase TPHg and benzene in groundwater are provided as **Figures 4** and **5**, respectively. As indicated on the figures, the highest concentrations are centered around Wells MW-13, MW-19R, MW-22, and MW-23, the area of the DPE pilot test (AECOM, 2015). This is near Anomaly E and the Police Station in the general location of the former UST that appeared to be associated with the former racetrack. The benzene plume (greater than 10 µg/L) appears to be limited to an area roughly 250 feet in length (**Figure 5**). The smaller area of impact (maximum benzene concentration of 17 µg/L) detected during the second semi-annual 2017 event is no longer present at Well MW-2 in the vicinity of the former oil tanks for the Sears Auto Center.

A dual-phase extraction pilot test was conducted in the area of Anomaly E in April 2015. The results from this test show a relatively low benzene mass removal rate (i.e., one pound removed at a rate of 0.2 lb/day), a declining removal rate from the peak at the start of the test to the end (i.e., 37% lower), up to 50% reduction in benzene concentrations in soil vapor, and up to 75% reduction in benzene concentrations in the area with the highest benzene concentrations in groundwater. These reductions indicate that additional direct benzene mass removal would likely have limited effect on Site conditions. To assess whether conditions would change (i.e. rebound) after the DPE event, AECOM recommended one additional round of groundwater monitoring be conducted in September 2015 to evaluate the potential post-DPE rebound in current Site conditions and to determine the need for future remediation (i.e., another round of DPE), if any. In their letter dated August 20, 2015, GPP concurred with the recommendation to collect post-DPE groundwater samples to evaluate dissolved-phase concentrations in the suspected source area.

Groundwater data from the April and September 2015 through March 2018 sampling events in the plume area around MW-19R are summarized below.

Groundwater Monitoring Well ID	April 2015 Benzene (µg/L)	Sept. 2015 Benzene (µg/L)	March 2016 Benzene (µg/L)	Sept. 2016 Benzene (µg/L)	March 2017 Benzene (µg/L)	Sept. 2017 Benzene (µg/L)	March 2018 Benzene (µg/L)	Reduction/Increase in Benzene Concentration since April 2015
MW-13[(1)]	9,000	--	--	--	--	4,300	--	
MW-19R	4,050	3,740	5,520	2,760	1,900	1,900	1,600	**Decrease** 60.5%
MW-22	1,790	975	758	2,160	820	1,900	1,700	**Decrease** 5.0%
MW-23	616	157	484	756	1,100	960	520	**Decrease** 15.6%
LTCP Scenario 2								3000 ug/L

(1) Well not sampled due to the presents of a sheen

Groundwater data from the March 2018 sampling event were compared to the appropriate State Water Resources Control Board's Low-Threat Underground Storage Tank Case Closure Policy (LTCP) screening results to evaluate the effectiveness of the DPE mass removal and determine the readiness of the Site for closure. The benzene concentrations in Well MW-23 have decreased from the previous sampling event from 960 µg/L to 520 µg/L; Well MW-22 decreased from 1,900 to 1,700 µg/L which is below the 3,000 µg/L criteria for benzene; Well MW-19R demonstrated a decrease in benzene and continues to be below the LTCP criteria (Groundwater-Specific Criteria

Scenario 2) at 1,600 µg/L. LNAPL sheen was detected in Well MW-13, therefore benzene concentration likely exceed the LTCP criteria (Groundwater-Specific Criteria Scenario 2). Therefore, the Site does not currently meet the characteristics of LTCP groundwater-specific criteria Scenarios. Based on the results from Well MW-19R, MW-22, and MW-23, it appears that benzene concentrations may be stabilizing. Therefore, AECOM is currently working with Sears for additional remedial activities to obtain Low-Treat Closure.

6.0 WASTE MANAGEMENT

Liquid wastes (decontamination water and well purge water) were collected and stored in 55-gallon U.S. Department of Transportation (DOT)-approved drums. AECOM generated one drum during the 2018 First Semi-annual groundwater monitoring event. The drum was labeled to identify the source of the waste. The drum was picked up from the site and properly disposed of by a licensed waste transporter.

7.0 DISCUSSION

Based on the results of the groundwater monitoring event conducted in March 2018, AECOM concludes the following for the Sears Automotive Service Center (No. 1478) located at 1178 El Camino Real in San Bruno, California:

- Groundwater elevations in the Shallow Zone ranged from 29.18 (MW-19R) to 30.83 (MW-10) feet msl in March 2018. The groundwater elevations increased by an average of 0.34 feet from the last monitoring event in September 2017. The Shallow Zone groundwater table across the Site is very flat; thus, groundwater elevation contours were not generated and a gradient was not calculated.
- During the March 2018 monitoring event, the highest concentrations of TPHg (maximum of 13,000 µg/L in Well MW-19R) and benzene (maximum of 1,700 µg/L in Well MW-22) in the Shallow Zone are centered around Wells MW-13, MW-19R, MW-22, and MW-23, near Anomaly E and the Police Station. The historically highest TPHg concentration in Well MW-19R (70,000 µg/L) during the September 2016 monitoring event was higher than that detected during the previous sampling events and greater than five times the current sampling event. The TPHg concentrations for Wells MW-22 and MW-23 during this event were less than the September 2017 event. These subsurface impacts do not originate from the former USTs associated with the Sears Auto Center, but with a former UST associated with the former racetrack.
- MTBE was not detected above the laboratory reporting limits in the 11 groundwater monitoring wells sampled.
- The benzene plume near the Police Station is roughly 250 feet in length, with a maximum concentration of 1,700 µg/L in Well MW-22 and trace LNAPL in Well MW-13.

A dual-phase extraction pilot test was conducted in April 2015. AECOM recommended one additional round of groundwater monitoring to evaluate the potential post-DPE rebound in current Site conditions. In addition, AECOM recommended another round of DPE to further remediate the area around Anomaly E, but are currently waiting for financial commitment from BART prior to conducting the DPE activities. Groundwater data from this March 2018 sampling event were compared to the appropriate State Water Resources Control Board's LTCP screening results to evaluate the effectiveness of the DPE mass removal and determine the readiness of the Site for closure. The Site does not currently meet the characteristics of the LTCP groundwater-specific criteria scenarios, due to LNAPL in Well MW-13 in which benzene results likely exceed 3,000 µg/L in Wells MW-13 (4,300 µg/L). AECOM recommended another round of DPE to further remediate the area around Anomaly E to meet or exceed the LTCP groundwater-specific criteria Scenario number 2, but are currently waiting for financial commitment from BART prior to conducting the DPE activities.

8.0 SCHEDULE

The anticipated schedule for work to be conducted during the second quarter of 2018 is as follows:

- Implement the Corrective Action Plan during the Fall of 2018 (Pending financial commitment from BART)
- Conduct the second semi-annual groundwater monitoring of 12 groundwater wells in September 2018.

The RWQCB will be notified of upcoming field activities.

-o0o-

9.0 REFERENCES

AECOM, 2015. *2015 First Semi-Annual Groundwater Monitoring and Dual-Phase Extraction Pilot Test Report, Sears Automotive Service Center (No. 1478) 1178 El Camino Real, San Bruno, California.* June 19.

AECOM, 2016. *2016 First Semi-Annual Groundwater Monitoring Report, Sears Automotive Service Center (No. 1478) 1178 El Camino Real, San Bruno, California.* July 26.

Bay Area Rapid Transit (BART), 2010. *Letter to Morrison Foerster – Re: Sears Holding Management Company – San Bruno Tank Removal*. October 26.

Burns & McDonnell, 2005. *Site Characterization and Risk Assessment Report, Sears Store #1478, 1178 El Camino Real, San Bruno, California.* March.

Burns & McDonnell, 2006. *Summary of Anomaly E Excavation, Sears Automotive Service Center (Store No. 1478), 1178 El Camino Real, San Bruno, California*. December 6.

California Regional Water Quality Control Board, Los Angeles Region, 2012. *Low-Threat Underground Storage Tank Case Closure Policy*. August 17.

California Regional Water Quality Control Board, San Francisco Bay Region, 2015. *San Francisco Bay Basin (Region 2), Water Quality Control Plan (Basin Plan)*. March 20.

CSWRCB, 2012a. Resolution No. 2012-0016, Approve A Substitute Environmental Document And Adopt A Proposed Water Quality Control Policy For Low-Threat Underground Storage Tank Case Closure, May 1 2012.

San Mateo County Groundwater Protection Program (GPP), 2010. *Sears Automotive Center #1478, 1178 El Camino Real, San Bruno, California* (Letter to Sears). October 27.

SCS Engineers, 2011. *Site Conceptual Model and Additional Screening Indoor Air Quality Monitoring Workplan, Sears Automotive Service Center Unit No. 1478, 1178 El Camino Real, San Bruno, California*. December 7.

SCS Engineers, 2013. *Feasibility Study and Corrective Action Plan, Sears Automotive Service Center Unit No. 1478, 1178 El Camino Real, San Bruno, California.* January.

URS, 2015. *Additional Screening Indoor Air Quality Monitoring Summary Report, Joint Bart/City of San Bruno Police Station, 1177 Huntington Avenue, San Bruno, California*. April 13.

U.S. Environmental Protection Agency 540-S-95-504, 1996. *Low Flow (Minimal Drawdown) Groundwater Sampling Procedures* by Robert W. Puls and Michael J. Barcelona. April 1996

U.S. Geological Survey (USGS), 1983. *Geologic Map of San Mateo County, California,* Compiled by E. Brabb and E. Pampeyan.

TABLES

Table 1
2018 First Semi-Annual Groundwater Levels and Field Parameters
Sears Auto Center #1478
San Bruno, California

Monitoring Well ID	Notes	Sample Date	GROUNDWATER LEVELS (collected 3/15/18)					Screened Interval	FIELD PARAMETERS						
			Depth to Groundwater	Standing Product Thickness	Total Depth	Casing Elevation	Groundwater Elevation		Temperature						
			(ft btoc)	(ft)	(ft bgs)	(ft MSL)	(ft MSL)	(ft bgs)	(^{o}F)	(^{o}C)	pH	Conductivity (µS/cm)	Turbidity (NTU)	DO (mg/L)	ORP (mV)
MW-1	1	3/15/2018	14.29	0.00	26.13	44.33	30.04	16.5-26.5	61.20	16.22	7.02	1,260	13.9	0.12	-103.6
MW-2	1	3/15/2018	12.99	0.00	25.07	42.64	29.65	17.5-27.5	64.36	17.98	6.91	853	19.1	0.38	-90.6
MW-6	1	3/15/2018	12.93	0.00	24.20	42.78	29.85	10-25	65.03	18.35	7.05	940	29.8	0.56	-146.9
MW-9	1	3/15/2018	12.21	0.00	25.24	42.57	30.36	10-30	68.45	20.25	7.01	1,006	17.0	0.78	-112.5
MW-10	1	3/15/2018	15.93	0.00	29.17	46.76	30.83	10-30	62.71	17.06	6.98	1,567	27.6	0.29	11.2
MW-12	1	3/15/2018	11.73	0.00	27.87	41.47	29.74	7-22	64.78	18.21	6.89	1,550	15.4	--	-73.4
MW-13	3	3/15/2018	11.85	0.00	23.40	41.60	29.75	10-25	--	--	--	--	--	--	--
MW-14	1	3/15/2018	7.61	0.00	24.28	37.71	30.10	7-22	66.33	19.07	6.88	1,685	20.6	--	-46.4
MW-19R	1	3/15/2018	11.19	0.00	24.26	40.37	29.18	5-25	64.99	18.33	6.88	1,419	16.1	0.10	-107.6
MW-21R	1	3/15/2018	6.05	0.00	24.93	35.27	29.22	5-25	63.75	17.64	7.07	891	16.4	1.13	101.8
MW-22	1	3/15/2018	11.09	0.00	24.20	40.32	29.23	5-25	66.27	19.04	6.83	1,590	17.0	0.14	-94.6
MW-23	1	3/15/2018	11.12	0.00	24.20	40.34	29.22	5-25	67.93	19.96	6.89	1,618	11.4	0.17	-121.3

Notes/Explanations:
1. "Post-purge" sample
2. Purged and sampled with disposable bailer
3. Well not sampled due to presence of sheen or free product

Groundwater Elevation = Top of casing elevation - (Depth to Water - (0.8 * Standing Product Thickness))
ft - feet
btoc - below top of casing
MSL - mean sea level
bgs - below ground surface

^{o}F - degrees Fahrenheit
^{o}C - degrees Celsius
µS/cm - microSiemens per centimeter
DO - dissolved oxygen
mg/L - milligrams per liter
ORP - oxidation reduction potential
mV - millivolts
NTU - nephelometric turbidity unit

Table 2
2018 First Semi-Annual Groundwater Analytical Results
Sears Auto Center #1478
San Bruno, California

Monitoring Well ID	Sample ID	Notes	Sample Date	LABORATORY ANALYTICAL RESULTS																							
				TPHmo (µg/L)	TPH_g (µg/L)	Benzene (µg/L)	Toluene (µg/L)	Ethylbenzene (µg/L)	Total Xylenes (µg/L)	Ethanol (µg/L)	MTBE (µg/L)	ETBE (µg/L)	DIPE (µg/L)	TAME (µg/L)	TBA (µg/L)	n-BB (µg/L)	sec-BB (µg/L)	tert-BB (µg/L)	Chlor (µg/L)	IPB (µg/L)	p_IPT (µg/L)	n-PB (µg/L)	Naphthalene (µg/L)	1,2,4-TMB (µg/L)	1,3,5-TMB (µg/L)
MW-1	**MW-1**	**1**	**3/15/2018**	< 240	< 50	< 0.5	< 1.0	< 1.0	< 2.0	< 100	< 1.0	< 2.0	< 2.0	< 2.0	< 10	< 1.0	< 1.0	< 1.0	< 1.0	< 1.0	< 1.0	< 1.0	< 10	< 1.0	< 1.0
MW-2	**MW-2**	**1**	**3/15/2018**	< 240	**1,500 HD**	**2.1**	< 1.0	**1.4**	**1.5**	< 100	< 1.0	< 2.0	< 2.0	< 2.0	**18**	**14**	**8.1**	**26**	< 1.0	**40**	< 1.0	**51**	**60**	< 1.0	< 1.0
MW-2	**DUP-2**	**1,2**	**3/15/2018**	< 240	**1,600 HD**	**2.2**	< 1.0	**1.5**	**1.8**	< 100	< 1.0	< 2.0	< 2.0	< 2.0	**17**	**13**	**7.8**	**24**	< 1.0	**41**	< 1.0	**51**	**56**	< 1.0	< 1.0
MW-6	**MW-6**	**1**	**3/15/2018**	< 240	**810 HD**	< 0.5	< 1.0	< 1.0	< 2.0	< 100	< 1.0	< 2.0	< 2.0	< 2.0	< 10	< 1.0	**2.2**	**23**	< 1.0	**4.9**	< 1.0	**2.9**	< 10	< 1.0	< 1.0
MW-9	**MW-9**	**1**	**3/15/2018**	< 240	< 50	< 0.5	< 1.0	< 1.0	< 2.0	< 100	< 1.0	< 2.0	< 2.0	< 2.0	< 10	< 1.0	< 1.0	< 1.0	< 1.0	< 1.0	< 1.0	< 1.0	< 10	< 1.0	< 1.0
MW-9	**DUP-1**	**1,2**	**3/15/2018**	< 240	< 50	< 0.5	< 1.0	< 1.0	< 2.0	< 100	< 1.0	< 2.0	< 2.0	< 2.0	< 10	< 1.0	< 1.0	< 1.0	< 1.0	< 1.0	< 1.0	< 1.0	< 10	< 1.0	< 1.0
MW-10	**MW-10**	**1**	**3/15/2018**	< 240	< 50	< 0.5	< 1.0	< 1.0	< 2.0	< 100	< 1.0	< 2.0	< 2.0	< 2.0	< 10	< 1.0	< 1.0	< 1.0	< 1.0	< 1.0	< 1.0	< 1.0	< 10	< 1.0	< 1.0
MW-12	**MW-12**	**1**	**3/15/2018**	< 240	**330 HD**	< 0.5	< 1.0	< 1.0	< 2.0	< 100	< 1.0	< 2.0	< 2.0	< 2.0	< 10	< 1.0	< 1.0	**8.7**	< 1.0	< 1.0	< 1.0	< 1.0	< 10	< 1.0	< 1.0
MW-14	**MW-14**	**1**	**3/15/2018**	< 230	**170 HD**	< 0.5	< 1.0	< 1.0	< 2.0	< 100	< 1.0	< 2.0	< 2.0	< 2.0	< 10	< 1.0	< 1.0	**4.0**	< 1.0	< 1.0	< 1.0	< 1.0	< 10	< 1.0	< 1.0
MW-19R	**MW-19R**	**1**	**3/15/2018**	< 240	**13,000**	**1,600**	**1,600**	**3,900**	**12,600**	< 2,500	< 25	< 50	< 250	< 2.0	< 50	**30**	< 25	< 25	< 25	**120**	< 25	**280**	**390**	**1,900**	**460**
MW-21R	**MW-21R**	**1**	**3/15/2018**	< 240	< 50	< 0.5	< 1.0	< 1.0	< 2.0	< 100	< 1.0	< 2.0	< 2.0	< 2.0	< 10	< 1.0	< 1.0	< 1.0	< 1.0	< 1.0	< 1.0	< 1.0	< 10	< 1.0	< 1.0
MW-22	**MW-22**	**1**	**3/15/2018**	< 230	**6,500**	**1,700**	**480**	< **1,900**	**5,600**	< 2,500	< 20	< 40	< 40	< 40	< 200	**25**	< 25	< 25	< 25	**94**	< 25	**220**	**230**	**980**	**260**
MW-23	**MW-23**	**1**	**3/15/2018**	< 240	**1,300 HD**	**520**	**47**	< **420**	**83**	< 500	< 5.0	< 10	< 10	< 10	< 50	**11**	**7.9**	**8.7**	< 5.0	**79**	< 5.0	**180**	< 50	**24**	< 5.0
LTCP Groundwater - Specific Criteria 2				--	--	< **3,000**	--	--	--	--	< **1,000**	--	--	--	--	--	--	--	--	--	--	--	--	--	--	--

Notes/Explanations:
1. "Post-purge" sample
2. Duplicate sample
3. Well not sampled due to presence of sheen or free product.
4. Well not sampled due to area flooding.
µg/L - micrograms per liter
< - Analytical result less than the reporting limit indicated.
HD - the chromatographic pattern was inconsistent with the profile of the reference fuel standard.
-- not sampled / not analyzed

TPHmo - total petroleum hydrocarbons - motor oil
TPHg - total petroleum hydrocarbons - gasoline range organics
MTBE - methyl tertiary butyl ether
ETBE - ethyl tertiary butyl ether
DIPE - diisopropyl ether
TAME - tertiary amyl methyl ether
TBA - tertiary butyl alcohol

n-BB - n-Butylbenzene
sec-BB - sec-Butylbenzene
tert-BB - tert-Butylbenzene
IPB - isopropylbenzene
n-PB - n-Propylbenzene
1,2,4-TMB - 1,2,4-Trimethylbenzene
1,3,5-TMB - 1,3,5-Trimethylbenzene

p-IPT - p-isopropyltoluene
Chlor - chloroform
LTCP - Low-Treat Underground Storage Tank Case Closure Policy

FIGURES

SCALE 1:24,000

1 1/2 0 1 MILE

1000 0 1000 2000 3000 4000 5000 6000 7000 FEET

1 1/2 0 1 KILOMETER

N

REFERENCE:
Portion of 7.5-minute Series (Topographic) Map
United States Department of the Interior Geological Survey
San Francisco South and Montara Mountain, California Quadrangles, 2012

Vicinity Map

AECOM	Date: September 2017	Sears Automotive Service Center (No. 1478) Project: 1178 El Camino Real San Bruno, California	Figure 1

K:\2013\Sears San Bruno\Figure 1 Site Location_Sears San Bruno_USGS Base.ai

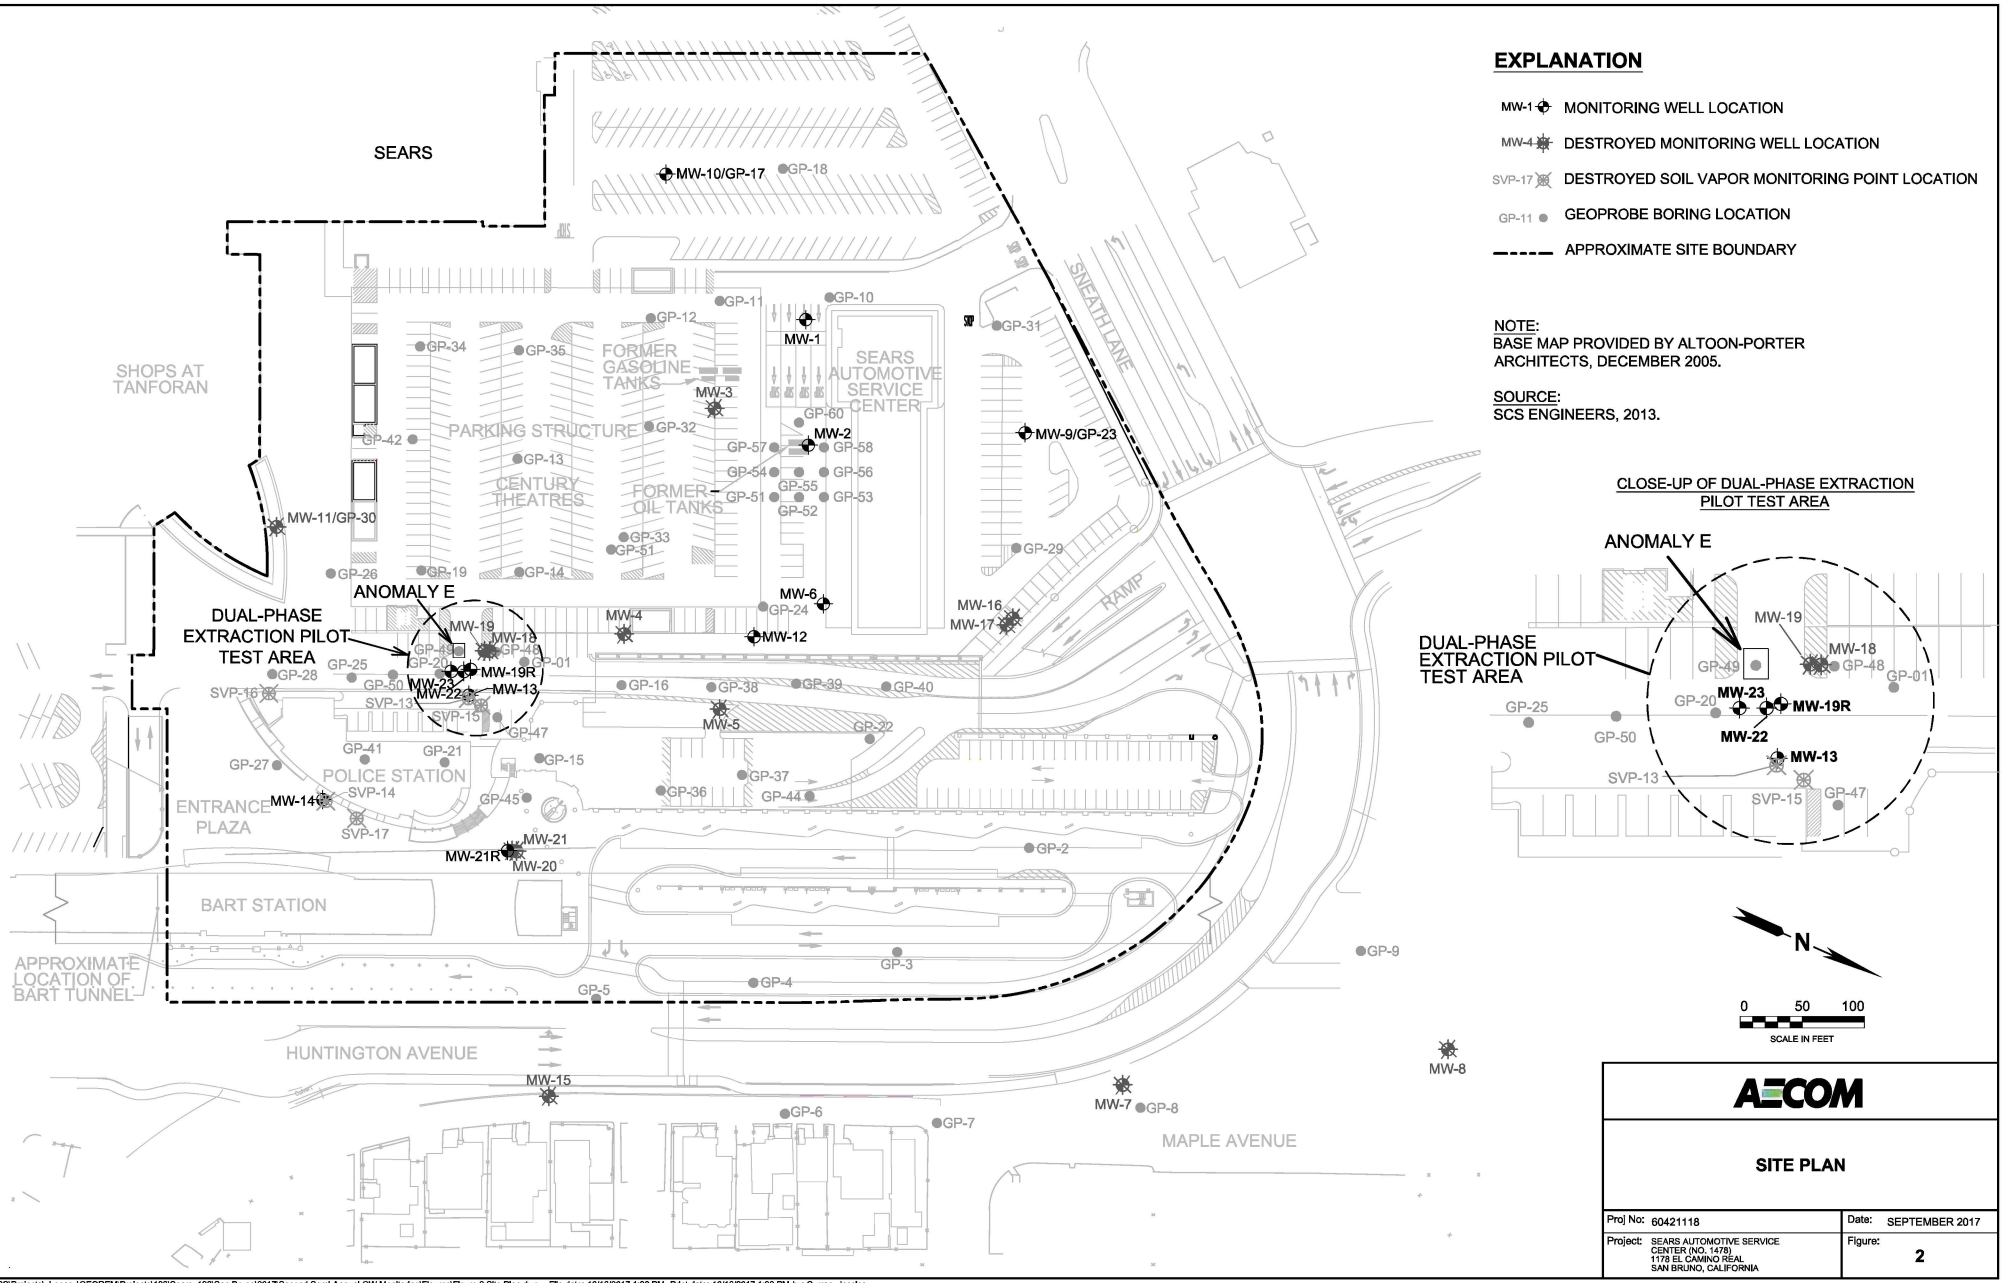

EXPLANATION

- MW-1 MONITORING WELL LOCATION
- MW-4 DESTROYED MONITORING WELL LOCATION
- SVP-17 DESTROYED SOIL VAPOR MONITORING POINT LOCATION
- GP-11 GEOPROBE BORING LOCATION
- APPROXIMATE SITE BOUNDARY

NOTE:
BASE MAP PROVIDED BY ALTOON-PORTER ARCHITECTS, DECEMBER 2005.

SOURCE:
SCS ENGINEERS, 2013.

CLOSE-UP OF DUAL-PHASE EXTRACTION PILOT TEST AREA

N

0 50 100
SCALE IN FEET

AECOM

SITE PLAN

Proj No: 60421118	Date: SEPTEMBER 2017
Project: SEARS AUTOMOTIVE SERVICE CENTER (NO. 1478) 1178 EL CAMINO REAL SAN BRUNO, CALIFORNIA	Figure: 2

Q:\ADCS\Projects_Legacy\GEOREM\Projects\128\Sears_128\San Bruno\2017\Second Semi-Annual GW Monitoring\Figures\Figure 2 Site Plan.dwg , File date: 10/16/2017 1:32 PM, Print date: 10/16/2017 1:32 PM by: Curran, Jessica

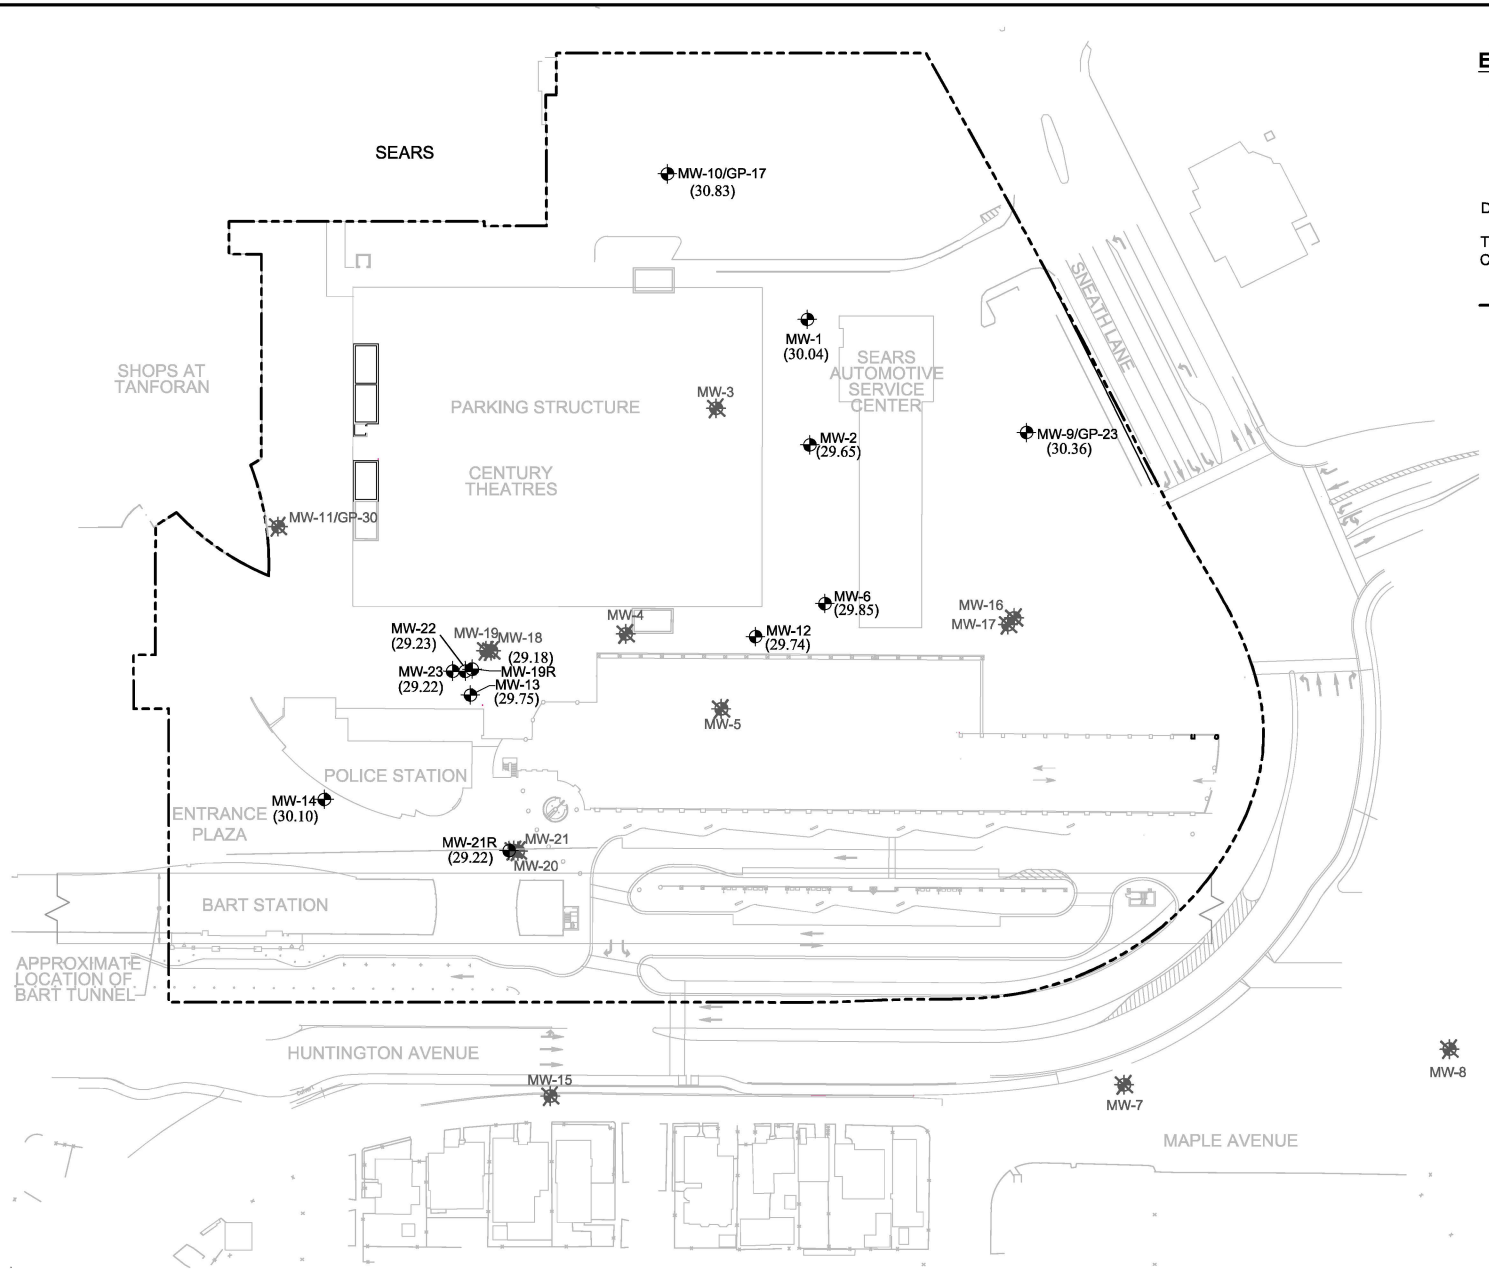

EXPLANATION

MW-1 (30.04) SHALLOW ZONE GROUNDWATER MONITORING WELL WITH GROUNDWATER ELEVATION IN FEET ABOVE MEAN SEA LEVEL

MW-3 DESTROYED MONITORING WELL

DEPTH TO WATER LEVELS WERE COLLECTED ON MARCH 17, 2018.

THE GROUNDWATER TABLE IS VERY FLAT; THUS, ELEVATION CONTOURS AND FLOW DIRECTIONS ARE NOT SHOWN.

APPROXIMATE SITE BOUNDARY

NOTE:
BASE MAP PROVIDED BY ALTOON-PORTER ARCHITECTS, DECEMBER 2005.

SOURCE:
SCS ENGINEERS, 2013.

N

0 50 100
SCALE IN FEET

AECOM

FIRST SEMI-ANNUAL 2018 GROUNDWATER ELEVATIONS - SHALLOW ZONE

Proj No: 60421118	Date: APRIL 2018
Project: SEARS AUTOMOTIVE SERVICE CENTER (NO. 1478) 1178 EL CAMINO REAL SAN BRUNO, CALIFORNIA	Figure: 3

Q:\DCS\Projects_Legacy\GEOREM\Projects\126\Sears_126\San Bruno\2018\1st Semi Annual 2018 GWM\Figures\Figure 3 Shallow GW Elev NEW BASE.dwg , File date: 4/30/2018 3:39 PM , Print date: 4/30/2018 3:40 PM by: Curran, Jessica

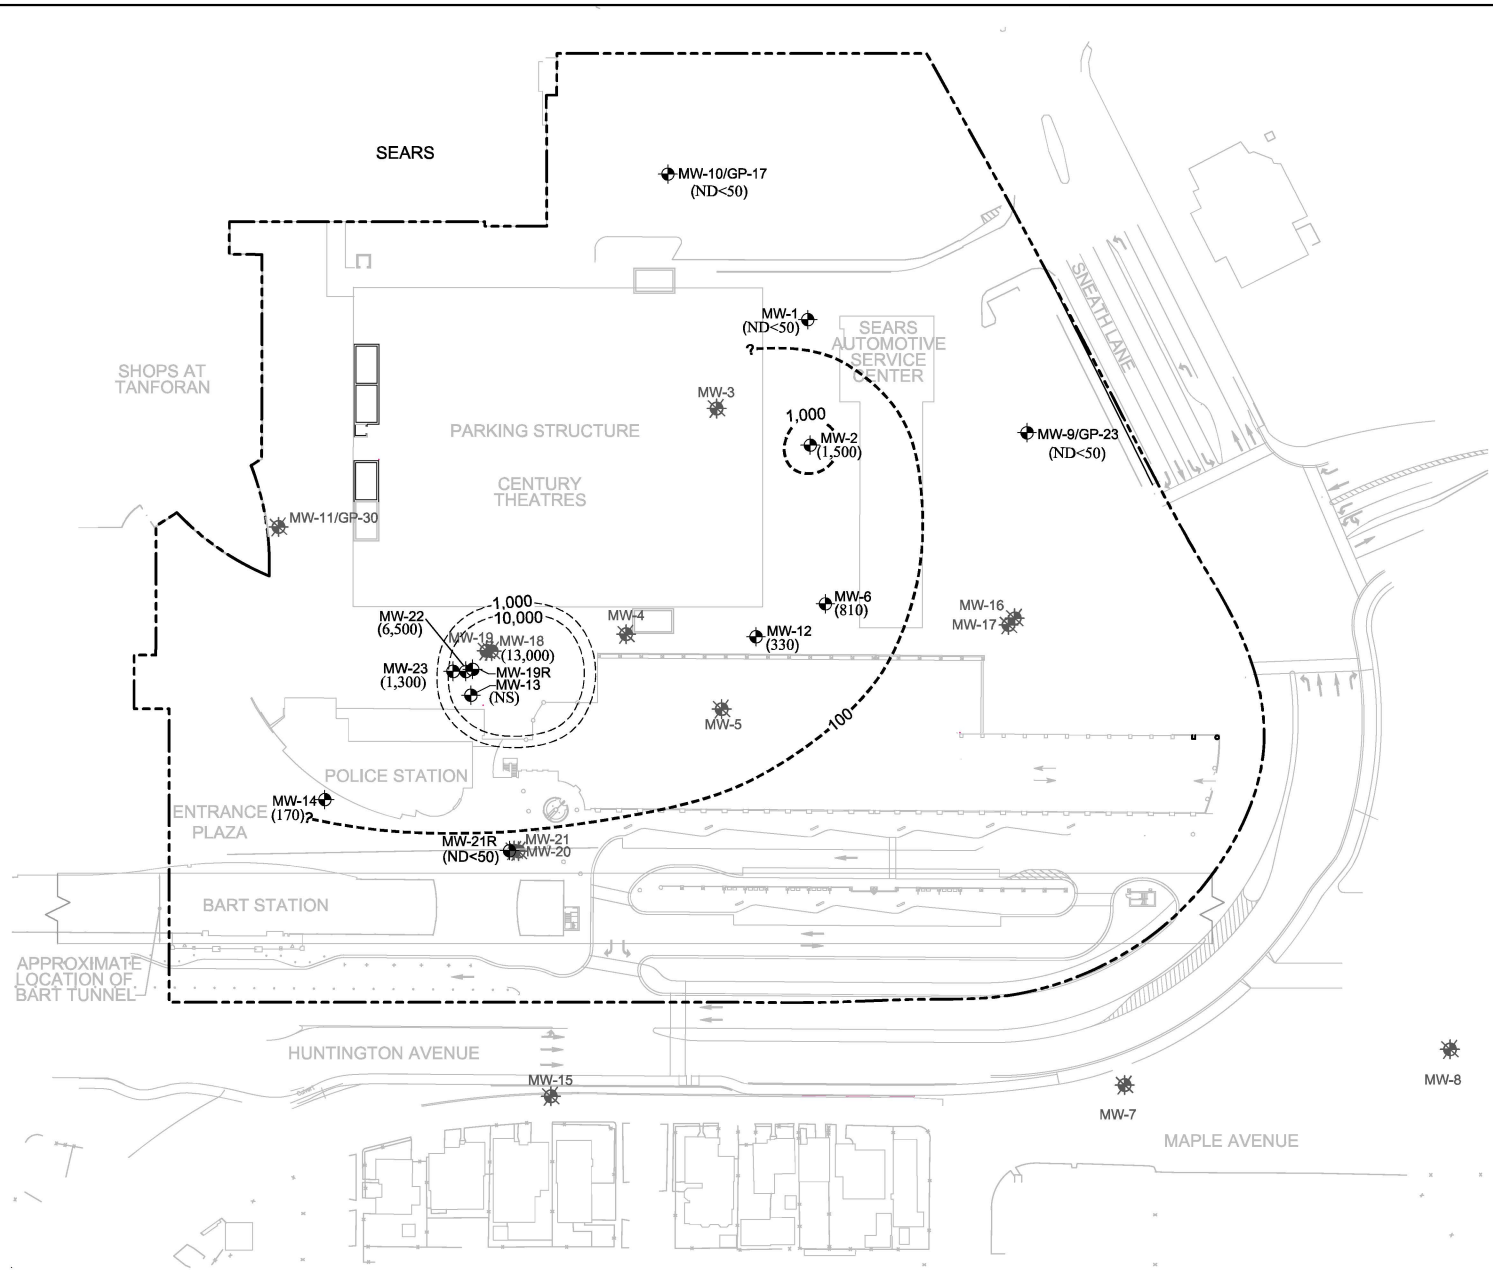

EXPLANATION

MW-2 (1,500) — SHALLOW ZONE GROUNDWATER MONITORING WELL WITH TPHg CONCENTRATION IN GROUNDWATER (µg/L)

MW-3 — DESTROYED MONITORING WELL

TPHg ISOCONCENTRATION CONTOUR (µg/L)

TPHg	TOTAL PETROLEUM HYDROCARBON AS GASOLINE
µg/L	MICROGRAMS PER LITER
NS	NOT SAMPLED
ND<50	NOT DETECTED AT OR BELOW THE METHOD DETECTION LIMIT

GROUNDWATER SAMPLES WERE COLLECTED ON MARCH 15, 2018.

APPROXIMATE SITE BOUNDARY

NOTE:
BASE MAP PROVIDED BY ALTOON-PORTER ARCHITECTS, DECEMBER 2005.

SOURCE:
SCS ENGINEERS, 2013.

N

0 50 100
SCALE IN FEET

AECOM

FIRST SEMI-ANNUAL 2018
TPHg ISOCONCENTRATION CONTOURS - SHALLOW ZONE

Proj No: 60421118	Date: APRIL 2018
Project: SEARS AUTOMOTIVE SERVICE CENTER (NO. 1478) 1178 EL CAMINO REAL SAN BRUNO, CALIFORNIA	Figure: 4

Q:\DCS\Projects_Legacy\GEOREM\Projects\128\Sears_128\San Bruno\2018\1st Semi Annual 2018 GWM\Figures\Figure 4 Shallow TPHg NEW BASE.dwg , File date: 4/30/2018 3:46 PM, Print date: 4/30/2018 3:46 PM by: Curran, Jessica

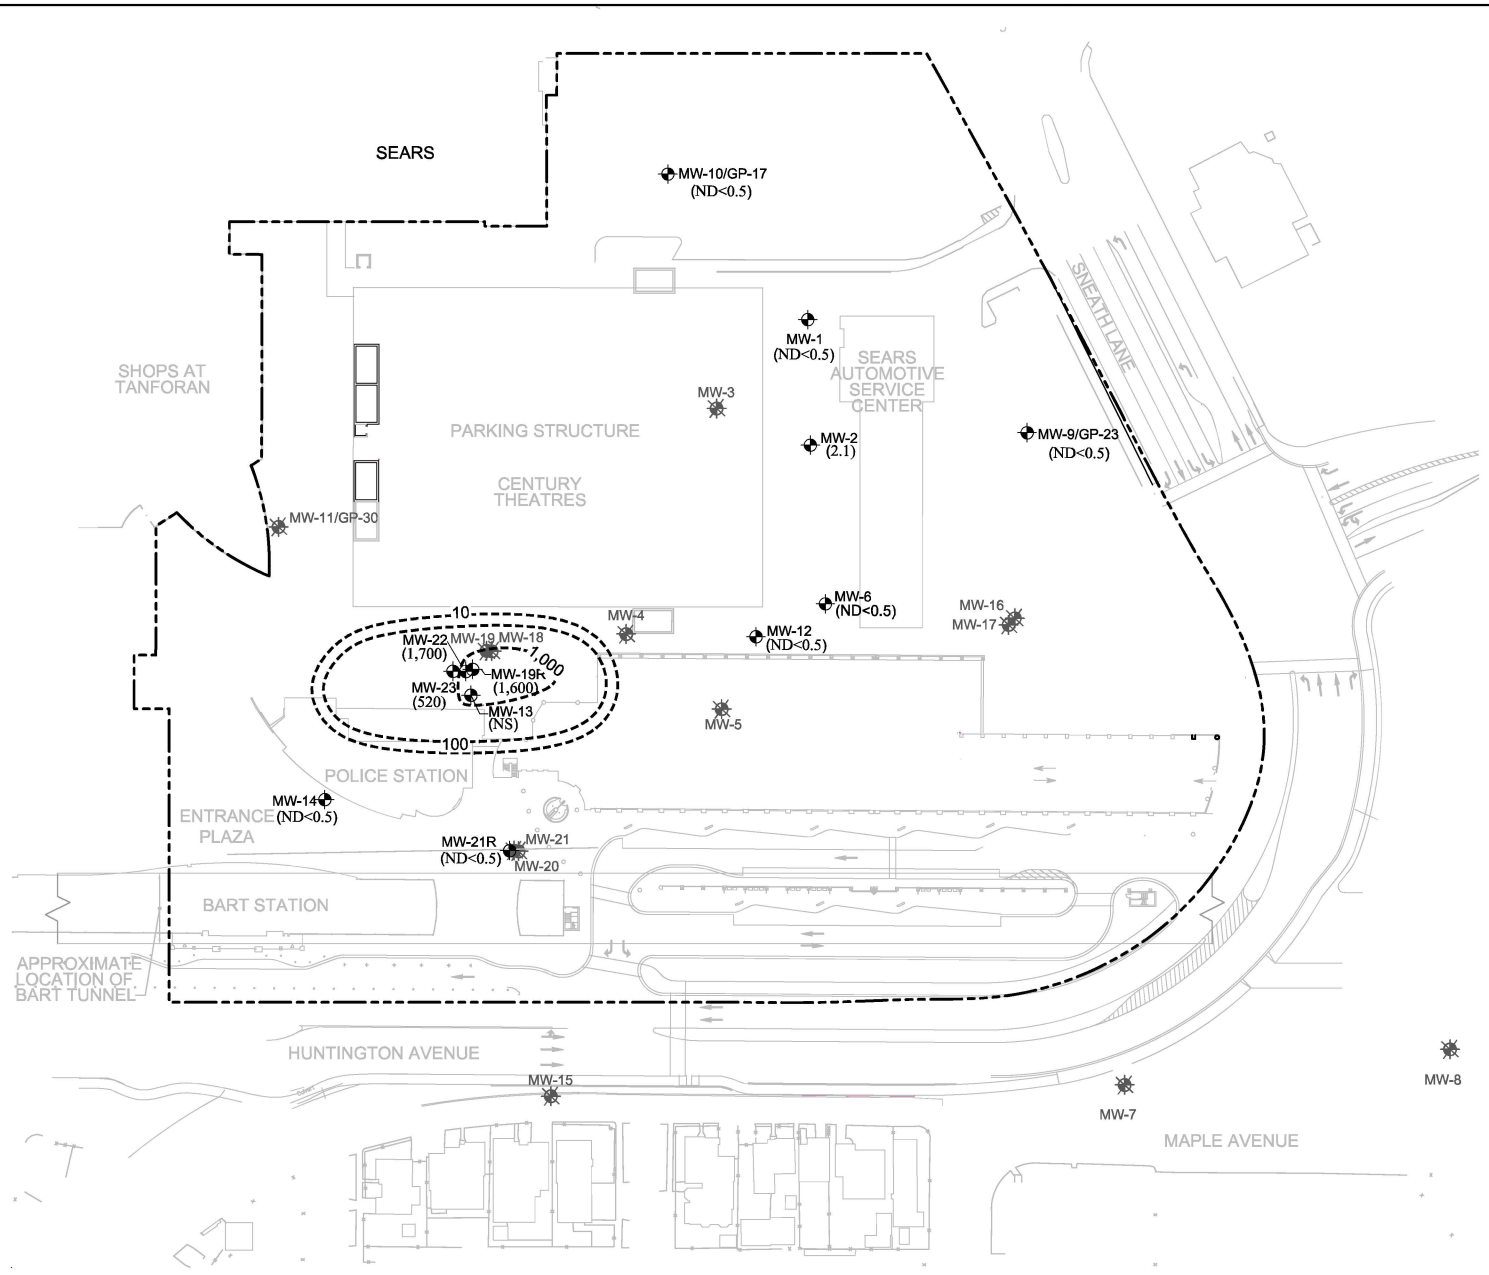

EXPLANATION

MW-6
(ND<0.5) SHALLOW ZONE GROUNDWATER MONITORING WELL WITH BENZENE CONCENTRATION IN GROUNDWATER (µg/L)

MW-3 DESTROYED MONITORING WELL

BENZENE ISOCONCENTRATION CONTOUR (µg/L)

µg/L MICROGRAMS PER LITER

NS NOT SAMPLED

ND NOT DETECTED AT OR BELOW THE METHOD DETECTION LIMIT

GROUNDWATER SAMPLES WERE COLLECTED ON MARCH 15, 2018.

APPROXIMATE SITE BOUNDARY

NOTE:
BASE MAP PROVIDED BY ALTOON-PORTER ARCHITECTS, DECEMBER 2005.

SOURCE:
SCS ENGINEERS, 2013.

N

0 50 100
SCALE IN FEET

AECOM

FIRST SEMI-ANNUAL 2018
BENZENE
ISOCONCENTRATION CONTOURS - SHALLOW ZONE

Proj No: 60421118	Date: APRIL 2018
Project: SEARS AUTOMOTIVE SERVICE CENTER (NO. 1478) 1178 EL CAMINO REAL SAN BRUNO, CALIFORNIA	Figure: 5

Q:\DCS\Projects_Legacy\GEOREM\Projects\128\Sears_128\San Bruno\2018\1st Semi Annual 2018 GWM\Figures\Figure 5 Shallow Benzene NEW BASE.dwg , File date: 4/30/2018 3:50 PM, Print date: 4/30/2018 3:50 PM by: Curran, Jessica

AECOM

April 28, 2020

Mr. Brian Gwinn
Groundwater Protection Program (GPP)
San Mateo County Environmental Health Department
2000 Alameda de las Pulgas, Suite 100
San Mateo, CA 94403

Re: Corrective Plan Implementation Report
Sears Automotive Service Center (No. 1478)
Separate Source of Hydrocarbons in the Vicinity of the San Bruno Police Station
1178 El Camino Real, San Bruno, California
SMCo Site #880008

Dear Mr. Gwinn:

AECOM is submitting the enclosed Corrective Action Plan Implementation Report for the Sears Automotive Service Center (No. 1478) located at 1178 El Camino Real, San Bruno, California. This report summarizes remediation activities for a separate source of hydrocarbons in the vicinity of the San Bruno Police Station and includes the results of groundwater sampling post remediation activities.

If you have any questions or comments, please feel free to contact Dennis Callahan at (714) 567-2724.

Sincerely,
AECOM

Dennis Callahan, PE
Project Engineer

R E P O R T

CORRECTIVE ACTION IMPLEMENTATION REPORT

SEARS AUTOMOTIVE SERVICE CENTER (NO. 1478)
1178 EL CAMINO REAL
SAN BRUNO, CALIFORNIA

Prepared for:

Bay Area Rapid Transit
300 Lakeside Drive
PO Box 12688
Oakland, CA 94604

April 28, 2020

AECOM
999 Town and Country Road
Orange, CA 92868
www.aecom.com

60606701

Corrective Action Plan Implementation Report

Sears Automotive Service Center (No. 1478)
1178 El Camino Real
San Bruno, California

This Corrective Action Plan (CAP) Implementation Report for the Sears Automotive Service Center (No. 1478) in San Bruno, California was prepared by AECOM (formerly URS Corporation) on behalf of the Bay Area Rapid Transit (BART) in a manner consistent with the level of care and skill ordinarily exercised by professional engineers, geologists, and environmental scientists. This report was prepared under the technical direction of the undersigned.

AECOM

Jamalyn Green
Senior Engineer

Dennis Callahan, PE
Project Engineer
California Professional Engineer No. C68309

TABLE OF CONTENTS

SECTION			PAGE
1.0	INTRODUCTION		1
2.0	SITE BACKGROUND		2
	2.1	Site History	2
	2.2	Geology and Hydrogeology	2
		2.2.1 Regional Geology and Hydrogeology	2
		2.2.2 Site Geology and Hydrogeology	3
		2.2.3 Groundwater Supply Wells	3
	2.3	Previous Investigations	3
3.0	DUEL PHASE EXTRACTION		4
	3.1	DPE Activities	4
4.0	POST REMEDIATION GROUNDWATER SAMPLING		6
		4.1.1 Groundwater Gauging	6
		4.1.2 Purging and Sampling Methods	6
5.0	POST REMEDIATION GROUNDWATER SAMPLING RESULTS		8
	5.1	Groundwater Monitoring Results	8
		5.1.1 Groundwater Analytical Results	8
6.0	CONCLUSIONS AND RECOMMENDATIONS		9
7.0	LIMITATIONS		10
8.0	REFERENCES		11

List of Tables

1 Summary of Vapor Sample Laboratory Results
2 Summary of Dual-Phase Extraction Data
3 Summary of Hydrocarbon Mass Removal
4 Summary of Groundwater Sample Laboratory Results

List of Figures

1 Vicinity Map
2 Site Plan
3 DPE Total Influent Concentration and Cumulative Mass Removed
4 DPE Individual Well VOC Concentrations
5 Depth to Water Measurements Over Time

List of Appendices

A CAP Approval Letter and Response - San Mateo County Groundwater Protection Program
B Permits
C DPE Field Data Sheets
D DPE Vapor Sample Laboratory Reports
E Groundwater Sample Logs
F DPE Groundwater Sample Laboratory Report

1.0 INTRODUCTION

On behalf of the Bay Area Rapid Transit (BART), AECOM prepared this *Corrective Action Plan (CAP) Implementation Report* for the Sears Automotive Service Center (No. 1478) located at 1178 El Camino Real in San Bruno, California (Site, **Figure 1**). This report summarizes the dual-phase extraction (DPE) activities conducted at the Sears Automotive Service Center (No. 1478), adjacent to the San Bruno Police Station and Bay Area Rapid Transit (BART) Station (San Mateo County Assessor's Parcel Number [APN] 014-316-330). The remediation activities were conducted in the general area around Anomaly E, where elevated concentrations of petroleum hydrocarbon mass have been detected. A Site plan showing the area is provided as **Figure 2**.

Work activities were completed per AECOM's *Corrective Action Plan* (CAP) dated June 22, 2017 (AECOM, 2017a) and Memorandum to Jacob Madden, San Mateo County Groundwater Protection Program (GPP) dated August 17, 2017 (AECOM, 2017b, **Appendix A**). As proposed in the CAP, a 30-day DPE event was selected as the remedial approach to best achieve the remedial action objectives (ROA) and cleanup criteria per California State Water Resources Control Board (SWRCB) Low-Threat Underground Storage Tank Case Closure Policy (LTCP).

The remediation objectives outlined in the CAP for the Anomaly E area are as follows:

- Remove residual petroleum hydrocarbons in the subsurface soil to the maximum extent practical;
- Remove residual LNAPL in the subsurface soil to the maximum extent practical and
- Reduce dissolved benzene concentrations in onsite source area monitoring wells to achieve low-threat closure criteria (< 1,000 ug/L).

In addition to DPE activities summarized herein, this report also summarizes the results of post remediation groundwater sampling conducted from groundwater monitoring wells within the area. The results of the groundwater sampling showed the remediation of the area was successful in achieving remediation objectives.

2.0 SITE BACKGROUND

A comprehensive summary of the site history, previous investigations and the nature and extent of petroleum hydrocarbons was presented in the CAP (AECOM, 2017a). The Site is bounded by Sneath Lane and a shopping center to the north, residential and commercial properties to the east, the Shops at Tanforan to the south, and El Camino Real and commercial stores to the west. As shown on Figure 2, the Sears Auto Center is located in the northeast corner of the Tanforan Mall complex, situated between Sneath Lane to the north, Century Theaters to the south, and the San Bruno BART train station, entrance plaza, BART parking structure, and San Bruno Police Station to the east.

2.1 SITE HISTORY

Records show that as early as 1925, the Site was the location of the Tanforan Horse Racing Track which, in 1942, was used as a Relocation Center for Bay Area persons of Japanese ancestry. During the 1950s, the Site returned to use as a race track which maintained an "oil/gas corporation yard" near what is now the San Bruno Police Station. Aerial photos show that in 1965, the Site was the location of a golf course which occupied the central area of the track oval. The Tanforan shopping mall was constructed in 1969. The San Bruno BART station, BART parking structure, and San Bruno Police Station were constructed between 2000 and 2003, and the Century Theater/parking structure was built in 2006 and 2007 (SCS Engineers, 2013).

In February 2001, a BART subcontractor uncovered a 100-gallon underground storage tank (UST) at a depth of approximately 16 feet below ground surface (bgs) during excavation for the police station, near the southwest corner of the BART construction zone, over 300 feet from the former gasoline and oil UST areas associated with the Sears Auto Center. According to this subcontractor, the UST was old, had numerous rusted holes in the bottom, and the soil adjacent to it was "dark", with a "strong odor like gasoline or diesel." The UST was removed by a BART subcontractor. Field notes completed by BART's environmental consultant indicate that a sheen was present on the groundwater in the vicinity of the UST (BART, 2010). The tank appeared to be located near the southern corner of the San Bruno Police Station, which is the general area where the petroleum hydrocarbon mass associated with Anomaly E is located. The old 100-gallon UST was most likely associated with the former racetrack oil/gas yard.

2.2 GEOLOGY AND HYDROGEOLOGY

2.2.1 Regional Geology and Hydrogeology

The Site is located on the eastern flatlands of San Francisco Peninsula bordering San Francisco Bay at an elevation of approximately 40 feet above mean sea level (MSL). Local topography slopes gently northeast toward San Francisco Bay. The near-surface geology in the area of the Site has largely been controlled by the changing morphology of the Bay Area over recent geologic time. Bedrock in the area is comprised of Jurassic-Age Franciscan Assemblage, which may be observed in outcrops in the hills surrounding the area to the north, south, and west. Typically, the top of bedrock occurs at depths from about 500 feet to 600 feet bgs in this general area. Overlying the bedrock are the Merced and Colma Formations, a series of Quaternary-Age alluvial and marine deposits (U.S. Geological Survey [USGS], 1983 and Burns & McDonnell, 2005).

The nearest surface water body is an unnamed tidal slough located approximately 0.5 miles northeast of the Site, that drains to Colma Creek and then to the San Francisco Bay.

2.2.2 Site Geology and Hydrogeology

The Site is immediately underlain by both fine- and coarse-grained sediments. Gravelly and sandy fill is locally present just below asphalt to approximately 3 to 5 feet bgs. The fill is underlain by clay/silt to a depth of approximately 12 to 15 feet bgs. The clay/silt unit is underlain by a laterally continuous silty sand to sand, with local gravel lenses, from approximately 15 to at least 50 feet bgs (Burns & McDonnell, 2005).

Based on drilling observations, the first encountered water-bearing zone beneath the Site (Shallow Zone) occurs in the sand described above and appears to be under confined to semi-confined conditions. For example, during the drilling of Wells MW-19 and MW-21, first groundwater was logged at depths of 18 to 20 feet bgs but rose to depths ranging from approximately 6 to 12 feet bgs in subsequent measurements after the wells were installed. The Shallow Zone groundwater flow direction has historically been toward the northeast. Shallow groundwater gradients at the Site have been relatively flat varying between less than 0.01 and 0.05 foot/foot (SCS Engineers, 2013). The Deep Zone groundwater generally flows in a north to north-northeasterly direction. Groundwater gradients in the Deep Zone at the Site have varied between 0.03 and 0.04 foot/foot (SCS Engineers, 2013).

2.2.3 Groundwater Supply Wells

Per the California Regional Water Quality Control Board, San Francisco Bay Region's (SFBRWQCB) *Water Quality Control Plan* (SFBRWQCB, 2015), existing and potential beneficial uses for groundwater in the Site vicinity include municipal, industrial, and agricultural. As discussed in AECOM's CAP (AECOM, 2017a), no water supply wells are located within 1,000 feet of the Site. The nearest well is located roughly 1,800 south of the Site and is reported to be a monitoring well for the City of San Bruno.

2.3 PREVIOUS INVESTIGATIONS

The nature and extent of petroleum constituents in soil and groundwater at the Site have been evaluated through a series of investigations starting with the UST removals at the nearby Sears Auto Center in 1985. Initial investigative activities focused on potential subsurface impacts from the USTs operated by Sears. Later investigations and a DPE pilot test were performed in the vicinity of the San Bruno Police Station around the general area where the 100-gallon UST was discovered at the location of Anomaly E (Figure 2). A detailed summary of previous investigations and AECOM's 2015 DPE pilot study are detailed in the CAP (AECOM, 2017a).

In preparation of this DPE event, extraction wells DPE-1, DPE-2, and DPE-3 were installed during October 2017 to provide additional wells to remove the hydrocarbon source within the Anomaly E area (AECOM, 2017c).

3.0 DUEL PHASE EXTRACTION

3.1 DPE ACTIVITIES

DPE activities were planned based on the results of the 2015 DPE Pilot Test described in the CAP (AECOM, 2017a). DPE operation at the Site were conducted from August 22, 2019 to September 24, 2019 using wells MW-19R, MW-22, MW-23, DPE-1, DPE-2, and DPE-3 for extraction (**Figure 2**).

Equipment for the DPE event consisted of a truck-mounted, low-noise, high-vacuum liquid ring pump system supplied by CalClean, Inc. based in Tustin, California. This technology allows for the simultaneous extraction of volatile organic compounds (VOCs) from the vadose zone, capillary fringe, and saturated soil zone. During operation, extracted vapor and groundwater are separated in a high-vacuum-rated knockout tank. Extracted soil vapor was treated using a thermal oxidizer and discharged to the atmosphere in accordance with the Bay Area Air Quality Management District (BAAQMD) Permit to Operate (Plant No. 12568). Extracted groundwater was treated by a series of two 500-pound (lb) liquid-phase granular activated carbon (GAC) adsorbers and discharged to the sanitary sewer system per the Cities of South San Francisco-San Bruno General/Groundwater Discharge Permit Number GW-19-P-09. Copies of the air and wastewater permits are included in **Appendix B**.

Other equipment included a handheld manometer or magnehelic gauges for measuring residual vacuum at various observation wells, a water level meter (or interface probe) for measuring groundwater drawdown at the extraction and observation wells, and an organic vapor analyzer (OVA) for measuring hydrocarbon concentrations in extracted vapor.

During DPE operation, daily site visits were conducted to monitor and record system data and to collect vapor samples for laboratory analyses. Data recorded include:

- Hours system operated;
- System flow rate;
- Temperature;
- Volatile organic compounds (VOCs) vapor concentrations measured with a photoionization detector (PID) for total system influent and individual extraction wells;
- Vacuum readings (system, DPE, well casing, and extraction hose); and
- Total volume of extracted groundwater.

The vapor samples were analyzed for total petroleum hydrocarbons as gasoline (TPHg) by EPA Method TO-3(M), VOCs by EPA Method TO-15(M) and fixed gases including oxygen, carbon dioxide, and methane by ASTM D1946.

Prior to initiating the discharge to the sewer system, one water sample, Discharge-1, was collected from the groundwater treatment system after the GAC adsorbers and analyzed for constituents listed on the General/Groundwater Discharge Permit Number GW-19-P-09.

Laboratory and DPE data for the event are summarized in **Table 1** and **Table 2**, respectively. Petroleum hydrocarbon and benzene mass removal calculations are summarized in **Table 3**. DPE field data sheets are included as **Appendix C**. Copies of the laboratory reports and chain-of-custody records are included as **Appendix D**. The results of the DPE event are summarized below:

- Vapor concentrations ranged from 220 to 1,300 parts per million (ppmv) TPHg and 1.3 to 5.3 ppmv benzene in total system influent samples.
- The average system influent vapor TPHg concentration was 742 ppmv.
- The average system influent vapor benzene concentration was 3.2 ppmv.
- Approximately 140,570 gallons of water were removed during the event (approximately 3.6 gallons per minute [gpm]). The water was temporarily stored in a poly tank before onsite treatment and discharge per the treated water discharge permit.
- The average system flow rate averaged 105 standard cubic feet per minute (scfm).
- The applied system vacuum averaged approximately 13.5 inches of mercury (inHg).
- The average inlet VOC concentration measured in the field was 962 ppmv.
- VOC mass removal rates measured in the field averaged 1.4 lbs/hr or 33 lbs/day.
- Field data calculations estimated a total VOC mass removal of 878.5 lbs.
- Laboratory results indicate that 950.3 lbs of TPHg and 3.3 lbs of benzene were removed via vapor extraction during the event.

Figure 3 shows concentrations and cumulative VOC mass removed, **Figure 4** shows individual well VOC concentrations, and **Figure 5** shows depth to water measurements for the duration of the DPE event.

4.0 POST REMEDIATION GROUNDWATER SAMPLING

Following the DPE activities, groundwater samples were collected from wells MW-19R, MW-22, and MW-23 on December 6, 2019. These groundwater monitoring wells are located within the targeted remediation area. A description of the monitoring methods is presented below.

4.1.1 Groundwater Gauging

Prior to purging and sampling, water levels were gauged to the nearest 0.01 foot using a Solinst electronic interface probe. The depth to water was measured relative to the surveyed top of well casing. Water level measurements were recorded on a gauging log.

4.1.2 Purging and Sampling Methods

After gauging, the wells were purged and sampled using low-flow/low-stress procedures (U.S. Environmental Protection Agency [USEPA]/540/S-95/504, April 1996). Low-flow purging was conducted to minimize the impact of the purging process on groundwater chemistry during sample collection, and to minimize the volume of water purged and disposed.

Water quality indicator parameters were used to determine purging needs prior to sample collection in each well. The goal was to minimize drawdown where possible, with frequent monitoring of water quality parameters. Water purged from each well was monitored for various field parameters including temperature, pH, turbidity, electrical conductivity, dissolved oxygen (DO), and oxidation reduction potential (ORP) using a YSI™ multi-parameter meter equipped with a flow-through cell. Purging continued until temperature, pH, and conductivity had stabilized. Copies of the groundwater sample logs are provided in **Appendix E**.

Groundwater samples were collected from the discharge tubing of the well pump following well purging. The submersible well pump was cleaned prior to use and between wells by washing in a solution of Liquinox, rinsing with tap water, final rinsing with deionized water, and air drying. New disposable, polyethylene discharge tubing was attached to the pump following each decontamination procedure and was changed between each well. A duplicate sample was collected labeled DUP-1. One equipment blank, labeled EB-191206, was collected by pumping deionized water through the utilized pump and clean, disposable, polyethylene tubing into sample containers following decontamination procedures. A trip blank sample, labeled TB-191206, was prepared by the analytical laboratory and remained in the cooler during sample collection and transport. The trip blank was placed on hold pending the results of the field samples.

Sample containers and handling procedures conformed to the established protocols for each specific parameter as described in USEPA SW-846. The sample bottles, once filled and preserved as required, were labeled with the following: well identification number, sample number, date and time sampled, job number, Site/client name and location, and sampling personnel's initials. The sealed and labeled samples were placed in a cooler containing ice and transported to Eurofins (Calscience) for analysis. The temperature of the cooler was recorded by the laboratory upon sample receipt and was within acceptable range. The chain-of-custody (COC) was maintained throughout the sampling program. A copy of the COC record is included in **Appendix F** with the groundwater sampling laboratory report.

Groundwater samples were analyzed for the following:

- TPHg and TPH as motor oil (TPHmo) by USEPA Method 8015M
- BTEX and fuel oxygenates MTBE, di-isopropyl ether (DIPE), ethanol, ethyl tertiary butyl ether (ETBE), tertiary amyl methyl ether (TAME), and tertiary butyl alcohol (TBA) by USEPA Method 8260B, and full list volatile organic compounds (VOCs).

5.0 POST REMEDIATION GROUNDWATER SAMPLING RESULTS

5.1 GROUNDWATER MONITORING RESULTS

5.1.1 Groundwater Analytical Results

Laboratory results of groundwater samples are summarized in **Table 4** and per the following:

Groundwater Monitoring Well ID	TPHg (µg/L)	Benzene (µg/L)	Ethylbenzene (µg/L)	Toluene (µg/L)	Xylenes (µg/L)	MTBE (µg/L)
MW-19R	1,300	40	250	3.5	105	Non-detect
MW-22	2,400	46	140	3.2	410	Non-detect
MW-23	3,800	170	850	21	312	Non-detect

LTCP Scenario 2: Benzene less than 1,000 µg/L.

Groundwater data were compared to the appropriate State Water Resources Control Board's Low-Threat Underground Storage Tank Case Closure Policy (LTCP) screening results to evaluate the effectiveness of the DPE mass removal and determine the readiness of the Site for closure. Significant reductions in dissolved-phase petroleum hydrocarbon concentrations from previous/pre-remediation values, specifically benzene, were observed in all three wells. The benzene concentrations are all well below the LTCP criteria (Groundwater-Specific Criteria Scenario 2). In addition, no LNAPL sheen was detected in Well MW-13.

6.0 CONCLUSIONS AND RECOMMENDATIONS

AECOM concludes that the remedial objectives for low-threat closure have been achieved for the Sears Automotive Service Center (No. 1478) located at 1178 El Camino Real in San Bruno, California, based on the results of DPE event conducted in August and September 2019 and confirmed by the groundwater sampling event completed in December 2019.

The post-treatment groundwater monitoring event conducted in December 2019 confirmed that the remedial objects outlined in the CAP have been met. No LNAPL or sheen was observed in any of the monitoring wells sampled. Benzene concentrations in the source area groundwater have reduced to less than 200 µg/L, well below the target low-threat closure criteria of 1,000 µg/L. AECOM recommends the Site be evaluated for LTCP closure.

7.0 LIMITATIONS

The conclusions presented in this report are professional opinions based solely upon the data described in this report. They are intended exclusively for the purpose outlined herein and the site location and project indicated. This report is for the sole use and benefit of Sears Holding Management Corporation. The scope of services performed in execution of this investigation may not be appropriate to satisfy the needs of other users, and any use or reuse of this document or the findings, conclusions, or recommendations presented herein is at the sole risk of said user.

Given that the scope of services for this investigation was limited, and that conditions may vary between the points explored, it is possible that currently unrecognized conditions may be present at the Site. Should Site use or conditions change, the information and conclusions in this report may no longer apply. Opinions relating to environmental, geologic, and geotechnical conditions are limited to data obtained from these investigations and actual conditions might vary from those encountered at the times and locations where data were obtained. No express or implied representation or warranty is included or intended in this report except that the work was performed within the limits prescribed by Sears with the customary thoroughness and competence of professionals working in the same area on similar projects.

8.0 REFERENCES

AECOM, 2017a. *Cleanup Action Plan, Sears Automotive Service Center (No. 1478), 1178 El Camino Real, San Bruno, California.* June 22, 2017.

AECOM, 2017b. *Memo: Corrective Action for Separate Source of Hydro carbons in the Vicinity of the San Brun Police Station, Sears Automotive Service Center (No. 1478), 1178 El Camino Real, San Bruno, California.* August 17, 2017.

AECOM, 2017c. *CAP Implementation Status Update, Sears Automotive Center #1478, 1178 El Camino Real, San Bruno, California.* November 13, 2017.

San Mateo County Groundwater Protection Program (GPP), 2017. *Subject: Separate Source of Hydrocarbons in the Vicinity of the San Bruno Police Station, Sears Automotive Center #1478, 1178 El Camino Real, San Bruno, California.* July 5, 2017.

TABLES

TABLE 1
SUMMARY OF VAPOR SAMPLE LABORATORY RESULTS
Sears Automotive Service Center (No. 1478)
1178 El Camino Real
San Bruno, California

			TPH-g (ppmv)	VOC (ppbv)											Fixed Gas (%)			
Location ID	Sample ID	SampleDate	TPH as Gasoline	Acetone	Benzene	2-Butanone	1,2-Dichloroethane	Ethylbenzene	4-Ethyltoluene	1,2,4-Trimethylbenzene	1,3,5-Trimethylbenzene	Toluene	m,p-Xylene	o-Xylene	Carbon Dioxide	Methane	Nitrogen	Oxygen
DPE-1	DPE-1-082219-1440	8/22/2019	**1,100**	< 200	**2,600**	< 60	< 20	**510**	**47**	**150**	**73**	< 200	**480**	**110**	**11**	**1.6**	**75**	**13**
DPE-1	DPE-1-090519-0830	9/5/2019	**1,900**	< 2,000	**5,200**	< 600	< 200	**9,000**	**1,700**	**3,600**	**1,800**	**5,200**	**22,000**	**6,500**	**5.0**	< 0.50	**79**	**16**
DPE-1	DPE-DPE-1-092419-0740	9/24/2019	**710**	**2,500**	**2,900**	< 150	< 50	**2,200**	**930**	**2,600**	**1,200**	**3,400**	**6,200**	**2,100**	**3.8**	< 0.50	**81**	**16**
DPE-2	DPE-2-082219-1120	8/22/2019	**2,600**	**2,300**	**5,600**	< 150	< 50	**950**	**75**	**190**	**110**	< 500	**830**	**190**	**16**	**6.9**	**67**	**10**
DPE-2	DPE-2-090519-0840	9/5/2019	**3,400**	< 2,000	**14,000**	< 600	< 200	**8,400**	**1,300**	**2,500**	**1,300**	**10,000**	**20,000**	**5,700**	**1.1**	< 0.50	**78**	**21**
DPE-2	DPE-DPE-2-092419-0750	9/24/2019	**720**	**2,600**	**3,800**	< 150	< 50	**3,900**	**1,400**	**3,800**	**1,700**	**6,100**	**10,000**	**3,500**	**0.66**	< 0.50	**78**	**23**
DPE-3	DPE-3-082219-1530	8/22/2019	**2,700**	< 800	**11,000**	< 240	**99**	**870**	**89**	**250**	**130**	< 800	**790**	**180**	**17**	**6.2**	**66**	**11**
DPE-3	DPE-3-090519-0850	9/5/2019	**2,800**	< 2,000	**14,000**	< 600	< 200	**11,000**	**1,700**	**3,500**	**1,700**	**19,000**	**25,000**	**7,000**	**1.1**	< 0.50	**78**	**21**
DPE-3	DPE-DPE-3-092419-0820	9/24/2019	**460**	**1,600**	**2,700**	< 150	< 50	**3,800**	**1,300**	**3,600**	**1,600**	**5,600**	**10,000**	**3,500**	**0.95**	< 0.50	**78**	**21**
DPE-INLET	DPE-INLET-082219-1430	8/22/2019	**220**	< 200	**1,400**	< 60	< 20	**1,000**	**150**	**470**	**220**	**270**	**1,200**	**300**	**9.2**	**0.62**	**77**	**13**
DPE-INLET	DPE-INLET-082919-0810	8/29/2019	**1,300**	< 1,000	**5,100**	< 300	< 100	**7,400**	**1,300**	**2,600**	**1,200**	**7,600**	**17,000**	**5,100**	**4.0**	< 0.50	**78**	**18**
DPE-INLET	DPE-INLET-090519-0800	9/5/2019	**1,100**	< 1,000	**5,300**	< 300	< 100	**9,300**	**920**	**1,500**	**840**	**9,700**	**21,000**	**5,600**	**2.9**	< 0.50	**79**	**19**
DPE-INLET	DPE-INLET-091219	9/12/2019	**910**	< 1,000	**3,400**	< 300	< 100	**9,800**	**2,500**	**5,900**	**2,800**	**7,500**	**26,000**	**8,400**	**2.4**	< 0.50	**79**	**19**
DPE-INLET	DPE-INLET-091919-0800	9/19/2019	**680**	**1,800**	**2,900**	**2,600**	< 100	**6,600**	**1,600**	**3,300**	**1,600**	**5,700**	**18,000**	**5,800**	**2.1**	< 0.50	**80**	**20**
DPE-INLET	DPE-INLET-092419-0700	9/24/2019	**240**	< 500	**1,300**	< 150	< 50	**2,900**	**910**	**2,300**	**1,100**	**2,900**	**8,400**	**2,800**	**1.5**	< 0.50	**78**	**21**
MW-19R	MW-19R-082219-1510	8/22/2019	**450**	< 200	**1,600**	< 60	< 20	**1,300**	**120**	**320**	**170**	**230**	**1,200**	**270**	**14**	**0.85**	**76**	**9.5**
MW-19R	MW-19R-090519-0810	9/5/2019	**660**	< 500	**2,300**	**2,700**	< 50	**10,000**	**1,300**	**2,500**	**1,300**	**7,900**	**21,000**	**6,800**	**1.9**	< 0.50	**78**	**20**
MW-19R	DPE-MW-19R-092419-0710	9/24/2019	**170**	< 500	**650**	< 150	< 50	**3,100**	**1,000**	**2,600**	**1,200**	**2,600**	**9,200**	**3,100**	**2.0**	< 0.50	**78**	**20**
MW-22	MW-22-082219-1500	8/22/2019	**510**	< 200	**1,800**	< 60	< 20	**1,300**	**110**	**320**	**150**	**250**	**1,100**	**250**	**15**	**0.99**	**76**	**7.7**
MW-22	MW-22-090519-0820	9/5/2019	**980**	< 1,000	**1,300**	< 300	< 100	**11,000**	**2,300**	**5,100**	**2,400**	**5,800**	**28,000**	**8,700**	**1.8**	< 0.50	**79**	**20**
MW-22	DPE-MW-22-092419-0720	9/24/2019	**220**	< 500	**230**	< 150	< 50	**2,700**	**1,100**	**3,000**	**1,400**	**1,500**	**8,400**	**3,000**	**2.0**	< 0.50	**78**	**20**
MW-23	MW-23-082219-1450	8/22/2019	**240**	< 200	**600**	< 60	< 20	**540**	**33**	**110**	**53**	< 200	**430**	**94**	**7.7**	< 0.50	**79**	**14**
MW-23	DPE-MW-23-092419-0730	9/24/2019	**150**	< 500	**180**	< 150	< 50	**2,700**	**1,400**	**4,000**	**1,800**	**1,100**	**8,800**	**3,200**	**0.94**	< 0.50	**78**	**22**

Notes:

Bold text indicates results above laboratory reporting limit.

<: Analyte not detected above the reporting limit

TABLE 2
SUMMARY OF DUAL-PHASE EXTRACTION DATA
Sears Automotive Service Center (No. 1478)
1178 El Camino Real
San Bruno, California

Well Field	Date/Time	Elapsed On Time (days:hours: minutes)	System Vacuum (in Hg)	System Flowrate (scfm)	Inlet VOC Conc. (ppmv)	VOC Mass Removal Rate (lb/hr)	VOC Mass Removal Rate (lb/day)	VOC Mass Removed (lbs)	Cumulative VOC Mass Removed (lbs)	Water Discharge Totalizer (gal)	Water Removed (gal)	Cumulative Water Removed (gal)	Effluent flow rate (gpm)	COMMENTS
total well field	8/22/19 13:00	00:00:00	17.5	78	660	0.70	16.82	0.00	0	48770	0		--	
total well field	8/22/19 13:30	00:00:30	17.5	76	625	0.65	15.52	0.32	0.32	48832	62	62	--	
total well field	8/22/19 14:00	00:01:00	17.8	76	614	0.64	15.25	0.32	0.64	79112	0	62	--	totalizer replaced
total well field	8/22/19 14:30	00:01:30	17.6	79	566	0.61	14.61	0.30	0.95	--	--	--	--	
total well field	8/22/19 16:00	00:03:00	16.2	90	812	0.99	23.88	1.49	2.44	--	--	--	--	
total well field	8/22/19 17:00	00:04:00	15.9	90	836	1.02	24.59	1.02	3.46	--	--	--	--	
total well field	8/22/19 18:30	00:05:30	15.3	90	840	1.03	24.70	1.54	5.01	80280	1,168	1,230		system shut off at 6:30
--	8/23/19 6:00	00:05:30	--	--	--	--	--		5.01	--	--	--	--	system restarted
total well field	8/23/19 6:30	00:06:00	16.1	87	599	0.71	17.03	0.35	5.36	--	--	--	--	
total well field	8/23/19 7:00	00:06:30	16	89	466	0.56	13.55	0.28	5.64	81284	1,004	2,234	--	
total well field	8/23/19 8:00	00:07:30	15.3	93	523	0.66	15.89	0.66	6.31	81900	616	2,850	10.3	
total well field	8/23/19 9:00	00:08:30	15.1	95	683	0.88	21.20	0.88	7.19	82300	400	3,250	6.7	
total well field	8/23/19 10:00	00:09:30	14.3	100	643	0.88	21.01	0.88	8.06	82720	420	3,670	7.0	
total well field	8/23/19 11:00	00:10:30	14.4	103	533	0.75	17.94	0.75	8.81	82940	220	3,890	3.7	
--	8/23/19 11:40	00:11:10	--	--	--	--	--		8.81	--	--	--	--	system shut down
--	8/23/19 12:30	00:11:10	--	--	--	--	--		8.81	--	--	--	--	system restarted
total well field	8/23/19 13:00	00:11:40	14.7	104	888	1.26	30.18	0.63	9.44	83260	320	4,210	--	
total well field	8/23/19 14:00	00:12:40	14.4	103	603	0.85	20.29	0.85	10.29	83610	350	4,560	5.8	
total well field	8/23/19 15:00	00:13:40	14.3	103	638	0.89	21.47	0.89	11.18	84130	520	5,080	8.7	
total well field	8/23/19 16:00	00:14:40	14.1	103	648	0.91	21.81	0.91	12.09	84340	210	5,290	3.5	
total well field	8/23/19 17:00	00:15:40	14.2	103	922	1.29	31.03	1.29	13.38	84665	325	5,615	5.4	
total well field	8/23/19 18:00	00:16:40	13.8	106	567	0.82	19.64	0.82	14.20	85020	355	5,970	5.9	
total well field	8/23/19 19:00	00:17:40	13.7	106	528	0.76	18.29	0.76	14.96	85274	254	6,224	4.2	
total well field	8/23/19 19:51	00:18:31	13.6	107	520	0.76	18.18	0.64	15.61	85430	156	6,380	2.6	
--	8/23/19 19:55	00:18:35	--	--	--	--	--		15.61	--	--	--	--	system shut down
--	8/26/19 9:40	00:18:35	--	--	--	--	--		15.61	--	--	--	--	system restarted
total well field	8/26/19 10:00	00:18:55	18.1	73	335	0.33	7.99	0.11	15.72	85980	550	6,930	--	system restarted, DPE-3 offline
total well field	8/26/19 11:00	00:19:55	16	93	290	0.37	8.81	0.37	15.97	86390	960	7,890	16.0	
total well field	8/26/19 12:00	00:20:55	15.3	94	263	0.34	8.08	0.34	16.31	86920	530	8,420	8.8	
total well field	8/26/19 13:00	00:21:55	15.2	95	258	0.33	8.01	0.33	16.64	87350	430	8,850	7.2	
total well field	8/26/19 14:00	00:22:55	15.2	95	261	0.34	8.10	0.34	16.98	87610	260	9,110	4.3	
total well field	8/26/19 15:00	00:23:55	15	96	307	0.40	9.63	0.40	17.38	87820	210	9,320	3.5	
total well field	8/26/19 16:00	01:00:55	19.1	69	372	0.35	8.39	0.35	17.73	88210	390	9,710	6.5	
total well field	8/26/19 17:00	01:01:55	18.3	73	397	0.39	9.47	0.39	18.13	88530	320	10,030	5.3	
total well field	8/27/19 6:00	01:14:55	16.4	84	587	0.67	16.11	8.73	26.85	92890	4,360	14,390	--	MW-23 off
total well field	8/27/19 7:00	01:15:55	17	94	552	0.71	16.95	0.71	27.56	93220	330	14,720	5.5	
total well field	8/27/19 8:00	01:16:55	15.8	90	836	1.02	24.59	1.02	28.58	93480	260	14,980	4.3	DPE-3 online
total well field	8/27/19 9:00	01:17:55	16.3	86	1,513	1.77	42.52	1.77	30.36	93720	240	15,220	4.0	

TABLE 2
SUMMARY OF DUAL-PHASE EXTRACTION DATA
Sears Automotive Service Center (No. 1478)
1178 El Camino Real
San Bruno, California

Well Field	Date/Time	Elapsed On Time (days:hours: minutes)	System Vacuum (in Hg)	System Flowrate (scfm)	Inlet VOC Conc. (ppmv)	VOC Mass Removal Rate (lb/hr)	VOC Mass Removal Rate (lb/day)	VOC Mass Removed (lbs)	Cumulative VOC Mass Removed (lbs)	Water Discharge Totalizer (gal)	Water Removed (gal)	Cumulative Water Removed (gal)	Effluent flow rate (gpm)	COMMENTS
total well field	8/27/19 10:00	01:18:55	16	90	1,624	1.99	47.76	1.99	32.35	94050	330	15,550	5.5	
total well field	8/27/19 11:00	01:19:55	16	93	1,590	2.01	48.32	2.01	34.36	94430	380	15,930	6.3	
total well field	8/27/19 12:00	01:20:55	15.6	91	1,721	2.13	51.17	2.13	36.49	94690	260	16,190	4.3	
total well field	8/27/19 13:00	01:21:55	15.2	100	1,467	2.00	47.93	2.00	38.49	95040	350	16,540	5.8	
total well field	8/27/19 14:00	01:22:55	15.2	94	1,300	1.66	39.93	1.66	40.15	95330	290	16,830	4.8	
total well field	8/27/19 15:00	01:23:55	15.1	105	1,280	1.83	43.92	1.83	41.98	95650	320	17,150	5.3	
total well field	8/27/19 16:00	02:00:55	15.2	104	1,290	1.83	43.84	1.83	43.81	95980	330	17,480	5.5	
total well field	8/28/19 6:00	02:14:55	14.4	101	1,231	1.69	40.63	23.70	67.51	100250	4,270	21,750	--	
total well field	8/28/19 7:00	02:15:55	14.4	98	1,332	1.78	42.65	1.78	69.28	100580	330	22,080	5.5	
total well field	8/28/19 8:00	02:16:55	14.8	98	1,358	1.81	43.49	1.81	71.10	100770	190	22,270	3.2	
total well field	8/28/19 8:50	02:17:45	14.3	99	1,361	1.83	44.03	1.53	72.63	101060	290	22,560	5.8	
total well field	8/28/19 10:00	02:18:55	14.3	99	1,790	2.41	57.90	2.81	75.44	101260	200	22,760	2.9	
total well field	8/28/19 11:00	02:19:55	14.6	98	1,681	2.24	53.83	2.24	77.68	101610	350	23,110	5.8	
total well field	8/28/19 12:00	02:20:55	14.4	99	1,573	2.12	50.88	2.12	79.80	101820	210	23,320	3.5	
total well field	8/28/19 13:00	02:21:55	14.4	100	1,592	2.17	52.02	2.17	81.97	102200	380	23,700	6.3	
total well field	8/28/19 14:00	02:22:55	14.3	100	1,637	2.23	53.49	2.23	84.20	102460	260	23,960	4.3	
total well field	8/28/19 15:00	02:23:55	14.0	101	1,607	2.21	53.03	2.21	86.41	102770	310	24,270	5.2	
total well field	8/28/19 16:00	03:00:55	14.2	100	1,587	2.16	51.86	2.16	88.57	103060	290	24,560	4.8	
total well field	8/29/19 7:00	03:15:55	15.0	106	1,431	2.07	49.56	30.98	119.55	107090	4,030	28,590	--	
total well field	8/29/19 8:00	03:16:55	14.1	101	1,429	1.97	47.16	1.97	121.51	107350	260	28,850	4.3	
total well field	8/29/19 9:00	03:17:55	14.2	101	1,435	1.97	47.36	1.97	123.49	107700	350	29,200	5.8	
total well field	8/29/19 10:00	03:18:55	14.3	100	2,170	2.95	70.91	2.95	126.44	107880	180	29,380	3.0	
total well field	8/29/19 11:00	03:19:55	13.4	106	1,348	1.95	46.69	1.95	128.39	107990	110	29,490	1.8	
total well field	8/29/19 12:00	03:20:55	13.6	106	1,216	1.75	42.12	1.75	130.14	108250	260	29,750	4.3	
total well field	8/29/19 13:00	03:21:55	13.4	106	1,221	1.76	42.29	1.76	131.90	108500	250	30,000	4.2	
total well field	8/29/19 14:00	03:22:55	13.4	108	1,252	1.84	44.18	1.84	133.74	108740	240	30,240	4.0	
total well field	8/29/19 15:00	03:23:55	13.4	105	1,441	2.06	49.44	2.06	135.80	108970	230	30,470	3.8	
total well field	8/29/19 16:00	04:00:55	15	100	1,347	1.83	44.01	1.83	137.64	109220	250	30,720	4.2	
total well field	8/29/19 17:00	04:01:55	14.4	100	1,251	1.70	40.88	1.70	139.34	109380	160	30,880	2.7	
total well field	8/30/19 6:00	04:14:55	18	71	998	0.96	23.15	12.54	151.88	110520	1,140	32,020	--	
total well field	8/30/19 7:00	04:15:55	16.2	78	502	0.53	12.79	0.53	152.41	110620	100	32,120	1.7	
total well field	8/30/19 8:00	04:16:55	15.4	90	566	0.69	16.64	0.69	153.11	110860	240	32,360	4.0	
total well field	8/30/19 9:00	04:17:55	15.4	91	524	0.65	15.58	0.65	153.76	111330	470	32,830	7.8	
total well field	8/30/19 10:00	04:18:55	15.1	95	585	0.76	18.16	0.76	154.51	111580	250	33,080	4.2	
total well field	8/30/19 11:00	04:19:55	15.2	104	740	1.05	25.15	1.05	155.56	111740	160	33,240	2.7	
total well field	8/30/19 12:00	04:20:55	15	100	672	0.91	21.96	0.91	156.48	112130	390	33,630	6.5	
total well field	8/30/19 13:00	04:21:55	14.4	100	733	1.00	23.95	1.00	157.47	112430	300	33,930	5.0	
total well field	8/30/19 14:00	04:22:55	14.2	108	787	1.16	27.77	1.16	158.63	112720	290	34,220	4.8	

TABLE 2
SUMMARY OF DUAL-PHASE EXTRACTION DATA
Sears Automotive Service Center (No. 1478)
1178 El Camino Real
San Bruno, California

Well Field	Date/Time	Elapsed On Time (days:hours: minutes)	System Vacuum (in Hg)	System Flowrate (scfm)	Inlet VOC Conc. (ppmv)	VOC Mass Removal Rate (lb/hr)	VOC Mass Removal Rate (lb/day)	VOC Mass Removed (lbs)	Cumulative VOC Mass Removed (lbs)	Water Discharge Totalizer (gal)	Water Removed (gal)	Cumulative Water Removed (gal)	Effluent flow rate (gpm)	COMMENTS
total well field	8/30/19 15:00	04:23:55	14.2	109	820	1.22	29.21	1.22	159.85	113050	330	34,550	5.5	
total well field	8/30/19 16:00	05:00:55	14.2	101	850	1.17	28.05	1.17	161.02	113340	290	34,840	4.8	
--	8/30/19 20:00	05:04:55	--	--	--	--	--		161.02	--	--	--	--	System shut off for 11 hours; bag filters clogged and high water shutoff
--	8/31/19 7:00	05:04:55	--	--	--	--	--		161.02	--	--	--	--	Restarted
total well field	8/31/19 8:00	05:05:55	14	104	1264	1.79	42.95	1.79	162.81	117470	4,130	38,970	--	
total well field	8/31/19 9:00	05:06:55	14.1	105	1518	2.17	52.08	2.17	164.98	117720	250	39,220	4.2	
total well field	8/31/19 10:00	05:07:55	14	104	1922	2.72	65.31	2.72	167.70	117950	230	39,450	3.8	
total well field	8/31/19 11:00	05:08:55	13.4	106	1314	1.90	45.51	1.90	169.60	118190	240	39,690	4.0	
total well field	8/31/19 12:00	05:09:55	13.4	105	1231	1.76	42.23	1.76	171.36	118440	250	39,940	4.2	
total well field	8/31/19 13:00	05:10:55	13.4	106	1181	1.70	40.91	1.70	173.06	118720	280	40,220	4.7	
total well field	8/31/19 14:00	05:11:55	13.4	106	1170	1.69	40.52	1.69	174.75	118940	220	40,440	3.7	
total well field	8/31/19 15:00	05:12:55	13.4	106	1156	1.67	40.04	1.67	176.42	119260	320	40,760	5.3	
total well field	8/31/19 16:00	05:13:55	13.4	105	1175	1.68	40.31	1.68	178.10	119530	270	41,030	4.5	
total well field	8/31/19 17:00	05:14:55	13.3	106	1167	1.68	40.42	1.68	179.78	119720	190	41,220	3.2	
total well field	9/1/19 6:00	06:03:55	13.3	109	1077	1.60	38.36	20.78	200.56	122809	3,089	44,309	--	
total well field	9/1/19 7:00	06:04:55	13.2	106	1102	1.59	38.17	1.59	202.15	123010	201	44,510	3.4	
total well field	9/1/19 8:00	06:05:55	13.2	105	1121	1.60	38.46	1.60	203.75	123210	200	44,710	3.3	
total well field	9/1/19 9:00	06:06:55	13.3	106	1501	2.17	51.99	2.17	205.92	123460	250	44,960	4.2	
total well field	9/1/19 10:00	06:07:55	13.2	107	1670	2.43	58.39	2.43	208.35	123710	250	45,210	4.2	
total well field	9/1/19 11:00	06:08:55	13.2	108	1287	1.89	45.42	1.89	210.24	123940	230	45,440	3.8	
total well field	9/1/19 12:00	06:09:55	13.2	109	1182	1.75	42.10	1.75	212.00	124180	240	45,680	4.0	
total well field	9/1/19 13:00	06:10:55	13.2	108	1128	1.66	39.81	1.66	213.65	124490	310	45,990	5.2	
total well field	9/1/19 14:00	06:11:55	13.2	109	1099	1.63	39.14	1.63	215.29	124650	160	46,150	2.7	
total well field	9/1/19 15:00	06:12:55	13.2	107	1057	1.54	36.96	1.54	216.83	124940	290	46,440	4.8	
total well field	9/2/19 6:00	07:03:55	12.1	112	932	1.42	34.11	21.32	238.14	128120	3,180	49,620	--	
total well field	9/2/19 7:00	07:04:55	13.1	109	1007	1.49	35.87	1.49	239.64	128560	440	50,060	7.3	
total well field	9/2/19 8:00	07:05:55	13.1	108	1022	1.50	36.07	1.50	241.14	128840	280	50,340	4.7	
total well field	9/2/19 9:00	07:06:55	13	109	1311	1.95	46.69	1.95	243.09	129050	210	50,550	3.5	
total well field	9/2/19 10:00	07:07:55	13.2	107	1721	2.51	60.17	2.51	245.59	129300	460	51,010	7.7	
total well field	9/2/19 11:00	07:08:55	13.2	109	1213	1.80	43.20	1.80	247.39	129510	210	51,220	3.5	
total well field	9/2/19 12:00	07:09:55	13.2	108	1118	1.64	39.45	1.64	249.04	129730	220	51,440	3.7	
total well field	9/2/19 13:00	07:10:55	13.2	109	1099	1.63	39.14	1.63	250.67	129980	250	51,690	4.2	
total well field	9/2/19 14:00	07:11:55	13.2	107	1089	1.59	38.07	1.59	252.25	130180	200	51,890	3.3	
total well field	9/2/19 15:00	07:12:55	13.2	108	1137	1.67	40.12	1.67	253.93	130350	170	52,060	2.8	
total well field	9/2/19 16:00	07:13:55	13.2	108	1081	1.59	38.15	1.59	255.52	130650	300	52,360	5.0	
total well field	9/3/19 6:00	08:03:55	13	112	946	1.44	34.62	20.20	275.71	133730	3,080	55,440	--	
total well field	9/3/19 7:00	08:04:55	13.1	109	1016	1.51	36.19	1.51	277.22	133940	210	55,650	3.5	

TABLE 2
SUMMARY OF DUAL-PHASE EXTRACTION DATA
Sears Automotive Service Center (No. 1478)
1178 El Camino Real
San Bruno, California

Well Field	Date/Time	Elapsed On Time (days:hours: minutes)	System Vacuum (in Hg)	System Flowrate (scfm)	Inlet VOC Conc. (ppmv)	VOC Mass Removal Rate (lb/hr)	VOC Mass Removal Rate (lb/day)	VOC Mass Removed (lbs)	Cumulative VOC Mass Removed (lbs)	Water Discharge Totalizer (gal)	Water Removed (gal)	Cumulative Water Removed (gal)	Effluent flow rate (gpm)	COMMENTS
total well field	9/3/19 8:00	08:05:55	13.1	109	1047	1.55	37.29	1.55	278.77	134160	220	55,870	3.7	
total well field	9/3/19 9:00	08:06:55	13.1	109	1060	1.57	37.75	1.57	280.35	134360	200	56,070	3.3	
total well field	9/3/19 9:55	08:07:50	13.2	109	1356	2.01	48.30	1.84	282.19	134540	180	56,250	3.0	
total well field	9/3/19 11:00	08:08:55	13.2	109	1355	2.01	48.26	2.18	284.37	134840	300	56,550	5.0	
total well field	9/3/19 12:00	08:09:55	13.2	109	1169	1.73	41.64	1.73	286.10	135030	190	56,740	3.2	
total well field	9/3/19 13:00	08:10:55	13.2	109	1073	1.59	38.22	1.59	287.70	135280	250	56,990	4.2	
total well field	9/3/19 14:00	08:11:55	13.2	109	1056	1.57	37.61	1.57	289.26	135420	140	57,130	2.3	
total well field	9/3/19 15:00	08:12:55	13.2	109	1039	1.54	37.01	1.54	290.80	135670	250	57,380	4.2	
total well field	9/3/19 16:00	08:13:55	13.2	109	1029	1.53	36.65	1.53	292.33	135890	220	57,600	3.7	
total well field	9/4/19 6:00	09:03:55	13	110	960	1.44	34.51	20.13	312.46	138880	2,990	60,590	--	
total well field	9/4/19 7:00	09:04:55	13	109	962	1.43	34.26	1.43	313.89	139110	230	60,820	3.8	
total well field	9/4/19 7:55	09:05:50	13	109	1317	1.95	46.91	1.79	315.68	139410	300	61,120	5.0	
total well field	9/4/19 9:00	09:06:55	13.2	109	1402	2.08	49.93	2.25	317.93	139600	190	61,310	3.2	
total well field	9/4/19 10:00	09:07:55	13.2	110	1126	1.69	40.47	1.69	319.62	139760	160	61,470	2.7	
total well field	9/4/19 11:00	09:08:55	13.2	110	1027	1.54	36.91	1.54	321.16	139950	190	61,660	3.2	
total well field	9/4/19 12:00	09:09:55	13.2	110	1000	1.50	35.94	1.50	322.65	140180	230	61,890	3.8	
total well field	9/4/19 13:00	09:10:55	13.2	110	976	1.46	35.08	1.46	324.12	140480	300	62,190	5.0	
total well field	9/4/19 14:00	09:11:55	13.2	109	996	1.48	35.47	1.48	325.59	140720	240	62,430	4.0	
total well field	9/4/19 15:00	09:12:55	13.2	110	969	1.45	34.83	1.45	327.05	140860	140	62,570	2.3	
total well field	9/4/19 16:00	09:13:55	13.2	110	967	1.45	34.76	1.45	328.49	141030	170	62,740	2.8	
total well field	9/5/19 6:00	10:03:55	13.1	109	949	1.41	33.80	19.72	348.21	144130	3,100	65,840	--	
total well field	9/5/19 7:00	10:04:55	13	109	1356	2.01	48.30	2.01	350.22	144320	190	66,030	3.2	
total well field	9/5/19 8:00	10:05:55	13	109	1109	1.65	39.50	1.65	351.87	144460	140	66,170	2.3	
total well field	9/5/19 9:00	10:06:55	13.2	109	1747	2.59	62.22	2.59	354.46	144610	150	66,320	2.5	
total well field	9/5/19 10:00	10:07:55	13	109	1115	1.65	39.71	1.65	356.12	144880	270	66,590	4.5	
total well field	9/5/19 11:00	10:08:55	13	110	965	1.45	34.69	1.45	357.56	144910	30	66,620	0.5	System offline for 2 hours; high water level in water tank.
--	9/5/19 13:00	10:08:55	--	--	--	--	--	--	357.56	--	--	--	--	Restarted
total well field	9/5/19 14:00	10:09:55	13.4	109	972	1.44	34.62	1.44	359.00	145340	430	67,050	--	
total well field	9/5/19 15:00	10:10:55	13.4	110	860	1.29	30.91	1.29	360.29	145580	240	67,290	4.0	
total well field	9/5/19 16:00	10:11:55	13.4	109	826	1.23	29.42	1.23	361.52	145750	170	67,460	2.8	
total well field	9/6/19 6:00	11:01:55	13	112	777	1.18	28.44	16.59	378.10	148120	2,370	69,830	--	
total well field	9/6/19 7:00	11:02:55	13	110	877	1.31	31.52	1.31	379.42	149000	880	70,710	14.7	
total well field	9/6/19 8:00	11:03:55	13	111	909	1.37	32.97	1.37	380.79	149200	200	70,910	3.3	
total well field	9/6/19 9:00	11:04:55	12.4	111	1150	1.74	41.71	1.74	382.53	149430	230	71,140	3.8	
total well field	9/6/19 10:00	11:05:55	12.4	110	1066	1.60	38.32	1.60	384.13	149600	170	71,310	2.8	
total well field	9/6/19 11:00	11:06:55	17	79	1513	1.63	39.06	1.63	385.75	149620	20	71,330	0.3	
total well field	9/6/19 12:00	11:07:55	13	111	1175	1.78	42.62	1.78	387.53	149820	200	71,530	3.3	

TABLE 2
SUMMARY OF DUAL-PHASE EXTRACTION DATA
Sears Automotive Service Center (No. 1478)
1178 El Camino Real
San Bruno, California

Well Field	Date/Time	Elapsed On Time (days:hours: minutes)	System Vacuum (in Hg)	System Flowrate (scfm)	Inlet VOC Conc. (ppmv)	VOC Mass Removal Rate (lb/hr)	VOC Mass Removal Rate (lb/day)	VOC Mass Removed (lbs)	Cumulative VOC Mass Removed (lbs)	Water Discharge Totalizer (gal)	Water Removed (gal)	Cumulative Water Removed (gal)	Effluent flow rate (gpm)	COMMENTS
total well field	9/6/19 13:00	11:08:55	13	110	969	1.45	34.83	1.45	388.98	150040	220	71,750	3.7	
total well field	9/6/19 14:00	11:09:55	13	110	940	1.41	33.79	1.41	390.39	150250	210	71,960	3.5	
total well field	9/6/19 15:00	11:10:55	13	111	911	1.38	33.04	1.38	391.76	150410	160	72,120	2.7	
total well field	9/6/19 16:00	11:11:55	13	110	887	1.33	31.88	1.33	393.09	150660	250	72,370	4.2	
total well field	9/7/19 6:00	12:01:55	13	111	885	1.34	32.10	18.72	411.82	153280	2,620	74,990	--	
total well field	9/7/19 7:00	12:02:55	13	112	913	1.39	33.41	1.39	413.21	153510	230	75,220	3.8	
total well field	9/7/19 8:00	12:03:55	13	112	1244	1.90	45.53	1.90	415.11	153670	160	75,380	2.7	
total well field	9/7/19 9:00	12:04:55	12.4	112	1388	2.12	50.80	2.12	417.22	153880	210	75,590	3.5	
total well field	9/7/19 10:00	12:05:55	12.4	112	1121	1.71	41.02	1.71	418.93	154080	200	75,790	3.3	
total well field	9/7/19 11:00	12:06:55	12.4	112	1000	1.52	36.60	1.52	420.46	154270	190	75,980	3.2	
total well field	9/7/19 12:00	12:07:55	12.4	111	1100	1.66	39.90	1.66	422.12	154450	180	76,160	3.0	
total well field	9/7/19 13:00	12:08:55	12.4	111	1113	1.68	40.37	1.68	423.80	154620	170	76,330	2.8	
total well field	9/7/19 14:00	12:09:55	12.4	111	1107	1.67	40.15	1.67	425.47	154860	240	76,570	4.0	
total well field	9/7/19 15:00	12:10:55	12.4	112	1115	1.70	40.81	1.70	427.17	155050	190	76,760	3.2	
total well field	9/7/19 16:00	12:11:55	12.4	111	1081	1.63	39.21	1.63	428.81	155210	160	76,920	2.7	
total well field	9/8/19 6:00	13:01:55	12.4	112	985	1.50	36.05	21.03	449.84	157790	2,580	79,500	--	
total well field	9/8/19 7:00	13:02:55	12.4	111	998	1.51	36.20	1.51	451.34	157980	190	79,690	3.2	
total well field	9/8/19 8:00	13:03:55	12.4	112	1025	1.56	37.51	1.56	452.91	158140	160	79,850	2.7	
total well field	9/8/19 9:00	13:04:55	12.4	112	1165	1.78	42.63	1.78	454.68	158350	210	80,060	3.5	
total well field	9/8/19 10:00	13:05:55	12.6	111	1355	2.05	49.15	2.05	456.73	158450	100	80,160	1.7	
total well field	9/8/19 11:00	13:06:55	12.6	111	1125	1.70	40.80	1.70	458.43	158630	180	80,340	3.0	
total well field	9/8/19 12:00	13:07:55	12.6	111	1043	1.58	37.83	1.58	460.01	158750	120	80,460	2.0	
total well field	9/8/19 13:00	13:08:55	12.6	111	988	1.49	35.83	1.49	461.50	159010	260	80,720	4.3	
total well field	9/8/19 14:00	13:09:55	12.6	112	980	1.49	35.86	1.49	463.00	159190	180	80,900	3.0	
total well field	9/8/19 15:00	13:10:55	12.6	112	970	1.48	35.50	1.48	464.47	159430	240	81,140	4.0	
total well field	9/9/19 6:00	14:01:55	12.6	112	890	1.36	32.57	20.36	484.83	162070	2,640	83,780	--	
total well field	9/9/19 7:00	14:02:55	12.3	112	931	1.42	34.07	1.42	486.25	162230	160	83,940	2.7	
total well field	9/9/19 8:00	14:03:55	12.3	112	1107	1.69	40.51	1.69	487.94	162440	210	84,150	3.5	
total well field	9/9/19 9:00	14:04:55	12.6	111	1814	2.74	65.79	2.74	490.68	162550	110	84,260	1.8	
total well field	9/9/19 10:00	14:05:55	12.6	112	1110	1.69	40.62	1.69	492.37	162760	210	84,470	3.5	System off for 30 minutes for oil change
--	9/9/19 10:30	14:05:55	--	--	--	--	--	--	492.37	--	--	--	--	System restarted
total well field	9/9/19 12:00	14:07:25	13	112	967	1.47	35.39	2.21	494.58	163060	300	84,770	--	
total well field	9/9/19 13:00	14:08:25	13	112	900	1.37	32.94	1.37	495.96	163360	300	85,070	5.0	
total well field	9/9/19 14:00	14:09:25	12.4	112	870	1.33	31.84	1.33	497.28	163450	90	85,160	1.5	
total well field	9/9/19 15:00	14:10:25	12.4	111	875	1.32	31.74	1.32	498.61	163660	210	85,370	3.5	
total well field	9/9/19 16:00	14:11:25	12.4	112	859	1.31	31.44	1.31	499.92	163870	210	85,580	3.5	
total well field	9/10/19 6:00	15:01:25	12.4	112	875	1.33	32.02	18.68	518.60	166490	2,620	88,200	--	
total well field	9/10/19 7:00	15:02:25	12.4	112	887	1.35	32.46	1.35	519.95	166550	60	88,260	1.0	

TABLE 2
SUMMARY OF DUAL-PHASE EXTRACTION DATA
Sears Automotive Service Center (No. 1478)
1178 El Camino Real
San Bruno, California

Well Field	Date/Time	Elapsed On Time (days:hours: minutes)	System Vacuum (in Hg)	System Flowrate (scfm)	Inlet VOC Conc. (ppmv)	VOC Mass Removal Rate (lb/hr)	VOC Mass Removal Rate (lb/day)	VOC Mass Removed (lbs)	Cumulative VOC Mass Removed (lbs)	Water Discharge Totalizer (gal)	Water Removed (gal)	Cumulative Water Removed (gal)	Effluent flow rate (gpm)	COMMENTS
total well field	9/10/19 8:00	15:03:25	12.4	112	1032	1.57	37.77	1.57	521.52	166750	200	88,460	3.3	
total well field	9/10/19 9:00	15:04:25	12.4	112	1321	2.01	48.34	2.01	523.54	166950	200	88,660	3.3	
total well field	9/10/19 10:00	15:05:25	12.4	112	1081	1.65	39.56	1.65	525.18	167050	100	88,760	1.7	
total well field	9/10/19 11:00	15:06:25	12.4	112	999	1.52	36.56	1.52	526.71	167240	190	88,950	3.2	
total well field	9/10/19 12:00	15:07:25	12.4	112	953	1.45	34.88	1.45	528.16	167480	240	89,190	4.0	
total well field	9/10/19 13:00	15:08:25	12.4	112	932	1.42	34.11	1.42	529.58	167720	240	89,430	4.0	
total well field	9/10/19 14:00	15:09:25	12.4	112	936	1.43	34.25	1.43	531.01	167820	100	89,530	1.7	
total well field	9/10/19 15:00	15:10:25	12.4	112	918	1.40	33.60	1.40	532.41	168000	180	89,710	3.0	
total well field	9/10/19 16:00	15:11:25	13.4	112	912	1.39	33.38	1.39	533.80	168210	210	89,920	3.5	
total well field	9/11/19 7:30	16:02:55	13.1	106	1270	1.83	43.99	28.41	562.21	170430	2,220	92,140	--	System down for 1 hour due to propane loss
--	9/11/19 8:30	16:02:55	--	--	--	--	--	--	562.21	--	--	--	--	System restarted
total well field	9/11/19 9:00	16:03:25	13	112	874	1.33	31.99	0.67	562.87	170850	420	92,560	--	
total well field	9/11/19 10:00	16:04:25	13	112	890	1.36	32.57	1.36	564.23	170960	110	92,670	1.8	
total well field	9/11/19 11:00	16:05:25	13.5	112	977	1.49	35.75	1.49	565.72	171140	180	92,850	3.0	
total well field	9/11/19 12:00	16:06:25	12.4	112	873	1.33	31.95	1.33	567.05	171350	210	93,060	3.5	
total well field	9/11/19 13:00	16:07:25	13.4	112	1031	1.57	37.73	1.57	568.63	171540	190	93,250	3.2	
total well field	9/11/19 14:00	16:08:25	13.4	112	886	1.35	32.42	1.35	569.98	171580	40	93,290	0.7	
total well field	9/11/19 15:00	16:09:25	13.4	112	851	1.30	31.14	1.30	571.27	171760	180	93,470	3.0	
total well field	9/11/19 16:00	16:10:25	13.4	112	837	1.28	30.63	1.28	572.55	171910	150	93,620	2.5	
total well field	9/12/19 6:00	17:00:25	13.4	105	780	1.12	26.76	15.61	588.16	174240	2,330	95,950	--	
total well field	9/12/19 7:00	17:01:25	13.4	105	785	1.12	26.93	1.12	589.28	174360	120	96,070	2.0	
total well field	9/12/19 8:00	17:02:25	12.9	112	789	1.20	28.87	1.20	590.49	174600	240	96,310	4.0	
total well field	9/12/19 9:00	17:03:25	12.4	112	796	1.21	29.13	1.21	591.70	174770	170	96,480	2.8	
total well field	9/12/19 10:00	17:04:25	12.4	112	813	1.24	29.75	1.24	592.94	174990	220	96,700	3.7	
total well field	9/12/19 11:00	17:05:25	12.4	112	877	1.34	32.10	1.34	594.28	175160	170	96,870	2.8	
total well field	9/12/19 12:00	17:06:25	12.4	112	1030	1.57	37.69	1.57	595.85	175280	120	96,990	2.0	
total well field	9/12/19 13:00	17:07:25	12.4	112	921	1.40	33.71	1.40	597.25	175520	240	97,230	4.0	
total well field	9/12/19 14:00	17:08:25	12.4	112	892	1.36	32.64	1.36	598.61	175620	100	97,330	1.7	
total well field	9/12/19 15:00	17:09:25	12.4	112	851	1.30	31.14	1.30	599.91	175920	300	97,630	5.0	
total well field	9/12/19 16:00	17:10:25	12.4	112	1104	1.68	40.40	1.68	601.59	176020	100	97,730	1.7	
total well field	9/13/19 6:00	18:00:25	16	90	609	0.75	17.91	10.45	612.04	177690	1,670	99,400	--	
total well field	9/13/19 7:00	18:01:25	14.1	103	603	0.85	20.29	0.85	612.89	177820	130	99,530	2.2	
total well field	9/13/19 8:00	18:02:25	13	112	552	0.84	20.20	0.84	613.73	177900	80	99,610	1.3	
total well field	9/13/19 9:00	18:03:25	12.4	112	564	0.86	20.64	0.86	614.59	178170	270	99,880	4.5	
total well field	9/13/19 10:00	18:04:25	12.4	112	575	0.88	21.04	0.88	615.46	178360	190	100,070	3.2	
total well field	9/13/19 11:00	18:05:25	12.4	112	648	0.99	23.71	0.99	616.45	178560	200	100,270	3.3	
total well field	9/13/19 12:00	18:06:25	12.4	112	614	0.94	22.47	0.94	617.39	178800	240	100,510	4.0	
total well field	9/13/19 13:00	18:07:25	12.4	112	622	0.95	22.76	0.95	618.34	178960	160	100,670	2.7	

TABLE 2
SUMMARY OF DUAL-PHASE EXTRACTION DATA
Sears Automotive Service Center (No. 1478)
1178 El Camino Real
San Bruno, California

Well Field	Date/Time	Elapsed On Time (days:hours: minutes)	System Vacuum (in Hg)	System Flowrate (scfm)	Inlet VOC Conc. (ppmv)	VOC Mass Removal Rate (lb/hr)	VOC Mass Removal Rate (lb/day)	VOC Mass Removed (lbs)	Cumulative VOC Mass Removed (lbs)	Water Discharge Totalizer (gal)	Water Removed (gal)	Cumulative Water Removed (gal)	Effluent flow rate (gpm)	COMMENTS
total well field	9/13/19 14:00	18:08:25	12.4	112	609	0.93	22.29	0.93	619.27	179080	120	100,790	2.0	
total well field	9/13/19 15:00	18:09:25	12.4	112	650	0.99	23.79	0.99	620.26	179200	120	100,910	2.0	
total well field	9/13/19 16:00	18:10:25	12.4	112	637	0.97	23.31	0.97	621.23	179520	320	101,230	5.3	
total well field	9/14/19 6:00	19:00:25	12.4	112	837	1.28	30.63	17.87	639.10	182070	2,550	103,780	--	
total well field	9/14/19 7:00	19:01:25	12.4	112	861	1.31	31.51	1.31	640.41	182350	280	104,060	4.7	
total well field	9/14/19 8:00	19:02:25	12.4	112	881	1.34	32.24	1.34	641.75	182410	60	104,120	1.0	
total well field	9/14/19 9:00	19:03:25	12.4	112	1046	1.59	38.28	1.59	643.35	182690	280	104,400	4.7	
total well field	9/14/19 10:00	19:04:25	12	112	1207	1.84	44.17	1.84	645.19	182830	140	104,540	2.3	
total well field	9/14/19 11:00	19:05:25	12.1	112	1110	1.69	40.62	1.69	646.88	182930	100	104,640	1.7	
total well field	9/14/19 12:00	19:06:25	12.1	112	1057	1.61	38.68	1.61	648.49	183210	280	104,920	4.7	
total well field	9/14/19 13:00	19:07:25	12.1	112	1031	1.57	37.73	1.57	650.06	183470	260	105,180	4.3	
total well field	9/14/19 14:00	19:08:25	12	112	1029	1.57	37.66	1.57	651.63	183580	110	105,290	1.8	
total well field	9/14/19 15:00	19:09:25	12	112	1038	1.58	37.99	1.58	653.22	183840	260	105,550	4.3	
total well field	9/14/19 16:00	19:10:25	12.1	112	1045	1.59	38.24	1.59	654.81	183960	120	105,670	2.0	
total well field	9/15/19 6:00	20:00:25	12	112	1015	1.55	37.15	21.67	676.48	186820	2,860	108,530	--	
total well field	9/15/19 7:00	20:01:25	12	113	1032	1.59	38.10	1.59	678.07	186950	130	108,660	2.2	
total well field	9/15/19 8:00	20:02:25	12	113	1036	1.59	38.25	1.59	679.66	187060	110	108,770	1.8	
total well field	9/15/19 9:00	20:03:25	11.8	113	1148	1.77	42.39	1.77	681.43	187350	290	109,060	4.8	
total well field	9/15/19 10:00	20:04:25	11.3	113	1538	2.37	56.79	2.37	683.79	187490	140	109,200	2.3	
total well field	9/15/19 11:00	20:05:25	11.3	113	1218	1.87	44.97	1.87	685.67	187730	240	109,440	4.0	
total well field	9/15/19 12:00	20:06:25	11.3	113	1136	1.75	41.94	1.75	687.41	187900	170	109,610	2.8	
total well field	9/15/19 13:00	20:07:25	11.3	113	1073	1.65	39.62	1.65	689.06	188040	140	109,750	2.3	
total well field	9/15/19 14:00	20:08:25	11.3	113	1087	1.67	40.14	1.67	690.74	188300	260	110,010	4.3	
total well field	9/15/19 15:00	20:09:25	11.3	113	1044	1.61	38.55	1.61	692.34	188420	120	110,130	2.0	System put into catalyst mode
total well field	9/16/19 6:00	21:00:25	11.2	113	980	1.51	36.18	22.62	714.96	191280	2,860	112,990	--	
total well field	9/16/19 7:00	21:01:25	11.2	113	987	1.52	36.44	1.52	716.48	191570	290	113,280	4.8	
total well field	9/16/19 8:00	21:02:25	11.2	113	979	1.51	36.15	1.51	717.98	191690	120	113,400	2.0	
total well field	9/16/19 9:00	21:03:25	11.2	113	1086	1.67	40.10	1.67	719.65	191920	230	113,630	3.8	
total well field	9/16/19 10:00	21:04:25	11.4	113	1465	2.25	54.09	2.25	721.91	192070	150	113,780	2.5	
total well field	9/16/19 11:00	21:05:25	11.4	113	1148	1.77	42.39	1.77	723.67	192180	110	113,890	1.8	
total well field	9/16/19 12:00	21:06:25	11.4	113	1079	1.66	39.84	1.66	725.33	192440	260	114,150	4.3	
total well field	9/16/19 13:00	21:07:25	11.4	113	1045	1.61	38.58	1.61	726.94	192600	160	114,310	2.7	
total well field	9/16/19 14:00	21:08:25	11.4	113	1107	1.70	40.87	1.70	728.64	192830	230	114,540	3.8	
total well field	9/16/19 15:00	21:09:25	11.4	113	1073	1.65	39.62	1.65	730.30	193040	210	114,750	3.5	
total well field	9/16/19 16:00	21:10:25	11.4	113	1014	1.56	37.44	1.56	731.86	193260	220	114,970	3.7	
total well field	9/17/19 6:00	22:00:25	11.2	113	997	1.53	36.81	21.47	753.33	195800	2,540	117,510	--	
total well field	9/17/19 7:00	22:01:25	11.2	113	952	1.46	35.15	1.46	754.79	196020	220	117,730	3.7	
total well field	9/17/19 8:00	22:02:25	11.2	113	937	1.44	34.60	1.44	756.24	196130	110	117,840	1.8	

TABLE 2
SUMMARY OF DUAL-PHASE EXTRACTION DATA
Sears Automotive Service Center (No. 1478)
1178 El Camino Real
San Bruno, California

Well Field	Date/Time	Elapsed On Time (days:hours: minutes)	System Vacuum (in Hg)	System Flowrate (scfm)	Inlet VOC Conc. (ppmv)	VOC Mass Removal Rate (lb/hr)	VOC Mass Removal Rate (lb/day)	VOC Mass Removed (lbs)	Cumulative VOC Mass Removed (lbs)	Water Discharge Totalizer (gal)	Water Removed (gal)	Cumulative Water Removed (gal)	Effluent flow rate (gpm)	COMMENTS
total well field	9/17/19 9:00	22:03:25	11.2	113	1060	1.63	39.14	1.63	757.87	196360	230	118,070	3.8	
total well field	9/17/19 10:00	22:04:25	11.4	113	1375	2.12	50.77	2.12	759.98	196500	140	118,210	2.3	MW-19R and MW-22 shut off
total well field	9/17/19 11:00	22:05:25	18.2	76	1740	1.80	43.21	1.80	761.78	196690	190	118,400	3.2	
total well field	9/17/19 12:00	22:06:25	18.2	76	1729	1.79	42.94	1.79	763.57	196830	140	118,540	2.3	
total well field	9/17/19 13:00	22:07:25	18.2	76	1709	1.77	42.44	1.77	765.34	197030	200	118,740	3.3	
total well field	9/17/19 14:00	22:08:25	18.2	76	1659	1.72	41.20	1.72	767.06	197130	100	118,840	1.7	
total well field	9/17/19 15:00	22:09:25	18.2	76	1607	1.66	39.91	1.66	768.72	197370	240	119,080	4.0	
total well field	9/17/19 16:00	22:10:25	18.2	76	1550	1.60	38.49	1.60	770.32	197590	220	119,300	3.7	
total well field	9/18/19 6:00	23:00:25	18.2	74	1179	1.19	28.51	16.63	786.95	199790	2,200	121,500	--	
total well field	9/18/19 7:00	23:01:25	18.2	74	1165	1.17	28.17	1.17	788.13	199910	120	121,620	2.0	
total well field	9/18/19 8:00	23:02:25	18.2	74	1175	1.18	28.41	1.18	789.31	200030	120	121,740	2.0	
total well field	9/18/19 9:00	23:03:25	18.2	74	1240	1.25	29.98	1.25	790.56	200270	240	121,980	4.0	
total well field	9/18/19 10:00	23:04:25	18.2	74	1425	1.44	34.46	1.44	792.00	200560	290	122,270	4.8	MW-22 turned on at 1030am
total well field	9/18/19 11:00	23:05:25	13.2	108	1032	1.52	36.42	1.52	793.51	200570	10	122,280	0.2	
total well field	9/18/19 12:00	23:06:25	13.2	108	1023	1.50	36.10	1.50	795.02	200740	170	122,450	2.8	
total well field	9/18/19 13:00	23:07:25	13.2	108	1007	1.48	35.54	1.48	796.50	200870	130	122,580	2.2	
total well field	9/18/19 14:00	23:08:25	13.2	108	957	1.41	33.77	1.41	797.90	201040	170	122,750	2.8	
total well field	9/18/19 15:00	23:09:25	13.2	108	910	1.34	32.11	1.34	799.24	201200	160	122,910	2.7	
total well field	9/18/19 16:00	23:10:25	13.2	108	845	1.24	29.82	1.24	800.49	201380	180	123,090	3.0	
total well field	9/19/19 6:00	24:00:25	13.2	108	614	0.90	21.67	12.64	813.12	203650	2,270	125,360	--	
total well field	9/19/19 7:00	24:01:25	13.2	108	616	0.91	21.74	0.91	814.03	203750	100	125,460	1.7	
total well field	9/19/19 8:00	24:02:25	13.2	107	617	0.90	21.57	0.90	814.93	203930	180	125,640	3.0	
total well field	9/19/19 9:00	24:03:25	13.2	107	618	0.90	21.61	0.90	815.83	204130	200	125,840	3.3	
total well field	9/19/19 10:00	24:04:25	13.3	107	658	0.96	23.01	0.96	816.79	204230	100	125,940	1.7	
total well field	9/19/19 11:00	24:05:25	13.2	107	670	0.98	23.43	0.98	817.76	204430	200	126,140	3.3	
total well field	9/19/19 12:00	24:06:25	13.2	107	632	0.92	22.10	0.92	818.69	204520	90	126,230	1.5	
total well field	9/19/19 13:00	24:07:25	13.2	107	603	0.88	21.08	0.88	819.56	204710	190	126,420	3.2	
total well field	9/19/19 14:00	24:08:25	13.2	107	607	0.88	21.22	0.88	820.45	204960	250	126,670	4.2	
total well field	9/19/19 15:00	24:09:25	13.2	107	602	0.88	21.05	0.88	821.32	205060	100	126,770	1.7	
total well field	9/19/19 16:00	24:10:25	13.2	107	592	0.86	20.70	0.86	822.19	205300	240	127,010	4.0	
total well field	9/20/19 6:00	25:00:25	13.2	107	554	0.81	19.37	11.30	833.49	207550	2,250	129,260	--	
total well field	9/20/19 7:00	25:01:25	13.2	107	555	0.81	19.40	0.81	834.29	207670	120	129,380	2.0	
total well field	9/20/19 8:00	25:02:25	13.2	107	559	0.81	19.54	0.81	835.11	207820	150	129,530	2.5	
total well field	9/20/19 9:00	25:03:25	13.3	104	579	0.82	19.68	0.82	835.93	208040	220	129,750	3.7	
total well field	9/20/19 10:00	25:04:25	13.6	105	609	0.87	20.89	0.87	836.80	208110	70	129,820	1.2	
total well field	9/20/19 11:00	25:05:25	13.2	106	599	0.86	20.75	0.86	837.66	208290	180	130,000	3.0	
total well field	9/20/19 12:00	25:06:25	13.2	106	567	0.82	19.64	0.82	838.48	208540	250	130,250	4.2	
total well field	9/20/19 13:00	25:07:25	13.2	106	573	0.83	19.85	0.83	839.31	208660	120	130,370	2.0	

TABLE 2
SUMMARY OF DUAL-PHASE EXTRACTION DATA
Sears Automotive Service Center (No. 1478)
1178 El Camino Real
San Bruno, California

Well Field	Date/Time	Elapsed On Time (days:hours: minutes)	System Vacuum (in Hg)	System Flowrate (scfm)	Inlet VOC Conc. (ppmv)	VOC Mass Removal Rate (lb/hr)	VOC Mass Removal Rate (lb/day)	VOC Mass Removed (lbs)	Cumulative VOC Mass Removed (lbs)	Water Discharge Totalizer (gal)	Water Removed (gal)	Cumulative Water Removed (gal)	Effluent flow rate (gpm)	COMMENTS
total well field	9/20/19 14:00	25:08:25	13.2	106	552	0.80	19.12	0.80	840.11	208820	160	130,530	2.7	
total well field	9/20/19 15:00	25:09:25	13.2	106	544	0.79	18.84	0.79	840.89	209060	240	130,770	4.0	
total well field	9/20/19 16:00	25:10:25	13.2	106	533	0.77	18.46	0.77	841.66	209210	150	130,920	2.5	
total well field	9/21/19 6:00	26:00:25	13.4	106	514	0.74	17.80	10.39	852.04	211400	2,190	133,110	--	
total well field	9/21/19 7:00	26:01:25	13.4	106	517	0.75	17.91	0.75	852.79	211630	230	133,340	3.8	
total well field	9/21/19 8:00	26:02:25	13.4	106	498	0.72	17.25	0.72	853.51	211750	120	133,460	2.0	
total well field	9/21/19 9:00	26:03:25	13.4	106	534	0.77	18.50	0.77	854.28	211880	130	133,590	2.2	
total well field	9/21/19 10:00	26:04:25	13.4	106	563	0.81	19.50	0.81	855.09	212060	180	133,770	3.0	
total well field	9/21/19 11:00	26:05:25	13.4	108	533	0.78	18.81	0.78	855.88	212230	170	133,940	2.8	
total well field	9/21/19 12:00	26:06:25	13.4	108	526	0.77	18.56	0.77	856.65	212430	200	134,140	3.3	
total well field	9/21/19 13:00	26:07:25	13.2	108	522	0.77	18.42	0.77	857.42	212600	170	134,310	2.8	
total well field	9/21/19 14:00	26:08:25	13.2	108	510	0.75	18.00	0.75	858.17	212710	110	134,420	1.8	
total well field	9/21/19 15:00	26:09:25	13.2	108	505	0.74	17.82	0.74	858.91	212920	210	134,630	3.5	
total well field	9/21/19 16:00	26:10:25	13.2	108	500	0.74	17.64	0.74	859.65	213020	100	134,730	1.7	
total well field	9/22/19 6:00	27:00:25	13.2	106	477	0.69	16.52	9.64	869.28	215230	2,210	136,940	--	
total well field	9/22/19 7:00	27:01:25	13.2	106	482	0.70	16.69	0.70	869.98	215380	150	137,090	2.5	
total well field	9/22/19 8:00	27:02:25	13.2	106	480	0.69	16.63	0.69	870.67	215530	150	137,240	2.5	
total well field	9/22/19 9:00	27:03:25	13.2	106	490	0.71	16.97	0.71	871.38	215680	150	137,390	2.5	
total well field	9/22/19 10:00	27:04:25	13.2	106	585	0.84	20.26	0.84	872.22	215860	180	137,570	3.0	
total well field	9/22/19 11:00	27:05:25	13.3	106	525	0.76	18.18	0.76	872.98	216010	150	137,720	2.5	
total well field	9/22/19 12:00	27:06:25	13.3	106	499	0.72	17.28	0.72	873.70	216190	180	137,900	3.0	
total well field	9/22/19 13:00	27:07:25	13.2	106	480	0.69	16.63	0.69	874.39	216290	100	138,000	1.7	
total well field	9/22/19 14:00	27:08:25	13.2	106	477	0.69	16.52	0.69	875.08	216460	170	138,170	2.8	
total well field	9/22/19 15:00	27:09:25	13.2	106	474	0.68	16.42	0.68	875.77	216630	170	138,340	2.8	

TABLE 2
SUMMARY OF DUAL-PHASE EXTRACTION DATA
Sears Automotive Service Center (No. 1478)
1178 El Camino Real
San Bruno, California

Well Field	Date/Time	Elapsed On Time (days:hours: minutes)	System Vacuum (in Hg)	System Flowrate (scfm)	Inlet VOC Conc. (ppmv)	VOC Mass Removal Rate (lb/hr)	VOC Mass Removal Rate (lb/day)	VOC Mass Removed (lbs)	Cumulative VOC Mass Removed (lbs)	Water Discharge Totalizer (gal)	Water Removed (gal)	Cumulative Water Removed (gal)	Effluent flow rate (gpm)	COMMENTS
--	9/22/19 21:00	27:15:25	--	--	--	--	--	--	875.77	--	--	--	--	System down for 14 hours due to carbon tank A becoming clogged, system flush and restarted.
--	9/23/19 11:00	27:15:25	--	--	--	--	--	--	875.77	--	--	--	--	System restarted.
total well field	9/23/19 12:00	27:16:25	10.4	116	365	0.58	13.83	0.58	876.34	218170	1,540	139,880	--	
total well field	9/23/19 13:00	27:17:25	10.4	125	337	0.57	13.76	0.57	876.92	218260	90	139,970	1.5	
total well field	9/23/19 14:00	27:18:25	10.4	125	327	0.56	13.36	0.56	877.47	218430	170	140,140	2.8	
total well field	9/23/19 15:00	27:19:25	10.4	125	317	0.54	12.95	0.54	878.01	218610	180	140,320	3.0	
total well field	9/23/19 16:00	27:20:25	10.4	125	273	0.46	11.15	0.46	878.48	218860	250	140,570	4.2	End of Event

Notes:
in. Hg = inches of mecury
scfm = standard cubic feet per minute
ppmv = parts million by volume
lb/hr = pounds per hour
lb/day = pounds per day
lbs = pounds
gal = gallons
gpm = gallons per minute

Hydrocarbon removal rate and cumulative hydrocarbon removal were calculated using the following formula:

$$\frac{\text{(average ppmv)(60 min/hr) (24 hr/day) (average scfm) (86.2 lb/lb-mole)}}{\text{(1,000,000) (379 ft}^3\text{/lb-mole)}}$$

ppmv - average hydrocarbon concentration in parts per million by volume
min/hr - minutes per hour
scfm - average vapor flow rate in standard cubic feet per minute
86.2 lb/lb-mole - pound/pound-mole: molecular weight of hexane
379 ft^3/lb-mole - cubic feet per pound-mole: ideal gas constant

TABLE 3
SUMMARY OF HYDROCARBON MASS REMOVAL
Sears Automotive Service Center (No. 1478)
1178 El Camino Real
San Bruno, California

Well Field	Date/Time	Elapsed On Time (days:hours: minutes)	System Vacuum (in Hg)	System Flowrate (scfm)	Inlet TPHg Conc. (ppmv)	TPHg Mass Removal Rate (lb/hr)	TPhg Mass Removal Rate (lb/day)	TPHg Mass Removed (lbs) [1]	Cumulative TPHg Mass Removed (lbs)	Inlet Benzene Conc. (ppmv)	Benzene Mass Rate (lb/hr)	Benzene Mass Rate (lb/day)	Benzene Mass Removed (lbs) [2]	Cumulative Benzene Mass Removed (lbs)
total well field	8/22/19 13:00	00:00:00	17.5	78	--	--	--	--	--	--	--	--	--	--
total well field	8/22/19 14:30	00:01:30	17.6	79	220	0.26	6.23	0.39	0.39	1.4	0.001	0.03	0.002	0.00
total well field	8/29/19 8:00	03:16:55	14.1	101	1,300	1.03	24.69	89.93	90.32	5.1	0.004	0.09	0.316	0.32
total well field	9/5/19 8:00	10:05:55	13	109	1,100	1.89	45.48	297.51	387.83	5.3	0.007	0.16	1.059	1.38
total well field	9/12/19 8:00	17:02:25	12.9	112	910	1.67	40.08	274.75	662.57	3.4	0.006	0.14	0.976	2.35
total well field	9/19/19 8:00	24:02:25	13.2	107	680	1.31	31.42	219.95	882.52	2.9	0.004	0.10	0.716	3.07
total well field	9/23/19 12:00	27:15:25	10.4	116	240	0.77	18.51	65.57	948.09	1.3	0.003	0.07	0.246	3.31
total well field	9/23/19 16:00	27:20:25	10.4	125	--	0.43	10.44	2.17	950.27	--	0.002	0.05	0.010	3.32

Notes:
in. Hg = inches of mecury
scfm = standard cubic feet per minute
ppmv = parts million by volume
lb/hr = pounds per hour
lb/day = pounds per day
lbs = pounds

Hydrocarbon removal rate and cumulative hydrocarbon removal were calculated using the following formula:

$$\frac{\text{(average ppmv)(60 min/hr) (24 hr/day) (average scfm) (86.2 lb/lb-mole)}}{\text{(1,000,000) (379 ft}^3\text{/lb-mole)}}$$

ppmv - average hydrocarbon concentration in parts per million by volume
min/hr - minutes per hour
scfm - average vapor flow rate in standard cubic feet per minute
379 ft^3/lb-mole - cubic feet per pound-mole: ideal gas constant
MW - molecular weight
1 Molecular weight for TPHg assumed to be 95.
2 Molecular weight for benzene = 78.

TABLE 4
Summary of Groundwater Sample Laboratory Results
Sears Automotive Service Center #1478
San Bruno, California

				EPA 8015B - TPHs (µg/L)			EPA8260B - VOCs (µg/L)										
Well ID	**Sample ID**	**Notes**	**Sample Date**	**TPH-g**	**TPH-d**	**TPH-mo**	**Benzene**	**Toluene**	**Ethylbenzene**	**m,p-Xylene**	**o-Xylene**	**DIPE**	**ETBE**	**MTBE**	**TAME**	**TBA**	**Ethanol**
MW-19R	MW-19R		12/6/2019	**1,300 Z**	**180 Z**	< 250	**40**	**3.5**	**250**	**44**	**61**	< 4.0	< 4.0	< 2.0	< 4.0	< 20	< 200
MW-22	MW-22		12/6/2019	**2,400 Z**	**2,000 Z**	< 250	**46**	**3.2**	**140**	**260**	**150**	< 4.0	< 4.0	< 2.0	< 4.0	< 20	< 200
MW-22	DUP-1	1	12/6/2019	**2,500 Z**	**860 Z**	< 250	**46**	**3.2**	**140**	**260**	**150**	< 4.0	< 4.0	< 2.0	< 4.0	< 20	< 200
MW-23	MW-23		12/6/2019	**3,800 Z**	**930 Z**	< 250	**170**	**21**	**850**	**300**	**12**	< 20	< 20	< 10	< 20	< 100	< 1,000

Notes/Explanation:

1. Duplicate sample.

Bold text indicates results above laboratory reporting limit.

<: Analyte not detected above the reporting limit

µg/L: micrograms per liter

Z: The chromatographic response does not resemble a typical fuel pattern.

TPH - total petroleum hydrocarbons

VOCs - volatile organic compounds

TPH-g - total petroleum hydrocarbons - gasoline range organics

TPH-d - total petroleum hydrocarbons - diesel range organics

TPH-mo - total petroleum hydrocarbons - motor oil

DIPE - diisopropyl ether

ETBE - ethyl tertiary butyl ether

MTBE - methyl tertiary butyl ether

TAME - tert-amyl methyl ether

TBA - tertiary butyl alcohol

FIGURES

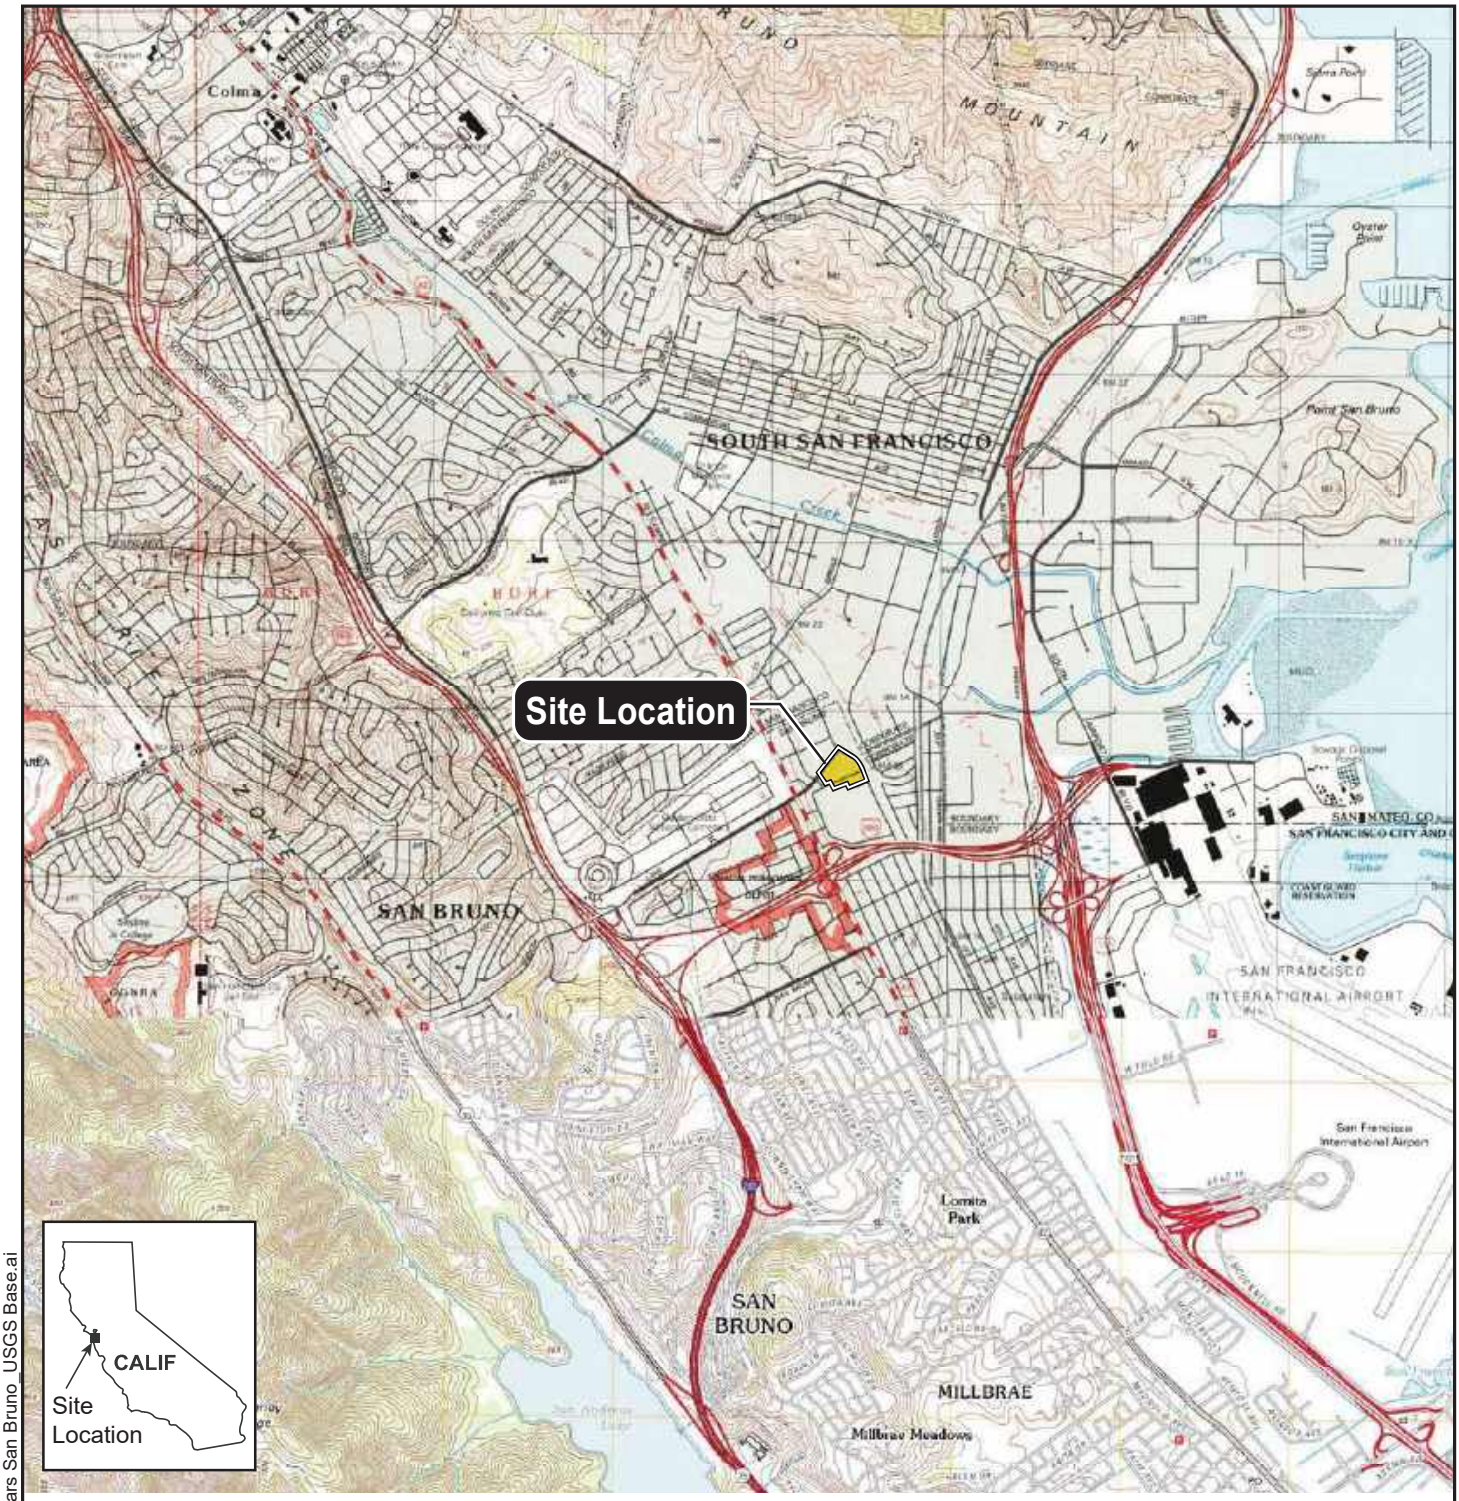

SCALE 1:24,000

1 1/2 0 1 MILE

1000 0 1000 2000 3000 4000 5000 6000 7000 FEET

1 1/2 0 1 KILOMETER

N

REFERENCE:
Portion of 7.5-minute Series (Topographic) Map
United States Department of the Interior Geological Survey
San Francisco South and Montara Mountain, California Quadrangles, 2012

Vicinity Map

AECOM	Date: April 2017	Sears Automotive Service Center (No. 1478) Project: 1178 El Camino Real San Bruno, California	Figure 1

K:\2013\Sears San Bruno\Figure 1 Site Location_Sears San Bruno_USGS Base.ai

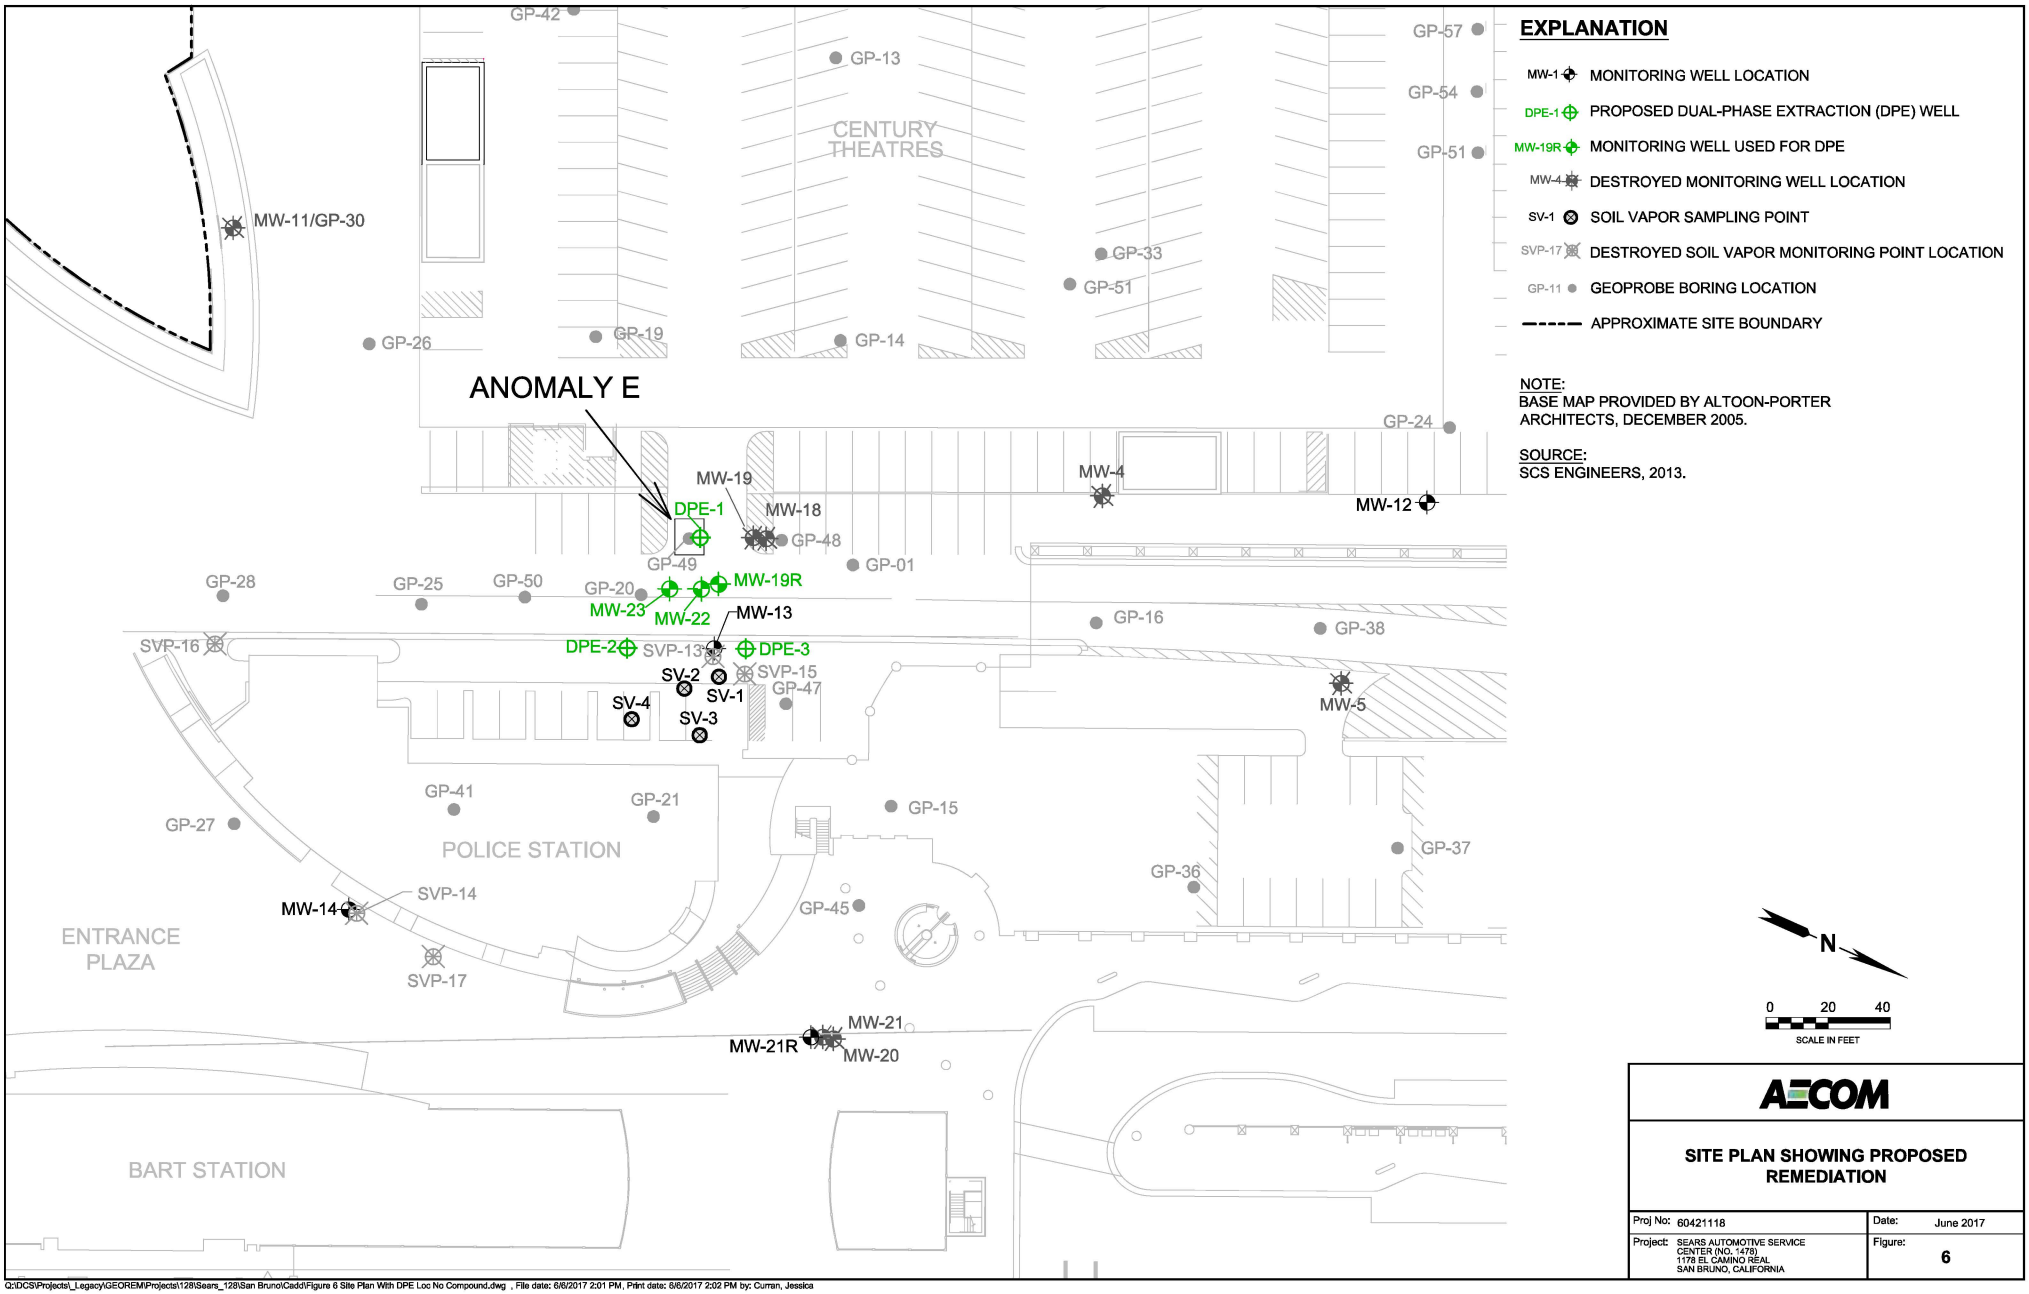

EXPLANATION

- MW-1 — MONITORING WELL LOCATION
- DPE-1 — PROPOSED DUAL-PHASE EXTRACTION (DPE) WELL
- MW-19R — MONITORING WELL USED FOR DPE
- MW-4 — DESTROYED MONITORING WELL LOCATION
- SV-1 — SOIL VAPOR SAMPLING POINT
- SVP-17 — DESTROYED SOIL VAPOR MONITORING POINT LOCATION
- GP-11 — GEOPROBE BORING LOCATION
- APPROXIMATE SITE BOUNDARY

NOTE:
BASE MAP PROVIDED BY ALTOON-PORTER ARCHITECTS, DECEMBER 2005.

SOURCE:
SCS ENGINEERS, 2013.

AECOM

SITE PLAN SHOWING PROPOSED REMEDIATION

Proj No: 60421118	Date: June 2017
Project: SEARS AUTOMOTIVE SERVICE CENTER (NO. 1478) 1178 EL CAMINO REAL SAN BRUNO, CALIFORNIA	Figure: 6

Q:\DCS\Projects_Legacy\GEOREM\Projects\128\Sears_128\San Bruno\Cadd\Figure 6 Site Plan With DPE Loc No Compound.dwg , File date: 6/6/2017 2:01 PM, Print date: 6/6/2017 2:02 PM by: Curran, Jessica

Figure 3
DPE Total Influent Concentration and Cumulative Mass Removed

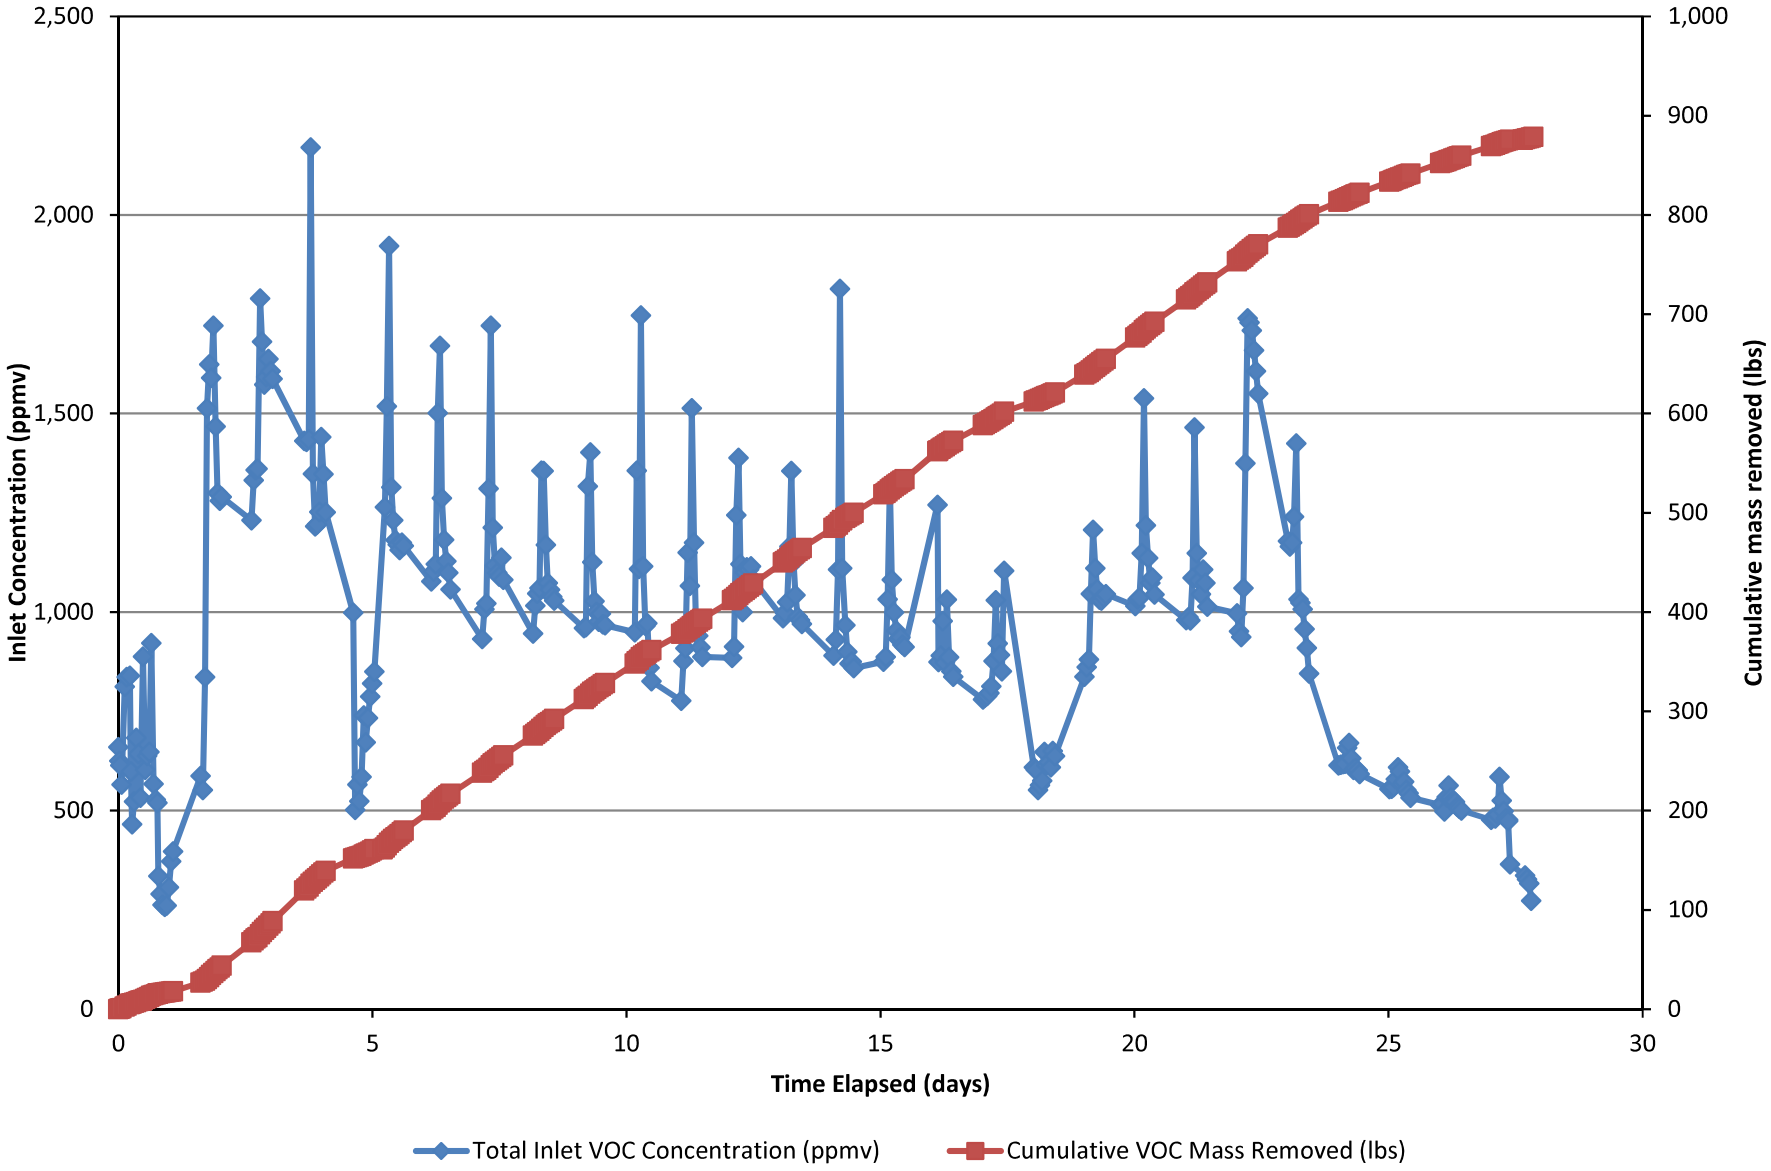

Sears Automotive Service Center (No. 1478)
1178 El Camino Real
San Bruno, California

Figure 4
DPE Individual Well VOC Concentrations

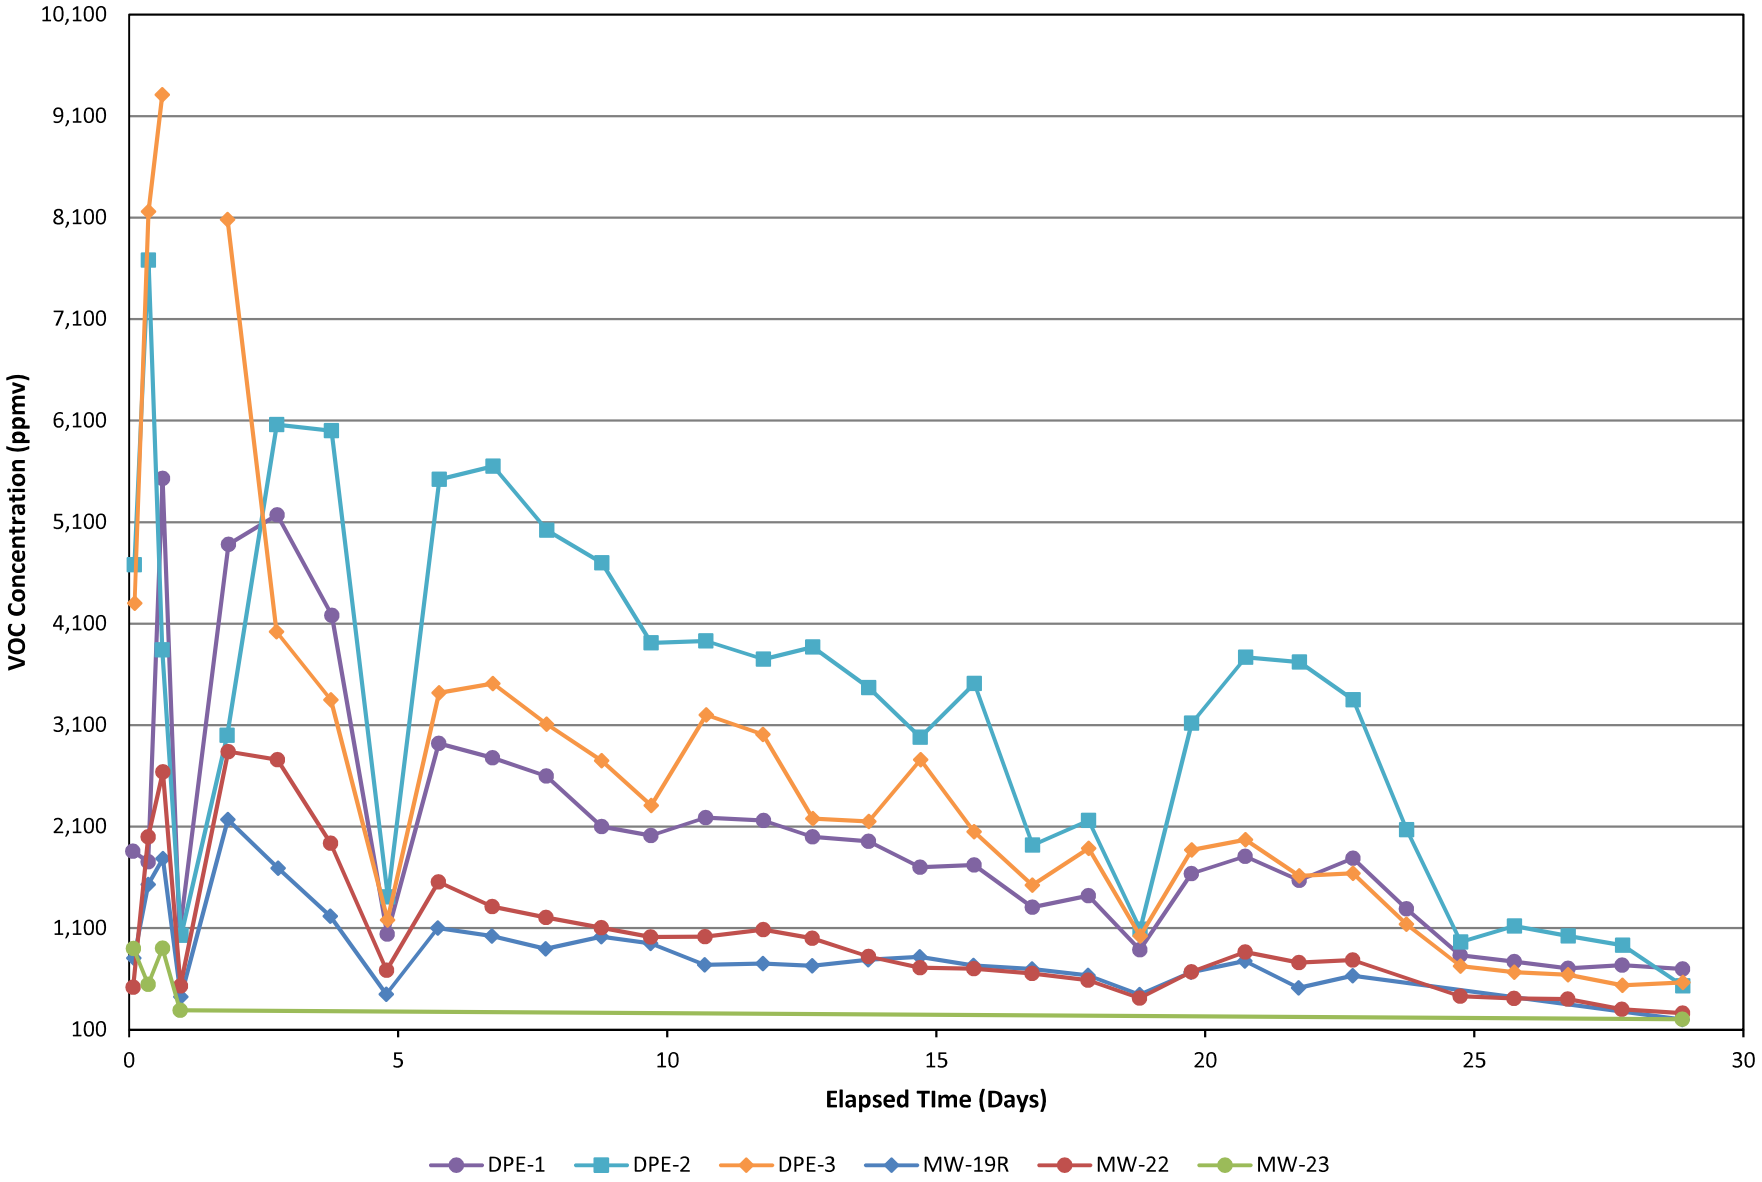

Sears Automotive Service Center (No. 1478)
1178 El Camino Real
San Bruno, California

Figure 5
Depth To Water Measurements Over Time

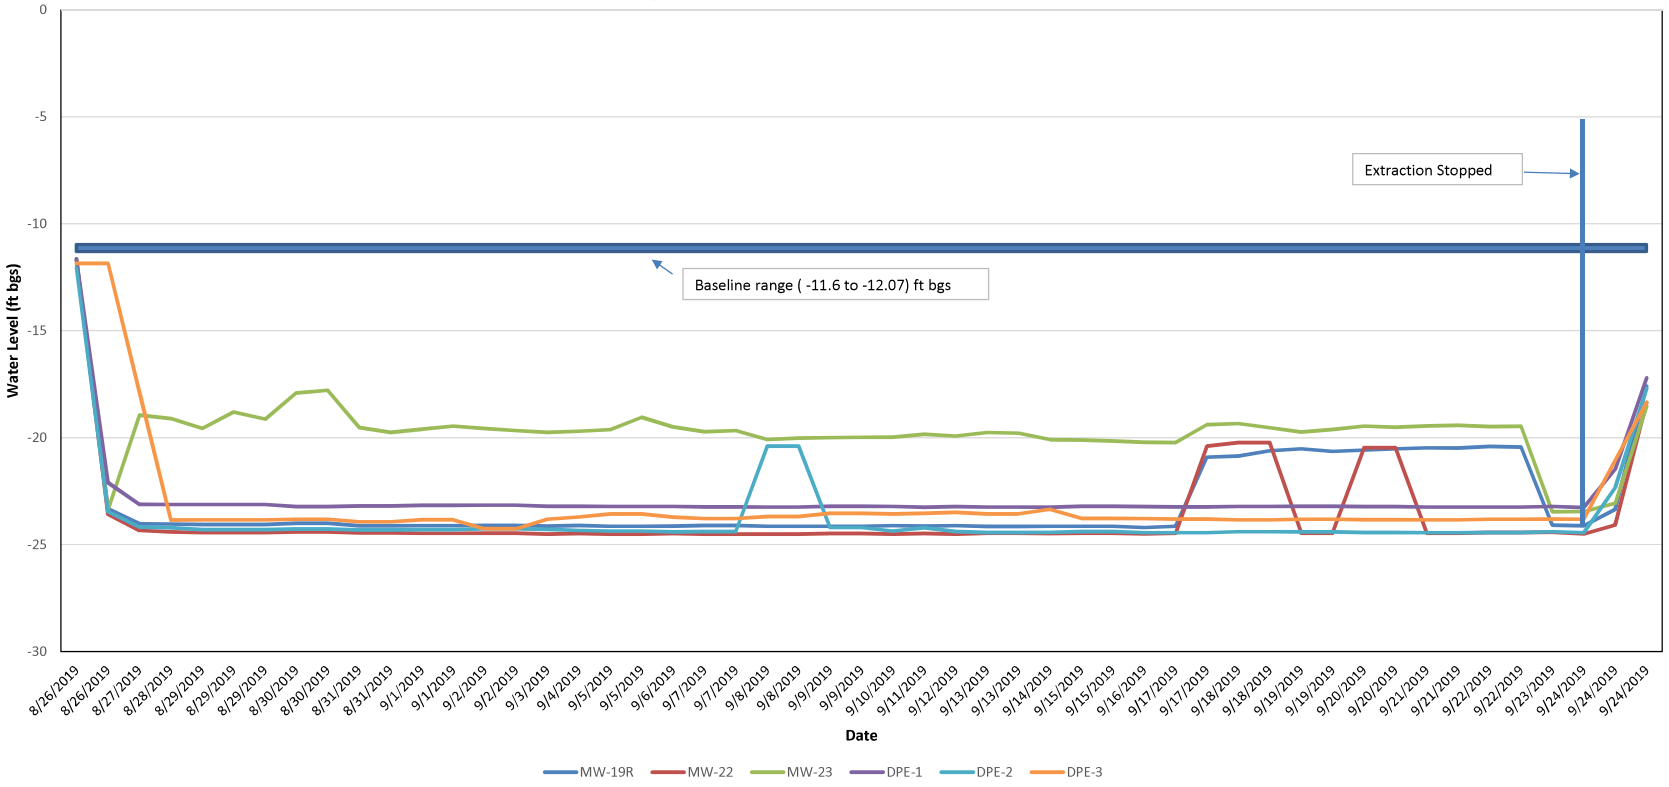

Sears Automotive Service Center (No. 1478)
1178 El Camino Real
San Bruno, California

COUNTY OF SAN MATEO

Heather Forshey, MS, REHS
Director

Environmental Health Services
San Mateo County Health
2000 Alameda de las Pulgas
Suite 100
San Mateo, CA 94403
smchealth.org

September 22, 2021

SMCo #880008 / RO361
APN: 014-316-330

Vicki Nuetzel
Senior Attorney
Bay Area Rapid Transit
300 Lakeside Drive
PO. Box 12688
Oakland, CA 94604-2688
(via vnuetzel@bart.gov)

Michael Olsen
Director, Environmental Affairs
Sears Holdings
3333 Beverly Road
Department 766X, B5-350A
Hoffman Estates, IL 60179

SUBJECT: SEPARATE SOURCE OF HYDROCARBONS IN THE VICINTIY OF THE SAN BRUNO POLICE STATION, SEARS AUTOMOTIVE CENTER #1478, 1178 EL CAMINO REAL, SAN BRUNO, CALIFORNIA

Dear Responsible Parties:

Thank you for the *Corrective Action Implementation Report* dated April 28, 2020 (uploaded to GeoTracker on June 9, 2021), which was submitted by AECOM for the subject site. San Mateo County Groundwater Protection Program (GPP) staff have the following comments based on review of the report and project file.

- The mobile dual-phase extraction (DPE) test operated nearly 30 days through August and September 2019. The total gasoline mass removed during the event was calculated as approximately 950 lbs. However, the mass removal rate at the end of the event remained above 10 lbs/day, and cumulative mass removed plot did not display a flattening trend. These conditions indicate that the system may have been shut-down prematurely before the secondary source was removed to the extent practicable.

- Post-DPE groundwater samples collected from wells MW-19R, MW-22, and MW-23 in December 2019 indicate that dissolved-phase benzene concentrations were reduced one to two orders of magnitude from pre-DPE levels.

- Please complete an additional post-DPE groundwater monitoring event to evaluate current plume conditions. A comprehensive groundwater monitoring event has not been performed at the site since 2018. Wells MW-2, MW-6, MW-12, MW-13, MW-14, MW-19R, MW-21R, MW-22, and MW-23 should be sampled for TPHg and BTEX. Please submit the groundwater monitoring **no later than February 15, 2022**.

If future monitoring indicates a sustained reduction in groundwater contaminant concentrations, additional secondary source reduction may not be required.

I appreciate your cooperation. This office requires a two business-day notification, preferably by email, for all fieldwork. Feel free to contact me at (650) 272-4590 or bgwinn@smcgov.org if you have any questions.

Sincerely,

Brian Gwinn, PG
Hazardous Materials Specialist
Groundwater Protection Program

cc: State GeoTracker database
Chief Neil Telford, San Bruno Police Dept., 1177 Huntington Avenue, San Bruno, CA 94066
Gary Jensen, BART (via gjensen@bart.gov)
Dennis Callahan, AECOM (via dennis.callahan@aecom.com)
Joe Liles, AECOM (via joe.liles@aecom.com)
Andrew Mortl, Glynn & Finley, LLP (BART counsel) (via amortl@glynnfinley.com)
Michael Steel, Morrison-Foerster LLP (Sears counsel) (via msteel@mofo.com)

PHASE I ENVIRONMENTAL SITE ASSESSMENT

J.C. PENNEY COMPANY, INC.
1122 EL CAMINO REAL
SAN BRUNO, CALIFORNIA

Prepared For:
Milbank LLP

On Behalf of:
CTL PropCo I LLC

Prepared By:
Ramboll US Consulting, Inc.
Hartford, Connecticut

Date
December 2020

Project Number
1690019046

RAMBOLL

ENVIRONMENT
& HEALTH

SIGNATURE AND ENVIRONMENTAL PROFESSIONAL STATEMENT

I declare that, to the best of my professional knowledge and belief, I meet the definition of Environmental Professional as defined in §312.10 of 40 CFR 312.

I have the specific qualifications based on education, training, and experience to assess a property of the nature, history and setting of the subject property. I have developed and performed the all appropriate inquiries in conformance with the standards and practices set forth in 40 CFR Part 312.

Darren Stevens
Principal

Ramboll US Consulting, Inc.
100 Pearl Street
East Tower, Third Floor
Hartford, CT 06103
USA
Phone: +1 860 503 1660
Fax: +1 860 241 0620

CONTENTS

		Page
1.	**SUMMARY OF CONCLUSIONS**	**1**
1.1	Site Summary	1
1.2	Recognized Environmental Conditions	1
1.3	Other Findings	1
1.4	Non-Scope Considerations	3
2.	**INTRODUCTION**	**4**
2.1	Scope of Work	4
2.2	Significant Assumptions	5
2.3	Reliance and General Limitations	5
3.	**SITE DESCRIPTION**	**7**
3.1	Site Setting	7
3.2	Current Use of Property	9
3.2.1	Current Operations	9
3.2.2	Waste Management	9
3.2.3	Wastewater and Storm Water	10
3.2.4	Air Emissions	10
4.	**REVIEW OF PUBLIC RECORDS AND OTHER INFORMATION SOURCES**	**11**
4.1	Environmental Regulatory Database Review	11
4.1.1	Database Review for Site	11
4.1.2	Database Review for Adjoining Properties	12
4.1.3	Database Review for Other Surrounding Properties	14
4.2	Historical Uses of the Site and Adjacent Sites	14
4.2.1	Past Uses of the Site	14
4.2.2	Past Uses of Adjacent Sites	15
4.3	Review of Local and State Agency Information	15
4.4	Previous Environmental Assessments and Activities	15
4.5	User-Provided Information	16
5.	**SITE RECONNAISSANCE**	**17**
5.1	Methodology and Limiting Conditions	17
5.2	General Site Setting and Observations	17
5.2.1	Hazardous Substances and Petroleum Products	19
5.2.2	Aboveground Storage Tanks (AST)	19
5.2.3	Underground Storage Tanks	19
5.2.4	Polychlorinated Biphenyls (PCBs)	20
5.2.5	Stains or Corrosion on Interior Floors, Walls, or Ceilings	20
5.2.6	Stained Soil or Pavement	20
5.2.7	Asbestos Containing Materials (ACMs)	20
6.	**FINDINGS, OPINION, AND CONCLUSIONS**	**22**
6.1	Findings, Opinions, and Conclusions	22

CONTENTS *(CONTINUED)*

		Page
6.1.1	Recognized Environmental Conditions	22
6.1.2	Other Findings	22
6.1.3	*De Minimis* Conditions	23
6.1.4	Non-Scope Considerations	23
6.2	Analysis of Data Gaps	23
7.	**ASTM DEFINITIONS**	**25**

FIGURES

Figure 1: Site Location Map

Figure 2: Site Layout

APPENDICES

Appendix A: Site Photographs

Appendix B: Environmental Database Report

Appendix C: Historical Research Documentation

C.1: Topographic Maps

C.2: Aerial Photographs

C.3: Abstract of City Directories

C.4: Historical Fire Insurance Maps

Appendix D: Qualifications of Environmental Professionals

1. SUMMARY OF CONCLUSIONS

Ramboll US Consulting, Inc. (Ramboll) was retained by Milbank LLP (Milbank) on behalf of CTL PropCo I LLC, a Delaware limited liability company, to perform a Phase I Environmental Site Assessment (ESA) of the J.C. Penney Company, Inc. (J.C. Penney or the "Company") property at 1122 El Camino Real in San Bruno, California (herein referred to as the "facility" or the "site"). Ramboll's assessment was conducted in connection with a potential purchase of the site.

The objective of the Phase I ESA, which was conducted in conformance with the scope and limitations of ASTM International's *Standard Practice for Environmental Site Assessments: Phase I Environmental Site Assessment Process* E1527-13 (the "ASTM Standard"), was to identify Recognized Environmental Conditions (RECs), as defined in the ASTM Standard (see Section 7). The scope of work for the Phase I ESA was expanded to include a qualitative evaluation of the potential for the on-site existence of asbestos-containing materials (ACM).

1.1 Site Summary

JC Penney owns and operates a retail department store and associated parking garages and parking lots at the site in San Bruno, California. The approximately 15-acre site is improved with an approximately 223,232-square-foot building, which is connected to the rest of The Shops at Tanforan (the "shopping mall building") to the north but is situated on its own parcel of land. The building is currently used as a retail department store and included sales areas, a salon, a digital portrait studio, optical office, product storage, offices, employee areas, and restrooms. Other areas associated with the site consist of parking garages to the east and south and parking lots to the west and southeast of the site building.

The site was developed with the southern portion of the Tanforan Race Track ("Race Track") in 1899. The Race Track, was temporarily converted into a Unites States military training center from 1914 to 1918 and from 1941 to 1950, including an internment camp in 1942. The Race Track burned down in 1964, and the current site building and former automotive operations building was constructed in 1972. JC Penney has continued to operate the facility as a retail department store since that time, demolishing the automotive shop operations building in 2005.

1.2 Recognized Environmental Conditions

Ramboll performed a Phase I ESA of the site at 1122 El Camino Real in San Bruno, California in conformance with the scope and limitations of the ASTM Standard. Any exceptions to, or deletions from, this practice are described in Section 6.2 of this report. This assessment has revealed no RECs in connection with the site.

1.3 Other Findings

Although not considered RECs, Ramboll identified the following notable other findings. The term "other finding" is not defined by ASTM; rather, Ramboll uses the term to connote areas of contingent risk that are not clearly defined by the ASTM Standard.

- **Former USTs without Closure Documentation.** A total of five USTs were formerly located at the site in association with the former automotive shop operations and facility. Three 10,000-gallon gasoline (one premium, one unleaded, and one regular) USTs were installed in 1972 and listed as being last used in 1983. One 500-gallon waste oil tank was installed in 1972 and listed as

being active. Additionally, one 550-gallon waste oil UST with unknown installation date is also listed as being active. Facility personnel indicate there are no active USTs on site but were unaware of the closure process prior or during the demolition of the automotive operations building in 2005. It is unclear whether the tanks were removed from the ground and if leaks were discovered upon closure of the tanks, as Ramboll has not been provided with reports documenting nature of UST closure activities performed. It does not appear that any confirmatory soil or groundwater samples were collected, and no records indicate that leak detection equipment or overfill alarms were installed at the time of installation. Because Ramboll's review did not identify documentation of a release, a suspected release, or a potentially material threat of a release of a hazardous substance or petroleum product related to this matter, it is not considered a REC; however, absent further closure or removal documentation, Ramboll cannot confirm that the subsurface was not adversely impacted from the operation of this UST. However, regulatory database search results do not identify any continuing obligations related to the closure of the USTs.

- **Past Operations at the Site.** The site has been used for various purposes since the late 1890s, including as a horse, dog, motorcycle and automotive race track (1899-1964), military training and operations (1914-1918, 1941-1950), internment camp operations (1942), automotive shop operations (1972–2005), and retail operations (1972–present). These former industrial operations may have included the use of petroleum products, solvents, adhesives, paint, metals, acids, caustics, corrosives, explosives, propellants, lead and other chemicals and a fire is known to have occurred in 1964. Additionally, historical operations conducted between site development and the early 1980s predate the enactment of robust environmental regulations related to the handling, storage, and disposal of hazardous chemicals. No subsurface characterization activities are known to have been conducted at the site. Because Ramboll's review did not identify documentation of a release, a suspected release, or a potentially material threat of a release of a hazardous substance or petroleum product related to this matter, it is not considered a REC; however, absent further information regarding the specific nature of historical chemical use, chemical handling practices, and associated wastes, Ramboll cannot rule out the possibility that inadvertent spills or releases of chemicals or petroleum products may have occurred in the past. Facility personnel are not aware of any major spills or releases at the site and there is no current regulatory scrutiny related to contamination matters at the site. As such, Ramboll does not consider this finding a REC.
- **Potential for Migration of Contamination from Off-Site Properties.** The site is located adjacent to (500 feet south) an off-site property within the shopping mall that is listed with open status on a database indicative of potential soil or groundwater contamination. The database listing indicates petroleum hydrocarbons contamination of soil and groundwater originating from former UST operations from the Tanforan Race Track and Sears automotive shop operations. The contamination that is currently being remediated under regulatory oversight. The groundwater contamination has been delineated and based on the available information, there is no indication that contamination from the off-site property is migrating to the subject site; however, consistent with ASTM requirements, Ramboll has attempted to undertake a further review through submission of a Freedom of Information Act (FOIA) request to the state environmental agency regarding the database listings. Additionally, the site is located adjacent to (350 feet southeast) an off-site property within the shopping mall that formerly conducted dry-cleaning operations, which potentially included the use of chlorinated solvents. No spills were identified in the database reports, however Ramboll cannot rule out the potential for vapors migrating to the subject site due to an unreported spill. If contamination associated with off-site properties is found to have migrated onto the subject site, it is expected that any remedial activities would be the

responsibility of the entities named in the listing or other designated responsible party and not JC Penney. Because Ramboll's review did not identify documentation of a release, a suspected release, or a potentially material threat of a release of a hazardous substance or petroleum product to the subject site related to this matter, it is not considered a REC.

1.4 Non-Scope Considerations

Ramboll identified the following finding that relates to non-scope considerations:

- **Asbestos-Containing Materials (ACMs).** Given the date of construction of the buildings at the site, it is possible that ACM are present in building materials. A formal asbestos survey has not been conducted at the facility. Ramboll conducted visual observations of limited areas of the buildings at the site and noted presumed asbestos-containing material (PACM) (e.g., vinyl floor tile, thermal system insulation associated with piping,) and other materials that may contain asbestos (e.g., ceiling tiles). Ramboll observed certain building materials that were damaged or deteriorating, specifically approximately 6-square-feet of abraded floor tiles were observed on the stairs leading to the mechanical penthouse.

2. INTRODUCTION

2.1 Scope of Work

Ramboll conducted a Phase I ESA of the JC Penney site in San Bruno, California. The Phase I ESA relied upon the references noted below and included the following tasks

- A visit to the site by Joel Krech of Ramboll on January 13, 2021 to observe the exterior and interior features of the site and to identify the uses and conditions specified in Sections 9.4.1 through 9.4.4.7 of the ASTM Standard. In addition, Ramboll observed the adjoining properties from the site or adjacent public thoroughfares. Photographs taken during the site visit are presented in Appendix A.
- An interview during or prior to the site visit with the following individuals (year associated with the site indicated in parentheses): Kerri Manino, General Manager (1987 - 2009), Yolanda Rodriguez, Assistant General Manager (1998) and Craig Gomez, Asset Protection Manager (2016). The aforementioned individuals are referred to herein as "facility personnel". The facility personnel interviewed by Ramboll were identified by the Company as having good knowledge of the uses and physical characteristics of the site.
- A review of information contained in federal and state environmental databases, as obtained from the sources noted below:
  - A radius report prepared by Environmental Data Resources, LLC (EDR, see Appendix B), which presents the results of searches of federal and state databases for the subject site, as well as properties near the subject site. The radius searched for each database, as well as the databases themselves, was selected in accordance with the ASTM Standard.
  - The United States Environmental Protection Agency's (USEPA's) Envirofacts database, which provides site information contained in multiple USEPA regulatory databases.
  - The California GeoTracker and EnviroStor databases, which contain contamination-related information from the State Water Resources Control Board (SWRCB) and State Department of Toxic Substances Control (DTSC), respectively.
  - The California Hazardous Waste Tracking System (HWTS), which provides information from waste manifests submitted to the DTSC.
- A review of standard historical sources (included as Appendix C) and local agency inquiries, as defined in the ASTM Standard. The following resources were reviewed:
  - Readily available historical sources (as identified in Section 4.2 of this report and included as Appendix C) to develop a history of the previous uses of the site and surrounding area.
  - Local building permit information, as obtained via EDR's Lightbox application.
  - Historical and site-specific information obtained from the San Mateo County Assessor's Office (Assessor).
  - An information request, regarding septic systems and wells, to the San Mateo County Environmental Health Services. A response had not been received at the time this report was completed.

  - An information request, regarding underground storage tanks (USTs), fires, spills, and emergency responses to the site, to the City of San Bruno Fire Department. A response had not been received at the time this report was completed.
  - An information request to the California State Water Resources Control Board – Division of Water Quality, Underground Storage Tank Program (CA UST Program) for information related to USTs at the site.
- A review of environmental documents provided to Ramboll, including hazardous waste manifests. Facility personnel reported that, to their knowledge, no Phase I ESAs or Phase II site investigations, or similar investigations have previously been conducted for the site.
- A review of physical setting sources, as defined in the ASTM Standard, including:
  - The current United States Geological Survey (USGS) 7.5-minute topographic map that shows the area on which the site is located.
  - Geologic, hydrogeologic, or hydrologic sources as provided in the environmental database report.
- A review of any information provided by the user of this assessment, including information consistent with Appendix X3 of the ASTM Standard. Pertinent information, if any, is discussed in the appropriate sections of this report.

This assessment was conducted in accordance with the methodology specified in ASTM Standard E1527-13, as agreed upon by Ramboll and Milbank in October 2020.

2.2 Significant Assumptions

In conducting this review, no significant assumptions were made, except for the following:

- Site-specific field measurements or other detailed hydrogeological information was not publicly available or reasonably ascertainable. In the absence of such data, Ramboll has assumed that the flow direction of shallow groundwater beneath the site and in the local vicinity generally mimics surface topography. Therefore, in evaluating potential on-site impacts from off-site sources, those off-site facilities not located adjacent to or within one-quarter mile upgradient of the subject site are not considered to represent a significant concern to the subject site. This interpretation is based on the assumption that a hazardous material released to the subsurface generally does not migrate laterally within the unsaturated soil for a significant distance, although a hazardous material can migrate in the groundwater in a generally downgradient direction. There are, however, limits to this interpretation.

2.3 Reliance and General Limitations

This report has been prepared for the exclusive use of CTL PropCo I LLC, a Delaware limited liability company, and may not be relied upon by any other person or entity without Ramboll's prior express written permission.

This report is considered current only for a period of 180 days from the site inspection. The conclusions presented in this report represent Ramboll's best professional judgment based upon the information available and conditions existing as of the date of this report. In performing its assignment, Ramboll must rely upon publicly available information, information provided by the client, and information provided by third parties. Accordingly, the conclusions in this report are valid only to

the extent that the information provided to Ramboll was accurate and complete. This review is not intended as legal advice, nor is it an exhaustive review of site conditions or facility compliance. Ramboll makes no representations or warranties, expressed or implied, about the conditions of the site.

Ramboll's scope of work for this assignment did not include collecting samples of any environmental media. As such, this review cannot rule out the existence of latent conditions including contamination not identified and defined by the data and information available for Ramboll's review; however, this report is intended, consistent with normal standards of practice and care, to assist the client in identifying the risks of such latent conditions.

The scope of work for this assessment did not include an asbestos survey or inspection. According to federal OSHA regulations (29 CFR §1910.1001) and the Model Accreditation Plan (MAP; 40 CFR Part 763, Subpart E, Appendix C), the inspection, testing, evaluation, and/or sampling of suspect asbestos-containing materials must be conducted by an accredited inspector; these activities were not performed as part of this environmental review. Comments in this report regarding the condition of building materials at the site, including presumed or suspect ACM, represent only Ramboll's observations at the time of the site visit and are not intended to be consistent with definitions regarding ACM condition in the Asbestos Hazard Emergency Response Act (AHERA) or in other federal or state asbestos regulations or industry standards.

Other issues considered outside the scope of the ASTM Standard and this review include radon, lead-based paint, lead in drinking water, flooding, wetlands, PCBs in building materials, cultural and historic resources, ecological resources, endangered species, fire safety, and high voltage power lines.

3. SITE DESCRIPTION

3.1 Site Setting

JC Penney owns and operates a retail department store and associated parking garages and parking lots located at 1122 El Camino Real in San Bruno, California (the "site" or the "facility"). The site is located approximately ten miles south of San Francisco, California (Figure 1).

According to the Assessor's Office, the assessor's parcel number (APN) for the site is 014-316-300.

The approximately 15-acre site is developed with an approximately 223,232-square-foot two-story building, which is located in the northern portion of the site. The JC Penney store is connected to the rest of The Shops at Tanforan (the "shopping mall building") to the north but is situated on its own parcel of land (the "property"). The remaining areas of The Shops at Tanforan (the "shopping mall building") are operated by various entities as restaurants and retailers (i.e., apparel, homeware, jewelry, electronics, beauty, children's toys), beauty salons. A review of the operations of the other tenants of the shopping mall building was not included in Ramboll's scope of work. The building is currently used as a retail department store and included sales areas, a salon, a digital portrait studio, optical office, product storage, offices, employee areas, and restrooms. Other areas associated with the site consist of parking garages to the east and south and parking lots to the west and southeast of the site building.

The site is accessed primarily from El Camino Real at the western site boundary and Huntington Avenue at the eastern site boundary. Customer and employee parking areas are present to the east, south, and west of the building, and delivery truck access to a loading dock is provided to the south of the building. There are no on-site surface water bodies.

Table 1 provides an overview of physical setting and utility information for the site.

Table 1: Physical Setting and Utility Information

Conditions	Source	Description
Topography		
Elevation (above mean sea level)	USGS topographic map; Google Earth	Ranges from approximately 42 feet near the northeastern corner to 68 feet along the northwestern corner of the site.
Topographic Gradient	USGS topographic map; visual observations	Relatively flat on-site, with a gentle downward slope to the east/northeast. Regional topography slopes gently downward to the east.

Table 1: Physical Setting and Utility Information		
Conditions	**Source**	**Description**
Local Land Use	Visual observations	The facility is located in a mixed residential/commercial land use area. North: The Shops at Tanforan, of which the site is a part, followed by Sneath Lane. East: Huntington Avenue, followed by a residential area. South: Highway 380, followed by a residential area. West: El Camino Real. A mixed residential and commercial area is located across El Camino Real. Ramboll did not observe any conditions on adjacent properties that represent a potential contamination concern to the subject site.
Nearest Residence	Visual observations	Approximately 600 feet east of the site.
Hydrology		
Storm Water Runoff	Visual observations	Enters catch basins that discharge to the municipal storm sewer system.
Nearest Surface Water Body to the Site	USGS topographic map; Visual observations	San Bruno Canal, located approximately 3,300 feet to the northeast at its nearest point. The Canal ultimately discharges to the San Francisco Bay, located approximately 1.5 miles to the east of the site.
Geology and Hydrogeology		
Presumed Direction of Shallow Groundwater Flow	USGS topographic map	Based on the topographic gradient, shallow groundwater likely flows to the east/northeast.
Depth to Groundwater	Not readily available	Information not readily available.
On-site Wells	Facility personnel; Visual observations	No production or monitoring wells.
Nearest Groundwater Supply Wells	Database report	One federally registered well, which is registered as a public supply well, is present 2,500 feet southeast of the site. Approximately four private or municipal wells that may be used for water supply are located within one mile south and west of the site.
Geologic Conditions	NCSS*	Regional soils are urban land with very slow infiltration rates.

Table 1: Physical Setting and Utility Information		
Conditions	**Source**	**Description**
Site Utility Information		
Heating and Cooling Equipment	Facility personnel	Natural-gas fired heating units supply building heat. The building is cooled with air conditioning units.
Natural Gas Service	Facility personnel	The site is provided with natural gas service.
Use of Fuel Oil for Building Heat	Facility personnel	No known current or former use of fuel oil for building heat.
Foam-based Fire Suppression System	Facility personnel	According to facility personnel, the site is not equipped with a built-in foam-based fire suppression system.
Water Supply	Facility personnel; City Website	The facility receives drinking water from the City of San Bruno water system.
Sanitary Sewer	Facility personnel	The facility discharges wastewater to the municipal sanitary sewer system.
Septic Systems	Facility personnel	No identified current or former septic systems.

Notes:

FEMA = Federal Emergency Management Agency; NCSS = National Cooperative Soil Survey; NWI = National Wetlands Inventory

* - Source was provided in the environmental database report.

During the site visit, Ramboll walked or drove by the borders of the properties that are adjacent to the subject site. Ramboll did not enter the neighboring properties.

3.2 Current Use of Property

3.2.1 Current Operations

JC Penney currently operates a retail department store at the site, which includes the storage and sale of primarily clothing and housewares. Ancillary operations at the facility include administrative activities, shipping, receiving, and building maintenance. With the exception of small quantities of maintenance-related chemicals, janitorial supplies, and haircare products used in the salon, the facility does not maintain any chemicals or petroleum products.

3.2.2 Waste Management

Hazardous wastes generated at the site include characteristically hazardous wastes such as flammable liquids (e.g., fragrances, non-aerosol hair spray), corrosive/acidic materials (e.g., Lysol, Windex), oxidizing materials (e.g., bleach, hydrogen peroxide), and other chemicals (e.g., paints, adhesives). Universal wastes generated on-site include light bulbs/fluorescent light tubes, aerosols, and electronic

wastes. On-site hazardous and universal wastes are hauled off-site by Heritage Environmental Services.

Nonhazardous waste generated at the site consists of general trash and recyclable wastes from general employee operations which are accumulated in a trash compactor positioned outdoors in the loading/unloading area near the southern portion of the building; the trash compactor wastes are hauled off-site by Hazi Waste Services. The recyclable wastes are collected in a cardboard baler, before they are hauled off-site to a central JC Penney warehouse for recycling.

3.2.3 Wastewater and Storm Water

Sanitary wastewater from bathroom areas (including floor drains) and the hair salon is discharged to the municipal sanitary sewer system. The facility does not generate process wastewater. Storm water at the site enters storm drains in paved areas of the site. These storm drains discharge the storm water to the municipal storm sewer system located on unnamed mall access road.

3.2.4 Air Emissions

Air emissions from the facility are limited to combustion products resulting from the operation of the site's natural-gas-fired comfort heating system and occasional use of one diesel powered emergency backup generator, which provides power for emergency exit lighting.

4. REVIEW OF PUBLIC RECORDS AND OTHER INFORMATION SOURCES

4.1 Environmental Regulatory Database Review

Ramboll contracted with EDR in October 2020 to prepare of summary of listings in federal and state agency databases for the site and facilities within applicable radii of the property, as specified by the ASTM standard.[1] A copy of the environmental database search report is presented in Appendix B.

4.1.1 Database Review for Site

Ramboll reviewed the results of the state and federal environmental database searches performed by a third-party database provider (see Appendix B) and also searched the California Geotracker, Envirostor, and HWTS databases. The site is listed on several environmental databases, as discussed in Table 2.

Table 2: Summary of Environmental Database Listings for the Site

Summary of Information Contained in Database	Ramboll's Comments
JC Penney Store #1959 is listed in the Resource Conservation and Recovery Act (RCRA) database as a non-generator of hazardous waste. The site is also listed on the San Mateo County Business Inventory (San Mateo Co. BI), California Environmental Reporting System (CERS), CERS Hazardous Waste (CERS HAZ WASTE), Hazardous Waste Tracking System (HWTS), and Facility and Manifest Data (HAZNET) databases as a generator of asbestos-containing waste, aged or surplus organics, unspecified solvent mixtures, other inorganic solid waste, and laboratory waste chemicals. No current violations or issues of noncompliance are identified. The CERS database lists numerous historical violations, which appear to have been resolved.	The listings do not suggest a contamination concern to the site. Wastes generated at the site are further discussed in Section 3.2.2.
Firestone 36F3 is listed at the site address as a gas station in the Historical UST (HIST UST) database for four USTs installed in 1972, including three 10,000-gallon tanks (one premium, one unleaded, and one regular, all of which were last used in 1983) and one 500-gallon waste oil tank. JC Penney is also listed in the HIST UST database for the same 500-gallon waste oil tank.	Ramboll submitted an information request to the CA UST Program regarding these tanks. According to documents received from the Program, the 500-gallon UST is currently in use and the Program had no records of UST removal information or aware of any cleanup activities at the site. According to facility personnel, there are no active USTs on site but are unaware of the closure process during the demolition of the Firestone in 2005. This matter is further discussed in Section 6.

[1] EDR uses the term "radii" to refer to the ASTM terminology "approximate minimum search distance" in the environmental database report.

Table 2: Summary of Environmental Database Listings for the Site	
Summary of Information Contained in Database	**Ramboll's Comments**
Firestone listed at 1110 El Camino Real is listed in the HIST UST, Statewide Environmental Evaluation and Planning System UST (SWEEPS UST), California Facility Inventory Database UST (CA FID UST), and San Mateo Co. Business Inventory (San Mateo Co. BI) databases for one active 550-gallon waste oil UST.	The listing indicates a different address than the Firestone 36F3 above, however facility personnel indicate there was only one firestone in the area, which was located on the site property. According to facility personnel, there are no active USTs on site but are unaware of the closure process during the demolition of the Firestone in 2005. Ramboll submitted an information request to the CA UST Program regarding this tank and is awaiting a reply. This matter is further discussed in Section 6.
Notes: * The site is also listed on the following databases related to regulatory compliance: Enforcement and Compliance History Online (ECHO), California Emission Inventory Database (EMI), and Facility Index System/Facility Registration System (FINDS). Listings on these databases, by themselves, are not necessarily indicative of contamination. The database search report includes listings for past site occupants that may indicate past use or storage of chemicals or petroleum products.	

4.1.2 Database Review for Adjoining Properties

Based on a review of the environmental database search report, Ramboll identified the adjoining sites listed in Table 3 on databases indicative of a potential contamination concern.

Table 3: Contamination-Related Database Listings for Adjoining Properties [1]		
Listing Name or Address and Location Relative to the Subject Site	**Summary of Information Contained in Database**	**Ramboll's Comments**
Multiple Sites (within the interconnected Shops at Tanforan to the north and other adjoining properties to the north)	Dozens of entities operating within the north-adjoining Shops at Tanforan and other adjoining properties are listed on databases (i.e., CERS HAZ WASTE, San Mateo Co. BI, RCRA NonGen/NLR, HWTS, HAZNET, and CERS) related to the generation of hazardous waste. No releases are noted in the listings, and prior waste-related violations issued to certain of these facilities are listed as having been resolved.	Listings on databases related to the generation, by themselves and without indication of a release, are not indicative of a contamination concern and are not further discussed herein.

Table 3: Contamination-Related Database Listings for Adjoining Properties [1]		
Listing Name or Address and Location Relative to the Subject Site	**Summary of Information Contained in Database**	**Ramboll's Comments**
Tanforan Cleaners & Shoe 302 and 402 Tanforan Park (within the interconnected Shops at Tanforan to the north and other adjoining properties to the north)	Tanforan Cleaners & Shoe is listed in the EDR Exclusive Historical Cleaners (EDR Hist. Cleaner) database, which is an EDR proprietary database that indicates that dry cleaning operations may have been performed. The property is listed as a dry cleaning plant, except rugs, from 1991 to 1998. There is no indication of a release in the listing.	Based on Ramboll's observations and information provided by facility personnel, the former dry cleaner is now Tanforan Dental. The site is located within the Shops at Tanforan, approximately 350 ft northwest of JC Penney. According to facility personnel dry cleaning operations did occur at the property. Generally, drycleaners within 500 feet of a site building are considered a potential vapor intrusion concern, however there are no documented releases. This listing is further discussed in Section 6.
Sears #1478 (within the interconnected Shops at Tanforan to the north and other adjoining properties to the north)	Sears #1478 is listed on the San Mateo Co. BI and HIST UST for five USTs installed in 1970; one 500-gallon waste oil, one 12,000-gallon unleaded gasoline, one 12,000-gallon regular gasoline, and two 5,000-gallon premium gasoline. The site is also listed on the CORTESE Hazardous Waste & Substances Sites List (CORTESE) and CERS site for a Leaking Underground Storage Tank (LUST) with open status. Additionally, Sears #1478 is listed on the Emissions Inventory Data (EMI) database for pollutant emissions data collected by the Air Resources Board and local air pollution agencies.	According to documents on GeoTracker, there were seven USTs associated with the Sears Automotive Service Center: two 12,000-gallon gasoline USTs, two 6,000-gallon gasoline USTs, two 530-gallon motor-oil USTs, and one 500-gallon used-oil UST. The four gasoline and two motor-oil USTs were removed from the ground in 1985. The analytical results for soil samples collected during the 1985 removals are not available. In January 1987, the used-oil UST was removed and detectable levels of petroleum hydrocarbons were in the confirmation samples, requiring further investigation. In December 1994, all remaining dispenser islands, product lines, and vent lines were removed from the site. Soil samples collected beneath the former dispenser island and product lines also contained detectable petroleum hydrocarbons, requiring further investigation. Soil and groundwater remediation is ongoing. The contamination is being addressed with regulatory oversight. This matter is further discussed in Section 6.

Table 3: Contamination-Related Database Listings for Adjoining Properties [1]		
Listing Name or Address and Location Relative to the Subject Site	**Summary of Information Contained in Database**	**Ramboll's Comments**
Notes: [1] Ramboll's analysis of adjoining sites was based on observations made during the site reconnaissance (as discussed in Table 2) and location information for off-site listings as presented in the database report. Also, for purposes of this analysis, Ramboll considers as "adjoining" properties that are adjacent, even if separated by a road or other physical barrier. Ramboll has not included a discussion of compliance-related databases in this table, as Ramboll considers it unlikely that off-site properties listed on compliance-related databases without indication of a release or chemical mishandling represent a potential risk for contamination to the subject site.		

4.1.3 Database Review for Other Surrounding Properties

There are several listings in the environmental database report for non-adjoining off-site facilities within applicable ASTM search radii; however, Ramboll has not identified any properties that are likely to represent a potential contamination concern to the site.[2]

The database report indicates that poor or inadequate address information was available for several sites located in the vicinity of the subject site; therefore, these sites could not be readily mapped by the third-party provider. Because the location of these sites with respect to the subject site could not be evaluated, Ramboll is limited in its ability to express an opinion regarding the potential for impact to the subject site from these sites. It was beyond the scope of this review to accurately locate each of the unmapped sites identified by the third-party provider; however, Ramboll reviewed the list of unmapped sites and verified that none appeared to be adjacent to the subject site.

4.2 Historical Uses of the Site and Adjacent Sites

4.2.1 Past Uses of the Site

The site was developed with the southern portion of the Tanforan Race Track in 1899. The Race Tack hosted horse and dog racing, and also had motorcycle and automobile racing tracks. The Race Track, was temporarily converted into a Unites States military training center during World War I (1914 – 1918). The 1925 Sanborn map depicts the site as having been developed with a portion of the dirt track, numerous stalls, a club house, and the southern portion of the Grand Stand. In 1941, during World War II, the United States military again utilized the Race Track as a training center and from April to October 1942, the Tanforan Race Track became known as the Tanforan Assembly Center – an internment camp for Japanese Americans. By 1950, the military training center was removed. The 1949 and 1953 Sanborn maps depict two artificial lakes in the middle of the site and the northern portion of a small warehouse in the southeastern portion of the site; the stalls are no longer depicted. The Race Track and associated structures burned down in 1964, and the current site building and former automotive shop operations building was constructed in 1972. The former automotive operations building, located in the southeastern portion of the site, was demolished in 2005. According

[2] In its evaluation, Ramboll considered only non-adjoining sites listed on databases indicative of contamination, with open status, located potentially upgradient of the site to represent a potential risk for contamination to the site (as the issuance of regulatory closure suggests that impacts to the subject site from the noted off-site property are unlikely).

to information provided by facility personnel and in the database report, former automotive shop operations were conducted at the site from 1972 to 2005, however the operations were leased to Firestone from 1983 to 2005.

4.2.2 Past Uses of Adjacent Sites

The properties in the vicinity of the site were used as the Tanforan Race Track (north and south) from 1899 to 1964 including temporary military operations, as discussed in Section 4.2.1. The properties to the east have been single-family residential since at least 1943. In addition, the properties to the west of the site were used by the United States military for apparent residential and/or storage purposes from the 1940s until as recently as the 1990s; these properties were redeveloped in the early 2000s for residential and commercial uses. The 1949 Sanborn depicts a gas station to the northwest , which is the current location of Shell Gas Station. Highway 280 (adjoining to the south) and The Shops at Tanforan (adjoining to the north) were constructed in the early 1970s and the The Shops at Tanforan have been operated by various entities as restaurants and retailers (i.e., apparel, homeware, jewelry, electronics, beauty, children's toys), beauty salons since that time. Furthermore, the properties further south of the site have been used for residential purposes since at least the 1940s. Ramboll did not observe obvious indications of concern on the historical sources reviewed.

4.3 Review of Local and State Agency Information

Ramboll visited or otherwise contacted local governmental agencies and regulatory bodies for information relating to the site. An overview of the findings of this review is presented in the table below.

Table 4: Local Agency Information for the Site

Agency Contacted / Document Reviewed	Information Obtained
San Mateo County Tax Assessor	Tax assessor records indicate that the site is 15.329 acres. No information was provided regarding construction details of the current site building. The site is described on the San Mateo County tax map as 014-316-300.
San Mateo County Environmental Health Services	Ramboll requested information from the San Mateo County Environmental Health Services for information related to septic systems and wells at the site. A response had not been received at the time this report was completed.
City of San Bruno Fire Department	Ramboll requested information from the City of San Bruno Fire Department for information related to USTs, fires, spills, and emergency responses to the site. A response had not been received at the time this report was completed.
CA UST Program	Ramboll requested information from the CA UST Program for information related to USTs at the site. A response had not been received at the time this report was completed.

4.4 Previous Environmental Assessments and Activities

Based on a review of historical site documents and interviews with facility personnel, no prior Phase I environmental assessments, UST closures, environmental sampling, or remediation activities are known to have been conducted at the site.

- Based on a review of historical database documents and interviews with facility personnel, prior tank closure reports may exist but have not been provided to Ramboll.

4.5 User-Provided Information

Ramboll provided Milbank with a User Questionnaire (consistent with Appendix X3 of the ASTM Standard) that requested information relating to environmental liens, activity use limitations (AULs), specialized knowledge of the property, property value diminution, chain-of-title, or any other commonly known or obvious indications of site contamination, that was not otherwise provided to Ramboll. The user did not provide any information that was not otherwise obtained and reviewed by Ramboll.

5. SITE RECONNAISSANCE

5.1 Methodology and Limiting Conditions

During the site visit, observations of both the interior and exterior portions of the site were made to evaluate if any RECs, as defined in Chapter 7, are present. Ramboll did not observe the roof of the building and a review of the operations of the other tenants of the shopping mall building was not included in Ramboll's scope of work.

5.2 General Site Setting and Observations

Ramboll made observations concerning all of the interior and exterior issues specified in Sections 9.4.2 through 9.4.4 of the ASTM E1527-13 Standard. The presence or absence of each issue of environmental interest or concern is noted in the table below. Additional information regarding observed and historical items is provided in the sections following the table.

Table 5: Summary of Site Reconnaissance Observations

ASTM Section	Issue	Observation
Interior and Exterior Issues		
9.4.2.1	Current use(s) of the property	See Section 3.2
9.4.2.2	Past use(s) of the property	See Section 4.2
9.4.2.3	Hazardous substances and petroleum products used, treated, stored, disposed of, or generated on the property in connection with identified present or past uses	**Present** (see Section 5.2.1)
9.4.2.4	Storage tanks: Underground storage tanks (fill ports, vent pipes, manholes) Aboveground storage tanks	(see Sections 5.2.2 and 5.2.3) Formerly Present Absent
9.4.2.5	Odors (strong, pungent or noxious)	Absent
9.4.2.6	Pools of liquid, standing surface water or sumps	Absent
9.4.2.7	Drums of hazardous substances or petroleum products (five-gallon, 55-gallon or totes)	**Present** (see Section 5.2.1)
9.4.2.8	Hazardous substance and petroleum product containers (not necessarily in connection with identified uses)	**Present** (see Section 5.2.1)
9.4.2.9	Unidentified substance containers suspected of containing hazardous substances or petroleum products	**Present** (see Section 5.2.1)

Table 5: Summary of Site Reconnaissance Observations		
ASTM Section	**Issue**	**Observation**
9.4.2.10	Polychlorinated biphenyls (PCBs) Electrical equipment on-site (e.g., transformers, capacitors) Electrical equipment known or likely to contain PCBs Hydraulic equipment on-site (e.g., elevators, truck dock lifts) Hydraulic equipment known or likely to contain PCBs	(see Section 5.2.4) **Present** Unlikely **Present** Unlikely
Interior Issues		
9.4.3.1	Heating/cooling systems	**Present** (see Table 1)
9.4.3.2	Stains or corrosion on interior floors, walls or ceilings (except for staining from water)	**Present** (see Section 5.2.5)
9.4.3.3	Floor drains and interior sumps	**Present** (see Section 3.2.3)
Exterior Issues		
9.4.4.1	Pits, ponds or lagoons on property or adjacent sites	Absent
9.4.4.2	Stained soil or pavement	**Present** (see Section 5.2.6)
9.4.4.3	Stressed vegetation (from other than insufficient water)	Absent
9.4.4.4	On-site solid waste disposal; areas apparently filled or graded by non-natural causes; or mounds or depressions suggesting solid waste disposal	Absent
9.4.4.5	Wastewater or other liquid (including storm water) or any discharge into a drain, ditch, underground injection system or stream on or adjacent to the property	**Present** (see Section 3.2.3)
9.4.4.6	Wells (including dry wells, irrigation wells, injection wells, abandoned wells, or other wells)	Absent
9.4.4.7	Septic systems or cesspools	Absent
Non-Scope Considerations		
N/A	Asbestos Containing Materials	**Present** (see Section 5.2.7)

Table 5: Summary of Site Reconnaissance Observations		
ASTM Section	**Issue**	**Observation**
Notes: Observations noted in this table and discussed further below are based on information obtained during the site visit and from a review of the sources summarized in Section 4. See the ASTM Standard for a detailed description of the issues included in each referenced ASTM section. Per the ASTM Standard, fluorescent light ballasts likely to contain PCBs are not considered. N/A – Not applicable.		

5.2.1 Hazardous Substances and Petroleum Products

The primary chemicals used at the site include sanitizers and detergents in retail sales areas and beauty products (including bleaches, color developer, etc.) in the beauty salon and department. Chemical storage at the site is limited to refrigerants and other retail-sized (less than five gallons) janitorial and maintenance-related products, such as hydraulic oil, paints, and sanitizers. Three unlabeled approximately 5-gallon containers were located in near the emergency generator in the mechanical penthouse. Facility personnel had no knowledge of the contents or purpose of the containers, but assumed they were diesel fuel for the emergency generator. No evidence of significant release was observed in these areas. Chemicals are not stored in exterior areas of the site.

Facility personnel knew of no significant spills or releases of materials in chemical storage areas. While dedicated secondary containment was not provided for all of the drums and containers, Ramboll did not observe evidence of spills or uncontrolled releases from these storage areas, other than minor staining in some interior (i.e., maintenance area) and paved (i.e., loading dock and parking lot) areas. Staining did not appear to extend to floor drains, storm water drains or unpaved surfaces.

5.2.2 Aboveground Storage Tanks (AST)

No current or former ASTs were identified associated with the site. Although not considered an AST, the site operates a diesel generator that is equipped with a 24-gallon diesel fuel reservoir. Facility personnel did not identify any release associated with the diesel reservoir and no visual evidence of spills or uncontrolled releases was observed during Ramboll's site inspection.

5.2.3 Underground Storage Tanks

A total of five USTs were formerly located at the site in association with the former automotive shop operations and facility. Three 10,000-gallon gasoline (one premium, one unleaded, and one regular) USTs were installed in 1972 and listed as being last used in 1983. One 500-gallon waste oil tank was installed in 1972 and listed on GeoTracker as being active. One 550-gallon waste oil UST with unknown installation date is also listed as being active on GeoTracker. Facility personnel indicate there are no active USTs on site but are unaware of the closure process during the demolition of the Firestone in 2005. The site is not listed on the LUST database. Further information regarding these closure activities is included in Section 6.

5.2.4 Polychlorinated Biphenyls (PCBs)

Facility personnel knew of no on-site equipment that is known to contain polychlorinated biphenyls (PCBs). No transformers are present on the property. The two-story building is equipped with two hydraulic elevators. Facility personnel had no information regarding the hydraulic fluid contained in the elevator reservoir. Because the building was constructed in 1972, before the 1979 federal ban on the manufacture of PCBs, it is possible that the hydraulic fluid contained in the elevator reservoir contain PCBs. Facility personnel indicated that the elevators are serviced annually and within the past year. As such, it is likely that hydraulic fluid used in the building elevators in the early 1970s (and potentially containing PCBs) has been replaced and removed from the site.

Ramboll observed no indication of leaks or releases from electrical equipment during the site visit.

5.2.5 Stains or Corrosion on Interior Floors, Walls, or Ceilings

Ramboll observed minor floor staining in the mechanical penthouse, fire pump room, loading dock area, and maintenance areas. This staining did not appear to be indicative of widespread releases or losses. Concrete floors in the vicinity of the staining appeared to be in good condition, with no evidence of cracking.

5.2.6 Stained Soil or Pavement

Ramboll observed evidence of minor pavement staining in the paved parking areas located north, east and south of the building. This staining is consistent with from minor drips from customer vehicles parked in this area. In addition, Ramboll observed minor pavement staining in the loading dock area. Pavement in the vicinity of the observed staining appeared to be in good condition, with no evidence of cracking.

5.2.7 Asbestos Containing Materials (ACMs)

Although an asbestos inspection and sampling of suspect building materials in conformance with established protocols (as outlined in 40 CFR §763), applicable state or local regulations, or industry standards, were beyond our scope of work, Ramboll made limited visual observations[3] of representative building materials in those areas accessed during the site tour to identify readily apparent PACM and suspect ACM. OSHA's definition of PACM is limited to thermal system insulation (TSI) and surfacing materials present in buildings constructed before 1981. Vinyl floor tiles are not considered PACM, but OSHA nonetheless requires that asphalt and vinyl floor tiles present in buildings constructed before 1981 be treated similarly to PACM. The term suspect ACM is not defined by OSHA but can include numerous building materials manufactured using asbestos currently or in the past (e.g., ceiling tiles, roofing materials, joint compound), as well as TSI, surfacing materials, and flooring materials installed after 1981.

Because the building at the site was constructed prior to 1981 and a comprehensive asbestos survey has not been conducted, TSI, surfacing materials and vinyl/asphalt flooring must be treated as PACM. During the site visit, PACM observed by Ramboll vinyl floor tile, TSI associated with piping, and wall texture. In addition, Ramboll observed other materials potentially considered suspect ACM (e.g., ceiling tile). Also, based on the building age, the roofing materials may be considered suspect ACM.

[3] Ramboll did not observe all building materials or formally survey the facility to determine the presence and condition of PACM and suspect ACM.

There are no regulatory requirements to remove PACM, suspect ACM and known ACM or to confirm whether building materials contain asbestos, unless the materials are damaged and have the potential to release fibers or the materials have the potential to be disturbed during renovation or demolition activities. Ramboll observed certain building materials that were damaged or deteriorating, specifically approximately 6-square-feet of abraded floor tiles were observed on the stairs leading to the mechanical penthouse. OSHA requires building owners and employers to identify locations of PACM and confirmed ACM at the facility and comply with certain employee notification, training, labeling and recordkeeping requirements (29 CFR §1910.1001(j)) and housekeeping programs (1910.1001(k)). The Company does not appear to have developed asbestos training programs, labeled ACM or PACM, or maintained appropriate records, as required.

6. FINDINGS, OPINION, AND CONCLUSIONS

6.1 Findings, Opinions, and Conclusions

6.1.1 Recognized Environmental Conditions

Ramboll has performed a Phase I Environmental Site Assessment in conformance with the scope and limitations of ASTM Practice E1527-13 of the JC Penney property located at 1122 El Camino Real in San Bruno, California. Any exceptions to, or deletions from, this practice are described in Section 6.2 of this report. This assessment has revealed no evidence of recognized environmental conditions in connection with the property.

6.1.2 Other Findings

In addition to RECs discussed above, the following additional findings related to potential contamination concerns were identified:

- **Former USTs without Closure Documentation.** A total of five USTs were formerly located at the site in association with the former automotive shop operations and facility. Three 10,000-gallon gasoline (one premium, one unleaded, and one regular) USTs were installed in 1972 and listed as being last used in 1983. One 500-gallon waste oil tank was installed in 1972 and listed as being active. Additionally, one 550-gallon waste oil UST with unknown installation date is also listed as being active. Facility personnel indicate there are no active USTs on site but were unaware of the closure process prior or during the demolition of the automotive operations building in 2005. It is unclear whether the tanks were removed from the ground and if leaks were discovered upon closure of the tanks, as Ramboll has not been provided with reports documenting nature of UST closure activities performed. It does not appear that any confirmatory soil or groundwater samples were collected, and no records indicate that leak detection equipment or overfill alarms were installed at the time of installation. Because Ramboll's review did not identify documentation of a release, a suspected release, or a potentially material threat of a release of a hazardous substance or petroleum product related to this matter, it is not considered a REC; however, absent further closure or removal documentation, Ramboll cannot confirm that the subsurface was not adversely impacted from the operation of this UST. However, regulatory database search results do not identify any continuing obligations related to the closure of the USTs.
- **Past Operations at the Site.** The site has been used for various purposes since the late 1890s, including as a horse, dog, motorcycle and automotive race track (1899-1964), military training and operations (1914-1918, 1941-1950), internment camp operations (1942), automotive shop operations (1972–2005), and retail operations (1972–present). These former industrial operations may have included the use of petroleum products, solvents, adhesives, paint, metals, acids, caustics, corrosives, explosives, propellants, lead and other chemicals and a fire is known to have occurred in 1964. Additionally, historical operations conducted between site development and the early 1980s predate the enactment of robust environmental regulations related to the handling, storage, and disposal of hazardous chemicals. No subsurface characterization activities are known to have been conducted at the site. Because Ramboll's review did not identify documentation of a release, a suspected release, or a potentially material threat of a release of a hazardous substance or petroleum product related to this matter, it is not considered a REC; however, absent further information regarding the specific nature of historical chemical use, chemical handling practices, and associated wastes, Ramboll cannot rule out the possibility that inadvertent spills or releases of chemicals or petroleum products may have occurred in the past. Facility personnel are not aware

of any major spills or releases at the site and there is no current regulatory scrutiny related to contamination matters at the site. As such, Ramboll does not consider this finding a REC.

- **Potential for Migration of Contamination from Off-Site Properties.** The site is located adjacent to (500 feet south) an off-site property within the shopping mall that is listed with open status on a database indicative of potential soil or groundwater contamination. The database listing indicates petroleum hydrocarbons contamination of soil and groundwater originating from former UST operations from the Tanforan Race Track and Sears automotive shop operations. The contamination that is currently being remediated under regulatory oversight. The groundwater contamination has been delineated and based on the available information, there is no indication that contamination from the off-site property is migrating to the subject site; however, consistent with ASTM requirements, Ramboll has attempted to undertake a further review through submission of a Freedom of Information Act (FOIA) request to the state environmental agency regarding the database listings. Additionally, the site is located adjacent to (350 feet southeast) an off-site property within the shopping mall that formerly conducted dry-cleaning operations, which potentially included the use of chlorinated solvents. No spills were identified in the database reports, however Ramboll cannot rule out the potential for vapors migrating to the subject site due to an unreported spill. If contamination associated with off-site properties is found to have migrated onto the subject site, it is expected that any remedial activities would be the responsibility of the entities named in the listing or other designated responsible party and not JC Penney. Because Ramboll's review did not identify documentation of a release, a suspected release, or a potentially material threat of a release of a hazardous substance or petroleum product to the subject site related to this matter, it is not considered a REC.

6.1.3 *De Minimis* Conditions

De minimis conditions are those that do not represent a material risk of harm to public health or the environment and that generally would not be the subject of enforcement action if brought to the attention of appropriate governmental agencies. Ramboll identified the following *de minimis* conditions related to the site:

- **Pavement and Floor Staining.** Ramboll observed multiple areas of exterior pavement and interior flooring where oil stains were apparent. The stains were limited in areal extent, the underlying pavement/flooring appeared to be intact, and no stains appeared to reach floor drains or storm water drains. As such, Ramboll considers this matter to represent a *de minimis* condition.

6.1.4 Non-Scope Considerations

Ramboll identified the following finding that relates to non-scope considerations (as discussed in Section 2.2), as detailed below:

- **Asbestos-Containing Materials.** The building was constructed before asbestos was generally phased out of use in most building material applications in the 1980s. A formal asbestos survey has not been conducted at the facility. Ramboll conducted limited visual observations of limited areas of the buildings at the site and noted PACM (e.g., vinyl floor tile, TSI associated with piping, wall texture) and other materials that may contain asbestos (e.g. ceiling tiles).

6.2 Analysis of Data Gaps

The ASTM Standard defines a data gap as "a lack of or inability to obtain information required by the practice despite good faith efforts by the environmental professional to gather such information." A data gap is only significant if other information obtained during the ESA, or professional experience,

raises reasonable concerns and affects the ability of the environmental professional to identify whether a given issue is a REC. The ASTM Standard requires that the ESA report identify and comment on significant data gaps.

Limiting conditions and deviations to the ASTM Standard for the assessment are discussed below.

- Facility personnel did not have current contact information for representatives of former site owners/occupants. Thus, Ramboll was unable to interview former owners/occupants about historical operations and site conditions.
- During the site visit, Ramboll did not observe the roof of the building due to access and safety constraints.
- Historical information, such as aerial photographs, was not readily available to characterize the property from the present back to the property's obvious first developed use or 1940, whichever is earlier. The earliest readily available historical source that would indicate specific site uses is a Sanborn Map dated 1925, which shows that at least a portion of the property was already developed as the Tanforan Race Track.

None of the exceptions, deletions, deviations, or site reconnaissance limitations noted above are considered to represent significant data gaps.

7. ASTM DEFINITIONS

The following definitions are presented in the ASTM Standard:

REC - Recognized Environmental Condition:

The presence or likely presence of any hazardous substances or petroleum products in, on, or at a property: 1) due to release to the environment; 2) under conditions indicative of a release to the environment; or 3) under conditions that pose a material threat of a future release to the environment.

CREC - Controlled Recognized Environmental Condition:

A recognized environmental condition resulting from a past release of hazardous substances or petroleum products that has been addressed to the satisfaction of the applicable regulatory authority, with hazardous substances or petroleum products allowed to remain in place subject to the implementation of required controls.

HREC - Historical Recognized Environmental Condition:

A past release of any hazardous substances or petroleum products that has occurred in connection with the property and has been addressed to the satisfaction of the applicable regulatory authority or meeting unrestricted use criteria established by a regulatory authority, without subjecting the property to any required controls.

***De minimis* Condition:**

A condition that generally does not present a threat to human health or the environment and that generally would not be the subject of an enforcement action if brought to the attention of appropriate governmental agencies.

Data Gap / Significant Data Gap:

A lack of or inability to obtain information required by the practice despite good faith efforts by the environmental professional to gather such information. A data gap is significant if other information and/or professional experience raises concerns involving the data gap.

Please note that the term "other finding" is not defined by ASTM; rather, Ramboll uses the term to connote areas of contingent risk that are not clearly defined by the ASTM Standard.

FIGURES

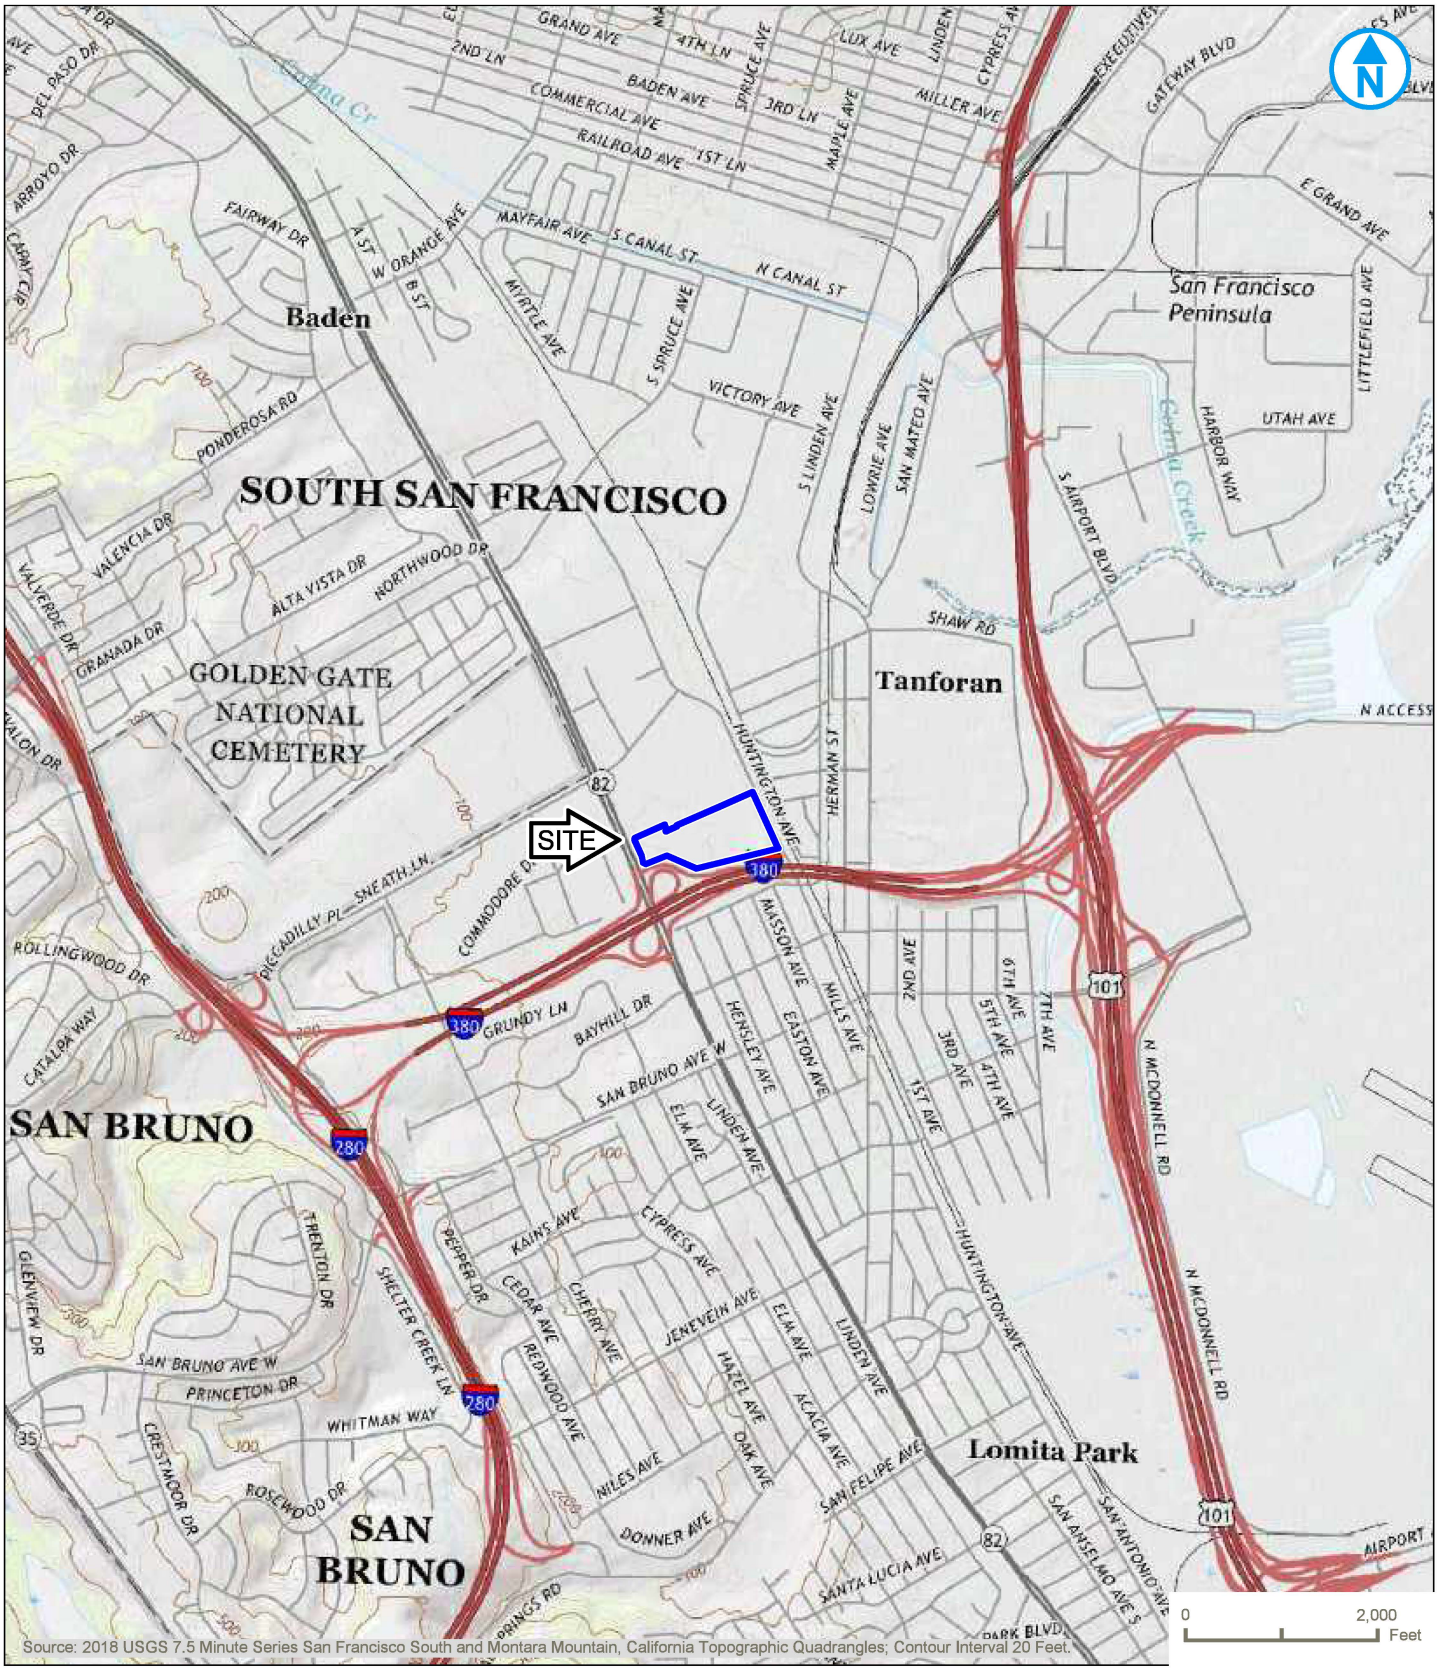

C:\Users\hjward\Desktop\WIP\00_New Project\01_Site Location Map (San Bruno CA).dwg DESIGNER: HJW DATED: 1/12/2021 PROJECT: 1690019046

KEY MAP

Map Scale: 1:24,000
Map Center: 37°38'6.9900", -122°25'0.5628"

SITE LOCATION MAP

J.C. PENNEY COMPANY, INC. STORE #1959
1122 EL CAMINO REAL
SAN BRUNO, CALIFORNIA

FIGURE 01

RAMBOLL US CONSULTING, INC.
A RAMBOLL COMPANY

RAMBOLL

PROJECT: 1690019046 DATED: 1/14/2021 DESIGNER: HJW L:\Loop Project Files_CAD\1690019046_Milbank_Project Cooper_PHI\02_Site Layout (San Bruno CA).dwg

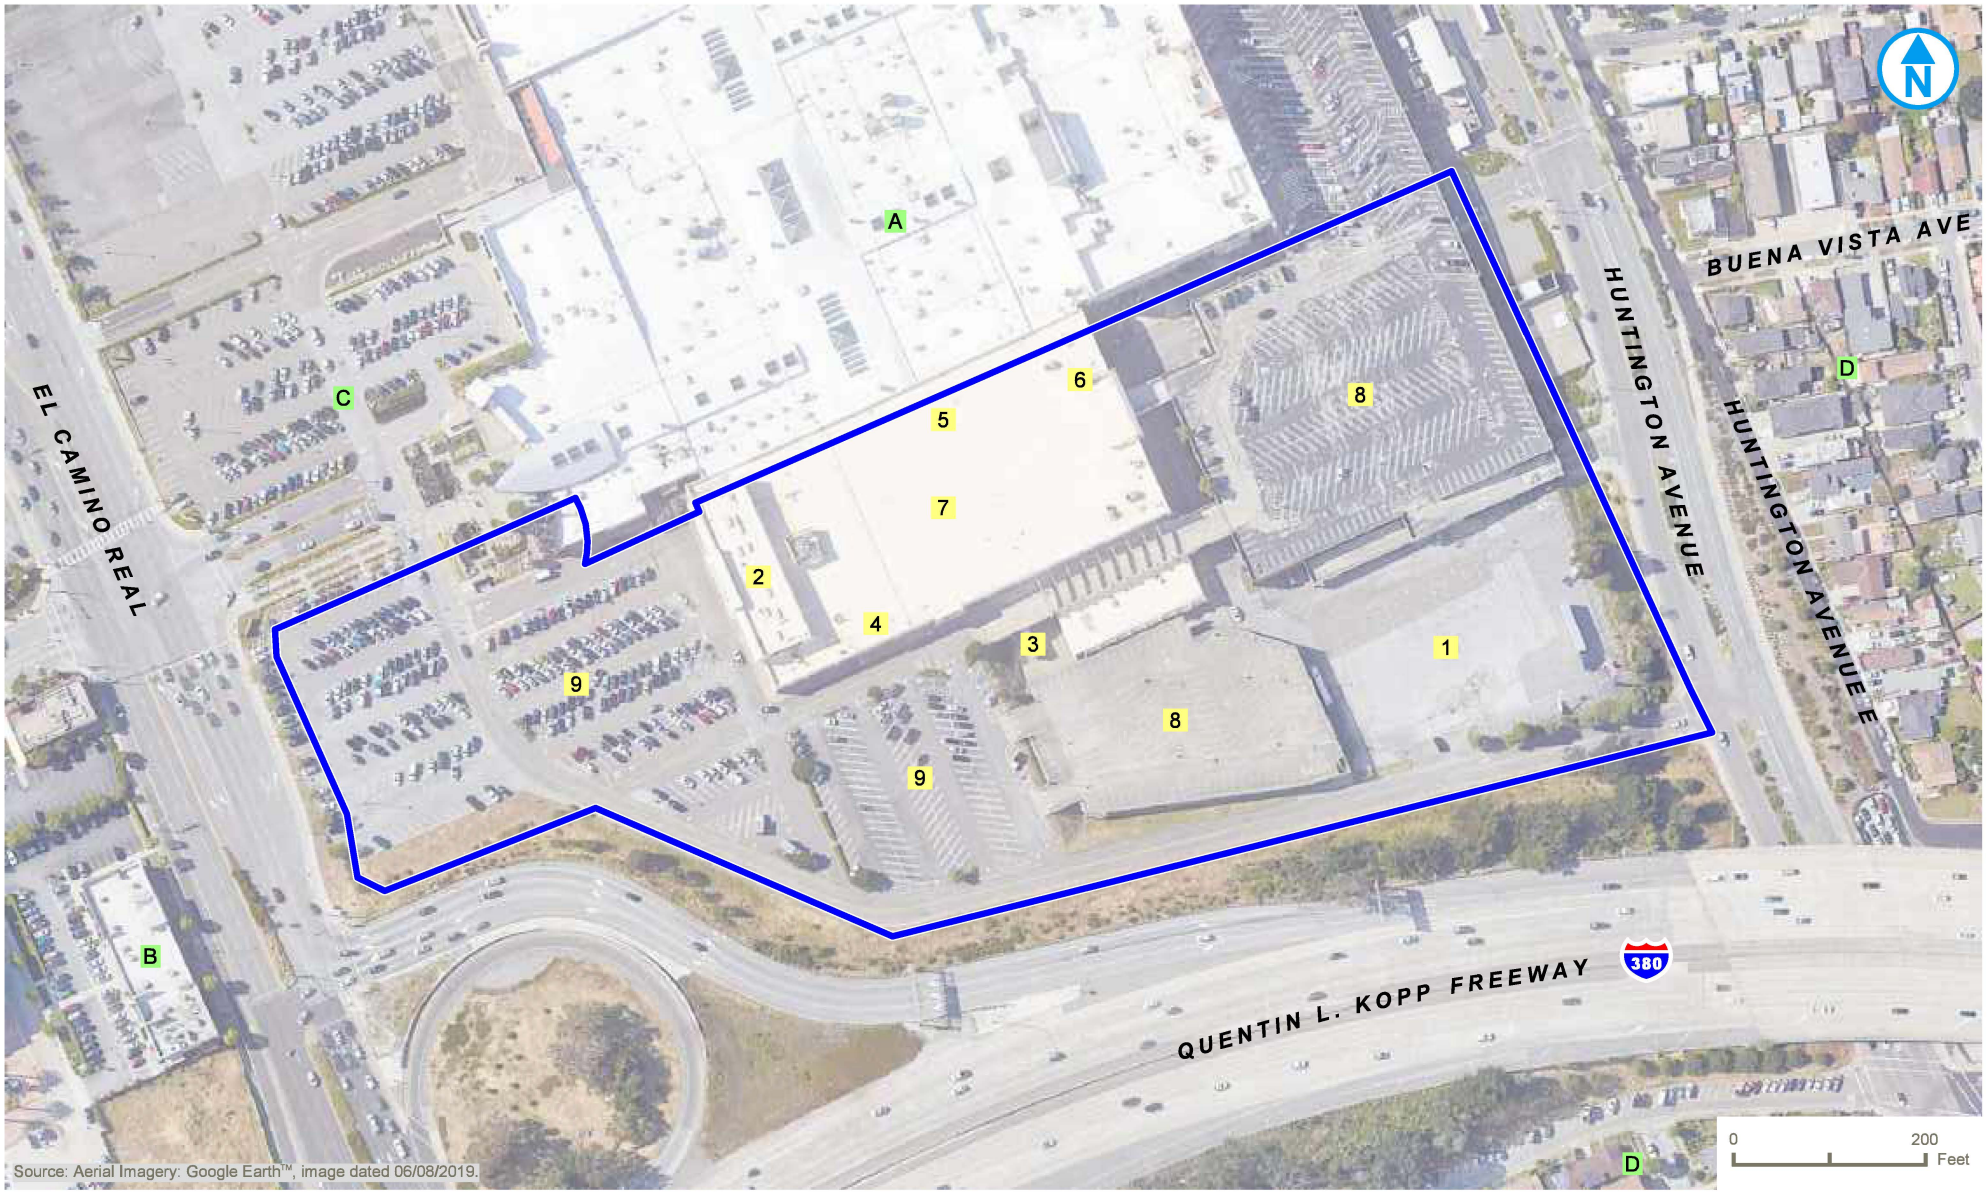

PROPERTY BOUNDARY (APPROXIMATE)

SITE FEATURES:

1. FORMER AUTOMOTIVE CENTER
2. MECHNICAL PENTHOUSE
3. LOADING DOCK AREA
4. OFFICE AREA (LEVEL 1)
5. SEPHORA (LEVEL 2)
6. SALON (LEVEL 2)
7. SALES FLOOR
8. PARKING STRUCTURE
9. PARKING LOT

SURROUNDING PROPERTIES:

A. THE SHOPS AT TANFORAN
B. COMMERCIAL STRIP MALL
C. PARKING AREA
D. RESIDENTIAL AREA

SITE LAYOUT

J.C. PENNEY COMPANY, INC. STORE #1959
1122 EL CAMINO REAL
SAN BRUNO, CALIFORNIA

FIGURE 02

RAMBOLL US CONSULTING, INC.
A RAMBOLL COMPANY

RAMBOLL

APPENDIX A
SITE PHOTOGRAPHS

Photo 1: View, looking east, of the main entrance area on the west side of the building

Photo 2: Typical sales floor view

RAMBOLL

Site Photographs
J.C. Penney Company, Inc. Store #1959
1122 El Camino Real, San Bruno, California
December 2020

Photo 3: Typical view of Sephora inside JC Penney

Photo 4: Typical view of the Salon by InStyle inside JC Penney

Photo 5: Typical view of the stock room

Photo 6: Designated 55-gallon polyethylene drums for segregated waste products

Photo 7: Typical view of maintenance area

Photo 8: View of the store's loading dock area

Photo 9: View of emergency generator within the mechanical penthouse on the west side of the building

Photo 10: View, facing northwest, of the former location of the automotive shop operations in the southeastern portion of the site.

PHASE I ENVIRONMENTAL SITE ASSESSMENT

1122 EL CAMINO REAL
SAN BRUNO, CALIFORNIA

Prepared For:
Alexandria Real Estate Equities, Inc.
Pasadena, California

Prepared By:
Ramboll US Consulting, Inc.
Emeryville, California

Date
July 2021

Project Number
1690022506-001

RAMBOLL

ENVIRONMENT
& HEALTH

SIGNATURE AND ENVIRONMENTAL PROFESSIONAL STATEMENT

We declare that, to the best of my professional knowledge and belief, we meet the definition of Environmental Professional as defined in §312.10 of 40 CFR 312.

We have the specific qualifications based on education, training, and experience to assess a property of the nature, history and setting of the subject property. We have developed and performed the all appropriate inquiries in conformance with the standards and practices set forth in 40 CFR Part 312.

_____

Lorena Benitez
Senior Managing Consultant

_____

Nick Walchuk, PG
Principal

_____

Farshad Razmdjoo
Managing Principal

Ramboll US Consulting, Inc.
5 Park Plaza
Suite 500
Irvine, California 92614

2200 Powell Street
Suite 700
Emeryville, CA 94608

CONTENTS

		Page
1.	**SUMMARY OF CONCLUSIONS**	**1**
1.1	Site Summary	1
1.2	Recognized Environmental Conditions	1
1.3	Other Findings	1
1.4	Non-Scope Considerations	2
2.	**INTRODUCTION**	**3**
2.1	Purpose	3
2.2	Scope of the Assessment	3
2.3	Significant Assumptions	4
2.4	Reliance and General Limitations	5
3.	**SITE DESCRIPTION**	**6**
3.1	Site Setting	6
3.2	Current Use of Site	8
3.2.1	Current Operations	8
3.3	Current Uses of Adjoining Properties	8
4.	**REVIEW OF PUBLIC RECORDS AND OTHER INFORMATION SOURCES**	**10**
4.1	Environmental Regulatory Database Review	10
4.1.1	Database Review for Site	10
4.1.2	Database Review for Adjoining Properties	11
4.1.3	Database Review for Other Surrounding Properties	12
4.2	Historical Uses of the Site and Adjacent Properties	13
4.2.1	Past Uses of the Site	13
4.2.2	Past Uses of Adjacent Properties	14
4.3	Review of Local and State Agency Information	14
4.4	Previous Environmental Assessments and Activities	15
4.5	User-Provided Information	15
5.	**SITE RECONNAISSANCE**	**16**
5.1	Methodology and Limiting Conditions	16
5.2	General Site Setting and Observations	16
5.2.1	Hazardous Substances and Petroleum Products	18
5.2.2	Aboveground Storage Tanks	18
5.2.3	Underground Storage Tanks	18
5.2.4	Polychlorinated Biphenyls	19
5.2.5	Stains or Corrosion on Interior Floors, Walls, or Ceilings	19
5.2.6	Stained Soil or Pavement	19
5.2.7	Asbestos Containing Materials	19
5.2.8	Lead-Based Paint	19
5.2.9	Water Intrusion	19
5.2.10	Radon	20

6. FINDINGS, OPINION, AND CONCLUSIONS 21
6.1 Findings, Opinions, and Conclusions 21
6.1.1 Recognized Environmental Conditions 21
6.1.2 Other Findings 21
6.1.3 De Minimis Conditions 21
6.1.4 Non-Scope Considerations 22
6.2 Analysis of Data Gaps 22

7. ASTM DEFINITIONS 24

TABLES

Table 1: Physical Setting and Utility Information 6
Table 2: Current Use of Adjacent Properties 9
Table 3: Summary of Environmental Database Listings for the Site 10
Table 4: Contamination-Related Database Listings for Adjoining Properties [1] 11
Table 5: Summary of Key Observations from Historical Sources for the Subject Site 13
Table 6: Local Agency Information for the Site 14
Table 7: Summary of Site Reconnaissance Observations 16

FIGURES

Figure 1: Site Location Map
Figure 2: Site Layout

APPENDICES

Appendix A: Site Photographs
Appendix B: Environmental Database Report
Appendix C: Historical Research Documentation
C.1: Topographic Maps
C.2: Aerial Photographs
C.3: Abstract of City Directories
C.4: Historical Fire Insurance Maps
C.5: Property Tax Map
Appendix D: Previous Environmental Reports
Appendix E: Environmental Lien Search
Appendix F: Qualifications of Environmental Professionals

1. SUMMARY OF CONCLUSIONS

Ramboll US Consulting, Inc. (Ramboll) was retained by Alexandria Real Estate Equities, Inc. (ARE or "the Client") to perform a Phase I Environmental Site Assessment (ESA) of the site located at 1122 El Camino Real in San Bruno, California (herein referred to as the "facility" or the "site"). Ramboll's assessment was conducted in connection with a potential purchase of the site. The objective of the Phase I ESA, which was conducted in conformance with the scope and limitations of ASTM International's *Standard Practice for Environmental Site Assessments: Phase I Environmental Site Assessment Process* E1527-13 (the "ASTM Standard"), was to identify Recognized Environmental Conditions (RECs), as defined in the ASTM Standard (see Section 7).

1.1 Site Summary

CTL PropCo I LLC owns the JC Penney retail department store, associated parking garages, and parking lots at the site. The approximately 15-acre site is improved with an approximately 223,232-square-foot building, which is connected to the rest of The Shops at Tanforan (the "shopping mall building") to the north but is situated on its own parcel of land. The building is currently used as a retail department store and includes sales areas, a salon, a digital portrait studio, optical office, product storage, offices, employee areas, and restrooms. Other areas of the site consist of parking garages to the east and south, and surface parking lots to the west and southeast of the site building.

The site was developed with the southern portion of the Tanforan Race Track ("Race Track") in 1899. The Race Track, was temporarily converted into a United States military training center from 1914 to 1918 and from 1941 to 1950, including an internment camp in 1942. Structures associated with the Race Track were destroyed in a fire in 1964, and the current site building and former automotive operations building were constructed in 1972. The existing parking structures were built in the 2000s. JC Penney has operated the facility as a retail department store since 1972. The automotive shop operations building, associated with the addresses 1110 and 1112 El Camino Real and formerly located in the southeast corner of the site, was demolished in 2005.

1.2 Recognized Environmental Conditions

Ramboll performed a Phase I ESA of the site at 1122 El Camino Real in San Bruno, California in conformance with the scope and limitations of the ASTM Standard. Any exceptions to, or deletions from, this practice are described in Section 6.2 of this report. This assessment has revealed no RECs in connection with the site.

1.3 Other Findings

Although not considered RECs, Ramboll identified the following notable other findings. The term "other finding" is not defined by ASTM; rather, Ramboll uses the term to connote areas of contingent risk that are not clearly defined by the ASTM Standard.

- **Former USTs without Closure Documentation.** A total of five USTs were formerly located at the site in association with the former automotive shop operations. Three 10,000-gallon gasoline (one premium unleaded, one unleaded, and one regular) USTs were installed in 1972 and listed as being last used in 1983. One 500-gallon waste oil tank was installed in 1972 and listed as being active. Additionally, one 550-gallon waste oil UST with an unknown installation date is also listed as being active. Facility personnel indicate there are no active USTs on site but had no knowledge regarding the historical UST closure process(es) prior or during the demolition of the automotive operations building in 2005, and closure documentation is not available from other resources reviewed for this assignment. Regulatory database search results do not identify any continuing obligations related to the closure of the USTs. Because Ramboll's review did not identify

documentation of a release, a suspected release, or a potentially material threat of a release of a hazardous substance or petroleum product related to this matter, it is not considered a REC; however, additional information (e.g., confirmatory sample data) would be required to evaluate the potential for subsurface impacts, if any, related to the operation of USTs at the site.

- **Past Operations at the Site.** The site has been used for various purposes since the late 1890s, including as a horse, dog, motorcycle and automotive race track (1899-1964), military training and operations (1914-1918, 1941-1950), internment camp operations (1942), automotive shop operations (1972–2005), and retail operations (1972–present). Several of these former operations may have included the use of petroleum products, solvents, adhesives, paint, metals, acids, caustics, corrosives, explosives, propellants, lead, and other chemicals. Additionally, historical operations conducted between site development and the early 1980s predate the enactment of robust environmental regulations related to the handling, storage, and disposal of hazardous chemicals. No subsurface characterization activities are known to have been conducted at the site. Ramboll's review did not identify documentation of a release. Facility personnel are not aware of any major spills or releases at the site and there is no current regulatory scrutiny related to contamination matters at the site.

1.4 Non-Scope Considerations

Ramboll identified the following finding that relates to non-scope considerations:

- **Asbestos-Containing Materials (ACMs).** The building (1972) and parking structures (2000s) at the site were constructed prior to and after the time that asbestos was generally phased out of use in many building material applications during the mid-1980s. According to facility personnel, multiple asbestos abatements have been conducted in the past during renovation of the men's and junior's departments of the store. Exact dates and building materials removed during abatements are unknown. Additionally, given the date of construction of the building (1972) at the site, it is possible that other ACMs are present in building materials. In the event that renovation or demolition of structures is to occur in the future, a comprehensive (demolition-level) asbestos survey is required.
- **Lead-Based Paint.** Lead was a major ingredient in paint pigment prior to and through the 1940s. While other pigments were used in the 1950s, the use of lead in paint continued until the early 1970s. In 1978, the Consumer Products Safety Commission banned paint and other surfacing coating materials that are "lead-containing paint." Based on the construction date of the building in 1972, it is likely that lead-based paint was used on facility structures. Facility personnel were not aware of the presence of any lead-based paint on structures at the facility, and Ramboll observed the paint to be in good condition.
- **Water Intrusion/Mold.** Ramboll did not perform a mold survey at the site. Facility personnel reported that there had not been any past water intrusion events.
- **Radon.** Based on information included in the environmental database report, the site is located in an area categorized as Zone 2, which has average indoor basement radon levels between 2 and 4 picoCuries per liter (pCi/L). The USEPA's continuous exposure limit, which is the limit at which further testing or remedial action is suggested, is 4.0 pCi/L. This USEPA continuous exposure limit applies to residential, not commercial, properties. According to the California Radon database, out of 45 sites surveyed in San Mateo County, three sites were over 4 pCi/L. A USEPA survey conducted in the same zip code as the site found that the average radon level of a first floor room at two sites was 0.100 pCi/L.

2. INTRODUCTION

2.1 Purpose

Ramboll was retained by ARE to conduct a Phase I ESA of the site in connection with a potential financial transaction. The purpose of the assessment was to identify RECs, which are defined in the ASTM Standard as:

> "The presence or likely presence of any hazardous substances or petroleum products in, on, or at a property: (1) due to release to the environment; (2) under conditions indicative of a release to the environment; or (3) under conditions that pose a material threat of a future release to the environment. *De minimis* conditions are not recognized environmental conditions."

2.2 Scope of the Assessment

Ramboll completed the following tasks, consistent with the ASTM Standard, during its Phase I ESA of the site:

- A visit to the site by Katie Zheng of Ramboll on June 28, 2021 to observe the exterior and interior features of the site and to identify the uses and conditions specified in Sections 9.4.1 through 9.4.4.7 of the ASTM Standard. In addition, Ramboll observed the adjoining properties from the site or adjacent public thoroughfares. Photographs taken during the site visit are presented in Appendix A.
- An interview during or prior to the site visit with the following individuals (year associated with the site indicated in parentheses): Melinda Kaufman, General Manager (2021) and Craig Gomez, Asset Protection Manager (2016). The aforementioned individuals are referred to herein as "facility personnel". The facility personnel interviewed by Ramboll were identified by the Company as having good knowledge of the uses and physical characteristics of the site.
- A review of a radius report prepared by Environmental Data Resources, Inc. (EDR, see Appendix B), which presents the results of searches of federal and state databases for the site, as well as properties near the site. The radius searched for each database, as well as the databases themselves, were selected in accordance with the ASTM Standard.
- A review of information contained in federal and state environmental databases, as obtained from the sources noted below:
  - The United States Environmental Protection Agency's (USEPA's) EnviroFacts database, which provides site information contained in multiple USEPA regulatory databases.
  - The Department of Toxic Substances Control (DTSC) EnviroStor database, which contains information about certain regulated facilities in California.
  - The State Water Resources Control Board (SWRCB) GeoTracker database, which contains information about groundwater contamination and clean-up sites in California
  - The California Geologic Energy Management Division (CalGEM), which contains information regarding oil and gas wells on and in the site vicinity
  - The DTSC Hazardous Waste Tracking System (HWTS), which contains hazardous waste manifest information reported to CalEPA.
  - The Enforcement and Compliance History Online (ECHO) database, which aggregates USEPA compliance information.

- A review of standard historical sources (included as Appendix C) and local agency inquiries, as defined in the ASTM Standard. The following resources were reviewed:
  - Readily available historical sources, including (where available) historical topographic maps and aerial photographs, city directories, and Sanborn Maps, to develop a history of the previous uses of the site and surrounding area.
  - Historical and site-specific information obtained from the following local agencies: the San Mateo County Assessor's Office (Assessor), San Mateo County Department of Environmental Health (SMCDEH), and the San Bruno Building Department (Building Department). Ramboll also requested information from the Department of Toxic Substances Control (DTSC), Regional Water Quality Control Board (RWQCB), San Bruno Fire Department (Fire Department), and the San Bruno Public Works Department (Public Works Department), and was informed that the agencies did not have any records pertaining to the site.
- A review of physical setting sources, as defined in the ASTM Standard, including:
  - The current United States Geological Survey (USGS) 7.5-minute topographic map that shows the area on which the site is located.
  - Geologic, hydrogeologic, or hydrologic sources as provided in the environmental database report.
- Ramboll was provided with the following previous environmental assessment report, which is included as Appendix D:
  - *Phase I Environmental Site Assessment for 1122 El Camino Real*, San Bruno, California, prepared by Ramboll US Consulting, Inc., dated December 2020 (the "2020 Phase I ESA report").
- A search for environmental liens or other activity and use limitations (AULs) for the site, provided by the third-party database provider (as shown in Appendix E). Ramboll ordered the lien search using the parcel number believed to be associated with the site, as obtained from the local tax assessor's office and other online resources.
- A review of any information provided by the user of this assessment, including information consistent with Appendix X3 of the ASTM Standard. Pertinent information, if any, is discussed in the appropriate sections of this report.

This assessment was conducted in accordance with the methodology specified in ASTM Standard E1527-13, as agreed upon by Ramboll and the Client in June 2021. The standard ASTM scope was expanded to include a limited review of asbestos-containing materials, lead-based paint, water intrusion, and radon.

2.3 Significant Assumptions

In conducting this review, no significant assumptions were made, except for the following:

- Site-specific field measurements or other detailed hydrogeological information was not publicly available or reasonably ascertainable. In the absence of such data, Ramboll has assumed that the flow direction of shallow groundwater beneath the site and in the local vicinity generally mimics surface topography. Therefore, in evaluating potential on-site impacts from off-site sources, those off-site facilities not located adjacent to or within one-quarter mile upgradient of the subject site are not considered to represent a significant concern to the site. This interpretation is based on the assumption that a hazardous material released to the subsurface generally does not migrate

laterally within the unsaturated soil for a significant distance, although a hazardous material can migrate in the groundwater in a generally downgradient direction. There are, however, limits to this interpretation.

2.4 Reliance and General Limitations

This report has been prepared for the exclusive use of ARE and its affiliated entities and may not be relied upon by any other person or entity without Ramboll's prior express written permission.

This report is considered current only for a period of 180 days from the site inspection. The conclusions presented in this report represent Ramboll's professional judgment based upon the information available and conditions existing as of the date of this report. In performing its assignment, Ramboll must rely upon publicly available information, information provided by the client, and information provided by third parties. Accordingly, the conclusions in this report are valid only to the extent that the information provided to Ramboll was accurate and complete. This review is not intended as legal advice, nor is it an exhaustive review of site conditions or facility compliance. Ramboll makes no representations or warranties, expressed or implied, about the conditions of the site.

Ramboll's scope of work for this assignment did not include collecting samples of any environmental media. As such, this review cannot rule out the existence of latent conditions including contamination not identified and defined by the data and information available for Ramboll's review; however, this report is intended, consistent with normal standards of practice and care, to assist the client in identifying the risks of such latent conditions.

The scope of work for this assessment did not include an asbestos survey or inspection. According to federal OSHA regulations (29 CFR §1910.1001) and the Model Accreditation Plan (MAP; 40 CFR Part 763, Subpart E, Appendix C), the inspection, testing, evaluation, and/or sampling of suspect asbestos-containing materials must be conducted by an accredited inspector; these activities were not performed as part of this environmental review. Comments in this report regarding the condition of building materials at the site, including materials typically considered suspect ACM, represent only Ramboll's observations at the time of the site visit and are not intended to be consistent with definitions regarding ACM condition in the Asbestos Hazard Emergency Response Act (AHERA) or in other federal or state asbestos regulations or industry standards.

Other issues considered outside the scope of the ASTM Standard and this review include lead in drinking water, polychlorinated biphenyls (PCBs) in building materials, cultural and historic resources, ecological resources, endangered species, and high voltage power lines.

However, Ramboll evaluated: the potential for asbestos and lead-based paint to be present in building materials based solely on the age of the buildings, the potential for radon and wetlands to be present in the vicinity of the site based on information provided by EDR, and the potential for water intrusion to have taken place at the building based on limited visual observations and information provided by facility personnel.

3. SITE DESCRIPTION

3.1 Site Setting

The site is owned by CTL PropCo I, LLC. The approximately 15-acre site is located approximately 10 miles south of San Francisco, California (Figure 1). According to the Assessor's Office, the assessor's parcel number (APN) for the site is 014-316-300.

The approximately 15-acre site is developed with an approximately 223,232-square-foot two-story building, which is located in the northern portion of the site. The building is connected to the rest of The Shops at Tanforan (the "shopping mall building") to the north but is situated on its own parcel of land. The remaining areas of The Shops at Tanforan (the "shopping mall building") are operated by various entities as restaurants, retailers (i.e., apparel, homeware, jewelry, electronics, beauty, children's toys), and beauty salons. A review of the operations of the other tenants of the shopping mall building was not included in Ramboll's scope of work. The building is currently used as a retail department store and included sales areas, a salon, a digital portrait studio, optical office, product storage, offices, employee areas, and restrooms. Other areas associated with the site consist of parking garages to the east and south and parking lots to the west and southeast of the site building.

The site is accessed primarily from El Camino Real at the western site boundary and Huntington Avenue at the eastern site boundary. Customer and employee parking areas are present to the east, south, and west of the building, and delivery truck access to a loading dock is provided to the south of the building. There are no on-site surface water bodies.

Table 1 provides an overview of physical setting and utility information for the site.

Table 1: Physical Setting and Utility Information

Conditions	Source	Description
Topography		
Elevation (above mean sea level)	USGS topographic map; Google Earth	Ranges from approximately 42 feet near the northeastern corner to 68 feet along the northwestern corner of the site.
Topographic Gradient	USGS topographic map; visual observations	Relatively flat on site, with a gentle downward slope to the east/northeast. Regional topography slopes gently downward to the east.
Hydrology		
Storm Water Runoff	Visual observations	Enters catch basins that discharge to the municipal storm sewer system.
Nearest Surface Water Body to the Site	USGS topographic map; Visual observations	San Bruno Canal, located approximately 3,300 feet to the northeast at its nearest point. The Canal ultimately discharges to the San Francisco Bay, located approximately 1.5 miles to the east of the site.

Table 1: Physical Setting and Utility Information

Conditions	Source	Description
Flood Plain	FEMA*; Facility personnel;	Facility personnel reported no known occurrences of flooding at the site. The site is not located within a 500-year flood zone.
Wetlands	NWI*	There are no federally designated wetlands on site. Federally designated wetlands are located approximately one-half mile east and northeast of the site.
Geology and Hydrogeology		
Presumed Direction of Shallow Groundwater Flow	USGS topographic map; 2018 First Semi-Annual Groundwater Monitoring Report, Sears Automotive Center, 1178 El Camino Real, San Bruno, California	Based on the topographic gradient, shallow groundwater likely flows to the northeast toward the San Francisco Bay. A 2018 groundwater monitoring report from 1178 El Camino Real, a property to the north, indicated that groundwater flows north to north-northeast.
Depth to Groundwater	2018 First Semi-Annual Groundwater Monitoring Report, Sears Automotive Center, 1178 El Camino Real, San Bruno, California	Based on groundwater monitoring conducted in 2014 at 1178 El Camino Real, groundwater was encountered at approximately 18 to 20 feet bgs.
On-site Wells	Facility personnel; Visual observations	There are no production or monitoring wells on site. There are also no injection, oil, or natural gas wells on site.
Nearest Groundwater Supply Wells	Database report	One federally registered well, which is registered as a public supply well, is present 2,500 feet southeast of the site. Approximately four private or municipal wells that may be used for water supply are located within one mile south and west of the site.
Geologic Conditions	NCSS*	Regional soils are urban land with very slow infiltration rates.
Site Utility Information		
Heating and Cooling Equipment	Facility personnel	Natural-gas fired heating units supply building heat. The building is cooled with air conditioning units.

Table 1: Physical Setting and Utility Information

Conditions	Source	Description
Electricity Supplier	Facility personnel	Pacific Gas and Electric (PG&E)
Natural Gas Service	Facility personnel	PG&E
Use of Fuel Oil for Building Heat	Facility personnel	No known current or former use of fuel oil for building heat.
Water Supply	Facility personnel; City Website	City of San Bruno
Sanitary Sewer	Facility personnel	The site is connected to the municipal sanitary sewer system maintained by the City of San Bruno
Septic Systems	Facility personnel	No identified current or former septic systems.

Notes:

FEMA = Federal Emergency Management Agency; NCSS = National Cooperative Soil Survey; NWI = National Wetlands Inventory

* - Source was provided in the environmental database report.

3.2 Current Use of Site

3.2.1 Current Operations

JC Penney currently operates a retail department store at the site, which includes the storage and sale of primarily clothing, shoes, accessories, housewares, and beauty supplies (Sephora). The Company also operates a salon, a digital portrait studio, and optical office. Ancillary operations at the facility include administrative activities, shipping, receiving, and building maintenance. Small quantities of maintenance-related chemicals, janitorial supplies, and haircare products are used. One 55-gallon drum of hydraulic oil is stored in the freight elevator control room.

According to DTSC's Hazardous Waste Tracking System (HWTS), the site is registered as a small quantity generator (SQG) of hazardous wastes that include but are not limited to the following: Non-RCRA hazardous waste (makeup, lotions, hair products, lubricants, glues, and paints), flammable liquids (paints, fragrances, nail polish, and rubbing alcohol), aerosols (hairspray, WD-40, pesticides, insecticides), oxidizing materials (hydrogen peroxide and bleach), universal waste (batteries, ballasts, and fluorescent light bulbs). Non-hazardous wastes generated at the site include general trash and recycling (carboard, plastic bags, paper, bottles, and cans). Trash is stored in a compactor located in the loading dock area south of the building. Recyclables are loaded onto a truck at the loading dock and transported to a store support center in Reno.

3.3 Current Uses of Adjoining Properties

The site is located in a mixed residential/commercial land use area. The nearest residential area is located approximately 200 feet east (downgradient) of the site. Based on discussions with facility

personnel, Ramboll's visual observations from the site boundary and public rights-of-way, and a limited review of publicly available information, a general evaluation of the current use of adjacent properties was developed, as described Table 2.

Table 2: Current Use of Adjacent Properties

Direction	Property/Land Use	Ramboll's Observations
North	The Shops at Tanforan, of which the site is a part, followed by Sneath Lane.	No apparent exterior manufacturing or chemical storage operations were observed. No concerns were noted.
East	Huntington Avenue, followed by a residential area.	No apparent exterior manufacturing or chemical storage operations were observed. No concerns were noted.
South	Highway 380, followed by a residential area.	No apparent exterior manufacturing or chemical storage operations were observed. No concerns were noted.
West	El Camino Real. A mixed residential and commercial area is located across El Camino Real.	No apparent exterior manufacturing or chemical storage operations were observed. No concerns were noted.

Notes:

During the site visit, Ramboll walked or drove by the borders of these properties that are adjacent to the subject site. Ramboll did not enter the neighboring properties.

4. REVIEW OF PUBLIC RECORDS AND OTHER INFORMATION SOURCES

4.1 Environmental Regulatory Database Review

Ramboll contracted with EDR in June 2021 to prepare of summary of listings in federal and state agency databases for the site and facilities within applicable radii of the property, as specified by the ASTM standard.[1] A copy of the environmental database search report is presented in Appendix B.

4.1.1 Database Review for Site

Ramboll reviewed the results of the state and federal environmental database searches performed by a third-party database provider (see Appendix B) and also searched the GeoTracker, EnviroStor, and HWTS databases. The site is listed on several environmental databases, as discussed in Table 3.

Table 3: Summary of Environmental Database Listings for the Site

Summary of Information Contained in Database	Ramboll's Comments
JC Penney Store #1959 is listed in the Resource Conservation and Recovery Act (RCRA) database as a non-generator of hazardous waste. The site is also listed on the San Mateo County Business Inventory (San Mateo Co. BI), California Environmental Reporting System (CERS), CERS Hazardous Waste (CERS HAZ WASTE), HWTS, and Facility and Manifest Data (HAZNET) databases as a generator of asbestos-containing waste, aged or surplus organics, unspecified solvent mixtures, other inorganic solid waste, and laboratory waste chemicals. No current violations or issues of noncompliance are identified. The CERS database lists numerous historical violations, which appear to have been resolved.	The listings do not suggest a contamination concern to the site. Additionally, all violations appear to have been resolved. Wastes generated at the site are further discussed in Section 3.2.2.
Firestone 36F3 is listed at the site address as a gas station in the Historical UST (HIST UST) database for four USTs installed in 1972, including three 10,000-gallon tanks (one premium, one unleaded, and one regular, all of which were last used in 1983) and one 500-gallon waste oil tank. JC Penney is also listed in the HIST UST database for the same 500-gallon waste oil tank.	A total of five USTs were listed as formerly located at the site in association with the former automotive shop operations. Three 10,000-gallon gasoline USTs were installed in 1972 and listed as being last used in 1983. One 500-gallon waste oil tank was installed in 1972 and listed as being active. Additionally, one 550-gallon waste oil UST with an unknown installation date is also listed as being active. Facility personnel indicate there are no active USTs on site but were unaware of the closure process prior or during the demolition of the automotive operations building in 2005. It is unclear whether the tanks were removed from the ground and if leaks were discovered upon closure of the tanks. This matter is further discussed in Section 6.

[1] EDR uses the term "radii" to refer to the ASTM terminology "approximate minimum search distance" in the environmental database report.

Table 3: Summary of Environmental Database Listings for the Site

Summary of Information Contained in Database	Ramboll's Comments
Firestone listed at 1110 El Camino Real is listed in the HIST UST, Statewide Environmental Evaluation and Planning System UST (SWEEPS UST), California Facility Inventory Database UST (CA FID UST), and San Mateo Co. Business Inventory (San Mateo Co. BI) databases for one active 550-gallon waste oil UST.	The listing indicates a different address than the Firestone 36F3 above, however facility personnel indicate there was only one Firestone in the area, which was located on the site. According to facility personnel, there are no active USTs on site, and no information is available regarding the closure process during the demolition of the Firestone in 2005. This matter is further discussed in Section 6.

Notes:

* The site is also listed on the following databases related to regulatory compliance: Enforcement and Compliance History Online (ECHO), California Emission Inventory Database (EMI), San Mateo County Business Inventory (San Mateo CO. BI), and Facility Index System/Facility Registration System (FINDS). Listings on these databases, by themselves, are not necessarily indicative of contamination.

The database search report includes listings for past site occupants that may indicate past use or storage of chemicals or petroleum products.

4.1.2 Database Review for Adjoining Properties

Based on a review of the environmental database search report, Ramboll identified the adjoining properties listed in Table 4 on databases indicative of a potential contamination concern.

Table 4: Contamination-Related Database Listings for Adjoining Properties [1]

Listing Name or Address and Location Relative to the Subject Site	Summary of Information Contained in Database	Ramboll's Comments
Tanforan Cleaners & Shoe 302 and 402 Tanforan Park (within the interconnected Shops at Tanforan to the north)	Tanforan Cleaners & Shoe is listed in the EDR Exclusive Historical Cleaners (EDR Hist. Cleaner) database, which is an EDR proprietary database that indicates that dry cleaning operations may have been performed. The property is listed as a dry cleaning location from 1991 to 1998. There is no indication of a release in the listing.	The former dry cleaner is now Tanforan Dental and located approximately 350 ft northwest and cross gradient of the site. The EDR proprietary database from which this listing is derived is based on business names as opposed to records or permits indicating dry cleaning was actually performed at the location. Based on the absence of indications of a release and/or subsurface impacts, this matter is unlikely to present a major concern to the site.

Table 4: Contamination-Related Database Listings for Adjoining Properties [1]

Listing Name or Address and Location Relative to the Subject Site	Summary of Information Contained in Database	Ramboll's Comments
Sears #1478 (within the interconnected Shops at Tanforan to the north)	Sears #1478 is listed on the CORTESE Hazardous Waste & Substances Sites List (CORTESE) and CERS site for a Leaking Underground Storage Tank (LUST) with open status.	Seven USTs associated with the Sears Automotive Service were removed in the 1980s. Soil samples collected during tank removal activities contained detectable concentrations of petroleum hydrocarbons, requiring further investigation. Subsurface impacts appear to have been delineated, and soil and groundwater remediation is ongoing. Given that the property is currently under active regulatory oversight, responsible parties have already been identified for contamination, and groundwater flow to the northeast (away from the site), this listing does not appear to represent a significant contamination concern for the site.

Notes:

[1] Ramboll's analysis of adjoining properties was based on observations made during the site reconnaissance (as discussed in Table 2) and location information for off-site listings as presented in the database report. Also, for purposes of this analysis, Ramboll considers as "adjoining" properties that are adjacent, even if separated by a road or other physical barrier. Ramboll has not included a discussion of compliance-related databases in this table, as Ramboll considers it unlikely that off-site properties listed on compliance-related databases without indication of a release or chemical mishandling represent a potential risk for contamination to the subject site.

4.1.3 Database Review for Other Surrounding Properties

There are several listings in the environmental database report for non-adjoining off-site facilities within applicable ASTM search radii; however, Ramboll has not identified any properties that are likely to represent a potential contamination concern to the site.[2]

The database report indicates that poor or inadequate address information was available for several properties located in the vicinity of the subject site; therefore, these properties could not be readily mapped by the third-party provider. Because the location of these properties with respect to the subject site could not be evaluated, Ramboll is limited in its ability to express an opinion regarding the potential for impact to the subject site from these properties. It was beyond the scope of this review to accurately locate each of the unmapped properties identified by the third-party provider; however, Ramboll reviewed the list of unmapped properties and verified that none appeared to be adjacent to the subject site.

[2] In its evaluation, Ramboll considered only non-adjoining sites listed on databases indicative of contamination, with open status, located potentially upgradient of the site to represent a potential risk for contamination to the site (as the issuance of regulatory closure suggests that impacts to the subject site from the noted off-site property are unlikely).

4.2 Historical Uses of the Site and Adjacent Properties

4.2.1 Past Uses of the Site

The site was developed with the southern portion of the Tanforan Race Track in 1899. The Race Tack hosted horse and dog racing, and also had motorcycle and automobile racing tracks. The Race Track, was temporarily converted into a United States military training center during World War I (1914 – 1918). The 1925 Sanborn map depicts the site as having been developed with a portion of the dirt track, numerous stalls, a club house, and the southern portion of the Grand Stand. In 1941, during World War II, the United States military again utilized the Race Track as a training center and from April to October 1942, the Tanforan Race Track became known as the Tanforan Assembly Center – an internment camp for Japanese Americans. By 1950, the military training center was removed. The 1949 and 1953 Sanborn maps depict two artificial lakes in the middle of the site and the northern portion of a small warehouse in the southeastern portion of the site; the stalls are no longer depicted. The Race Track and associated structures burned down in 1964, and the current site building and former automotive shop operations building was constructed in 1972. The former automotive operations building, located in the southeastern portion of the site, was demolished in 2005. According to information from facility personnel, the 2020 Phase I ESA report, and the database report, former automotive shop operations were conducted at the site from 1972 to 2005, and operated by Firestone from under a lease from 1983 to 2005.

Table 5: Summary of Key Observations from Historical Sources for the Subject Site

Historical Source	Key Observations Regarding Site History
Sanborn Maps (1925, 1949, and 1953)	The 1925 Sanborn map depicts the site developed with the southern portion of the Tanforan Race Track. Along the outer edges of the track are stables to the east and stands to the west. The 1949 and 1953 Sanborn maps depicts two lakes in the northern-central portion of the site and a warehouse in the southeastern portion of the site.
Aerial Photographs and Satellite Imagery[1] (1946 to 2016)	In the 1943 and 1946 photographs, the site appears developed with the southern portion of the Tanforan Race Track and buildings on the outer western and eastern edges of the track. The 1956 photograph depicts an artificial lake in the middle of the site. In the 1963 photograph, the artificial lake is no longer depicted. In the 1968 photograph, the site appears graded and buildings are no longer present. The 1974 photograph shows to existing building (part of the greater shopping mall building) and a building in the southeastern corner of the site, and parking lots in the remaining areas. In the 2006 photograph, the southeastern building is no longer present at the site. The 2009 photograph shows an additional parking level structure at the southern central portion of the site. The 2009 and subsequent photographs show the site in its present configuration, with one building present. No concerns are noted.
Topographic Maps (1896 to 2012)	The maps from 1896 to 1915 show a railway running through the northern and southern boundaries of the site. In the 1939 map, the site is developed with the southern portion of the Tanforan Race Track and buildings on the outer western and eastern edges of the track. In the 1947 through 1956 maps, two artificial lakes are present in the center of the site. In the 1968 map, no structures or features are located on the site. In the 1980 map, two buildings are present in the northern-central and southeastern portions of the site. No structures are visible on the subsequent maps. Roadways are depicted on the site in the 2012 map. No concerns are noted.

Table 5: Summary of Key Observations from Historical Sources for the Subject Site

Historical Source	Key Observations Regarding Site History
City Directory Abstracts (1953 to 2017)	The occupants of three site buildings as of 2017 are listed as: Penney JC Casualty (1986) JF Ardly OD (1995) JC Penney Company Incorporated Tanforan Shopping Center (2000-2017) San Bruno Police Association (2005) Sephora Inside JC Penney (2014)
Property Tax Map Report	The EDR Property Tax Map Report shows the site is located on Parcel C of tax code area 14-31
Lien and AUL Search Report	As of January 30, 2021, the title for parcel number 014-316-300 was transferred from J.C Penney Properties, LLC to CTL PropCo I LLC. No liens or AULs are associated with the site.

Notes:

[1] In addition to aerial photographs provided by the third-party provider, Ramboll viewed historical satellite imagery provided via Google Earth. Printed copies were not obtained, and imagery dates were not independently verified.

4.2.2 Past Uses of Adjacent Properties

The properties in the vicinity of the site were used as the Tanforan Race Track (north and south) from 1899 to 1964 including temporary military operations, as discussed in Section 4.2.1. The properties to the east have been single-family residential since at least 1943. In addition, the properties to the west of the site were used by the United States military for apparent residential and/or storage purposes from the 1940s until as recently as the 1990s; these properties were redeveloped in the early 2000s for residential and commercial uses. The 1949 Sanborn depicts a gas station to the northwest, which is the current location of a Shell gas station. Highway 280 (adjoining to the south) and The Shops at Tanforan (adjoining to the north) were constructed in the early 1970s and The Shops at Tanforan have been operated by various entities as restaurants, retailers (i.e., apparel, homeware, jewelry, electronics, beauty, children's toys), and beauty salons since that time. The properties further south of the site have been used for residential purposes since at least the 1940s. Ramboll did not observe obvious indications of concern on the historical sources reviewed.

4.3 Review of Local and State Agency Information

Ramboll visited or otherwise contacted local governmental agencies and regulatory bodies for information relating to the site. An overview of the findings of this review is presented in the table below.

Table 6: Local Agency Information for the Site

Agency Contacted/ Document Reviewed	Information Obtained
San Mateo County Tax Assessor	The site is described on the San Mateo County tax map as 014-316-300.

Table 6: Local Agency Information for the Site

Agency Contacted/ Document Reviewed	Information Obtained
San Mateo County Environmental Health Services	Ramboll requested information from the San Mateo County Environmental Health Services. Records provided include Hazardous Materials Business Plans (HMBPs), Certified Unified Program Agency (CUPA) small quantity generator and storage of hazardous waste permits, HMBP inspection reports, stormwater inspection reports, emergency response/contingency plans, training plans, CERS submittals, and an environmental health application. Minor violations related to record keeping/documentation, training, manifests, and outdoor waste disposal/storage were reported. Major violations were not reported. A 2012 HMBP report details the storage of perfumes, rubbing alcohols, foaming acid restroom cleaners, tile and grout rejuvenator, aerosols, paints and primers, diesel fuel for an emergency backup generator, and universal wastes. A permit of one monitoring well installation/destruction was provided as part of an investigation for a nearby property in 2015.
City of San Bruno Building Department	Ramboll requested information from the City of San Bruno Building Department for information related to building permits, correspondence, plot plans and address activity report to the site. Records provided include building permits (for walls, fixtures, flooring, tenant improvements, fire alarm system, a curb ramp, firework stands), floor plans, and inspection records.

4.4 Previous Environmental Assessments and Activities

Based on a review of historical site documents and interviews with facility personnel, a prior environmental assessment has been conducted at the site, as summarized below. Pertinent historical and site-related information contained in the prior reports has been incorporated into other sections of this report.

- **2020 Phase I Environmental Site Assessment.** In 2020, Ramboll conducted a Phase I ESA at the site and found no RECs in connection with the site. Notable other findings were identified, including the following: (1) former USTs at the site without closure documentation and soil and groundwater confirmation sample results; (2) past site operations that may have included the use of petroleum products, solvents, and other chemicals; and (3) potential migration of contamination from off-site properties (Sears and a former dry-cleaner) located within the shopping mall building. Based on supplemental information reviewed for this assignment regarding contamination at off-site properties, it appears contamination at the downgradient Sears property has been delineated and migrates to the northeast, away from the site, and there is no evidence to suggest that the former dry cleaner (located cross gradient of the site) released chemicals to the subsurface.

4.5 User-Provided Information

Ramboll provided the client with a User Questionnaire (consistent with Appendix X3 of the ASTM Standard) that requested information relating to environmental liens, AULs, specialized knowledge of the site, site value diminution, chain-of-title, or any other commonly known or obvious indications of site contamination, that was not otherwise provided to Ramboll. The user provided the information requested in the User Questionnaire; however, the client is unaware of any information beyond that obtained by Ramboll as part of the current assessment.

5. SITE RECONNAISSANCE

5.1 Methodology and Limiting Conditions

During the site visit, observations of both the interior and exterior portions of the site were made to evaluate if any RECs, as defined in Section 7, are present. Ramboll did not observe the roof of the building.

5.2 General Site Setting and Observations

Ramboll made observations concerning all of the interior and exterior issues specified in Sections 9.4.2 through 9.4.4 of the ASTM E1527-13 Standard. The presence or absence of each issue of environmental interest or concern is noted in the table below. Additional information regarding observed and historical items is provided in the sections following the table.

Table 7: Summary of Site Reconnaissance Observations

ASTM Section	Issue	Observation
Interior and Exterior Issues		
9.4.2.1	Current use(s) of the property	See Section 3.2
9.4.2.2	Past use(s) of the property	See Section 4.2
9.4.2.3	Hazardous substances and petroleum products used, treated, stored, disposed of, or generated on the property in connection with identified present or past uses	**Present** (see Section 5.2.1)
9.4.2.4	Storage tanks: Underground storage tanks (fill ports, vent pipes, manholes) Aboveground storage tanks	(see Sections 5.2.2 and 5.2.3) Formerly Present Absent
9.4.2.5	Odors (strong, pungent or noxious)	Absent
9.4.2.6	Pools of liquid, standing surface water or sumps	Absent
9.4.2.7	Drums of hazardous substances or petroleum products (five-gallon, 55-gallon or totes)	**Present** (see Section 5.2.1)
9.4.2.8	Hazardous substance and petroleum product containers (not necessarily in connection with identified uses)	**Present** (see Section 5.2.1)
9.4.2.9	Unidentified substance containers suspected of containing hazardous substances or petroleum products	**Present** (see Section 5.2.1)

Table 7: Summary of Site Reconnaissance Observations

ASTM Section	Issue	Observation
9.4.2.10	Polychlorinated biphenyls (PCBs)	(see Section 5.2.4)
	Electrical equipment on-site (e.g., transformers, capacitors)	**Present**
	Electrical equipment known or likely to contain PCBs	Unlikely
	Hydraulic equipment on-site (e.g., elevators, truck dock lifts)	**Present**
	Hydraulic equipment known or likely to contain PCBs	Unlikely
Interior Issues		
9.4.3.1	Heating/cooling systems	**Present** (see Table 1)
9.4.3.2	Stains or corrosion on interior floors, walls or ceilings (except for staining from water)	**Present** (see Section 5.2.5)
9.4.3.3	Floor drains and interior sumps	**Present** (see Section 3.2.3)
Exterior Issues		
9.4.4.1	Pits, ponds or lagoons on property or adjacent sites	Absent
9.4.4.2	Stained soil or pavement	**Present** (see Section 5.2.6)
9.4.4.3	Stressed vegetation (from other than insufficient water)	Absent
9.4.4.4	On-site solid waste disposal; areas apparently filled or graded by non-natural causes; or mounds or depressions suggesting solid waste disposal	Absent
9.4.4.5	Wastewater or other liquid (including storm water) or any discharge into a drain, ditch, underground injection system or stream on or adjacent to the property	**Present** (see Section 3.2.3)
9.4.4.6	Wells (including dry wells, irrigation wells, injection wells, abandoned wells, or other wells)	Absent
9.4.4.7	Septic systems or cesspools	Absent
Non-Scope Considerations		
N/A	Asbestos Containing Materials	**Present** (see Section 5.2.7)
N/A	Lead-Based Paint	**Present** (see Section 5.2.8)

Table 7: Summary of Site Reconnaissance Observations

ASTM Section	Issue	Observation
N/A	Water Intrusion	**Present** (see Section 5.2.9)
N/A	Radon	**Present** (see Section 5.2.10)

Notes:

Observations noted in this table and discussed further below are based on information obtained during the site visit and from a review of the sources summarized in Section 4.

See the ASTM Standard for a detailed description of the issues included in each referenced ASTM section.

Per the ASTM Standard, fluorescent light ballasts likely to contain PCBs are not considered.

N/A – Not applicable.

5.2.1 Hazardous Substances and Petroleum Products

The primary chemicals used at the site include sanitizers and detergents in retail sales areas and beauty products (including bleaches, color developer, etc.) in the beauty salon and department. Except for one 55-gallon drum of hydraulic oil located in the freight elevator control room, chemical storage at the site is limited to retail-sized (less than five gallons) janitorial and maintenance-related products, such as hydraulic oil, paints, and sanitizers. Three unlabeled approximately 5-gallon containers were located near the emergency generator (currently broken) in the mechanical penthouse. Facility personnel had no knowledge of the contents or purpose of the containers, but assumed they were diesel fuel for the emergency generator. No evidence of significant release was observed in these areas. Chemicals are not stored in exterior areas of the site.

Facility personnel knew of no significant spills or releases of materials in chemical storage areas. While dedicated secondary containment was not provided for all of the drums and containers, Ramboll did not observe evidence of spills or uncontrolled releases from these storage areas, other than minor staining in some interior (i.e., chemical storage and maintenance area) and paved (i.e., loading dock and parking lot) areas. Staining did not appear to extend to floor drains, storm water drains or unpaved surfaces.

5.2.2 Aboveground Storage Tanks

No current or former ASTs were identified associated with the site. Although not considered an AST, the site operates a diesel generator that is equipped with a 24-gallon diesel fuel reservoir. Facility personnel did not identify any release associated with the diesel reservoir and no visual evidence of spills or uncontrolled releases was observed during Ramboll's site visit.

5.2.3 Underground Storage Tanks

No USTs are known to be present at the site, however, a total of five USTs were formerly located at the site in association with the former automotive shop operations and facility. Information regarding the removal of the USTs was not identified during this assessment.

5.2.4 Polychlorinated Biphenyls

Facility personnel knew of no on-site equipment that is known to contain polychlorinated biphenyls (PCBs). Three pad-mounted transformers are present on the property. The units are not labeled as to their PCB content. The two-story building is equipped with three hydraulic elevators. Facility personnel had no information regarding the hydraulic fluid contained in the elevator reservoir. Because the building was constructed in 1972, before the 1979 federal ban on the manufacture of PCBs, it is possible that the hydraulic fluid contained in the elevator reservoir contain PCBs. Facility personnel indicated that the elevators are serviced annually and within the past year. As such, it is likely that hydraulic fluid used in the building elevators in the early 1970s (and potentially containing PCBs) has been replaced and removed from the site.

Ramboll observed no indication of major leaks or releases from electrical equipment during the site visit.

5.2.5 Stains or Corrosion on Interior Floors, Walls, or Ceilings

Ramboll observed minor floor staining in the mechanical penthouse, fire pump room, loading dock area, and maintenance areas. This staining did not appear to be indicative of widespread releases or losses. Additionally, minor staining was observed in the vicinity of a floor drain located in the mechanical penthouse and appeared to be related the water treatment system for the chillers, but the exact source is unknown. Concrete floors in the vicinity of the staining appeared to be in good condition, with no evidence of cracking.

5.2.6 Stained Soil or Pavement

Ramboll observed evidence of minor pavement staining in the paved parking areas located north, east and south of the building. This staining is consistent with from minor drips from customer vehicles parked in this area. In addition, Ramboll observed minor pavement staining in the loading dock area. Pavement in the vicinity of the observed staining appeared to be in good condition, with no evidence of major cracking.

5.2.7 Asbestos Containing Materials

The building (1972) and parking structures (2000s) at the site were constructed prior to and after the time that asbestos was generally phased out of use in many building material applications during the mid-1980s. According to facility personnel, multiple asbestos abatements have been conducted in the past during renovation of the men's and junior's departments of the store. Exact dates and building materials removed during abatements are unknown. Additionally, given the date of construction of the building (1972) at the site, it is possible that other ACMs are present in building materials. In the event that renovation or demolition of structures is to occur in the future, a comprehensive (demolition-level) asbestos survey is required.

5.2.8 Lead-Based Paint

Lead was a major ingredient in paint pigment prior to and through the 1940s. While other pigments were used in the 1950s, the use of lead in paint continued until the early 1970s. In 1978, the Consumer Products Safety Commission banned paint and other surfacing coating materials that are "lead-containing paint." Based on the construction date of the building in 1972, it is likely that lead-based paint was used on facility structures. Facility personnel were not aware of the presence of any lead-based paint on structures at the facility, and Ramboll observed the paint to be in good condition.

5.2.9 Water Intrusion

Ramboll did not perform a mold survey at the site. Facility personnel reported that there had not been any past water intrusion events.

5.2.10 Radon

Based on information included in the environmental database report, the site is located in an area categorized as Zone 2, which has average indoor basement radon levels between 2 and 4 picoCuries per liter (pCi/L). The USEPA's continuous exposure limit, which is the limit at which further testing or remedial action is suggested, is 4.0 pCi/L. This USEPA continuous exposure limit applies to residential, not commercial, properties. According to the California Radon database, out of 45 sites surveyed in San Mateo County, three sites were over 4 pCi/L. A USEPA survey conducted in the same zip code as the site found that the average radon level of a first floor room at two sites was 0.100 pCi/L.

6. FINDINGS, OPINION, AND CONCLUSIONS

Ramboll performed a Phase I Environmental Site Assessment in conformance with the scope and limitations of ASTM Practice E1527-13 of the site located at 1122 El Camino Real in San Bruno, California in June 2021. The objective of the ESA was to identify RECs, as defined in the ASTM Standard. A list of key definitions presented in the ASTM Standard is provided in Section 7 at the end of this report. Any exceptions to, or deletions from, this practice are described in Section 6.2.

6.1 Findings, Opinions, and Conclusions

6.1.1 Recognized Environmental Conditions

This assessment has revealed no evidence of recognized environmental conditions in connection with the site.

6.1.2 Other Findings

In addition to RECs discussed above, the following additional findings related to potential contamination concerns were identified:

- **Former USTs without Closure Documentation.** A total of five USTs were formerly located at the site in association with the former automotive shop operations. Three 10,000-gallon gasoline (one premium unleaded, one unleaded, and one regular) USTs were installed in 1972 and listed as being last used in 1983. One 500-gallon waste oil tank was installed in 1972 and listed as being active. Additionally, one 550-gallon waste oil UST with an unknown installation date is also listed as being active. Facility personnel indicate there are no active USTs on site but had no knowledge regarding the historical UST closure process(es) prior or during the demolition of the automotive operations building in 2005, and closure documentation is not available from other resources reviewed for this assignment. Regulatory database search results do not identify any continuing obligations related to the closure of the USTs. Because Ramboll's review did not identify documentation of a release, a suspected release, or a potentially material threat of a release of a hazardous substance or petroleum product related to this matter, it is not considered a REC; however, additional information (e.g., confirmatory sample data) would be required to evaluate the potential for subsurface impacts, if any, related to the operation of USTs at the site.
- **Past Operations at the Site.** The site has been used for various purposes since the late 1890s, including as a horse, dog, motorcycle and automotive race track (1899-1964), military training and operations (1914-1918, 1941-1950), internment camp operations (1942), automotive shop operations (1972–2005), and retail operations (1972–present). Several of these former operations may have included the use of petroleum products, solvents, adhesives, paint, metals, acids, caustics, corrosives, explosives, propellants, lead, and other chemicals. Additionally, historical operations conducted between site development and the early 1980s predate the enactment of robust environmental regulations related to the handling, storage, and disposal of hazardous chemicals. No subsurface characterization activities are known to have been conducted at the site. Ramboll's review did not identify documentation of a release. Facility personnel are not aware of any major spills or releases at the site and there is no current regulatory scrutiny related to contamination matters at the site.

6.1.3 De Minimis Conditions

De minimis conditions are those that do not represent a material risk of harm to public health or the environment and that generally would not be the subject of enforcement action if brought to the

attention of appropriate governmental agencies. Ramboll identified the following *de minimis* conditions related to the site:

- **Pavement and Floor Staining.** Ramboll observed multiple areas of exterior pavement and interior flooring where oil stains were apparent. The stains were limited in areal extent, the underlying pavement/flooring appeared to be intact, and no stains appeared to reach floor drains or storm water drains. As such, Ramboll considers this matter to represent a *de minimis* condition.

6.1.4 Non-Scope Considerations

Ramboll identified the following finding that relates to non-scope considerations (as discussed in Section 2.2), as detailed below:

- **Asbestos-Containing Materials (ACMs).** The building (1972) and parking structures (2000s) at the site were constructed prior to and after the time that asbestos was generally phased out of use in many building material applications during the mid-1980s. According to facility personnel, multiple asbestos abatements have been conducted in the past during renovation of the men's and junior's departments of the store. Exact dates and building materials removed during abatements are unknown. Additionally, given the date of construction of the building (1972) at the site, it is possible that other ACMs are present in building materials. In the event that renovation or demolition of structures is to occur in the future, a comprehensive (demolition-level) asbestos survey is required.
- **Lead-Based Paint.** Lead was a major ingredient in paint pigment prior to and through the 1940s. While other pigments were used in the 1950s, the use of lead in paint continued until the early 1970s. In 1978, the Consumer Products Safety Commission banned paint and other surfacing coating materials that are "lead-containing paint." Based on the construction date of the building in 1972, it is likely that lead-based paint was used on facility structures. Facility personnel were not aware of the presence of any lead-based paint on structures at the facility, and Ramboll observed the paint to be in good condition.
- **Water Intrusion/Mold.** Ramboll did not perform a mold survey at the site. Facility personnel reported that there had not been any past water intrusion events.
- **Radon.** Based on information included in the environmental database report, the site is located in an area categorized as Zone 2, which has average indoor basement radon levels between 2 and 4 picoCuries per liter (pCi/L). The USEPA's continuous exposure limit, which is the limit at which further testing or remedial action is suggested, is 4.0 pCi/L. This USEPA continuous exposure limit applies to residential, not commercial, properties. According to the California Radon database, out of 45 sites surveyed in San Mateo County, three sites were over 4 pCi/L. A USEPA survey conducted in the same zip code as the site found that the average radon level of a first floor room at two sites was 0.100 pCi/L.

6.2 Analysis of Data Gaps

The ASTM Standard defines a data gap as "a lack of or inability to obtain information required by the practice despite good faith efforts by the environmental professional to gather such information." A data gap is only significant if other information obtained during the ESA, or professional experience, raises reasonable concerns and affects the ability of the environmental professional to identify whether a given issue is a REC. The ASTM Standard requires that the ESA report identify and comment on significant data gaps.

Limiting conditions and deviations to the ASTM Standard for the assessment are discussed below.

- Facility personnel did not have current contact information for representatives of former site owners/occupants. Thus, Ramboll was unable to interview former owners/occupants about historical operations and site conditions.
- During the site visit, Ramboll did not observe the roof of the building due to access and safety constraints.
- Historical information, such as aerial photographs, was not readily available to characterize the property from the present back to the property's obvious first developed use or 1940, whichever is earlier. The earliest readily available historical source that would indicate specific site uses is a Sanborn Map dated 1925, which shows the site was already developed as the Tanforan Race Track.
- Lack of information (e.g., confirmatory sample data) necessary to evaluate the potential for subsurface impacts, if any, related to operation of the former USTs.

None of the exceptions, deletions, deviations, or site reconnaissance limitations noted above are considered to represent significant data gaps.

7. ASTM DEFINITIONS

The following definitions are presented in the ASTM Standard:

REC - Recognized Environmental Condition:

The presence or likely presence of any hazardous substances or petroleum products in, on, or at a property: 1) due to release to the environment; 2) under conditions indicative of a release to the environment; or 3) under conditions that pose a material threat of a future release to the environment.

CREC - Controlled Recognized Environmental Condition:

A recognized environmental condition resulting from a past release of hazardous substances or petroleum products that has been addressed to the satisfaction of the applicable regulatory authority, with hazardous substances or petroleum products allowed to remain in place subject to the implementation of required controls.

HREC - Historical Recognized Environmental Condition:

A past release of any hazardous substances or petroleum products that has occurred in connection with the property and has been addressed to the satisfaction of the applicable regulatory authority or meeting unrestricted use criteria established by a regulatory authority, without subjecting the property to any required controls.

***De minimis* Condition:**

A condition that generally does not present a threat to human health or the environment and that generally would not be the subject of an enforcement action if brought to the attention of appropriate governmental agencies.

Data Gap/Significant Data Gap:

A lack of or inability to obtain information required by the practice despite good faith efforts by the environmental professional to gather such information. A data gap is significant if other information and/or professional experience raises concerns involving the data gap.

Please note that the term "other finding" is not defined by ASTM; rather, Ramboll uses the term to connote areas of contingent risk that are not clearly defined by the ASTM Standard.

PHASE I ENVIRONMENTAL SITE ASSESSMENT

1150 AND 1178 EL CAMINO REAL
SAN BRUNO, CALIFORNIA

Prepared For:
Alexandria Real Estate Equities, Inc.
Pasadena, California

Prepared By:
Ramboll US Consulting, Inc.
Emeryville, California
Irvine, California

Date
October 2021

Project Number
1690022506-003

RAMBOLL

ENVIRONMENT
& HEALTH

SIGNATURE AND ENVIRONMENTAL PROFESSIONAL STATEMENT

We declare that, to the best of my professional knowledge and belief, we meet the definition of Environmental Professional as defined in §312.10 of 40 CFR 312.

We have the specific qualifications based on education, training, and experience to assess a property of the nature, history and setting of the subject property. We have developed and performed the all appropriate inquiries in conformance with the standards and practices set forth in 40 CFR Part 312.

Lorena Benitez
Senior Managing Consultant

Nick Walchuk, PG
Principal

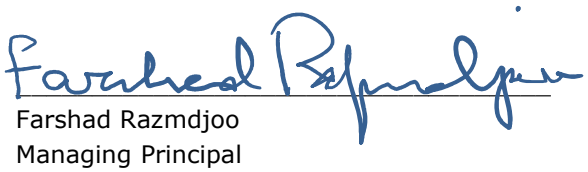

Farshad Razmdjoo
Managing Principal

Ramboll US Consulting, Inc.
5 Park Plaza
Suite 500
Irvine, California 92614

2200 Powell Street
Suite 700
Emeryville, CA 94608

CONTENTS

		Page
1.	**SUMMARY OF CONCLUSIONS**	**1**
1.1	Site Summary	1
1.2	Recognized Environmental Conditions	1
1.3	Notable Other Findings	2
1.4	Non-Scope Considerations	3
2.	**INTRODUCTION**	**4**
2.1	Purpose	4
2.2	Scope of the Assessment	4
2.3	Significant Assumptions	6
2.4	Reliance and General Limitations	6
3.	**SITE DESCRIPTION**	**8**
3.1	Site Setting	8
3.2	Current Use of Site	10
3.2.1	Current Operations	10
3.3	Current Uses of Adjoining Properties	10
4.	**REVIEW OF PUBLIC RECORDS AND OTHER INFORMATION SOURCES**	**12**
4.1	Environmental Regulatory Database Review	12
4.1.1	Database Review for Site	12
4.1.2	Database Review for Adjoining Properties	14
4.1.3	Database Review for Other Surrounding Properties	15
4.2	Historical Uses of the Site and Adjacent Properties	15
4.2.1	Past Uses of the Site	15
4.2.2	Past Uses of Adjacent Properties	16
4.3	Review of Local and State Agency Information	17
4.4	Previous Environmental Assessments and Activities	17
4.5	User-Provided Information	18
5.	**SITE RECONNAISSANCE**	**19**
5.1	Methodology and Limiting Conditions	19
5.2	General Site Setting and Observations	19
5.2.1	Hazardous Substances and Petroleum Products	21
5.2.2	Underground Storage Tanks	21
5.2.3	Polychlorinated Biphenyls	21
5.2.4	Stains or Corrosion on Interior Floors, Walls, or Ceilings	21
5.2.5	Stained Soil or Pavement	21
5.2.6	Asbestos Containing Materials	22
5.2.7	Lead-Based Paint	22
5.2.8	Water Intrusion	22
5.2.9	Radon	22

CONTENTS (Continued)

		Page
6.	**FINDINGS, OPINION, AND CONCLUSIONS**	**23**
6.1	Findings, Opinions, and Conclusions	23
6.1.1	Recognized Environmental Conditions (RECs)	23
6.1.2	Notable Other Findings	24
6.1.3	De Minimis Conditions	24
6.1.4	Non-Scope Considerations	24
6.2	Analysis of Data Gaps	25
7.	**ASTM DEFINITIONS**	**26**

TABLES

Table 1:	Physical Setting and Utility Information	8
Table 2:	Current Use of Adjacent Properties	11
Table 3:	Summary of Environmental Database Listings for the Site	12
Table 4:	Contamination-Related Database Listings for Adjoining Properties [1]	14
Table 5:	Summary of Key Observations from Historical Sources for the Subject Site	15
Table 6:	Local Agency Information for the Site[1]	17
Table 7:	Summary of Site Reconnaissance Observations	19

FIGURES

Figure 1: Site Location Map
Figure 2: Site Layout
Figure 3: TPHg Isoconcentration Contours – Shallow Zone
Figure 4: Benzene Isoconcentration Contours – Shallow Zone

APPENDICES

Appendix A: Site Photographs
Appendix B: Environmental Database Report
Appendix C: Historical Research Documentation
C.1: Topographic Maps
C.2: Aerial Photographs
C.3: Abstract of City Directories
C.4: Historical Fire Insurance Maps
C.5: Property Tax Map
Appendix D: Previous Environmental Reports
Appendix E: Environmental Lien Search
Appendix F: Qualifications of Environmental Professionals

1. SUMMARY OF CONCLUSIONS

Ramboll US Consulting, Inc. (Ramboll) was retained by Alexandria Real Estate Equities, Inc. (ARE or "the Client") to perform a Phase I Environmental Site Assessment (ESA) of the site located at 1150 and 1178 El Camino Real in San Bruno, California (herein referred to as the "facility" or the "site"). Ramboll's assessment was conducted in connection with a potential purchase of the site. The objective of the Phase I ESA, which was conducted in conformance with the scope and limitations of ASTM International's *Standard Practice for Environmental Site Assessments: Phase I Environmental Site Assessment Process* E1527-13 (the "ASTM Standard"), was to identify Recognized Environmental Conditions (RECs), as defined in the ASTM Standard (see Section 7).

1.1 Site Summary

The northeastern section of The Shops at Tanforan, specifically the Sears building and former Sears Automotive Center are owned by Seritage Growth Properties. This approximately 11-acre site is improved with an approximately 84,800 square-foot department store, which is connected to the rest of The Shops at Tanforan (the "shopping mall building") to the southwest and the approximately 20,350 square-feet auto center, a standalone building. The Sears department store and Sears Automotive Center are located at 1150 and 1178 El Camino Real, respectively. The Sears building is a three-story retail building, located on the northeast section of the shopping mall on its own parcel of land. There are two incorporated parking lots surrounding that section of the shopping mall, located north and west of the Sears building. Separate from the Sears building is the former Sears Automotive Center, which has a main floor and a basement floor, and it is located in the northeast section of the same parcel. Both buildings are largely vacant; Seritage leases the front of the first story section of the Sears building to Spirit Halloween, LLC, for seasonal retail.

The site was developed with the southern portion of the Tanforan Race Track ("Race Track") in 1899. The Race Track was temporarily converted into a United States military training center from 1914 to 1918 and again from 1941 to 1950, a use that included an internment camp in 1942. Structures associated with the Race Track were destroyed in a fire in 1964. The Sears building was constructed in 1969, and automotive center building was constructed in 1972. Sears operated the facility as a retail department store and automotive center until vacating the site in 2020.

1.2 Recognized Environmental Conditions

This assessment has revealed the following REC related to potential contamination concerns:

- **On-Site Groundwater and Soil Contamination Related to Historical Operations at Site.** The Sears Automotive Center formerly operated seven underground storage tanks (USTs) for the storage of gasoline (two 12,000-gallon and two 6,000-gallon), motor oil (two 530-gallon), and used oil (500-gallon). Following removal of the USTs between 1985 and 1987, investigations commenced to evaluate and delineate the extent of petroleum hydrocarbons in soil and groundwater beneath the site. Under the oversight of the San Mateo County Department of Environmental Health (SMCDEH), investigations continued into the 2000s and have included soil, groundwater, and soil vapor sampling, and the installation and periodic sampling of groundwater monitoring wells. In a letter dated March 15, 2013, SCMDEH stated that active remediation was not warranted for the former gasoline and oil USTs and the agency has not requested additional investigation of this area of the site since approximately that time. This was verified in an October 21, 2021 phone call with SMCDEH case worker, Brian Gwinn.

  In addition to the Sears Automotive operation, an eighth UST was discovered in 2001 during construction of the San Bruno Police Station located at a property adjacent to the southeast side

of the site (the adjacent property is owned by Bay Area Rapid Transit [BART]). BART contractors discovered a 100-gallon UST of unknown type and at a depth of approximately 16 feet in or adjacent to the excavation for the police station. This area is referred to as Anomaly E in correspondence and reports and appears to be a source area for petroleum and benzene impacts in the subsurface.

Agency correspondence states the tank was found in the basement area of the current police station. SMCDEH named BART as an additional responsible party in 2013, and BART has performed investigation and remediation of the area since that time. Investigation activities have included sampling and analysis of soil, soil vapor, indoor air, and groundwater, and periodic groundwater monitoring. Following a 2015 pilot test and preparation of a 2017 work plan, BART implemented a dual phase extraction (DPE) remedial program from August 22, 2019 through September 24, 2019 to remediate the source area at Anomaly E. Post remedial groundwater sample results indicate that benzene concentrations in groundwater monitoring wells were reduced by one to two orders of magnitude but remain above commercial/industrial screening criteria, and the trend of cumulative contaminant mass removal did not reach asymptotic conditions, signifying that the system may have been shut down prematurely.

Based on a September 22, 2021 letter and October 21, 2021 phone call with Mr. Gwinn, the SMCDEH requested an additional post-remedial groundwater monitoring event (inclusive of all wells on the site and in the vicinity of Anomaly E), and indicated that if results demonstrate a sustained reduction in groundwater contaminants, further remedial effort may not be necessary. In that scenario, the agency suggested that the case, which includes Sears Automotive (a portion of the site) and Anomaly E (located on BART property), may qualify for closure under the State Water Resources Control Board (SWRCB) Low-Threat Underground Storage Tank Case Closure Policy.

The presence of petroleum hydrocarbons and benzene in groundwater beneath the site at concentrations above current regulatory screening criteria constitutes a REC. It is not expected that site redevelopment would be inhibited in a significant manner by the identified issues. Irrespective of case status with the oversight agency, residual impacts present at this site are likely to be managed as part of redevelopment and construction, continued coordination with the agency, and the implementation of a soil management plan.

1.3 Notable Other Findings

Although not considered a REC, Ramboll identified the following notable other findings. The term "other finding" is not defined by ASTM; rather, Ramboll uses the term to connote areas of contingent risk that are not clearly defined by the ASTM standard.

- **Past Operations at the Site.** The site has been used for various purposes since the late 1890s, including as a horse, dog, motorcycle and automotive racetrack (1899-1964), military training and operations (1914-1918, 1941-1950), internment camp operations (1942), automotive shop operations (1972–2020), and retail operations (1972–present). Several of these former operations may have included the use of petroleum products, solvents, adhesives, paint, metals, acids, caustics, corrosives, explosives, propellants, lead, and other chemicals. Additionally, historical operations conducted between site development and the early 1980s predate the enactment of robust environmental regulations related to the handling, storage, and disposal of hazardous chemicals. With the exception of the current remedial activity occurring at the Sears Automotive Center, facility personnel are not aware of any major spills or releases at the site.

1.4 Non-Scope Considerations

Ramboll identified the following finding that relates to non-scope considerations (as discussed in Section 2.2), as detailed below:

- **Asbestos-Containing Materials (ACMs).** The buildings (1969 and 1972) at the site were constructed prior to the time that asbestos was generally phased out of use in many building material applications during the mid-1980s. According to facility personnel, multiple mobilizations for asbestos abatement have been conducted in the past, including during renovation of the site in 2005. Exact dates and building materials removed during abatement are unknown, and ACM-related documentation was not available for review during this assessment. Additionally, given the date of construction of the buildings at the site, it is possible that other ACMs are present in building materials. In the event that renovation or demolition of structures is to occur in the future, a comprehensive (demolition-level) asbestos survey is required. This section will be updated with the results of a forthcoming visual and limited survey regarding the presence of ACM at the site.
- **Lead-Based Paint.** Lead was a major ingredient in paint pigment prior to and through the 1940s. While other pigments were used in the 1950s, the use of lead in paint continued until the early 1970s. In 1978, the Consumer Products Safety Commission banned paint and other surfacing coating materials that are "lead-containing paint." Based on the construction date of the buildings in 1969 and 1972, it is likely that lead-based paint was used on facility structures. Facility personnel were not aware of the presence of any lead-based paint on structures at the facility, and Ramboll observed the paint to be in good condition.
- **Water Intrusion/Mold.** Ramboll did not perform a mold survey at the site. Facility personnel reported that there had not been any past water intrusion events with the exception of roof leaks at the Sears department store that were immediately repaired, same day. No other information was available.
- **Radon.** Based on information included in the environmental database report, the site is located in an area categorized as Zone 2, which has average indoor basement radon levels between 2 and 4 picoCuries per liter (pCi/L). The USEPA's continuous exposure limit, which is the limit at which further testing or remedial action is suggested, is 4.0 pCi/L. This USEPA continuous exposure limit applies to residential, not commercial, properties. According to the California Radon database, out of 45 sites surveyed in San Mateo County, three sites were over 4 pCi/L. A USEPA survey conducted in the same zip code as the site found that the average radon level of a first-floor room at two sites was 0.100 pCi/L.

2. INTRODUCTION

2.1 Purpose

Ramboll was retained by ARE to conduct a Phase I ESA of the site in connection with a potential financial transaction. The purpose of the assessment was to identify RECs, which are defined in the ASTM Standard as:

> "The presence or likely presence of any hazardous substances or petroleum products in, on, or at a property: (1) due to release to the environment; (2) under conditions indicative of a release to the environment; or (3) under conditions that pose a material threat of a future release to the environment. *De minimis* conditions are not recognized environmental conditions."

2.2 Scope of the Assessment

Ramboll completed the following tasks, consistent with the ASTM Standard, during its Phase I ESA of the site:

- A visit to the site by Katie Zheng and Timothy Grant of Ramboll on October 5, 2021, to observe the exterior and interior features of the site and to identify the uses and conditions specified in Sections 9.4.1 through 9.4.4.7 of the ASTM Standard. In addition, Ramboll observed the adjoining properties from the site or adjacent public thoroughfares. Photographs taken during the site visit are presented in Appendix A.
- An interview during or prior to the site visit with John Puamau, Operations Manager with CBRE Property Management and affiliated with the site since 2012. The aforementioned individual is referred to herein as "facility personnel". The facility personnel interviewed by Ramboll were identified by the Company as having good knowledge of the uses and physical characteristics of the site.
- A review of a radius report prepared by Environmental Data Resources, Inc. (EDR, see Appendix B), which presents the results of searches of federal and state databases for the site, as well as properties near the site. The radius searched for each database, as well as the databases themselves, were selected in accordance with the ASTM Standard.
- A review of information contained in federal and state environmental databases, as obtained from the sources noted below:
  - The United States Environmental Protection Agency's (USEPA's) EnviroFacts database, which provides site information contained in multiple USEPA regulatory databases.
  - The Department of Toxic Substances Control (DTSC) EnviroStor database, which contains information about certain regulated facilities in California.
  - The State Water Resources Control Board (SWRCB) GeoTracker database, which contains information about groundwater contamination and clean-up sites in California
  - The California Geologic Energy Management Division (CalGEM), which contains information regarding oil and gas wells on and in the site vicinity
  - The DTSC Hazardous Waste Tracking System (HWTS), which contains hazardous waste manifest information reported to CalEPA.

- A review of standard historical sources (included as Appendix C) and local agency inquiries, as defined in the ASTM Standard. The following resources were reviewed:
  - Readily available historical sources, including (where available) historical topographic maps and aerial photographs, city directories, and Sanborn Maps, to develop a history of the previous uses of the site and surrounding area.
  - Historical and site-specific information obtained from the following local agencies: the San Mateo County Assessor's Office (Assessor). Ramboll also requested information from the Department of Toxic Substances Control (DTSC), Regional Water Quality Control Board (RWQCB), San Bruno Fire Department (Fire Department), the City of San Bruno Building Division (Building Department), and the San Bruno Public Services Administration's Public Works Department (Public Works Department) but the agencies did not have any records pertaining to the site. Additionally, Ramboll contacted the SMCDEH; however, a response had not been received at the time this report was completed (some of the records on file with SMCDEH are expected to be duplicative of those reviewed on Geotracker [description below]).
  - A telephone interview on October 21, 2021 with SMCDEH personnel regarding an active environmental oversight case for the site.

  A review of physical setting sources, as defined in the ASTM Standard, including:
  - The current United States Geological Survey (USGS) 7.5-minute topographic map that shows the area on which the site is located.
  - Geologic, hydrogeologic, or hydrologic sources as provided in the environmental database report.
- Ramboll reviewed prior environmental documentation obtained from the State Water Resources Control Board's GeoTracker website. All prior reports reviewed by Ramboll are attached as Appendix D. A complete list of documents Ramboll reviewed includes the following reports:
  - *Site Conceptual Model and Additional Screening Indoor Air Quality Monitoring Workplan, 1178 El Camino Real, San Bruno, California,* prepared by SCS Engineers, dated December 7, 2011;
  - *2018 First Semi-Annual Groundwater Monitoring Report, Sears Automotive Service Center (No. 1478), 1178 El Camino Real, San Bruno, California,* prepared by AECOM, dated May 21, 2018;
  - *Corrective Plan Implementation Report, Sears Automotive Service Center (No. 1478). Separate Source of Hydrocarbons in the Vicinity of the San Bruno Police Station, 1178 El Camino Real, San Bruno California,* repared by AECOM, dated April 28, 2020; and
  - *Separate Source of Hydrocarbons in the Vicinity of the San Bruno Police Station, Sears Automotive Center #1478, 1178 El Camino Real, San Bruno, California,* prepared by SMCDEH, dated September 22, 2021.
- A search for environmental liens or other activity and use limitations (AULs) for the site, provided by the third-party database provider (as shown in Appendix E). Ramboll ordered the lien search using the parcel number believed to be associated with the site, as obtained from the local tax assessor's office and other online resources.
- A review of any information provided by the user of this assessment, including information consistent with Appendix X3 of the ASTM Standard. Pertinent information, if any, is discussed in the appropriate sections of this report.

This assessment was conducted in accordance with the methodology specified in ASTM Standard E1527-13, as agreed upon by Ramboll and the Client in June 2021. The standard ASTM scope was expanded to include a limited review of asbestos-containing materials, lead-based paint, water intrusion, and radon.

2.3 Significant Assumptions

In conducting this review, no significant assumptions were made, except for the following:

- Site-specific field measurements or other detailed hydrogeological information was not publicly available or reasonably ascertainable. In the absence of such data, Ramboll has assumed that the flow direction of shallow groundwater beneath the site and in the local vicinity generally mimics surface topography. Therefore, in evaluating potential on-site impacts from off-site sources, those off-site facilities not located adjacent to or within one-quarter mile upgradient of the subject site are not considered to represent a significant concern to the site. This interpretation is based on the assumption that a hazardous material released to the subsurface generally does not migrate laterally within the unsaturated soil for a significant distance, although a hazardous material can migrate in the groundwater in a generally downgradient direction. There are, however, limits to this interpretation.

2.4 Reliance and General Limitations

This report has been prepared for the exclusive use of ARE and its affiliated entities and may not be relied upon by any other person or entity without Ramboll's prior express written permission.

This report is considered current only for a period of 180 days from the site inspection. The conclusions presented in this report represent Ramboll's professional judgment based upon the information available and conditions existing as of the date of this report. In performing its assignment, Ramboll must rely upon publicly available information, information provided by the client, and information provided by third parties. Accordingly, the conclusions in this report are valid only to the extent that the information provided to Ramboll was accurate and complete. This review is not intended as legal advice, nor is it an exhaustive review of site conditions or facility compliance. Ramboll makes no representations or warranties, expressed or implied, about the conditions of the site.

Ramboll's scope of work for this assignment did not include collecting samples of any environmental media. As such, this review cannot rule out the existence of latent conditions including contamination not identified and defined by the data and information available for Ramboll's review; however, this report is intended, consistent with normal standards of practice and care, to assist the client in identifying the risks of such latent conditions.

The scope of work for this assessment did not include an asbestos survey or inspection. According to federal OSHA regulations (29 CFR §1910.1001) and the Model Accreditation Plan (MAP; 40 CFR Part 763, Subpart E, Appendix C), the inspection, testing, evaluation, and/or sampling of suspect asbestos-containing materials must be conducted by an accredited inspector; these activities were not performed as part of this environmental review. Comments in this report regarding the condition of building materials at the site, including materials typically considered suspect ACM, represent only Ramboll's observations at the time of the site visit and are not intended to be consistent with definitions regarding ACM condition in the Asbestos Hazard Emergency Response Act (AHERA) or in other federal or state asbestos regulations or industry standards.

Other issues considered outside the scope of the ASTM Standard and this review include lead in drinking water, polychlorinated biphenyls (PCBs) in building materials, cultural and historic resources, ecological resources, endangered species, and high voltage power lines.

However, Ramboll evaluated: the potential for asbestos and lead-based paint to be present in building materials based solely on the age of the buildings, the potential for radon and wetlands to be present in the vicinity of the site based on information provided by EDR, and the potential for water intrusion to have taken place at the building based on limited visual observations and information provided by facility personnel.

3. SITE DESCRIPTION

3.1 Site Setting

The site is owned by Seritage Growth Properties. This site is located approximately 10 miles south of San Francisco, California (Figure 1). The Sears department store building and Sears Automotive Center are identified as addresses 1150 and 1178 El Camino Real in San Bruno, California, respectively. According to the Assessor's Office, assessor's parcel number (APN) for the site is 014-316-330.

The Sears building is a three-story, approximately 84,800 square-foot-in-area retail building, located on the northeast section of the shopping mall. There are two incorporated parking lots surrounding that section of the shopping mall to the north and west. The former Sears Automotive Center, a standalone building, is located in the northeast section of the parcel. It is approximately 20,350 square feet with a main floor and basement floor, and it is surrounded by parking lots to the south and north. Both buildings are largely vacant; Seritage leases the front, first story section of the Sears building to Spirit Halloween, LLC, for seasonal retail. The eastern section of the parcel includes an area that is not part of the site for this assessment: 1188 El Camino Real (occupied by the Century movie theater) is a separate parcel and property that is surrounded on all sides by the site.

The site is accessed primarily from El Camino Real at the western site boundary, Huntington Avenue at the eastern site boundary, and Sneath Lane to the north. Customer and employee parking areas are present to the east, south, and west of the building, and delivery truck access to the bottom floor loadings docks were provided to the north of the building. There are no on-site surface water bodies.

Table 1 provides an overview of physical setting and utility information for the site.

Table 1: Physical Setting and Utility Information

Conditions	Source	Description
Topography		
Elevation (above mean sea level)	USGS topographic map; Google Earth	Ranges from approximately 51 feet near the northwestern corner to 31 feet along the northeastern corner of the site.
Topographic Gradient	USGS topographic map; visual observations	Relatively flat on site, with a slight downward slope to the east/northeast. Regional topography slopes gently downward to the east.
Hydrology		
Storm Water Runoff	Visual observations	Enters street drains and catch basins that discharge to the municipal storm sewer system.
Nearest Surface Water Body to the Site	USGS topographic map; Visual observations	San Bruno Canal, located approximately 2,800 feet to the east at its nearest point. The Canal ultimately discharges to the San Francisco Bay, located approximately 1.6 miles to the east of the site.

Table 1: Physical Setting and Utility Information

Conditions	Source	Description
Flood Plain	FEMA*; Facility personnel;	Facility personnel reported no known occurrences of flooding at the site. The site is not located within a 500-year flood zone.
Wetlands	NWI*	There are no federally designated wetlands on site. Federally designated wetlands are located approximately one-half mile east of the site.
Geology and Hydrogeology		
Presumed Direction of Shallow Groundwater Flow	USGS topographic map; 2018 First Semi-Annual Groundwater Monitoring Report, Sears Automotive Center, 1178 El Camino Real, San Bruno, California	Based on the topographic gradient, shallow groundwater likely flows east to northeast, toward the San Francisco Bay. A 2018 groundwater monitoring report for the site indicates that groundwater flows north to north-northeast.
Depth to Groundwater	2018 First Semi-Annual Groundwater Monitoring Report, Sears Automotive Center, 1178 El Camino Real, San Bruno, California	Based on groundwater monitoring conducted at the site in 2018, groundwater was encountered at approximately 18 to 20 feet bgs.
On-site Wells	Facility personnel; Visual observations	There are nine groundwater monitoring wells on site.
Nearest Groundwater Supply Wells	Database report	One federally registered well, which is registered as a public supply well, is present more than a half a mile southeast of the site. Approximately four private or municipal wells that may be used for water supply are located within approximately one mile south and west of the site.
Geologic Conditions	NCSS*	Regional soils are urban land with very slow infiltration rates.
Site Utility Information		
Heating and Cooling Equipment	Facility personnel	Natural-gas fired heating units supply building heat. The building is cooled with air conditioning units.

Table 1: Physical Setting and Utility Information

Conditions	Source	Description
Electricity Supplier	Facility personnel	Pacific Gas and Electric (PG&E)
Natural Gas Service	Facility personnel	PG&E
Use of Fuel Oil for Building Heat	Facility personnel	No known current or former use of fuel oil for building heat.
Water Supply	Facility personnel; City Website	City of San Bruno
Sanitary Sewer	Facility personnel	The site is connected to the municipal sanitary sewer system maintained by the City of San Bruno
Septic Systems	Facility personnel	No identified current or former septic systems.

Notes:

FEMA = Federal Emergency Management Agency; NCSS = National Cooperative Soil Survey; NWI = National Wetlands Inventory

* - Source was provided in the environmental database report.

3.2 Current Use of Site

3.2.1 Current Operations

Sears vacated the Sears building in 2020; it is currently predominantly vacant and no longer in use, with the exception of a temporary Spirit Halloween shop that occupies a quarter of the main floor space. Janitorial supplies are limited, as the seasonal shop maintains only spray bottles for surface cleaning. A mechanical room, boiler, and chiller system is located on the eastern and southeast section of the Sears building. In addition to these systems, a water purification system is located to the left of the chillers, and it utilizes a 55-gallon drum of water treatment chemical to minimize corrosion in the system's coils.

The Sears Automotive Center is no longer in operation and closed in February 2020. The building has a main floor and basement floor and was primarily used as a car servicing center. Within the Sears Automotive Center, there are two freight elevators and an ADA accessibility lift In the basement, the building houses two unlabeled above-ground tanks that appear to have been used for new motor oil and waste oil.

3.3 Current Uses of Adjoining Properties

The site is located in a mixed residential/commercial land use area. The nearest residential area is located approximately 360 feet east (downgradient) of the site. Based on discussions with facility personnel, Ramboll's visual observations from the site boundary and nearby roads, and a limited review of publicly available information, a general evaluation of the current use of adjacent properties was developed, as described Table 2.

Table 2: Current Use of Adjacent Properties

Direction	Property/Land Use	Ramboll's Observations
North	Sneath Lane, followed by a mixed residential commercial area.	In addition to adjacent properties moving away from the site, the site completely surrounds a separate land parcel that is currently used as a movie theater. No apparent exterior manufacturing or chemical storage operations were observed. No concerns were noted.
East	The San Bruno Police Station and Bart terminal, followed by Huntington Avenue, followed by a residential area.	
South	Highway 380, followed by a residential area.	
West	El Camino Real. A mixed residential and commercial area is located across El Camino Real.	

Notes:

During the site visit, Ramboll walked or drove by the borders of these properties that are adjacent to the subject site. Ramboll did not enter the neighboring properties.

4. REVIEW OF PUBLIC RECORDS AND OTHER INFORMATION SOURCES

4.1 Environmental Regulatory Database Review

Ramboll contracted with EDR in October 2021 to prepare a summary of listings in federal and state agency databases for the site and facilities within applicable radii of the property, as specified by the ASTM standard.[1] A copy of the environmental database search report is presented in Appendix B.

4.1.1 Database Review for Site

Ramboll reviewed the results of the state and federal environmental database searches performed by a third-party database provider (see Appendix B) and also searched the GeoTracker, EnviroStor, and HWTS databases. The site is listed on several environmental databases, as discussed in Table 3.

Table 3: Summary of Environmental Database Listings for the Site

Summary of Information Contained in Database	Ramboll's Comments
Sears #1478 is listed in on the Historical Underground Storage Tank (Hist UST), Leaking Underground Storage Tank (LUST), Hazardous Waste and Substances List (Cortese) and Historical Cortese databases for several fuel USTs that leaked impacting soil and groundwater.	The Sears Automotive Center formerly operated seven USTs for the storage of gasoline (two 12,000-gallon and two 6,000-gallon), motor oil (two 530-gallon), and used oil (500-gallon). Following removal of the USTs between 1985 and 1987, investigations commenced to evaluate and delineate the extent of petroleum hydrocarbons in soil and groundwater beneath the site. Under the oversight of the SMCDEH, investigations continued into the 2000s and have included soil, groundwater, and soil vapor sampling, and the installation and periodic sampling of groundwater monitoring wells. In a letter dated March 15, 2013, SCMDEH stated that active remediation was not warranted for the former gasoline and oil USTs and the agency has not requested additional investigation of this area of the site since approximately that time. This was verified in an October 21, 2021 phone call with SMCDEH case worker, Brian Gwinn. In addition to the Sears Automotive operation, an eighth UST was discovered in 2001 during construction of the San Bruno Police Station located adjacent to the southeast side of the site (the adjacent property is owned by BART). BART contractors discovered a 100-gallon UST of unknown type and at a depth of 16 feet in or adjacent to the excavation for the police station. This area is referred to as Anomaly E in correspondence and reports and appears to be a source area for petroleum and benzene impacts in the subsurface. Agency correspondence states the tank was found in the basement area of the current police station. SMCDEH named BART as an additional responsible party in 2013, and BART has performed investigation and remediation of the area since that time. Investigation activities have included sampling and analysis of soil, soil vapor, indoor air, and groundwater, and periodic groundwater monitoring. Following a 2015 pilot test and

[1] EDR uses the term "radii" to refer to the ASTM terminology "approximate minimum search distance" in the environmental database report.

Table 3: Summary of Environmental Database Listings for the Site

Summary of Information Contained in Database	Ramboll's Comments
Sears #1478 is listed in on the Historical Underground Storage Tank (Hist UST), Leaking Underground Storage Tank (LUST), Hazardous Waste and Substances List (Cortese) and Historical Cortese databases for several fuel USTs that leaked impacting soil and groundwater. *(Continued)*	preparation of a 2017 work plan, BART implemented a DPE remedial program from August 22, 2019 through September 24, 2019 to remediate the source area at Anomaly E. Post remedial groundwater sample results indicate that benzene concentrations in groundwater monitoring wells were reduced by one to two orders of magnitude but remain above commercial/industrial screening criteria, and the trend of cumulative contaminant mass removal did not reach asymptotic conditions, signifying that the system may have been shut down prematurely. Based on a September 22, 2021 letter and October 21, 2021 phone call with Mr. Gwinn, the SMCDEH requested an additional post-remedial groundwater monitoring event (inclusive of all wells on the site and in the vicinity of Anomaly E), and indicated that if results demonstrate a sustained reduction in groundwater contaminants, further remedial effort may not be necessary. In that scenario, the agency suggested that the case, which includes Sears Automotive (a portion of the site) and Anomaly E (located on BART property), may qualify for closure under the SWRCB Low-Threat Underground Storage Tank Case Closure Policy. This matter is further discussed in Sections 4.4 and 6.
Sears numbers 6909, 1478, and 7098 are listed on the Resource Conservation and Recovery Act Small Quantity Generator (RCRA-SQG), RCRA-Large Quantity Generator (RCRA-LQG), San Mateo County Business Inventory (San Mateo Co. BI), California Environmental Reporting System (CERS), Facility Index System/Facility Registration System (FINDS), Enforcement and Compliance History Online (ECHO), RCRA Non-Generators of Hazardous Waste (NonGEN/NLR), and Emissions Inventory Data (EMI) databases for storage and generation of hazardous waste circa 1993 to 2020. Wastes included waste oil and mixed oil, other organic solids, unspecified organic liquid mixture, alkaline solution, unspecified solvent mixture, and off-spec, aged or surplus organics.	The listings do not suggest a contamination concern to the site, and no violations or issues or noncompliance are identified.

Notes:

The database search report includes listings for past site occupants that may indicate past use or storage of chemicals or petroleum products.

4.1.2 Database Review for Adjoining Properties

Based on a review of the environmental database search report, Ramboll identified the adjoining properties listed in Table 4 on databases indicative of a potential contamination concern.

Table 4: Contamination-Related Database Listings for Adjoining Properties [1]

Listing Name or Address and Location Relative to the Subject Site	Summary of Information Contained in Database	Ramboll's Comments
Tanforan Cleaners & Shoea 302 and 402 Tanforan Park (within the interconnected Shops at Tanforan to the south; located cross to upgradient from the site)	Tanforan Cleaners & Shoe is listed in the EDR Exclusive Historical Cleaners (EDR Hist. Cleaner) database, which is an EDR proprietary database that indicates that dry cleaning operations may have been performed. The property is listed as a dry-cleaning location from 1991 to 1998. There is no indication of a release in the listing.	The former dry cleaner is now Tanforan Dental and located approximately 150 ft southwest and upgradient of the site. The EDR proprietary database from which this listing is derived is based on business names as opposed to records or permits indicating dry cleaning was actually performed at the location. Based on the absence of indications of a release and/or subsurface impacts, this matter is unlikely to present a major concern to the site.
Firestone Tire 1110 El Camino Real (former tire center associated with the JC Penney building within the Tanforan shopping mall; located cross gradient from the site)	Firestone 36F3 is listed the Historical UST (HIST UST), Statewide Environmental Evaluation and Planning System UST (SWEEPS UST), California Facility Inventory Database UST (CA FID UST), and San Mateo Co. Business Inventory (San Mateo Co. BI) databases related to four USTs installed in 1972, including three 10,000-gallon tanks (one premium, one unleaded, and one regular, all of which were last used in 1983) and one 500-gallon waste oil tank. JC Penney is also listed in the HIST UST database for the same 500-gallon waste oil tank.	A total of five USTs were listed as formerly located on the JC Penney parcel, south of the department store in what is now a paved parking lot, in association with the former automotive shop operations. Three 10,000-gallon gasoline USTs were installed in 1972 and listed as being last used in 1983. One 500-gallon waste oil tank was installed in 1972 and listed as being active. Additionally, one 550-gallon waste oil UST with an unknown installation date is also listed as being active. During Ramboll's recent assessment performed for ARE on the adjacent JC Penney property in June 2021, facility personnel indicated there are no active USTs on the property but were unaware of the closure process prior or during the demolition of the automotive operations building in 2005. It is unclear whether the tanks were removed from the ground and if leaks were discovered upon closure of the tanks.

Notes:

[1] Ramboll's analysis of adjoining properties was based on observations made during the site reconnaissance (as discussed in Table 2) and location information for off-site listings as presented in the database report. Also, for purposes of this analysis, Ramboll considers as "adjoining" properties that are adjacent, even if separated by a road or other physical barrier. Ramboll has not included a discussion of compliance-related databases in this table, as Ramboll considers it unlikely that off-site properties listed on compliance-related databases without indication of a release or chemical mishandling represent a potential risk for contamination to the subject site.

4.1.3 Database Review for Other Surrounding Properties

There are several listings in the environmental database report for non-adjoining off-site facilities within applicable ASTM search radii; however, Ramboll has not identified any properties that are likely to represent a potential contamination concern to the site.[2]

The database report indicates that poor or inadequate address information was available for several properties located in the vicinity of the subject site; therefore, these properties could not be readily mapped by the third-party provider. Because the location of these properties with respect to the subject site could not be evaluated, Ramboll is limited in its ability to express an opinion regarding the potential for impact to the subject site from these properties. It was beyond the scope of this review to accurately locate each of the unmapped properties identified by the third-party provider; however, Ramboll reviewed the list of unmapped properties and verified that none appeared to be adjacent to the subject site.

4.2 Historical Uses of the Site and Adjacent Properties

4.2.1 Past Uses of the Site

The site was developed as the Tanforan Race Track in 1899. The Race Tack hosted horse and dog racing, and also had motorcycle and automobile racing tracks. The Race Track was temporarily converted into a United States military training center during World War I (1914 – 1918). The 1925 Sanborn map depicts the site as having been developed with a portion of the dirt track, numerous stalls, a club house, and the southern portion of the Grandstand. In 1941, during World War II, the United States military again utilized the Race Track as a training center and from April to October 1942, the Tanforan Race Track became known as the Tanforan Assembly Center – an internment camp for Japanese Americans. An aerial photograph from 1946 depicts two artificial lakes with one located in the middle of the site and the other on the southern portion of the site. By the 1950s, the military training center was removed, and the site returned to use as a racetrack. A 1956 aerial photograph depicts a third artificial lake in the middle of the racetrack. The racetrack and associated structures burned down in 1964, and the current department store building and automotive center building were constructed in 1969 and 1972, respectively.

Table 5: Summary of Key Observations from Historical Sources for the Subject Site

Historical Source	Key Observations Regarding Site History
Sanborn Maps (1943, 1946, 1956, and 1974)	The 1943 Sanborn map depicts the military base and multiple barrack-like structures existing at the site with a small, manmade pond in the middle of the site. By 1946, those structures have been removed, and the pond is no longer visible. By 1956, the racetrack has been revitalized. The first depiction of the shopping mall complex and current site layout occurs in 1974.

[2] In its evaluation, Ramboll considered only non-adjoining sites listed on databases indicative of contamination, with open status, located potentially upgradient of the site to represent a potential risk for contamination to the site (as the issuance of regulatory closure suggests that impacts to the subject site from the noted off-site property are unlikely).

Table 5: Summary of Key Observations from Historical Sources for the Subject Site

Historical Source	Key Observations Regarding Site History
Aerial Photographs and Satellite Imagery[1] (1943 to 2016)	In the 1943 photograph, the site appears developed with the central portion of the Tanforan Race Track and buildings on the outer western and eastern edges of the track as well as inside the track. By 1946 the buildings are no longer present, and the racetrack remains. The 1946 photograph depicts two artificial lakes. A third artificial lake appears in the 1956 photograph. In the 1963 photograph, the artificial lakes appear smaller in size. In the 1968 photograph, the site appears graded. The 1974 and subsequent photographs show the site in its present configuration, with the department store building (part of the greater shopping mall building) and automotive center building, and parking lots in the remaining areas. No concerns are noted.
Topographic Maps (1896 to 2012)	The maps from 1896 to 1980 show a railway running alongside the eastern boundary of the site. The first depiction of the Tanforan Race Track occurs in the 1939 map. Two artificial lakes appear in the maps from 1947 to 1956 with a third lake appearing in the 1956 map. In the 1968 map, no structures or features are located on the site. The site appears in its current configuration on the 1973 and 1980 maps. No structures are visible on the subsequent maps. No concerns are noted.
City Directory Abstracts (1953 to 2017)	Sears is listed on the city directory consecutively from 1976-2017. Other occupants of the site buildings include Budget (2017), Lenscrafters (2010-2017), Maz Watch & Jewelry Repair (2010-2017), San Bruno Superior Mold (2014, 2017), Dental Health Care (1995-2014), San Bruno Miracle Ear (1995-2014), H&R Block (2005, 2010), Cole Vision Corp (2005), Premier Salons International (2005), Sierra Sounds (2005), Tranzact (2005), Capitol Prestige Travel (2000), Carlson Travel Network (2000), Coldwell Banker (1986), Allstate Insurance (1976, 1981), and USA Petroleum (1981).
Property Tax Map Report	The EDR Property Tax Map Report has no coverage of the target addresses.
Lien and AUL Search Report	On July 7, 2015, the title for parcel number 014-316-330 was transferred from Sears Roebuck and CO to Seritage SRC Financial, LLC. No liens or AULs are associated with the site.

Notes:

[1] In addition to aerial photographs provided by the third-party provider, Ramboll viewed historical satellite imagery provided via Google Earth. Printed copies were not obtained, and imagery dates were not independently verified.

4.2.2 Past Uses of Adjacent Properties

The properties in the vicinity of the site were used as part of the Tanforan Race Track from 1899 to 1964 including temporary military operations, as discussed in Section 4.2.1. The properties to the east have been single-family residential since at least 1943. In addition, the properties to the west of the site were used by the United States military for apparent residential and/or storage purposes from the 1940s until as recently as the 1990s; these properties were redeveloped in the early 2000s for residential and commercial uses. The 1949 Sanborn depicts a gas station to the west, which is the current location of a Shell gas station. The Shops at Tanforan (adjoining to the south) were constructed in the early 1970s and have been operated by various entities as restaurants, retailers

(i.e., apparel, homeware, jewelry, electronics, beauty, children's toys), and beauty salons since that time. The properties to the north were part of the Tanforan Race Track, and were vacant circa 1968 until the 1990s when they were developed for commercial purposes. Ramboll did not observe obvious indications of concern on the historical sources reviewed.

4.3 Review of Local and State Agency Information

Ramboll visited or otherwise contacted local governmental agencies and regulatory bodies for information relating to the site. An overview of the findings of this review is presented in the table below.

Table 6: Local Agency Information for the Site[1]

Agency Contacted/ Document Reviewed	Information Obtained
Hazardous Waste Tracking System Database	According to the HWTS database Sears generated and disposed of the following wastes circa 1993 to 2020, waste oil and mixed oil, other organic solids, unspecified organic liquid mixture, alkaline solution, unspecified solvent mixture, and off-spec, aged or surplus organics.
San Mateo County Tax Assessor	The site is described on the San Mateo County tax map as 014-316-330.

Notes:

[1] Ramboll also contacted the Department of Toxic Substances Control (DTSC), Regional Water Quality Control Board (RWQCB), San Bruno Fire Department (Fire Department), the City of San Bruno Building Division (Building Department), and the San Bruno Public Services Administration's Public Works Department (Public Works Department) but the agencies did not have any records pertaining to the site. Ramboll contacted the SMCDEH; however, a response had not been received at the time this report was completed.

4.4 Previous Environmental Assessments and Activities

Based on a review of historical site documents and interviews with facility personnel, a prior environmental assessment has been conducted at the site, as summarized below. Pertinent historical and site-related information contained in the prior report has been incorporated into other sections of this report.

- **2011 Site Conceptual Model (former UST information).** This report (obtained on Geotracker and prepared by SCS Engineers for Sears) indicates that seven USTs operated by Sears were formerly located at the site: two 12,000-gallon gasoline USTs, two 6,000-gallon gasoline USTs, two 530-gallon bulk motor-oil USTs, and one 500-gallon used-oil UST. The four gasoline and two motor-oil USTs were reportedly removed in 1985, and the 500-gallon used-oil UST was reportedly removed in January 1987 (the former location of the used oil UST is unknown). In addition, geophysical surveys performed at the site identified five subsurface anomalies (designated Anomalies A through E) not in proximity to the former USTs but on site. Elevated concentrations of petroleum hydrocarbons were detected near Anomalies D and E.

In February 2001, a BART subcontractor discovered a 100-gallon UST at a depth of approximately 16 feet bgs in a construction zone that is now believed to be in the basement area of the adjacent San Bruno Police Station to the southeast of the site, near the southwest corner of the BART construction zone during excavation for the police station. According to this individual, the UST was old, had

numerous rusted holes in the bottom, and the soil adjacent to it was "dark", with a "strong odor like gasoline or diesel". The UST was removed by a BART subcontractor. Field notes completed by BART's environmental consultant indicate that a sheen was present in groundwater in the vicinity of the UST (BART, 2010). The tank appeared to be located downgradient of MW-11 and cross-gradient of MW-4, in the vicinity of Anomaly E.

- **2013 SMCDEH Letter.** In response to a Feasibility Study and Corrective Action Plan submitted by SCS Engineers on behalf of Sears, the SMCDEH concurred with the proposed approach of DPE remedial program to address impacts in the vicinity of Anomaly E, stating that area is the only area where free product had been observed, and where the document exposure pathway warranted active remediation. The letter stated that no active remediation was necessary for other areas of the site. It appears that the pilot test for the selected remedial approach at Anomaly E was implemented in 2015.
- **2018 First Semi-Annual Groundwater Monitoring Report.** In March 2018, AECOM conducted a semi-annual groundwater monitoring event (the most recent monitoring event for which a report is available). Depth to groundwater ranged from approximately 6 to 16 feet below the top of casing (i.e., top of the well near the ground surface). The hydraulic gradient or groundwater flow direction was not calculated since the shallow water bearing zone is very flat. Groundwater sample results indicated elevated concentrations of total petroleum hydrocarbons as gasoline (TPHg) and benzene, toluene, ethylbenzene and xylene (BTEX) and appear to be localized around the southern portion of the police station (Anomaly E) with one elevated TPHg concentration 50 feet south of the Sears Automotive Center building.
- **2020 Corrective Action Implementation Report.** BART implemented a DPE remedial program from August 22, 2019 through September 24, 2019 to remediate the source area at Anomaly E. Post remedial groundwater sample results indicate that benzene concentrations in groundwater monitoring wells were reduced by one to two orders of magnitude but remain above commercial/industrial screening criteria, and the trend of cumulative contaminant mass removal did not reach asymptotic conditions, signifying that the system may have been shut down prematurely.
- **2021 SMCDEH Letter.** In response to AECOM's Corrective Action Implementation Report, the SMCDEH requested an additional post-remedial groundwater monitoring event and indicated that if results demonstrate sustained reduction in groundwater contaminants, further remedial effort may not be necessary. In that scenario, the agency suggested that the site may qualify for closure under the SWRCB Low-Treat Underground Storage Tank Case Closure Policy. Via a conversation with SMCDEH staff on October 21, 2021, the agency confirmed that the comment regarding the path forward to closure is applicable to the entire case (not just Anomaly E).

4.5 User-Provided Information

Ramboll provided the client with a User Questionnaire (consistent with Appendix X3 of the ASTM Standard) that requested information relating to environmental liens, AULs, specialized knowledge of the site, site value diminution, chain-of-title, or any other commonly known or obvious indications of site contamination, that was not otherwise provided to Ramboll. The user provided the information requested in the User Questionnaire; however, the client is unaware of any information beyond that obtained by Ramboll as part of the current assessment.

5. SITE RECONNAISSANCE

5.1 Methodology and Limiting Conditions

During the site visit, observations of both the interior and exterior portions of the site were made to evaluate if any RECs, as defined in Section 7, are present. Ramboll did not observe the roof of the building.

5.2 General Site Setting and Observations

Ramboll made observations concerning all of the interior and exterior issues specified in Sections 9.4.2 through 9.4.4 of the ASTM E1527-13 Standard. The presence or absence of each issue of environmental interest or concern is noted in the table below. Additional information regarding observed and historical items is provided in the sections following the table.

Table 7: Summary of Site Reconnaissance Observations

ASTM Section	Issue	Observation
Interior and Exterior Issues		
9.4.2.1	Current use(s) of the property	See Section 3.2
9.4.2.2	Past use(s) of the property	See Section 4.2
9.4.2.3	Hazardous substances and petroleum products used, treated, stored, disposed of, or generated on the property in connection with identified present or past uses	**Present** (see Section 5.2.1)
9.4.2.4	Storage tanks: Underground storage tanks (fill ports, vent pipes, manholes) Aboveground storage tanks	(see Section 5.2.2) **Formerly Present** Absent
9.4.2.5	Odors (strong, pungent or noxious)	Absent
9.4.2.6	Pools of liquid, standing surface water or sumps	Absent
9.4.2.7	Drums of hazardous substances or petroleum products (five-gallon, 55-gallon or totes)	**Present** (see Section 5.2.1)
9.4.2.8	Hazardous substance and petroleum product containers (not necessarily in connection with identified uses)	**Present** (see Section 5.2.1)
9.4.2.9	Unidentified substance containers suspected of containing hazardous substances or petroleum products	Absent
9.4.2.10	Polychlorinated biphenyls (PCBs) Electrical equipment on-site (e.g., transformers, capacitors) Electrical equipment known or likely to contain PCBs Hydraulic equipment on-site (e.g., elevators, truck dock lifts) Hydraulic equipment known or likely to contain PCBs	(see Section 5.2.3) **Present** Unlikely **Present** Unlikely

Table 7: Summary of Site Reconnaissance Observations		
ASTM Section	**Issue**	**Observation**
Interior Issues		
9.4.3.1	Heating/cooling systems	**Present** (see Table 1)
9.4.3.2	Stains or corrosion on interior floors, walls or ceilings (except for staining from water)	**Present** (see Section 5.2.4)
9.4.3.3	Floor drains and interior sumps	Absent
Exterior Issues		
9.4.4.1	Pits, ponds or lagoons on property or adjacent sites	Absent
9.4.4.2	Stained soil or pavement	**Present** (see Section 5.2.5)
9.4.4.3	Stressed vegetation (from other than insufficient water)	Absent
9.4.4.4	On-site solid waste disposal; areas apparently filled or graded by non-natural causes; or mounds or depressions suggesting solid waste disposal	Absent
9.4.4.5	Wastewater or other liquid (including storm water) or any discharge into a drain, ditch, underground injection system or stream on or adjacent to the property	Absent
9.4.4.6	Wells (including dry wells, irrigation wells, injection wells, abandoned wells, or other wells)	**Present** (see Table 1)
9.4.4.7	Septic systems or cesspools	Absent
Non-Scope Considerations		
N/A	Asbestos Containing Materials	see Section 5.2.6
N/A	Lead-Based Paint	see Section 5.2.7
N/A	Water Intrusion	see Section 5.2.8

Table 7: Summary of Site Reconnaissance Observations

ASTM Section	Issue	Observation
N/A	Radon	see Section 5.2.9

Notes:

Observations noted in this table and discussed further below are based on information obtained during the site visit and from a review of the sources summarized in Section 4.

See the ASTM Standard for a detailed description of the issues included in each referenced ASTM section.

Per the ASTM Standard, fluorescent light ballasts likely to contain PCBs are not considered.

N/A – Not applicable.

5.2.1 Hazardous Substances and Petroleum Products

The primary chemicals used at the Sears department store building include corrosive agents used to clean the building's chiller system coils, identified as Cascade Water Service's agent C876L and Coilox Concentrate. Chemicals and hazardous substances formerly used and currently stored at the Sears Automotive Center includes fresh motor oil and waste oil. Oil is stored in approximately 43 gallon drums.

5.2.2 Underground Storage Tanks

No known USTs are currently present on site. Seven former USTs for the storage of gasoline (two 12,000-gallon and two 6,000-gallon), motor oil (two 530-gallon), and used oil (500-gallon) were removed between 1985 and 1987. There is currently an open SMCDEH related to the former USTs discussed further in Sections 4.4 and 6.

5.2.3 Polychlorinated Biphenyls

Multiple elevators and transformers are located at the site. In the Sears department store building, there are two elevators and in the automotive center there are two freight elevators and an ADA accessibility lift for basement wheelchair access. Facility personnel had no information regarding the hydraulic fluid contained in these elevator reservoirs. Because the buildings were constructed in 1969 and 1972, before the 1979 federal ban on the manufacture of PCBs, it is possible that PCBs could be present in the oil associated with the equipment. However, facility personnel indicated that the elevators were serviced monthly by OTIS, and as such, it is likely that hydraulic fluid used in the building elevators in prior to 1979 (potentially containing PCBs) has been replaced and removed from the site.

Ramboll observed no indication of major leaks or releases from electrical equipment during the site visit.

5.2.4 Stains or Corrosion on Interior Floors, Walls, or Ceilings

Ramboll observed minor oil staining located next to the oil drums in the Automotive Center basement and staining in the boiler room due to the discharge of condensate. The concrete floors in the vicinity of the staining near the drums appeared to be in good condition with no evidence of cracking.

5.2.5 Stained Soil or Pavement

Ramboll observed evidence of minor pavement staining in the paved parking areas. Pavement staining was noted in several locations within the Automotive Center likely due to the routine vehicle maintenance. Ramboll also observed minor pavement staining in the loading dock areas of both buildings. Pavement in the vicinity of the observed staining areas appeared to be in good to fair condition, with no evidence of major cracking

5.2.6 Asbestos Containing Materials

The buildings (1969 and 1972) at the site were constructed prior to the time that asbestos was generally phased out of use in many building material applications during the mid-1980s. According to facility personnel, multiple mobilizations for asbestos abatement have been conducted in the past, including during renovation of the site in 2005. Exact dates and building materials removed during abatement are unknown, and ACM-related documentation was not available for review during this assessment. Additionally, given the date of construction of the buildings at the site, it is possible that other ACMs are present in building materials. In the event that renovation or demolition of structures is to occur in the future, a comprehensive (demolition-level) asbestos survey is required. This section will be updated with the results of a forthcoming visual and limited survey regarding the presence of ACM at the site.

5.2.7 Lead-Based Paint

Lead was a major ingredient in paint pigment prior to and through the 1940s. While other pigments were used in the 1950s, the use of lead in paint continued until the early 1970s. In 1978, the Consumer Products Safety Commission banned paint and other surfacing coating materials that are "lead-containing paint." Based on the construction date of the buildings in 1969 and 1972, it is likely that lead-based paint was used on facility structures. Facility personnel were not aware of the presence of any lead-based paint on structures at the facility, and Ramboll observed the paint to be in good condition.

5.2.8 Water Intrusion

Ramboll did not perform a mold survey at the site. Facility personnel reported that there had not been any past water intrusion events with the exception of roof leaks at the Sears department store that were immediately repaired, same day. No other information was available.

5.2.9 Radon

Based on information included in the environmental database report, the site is located in an area categorized as Zone 2, which has average indoor basement radon levels between 2 and 4 picoCuries per liter (pCi/L). The USEPA's continuous exposure limit, which is the limit at which further testing or remedial action is suggested, is 4.0 pCi/L. This USEPA continuous exposure limit applies to residential, not commercial, properties. According to the California Radon database, out of 45 sites surveyed in San Mateo County, three sites were over 4 pCi/L. A USEPA survey conducted in the same zip code as the site found that the average radon level of a first-floor room at two sites was 0.100 pCi/L.

6. FINDINGS, OPINION, AND CONCLUSIONS

Ramboll performed a Phase I Environmental Site Assessment in conformance with the scope and limitations of ASTM Practice E1527-13 of the site located at 1150 El Camino Real in San Bruno, California in October 2021. The objective of the ESA was to identify RECs, as defined in the ASTM Standard. A list of key definitions presented in the ASTM Standard is provided in Section 7 at the end of this report. Any exceptions to, or deletions from, this practice are described in Section 6.2.

6.1 Findings, Opinions, and Conclusions

6.1.1 Recognized Environmental Conditions (RECs)

This assessment has revealed the following REC related to potential contamination concerns:

- **On-Site Groundwater and Soil Contamination Related to Historical Operations at Site.** The Sears Automotive Center formerly operated seven underground storage tanks (USTs) for the storage of gasoline (two 12,000-gallon and two 6,000-gallon), motor oil (two 530-gallon), and used oil (500-gallon). Following removal of the USTs between 1985 and 1987, investigations commenced to evaluate and delineate the extent of petroleum hydrocarbons in soil and groundwater beneath the site. Under the oversight of the San Mateo County Department of Environmental Health (SMCDEH), investigations continued into the 2000s and have included soil, groundwater, and soil vapor sampling, and the installation and periodic sampling of groundwater monitoring wells. In a letter dated March 15, 2013, SCMDEH stated that active remediation was not warranted for the former gasoline and oil USTs and the agency has not requested additional investigation of this area of the site since approximately that time. This was verified in an October 21, 2021 phone call with SMCDEH case worker, Brian Gwinn.

  In addition to the Sears Automotive operation, an eighth UST was discovered in 2001 during construction of the San Bruno Police Station located at a property adjacent to the southeast side of the site (the adjacent property is owned by Bay Area Rapid Transit [BART]). BART contractors discovered a 100-gallon UST of unknown type and at a depth of approximately 16 feet in or adjacent to the excavation for the police station. This area is referred to as Anomaly E in correspondence and reports and appears to be a source area for petroleum and benzene impacts in the subsurface.

  Agency correspondence states the tank was found in the basement area of the current police station. SMCDEH named BART as an additional responsible party in 2013, and BART has performed investigation and remediation of the area since that time. Investigation activities have included sampling and analysis of soil, soil vapor, indoor air, and groundwater, and periodic groundwater monitoring. Following a 2015 pilot test and preparation of a 2017 work plan, BART implemented a dual phase extraction (DPE) remedial program from August 22, 2019 through September 24, 2019 to remediate the source area at Anomaly E. Post remedial groundwater sample results indicate that benzene concentrations in groundwater monitoring wells were reduced by one to two orders of magnitude but remain above commercial/industrial screening criteria, and the trend of cumulative contaminant mass removal did not reach asymptotic conditions, signifying that the system may have been shut down prematurely.

  Based on a September 22, 2021 letter and October 21, 2021 phone call with Mr. Gwinn, the SMCDEH requested an additional post-remedial groundwater monitoring event (inclusive of all wells on the site and in the vicinity of Anomaly E), and indicated that if results demonstrate a sustained reduction in groundwater contaminants, further remedial effort may not be necessary. In that scenario, the agency suggested that the case, which includes Sears Automotive (a portion of the

site) and Anomaly E (located on BART property), may qualify for closure under the State Water Resources Control Board (SWRCB) Low-Threat Underground Storage Tank Case Closure Policy.

The presence of petroleum hydrocarbons and benzene in groundwater beneath the site at concentrations above current regulatory screening criteria constitutes a REC. It is not expected that site redevelopment would be inhibited in a significant manner by the identified issues. Irrespective of case status with the oversight agency, residual impacts present at this site are likely to be managed as part of redevelopment and construction, continued coordination with the agency, and the implementation of a soil management plan.

6.1.2 Notable Other Findings

In addition to the REC discussed above, the following additional finding related to potential contamination concerns was identified:

- **Past Operations at the Site.** The site has been used for various purposes since the late 1890s, including as a horse, dog, motorcycle and automotive racetrack (1899-1964), military training and operations (1914-1918, 1941-1950), internment camp operations (1942), automotive shop operations (1972–2020), and retail operations (1972–present). Several of these former operations may have included the use of petroleum products, solvents, adhesives, paint, metals, acids, caustics, corrosives, explosives, propellants, lead, and other chemicals. Additionally, historical operations conducted between site development and the early 1980s predate the enactment of robust environmental regulations related to the handling, storage, and disposal of hazardous chemicals. With the exception of the current remedial activity occurring at the Sears Automotive Center, facility personnel are not aware of any major spills or releases at the site.

6.1.3 De Minimis Conditions

De minimis conditions are those that do not represent a material risk of harm to public health or the environment and that generally would not be the subject of enforcement action if brought to the attention of appropriate governmental agencies. Ramboll identified the following *de minimis* conditions related to the site:

- **Pavement and Floor Staining.** Ramboll observed multiple areas of exterior pavement and interior flooring where oil and rust stains were apparent. The stains were limited in areal extent, the underlying pavement/flooring appeared to be intact.

6.1.4 Non-Scope Considerations

Ramboll identified the following finding that relates to non-scope considerations (as discussed in Section 2.2), as detailed below:

- **Asbestos-Containing Materials (ACMs).** The buildings (1969 and 1972) at the site were constructed prior to the time that asbestos was generally phased out of use in many building material applications during the mid-1980s. According to facility personnel, multiple mobilizations for asbestos abatement have been conducted in the past, including during renovation of the site in 2005. Exact dates and building materials removed during abatement are unknown, and ACM-related documentation was not available for review during this assessment. Additionally, given the date of construction of the buildings at the site, it is possible that other ACMs are present in building materials. In the event that renovation or demolition of structures is to occur in the future, a comprehensive (demolition-level) asbestos survey is required. This section will be updated with the results of a forthcoming visual and limited survey regarding the presence of ACM at the site.

- **Lead-Based Paint.** Lead was a major ingredient in paint pigment prior to and through the 1940s. While other pigments were used in the 1950s, the use of lead in paint continued until the early 1970s. In 1978, the Consumer Products Safety Commission banned paint and other surfacing coating materials that are "lead-containing paint." Based on the construction date of the buildings in 1969 and 1972, it is likely that lead-based paint was used on facility structures. Facility personnel were not aware of the presence of any lead-based paint on structures at the facility, and Ramboll observed the paint to be in good condition.
- **Water Intrusion/Mold.** Ramboll did not perform a mold survey at the site. Facility personnel reported that there had not been any past water intrusion events with the exception of roof leaks at the Sears department store that were immediately repaired, same day. No other information was available.
- **Radon**. Based on information included in the environmental database report, the site is located in an area categorized as Zone 2, which has average indoor basement radon levels between 2 and 4 picoCuries per liter (pCi/L). The USEPA's continuous exposure limit, which is the limit at which further testing or remedial action is suggested, is 4.0 pCi/L. This USEPA continuous exposure limit applies to residential, not commercial, properties. According to the California Radon database, out of 45 sites surveyed in San Mateo County, three sites were over 4 pCi/L. A USEPA survey conducted in the same zip code as the site found that the average radon level of a first-floor room at two sites was 0.100 pCi/L.

6.2 Analysis of Data Gaps

The ASTM Standard defines a data gap as "a lack of or inability to obtain information required by the practice despite good faith efforts by the environmental professional to gather such information." A data gap is only significant if other information obtained during the ESA, or professional experience, raises reasonable concerns and affects the ability of the environmental professional to identify whether a given issue is a REC. The ASTM Standard requires that the ESA report identify and comment on significant data gaps.

Limiting conditions and deviations to the ASTM Standard for the assessment are discussed below.

- Facility personnel did not have current contact information for representatives of former site owners/occupants. Thus, Ramboll was unable to interview former owners/occupants about historical operations and site conditions.
- During the site visit, Ramboll did not observe the roof of the building due to access and safety constraints.
- Historical information, such as aerial photographs, was not readily available to characterize the property from the present back to the property's obvious first developed use or 1940, whichever is earlier. The earliest readily available historical source that would indicate specific site uses is a Sanborn Map dated 1943, which shows the site was already developed as the Tanforan Race Track.
- Ramboll contacted the SMCDEH; however, a response had not been received at the time this report was completed. Some of the records on file with SMCDEH are expected to be duplicative of those reviewed on GeoTracker.

None of the exceptions, deletions, deviations, or site reconnaissance limitations noted above are considered to represent significant data gaps.

7. ASTM DEFINITIONS

The following definitions are presented in the ASTM Standard:

REC - Recognized Environmental Condition:

The presence or likely presence of any hazardous substances or petroleum products in, on, or at a property: 1) due to release to the environment; 2) under conditions indicative of a release to the environment; or 3) under conditions that pose a material threat of a future release to the environment.

CREC - Controlled Recognized Environmental Condition:

A recognized environmental condition resulting from a past release of hazardous substances or petroleum products that has been addressed to the satisfaction of the applicable regulatory authority, with hazardous substances or petroleum products allowed to remain in place subject to the implementation of required controls.

HREC - Historical Recognized Environmental Condition:

A past release of any hazardous substances or petroleum products that has occurred in connection with the property and has been addressed to the satisfaction of the applicable regulatory authority or meeting unrestricted use criteria established by a regulatory authority, without subjecting the property to any required controls.

***De minimis* Condition:**

A condition that generally does not present a threat to human health or the environment and that generally would not be the subject of an enforcement action if brought to the attention of appropriate governmental agencies.

Data Gap/Significant Data Gap:

A lack of or inability to obtain information required by the practice despite good faith efforts by the environmental professional to gather such information. A data gap is significant if other information and/or professional experience raises concerns involving the data gap.

Please note that the term "other finding" is not defined by ASTM; rather, Ramboll uses the term to connote areas of contingent risk that are not clearly defined by the ASTM Standard.

FIGURES

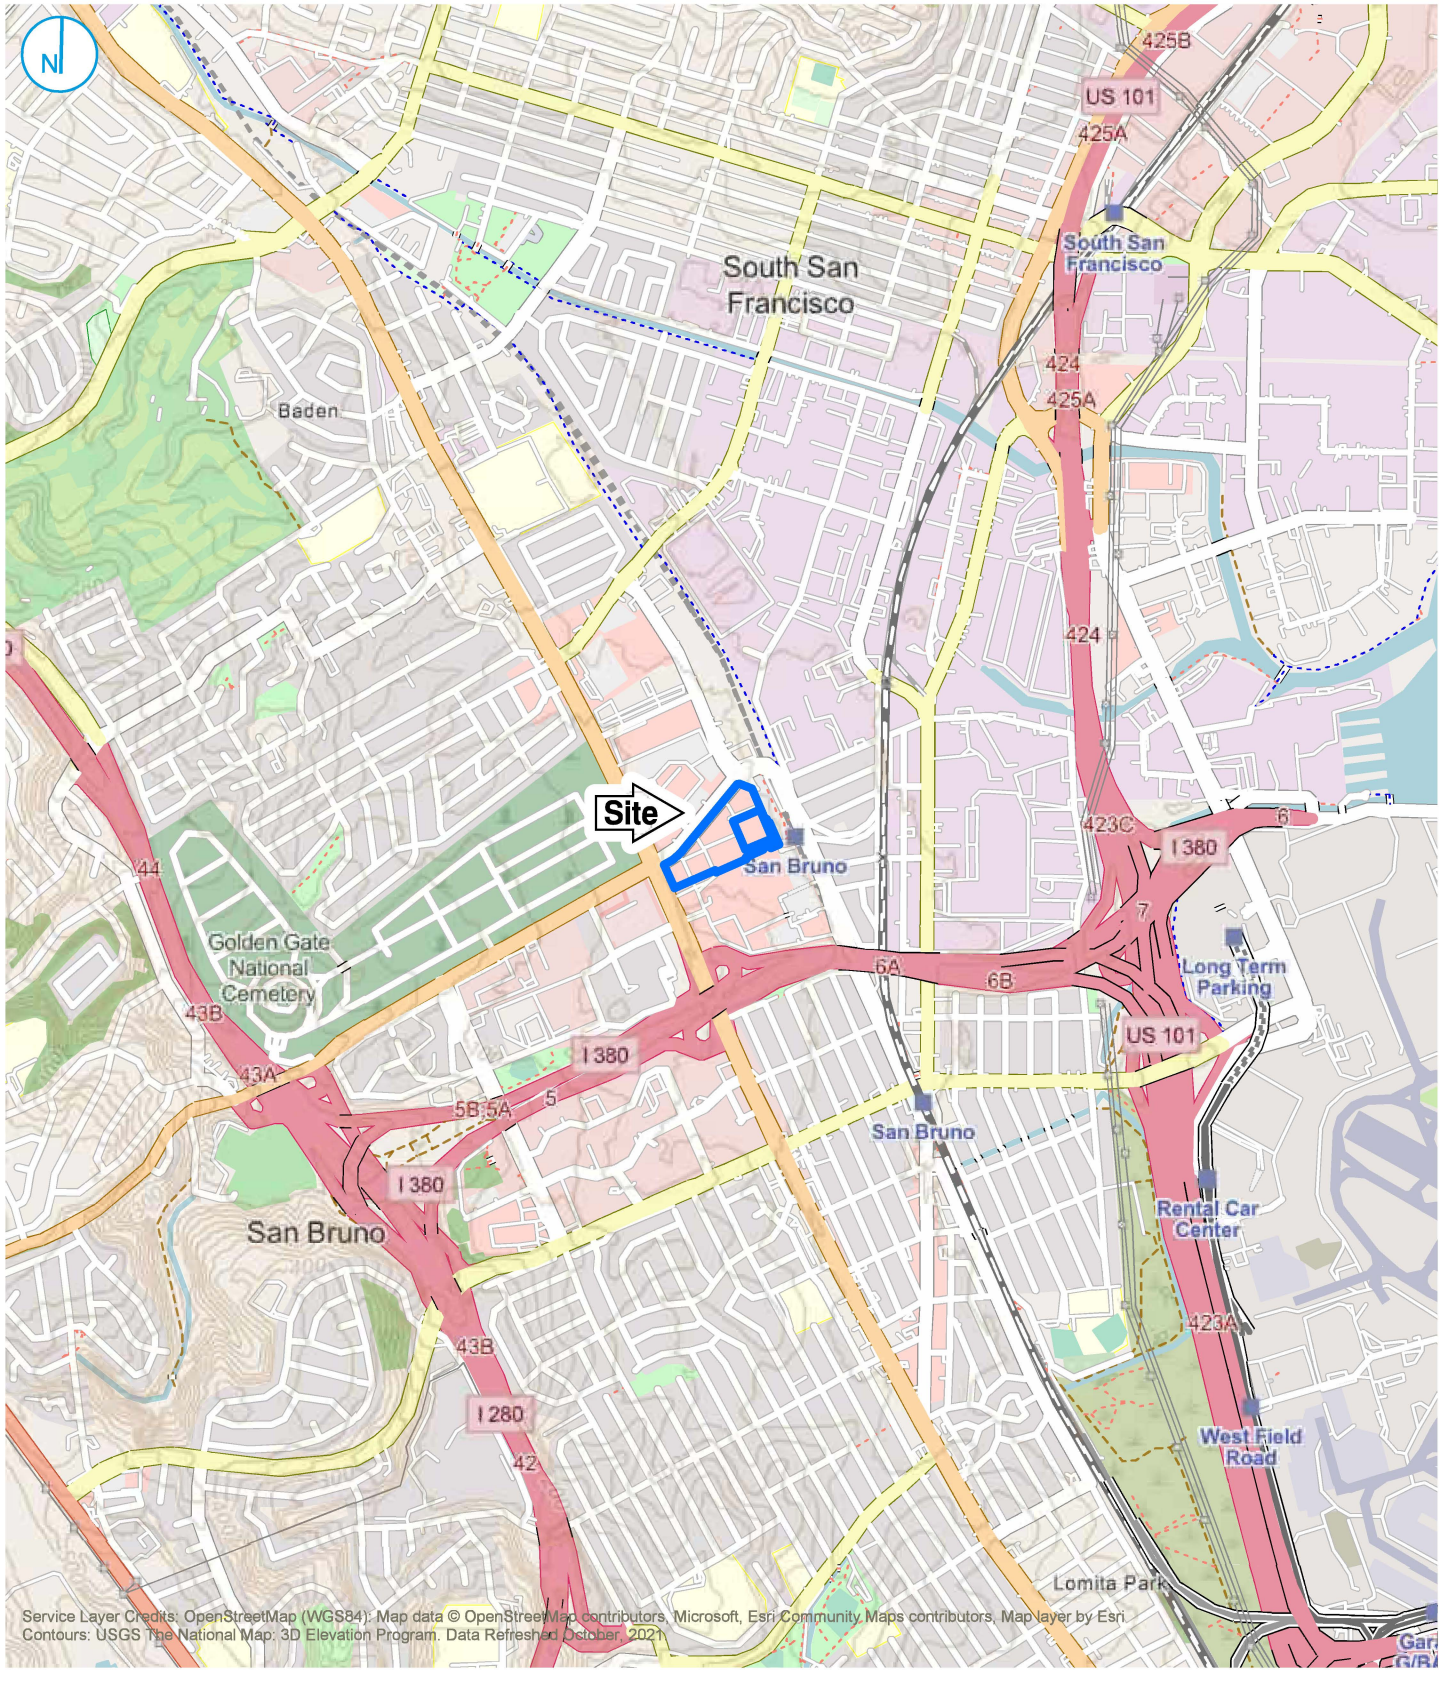

PROJECT: 1690022506 | DATED: 10/21/2021 | DESIGNER: DBLANCHARD \\tappricifs\cad\1690022506_1150 El Camino Real_Ph1\SiteLoc_San BrunoCA\SiteLoc_San BrunoCA.aprx\Ramboll_ANSI_A_Site_Location

Map Scale: 1:24,000 | Map Center: 122°25'8"W 37°38'16"N

SITE BOUNDARY (APPROX)

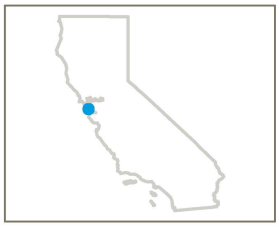

KEY MAP (not to scale)

0 1,000 2,000 Feet

SITE LOCATION

1150 AND 1178 EL CAMINO REAL
SAN BRUNO, CALIFORNIA

FIGURE 01

RAMBOLL US CONSULTING, INC.
A RAMBOLL COMPANY

RAMBOLL

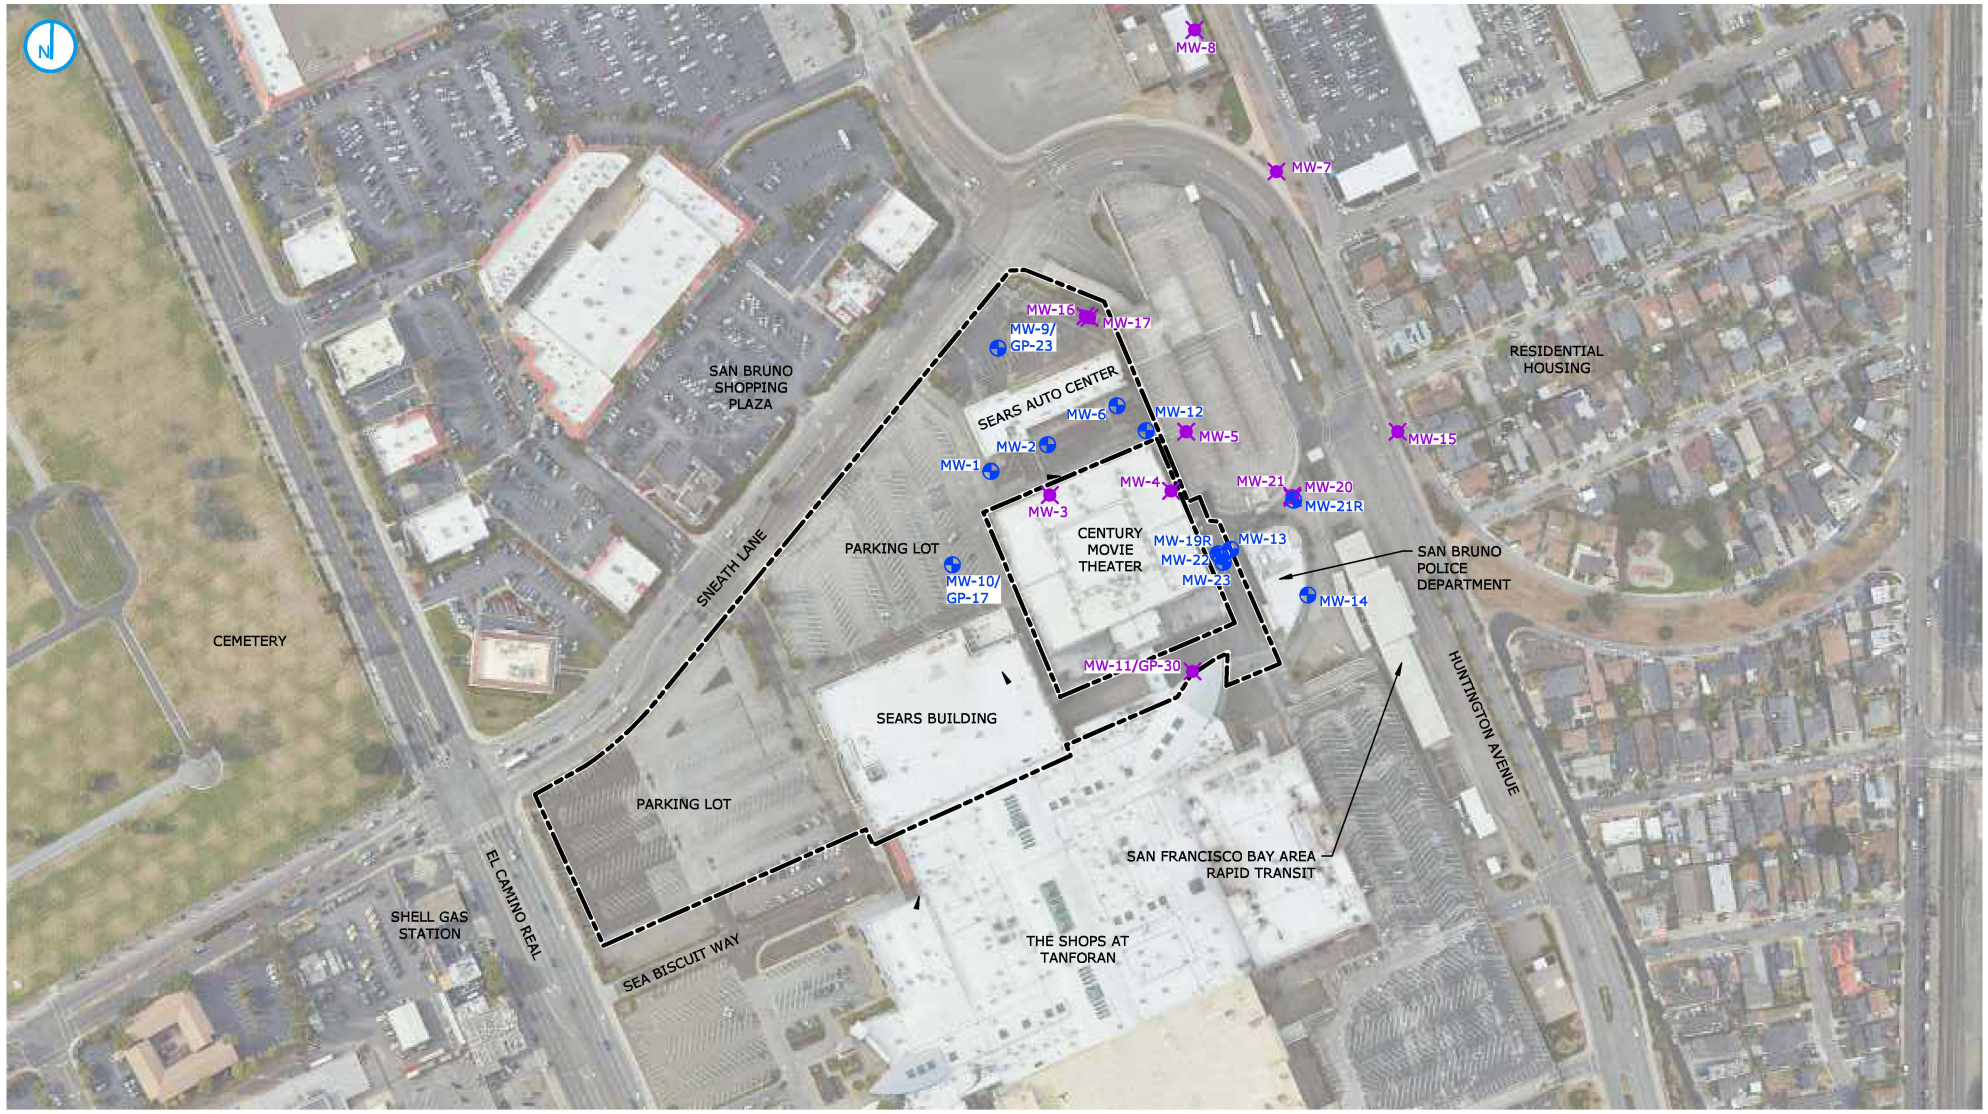

SITE BOUNDARY (APPROXIMATE)

MONITORING WELL (APPROXIMATE)

MONITORING WELL (DESTROYED)

0 200 Feet

SITE LAYOUT

1150 AND 1178 EL CAMINO REAL
SAN BRUNO, CALIFORNIA

FIGURE 02

RAMBOLL US CONSULTING, INC.
A RAMBOLL COMPANY

RAMBOLL

\\ntappricifs\cad\1690022506_1150 El Camino Real_Ph1\Site Layout.dwg
PROJECT: 1690022506 DATED: 10/20/2021 DESIGNER: DBLANCHARD

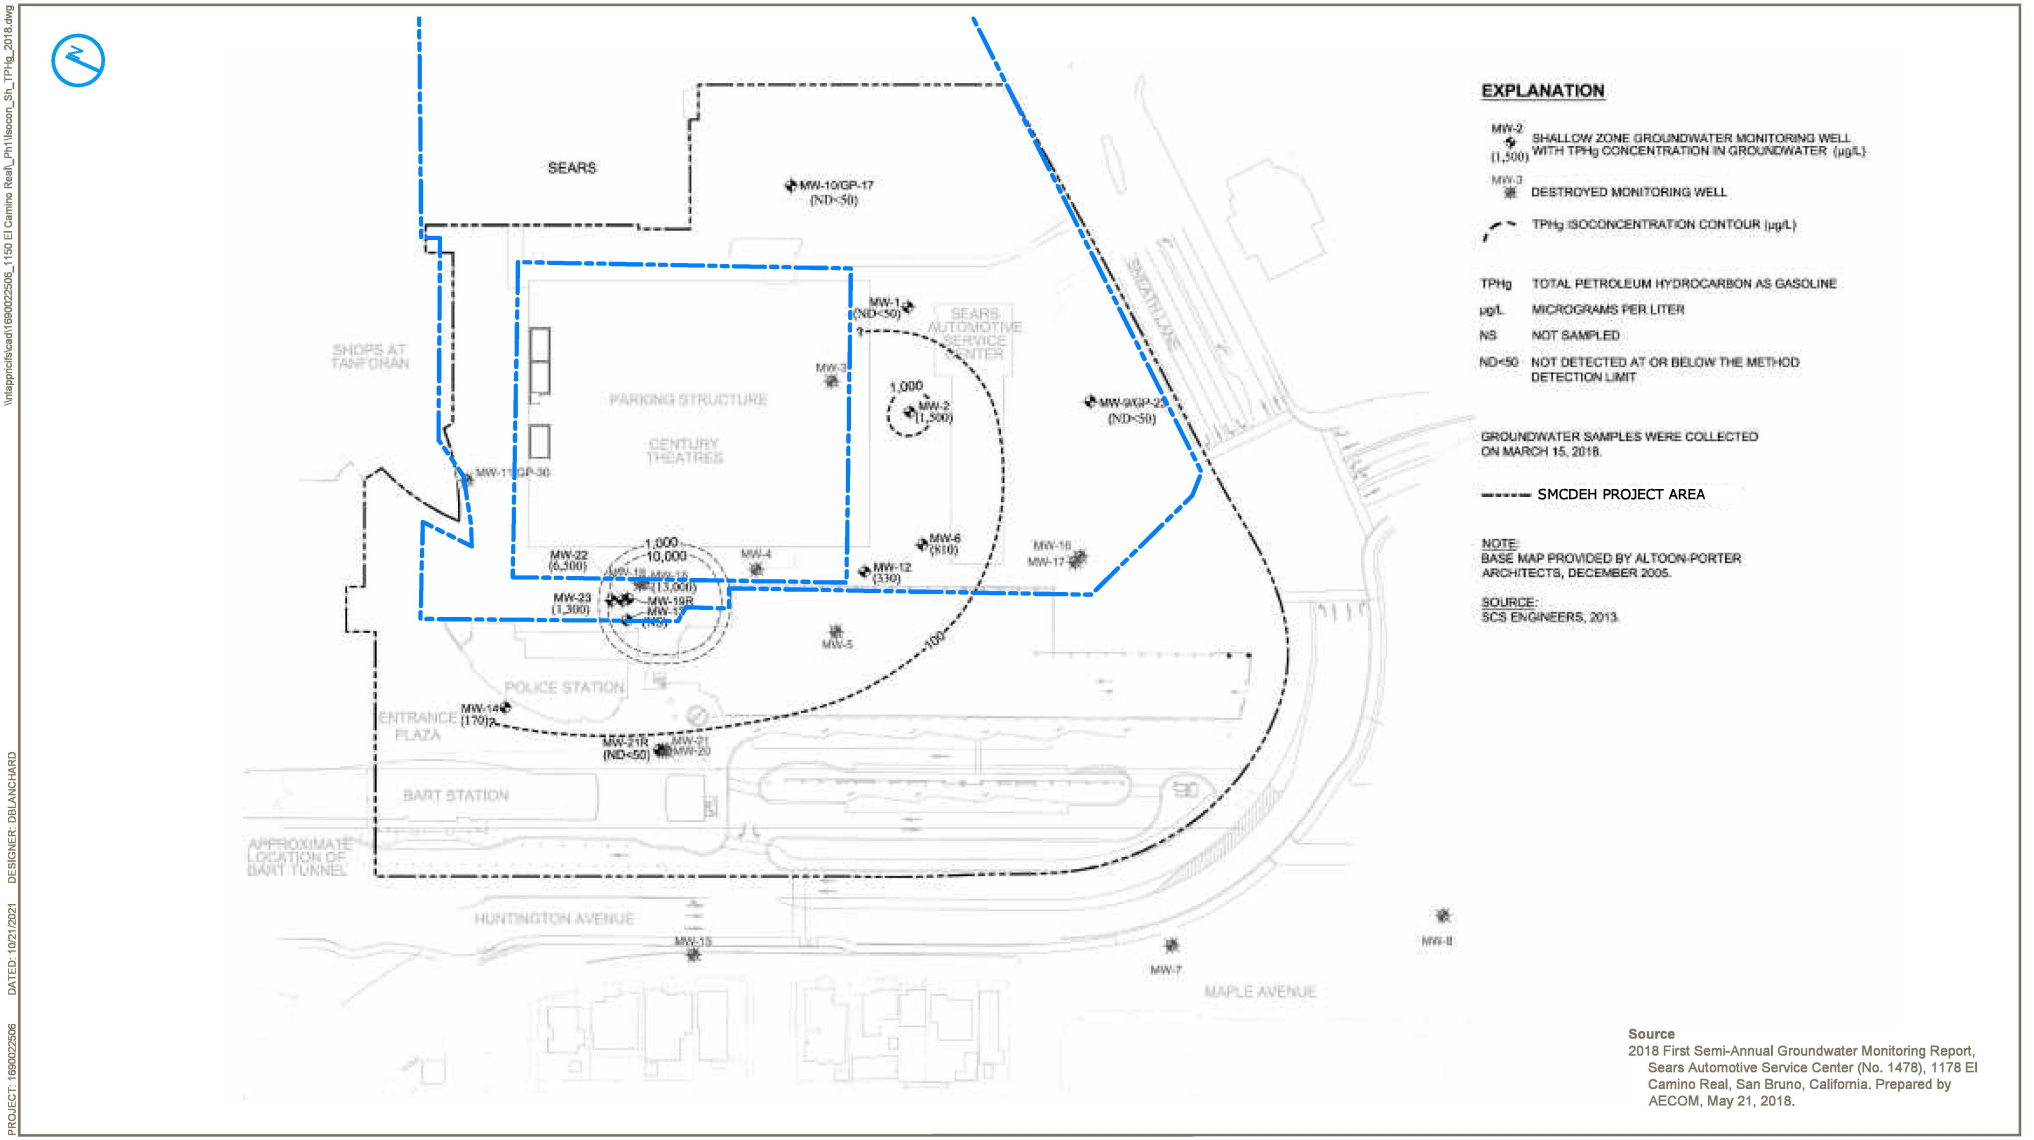

Source
2018 First Semi-Annual Groundwater Monitoring Report, Sears Automotive Service Center (No. 1478), 1178 El Camino Real, San Bruno, California. Prepared by AECOM, May 21, 2018.

SITE BOUNDARY (APPROXIMATE)

0 120 Feet

FIRST SEMI-ANNUAL 2018
TPHg ISOCONCENTRATION CONTOURS
SHALLOW ZONE

1150 AND 1178 EL CAMINO REAL
SAN BRUNO , CALIFORNIA

FIGURE 03

RAMBOLL US CONSULTING, INC.
A RAMBOLL COMPANY

RAMBOLL

\\ntapprics\cad\1690022506_1150 El Camino Real_Ph1\Iscon_Sh_TPHg_2018.dwg
PROJECT: 1690022506 DATED: 10/21/2021 DESIGNER: DBLANCHARD

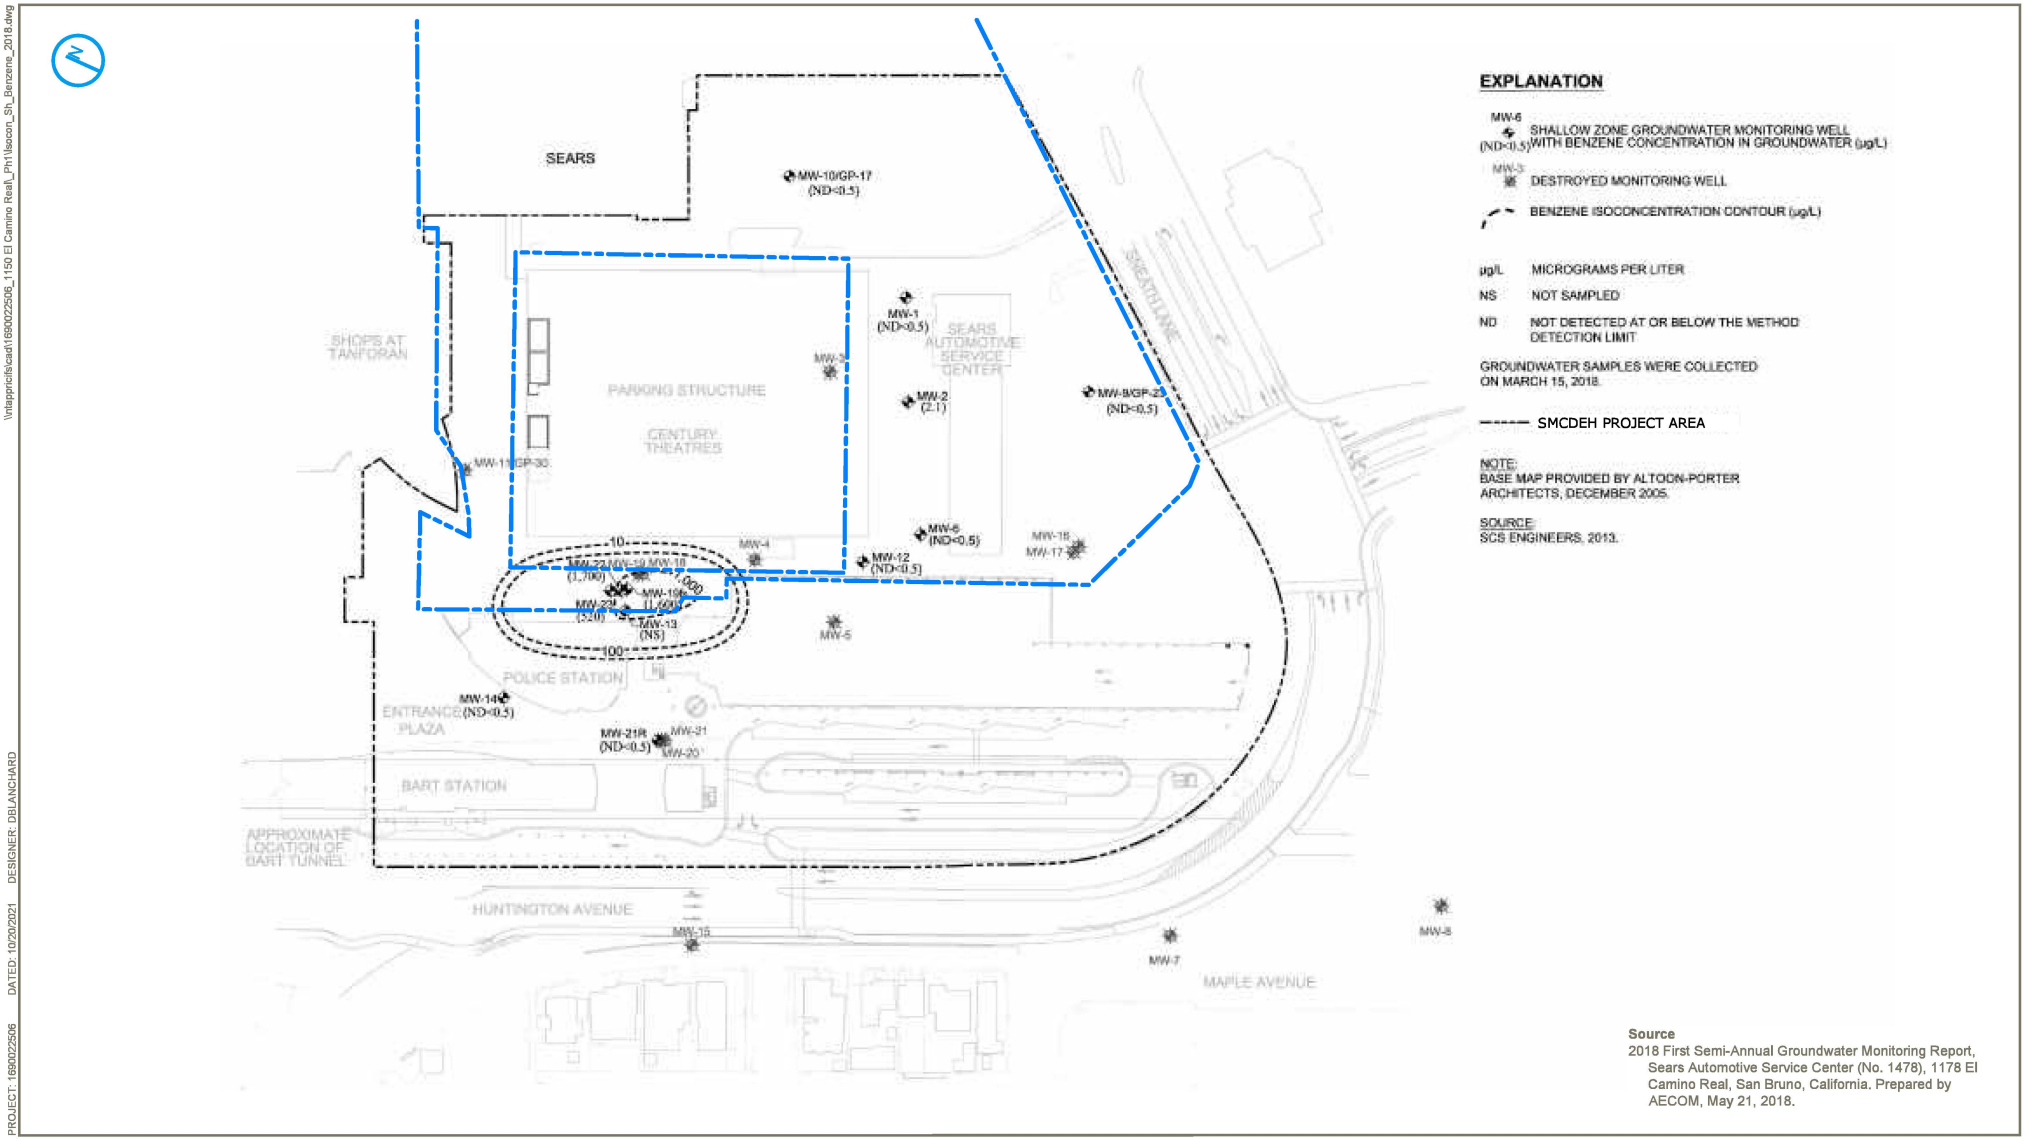

EXPLANATION

MW-6 (ND<0.5) — SHALLOW ZONE GROUNDWATER MONITORING WELL WITH BENZENE CONCENTRATION IN GROUNDWATER (µg/L)

MW-3 — DESTROYED MONITORING WELL

BENZENE ISOCONCENTRATION CONTOUR (µg/L)

µg/L — MICROGRAMS PER LITER

NS — NOT SAMPLED

ND — NOT DETECTED AT OR BELOW THE METHOD DETECTION LIMIT

GROUNDWATER SAMPLES WERE COLLECTED ON MARCH 15, 2018.

SMCDEH PROJECT AREA

NOTE:
BASE MAP PROVIDED BY ALTOON-PORTER ARCHITECTS, DECEMBER 2005.

SOURCE:
SCS ENGINEERS, 2013.

Source
2018 First Semi-Annual Groundwater Monitoring Report, Sears Automotive Service Center (No. 1478), 1178 El Camino Real, San Bruno, California. Prepared by AECOM, May 21, 2018.

SITE BOUNDARY (APPROXIMATE)

0 120 Feet

FIRST SEMI-ANNUAL 2018
BENZENE ISOCONCENTRATION CONTOURS
SHALLOW ZONE

1150 AND 1178 EL CAMINO REAL
SAN BRUNO , CALIFORNIA

FIGURE 04

RAMBOLL US CONSULTING, INC.
A RAMBOLL COMPANY

RAMBOLL

\\ntapprichlsicad\1690022506_1150 El Camino Real_Ph1\Iscon_Sh_Benzene_2018.dwg
DESIGNER: DBLANCHARD
DATED: 10/20/2021
PROJECT: 1690022506

APPENDIX A
SITE PHOTOGRAPHS

Photo 1: View of the Sears department store building facing south.

Photo 2: View of the Spirit Halloween retail center within the first floor of the Sears department store.

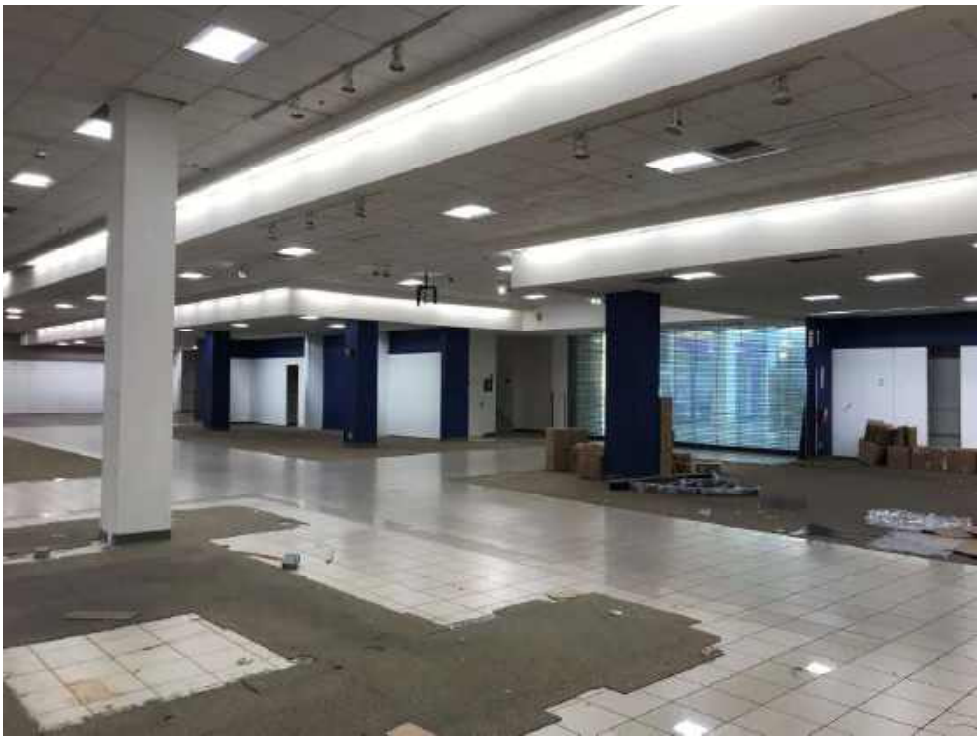

Photo 3: View of a vacant area of the Sears department store building.

Photo 4: View of the loading dock area at the Sears department store building.

Photo 5: View of an elevator in the Sears department store building.

Photo 6: View of a dumpster in the Sears department store building.

Photo 7: View of the boiler room within the Sears department store building.

Photo 8: View of the chillers in Sears department store building.

Photo 9: View of chemicals used to clean the chiller coils in the Sears department store.

Photo 9: View of the Sears Automotive Center facing north.

Photo 10: View of the interior of the Sears Automotive Center. Staining is visible in the foreground.

Photo 11: View of the basement level of the Sears Automotive Center.

Photo 12: View of indoor fill ports that are suspected to have been connected to former USTs at the site.

Photo 13: Oil tanks stored in the Automotive Center.

Photo 14: ADA lift located on the first floor of the Automotive Center

Prepared for
ARE-San Francisco No. 94, LLC

Prepared by:
Ramboll US Consulting, Inc.
Seattle, WA

Date
July 2022

Project Number
1690022506-003

ASBESTOS OPERATIONS AND MAINTENANCE PROGRAM

300 TANFORAN WAY AND 1122, 1150, AND 1178 EL CAMINO REAL
SAN BRUNO, CALIFORNIA

RAMBOLL

CONTENTS

		Page
1.	**SCOPE AND APPLICATION**	**1**
1.1	Asbestos Background	1
1.2	Regulatory Summary	2
2.	**OVERVIEW OF THE O&M PROGRAM**	**3**
2.1	Objectives of the Program	3
2.2	Definitions	3
2.3	Key Elements	3
2.4	Summary of Past Asbestos Work at the Site	4
2.5	Known, Suspect, or Presumed ACMs at the Site	5
2.6	Asbestos Program Manager	6
3.	**RESPONSIBILITIES**	**7**
3.1	Asbestos Program Manager	7
3.2	Maintenance and Custodial Staff	8
3.3	California Certified Asbestos Abatement Contractors	8
3.4	California Certified Asbestos Consultants	9
4.	**O&M PROGRAM ELEMENTS**	**10**
4.1	Prohibition of New Asbestos Uses	10
4.2	Asbestos Assessments	10
4.3	Asbestos Abatement Work	10
4.4	Prohibited Practices	11
4.5	Posting of Signs	11
4.6	Notifications to Employees and Contractors	12
4.7	Federal, State, and Local Agency Notifications to Regulatory Agencies	12
4.8	Periodic Surveillance	13
4.9	Training	13
4.10	Emergency Response	13
4.11	Record Keeping	14
5.	**LIMITATIONS**	**15**

APPENDICES

Appendix A: Limited Asbestos Survey Report by Terracon Consultants, Inc.
Appendix B: Links to Regulations

1. SCOPE AND APPLICATION

ARE-San Francisco No. 94 Holding, LLC (ARE) has retained Ramboll US Consulting, Inc. (Ramboll) to prepare this Asbestos Operations and Maintenance Program (O&M) for The Shops at Tanforan located at 300 Tanforan Way and 1122, 1150, and 1178 El Camino Real in San Bruno, California (the "site"). In October 2021, Ramboll prepared Phase I Environmental Site Assessment (ESA) reports for three different portions of the site. Additionally, a Limited Asbestos Survey Report for the site was prepared by Terracon Consultants, Inc. (Terracon) in November 2021.

The ESAs noted the site has a combined footprint of approximately 40 acres. The site can roughly be split into three areas:

1. The central portion of the site referred to as The Shops at Tanforan ("main mall building") associated with the addresses 1150 El Camino Real and 300 Tanforan Way[1];
2. The southern portion of the site where the former JC Penney retail department store is located at 1122 El Camino Real; and
3. The northern portion of the site where the former Sears retail department store at 1150 El Camino Real and former Sears automotive center at 1178 El Camino Real are located.

The Century movie theater is located east of the Sears retail building and is surrounded on all sides by the site. The movie theater is not included in this O&M plan.

The ESAs noted the site was developed with the southern portion of the Tanforan Race Track ("Race Track") in 1899. The Race Track, was temporarily converted into a United States military training center from 1914 to 1918 and from 1941 to 1950, including an internment camp in 1942. Structures associated with the Race Track were destroyed in a fire in 1964. The ESA reported that site personnel indicated multiple mobilizations for asbestos abatement were conducted in the past including during renovation of the site in 2005, but no documentation was available for review.

This O&M Program was developed to assist ARE with safely managing asbestos containing materials (ACMs) that might be present in the Buildings. The objective is to protect employees, tenants, contractors, visitors, and the environment from potential hazards that could be associated with asbestos exposure, and to assist ARE in complying with applicable asbestos federal, state, or local regulations.

1.1 Asbestos Background

Asbestos is the name of a class of minerals that occur in a fibrous form. Asbestos has been used in many different materials over the years including pipe insulation, floor tile, mastics, spray-on fireproofing, acoustic ceiling plaster, roofing products, and many other applications.

The health effects that can be associated with asbestos exposure are caused by the inhalation of asbestos fibers. The potential for an asbestos containing product to release respirable fibers depends largely on its degree of "friability". Materials that can be crumbled with hand pressure are considered "friable" and are considered to be more risky, especially if disturbed or in a damaged condition. Some examples of friable

[1] The ESA notes the address as 300 Tanforan Park; however, a Google search for 300 Tanforan Park yields results for 300 Tanforan Way.

materials include spray-on fireproofing and thermal systems insulation (TSI) (such as pipe insulation).

Conversely, non-friable materials do not readily release asbestos fibers unless aggressively disturbed. Examples of non-friable materials include floor tile, mastics, roofing materials, Transite panels (similar to a cement board), and laboratory countertops.

As a general rule, ACMs that are in good condition and left undisturbed do not present a health risk. Asbestos exposures can occur when ACMs are damaged or impacted during the course of construction or other work. ACMs that are maintained in good condition and left undisturbed can be safely managed in-place.

1.2 Regulatory Summary

California Health and Safety Code section 39658(b)(1) establishes the Asbestos National Emissions Standards for Hazardous Air Pollutants (NESHAP) as an airborne toxic control measure. The California Occupational Safety and Health Administration (Cal/OSHA) enforces the State of California and federal asbestos regulations related to the disturbance of ACM and occupational exposure to asbestos.

The United States Environmental Protection Agency (USEPA) issued rules for the application, removal, and disposal of Presumed or Suspect ACMs under the asbestos NESHAP. The USEPA delegated responsibility for administering relevant provisions of the asbestos NESHAP to the California Air Resources Board (CARB). CARB enforces compliance with the Asbestos NESHAP in California's sixteen 'non-delegated' air districts. Projects in San Bruno, California fall under the delegated authority of the Bay Area Air Quality Management District (BAAQMD).

2. OVERVIEW OF THE O&M PROGRAM

2.1 Objectives of the Program

The primary objectives of this O&M Program include:

1. Minimizing the potential for future release of asbestos fibers;
2. Maintaining confirmed, suspected, or presumed ACMs in sound condition;
3. Monitoring the condition of confirmed, suspected, or presumed ACMs on a regular basis; and
4. Providing for the prompt identification and immediate remediation of asbestos hazardous conditions that might be created.

2.2 Definitions

The following definitions are applicable to this O&M Program:

- *Asbestos Containing Material (ACM)* is a building material that is found to contain greater than 1 percent asbestos by laboratory analysis.
- *Asbestos Program Manager (APM)* is the person that will be responsible for implementation of this Program on behalf of ARE.
- *Assumed Asbestos Containing Material (assumed ACM)* is a building material that could potentially contain asbestos, but was not readily accessible for sampling or difficult to sample (such as roofing materials) to determine asbestos content.
- F*riable Asbestos Containing Material (Friable ACM)* is a material that contains greater than 1 percent asbestos and when dry, can be crumbled, pulverized, or reduced to a powder by hand pressure. Spray-on fireproofing is an example of a friable material.
- *Non-Friable Asbestos Containing Material (Non-Friable ACM)* is a material that contains greater than 1 percent asbestos and cannot be crumbled, pulverized, or reduced to a powder by hand pressure. Includes two categories:
  - Category I: packing, gaskets, resilient floor covering, and asphalt roofing products; and
  - Category II: any material that is not considered Category I, including, asbestos cement siding and shingles, Transite panel boards, and asbestos cement pipe.
- *Presumed Asbestos Containing Material (PACM)* is defined by the Occupational Safety and Health Administration (OSHA) as TSI and surfacing material found in buildings constructed no later than 1980. Resilient floor coverings and adhesives are also treated as PACM.
- *Suspect Asbestos Containing Material (suspect ACM)* is a material that could potentially contain asbestos, is accessible for sampling, but has not been sampled to determine asbestos content. For the purpose of this O&M Program, suspect ACMs should be treated as assumed ACMs until bulk sampling and laboratory analysis proves otherwise.

2.3 Key Elements

The O&M Program for the site will be managed and implemented by ARE to safely maintain ACMs in-place. Some of the key elements of the O&M Program are summarized below:

1. ARE will designate an APM to implement and oversee the elements of the O&M Program for the site.

2. In the event a suspect ACM is encountered that has not been previously identified and it is not known if the material contains asbestos, the material will be treated as a suspect ACM until sampling and analysis demonstrate otherwise.
3. Confirmed, suspect, or presumed ACMs that have been identified at the site will be maintained in good condition.
4. Surveillance of the confirmed, suspect, or presumed ACMs, or PACMs or suspect ACMs will be conducted periodically to observe for evidence of damage or changing conditions that could lead to damage. Findings of the periodic surveillance shall be documented and kept on file.
5. ARE employees, tenants and their employees, or other parties are expressly prohibited from sampling, disturbing, cleaning up, or removing confirmed, suspect, or presumed ACMs. All ACM related work will be performed by California Certified Asbestos Consultants and/or California Certified Asbestos Abatement Contractors.
6. No new ACMs shall be installed at the site. Contract documents for construction or renovation work shall specify this requirement.
7. The APM will be notified of all pending construction, renovation, or demolition work that has the potential to disturb in-place confirmed, suspect, or presumed ACMs. An asbestos hazard assessment must then be performed to determine if confirmed or suspect ACMs will be impacted.
8. If confirmed, suspect, or presumed ACMs will be impacted by the work, the materials must be removed by a California Certified Asbestos Abatement Contractor before the construction, renovation, or demolition work begins.
9. Building maintenance and cleaning staff that have the potential to impact confirmed, suspect, or presumed ACMs during the course of their work will be notified of the types and locations of confirmed, suspect, or presumed ACMs at the site and advised to avoid disturbance.
10. Outside contractors that may be at the site and have the potential to impact confirmed, suspect, or presumed ACMs during the course of their work will be notified of the type and locations of confirmed, suspect, or presumed ACMs in their work areas before the start of work and advised to avoid disturbance.
11. Contractors, custodial and maintenance employees, site tenants, and ARE employees will be advised to notify the APM in the event of unintended disturbance of confirmed, suspect, or presumed ACMs.

This O&M Program assigns and outlines the responsibilities of the APM and other ARE staff that will be involved to successfully implement the Program.

2.4 Summary of Past Asbestos Work at the Site

The following reports were identified and used to summarize past work at the site relating to asbestos:

- *Phase I Environmental Site Assessment:* 1122 El Camino Real, San Bruno California, prepared by Ramboll, dated July 2021
- *Phase I Environmental Site Assessment:* 1150 and 1178 El Camino Real, prepared by Ramboll, dated October 2021
- *Limited Asbestos Screening Level Survey:* The Shops at Tanforan, 1150 El Camino Real, San Bruno, California, prepared by Terracon, dated November 11, 2021

Ramboll's Phase I ESAs noted that buildings on the site (built from approximately 1969 to 1972) were constructed before asbestos was generally phased out of use in most building material applications in the 1980s. According to facility personnel, multiple asbestos abatements have been conducted in the past, including during a renovation of the JC Penney's men's and junior's departments, and a larger renovation of the site in 2005. According to results from federal and state environmental database searches, various amounts of asbestos-containing waste was removed from the site in 1992, 1996, 1999, 2003, 2004, 2015, and 2019. Exact dates and building materials removed during abatement are unknown, and ACM-related documentation was not available for review during this assessment.

Terracon conducted a limited asbestos survey to identify predominant suspect ACMs at the site. Terracon noted the sampling was performed of a generally limited nature, and additional survey efforts will be necessary prior to any construction-related activities at the site. Terracon was not provided access to any areas outside of the general public spaces and all sampling was limited to non-destructive methodologies. Results of this survey are discussed in Section 2.5.

2.5 Known, Suspect, or Presumed ACMs at the Site

Terracon reported that they identified a total of fifteen[2] predominant suspect ACMs at the site. Bulk analysis was performed on seven of these materials, none of which were reported positive for asbestos.

Terracon reported that eight additional predominant suspect ACM were observed at the site, but were not sampled due to the destructive means necessary and the current site ownership provisions. As such, Terracon identified the following materials as materials that are assumed to contain asbestos:

- **All interior walls:**
  - Drywall and joint compound
- **All main mall areas:**
  - Ceramic floor tile (12" glossy white/grey tile with grout and mortar)
- **Target retail store:**
  - Floor tile (12" white and grey flecks and adhesive)
  - Ceiling tile (2'x4' white lay-in system, pinhole fissure pattern)
- **JC Penney retail store:**
  - Ceramic floor tile (12" beige mottled tile with grout and mortar)
  - Ceiling tile (2'x4' white lay-in system, pinhole fissure pattern)
- **Entire mall building:**
  - Roofing
- **Throughout mall interior and in various tenant and incident spaces:**
  - Carpet/flooring adhesives

Buildings must be thoroughly inspected by a California Certified Asbestos Consultant prior to beginning any demolition or renovation activity. The inspection is used to

[2] Terracon initially reported there were thirteen (13) identified predominant suspect ACMs throughout the site on page 1 of their report; however, they identified fifteen in the report and noted there was fifteen noted in the conclusions.

determine the presence, type, location and amount of asbestos present and what state or federal asbestos rules and regulations apply to the project.

2.6 Asbestos Program Manager

An APM will be designated to oversee and implement this program.

The APM shall be contacted for all issues relating to ACMs at the site. The APM will retain certified asbestos consultants and contractors as required by the state of California to conduct asbestos assessments to facilitate planned repair or renovation work, or in the event of the disturbance of suspect ACMs/PACMs may have occurred.

This O&M Program must remain current and properly implemented over the years. In the event the current APM changes, a new APM shall be designated, and this section of the O&M Program will be updated.

3. RESPONSIBILITIES

In order to properly implement this O&M Program, the APM, property maintenance staff, and outside asbestos professionals have specific responsibilities to ensure proper compliance with regulations. The following sections describe the roles and responsibilities for the personnel involved in implementing the O&M Program.

It is the intent of ARE to have all asbestos-related work (inspections, repairs, clean-up, removal, etc.) conducted by outside asbestos professionals that are certified in the state or local jurisdiction. Building maintenance and custodial staff are specifically prohibited from handling or disturbing suspect ACMs/PACMs.

3.1 Asbestos Program Manager

The APM is responsible for implementing the O&M Program and for the review of all work performed under the O&M Program. The APM has specific responsibilities to ensure compliance with applicable regulations. Key responsibilities of the APM include:

1. Serving as the primary point of contact for any asbestos issues at the site.
2. Staying informed regarding all site maintenance work or renovation/demolition activities that could potentially disturb suspect ACMs/PACMs.
3. Retaining a California Certified Asbestos Consultant to conduct Asbestos Assessments of planned work areas where suspect ACMs/PACMs could be disturbed.
4. Ensuring that applicable ARE maintenance/cleaning staff and outside contractors are notified of the presence of suspect ACMs/PACMs that may be impacted by their work. Documentation of the notifications must be maintained on file.
5. Notifying existing tenants, new tenants, or architects/engineers that may design work at the site about the O&M Program elements as well as the requirements for safely identifying and handling suspect ACMs/PACMs that may be disturbed prior to any renovation or construction work that may impact suspect ACMs/PACMs.
6. Ensuring maintenance and custodial staff who may disturb or work near suspect ACMs/PACMs receive asbestos awareness training in accordance with the requirements of the federal OSHA 29 CFR 1929.1101 and California OSHA (Cal/OSHA) Title 8 CCR 1529 are aware of the requirements of this O&M Program.
7. Ensuring that a California Certified Asbestos Abatement contractor is retained to perform any asbestos abatement or cleanup work that may be required to facilitate repairs, renovation, or demolition.
8. Conducting surveillance of the suspect ACMs/PACMs periodically to document its condition.
9. Initiating corrective measures using certified asbestos professionals in the event damaged suspect ACMs/PACMs are identified.
10. For all projects involving new construction, the APM shall require (or specify that ARE tenants require) in writing that all newly installed materials at ARE shall be asbestos free.
11. Maintaining records of all asbestos related notifications, training, sampling, abatement projects, waste disposal, and emergency response. Documents that must be maintained include:
    a. Reports documenting any/all asbestos inspection or asbestos assessment work.
    b. Training records.

c. Written notifications to tenants, contractors, and site employees about the presence of suspect ACMs/PACMs at the site.

d. Bulk sampling reports.

e. Reports documenting asbestos abatement work, including project notifications, project location, contractor name, abatement work methods, air sampling data (when applicable), removal permits, and waste manifests.

12. Ensuring that the past and current asbestos related reports are kept on file and readily accessible for review.

3.2 Maintenance and Custodial Staff

Maintenance and custodial employees are prohibited from handling or disturbing suspect ACM/PACM. However, it is important that maintenance personnel are informed of the types and locations of suspect ACMs/PACMs at the site. The custodial and maintenance personnel should act "as the eyes and ears" of the APM and report any damage or changes in ACMs condition to the APM as soon as discovered.

Note that while maintenance and custodial personnel will receive asbestos awareness training, this training does not allow them to disturb or impact suspect ACMs/PACMs.

Responsibilities of maintenance personnel include:

1. Attending an asbestos awareness training class and maintaining records of attendance.
2. As required by regulations, participating in periodic refresher trainings.
3. Observing damaged suspect ACMs/PACMs during the course of daily work and notifying the APM of those damaged materials when discovered.
4. Performing their work without disturbing or impacting suspect ACMs/PACMs.
5. Notifying the APM of any project or repair work that may impact suspect ACMs/PACMs. This must be done before the start of work.
6. Ensuring that no work is performed until the APM has completed an asbestos assessment of the planned work area and authorized the work to proceed.

3.3 California Certified Asbestos Abatement Contractors

Responsibilities of certified asbestos abatement contractors that perform work at the Building shall include:

1. Providing all required asbestos removal project notifications to regulatory agencies in accordance with the timeframes established in the regulations and not begin work until the specified time and/or when approved by the agency.
2. Ensuring that all asbestos abatement workers are certified as such and have received the appropriate level of training, including maintaining all training records for each abatement worker.
3. Conducting all work in strict accordance with applicable regulations and the requirements of this O&M Program.
4. Properly containing and disposing all suspect ACMs/PACMs that are generated on-site in accordance with the established regulatory requirements. The contractor shall maintain copies of all waste disposal manifests as required by the regulations.
5. Providing documentation to the APM for all asbestos related work performed on site. Documentation shall include project notifications, dates and locations of work

performed, daily logs, worker licenses, waste manifests, and other pertinent information.

3.4 California Certified Asbestos Consultants

Responsibilities of certified asbestos consultants that perform inspection and oversight work on-site include:

1. Providing only trained and certified asbestos professionals to conduct asbestos related work on site.
2. Performing all asbestos assessments, testing, monitoring, and asbestos management work in strict accordance with applicable regulations and this O&M Program.
3. Providing documentation of all asbestos related work and reports to the APM.

4. O&M PROGRAM ELEMENTS

ARE has established the following policies with respect to suspect ACM/PACM at this site. All affected ARE personnel, tenants, ARE retained architects and engineers, and outside contractors shall be informed of and comply with the policies in this section.

4.1 Prohibition of New Asbestos Uses

The installation of any new asbestos containing material at any ARE building is prohibited. Construction documents prepared for renovation work and specifications for new building materials or equipment must specifically state that ACM are prohibited.

4.2 Asbestos Assessments

An asbestos assessment must be conducted prior to all repair, renovation, or construction related work that has the potential to disturb suspect ACM/PACM. Close coordination with existing and new tenants and maintenance personnel is required to ensure the APM is notified of all construction activities.

Any asbestos assessment must be completed by a California Certified Asbestos Consultant and include the following:

1. Review of project drawings and/or discussions with knowledgeable staff to obtain a clear understanding of the location and scope of planned construction.
2. A thorough review of existing asbestos inspection reports, if any, to determine if suspect ACMs/PACMs were previously identified in that space.
3. A review of previous asbestos abatement reports, if any, to determine if adequate documentation exists concerning removal of suspect ACMs/PACMs from that space. If the answer to this step is "Yes," the consultant shall provide a written report documenting their findings and referencing the sources of information along with a conclusion that renovation work may proceed without further need for asbestos testing.
4. If the answer to the question in Step 3 is "No", then an inspection and bulk sampling at the Building is required as summarized below:
    a. A walk-through of the planned work area must be performed by a California Certified Asbestos Consultant to observe existing conditions and suspect ACMs/PACMs.
    b. Bulk sampling of suspect ACMs/PACMs to confirm or refute the presence of asbestos of previously "assumed" or "presumed" materials or other materials not previously sampled.
    c. Making a written determination as to what (if any) suspect ACMs/PACMs will be impacted in the space.
    d. Providing a written report of findings along with recommendations for asbestos abatement and/or other special precautions as warranted to ensure suspect ACMs/PACMs are safely managed.

4.3 Asbestos Abatement Work

All asbestos abatement work must be performed by trained and accredited asbestos professionals in strict accordance with current regulations. Asbestos removal work should only be implemented where bulk sampling and laboratory analysis has confirmed the presence of ACMs. Removal of suspect ACMs/PACMs should not be performed until bulk sampling confirms asbestos.

Asbestos abatement work methods will vary depending on the type and quantity of ACMs being removed. Typically, one of the following three methods will be employed for asbestos abatement:

1. Gross removal methods are typically employed for projects involving the removal of friable suspect ACMs/PACMs, or larger projects involving non-friable ACMs. Suspect ACMs/PACMs are removed inside of a fully contained, negative pressure enclosure as required under applicable regulations. Final air clearance testing is always required following gross removal work, again in accordance with applicable regulations.
2. Non-friable removal methods can be used when the materials being removed are non-friable suspect ACMs/PACMs and they can be removed intact. ACM floor tile or floor tile mastic, roofing materials, and exterior sealants, can in many cases be carefully removed using non-friable removal methods.
3. Glove-bag removal methods are typically used to remove ACM pipe insulation on smaller sized projects.

The APM must be notified of all pending asbestos abatement work and the removal methods that will be employed.

The APM shall maintain records of all asbestos related work that occurs at the site. Written reports shall be developed that document the location of the work, the type(s) of ACMs removed, air sampling data, waste manifests, and other project records.

4.4 Prohibited Practices

The following work practices shall not be used for any work that may disturb ACM:

- Dry sanding;
- High-speed abrasive disc saws that are not equipped with a source ventilator or enclosure with high-efficiency particulate air (HEPA) filtered exhaust air;
- Compressed air used to remove or clean dust and debris that may be associated with ACM; and
- Dry sweeping, shoveling, or other dry clean-up of dust and debris containing ACM.

4.5 Posting of Signs

Warning signs should also be posted in areas where construction, maintenance, or renovation work creates the potential for employees to come into contact with, release, or disturb ACMs. The signs will be posted by ARE in common areas, mechanical rooms, utility closets, roof access points and other areas that are under the control of ARE. The tenant will be responsible for providing signage in any area where they are responsible for the performance of, or contracting for, such work.

Warning signs must include the following information as described in Title 8 CCR 1529(k)(7):

DANGER

ASBESTOS

MAY CAUSE CANCER

CAUSES DAMAGE TO LUNGS

AUTHORIZED PERSONNEL ONLY

Additionally, where the use of respirators and protective clothing is required in the regulated area under this section, the warning signs must include the following:

WEAR RESPIRATORY PROTECTION AND CLOTHING IN THIS AREA

4.6 Notifications to Employees and Contractors

ARE maintenance/custodial employees and outside contractors must be notified of the presence of suspect ACMs/PACMs that they may come in contact with during the course of their work activities at the Building. Since employees work in different areas of the site depending on their job description, different notification letters can be issued to employees depending on their specific work activities. The APM shall maintain a file documenting such employee notifications.

Contractors that work at the site are specifically prohibited from handling or disturbing suspect ACMs/PACMs. Before contractors begin work, the APM must notify the contractor in writing of the type of suspect ACMs/PACMs that may be present and that these materials cannot be disturbed by their work. If disturbance is required, an Asbestos Assessment as described above must be completed before the start of work.

The APM shall maintain a file documenting such contractor notifications.

4.7 Federal, State, and Local Agency Notifications to Regulatory Agencies

The APM shall ensure compliance with any state or local notification requirements. California Health and Safety Code section 39658(b)(1) establishes the Asbestos NESHAP as an airborne toxic control measure enforceable by CARB. The Asbestos NESHAP protects the public and environment by minimizing the release of asbestos fibers during renovation and demolition activities. CARB enforces compliance with the Asbestos NESHAP in California's sixteen 'non-delegated' air districts. In these non-delegated districts, an Asbestos Notification Form is to be submitted to the USEPA (Region 9) with a copy of the notification submitted to CARB. In delegated air districts, each air district runs its own Asbestos NESHAP. Therefore, notifications for any demolition or renovation projects must be submitted to the air district with jurisdiction (refer to https://ww2.arb.ca.gov/our-work/programs/asbestos-neshap-program/renovation-or-demolition-locations for information on responsible air districts). Projects in San Bruno, California fall under the delegated authority of the Bay Area Air Quality Management District (BAAQMD).

Notification in California is required for removal of 100 ft^2 or more of surface area. The Notification will typically be issued by the Certified Asbestos Abatement Contractor and must be submitted a minimum of 10 working days before the start of abatement. The APM shall maintain copies of all notifications.

Cal/OSHA enforces the State of California and federal asbestos regulations related to the disturbance of ACM. Cal/OSHA requires a Certified Asbestos Consultant prepare an abatement design for projects involving the disturbance or removal of greater than 100 ft^2 of confirmed or suspected ACMs. The Certified Asbestos Consultant must also review the work area prior to the start of work and is responsible for the performance of clearance air monitoring. All asbestos abatement workers, supervisors, contractors, consultants, and training providers must be certified by the State of California.

Additional information regarding state and local regulatory requirements can be obtained at http://www.dir.ca.gov/dosh/Asbestos.html and in Appendix B regarding the following regulations:

- Cal/OSHA, California Code of Regulations Title 8, Article 4, Sect. 1529 Construction Safety Orders, Asbestos
- Cal/OSHA, California Code of Regulations Title 8, Article 110, Sect. 5208 General Industry Safety Orders, Asbestos
- California Health & Safety Code, Section 25915, et seq. Asbestos Notification

4.8 Periodic Surveillance

Periodic surveillance of suspect ACMs/PACMs throughout the site should be performed to ensure these materials are maintained in good condition and areas of damage (if any) are identified. The current condition of suspect ACMs/PACMs will be assessed and compared to its condition in previous surveys. Any deterioration or changes in condition will be recorded. Damaged materials will be repaired or removed to maintain the materials in good condition.

The surveillance can be performed by the APM, trained and knowledgeable maintenance staff, or a Certified Asbestos Consultant. Documentation of the annual surveillance must be maintained along with this O&M Program.

4.9 Training

The APM, maintenance staff, and custodial staff shall receive initial "asbestos awareness" orientation training in accordance with OSHA requirements (29 CFR 1926.1101) and/or Cal/OSHA requirements (Title 8 CCR 1529). The training shall provide guidance on the scope and contents of this O&M Program.

The "awareness" training program shall cover the following topics:

- Methods of recognizing asbestos, including how to presume that certain building materials contain asbestos.
- The health effects associated with asbestos exposure. The relationship between smoking and asbestos in producing lung cancer.
- The nature of operations that could result in exposure to asbestos.
- The importance of necessary protective controls to minimize exposure including, as applicable, work practices, respirators, housekeeping procedures, protective clothing, emergency procedures, waste disposal procedures, and any necessary instruction in the use of these controls and procedures.
- The type and location of suspect ACMs/PACMs at the site.
- The content of federal and state asbestos regulations.
- Clear direction that no work shall be performed that will impact suspect ACMs/PACMs.

The APM shall maintain records that document which employees have received the awareness training.

Any maintenance or custodial staff, tenant employees, or contractors that may perform general O&M tasks that involve the repair or maintenance of building components that contain minor amounts of damaged ACMs (less than 25 linear feet or 10 square feet) must have completed an initial and refresher OSHA Asbestos Class III (Operations and Maintenance) training course, and must provide evidence to the APM of completion, including completion of annual refresher training, in accordance with the OSHA requirements of 29 CFR 1926.1101(k)(9) and Cal/OSHA requirements of Title 8 CCR 1529(k)(9). The APM will not permit any person to undertake O&M work unless they can provide the required training documentation.

4.10 Emergency Response

Emergency response actions shall be carried out in as safe a manner as possible. Generally, these activities involve situations where suspect ACM are disturbed or damaged through the unplanned disruption of building finishes that affect the condition of suspect ACM/PACM, or situations where suspect ACMs/PACMs are present on or near these systems.

Basic steps that shall be taken in the event of unplanned asbestos disturbance include:

- The APM shall coordinate the response and ensure the area is isolated and access is restricted to the space.
- The APM shall direct site operations to shut down and isolate the heating, ventilating and air-conditioning systems to the space where feasible.
- The APM shall visually assess the disturbance and develop a corrective action plan to repair or remove the damaged materials. Obtain guidance and direction from a California Certified Asbestos Consultant as necessary.
- Retain a California Certified Asbestos Abatement contractor to perform any repair or removal work. All workers that perform removal or repair work shall be trained and certified and must show evidence of same prior to performing removal or repair work.[3]
- Conduct a fine cleaning of the space using wet towels and a HEPA filtered vacuum, if warranted, based on the type of disturbance. All visible debris shall be cleaned from the area.
- Conduct air monitoring in the space prior to re-occupancy.
- Document all work that was performed including the original cause of the disturbance.
- Initiate corrective measures to ensure a similar disturbance does not occur in the future.

In the event of a fire or explosion, the immediate response shall be to evacuate the area and protect human health. The APM will attempt to notify emergency responders of the locations and possible hazards associated with asbestos in the affected area(s).

4.11 Record Keeping

The APM shall maintain all appropriate records as required by OSHA, Cal/OSHA, other applicable regulatory standards, and the requirements of this O&M program. These records shall be maintained in a central location of the site and are to be updated as the information changes or new documents/information are generated or discovered.

The following records (as applicable) of O&M work should be retained in permanent files:

- A copy of this O&M Plan (initial program and all updated versions)
- Initial asbestos inspection and assessment reports
- Reinspection/periodic surveillance reports
- Notification forms and letters
- Data to rebut any presumption that materials are asbestos-containing
- Qualifications and performance records for outside contractors performing O&M work
- Waste shipment records

[3] Dust and debris in an area containing visibly deteriorated ACMs may not be blown out with compressed air, swept dry with a broom, or vacuumed without using a HEPA filtered vacuum. This cleaning must be carried out by workers who have, at a minimum, Asbestos Operations and Maintenance training.

5. LIMITATIONS

This O&M plan was developed from available information related to presence of known ACM and/or suspect ACM/PACM in accordance with generally accepted professional practice standards. Ramboll has not independently verified the information contained in the cited documents and has not performed an asbestos building inspection to determine whether any of the Building materials referred to in this O&M plan are or are not ACM. Ramboll does not make any warranties or representations, whether expressed or implied, regarding the accuracy of any of the information that we relied on and cannot be held accountable or responsible for any inaccuracies that may be present. Our judgements and conclusions as expressed in the O&M plan are based on conditions that existed at the time of the preparation of this document. It is likely that conditions will change over time and this document may not be used for future evaluations of the site, unless updates are conducted by a consultant familiar with asbestos uses in site.

This O&M plan has been prepared for the exclusive use of ARE-San Francisco No. 94 Holding, LLC, its agents, and its legal counsel as it pertains to this Building. Any reliance on this document by third parties shall be at such party's sole risk.

APPENDIX A
LIMITED ASBESTOS SURVEY REPORT BY TERRACON CONSULTANTS, INC.

Limited Asbestos Screening Level Survey

The Shops at Tanforan
1150 El Camino Real
San Bruno, California

November 11, 2021

Terracon Project No. R1217775

Prepared for:

Ramboll US Consulting, Inc.

Emeryville, California

Prepared by:

Terracon Consultants, Inc.

Emeryville, California

Terracon Consultants, Inc. 1466 66th Street Emeryville, California 94608
P [510] 547 7771 F [510] 547 1983 terracon.com

November 11, 2021

Ramboll US Consulting, Inc.
2200 Powell Street
Emeryville, CA

Attn: Lorena Benitez
E: lbenitez@ramboll.com

RE: Limited Asbestos Screening Level Survey
The Shops at Tanforan
1150 El Camino Real
San Bruno, California
Terracon Project No: R1217775

Dear Ms. Benitez:

Terracon Consultants, Inc. (Terracon) hereby submits the attached report for the referenced site to Ramboll US Consulting, Inc. (Ramboll). The purpose of this report is to present the data gathered during the limited asbestos screening survey that was performed at the referenced site on October 15, 2021. This survey was conducted in general accordance with Terracon's proposal PR121775, dated September 28, 2021. We understand that this survey was requested due to the eventual acquisition of the affected site, which encompasses an entire shopping center in San Bruno, California.

Terracon appreciates the opportunity to provide this service to Ramboll. If you have any questions regarding this report, please contact our office at your convenience.

Sincerely,
Terracon Consultants, Inc.

William Frieszell, CAC, CIH
Senior Industrial Hygienist

Steff Steiner, CAC
Office Manager

TABLE OF CONTENTS

1.0 INTRODUCTION 1
- **1.1 Project Scope** 2
- **1.2 Reliance** 2

2.0 METHODS AND ASSESSMENT STRATEGY 2
- **2.1 Suspect Asbestos** 2
- **2.2 Visual Assessment - Asbestos** 2
- **2.3 Physical Assessment - Asbestos** 3
- **2.4 Sample Analysis - Asbestos** 3

3.0 SURVEY FINDINGS 3
- **3.1 Asbestos** 3

4.0 CONCLUSIONS 6

5.0 REGULATORY OVERVIEW 7
- **5.1 Asbestos** 7

6.0 LIMITATIONS / GENERAL COMMENTS 7

APPENDIX A ASBESTOS ANALYTICAL LABORATORY DATA

APPENDIX B LICENSES AND CERTIFICATIONS

LIMITED ASBESTOS SCREENING LEVEL SURVEY
The Shops at Tanforan
1150 El Camino Real
San Bruno, California

Terracon Project No. R1217775
November 11, 2021

1.0 INTRODUCTION

Terracon Consultants, Inc. (Terracon) conducted a limited asbestos screening survey of the referenced site located 1150 El Camino Real in San Bruno, California. The survey was conducted on October 15, 2021 in general accordance with Terracon's proposal PR1217775, which was issued on September 28, 2021.

It should be noted that the purpose of this survey was to identify predominant suspect building materials within affected areas as part of ongoing due diligence efforts pending the acquisition of the site. Sampling was performed of a generally limited nature, and additional survey efforts will be necessary prior to any construction related activities at the site. Terracon was not granted entry to any areas outside of general public access at any point during the survey. Furthermore, sampling was limited to entirely non-destructive methodologies.

A total of thirteen (13) predominant suspect asbestos containing materials (ACMs) were identified throughout the affected structures, of which seven (7) could be sampled on a limited basis during the survey. Of the materials sampled, none were reported positive for asbestos. All other material identified were excluded from sampling at the time of the survey as destructive sampling methods would have been required to collect the samples. These materials have been assumed to contain asbestos in accordance with current regulatory framework.

Due to the constraints placed on the survey by building ownership and occupancy, samples could not be collected in full accordance with randomized sampling schemes promulgated by the US Environmental Protection Agency under the Asbestos Hazard Emergency Response Act (AHERA). Therefore, while certain materials have been listed as negative for detectable concentrations of asbestos, additional sampling will be required to fully characterize these materials prior to building demolition.

The referenced survey, as performed by Terracon is not, nor is it intended to be, sufficient for the performance or bidding of construction or abatement related activities. Additional survey activities and destructive sampling of materials will be required prior to renovation activities, depending on the nature, extent, and location of those renovation activities, an additional destructive sampling of materials will be required prior to final demolition, if conducted.

1.1 Project Scope

The scope of the survey was as follows:

- Inspect the interior and exterior of the subject site for the presence of suspect ACMs.
- Collect samples of suspect predominant ACMs to the extent feasible.
- Asbestos bulk samples will be analyzed using polarized light microscopy (PLM) in accordance with the EPA's July 1993 method for the determination of asbestos in bulk building materials - EPA 600/R-93/116.
- Submit a written report including analytical results, regulatory requirements and conclusions as well as an estimated cost for the abatement of identified ACMs.

1.2 Reliance

This report is for the exclusive use of Ramboll and their client for use as due-diligence information prior to the acquisition of the subject site and surrounding hardscape on the referenced property. Reliance by any other party on this report is prohibited without written authorization of Terracon and their client. Reliance on this report by Ramboll and all authorized parties will be subject to the terms, conditions, and limitations stated in the proposal, this report and the project contract.

2.0 METHODS AND ASSESSMENT STRATEGY

2.1 Suspect Asbestos

The survey was conducted by William Frieszell, Certified Asbestos Consultant (CAC). During the survey, additional assistance was provided by Wyatt Renner, Certified Site Surveillance Technician (CSST). Copies of pertinent training certifications are included in Appendix B.

A summary of survey activities is provided below. EPA regulation 40 CFR 61, Subpart M, the National Emission Standards for Hazardous Air Pollutants (NESHAP) prohibits the release of asbestos fibers to the atmosphere during renovation or demolition activities. The asbestos NESHAP requires that regulated ACM be identified, classified, and quantified prior to planned disturbances, renovations, or demolition activities.

2.2 Visual Assessment - Asbestos

Survey activities were initiated with visual observation of accessible or visible areas of the subject structures to identify homogeneous areas of suspect ACMs. A homogeneous area (HA) consists of a building material that appears similar in terms of color, size and texture with consideration given to the date of installation. Visual assessment was limited to accessible areas in interior and exterior areas of the buildings.

2.3 Physical Assessment - Asbestos

A physical assessment of each HA of suspect ACM was conducted to assess the current friability and condition of the materials. A friable material is defined by the EPA as a material which can be crumbled, pulverized or reduced to powder by hand pressure when dry. Friability was assessed by physically touching suspect materials.

Bulk samples were collected only from accessible predominant building materials. Samples were placed in sealable containers and labeled with unique sample numbers using an indelible marker. The selection of sample locations and frequency of sampling were based on Terracon's observations and the assumption that like materials in the same area are homogeneous in content.

Terracon collected a total of twenty-five (25) bulk samples from seven (7) homogeneous areas of suspect ACM. Asbestos was not reported to be present in detectable concentrations in any of the materials sampled upon analysis. Eight (8) additional predominant suspect ACMs were not sampled during the survey and have been assumed to contain asbestos. A summary of the materials assumed as containing asbestos is included in Table I below. The non-ACMs and general sampling locations are listed in Table II below. It should be noted that the non-ACMs reported below have not been sampled in accordance to strategies outlined by the Asbestos Hazard Emergency Response Act (AHERA) as promulgated by the United States Environmental Protection Agency (US EPA). Therefore, additional sampling will be necessary to fully characterize these materials during a subsequent survey event.

2.4 Sample Analysis - Asbestos

Asbestos bulk samples were submitted under chain of custody to Aerobiology Laboratory Associates, Inc. (Aerobiology) in Phoenix, Arizona for analysis by polarized light microscopy with dispersion staining techniques per EPA methodology 600/R-93/116. The percentage of asbestos, where applicable, was determined by microscopic visual estimation. Aerobiology is accredited under the National Voluntary Laboratory Accreditation Program (NVLAP). The laboratory reports for the asbestos bulk samples are included as Appendix A.

3.0 SURVEY FINDINGS

3.1 Asbestos

Asbestos not detected in any of the seven (7) materials sampled during the course of the screening level survey event. Eight (8) additional predominant suspect homogeneous ACMs were observed but not sampled due to the level of destructive means necessary to access them as well as current site ownership provisions. These materials have been assumed to contain asbestos in accordance with existing regulatory framework. The confirmed and assumed ACMs are listed in Table I below. Any assumed material should be treated as asbestos-containing until

actual concentrations can be determined through acceptable sampling and analytical practices. Laboratory analytical reports are included as Appendix A.

Table I – Assumed Asbestos Containing Materials

Material Description	Material Locations	Asbestos Result	Estimated Quantity*	Waste Category
Drywall and Joint Compound	Material is Present throughout All Interior Wall Systems	ASSUMED	2,700,000	RACM
Ceramic Floor Tile System - 12" Glossy White/Grey Tile with Grout and Mortar	Material Appears Present Throughout Main Mall Area Flooring Systems	ASSUMED	850,000	Cat. II
Floor Tile - 12" White with Grey Flecks and Adhesive	Material is Present throughout Flooring Systems in Target Retail Store	ASSUMED	200,000	Cat. I
Ceiling Tile System - 2'x4' White Lay-in System, Pinhole Fissure Pattern	Material is Present throughout Drop Ceiling Systems in Target Retail Store	ASSUMED	200,000	RACM
Ceramic Floor Tile - 12" Beige Mottled Tile with Grout and Mortar	Material is Present throughout Flooring Systems in JC Penney Retail Store	ASSUMED	120,000	Cat. II
Ceiling Tile System - 2'x4' White Lay-in System, Pinhole Fissure Pattern	Material is Present throughout Drop Ceiling Systems in JC Penney Retail Store	ASSUMED	120,000	RACM
Building Roofing Systems	Materials are Located throughout Roofing Field Areas over Entire Mall Area	ASSUMED	1,000,000	Cat. I (Generally)
Carpet/Flooring Adhesives	Material is Present throughout Mall Area in Various Tenant and Incidental Spaces	ASSUMED	150,000	Cat. I

Cat. I = Category I Non-friable (note ACM must be reclassified as a RACM if rendered friable during removal); Cat. II = Category II Non-friable (note ACM must be reclassified as a RACM if rendered friable during removal); RACM = Regulated Asbestos Containing Material

*Estimated quantity should be field verified prior to abatement or abatement design

Non-ACMs and general sampling locations are listed in Table II below. It should be noted that these materials have not been sampled in accordance with protocols established under AHERA

in terms of numbers of samples to be collected or sample distribution. Therefore, additional sampling will be necessary to fully characterize these materials.

Table II - Non-Asbestos Containing Materials

Material Description	Material Locations
Concrete Skim Coating Material/Textured Paint	Building Exterior Wall Systems at Naan and Curry, JC Penney and Southeastern Parking Structure Areas
Exterior Wall Systems - Stucco with Scratch Coat	Building Exterior Wall Systems at Tanforan Dental, Eastern Main Mall Entry Way and Petco Entry Way
Exterior Wall Systems - 4”x16” Brick with Mortar	Building Exterior Wall Systems at Eastern and Western Former Sears Retail Space
Asphalt Paving Materials - Black	Seven Samples Collected from Exterior Parking Areas throughout the Tanforan Property
Building Concrete Materials	Samples Collected from Southwestern and Western Side Sidewalk Areas and Southern Mall Exterior Support Column
Asphaltic Coating on Concrete	Material Collected from Upper Level at Southeastern Main Parking Structure
Exterior Walkway Concrete Systems	Main Exterior Planet Fitness Walkway Area

Terracon has been asked to provide a budgetary estimate for the abatement of identified ACMs. While an estimate has been provided below in Table III, actual abatement bids may exhibit substantial variation based on the firm selected, timing of the project and numerous other factors. The numbers provided should be considered informational in nature and may significantly differ from actual bids submitted by contracting entities. Furthermore, the budgetary numbers in no way constitute an actual bid for abatement services by Terracon.

Table III - Asbestos Abatement Budgetary Estimates

Zone	Abatement Budget
Interior Materials	$21,250,000
Building Roof Level	$4,000,000

Zone	Abatement Budget
Total Site	$25,250,000

It should be reemphasized that although reasonable efforts were made to survey accessible suspect materials, additional suspect but un-sampled materials could be located under existing building materials, inside walls, above ceilings, in isolated areas or in other concealed areas. Any assumed material should be treated as asbestos or sampled to determine asbestos content before disturbing the material.

Negative materials have been reported in this document due to available data, however, due to constraints placed on the survey scope due to transitional ownership, not all of the materials could be sampled in accordance with present guidelines promulgated by AHERA. Additional sampling will be required prior to any sort of construction activities to be performed at the referenced site. This document is not intended to serve as a pre-renovation or demolition survey report.

4.0 CONCLUSIONS

Based upon the survey results, Terracon concludes the following:

- Asbestos was assumed to be present in eight (8) of the fifteen (15) identified predominant suspect ACMs throughout the referenced site.
- Terracon was only granted entry to publicly accessible areas of the site on the date of the survey.
- The referenced survey, as performed by Terracon is not, nor is it intended to be, sufficient for the performance or bidding of construction or abatement related activities. Additional survey activities and destructive sampling of materials will be required prior to renovation activities, depending on the nature, extent, and location of those renovation activities, and additional destructive sampling of materials will be required prior to final demolition, if conducted.
- Quantities provided are for information purposes only and are not intended to serve as the basis for any sort of contractor abatement bid. All quantities must be verified in the field by selected contractors during the bidding process.
- Abatement bids may exhibit substantial variation based on the firm selected, timing of the project and numerous other factors. The numbers provided should be considered informational in nature and may significantly differ from actual bids submitted by contracting entities. Furthermore, the budgetary numbers in no way constitute an actual bid for abatement services by Terracon.

5.0 REGULATORY OVERVIEW

5.1 Asbestos

The Asbestos NESHAP program in California is enforced by federal, state, and county Asbestos NESHAP Coordinators. For projects occurring in San Bruno, California, the Bay Area Air Quality Management District has been delegated authority from the EPA to enforce the Asbestos NESHAP within its respective jurisdictional boundaries, excluding tribal lands.

The asbestos NESHAP (40 CFR Part 61, Subpart M) regulates asbestos fiber emissions and asbestos waste disposal practices. The asbestos NESHAP regulation also requires the identification and classification of existing ACM according to friability prior to demolition or renovation activity. Friable ACM is a material containing more than 1% asbestos that, when dry, can be crumbled, pulverized or reduced to powder by hand pressure. All friable ACM is considered regulated asbestos-containing material (RACM).

The asbestos NESHAP regulation classifies ACM as either RACM, Category I non-friable ACM or Category II non-friable ACM. RACM includes all friable ACM, along with Category I and Category II non-friable ACM that has become friable, will be or has been subjected to sanding, grinding, cutting or abrading, or ACM that has a high probability of becoming or has become crumbled, pulverized, or reduced to powder in the course of renovation or demolition activity. Category I non-friable ACM are exclusively asbestos-containing packings, gaskets, resilient floor coverings, and asphalt roofing products that contain more than 1% asbestos. Category II non-friable ACM are all other non-friable materials other than Category I non-friable ACM that contain more than 1% asbestos.

The California Department of Occupational Safety and Health (DOSH) asbestos standard for construction (Title 8 CCR 1529) regulates workplace exposure to asbestos. The DOSH standard requires that employee exposure to airborne asbestos must not exceed 0.1 fibers per cubic centimeter of air (0.1 f/cc) as an eight-hour time weighted average (TWA) and not exceed 1.0 fibers per cubic centimeter of air (1.0 f/cc) over a 30-minute time period known as an excursion limit (EL). The TWA and EL are known as DOSH's asbestos permissible exposure limits (PELs). The DOSH standard classifies construction and maintenance activities which could disturb ACM and specifies work practices and precautions which employers must follow when engaging in each class of regulated work.

6.0 LIMITATIONS / GENERAL COMMENTS

This survey was performed as a portion of ongoing due diligence phase activities associated with the pending acquisition of the affected property. Due to building ownership and occupancy issues, Terracon was not authorized to perform fully destructive testing such as selective demolition of walls, dismantling of equipment or removal of protective coverings during the survey. Furthermore, multiple areas of each structure could not be viewed at the time of the survey due

to occupancy and tenant-notification restraints. Uncharacterized hidden materials may exist under existing finishes, equipment or structural materials.

This limited asbestos screening level survey was conducted in a manner consistent with the level of care and skill ordinarily exercised by members of the profession currently practicing under similar conditions in the same locale. The results, findings, conclusions and recommendations expressed in this report are based on conditions observed during our survey at the subject site. The information contained in this report is relevant to the date on which this survey was performed and should not be relied upon to represent conditions at a later date. This report has been prepared on behalf of and exclusively for use by Ramboll for specific application to their project as discussed.

This document is provided solely for informational purposes related to the asbestos survey as performed by Terracon and is not intended to serve as an abatement specification. Furthermore, the level of survey provided would not be considered sufficient to serve as a renovation or demolition level event. No professional opinions have been expressed with regards to the means and/or methods to be utilized during the abatement and demolition process. All material quantities provided herein are estimates and should be verified by the owner's selected contractor(s) prior to the finalization of any bid for abatement services. Contractors or consultants reviewing this report must draw their own conclusions regarding further investigation or remediation deemed necessary. Terracon does not warrant the work of regulatory agencies, laboratories or other third parties supplying information which may have been used in the preparation of this report. No warranty, express or implied is made.

APPENDIX A

ASBESTOS ANALYTICAL LABORATORY DATA

Aerobiology Laboratory Associates, Incorporated
Expertise Since 1997

15061 Springdale St.
Suite 111
Huntington Beach, CA 92649
(714) 895-8401
www.aerobiology.net

Certificate of Analysis

Client Name	Terracon
Street address	1466 66th Street
City, State ZIP	Emeryville CA 94608
Attn:	Will Frieszell
Client Project Name:	R1217775

NVLAP Lab Code 201076-0

Date Collected:	10/15/21
Date Received:	10/18/21
Date Analyzed:	10/18/21
Date Reported:	10/19/21
Project ID:	21046320

Test Requested: **3002, Asbestos in Bulk Samples**
Method: Polarized Light Microscopy / Dispersion Staining (PLM), Method for the Determination of Asbestos in Bulk Building Materials. EPA-600/R-93/116, July 1993.

Sample Identification		Physical Description of Sample/Layer	Homo-geneous (Y/N)	Layer Percentage	Asbestos Detected	Non-Asbestos Fibers (%)	Non-Fibrous Material	Matrix Material
Client	Lab Sample Number							
1A / Building Exterior-West Side of Mall-Nann and Curry	21046320-001	Gray/Beige Skim Coat	Y	100%	ND		100	B, Other
1B / Building Exterior-South West Side-JC Penny	21046320-002	White Skim Coat	Y	100%	ND		100	B, Other
1C / South East Parking Structure	21046320-003	White/Beige Skim Coat	Y	100%	ND		100	B, Other
2A / Building Exterior-West Side of Mall-Tanforan Dental	21046320-004	Tan/White Skim Coat	Y	20%	ND		100	B, Other
2A / Building Exterior-West Side of Mall-Tanforan Dental	21046320-004	Gray Stucco	Y	80%	ND		100	C, Q
2B / Building Exterior-East Side of Mall by Entrance	21046320-005	White Skim Coat	Y	20%	ND		100	B, Other
2B / Building Exterior-East Side of Mall by Entrance	21046320-005	Gray Stucco	Y	80%	ND		100	C, Q
2C / West Side Exterior-Petco	21046320-006	White Skim Coat	Y	20%	ND		100	B, Other
2C / West Side Exterior-Petco	21046320-006	Gray Stucco	Y	80%	ND		100	C, Q
3A / Building East Exterior-Former Sears	21046320-007	Gray Brick	Y	80%	ND		100	C, Q

A = Amosite
AC = Actinolite
AN = Anthophyllite
CHRY=Chrysotile
CR = Crocidolite
TR = Tremolite
Trace=Less Than 1%
ND=None Detected

Q = Quartz
C = Carbonates
G = Gypsum
M = Mica
T = Tar
NTR = Non-Asbestiform TR
NAC = Non-Asbestiform AC

P = Perlite
B = Binder
D=Diatoms

Sandar Hein
Laboratory Analyst

Miguel Ines
Asbestos Laboratory Supervisor

Aerobiology Laboratory Associates, Incorporated
Expertise Since 1997

15061 Springdale St.
Suite 111
Huntington Beach, CA 92649
(714) 895-8401
www.aerobiology.net

Certificate of Analysis

Client Name	Terracon
Street address	1466 66th Street
City, State ZIP	Emeryville CA 94608
Attn:	Will Frieszell
Client Project Name:	R1217775

NVLAP Lab Code 201076-0

Date Collected:	10/15/21
Date Received:	10/18/21
Date Analyzed:	10/18/21
Date Reported:	10/19/21
Project ID:	21046320

Test Requested: **3002, Asbestos in Bulk Samples**
Method: Polarized Light Microscopy / Dispersion Staining (PLM), Method for the Determination of Asbestos in Bulk Building Materials. EPA-600/R-93/116, July 1993.

Sample Identification		Physical Description of Sample/Layer	Homo-geneous (Y/N)	Layer Percentage	Asbestos Detected	Non-Asbestos Fibers (%)	Non-Fibrous Material	Matrix Material
Client	Lab Sample Number							
3A / Building East Exterior-Former Sears	21046320-007	Brown Mortar	Y	20%	ND		100	C, Q
3B / Building West Exterior by Spivet Store Entry	21046320-008	Gray Brick	Y	90%	ND		100	C, Q
3B / Building West Exterior by Spivet Store Entry	21046320-008	Brown Mortar	Y	10%	ND		100	C, Q
4A / East Side Parking Lot by East Entrance	21046320-009	Black Asphalt	Y	100%	ND		100	T, Other
4B / South West Parking by JC Penny	21046320-010	Black Asphalt	Y	100%	ND		100	T, Other
4C / North Side Parking by Sears Auto Center	21046320-011	Black Asphalt	Y	100%	ND		100	T, Other
4D / North Side Parking by Former Sears	21046320-012	Black Asphalt	Y	100%	ND		100	T, Other
4E / West Side of Mall by Spvit Store	21046320-013	Black Asphalt	Y	100%	ND		100	T, Other
4F / West Side Lot - West Side	21046320-014	Black Asphalt	Y	100%	ND		100	T, Other
4G / West Side Parking - Planet Fitness	21046320-015	Black Asphalt	Y	100%	ND		100	T, Other

A = Amosite
AC = Actinolite
AN = Anthophyllite
CHRY=Chrysotile
CR = Crocidolite
TR = Tremolite
Trace=Less Than 1%
ND=None Detected

Q = Quartz
C = Carbonates
G = Gypsum
M = Mica
T = Tar
NTR = Non-Asbestiform TR
NAC = Non-Asbestiform AC

P = Perlite
B = Binder
D=Diatoms

Sandar Hein
Laboratory Analyst

Miguel Ines
Asbestos Laboratory Supervisor

Aerobiology Laboratory Associates, Incorporated
Expertise Since 1997

15061 Springdale St.
Suite 111
Huntington Beach, CA 92649
(714) 895-8401
www.aerobiology.net

Certificate of Analysis

Client Name	Terracon
Street address	1466 66th Street
City, State ZIP	Emeryville CA 94608
Attn:	Will Frieszell
Client Project Name:	R1217775

NVLAP Lab Code 201076-0

Date Collected:	10/15/21
Date Received:	10/18/21
Date Analyzed:	10/18/21
Date Reported:	10/19/21
Project ID:	21046320

Test Requested: **3002, Asbestos in Bulk Samples**
Method: Polarized Light Microscopy / Dispersion Staining (PLM), Method for the Determination of Asbestos in Bulk Building Materials. EPA-600/R-93/116, July 1993.

Sample Identification		Physical Description of Sample/Layer	Homo-geneous (Y/N)	Layer Percentage	Asbestos Detected	Non-Asbestos Fibers (%)	Non-Fibrous Material	Matrix Material
Client	Lab Sample Number							
5A / South West Sidewalk - JC Penny	21046320-016	Gray Concrete	Y	100%	ND		100	C, Q
5B / South Side Support Column	21046320-017	Gray Concrete	Y	100%	ND		100	C, Q
5C / West Side Sidewalk	21046320-018	Gray Concrete	Y	100%	ND		100	C, Q
6A / South East Parking Lot - Upper Level	21046320-019	Asphaltic Coating	Y	100%	ND	2 CELL	98	T, Other
6B / South East Parking Lot - Upper Level	21046320-020	Asphaltic Coating	Y	100%	ND	2 CELL	98	T, Other
5D / West Side Exterior Column At Spivet Store	21046320-021	Gray Concrete	Y	100%	ND		100	C, Q
5E / West Side of Mall-Sidewalk	21046320-022	Gray Concrete	Y	100%	ND		100	C, Q
7A / Walkway by Planet Fitness	21046320-023	Gray Coating	Y	100%	ND		100	B, Q
1D /Pathway by Planet Granet	21046320-024	Beige/Yellow Skim Coat	Y	100%	ND		100	B, Other

Sandar Hein
Laboratory Analyst

Miguel Ines
Asbestos Laboratory Supervisor

A = Amosite
AC = Actinolite
AN = Anthophyllite
CHRY=Chrysotile
CR = Crocidolite
TR = Tremolite
Trace=Less Than 1%
ND=None Detected

Q = Quartz
C = Carbonates
G = Gypsum
M = Mica
T = Tar
NTR = Non-Asbestiform TR
NAC = Non-Asbestiform AC

P = Perlite
B = Binder
D=Diatoms

Aerobiology Laboratory Associates, Incorporated
Expertise Since 1997

15061 Springdale St.
Suite 111
Huntington Beach, CA 92649
(714) 895-8401
www.aerobiology.net

Certificate of Analysis

Terracon
1466 66th Street
Emeryville CA 94608
Will Frieszell
Client Project Name: R1217775

NVLAP TESTING
NVLAP Lab Code 201076-0

Date Collected:	10/15/21
Date Received:	10/18/21
Date Analyzed:	10/18/21
Date Reported:	10/19/21
Project ID:	21046320

General Notes

- **ND** indicates no asbestos was detected; the method detection limit is 1 %.
- **Trace** or "<1" indicates asbestos was identified in the sample, but the concentration is less than 1%.
- All regulated asbestos minerals (i.e. chrysotile, amosite, crocidolite, anthophyllite, tremolite, and actinolite) were sought in every layer of each sample, but only those asbestos minerals detected are listed. Amosite is the common name for the asbestiform variety of the minerals cummingtonite and grunerite. Crocidolite is the common name used for the asbestiform variety of the mineral riebeckite.
- Tile, vinyl, foam, plastic, and fine powder samples may contain asbestos fibers of such small diameter (< 0.25 microns in diameter) that these fibers cannot be detected by PLM. For such samples, more sensitive analytical methods (e.g. TEM, SEM, and XRD) are recommended if greater certainty about asbestos content is required. Semi-quantitative bulk TEM floor tile analysis is accepted under NESHAP regulations.
- These results are submitted pursuant to Aerobiology Laboratory Associates, Inc.'s current terms and conditions of sale, including the company's standard warranty and limitation of liability provisions. No responsibility or liability is assumed for the manner in which the results are used or interpreted.
- Unless notified in writing to return the samples covered by this report, Aerobiology Laboratory Associates, Inc. will store the samples for a minimum period of thirty (30) days before discarding. A shipping and handling charge will be assessed for the return of any samples.
- Aerobiology does not guarantee the results of tape lifts, microvacs, wipe, and/or debris samples. Accurate analysis cannot be performed due to particle size, media used, and/or amount of material given. Analysis of these materials should be preformed by a TEM. ***A result of ND does not indicate that the sample area does not contain asbestos. It means the analyst could not identify asbestos in the specific sample for the reasons listed above.***

Notes Required by NVLAP

- This report must not be used by the client to claim product certification, approval, or endorsement by NVLAP, NIST, or any agency of the Federal Government.
- This test report relates only to the items tested or calibrated.
- This report is not valid unless it bears the name of a NVLAP-approved signatory.
- Any reproduction of this document must include the entire document in order for the report to be valid.

21046320

Terracon

E-MAIL REPORT TO: *SEE BELOW PROJECT MANAGER (PM)*

☐ PM – S. Steiner spsteiner@terracon.com
☐ PM – K. Schroeter kmschroeter@terracon.com
☐ PM – K. Pilgrim kmpilgrim@terracon.com
☐ PM- M. Benefield msbenefield@terracon.com
☐ PM – T. Kattchee takattchee@terracon.com
☑ PM – W. Frieszell wmfrieszell@terracon.com
☐ PM- D. Block David.block@terracon.com
☐ denise.wallen@terracon.com Engineering Assistant
☐ eric.dyer@terracon.com Engineering Assistant

ACM BULK SAMPLE DATA SHEET

☒ PLM Analysis (Analyze all samples)
☐ Stop Analysis at First Positive
☐ Point Count Analysis (400-point)

Project Name/ Address/ Building No. Shops At Tanforan - limited Screening level Survey

Project# A121775 **Sampled By:** W Renner W Frieszell **Sampling Date:** 10/15/21

Sample(s) sent to: ☐ MAL ☐ ASB TEM ☐ EMLAB ☒ Other Aero Biology

TAT ☐ Rush ☐ 24HRS ☒ 48HR ☐ 3-5 days

HM# 01	Material Description: Concrete Skim Coat	
Sample ID	**Sample Location & Material Location**	**Quantity:**
1A	Building Exterior - West Side of Mall - Nara and Curry	
1B	Building Exterior - South West Side - JC Penny	
1C	South East Parking Structure	

HM# 02	Material Description: Exterior Stucco	
Sample ID	**Sample Location & Material Location**	**Quantity:**
2A	Building Exterior - West Side of Mall - Tanforan Dental	
2B	Building Exterior - East Side of Mall by entrance	
2C	West Side Exterior - Petro	

HM# 03	Material Description: Mortar ~~Material~~ and 4x16 Brick	
Sample ID	**Sample Location & Material Location**	**Quantity:**
3A	Building East Exterior - Former Sears	
3B	Building West Exterior by Spirit Store entry	

HM# 04	Material Description: Asphalt	
Sample ID	**Sample Location & Material Location**	**Quantity:**
4A	East Side Parking lot by East entrance	
4B	South West parking By JC Penny	
4C	North Side Parking By Sears Auto Center	

HM#	Material Description: Asphalt Continued	
Sample ID	**Sample Location & Material Location**	**Quantity:**
4D	North Side parking by former Sears	
4E	West side of Mall by Spirit Store	
4F	West Side lot - West Side	

Relinquished By:	Wyatt Renner	**Signature:**		**Date/Time:**	10/15/21
Received By:	GL 10/18/21 9:35A	**Signature:**		**Date/ Time:**	
Relinquished By:		**Signature:**		**Date/Time:**	
Received By:		**Signature:**		**Date/Time:**	

Terracon

E-MAIL REPORT TO: *SEE BELOW PROJECT MANAGER (PM)

☐PM – S. Steiner spsteiner@terracon.com
☐PM – K. Schroeter kmschroeter@terracon.com
☐PM – K. Pilgrim kmpilgrim@terracon.com
☐PM- M. Benefield msbenefield@terracon.com
☐PM – T. Kattchee takattchee@terracon.com
☒PM – W. Frieszell wmfrieszell@terracon.com
☐PM- D. Block David.block@terracon.com
☐ denise.wallen@terracon.com Engineering Assistant
☐ eric.dyer@terracon.com Engineering Assistant

ACM BULK SAMPLE DATA SHEET

☒ PLM Analysis (Analyze all samples)
☐ Stop Analysis at First Positive
☐ Point Count Analysis (400-point)

Project Name/ Address/ Building No. Shops At Tanforan / Limited Screening level Survey

Project# R1217775 **Sampled By:** Wyatt Renner / W Frieszell **Sampling Date:** 10/15/21

Sample(s) sent to: ☐ MAL ☐ ASB TEM ☐ EMLAB ☒ Other Aero

TAT ☐ Rush ☐ 24HRS ☒ 48HR ☐ 3-5 days

HM# 04	Material Description: Asphalt continued	
Sample ID	Sample Location & Material Location	Quantity:
4G	West Side Parking - Planet Fitness	

HM# 05	Material Description: Concrete	
Sample ID	Sample Location & Material Location	Quantity:
5A	South West Sidewalk - JC Penny	
5B	South Side Support Column	
5C	West Side Sidewalk	

HM# 06	Material Description: Asphaltic Coating on Concrete	
Sample ID	Sample Location & Material Location	Quantity:
6A	South East Parking lot - Upper level	
6B	South East Parking lot - Upper level	

HM# 05	Material Description: Concrete Continued	
Sample ID	Sample Location & Material Location	Quantity:
5D	West Side Exterior Column At Spirit Store	
5E	West Side of Mall - Sidewalk	

HM#	Material Description:	
Sample ID	Sample Location & Material Location	Quantity:

Relinquished By: Wyatt Renner **Signature:** [signature] **Date/Time:** 10/15/21
Received By: **Signature:** **Date/ Time:**
Relinquished By: **Signature:** **Date/Time:**
Received By: **Signature:** **Date/Time:**

Terracon

E-MAIL REPORT TO: *SEE BELOW PROJECT MANAGER (PM)*

☐PM – S. Steiner spsteiner@terracon.com	☐PM – K. Schroeter kmschroeter@terracon.com	☐PM – K. Pilgrim kmpilgrim@terracon.com
☐PM- M. Benefield msbenefield@terracon.com	☐PM – T. Kattchee takattchee@terracon.com	☒PM – W. Frieszell wmfrieszell@terracon.com
☐PM- D. Block David.block@terracon.com	☐ denise.wallen@terracon.com Engineering Assistant	☐ eric.dyer@terracon.com Engineering Assistant

ACM BULK SAMPLE DATA SHEET

☒ PLM Analysis (Analyze all samples)
☐ Stop Analysis at First Positive
☐ Point Count Analysis (400-point)

Project Name/ Address/ Building No. Shops at Tanforan limited screening level survey

Project# A121775 **Sampled By:** W. Renner W Frieszell **Sampling Date:** 10/15/21

Sample(s) sent to: ☐ MAL ☐ ASB TEM ☐ EMLAB ☐ Other Aero Biology

TAT ☐ Rush ☐ 24HRS ☒ 48HR ☐ 3-5 days

HM# 07	Material Description Gray Coating on Concrete	
Sample ID	Sample Location & Material Location	Quantity:
7A	Walkway by planet Fitness	

HM# 01	Material Description: Concrete Skim Coat Continued	
Sample ID	Sample Location & Material Location	Quantity:
1B	Pathway by Planet granet	

HM#	Material Description:	
Sample ID	Sample Location & Material Location	Quantity:

HM#	Material Description:	
Sample ID	Sample Location & Material Location	Quantity:

HM#	Material Description:	
Sample ID	Sample Location & Material Location	Quantity:

Relinquished By:	Wyatt Renner	**Signature:**		**Date/Time:**	10/15/21
Received By:		**Signature:**		**Date/ Time:**	
Relinquished By:		**Signature:**		**Date/Time:**	
Received By:		**Signature:**		**Date/Time:**	

APPENDIX B

LICENSES AND CERTIFICATIONS

State of California
Division of Occupational Safety and Health
Certified Asbestos Consultant

William M Frieszell
Name

Certification No. **12-4853**

Expires on **02/15/22**

This certification was issued by the Division of Occupational Safety and Health as authorized by Sections 7180 et seq. of the Business and Professions Code.

State of California

Division of Occupational Safety and Health

Certified Site Surveillance Technician

Wyatt B Renner

Name

Certification No. **15-5504**

Expires on **10/14/22**

This certification was issued by the Division of Occupational Safety and Health as authorized by Sections 7180 et seq. of the Business and Professions Code.

APPENDIX B
LINKS TO REGULATIONS

LINKS TO REGULATIONS

Bay Area Air Quality Management District (BAAQMD) Asbestos Demolition and Renovation Notification / Job Number. https://www.baaqmd.gov/permits/asbestos.

California Health and Safety Code, Section 25915, et seq. Asbestos Notification. https://california.public.law/codes/ca_health_and_safety_code_section_25915.

California Occupational Safety and Health Administration (Cal/OSHA), California Code of Regulations Title 8, Article 4, Dusts, Fumes, Mists, Vapors, and Gases. https://www.dir.ca.gov/Title8/sb4a4.html.

CalOSHA California Code of Regulations Title 8, Article 110, Sect. 5208 General Industry Safety Orders, Asbestos. https://www.dir.ca.gov/title8/5208.html.

U.S. Environmental Protection Agency (EPA) Asbestos Worker Protection Rule 40 CFR Part 763, Subpart G. http://www.gpo.gov/fdsys/pkg/CFR-2011-title40-vol31/pdf/CFR-2011-title40-vol31-part763-subpartG.pdf.

EPA Clean Air Act National Emissions Standard for Hazardous Air Pollutants (NESHAP) 40 CFR Part 61 Subpart M §61.145 Standard for demolition and renovation. http://www.gpo.gov/fdsys/pkg/CFR-2011-title40-vol8/pdf/CFR-2011-title40-vol8-sec61-145.pdf.

EPA Information for Owners and Managers of Buildings that Contain Asbestos. https://www.epa.gov/asbestos/information-owners-and-managers-buildings-contain-asbestos#o&m.

EPA Model Accreditation Plan 40 CFR 763 Subpart G Appendix C. http://www.gpo.gov/fdsys/pkg/CFR-2011-title40-vol31/pdf/CFR-2011-title40-vol31-part763-subpartE-appC.pdf.

Occupational Safety and Health Administration (OSHA) 29 CFR 1910.1001. Asbestos https://www.osha.gov/laws-regs/regulations/standardnumber/1910/1910.1001.

OSHA Safety and Health Regulations for Construction. 29 CFR 1926. https://www.osha.gov/laws-regs/regulations/standardnumber/1926/1926TableofContents.

COUNTY OF SAN MATEO

Heather Forshey, MS, REHS
Director

Environmental Health Services
San Mateo County Health
2000 Alameda de las Pulgas
Suite 100
San Mateo, CA 94403
smchealth.org

July 3, 2023

SMCo #880008 / RO361
APN: 014-316-330

Edward Moore
Bay Area Rapid Transit
System Safety
Principal Engineer Environmental
PO Box 12688 Mail Stop BHQ-3
Oakland, CA 94604-2688
(via emoore2@bart.gov)

Michael Olsen
Director, Environmental Affairs
Sears Holdings
3333 Beverly Road
Department 766X, B5-350A
Hoffman Estates, IL 60179

SUBJECT: SEPARATE SOURCE OF HYDROCARBONS IN THE VICINTIY OF THE SAN BRUNO POLICE STATION, SEARS AUTOMOTIVE CENTER #1478, 1178 EL CAMINO REAL, SAN BRUNO, CALIFORNIA

Dear Mr. Moore and Mr. Olsen:

The California Regional Water Quality Control Board has approved our case closure recommendation and no comments were received during the public comment period. Therefore, case closure will be granted when all of the wells installed for the subject site are destroyed in accordance with California Well Standards and the San Mateo County Well Ordinance, all remedial equipment and appurtenant facilities are removed, and a report documenting these activities and the disposal of generated wastes is uploaded to the State GeoTracker database.

Please upload a well destruction work plan to GeoTracker by **November 15, 2023**. The work plan must detail and justify the well destruction process, method of destruction proposed for each well, proposed grout mix, and the estimated grout volumes for each well. In addition, the work plan must include the actual well construction details and current tagged well depths for each well proposed for pressure grouting. Moreover, the work plan should state: 1) Portland cement will be pumped down the tremie pipe until all water is displaced out of the well casing before a well is pressure grouted (or displaced out the borehole for over-drilled wells); 2) drilling rod will be lowered the full length of the well casing before a well is over-drilled; and 3) the report will specify the grout volume and size and number of cement bags used to destroy each well and include driller daily forms. Please note, the registered professional should be prepared in the field to immediately over-drill any pressure grouted well taking significantly less or more grout than calculated to avoid being potentially directed by GPP staff at a later date to over-drill the cement cured well with larger-diameter auger.

Our drilling permit application, which indicates the minimum conditions under which pressure-grouting may be proposed, is available at www.smchealth.org/GPP. This office also requires a two business-day notification, preferably by email, for all fieldwork.

I appreciate your cooperation. Please contact me at (650) 272-4590 or bgwinn@smcgov.org if you have any questions.

Sincerely,

Brian Gwinn, PG
Hazardous Materials Specialist
Groundwater Protection Program

cc: State GeoTracker database
Chief Neil Telford, San Bruno Police Dept., 1177 Huntington Avenue, San Bruno, CA 94066
Mary E. Wilke, Office of General Counsel BART (via mwilke@bart.gov)
Dennis Callahan, AECOM (via dennis.callahan@aecom.com)
Andrew Mortl, Glynn & Finley, LLP (BART counsel) (via amortl@glynnfinley.com)
Michael Steel, Morrison-Foerster LLP (Sears counsel) (via msteel@mofo.com)

SAN MATEO COUNTY GROUNDWATER PROTECTION PROGRAM
CASE CLOSURE MEMORANDUM

TO: File

FROM: Groundwater Protection Program (GPP) Staff

DATE: April 18, 2023

SUBJECT: SMCo. LUFT Case #880008 / RO0000361
APN: 014-316-330, 014-316-180, 014-316-310
SEARS AUTOMOTIVE CENTER #1478 AND SEPARATE SOURCE IN VICINITY OF SAN BRUNO POLICE STATION
1178 EL CAMINO REAL
SAN BRUNO, CALIFORNIA

SITE DESCRIPTION AND HISTORY

The project area is located in the northeast corner of the Tanforan Mall complex in San Bruno, California (Figure 1). The site consists of the Sears Automotive Center, associated parking lot, and the area proximal to the San Bruno Police Station. This area consists of San Mateo County Assessor's Parcel Numbers (APNs) 014-316-330 (Sears Auto Center), 014-316-310 (parking area south of Sears), and 014-316-180 (the Bay Area Rapid Transit [BART] parcel where the San Bruno Police Station is located). The site is bounded by Sneath Lane and a shopping center to the north, residential and commercial properties to the east, the Tanforan Mall to the south, and El Camino Real and commercial stores to the west (Figure 2A).

The site operated as the Tanforan Horse Racing Track from 1899 to 1964. During 1942, the site was used as the Tanforan Assembly Center for detention of persons of Japanese ancestry (the majority of whom were U.S. citizens) before being transported to internment camps located further inland for the remainder of World War II. After the war, site use returned to horse racing. Historical records indicate that an "oil/gas corporation yard" was operated near what is now the San Bruno Police Station during the 1950s. The racetrack was destroyed by fire in 1964 and the shopping mall was constructed in 1969. The Sears Automotive Center was ostensibly built around that time or shortly thereafter. The San Bruno BART station, BART parking structure, and San Bruno Police Station were constructed between 2000 and 2003 and the Century Theater/parking structure was built in 2006 and 2007.

FUEL RELEASE IDENTIFICATION

A total of seven underground storage tanks (USTs) were reportedly operated by Sears at the site. In 1985, four gasoline USTs (two 12,000-gallon capacity and two 6,000-gallon capacity) and two bulk motor oil USTs (both 530-gallon capacity) were removed from the site. One waste-oil UST (500-gallon capacity) was later removed in 1987. Petroleum contaminated soil was discovered during UST removal. In 1991, San Mateo County Environmental Health identified the tank operator, Sears, Roebuck & Company, as the responsible party because it owned the subject property and USTs at the time the contamination was discovered.

During the course of investigation in the late 1990s, geophysical surveys identified five subsurface anomalies (designated Anomalies A through E) in the area of the site. Petroleum hydrocarbon contamination was eventually detected in the vicinity of Anomaly E, proximal to the location of the future San Bruno Police Station.

In 2000, BART acquired a portion of the San Bruno station property from Sears through condemnation. The remainder of the BART property resulted from the relocation of Huntington Avenue. In February 2001, Sears received notification from a BART subcontractor that a small UST (approximate 100-gallon capacity) was discovered at a depth of approximately 16 feet below grade (fbg) near the southwest corner of the BART construction zone during excavation for the police station. The UST was reported to have numerous rusted holes in the bottom, and the soil adjacent to it was "dark", with a "strong odor like gasoline or diesel". The UST was removed by a BART subcontractor. It was later concluded that this UST was removed from BART property during excavation for the San Bruno Police Station basement. In 2013, BART was additionally identified as a responsible party because it owned the subject property at the time the contamination was discovered.

Corrective activities have been ongoing for the past 30 years. Historical sample locations are shown on Figures 2A and 2B, utilities are shown on Figure 2C, geologic cross-sections are shown on Figures 3A and 3B, historical soil contamination is shown on Figures 4A and 4B, and remaining groundwater contamination is shown on Figures 5A and 5B. Cumulative soil, soil vapor, indoor air, and groundwater analytical and elevation data are summarized in Tables 1, 2, 3, 4, 5, and 6.

LOCAL AND REGIONAL HYDROGEOLOGY

The site is located on the low lying area along the western San Francisco Bay margin. The area is mapped as the Pleistocene Colma Formation (Qc) described as friable to loose, fine- to medium-grained sand with subordinate amounts of gravel, silt, and clay (Geology of the Onshore Part of San Mateo County, California: A Digital Database, 1998). The site is set at an elevation of approximately 40 feet above sea level, and local topography dips gently to the east-northeast towards the bay.

The site is underlain by both fine- and coarse-grained sediments. Gravelly and sandy fill is locally present just below the surface to approximately 3 to 5 fbg. The fill is underlain by clay/silt to a depth of approximately 12 to 15 fbg. The clay/silt unit is underlain by a laterally continuous silty sand to sand, with local gravel lenses, to a depth of least 50 fbg. Stabilized depth to shallow groundwater fluctuates from approximately 8 to 16 fbg and flow is toward the northeast.

The nearest surface water body, San Bruno Canal, is located approximately ½-mile northeast of the site, and no water supply wells are located within 1,000 feet. The area is served by the San Bruno Municipal Water District.

JUSTIFICATION FOR CASE CLOSURE

The subject site appears to satisfy the California State Water Resource Control Board (SWRCB) Low-Threat UST Case Closure Policy (LTCP) which became effective on August 17, 2012. The following justifies our conclusion.

LTCP General Criteria

a) The unauthorized release is located within the service area of a public water system.

Yes. Public water is supplied by San Bruno Municipal Water District.

b) The unauthorized release consists only of petroleum.

Yes. The release consists of gasoline range petroleum hydrocarbons.

c) The unauthorized release has been stopped.

Yes. A total of seven USTs were removed from the Sears Auto Service area between 1985-1987. Additionally, one UST was discovered and removed during construction of the San Bruno Police Station in 2001. No new USTs were installed.

d) Free product has been removed to the maximum extent practicable.

Yes. Free-product has not been observed throughout the course of corrective action.

e) A conceptual site model that assesses the nature, extent, and mobility of the release has been developed.

Yes. A sufficient number of samples have been collected to assess the lateral and vertical extent of gasoline hydrocarbons in soil and groundwater and demonstrate LTCP criteria have been adequately satisfied.

f) Secondary source been removed to the extent practicable.

Yes. Two phases of secondary source removal have been completed in the area of Anomaly E and the Police Station.

- October 2006 – The area of Anomaly E was excavated to a depth of approximately 15 fbg; however, no USTs were discovered and no elevated petroleum hydrocarbon concentrations were encountered in the excavated material. An oxygenating agent (1,100 lbs of calcium peroxide) was placed in excavation to support aerobic biodegradation of remaining petroleum contamination although no additional information was provided to support its effectiveness.

- August-September 2019 – Approximately 950 lbs of gasoline range hydrocarbons were removed during a 30-day dual-phase extraction event in the area of Anomaly E and the Police Station. Removal rates peaked at approximately 60 lbs/day midway through the event and diminished to 11 lbs/day at the end.

g) Soil or groundwater been tested for MTBE and results reported in accordance with Health and Safety Code Section 25296.15.

Yes.

h) A nuisance as defined by Water Code section 13050 does not exist.

A nuisance condition does not currently exist.

LTCP Groundwater-Specific Criteria

GPP staff consider the remaining plume characteristics to satisfy Class 4.

a. *The contaminant plume that exceeds water quality objectives is less than 1,000 feet in length.*
b. *There is no free product.*
c. *The nearest existing water supply well or surface water body is greater than 1,000 feet from the defined plume boundary.*
d. *The dissolved concentration of benzene is less than 1,000 µg/L, and the dissolved concentration of MTBE is less than 1,000 µg/L.*

The remaining plume exceeding WQOs is approximately 600 feet long; there is no free-product, the maximum remaining benzene concentrations is 189 µg/L, and MTBE is not detectable (<1.0 µg/L). No water supply wells or surface water bodies are located within 1,000 feet of the defined plume boundary.

LTCP Vapor-Specific Criteria (Petroleum Vapor Intrusion)

GPP staff consider site conditions to satisfy Option 2: *A site-specific risk assessment for the vapor intrusion pathway is conducted and demonstrates that human health is protected to the satisfaction of the regulatory agency*.

Potential vapor intrusion issues associated with the source proximal to the San Bruno Police Station have been evaluated by multiple rounds of soil gas and indoor sampling. During the most recent indoor air sampling event (2014), benzene concentrations were found to slightly exceed the Commercial ESL of 0.42 µg/m^3 (i.e. maximum of 0.63 µg/m^3). However, GPP staff do not consider these conditions to represent an unacceptable human health risk due to vapor intrusion based the following rationale:

- Benzene in indoor air appears to be primarily from outdoor sources. Benzene concentrations in indoor and outdoor air have historically been very similar, and the BTEX ratios for indoor air were like those for outdoor air (but dissimilar to those for soil gas). These observations suggest a significant portion of benzene detected in indoor air originates from outdoor air and not from vapor intrusion.

- A significant secondary source mass was removed from the area during a DPE event in 2019. It is anticipated that benzene soil gas concentrations will continue to decline as result of natural attenuation processes.

LTCP Direct Contact and Outdoor Air Exposure

Site conditions satisfy the LTCP exception from this media-specific criterion because the upper 10 feet of soil is free of petroleum contamination.

RECOMMENDATIONS

Based on the investigative findings and other information known to GPP staff, it appears the criteria of the LTCP have been satisfied, that residual dissolved-phase hydrocarbons will naturally degrade to RWQCB Water Quality Objectives within a reasonable time and that the waters of the State have not been significantly impacted. Therefore, all appropriate response actions appear complete and further investigation, remedial/removal actions, or monitoring of the release does not appear warranted.

4/18/2023

Brian Gwinn, Hazardous Materials Specialist — Date

APPENDIX E
ENVIRONMENTAL LIEN SEARCH

Tanforan
1140-1198 El Camino Real and 300 Tanforan
San Bruno, CA 94066

Inquiry Number: 7866973.7
January 14, 2025

EDR Environmental Lien and AUL Search

EDR® Environmental Data Resources Inc

6 Armstrong Road
Shelton, CT 06484
800.352.0050
www.edrnet.com

EDR Environmental Lien and AUL Search

The EDR Environmental Lien Search Report provides results from a search of available current land title records for environmental cleanup liens and other activity and use limitations (AULs), such as engineering controls and institutional controls.

A network of professional, trained researchers, following established procedures, uses client supplied address information to:

- search for parcel number and/or legal description
- search for ownership information
- research official land title documents recorded at jurisdictional agencies such as recorders' offices, registries of deeds, county clerks' offices, etc.
- search for publicly available environmental encumbering instrument(s) filed on or after the recording of the current deed; between the recording of the current deed and the most current publicly available date
- provide a copy of any environmental encumbrance(s)
- provide a copy of the current deed when available

Thank you for your business.
Please contact EDR at 1-800-352-0050
with any questions or comments.

Disclaimer - Copyright and Trademark Notice

This Report contains certain information obtained from a variety of public and other sources reasonably available to Environmental Data Resources, LLC. It cannot be concluded from this Report that coverage information for the target and surrounding properties does not exist from other sources. This Report is provided on an "AS IS", "AS AVAILABLE" basis. NO WARRANTY EXPRESS OR IMPLIED IS MADE WHATSOEVER IN CONNECTION WITH THIS REPORT. ENVIRONMENTAL DATA RESOURCES, LLC AND ITS SUBSIDIARIES, AFFILIATES AND THIRD PARTY SUPPLIERS DISCLAIM ALL WARRANTIES, OF ANY KIND OR NATURE, EXPRESS OR IMPLIED, ARISING OUT OF OR RELATED TO THIS REPORT OR ANY OF THE DATA AND INFORMATION PROVIDED IN THIS REPORT, INCLUDING WITHOUT LIMITATION, ANY WARRANTIES REGARDING ACCURACY, QUALITY, CORRECTNESS, COMPLETENESS, COMPREHENSIVENESS, SUITABILITY, MERCHANTABILITY, FITNESS FOR A PARTICULAR PURPOSE, TITLE, NON-INFRINGEMENT, MISAPPROPRIATION, OR OTHERWISE. ALL RISK IS ASSUMED BY THE USER. IN NO EVENT SHALL ENVIRONMENTAL DATA RESOURCES, LLC OR ITS SUBSIDIARIES, AFFILIATES OR THIRD PARTY SUPPLIERS BE LIABLE TO ANYONE FOR ANY DIRECT, INCIDENTAL, INDIRECT, SPECIAL, CONSEQUENTIAL OR OTHER DAMAGES OF ANY TYPE OR KIND (INCLUDING BUT NOT LIMITED TO LOSS OF PROFITS, LOSS OF USE, OR LOSS OF DATA), ARISING OUT OF OR IN ANY WAY CONNECTED WITH THIS REPORT OR ANY OF THE DATA AND INFORMATION PROVIDED IN THIS REPORT. Any analyses, estimates, ratings, environmental risk levels, or risk codes provided in this Report are provided for illustrative purposes only, and are not intended to provide, nor should they be interpreted as providing any facts regarding, or prediction or forecast of, any environmental risk for any property. Only an assessment performed by a qualified environmental professional can provide findings, opinions or conclusions regarding the environmental risk or conditions in, on or at any property.

Copyright 2024 by Environmental Data Resources, LLC. All rights reserved. Reproduction in any media or format, in whole or in part, of any report or map of Environmental Data Resources, LLC, or its affiliates, is prohibited without prior written permission.

EDR and its logos (including Sanborn and Sanborn Map) are trademarks of Environmental Data Resources, LLC or its affiliates. All other trademarks used herein are the property of their respective owners.

EDR Environmental Lien and AUL Search

TARGET PROPERTY INFORMATION

ADDRESS

1140-1198 El Camino Real and 300 Tanforan
Tanforan
San Bruno, CA 94066

ENVIRONMENTAL LIEN

Environmental Lien: Found ☐ Not Found ☒

OTHER ACTIVITY AND USE LIMITATIONS (AULs)

AULs: Found ☐ Not Found ☒

RESEARCH SOURCE

Source 1:

San Mateo Recorder
San Mateo, CA

PROPERTY INFORMATION

Deed 1:

Type of Deed:	Grant Deed
Title is vested in:	ARE-San Francisco No 94 Holding LLC
Title received from:	CTL Propco I LLC
Deed Dated	9/14/2021
Deed Recorded:	9/16/2021
Book:	NA
Page:	NA
Volume:	NA
Instrument:	2021-133407
Docket:	NA
Land Record Comments:	see exhibit
Miscellaneous Comments:	NA
Legal Description:	see exhibit
Legal Current Owner:	ARE-San Francisco No 94 Holding LLC
Parcel # / Property Identifier:	014-316-300
Comments:	see exhibit

Deed 2:

Type of Deed:	Grant Deed
Title is vested in:	ARE-San Francisco No 96 Holding LLC
Title received from:	Shops at Tanforan Associates LLC
Deed Dated	1/11/2022
Deed Recorded:	2/9/2022
Book:	NA
Page:	NA
Volume:	NA
Instrument:	2022-012149
Docket:	NA
Land Record Comments:	see exhibit
Miscellaneous Comments:	NA
Legal Description:	see exhibit
Legal Current Owner:	ARE-San Francisco No 96 Holding LLC
Parcel # / Property Identifier:	014-316-360, 014-316-310, 014-311-060, 014-316-080
Comments:	see exhibit

Deed 3:

Type of Deed:	Grant Deed
Title is vested in:	ARE-San Francisco No 95 Holding LLC
Title received from:	Seritage SRC Finance LLC
Deed Dated	11/5/2021

Deed Recorded:	11/8/2021
Book:	NA
Page:	NA
Volume:	NA
Instrument:	2021-155705
Docket:	NA
Land Record Comments:	see exhibit
Miscellaneous Comments:	NA
Legal Description:	see exhibit
Legal Current Owner:	ARE-San Francisco No 95 Holding LLC
Parcel # / Property Identifier:	014-316-330, 014-316-310
Comments:	see exhibit

Deed Exhibit 1

1

RECORDING REQUESTED BY
CHICAGO TITLE COMPANY

60602333

RECORDING REQUESTED BY:
WHEN RECORDED MAIL TO:

Proskauer Rose LLP
One International Place
Boston, MA 02110
Attention: Sean Boulger, Esq.

MAIL TAX STATEMENTS TO:

ARE-San Francisco No. 94 Holding, LLC
c/o Alexandria Real Estate Equities, Inc.
26 North Euclid Avenue
Pasadena, California 91101
Attention: Corporate Secretary
Re: 1122 El Camino Real, San Bruno, CA

2021-133407

2:03 pm 09/16/21 DE Fee: 107.00
Count of Pages 6
Recorded in Official Records
County of San Mateo
Mark Church
Assessor-County Clerk-Recorder

* $ R 0 0 0 3 1 4 1 8 3 2 $ *

(Space above this line for Recorder's use)

APN(s): 014-316-300

GRANT DEED

THE UNDERSIGNED GRANTOR DECLARES:
DOCUMENTARY TRANSFER TAX is $ Ø . CITY TAX
$ Ø

- ☐ Computed on full value of property conveyed, or
- ☐ Computed on full value less value of liens or encumbrances remaining at time of sale,
- ☐ Unincorporated area ☑ City of San Bruno

NOTICE TO RECORDER:

THIS GRANT DEED IS GIVEN IN CONJUNCTION WITH A SERIES OF TRANSACTIONS IN IMPLEMENTATION OF AND AS CONTEMPLATED BY A CHAPTER 11 PLAN OF REORGANIZATION AS SET FORTH IN AN ORDER DATED OCTOBER 26, 2020, ISSUED BY THE UNITED STATES BANKRUPTCY COURT FOR THE DISTRICT OF TEXAS CORPUS CHRISTI DIVISION, IN CASE NO. 20-20182 (DRJ), *IN RE:* J. C. PENNEY COMPANY, INC., *et al.*, AND IS THEREFORE EXEMPT FROM CALIFORNIA TRANSFER TAX LIABILITY PURSUANT TO SECTION 1146(C) OF THE UNITED STATES BANKRUPTCY CODE AND §11923(a)(1) OF THE CALIFORNIA REVENUE AND TAXATION CODE.

GRANT DEED

THIS GRANT DEED, made this 14 day of September, 2021, between CTL PROPCO I LLC, a Delaware limited liability company, having an address at c/o Hilco Real Estate, LLC, 5 Revere Drive, Suite 206, Northbrook, Illinois 60062 ("**Grantor**"), and ARE-SAN FRANCISCO NO. 94 HOLDING, LLC, a Delaware limited liability company, having an address at c/o Alexandria Real Estate Equities, Inc., 26 North Euclid Avenue, Pasadena, California 91101 ("**Grantee**").

WITNESSETH:

For good and valuable consideration, the receipt and sufficiency of which is hereby acknowledged, Grantor hereby GRANTS, BARGAINS, SELLS AND CONVEYS to Grantee that certain real property located in the City of San Bruno, County of San Mateo, State of California and legally described on Exhibit A attached hereto, together with all of Grantor's right, title and interest in and to all appurtenances thereon or in any way appertaining thereto and all of Grantor's right, title and interest in and to all buildings, structures, fixtures and improvements located thereon, subject to all matters of record, all matters that would be ascertained from a survey, and all matters discoverable from a physical inspection of the property.

[SIGNATURE PAGE TO FOLLOW]

IN WITNESS WHEREOF, Grantor has duly executed this Deed the day and year first above written.

GRANTOR:

CTL PROPCO I LLC, a Delaware limited liability company

By: Copper Property CTL Pass Through Trust, a New York common law trust, its sole member

By: Hilco JCP, LLC, a Delaware limited liability company, its manager

By: _____
Name: Joel Schneider
Title: Vice President

[ACKNOWLEDGMENTS APPEAR ON FOLLOWING PAGE]

OFFICIAL SEAL
KAREN K MCINERNEY
NOTARY PUBLIC - STATE OF ILLINOIS
MY COMMISSION EXPIRES:04/30/22

STATE OF IL)
) ss.:
COUNTY OF Cook)

On the 3 day of September in the year 2021 before me, the undersigned, a Notary Public in and for said State, personally appeared Joel Schneider, personally known to me or proved to me on the basis of satisfactory evidence to be the individual(s) whose name(s) is (are) subscribed to the within instrument and acknowledged to me that he/she/they executed the same in his/her/their capacity(ies), and that by his/her/their signature(s) on the instrument, the individual(s), or the person upon behalf of which the individual(s) acted, executed the instrument.

Karen K McInerney
Notary Public

My commission expires: 4-30-22

EXHIBIT A

LEGAL DESCRIPTION

THE LAND REFERRED TO HEREIN BELOW IS SITUATED IN THE CITY OF SAN BRUNO, IN THE COUNTY OF SAN MATEO, STATE OF CALIFORNIA, AND IS DESCRIBED AS FOLLOWS:

PARCEL ONE:

PARCEL C AS SHOWN ON THAT CERTAIN MAP ENTITLED "PARCEL MAP BEING A RESUBDIVISION OF LOTS 1, 2 & 3, BLOCK 6 TANFORAN PARK UNIT NO. 1 RECORDED IN VOLUME 66 OF MAPS AT PAGES 1, 2, 3 & 4 RECORDS OF SAN MATEO COUNTY SAN BRUNO, CALIFORNIA", FILED FOR RECORD IN THE OFFICE OF THE RECORDER OF THE COUNTY OF SAN MATEO, STATE OF CALIFORNIA, ON JULY 27, 1970 IN BOOK 10 OF PARCEL MAPS AT PAGE 46.

EXCEPTING THEREFROM THE LANDS CONVEYED TO TANFORAN PARK SHOPPING CENTER, LLC, A DELAWARE LIMITED LIABILITY COMPANY BY DEED RECORDED OCTOBER 19, 2004 AS INSTRUMENT NO. 2004-207424, OFFICIAL RECORDS OF SAN MATEO COUNTY.

ALSO EXCEPTING THEREFROM THAT PORTION CONVEYED TO THE CITY OF SAN BRUNO, A MUNICIPAL CORPORATION, AS DESCRIBED IN A GRANT DEED RECORDED AUGUST 05, 2005 AS INSTRUMENT NO. 2005-133409 OF OFFICIAL RECORDS.

PARCEL TWO:

A PORTION OF THAT PARCEL OF LAND DESCRIBED IN DEED NO. 34555, TO THE STATE OF CALIFORNIA, RECORDED DECEMBER 31, 1965, IN VOLUME 5088, PAGE 221, OFFICIAL RECORDS OF SAN MATEO COUNTY, DESCRIBED AS FOLLOWS:

BEGINNING FOR REFERENCE AT THE SOUTHEASTERLY TERMINUS OF THE COURSE DESCRIBED AS "SOUTH 25°03‘ EAST 2728.25 FEET", IN THE DESCRIPTION OF THAT CERTAIN PARCEL OF LAND CONVEYED BY DEED TO PACIFIC COAST JOCKEY CLUB, RECORDED SEPTEMBER 1, 1922, IN BOOK 51 AT PAGE 62, OFFICIAL RECORDS OF SAN MATEO COUNTY, SAID COURSE BEING ALSO ON THE GENERAL EASTERLY LINE OF EL CAMINO REAL; THENCE ALONG LAST SAID LINE N. 23°51'15" W., 631.83 FEET TO THE GENERAL NORTHERLY LINE OF SAID PARCEL (5088 OR 221); THENCE ALONG LAST SAID LINE S. 38°03'15" E., 74.56 FEET; S. 64°36'16" E., 53.46 FEET AND N. 68°37'01" E., 234.79 FEET TO THE TRUE POINT OF COMMENCEMENT; THENCE CONTINUING ALONG LAST SAID LINE S. 69°07'01" E., 328.43 FEET, N. 73°38'41” E., 625.14 FEET AND N, 79°16'11" E., 234.43 FEET; THENCE FROM A TANGENT THAT BEARS S. 26°09’04" E., ALONG A CURVE TO THE LEFT, WITH A RADIUS OF 540.00 FEET, THROUGH AN ANGLE OF 4°53'49", AN ARC LENGTH OF 46.15 FEET; THENCE S. 79°43'25" W., 273.67 FEET; THENCE S. 76°01'30"

W., 599.19 FEET; THENCE N. 66°55'05' W., 335.23 FEET TO THE TRUE POINT OF COMMENCEMENT.

Deed Exhibit 2

First American Title Company

ESCROW #: NCS-1033224NY1

RECORDING REQUESTED BY, AND WHEN RECORDED MAIL DOCUMENT TO:

Proskauer Rose LLP
Eleven Times Square
New York, New York 10036
Attn: Christopher L. Pennington, Esq.

2022-012149

12:14 pm 02/09/22 DE Fee: 26.00
Count of Pages 5 SB
Recorded in Official Records
County of San Mateo
Mark Church
Assessor-County Clerk-Recorder

* $ R 0 0 0 3 2 1 2 0 6 2 $ *

Space Above This Line for Recorder's Use Only

A.P.N.: 014-311-060, 014-316-080, 014-316-310 and 014-316-360

GRANT DEED

The Undersigned Grantor(s) Declare(s): DOCUMENTARY TRANSFER TAX $ 104,670.50
CITY TRANSFER TAX $ N/A ; SURVEY MONUMENT FEE $ N/A ;

[X] computed on the consideration or full value of property conveyed, OR

[ ] computed on the consideration or full value less value of liens and/or encumbrances remaining at time of sale,

[ ] unincorporated area; [X] City of San Bruno, and

[ ] Exempt from transfer tax; Reason:

EXEMPT FROM BUILDING HOMES AND JOBS ACTS FEE PER GOVERNMENT CODE 27388.1(a)(2)

FOR A VALUABLE CONSIDERATION, receipt of which is hereby acknowledged,

SHOPS AT TANFORAN ASSOCIATES, LLC, a Delaware limited liability company **("Grantor")**

hereby GRANTS, as of February 8, 2022, to

ARE-SAN FRANCISCO NO. 96 HOLDING, LLC, a Delaware limited liability company **("Grantee")**

(a) the following described property in the City of San Bruno, County of San Mateo, State of California, together with all buildings and other improvements thereon, and all rights, benefits, privileges, easements, hereditaments, tenements, rights-of-way and appurtenances belonging to such Property:

PARCEL ONE-A, PARCEL ONE-B, PARCEL TWO AND PARCEL THREE DESCRIBED ON EXHIBIT "A" ATTACHED HERETO AND INCORPORATED HEREIN BY THIS REFERENCE
AND

(b) all buildings and other improvements (but not the land itself) located on the following described property in the City of San Bruno, County of San Mateo, State of California:

PARCEL FOUR DESCRIBED ON EXHIBIT "A" ATTACHED HERETO AND INCORPORATED HEREIN BY THIS REFERENCE

[*Signature follows on the next page*]

IN WITNESS WHEREOF, Grantor has caused this Grant Deed to be executed on the 11th day of January, 2022.

SHOPS AT TANFORAN ASSOCIATES, LLC,
a Delaware limited liability company

By: _____
Name: John Alderson
Title: Vice President

ACKNOWLEDGMENT

A notary public or other officer completing this certificate verifies only the identity of the individual who signed the document to which this certificate is attached, and not the truthfulness, accuracy, or validity of that document.

STATE OF CALIFORNIA }SS
COUNTY OF Los Angeles

On January 11, 2022, before me, Jenny Tsuruda, (insert name of notary)
Notary Public in said state, personally appeared John Alderson,
who proved to me on the basis of satisfactory evidence to be the person(s) whose name(s) is/~~are~~ subscribed to the within instrument and acknowledged to me that he/she/~~they~~ executed the same in his/~~her/their~~ authorized capacity(ies), and that by his/~~her/their~~ signature(s) on the instrument the person(s), or the entity upon behalf of which the person(s) acted, executed the instrument.

I certify under PENALTY OF PERJURY under the laws of the State of California that the foregoing paragraph is true and correct.

WITNESS my hand and official seal.

Signature _____ (SEAL)
My Commission Expires: Aug 2, 2025

JENNY TSURUDA
COMM # 2369106
Los Angeles County
California Notary Public
Comm Exp Aug. 2, 2025

Exhibit A

Legal Description

PARCEL ONE-A:

BEING A PORTION OF PARCELS A AND B, AS SHOWN ON THAT CERTAIN MAP ENTITLED, "PARCEL MAP, BEING A RESUBDIVISION OF LOTS 1, 2 & 3, BLOCK 6, TANFORAN PARK UNIT NO. 1, RECORDED IN VOLUME 66 OF MAPS AT PAGES 1, 2, 3 & 4, RECORDS OF SAN MATEO COUNTY", FILED IN THE OFFICE OF THE RECORDER OF THE COUNTY OF SAN MATEO, STATE OF CALIFORNIA ON JULY 27, 1970 IN BOOK 10 OF PARCEL MAPS AT PAGE 46, MORE PARTICULARLY DESCRIBED AS FOLLOWS:

BEGINNING AT THE MOST NORTHERLY CORNER OF SAID PARCEL B; THENCE ALONG THE BOUNDARY OF SAID PARCEL B, SOUTH 25° 05' 23" EAST, A DISTANCE OF 289.02 FEET TO A POINT ON A TANGENT CURVE; THENCE SOUTHERLY ALONG SAID TANGENT CURVE TO THE RIGHT HAVING A RADIUS OF 1159.92 FEET AND A CENTRAL ANGLE OF 01° 38' 30", A DISTANCE OF 33.23 FEET TO A POINT OF TANGENCY; THENCE SOUTH 23° 26' 53" EAST A DISTANCE OF 129.82 FEET; THENCE SOUTH 66° 09' 33" WEST, A DISTANCE OF 867.04 FEET; THENCE NORTH 23° 50' 27" WEST 52.83 FEET; THENCE SOUTH 66° 09' 33" WEST A DISTANCE OF 506.00 FEET; THENCE NORTH 23° 50' 27" WEST, A DISTANCE OF 409.34 FEET; THENCE LEAVING THE BOUNDARY OF SAID PARCEL B, NORTH 66° 09' 33" EAST, A DISTANCE OF 474.00 FEET TO THE NORTHERLY BOUNDARY OF SAID PARCEL B; THENCE ALONG THE NORTHERLY BOUNDARY OF SAID PARCEL B, SOUTH 23° 50' 27" EAST, A DISTANCE OF 10.17 FEET; THENCE NORTH 66° 09' 33" EAST, A DISTANCE OF 380.01 FEET; THENCE LEAVING SAID NORTHERLY BOUNDARY, NORTH 23° 50' 27" WEST, A DISTANCE OF 25.17 FEET; THENCE NORTH 66° 09' 33" EAST, A DISTANCE OF 193.00 FEET; THENCE SOUTH 56° 17' 57" EAST, A DISTANCE OF 2.30 FEET TO A POINT ON A NON-TANGENT CURVE, THE CENTER OF WHICH BEARS SOUTH 44° 51' 31" EAST; THENCE EASTERLY ALONG SAID NON-TANGENT CURVE TO THE RIGHT HAVING A RADIUS OF 228.52 FEET AND A CENTRAL ANGLE OF 25° 48' 12", A DISTANCE OF 102.91 FEET TO A NON-TANGENT CURVE, THE CENTER OF WHICH BEARS SOUTH 86° 20' 27" WEST; THENCE SOUTHERLY ALONG SAID NON-TANGENT CURVE TO THE RIGHT HAVING A RADIUS OF 228.52 FEET AND A CENTRAL ANGLE OF 10° 27' 37", A DISTANCE OF 41.72 FEET TO A POINT ON THE NORTHERLY LINE OF SAID PARCEL B; THENCE ALONG THE NORTHERLY BOUNDARY OF SAID PARCEL B, NORTH 66° 09' 33" EAST, A DISTANCE OF 235.98 FEET TO THE POINT OF BEGINNING.

EXCEPTING THEREFROM, THOSE CERTAIN PORTIONS THEREOF DESCRIBED IN THAT CERTAIN CONDEMNATION ACTION PENDING IN THE SUPERIOR COURT OF THE STATE OF CALIFORNIA, COUNTY OF SAN MATEO, CASE NO. 407836, ENTITLED SAN MATEO COUNTY TRANSIT DISTRICT, PLAINTIFF, VS. TANFORAN PARK SHOPPING CENTER, LLC, A DELAWARE LIMITED LIABILITY COMPANY, ET AL. DEFENDANTS, DISCLOSED BY THE DOCUMENT ENTITLED, "LETTER AGREEMENT OF CONVEYANCE SAN MATEO COUNTY TRANSIT DISTRICT TO SAN FRANCISCO BAY AREA RAPID TRANSIT DISTRICT", WHICH RECORDED SEPTEMBER 14, 2000 AS INSTRUMENT NO. 2000-114339, OFFICIAL RECORDS, AS PARCELS D-3518-1A AND D-3518-1C.

FURTHER EXCEPTING THEREFROM, THAT CERTAIN PORTION THEREOF AS DEDICATED TO THE CITY OF SAN BRUNO AND BEING MORE PARTICULARLY DESCRIBED AS FOLLOWS:

A PORTION OF "PARCEL B", AS SHOWN ON THE MAP ENTITLED, "PARCEL MAP, BEING A RESUBDIVISION OF LOTS 1, 2 & 3, BLOCK 6, TANFORAN PARK, UNIT NO. 1 ETC. RECORDED JULY 27, 1970 IN VOLUME 10 OF PARCEL MAPS AT PAGE 46, AND BEING ALSO A PORTION OF THAT CERTAIN PARCEL OF LAND DESCRIBED IN THE GRANT DEED TO TANFORAN PARK SHOPPING CENTER LLC, RECORDED SEPTEMBER 15, 1998 UNDER

SERIES NUMBER 98-148600, OFFICIAL RECORDS OF SAN MATEO COUNTY, DESCRIBED AS FOLLOWS:

BEGINNING AT THE NORTHWESTERN CORNER OF SAID "PARCEL B" (10 PM 46), RUNNING THENCE ALONG THE WESTERN LINE OF SAID "PARCEL B", SOUTH 23° 50' 13" EAST 129.941 METERS (426.33642 FEET) TO AN INTERSECTION WITH THE GENERAL SOUTHERN LINE OF SAID "PARCEL B"; THENCE ALONG LAST SAID LINE, NORTH 66° 09' 47" EAST, 11.889 METERS (39.00781 FEET); THENCE NORTH 9° 57' 40" WEST, 1.832 METERS (6.01079 FEET); THENCE FROM A TANGENT WHICH BEARS NORTH 3° 45' 16" EAST, NORTHERLY AND NORTHEASTERLY ALONG THE ARC OF A CURVE TO THE RIGHT HAVING A RADIUS OF 16.980 METERS (55.711381), THROUGH A CENTRAL ANGLE OF 62° 24' 20", A DISTANCE OF 18.494 METERS (60.67881 FEET); THENCE TANGENT TO LAST SAID CURVE, NORTH 66° 09' 36" EAST 4.860 METERS (15.94566 FEET); THENCE AT RIGHT ANGLES NORTH 23° 50' 24" WEST 23.600 METERS (77.43160 FEET); THENCE AT RIGHT ANGLES, SOUTH 66° 09' 36" WEST 16.375 METERS (53.72637 FEET); THENCE TANGENT TO LAST SAID COURSE, SOUTHWESTERLY AND WESTERLY ALONG THE ARC OF A CURVE TO THE RIGHT HAVING A RADIUS OF 9.330 METERS (30.6173 FEET), THROUGH A CENTRAL ANGLE OF 31° 52' 28", A DISTANCE OF 5.190 METERS (17.02839 FEET); THENCE NORTH 52° 17' 40" WEST 8.80 METERS (28.87280 FEET); THENCE NORTH 24° 07' 40" WEST, 86.306 METERS (283.16998 FEET) TO AN INTERSECTION WITH THE GENERAL NORTHERN LINE OF SAID "PARCEL B"; THENCE ALONG LAST SAID LINE SOUTH 66° 09' 47" WEST, 6.302 METERS (20.67686 FEET) TO THE POINT OF BEGINNING.

EXCEPTING FROM SAID AFOREMENTIONED DESCRIPTION, ANY PORTION THEREOF LYING WITHIN THAT PORTION OF LAND CONVEYED TO SEARS ROEBUCK & CO., A NEW YORK CORPORATION, IN THAT CERTAIN GRANT DEED RECORDED OCTOBER 19, 2004 AS INSTRUMENT NO. 2004-207421, OFFICIAL RECORDS OF SAN MATEO COUNTY, CALIFORNIA.

PARCEL ONE-B:

BEING A PORTION OF PARCEL "C", AS SHOWN ON THAT CERTAIN MAP ENTITLED, "PARCEL MAP, BEING A RESUBDIVISION OF LOTS 1, 2 & 3, BLOCK 6, TANFORAN PARK UNIT NO. 1, RECORDED IN VOLUME 66 OF MAPS AT PAGES 1, 2, 3 & 4, RECORDS OF SAN MATEO COUNTY", FILED IN THE OFFICE OF THE RECORDER OF THE COUNTY OF SAN MATEO, STATE OF CALIFORNIA ON JULY 27, 1970 IN BOOK 10 OF PARCEL MAPS AT PAGE 46, MORE PARTICULARLY DESCRIBED AS FOLLOWS:

BEGINNING AT THE MOST WESTERLY CORNER OF SAID PARCEL "C"; THENCE NORTH 66° 09' 33" EAST, A DISTANCE OF 390.45 FEET ALONG THE NORTHWESTERLY BOUNDARY OF SAID PARCEL "C" TO THE TRUE POINT OF BEGINNING; THENCE CONTINUING ALONG SAID NORTHWESTERLY BOUNDARY NORTH 66° 09' 33" EAST, A DISTANCE OF 115.55 FEET; THENCE SOUTH 23° 50' 27" EAST, A DISTANCE OF 52.83 FEET; THENCE NORTH 66° 09' 33" EAST, A DISTANCE OF 3.09 FEET; THENCE LEAVING SAID NORTHWESTERLY BOUNDARY SOUTH 23° 50' 27" EAST 8.23 FEET; THENCE SOUTH 66° 09' 33" WEST, A DISTANCE OF 137.64 FEET TO A POINT ON A NON-TANGENT CURVE, WHICH CENTER BEARS SOUTH 86° 32' 37" EAST; THENCE NORTHERLY ALONG SAID NON-TANGENT CURVE TO THE LEFT HAVING A RADIUS OF 183.95 FEET AND A CENTRAL ANGLE OF 20° 01' 16", A DISTANCE OF 64.28 FEET TO THE TRUE POINT OF BEGINNING.

PARCEL TWO:

LOT 3, BLOCK 1, AS SHOWN ON THAT CERTAIN MAP ENTITLED, "TANFORAN PARK UNIT NO. 1, SAN BRUNO, SAN MATEO COUNTY, CALIFORNIA", FILED IN THE OFFICE OF THE RECORDER OF THE COUNTY OF SAN MATEO, STATE OF CALIFORNIA, ON JANUARY 5, 1967 IN BOOK 66 OF MAPS AT PAGE(S) 1, 2, 3 & 4.

EXCEPTING THEREFROM, THOSE CERTAIN PORTIONS THEREOF AS DESCRIBED IN THAT CERTAIN CONDEMNATION ACTION IN THE SUPERIOR COURT OF THE STATE OF CALIFORNIA, COUNTY OF SAN MATEO, CASE NO. 407836, ENTITLED SAN MATEO COUNTY TRANSIT DISTRICT, PLAINTIFF, VS. TANFORAN PARK SHOPPING CENTER, LLC, A DELAWARE LIMITED LIABILITY COMPANY, ET AL. DEFENDANTS, AS DISCLOSED BY THE DOCUMENT ENTITLED, "FINAL ORDER OF CONDEMNATION", WHICH RECORDED APRIL 6, 2010 AS INSTRUMENT NO. 2010-037143 OF OFFICIAL RECORDS, AS PARCELS D-3496-1A, D-3496-1B AND D-3496-1C.

PARCEL THREE:

NON-EXCLUSIVE EASEMENTS APPURTENANT TO PARCEL ONE ABOVE, FOR THE PURPOSE OF PARKING AREA, COMMON AREA, ACCESS, COMMON BUILDING COMPONENTS, UTILITIES AND ENCROACHMENTS, AS DEFINED IN SECTION 3, PARAGRAPHS A, B, C, D, E & F, OF THAT CERTAIN DOCUMENT ENTITLED, "TANFORAN PARK SHOPPING CENTER SAN BRUNO, CALIFORNIA DECLARATION OF ESTABLISHMENT OF RESTRICTIONS AND COVENANTS AFFECTING LAND", WHICH RECORDED MAY 23, 1969 AS DOCUMENT NO. 38239-AC IN BOOK 5642 OF OFFICIAL RECORDS, SAN MATEO COUNTY, CALIFORNIA AT PAGE 610, AND AS SUPPLEMENTED AND AMENDED BY THAT CERTAIN DOCUMENT ENTITLED, "FIRST AGREEMENT SUPPLEMENTING DECLARATION OF ESTABLISHMENT OF RESTRICTIONS AND COVENANTS AFFECTING LAND", WHICH RECORDED JULY 1, 1970 AS DOCUMENT NO. 28872-AD IN BOOK 5801 OF OFFICIAL RECORDS, SAN MATEO COUNTY, CALIFORNIA AT PAGE 250, AND BY THAT CERTAIN DOCUMENT ENTITLED, "SECOND AGREEMENT SUPPLEMENTING AND AMENDING DECLARATION OF ESTABLISHMENT OF RESTRICTIONS AND COVENANTS AFFECTING LAND", WHICH RECORDED OCTOBER 26, 1971 AS DOCUMENT NO. 57257-AE IN BOOK 6035 OF OFFICIAL RECORDS, SAN MATEO COUNTY, CALIFORNIA AT PAGE 55, AND AS FURTHER AMENDED BY THAT CERTAIN DOCUMENT ENTITLED, "FIRST AMENDMENT TO SECOND AGREEMENT SUPPLEMENTING AND AMENDING DECLARATION OF ESTABLISHMENT OF RESTRICTIONS AND COVENANTS AFFECTING LAND", WHICH RECORDED MARCH 10, 2005 AS INSTRUMENT NO. 2005-037895, OFFICIAL RECORDS.

PARCEL FOUR:

ALL BUILDINGS AND OTHER IMPROVEMENTS LOCATED ON THE FOLLOWING PARCEL OF LAND (BUT NOT FEE SIMPLE TITLE TO SUCH LAND PARCEL ITSELF, WHICH IS EXPRESSLY NOT CONVEYED IN THIS INSTRUMENT):

PARCEL 1, AS SHOWN ON THAT CERTAIN MAP ENTITLED, "TANFORAN PARKING STRUCTURE PARCEL MAP BEING A RESUBDIVISION OF PARCEL A RECORDED IN BOOK 10 OF PM'S AT PAGE 46 RECORDS OF SAN MATEO COUNTY, SAN BRUNO, CALIFORNIA", FILED IN THE OFFICE OF THE RECORDER OF THE COUNTY OF SAN MATEO, STATE OF CALIFORNIA ON SEPTEMBER 12, 2005 IN BOOK 76 OF PARCEL MAPS AT PAGES 47 AND 48.

For reference purposes only: APN: 014-311-060, 014-316-080, 014-316-310 (improvements only) and 014-316-360

Deed Exhibit 3

2021-155705

9:09 am 11/08/21 DE Fee: 26.00
Count of Pages 5 SB
Recorded in Official Records
County of San Mateo
Mark Church
Assessor-County Clerk-Recorder

* $ R 0 0 0 3 1 6 9 4 9 1 $ *

First American Title NCS-1022224-SC

RECORDING REQUESTED BY,
AND WHEN RECORDED MAIL TO:

Proskauer Rose LLP
One International Place
Boston, MA 02110
Attention: Sean Boulger, Esq.

MAIL TAX STATEMENTS TO:

ARE-San Francisco No. 95 Holding, LLC
c/o Alexandria Real Estate Equities, Inc.
26 North Euclid Avenue
Pasadena, California 91101
Attention: Corporate Secretary
Re: 1178 El Camino Real, San Bruno, CA

APN(s): 014-316-310; 014-316-330 (Above Space For Recorder's Use Only)

GRANT DEED

The Undersigned Grantor(s) Declare(s): DOCUMENTARY TRANSFER TAX $ 140,800.00;
CITY TRANSFER TAX $ 0 ;

[x] computed on the consideration or full value of property conveyed, OR
[ ] computed on the consideration or full value less value of liens and/or encumbrances remaining at time of sale,
[ ] unincorporated area; [X] City of San Bruno, and

EXEMPT FROM BUILDING HOMES AND JOBS ACTS FEE PER GOVERNMENT CODE 27388.1(a)(2)

FOR VALUABLE CONSIDERATION, receipt of which is hereby acknowledged, SERITAGE SRC FINANCE LLC, a Delaware limited liability company does hereby GRANT, BARGAIN, SELL, AND CONVEY to ARE-SAN FRANCISCO NO. 95 HOLDING, LLC, a Delaware limited liability company, that certain real property situated in the City of San Bruno, County of San Mateo, State of California, which is more particularly described on **Exhibit A** which is attached hereto (the "Property"), together with all improvements thereon, and all rights, benefits, privileges, easements, hereditaments, tenements, rights-of-way and appurtenances belong to such Property.

Subject to:

1. Non-delinquent taxes and assessments;

2. All other covenants, conditions, and restrictions, reservations, rights, rights of way, easements, encumbrances, liens, and title matters of record or which an accurate survey of the Property would disclose as of the date hereof.

4856-8593-5873.1
391675./10-31-21/bz/ctl

Dated: November 5, 2021

SERITAGE SRC FINANCE LLC,
a Delaware limited liability company

By: _____
Name: Matthew Fernand
Title: Vice President

4856-8593-5873.1
BZWANEVELD./10-31-21/bz/ctl

ACKNOWLEDGMENT

A notary public or other officer completing this certificate verifies only the identity of the individual who signed the document to which this certificate is attached, and not the truthfulness, accuracy, or validity of that document.

State of New York)
County of New York)

On November 2, 2021, before me, Jodieann Nelson, (insert name of notary)
Notary Public, personally appeared Matthew Fernand,
who proved to me on the basis of satisfactory evidence to be the person(s) whose name(s) is/are subscribed to the within instrument and acknowledged to me that he/she/they executed the same in his/her/their authorized capacity(ies), and that by his/her/their signature(s) on the instrument the person(s), or the entity upon behalf of which the person(s) acted, executed the instrument.

I certify under PENALTY OF PERJURY under the laws of the State of California that the foregoing paragraph is true and correct.

WITNESS my hand and official seal.

Signature J. Nelson (Seal)

JODIEANN NELSON
NOTARY PUBLIC, STATE OF NEW YORK
Registration No. 01NE6266888
Qualified in Kings County
Commission Expires August 6, 2024

4856-8593-5873.1
BZWANEVELD./10-31-21/bz/ctl

EXHIBIT A

LEGAL DESCRIPTION

The land situated in the City of San Bruno, County of San Mateo, State of California, described as follows.

PARCELS 1 AND 2, AS SHOWN ON THAT CERTAIN PARCEL MAP FILED IN THE OFFICE OF THE RECORDER OF THE COUNTY OF SAN MATEO, STATE OF CALIFORNIA ON SEPTEMBER 12, 2005, IN BOOK 76 OF MAPS PAGES 47-48.

EXCEPTING THEREFROM THAT PORTION GRANTED TO THE CITY OF SAN BRUNO, A MUNICIPAL CORPORATION BY THE DEED RECORDED DECEMBER 21, 2007 AS INSTRUMENT NO. 2007-179039, OF OFFICIAL RECORDS.

ALSO EXCEPTING THEREFROM THAT PORTION GRANTED TO SAN MATEO COUNTY TRANSIT DISTRICT BY FINAL ORDER OF CONDEMNATION RECORDED APRIL 06, 2010 AS INSTRUMENT NO. 2010-037143, OF OFFICIAL RECORDS.

APN: 014-316-310 (AFFECTS PARCEL 1)
014-316-330 (AFFECTS PARCEL 2)

JPN: 014-031-316-06.02A

014-031-316-06.03A
014-031-316-09.01A
014-031-316-09.0101A
014-031-316-06.0301A

APPENDIX F
QUALIFICATIONS OF ENVIRONMENTAL PROFESSIONALS

FARSHAD RAZMDJOO

Managing Principal

Farshad Razmdjoo is the Managing Principal of Ramboll's Southwest operations. He has over 30 years of experience in environmental consulting and engineering. Farshad currently manages a vast variety of consulting projects, including real estate and merger and acquisition due diligence, tenant environmental audits, environmental, health and safety audits, property decommissioning and redevelopment, remedial investigations, remedial action design and implementation, regulatory agency interaction, asbestos management programs, radon surveys, mold investigation and remediation programs and evaluations of lead in drinking water. In addition, he has developed and managed an environmental risk-management program for a major real estate investment trust. Farshad is highly experienced in working with federal and California environmental regulations and has a working knowledge of many other state and local regulatory requirements and agencies throughout the United States. Much of Farshad's past and current projects involve assessing environmental issues at commercial and industrial facilities throughout the North America, Europe, China, and India. For the past 24 years at Ramboll, Farshad has managed projects for representatives in real estate development companies, insurance companies, financial institutions, pension funds, institutional investors, private equities, real estate investment trusts, aerospace companies, industrial and manufacturing companies, and law firms.

CONTACT INFORMATION

Farshad Razmdjoo

frazmdjoo@ramboll.com
+1 (949) 7983609

Ramboll
5 Park Plaza
Suite 500
Irvine, CA 92614
United States of America

CAREER

2013-Current
Managing Principal, Ramboll US Corporation

2009-2013
Principal and Director of Operations, ENVIRON International Corporation

2000-2009
Principal, ENVIRON International Corporation

1993-2000
Senior Manager, ENVIRON International Corporation

1985-1993
Regional Manager & Senior Project Manager, Applied Geosciences Inc.

EDUCATION

1976-1981
BS, Civil Engineering
Thames Polytechnic, London

COURSES/CERTIFICATIONS

California General Engineering License
Nevada State Contractors Licenses
Certificate in Hazardous Materials Management, University of Irvine, California
National Registry of Environmental Professionals

PROJECTS

Site Investigation and Remediation

- Negotiated with the Santa Ana Regional Water Quality Control Board (SARWQCB) a reasonable path forward for a former manufacturing facility located in Irvine, California where soil and groundwater is impacted with volatile organic compounds (VOCs). Historically, considerable remediation had been performed on site by other consultants, which included excavation, and above ground soil treatment, soil vapor extraction, and groundwater pump and treat technologies. The site has been in a post remediation monitoring phase under the oversight of the SARWQCB. Post remediation monitoring indicated that overall, natural attenuation processes were reducing VOC concentrations over time. However, in 2013, the SARWQCB requested the responsible parties to consider evaluating additional remedial options to reduce concentrations of VOCs in one area of the site. Also a Membrane Interface Probe (MIP) investigation was performed in that area of the site.

- Using the data collected during the MIP investigation, Farshad directed the development of a limited and focused remedial program utilizing state of the art technology appropriate for the restrictive conditions which are present in the area of the site investigated (challenging geologic materials, limited access due to occupied buildings, roadways, neighboring properties, etc.). The SARWQCB approved the remedial plan that included injection of zero-valent iron into the shallow saturated zone to reduce VOCs in the area of concern. The remediation was completed during October and November 2014. A post monitoring program started in December 2014 is on-going.

- Directed the evaluation of potential off-site sources, and development of a site conceptual model for a facility in Vernon, California where chlorinated VOCs (CVOCs) were discovered in groundwater. Designed and managed investigation of soil, soil gas, and groundwater to evaluate potential sources, including use of compound-specific isotope analysis to help demonstrate that the CVOCs detected in soil gas are distinct from those detected in groundwater, and unrelated. Managed additional soil, soil gas, and groundwater investigation to delineate the CVOC impacts onsite. Based on the onsite investigation, a pilot study was designed to assess the efficacy of soil vapor extraction (SVE) to reduce CVOCs in the vadose zone (ground surface to approximately 180 feet below ground surface). The pilot study showed that SVE operations effectively reduced CVOC soil gas concentrations at all depths. The SVE pilot system was expanded and operated under a final Remedial Action Plan. The SVE system appeared to have reached asymptotic conditions and the SVE operation has been stopped and post remedial rebound testing is ongoing. The rebound testing results will be used to assess and negotiate site closure. All work is being implemented under the oversight of Los Angeles Regional Water Quality Control Board (LARWQCB).

- Assisted an owner of a former industrial facility in southern California that was significantly impacted by CVOCs in soil, soil gas, and groundwater. The scope of work included oversight of the remediation of the vadose zone with in situ thermal treatment and evaluation of human health risk assessments to assess various future redevelopment scenarios. The work was conducted under the oversight of the LARWQCB.

- Designed and managed the implementation of site characterizations, remediation, and human health risk assessments for an existing 75-acre commercial and light industrial center in Irvine, California under the oversight of the Orange County Health Care Agency (OCHCA) and the SARWQCB. The work was conducted for the property owner and involved performing appropriate site characterization to define the extent of CVOC releases in soil, soil gas, and groundwater from prior and existing tenants; one of which included a dry cleaning facility. The human health risk assessment considered site specific conditions and data to define risk based threshold concentrations deemed as acceptable concentrations in soil, soil gas, and groundwater for indoor worker receptors.

- Remediation involved injection of approximately 100,000 pounds of zero-valent iron in sixty direct push borings to create three separate permeable reactive barriers or treatment zones. The purpose of work was that each zone would chemically reduce chlorinated solvents in the “shallow zone” groundwater as it migrates through the permeable reactive barrier(s). Due to the low groundwater concentrations, Farshad was able to negotiate the elimination of post remediation groundwater monitoring. The project also involved collection of sub-slab and indoor air samples followed by installation and operation of a sub-slab vapor depressurization system and epoxy coating the interior floors to mitigate vapor intrusion. Post mitigation indoor air samples reported a reduction of indoor air concentrations by 100 times. Farshad successfully negotiated and obtained a “No Further Action” for the site with the concurrence from the SARWQCB.
- Managed a remedial investigation at a California Superfund site in Los Angeles County. The site was under a consent order from Cal-EPA Department of Toxic Substances Control at the time. The project involved performing RI/FS, conducting human health and ecological risk assessments, and preparing a remedial action plan.
- Managed, reviewed, and evaluated numerous Phase I and II reports associated with the acquisition of a 500-acre industrial park in Spokane, Washington. Prepared a report of findings including conclusions and recommendations for review by the client.
- Managed Phase I and II site assessments and estimation of remediation costs of six manufacturing plants in Costa Mesa (Orange County), Perris (Riverside County), Ontario (San Bernardino County), Somerton (Arizona), Alliance (Ohio), and Winter Heaven (Florida).
- Designed and managed a site investigation program to evaluate the nature and the extent of soil contaminated with PCE at a dry cleaning facility in Aliso Viejo, California. Based on the results, several remedial alternatives were evaluated and a risk assessment was performed. Based on the results of the risk assessment, site closure was obtained from OCHCA.
- Managed a remedial investigation/feasibility study (RI/FS) using CPT/HydroPunch and Geoprobe techniques, with installation of multi-level groundwater monitoring wells, evaluation and selection of a remedial alternative, and design and preparation of an interim remedial action plan for remediation of soil and groundwater contaminated with dense non-aquas phase liquid (DNAPL) at a former manufacturing facility in Oxnard, California. The first phase of remediation included the excavation and placement of approximately 11,000 cubic yards of impacted soil into vapor extraction cells for on-site treatment. Soil vapor and vertical and horizontal groundwater extraction wells were installed. The vapor and groundwater treatment systems included air stripping, ultra violet oxidation, and vapor and liquid granulated activated carbon. All work was conducted under oversight of LARWQCB and Ventura County Air Pollution Control District.
- Managed a groundwater investigation program at a former electronics manufacturing plant in Santa Ana, California. This included installation, development, and sampling of shallow groundwater monitoring wells and evaluation and interpretation of hydrogeological and analytical data. The investigation was performed under the regulatory oversight of the SARWQCB.
- For a multinational corporation at an orphan site in the San Francisco Bay Area, provided investigative and consulting services in support of regulatory case closure under the San Francisco Regional Water Quality Control Board’s (RWQCB) Low-Threat Chlorinated Solvent Site guidance. The site was in long-term post-remedial monitoring status when the client took active responsibility for the site. Following development and implementation of soil gas and indoor air quality investigations and an evaluation of potential human health risks, the RWQCB rescinded the cleanup order for the site and issued case closure.
- Provided consulting services to evaluate soil, soil vapor, and groundwater impacts at the Site located at14657 Industry Circle, La Mirada, California. Ramboll was successful in demonstrating that the majority of groundwater impacts on the Site originated from an upgradient source. Through monitoring (4 years of groundwater monitoring and reporting) and evaluation of the remaining chemical of concern, Tetrahydrofuran, Ramboll was successful in attaining site closure using a detailed Conceptual Site Model and Health Risk Assessment to show that the groundwater at the site related to tetrahydrofuran posed no significant risk. The Regional Water Quality Control Board concurred with our assessment and issued a closure letter for the Site in September 2014.

Environmental Risk Management

- Farshad has developed and managed an environmental risk management program for a major real estate investment trust (REIT). This REIT contained over 200 properties with 400 tenants with pharmaceutical and life science operations throughout the western and eastern United States, China, and India. As part of the environmental risk management program, an acquisition due diligence, an asbestos management program, a moisture intrusion and mold prevention response (MIMPR) program, and a tenant environmental audit (TEA) program were developed and implemented. A mold prevention and response plan, as outlined in the MIMPR, was prepared and implemented. More than 500 tenant exit audits for tenants vacating the properties were conducted in accordance with the TEA. An overall tenant environmental audit program has been developed.

Decontamination / Decommissioning

- Managed the decontamination and decommissioning of a former biopharmaceutical research facility. A detailed survey of over 250 rooms was conducted, and radiological materials, hazardous chemicals, and potentially biologically hazardous substances were identified. Upon completion of the decontamination/decommissioning, the entire facility was cleaned and prepared for re-occupancy. Throughout the decommissioning process, Ramboll worked closely with State regulatory officials to demonstrate that all cleanup activities were in compliance with applicable regulations.

- Managed the acquisition due diligence and subsequent redevelopment of a former metal stamping facility in Santa Fe Springs, California. Under Farshad's direction, a Phase I ESA was completed and, based on the findings of the Phase I ESA, a targeted Phase II subsurface investigation was performed to evaluate areas of potential environmental concern that included soil gas, soil, and groundwater sampling. Farshad also assisted the client with closure activities for the site that included performing an assessment of building materials for polychlorinated biphenyls contamination, coordination and oversight of asbestos and lead-based paint surveys, groundwater monitoring well abandonment, post excavation soil sampling on removal of various subsurface features, and preparation of a soil management plan (SMP), to be implemented during redevelopment activities. Subsequently, a no further action letter was obtained from the Santa Fe Springs Fire Department.

Site Closure

- Managed the preparation of a sampling and analysis plan evaluating the nature and extent of soil and groundwater contaminated with tetrachloroethene (PCE) at a dry cleaning facility in Santa Ana, California. Ramboll obtained closure for the site from the SARWQCB.

Litigation Support

- Managed litigation support services related to the fate and transport of organic compounds in soil and groundwater, appropriate remedial alternatives, and cost associated for two facilities in southern California. The results of the evaluations were successfully used as part of the settlement negotiations with the opposing parties.

Due Diligence

- Directed the due diligence process and estimating environmental liabilities for acquisition of a former aerospace manufacturing facility in Los Angeles, California under extremely tight deadline. The site has been impacted with various VOCs, total petroleum hydrocarbons, metals, emerging chemicals, and radioactive wastes. The assignment also included evaluation of methane, asbestos, lead-based paint, and indoor air quality. The work was conducted on behalf of the site's buyer, which planned to develop it into a commercial business park.

- Acted as point of contact and responsible Principal for several national real estate and development clients with properties throughout the United States. Farshad has completed over 1000 assignments supporting the clients in acquiring, managing, and disposing properties. Many of these assignments were undertaken and successfully completed under extreme time constraints.

- Farshad has managed over 30 international multi-site environmental assessments at over 200 industrial, manufacturing, and commercial facilities as a part of merger and acquisition environmental due diligence. These included evaluation of aerospace component manufacturing facilities, automotive manufacturing and distribution facilities, medical device manufacturing facilities, telecommunication facilities, and hardware store facilities. Work plans and subsequent Phase II soil and groundwater investigations were also completed for many of those assignments.

PUBLICATIONS

2015

Evolution of a Conceptual Site Model Using Multimedia CSIA

Platform Presentation, AquaConSoil Conference, Copenhagen, Denmark. June 9-11, 2015

Authors: Rowe Devon, Serlin Carol, Razmdjoo Farshad, and Turner Seema

2015

An Evolving Conceptual Site Model Using Compound Specific Isotope Analysis.

Platform Presentation on Biennial Conference and 24th GRA Annual Meeting in Sacramento, California, October 6, 2015.

Authors: Rowe Devon, Serlin Carol, Razmdjoo Farshad, and Turner Seema

2014

Use of Stable Isotope Ratios of Soil Vapor and Groundwater Samples to Identify Additional Lines of Evidence for Source Evaluations.

Platform Presentation at Battelle Ninth International Conference on Remediation of Chlorinated and Recalcitrant Compounds, Monterey, May 2014.

Authors: Rowe Devon, Serlin Carol, Chandler Tom, Razmdjoo Farshad, and Turner Seema

2007

From Non-Linear Geostatistics to Scraper Grading: How to Minimize Excavation Costs for Site Re-Development

Platform presentation at The 17th Annual AEHS Meeting and West Coast Conference on Soils, Sediments and Water, March 10-13, 2007.

Authors: Achour Farid and Razmdjoo Farshad.

MEMBERSHIPS

Auditing Roundtable
International Council of Shopping Centers
Environmental Assessment Association
National Registry of Environmental Professionals
Los Angeles County Bar Association
National Association of Industrial and Office Properties

RAMBOLL

ENVIRONMENT & HEALTH

NICK WALCHUK

Principal

Nick Walchuk has more than 28 years of due diligence, site assessment, and remediation experience in support of a diverse array of clients, including attorneys and financial institutions, small businesses and multinational corporations, developers and private property owners. His broad range of experience includes the design and implementation of site characterization and remedial activities, development and evaluation of remedial cost estimates, performance of facility closure and similar evaluations, and strategic client support during negotiation with regulators, buyers/sellers, and/or third parties. He collaborates with Ramboll colleagues to evaluate and mitigate vapor intrusion concerns, address waste management issues, and perform human health risk assessments. Nick is registered as a professional geologist in California, and serves multiple internal roles at Ramboll as the chair of Ramboll's Leadership Development Committee and the Site Solutions Service Line Leader for Ramboll Americas Southwest Region.

YEARS IN RAMBOLL

20

EDUCATION

BA, Geology
University of California, Berkeley, California

COURSES/CERTIFICATIONS

Professional Geologist – California (No. 8040)
OSHA 40-hour Hazardous Waste Operations and Emergency Response Standard (HAZWOPER)

PROJECTS

- Serves as a regional manager of an environmental risk management program developed by Ramboll for a major real estate investment trust (REIT) containing more than 100 properties with 200 tenants throughout the western and eastern United States. Various services are provided under the umbrella of the program, including: 1) environmental site assessments; 2) soil, soil gas, and groundwater investigations conducted pursuant to property acquisition, financing, development, or divestiture; negotiations and correspondence regarding environmental matters with regulatory agencies on behalf of the client; 3) tenant environmental audits to evaluate biotechnology tenant operations and facility closure/decommissioning procedures; and 4) providing general consulting services to assist the client's risk management and construction groups regarding environmental, waste management, and site development matters. [2005-current]

CONTACT INFORMATION

Nick Walchuk

nwalchuk@ramboll.com
+1 (510) 420 2559

350 S Grand Ave
Suite 2800
Los Angeles, CA 90071

1111 Broadway
Suite 1400
Oakland, CA 94607

- Provides technical and project management direction for a multidisciplinary team supporting the assessment, characterization, and remediation at multiple Southern California beverage production/distribution facilities where significant chlorinated solvent concentrations are present in soil vapor. Work is ongoing under the oversight of the California Department of Toxic Substances Control (DTSC). [2018-current]
- Directs Ramboll and teaming partner staff in support of Ramboll's long-term involvement in the Charnock Sub-Basin near Los Angeles, California, where MtBE and other gasoline constituents were discovered in the City of Santa Monica's Charnock well field, leading to the shutdown of the municipal supply wells. This project was conducted under the oversight of both USEPA Region 9 and the California Regional Water Quality Control Board – Los Angeles and is nearing completion.
- For dozens of projects in California, Mr. Walchuk performs, manages, and coordinates support for developer clients at all stages of site redevelopment:
  - Pre-acquisition: preliminary information review, environmental due diligence including Phase I and Phase II assessments, strategic planning support in relation to potential future environmental costs relative to potential or proposed future site use (e.g., entitlement or environmental review concerns, regulatory oversight and/or environmental matters for construction);
  - Entitlement, redevelopment, and construction planning: evaluating mitigation requirements or conditions of approval placed on the project by local authorities, subsurface sampling in support of budget development for costs related to soil excavation/disposal and dewatering, asbestos and lead paint surveys, air quality investigations and other risk evaluations, development of soil management and dust control plans, vapor intrusion and related remediation/mitigation requirements;
  - During construction: assistance with soil sampling and/or data evaluation for soil disposal profiling, working with the client and/or owner's representative as liaison with the excavation and grading contractor, noise evaluation, construction emissions tracking, support for meeting other mitigation requirements;
  - Post-construction: development of project completion summaries related to environmental matters – these can be completed to fulfil requirements under environmental regulatory oversight, and/or for client recordkeeping purposes to provide comprehensive documentation in the event of a future sale of the property.
- Conducted or directed hundreds of environmental site assessments, numerous site investigations, and provided strategic support for implementation of remediation (where warranted) in combination with proposed redevelopment plans. Such projects often include considerable interaction and negotiation with local and/or state environmental regulatory agencies, and required the navigation of local regulatory programs such as the Maher Ordinance (San Francisco), voluntary cleanup programs (Santa Clara and San Mateo counties), the San Francisco Regional Water Quality Control Board's (RWQCB) Low-Threat Chlorinated Solvent Site guidance, and the state California Land Re-use and Revitalization Act (CLRRA). As a result of work on such projects, Mr. Walchuk has established strong relationships with local city, county, and state regulators. [1997-current]
- Assisted a major real estate investment trust with unique issues arising during site redevelopment at a San Francisco Bay Area site. An abandoned oil pipeline was discovered during site construction, and the resulting project required researching the history and ownership of the pipeline, as well as its removal from the property and associated soil sampling. Subsequent tasks included additional site characterization to delineate potential soil and groundwater impacts to support negotiations with the local oversight agency regarding a low-risk approach to site closure. [2009-2011]
- Assisted several confidential clients in the telecommunications and retail industries with waste characterization and survey of waste streams generated at facilities throughout California. Sometimes conducted in response to consent decree/judgments, these audits typically have included review of client and facility documentation, development of standardized audit protocols, coordination and implementation of solid waste audits and production of deliverables used by clients

and counsel to demonstrate compliance and progress toward required and/or regulatory targets, improvements in relation to a Consent Judgment, and also to guide client planning, development, and refinement of client-internal training programs. [2014-current]

- Assisted with the "Mission Rock" development in San Francisco, located along the shoreline of San Francisco Bay and under the oversight of the Department of Toxic Substances Control (DTSC) and the San Francisco Department of Public Health. Historical operations resulted in the presence of metals, chlorinated solvents, polyaromatic hydrocarbons, and petroleum hydrocarbons in subsurface media, which required management to allow for construction to take place. Work involved preparation of an Updated Human Health Risk Assessment (HHRA) to modify an existing land use covenant (LUC) for select portions of the site, preparation implementation of a Soil Management Plan (SMP) and a Dust Control Plan (DCP) to satisfy requirements of the San Francisco Department of Public Health (SFDPH) and DTSC as well as an Asbestos Dust Mitigation Plan (ADMP) to satisfy requirements of the Bay Area Air Quality Management District (BAAQMD), as well as evaluation of potential impacts of certain aspects of the project to ecological receptors. Support during redevelopment on our client's behalf included interaction and coordination with multiple general contractors tasked with construction on different areas of the site. [2017-current]
- Mr. Walchuk served in a director capacity in North America for Ramboll's programmatic support of a major confidential client in the datacenter industry. Ramboll's support for this client includes includes the performance of multidisciplinary due diligence screening evaluations as part of the site selection process, and includes topic areas such as permitting, entitlement and development, typical environmental due diligence, air quality, geotechnical, traffic, noise, water infrastructure, flood risk, and other elements. These fast-paced projects are typically delivered in accelerated timeframes and on budget in support of client decision-making strategies. [2019-2021]
- Provided advisory and environmental due diligence services for a confidential academic institution. Environmental consulting and technical services were in support of potential acquisition of a property with known contamination that was undergoing redevelopment. Environmental risks were evaluated with respect to potential future uses. Specific tasks involved a third party review of site investigation and remediation reports as well as vapor mitigation system designs. [2020]
- Following management and completion of several ESAs for a prospective purchaser of properties within an area of commingled ground water contamination (chlorinated solvents) emanating from the subject site and two NPL (Superfund) sites, conducted soil, ground water, and soil gas data collection and associated evaluation and report preparation. Nick coordinated a subsequent human health risk assessment, and participated in calls and meetings between regulators, and sellers' and buyers' counsel to facilitate the implementation of land use restrictions at the sites, allowing Ramboll's client to proceed with the purchase of the site. Several years later, Mr. Walchuk assisted the same client with the sale of the property, a process which encompassed two years of strategic negotiation support involving the buyer, a third party responsible party, and state and federal environmental regulators regarding an appropriate investigative and remedial approach that could be implemented in conjunction with planned redevelopment of the site. [2006-2015]
- Mr. Walchuk directed facility closure activities related to the closure of a former recycled paperboard mill and an adjacent paper packaging manufacturing facility. The client terminated operations at each site separately, followed by separate real estate transactions. Ramboll performed facility closure activities at each, including closure work plan preparation, environmental sampling in compliance with agency requirements and as part of seller due diligence, oversight of contractors during implementation of closure activities, interacted with regulatory agencies on the client's behalf, and prepared final completion reports for agency approval. Ramboll's work facilitated an efficient completion of the client's sale of each site soon after completion of facility closure. [2011 and 2017]
- For a site impacted with chlorinated solvents that were discovered during acquisition due diligence, Mr. Walchuk directed the investigation, delineation, risk evaluation, and long term groundwater monitoring of the plume underlying the site. Following the sale of the property to a new owner that opted for a more active approach to resolving the matter, Nick directed the design and implementation of further delineation and remediation that included confirmation of plume definition

to the satisfaction of the local oversight agency. Investigation methodologies included the use of membrane interface probe (MIP) technology and groundwater sampling from multiple groundwater bearing zones, and remediation included the installation of horizontal wells beneath an existing building and active soil vapor extraction to reduce contamination concentrations and risks related to vapor intrusion. [2008-2018]

- For a multinational corporation at an orphan site in the San Francisco Bay Area, provided investigative and consulting services in support of regulatory case closure under the San Francisco Regional Water Quality Control Board's (RWQCB) Low-Threat Chlorinated Solvent Site guidance. The site was in long-term post-remedial monitoring status when the client took active responsibility for the site. Following development and implementation of soil gas and indoor air quality investigations and an evaluation of potential human health risks, the RWQCB rescinded the cleanup order for the site and issued case closure. [2005-2009]
- Provided due diligence and related support to a San Francisco Bay Area auto maker with respect to local facilities as well elements of site selection for major new facilities. Local projects have included review of remedial activities to address legacy contamination issues under a Corrective Action Consent Agreement with the California Department of Toxic Substances Control (DTSC). [2012-2015]
- Provided assistance to Habitat for Humanity and other non-profit organizations in support of site redevelopment for affordable housing and schools, including engagements on a pro bono basis. These projects have included environmental site assessment and reviews of historical information, evaluation of known and potential contamination concerns, site characterization and investigation including soil, soil gas, and groundwater sampling, design and implementation of remedial activities, and strategic support for state and local agency interaction prior to and during redevelopment. [2009-2019]
- Developed a scope of work and directed site characterization activities at a former pesticide mixing facility in Pearl Harbor, Hawaii, pursuant to a Unilateral Administrative Order issued by USEPA to conduct site cleanup as a Non-Time-Critical Removal Action under CERCLA. Subsequent work included the preparation of an Engineering Evaluation and Cost Analysis (EE/CA) Work Plan, including evaluation of human health and ecological risks, and planning for remedy implementation. This project involved significant negotiation and interaction with three regulatory entities, including USEPA, the US Navy, and the state of Hawaii. [2009-2022]
- For a large developer and landowner, provided oversight of a major remediation project in the Mission Bay Redevelopment Area along the southern waterfront of San Francisco, California. Project oversight included the active supervision of contaminated soil and ground water removal operations performed by the responsible party, participation in weekly stakeholder meetings, and interacting with local regulatory agencies and the responsible party on behalf of the property owner. [2005-2007]

MEMBERSHIPS

Groundwater Resources Association of California (GRA)

RAMBOLL

ENVIRONMENT & HEALTH

LORENA BENITEZ

Senior Managing Consultant

Lorena Benitez has 18 years of due diligence and site assessment experience across a diverse array of clients, including attorneys and financial institutions, small businesses, multinational corporations, as well as developers and private property owners. Her broad range of experience includes the design and implementation of site characterization and remedial activities, development and evaluation of remedial cost estimates, and strategic client support during negotiation with regulators, buyers/sellers, and/or third parties. Ms. Benitez has significant specialized project experience related to insurance claims, including claim evaluation, past and future cost auditing, third party review, and litigation support.

EDUCATION

BS, Soil Science
California Polytechnic State University, San Luis Obispo

COURSES/CERTIFICATIONS

OSHA 40-hour Hazardous Waste Operations and Emergency Response Standard (HAZWOPER)

PROJECTS

- Serve as project manager of an environmental risk management program developed by Ramboll for a major real estate investment trust (REIT) containing more than 30 properties with approximately 100 tenants throughout California. Various services are provided under the umbrella of the program, including: 1) environmental site assessments; 2) soil, soil gas, and groundwater investigations conducted pursuant to property acquisition, financing, development, or divestiture; negotiations and correspondence regarding environmental matters with regulatory agencies on behalf of the client; 3) tenant environmental audits to evaluate biotechnology tenant operations and facility closure/decommissioning procedures; and 4) providing general consulting services to assist the client's risk management and construction groups regarding environmental, waste management, and site development matters. [2019-current]
- For dozens of projects in California, Ms. Benitez performs, manages, and coordinates support for developer clients at all stages of site redevelopment:
  - Pre-acquisition: preliminary information review, environmental due diligence including Phase I and Phase II assessments, strategic planning support in relation to potential future environmental costs relative to potential or

CONTACT INFORMATION

Lorena Benitez

lbenitez@ramboll.com
+1 (510) 420 2567

Ramboll
1111 Broadway
Suite 1400
Oakland, CA 94607

1999 Broadway
Suite 2225
Denver, CO 80202

proposed future site use (e.g., entitlement or environmental review concerns, regulatory oversight and/or environmental matters for construction);

- Entitlement, redevelopment, and construction planning: evaluating mitigation requirements or conditions of approval placed on the project by local authorities, subsurface sampling in support of budget development for costs related to soil excavation/disposal and dewatering, asbestos and lead paint surveys, air quality investigations and other risk evaluations, development of soil management and dust control plans, vapor intrusion and related remediation/mitigation requirements;
- During construction: assistance with soil sampling and/or data evaluation for soil disposal profiling, working with the client and/or owner's representative as liaison with the excavation and grading contractor, noise evaluation, construction emissions tracking, support for meeting other mitigation requirements;
- Post-construction: development of project completion summaries related to environmental matters – these can be completed to fulfil requirements under environmental regulatory oversight, and/or for client recordkeeping purposes to provide comprehensive documentation in the event of a future sale of the property.

- Conducted or directed several of environmental site assessments, numerous site investigations, and provided strategic support for implementation of remediation (where warranted) in combination with proposed redevelopment plans. Such projects often include considerable interaction and negotiation with local and/or state environmental regulatory agencies, and required the navigation of local regulatory programs such as voluntary cleanup programs (Santa Clara and San Mateo counties), the San Francisco Regional Water Quality Control Board's (RWQCB) Low-Threat Chlorinated Solvent Site guidance, and the State's California Water Boards Underground Storage Tank (UST) Program under the Low-Threat UST Case Closure Policy. [2006-current]
- Perform due diligence for property and financial transactions including industrial, commercial, and residential properties. Specific due diligence aids clients in understanding the environmental risks and liabilities associated with the target property. Responsibilities include oversight of agency research, file, aerial photo, historical map review; site visits and interviews; asbestos, lead-based paint, and drinking water sampling; detailed site plan preparation; and reporting. [2006-current]
- Provide advisory and environmental due diligence services for a confidential academic institution. Environmental consulting and technical services were in support of potential acquisition of a property with known contamination that was undergoing redevelopment. Environmental risks were evaluated with respect to potential future uses. Specific tasks involved a third party review of site investigation and remediation reports as well as vapor mitigation system designs. [2020-2022]
- Provide expert technical services in the classification of environmental cost recovery disputes for cases related to industrial facilities, manufactured gas plants and sediment remediation sites. Reviewed investigation and remediation activities and the associated costs related to sites contaminated with petroleum products, chlorinated solvents, polychlorinated bi-phenyls (PCBs), and heavy metals. Technical work supported clients in cost allocation and recovery cases. Provided analysis of both incurred and future costs. Other tasks include evaluating the nature and extent, and timing of releases. [2016-2019]
- Managing a 20-acre development site, which was formerly a portion of a US Steel factory. Site structures were previously removed, and lead, hydrocarbon, and PCB impacted material had been placed and covered with an engineered cap over a majority of the site. Specific tasks included: conducting regulatory agency required cap inspections; consulting with management, design, and construction team members to help minimize the hazardous materials exposure and costs; overseeing mitigation measures during redevelopment; and ensuring project compliance with applicable permits and regulations. [2016-2019]
- Managed industrial site, which was formerly a portion of the Benicia Arsenal, with both hydrocarbon and VOC impacts to environmental media. Specific tasks included: leading the remediation effort for

TPH impacted soil and groundwater from a former diesel UST through excavation and addition of chemical oxidants; investing soil gas and indoor air VOC impacts; preparing a request for closure for both TPH and VOC impacted media; and corresponding with stakeholders. [2016-2019]

- Managed a large-scale (5.5 million dollar) remediation project with volatile organic compound (VOC) impacts to soil and multiple aquifers. Responsibilities included ensuring all regulatory and client specific requirements were met. Specific tasks at the former chemical manufacturing facility included a residential soil vapor intrusion investigation, operation of a groundwater extraction treatment system, phytoremediation pilot study, soil excavation and associated well abandonment and replacement activities, and semiannual groundwater and soil vapor monitoring. Responsibilities also included implementation of an enhanced in-situ bioremediation (EISB) pilot test for the shallow water bearing zone and subsequent full-scale implementation that involved installation of two transects of 30 injection wells each and injection of emulsified vegetable oil (EVO) into each transect of wells. Subsequent evaluation of EISB activities through periodic performance monitoring indicated biodegradation of tetrachloroethylene (PCE) and trichloroethylene (TCE). [2013-2016]
- Field task lead for a site with metals contamination to soil, several creeks, and multiple aquifers. Tasks included leading field teams; preparation of field paperwork and guidance documents; geomorphologic and soil mapping floodplains along four tributaries; and sediment and soil sampling within and along creeks. Determined soil classification groups based on geomorphic surface, pedological properties, mineralogical properties, and particle size. [2013-2016]
- Managed and performed routine groundwater monitoring and other site investigations at an active lead smelting facility with 28 operable units, 2 post-closure units, 25 solid waste management units and 4 areas of concern as required under a RCRA Equivalent Waste Facility Operations and Post-Closure Permit (Part B Permit). Additional responsibilities including leading inspection efforts for facility underground piping, sumps, and tanks, and subsequent sampling beneath these components for collection of soil, soil vapor, and soil-pore-liquid. [2007-2012]

JODI VANNEMAN

Managing Consultant

Jodi Vanneman has over 30 years of environmental consulting experience, primarily in the due diligence and environmental compliance arena. With thousands of due diligence and third-party desktop reviews completed, Jodi has worked on both single and large-portfolio projects throughout the United States. Familiar with agency funding and regulatory framework, Jodi has assisted industrial clients achieve their compliance objectives and investors make informed acquisition decisions.

CONTACT INFORMATION
Jodi Vanneman

jvanneman@ramboll.com
+1 (510) 420-2515

Ramboll
1111 Broadway, Suite 1400
Oakland, CA 94607-4026
United States of America

EDUCATION

1985-1988
BA, Biology
Hastings College, Hastings, NE, United States

EXPERIENCE HIGHLIGHTS

Completed assessment of properties with existing contamination subject to regulatory Cleanup Orders. Prevented prospective buyers from acquiring contaminated property due to exposure of deficient and grossly misleading prior reports and/or findings assisted with property value negotiations.

Managed the assessment and completion of Preliminary Endangerment Assessment (PEA) and remedial action at a former plating facility transferred through inheritance. Completed a risk assessment/PEA for the DTSC to achieve case closure.

Conducted environmental assessment of 1000s of residential and commercial structures to assist military privatization objectives defined for the Housing Requirements and Marketing Analyses of military installations.

Provided desktop review and recommendations for a 100+ year old lumbermill and pulp plant with history of tanks, treatment ponds, and open water discharges subject to lawsuits and public exposure.

Conducted assessment and compliance audits of vineyards and wineries addressing agriculturally-related maintenance, water management, natural resource management, pesticide applications, and wastewater treatment.

Conducted environmental, health & safety compliance audits that included employee interviews, record audits and agency interviews to identify deficiencies. Selected management tools to improve compliance.

Completed various Phase I and II site assessments to document environmental disposition of regional malls commonly addressing dry-cleaning, gas stations and automotive repair activities. Developed and prioritized remedial action.

Lead environmental auditor on EH&S compliance audits interviewing employees, auditing records and inspecting facilities to identify deficiencies and prioritize negative findings. Recommended corrective actions and best management practices.

Conducted third-party/desktop reviews and conducted site assessments for large, multi-site portfolios providing environmental and business risk summaries to develop strategies for managing properties with environmental concerns.