Appendix F
Phase I Environmental Site Assessment

Phase I Environmental Site Assessment

3822 South Figueroa Street Project

City of Los Angeles, California 90037

Prepared for:

Ventus Group
6789 Quail Hill Parkway Suite 225
Irvine, CA 92603

August 29, 2024

Prepared By:

Kimley»Horn

© Kimley-Horn and Associates, Inc. 2024
Kimley-Horn Project No. 199022001

Table of Contents

1. EXECUTIVE SUMMARY 5
2. INTRODUCTION 9
2.1 Subject Property Overview 9
2.2 Purpose and Scope of Services 9
2.3 User Reliance 10
2.4 Significant Assumptions 10
2.5 Limitations, Deviations, and Special Terms and Conditions 10
3. USER PROVIDED INFORMATION 12
3.1 User Questionnaire 12
3.2 Recorded Land Title Records 14
3.3 Environmental Liens, Activity and Use Limitations, and Government Institutional and Engineering Controls 14
4. SITE RECONNAISSANCE 15
4.1 Site Observations 16
4.2 Current Operations 19
4.3 Adjoining Properties 19
5. RECORDS REVIEW 20
5.1 Physical Setting 20
5.2 Historical Records Review 21
5.3 Regulatory Records Review 26
5.3.1 Federal and State/Tribal Databases 26
5.3.2 Subject Property and Occupant Listings 28
5.3.4 Adjoining and Nearby Sites 28
5.4 Other Environmental Records 29
5.5 Vapor Evaluation 29
5.6 Building Department/Property Appraiser Information 30
5.7 Prior Reports 30
6. INTERVIEWS 32
6.1 State and/or Local agency inquires 32
7. FINDINGS AND OPINIONS 34
7.1 Recognized Environmental Conditions 34
7.2 Controlled Recognized Environmental Conditions 34
7.3 Historical recognized environmental conditions 34
7.4 Business Environmental Risk 34
7.5 Asbestos Containing Materials and Lead-Based Paint 35
7.6 Other Suspect Environmental Conditions 35
7.7 Recommendations 35

8. DECLARATION 36
8.1 STATEMENT OF COMPLIANCE 36
9. REFERENCES 37

Appendices

Appendix A Figure 1: Site Vicinity Map
Figure 2: Subject Property Map
Appendix B Site Photos
Appendix C User Questionnaire
Appendix D Envirosite Government Records Report
Appendix E Envirosite Historical Aerial Photo Report
Appendix F Envirosite Historical Topographic Map Report
Appendix G Envirosite Sanborn Fire Insurance Map Report
Appendix H Envirosite Historical City Directory Report
Appendix I Envirosite Vapor Encroachment Screening Report
Appendix J Building Permits and County Assessor's Records
Appendix K Prior Phase I ESA (2017)
Appendix L Agency Requests

LIST OF ACRONYMS

AAI	All Appropriate Inquiries
AOC	Area of Concern
AST	Aboveground storage tank
ASTM	American Society for Testing and Materials
BER	Business Environmental Risks
CREC	Controlled recognized environmental conditions
EP	Environmental Professional
EPA	Environmental Protection Agency
ESA	Phase I Environmental Site Assessment
HREC	Historical recognized environmental conditions
LLP	Landowner Liability Protections
LQG	Large Quantity Generators
LUST	Leaking underground storage tank
NPL	National Priority List
REC	Recognized environmental condition
SQG	Small Quantity Generator
TSDF	Treatment, Storage and Disposal
USGS	United States Geological Survey
UST	Underground storage tank
VEC	Vapor Encroachment Condition
VES	Vapor Encroachment Screening
VSQG	Very Small Quantity Generators

1. EXECUTIVE SUMMARY

Kimley-Horn and Associates, Inc. (Kimley-Horn) was retained by Ventus Group (the "Client") to conduct a Phase I Environmental Site Assessment (ESA) for the 3822 South Figueroa Street Project, City of Los Angeles, California 90037 (referred to herein as the "Subject Property"). The Subject Property encompasses the following Los Angeles County Assessor Parcel Numbers (APNs) located along South Flower Drive: 5037-031-001, 5037-031-002, 5037-031-003, 5037-031-004, 5037-031-005, 5037-031-006, and 5037-031-007 (referred to herein as "001" "002", "003", "004", "005", "006", and "007"), and the following APNs located along South Figueroa Street: 5037-031-015, 5037-031-016 ("015" and "016"). This Phase I ESA was performed in general accordance with (1) the United States Environmental Protection Agency (USEPA) Standards and Practices for All Appropriate Inquiries (AAI), 40 CFR Part 312 and (2) guidelines established by the American Society for Testing and Materials (ASTM) in the *Standard Practice for Environmental Site Assessments: Phase I Environmental Site Assessment Process/Designation E 1527-21* (ASTM Standard Practice E 1527-21). The ESA was conducted under the supervision or responsible charge of Heidi Rous, an Environmental Professional.

The Phase I ESA summary is provided below. Specific details were not included or fully developed in this section, and the Phase I ESA must be reviewed in its entirety for a comprehensive understanding of the results. This report represents our services as of the report date and constitutes our final document; its text may not be altered after final issuance. Findings in this report are based upon the Subject Property's current utilization, information derived from the most recent reconnaissance and from other activities described herein; such information is subject to change. Certain indicators of the presence of hazardous substances or petroleum products may have been latent, inaccessible, unobservable, or not present during the most recent reconnaissance and may subsequently become observable (such as after property renovation or development). Further, these services are not to be construed as legal interpretation or advice.

Table 1.1 Summary Phase I ESA Component Dates

Component	Date
Report Issuance Date	July 26, 2024
Interviews	June 17, 2024
Review of Government Records	June 27, 2024
Visual Inspection	June 19, 2024
Declaration by Environmental Professional	July 25, 2024

Standard and other historical sources of information suggest that the Subject Property was used primarily as a residential neighborhood since at least 1927. The Subject Property is located to the east of Exposition Park, which includes the Los Angeles Memorial Coliseum and BMO Stadium, just west of South Figueroa Street. The surrounding area has undergone substantial development since 1927.

Table 1.2: Property Use Summary

Item	Comments
Number of Parcels and Acreage	Nine parcels including the following: • 5037-031-015 – 0.16 acres • 5037-031-016 – 0.16 acres • 5037-031-001 – 0.16 acres • 5037-031-002 – 0.16 acres • 5037-031-003 – 0.16 acres • 5037-031-004 – 0.16 acres • 5037-031-005 – 0.16 acres • 5037-031-006 – 0.16 acres • 5037-031-007 – 0.16 acres The Subject Property spans approximately 1.5 acres.
Number of Building(s) and Square Footage	The Subject Property includes eight multi-family residential buildings on the following parcels: • 5037-031-015 – 4,040 square feet (SF) • 5037-031-001 – 7,060 SF • 5037-031-002 – 5,332 SF • 5037-031-003– 3,928 SF • 5037-031-004 – 9,432 SF • 5037-031-005 – 5,092 SF • 5037-031-006 – 6,120 SF • 5037-031-007 – 4,298 SF One parcel (5037-031-015) is vacant.
Current Property Use	Multi-family residential apartment buildings. Paved parking lot on APN 5037-031-016.

Kimley-Horn has performed a Phase I ESA in conformance with the scope and limitations of ASTM Practice E 1527-21 of the Subject Property, which consists of nine parcels spanning approximately 1.5 acres (Parcels 001 002, 003, 004, 005, 006, and 007, 015, and 016). The Subject Property is bounded by South Figueroa Street to the west, South Flower Drive to the east, West 38th Street to the north, and West 39th Street to the south in the City of Los Angeles, California 90037. Any exceptions to, or deletions from, this practice are described in Section 1.4 of this report.

Recognized Environmental Conditions

A recognized environmental condition (REC) is defined in the ASTM Standard as the presence or likely presence of a hazardous substances or petroleum products in, on, or at a property: 1) due to release to the environment; 2) under conditions indicative of a release to the environment; or 3) under conditions that pose a material threat of a future release to the environment. This assessment identified the former

presence of a gas station in the vicinity of the Subject Property, at the adjacent 3800 South Figueroa Street address. This assessment identified no records of hazardous materials spills or violations associated with the Subject Property or the former gas station address. Accordingly, this assessment has not revealed evidence of recognized environmental conditions connected with the Subject Property.

Historical Recognized Environmental Conditions

A historical REC (HREC), as defined in the ASTM Standard, is a past release of any hazardous substance and/or petroleum product that has been addressed to the satisfaction of the applicable regulatory authority or meeting unrestricted use criteria. This assessment identified the former presence of a gas station at the adjacent 3800 South Figueroa Street address. Based on historical research and database reviews, four USTs were removed in the 1960s and no records of violations or spills were identified at this site. Furthermore, the lot at 3800 South Figueroa Street has since been developed with a seven-story residential development with subsurface parking. Therefore, this assessment has not revealed evidence of historical recognized environmental conditions connected with the Subject Property.

Controlled Recognized Environmental Conditions

A controlled REC (CREC), as defined in the ASTM Standard, is a REC resulting from a past release of hazardous substances and/or petroleum products in which the regulatory agency has allowed contamination to remain in place at the Subject Property which is subject to the implementation of required controls and/or restrictive use. Kimley-Horn has not identified any evidence of CRECs in association with the Subject Property.

Business Environmental Risks

A Business Environmental Risk (BER), as defined in the ASTM Standard, is a risk which can have a material environmental or environmentally-driven impact on the business associated with the use of a commercial site, and which does not require further investigation to the same degree as a REC. Kimley-Horn did not identify areas of potential concern associated with business environmental risks in connection with the Subject Property during the completion of this Phase I ESA.

Asbestos Containing Materials and Lead-Based Paint

Historical records indicate that the existing residential buildings on the Subject Property were constructed in the 1920s. While not considered RECs, asbestos containing materials (ACM) and lead-based paint (LBP) may be present in the existing buildings, and there is the potential for these hazardous materials to be released during the proposed demolition of these structures. Therefore, Kimley-Horn recommends the completion of asbestos and lead-based paint surveys on the structures prior to any demolition or destructive renovation activities.

Other Suspect Environmental Conditions

A previous Phase I ESA that was prepared for the Subject Property noted that undocumented underground features, such as USTs used for heating oil and basements, are common in the project area (Leighton and Associates, Inc. 2017). Despite the findings of the previous Phase I ESA for the generalized project area that includes not only the Subject Property but surrounding areas, there is strong evidence to suggest that no such USTs, basements, buried debris, waste drums, or tanks would be located beneath the Subject Property. Based on the records reviewed by Kimley-Horn, the existing residential structures on the Subject

Property were originally constructed in the 1920s, and no other uses preceding the residential development were identified. As such, it is Kimley-Horn's opinion that there is a very low potential for undocumented contamination sources to be encountered underground. Therefore, Kimley-Horn does not conclude that these suspect conditions meet the standard for a REC or HREC.

Recommendations

As described above, there is strong evidence to suggest that no USTs, basements, buried debris, waste drums, or tanks would be located beneath the Subject Property, despite the findings of the previous Phase I ESA (Leighton and Associates Inc. 2017), which stated there was the potential for such undocumented sources of contamination to be located underground in the general area surrounding the Subject Property. However, out of an abundance of caution and in the absence of definitive evidence refuting the potential for any buried debris, drums or USTs, Kimley-Horn is continuing to recommend that monitoring for potential sources of contamination be carried out during site excavation. Should undocumented sources of contamination be encountered, further investigation and analysis may be necessary at that time.

The findings of this Phase I ESA further suggest that there is potential for ACM and LBP to be released during demolition of the existing buildings on the Subject Property. While the presence of these materials is not considered a REC, Kimley-Horn recommends the completion of asbestos and lead-based paint surveys on the structures prior to any demolition or destructive renovation activities.

No additional investigations in a Phase II ESA are recommended at this time.

2. INTRODUCTION

2.1 SUBJECT PROPERTY OVERVIEW

Table 2.1 Subject Property Overview

Site Name	3822 South Figueroa Street Project
Site Location/Address	County of Los Angeles APNs: 5037-031-015, 5037-031-016, 5037-031-001, 5037-031-002, 5037-031-003, 5037-031-004, 5037-031-005, 5037-031-006, 5037-031-007, located at 3822-3838 South Figueroa Street and 3801-3833 1/2 South Flower Drive in the City of Los Angeles, California 90037
Land Area	Approximately 1.5 acres
Legal Description	NE 1/4 SEC 7 T2S R13W Lots 15, 16, 1, 2, 3, 4, 5, 6 & 7 in Block 14 of Zobelein's Grand Avenue and Figueroa Street Tract in the City of Los Angeles, County of Los Angeles, State of California.
Existing Use/Condition	Multi-family residential buildings and vacant/paved parking.

The Subject Property location is depicted on **Figure 1** and **Figure 2**. Figures are included in **Appendix A**. Photographs of the Subject Property are included in **Appendix B**.

2.2 PURPOSE AND SCOPE OF SERVICES

This Phase I ESA was performed in general accordance with (1) the United States Environmental Protection Agency (USEPA) Standards and Practices for All Appropriate Inquiries {(AAI), 40 CFR Part 312} and (2) guidelines established by the American Society for Testing and Materials (ASTM) in the *Standard Practice for Environmental Site Assessments: Phase I Environmental Site Assessment Process/Designation E 1527-21* (ASTM Standard Practice E 1527-21).

The purpose of this Phase I ESA was to evaluate the current and historical conditions of the Subject Property in an effort to identify *recognized environmental conditions* (RECs), *controlled recognized environmental conditions* (CRECs) and *historical recognized environmental conditions* (HRECs) in connection with the Subject Property. This Phase I ESA is intended to reduce, but not eliminate, uncertainty regarding the potential for RECs, CRECs and HRECs in connection with the Subject Property.

Additionally, this Phase I ESA was designed to assist the Client in developing information to identify RECs in connection with the Subject Property as reflected by the scope of this report. This purpose was undertaken through user-provided information, a regulatory database review, historical and physical records review, interviews, including local government inquiries, as applicable, and a visual, noninvasive reconnaissance of the Subject Property and adjoining properties. Limitations, ASTM deviations, and significant data gaps (if identified) are noted in the applicable sections of the report.

ASTM E1527-21 contains a new definition of "migrate/migration," which refers to "the movement of hazardous substances or petroleum products in any form, including, for example, solid and liquid at the surface or subsurface, and vapor in the subsurface." By including this explicit reference to migration in

ASTM E1527-21, the Standard clarifies that the potential for vapor migration should be addressed as part of a Phase I ESA. This Phase I ESA has considered vapor migration in evaluation of RECs associated with the Subject Property.

2.3 USER RELIANCE

This Phase I ESA report represents the product of Kimley-Horn's expertise and judgment in the environmental consulting industry. This report is certified to, can be relied upon by, and has been prepared for the exclusive use of the following entities: Kimley-Horn and Associates, Inc. (Kimley-Horn); and the Ventus Group, and their respective successors, assigns, affiliates, and subsidiaries. Kimley-Horn acknowledges that these parties may rely on the contents and conclusions presented in this report. Unless stated otherwise in writing, Kimley-Horn makes no other warranty, representation, or extension of reliance upon the findings of this report to any other entity or third party.

Reliance on the Phase I ESA by the Client and all authorized parties will be subject to the terms, conditions and limitations stated in the proposal with Kimley-Horn and Associates, Inc. Standard Provisions and the Phase I ESA report. The limitation of liability defined in the Standard Provisions is the aggregate limit of Kimley-Horn's liability to the Client and all relying parties.

Continued viability of this report is subject to ASTM E1527-21 Sections 4.6 and 4.8. If the Phase I ESA will be used by a different user (third party) than the user for whom the Phase I ESA was originally prepared, the third party must also satisfy the user's responsibilities in Section 6 of ASTM E1527-21.

2.4 SIGNIFICANT ASSUMPTIONS

Pursuant to ASTM Standard Practice E 1527-21, Kimley-Horn assumes that the information provided by all sources and parties, including the User, is accurate and complete, except where obvious inconsistencies or inaccuracies were identified.

2.5 LIMITATIONS, DEVIATIONS, AND SPECIAL TERMS AND CONDITIONS

There were no deviations from the ASTM Standard during the preparation of this report. Any physical limitations identified during the completion of this report are referenced in Section 4.0.

This Phase I ESA is presumed viable for up to 180 days from the first date the first component listed in Section 4.6 of the ASTM Standard Practice E1527-21 was conducted, which is December 14, 2024.

Based upon the agreed-on scope of services, this Phase I ESA did not include subsurface or other invasive assessments, vapor intrusion assessments or indoor air quality assessments (i.e., evaluation of the presence of vapors within a building structure), or other services not particularly identified and discussed herein. Credentials of the company (Statement of Qualifications) have not been included in this report but are available upon request. Reasonable attempts were made to obtain information within the scope and time constraints set forth by the Client; however, in some instances, information requested is not, or was not, received by the issuance date of the report. Information obtained for this ESA was received from several sources that we believe to be reliable; nonetheless, the authenticity or reliability of these sources cannot and is not warranted hereunder. This ESA was further limited by the following:

- Title records were not provided during this investigation.

- An Environmental Lien/Activity and Use Limitations Search was not provided for the Subject Property for review.

Based on other available resources, these data gaps are not likely to affect the conclusions of this report and are not significant.

An evaluation of the significance of limitations and missing information with respect to our findings has been conducted, and where appropriate, significant data gaps are identified and discussed in the text of the report. However, it should be recognized that an evaluation of significant data gaps is based on the information available at the time of report issuance, and an evaluation of information received after the report issuance date may result in an alteration of our conclusions, recommendations, or opinions. We have no obligation to provide information obtained or discovered by us after the issuance date of the report, or to perform any additional services, regardless of whether the information would affect any conclusions, recommendations, or opinions in the report. This disclaimer specifically applies to any information that has not been provided by the Client.

3. USER PROVIDED INFORMATION

The ASTM Standard defines a User as "the party seeking to use Practice E 1527-21 to complete an environmental site assessment of the Subject Property. A User may include, without limitation, a potential purchaser of Subject Property, a potential tenant of Subject Property, an owner of the Subject Property, a lender, or a property manager." The User has specific obligations for completing a successful application of this practice as outlined in Section 6 of the ASTM Standard Practice E 1527-21.

In order to qualify for one of the Landowner Liability Protections (LLPs) offered by the Small Business Liability Relief and Brownfield's Revitalization Act of 2001 (the "Brownfield's Amendments"), the User must provide certain information (if available) identified in the User Questionnaire to the Environmental Professional (EP). Failure to provide this information could result in a determination that "all appropriate inquiry" is not complete.

3.1 USER QUESTIONNAIRE

The following table summarized the responses to the User Questionnaire completed by Mike O'Melveny, Executive Vice President, of Ventus Group. The User Questionnaire was provided to Ventus Group on June 12, 2024, and returned to Kimley-Horn on June 17, 2024. A copy of the User Questionnaire is included in **Appendix C**.

Table 3.1 Summary of User Questionnaire Responses

Client Questionnaire Item		Client's Response		
		No Response	Yes	No
#1	Did a search of land title records (or judicial records where appropriate, see Note 1 below) identify any environmental liens filed or recorded against the subject property under federal, tribal, state, or local law?			X
#2	Did a search of land title records (or judicial records where appropriate, see Note 1 above) identify any AULs, such as engineering controls, land use restrictions or institutional controls that are in place at the Subject Property and/or have been filed or recorded against the Subject Property under federal, tribal, state or local law?			X

#3	Do you have any specialized knowledge or experience related to the Subject Property or nearby properties? For example, are you involved in the same line of business as the current or former occupants of the Subject Property or an adjoining property so that you would have specialized knowledge of the chemicals and processes used by this type of business?		.	X
#4	Does the purchase price being paid for this Subject Property reasonably reflect the fair market value of the property? If you conclude that there is a difference, have you considered whether the lower purchase price is because contamination is known or believed to be present at the Subject Property?		X-	
#5	Are you aware of commonly known or reasonably ascertainable information about the Subject Property that would help the environmental professional to identify conditions indicative of releases or threatened releases? For example,			X
	(a.) Do you know the past uses of the Subject Property?		.	X
	(b.) Do you know of specific chemicals that are present or once were present at the Subject Property?			X
	(c.) Do you know of spills or other chemical releases that have taken place at the Subject Property?			X
	(d.) Do you know of any environmental cleanups that have taken place at the Subject Property?			X
#6	Based on your knowledge and experience related to the Subject Property, are there any obvious indicators that point to the presence or likely presence of releases at the Subject Property?			X

Kimley-Horn's consideration of the user provided information did not identify RECs. A copy of the questionnaire is included in **Appendix C**.

3.2 RECORDED LAND TITLE RECORDS

A 50-year chain of title search was not conducted for the Subject Property by Kimley-Horn. Furthermore, the User did not provide Kimley-Horn with a 50-year chain of title. Unless notified otherwise, we assume that the Client is evaluating this information outside the scope of this report. As such, this is considered a limiting condition; however, based on the other data reviewed for the Subject Property, it is not considered a significant data gap.

3.3 ENVIRONMENTAL LIENS, ACTIVITY AND USE LIMITATIONS, AND GOVERNMENT INSTITUTIONAL AND ENGINEERING CONTROLS

An Environmental Lien/Activity and Use Limitations Search was not provided for the Subject Property for review. Unless notified otherwise, we assume that the client is evaluating this information outside the scope of this report. As such, this is considered a limiting condition; however, based on the other data reviewed for the Subject Property, it is not considered a significant data gap.

4. SITE RECONNAISSANCE

Information contained in this section is based on a visual reconnaissance conducted while walking along publicly accessible sidewalks located along the boundary of the Subject Property. The Subject Property and adjoining properties are depicted on the Site Vicinity Map and Subject Property Map, which are included as Figures 1 and 2 of **Appendix A**. Photo documentation of the Subject Property at the time of the visual reconnaissance is provided in **Appendix B**.

The nine parcels comprising the Subject Property contain multi-family residential buildings that are currently occupied by residents or enclosed by fencing. Therefore, the existing structures on the Subject Property were inaccessible during site reconnaissance and interior areas were not visually inspected.

Table 4 Summary of General Site Information

Site Reconnaissance	
Field Personnel	Andray Cardoza
Date	June 19, 2024
Weather Conditions	Clear and Sunny, 75°
Subject Property Contact/Title	Kimley-Horn was not escorted during site reconnaissance.
Building Description	Parcel 5037-031-015 at 3822 to 3824 1/2 South Figueroa Street • Two-story multi-family residential building (4,040 SF) with paved parking along building frontage. Parcel 5037-031-016 at 3828 South Figueroa Street • Vacant (no buildings) with fencing along parcel boundary. Parcel 5037-031-001 at 3801 to 3807 South Flower Drive • Two-story multi-family residential building (7,060 SF) located on corner lot. One-story detached parking garage observed at rear of property. Parcel 5037-031-002 at 3809 to 3811 1/2 South Flower Drive • Two-story multi-family residential building (5,332 SF) with fenced front yard. One-story detached parking garage observed at rear of property. Parcel 5037-031-003 at 3813 to 3815 1/2 South Flower Drive • Two-story multi-family residential building (3,928 SF) with fenced front yard. Parcel 5037-031-004 at 3819 South Flower Drive • Two-story multi-family residential building (9,432 SF). Front yard partially enclosed by a low wall. Parcel 5037-031-005 at 3821 to 3823 1/2 South Flower Drive • Two-story multi-family residential building (5,092 SF). One-story detached parking garage observed at rear of property.

	Parcel 5037-031-006 at 3825 to 3829 1/2 South Flower Drive • Two-story multi-family residential building (6,120 SF) with fenced front yard. Additional two-story accessory structure at rear of property (garage / residential). Parcel 5037-031-006 at 3831 to 3833 1/2 South Flower Drive • Two-story multi-family residential building (4,298 SF).

4.1 SITE OBSERVATIONS

The following table summarizes the Subject Property observations. Affirmative responses are discussed in more detail following the table.

Table 4.1 Summary of Site Observations

Category	Item or Feature	Observed or Identified
Site Operations, Processes, and Equipment	Emergency generators	No
	Elevators	No
	Air compressors	No
	Hydraulic lifts	No
	Dry cleaning	No
	Photo processing	No
	Ventilation hoods and/or incinerators	No
	Waste treatment systems and/or water treatment systems	No
	Heating and/or cooling systems	No
	Paint booths	No
	Sub-grade mechanic pits	No
	Wash-down areas or carwashes	No
	Pesticide/herbicide production or storage	No
	Printing operations	No
	Metal finishing (e.g., electroplating, chrome plating, galvanizing, etc.)	No
	Salvage operations	No
	Oil, gas or mineral production	No

	Other processes or equipment	No
Aboveground Chemical or Waste Storage	Aboveground storage tanks	No
	Drums, barrels and/or containers ≥ 5 gal	No
	MSDS or SDS	No
Underground Chemical or Waste Storage, Drainage or Collection Systems	USTs or ancillary UST equipment	No
	Sumps, cisterns, French drains, catch basins and/or dry wells	No
	Grease traps	No
	Septic tanks and/or leach fields	No
	Oil/water separators, clarifiers, sand traps, triple traps, interceptors	No
	Pipeline markers	No
	Interior floor drains	No
Electrical Transformers/ PCBs	Transformers and/or capacitors	Yes
	Other equipment	No
Releases or Potential Releases	Stressed vegetation	No
	Stained soil	No
	Stained pavement or similar surface	No
	Leachate and/or waste seeps	No
	Trash, debris and/or other waste materials	Yes
	Dumping or disposal areas	No
	Construction/demolition debris and/or dumped fill dirt	No
	Surface water discoloration, odor, sheen, and/or free-floating product	No
	Strong, pungent or noxious odors	No
	Exterior pipe discharges and/or other effluent discharges	No
Other Notable Site Features	Surface water bodies	No
	Quarries or pits	No

	Wastewater lagoons	No
	Wells	No

The Subject Property consists of nine adjacent parcels on a block situated between Interstate 110 (I-110) and South Figueroa Street in the City of Los Angeles. Two of the parcels are located on the west side of the block along South Figueroa Street, a highly-trafficked four-lane roadway, and the remaining seven parcels are located on the east side of the block along a South Flower Drive, a minor roadway that provides vehicle access to the residential neighborhood. For the purposes of site reconnaissance, the Subject Property is separated into two sections: Figueroa Street and South Flower Drive.

Figueroa Street (Parcels 015 and 016)

At the time of inspection, Parcel 015 was developed with a two-story multi-family residential building. One parked car was observed on the paved surface at the front of the property. Parcel 16, located immediately south and adjacent to Parcel 015, was without major structures, but included an asphalt-paved parking lot, two approximately 15-foot tall billboards, and a chain-link fence along South Figueroa Street. Electrical power distribution lines were observed along the lot boundaries located opposite Figueroa Street. No unusual stains or odors were observed on the exteriors of structures or on paved surfaces within the Subject Property.

Flower Drive (Parcels 001, 002, 003, 004, 005, 006, 007)

At the time of inspection, Parcels 001, 002, 003, 004, 005, 006, and 007 were each developed with two-story multi-family residential buildings. Most of the Subject Property parcels included detached garages at the rear of the lot. All parcels located along South Flower Drive included characteristics that are typical of residential uses, including yards with grass, ornamental trees, low fencing or walls, and paved driveways. Several light poles were observed on paved sidewalks fronting the residential buildings. Electrical power distribution lines were observed along West 38th Street at the northern boundary of the Subject Property. Trash cans and minor household waste including furniture were visible along South Flower Drive at the time of inspection. However, no hazardous waste or chemical products were observed. The site reconnaissance did not identify observable evidence of hazardous materials storage or use at any of the seven parcels along Flower Drive.

Surrounding Properties

Adjoining properties along the South Figueroa Street included a seven-story mixed-use commercial and residential building, which was located on the lot at the northern boundary of Parcel 015, and a two-story multi-family residential building, which was located at the southern boundary of Parcel 016. Additionally, two electrical transformer boxes were observed from West 38th Street. These transformers were not located on the Subject Property, but were immediately adjacent/west of Parcel 001, and were associated with the seven-story commercial and residential building. No evidence of hazardous materials use, storage, or spills was observed on the adjoining properties.

The I-110 on-ramp is located across the street from the Subject Property parcels located along South Flower Drive. However, a large concrete wall separates the Subject Property from the freeway, and the site reconnaissance did not identify any automobile waste or evidence of fuel or oil spills in the area. Adjoining properties along South Figueroa Street parcels included multi-family residential buildings and the seven-story commercial and residential building described above.

In the surrounding area, a small homeless encampment was observed under the freeway overpass near the intersection of South Flower Drive and West 39th Street, and restaurant and Hyundai car sale business were observed at the intersection of South Figueroa Street and West 39th Street. Exposition Park and BMO Stadium were visible to the east of the Subject Property, across from the two parcels located along South Figueroa Street. No evidence of RECs were observed on these sites.

4.2 CURRENT OPERATIONS

The Subject Property is currently developed with eight two-story residential apartment buildings including four-unit (5), five-unit (1), six-unit (1), and twenty-unit (1) apartments. In general, the residential properties each include paved surfaces consisting of narrow (6-foot wide) concrete driveways and parking areas separated by chain link and wrought iron fencing.

4.3 ADJOINING PROPERTIES

The following section provides information about the adjoining properties obtained during the Subject Property reconnaissance and through review of reasonably ascertainable information. Visual observations of adjoining properties (from Subject Property boundaries) are summarized below.

Table 4.3 Summary of Adjoining Properties

Direction	Description	REC/BER
North	West 38th Street and Multi-Family Residential Buildings	No REC/BER detected.
East	South Flower Drive and I-110 Freeway	No REC/BER detected.
South	West 39th Street and Multi-Family Residential Buildings	No REC/BER detected.
West	South Figueroa Street and Exposition Park	No REC/BER detected.

5. RECORDS REVIEW

5.1 PHYSICAL SETTING

The following is a summary of the physical setting of the Subject Property.

Table 5.1 Summary of Physical Setting of the Subject Property

Physical Setting Information		Source
Topography		
Site Elevation	Approximately 189 feet above mean sea level (msl).	Envirosite Government Records Report (**Appendix D**). United States Geological Survey (USGS) 7.5-Minute Topographic Map of the Hollywood Quadrangle, 2024. Google Earth, accessed July 10, 2024.
Topographic Gradient/ Surface Water Runoff	The Subject Property slopes generally to the southwest.	
Closest Surface Water	The Subject Property is in a highly urbanized area and no surface waters are located in the immediate vicinity. The Los Angeles River is located 3.3 miles east of the Subject Property.	
Soil Characteristics		
Soil Type; Description	Subject Property soils consist of Urban land-Hueneme, drained—San Emigdio complex, 0 to 2 percent slopes (Map Unit 1000). The majority of the site is urban land, typically characterized by very high runoff potential and non-hydric soils, and 0-inch depth to manufactured layers. Hueneme drained and similar soils at the site typically consist of discontinuous human transported material over mixed alluvium. They are somewhat poorly drained and have very low runoff potential. The depth to restrictive feature and depth to water table is more than 80 inches.	Natural Resources Conservation Service (NRCS) Web Soil Survey http://websoilsurvey.nrcs.usda.gov/app/WebSoilSurvey.aspx, accessed July 12, 2024.
Geology/Hydrogeology		
Geologic Formation	The Subject Property is located in the northerly portion of the Los Angeles Basin, located at the northerly terminus of the Peninsular Ranges geomorphic province. The near-surface native soils within the subject site vicinity are Holocene and Pleistocene-age non-marine alluvium comprised of varying proportions of sand, gravel, silt and clay deposited by the Los Angeles River.	Dibblee, T.W. and Ehrenspeck, H.E., ed., 1991, Geologic map of the Hollywood and Burbank (south 1/2) quadrangles, Los Angeles, California, Dibblee Geological Foundation, Dibblee Foundation Map DF-30, 1:24,000.

Description	Hydrogeologic information was searched for the Subject Property within a 1-mile search radius. No hydrologic soil data was available for the Subject Property. The Subject Property is not located in a flood hazard zone based on review of Federal Emergency Management Agency (FEMA) National Flood Hazard Layer mapping. However, there are areas designated as Zone X (1% annual chance flood hazard) in the one-mile radius surrounding the Subject Property.	Envirosite Government Records Report (**Appendix D**).
Oil and Gas Wells		
Current Oil and Gas Wells on Subject Property	No records for active wells associated with the Subject Property were found.	State of California Department of Conservation Division of Geologic Energy Management (CalGEM) WellStar database (https://www.conservation.ca.gov/calgem/Pages/WellFinder.aspx), accessed July 12, 2024.
Historical Oil and Gas Wells on Subject Property	No records for historic wells associated with the Subject Property were found.	

5.2 HISTORICAL RECORDS REVIEW

Kimley-Horn reviewed reasonably ascertainable records to identify obvious uses of the Subject Property from the present, back to the property's obvious first developed use, or back to 1940, whichever is earlier. Reasonably ascertainable records reviewed as part of this Phase I ESA documented the use of the property back to at least 1940.

Readily available historical aerial photographs, USGS topographic maps, and city directories (at approximately 5-year intervals), and historical fire insurance maps produced by the Sanborn Map Company were requested from Envirosite Corporation (Envirosite) to evaluate past uses and relevant characteristics of the Subject Property and surrounding properties. Reviewed historical topographic maps, city directories, and aerial photographs are summarized below.

In some cases, the years between older aerial photographs exceed 5-year intervals. Additionally, several topographic maps dating back to 1894 incorrectly identify the location of the Subject Property based on recognizable roadway patterns in the vicinity. While these are considered limiting conditions, based on the other data reviewed for the Subject Property, they are not considered significant data gaps.

Table 5.2-1: Aerial Photograph Summary (Appendix E)

Year and Source	Summary of Information
1927 Envirosite	The Subject Property appears to be developed with residential apartment buildings, with the exception of Parcel 015, which appears to be vacant. All adjoining properties appear to be developed with residential buildings. Nearby lots located on the northwest and southwest corners of the Subject Property block appear to be vacant. The Los Angeles Memorial Coliseum is visible to the west. The I-110 freeway appears

	to have not yet been developed, as a residential neighborhood is visible on the opposite side of South Flower Drive to the east of the Subject Property.
1928 Envirosite	No significant changes to the Subject Property have been observed since the 1928 aerial photograph. The surrounding areas remain residential.
1938 Envirosite	No significant changes to the Subject Property have been observed since the 1928 aerial photograph. The previously vacant lot at the intersection of South Figueroa Street and West 38th Street, adjacent/west of Parcel 001, appears to have been developed with a paved lot and two small structures. Residential and vacant lands to the northwest appear to have been converted to University of Southern California campus development. The adjoining lots remain residential.
1947 Envirosite	No significant changes to the Subject Property were observed since the 1938 aerial photograph. The surrounding areas remain residential.
1952 Envirosite	No significant changes to the Subject Property were observed since the 1947 aerial photograph. The surrounding areas remain residential.
1956 Envirosite	No significant changes to the Subject Property were observed since the 1952 aerial photograph. However, the previously residential areas to the east were demolished and replaced by the I-110 freeway. Areas to the north and south remain residential A portion of the Exposition Park property appears to have been cleared of all vegetation.
1960 Envirosite	No significant changes to the Subject Property were observed since the 1956 aerial photograph. The surrounding areas to the north and south remain residential. A large, enclosed arena/building with paved parking was developed on the Exposition Park property to the west.
1965 Envirosite	No significant changes to the Subject Property were observed since the 1960 aerial photograph. The surrounding areas to the north and south remain residential. The lot on the southwest corner of the Subject Property block appears to have been paved for vehicle parking.
1970 Envirosite	No significant changes to the Subject Property were observed since the 1965 aerial photograph. The structures on the lot located at the South Figueroa Street and West 38th Street Intersection, as well as the residential structure on the adjoining lot located adjacent/north of Parcel 015, appear to have been demolished and paved for vehicle parking. The lot on the southwest corner of the Subject Property block appears to have been developed with paved parking and commercial structures.
1975 Envirosite	No significant changes to the Subject Property were observed since the 1970 aerial photograph. The adjoining properties to the north and south remain residential.
1980 Envirosite	No significant changes to the Subject Property were observed since the 1975 aerial photograph. The adjoining properties to the north and south remain residential. Two new structures were developed on the lot on the northwest corner of the block. Both the lots located at the intersections to the northwest (South Figueroa Street/West 38th Street) and to the southwest (South Figueroa Street/West 39th Street) appear to be commercial.
1986 Envirosite	No significant changes to the Subject Property were observed since the 1980 aerial photograph. The adjoining properties to the north and south remain residential. One of the two commercial structures on the northwest corner of the Subject property

	block appears to have been demolished. A portion of the Exposition Park appears to have been redeveloped with new buildings and parking.
1989 Envirosite	No significant changes to the Subject Property were observed since the 1984 aerial photograph. The surrounding properties to the north and south remain residential and commercial.
1994 Envirosite	No significant changes to the Subject Property were observed since the 1989 aerial photograph. The surrounding areas to the north and south remain residential and commercial.
2002 Envirosite	No significant changes to the Subject Property were observed since the 1994 aerial photograph. The surrounding areas to the north and south remain residential and commercial.
2007 Envirosite	No significant changes to the Subject Property were observed since the 2002 aerial photograph. The surrounding areas to the north and south remain residential and commercial.
2012 Envirosite	No significant changes to the Subject Property were observed since the 2007 aerial photograph. The surrounding areas to the north and south remain residential and commercial.
2016 Envirosite	No significant changes to the Subject Property were observed since the 2012 aerial photograph. The surrounding areas to the north and south remain residential and commercial.
2020 Envirosite	No significant changes to the Subject Property were observed since the 2016 aerial photograph. The residential building located adjacent/north of Parcel 015 was demolished with all paved surfaces removed. The lot at the northwest corner of the block was also cleared of paved surfaces. The surrounding areas to the south remain residential and commercial.
2022 Envirosite	The seven-story residential and commercial building was developed on the lot that is adjacent and to the north of Parcel 015. The surrounding areas to the south remain residential and commercial, and resemble existing conditions.

Table 5.2-2: Topographic Map Summary (Appendix F)

Year	Summary of Information
1894	The Subject Property appears to be mislocated on this topographic map, based on identifiable roadway patterns in the vicinity. However, there are no structure markings shown on the correct location of the Subject Property, which is to the northeast of the identified location.
1896	The topographic map does now allow for precise identification of land uses at the Subject Property. There are no structure markings shown on the Subject Property and minimal structures and roadways are visible in the immediate vicinity. Generally, the areas to the north of the Subject Property are shown as having a complex roadway network and a greater number of structures than the Subject Property area. A large oval resembling a running track is mapped to the west of the Subject Property.

	Two railroads are mapped in the greater surrounding area to the north and east of the Subject Property.
1902	No significant changes to the Subject Property were observed since the 1896 topographic map.
1928	While the Subject Property is slightly mislocated, this topographic map is the first identification of residential structures on the Subject Property. The South Flower Drive side of the block appears to be fully developed with a row of buildings and the South Figueroa Street side of the block includes six residential buildings. Substantial increases to developed structures and roadways are visible in the vicinity as compared to previous years. Exposition Park and the Los Angeles Memorial Coliseum are identified to the west of the Subject Property.
1953	This map provides minimal detail with regard to identifiable structures and uses at the Subject Property. No significant changes to the Subject Property were observed since the 1928 topographic map.
1966	The three maps available for year 1966 provide minimal detail specific to the Subject Property. While they provide additional detail with regard to roadway names and large structures in the vicinity, including identification of the I-110 freeway to the east of the Subject Property, no significant changes to the Subject Property were observed since the 1953 topographic map.
2012	This map provides minimal detail with regard to identifiable structures and uses at the Subject Property. No significant changes to the Subject Property were observed since the 1966 topographic maps.
2015	This map provides minimal detail with regard to identifiable structures and uses at the Subject Property. No significant changes to the Subject Property were observed since the 2012 topographic map.
2018	This map provides minimal detail with regard to identifiable structures and uses at the Subject Property. No significant changes to the Subject Property were observed since the 2015 topographic map.
2022	This map provides minimal detail with regard to identifiable structures and uses at the Subject Property. No significant changes to the Subject Property were observed since the 2012 topographic map.

Table 5.2-3: Sanborn Fire Insurance Map Summary (Appendix G)

Year	Summary of Information
1905	The available 1905 Sanborn maps do not depict the Subject Property. The present-day Subject Property location is presumed to be south of “40th Street” as identified in the 1905 Sanborn map (now known as West 38th Street). The area is labeled “Geo. Zobelein” and includes no structure markings.
1907	No significant changes to the Subject Property were observed since the 1905 Sanborn map.

1910	The names of streets surrounding the Subject Property align with present-day street names. No structures are identified on the Subject Property.
1914	No significant changes to the Subject Property were observed since the 1910 Sanborn map.
1922	The Sanborn map depicts Parcels 004 and 007 as being developed with a structure labeled as "4 flats" (apartments) and an accessory structure at the rear. No other structures are marked on the Subject Property.
1950	The map depicts residential apartment buildings and accessory structures almost every Subject Property Parcel. Parcels 002, 003, 005, 006, 007, and 015 each include four apartment buildings and an accessory structure on the rear of the lot. Parcel 001 includes six apartment units and an accessory structure. Parcel 004 includes 20 apartments. Parcel 016 includes no structure markings. All immediately adjacent lots are similarly marked with residential structures. The lot adjacent/west of Parcel 001, at the intersection of South Figueroa Street and West 38th Street, is marked with two "gas & oil" structures. Two lots at the corner of South Figueroa Street and West 39th Street each include one commercial structure marked as "store."
1954	No significant changes to the Subject Property were observed since the 1950 Sanborn map.
1957	No significant changes to the Subject Property were observed since the 1954 Sanborn map.
1960	No significant changes to the Subject Property were observed since the 1957 Sanborn map.
1966	No significant changes to the Subject Property were observed since the 1960 Sanborn map. The lot located at the South Figueroa Street and West 38th Street intersection, which previously included structures related to the use of gas and oil, was updated to include markings for "parking" only.
1968	No significant changes to the Subject Property were observed since the 1966 Sanborn map.
1970	No significant changes to the Subject Property were observed since the 1966 Sanborn map.

The city directories used in this study were made available through Environsite (selected years reviewed: 1892-2020) and were reviewed at approximate five-year intervals, if readily available (**Appendix H**). The listings that were identified for the Subject Property addresses (3822-3838 South Figueroa Street and 3801-3833 South Flower Drive) and adjoining addresses (3800-3820 and 3840-3850 South Figueroa Street, and 3835-3855 South Flower Drive) are summarized below.

Table 5.2-4 Historical City Directories Summary (Appendix H)

Direction	Description

Subject Property	Available listings for 3822-3838 South Figueroa Street and 3801-3833 South Flower Drive were names associated with residential addresses.
North	Listings to the north (3800-3820 South Figueroa Street) were associated with the University of Southern California, Beverly Orthopedic Physical, All Tile & Stone, Hideout Fashion, Standard Stations Inc., BIRNDORF ROBT T MD PROFESSIONAL CORP, MAUER IVAN MD PROFESSIONAL CORP, and names associated with residential addresses
East	Cross street directories were not provided per Envirosite search.
South	Listings to the south (3840-3850 and 3835-3855 South Flower Drive) were associated with IMAX Theater-CA Museum of Sci, Chicken Factory, Dreyvan Co Inc, Figueroa Philly, Chano's Drive In, Capitan Burger, KFC, Arena Liquors, Schwartz M Liquor, and names associated with residential addresses.
West	Cross street directories were not provided per Envirosite search.

There were no RECs identified during the review of available historical aerial photographs, USGS topographic maps, historical fire insurance maps, or city directories. It should be noted that review of historical records indicated that there were previous oil and gas uses on the lot located at the intersection of South Figueroa Street and West 38th Street. Further evaluation of all adjoining properties, including this lot, will be evaluated as part of the database review that follows.

5.3 REGULATORY RECORDS REVIEW

An environmental database search for the Subject Property and the surrounding area was performed by EDR, a contract information services company, using ASTM E1527-21 standard radii. The purpose of the records review was to identify RECs in connection with the Subject Property. Information in this section is subject to the accuracy of the data provided by the information services company and the date at which the information is updated, and the scope herein did not include confirmation of facilities listed as "unmappable" by regulatory databases. A copy of the Envirosite Government Records Report is attached in its entirety in **Appendix D**.

In some of the following subsections, the words up-gradient, cross-gradient and down-gradient refer to the topographic gradient in relation to the Subject Property. The groundwater flow direction and the depth to shallow groundwater, if present, would likely vary depending upon seasonal variations in rainfall and the depth to the soil/bedrock interface. Without the benefit of on-site groundwater monitoring wells surveyed to a datum, groundwater depth and flow direction beneath the Subject Property cannot be directly ascertained.

5.3.1 Federal and State/Tribal Databases

Listed below are the facility listings identified on federal and state/tribal databases within the ASTM-required search distances from the approximate Subject Property boundaries. Database definition, descriptions, and the database search report are included in **Appendix D**.

Table 5.3-1 Summary of Federal, State, and Local Database Results

Regulatory Agency Database	Search Distance (Miles)	Number of Sites
Federal RCRA –Treatment, Storage, and Disposal Facilities List (Non-Corrective Action)	0.5	0
Federal, State, and Tribal Registered Storage Tank Lists	0.25	8
Federal CERCLIS List	0.5	0
Federal Facilities	1.0	0
Federal RCRA – CORRACTs Facilities List	1	0
Federal Delisted NPL Site List	1.0	0
Federal Landfill and/or Solid Waste Disposal Site List	0.5	0
Federal, State, and Tribal Leaking Storage Tank Lists	0.5	4
Federal ERNS List	SP	0
Federal Institutional Controls / Engineering Controls Registries	0.5	0
Federal RCRA Generators List	0.25	16
Federal NPL Site List	1.0	0
State- and Tribal-Equivalent CERCLIS	1.0	0
State- and Tribal- Equivalent NPL	1.0	1
State and Tribal Landfill and/or Solid Waste Disposal Site Lists	0.5	0
State RCRA Generators List	0.25	52
State and Tribal Brownfield Sites	0.5	0
State and Tribal Voluntary Cleanup Sites	0.5	0
Local Brownfield Lists	0.5	0
Local List of Hazardous Waste / Contaminated Sites	0.5	1
Records of Emergency Release Reports	0.125	0
Local Land Records (Liens and Deeds)	SP	0
Local List of Landfill/Solid Waste Disposal Sites	0.5	4

Additionally, the Envirosite Government Records Report (**Appendix D**) included a review of other ascertainable records, resulting in the identification of the following:

- Two U.S. Department of Energy alternative fueling stations (<0.25-mile)
- 24 CalEPA Hazardous Waste Electronic Manifest System sites (<0.25-mile)
- 11 CalEPA Regulated Sites from the Certified Unified Program Agencies (CUPA) (<0.25-mile)
- 47 registered hazardous waste transporter manifests listed on CalEPA HAZNET (<0.25-mile)
- One Perfluoroalkyl and Polyfluoroalkyl Substances (PFAS) site (<0.5-mile)
- Three Medical Waste Management Program (MWMP) facilities (<0.25 mile)
- One Department of Toxic Substances Control (DTSC) No Further Action (NFA) school cleanup site (<0.5 mile)

5.3.2 Subject Property and Occupant Listings

The Subject Property is identified with two different site names for the following databases:

Table 5.3-2 Subject Property and Occupant Listings

Facility Name	Database Listings	Findings
Barry Reeves 3819 S Flower Dr Los Angeles, CA 90037	CA HAZNET – DTSC Hazardous Waste Tracking System Manifests CA HWG – Hazardous Waste Generators	The Envirosite Government Records Report indicates Parcel 004 was listed as a temporary hazardous waste generator site due to temporary transport of 2.5 tons of asbestos containing waste in year 2000. The site status is listed as "inactive." This listing is consistent with regulatory reporting requirements and no violations were identified. This listing is not considered a REC.
EVR Gard Construction 468 W 38th St, Los Angeles, CA 90037	CA HAZNET – DTSC Hazardous Waste Tracking System Manifests CA HWG – Hazardous Waste Generators	This listing is associated with temporary generation/transport of approximately 2.5 tons of hazardous waste at Parcel 001. No manifests documenting the specifics of the waste type were available. However, the site status has been "inactive" since the year 2013. This listing demonstrates compliance with regulatory reporting requirements and no violations were identified. This listing is not considered a REC.

5.3.4 Adjoining and Nearby Sites

Kimley-Horn's review of the referenced databases also considered the potential or likelihood of contamination from adjoining and nearby facilities. To evaluate which of the adjoining and nearby facilities identified in the regulatory database report present an environmental risk to the Subject Property, Kimley-Horn considered the following criteria:

- The type of database on which the adjoining/nearby property is identified.
- The topographic position of the property relative to the Subject Property.
- The direction and distance of the identified facility from the Subject Property.
- Local soil conditions in the Subject Property area.
- The known and/or inferred groundwater flow direction in the Subject Property area.
- The status of the respective regulatory agency-required investigations and/or cleanup associated with the identified facility.
- Surface and subsurface obstructions and diversions (e.g., buildings, roads, sewer systems, utility service lines, rivers, lakes, and ditches) located between the identified facility and the Subject Property.

With consideration of the criteria above, review of the Envirosite Government Records Report (**Appendix D**) did not identify any listings within ASTM-standard search distances that indicated the presence or likely presence of hazardous materials contamination at the Subject Property due to hazardous materials spills, violations, or remediation on nearby properties.

5.4 OTHER ENVIRONMENTAL RECORDS

Kimley-Horn reviewed information from the following agencies:

- EPA's NEPAssist Database
- State Water Resources Control Board (SWRCB) GeoTracker Database
- DTSC EnviroStor Database

Kimley-Horn reviewed the listed databases for records of regulated facilities on and surrounding the Subject Property. There were no regulated facilities noted with significant violations in the vicinity of the Subject Property.

5.5 VAPOR EVALUATION

The ASTM E 1527-21 document standardizes the terms release and migration consistent with those used in CERCLA and AAI. As such, potentially harmful vapors must be evaluated during the completion of a Phase I ESA.

Kimley-Horn performed a Tier 1 Vapor Encroachment Screening (VES) in accordance with E2600-15 *Standard Guide for Vapor Encroachment Screening on Property Involved in Real Estate Transactions* (2015) with the purpose of identifying if a Vapor Encroachment Condition (VEC) exists in association with the Subject Property (**Appendix I**). A VEC is defined as the presence or likely presence of contaminants of concern (COC) vapors in the subsurface of the Subject Property caused by a release of hazardous substances and/or petroleum compounds into soil and groundwater. Current and historical uses were evaluated within the Area of Concern (AOC) during the completion of the Tier 1 VES. As indicated in ASTM 2600-15, the radial distance of the AOC for non-petroleum hydrocarbon COCs (i.e., chlorinated VOCs) is 1/3-mile (1,760 ft.) and 1/10 mile (528 ft.) for petroleum hydrocarbons.

According to the reasonably ascertainable information reviewed during this screening process, Kimley-Horn has determined that a VEC is not likely to be present at the Subject Property.

The Tier I VES does not include vapor intrusion and/or indoor air quality considerations associated with existing and/or proposed structures. No vapor sampling was conducted in association with this VES and the Subject Property.

5.6 BUILDING DEPARTMENT/PROPERTY APPRAISER INFORMATION

Kimley-Horn searched the City of Los Angeles Department of Building and Safety (LADBS) Online Building Records portal for records associated with the Subject Property parcels. The LADBS database search produced a list of building permits associated with the Subject Property dating as far back as the year 1914. In some cases, scanned copies of the listed building permits were available for download. Kimley-Horn also reviewed reasonably ascertainable assessment information that was available on the Los Angeles County Assessor's Office's online database. The results of the LADBS record search and Los Angeles County Assessor's records search are included in **Appendix J**.

5.7 PRIOR REPORTS

Leighton and Associates, Inc. prepared a Phase I ESA for the Subject Property titled *Phase I Environmental Site Assessment 3816 through 3838 South Figueroa Street and 3801 through 3855 South Flower Drive Los Angeles California* on November 22, 2017 (**Appendix K**). The previous Phase I ESA reviewed various hazardous materials data and historical records associated with the same APNs reviewed for this report (5037-031-001, 002, 003, 004, 005, 006, 007, 015, 016), plus seven additional parcels (5037-031-008, 009, 010, 011, 014, 017, and 018).

The previous Phase I ESA (Leighton and Associates, Inc. 2017) found the following:

- Most residences on the Subject Property are divided into four units and include detached garages originally constructed in the 1920s. One vacant lot was identified at 3928 South Figueroa Street.
- Evidence of oil wells or oil field-related facilities was not identified on the Subject Property or adjacent properties.
- The previous Phase I ESA found that the address of 3820 South Figueroa was listed as "Union 76" on two government databases containing active and inactive UST sites. However, the previous Phase I ESA noted that it is unlikely that a Union 76 gasoline station was located at this address, as 3820 South Figueroa Street has been developed for residential use since the 1920s. It was further posited that the UST listing was most likely associated with the address of 3800 South Figueroa Street, which was a gasoline station between the 1930s and 1960s.
- Review of an environmental database report, the SWRCB GeoTracker database, and the DTSC EnviroStor database indicated that no documented facilities of potential environmental concern were located in the vicinity of the Subject Property. Furthermore, no RECs or CRECs were identified in connection with the Subject Property.
- Although not considered a REC, based on the age of the onsite structures, it was concluded that asbestos-containing building materials (ACM) and lead-based paint (LBP) may be present in the onsite structures.
    - Leighton and Associates recommended that an asbestos and lead-based paint survey be completed on the structures prior to any demolition or destructive renovation activities.

- Undocumented underground features such as USTs and basements were noted as being common in the project area based on the prior experience of Leighton and Associates.
    - Leighton and Associates recommended that observations should be made during future property development for areas of possible contamination such as, but not limited to, the presence of underground facilities, buried debris, waste drums, tanks, stained soils, or odorous soils. Leighton and Associates recommended that further investigation and analysis may be necessary should such materials be encountered during future development of the Subject Property.

6. INTERVIEWS

The objective of completing interviews with knowledgeable Subject Property contacts is to obtain information about the uses and physical characteristics of the property. The following individuals were interviewed regarding the current and historical use of the Subject Property.

Interviews

The Subject Property is owned by Ventus Group. Kimley-Horn was able to ascertain general information about the Subject Property and plans for redevelopment of the Project Site during preliminary discussions with Ventus Group, before site reconnaissance was conducted. The previous Phase I ESA prepared by Leighton & Associates, Inc. in 2017 was provided to Kimley-Horn in response to requests for environmental documentation associated with the site. During preliminary discussions, it was noted that Ventus Group recently purchased the Subject Property and the eight existing apartment buildings at the Subject Property are currently occupied by tenants (51 total units). It was also noted that the Subject Property and adjoining parcels have operated as multi-family residential uses for decades, with the exception of the recently developed, seven-story mixed-use building at 3800 South Figueroa Avenue to the north, and the mixed-use 3900 South Figueroa Street project currently under construction to the south. Mike O'Melveny of Ventus Group completed a User Questionnaire, which is provided in **Attachment C**. The responses indicated that Ventus Group is not currently aware of any environmental liens or known environmental violations.

6.1 STATE AND/OR LOCAL AGENCY INQUIRES

Below details the agencies contacted in regard to public records requests. Copies of the responses are included in **Appendix L**.

Table 6.1 Summary of State and/or Local Agency Inquires

Agency Contacted	Contact Method/Date	Response
City of Los Angeles Fire Department (CUPA)	https://recordsrequest.lacity.org/ Submitted July 3, 2024	On July 15, 2024, Kimley-Horn was contacted via phone by the City of Los Angeles Fire Department, who confirmed the availability of records associated with the historic gas station site previously located on the adjacent property at 3800 South Figueroa Street ("Standard Stations, Inc."). Kimley-Horn requested all documents available to determine the potential for HRECs at the site; however, based on the following public records documentation, no previous violations or spills were identified: - 1933 Certificates of Completion confirming the gas station's compliance with LADBS building permits. - City of Los Angeles Fire Department inspection records (1933 and 1940) indicating the former presence of four gasoline/waste oil USTs of 3,000-, 2,000-, 1,000-, and 120- gallon capacities.

		- 1961 Tank Abandonment Form documenting removal of all four UST tanks from the property.
Los Angeles Regional Water Quality Control Board (RWQCB)	Emailed July 3, 2024	The RWQCB responded to the records request stating there are no site records on the Subject Property (Request ID: PR3-070324-07. Additionally, there were no sites identified within the RWQCB GeoTracker online database.
Department of Toxic Substances Control (DTSC)	Emailed July 3, 2024	DTSC responded to the records request stating there are no site records on the Subject Property (Request ID: PR3-070324-07. Additionally, there were no sites identified within the DTSC EnviroStor online database.

7. FINDINGS AND OPINIONS

The logic and reasoning used by the environmental professional in evaluating information collected during the course of the assessment related to findings shall be discussed. The opinions shall specifically include the environmental professional's rationale for concluding that a finding is or is not a recognized environmental condition, controlled recognized environmental condition, historical recognized environmental condition, or de minimis condition insofar as the findings pertain to each of these conditions.

Kimley-Horn has performed a Phase I Environmental Site Assessment in conformance with the scope and limitations of ASTM Practice E 1527-21 for the Subject Property located along South Figueroa Street and South Flower Drive (Parcels 001 through 007, 015, and 016) in City of Los Angeles, California, 90037. Any exceptions to, or deletions from, this practice are described in Section 1.4 of this report.

7.1 RECOGNIZED ENVIRONMENTAL CONDITIONS

A REC is defined in the ASTM Standard as the presence or likely presence of a hazardous substances or petroleum products in, on, or at a property: 1) due to release to the environment; 2) under conditions indicative of a release to the environment; or 3) under conditions that pose a material threat of a future release to the environment. This assessment identified the former presence of a gas station in the vicinity of the Subject Property, at the adjacent 3800 South Figueroa Street address. This assessment identified no records of hazardous materials spills or violations associated with the Subject Property or the former gas station address. Accordingly, this assessment has not revealed evidence of recognized environmental conditions connected with the Subject Property.

7.2 CONTROLLED RECOGNIZED ENVIRONMENTAL CONDITIONS

A CREC is a recognized environmental condition that is being appropriately characterized and remediated in accord with, and under the supervision of, authorized governmental agency charged with oversight of such recognized environmental condition. This assessment has not revealed evidence of controlled recognized environmental conditions connected with the Subject Property.

7.3 HISTORICAL RECOGNIZED ENVIRONMENTAL CONDITIONS

A HREC, as defined in the ASTM Standard, is a past release of any hazardous substance and/or petroleum product that has been addressed to the satisfaction of the applicable regulatory authority or meeting unrestricted use criteria. This assessment identified the former presence of a gas station at the adjacent 3800 South Figueroa Street address. Based on historical research and database reviews, four USTs were removed in the 1960s and no records of violations or spills were identified at this site. Furthermore, the lot at 3800 South Figueroa Street has since been developed with a seven-story residential development with subsurface parking. Therefore, this assessment has not revealed evidence of historical recognized environmental conditions connected with the Subject Property.

7.4 BUSINESS ENVIRONMENTAL RISK

A BER, as defined in the ASTM Standard, is a risk which can have a material environmental or environmentally-driven impact on the business associated with the use of a commercial site, and which does not require further investigation to the same degree as a REC. Kimley-Horn did not identify areas of

potential concern associated with business environmental risks in connection with the Subject Property during the completion of this Phase I ESA.

7.5 ASBESTOS CONTAINING MATERIALS AND LEAD-BASED PAINT

This Phase I ESA does not include an evaluation of "non-scope issues" as identified in Appendix X6 of ASTM E1527-21, such as surveys for the presence of asbestos-containing materials (ACM), polychlorinated biphenyls (PCBs), radon, effects of indoor air quality, lead-based paint (LBP), lead in drinking water, industrial hygiene, and high-voltage lines. However, it should be noted that historical records indicate the onsite residential structures were constructed in the 1920s. While not considered a REC, there is the potential for ACM and LBP to be present in the existing residential structures on the Subject Property.

7.6 OTHER SUSPECT ENVIRONMENTAL CONDITIONS

A previous Phase I ESA that was prepared for the Subject Property noted that undocumented underground features, such as USTs used for heating oil and basements, are common in the project area (Leighton and Associates, Inc. 2017). Despite the findings of the previous Phase I ESA for the generalized project area that includes not only the Subject Property but surrounding areas, there is strong evidence to suggest that no such USTs, basements, buried debris, waste drums, or tanks would be located beneath the Subject Property. Based on the records reviewed by Kimley-Horn, the existing residential structures on the Subject Property were originally constructed in the 1920s, and no other uses preceding the residential development were identified. As such, it is Kimley-Horn's opinion that there is a very low potential for undocumented contamination sources to be encountered underground. Therefore, Kimley-Horn does not conclude that these suspect conditions meet the standard for a REC or HREC.

7.7 RECOMMENDATIONS

As described above, there is strong evidence to suggest that no USTs, basements, buried debris, waste drums, or tanks would be located beneath the Subject Property, despite the findings of the previous Phase I ESA (Leighton and Associates Inc. 2017), which stated there was the potential for such undocumented sources of contamination to be located underground in the general area surrounding the Subject Property. However, out of an abundance of caution and in the absence of definitive evidence refuting the potential for any buried debris, drums or USTs, Kimley-Horn is continuing to recommend that monitoring for potential sources of contamination be carried out during site excavation. Should undocumented sources of contamination be encountered, further investigation and analysis may be necessary at that time.

The findings of this Phase I ESA further suggest that there is potential for ACM and LBP to be released during demolition of the existing buildings on the Subject Property. While the presence of these materials is not considered a REC, Kimley-Horn recommends the completion of asbestos and lead-based paint surveys on the structures prior to any demolition or destructive renovation activities.

Based on the findings and opinions described above, no additional investigations in a Phase II ESA are recommended at this time.

8. DECLARATION

8.1 STATEMENT OF COMPLIANCE

I declare that, to the best of my professional knowledge and belief, I meet the definition of Environmental Professional as defined in §312.10 of 40 CFR 312 and I have the specific qualifications based on education, training, and experience to assess a property of the nature, history, and setting of the Subject Property. I have developed and performed all appropriate inquires in conformance with the standards and practices set forth in 40 CFR Part 312.

KIMLEY-HORN AND ASSOCIATES, INC.

Heidi Rous

By: Heidi Rous, CPP
Associate

9. REFERENCES

American Society for Testing and Materials, 2021, ASTM 1527-21, Standard Practice for Environmental Site Assessments: Phase I Environmental Site Assessment Process.

American Society for Testing and Materials, 2022, ASTM E2600-15 Standard Guide for Vapor Encroachment Screening on Property Involved in Real Estate Transactions.

Dibblee, T.W. and Ehrenspeck, H.E., ed., 1991, Geologic map of the Hollywood and Burbank (south 1/2) quadrangles, Los Angeles, California, Dibblee Geological Foundation, Dibblee Foundation Map DF-30, 1:24,000.

Envirosite Corporation, 2024. Environmental Database Reports.

Environmental Data Resources, Inc., February 2024. Environmental Reports.

Leighton and Associates, Inc., 2017. *Phase I Environmental Site Assessment 3816 through 3838 South Figueroa Street and 3801 through 3855 South Flower Drive Los Angeles California*.

Los Angeles County Assessor Portal. Available online: https://portal.assessor.lacounty.gov/, accessed July 15, 2024.

State of California Department of Conservation Division of Geologic Energy Management (CalGEM) Well Statewide Tracking and Reporting System (WellSTAR) database. Available online: https://www.conservation.ca.gov/calgem/Pages/WellFinder.aspx. Accessed July 12, 2024.

U.S. Department of Agriculture, Natural Resources Conservation Service. Web Soil Survey for Los Angeles County, CA. Available online: http://websoilsurvey.nrcs.usda.gov/app/WebSoilSurvey.aspx, accessed July 12, 2024.

U.S. Geological Survey Division (USGS) 7.5-Minute Topographic Map of the Hollywood Quadrangle, California, 2024.

Appendix A

Figure 1: Site Vicinity Map

Figure 2: Subject Property Map

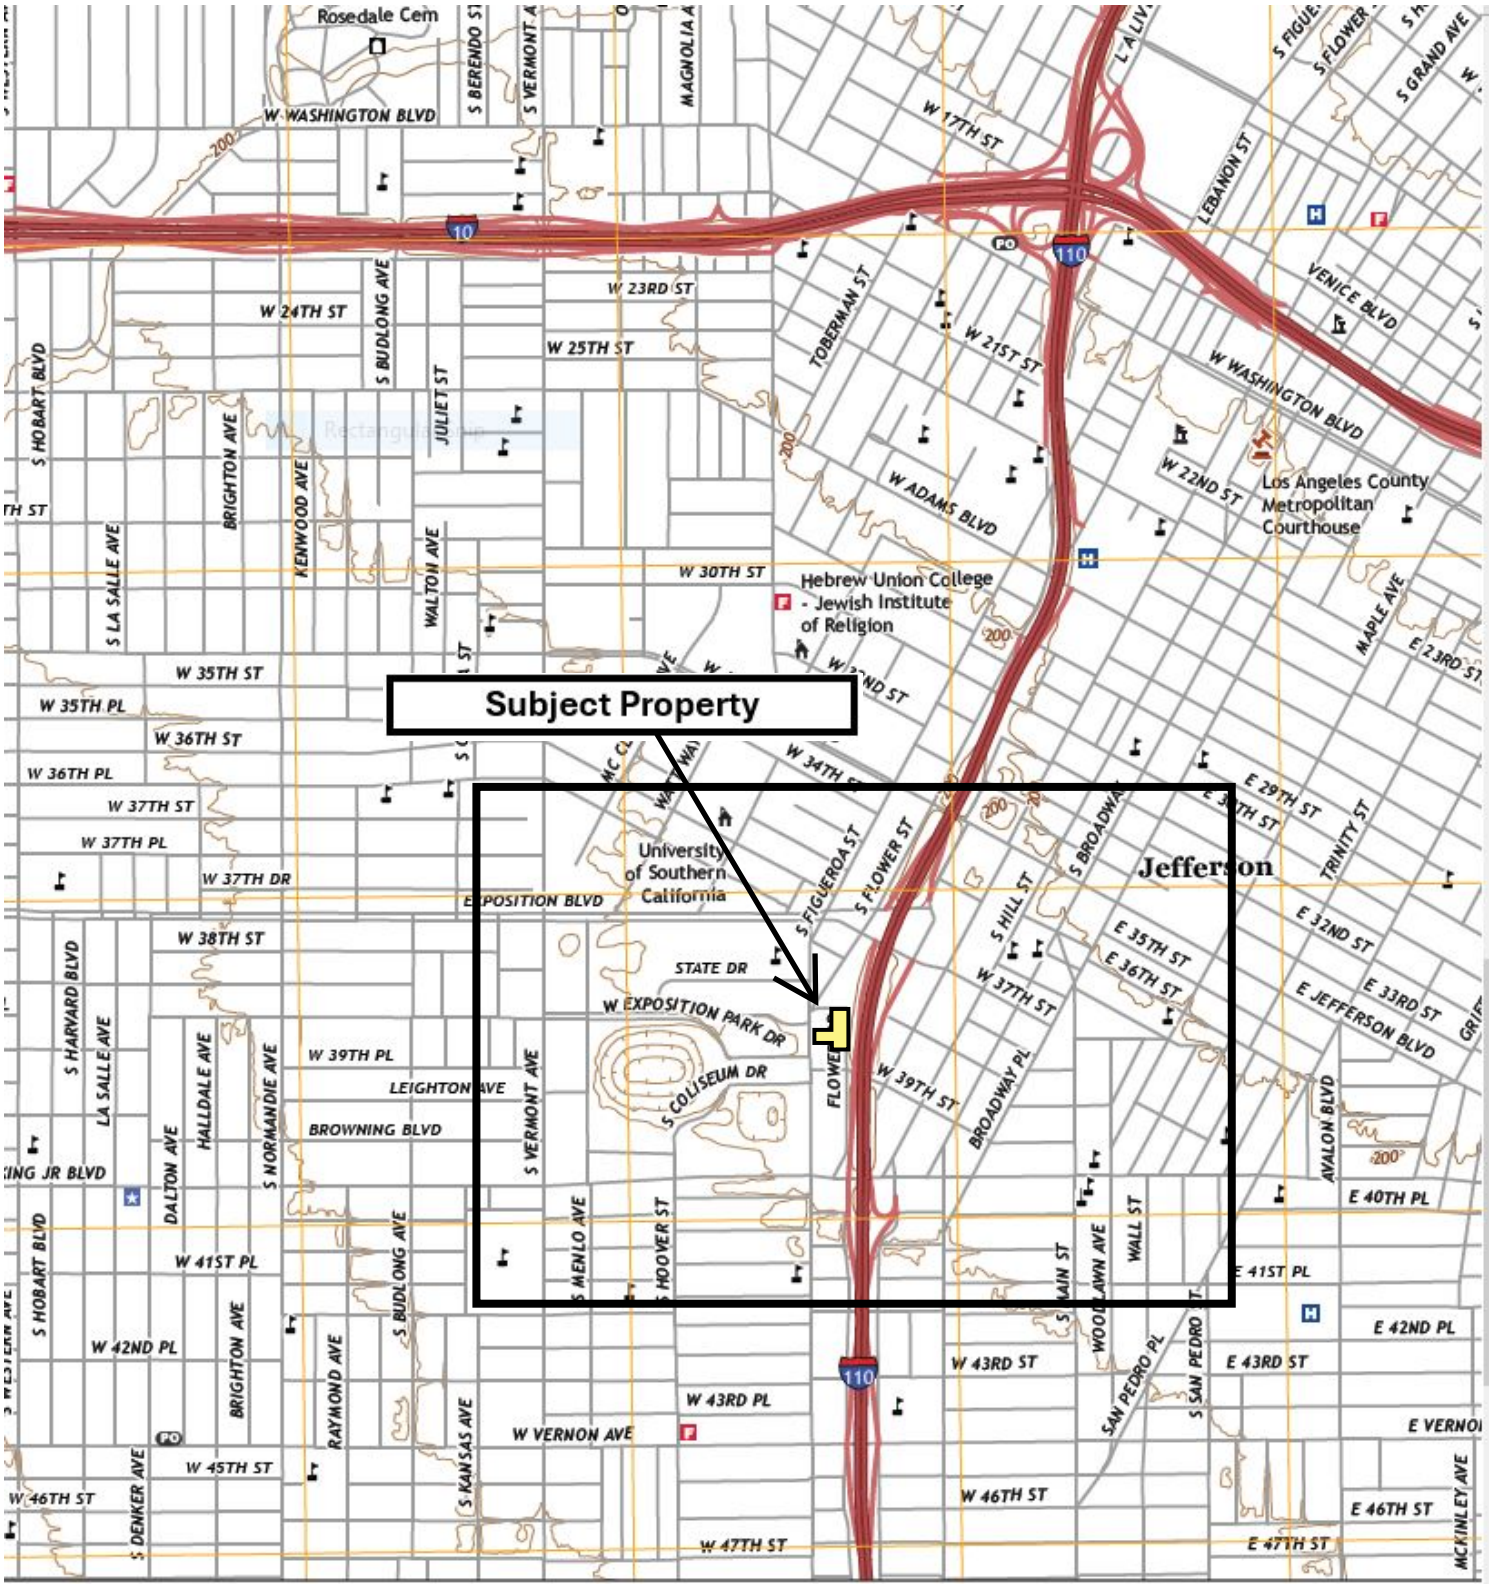

SITE VICINITY MAP

Kimley»Horn

FIGURE 1

SUBJECT PROPERTY MAP

Kimley»Horn

FIGURE 2

Appendix B

Site Photos

Photo 1: View of Subject Property Parcel 001 facing south from W 38th Street

Photo 2: View of Subject Property Parcel 001 facing west from S Flower Drive

Photo 3: View of Subject Property Parcel 001 facing southwest from W 39th Street

Photo 4: View of transformer on property adjacent to Parcel 001 (bottom right)

Photo 5: View of Subject Property Parcel 002 facing west from S Flower Drive (on the right)

Photo 6: View of Subject Property Parcel 003 facing west from S Flower Drive

Photo 7: View of Subject Property Parcels 004 and 005 facing southwest from S Flower Drive

Photo 8: View of Subject Property Parcel 006 facing west from S Flower Drive

Photo 9: View of Subject Property Parcel 007 facing west from S Flower Drive

Photo 10: View of adjoining residential properties to the south of Parcel 007 along S Flower Drive

Photo 11: View of Subject Property Parcel 015 facing east from S Figueroa Street

Photo 12: View of Subject Property Parcel 016 facing east from S Figueroa Street

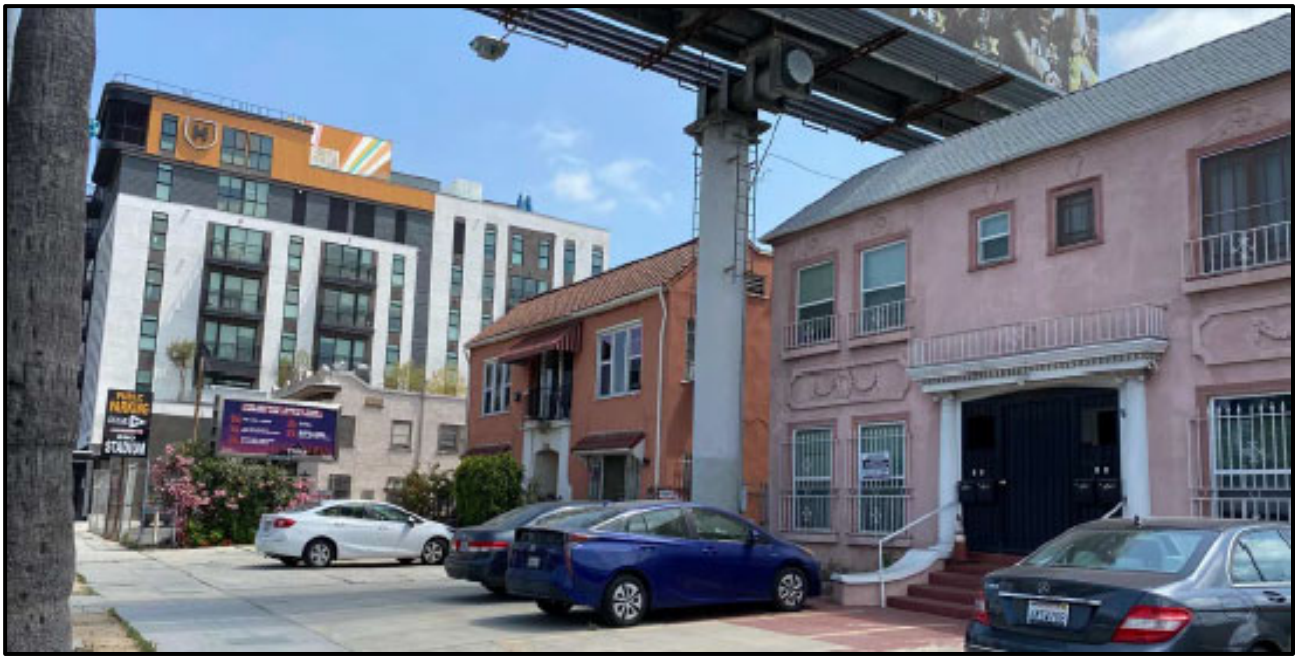

Photo 13: View of the two-story residential properties located south of Parcel 016 (foreground) and the seven-story mixed-use development located north of Parcel 015 (background)

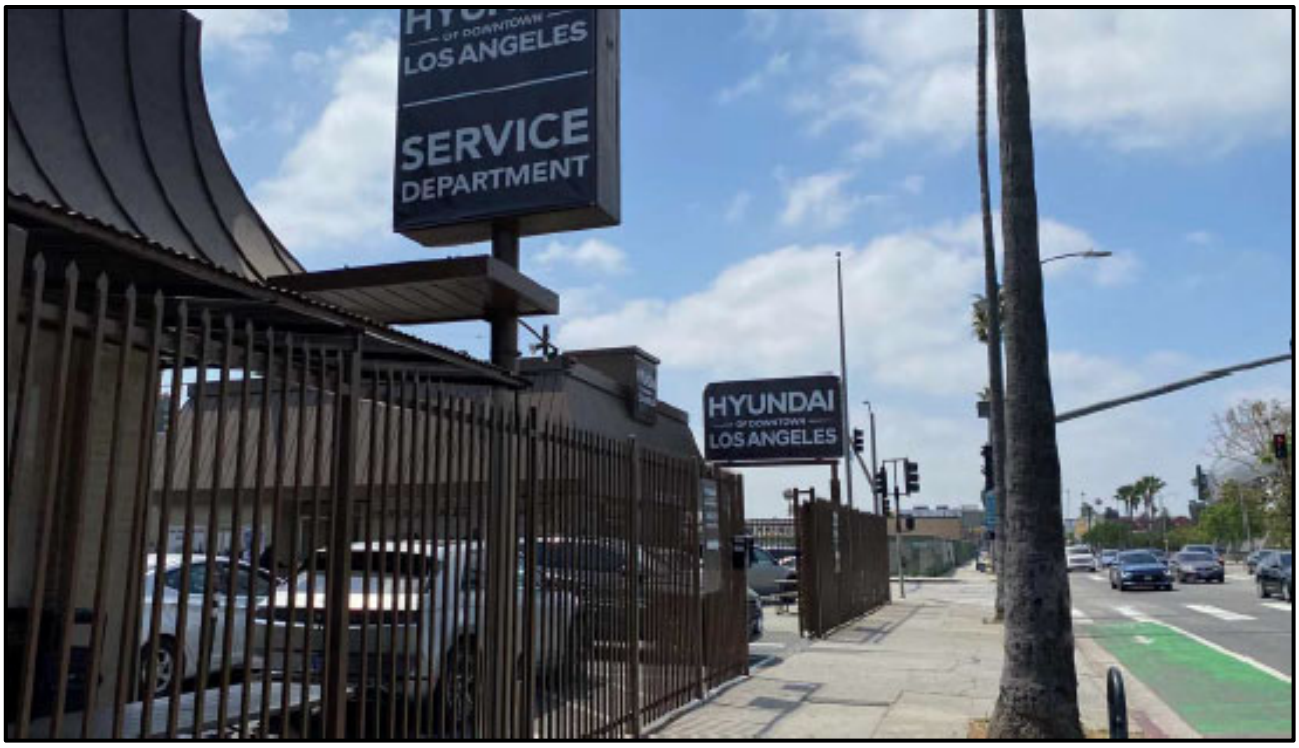

Photo 14: View of commercial business on S Figueroa Street / W 39th Street Intersection

Photo 15: Southeast view from S Flower Drive / W 39th Street intersection

Photo 16: South view from W 39th Street (south of the Subject property)

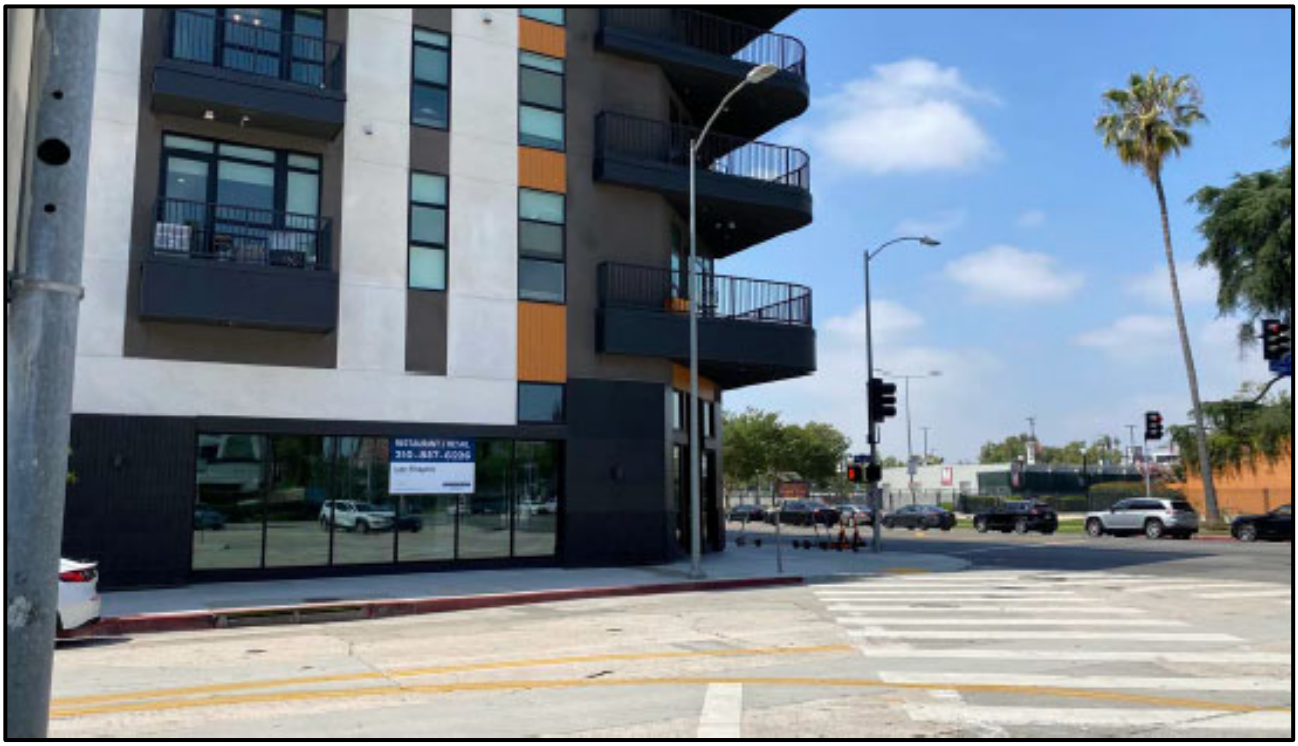

Photo 17: South view of 3800 S Figueroa St to the northwest of the Subject Property

Photo 18: View of Exposition Park to the west of the Subject Property

Appendix C

User Questionnaire

USER QUESTIONNAIRE

Subject Property/Project Name:	3822 South Figueroa Project
Subject Property Address/Tax Parcel #:	3822-3838 South Figueroa Street, Los Angeles, CA 3801-3833 1/2 South Flower Drive, Los Angeles, CA APNs: Figueroa Lots - 5037-031-015 & 5037-031-016 Flower Lots - 5037-031-001, 5037-031-002, 5037-031-003, 5037-031-004, 5037-031-005, 5037-031-006 & 5037-031-007
User Name:	Mike O'Melveny, Executive Vice President Ventus Group 6789 Quail Hill Parkway St 225 Irvine, CA 92603
User Contact Information (phone/email):	Mike.OMelveny@ventusgroup.com
Reason for performing the Phase I ESA (i.e., sale/purchase/exchange, etc.) **Anticipated Transaction Date:**	CEQA EIR
Any previous environmental studies, reports or documentation provided (yes/no): **Please Attach**	*Phase I ESA: 3816 through 3838 South Figueroa Street And 3801 through 3855 South Flower Drive Los Angeles, California*, November 22, 2017. Prepared by Leighton and Associates, Inc
Signature of User:	
Date:	6-17-24

To qualify for one of the Landowner Liability Protections (LLPs) offered by the Small Business Liability Relief and Brownfields Revitalization Act of 2001 (the "Brownfields Amendments"), the user must conduct the following inquiries required by 40 C.F.R. §§ 312.25, 312.28, 312.29, 312.30,and 312.31.

Please provide an answer to each question or attach pertinent information and identify a number for each attachment.

1. **Environmental liens that are filed or recorded against the subject property (40 CFR 312.25).** Did a search of land title records (or judicial records where appropriate, see Note 1 below) identify any environmental liens filed or recorded against the subject property under federal, tribal, state, or local law?

   NOTE 1—In certain jurisdictions, federal, tribal, state, or local statutes, or regulations specify that environmental liens and AULs be filed in judicial records rather than in land title records. In such cases judicial records shall be searched for environmental liens and AULs.

   ☒ No ☐ Yes (Describe or attach information) Attachment No. _____

   _____

   _____

2. **Activity and use limitations that are in place on the subject property or that have been filed or recorded against the subject property.**
Did a search of land title records (or judicial records where appropriate, see Note 1 above) identify any AULs, such as engineering controls, land use restrictions or institutional controls that are in place at the subject property and/or have been filed or recorded against the subject property under federal, tribal, state or local law?

☑ No ☐ Yes (Describe or attach information) Attachment No. _____

_____

_____

3. **Specialized knowledge or experience of the person seeking to qualify for the LLP (40 CFR 312.28).**
Do you have any specialized knowledge or experience related to the subject property or nearby properties? For example, are you involved in the same line of business as the current or former occupants of the subject property or an adjoining property so that you would have specialized knowledge of the chemicals and processes used by this type of business?

☑ No ☐ Yes (Describe or attach information) Attachment No. _____

_____

_____

4. **Relationship of the purchase price to the fair market value of the subject property if it were not contaminated (40 CFR 312.29).**
Does the purchase price being paid for this subject property reasonably reflect the fair market value of the property?

☐ No ☑ Yes (Describe or attach information) Attachment No. _____

_____

_____

If you conclude that there is a difference, have you considered whether the lower purchase price is because contamination is known or believed to be present at the property?

☐ No ☐ Yes (Describe or attach information) Attachment No. _____

_____

_____

5. **Commonly known or reasonably ascertainable information about the subject property (40 CFR 312.30).**
Are you aware of commonly known or reasonably ascertainable information about the subject property that would help the environmental professional to identify conditions indicative of releases or threatened releases? For example,

a. Do you know the past uses of the subject property?

☑ No ☐ Yes (Describe or attach information) Attachment No. _____

b. Do you know of specific chemicals that are present or once were present at the subject property?

☑ No ☐ Yes (Describe or attach information) Attachment No. _____

c. Do you know of spills or other chemical releases that have taken place at the subject property?

☑ No ☐ Yes (Describe or attach information) Attachment No. _____

d. Do you know of any environmental cleanups that have taken place at the subject property?

☑ No ☐ Yes (Describe or attach information) Attachment No. _____

6. **The degree of obviousness of the presence or likely presence of contamination at the subject property, and the ability to detect the contamination by appropriate investigation (40 CFR 312.31).**

Based on your knowledge and experience related to the subject property are there any obvious indicators that point to the presence or likely presence of releases at the subject property?

☑ No ☐ Yes (Describe or attach information) Attachment No. _____

Appendix D

Envirosite Government Records Report

Government Records Report | 2024

With Platinum Review

Order Number: 98834

Report Generated: 06/11/2024

Project Name: 3822 South Figueroa

Project Number:

3822 South Figueroa
3822-3838 South Figueroa Street, 3801-3833 1/2 South Flower Drive
Los Angeles, CA 90037

with Envirosite Atlas

Contact us at:
(866) 211-2028
envirositecorp.com

Table of Contents 2024

Section	Page
Executive Summary	1
Executive Summary by Distance	2
Executive Summary by Database	5
Property Proximity Map	25
Area Map	26
Map Findings Summary	27
Map Findings	39
Unmappable Summary	491
Environmental Records Searched	492
Geological Landscape Section	531
Geological Landscape Section Soil Map	534
Geological Landscape Section Summary	535
Geological Findings Map	537
Geological Landscape Section Map Findings	538
Geological Landscape Section Map Findings Radon	599
Geological Landscape Records Searched	600

Disclaimer - Copyright and Trademark Notice

All information contained in this report are based on data available from various public, government and other sources and are based upon the best data available from those sources. The information available in this report may be available from other sources and is not exclusive or the exclusive property of Envirosite Corporation.

NO WARRANTY EXPRESSED OR IMPLIED, IS MADE IN CONNECTION WITH THIS REPORT, INCLUDING WITHOUT LIMITATION, MERCHANTABILITY OR FITNESS FOR A PARTICULAR PURPOSE. ALL RISK IS ASSUMED BY USER AND Envirosite assumes no liability for faulty or inaccurate information. The Reports may utilize a variety of public and other sources reasonably available to Envirosite. Envirosite cannot, and does not assure, warrant, guarantee or assume any liability for the correctness, comprehensiveness, timeliness or completeness of any of such information, nor is the information in any Report to be construed as legal advice with respect to environmental risks associated with any property. Envirosite shall not be liable to anyone for any claims, causes of action, suits, damages, losses, costs and expenses (including, without limitation, attorneys' fees and costs) arising out of or caused by this report regardless of the acts, errors or omissions, or negligence of Envirosite. Any damages shall be limited to the purchase price of the report.

Purchaser of the report accepts the report "As Is". The report is intended only to provide information only and should not be considered as providing any legal advice, prediction, forecast, or fact as to the environmental risk for any specific property. Reports are proprietary to Envirosite, and contain copyrighted material and trademarks of Envirosite. All other trademarks used herein are the property of their respective owners. All rights of Envirosite as to the Reports are reserved.

Envirosite Corporation has conducted a search of all reasonably ascertainable records in accordance with EPA's AAI (40 CFR Part 312) requirements and the ASTM E-1527-21 Environmental Site Assessments standard.

SUBJECT PROPERTY INFORMATION:

ADDRESS:

3822 South Figueroa
3822-3838 South Figueroa Street, 3801-3833 1/2 South Flower Drive
Los Angeles, CA 90037

COORDINATES:

Latitude (North):	34.015123 - 34°0'54.4"
Longitude (West):	-118.281979 - -118°16'55.1"
Universal Transverse Mercator:	Zone 11N
UTM X (Meters):	381629.24
UTM Y (Meters):	3764573.67
State Plane Coordinates:	0405 - California Zone 5 (US Survey Feet)
X Coordinate (Feet):	6476213.902 E
Y Coordinate (Feet):	1828005.566 N

ELEVATION:

Elevation:	189 ft. above sea level

USGS TOPOGRAPHIC MAP ASSOCIATED WITH SUBJECT PROPERTY:

Subject Property Map: 34118-A3 Hollywood, CA
Most Recent Revision: 2018

MAP ID	SITE NAME	ADDRESS	DATABASE(S)	RELATIVE ELEVATION	DIRECTION / DISTANCE
A1	BARRY REEVES	3819 S FLOWER DR	HAZNET - CA, HWG - CA		SP
A2	EVR GARD CONSTRUCTION	468 W 38TH ST	HAZNET - CA, HWG - CA		SP
3	1X DEPT OF TRANSPORTATION	3820 S FLOWER	HAZNET - CA, HWG - CA	Lower	ENE / 0.013 mi., 68 ft.
4	SOUTHEREN CALIFORNIA MED GROUP...	3800 S FIGUEROA ST | 3800...	ALT FUELING, HAZNET - CA, HWG - CA	Lower	NW / 0.017 mi., 92 ft.
B5	ANNE-MERELIE MURRELL	3770 S FLOWER ST	HAZNET - CA, HWG - CA	Higher	NNW / 0.030 mi., 157 ft.
6	LSD City of Los Angeles Bureau of San...	39th St & Flower Dr	MANIFEST EPA	Lower	SSE / 0.050 mi., 265 ft.
B7	1X CAL-TRANS DISTRICT 7	3750 SOUTH FLOWER	HAZNET - CA, HWG - CA	Higher	N / 0.051 mi., 268 ft.
C8	CALIFORNIA AFRICAN AMERICAN MUS...	600 STATE DR	ECHO, FRS, FTTS INSP, HAZNET - CA, HWG - C...	Higher	WNW / 0.056 mi., 296...
C9	CALIFORNIA AFRICAN AMERICAN MUSEUM	600 STATE DR	HAZNET - CA, HWG - CA	Higher	WNW / 0.057 mi., 302...
D10	LMP USC PROPERTY OWNER, LLC	3900-3970 (EVEN) S. FIGUE...	HWG - CA	Lower	SSW / 0.061 mi., 323 ft.
B11	UNIVERSAL SVC. INC.	3742 S. FLOWER ST. | 3742...	HAZNET - CA, HWG - CA	Higher	NNE / 0.064 mi., 340 ft.
D12	STATE OF CA OFFICE OF EXPOSITION ...	3855 S FIGUEROA ST	ALT FUELING, CIWQS - CA, HAZNET - CA, HWG...	Lower	SW / 0.078 mi., 415 ft.
E13	1X DEPT OF TRANSPORTATION	3843 S GRAND	HAZNET - CA, HWG - CA	Higher	ESE / 0.085 mi., 449 ft.
B14	CHIPOTLE MEXICAN GRILL #945	3748 S FIGUEROA ST | 3748...	CALEPA SITES - CA, FRS, HWG - CA, RCRA_NONGEN	Lower	NNW / 0.095 mi., 504 ft.
F15	GUILD PRINTING CO	3801 SO. GRAND AV.	CALEPA SITES - CA, FRS	Higher	E / 0.104 mi., 551 ft.
F16	GUILD PRINTING COMP INC | PACIFIC ...	3801 S GRAND AVE	ECHO, FRS, HAZNET - CA, HWG - CA, RCRA_SQG	Higher	E / 0.105 mi., 554 ft.
E17	LSD City of Los Angeles Bureau of San...	39th St & Grand Ave	MANIFEST EPA	Lower	SE / 0.106 mi., 561 ft.
G18	1X DEPT. OF TRANSPORTATION	3721 SOUTH HOPE ST.	HAZNET - CA, HWG - CA	Lower	NE / 0.119 mi., 629 ft.
G19	1X DEPT. OF TRANSPORTATION	3715 SOUTH HOPE ST.	HAZNET - CA, HWG - CA	Higher	NE / 0.125 mi., 662 ft.
G20	1X CAL TRANS	3726-3722 SOUTH HOPE ST.	HAZNET - CA, HWG - CA	Higher	ENE / 0.126 mi., 667 ft.
H21	Los Angeles City of | AMISTAD DE LOS...	3745 S Grand Ave | 3745 S...	MANIFEST EPA, MWMP 2 - CA	Higher	E / 0.131 mi., 692 ft.
E22	1X CAL TRANS	3912-14 SOUTH GRAND AVE.	HAZNET - CA, HWG - CA	Lower	SE / 0.131 mi., 694 ft.
E23	1X CAL TRANS	3912-39 1 2 & 3914 - 39 1...	HAZNET - CA, HWG - CA	Lower	SE / 0.135 mi., 713 ft.
H24	LSD City of Los Angeles Bureau of San...	401 W 38th St	MANIFEST EPA	Higher	E / 0.136 mi., 718 ft.
H25	RAINBOW GRAPHICS	386 W 38TH ST	ECHO, FRS, HAZNET - CA, HWG - CA, RCRA_SQG	Higher	E / 0.138 mi., 728 ft.
I26	STEELE AND KENNEDY UNOCAL SVC |...	3701 SOUTH FLOWER ST | 37...	CALEPA SITES - CA, HAZNET - CA, HWG - CA	Higher	NNE / 0.141 mi., 745 ft.
I27	STOELET KENNEDY UNION OIL DEAL	3701 SO FLOWER ST	HIST UST - CA	Higher	NNE / 0.141 mi., 745 ft.
I28	UNOCAL SERVICE STATION #4004 | S...	3701 S FLOWER | 3701 SOUT...	HAZNET - CA, HIST UST - CA, HWG - CA	Higher	NNE / 0.141 mi., 747 ft.
E29	1X CAL TRANS	3916 S GRAND AVE	HAZNET - CA, HWG - CA	Lower	SE / 0.142 mi., 749 ft.
30	1X CAL TRANS	3959-3979 SOUTH FLOWER DR...	HAZNET - CA, HWG - CA	Lower	S / 0.142 mi., 751 ft.
31	ALEXANDER SCIENCE CENTER ELEM ...	3737 S FIGUEROA ST	ECHO, FRS, HAZNET - CA, HWG - CA, RCRA_LQ...	Lower	NW / 0.143 mi., 755 ft.
32	LSD City of Los Angeles Bureau of San...	358 W 38th St	MANIFEST EPA	Higher	ESE / 0.143 mi., 758 ft.
33	CPLEVSTATIONS | CPLEVSTATIONS EV3	631-799 Exposition Park D...	ALT FUELING	Lower	WSW / 0.144 mi., 761 ft.
H34	LSD City of Los Angeles Bureau of San...	3800 S Grand Ave	MANIFEST EPA	Higher	E / 0.147 mi., 774 ft.
H35	CATALINA GRAPHICS | GUILD PRINTIN...	380 W 38TH ST	HAZNET - CA, HWG - CA	Higher	E / 0.147 mi., 778 ft.
H36	IRVIN KASS	3760 S GRAND AVE	HAZNET - CA, HWG - CA	Higher	E / 0.150 mi., 793 ft.
G37	UNIVERSITY OF SOUTHERN CALIFORN...	3716 S. HOPE ST.	ECHO, FRS, HWG - CA, MANIFEST EPA, RCRA_...	Higher	ENE / 0.152 mi., 802 ft.
38	LSD City of Los Angeles Bureau of San...	387 W 37th St	MANIFEST EPA	Higher	NE / 0.157 mi., 830 ft.

MAP ID	SITE NAME	ADDRESS	DATABASE(S)	RELATIVE ELEVATION	DIRECTION / DISTANCE
H39	BLADE GRAFIX	3748 S GRAND AVE	ECHO, FRS, HAZNET - CA, HWG - CA, RCRA_SQG	Higher	E / 0.157 mi., 831 ft.
H40	CREATE IMPRESSIONS | PRINTZONE INC	3750 S GRAND AVE	FRS, HAZNET - CA, HWG - CA	Higher	E / 0.166 mi., 876 ft.
H41	GENESIS DISPATCH INC	352 W 38TH ST	ECHO, FRS, HWG - CA, RCRA_NONGEN	Higher	E / 0.170 mi., 899 ft.
H42	LSD City of Los Angeles Bureau of San...	350 W 38th St	MANIFEST EPA	Higher	E / 0.171 mi., 902 ft.
G43	312 W 37th St | Greenlots - 12921	312 W 37th St	ALT FUELING	Higher	ENE / 0.171 mi., 903 ft.
J44	EXPOSITION METROLINE CONSTRUCT...	INTERSECTION OF FIGUEROA...	HAZNET - CA, HWG - CA	Higher	N / 0.173 mi., 914 ft.
K45	UNIVERSITY OF SOUTHERN CALIFORNIA	3601 S. FLOWER ST.	HAZNET - CA, HWG - CA	Higher	NNE / 0.177 mi., 937 ft.
L46	YANG'S T-SHIRT	3820 S HILL ST | 3820 SOU...	HAZNET - CA, HWG - CA	Lower	ESE / 0.191 mi., 1007 ft.
G47	LSD City of Los Angeles Bureau of San...	37th & Grand Ave	MANIFEST EPA	Higher	ENE / 0.193 mi., 1020 ft.
K48	UNIVERSITY OF SOUTHERN CALIFORN...	MCCLINTOCK -W 34TH CHILDS...	AFS, CALEPA SITES - CA, DOCKET, ECHO, EMI ...	Higher	NNE / 0.194 mi., 1023...
L49	KNIT AMERICA	3848 SO. HILL	HAZNET - CA, HWG - CA	Higher	ESE / 0.195 mi., 1029 ft.
L50	LSD City of Los Angeles Bureau of San...	3848 S Hill St	MANIFEST EPA	Higher	ESE / 0.196 mi., 1036 ft.
K51	Los Angeles City of	400 W Exposition Blvd	HIST CHMIRS - CA, MANIFEST EPA	Higher	NNE / 0.196 mi., 1037...
G52	L. A. SMOG CENTER	3671 S GRAND AVE	CALEPA SITES - CA, ECHO, FRS, HAZNET - CA,...	Higher	ENE / 0.197 mi., 1040 ft.
H53	HAWTHORNE BONDED BRAKE,CO	3763 S HILL ST	HAZNET - CA, HWG - CA	Higher	E / 0.197 mi., 1042 ft.
54	BANC OF CALIFORNIA STADIUM | LAF...	3939 S FIGUEROA ST | 3939...	ARENAS, CALEPA SITES - CA, CIWQS - CA, ECH...	Lower	SW / 0.199 mi., 1049 ft.
M55	Alona Kashanian, DPM	3984 S Figueroa St	MWMP 2 - CA	Lower	S / 0.202 mi., 1066 ft.
56	MYDOL ISLAM	3906 S HILL ST	HAZNET - CA, HWG - CA	Lower	SE / 0.202 mi., 1067 ft.
K57	G & M OIL CO #89	3584 S FIGUEROA BLVD	HAZNET - CA, HWG - CA	Higher	N / 0.202 mi., 1069 ft.
K58	CHEVRON STATION 96642 | CHEVRON...	3584 S FIGUEROA ST	ECHO, FRS, HAZNET - CA, HIST UST - CA, HWG...	Higher	N / 0.203 mi., 1072 ft.
L59	B J SPORTSWEAR	3838 S HILL ST	ECHO, FRS, HAZNET - CA, HWG - CA, RCRA_SQG	Higher	ESE / 0.205 mi., 1085 ft.
N60	CAD FABULOUS INC | JC TRIMMING C...	3800 S HILL ST	ECHO, FRS, HAZNET - CA, HWG - CA, MANIFES...	Higher	ESE / 0.207 mi., 1091 ft.
H61	GLORIA APPAREL INC	3751 SO HILL ST	HAZNET - CA, HWG - CA	Higher	E / 0.209 mi., 1105 ft.
M62	UNIVERSITY PARK DIALYSIS CENTER	3986 S FIGUEROA ST	CALEPA SITES - CA, MWMP 2 - CA	Lower	S / 0.213 mi., 1127 ft.
J63	JILL & FRANK FERTITTA HALL | JILL AN...	610 CHILDS WAY	CALEPA SITES - CA, CIWQS - CA, NPDES - CA, ...	Higher	N / 0.214 mi., 1129 ft.
K64	CAMPUS SERVICE | 1X UNIVERSITY MOBIL	441 W EXPOSITION BLVD | 4...	HAZNET - CA, HIST UST - CA, HWG - CA	Higher	NNE / 0.215 mi., 1136...
N65	LSD City of Los Angeles Bureau of San...	318 W 38th St	MANIFEST EPA	Higher	ESE / 0.215 mi., 1138 ft.
O66	CALIFORNIA DEPT OF MOTOR VEHICL...	3615 S HOPE ST | 3615 SOU...	CHMIRS - CA, HAZNET - CA, HWG - CA	Higher	NE / 0.220 mi., 1163 ft.
P67	MANUAL ARTS NEW ELEMENTARY SC...	700 STATE STREET	CALEPA SITES - CA, ENVIROSTOR - CA, NFA - C...	Lower	W / 0.225 mi., 1186 ft.
Q68	DHL WORLDWIDE EXPRESS INC	3707 S HILL ST	HAZNET - CA, HWG - CA	Higher	ENE / 0.225 mi., 1191 ft.
Q69	DHL AIRWAYS INC	3707 SO HILL ST	HAZNET - CA, HWG - CA	Higher	ENE / 0.226 mi., 1191 ft.
P70	CALIFORNIA SCIENCE CENTER | ARMO...	700 STATE DR	BRS, CALEPA SITES - CA, CIWQS - CA, ECHO, ...	Lower	W / 0.226 mi., 1192 ft.
L71	LSD City of Los Angeles Bureau of San...	3829 S Broadway	MANIFEST EPA	Higher	ESE / 0.228 mi., 1205 ft.
M72	7-ELEVEN #37237	3994 S FIGUEROA ST	CALEPA SITES - CA	Lower	S / 0.229 mi., 1208 ft.
H73	LSD City of Los Angeles Bureau of San...	325 W 38th St	MANIFEST EPA	Higher	E / 0.231 mi., 1223 ft.
M74	1X DENMARST LTD	457 W MARTIN LUTHER KING...	HAZNET - CA, HWG - CA	Lower	S / 0.234 mi., 1237 ft.
L75	LSD City of Los Angeles Bureau of San...	3879 S Broadway Way	MANIFEST EPA	Lower	ESE / 0.245 mi., 1295 ft.
O76	THE SALVATION ARMY	HOPE HARBOR 3107 SOUTH GR...	HWG - CA	Higher	NE / 0.246 mi., 1298 ft.

MAP ID	SITE NAME	ADDRESS	DATABASE(S)	RELATIVE ELEVATION	DIRECTION / DISTANCE
L77	Los Angeles City of	3817 S Broadway	MANIFEST EPA	Higher	ESE / 0.247 mi., 1305 ft.
K78	UNIVERSITY OF SOUTHERN CALIFORN...	3540 S FIGUEROA ST	ECHO, FRS, HAZNET - CA, HWG - CA, MANIFES...	Higher	N / 0.249 mi., 1313 ft.
R79	LSD City of Los Angeles Bureau of San...	3962 S Hill St	MANIFEST EPA	Lower	SSE / 0.249 mi., 1315 ft.
R80	LSD City of Los Angeles Bureau of San...	387 W Martin Luther King ...	MANIFEST EPA	Lower	SSE / 0.250 mi., 1319 ft.
M81	ARCO #3000	504 MARTIN LUTHER KING BL...	CALEPA SITES - CA, EPA LUST, FRS, LUST REG...	Lower	SSW / 0.262 mi., 1384...
M82	CHEVRON 207669	4000 S FIGUEROA BLVD | 40...	BRS, CALEPA SITES - CA, CHMIRS - CA, ECHO, ...	Lower	S / 0.278 mi., 1467 ft.
83	MATCHMASTER DYEING & FINISHING INC	34.01544, -118.27614	PFAS INDUSTRY	Higher	E / 0.316 mi., 1671 ft.
84	CENTRAL LOS ANGELES MIDDLE SCH...	BROADWAY GRAND AVE 35T...	ENVIROSTOR - CA, FRS, SCH - CA	Higher	ENE / 0.352 mi., 1860 ft.
85	Honda of Downtown Los Angeles	780 W MARTIN LUTHER KING...	AST - CA, SWRCY - CA	Lower	SW / 0.376 mi., 1988 ft.
86	All Recycling 3 | Espinoza Recycling	4074 BROADWAY PL | 4074 S...	SWRCY - CA	Lower	SE / 0.409 mi., 2158 ft.
87	JBR #4 Recycling | JMD Matias Corpor...	4157 S FIGUEROA ST	SWRCY - CA	Lower	S / 0.463 mi., 2445 ft.
88	FELIX CHEVROLET | SIERRA DT CHEVR...	3330 S FIGUEROA ST | 3330...	AST - CA, CALEPA SITES - CA, CIWQS - CA, EC...	Higher	NNE / 0.477 mi., 2518...
89	CALIFORNIA FASHION INDUSTRIES	MARTIN LUTHER KING BLVD S...	ENVIROSTOR - CA, FRS, SCH - CA	Lower	ESE / 0.498 mi., 2629 ft.
90	ACCELERATED CHARTER ELEMENTAR...	3843-3859 WOODLAWN AVE....	CALEPA SITES - CA, ENVIROSTOR - CA, NFA - C...	Higher	ESE / 0.541 mi., 2857 ft.
91	HERMETIC ASSOCIATED | KERI FASHI...	150 E JEFFERSON BLVD | 15...	CERCLIS NFRAP, ENVIROSTOR - CA, FRS, HIST...	Higher	ENE / 0.633 mi., 3344 ft.
92	FORMER BETHUNE LIBRARY | FORMER...	3665 SOUTH VERMONT AVENUE...	BROWNFIELDS-ACRES, ECHO, ENVIROSTOR - ...	Lower	WNW / 0.673 mi., 355...
93	410 E. 32ND STREET & 317 E. 33RD ...	410 E. 32ND STREET & 317 ...	CALEPA SITES - CA, CORTESE - CA, ENVIROST...	Higher	ENE / 0.777 mi., 4105 ft.
94	CRES #18, SITE 3 5640006 | CRES #1...	3109, 3113, 3115, 3119, 3...	CALEPA SITES - CA, ENVIROSTOR - CA, FRS, S...	Higher	ENE / 0.794 mi., 4192 ft.
95	ORTHOPEDIC HOSPITAL MAGNET HIG...	WEST ADAMS BOULEVARD SOUT...	ENVIROSTOR - CA, FRS, SCH - CA	Higher	NNW / 0.842 mi., 4445...
96	JEFFERSON NEW ELEM SCH NO. 1 ADD...	416-460 MARTIN LUTHER KIN...	CALEPA SITES - CA, ENVIROSTOR - CA, SCH - CA	Higher	ESE / 0.860 mi., 4543 ft.
97	PROPOSED SOUTH REGION ELEMENT...	VERNON AVENUE BETWEEN ORC...	CALEPA SITES - CA, ENVIROSTOR - CA, SCH - CA	Lower	SSW / 0.869 mi., 4589...
98	GENERAL PLATING COMPANY | ALPHA...	951 W VERNON AVE | 951 WE...	BRS, CALEPA SITES - CA, CERCLIS NFRAP, CIW...	Lower	SW / 0.884 mi., 4668 ft.
99	WEEMES ELEMENTARY SCHOOL PLA...	1201-1203, 1205, 1207, 12...	ENVIROSTOR - CA, SCH - CA	Lower	WNW / 0.902 mi., 476...
100	JEFFERSON ELEMENTARY SCHOOL NO...	MARTIN LUTHER KING JR. BL...	ENVIROSTOR - CA, FRS, SCH - CA	Higher	ESE / 0.962 mi., 5081 ft.

SUBJECT PROPERTY SEARCH RESULTS:

The subject property was identified in the following records. For more information on this property, see Map Findings section on page 39.

SITE	DATABASE(S)	EPA ID
BARRY REEVES 3819 S FLOWER DR LOS ANGELES, CA 90037	HAZNET - CA, HWG - CA	CAC002281993
EVR GARD CONSTRUCTION 468 W 38TH ST LOS ANGELES, CA 90037	HAZNET - CA, HWG - CA	CAC002745795

SEARCH RESULTS:

FEDERAL, STATE, AND TRIBAL REGISTERED STORAGE TANK LISTS

EPA UST: Facilities listed in the EPA UST Finder database **1 SITE FOUND WITHIN .25 MILE**

LOWER ELEVATION

MAP ID	SITE NAME	SITE ADDRESS	DIRECTION/DISTANCE	PAGE
P70	*CALIFORNIA SCIENCE CENTER | ARMORY BLDG | LAUSD--MANUAL ARTS NEW ES #1*	*700 STATE DR*	*W / 0.226 mi., 1192 ft.*	*268*

HIST UST - CA: Historical UST listing **5 SITES FOUND WITHIN .25 MILE**

EQUAL/HIGHER ELEVATION

MAP ID	SITE NAME	SITE ADDRESS	DIRECTION/DISTANCE	PAGE
I27	STOELET KENNEDY UNION OIL DEAL	3701 SO FLOWER ST	NNE / 0.141 mi., 745 ft.	*103*
I28	*UNOCAL SERVICE STATION #4004 | SERVICE STATION 4004 | UNION OIL SERVICE STATION 400*	*3701 S FLOWER | 3701 SOUTH FLOWER*	*NNE / 0.141 mi., 747 ft.*	*103*
K58	*CHEVRON STATION 96642 | CHEVRON PRODUCTS SS#96642 | TROJAN CHEVRON SERVICE*	*3584 S FIGUEROA ST*	*N / 0.203 mi., 1072 ft.*	*228*
K64	*CAMPUS SERVICE | 1X UNIVERSITY MOBIL*	*441 W EXPOSITION BLVD | 441 WEST EXPOSITION BLVD.*	*NNE / 0.215 mi., 1136 ft.*	*255*

LOWER ELEVATION

MAP ID	SITE NAME	SITE ADDRESS	DIRECTION/DISTANCE	PAGE
P70	*CALIFORNIA SCIENCE CENTER | ARMORY BLDG | LAUSD--MANUAL ARTS NEW ES #1*	*700 STATE DR*	*W / 0.226 mi., 1192 ft.*	*268*

UST - CA: Listing of active underground storage tank facilities **2 SITES FOUND WITHIN .25 MILE**

EQUAL/HIGHER ELEVATION

MAP ID	SITE NAME	SITE ADDRESS	DIRECTION/DISTANCE	PAGE
K58	*CHEVRON STATION 96642 | CHEVRON PRODUCTS SS#96642 | TROJAN CHEVRON SERVICE*	*3584 S FIGUEROA ST*	*N / 0.203 mi., 1072 ft.*	*228*

LOWER ELEVATION

MAP ID	SITE NAME	SITE ADDRESS	DIRECTION/DISTANCE	PAGE
P70	*CALIFORNIA SCIENCE CENTER | ARMORY BLDG | LAUSD--MANUAL ARTS NEW ES #1*	*700 STATE DR*	*W / 0.226 mi., 1192 ft.*	*268*

FEDERAL, STATE, AND TRIBAL LEAKING STORAGE TANK LISTS

EPA LUST: Releases listed in the EPA UST Finder database **2 SITES FOUND WITHIN .5 MILE**

LOWER ELEVATION

MAP ID	SITE NAME	SITE ADDRESS	DIRECTION/DISTANCE	PAGE
M81	*ARCO #3000*	*504 MARTIN LUTHER KING BLVD*	*SSW / 0.262 mi., 1384 ft.*	*326*
M82	*CHEVRON 207669*	*4000 S FIGUEROA BLVD | 4000 FIGUEROA ST | 4000 SOUTH FIGUEROA*	*S / 0.278 mi., 1467 ft.*	*329*

LUST REG 4 - CA: Leaking underground storage tanks in Region 4: Los Angeles Ventura counties (Small parts of Kern and Santa Barbara counties). **2 SITES FOUND WITHIN .5 MILE**

LOWER ELEVATION

MAP ID	SITE NAME	SITE ADDRESS	DIRECTION/DISTANCE	PAGE
M81	*ARCO #3000*	*504 MARTIN LUTHER KING BLVD*	*SSW / 0.262 mi., 1384 ft.*	*326*
	- ID: T0603700904	Status: Completed - Case Closed	Date: 1996-08-21	
M82	*CHEVRON 207669*	*4000 S FIGUEROA BLVD | 4000 FIGUEROA ST | 4000 SOUTH FIGUEROA*	*S / 0.278 mi., 1467 ft.*	*329*
	- ID: T10000012058	Status: Completed - Case Closed	Date: 2019-04-17	

FEDERAL RCRA GENERATORS LIST

RCRA_LQG: Resource Conservation and Recovery Act listing of licensed large quantity generators **2 SITES FOUND WITHIN .25 MILE**

LOWER ELEVATION

MAP ID	SITE NAME	SITE ADDRESS	DIRECTION/DISTANCE	PAGE
31	*ALEXANDER SCIENCE CENTER ELEM SCHOOL | LAUSD-ALEXANDER SCIENCE CENTER ELEM SCHOOL | DR. THEODORE T. ALEXANDER JR. SCIENCE CENTER*	*3737 S FIGUEROA ST*	*NW / 0.143 mi., 755 ft.*	*107*
	- ID: CAR000192930	Status: No Violation/Inspections	Date: N/A	
P70	*CALIFORNIA SCIENCE CENTER | ARMORY BLDG | LAUSD--MANUAL ARTS NEW ES #1*	*700 STATE DR*	*W / 0.226 mi., 1192 ft.*	*268*
	- ID: CA0000283739	Status: No Violation/Inspections	Date: N/A	
	- ID: CAO000283739	Status: No Violation/Inspections	Date: N/A	

RCRA_NONGEN: Resource Conservation and Recovery Act listing of licensed non-generators **8 SITES FOUND WITHIN .25 MILE**

EQUAL/HIGHER ELEVATION

MAP ID	SITE NAME	SITE ADDRESS	DIRECTION/DISTANCE	PAGE
C8	*CALIFORNIA AFRICAN AMERICAN MUSEUM | KARCHER ENVIRONMENTAL, INC.*	*600 STATE DR*	*WNW / 0.056 mi., 296 ft.*	*53*
	- ID: CAC003031400	Status: No Violation/Inspections	Date: N/A	
G37	*UNIVERSITY OF SOUTHERN CALIFORNIA (RAN BLDG.)*	*3716 S. HOPE ST.*	*ENE / 0.152 mi., 802 ft.*	*126*
	- ID: CAC003132768	Status: No Violation/Inspections	Date: N/A	

FEDERAL RCRA GENERATORS LIST *(cont.)*

RCRA_NONGEN: Resource Conservation and Recovery Act listing of licensed non-generators **8 SITES FOUND WITHIN .25 MILE**

EQUAL/HIGHER ELEVATION *(cont.)*

MAP ID	SITE NAME	SITE ADDRESS	DIRECTION/DISTANCE	PAGE
H41	*GENESIS DISPATCH INC*	*352 W 38TH ST*	*E / 0.170 mi., 899 ft.*	*143*
	- ID: CAL000392747	Status: No Violation/Inspections	Date: N/A	
G52	*L. A. SMOG CENTER*	*3671 S GRAND AVE*	*ENE / 0.197 mi., 1040 ft.*	*187*
	- ID: CAL000262067	Status: No Violation/Inspections	Date: N/A	
N60	*CAD FABULOUS INC | JC TRIMMING COMPANY LLC | CAD FAB*	*3800 S HILL ST*	*ESE / 0.207 mi., 1091 ft.*	*239*
	- ID: CAC002966969	Status: No Violation/Inspections	Date: N/A	
	- ID: CAC003121055	Status: No Violation/Inspections	Date: N/A	
K78	*UNIVERSITY OF SOUTHERN CALIFORNIA HOTEL | UNIVERSITY OF SOUTHERN CALIFORNIA | UNIVERSITY OF SOUTHERN CALIFORNIA RADISSION*	*3540 S FIGUEROA ST*	*N / 0.249 mi., 1313 ft.*	*313*
	- ID: CAL000465985	Status: No Violation/Inspections	Date: N/A	

LOWER ELEVATION

MAP ID	SITE NAME	SITE ADDRESS	DIRECTION/DISTANCE	PAGE
B14	*CHIPOTLE MEXICAN GRILL #945*	*3748 S FIGUEROA ST | 3748 SOUTH FIGUEROA STREET*	*NNW / 0.095 mi., 504 ft.*	*70*
	- ID: CAC003266479	Status: No Violation/Inspections	Date: N/A	
54	*BANC OF CALIFORNIA STADIUM | LAFC STADIUM, LLC | STADIUMCO LLC*	*3939 S FIGUEROA ST | 3939 SO FIGUEROA ST | 3939 SOUTH FIGUEROA ST*	*SW / 0.199 mi., 1049 ft.*	*193*
	- ID: CAC003186410	Status: No Violation/Inspections	Date: N/A	
	- ID: CAC003151520	Status: No Violation/Inspections	Date: N/A	
	- ID: CAC003000204	Status: No Violation/Inspections	Date: N/A	

RCRA_SQG: Resource Conservation and Recovery Act listing of licensed small quantity generators **6 SITES FOUND WITHIN .25 MILE**

EQUAL/HIGHER ELEVATION

MAP ID	SITE NAME	SITE ADDRESS	DIRECTION/DISTANCE	PAGE
F16	*GUILD PRINTING COMP INC | PACIFIC COLOR PRESS INC*	*3801 S GRAND AVE*	*E / 0.105 mi., 554 ft.*	*74*
	- ID: CAD981641285	Status: No Violation/Inspections	Date: N/A	
H25	*RAINBOW GRAPHICS*	*386 W 38TH ST*	*E / 0.138 mi., 728 ft.*	*97*
	- ID: CAD082184789	Status: No Violation/Inspections	Date: N/A	
H39	*BLADE GRAFIX*	*3748 S GRAND AVE*	*E / 0.157 mi., 831 ft.*	*137*
	- ID: CAR000011171	Status: No Violation/Inspections	Date: N/A	
K58	*CHEVRON STATION 96642 | CHEVRON PRODUCTS SS#96642 | TROJAN CHEVRON SERVICE*	*3584 S FIGUEROA ST*	*N / 0.203 mi., 1072 ft.*	*228*
	- ID: CAD983589664	Status: No Violation/Inspections	Date: N/A	
L59	*B J SPORTSWEAR*	*3838 S HILL ST*	*ESE / 0.205 mi., 1085 ft.*	*235*
	- ID: CAD983663162	Status: No Violation/Inspections	Date: N/A	

FEDERAL RCRA GENERATORS LIST *(cont.)*

RCRA_SQG: Resource Conservation and Recovery Act listing of licensed small quantity generators **6 SITES FOUND WITHIN .25 MILE**

LOWER ELEVATION

MAP ID	SITE NAME	SITE ADDRESS	DIRECTION/DISTANCE	PAGE
P70	*CALIFORNIA SCIENCE CENTER | ARMORY BLDG | LAUSD--MANUAL ARTS NEW ES #1*	*700 STATE DR*	*W / 0.226 mi., 1192 ft.*	*268*
	- ID: CA0000283739	Status: No Violation/Inspections	Date: N/A	

STATE- AND TRIBAL - EQUIVALENT CERCLIS

ENVIROSTOR - CA: Department of Toxic Substances Controls **14 SITES FOUND WITHIN 1 MILE**

EQUAL/HIGHER ELEVATION

MAP ID	SITE NAME	SITE ADDRESS	DIRECTION/DISTANCE	PAGE
84	*CENTRAL LOS ANGELES MIDDLE SCHOOL NO. 4*	*BROADWAY/GRAND AVE/35TH & 37TH STREET*	*ENE / 0.352 mi., 1860 ft.*	*347*
	- ID: 19390058	Status: Certified	Date: Cleanup Date 2006-07-27	
90	*ACCELERATED CHARTER ELEMENTARY SCHOOL (ACES) EXPANSION PROJECT | ACCELERATED CHARTER*	*3843-3859 WOODLAWN AVE. /3818-3918 S. MAIN ST.*	*ESE / 0.541 mi., 2857 ft.*	*390*
	- ID: 60001649	Status: No Further Action	Date: Cleanup Date 2012-09-11	
91	*HERMETIC ASSOCIATED | KERI FASHION INC*	*150 E JEFFERSON BLVD | 150 EAST JEFFERSON BOULEVARD*	*ENE / 0.633 mi., 3344 ft.*	*394*
	- ID: 19350289	Status: Refer: Other Agency	Date: Cleanup Date 1995-06-01	
93	*410 E. 32ND STREET & 317 E. 33RD STREET | 410 E. 32ND STREET &*	*410 E. 32ND STREET & 317 E. 33RD STREET*	*ENE / 0.777 mi., 4105 ft.*	*440*
	- ID: 60002760	Status: Active	Date: Cleanup Date 2018-12-06	
94	*CRES #18, SITE 3 5640006 | CRES #18 | CRES #18, SITE 3 564*	*3109, 3113, 3115, 3119, 3121 SOUTH MAPLE AVENUE, AND 305 EAST 32ND STREET | 3109*	*ENE / 0.794 mi., 4192 ft.*	*449*
	- ID: 60000080	Status: Certified	Date: Cleanup Date 2009-05-06	
95	*ORTHOPEDIC HOSPITAL MAGNET HIGH SCHOOL*	*WEST ADAMS BOULEVARD/SOUTH GRAND AVENUE*	*NNW / 0.842 mi., 4445 ft.*	*454*
	- ID: 19230002	Status: Certified	Date: Cleanup Date 2003-05-30	
96	*JEFFERSON NEW ELEM SCH NO. 1 ADDITION | JEFFERSON NEW ELEM S*	*416-460 MARTIN LUTHER KING JR. BOULEVARD*	*ESE / 0.860 mi., 4543 ft.*	*457*
	- ID: 19820100	Status: No Action Required	Date: Cleanup Date 2003-07-03	
100	*JEFFERSON ELEMENTARY SCHOOL NO. 1*	*MARTIN LUTHER KING JR. BLVD./AVALON BLVD.*	*ESE / 0.962 mi., 5081 ft.*	*486*
	- ID: 19880018	Status: Certified	Date: Cleanup Date 2004-01-15	

STATE- AND TRIBAL - EQUIVALENT CERCLIS *(cont.)*

ENVIROSTOR - CA: Department of Toxic Substances Controls **14 SITES FOUND WITHIN 1 MILE**

LOWER ELEVATION

MAP ID	SITE NAME	SITE ADDRESS	DIRECTION/DISTANCE	PAGE
P67	*MANUAL ARTS NEW ELEMENTARY SCHOOL NO. 1 | MANUAL ARTS NEW ELEM*	*700 STATE STREET*	*W / 0.225 mi., 1186 ft.*	*263*
	- ID: 19840001	Status: No Further Action	Date: Cleanup Date 2000-05-19	
89	*CALIFORNIA FASHION INDUSTRIES*	*MARTIN LUTHER KING BLVD/S. MAIN STREET*	*ESE / 0.498 mi., 2629 ft.*	*387*
	- ID: 19890014	Status: Certified	Date: Cleanup Date 2002-09-20	
92	*FORMER BETHUNE LIBRARY | FORMER BETHUNE LIBRARY SITE | LA DR BETHUNE BRANCH LIBRARY*	*3665 SOUTH VERMONT AVENUE | 3665 S VERMONT AVE*	*WNW / 0.673 mi., 3555 ft.*	*400*
	- ID: 60002702	Status: Refer: Local Agency	Date: Cleanup Date 2020-12-08	
97	*PROPOSED SOUTH REGION ELEMENTARY SCHOOL #10 | PROPOSED SOUTH REGIO*	*VERNON AVENUE BETWEEN ORCHARD AVENUE AND WESLEY AVENUE*	*SSW / 0.869 mi., 4589 ft.*	*459*
	- ID: 60000890	Status: Certified	Date: Cleanup Date 2010-10-26	
98	*GENERAL PLATING COMPANY | ALPHA POLISHING*	*951 W VERNON AVE | 951 WEST VERNON AVENUE | 951 VERNON*	*SW / 0.884 mi., 4668 ft.*	*463*
	- ID: 71002760	Status: Certified O&M - Land Use Restrictions Only	Date: Cleanup Date 2013-09-23	
	- ID: 19340667	Status: Refer: Other Agency	Date: Cleanup Date 1995-08-31	
99	*WEEMES ELEMENTARY SCHOOL PLAYGROUND*	*1201-1203, 1205, 1207, 1215 WEST 37TH STREET*	*WNW / 0.902 mi., 4763 ft.*	*484*
	- ID: 19880015	Status: Certified	Date: Cleanup Date 2003-11-12	

STATE- AND TRIBAL - EQUIVALENT NPL

RESPONSE - CA: State response sites with confirmed releases and potential high risk **1 SITE FOUND WITHIN 1 MILE**

EQUAL/HIGHER ELEVATION

MAP ID	SITE NAME	SITE ADDRESS	DIRECTION/DISTANCE	PAGE
93	*410 E. 32ND STREET & 317 E. 33RD STREET | 410 E. 32ND STREET &*	*410 E. 32ND STREET & 317 E. 33RD STREET*	*ENE / 0.777 mi., 4105 ft.*	*440*
	- ID: 60002760	Status: Active	Date: Cleanup Date 2018-12-06	

STATE RCRA GENERATORS LIST

HWG - CA: Hazardous waste generator listing **52 SITES FOUND WITHIN .25 MILE**

EQUAL/HIGHER ELEVATION

MAP ID	SITE NAME	SITE ADDRESS	DIRECTION/DISTANCE	PAGE
B5	*ANNE-MERELIE MURRELL*	*3770 S FLOWER ST*	*NNW / 0.030 mi., 157 ft.*	*46*

STATE RCRA GENERATORS LIST *(cont.)*

HWG - CA: Hazardous waste generator listing **52 SITES FOUND WITHIN .25 MILE**

EQUAL/HIGHER ELEVATION *(cont.)*

MAP ID	SITE NAME	SITE ADDRESS	DIRECTION/DISTANCE	PAGE
B7	1X CAL-TRANS/DISTRICT 7	3750 SOUTH FLOWER	N / 0.051 mi., 268 ft.	52
C8	CALIFORNIA AFRICAN AMERICAN MUSEUM | KARCHER ENVIRONMENTAL, INC.	600 STATE DR	WNW / 0.056 mi., 296 ft.	53
C9	CALIFORNIA AFRICAN AMERICAN MUSEUM	600 STATE DR	WNW / 0.057 mi., 302 ft.	62
B11	UNIVERSAL SVC. INC.	3742 S. FLOWER ST. | 3742 SO FLOWER ST	NNE / 0.064 mi., 340 ft.	63
E13	1X DEPT OF TRANSPORTATION	3843 S GRAND	ESE / 0.085 mi., 449 ft.	69
F16	GUILD PRINTING COMP INC | PACIFIC COLOR PRESS INC	3801 S GRAND AVE	E / 0.105 mi., 554 ft.	74
G19	1X DEPT. OF TRANSPORTATION	3715 SOUTH HOPE ST.	NE / 0.125 mi., 662 ft.	86
G20	1X CAL TRANS	3726-3722 SOUTH HOPE ST.	ENE / 0.126 mi., 667 ft.	87
H25	RAINBOW GRAPHICS	386 W 38TH ST	E / 0.138 mi., 728 ft.	97
I26	STEELE AND KENNEDY UNOCAL SVC | FLOWER STREET STRUCTURE (PSO)	3701 SOUTH FLOWER ST | 3701 FLOWER ST	NNE / 0.141 mi., 745 ft.	102
I28	UNOCAL SERVICE STATION #4004 | SERVICE STATION 4004 | UNION OIL SERVICE STATION 400	3701 S FLOWER | 3701 SOUTH FLOWER	NNE / 0.141 mi., 747 ft.	103
H35	CATALINA GRAPHICS | GUILD PRINTING CO INC	380 W 38TH ST	E / 0.147 mi., 778 ft.	124
H36	IRVIN KASS	3760 S GRAND AVE	E / 0.150 mi., 793 ft.	125
G37	UNIVERSITY OF SOUTHERN CALIFORNIA (RAN BLDG.)	3716 S. HOPE ST.	ENE / 0.152 mi., 802 ft.	126
H39	BLADE GRAFIX	3748 S GRAND AVE	E / 0.157 mi., 831 ft.	137
H40	CREATE IMPRESSIONS | PRINTZONE INC	3750 S GRAND AVE	E / 0.166 mi., 876 ft.	141
H41	GENESIS DISPATCH INC	352 W 38TH ST	E / 0.170 mi., 899 ft.	143
J44	EXPOSITION METROLINE CONSTRUCTION AUTHORITY	INTERSECTION OF FIGUEROA BLVD & EXPOSITION BLV	N / 0.173 mi., 914 ft.	151
K45	UNIVERSITY OF SOUTHERN CALIFORNIA	3601 S. FLOWER ST.	NNE / 0.177 mi., 937 ft.	153
L49	KNIT AMERICA	3848 SO. HILL	ESE / 0.195 mi., 1029 ft.	182
G52	L. A. SMOG CENTER	3671 S GRAND AVE	ENE / 0.197 mi., 1040 ft.	187
H53	HAWTHORNE BONDED BRAKE, CO	3763 S HILL ST	E / 0.197 mi., 1042 ft.	192
K57	G & M OIL CO #89	3584 S FIGUEROA BLVD	N / 0.202 mi., 1069 ft.	227
K58	CHEVRON STATION 96642 | CHEVRON PRODUCTS SS#96642 | TROJAN CHEVRON SERVICE	3584 S FIGUEROA ST	N / 0.203 mi., 1072 ft.	228
L59	B J SPORTSWEAR	3838 S HILL ST	ESE / 0.205 mi., 1085 ft.	235
N60	CAD FABULOUS INC | JC TRIMMING COMPANY LLC | CAD FAB	3800 S HILL ST	ESE / 0.207 mi., 1091 ft.	239
H61	GLORIA APPAREL INC	3751 SO HILL ST	E / 0.209 mi., 1105 ft.	251
K64	CAMPUS SERVICE | 1X UNIVERSITY MOBIL	441 W EXPOSITION BLVD | 441 WEST EXPOSITION BLVD.	NNE / 0.215 mi., 1136 ft.	255
O66	CALIFORNIA DEPT OF MOTOR VEHICLES LOS ANGELES	3615 S HOPE ST | 3615 SOUTH HOPE ST	NE / 0.220 mi., 1163 ft.	261
Q68	DHL WORLDWIDE EXPRESS INC	3707 S HILL ST	ENE / 0.225 mi., 1191 ft.	267
Q69	DHL AIRWAYS INC	3707 SO HILL ST	ENE / 0.226 mi., 1191 ft.	267
O76	THE SALVATION ARMY	HOPE HARBOR 3107 SOUTH GRAND AVE	NE / 0.246 mi., 1298 ft.	310

STATE RCRA GENERATORS LIST *(cont.)*

HWG - CA: Hazardous waste generator listing **52 SITES FOUND WITHIN .25 MILE**

EQUAL/HIGHER ELEVATION *(cont.)*

MAP ID	SITE NAME	SITE ADDRESS	DIRECTION/DISTANCE	PAGE
K78	UNIVERSITY OF SOUTHERN CALIFORNIA HOTEL | UNIVERSITY OF SOUTHERN CALIFORNIA | UNIVERSITY OF SOUTHERN CALIFORNIA RADISSION	3540 S FIGUEROA ST	N / 0.249 mi., 1313 ft.	313

LOWER ELEVATION

MAP ID	SITE NAME	SITE ADDRESS	DIRECTION/DISTANCE	PAGE
3	1X DEPT OF TRANSPORTATION	3820 S FLOWER	ENE / 0.013 mi., 68 ft.	40
4	SOUTHEREN CALIFORNIA MED GROUP | Hub LA Coliseum | Hub LA Coliseum Parking Garage Level 1	3800 S FIGUEROA ST | 3800 South Figueroa Street	NW / 0.017 mi., 92 ft.	41
D10	LMP USC PROPERTY OWNER, LLC	3900-3970 (EVEN) S. FIGUEROA STREET 3907-3979 (ODD) S. FLOWER DRIVE	SSW / 0.061 mi., 323 ft.	63
D12	STATE OF CA OFFICE OF EXPOSITION PARK | PARKING FACILITY CA SCIENCE CT | CPLEVSTATIONS	3855 S FIGUEROA ST	SW / 0.078 mi., 415 ft.	65
B14	CHIPOTLE MEXICAN GRILL #945	3748 S FIGUEROA ST | 3748 SOUTH FIGUEROA STREET	NNW / 0.095 mi., 504 ft.	70
G18	1X DEPT. OF TRANSPORTATION	3721 SOUTH HOPE ST.	NE / 0.119 mi., 629 ft.	85
E22	1X CAL TRANS	3912-14 SOUTH GRAND AVE.	SE / 0.131 mi., 694 ft.	91
E23	1X CAL TRANS	3912-39 1/2 & 3914 - 39 1/4 S	SE / 0.135 mi., 713 ft.	91
E29	1X CAL TRANS	3916 S GRAND AVE	SE / 0.142 mi., 749 ft.	105
30	1X CAL TRANS	3959-3979 SOUTH FLOWER DR.	S / 0.142 mi., 751 ft.	106
31	ALEXANDER SCIENCE CENTER ELEM SCHOOL | LAUSD-ALEXANDER SCIENCE CENTER ELEM SCHOOL | DR. THEODORE T. ALEXANDER JR. SCIENCE CENTER	3737 S FIGUEROA ST	NW / 0.143 mi., 755 ft.	107
L46	YANG'S T-SHIRT	3820 S HILL ST | 3820 SOUTH HILL STREET	ESE / 0.191 mi., 1007 ft.	154
54	BANC OF CALIFORNIA STADIUM | LAFC STADIUM, LLC | STADIUMCO LLC	3939 S FIGUEROA ST | 3939 SO FIGUEROA ST | 3939 SOUTH FIGUEROA ST	SW / 0.199 mi., 1049 ft.	193
56	MYDOL ISLAM	3906 S HILL ST	SE / 0.202 mi., 1067 ft.	226
P70	CALIFORNIA SCIENCE CENTER | ARMORY BLDG | LAUSD--MANUAL ARTS NEW ES #1	700 STATE DR	W / 0.226 mi., 1192 ft.	268
M74	1X DENMARST LTD	457 W MARTIN LUTHER KING BLVD	S / 0.234 mi., 1237 ft.	308

LOCAL LISTS OF HAZARDOUS WASTE / CONTAMINATED SITES

SCH - CA: Listing of possible hazardous material contamination sites on existing school properties **1 SITE FOUND WITHIN .25 MILE**

LOWER ELEVATION

MAP ID	SITE NAME	SITE ADDRESS	DIRECTION/DISTANCE	PAGE
P67	MANUAL ARTS NEW ELEMENTARY SCHOOL NO. 1 | MANUAL ARTS NEW ELEM	700 STATE STREET	W / 0.225 mi., 1186 ft.	263

LOCAL LISTS OF LANDFILL / SOLID WASTE DISPOSAL SITES

SWRCY - CA: Listing of facilities which perform recycled material processing activities **4 SITES FOUND WITHIN .5 MILE**

EQUAL/HIGHER ELEVATION

MAP ID	SITE NAME	SITE ADDRESS	DIRECTION/DISTANCE	PAGE
88	*FELIX CHEVROLET | SIERRA DT CHEVROLET LLC DBA FELIX CHEVROLET | FELIX CHEVROLET CO/C*	*3330 S FIGUEROA ST | 3330 SO. FIGUEROA ST.*	*NNE / 0.477 mi., 2518 ft.*	*356*

LOWER ELEVATION

MAP ID	SITE NAME	SITE ADDRESS	DIRECTION/DISTANCE	PAGE
85	*Honda of Downtown Los Angeles*	*780 W MARTIN LUTHER KING JR BLVD*	*SW / 0.376 mi., 1988 ft.*	*351*
86	All Recycling 3 | Espinoza Recycling	4074 BROADWAY PL | 4074 S BROADWAY PL	SE / 0.409 mi., 2158 ft.	*355*
87	JBR #4 Recycling | JMD Matias Corporation | Penny Recycling #2	4157 S FIGUEROA ST	S / 0.463 mi., 2445 ft.	*355*

OTHER ASCERTAINABLE RECORDS

ALT FUELING: Alternative Fueling Stations by fuel type. **4 SITES FOUND WITHIN .25 MILE**

EQUAL/HIGHER ELEVATION

MAP ID	SITE NAME	SITE ADDRESS	DIRECTION/DISTANCE	PAGE
G43	312 W 37th St | Greenlots - 12921	312 W 37th St	ENE / 0.171 mi., 903 ft.	*149*

LOWER ELEVATION

MAP ID	SITE NAME	SITE ADDRESS	DIRECTION/DISTANCE	PAGE
4	*SOUTHEREN CALIFORNIA MED GROUP | Hub LA Coliseum | Hub LA Coliseum Parking Garage Level 1*	*3800 S FIGUEROA ST | 3800 South Figueroa Street*	*NW / 0.017 mi., 92 ft.*	*41*
D12	*STATE OF CA OFFICE OF EXPOSITION PARK | PARKING FACILITY CA SCIENCE CT | CPLEVSTATIONS*	*3855 S FIGUEROA ST*	*SW / 0.078 mi., 415 ft.*	*65*
33	CPLEVSTATIONS | CPLEVSTATIONS EV3	631-799 Exposition Park Dr	WSW / 0.144 mi., 761 ft.	*117*

MANIFEST EPA: EPA Hazardous Waste Electronic Manifest System (e-Manifest) **24 SITES FOUND WITHIN .25 MILE**

EQUAL/HIGHER ELEVATION

MAP ID	SITE NAME	SITE ADDRESS	DIRECTION/DISTANCE	PAGE
C8	*CALIFORNIA AFRICAN AMERICAN MUSEUM | KARCHER ENVIRONMENTAL, INC.*	*600 STATE DR*	*WNW / 0.056 mi., 296 ft.*	*53*
H21	*Los Angeles City of | AMISTAD DE LOS ANGELES*	*3745 S Grand Ave | 3745 SOUTH GRAND AVENUE*	*E / 0.131 mi., 692 ft.*	*88*
H24	LSD City of Los Angeles Bureau of Sanitation	401 W 38th St	E / 0.136 mi., 718 ft.	*92*
32	LSD City of Los Angeles Bureau of Sanitation	358 W 38th St	ESE / 0.143 mi., 758 ft.	*114*
H34	LSD City of Los Angeles Bureau of Sanitation	3800 S Grand Ave	E / 0.147 mi., 774 ft.	*120*
G37	*UNIVERSITY OF SOUTHERN CALIFORNIA (RAN BLDG.)*	*3716 S. HOPE ST.*	*ENE / 0.152 mi., 802 ft.*	*126*
38	LSD City of Los Angeles Bureau of Sanitation	387 W 37th St	NE / 0.157 mi., 830 ft.	*134*

OTHER ASCERTAINABLE RECORDS *(cont.)*

MANIFEST EPA: EPA Hazardous Waste Electronic Manifest System (e-Manifest) **24 SITES FOUND WITHIN .25 MILE**

EQUAL/HIGHER ELEVATION *(cont.)*

MAP ID	SITE NAME	SITE ADDRESS	DIRECTION/DISTANCE	PAGE
H42	LSD City of Los Angeles Bureau of Sanitation	350 W 38th St	E / 0.171 mi., 902 ft.	*146*
G47	LSD City of Los Angeles Bureau of Sanitation	37th & Grand Ave	ENE / 0.193 mi., 1020 ft.	*155*
L50	LSD City of Los Angeles Bureau of Sanitation	3848 S Hill St	ESE / 0.196 mi., 1036 ft.	*183*
K51	*Los Angeles City of*	*400 W Exposition Blvd*	*NNE / 0.196 mi., 1037 ft.*	*185*
N60	*CAD FABULOUS INC | JC TRIMMING COMPANY LLC | CAD FAB*	*3800 S HILL ST*	*ESE / 0.207 mi., 1091 ft.*	*239*
N65	LSD City of Los Angeles Bureau of Sanitation	318 W 38th St	ESE / 0.215 mi., 1138 ft.	*256*
L71	LSD City of Los Angeles Bureau of Sanitation | Los Angeles City of	3829 S Broadway	ESE / 0.228 mi., 1205 ft.	*299*
H73	LSD City of Los Angeles Bureau of Sanitation	325 W 38th St	E / 0.231 mi., 1223 ft.	*305*
L77	Los Angeles City of	3817 S Broadway	ESE / 0.247 mi., 1305 ft.	*311*
K78	*UNIVERSITY OF SOUTHERN CALIFORNIA HOTEL | UNIVERSITY OF SOUTHERN CALIFORNIA | UNIVERSITY OF SOUTHERN CALIFORNIA RADISSION*	*3540 S FIGUEROA ST*	*N / 0.249 mi., 1313 ft.*	*313*

LOWER ELEVATION

MAP ID	SITE NAME	SITE ADDRESS	DIRECTION/DISTANCE	PAGE
6	LSD City of Los Angeles Bureau of Sanitation | Los Angeles City of	39th St & Flower Dr	SSE / 0.050 mi., 265 ft.	*47*
E17	LSD City of Los Angeles Bureau of Sanitation	39th St & Grand Ave	SE / 0.106 mi., 561 ft.	*81*
54	*BANC OF CALIFORNIA STADIUM | LAFC STADIUM, LLC | STADIUMCO LLC*	*3939 S FIGUEROA ST | 3939 SO FIGUEROA ST | 3939 SOUTH FIGUEROA ST*	*SW / 0.199 mi., 1049 ft.*	*193*
P70	*CALIFORNIA SCIENCE CENTER | ARMORY BLDG | LAUSD--MANUAL ARTS NEW ES #1*	*700 STATE DR*	*W / 0.226 mi., 1192 ft.*	*268*
L75	LSD City of Los Angeles Bureau of Sanitation	3879 S Broadway Way	ESE / 0.245 mi., 1295 ft.	*308*
R79	LSD City of Los Angeles Bureau of Sanitation	3962 S Hill St	SSE / 0.249 mi., 1315 ft.	*322*
R80	LSD City of Los Angeles Bureau of Sanitation	387 W Martin Luther King Jr. Blvd.	SSE / 0.250 mi., 1319 ft.	*324*

PFAS INDUSTRY: List of Industries potentially handling PFAS **1 SITE FOUND WITHIN .5 MILE**

EQUAL/HIGHER ELEVATION

MAP ID	SITE NAME	SITE ADDRESS	DIRECTION/DISTANCE	PAGE
83	MATCHMASTER DYEING & FINISHING INC	34.01544, -118.27614	E / 0.316 mi., 1671 ft.	*346*

CALEPA SITES - CA: CalEPA Regulated Sites from the Certified Unified Program Agencies (CUPA). **11 SITES FOUND WITHIN .25 MILE**

EQUAL/HIGHER ELEVATION

MAP ID	SITE NAME	SITE ADDRESS	DIRECTION/DISTANCE	PAGE
F15	*GUILD PRINTING CO*	*3801 SO. GRAND AV.*	*E / 0.104 mi., 551 ft.*	*73*

OTHER ASCERTAINABLE RECORDS *(cont.)*

CALEPA SITES - CA: CalEPA Regulated Sites from the Certified Unified Program Agencies (CUPA). **11 SITES FOUND WITHIN .25 MILE**

EQUAL/HIGHER ELEVATION *(cont.)*

MAP ID	SITE NAME	SITE ADDRESS	DIRECTION/DISTANCE	PAGE
I26	*STEELE AND KENNEDY UNOCAL SVC | FLOWER STREET STRUCTURE (PSO)*	*3701 SOUTH FLOWER ST | 3701 FLOWER ST*	*NNE / 0.141 mi., 745 ft.*	*102*
K48	*UNIVERSITY OF SOUTHERN CALIFORNIA | UNIV OF SO CAL (EIS & NSR USE ONLY)*	*MCCLINTOCK -W 34TH CHILDS_ST | MCCLINTOCK W 34TH CHILDS ST*	*NNE / 0.194 mi., 1023 ft.*	*157*
G52	*L. A. SMOG CENTER*	*3671 S GRAND AVE*	*ENE / 0.197 mi., 1040 ft.*	*187*
J63	*JILL & FRANK FERTITTA HALL | JILL AND FRANK FERTITTA HALL (JFF)*	*610 CHILDS WAY*	*N / 0.214 mi., 1129 ft.*	*253*

LOWER ELEVATION

MAP ID	SITE NAME	SITE ADDRESS	DIRECTION/DISTANCE	PAGE
B14	*CHIPOTLE MEXICAN GRILL #945*	*3748 S FIGUEROA ST | 3748 SOUTH FIGUEROA STREET*	*NNW / 0.095 mi., 504 ft.*	*70*
54	*BANC OF CALIFORNIA STADIUM | LAFC STADIUM, LLC | STADIUMCO LLC*	*3939 S FIGUEROA ST | 3939 SO FIGUEROA ST | 3939 SOUTH FIGUEROA ST*	*SW / 0.199 mi., 1049 ft.*	*193*
M62	*UNIVERSITY PARK DIALYSIS CENTER*	*3986 S FIGUEROA ST*	*S / 0.213 mi., 1127 ft.*	*252*
P67	*MANUAL ARTS NEW ELEMENTARY SCHOOL NO. 1 | MANUAL ARTS NEW ELEM*	*700 STATE STREET*	*W / 0.225 mi., 1186 ft.*	*263*
P70	*CALIFORNIA SCIENCE CENTER | ARMORY BLDG | LAUSD--MANUAL ARTS NEW ES #1*	*700 STATE DR*	*W / 0.226 mi., 1192 ft.*	*268*
M72	7-ELEVEN #37237	3994 S FIGUEROA ST	S / 0.229 mi., 1208 ft.	*304*

HAZNET - CA: Listing of hazardous waste manifests from when hazardous waste is transported from generators to permitted recycling treatment storage or disposal facilities by registered hazardous waste transporters **47 SITES FOUND WITHIN .25 MILE**

EQUAL/HIGHER ELEVATION

MAP ID	SITE NAME	SITE ADDRESS	DIRECTION/DISTANCE	PAGE
B5	*ANNE-MERELIE MURRELL*	*3770 S FLOWER ST*	*NNW / 0.030 mi., 157 ft.*	*46*
B7	*1X CAL-TRANS/DISTRICT 7*	*3750 SOUTH FLOWER*	*N / 0.051 mi., 268 ft.*	*52*
C8	*CALIFORNIA AFRICAN AMERICAN MUSEUM | KARCHER ENVIRONMENTAL, INC.*	*600 STATE DR*	*WNW / 0.056 mi., 296 ft.*	*53*
C9	*CALIFORNIA AFRICAN AMERICAN MUSEUM*	*600 STATE DR*	*WNW / 0.057 mi., 302 ft.*	*62*
B11	*UNIVERSAL SVC. INC.*	*3742 S. FLOWER ST. | 3742 SO FLOWER ST*	*NNE / 0.064 mi., 340 ft.*	*63*
E13	*1X DEPT OF TRANSPORTATION*	*3843 S GRAND*	*ESE / 0.085 mi., 449 ft.*	*69*
F16	*GUILD PRINTING COMP INC | PACIFIC COLOR PRESS INC*	*3801 S GRAND AVE*	*E / 0.105 mi., 554 ft.*	*74*
G19	*1X DEPT. OF TRANSPORTATION*	*3715 SOUTH HOPE ST.*	*NE / 0.125 mi., 662 ft.*	*86*
G20	*1X CAL TRANS*	*3726-3722 SOUTH HOPE ST.*	*ENE / 0.126 mi., 667 ft.*	*87*
H25	*RAINBOW GRAPHICS*	*386 W 38TH ST*	*E / 0.138 mi., 728 ft.*	*97*
I26	*STEELE AND KENNEDY UNOCAL SVC | FLOWER STREET STRUCTURE (PSO)*	*3701 SOUTH FLOWER ST | 3701 FLOWER ST*	*NNE / 0.141 mi., 745 ft.*	*102*
I28	*UNOCAL SERVICE STATION #4004 | SERVICE STATION 4004 | UNION OIL SERVICE STATION 400*	*3701 S FLOWER | 3701 SOUTH FLOWER*	*NNE / 0.141 mi., 747 ft.*	*103*

OTHER ASCERTAINABLE RECORDS *(cont.)*

HAZNET - CA: Listing of hazardous waste manifests from when hazardous waste is transported from generators to permitted recycling treatment storage or disposal facilities by registered hazardous waste transporters **47 SITES FOUND WITHIN .25 MILE**

EQUAL/HIGHER ELEVATION *(cont.)*

MAP ID	SITE NAME	SITE ADDRESS	DIRECTION/DISTANCE	PAGE
H35	CATALINA GRAPHICS | GUILD PRINTING CO INC	380 W 38TH ST	E / 0.147 mi., 778 ft.	124
H36	IRVIN KASS	3760 S GRAND AVE	E / 0.150 mi., 793 ft.	125
H39	BLADE GRAFIX	3748 S GRAND AVE	E / 0.157 mi., 831 ft.	137
H40	CREATE IMPRESSIONS | PRINTZONE INC	3750 S GRAND AVE	E / 0.166 mi., 876 ft.	141
J44	EXPOSITION METROLINE CONSTRUCTION AUTHORITY	INTERSECTION OF FIGUEROA BLVD & EXPOSITION BLV	N / 0.173 mi., 914 ft.	151
K45	UNIVERSITY OF SOUTHERN CALIFORNIA	3601 S. FLOWER ST.	NNE / 0.177 mi., 937 ft.	153
L49	KNIT AMERICA	3848 SO. HILL	ESE / 0.195 mi., 1029 ft.	182
G52	L. A. SMOG CENTER	3671 S GRAND AVE	ENE / 0.197 mi., 1040 ft.	187
H53	HAWTHORNE BONDED BRAKE, CO	3763 S HILL ST	E / 0.197 mi., 1042 ft.	192
K57	G & M OIL CO #89	3584 S FIGUEROA BLVD	N / 0.202 mi., 1069 ft.	227
K58	CHEVRON STATION 96642 | CHEVRON PRODUCTS SS#96642 | TROJAN CHEVRON SERVICE	3584 S FIGUEROA ST	N / 0.203 mi., 1072 ft.	228
L59	B J SPORTSWEAR	3838 S HILL ST	ESE / 0.205 mi., 1085 ft.	235
N60	CAD FABULOUS INC | JC TRIMMING COMPANY LLC | CAD FAB	3800 S HILL ST	ESE / 0.207 mi., 1091 ft.	239
H61	GLORIA APPAREL INC	3751 SO HILL ST	E / 0.209 mi., 1105 ft.	251
K64	CAMPUS SERVICE | 1X UNIVERSITY MOBIL	441 W EXPOSITION BLVD | 441 WEST EXPOSITION BLVD.	NNE / 0.215 mi., 1136 ft.	255
O66	CALIFORNIA DEPT OF MOTOR VEHICLES LOS ANGELES	3615 S HOPE ST | 3615 SOUTH HOPE ST	NE / 0.220 mi., 1163 ft.	261
Q68	DHL WORLDWIDE EXPRESS INC	3707 S HILL ST	ENE / 0.225 mi., 1191 ft.	267
Q69	DHL AIRWAYS INC	3707 SO HILL ST	ENE / 0.226 mi., 1191 ft.	267
K78	UNIVERSITY OF SOUTHERN CALIFORNIA HOTEL | UNIVERSITY OF SOUTHERN CALIFORNIA | UNIVERSITY OF SOUTHERN CALIFORNIA RADISSION	3540 S FIGUEROA ST	N / 0.249 mi., 1313 ft.	313

LOWER ELEVATION

MAP ID	SITE NAME	SITE ADDRESS	DIRECTION/DISTANCE	PAGE
3	1X DEPT OF TRANSPORTATION	3820 S FLOWER	ENE / 0.013 mi., 68 ft.	40
4	SOUTHEREN CALIFORNIA MED GROUP | Hub LA Coliseum | Hub LA Coliseum Parking Garage Level 1	3800 S FIGUEROA ST | 3800 South Figueroa Street	NW / 0.017 mi., 92 ft.	41
D12	STATE OF CA OFFICE OF EXPOSITION PARK | PARKING FACILITY CA SCIENCE CT | CPLEVSTATIONS	3855 S FIGUEROA ST	SW / 0.078 mi., 415 ft.	65
G18	1X DEPT. OF TRANSPORTATION	3721 SOUTH HOPE ST.	NE / 0.119 mi., 629 ft.	85
E22	1X CAL TRANS	3912-14 SOUTH GRAND AVE.	SE / 0.131 mi., 694 ft.	91
E23	1X CAL TRANS	3912-39 1/2 & 3914 - 39 1/4 S	SE / 0.135 mi., 713 ft.	91
E29	1X CAL TRANS	3916 S GRAND AVE	SE / 0.142 mi., 749 ft.	105
30	1X CAL TRANS	3959-3979 SOUTH FLOWER DR.	S / 0.142 mi., 751 ft.	106

OTHER ASCERTAINABLE RECORDS *(cont.)*

HAZNET - CA: Listing of hazardous waste manifests from when hazardous waste is transported from generators to permitted recycling treatment storage or disposal facilities by registered hazardous waste transporters **47 SITES FOUND WITHIN .25 MILE**

LOWER ELEVATION *(cont.)*

MAP ID	SITE NAME	SITE ADDRESS	DIRECTION/DISTANCE	PAGE
31	*ALEXANDER SCIENCE CENTER ELEM SCHOOL | LAUSD-ALEXANDER SCIENCE CENTER ELEM SCHOOL | DR. THEODORE T. ALEXANDER JR. SCIENCE CENTER*	*3737 S FIGUEROA ST*	*NW / 0.143 mi., 755 ft.*	*107*
L46	*YANG'S T-SHIRT*	*3820 S HILL ST | 3820 SOUTH HILL STREET*	*ESE / 0.191 mi., 1007 ft.*	*154*
54	*BANC OF CALIFORNIA STADIUM | LAFC STADIUM, LLC | STADIUMCO LLC*	*3939 S FIGUEROA ST | 3939 SO FIGUEROA ST | 3939 SOUTH FIGUEROA ST*	*SW / 0.199 mi., 1049 ft.*	*193*
56	*MYDOL ISLAM*	*3906 S HILL ST*	*SE / 0.202 mi., 1067 ft.*	*226*
P70	*CALIFORNIA SCIENCE CENTER | ARMORY BLDG | LAUSD--MANUAL ARTS NEW ES #1*	*700 STATE DR*	*W / 0.226 mi., 1192 ft.*	*268*
M74	*1X DENMARST LTD*	*457 W MARTIN LUTHER KING BLVD*	*S / 0.234 mi., 1237 ft.*	*308*

HIST HAZNET - CA: List of hazardous waste manifests from when hazardous waste is transported from generators to permitted recycling treatment storage or disposal facilities by registered hazardous waste transporters that are no longer in current agency list.
1 SITE FOUND WITHIN .25 MILE

LOWER ELEVATION

MAP ID	SITE NAME	SITE ADDRESS	DIRECTION/DISTANCE	PAGE
P70	*CALIFORNIA SCIENCE CENTER | ARMORY BLDG | LAUSD--MANUAL ARTS NEW ES #1*	*700 STATE DR*	*W / 0.226 mi., 1192 ft.*	*268*

MWMP 2 - CA: Listing of facilities that generate permitted medical waste and are inspected by the Medical Waste Management Program
3 SITES FOUND WITHIN .25 MILE

EQUAL/HIGHER ELEVATION

MAP ID	SITE NAME	SITE ADDRESS	DIRECTION/DISTANCE	PAGE
H21	*Los Angeles City of | AMISTAD DE LOS ANGELES*	*3745 S Grand Ave | 3745 SOUTH GRAND AVENUE*	*E / 0.131 mi., 692 ft.*	*88*
	- ID: Register Number 31040	Status: N/A	Date: Expiration Date 2022-06-16	

LOWER ELEVATION

MAP ID	SITE NAME	SITE ADDRESS	DIRECTION/DISTANCE	PAGE
M55	Alona Kashanian, DPM	3984 S Figueroa St	S / 0.202 mi., 1066 ft.	*225*
	- ID: Register Number 21262	Status: N/A	Date: Expiration Date 2022-10-16	
M62	*UNIVERSITY PARK DIALYSIS CENTER*	*3986 S FIGUEROA ST*	*S / 0.213 mi., 1127 ft.*	*252*
	- ID: Register Number 1193	Status: N/A	Date: Expiration Date 2022-11-16	

OTHER ASCERTAINABLE RECORDS *(cont.)*

NFA - CA: No further action cleanup sites listing **1 SITE FOUND WITHIN .5 MILE**

LOWER ELEVATION

MAP ID	SITE NAME	SITE ADDRESS	DIRECTION/DISTANCE	PAGE
P67	*MANUAL ARTS NEW ELEMENTARY SCHOOL NO. 1 | MANUAL ARTS NEW ELEM*	*700 STATE STREET*	*W / 0.225 mi., 1186 ft.*	*263*

Following sites were unable to be mapped.

SITE NAME:	ADDRESS, CITY, ZIP:	DATABASE(S):
Los Angeles City of	W 41st St & S Figue..., LOS ANGELES 90037	MANIFEST EPA
Los Angeles City of	S Figueroa St & W 4..., LOS ANGELES 90037	MANIFEST EPA
LSD City of Los Angeles Bureau of Sanitation	W 39th St & Flower ..., LOS ANGELES 90037	MANIFEST EPA
LSD City of Los Angeles Bureau of Sanitation	W 52nd Pl & S Figue..., LOS ANGELES 90037	MANIFEST EPA
LSD City of Los Angeles Bureau of Sanitation	W 52nd St & S Figue..., LOS ANGELES 90037	MANIFEST EPA
LSD City of Los Angeles Bureau of Sanitation	S Flower St & W 37t..., LOS ANGELES 90007	MANIFEST EPA
LSD City of Los Angeles Bureau of Sanitation	S Hope St & W 37th ..., LOS ANGELES 90007	MANIFEST EPA
LSD City of Los Angeles Bureau of Sanitation	W 39th St & Grand A..., LOS ANGELES 90037	MANIFEST EPA
LSD City of Los Angeles Bureau of Sanitat...	S Grand Ave & W 38t..., LOS ANGELES 90037	MANIFEST EPA
LSD City of Los Angeles Bureau of Sanitat...	W 39th St & S Grand..., LOS ANGELES 90037	MANIFEST EPA
LSD City of Los Angeles Bureau of Sanitat...	S Broadway & W 39th..., LOS ANGELES 90037	MANIFEST EPA

DATABASE(S) WITH NO MAPPED SITES:

FEDERAL RCRA NON-CORRACTS TSD FACILITIES LIST

ARCHIVED RCRA TSDF	Archived Resource Conservation and Recovery Act: Treatment Storage and Disposal Facilities
RCRA_TSDF	Resource Conservation and Recovery Act: Treatment Storage and Disposal Facilities

FEDERAL, STATE, AND TRIBAL REGISTERED STORAGE TANK LISTS

AST PBS	ASTs at Bulk Petroleum Terminals
FEMA UST	FEMA Underground Storage Tanks
HIST INDIAN UST R4	Historical Underground Storage Tanks on Indian Land in EPA Region 4
HIST INDIAN UST R6	Historical Underground Storage Tanks on Indian Land in EPA Region 6
HIST INDIAN UST R7	Historical Underground Storage Tanks on Indian Land in EPA Region 7
INDIAN UST R1	Underground Storage Tanks on Indian Land in EPA Region 1
INDIAN UST R10	Underground Storage Tanks on Indian Land in EPA Region 10
INDIAN UST R2	Underground Storage Tanks on Indian Land in EPA Region 2
INDIAN UST R4	Underground Storage Tanks on Indian Land in EPA Region 4
INDIAN UST R5	Underground Storage Tanks on Indian Land in EPA Region 5
INDIAN UST R6	Underground Storage Tanks on Indian Land in EPA Region 6
INDIAN UST R7	Underground Storage Tanks on Indian Land in EPA Region 7
INDIAN UST R8	Underground Storage Tanks on Indian Land in EPA Region 8
INDIAN UST R9	Underground Storage Tanks on Indian Land in EPA Region 9
AST - CA	Aboveground storage tanks
AST_KERN COUNTY - CA	Kern County Aboveground Storage Tanks Facilites
AST_ORANGE COUNTY - CA	Orange County Aboveground Storage Tanks
AST_PLACER COUNTY - CA	Placer County Aboveground Storage Tanks
AST_YOLO COUNTY - CA	Yolo County Above Ground Storage Tanks
CLOSED UST_VENTURA COUNTY - CA	Ventura County Closed Underground Storage Tanks
FID UST - CA	Facility Inventory Database
HIST AST - CA	Historical Aboveground Storage Tanks
HIST UST_EL SEGUNDO CITY - CA	Historical City of El Segundo Underground Storage Tanks
HIST UST_KERN COUNTY - CA	Historical Kern County Underground Storage Tanks

FEDERAL, STATE, AND TRIBAL REGISTERED STORAGE TANK LISTS *(cont.)*

HIST UST_SUTTER COUNTY - CA	Historical Sutter County Underground Storage Tank List
TANKS_CONTRA COSTA COUNTY - CA	Contra Costa County Aboveground Storage Tanks
UST_ALAMEDA COUNTY - CA	Alameda County Underground Storage Tanks
UST_CITY OF LONG BEACH - CA	City of Long Beach Underground Storage Tanks
UST_CITY OF TORRANCE - CA	City of Torrance Underground Storage Tanks
UST_EL SEGUNDO CITY - CA	City of El Segundo Underground Storage Tanks
UST_KERN COUNTY - CA	Kern County Underground Storage Tanks
UST_MARIN COUNTY - CA	Marin County Underground Storage Tanks
UST_MENDOCINO COUNTY - CA	Mendocino County Underground Storage Tanks
UST_NAPA COUNTY - CA	Underground storage tank sites located in Napa county.
UST_ORANGE COUNTY - CA	Orange County Underground Storage Tanks
UST_PLACER COUNTY - CA	Placer County Underground Storage Tanks
UST_RIVERSIDE COUNTY - CA	Riverside County Underground Storage Tanks
UST_SAN FRANCISCO COUNTY - CA	San Francisco County Underground Storage Tanks
UST_SAN JOAQUIN COUNTY - CA	San Joaquin County Underground Storage Tanks
UST_SANTA CLARA COUNTY - CA	Santa Clara County Underground Storage Tanks
UST_SOLANO COUNTY - CA	Solano County Underground Storage Tanks
UST_SUTTER COUNTY - CA	Sutter County Underground Storage Tanks
UST_YOLO COUNTY - CA	Yolo County Underground Storage Tanks

FEDERAL CERCLIS LIST

CERCLIS NFRAP	Comprehensive Environmental Response Compensation and Liability Act No Further Remedial Action Planned
CERCLIS-HIST	Comprehensive Environmental Response Compensation and Liability Act
EPA SAA	EPA Superfund Alternative Approach
FEDERAL FACILITY	Federal Facility sites
SEMS_8R_ACTIVE SITES	Sites on SEMS Active Site Inventory
SEMS_8R_ARCHIVED SITES	Sites on SEMS Archived Site Inventory

FEDERAL RCRA CORRACTS FACILITIES LIST

CORRACTS	Hazardous Waste Corrective Action
HIST CORRACTS 2	Historical Hazardous Waste Corrective Action

FEDERAL DELISTED NPL SITE LIST

DELISTED NPL	Delisted National Priority List
DELISTED PROPOSED NPL	Delisted proposed National Priority List
SEMS_DELETED NPL	Sites Deleted from National Priorities List

FEDERAL LANDFILL AND/OR SOLID WASTE DISPOSAL SITE LISTS

EPA LF MOP	EPA Landfill Methane Outreach Project Database

FEDERAL, STATE, AND TRIBAL LEAKING STORAGE TANK LISTS

HIST INDIAN LUST R4	Historical Leaking Underground Storage Tanks on Indian Land in EPA Region 4
HIST INDIAN LUST R8	Historical Leaking Underground Storage Tanks on Indian Land in EPA Region 8
INDIAN LUST R1	Leaking Underground Storage Tanks on Indian Land in EPA Region 1
INDIAN LUST R10	Leaking Underground Storage Tanks on Indian Land in EPA Region 10
INDIAN LUST R2	Leaking Underground Storage Tanks on Indian Land in EPA Region 2
INDIAN LUST R4	Leaking Underground Storage Tanks on Indian Land in EPA Region 4
INDIAN LUST R5	Leaking Underground Storage Tanks on Indian Land in EPA Region 5
INDIAN LUST R6	Leaking Underground Storage Tanks on Indian Land in EPA Region 6
INDIAN LUST R7	Leaking Underground Storage Tanks on Indian Land in EPA Region 7
INDIAN LUST R8	Leaking Underground Storage Tanks on Indian Land in EPA Region 8
INDIAN LUST R9	Leaking Underground Storage Tanks on Indian Land in EPA Region 9
HIST LUST_SONOMA COUNTY - CA	Historical Sonoma County Leaking Underground Storage Tanks
LUFT_ALAMEDA COUNTY - CA	Alameda County Leaking Underground Fuel Tanks
LUST ORANGE COUNTY - CA	Orange County Leaking Underground Storage Tanks
LUST REG 1 - CA	Region 1 Leaking Underground Storage Tanks

FEDERAL, STATE, AND TRIBAL LEAKING STORAGE TANK LISTS *(cont.)*

LUST REG 2 - CA	Region 2 Leaking Underground Storage Tanks
LUST REG 3 - CA	Region 3 Leaking Underground Storage Tanks
LUST REG 5 - CA	Region 5 Leaking Underground Storage Tanks
LUST REG 6 - CA	Region 6 Leaking Underground Storage Tanks
LUST REG 7 - CA	Region 7 Leaking Underground Storage Tanks
LUST REG 8 - CA	Region 8 Leaking Underground Storage Tanks
LUST REG 9 - CA	Region 9 Leaking Underground Storage Tanks
LUST_HAZMAT_YOLO COUNTY - CA	Yolo County Leaking Underground Storage tanks
LUST_KERN COUNTY - CA	Kern County leaking underground tank sites
LUST_RIVERSIDE COUNTY - CA	Riverside County Leaking Underground Storage Tanks
LUST_SAN FRANCISCO COUNTY - CA	listing of leaking underground storage tanks
LUST_SAN MATEO COUNTY - CA	San Mateo County Leaking Underground Storage Tanks
LUST_SOLANO COUNTY - CA	Solano County Leaking Underground Storage Tanks
LUST_SONOMA COUNTY - CA	Sonoma County Leaking Underground Storage Tanks
LUST_SUTTER COUNTY - CA	Sutter County Leaking Underground Storage Tanks
LUST_VENTURA COUNTY - CA	Ventura County Leaking Underground Storage Tanks
SLIC REG 1 - CA	Spills Leaks Investigation & Cleanup Program
SLIC REG 2 - CA	Spills Leaks Investigation & Cleanup Program
SLIC REG 3 - CA	Spills Leaks Investigation & Cleanup Program
SLIC REG 4 - CA	Spills Leaks Investigation & Cleanup Program
SLIC REG 5 - CA	Spills Leaks Investigation & Cleanup Program
SLIC REG 6 - CA	Spills Leaks Investigation & Cleanup Program
SLIC REG 7 - CA	Spills Leaks Investigation & Cleanup Program
SLIC REG 8 - CA	Spills Leaks Investigation & Cleanup Program
SLIC REG 9 - CA	Spills Leaks Investigation & Cleanup Program
SLIC_ALAMEDA COUNTY - CA	Alameda County Spills Leaks Investigation & Cleanup

FEDERAL ERNS LIST

ERNS	Emergency Response Notification System

FEDERAL INSTITUTIONAL CONTROLS / ENGINEERING CONTROLS REGISTRIES

FED E C	Engineering Controls
FED I C	Institutional Controls
RCRA IC_EC	RCRA sites with Institutional and Engineering Controls

FEDERAL RCRA GENERATORS LIST

HIST RCRA_CESQG	Historical Resource Conservation and Recovery Act_Conditionally Exempt Small Quantity Generators
HIST RCRA_LQG	Historical Resource Conservation and Recovery Act_ Large Quantity Generators
HIST RCRA_NONGEN	Historical Resource Conservation and Recovery Act_Non Generators
HIST RCRA_SQG	Historical Resource Conservation and Recovery Act_Small Quantity Generators
RCRA_VSQG	Resource Conservation and Recovery Act_Very Small Quantity Generator

FEDERAL NPL SITE LIST

NPL	National Priority List
NPL EPA R1 GIS	GIS for EPA Region 1 NPL
NPL EPA R3 GIS	GIS for EPA Region 3 NPL
NPL EPA R6 GIS	GIS for EPA Region 6 NPL
NPL EPA R8 GIS	GIS for EPA Region 8 NPL
NPL EPA R9 GIS	GIS for EPA Region 9 NPL
PART NPL	Part National Priority List
PROPOSED NPL	Proposed National Priority List
SEMS_FINAL NPL	Sites included on the Final National Priorities List
SEMS_PROPOSED NPL	Sites Proposed to be Added to the National Priorities List

STATE- AND TRIBAL - EQUIVALENT CERCLIS

HIST TOXIC PITS - CA	Historical Toxic Pits Cleanup Act

STATE- AND TRIBAL - EQUIVALENT CERCLIS *(cont.)*

OIL & GAS CLEANUP - CA	SWRCB Oil & Gas Cleanup Sites
SWRCB CLEANUP - CA	SWRCB Cleanup Program
SWRCB NON_CASE - CA	SWRCB Non-Case Sites
TOXIC PITS - CA	Toxic Pits Cleanup Act

STATE- AND TRIBAL - EQUIVALENT NPL

HIST RESPONSE - CA	Historical State Response Sites

STATE AND TRIBAL LANDFILL AND/OR SOLID WASTE DISPOSAL SITE LISTS

HIST SWF/LF - CA	Historical Solid Waste Information System
SWF/LF - CA	Solid Waste Information System

STATE RCRA GENERATORS LIST

HWG_YOLO COUNTY - CA	State Hazardous Waste Generators

STATE AND TRIBAL BROWNFIELD SITES

TRIBAL BROWNFIELDS	Tribal Brownfields

STATE AND TRIBAL VOLUNTARY CLEANUP SITES

VCP - CA	Voluntary Cleanup Program sites

LOCAL BROWNFIELD LISTS

BROWNFIELDS-ACRES	EPA ACRES Brownfields
FED BROWNFIELDS	Federal Brownfields
HIST FED BROWNFIELDS	Historical Federal Brownfields

LOCAL LISTS OF HAZARDOUS WASTE / CONTAMINATED SITES

FED CDL	DOJ Clandestine Drug Labs
US HIST CDL	Historical Clandestine Drug Labs
CALARP_KERN COUNTY - CA	HazMat Chemical Facility List
CASE LIST_SAN DIEGO COUNTY - CA	San Diego County Environmental Case List
CDL - CA	Meth and Clandestine Drug Labs
CORRECTIVE ACTION_RIVERSIDE COUNTY - CA	Riverside County Corrective Action Sites
CS_NAPA COUNTY - CA	Contaminated Sites
CS_PLACER COUNTY - CA	Placer County Cleanup Sites
SITE LIST_CONTRA COSTA COUNTY - CA	Contra Costa County Sites List
TOXIC SITE_SACRAMENTO COUNTY - CA	Sacramento County Toxic Site Cleanup list

RECORDS OF EMERGENCY RELEASE REPORTS

HMIRS (DOT)	Hazardous Materials Information Reporting Systems
CHMIRS - CA	California Hazardous Material Incident Report System
HIST CHMIRS - CA	California Hazardous Material Incident Report System
INDUSTRIAL CLEANUP_ORANGE COUNTY - CA	Petroleum and non-petroleum industrial spills
SML_LOS ANGELES COUNTY - CA	Los Angeles County Emergency Response session spills

LOCAL LAND RECORDS

LIENS 2	CERCLA Lien Information
DEED - CA	Deeds
HIST LIENS - CA	Historical Liens
LIENS - CA	Liens

LOCAL LISTS OF LANDFILL / SOLID WASTE DISPOSAL SITES

HIST INDIAN ODI R8	Historical Open Dump Inventory
INDIAN ODI R8	Open Dump Inventory
ODI	Open Dump Inventory
TRIBAL ODI	Indian Open Dump Inventory Sites
HAULERS - CA	Tire Haulers
LF_SAN DIEGO COUNTY - CA	San Diego County Landfills
SWF_LOS ANGELES COUNTY - CA	Los Angeles County solid waste facilities

OTHER ASCERTAINABLE RECORDS

AFS	Air Facility Systems
ARENAS	ARENAS
ARENAS 2	ARENAS (additional)
BRS	Biennial Reporting Systems
CDC HAZDAT	Hazardous Substance Release and Health Effects Information
CHURCHES	CHURCHES
COAL ASH DOE	Coal Ash: Department of Energy
COAL ASH EPA	Coal Ash: Environmental Protection Agency
COAL GAS	Coal Gas Plants
COLLEGES	COLLEGES
COLLEGES 2	COLLEGES 2
CONSENT (DECREES)	Superfund Consent Decree
CORRECTIVE ACTIONS_2020	Wastes - Hazardous Waste - Corrective Action
DAYCARE	DAYCARE
DEBRIS EPA LF	EPA Disaster Debris Landfill Sites
DEBRIS EPA SWRCY	EPA Disaster Debris Recovery Sites
DOCKET CRIM PROS 2	Additional Docket criminal prosecution cases
DOD	Department of Defense
DOT OPS	Department of Transportation Office of Pipeline Safety
ECHO	EPA Enforcement and Compliance History Online
ENOI	Electronic Notice of Intent
EPA FUELS	EPA Fuels Registration, Reporting, and Compliance List
EPA OSC	EPA On-Site Coordinator
EPA WATCH	EPA Watch List
FA HWF	Financial Assurance for Hazardous Waste Facilities
FEDLAND	Federal Lands
FRS	Facility Index Systems
FTTS	FIFRA/TSCA Tracking System
FTTS INSP	FIFRA/TSCA Tracking System: Inspections
FUDS	Formerly Used Defense Sites
GOV MANSIONS	Governors Mansions
HIST AFS	Historical Air Facility Systems
HIST AFS 2	Historical Air Facility Systems
HIST DOD	Department of Defense historical sites
HIST LEAD_SMELTER	Historical Lead Smelter Sites
HIST MLTS	Historical Material Licensing Tracking Systems
HIST PCB TRANS	Historical Polychlorinated Biphenyl (PCB) Facilities
HIST PCS ENF	Historical Enforced Permit Compliance Facilities
HIST PCS FACILITY	Historical Permit Compliance Facilities
HIST SSTS	Historical Section 7 Tracking Systems
HOSPITALS	HOSPITALS
HWC DOCKET	Hazardous Waste Compliance Docket
ICIS	Integrated Compliance Information System
INACTIVE PCS	Inactive Permit Compliance Facilities
INDIAN RESERVATION	American Indian Lands
LUCIS	Land Use Control Information Systems
LUCIS 2	Land Use Control Information Systems 2
MGP	Manufactured Gas Plant Sites
MINE OPERATIONS	Mines list from USGS
MINES	Mines
MINES USGS	Mines list from USGS
MLTS	Material Licensing Tracking Systems
NPL AOC	Areas related to NPL remediation sites
NPL LIENS	National Priority List Liens
NURSING HOMES	NURSING HOMES
OSHA	Occupational Safety & Health Administration
PADS	PCB Activity Database Systems
PCB TRANSFORMER	Polychlorinated Biphenyl (PCB) Waste

OTHER ASCERTAINABLE RECORDS *(cont.)*

PCS ENF	Enforced Permit Compliance Facilities
PCS FACILITY	Permit Compliance Facilities
PFAS FED SITES	PFAS Federal Sites
PFAS MANIFEST	PFAS Manifest
PFAS NPL	PFAS NPL Sites
PFAS PROD	PFAS Production
PFAS SPILLS	PFAS Spill Sites
PFAS TRIS	PFAS TRIS Sites
PFAS UCMR3	PFAS UCMR Samples
PFAS WQP	PFAS Water Quality Portal
PRISONS	PRISONS
RAATS	RCRA Administrative Action Tracking Systems
RADINFO	Radiation Information Systems
RMP	Risk Management Plans
ROD	Record of Decision
SCHOOLS PRIVATE	SCHOOLS PRIVATE
SCHOOLS PUBLIC	SCHOOLS PUBLIC
SCRD DRYCLEANERS	SCRD Drycleaners
SEMS_SMELTER	Sites on SEMS Potential Smelter Activity
SSTS	Section 7 Tracking Systems
STORMWATER	Storm Water Permits
TOSCA-PLANT	Toxic Substance Control Act: Plants
TRIS	Toxic Release Inventory Systems
UMTRA	Uranium Mill Tailing Sites
VAPOR	EPA Vapor Intrusion
AOC_SAN GABRIEL VALLEY - CA	San Gabriel Valley Superfund
BOND EXPENDITURE PLAN - CA	Bond Expenditure Plan
BP HW OUT_VENTURA COUNTY - CA	Ventura County Business Plan Hazardous Waste Producers and Operating Underground Tanks
BUSINESS INVENTORY_SAN MATEO COUNTY - CA	San Mateo County List of Underground Storage Tanks, Hazardous Materials, Business Plans, and Hazardous Waste Generators
CIWQS - CA	California Integrated Water Quality System
CIWQS 2 - CA	California Integrated Water Quality System
CORTESE - CA	The Hazardous Waste and Substances Sites List
CUPA_BUTTE COUNTY - CA	Butte County Certified Unified Program Agency
CUPA_FRESNO COUNTY - CA	Fresno County Certified Unified Program Agency
CUPA_PLACER COUNTY - CA	CUPA County Certified Unified Program Agency
DAYCARE - CA	Daycares
DRYCLEANERS - CA	Drycleaners
DRYCLEANERS_AMADOR COUNTY - CA	Amador County Drycleaners
DRYCLEANERS_ANTELOPE VALLEY - CA	Antelope Valley Drycleaners
DRYCLEANERS_BAY AREA - CA	Bay Area Drycleaners
DRYCLEANERS_BUTTE COUNTY - CA	Butte County Drycleaners
DRYCLEANERS_CALAVERAS COUNTY - CA	Calaveras County Drycleaners
DRYCLEANERS_COLUSA COUNTY - CA	Colusa County Drycleaners
DRYCLEANERS_EASTERN KERN COUNTY - CA	Eastern Kern County Drycleaners
DRYCLEANERS_EL DORADO COUNTY - CA	El Dorado County Drycleaners
DRYCLEANERS_FEATHER RIVER - CA	Feather River Drycleaners
DRYCLEANERS_GLENN COUNTY - CA	Glenn County Drycleaners
DRYCLEANERS_GREAT BASIN UNIFIED - CA	Great Basin Unified Drycleaners
DRYCLEANERS_IMPERIAL COUNTY - CA	Imperial County Drycleaners
DRYCLEANERS_LAKE COUNTY - CA	Lake County Drycleaners
DRYCLEANERS_LASSEN COUNTY - CA	Lassen County Drycleaners
DRYCLEANERS_MENDOCINO COUNTY - CA	Mendocino County Drycleaners
DRYCLEANERS_MOJAVE DESERT - CA	Mojave Desert Drycleaners
DRYCLEANERS_MONTEREY BAY - CA	Monterey Bay Drycleaners
DRYCLEANERS_NORTH COAST UNIFIED - CA	North Coast Unified Drycleaners
DRYCLEANERS_NORTHERN SIERRA - CA	Northern Sierra Drycleaners

OTHER ASCERTAINABLE RECORDS *(cont.)*

DRYCLEANERS_NORTHERN SONOMA COUNTY - CA	Northern Sonoma County Drycleaners
DRYCLEANERS_PLACER COUNTY - CA	Placer County Drycleaners
DRYCLEANERS_SACRAMENTO COUNTY - CA	Sacramento County Drycleaners
DRYCLEANERS_SAN DIEGO COUNTY - CA	San Diego County Drycleaners
DRYCLEANERS_SAN JOAQUIN VALLEY - CA	San Joaquin Valley Drycleaners
DRYCLEANERS_SAN LUIS OBISPO - CA	San Luis Obispo Drycleaners
DRYCLEANERS_SANTA BARBARA COUNTY - CA	Santa Barbara Drycleaners
DRYCLEANERS_SHASTA COUNTY - CA	Shasta County Drycleaner
DRYCLEANERS_SISKIYOU COUNTY - CA	Siskiyou County Drycleaners
DRYCLEANERS_SOUTH COAST - CA	South Coast Drycleaners
DRYCLEANERS_TEHAMA COUNTY - CA	Tehama County Drycleaners
DRYCLEANERS_TUOLUMNE COUNTY - CA	Tuolumne County Drycleaners
DRYCLEANERS_VENTURA COUNTY - CA	Ventura County Drycleaners
DRYCLEANERS_YOLO-SOLANO COUNTIES - CA	Yolo and Solano Counties Drycleaners
EMI - CA	Emissions Inventory Data
FA - CA	Financial Assurance
FA 2 - CA	Financial Assurance for Solid Waste Facilities
FIRE AREAS - CA	Fire Perimeters
GCC_SANTA CLARA VALLEY - CA	Santa Clara Valley Groundwater Contamination Cleanups
HAZMAT INCIDENT_CONTRA COSTA COUNTY - CA	Contra Costa County Hazardous Materials Incident list
HAZMAT_CITY OF SAN JOSE - CA	City of San Jose Hazardous Material Facilities
HAZMAT_SACRAMENTO COUNTY - CA	Sacramento County Master Hazardous Materials Facility list
HAZMAT_SAN BERNARDINO COUNTY - CA	San Bernardino County Hazardous Material Permits
HAZMAT_SAN DIEGO COUNTY - CA	Hazardous Materials Management Division Database
HAZMAT_SANTA CLARA COUNTY - CA	Santa Clara County Hazardous Material Facilities
HAZWASTE_ORANGE COUNTY - CA	Orange County hazardous waste facilities
HIGH FIRE - CA	Fire Hazard Severity Zones
HIST CORTESE - CA	The Historical Hazardous Waste and Substances Sites List
HIST DRYCLEANERS_SAN DIEGO COUNTY - CA	Historical San Diego County Drycleaners
HIST HMS_LOS ANGELES COUNTY - CA	Historical Los Angeles County Street Number List
HIST HWP - CA	Historical EnviroStor Permitted Facilities
HIST LDS - CA	Historical Land Disposal Sites
HIST MCS - CA	Historical Military Cleanup Sites
HIST NFA - CA	Historical No Further Action Sites
HIST SOLVENTS_SANTA CLARA CO - CA	Santa Clara County Historic Solvent Cases
HMS_LOS ANGELES COUNTY - CA	Los Angeles County Street Number List
HWM COMMERCIAL FACILITIES - CA	Hazardous Waste Management Commercial Facilities
HWP - CA	EnviroStor Permitted Facilities
HWT - CA	Hazardous Waste Transporters
LDS - CA	Land Disposal Sites
LOP_SANTA CLARA COUNTY - CA	Santa Clara County Local Oversight Program
MCS - CA	Military Cleanup Sites
MWMP - CA	Medical Waste Management Program
NFE - CA	Unconfirmed contaminated properties
NPDES - CA	State Wastewater and NPDES Permits
PERCHLORATE 2 - CA	Perchlorate contaminted sites
PFAS - CA	PFAS Site Listing
PFAS DOD - CA	PFAS Site Listing
PFAS GAMA - CA	PFAS GAMA Well Sampling
PROPOSITION 65 - CA	Proposition 65 Records
RFR - CA	Regulated Facility Report
SITES INVENTORY_VENTURA COUNTY - CA	Ventura County Inventory of Closed Illegal Abandoned and Inactive Sites
SMU_SANTA BARBARA COUNTY - CA	Site Mitigation Unit Sites

OTHER ASCERTAINABLE RECORDS *(cont.)*

SWAT - CA	SWAT Reports Summary Data
VCCP_VENTURA COUNTY - CA	Ventura County County Cleanup Program
WDR - CA	Waste Discharge Requirement Sites
WDS - CA	Waste Discharge System
WILDLANDS - CA	Preserves List
WIP - CA	Well Investigation Program

OTHER

SEISMIC - CA	Seismic Hazards Zonation Program

SUBJECT NAME: 3822 South Figueroa
ADDRESS: 3822-3838 South Figueroa Street, 3801-3833...
LAT/LONG: 34.015123 / -118.281979

PREPARED FOR: Kimley-Horn, Inc. - Los Angeles
ORDER #: 98834
REPORT DATE: June 11, 2024

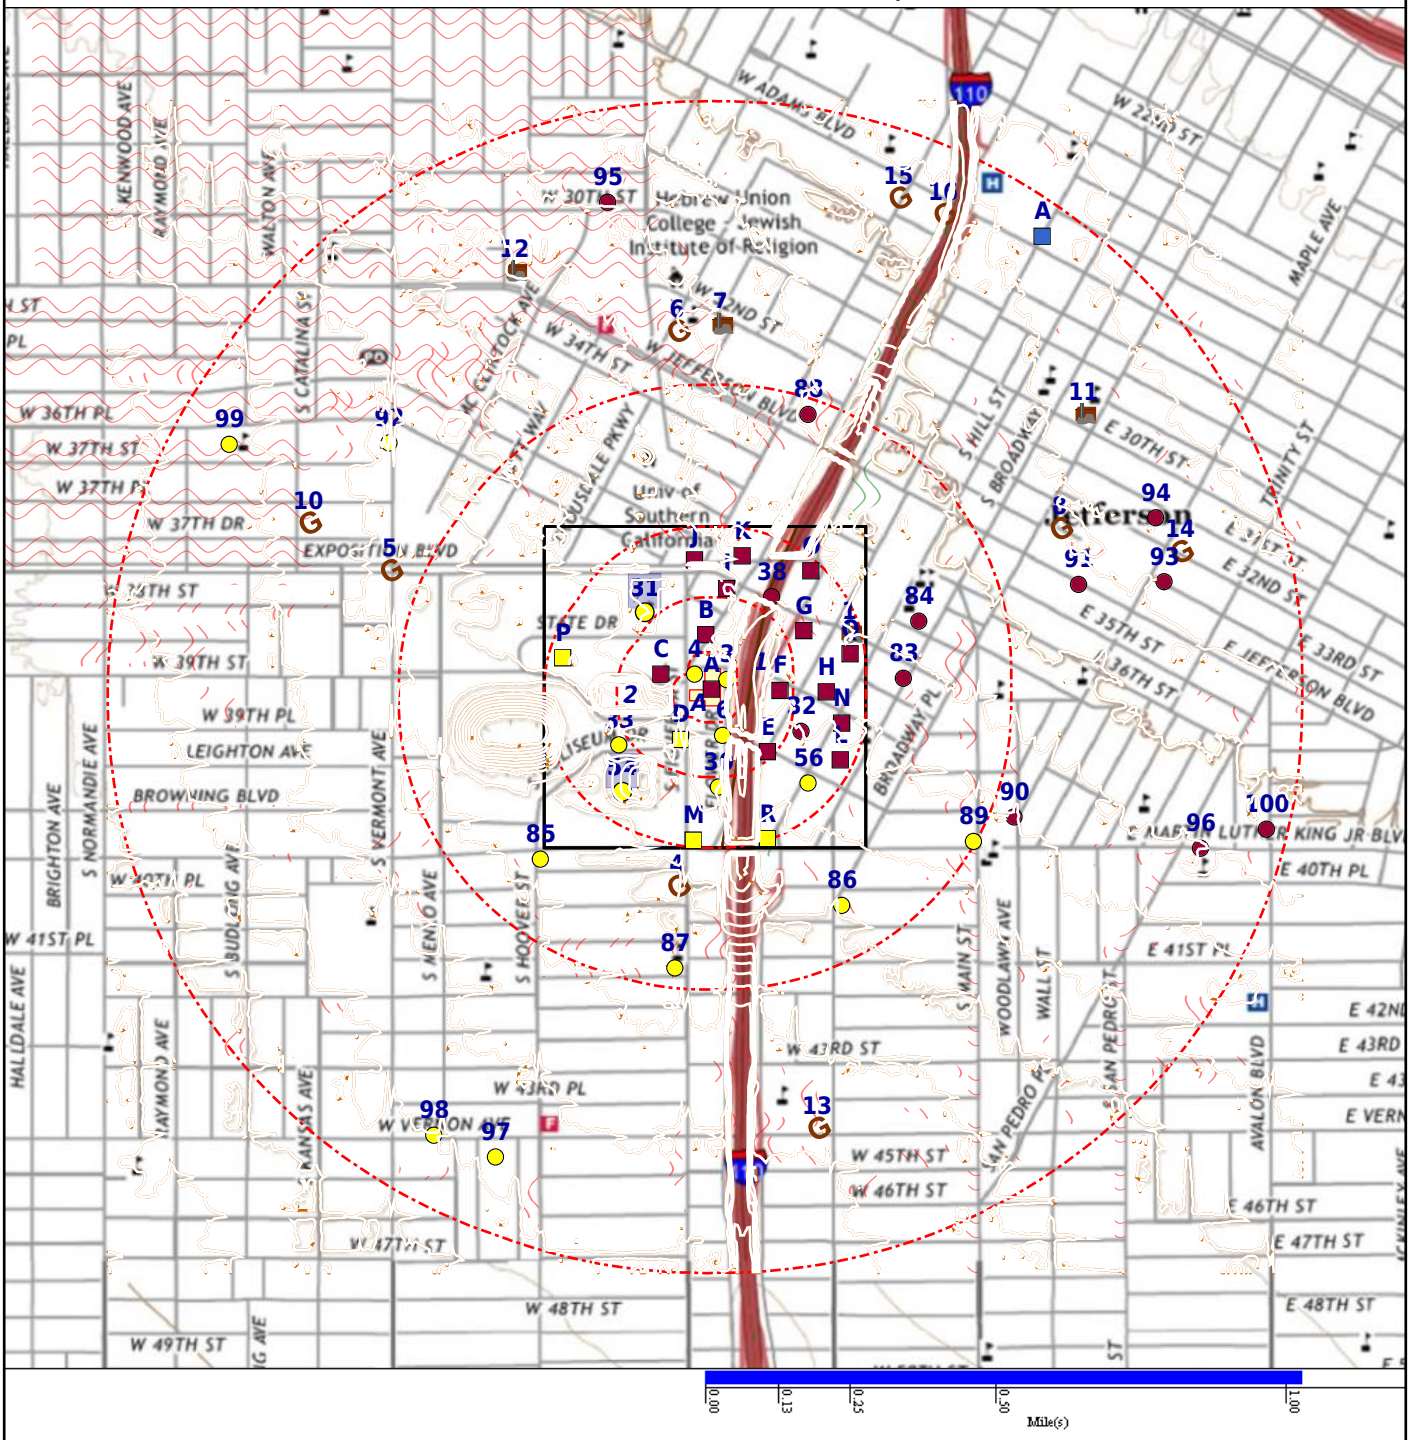

- Subject Property
- CDC HAZDAT (No Data)
- Federal Lands (No Data)
- Fire Hazard Zone (No Data)
- NWI (No Data)
- Equal/Higher Elevation
- Department of Defense (No Data)
- FEMA FloodZone 100 (No Data)
- Historical DOD (No Data)
- Seismic (No Data)
- Lower Elevation
- DFIRM Floodzone 100
- FEMA FloodZone 500
- Indian Reservation (No Data)
- WetLands (No Data)
- Area Of Concern (No Data)
- DFIRM Floodzone 500
- Fire Areas (No Data)
- National Priority List (No Data)

SUBJECT NAME: 3822 South Figueroa
ADDRESS: 3822-3838 South Figueroa Street, 3801-3833...
LAT/LONG: 34.015123 / -118.281979

PREPARED FOR: Kimley-Horn, Inc. - Los Angeles
ORDER #: 98834
REPORT DATE: June 11, 2024

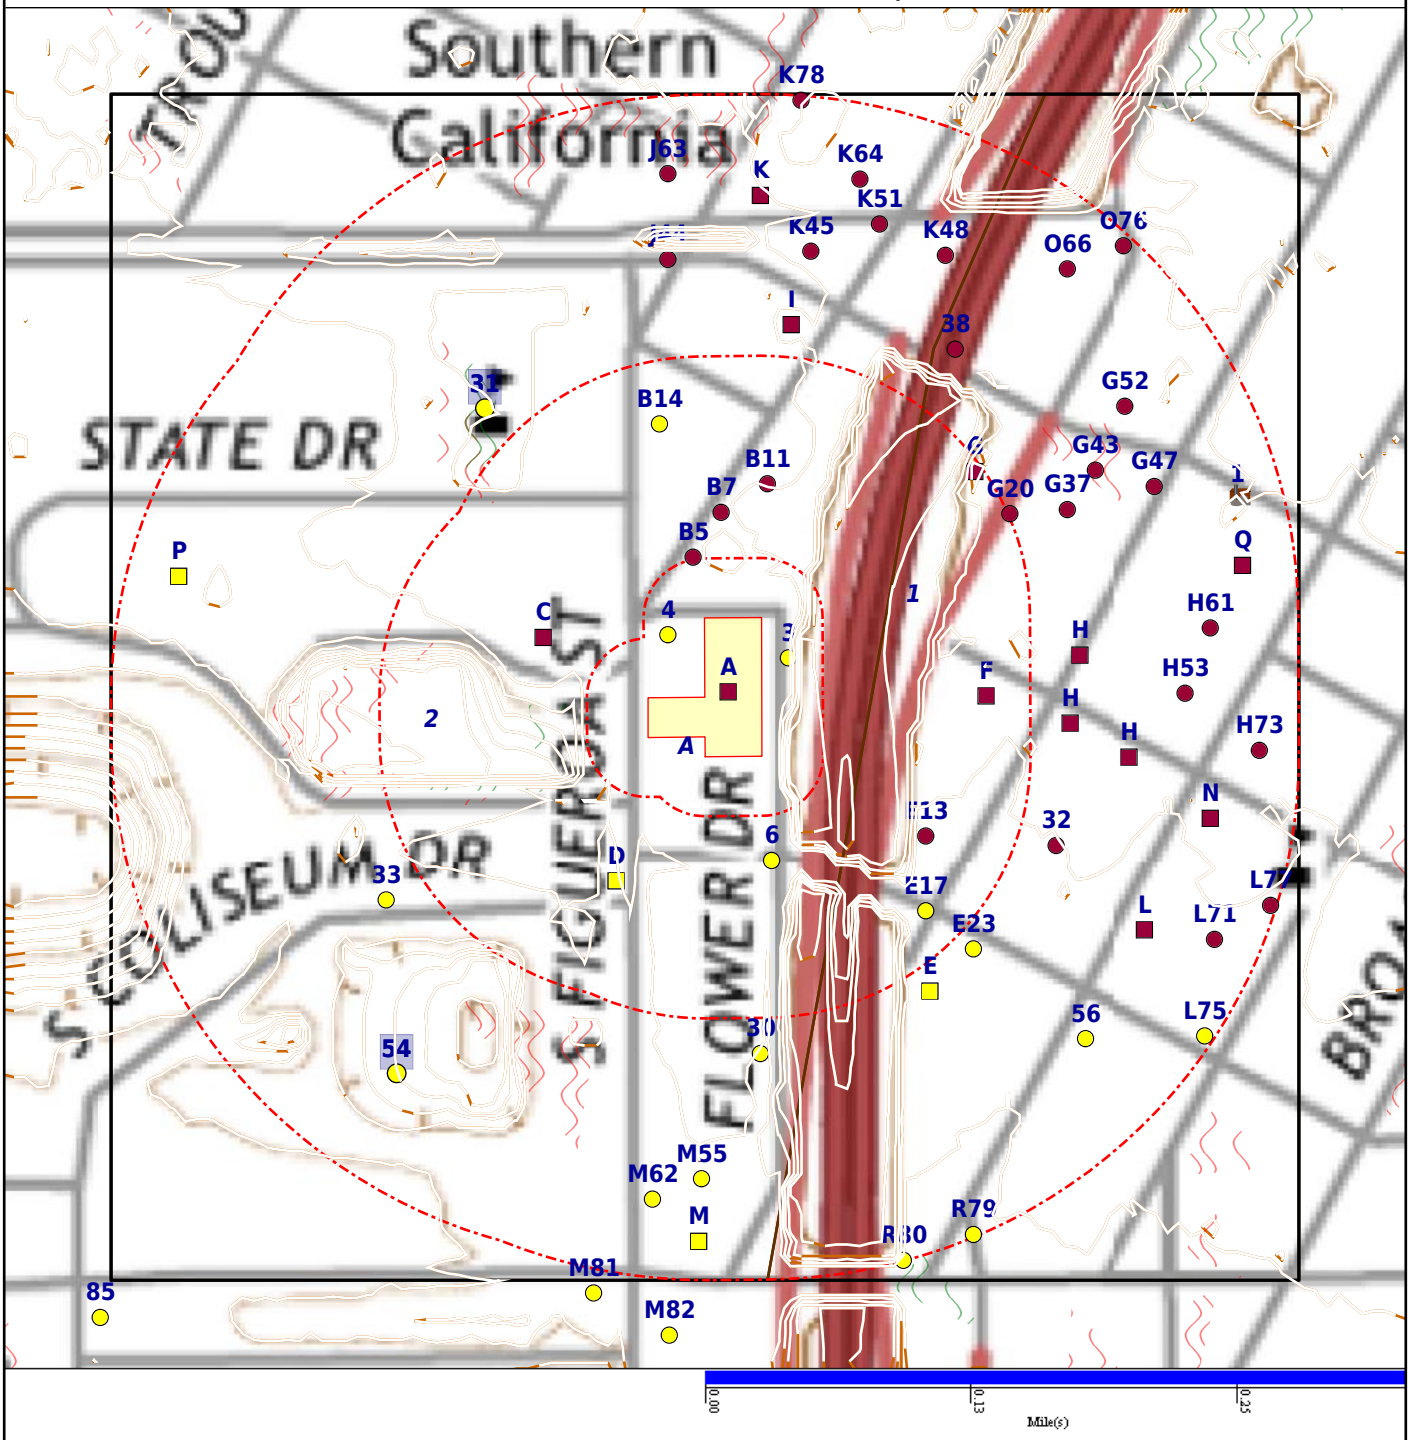

- Subject Property
- CDC HAZDAT (No Data)
- Federal Lands (No Data)
- Fire Hazard Zone (No Data)
- NWI (No Data)
- Equal/Higher Elevation
- Department of Defense (No Data)
- FEMA FloodZone 100 (No Data)
- Historical DOD (No Data)
- Seismic (No Data)
- Lower Elevation
- DFIRM Floodzone 100
- FEMA FloodZone 500
- Indian Reservation (No Data)
- WetLands (No Data)
- Area Of Concern (No Data)
- DFIRM Floodzone 500
- Fire Areas (No Data)
- National Priority List (No Data)

DATABASE	SUBJECT PROPERTY	SEARCH DISTANCE (MILES)	<1/8	1/8 - 1/4	1/4 - 1/2	1/2 - 1	>1	TOTAL MAPPED
FEDERAL RCRA NON-CORRACTS TSD FACILITIES LIST								
ARCHIVED RCRA TSDF		0.500	0	0	0	--	--	0
RCRA_TSDF		0.500	0	0	0	--	--	0
FEDERAL, STATE, AND TRIBAL REGISTERED STORAGE TANK LISTS								
AST PBS		0.250	0	0	--	--	--	0
EPA UST		0.250	0	1	--	--	--	1
FEMA UST		0.250	0	0	--	--	--	0
HIST INDIAN UST R4		0.250	0	0	--	--	--	0
HIST INDIAN UST R6		0.250	0	0	--	--	--	0
HIST INDIAN UST R7		0.250	0	0	--	--	--	0
INDIAN UST R1		0.250	0	0	--	--	--	0
INDIAN UST R10		0.250	0	0	--	--	--	0
INDIAN UST R2		0.250	0	0	--	--	--	0
INDIAN UST R4		0.250	0	0	--	--	--	0
INDIAN UST R5		0.250	0	0	--	--	--	0
INDIAN UST R6		0.250	0	0	--	--	--	0
INDIAN UST R7		0.250	0	0	--	--	--	0
INDIAN UST R8		0.250	0	0	--	--	--	0
INDIAN UST R9		0.250	0	0	--	--	--	0
AST - CA		0.250	0	0	--	--	--	0
AST_KERN COUNTY - CA		0.250	0	0	--	--	--	0
AST_ORANGE COUNTY - CA		0.250	0	0	--	--	--	0
AST_PLACER COUNTY - CA		0.250	0	0	--	--	--	0
AST_YOLO COUNTY - CA		0.250	0	0	--	--	--	0
CLOSED UST_VENTURA COUNTY - CA		0.250	0	0	--	--	--	0
FID UST - CA		0.250	0	0	--	--	--	0
HIST AST - CA		0.250	0	0	--	--	--	0
HIST UST - CA		0.250	0	5	--	--	--	5
HIST UST_EL SEGUNDO CITY - CA		0.250	0	0	--	--	--	0
HIST UST_KERN COUNTY - CA		0.250	0	0	--	--	--	0
HIST UST_SUTTER COUNTY - CA		0.250	0	0	--	--	--	0
TANKS_CONTRA COSTA COUNTY - CA		0.250	0	0	--	--	--	0
UST - CA		0.250	0	2	--	--	--	2
UST_ALAMEDA COUNTY - CA		0.250	0	0	--	--	--	0
UST_CITY OF LONG BEACH - CA		0.250	0	0	--	--	--	0
UST_CITY OF TORRANCE - CA		0.250	0	0	--	--	--	0

DATABASE	SUBJECT PROPERTY	SEARCH DISTANCE (MILES)	<1/8	1/8 - 1/4	1/4 - 1/2	1/2 - 1	>1	TOTAL MAPPED
FEDERAL, STATE, AND TRIBAL REGISTERED STORAGE TANK LISTS *(cont.)*								
UST_EL SEGUNDO CITY - CA		0.250	0	0	--	--	--	0
UST_KERN COUNTY - CA		0.250	0	0	--	--	--	0
UST_MARIN COUNTY - CA		0.250	0	0	--	--	--	0
UST_MENDOCINO COUNTY - CA		0.250	0	0	--	--	--	0
UST_NAPA COUNTY - CA		0.250	0	0	--	--	--	0
UST_ORANGE COUNTY - CA		0.250	0	0	--	--	--	0
UST_PLACER COUNTY - CA		0.250	0	0	--	--	--	0
UST_RIVERSIDE COUNTY - CA		0.250	0	0	--	--	--	0
UST_SAN FRANCISCO COUNTY - CA		0.250	0	0	--	--	--	0
UST_SAN JOAQUIN COUNTY - CA		0.250	0	0	--	--	--	0
UST_SANTA CLARA COUNTY - CA		0.250	0	0	--	--	--	0
UST_SOLANO COUNTY - CA		0.250	0	0	--	--	--	0
UST_SUTTER COUNTY - CA		0.250	0	0	--	--	--	0
UST_YOLO COUNTY - CA		0.250	0	0	--	--	--	0
FEDERAL CERCLIS LIST								
CERCLIS NFRAP		0.500	0	0	0	--	--	0
CERCLIS-HIST		0.500	0	0	0	--	--	0
EPA SAA		0.500	0	0	0	--	--	0
FEDERAL FACILITY		1.000	0	0	0	0	--	0
SEMS_8R_ACTIVE SITES		0.500	0	0	0	--	--	0
SEMS_8R_ARCHIVED SITES		0.500	0	0	0	--	--	0
FEDERAL RCRA CORRACTS FACILITIES LIST								
CORRACTS		1.000	0	0	0	0	--	0
HIST CORRACTS 2		1.000	0	0	0	0	--	0
FEDERAL DELISTED NPL SITE LIST								
DELISTED NPL		1.000	0	0	0	0	--	0
DELISTED PROPOSED NPL		1.000	0	0	0	0	--	0
SEMS_DELETED NPL		1.000	0	0	0	0	--	0
FEDERAL LANDFILL AND/OR SOLID WASTE DISPOSAL SITE LISTS								
EPA LF MOP		0.500	0	0	0	--	--	0
FEDERAL, STATE, AND TRIBAL LEAKING STORAGE TANK LISTS								
EPA LUST		0.500	0	0	2	--	--	2
HIST INDIAN LUST R4		0.500	0	0	0	--	--	0

DATABASE	SUBJECT PROPERTY	SEARCH DISTANCE (MILES)	<1/8	1/8 - 1/4	1/4 - 1/2	1/2 - 1	>1	TOTAL MAPPED
FEDERAL, STATE, AND TRIBAL LEAKING STORAGE TANK LISTS *(cont.)*								
HIST INDIAN LUST R8		0.500	0	0	0	--	--	0
INDIAN LUST R1		0.500	0	0	0	--	--	0
INDIAN LUST R10		0.500	0	0	0	--	--	0
INDIAN LUST R2		0.500	0	0	0	--	--	0
INDIAN LUST R4		0.500	0	0	0	--	--	0
INDIAN LUST R5		0.500	0	0	0	--	--	0
INDIAN LUST R6		0.500	0	0	0	--	--	0
INDIAN LUST R7		0.500	0	0	0	--	--	0
INDIAN LUST R8		0.500	0	0	0	--	--	0
INDIAN LUST R9		0.500	0	0	0	--	--	0
HIST LUST_SONOMA COUNTY - CA		0.500	0	0	0	--	--	0
LUFT_ALAMEDA COUNTY - CA		0.500	0	0	0	--	--	0
LUST ORANGE COUNTY - CA		0.500	0	0	0	--	--	0
LUST REG 1 - CA		0.500	0	0	0	--	--	0
LUST REG 2 - CA		0.500	0	0	0	--	--	0
LUST REG 3 - CA		0.500	0	0	0	--	--	0
LUST REG 4 - CA		0.500	0	0	2	--	--	2
LUST REG 5 - CA		0.500	0	0	0	--	--	0
LUST REG 6 - CA		0.500	0	0	0	--	--	0
LUST REG 7 - CA		0.500	0	0	0	--	--	0
LUST REG 8 - CA		0.500	0	0	0	--	--	0
LUST REG 9 - CA		0.500	0	0	0	--	--	0
LUST_HAZMAT_YOLO COUNTY - CA		0.500	0	0	0	--	--	0
LUST_KERN COUNTY - CA		0.500	0	0	0	--	--	0
LUST_RIVERSIDE COUNTY - CA		0.500	0	0	0	--	--	0
LUST_SAN FRANCISCO COUNTY - CA		0.500	0	0	0	--	--	0
LUST_SAN MATEO COUNTY - CA		0.500	0	0	0	--	--	0
LUST_SOLANO COUNTY - CA		0.500	0	0	0	--	--	0
LUST_SONOMA COUNTY - CA		0.500	0	0	0	--	--	0
LUST_SUTTER COUNTY - CA		0.500	0	0	0	--	--	0
LUST_VENTURA COUNTY - CA		0.500	0	0	0	--	--	0
SLIC REG 1 - CA		0.500	0	0	0	--	--	0
SLIC REG 2 - CA		0.500	0	0	0	--	--	0
SLIC REG 3 - CA		0.500	0	0	0	--	--	0
SLIC REG 4 - CA		0.500	0	0	0	--	--	0

DATABASE	SUBJECT PROPERTY	SEARCH DISTANCE (MILES)	<1/8	1/8 - 1/4	1/4 - 1/2	1/2 - 1	>1	TOTAL MAPPED
FEDERAL, STATE, AND TRIBAL LEAKING STORAGE TANK LISTS *(cont.)*								
SLIC REG 5 - CA		0.500	0	0	0	--	--	0
SLIC REG 6 - CA		0.500	0	0	0	--	--	0
SLIC REG 7 - CA		0.500	0	0	0	--	--	0
SLIC REG 8 - CA		0.500	0	0	0	--	--	0
SLIC REG 9 - CA		0.500	0	0	0	--	--	0
SLIC_ALAMEDA COUNTY - CA		0.500	0	0	0	--	--	0
FEDERAL ERNS LIST								
ERNS		SP	0	--	--	--	--	0
FEDERAL INSTITUTIONAL CONTROLS / ENGINEERING CONTROLS REGISTRIES								
FED E C		0.500	0	0	0	--	--	0
FED I C		0.500	0	0	0	--	--	0
RCRA IC_EC		0.250	0	0	--	--	--	0
FEDERAL RCRA GENERATORS LIST								
HIST RCRA_CESQG		0.250	0	0	--	--	--	0
HIST RCRA_LQG		0.250	0	0	--	--	--	0
HIST RCRA_NONGEN		0.250	0	0	--	--	--	0
HIST RCRA_SQG		0.250	0	0	--	--	--	0
RCRA_LQG		0.250	0	2	--	--	--	2
RCRA_NONGEN		0.250	2	6	--	--	--	8
RCRA_SQG		0.250	1	5	--	--	--	6
RCRA_VSQG		0.250	0	0	--	--	--	0
FEDERAL NPL SITE LIST								
NPL		1.000	0	0	0	0	--	0
NPL EPA R1 GIS		1.000	0	0	0	0	--	0
NPL EPA R3 GIS		1.000	0	0	0	0	--	0
NPL EPA R6 GIS		1.000	0	0	0	0	--	0
NPL EPA R8 GIS		1.000	0	0	0	0	--	0
NPL EPA R9 GIS		1.000	0	0	0	0	--	0
PART NPL		1.000	0	0	0	0	--	0
PROPOSED NPL		1.000	0	0	0	0	--	0
SEMS_FINAL NPL		1.000	0	0	0	0	--	0
SEMS_PROPOSED NPL		1.000	0	0	0	0	--	0
STATE- AND TRIBAL - EQUIVALENT CERCLIS								
ENVIROSTOR - CA		1.000	0	1	2	11	--	14

DATABASE	SUBJECT PROPERTY	SEARCH DISTANCE (MILES)	<1/8	1/8 - 1/4	1/4 - 1/2	1/2 - 1	>1	TOTAL MAPPED
STATE- AND TRIBAL - EQUIVALENT CERCLIS *(cont.)*								
HIST TOXIC PITS - CA		1.000	0	0	0	0	--	0
OIL & GAS CLEANUP - CA		0.500	0	0	0	--	--	0
SWRCB CLEANUP - CA		0.500	0	0	0	--	--	0
SWRCB NON_CASE - CA		0.500	0	0	0	--	--	0
TOXIC PITS - CA		1.000	0	0	0	0	--	0
STATE- AND TRIBAL - EQUIVALENT NPL								
HIST RESPONSE - CA		1.000	0	0	0	0	--	0
RESPONSE - CA		1.000	0	0	0	1	--	1
STATE AND TRIBAL LANDFILL AND/OR SOLID WASTE DISPOSAL SITE LISTS								
HIST SWF/LF - CA		0.500	0	0	0	--	--	0
SWF/LF - CA		0.500	0	0	0	--	--	0
STATE RCRA GENERATORS LIST								
HWG - CA	X	0.250	13	37	--	--	--	52
HWG_YOLO COUNTY - CA		0.250	0	0	--	--	--	0
STATE AND TRIBAL BROWNFIELD SITES								
TRIBAL BROWNFIELDS		0.500	0	0	0	--	--	0
STATE AND TRIBAL VOLUNTARY CLEANUP SITES								
VCP - CA		0.500	0	0	0	--	--	0
LOCAL BROWNFIELD LISTS								
BROWNFIELDS-ACRES		0.500	0	0	0	--	--	0
FED BROWNFIELDS		0.500	0	0	0	--	--	0
HIST FED BROWNFIELDS		0.500	0	0	0	--	--	0
LOCAL LISTS OF HAZARDOUS WASTE / CONTAMINATED SITES								
FED CDL		SP	0	--	--	--	--	0
US HIST CDL		SP	0	--	--	--	--	0
CALARP_KERN COUNTY - CA		0.250	0	0	--	--	--	0
CASE LIST_SAN DIEGO COUNTY - CA		0.500	0	0	0	--	--	0
CDL - CA		SP	0	--	--	--	--	0
CORRECTIVE ACTION_RIVERSIDE COUNTY - CA		0.500	0	0	0	--	--	0
CS_NAPA COUNTY - CA		0.500	0	0	0	--	--	0
CS_PLACER COUNTY - CA		1.000	0	0	0	0	--	0
SCH - CA		0.250	0	1	--	--	--	1

DATABASE	SUBJECT PROPERTY	SEARCH DISTANCE (MILES)	<1/8	1/8 - 1/4	1/4 - 1/2	1/2 - 1	>1	TOTAL MAPPED
LOCAL LISTS OF HAZARDOUS WASTE / CONTAMINATED SITES *(cont.)*								
SITE LIST_CONTRA COSTA COUNTY - CA		0.250	0	0	--	--	--	0
TOXIC SITE_SACRAMENTO COUNTY - CA		1.000	0	0	0	0	--	0
RECORDS OF EMERGENCY RELEASE REPORTS								
HMIRS (DOT)		SP	0	--	--	--	--	0
CHMIRS - CA		SP	0	--	--	--	--	0
HIST CHMIRS - CA		SP	0	--	--	--	--	0
INDUSTRIAL CLEANUP_ORANGE COUNTY - CA		0.125	0	--	--	--	--	0
SML_LOS ANGELES COUNTY - CA		0.125	0	--	--	--	--	0
LOCAL LAND RECORDS								
LIENS 2		SP	0	--	--	--	--	0
DEED - CA		0.500	0	0	0	--	--	0
HIST LIENS - CA		SP	0	--	--	--	--	0
LIENS - CA		SP	0	--	--	--	--	0
LOCAL LISTS OF LANDFILL / SOLID WASTE DISPOSAL SITES								
HIST INDIAN ODI R8		0.500	0	0	0	--	--	0
INDIAN ODI R8		0.500	0	0	0	--	--	0
ODI		0.500	0	0	0	--	--	0
TRIBAL ODI		0.500	0	0	0	--	--	0
HAULERS - CA		0.500	0	0	0	--	--	0
LF_SAN DIEGO COUNTY - CA		0.500	0	0	0	--	--	0
SWF_LOS ANGELES COUNTY - CA		0.500	0	0	0	--	--	0
SWRCY - CA		0.500	0	0	4	--	--	4
OTHER ASCERTAINABLE RECORDS								
AFS		SP	0	--	--	--	--	0
ALT FUELING		0.250	2	2	--	--	--	4
ARENAS		SP	0	--	--	--	--	0
ARENAS 2		SP	0	--	--	--	--	0
BRS		SP	0	--	--	--	--	0
CDC HAZDAT		1.000	0	0	0	0	--	0
CHURCHES		SP	0	--	--	--	--	0
COAL ASH DOE		0.500	0	0	0	--	--	0
COAL ASH EPA		0.500	0	0	0	--	--	0

DATABASE	SUBJECT PROPERTY	SEARCH DISTANCE (MILES)	<1/8	1/8 - 1/4	1/4 - 1/2	1/2 - 1	>1	TOTAL MAPPED
OTHER ASCERTAINABLE RECORDS *(cont.)*								
COAL GAS		1.000	0	0	0	0	--	0
COLLEGES		SP	0	--	--	--	--	0
COLLEGES 2		SP	0	--	--	--	--	0
CONSENT (DECREES)		1.000	0	0	0	0	--	0
CORRECTIVE ACTIONS_2020		0.500	0	0	0	--	--	0
DAYCARE		SP	0	--	--	--	--	0
DEBRIS EPA LF		0.500	0	0	0	--	--	0
DEBRIS EPA SWRCY		0.500	0	0	0	--	--	0
DOCKET CRIM PROS 2		SP	0	--	--	--	--	0
DOD		1.000	0	0	0	0	--	0
DOT OPS		SP	0	--	--	--	--	0
ECHO		SP	0	--	--	--	--	0
ENOI		SP	0	--	--	--	--	0
EPA FUELS		SP	0	--	--	--	--	0
EPA OSC		0.125	0	--	--	--	--	0
EPA WATCH		SP	0	--	--	--	--	0
FA HWF		SP	0	--	--	--	--	0
FEDLAND		1.000	0	0	0	0	--	0
FRS		SP	0	--	--	--	--	0
FTTS		SP	0	--	--	--	--	0
FTTS INSP		SP	0	--	--	--	--	0
FUDS		1.000	0	0	0	0	--	0
GOV MANSIONS		SP	0	--	--	--	--	0
HIST AFS		SP	0	--	--	--	--	0
HIST AFS 2		SP	0	--	--	--	--	0
HIST DOD		1.000	0	0	0	0	--	0
HIST LEAD_SMELTER		SP	0	--	--	--	--	0
HIST MLTS		SP	0	--	--	--	--	0
HIST PCB TRANS		SP	0	--	--	--	--	0
HIST PCS ENF		SP	0	--	--	--	--	0
HIST PCS FACILITY		SP	0	--	--	--	--	0
HIST SSTS		SP	0	--	--	--	--	0
HOSPITALS		SP	0	--	--	--	--	0
HWC DOCKET		SP	0	--	--	--	--	0
ICIS		SP	0	--	--	--	--	0
INACTIVE PCS		SP	0	--	--	--	--	0

DATABASE	SUBJECT PROPERTY	SEARCH DISTANCE (MILES)	<1/8	1/8 - 1/4	1/4 - 1/2	1/2 - 1	>1	TOTAL MAPPED
OTHER ASCERTAINABLE RECORDS *(cont.)*								
INDIAN RESERVATION		1.000	0	0	0	0	--	0
LUCIS		0.500	0	0	0	--	--	0
LUCIS 2		0.500	0	0	0	--	--	0
MANIFEST EPA		0.250	3	21	--	--	--	24
MGP		1.000	0	0	0	0	--	0
MINE OPERATIONS		0.250	0	0	--	--	--	0
MINES		0.250	0	0	--	--	--	0
MINES USGS		0.250	0	0	--	--	--	0
MLTS		SP	0	--	--	--	--	0
NPL AOC		1.000	0	0	0	0	--	0
NPL LIENS		SP	0	--	--	--	--	0
NURSING HOMES		SP	0	--	--	--	--	0
OSHA		SP	0	--	--	--	--	0
PADS		SP	0	--	--	--	--	0
PCB TRANSFORMER		SP	0	--	--	--	--	0
PCS ENF		SP	0	--	--	--	--	0
PCS FACILITY		SP	0	--	--	--	--	0
PFAS FED SITES		0.500	0	0	0	--	--	0
PFAS INDUSTRY		0.500	0	0	1	--	--	1
PFAS MANIFEST		0.500	0	0	0	--	--	0
PFAS NPL		0.500	0	0	0	--	--	0
PFAS PROD		0.500	0	0	0	--	--	0
PFAS SPILLS		0.500	0	0	0	--	--	0
PFAS TRIS		0.500	0	0	0	--	--	0
PFAS UCMR3		0.500	0	0	0	--	--	0
PFAS WQP		0.500	0	0	0	--	--	0
PRISONS		SP	0	--	--	--	--	0
RAATS		SP	0	--	--	--	--	0
RADINFO		SP	0	--	--	--	--	0
RMP		0.250	0	0	--	--	--	0
ROD		1.000	0	0	0	0	--	0
SCHOOLS PRIVATE		SP	0	--	--	--	--	0
SCHOOLS PUBLIC		SP	0	--	--	--	--	0
SCRD DRYCLEANERS		0.250	0	0	--	--	--	0
SEMS_SMELTER		SP	0	--	--	--	--	0
SSTS		SP	0	--	--	--	--	0

DATABASE	SUBJECT PROPERTY	SEARCH DISTANCE (MILES)	<1/8	1/8 - 1/4	1/4 - 1/2	1/2 - 1	>1	TOTAL MAPPED
OTHER ASCERTAINABLE RECORDS *(cont.)*								
STORMWATER		SP	0	--	--	--	--	0
TOSCA-PLANT		SP	0	--	--	--	--	0
TRIS		SP	0	--	--	--	--	0
UMTRA		0.500	0	0	0	--	--	0
VAPOR		0.500	0	0	0	--	--	0
AOC_SAN GABRIEL VALLEY - CA		1.000	0	0	0	0	--	0
BOND EXPENDITURE PLAN - CA		1.000	0	0	0	0	--	0
BP HW OUT_VENTURA COUNTY - CA		0.250	0	0	--	--	--	0
BUSINESS INVENTORY_SAN MATEO COUNTY - CA		0.250	0	0	--	--	--	0
CALEPA SITES - CA		0.250	2	9	--	--	--	11
CIWQS - CA		SP	0	--	--	--	--	0
CIWQS 2 - CA		SP	0	--	--	--	--	0
CORTESE - CA		0.500	0	0	0	--	--	0
CUPA_BUTTE COUNTY - CA		0.250	0	0	--	--	--	0
CUPA_FRESNO COUNTY - CA		0.250	0	0	--	--	--	0
CUPA_PLACER COUNTY - CA		0.250	0	0	--	--	--	0
DAYCARE - CA		SP	0	--	--	--	--	0
DRYCLEANERS - CA		0.250	0	0	--	--	--	0
DRYCLEANERS_AMADOR COUNTY - CA		0.250	0	0	--	--	--	0
DRYCLEANERS_ANTELOPE VALLEY - CA		0.250	0	0	--	--	--	0
DRYCLEANERS_BAY AREA - CA		0.250	0	0	--	--	--	0
DRYCLEANERS_BUTTE COUNTY - CA		0.250	0	0	--	--	--	0
DRYCLEANERS_CALAVERAS COUNTY - CA		0.250	0	0	--	--	--	0
DRYCLEANERS_COLUSA COUNTY - CA		0.250	0	0	--	--	--	0
DRYCLEANERS_EASTERN KERN COUNTY - CA		0.250	0	0	--	--	--	0
DRYCLEANERS_EL DORADO COUNTY - CA		0.250	0	0	--	--	--	0
DRYCLEANERS_FEATHER RIVER - CA		0.250	0	0	--	--	--	0
DRYCLEANERS_GLENN COUNTY - CA		0.250	0	0	--	--	--	0
DRYCLEANERS_GREAT BASIN UNIFIED - CA		0.250	0	0	--	--	--	0

DATABASE	SUBJECT PROPERTY	SEARCH DISTANCE (MILES)	<1/8	1/8 - 1/4	1/4 - 1/2	1/2 - 1	>1	TOTAL MAPPED
OTHER ASCERTAINABLE RECORDS *(cont.)*								
DRYCLEANERS_IMPERIAL COUNTY - CA		0.250	0	0	--	--	--	0
DRYCLEANERS_LAKE COUNTY - CA		0.250	0	0	--	--	--	0
DRYCLEANERS_LASSEN COUNTY - CA		0.250	0	0	--	--	--	0
DRYCLEANERS_MENDOCINO COUNTY - CA		0.250	0	0	--	--	--	0
DRYCLEANERS_MOJAVE DESERT - CA		0.250	0	0	--	--	--	0
DRYCLEANERS_MONTEREY BAY - CA		0.250	0	0	--	--	--	0
DRYCLEANERS_NORTH COAST UNIFIED - CA		0.250	0	0	--	--	--	0
DRYCLEANERS_NORTHERN SIERRA - CA		0.250	0	0	--	--	--	0
DRYCLEANERS_NORTHERN SONOMA COUNTY - CA		0.250	0	0	--	--	--	0
DRYCLEANERS_PLACER COUNTY - CA		0.250	0	0	--	--	--	0
DRYCLEANERS_SACRAMENTO COUNTY - CA		0.250	0	0	--	--	--	0
DRYCLEANERS_SAN DIEGO COUNTY - CA		0.250	0	0	--	--	--	0
DRYCLEANERS_SAN JOAQUIN VALLEY - CA		0.250	0	0	--	--	--	0
DRYCLEANERS_SAN LUIS OBISPO - CA		0.250	0	0	--	--	--	0
DRYCLEANERS_SANTA BARBARA COUNTY - CA		0.250	0	0	--	--	--	0
DRYCLEANERS_SHASTA COUNTY - CA		0.250	0	0	--	--	--	0
DRYCLEANERS_SISKIYOU COUNTY - CA		0.250	0	0	--	--	--	0
DRYCLEANERS_SOUTH COAST - CA		0.250	0	0	--	--	--	0
DRYCLEANERS_TEHAMA COUNTY - CA		0.250	0	0	--	--	--	0
DRYCLEANERS_TUOLUMNE COUNTY - CA		0.250	0	0	--	--	--	0
DRYCLEANERS_VENTURA COUNTY - CA		0.250	0	0	--	--	--	0
DRYCLEANERS_YOLO-SOLANO COUNTIES - CA		0.250	0	0	--	--	--	0
EMI - CA		SP	0	--	--	--	--	0

DATABASE	SUBJECT PROPERTY	SEARCH DISTANCE (MILES)	<1/8	1/8 - 1/4	1/4 - 1/2	1/2 - 1	>1	TOTAL MAPPED
OTHER ASCERTAINABLE RECORDS *(cont.)*								
FA - CA		SP	0	--	--	--	--	0
FA 2 - CA		SP	0	--	--	--	--	0
FIRE AREAS - CA		1.000	0	0	0	0	--	0
GCC_SANTA CLARA VALLEY - CA		0.500	0	0	0	--	--	0
HAZMAT INCIDENT_CONTRA COSTA COUNTY - CA		0.250	0	0	--	--	--	0
HAZMAT_CITY OF SAN JOSE - CA		0.250	0	0	--	--	--	0
HAZMAT_SACRAMENTO COUNTY - CA		0.250	0	0	--	--	--	0
HAZMAT_SAN BERNARDINO COUNTY - CA		0.250	0	0	--	--	--	0
HAZMAT_SAN DIEGO COUNTY - CA		0.250	0	0	--	--	--	0
HAZMAT_SANTA CLARA COUNTY - CA		0.250	0	0	--	--	--	0
HAZNET - CA	X	0.250	11	34	--	--	--	47
HAZWASTE_ORANGE COUNTY - CA		0.500	0	0	0	--	--	0
HIGH FIRE - CA		1.000	0	0	0	0	--	0
HIST CORTESE - CA		0.500	0	0	0	--	--	0
HIST DRYCLEANERS_SAN DIEGO COUNTY - CA		0.250	0	0	--	--	--	0
HIST HAZNET - CA		0.250	0	1	--	--	--	1
HIST HMS_LOS ANGELES COUNTY - CA		0.250	0	0	--	--	--	0
HIST HWP - CA		1.000	0	0	0	0	--	0
HIST LDS - CA		0.500	0	0	0	--	--	0
HIST MCS - CA		1.000	0	0	0	0	--	0
HIST NFA - CA		0.500	0	0	0	--	--	0
HIST SOLVENTS_SANTA CLARA CO - CA		0.250	0	0	--	--	--	0
HMS_LOS ANGELES COUNTY - CA		0.250	0	0	--	--	--	0
HWM COMMERCIAL FACILITIES - CA		0.250	0	0	--	--	--	0
HWP - CA		1.000	0	0	0	0	--	0
HWT - CA		0.250	0	0	--	--	--	0
LDS - CA		0.500	0	0	0	--	--	0
LOP_SANTA CLARA COUNTY - CA		0.500	0	0	0	--	--	0
MCS - CA		1.000	0	0	0	0	--	0
MWMP - CA		0.250	0	0	--	--	--	0

DATABASE	SUBJECT PROPERTY	SEARCH DISTANCE (MILES)	<1/8	1/8 - 1/4	1/4 - 1/2	1/2 - 1	>1	TOTAL MAPPED
OTHER ASCERTAINABLE RECORDS *(cont.)*								
MWMP 2 - CA		0.250	0	3	--	--	--	3
NFA - CA		0.500	0	1	0	--	--	1
NFE - CA		0.500	0	0	0	--	--	0
NPDES - CA		SP	0	--	--	--	--	0
PERCHLORATE 2 - CA		0.500	0	0	0	--	--	0
PFAS - CA		0.500	0	0	0	--	--	0
PFAS DOD - CA		0.500	0	0	0	--	--	0
PFAS GAMA - CA		0.500	0	0	0	--	--	0
PROPOSITION 65 - CA		1.000	0	0	0	0	--	0
RFR - CA		SP	0	--	--	--	--	0
SITES INVENTORY_VENTURA COUNTY - CA		1.000	0	0	0	0	--	0
SMU_SANTA BARBARA COUNTY - CA		1.000	0	0	0	0	--	0
SWAT - CA		SP	0	--	--	--	--	0
VCCP_VENTURA COUNTY - CA		0.500	0	0	0	--	--	0
WDR - CA		SP	0	--	--	--	--	0
WDS - CA		SP	0	--	--	--	--	0
WILDLANDS - CA		1.000	0	0	0	0	--	0
WIP - CA		0.250	0	0	--	--	--	0
OTHER								
SEISMIC - CA		1.000	0	0	0	0	--	0

Map Id: A1
Direction:
Distance:
Elevation:
Relative:

Site Name : BARRY REEVES
3819 S FLOWER DR
LOS ANGELES, CA 90037

Database(s) : [HAZNET - CA, HWG - CA]

Envirosite ID: 56762179
EPA ID: CAC002281993

HAZNET - CA

Facility Name :	BARRY REEVES
Facility Address :	3819 S FLOWER DR, LOS ANGELES, CA 90037
County :	LOS ANGELES

Site Details

Generator EPA ID :	CAC002281993
Active :	Inactive
Category :	STATE
Facility Types :	N/R
Type :	TEMPORARY
Contact Name :	N/R
Contact Phone :	N/R
Facility Mailing Address :	3907 1/2 S FLOWER DR, LOS ANGELES, CA 900370000
Latitude :	34.01538156
Longitude :	-118.28161043
Agency Hyperlink :	Click here for hyperlink provided by the agency.
Last Date in Agency List :	2021-07-08

Waste Generator Details

State Waste :	2000: 151 - Asbestos containing waste, 2.5284 tons to CAD009007626

HWG - CA

Facility Name :	BARRY REEVES
Facility Address :	3819 S FLOWER DR, LOS ANGELES, CA 90037
County :	LOS ANGELES

EPA ID :	CAC002281993
Status :	Inactive
Category :	STATE
Type :	TEMPORARY
Facility Type :	N/R
Mailing Address :	3907 1/2 S FLOWER DR, LOS ANGELES, CA 900370000
Owner Name :	BARRY REEVES
Owner Address :	3907 1/2 S FLOWER DR, LOS ANGELES, CA 900370000
Operator Name :	BARRY REEVES - OWNER
Operator Address :	3907 1/2 S FLOWER DR, LOS ANGELES, CA 900370000
Latitude :	34.01548
Longitude :	-118.281372

Map Id: A2
Direction:
Distance:
Elevation:
Relative:

Site Name : EVR GARD CONSTRUCTION
468 W 38TH ST
LOS ANGELES, CA 90037

Database(s) : [HAZNET - CA, HWG - CA]

Envirosite ID: 56762180
EPA ID: CAC002745795

HAZNET - CA

Facility Name :	EVR GARD CONSTRUCTION
Facility Address :	468 W 38TH ST, LOS ANGELES, CA 90037
County :	LOS ANGELES

Site Details

Generator EPA ID :	CAC002745795
Active :	Inactive
Category :	STATE
Facility Types :	N/R
Type :	TEMPORARY
Contact Name :	N/R
Contact Phone :	N/R
Facility Mailing Address :	5711 W SLAUSON AVE STE 150, CULVER CITY, CA 902303428
Latitude :	34.01568780
Longitude :	-118.28198350
Agency Hyperlink :	Click here for hyperlink provided by the agency.
Last Date in Agency List :	2021-07-08

HWG - CA

Facility Name :	EVR GARD CONSTRUCTION
Facility Address :	468 W 38TH ST, LOS ANGELES, CA 90037
County :	LOS ANGELES

EPA ID :	CAC002745795
Status :	Inactive
Category :	STATE
Type :	TEMPORARY
Facility Type :	N/R
Mailing Address :	5711 W SLAUSON AVE STE 150, CULVER CITY, CA 902303428
Owner Name :	ELIZABETH EARL ENTERPRISES,LLC
Owner Address :	PO BOX 452574, LOS ANGELES, CA 90045
Operator Name :	EVR GARD CONSTRUCTION
Operator Address :	5711 W SLAUSON AVE STE 150, CULVER CITY, CA 902303428
Latitude :	34.015688
Longitude :	-118.281984

Map Id: 3
Direction: ENE
Distance: 0.013 mi., 68 ft.
Elevation: 188 ft.
Relative: Lower

Site Name : 1X DEPT OF TRANSPORTATION
3820 S FLOWER
LOS ANGELES, CA 90037

Database(s) : [HAZNET - CA, HWG - CA]

Envirosite ID: 56762181
EPA ID: CAC000859880

HAZNET - CA

Facility Name :	1X DEPT OF TRANSPORTATION
Facility Address :	3820 S FLOWER, LOS ANGELES, CA 90037
County :	LOS ANGELES

Map Id: 3
Direction: ENE
Distance: 0.013 mi., 68 ft.
Elevation: 188 ft.
Relative: Lower

Site Name : 1X DEPT OF TRANSPORTATION
3820 S FLOWER
LOS ANGELES, CA 90037

Database(s) : [HAZNET - CA, HWG - CA] ***(cont.)***

Envirosite ID: 56762181
EPA ID: CAC000859880

HAZNET - CA ***(cont.)***

Site Details

Generator EPA ID :	CAC000859880
Active :	Inactive
Category :	STATE
Facility Types :	N/R
Type :	TEMPORARY
Contact Name :	N/R
Contact Phone :	N/R
Facility Mailing Address :	120 S SPRING, LOS ANGELES, CA 900120000
Latitude :	34.01534646
Longitude :	-118.28149593
Agency Hyperlink :	Click here for hyperlink provided by the agency.
Last Date in Agency List :	2021-07-08

HWG - CA

Facility Name :	1X DEPT OF TRANSPORTATION
Facility Address :	3820 S FLOWER, LOS ANGELES, CA 90037
County :	LOS ANGELES
EPA ID :	CAC000859880
Status :	Inactive
Category :	STATE
Type :	TEMPORARY
Facility Type :	N/R
Mailing Address :	120 S SPRING, LOS ANGELES, CA 900120000
Owner Name :	DEPT OF TRANSP.
Owner Address :	N/A
Operator Name :	BILL EPPS
Operator Address :	N/A
Latitude :	34.015445
Longitude :	-118.281374

Map Id: 4
Direction: NW
Distance: 0.017 mi., 92 ft.
Elevation: 188 ft.
Relative: Lower

Site Name : SOUTHEREN CALIFORNIA MED GROUP | Hub LA Coliseum | Hub LA Coliseum Parking Garage Level 1
3800 S FIGUEROA ST | 3800 South Figueroa Street
Los Angeles | LOS ANGELES, CA 90037

Database(s) : [ALT FUELING, HAZNET - CA, HWG - CA]

Envirosite ID: 56762182
EPA ID: N/R

ALT FUELING

Facility Name :	Hub LA Coliseum
Facility Address :	3800 South Figueroa St, Los Angeles, CA 90037

Map Id: 4
Direction: NW
Distance: 0.017 mi., 92 ft.
Elevation: 188 ft.
Relative: Lower

Site Name : SOUTHEREN CALIFORNIA MED GROUP | Hub LA Coliseum | Hub LA Coliseum Parking Garage Level 1
3800 S FIGUEROA ST | 3800 South Figueroa Street
Los Angeles | LOS ANGELES, CA 90037

Database(s) : [ALT FUELING, HAZNET - CA, HWG - CA] ***(cont.)***

Envirosite ID: 56762182
EPA ID: N/R

ALT FUELING ***(cont.)***

ID Number :	229358
Date Last Confirmed :	2022-10-11
Status :	Open: The station is open.
Station Phone :	888-264-2208
Expected Date :	N/R
Groups With Access Code :	Public
Access Days Time :	6am-12am daily
Cards Accepted :	N/R
Date Updated :	2022-10-11 18:56:12
BD Blends :	N/R
Open Date :	2022-06-03
Fuel Type :	Electric
NG Fill Type :	N/R
NG PSI :	N/R
EV Level 1 EVSE Number :	N/R
EV Level 2 EVSE Number :	5
EV DC Fast Count :	N/R
EV Other Information :	N/R
EV Network :	Volta
EV Network Website :	Click here for hyperlink provided by the agency.
Hydrogen Status Link :	N/R
NG Vehicle Class :	N/R
LPG Primary :	N/R
E85 Blender Pump :	N/R
EV Connector Types :	J1772
Hydrogen is Retail :	N/R
Access Code :	public
Access Detail Code :	N/R
Intersection Directions :	N/R
Geocode Status :	GPS
Geocode Status Description :	The location is from a real GPS readout at the station.
Owner Type :	Privately owned
Federal Agency ID :	N/R
Federal Agency Name :	N/R
Facility Type :	COLLEGE_CAMPUS
CNG Dispenser Num :	N/R
CNG On-Site Renewable Source :	N/R
CNG Total Compression Capacity :	N/R
CNG Storage Capacity :	N/R
LNG On-Site Renewable Source :	N/R
E85 Other Ethanol Blends :	N/R
EV Pricing :	N/R
LPG Nozzle Types :	N/R
Hydrogen Pressures :	N/R
Hydrogen Standards :	N/R
CNG Fill Type :	N/R
CNG PSI :	N/R
CNG Vehicle Class :	N/R
LNG Vehicle Class :	N/R
Latitude :	34.015153
Longitude :	-118.282335
EV On-Site Renewable Source :	N/R
Last Date in Agency List :	2022-12-20

Map Id: 4
Direction: NW
Distance: 0.017 mi., 92 ft.
Elevation: 188 ft.
Relative: Lower

Site Name : SOUTHEREN CALIFORNIA MED GROUP | Hub LA Coliseum | Hub LA Coliseum Parking Garage Level 1
3800 S FIGUEROA ST | 3800 South Figueroa Street
Los Angeles | LOS ANGELES, CA 90037

Database(s) : [ALT FUELING, HAZNET - CA, HWG - CA] ***(cont.)***

Envirosite ID: 56762182
EPA ID: N/R

ALT FUELING ***(cont.)***

Facility Name :	Hub LA Coliseum Parking Garage Level 1
Facility Address :	3800 South Figueroa Street, Los Angeles, CA 90037
ID Number :	253542
Date Last Confirmed :	2024-05-20
Status :	Open: The station is open.
Station Phone :	888-264-2208
Expected Date :	N/R
Groups With Access Code :	Public
Access Days Time :	Mon 5:00am - 10:59pm; Tue 5:00am - 10:59pm; Wed 5:00am - 10:59pm; Thu 5:00am - 10:59pm; Fri 5:00am - 10:59pm; Sat 5:00am - 10:59pm; Sun 5:00am - 10:59pm
Cards Accepted :	N/R
Date Updated :	2024-05-20 02:53:13
BD Blends :	N/R
Open Date :	2023-02-08
Fuel Type :	Electric
NG Fill Type :	N/R
NG PSI :	N/R
EV Level 1 EVSE Number :	N/R
EV Level 2 EVSE Number :	2
EV DC Fast Count :	N/R
EV Other Information :	N/R
EV Network :	Volta
EV Network Website :	Click here for hyperlink provided by the agency.
Hydrogen Status Link :	N/R
NG Vehicle Class :	N/R
LPG Primary :	N/R
E85 Blender Pump :	N/R
EV Connector Types :	J1772
Hydrogen is Retail :	N/R
Access Code :	public
Access Detail Code :	N/R
Intersection Directions :	N/R
Geocode Status :	GPS
Geocode Status Description :	The location is from a real GPS readout at the station.
Owner Type :	N/R
Federal Agency ID :	N/R
Federal Agency Name :	N/R
Facility Type :	N/R
CNG Dispenser Num :	N/R
CNG On-Site Renewable Source :	N/R
CNG Total Compression Capacity :	N/R
CNG Storage Capacity :	N/R
LNG On-Site Renewable Source :	N/R
E85 Other Ethanol Blends :	N/R
EV Pricing :	N/R
LPG Nozzle Types :	N/R
Hydrogen Pressures :	N/R
Hydrogen Standards :	N/R

Map Id: 4
Direction: NW
Distance: 0.017 mi., 92 ft.
Elevation: 188 ft.
Relative: Lower

Site Name : SOUTHEREN CALIFORNIA MED GROUP | Hub LA Coliseum | Hub LA Coliseum Parking Garage Level 1
3800 S FIGUEROA ST | 3800 South Figueroa Street
Los Angeles | LOS ANGELES, CA 90037

Database(s) : [ALT FUELING, HAZNET - CA, HWG - CA] ***(cont.)***

Envirosite ID: 56762182
EPA ID: N/R

ALT FUELING ***(cont.)***

CNG Fill Type :	N/R
CNG PSI :	N/R
CNG Vehicle Class :	N/R
LNG Vehicle Class :	N/R
Latitude :	34.01517
Longitude :	-118.282286
EV On-Site Renewable Source :	N/R
Last Date in Agency List :	2024-05-30
Facility Name :	Hub LA Coliseum Parking Garage Lower Level
Facility Address :	3800 South Figueroa Street, Los Angeles, CA 90037
ID Number :	229358
Date Last Confirmed :	2024-05-20
Status :	Open: The station is open.
Station Phone :	888-264-2208
Expected Date :	N/R
Groups With Access Code :	Public
Access Days Time :	Mon 5:00am - 10:59pm; Tue 5:00am - 10:59pm; Wed 5:00am - 10:59pm; Thu 5:00am - 10:59pm; Fri 5:00am - 10:59pm; Sat 5:00am - 10:59pm; Sun 5:00am - 10:59pm
Cards Accepted :	N/R
Date Updated :	2024-05-20 02:51:48
BD Blends :	N/R
Open Date :	2022-06-03
Fuel Type :	Electric
NG Fill Type :	N/R
NG PSI :	N/R
EV Level 1 EVSE Number :	N/R
EV Level 2 EVSE Number :	3
EV DC Fast Count :	N/R
EV Other Information :	N/R
EV Network :	Volta
EV Network Website :	Click here for hyperlink provided by the agency.
Hydrogen Status Link :	N/R
NG Vehicle Class :	N/R
LPG Primary :	N/R
E85 Blender Pump :	N/R
EV Connector Types :	J1772
Hydrogen is Retail :	N/R
Access Code :	public
Access Detail Code :	N/R
Intersection Directions :	N/R
Geocode Status :	GPS
Geocode Status Description :	The location is from a real GPS readout at the station.
Owner Type :	N/R
Federal Agency ID :	N/R
Federal Agency Name :	N/R
Facility Type :	N/R

Map Id: 4
Direction: NW
Distance: 0.017 mi., 92 ft.
Elevation: 188 ft.
Relative: Lower

Site Name : SOUTHEREN CALIFORNIA MED GROUP | Hub LA Coliseum | Hub LA Coliseum Parking Garage Level 1
3800 S FIGUEROA ST | 3800 South Figueroa Street
Los Angeles | LOS ANGELES, CA 90037

Database(s) : [ALT FUELING, HAZNET - CA, HWG - CA] ***(cont.)***

Envirosite ID: 56762182
EPA ID: N/R

ALT FUELING ***(cont.)***

CNG Dispenser Num :	N/R
CNG On-Site Renewable Source :	N/R
CNG Total Compression Capacity :	N/R
CNG Storage Capacity :	N/R
LNG On-Site Renewable Source :	N/R
E85 Other Ethanol Blends :	N/R
EV Pricing :	N/R
LPG Nozzle Types :	N/R
Hydrogen Pressures :	N/R
Hydrogen Standards :	N/R
CNG Fill Type :	N/R
CNG PSI :	N/R
CNG Vehicle Class :	N/R
LNG Vehicle Class :	N/R
Latitude :	34.015538
Longitude :	-118.282212
EV On-Site Renewable Source :	N/R
Last Date in Agency List :	2024-05-30

HAZNET - CA

Facility Name :	SOUTHEREN CALIFORNIA MED GROUP
Facility Address :	3800 S FIGUEROA ST, LOS ANGELES, CA 90037
County :	LOS ANGELES

Site Details

Generator EPA ID :	CAL000080139
Active :	Inactive
Category :	STATE
Facility Types :	N/R
Type :	PERMANENT
Contact Name :	N/R
Contact Phone :	N/R
Facility Mailing Address :	3800 S FIGUEROA ST, LOS ANGELES, CA 900370000
Latitude :	34.01569456
Longitude :	-118.28270356
Agency Hyperlink :	Click here for hyperlink provided by the agency.
Last Date in Agency List :	2021-07-08

HWG - CA

Facility Name :	SOUTHEREN CALIFORNIA MED GROUP
Facility Address :	3800 S FIGUEROA ST, LOS ANGELES, CA 90037
County :	LOS ANGELES

EPA ID :	CAL000080139
Status :	Inactive
Category :	STATE
Type :	PERMANENT

Map Id: 4
Direction: NW
Distance: 0.017 mi., 92 ft.
Elevation: 188 ft.
Relative: Lower

Site Name : SOUTHEREN CALIFORNIA MED GROUP | Hub LA Coliseum | Hub LA Coliseum Parking Garage Level 1
3800 S FIGUEROA ST | 3800 South Figueroa Street
Los Angeles | LOS ANGELES, CA 90037

Database(s) : [ALT FUELING, HAZNET - CA, HWG - CA] ***(cont.)***

Envirosite ID: 56762182
EPA ID: N/R

HWG - CA ***(cont.)***

Facility Type :	N/R
Mailing Address :	3800 S FIGUEROA ST, LOS ANGELES, CA 900370000
Owner Name :	HESKIAOFF DAVID MD
Owner Address :	N/A
Operator Name :	INACT UNDEL PER 96 FEES
Operator Address :	N/A
Latitude :	34.015695
Longitude :	-118.282704

Map Id: B5
Direction: NNW
Distance: 0.030 mi., 157 ft.
Elevation: 190 ft.
Relative: Higher

Site Name : ANNE-MERELIE MURRELL
3770 S FLOWER ST
LOS ANGELES, CA 90007

Database(s) : [HAZNET - CA, HWG - CA]

Envirosite ID: 56762183
EPA ID: CAC002570613

HAZNET - CA

Facility Name :	ANNE-MERELIE MURRELL
Facility Address :	3770 S FLOWER ST, LOS ANGELES, CA 90007
County :	LOS ANGELES

Site Details

Generator EPA ID :	CAC002570613
Active :	Inactive
Category :	STATE
Facility Types :	N/R
Type :	TEMPORARY
Contact Name :	N/R
Contact Phone :	N/R
Facility Mailing Address :	6 PACKSADDLE RD E, ROLLING HILLS, CA 90272
Latitude :	34.01604870
Longitude :	-118.28236808
Agency Hyperlink :	Click here for hyperlink provided by the agency.
Last Date in Agency List :	2021-07-08

Waste Generator Details

State Waste :	2003: 151 - Asbestos containing waste, 67.424 tons to CAD009007626

HWG - CA

Facility Name :	ANNE-MERELIE MURRELL
Facility Address :	3770 S FLOWER ST, LOS ANGELES, CA 90007

Map Id: B5
Direction: NNW
Distance: 0.030 mi., 157 ft.
Elevation: 190 ft.
Relative: Higher

Site Name : ANNE-MERELIE MURRELL
3770 S FLOWER ST
LOS ANGELES, CA 90007

Database(s) : [HAZNET - CA, HWG - CA] ***(cont.)***

Envirosite ID: 56762183
EPA ID: CAC002570613

HWG - CA ***(cont.)***

County :	LOS ANGELES
EPA ID :	CAC002570613
Status :	Inactive
Category :	STATE
Type :	TEMPORARY
Facility Type :	N/R
Mailing Address :	6 PACKSADDLE RD E, ROLLING HILLS, CA 90272
Owner Name :	ANNE-MERELIE MURRELL
Owner Address :	6 PACKSADDLE RD E, ROLLING HILLS, CA 90272
Operator Name :	ANNE-MERELIE MURRELL
Operator Address :	6 PACKSADDLE RD E, ROLLING HILLS, CA 90272
Latitude :	34.016322
Longitude :	-118.282312

Map Id: 6
Direction: SSE
Distance: 0.050 mi., 265 ft.
Elevation: 186 ft.
Relative: Lower

Site Name : LSD City of Los Angeles Bureau of Sanitation | Los Angeles City of
39th St & Flower Dr
Los Angeles, CA 90037

Database(s) : [MANIFEST EPA]

Envirosite ID: 53922037
EPA ID: CAS111111019

MANIFEST EPA

Manifest Details

Manifest Number :	018313544FLE
Shipped Date :	2023-06-30
Updated Date :	2023-08-08
Received Date :	2023-07-20
Status :	Signed
Generator ID :	CAS111111019
Generator Name :	LSD City of Los Angeles Bureau of Sanitation
Generator Address :	39th St & Flower Dr, Los Angeles, CA 90037
Generator Mailing :	Livability Services Division, 2649 E. Washington B, Los Angeles, CA 90023
Generator Contact :	LSD City of Los Angeles Bureau of Sanitation
Destination ID :	UTD981552177
Destination Name :	Clean Harbors Aragonite LLC
Destination Mailing :	PO Box 1339, Grantsville, UT 84029
Destination Address :	11600 North Aptus Road, Grantsville, UT 84029
Destination Contact :	N/R
Submission Type :	DataImage5Copy
Origin Type :	Service
Manifest Residue :	N
Rejection :	N
Last Date in Agency List :	2024-02-14

Map Id: 6
Direction: SSE
Distance: 0.050 mi., 265 ft.
Elevation: 186 ft.
Relative: Lower

Site Name : LSD City of Los Angeles Bureau of Sanitation | Los Angeles City of
39th St & Flower Dr
Los Angeles, CA 90037

Database(s) : [MANIFEST EPA] ***(cont.)***

Envirosite ID: 53922037
EPA ID: CAS111111019

MANIFEST EPA ***(cont.)***

Waste Details

Waste Line Number :	1
Is DOT Hazardous :	Y
DOT ID Number :	UN3291
DOT Information :	UN3291, REGULATED MEDICAL WASTE, N.O.S. (SYRINGES AND NEEDLES), 6.2, PG II, SYRINGES AND NEEDLES
Non Waste Description :	N/R
Quantity :	10 Pounds
Quantity Tons, Acute, Non-Acute :	0.005, 0, 0.005
Quantity Kg, Acute, Non-Acute :	0, 4.53515
Quantity Tons, Haz, Non-Haz :	, 0.005
Quantity Kg, Haz, Non-Haz :	, 4.53515
Management Method :	H040 - INCINERATION
Is EPA Waste :	N
Federal Code :	N/R
State Code :	CA - 322

Waste Line Number :	2
Is DOT Hazardous :	N
DOT ID Number :	N/R
DOT Information :	N/R
Non Waste Description :	NONE, NON-RCRA HAZARDOUS WASTE, SOLIDS, N/A, NONE, (HUMAN FECES)
Quantity :	80 Pounds
Quantity Tons, Acute, Non-Acute :	0.04, 0, 0.04
Quantity Kg, Acute, Non-Acute :	0, 36.2812
Quantity Tons, Haz, Non-Haz :	, 0.04
Quantity Kg, Haz, Non-Haz :	, 36.2812
Management Method :	H040 - INCINERATION
Is EPA Waste :	N
Federal Code :	N/R
State Code :	CA - 322, CA - 352, CA - 531

Manifest Details

Manifest Number :	015144208FLE
Shipped Date :	2021-08-25
Updated Date :	2021-09-20
Received Date :	2021-08-27
Status :	Signed
Generator ID :	CAS111111019
Generator Name :	LSD City of Los Angeles Bureau of Sanitation
Generator Address :	39th St & Flower Dr, Los Angeles, CA 90037
Generator Mailing :	Livability Services Division, 2649 E. Washington B, Los Angeles, CA 90023
Generator Contact :	LSD City of Los Angeles Bureau of Sanitation
Destination ID :	CAD044429835
Destination Name :	Clean Harbors Wilmington LLC
Destination Mailing :	1737 East Denni Street, Wilmington, CA 90744
Destination Address :	1737 East Denni Street, Wilmington, CA 90744
Destination Contact :	N/R
Submission Type :	DataImage5Copy

Map Id: 6
Direction: SSE
Distance: 0.050 mi., 265 ft.
Elevation: 186 ft.
Relative: Lower

Site Name : LSD City of Los Angeles Bureau of Sanitation | Los Angeles City of
39th St & Flower Dr
Los Angeles, CA 90037

Database(s) : [MANIFEST EPA] ***(cont.)***

Envirosite ID: 53922037
EPA ID: CAS111111019

MANIFEST EPA ***(cont.)***

Origin Type :	Service
Manifest Residue :	N
Rejection :	N
Last Date in Agency List :	2024-02-14

Waste Details

Waste Line Number :	1
Is DOT Hazardous :	Y
DOT ID Number :	UN1263
DOT Information :	UN1263, WASTE PAINT, 3, PG III, (LOOSEPACK)
Non Waste Description :	N/R
Quantity :	25 Pounds
Quantity Tons, Acute, Non-Acute :	0.0125, 0, 0.0125
Quantity Kg, Acute, Non-Acute :	0, 11.337875
Quantity Tons, Haz, Non-Haz :	0.0125, 0
Quantity Kg, Haz, Non-Haz :	11.337875, 0
Management Method :	H141 - STORAGE, BULKING AND/OR TRANSFER OFF SITE
Is EPA Waste :	Y
Federal Code :	D001
State Code :	CA - 291, CA - 331, CA - 343

Waste Line Number :	2
Is DOT Hazardous :	N
DOT ID Number :	N/R
DOT Information :	N/R
Non Waste Description :	NONE, NON-RCRA HAZARDOUS WASTE, SOLIDS, N/A, NONE
Quantity :	80 Pounds
Quantity Tons, Acute, Non-Acute :	0.04, 0, 0.04
Quantity Kg, Acute, Non-Acute :	0, 36.2812
Quantity Tons, Haz, Non-Haz :	0, 0.04
Quantity Kg, Haz, Non-Haz :	0, 36.2812
Management Method :	H141 - STORAGE, BULKING AND/OR TRANSFER OFF SITE
Is EPA Waste :	N
Federal Code :	N/R
State Code :	CA - 352

Manifest Details

Manifest Number :	015149314FLE
Shipped Date :	2021-08-25
Updated Date :	2021-09-27
Received Date :	2021-09-04
Status :	Signed
Generator ID :	CAS111111019
Generator Name :	LSD City of Los Angeles Bureau of Sanitation
Generator Address :	39th St & Flower Dr, Los Angeles, CA 90037
Generator Mailing :	Livability Services Division, 2649 E. Washington B, Los Angeles, CA 90023
Generator Contact :	LSD City of Los Angeles Bureau of Sanitation
Destination ID :	UTD981552177
Destination Name :	Clean Harbors Aragonite LLC
Destination Mailing :	PO Box 1339, Grantsville, UT 84029

Map Id: 6
Direction: SSE
Distance: 0.050 mi., 265 ft.
Elevation: 186 ft.
Relative: Lower

Site Name : LSD City of Los Angeles Bureau of Sanitation | Los Angeles City of
39th St & Flower Dr
Los Angeles, CA 90037

Database(s) : [MANIFEST EPA] ***(cont.)***

Envirosite ID: 53922037
EPA ID: CAS111111019

MANIFEST EPA ***(cont.)***

Destination Address :	11600 North Aptus Road, Grantsville, UT 84029
Destination Contact :	N/R
Submission Type :	DataImage5Copy
Origin Type :	Service
Manifest Residue :	N
Rejection :	N
Last Date in Agency List :	2024-02-14

Waste Details

Waste Line Number :	1
Is DOT Hazardous :	N
DOT ID Number :	N/R
DOT Information :	N/R
Non Waste Description :	NONE, NON-RCRA HAZARDOUS WASTE, SOLIDS, N/A, NONE
Quantity :	70 Pounds
Quantity Tons, Acute, Non-Acute :	0.035, 0, 0.035
Quantity Kg, Acute, Non-Acute :	0, 31.746052
Quantity Tons, Haz, Non-Haz :	0, 0.035
Quantity Kg, Haz, Non-Haz :	0, 31.746052
Management Method :	H040 - INCINERATION
Is EPA Waste :	N
Federal Code :	N/R
State Code :	CA - 322, CA - 352, CA - 531

Manifest Details

Manifest Number :	012828584FLE
Shipped Date :	2019-05-13
Updated Date :	2021-06-22
Received Date :	2019-05-16
Status :	Corrected
Generator ID :	CAS111111019
Generator Name :	Los Angeles City of
Generator Address :	39th St & Flower St, Los Angeles, CA 90037
Generator Mailing :	2714 Media Center Drive Watershed Protection Division, Los Angeles, CA 90065
Generator Contact :	Los Angeles City of
Destination ID :	UTD981552177
Destination Name :	Clean Harbors Aragonite LLC
Destination Mailing :	PO Box 1339, Grantsville, UT 84029
Destination Address :	11600 North Aptus Road, Grantsville, UT 84029
Destination Contact :	N/R
Submission Type :	DataImage5Copy
Origin Type :	Service
Manifest Residue :	N
Rejection :	N
Last Date in Agency List :	2024-02-14

Waste Details

Waste Line Number :	1
Is DOT Hazardous :	N

Map Id: 6
Direction: SSE
Distance: 0.050 mi., 265 ft.
Elevation: 186 ft.
Relative: Lower

Site Name : LSD City of Los Angeles Bureau of Sanitation | Los Angeles City of
39th St & Flower Dr
Los Angeles, CA 90037

Database(s) : [MANIFEST EPA] ***(cont.)***

Envirosite ID: 53922037
EPA ID: CAS111111019

MANIFEST EPA ***(cont.)***

DOT ID Number :	N/R
DOT Information :	N/R
Non Waste Description :	NONE, NON-RCRA HAZARDOUS WASTE, SOLIDS, N/A, NONE
Quantity :	45 Pounds
Quantity Tons, Acute, Non-Acute :	0.0225, 0, 0.0225
Quantity Kg, Acute, Non-Acute :	0, 20.408176
Quantity Tons, Haz, Non-Haz :	0, 0.0225
Quantity Kg, Haz, Non-Haz :	0, 20.408176
Management Method :	H040 - INCINERATION
Is EPA Waste :	N
Federal Code :	N/R
State Code :	CA - 322, CA - 352, CA - 531

Manifest Details

Manifest Number :	012829046FLE
Shipped Date :	2019-05-13
Updated Date :	2020-01-24
Received Date :	2019-05-13
Status :	Corrected
Generator ID :	CAS111111019
Generator Name :	Los Angeles City of
Generator Address :	39th St & Flower St, Los Angeles, CA 90037
Generator Mailing :	2714 Media Center Drive Watershed Protection Division, Los Angeles, CA 90065
Generator Contact :	N/R
Destination ID :	CAD044429835
Destination Name :	Clean Harbors Wilmington LLC
Destination Mailing :	1737 East Denni Street, Wilmington, CA 90744
Destination Address :	1737 East Denni Street, Wilmington, CA 90744
Destination Contact :	N/R
Submission Type :	DataImage5Copy
Origin Type :	Service
Manifest Residue :	N
Rejection :	N
Last Date in Agency List :	2024-02-14

Waste Details

Waste Line Number :	1
Is DOT Hazardous :	Y
DOT ID Number :	UN1950
DOT Information :	UN1950, WASTE AEROSOLS, FLAMMABLE, (EACH NOT EXCEEDING 1 L CAPACITY) (EACH NOT EXCEEDING 1 L CAPACITY), 2.1, NONE
Non Waste Description :	N/R
Quantity :	20 Pounds
Quantity Tons, Acute, Non-Acute :	0.01, 0, 0.01
Quantity Kg, Acute, Non-Acute :	0, 9.0703
Quantity Tons, Haz, Non-Haz :	0.01, 0
Quantity Kg, Haz, Non-Haz :	9.0703, 0
Management Method :	H141 - STORAGE, BULKING AND/OR TRANSFER OFF SITE
Is EPA Waste :	Y

Map Id: 6
Direction: SSE
Distance: 0.050 mi., 265 ft.
Elevation: 186 ft.
Relative: Lower

Site Name : LSD City of Los Angeles Bureau of Sanitation | Los Angeles City of
39th St & Flower Dr
Los Angeles, CA 90037

Database(s) : [MANIFEST EPA] ***(cont.)***

Envirosite ID: 53922037
EPA ID: CAS111111019

MANIFEST EPA ***(cont.)***

Federal Code :	D001
State Code :	CA - 331
Waste Line Number :	2
Is DOT Hazardous :	Y
DOT ID Number :	UN1263
DOT Information :	UN1263, WASTE PAINT, 3, PG III, (LOOSEPACK)
Non Waste Description :	N/R
Quantity :	100 Pounds
Quantity Tons, Acute, Non-Acute :	0.05, 0, 0.05
Quantity Kg, Acute, Non-Acute :	0, 45.3515
Quantity Tons, Haz, Non-Haz :	0.05, 0
Quantity Kg, Haz, Non-Haz :	45.3515, 0
Management Method :	H141 - STORAGE, BULKING AND/OR TRANSFER OFF SITE
Is EPA Waste :	Y
Federal Code :	D001
State Code :	CA - 291, CA - 331, CA - 343

Map Id: B7
Direction: N
Distance: 0.051 mi., 268 ft.
Elevation: 189 ft.
Relative: Higher

Site Name : 1X CAL-TRANS/DISTRICT 7
3750 SOUTH FLOWER
LOS ANGELES, CA 90007

Database(s) : [HAZNET - CA, HWG - CA]

Envirosite ID: 56762186
EPA ID: CAC000943384

HAZNET - CA

Facility Name :	1X CAL-TRANS/DISTRICT 7
Facility Address :	3750 SOUTH FLOWER, LOS ANGELES, CA 90007
County :	LOS ANGELES

Site Details

Generator EPA ID :	CAC000943384
Active :	Inactive
Category :	STATE
Facility Types :	N/R
Type :	TEMPORARY
Contact Name :	N/R
Contact Phone :	N/R
Facility Mailing Address :	120 SOUTH SPRING ST, LOS ANGELES, CA 900120000
Latitude :	34.01640026
Longitude :	-118.28209247
Agency Hyperlink :	Click here for hyperlink provided by the agency.
Last Date in Agency List :	2021-07-08

HWG - CA

Facility Name :	1X CAL-TRANS/DISTRICT 7

Map Id: B7
Direction: N
Distance: 0.051 mi., 268 ft.
Elevation: 189 ft.
Relative: Higher

Site Name : 1X CAL-TRANS/DISTRICT 7
3750 SOUTH FLOWER
LOS ANGELES, CA 90007

Database(s) : [HAZNET - CA, HWG - CA] ***(cont.)***

Envirosite ID: 56762186
EPA ID: CAC000943384

HWG - CA ***(cont.)***

Facility Address :	3750 SOUTH FLOWER, LOS ANGELES, CA 90007
County :	LOS ANGELES
EPA ID :	CAC000943384
Status :	Inactive
Category :	STATE
Type :	TEMPORARY
Facility Type :	N/R
Mailing Address :	120 SOUTH SPRING ST, LOS ANGELES, CA 900120000
Owner Name :	CAL-TRANS
Owner Address :	N/A
Operator Name :	CHRIS HARRIS
Operator Address :	GEOLOGIST, N/A
Latitude :	34.016733
Longitude :	-118.281983

Map Id: C8
Direction: WNW
Distance: 0.056 mi., 296 ft.
Elevation: 189 ft.
Relative: Higher

Site Name : CALIFORNIA AFRICAN AMERICAN MUSEUM | KARCHER ENVIRONMENTAL, INC.
600 STATE DR
LOS ANGELES, CA

Database(s) : [ECHO, FRS, FTTS INSP, HAZNET - CA, HWG - CA, MANIFEST EPA, RCRA_NONGEN]

Envirosite ID: 56762191
EPA ID: N/R

ECHO

Facility Name :	CALIFORNIA AFRICAN AMERICAN MUSEUM
Facility Address :	600 STATE DR, LOS ANGELES, CA 90037
County :	LOS ANGELES
Last Inspection Date :	N/R
Registry ID :	110070654507
FIPS Code :	06037
EPA Region :	09
Inspection Count :	0
Last Inspection Days :	N/R
Informal Count :	0
Last Informal Action Date :	N/R
Formal Action Count :	0
Last Formal Action Date :	N/R
Total Penalties :	0
Penalty Count :	N/R
Last Penalty Date :	N/R
Last Penalty Amount :	N/R
QTRS IN NC :	0
Programs IN SNC :	0
Current Compliance Status :	No Violation Identified

Map Id: C8
Direction: WNW
Distance: 0.056 mi., 296 ft.
Elevation: 189 ft.
Relative: Higher

Site Name : CALIFORNIA AFRICAN AMERICAN MUSEUM | KARCHER ENVIRONMENTAL, INC.
600 STATE DR
LOS ANGELES, CA

Database(s) : [ECHO, FRS, FTTS INSP, HAZNET - CA, HWG - CA, MANIFEST EPA, RCRA_NONGEN] ***(cont.)***

Envirosite ID: 56762191
EPA ID: N/R

ECHO ***(cont.)***

Three-Year Compliance Status :	_____
Collection Method :	Zip Code Centroid
Reference Point :	N/R
Accuracy Meters :	10000
Derived Tribes :	N/R
Derived HUC :	N/R
Derived WBD :	N/R
Derived STCTY FIPS :	N/R
Derived Zip :	N/R
Derived CD113 :	N/R
Derived CB2010 :	N/R
MYRTK Universe :	NNN
NPDES IDs :	N/R
CWA Permit Types :	N/R
CWA Compliance Tracking :	N/R
CWA NAICS :	N/R
CWA SICS :	N/R
CWA Inspection Count :	N/R
CWA Last Inspection Days :	N/R
CWA Informal Count :	N/R
CWA Formal Action Count :	N/R
CWA Last Formal Action Date :	N/R
CWA Penalties :	N/R
CWA Last Penalty Date :	N/R
CWA Last Penalty Amount :	N/R
CWA Quarters IN NC :	N/R
CWA Current Compliance Status :	N/R
CWA Current SNC Flag :	N
CWA 13 Quarters Compliance Status :	N/R
CWA 13 Quarters Effluent Exceedances:	N/R
CWA Three-Year QNCR Codes :	N/R
DFR URL :	Click here for hyperlink provided by the agency.
Facility SIC :	N/R
Facility NAICS :	71211 - Museums
Facility Last Inspection EPA Date :	N/R
Facility Last Inspection State Date :	N/R
Facility Last Formal Act EPA Date :	N/R
Facility Last Formal Act State Date :	N/R
Facility Last Informal Act EPA Date :	N/R
Facility Last Informal Act State Date:	N/R
Facility Federal Agency :	N/R
TRI Reporter :	N/R
Facility Imp Water Flag :	N/R
Current SNC Flag :	N
Indian County Flag :	N
Federal Flag :	N/R
US Mexico Border Flag :	N/R
Chesapeak Bay Flag :	N/R
AIR Flag :	N
NPDES Flag :	N
SDWIS Flag :	N
RCRA Flag :	Y
TRI Flag :	N

Map Id: C8
Direction: WNW
Distance: 0.056 mi., 296 ft.
Elevation: 189 ft.
Relative: Higher

Site Name : CALIFORNIA AFRICAN AMERICAN MUSEUM | KARCHER ENVIRONMENTAL, INC.
600 STATE DR
LOS ANGELES, CA

Database(s) : [ECHO, FRS, FTTS INSP, HAZNET - CA, HWG - CA, MANIFEST EPA, RCRA_NONGEN] ***(cont.)***

Envirosite ID: 56762191
EPA ID: N/R

ECHO ***(cont.)***

GHG Flag :	N
Major Flag :	N/R
Active Flag :	N/R
NAA Flag :	N
Latitude :	34.003069
Longitude :	-118.287214
Last Date in Agency List :	2023-07-21
Facility Name :	CALIFORNIA AFRICAN AMERICAN MUSEUM
Facility Address :	600 STATE DR, LOS ANGELES, CA 90037-1267
County :	LOS ANGELES
Last Inspection Date :	N/R
Registry ID :	N/R
FIPS Code :	N/R
EPA Region :	09
Inspection Count :	0
Last Inspection Days :	N/R
Informal Count :	0
Last Informal Action Date :	N/R
Formal Action Count :	0
Last Formal Action Date :	N/R
Total Penalties :	0
Penalty Count :	N/R
Last Penalty Date :	N/R
Last Penalty Amount :	N/R
QTRS IN NC :	0
Programs IN SNC :	0
Current Compliance Status :	No Violation Identified
Three-Year Compliance Status :	_____
Collection Method :	Zip Code Centroid
Reference Point :	N/R
Accuracy Meters :	10000
Derived Tribes :	N/R
Derived HUC :	N/R
Derived WBD :	N/R
Derived STCTY FIPS :	N/R
Derived Zip :	N/R
Derived CD113 :	N/R
Derived CB2010 :	N/R
MYRTK Universe :	NNN
NPDES IDs :	N/R
CWA Permit Types :	N/R
CWA Compliance Tracking :	N/R
CWA NAICS :	N/R
CWA SICS :	N/R
CWA Inspection Count :	N/R
CWA Last Inspection Days :	N/R
CWA Informal Count :	N/R
CWA Formal Action Count :	N/R
CWA Last Formal Action Date :	N/R

Map Id: C8
Direction: WNW
Distance: 0.056 mi., 296 ft.
Elevation: 189 ft.
Relative: Higher

Site Name : CALIFORNIA AFRICAN AMERICAN MUSEUM | KARCHER ENVIRONMENTAL, INC.
600 STATE DR
LOS ANGELES, CA

Database(s) : [ECHO, FRS, FTTS INSP, HAZNET - CA, HWG - CA, MANIFEST EPA, RCRA_NONGEN] ***(cont.)***

Envirosite ID: 56762191
EPA ID: N/R

ECHO ***(cont.)***

CWA Penalties :	N/R
CWA Last Penalty Date :	N/R
CWA Last Penalty Amount :	N/R
CWA Quarters IN NC :	N/R
CWA Current Compliance Status :	N/R
CWA Current SNC Flag :	N
CWA 13 Quarters Compliance Status :	N/R
CWA 13 Quarters Effluent Exceedances:	N/R
CWA Three-Year QNCR Codes :	N/R
DFR URL :	Click here for hyperlink provided by the agency.
Facility SIC :	N/R
Facility NAICS :	71211 - Museums
Facility Last Inspection EPA Date :	N/R
Facility Last Inspection State Date :	N/R
Facility Last Formal Act EPA Date :	N/R
Facility Last Formal Act State Date :	N/R
Facility Last Informal Act EPA Date :	N/R
Facility Last Informal Act State Date:	N/R
Facility Federal Agency :	N/R
TRI Reporter :	N/R
Facility Imp Water Flag :	N/R
Current SNC Flag :	N
Indian County Flag :	N
Federal Flag :	N/R
US Mexico Border Flag :	N/R
Chesapeak Bay Flag :	N/R
AIR Flag :	N
NPDES Flag :	N
SDWIS Flag :	N
RCRA Flag :	Y
TRI Flag :	N
GHG Flag :	N
Major Flag :	N/R
Active Flag :	N/R
NAA Flag :	N/R
Latitude :	34.003069
Longitude :	-118.287214
Last Date in Agency List :	2019-09-23

FRS

Facility Name :	CALIFORNIA AFRICAN AMERICAN MUSEUM
Facility Address :	600 STATE DR, LOS ANGELES, CA 90037-1267
County :	LOS ANGELES

Site Details

Registry ID :	110070654507
FRS Facility URL :	Click here for hyperlink provided by the agency.
Last Date in Agency List :	2024-05-20

Map Id: C8
Direction: WNW
Distance: 0.056 mi., 296 ft.
Elevation: 189 ft.
Relative: Higher

Site Name : CALIFORNIA AFRICAN AMERICAN MUSEUM | KARCHER ENVIRONMENTAL, INC.
600 STATE DR
LOS ANGELES, CA

Database(s) : [ECHO, FRS, FTTS INSP, HAZNET - CA, HWG - CA, MANIFEST EPA, RCRA_NONGEN] ***(cont.)***

Envirosite ID: 56762191
EPA ID: N/R

FRS ***(cont.)***

Source Description

Source Description :

RCRAInfo is EPA's comprehensive information system that supports the Resource Conservation and Recovery Act (RCRA) of 1976 and the Hazardous and Solid Waste Amendments (HSWA) of 1984 through the tracking of events and activities related to facilities that generate, transport, and treat, store, or dispose of hazardous waste. RCRAInfo allows RCRA program staff to track the notification, permit, compliance, and corrective action activities required under RCRA. RCRAInfo also supports generation of the National Hazardous Waste Biennial Report. All generators and treatment, storage, and disposal facilities who handle hazardous waste are required to report to the EPA Administrator at least once every two years to support creation of the Biennial Report.

FRS Environmental Interest

Source and System ID :	RCRAINFO - CAC003031400
Facility Name :	KARCHER ENVIRONMENTAL, INC.
Facility Address :	600 STATE DRIVE, LOS ANGELES, CA 90037-
County :	LOS ANGELES

Site Details

Registry ID :	110022536969
FRS Facility URL :	Click here for hyperlink provided by the agency.
Last Date in Agency List :	2024-05-20

Source Description

Source Description :

NCDB supports implementation of the Federal Insecticide, Fungicide, and Rodenticide Act (FIFRA) and the Toxic Substances Control Act (TSCA). The system tracks inspections in regions and states with cooperative agreements, enforcement actions, and settlements.

FRS Environmental Interest

Source and System ID :	NCDB - I09#200309259ST14 2

FTTS INSP

Inspection Date :	2003-09-25
Inspection Number :	200309259ST14 2
Inspection Name :	K.FRAZIER/D.WISMAN
Investigation Type :	L2S
Reason :	NSS
Facility :	CO

Map Id: C8
Direction: WNW
Distance: 0.056 mi., 296 ft.
Elevation: 189 ft.
Relative: Higher

Site Name : CALIFORNIA AFRICAN AMERICAN MUSEUM | KARCHER ENVIRONMENTAL, INC.
600 STATE DR
LOS ANGELES, CA

Database(s) : [ECHO, FRS, FTTS INSP, HAZNET - CA, HWG - CA, MANIFEST EPA, RCRA_NONGEN] ***(cont.)***

Envirosite ID: 56762191
EPA ID: N/R

FTTS INSP ***(cont.)***

Action :	N
Legislation :	T
Region :	09

HAZNET - CA

Facility Name :	CALIFORNIA AFRICAN AMERICAN MUSEUM
Facility Address :	600 STATE DR, LOS ANGELES, CA 90037
County :	LOS ANGELES

Site Details

Generator EPA ID :	CAC002562095
Active :	Inactive
Category :	STATE
Facility Types :	N/R
Type :	TEMPORARY
Contact Name :	N/R
Contact Phone :	N/R
Facility Mailing Address :	600 STATE DR, LOS ANGELES, CA 900371267
Latitude :	34.01655897
Longitude :	-118.28369847
Agency Hyperlink :	Click here for hyperlink provided by the agency.
Last Date in Agency List :	2021-07-08

Waste Generator Details

State Waste :
2003: 352 - Other organic solids, 0.8428 tons to CAT080033681
2003: 291 - Latex waste, 0.9174 tons to CAT080033681
2003: 214 - Unspecified solvent mixture, 0.09 tons to CAD008252405
2003: 291 - Latex waste, 0.1 tons to CAT080033681

Site Details

Generator EPA ID :	CAC003031400
Active :	Inactive
Category :	STATE
Facility Types :	N/R
Type :	TEMPORARY
Contact Name :	N/R
Contact Phone :	N/R
Facility Mailing Address :	600 STATE DR, LOS ANGELES, CA 900371267
Latitude :	34.01655897
Longitude :	-118.28369847
Agency Hyperlink :	Click here for hyperlink provided by the agency.
Last Date in Agency List :	2021-07-08

Map Id: C8
Direction: WNW
Distance: 0.056 mi., 296 ft.
Elevation: 189 ft.
Relative: Higher

Site Name : CALIFORNIA AFRICAN AMERICAN MUSEUM | KARCHER ENVIRONMENTAL, INC.
600 STATE DR
LOS ANGELES, CA

Database(s) : [ECHO, FRS, FTTS INSP, HAZNET - CA, HWG - CA, MANIFEST EPA, RCRA_NONGEN] ***(cont.)***

Envirosite ID: 56762191
EPA ID: N/R

HAZNET - CA ***(cont.)***

Waste Generator Details
State Waste : 2019: 181 - Other inorganic solid waste, 0.27600 tons to CAD028409019

HWG - CA

Facility Name : CALIFORNIA AFRICAN AMERICAN MUSEUM
Facility Address : 600 STATE DR, LOS ANGELES, CA 90037
County : LOS ANGELES

EPA ID : CAC003031400
Status : Inactive
Category : STATE
Type : TEMPORARY
Facility Type : N/R
Mailing Address : 600 STATE DR, LOS ANGELES, CA 900371267
Owner Name : CALIFORNIA AFRICAN AMERICAN MUSEUM
Owner Address : 600 STATE DR, LOS ANGELES, CA 900371267
Operator Name : STEPHEN RANDLE
Operator Address : 600 STATE DR, LOS ANGELES, CA 900371267
Latitude : 34.016621
Longitude : -118.283305

EPA ID : CAC002562095
Status : Inactive
Category : STATE
Type : TEMPORARY
Facility Type : N/R
Mailing Address : 600 STATE DR, LOS ANGELES, CA 900371267
Owner Name : CALIFORNIA AFRICAN AMERICAN MUSEUM
Owner Address : 600 STATE DR, LOS ANGELES, CA 900371267
Operator Name : LAURA FARMER
Operator Address : 600 STATE DR, LOS ANGELES, CA 900371267
Latitude : 34.016539
Longitude : -118.283994

MANIFEST EPA

Manifest Details
Manifest Number : 020552276JJK
Shipped Date : 2019-09-03
Updated Date : 2019-10-07
Received Date : 2019-09-09
Status : Signed
Generator ID : CAC003031400
Generator Name : CALIFORNIA AFRICAN AMERICAN MUSEUM
Generator Address : 600 STATE DR, LOS ANGELES, CA 90037-1267
Generator Mailing : 600 STATE DR, LOS ANGELES, CA 90037-1267
Generator Contact : N/R
Destination ID : CAD028409019
Destination Name : CROSBY & OVERTON

Map Id: C8
Direction: WNW
Distance: 0.056 mi., 296 ft.
Elevation: 189 ft.
Relative: Higher

Site Name : CALIFORNIA AFRICAN AMERICAN MUSEUM | KARCHER ENVIRONMENTAL, INC.
600 STATE DR
LOS ANGELES, CA

Database(s) : [ECHO, FRS, FTTS INSP, HAZNET - CA, HWG - CA, MANIFEST EPA, RCRA_NONGEN] ***(cont.)***

Envirosite ID: 56762191
EPA ID: N/R

MANIFEST EPA ***(cont.)***

Destination Mailing :	1630 W. 17TH STREET CA90813 CA037US 1630, LONG BEACH, CA 90813
Destination Address :	1630 W. 17TH STREET, LONG BEACH, CA 90813-0000
Destination Contact :	N/R
Submission Type :	DataImage5Copy
Origin Type :	Web
Manifest Residue :	N
Rejection :	N
Last Date in Agency List :	2024-02-14

Waste Details

Waste Line Number :	1
Is DOT Hazardous :	Y
DOT ID Number :	NA3077
DOT Information :	NA3077, Hazardous waste, solid n.o.s., 9, III
Non Waste Description :	N/R
Quantity :	552 Pounds
Quantity Tons, Acute, Non-Acute :	0.276, 0, 0.276
Quantity Kg, Acute, Non-Acute :	0, 250.34029
Quantity Tons, Haz, Non-Haz :	0.276, 0
Quantity Kg, Haz, Non-Haz :	250.34029, 0
Management Method :	H141 - STORAGE, BULKING AND/OR TRANSFER OFF SITE
Is EPA Waste :	Y
Federal Code :	D008
State Code :	CA - 181

RCRA_NONGEN

Facility Name :	CALIFORNIA AFRICAN AMERICAN MUSEUM
Facility Address :	600 STATE DR, LOS ANGELES, CA 90037-1267
County :	LOS ANGELES
Date Form Received by Agency :	2019-08-28
EPA ID :	CAC003031400
Mailing Address :	600 STATE DR, LOS ANGELES, CA 90037-1267
Contact :	STEPHEN RANDLE
Contact Address :	600 STATE DR, LOS ANGELES, CA 90037-1267
Contact Country :	N/R
Contact Telephone :	213-744-7535
Contact Email :	YOLANDAC@AIRCLEANENVINC.COM
EPA Region :	09
Land Type :	Not Reported
Source Type :	Implementer
Classification :	Not a generator, verified
Description :	Not a generator, verified
Last Date in Agency List :	2024-03-19

Map Id: C8
Direction: WNW
Distance: 0.056 mi., 296 ft.
Elevation: 189 ft.
Relative: Higher

Site Name : CALIFORNIA AFRICAN AMERICAN MUSEUM | KARCHER ENVIRONMENTAL, INC.
600 STATE DR
LOS ANGELES, CA

Database(s) : [ECHO, FRS, FTTS INSP, HAZNET - CA, HWG - CA, MANIFEST EPA, RCRA_NONGEN] ***(cont.)***

Envirosite ID: 56762191
EPA ID: N/R

RCRA_NONGEN ***(cont.)***

Owner/Operator Summary

Owner/Operator Name :	CALIFORNIA AFRICAN AMERICAN MUSEUM
Owner/Operator Address :	600 STATE DR, LOS ANGELES, CA 90037-1267
Owner/Operator Country :	N/R
Owner/Operator Telephone :	213-744-7432
Owner/Operator Email :	N/R
Owner/Operator Fax :	N/R
Legal Status :	Other land type
Owner/Operator Type :	Owner
Owner/Operator Start Date :	N/R
Owner/Operator End Date :	N/R

Owner/Operator Name :	STEPHEN RANDLE
Owner/Operator Address :	600 STATE DR, LOS ANGELES, CA 90037-1267
Owner/Operator Country :	N/R
Owner/Operator Telephone :	213-744-7535
Owner/Operator Email :	N/R
Owner/Operator Fax :	N/R
Legal Status :	Other land type
Owner/Operator Type :	Operator
Owner/Operator Start Date :	N/R
Owner/Operator End Date :	N/R

Handler Activities Summary

U.S. Importer of Hazardous Waste :	N
Mixed Waste (Haz. and Radioactive) :	N/R
Recycler of Hazardous Waste :	N
Transporter of Hazardous Waste :	N
Treater, Storer or Disposer of HW :	N
Underground Injection Activity :	N
On-site Burner Exemption :	N
Furnace Exemption :	N
Used Oil Fuel Burner :	N
Used Oil Processor :	N
Used Oil Refiner :	N
Used Oil Fuel Marketer to Burner :	N
Used Oil Specification Marketer :	N
Used Oil Transfer Facility :	N
Used Oil Transporter :	N

Notices of Violations Summary

Regulation Violated :	N

Map Id: C9
Direction: WNW
Distance: 0.057 mi., 302 ft.
Elevation: 189 ft.
Relative: Higher

Site Name : CALIFORNIA AFRICAN AMERICAN MUSEUM
600 STATE DR
LOS ANGELES, CA 90032

Database(s) : [HAZNET - CA, HWG - CA]

Envirosite ID: 56762193
EPA ID: CAC002555046

HAZNET - CA

Facility Name :	CALIFORNIA AFRICAN AMERICAN MUSEUM
Facility Address :	600 STATE DR, LOS ANGELES, CA 90032
County :	LOS ANGELES

Site Details

Generator EPA ID :	CAC002555046
Active :	Inactive
Category :	STATE
Facility Types :	N/R
Type :	TEMPORARY
Contact Name :	N/R
Contact Phone :	N/R
Facility Mailing Address :	600 STATE DR, LOS ANGELES, CA 900320000
Latitude :	34.01655897
Longitude :	-118.28369847
Agency Hyperlink :	Click here for hyperlink provided by the agency.
Last Date in Agency List :	2021-07-08

Waste Generator Details

State Waste :	2002: 141 - Off-specification, aged or surplus inorganics, 1.0425 tons to CAT080033681

HWG - CA

Facility Name :	CALIFORNIA AFRICAN AMERICAN MUSEUM
Facility Address :	600 STATE DR, LOS ANGELES, CA 90032
County :	LOS ANGELES

EPA ID :	CAC002555046
Status :	Inactive
Category :	STATE
Type :	TEMPORARY
Facility Type :	N/R
Mailing Address :	600 STATE DR, LOS ANGELES, CA 900320000
Owner Name :	CALIFORNIA AFRICAN AMERICAN MUSEUM
Owner Address :	600 STATE DR, LOS ANGELES, CA 900320000
Operator Name :	DAVID CRIPPENS
Operator Address :	600 STATE DR, LOS ANGELES, CA 900320000
Latitude :	34.016559
Longitude :	-118.283698

Map Id: D10
Direction: SSW
Distance: 0.061 mi., 323 ft.
Elevation: 186 ft.
Relative: Lower

Site Name : LMP USC PROPERTY OWNER, LLC
3900-3970 (EVEN) S. FIGUEROA STREET
3907-3979 (ODD) S. FLOWER DRIVE
LOS ANGELES, CA 90037

Database(s) : [HWG - CA]

Envirosite ID: 56096120
EPA ID: CAC003272992

HWG - CA

Facility Name :	LMP USC PROPERTY OWNER, LLC
Facility Address :	3900-3970 (EVEN) S. FIGUEROA STREET 3907-3979 (ODD) S. FLOWER DRIVE, LOS ANGELES, CA 90037
County :	LOS ANGELES
EPA ID :	CAC003272992
Status :	Active
Category :	STATE
Type :	TEMPORARY
Facility Type :	N/R
Mailing Address :	315 OCONEE STREET, ATHENS, GA 30601
Owner Name :	LMP USC PROPERTY OWNER, LLC
Owner Address :	315 OCONEE STREET, ATHENS, GA 30601
Operator Name :	MR. JARED MUNNEKE
Operator Address :	315 OCONEE STREET, ATHENS, GA 30601
Latitude :	34.013943
Longitude :	-118.282691

Map Id: B11
Direction: NNE
Distance: 0.064 mi., 340 ft.
Elevation: 190 ft.
Relative: Higher

Site Name : UNIVERSAL SVC. INC.
3742 S. FLOWER ST. | 3742 SO FLOWER ST
LOS ANGELES, CA 90007

Database(s) : [HAZNET - CA, HWG - CA]

Envirosite ID: 56762184
EPA ID: CAL000038816

HAZNET - CA

Facility Name :	UNIVERSAL SERVICE INC
Facility Address :	3742 SO FLOWER ST, LOS ANGELES, CA 90007
County :	LOS ANGELES

Site Details

Generator EPA ID :	CAL000038816
Active :	Inactive
Category :	STATE
Facility Types :	N/R
Type :	PERMANENT
Contact Name :	N/R
Contact Phone :	N/R
Facility Mailing Address :	3742 S FLOWER ST, LOS ANGELES, CA 900070000
Latitude :	34.01654089
Longitude :	-118.28198223
Agency Hyperlink :	Click here for hyperlink provided by the agency.
Last Date in Agency List :	2021-07-08

Map Id: B11
Direction: NNE
Distance: 0.064 mi., 340 ft.
Elevation: 190 ft.
Relative: Higher

Site Name : UNIVERSAL SVC. INC.
3742 S. FLOWER ST. | 3742 SO FLOWER ST
LOS ANGELES, CA 90007

Database(s) : [HAZNET - CA, HWG - CA] ***(cont.)***

Envirosite ID: 56762184
EPA ID: CAL000038816

HAZNET - CA ***(cont.)***

Facility Name :	UNIVERSAL SVC. INC.
Facility Address :	3742 S. FLOWER ST., LOS ANGELES, CA 90007
County :	LOS ANGELES

Site Details

Generator EPA ID :	CAL000073175
Active :	Inactive
Category :	STATE
Facility Types :	N/R
Type :	PERMANENT
Contact Name :	N/R
Contact Phone :	N/R
Facility Mailing Address :	3742 S FLOWER ST, LOS ANGELES, CA 900074318
Latitude :	34.01654089
Longitude :	-118.28198223
Agency Hyperlink :	Click here for hyperlink provided by the agency.
Last Date in Agency List :	2021-07-08

HWG - CA

Facility Name :	UNIVERSAL SERVICE INC
Facility Address :	3742 SO FLOWER ST, LOS ANGELES, CA 90007
County :	LOS ANGELES

EPA ID :	CAL000038816
Status :	Inactive
Category :	STATE
Type :	PERMANENT
Facility Type :	N/R
Mailing Address :	3742 S FLOWER ST, LOS ANGELES, CA 900070000
Owner Name :	TAKEHANA GEORGE
Owner Address :	3742 S FLOWER ST, LOS ANGELES, CA 900070000
Operator Name :	GEORGE TAKENHANA
Operator Address :	INACT 00VQ FINAL NOTICE - BATCH, LOS ANGELES, CA 900070000
Latitude :	34.016897
Longitude :	-118.281851

Facility Name :	UNIVERSAL SVC. INC.
Facility Address :	3742 S. FLOWER ST., LOS ANGELES, CA 90007
County :	LOS ANGELES

EPA ID :	CAL000073175
Status :	Inactive
Category :	STATE
Type :	PERMANENT
Facility Type :	N/R
Mailing Address :	3742 S FLOWER ST, LOS ANGELES, CA 900074318
Owner Name :	N/R
Owner Address :	N/A
Operator Name :	N/R
Operator Address :	INACT PER 98VQ FINAL NOTICE, N/A

Map Id: B11
Direction: NNE
Distance: 0.064 mi., 340 ft.
Elevation: 190 ft.
Relative: Higher

Site Name : UNIVERSAL SVC. INC.
3742 S. FLOWER ST. | 3742 SO FLOWER ST
LOS ANGELES, CA 90007

Database(s) : [HAZNET - CA, HWG - CA] ***(cont.)***

Envirosite ID: 56762184
EPA ID: CAL000038816

HWG - CA ***(cont.)***

Latitude :	34.016897
Longitude :	-118.281851

Map Id: D12
Direction: SW
Distance: 0.078 mi., 415 ft.
Elevation: 186 ft.
Relative: Lower

Site Name : STATE OF CA OFFICE OF EXPOSITION PARK | PARKING FACILITY CA SCIENCE CT | CPLEVSTATIONS
3855 S FIGUEROA ST
LOS ANGELES | Los Angeles, CA 90037

Database(s) : [ALT FUELING, CIWQS - CA, HAZNET - CA, HWG - CA]

Envirosite ID: 56762185
EPA ID: N/R

ALT FUELING

Facility Name :	CPLEVSTATIONS
Facility Address :	3855 S Figueroa St, Los Angeles, CA 90037
ID Number :	160356
Date Last Confirmed :	2021-01-13
Status :	Open: The station is open.
Station Phone :	888-758-4389
Expected Date :	N/R
Groups With Access Code :	Public
Access Days Time :	24 hours daily
Cards Accepted :	N/R
Date Updated :	2021-01-13 00:27:58
BD Blends :	N/R
Open Date :	N/R
Fuel Type :	Electric
NG Fill Type :	N/R
NG PSI :	N/R
EV Level 1 EVSE Number :	N/R
EV Level 2 EVSE Number :	2
EV DC Fast Count :	N/R
EV Other Information :	N/R
EV Network :	ChargePoint Network
EV Network Website :	Click here for hyperlink provided by the agency.
Hydrogen Status Link :	N/R
NG Vehicle Class :	N/R
LPG Primary :	N/R
E85 Blender Pump :	N/R
EV Connector Types :	J1772
Hydrogen is Retail :	N/R
Access Code :	public
Access Detail Code :	N/R
Intersection Directions :	EV2; garage level A
Geocode Status :	GPS
Geocode Status Description :	The location is from a real GPS readout at the station.
Owner Type :	N/R

Map Id: D12
Direction: SW
Distance: 0.078 mi., 415 ft.
Elevation: 186 ft.
Relative: Lower

Site Name : STATE OF CA OFFICE OF EXPOSITION PARK | PARKING FACILITY CA SCIENCE CT | CPLEVSTATIONS
3855 S FIGUEROA ST
LOS ANGELES | Los Angeles, CA 90037

Database(s) : [ALT FUELING, CIWQS - CA, HAZNET - CA, HWG - CA] ***(cont.)***

Envirosite ID: 56762185
EPA ID: N/R

ALT FUELING ***(cont.)***

Federal Agency ID :	N/R
Federal Agency Name :	N/R
Facility Type :	N/R
CNG Dispenser Num :	N/R
CNG On-Site Renewable Source :	N/R
CNG Total Compression Capacity :	N/R
CNG Storage Capacity :	N/R
LNG On-Site Renewable Source :	N/R
E85 Other Ethanol Blends :	N/R
EV Pricing :	Free
LPG Nozzle Types :	N/R
Hydrogen Pressures :	N/R
Hydrogen Standards :	N/R
CNG Fill Type :	N/R
CNG PSI :	N/R
CNG Vehicle Class :	N/R
LNG Vehicle Class :	N/R
Latitude :	34.015291
Longitude :	-118.28422
EV On-Site Renewable Source :	N/R
Last Date in Agency List :	2021-02-15

ID Number :	76217
Date Last Confirmed :	2020-02-26
Status :	Open: The station is open.
Station Phone :	888-758-4389
Expected Date :	N/R
Groups With Access Code :	Public
Access Days Time :	24 hours daily
Cards Accepted :	N/R
Date Updated :	2020-02-26 15:57:12
BD Blends :	N/R
Open Date :	N/R
Fuel Type :	Electric
NG Fill Type :	N/R
NG PSI :	N/R
EV Level 1 EVSE Number :	N/R
EV Level 2 EVSE Number :	2
EV DC Fast Count :	N/R
EV Other Information :	N/R
EV Network :	ChargePoint Network
EV Network Website :	Click here for hyperlink provided by the agency.
Hydrogen Status Link :	N/R
NG Vehicle Class :	N/R
LPG Primary :	N/R
E85 Blender Pump :	N/R
EV Connector Types :	J1772
Hydrogen is Retail :	N/R
Access Code :	public
Access Detail Code :	N/R
Intersection Directions :	EV2; garage level A
Geocode Status :	200-8
Geocode Status Description :	Address level accuracy.

Map Id: D12
Direction: SW
Distance: 0.078 mi., 415 ft.
Elevation: 186 ft.
Relative: Lower

Site Name : STATE OF CA OFFICE OF EXPOSITION PARK | PARKING FACILITY CA SCIENCE CT | CPLEVSTATIONS
3855 S FIGUEROA ST
LOS ANGELES | Los Angeles, CA 90037

Database(s) : [ALT FUELING, CIWQS - CA, HAZNET - CA, HWG - CA] ***(cont.)***

Envirosite ID: 56762185
EPA ID: N/R

ALT FUELING ***(cont.)***

Owner Type :	N/R
Federal Agency ID :	N/R
Federal Agency Name :	N/R
Facility Type :	N/R
CNG Dispenser Num :	N/R
CNG On-Site Renewable Source :	N/R
CNG Total Compression Capacity :	N/R
CNG Storage Capacity :	N/R
LNG On-Site Renewable Source :	N/R
E85 Other Ethanol Blends :	N/R
EV Pricing :	Free
LPG Nozzle Types :	N/R
Hydrogen Pressures :	N/R
Hydrogen Standards :	N/R
CNG Fill Type :	N/R
CNG PSI :	N/R
CNG Vehicle Class :	N/R
LNG Vehicle Class :	N/R
Latitude :	34.015291
Longitude :	-118.28422
EV On-Site Renewable Source :	N/R
Last Date in Agency List :	2020-04-22
Facility Name :	CPLEVSTATIONS EV2
Facility Address :	3855 S Figueroa St, Los Angeles, CA 90037
ID Number :	160356
Date Last Confirmed :	2022-01-01
Status :	Open: The station is open.
Station Phone :	888-758-4389
Expected Date :	N/R
Groups With Access Code :	Public
Access Days Time :	24 hours daily
Cards Accepted :	N/R
Date Updated :	2022-01-01 00:28:34
BD Blends :	N/R
Open Date :	2020-06-12
Fuel Type :	Electric
NG Fill Type :	N/R
NG PSI :	N/R
EV Level 1 EVSE Number :	N/R
EV Level 2 EVSE Number :	2
EV DC Fast Count :	N/R
EV Other Information :	N/R
EV Network :	ChargePoint Network
EV Network Website :	Click here for hyperlink provided by the agency.
Hydrogen Status Link :	N/R
NG Vehicle Class :	N/R
LPG Primary :	N/R
E85 Blender Pump :	N/R
EV Connector Types :	J1772
Hydrogen is Retail :	N/R

Map Id: D12
Direction: SW
Distance: 0.078 mi., 415 ft.
Elevation: 186 ft.
Relative: Lower

Site Name : STATE OF CA OFFICE OF EXPOSITION PARK | PARKING FACILITY CA SCIENCE CT | CPLEVSTATIONS
3855 S FIGUEROA ST
LOS ANGELES | Los Angeles, CA 90037

Database(s) : [ALT FUELING, CIWQS - CA, HAZNET - CA, HWG - CA] ***(cont.)***

Envirosite ID: 56762185
EPA ID: N/R

ALT FUELING ***(cont.)***

Access Code :	public
Access Detail Code :	N/R
Intersection Directions :	N/R
Geocode Status :	GPS
Geocode Status Description :	The location is from a real GPS readout at the station.
Owner Type :	N/R
Federal Agency ID :	N/R
Federal Agency Name :	N/R
Facility Type :	N/R
CNG Dispenser Num :	N/R
CNG On-Site Renewable Source :	N/R
CNG Total Compression Capacity :	N/R
CNG Storage Capacity :	N/R
LNG On-Site Renewable Source :	N/R
E85 Other Ethanol Blends :	N/R
EV Pricing :	N/R
LPG Nozzle Types :	N/R
Hydrogen Pressures :	N/R
Hydrogen Standards :	N/R
CNG Fill Type :	N/R
CNG PSI :	N/R
CNG Vehicle Class :	N/R
LNG Vehicle Class :	N/R
Latitude :	34.015291
Longitude :	-118.28422
EV On-Site Renewable Source :	N/R
Last Date in Agency List :	2022-01-06

CIWQS - CA

Facility Name :	PARKING FACILITY CA SCIENCE CT
Facility Address :	3855 S FIGUEROA ST, LOS ANGELES, CA 90037
County :	LOS ANGELES
Place ID :	S250001
Agency Name :	CA DEPT OF GENERAL SERVICES REAL ESTATE DIV
Last Date in Agency List :	2023-07-14

HAZNET - CA

Facility Name :	STATE OF CA OFFICE OF EXPOSITION PARK
Facility Address :	3855 S FIGUEROA ST, LOS ANGELES, CA 90037
County :	LOS ANGELES

Site Details

Generator EPA ID :	CAC002678685
Active :	Inactive
Category :	STATE
Facility Types :	N/R
Type :	TEMPORARY
Contact Name :	N/R

Map Id: D12
Direction: SW
Distance: 0.078 mi., 415 ft.
Elevation: 186 ft.
Relative: Lower

Site Name : STATE OF CA OFFICE OF EXPOSITION PARK | PARKING FACILITY CA SCIENCE CT | CPLEVSTATIONS
3855 S FIGUEROA ST
LOS ANGELES | Los Angeles, CA 90037

Database(s) : [ALT FUELING, CIWQS - CA, HAZNET - CA, HWG - CA] ***(cont.)***

Envirosite ID: 56762185
EPA ID: N/R

HAZNET - CA ***(cont.)***

Contact Phone :	N/R
Facility Mailing Address :	700 EXPOSITION PARK DR, LOS ANGELES, CA 90037
Latitude :	34.01426825
Longitude :	-118.28281844
Agency Hyperlink :	Click here for hyperlink provided by the agency.
Last Date in Agency List :	2021-07-08

Waste Generator Details
State Waste : 2011: 181 - Other inorganic solid waste, 3.336 tons to AZR000030452

HWG - CA

Facility Name :	STATE OF CA OFFICE OF EXPOSITION PARK
Facility Address :	3855 S FIGUEROA ST, LOS ANGELES, CA 90037
County :	LOS ANGELES
EPA ID :	CAC002678685
Status :	Inactive
Category :	STATE
Type :	TEMPORARY
Facility Type :	N/R
Mailing Address :	700 EXPOSITION PARK DR, LOS ANGELES, CA 90037
Owner Name :	STATE OF CA OFFICE OF EXPOSITION PA
Owner Address :	700 EXPOSITION PARK DR, LOS ANGELES, CA 90037
Operator Name :	EDDIE KOUYOUMDJIAN
Operator Address :	700 EXPOSITION PARK DR, LOS ANGELES, CA 90037
Latitude :	34.01515
Longitude :	-118.2828

Map Id: E13
Direction: ESE
Distance: 0.085 mi., 449 ft.
Elevation: 189 ft.
Relative: Higher

Site Name : 1X DEPT OF TRANSPORTATION
3843 S GRAND
LOS ANGELES, CA 90037

Database(s) : [HAZNET - CA, HWG - CA]

Envirosite ID: 56762190
EPA ID: CAC000859888

HAZNET - CA

Facility Name :	1X DEPT OF TRANSPORTATION
Facility Address :	3843 S GRAND, LOS ANGELES, CA 90037
County :	LOS ANGELES

Map Id: E13
Direction: ESE
Distance: 0.085 mi., 449 ft.
Elevation: 189 ft.
Relative: Higher

Site Name : 1X DEPT OF TRANSPORTATION
3843 S GRAND
LOS ANGELES, CA 90037

Database(s) : [HAZNET - CA, HWG - CA] ***(cont.)***

Envirosite ID: 56762190
EPA ID: CAC000859888

HAZNET - CA ***(cont.)***

Site Details

Generator EPA ID :	CAC000859888
Active :	Inactive
Category :	STATE
Facility Types :	N/R
Type :	TEMPORARY
Contact Name :	N/R
Contact Phone :	N/R
Facility Mailing Address :	120 S SPRING, LOS ANGELES, CA 900120000
Latitude :	34.01399655
Longitude :	-118.28016205
Agency Hyperlink :	Click here for hyperlink provided by the agency.
Last Date in Agency List :	2021-07-08

Waste Generator Details

State Waste :	1993: 151 - Asbestos containing waste, 0.2754 tons to CAD067786749

HWG - CA

Facility Name :	1X DEPT OF TRANSPORTATION
Facility Address :	3843 S GRAND, LOS ANGELES, CA 90037
County :	LOS ANGELES
EPA ID :	CAC000859888
Status :	Inactive
Category :	STATE
Type :	TEMPORARY
Facility Type :	N/R
Mailing Address :	120 S SPRING, LOS ANGELES, CA 900120000
Owner Name :	DEPT OF TRANSPORTATION
Owner Address :	N/A
Operator Name :	BILL EPPS
Operator Address :	N/A
Latitude :	34.014555
Longitude :	-118.27976

Map Id: B14
Direction: NNW
Distance: 0.095 mi., 504 ft.
Elevation: 189 ft.
Relative: Lower

Site Name : CHIPOTLE MEXICAN GRILL #945
3748 S FIGUEROA ST | 3748 SOUTH FIGUEROA STREET
LOS ANGELES, CA 90007

Database(s) : [CALEPA SITES - CA, FRS, HWG - CA, RCRA_NONGEN]

Envirosite ID: 56762187
EPA ID: N/R

CALEPA SITES - CA

Facility Name :	CHIPOTLE MEXICAN GRILL #945
Facility Address :	3748 S FIGUEROA ST, LOS ANGELES, 90007

Map Id: B14
Direction: NNW
Distance: 0.095 mi., 504 ft.
Elevation: 189 ft.
Relative: Lower

Site Name : CHIPOTLE MEXICAN GRILL #945
3748 S FIGUEROA ST | 3748 SOUTH FIGUEROA STREET
LOS ANGELES, CA 90007

Database(s) : [CALEPA SITES - CA, FRS, HWG - CA, RCRA_NONGEN] ***(cont.)***

Envirosite ID: 56762187
EPA ID: N/R

CALEPA SITES - CA ***(cont.)***

Site ID :	18821
EI ID :	10505104
EI Description :	Chemical Storage Facilities
Latitude :	34.016607
Longitude :	-118.282711
Agency Hyperlink :	Click here for hyperlink provided by the agency.
Last Date in Agency List :	2023-07-21

FRS

Facility Name :	CHIPOTLE MEXICAN GRILL #945
Facility Address :	3748 S FIGUEROA ST, LOS ANGELES, CA 90007
County :	LOS ANGELES

Site Details

Registry ID :	110065951090
FRS Facility URL :	Click here for hyperlink provided by the agency.
Last Date in Agency List :	2024-05-20

Source Description

Source Description :

The California Environmental Protection Agency (CalEPA) has recently implemented a new data warehouse system (nSite). This data warehouse combines and merges facility and site information from five different systems managed within CalEPA. The five systems are: California Environmental Reporting System (CERS), EnviroStor, GeoTracker, California Integrated Water Quality System (CIWQS), and Toxic Release Inventory (TRI).

FRS Environmental Interest

Source and System ID :	CA-ENVIROVIEW - 18821

HWG - CA

Facility Name :	CHIPOTLE MEXICAN GRILL #945
Facility Address :	3748 SOUTH FIGUEROA STREET, LOS ANGELES, CA 90007
County :	LOS ANGELES
EPA ID :	CAC003266479
Status :	Active
Category :	STATE
Type :	TEMPORARY
Facility Type :	N/R
Mailing Address :	3748 SOUTH FIGUEROA STREET, LOS ANGELES, CA 90007
Owner Name :	CHIPOTLE MEXICAN GRILL
Owner Address :	333 NATIONWIDE BLVD, COLUMBUS, OH 43215
Operator Name :	PATTI MANN
Operator Address :	333 NATIONWIDE BLVD, COLUMBUS, OH 43215

Map Id: B14
Direction: NNW
Distance: 0.095 mi., 504 ft.
Elevation: 189 ft.
Relative: Lower

Site Name : CHIPOTLE MEXICAN GRILL #945
3748 S FIGUEROA ST | 3748 SOUTH FIGUEROA STREET
LOS ANGELES, CA 90007

Database(s) : [CALEPA SITES - CA, FRS, HWG - CA, RCRA_NONGEN] ***(cont.)***

Envirosite ID: 56762187
EPA ID: N/R

HWG - CA ***(cont.)***

Latitude :	34.016736
Longitude :	-118.282397

RCRA_NONGEN

Facility Name :	CHIPOTLE MEXICAN GRILL #945
Facility Address :	3748 SOUTH FIGUEROA STREET, LOS ANGELES, CA 90007
County :	LOS ANGELES
Date Form Received by Agency :	2023-12-27
EPA ID :	CAC003266479
Mailing Address :	3748 SOUTH FIGUEROA STREET, LOS ANGELES, CA 90007
Contact :	PATTI MANN
Contact Address :	333 NATIONWIDE BLVD, COLUMBUS, OH 43215
Contact Country :	N/R
Contact Telephone :	614-318-7465
Contact Email :	PMANN@CHIPOTLE.COM
EPA Region :	09
Land Type :	Not Reported
Source Type :	Implementer
Classification :	Not a generator, verified
Description :	Not a generator, verified
Last Date in Agency List :	2024-03-19

Owner/Operator Summary

Owner/Operator Name :	CHIPOTLE MEXICAN GRILL
Owner/Operator Address :	333 NATIONWIDE BLVD, COLUMBUS, OH 43215
Owner/Operator Country :	N/R
Owner/Operator Telephone :	614-318-7465
Owner/Operator Email :	N/R
Owner/Operator Fax :	N/R
Legal Status :	Other land type
Owner/Operator Type :	Owner
Owner/Operator Start Date :	N/R
Owner/Operator End Date :	N/R

Owner/Operator Name :	PATTI MANN
Owner/Operator Address :	333 NATIONWIDE BLVD, COLUMBUS, OH 43215
Owner/Operator Country :	N/R
Owner/Operator Telephone :	614-318-7465
Owner/Operator Email :	N/R
Owner/Operator Fax :	N/R
Legal Status :	Other land type
Owner/Operator Type :	Operator
Owner/Operator Start Date :	N/R
Owner/Operator End Date :	N/R

Map Id: B14
Direction: NNW
Distance: 0.095 mi., 504 ft.
Elevation: 189 ft.
Relative: Lower

Site Name : CHIPOTLE MEXICAN GRILL #945
3748 S FIGUEROA ST | 3748 SOUTH FIGUEROA STREET
LOS ANGELES, CA 90007

Database(s) : [CALEPA SITES - CA, FRS, HWG - CA, RCRA_NONGEN] ***(cont.)***

Envirosite ID: 56762187
EPA ID: N/R

RCRA_NONGEN ***(cont.)***

Handler Activities Summary

U.S. Importer of Hazardous Waste :	N
Mixed Waste (Haz. and Radioactive) :	N/R
Recycler of Hazardous Waste :	N
Transporter of Hazardous Waste :	N
Treater, Storer or Disposer of HW :	N
Underground Injection Activity :	N
On-site Burner Exemption :	N
Furnace Exemption :	N
Used Oil Fuel Burner :	N
Used Oil Processor :	N
Used Oil Refiner :	N
Used Oil Fuel Marketer to Burner :	N
Used Oil Specification Marketer :	N
Used Oil Transfer Facility :	N
Used Oil Transporter :	N

Notices of Violations Summary

Regulation Violated :	N

Map Id: F15
Direction: E
Distance: 0.104 mi., 551 ft.
Elevation: 192 ft.
Relative: Higher

Site Name : GUILD PRINTING CO
3801 SO. GRAND AV.
LOS ANGELES, CA 90007

Database(s) : [CALEPA SITES - CA, FRS]

Envirosite ID: 56762199
EPA ID: N/R

CALEPA SITES - CA

Facility Name :	GUILD PRINTING CO
Facility Address :	3801 SO. GRAND AV., LOS ANGELES, 90007
Site ID :	471217
EI ID :	110040971197
EI Description :	US EPA Air Emission Inventory System (EIS)
Latitude :	34.009940
Longitude :	-118.271080
Agency Hyperlink :	Click here for hyperlink provided by the agency.
Last Date in Agency List :	2023-07-21

FRS

Facility Name :	GUILD PRINTING CO
Facility Address :	3801 SO. GRAND AV., LOS ANGELES, CA 90007
County :	LOS ANGELES

Map Id: F15
Direction: E
Distance: 0.104 mi., 551 ft.
Elevation: 192 ft.
Relative: Higher

Site Name : GUILD PRINTING CO
3801 SO. GRAND AV.
LOS ANGELES, CA 90007

Database(s) : [CALEPA SITES - CA, FRS] ***(cont.)***

Envirosite ID: 56762199
EPA ID: N/R

FRS ***(cont.)***

Site Details

Registry ID :	110040971197
FRS Facility URL :	Click here for hyperlink provided by the agency.
Last Date in Agency List :	2024-05-20

Source Description

Source Description :

The Emission Inventory System (EIS) maintains an inventory of large stationary sources and voluntarily-reported smaller sources of air point pollution emitters. It contains information about facility sites and their physical location, emission units, emission processes, release points, control approaches, and regulations. Facility inventory data are kept separate from the emissions data and have stable identifiers to improve continuity from year to year and to help identify duplicate or missing facilities.

FRS Environmental Interest

Source and System ID :	EIS - 1310311

Map Id: F16
Direction: E
Distance: 0.105 mi., 554 ft.
Elevation: 192 ft.
Relative: Higher

Site Name : GUILD PRINTING COMP INC | PACIFIC COLOR PRESS INC
3801 S GRAND AVE
LOS ANGELES, CA

Database(s) : [ECHO, FRS, HAZNET - CA, HWG - CA, RCRA_SQG]

Envirosite ID: 56762196
EPA ID: CAD981641285

ECHO

Facility Name :	GUILD PRINTING COMP INC
Facility Address :	3801 S GRAND AVE, LOS ANGELES, CA 90037
County :	LOS ANGELES
Last Inspection Date :	N/R
Registry ID :	110002735773
FIPS Code :	06037
EPA Region :	09
Inspection Count :	0
Last Inspection Days :	N/R
Informal Count :	0
Last Informal Action Date :	N/R
Formal Action Count :	0
Last Formal Action Date :	N/R
Total Penalties :	0
Penalty Count :	N/R
Last Penalty Date :	N/R
Last Penalty Amount :	N/R

Map Id: F16
Direction: E
Distance: 0.105 mi., 554 ft.
Elevation: 192 ft.
Relative: Higher

Site Name : GUILD PRINTING COMP INC | PACIFIC COLOR PRESS INC
3801 S GRAND AVE
LOS ANGELES, CA

Database(s) : [ECHO, FRS, HAZNET - CA, HWG - CA, RCRA_SQG] ***(cont.)***

Envirosite ID: 56762196
EPA ID: CAD981641285

ECHO ***(cont.)***

QTRS IN NC :	0
Programs IN SNC :	0
Current Compliance Status :	No Violation Identified
Three-Year Compliance Status :	_____
Collection Method :	ADDRESS MATCHING-HOUSE NUMBER
Reference Point :	CENTER OF A FACILITY OR STATION
Accuracy Meters :	30
Derived Tribes :	N/R
Derived HUC :	18070105
Derived WBD :	N/R
Derived STCTY FIPS :	06037
Derived Zip :	90037
Derived CD113 :	37
Derived CB2010 :	060372311001012
MYRTK Universe :	NNN
NPDES IDs :	N/R
CWA Permit Types :	N/R
CWA Compliance Tracking :	N/R
CWA NAICS :	N/R
CWA SICS :	N/R
CWA Inspection Count :	N/R
CWA Last Inspection Days :	N/R
CWA Informal Count :	N/R
CWA Formal Action Count :	N/R
CWA Last Formal Action Date :	N/R
CWA Penalties :	N/R
CWA Last Penalty Date :	N/R
CWA Last Penalty Amount :	N/R
CWA Quarters IN NC :	N/R
CWA Current Compliance Status :	N/R
CWA Current SNC Flag :	N
CWA 13 Quarters Compliance Status :	N/R
CWA 13 Quarters Effluent Exceedances:	N/R
CWA Three-Year QNCR Codes :	N/R
DFR URL :	Click here for hyperlink provided by the agency.
Facility SIC :	N/R
Facility NAICS :	32311 - Printing
Facility Last Inspection EPA Date :	N/R
Facility Last Inspection State Date :	N/R
Facility Last Formal Act EPA Date :	N/R
Facility Last Formal Act State Date :	N/R
Facility Last Informal Act EPA Date :	N/R
Facility Last Informal Act State Date:	N/R
Facility Federal Agency :	N/R
TRI Reporter :	N/R
Facility Imp Water Flag :	N/R
Current SNC Flag :	N
Indian County Flag :	N
Federal Flag :	N/R
US Mexico Border Flag :	N
Chesapeak Bay Flag :	N/R
AIR Flag :	N
NPDES Flag :	N
SDWIS Flag :	N
RCRA Flag :	Y

Map Id: F16
Direction: E
Distance: 0.105 mi., 554 ft.
Elevation: 192 ft.
Relative: Higher

Site Name : GUILD PRINTING COMP INC | PACIFIC COLOR PRESS INC
3801 S GRAND AVE
LOS ANGELES, CA

Database(s) : [ECHO, FRS, HAZNET - CA, HWG - CA, RCRA_SQG] ***(cont.)***

Envirosite ID: 56762196
EPA ID: CAD981641285

ECHO ***(cont.)***

TRI Flag :	N
GHG Flag :	N
Major Flag :	N/R
Active Flag :	Y
NAA Flag :	Y
Latitude :	34.01493
Longitude :	-118.27953
Last Date in Agency List :	2023-07-21

FRS

Facility Name :	GUILD PRINTING COMP INC
Facility Address :	3801 S GRAND AVE, LOS ANGELES, CA 90037-1391
County :	LOS ANGELES

Site Details

Registry ID :	110002735773
FRS Facility URL :	Click here for hyperlink provided by the agency.
Last Date in Agency List :	2024-05-20

Source Description

Source Description :

HWTS-DATAMART provides California with information on hazardous waste shipments for generators, transporters, and treatment, storage, and disposal facilities.

Source Description :

RCRAInfo is EPA’s comprehensive information system that supports the Resource Conservation and Recovery Act (RCRA) of 1976 and the Hazardous and Solid Waste Amendments (HSWA) of 1984 through the tracking of events and activities related to facilities that generate, transport, and treat, store, or dispose of hazardous waste. RCRAInfo allows RCRA program staff to track the notification, permit, compliance, and corrective action activities required under RCRA. RCRAInfo also supports generation of the National Hazardous Waste Biennial Report. All generators and treatment, storage, and disposal facilities who handle hazardous waste are required to report to the EPA Administrator at least once every two years to support creation of the Biennial Report.

FRS Environmental Interest

Source and System ID :	HWTS-DATAMART - CAD981641285 RCRAINFO - CAD981641285

HAZNET - CA

Facility Name :	GUILD PRINTING COMP INC
Facility Address :	3801 S GRAND AVE, LOS ANGELES, CA 90037
County :	LOS ANGELES

Map Id: F16
Direction: E
Distance: 0.105 mi., 554 ft.
Elevation: 192 ft.
Relative: Higher

Site Name : GUILD PRINTING COMP INC | PACIFIC COLOR PRESS INC
3801 S GRAND AVE
LOS ANGELES, CA

Database(s) : [ECHO, FRS, HAZNET - CA, HWG - CA, RCRA_SQG] ***(cont.)***

Envirosite ID: 56762196
EPA ID: CAD981641285

HAZNET - CA ***(cont.)***

Site Details

Generator EPA ID :	CAD981641285
Active :	Inactive
Category :	FEDERAL
Facility Types :	N/R
Type :	PERMANENT
Contact Name :	N/R
Contact Phone :	N/R
Facility Mailing Address :	3801 S GRAND AVE, LOS ANGELES, CA 900371311
Latitude :	34.01515520
Longitude :	-118.27945911
Agency Hyperlink :	Click here for hyperlink provided by the agency.
Last Date in Agency List :	2021-07-08

Waste Generator Details

State Waste :

2001: 343 - Unspecified organic liquid mixture, 0.187 tons to ILR000038067
2001: 343 - Unspecified organic liquid mixture, 0.374 tons to CAD982444481
2000: 343 - Unspecified organic liquid mixture, 0.374 tons to ILR000038067
1998: 541 - Photochemicals/photoprocessing waste, 0.0446 tons to CAT000613976
1998: 343 - Unspecified organic liquid mixture, 0.187 tons to ILR000038067
1996: 541 - Photochemicals/photoprocessing waste, 0.0834 tons to CAT000613976

Facility Name :	PACIFIC COLOR PRESS
Facility Address :	3801 S GRAND AVE, LOS ANGELES, CA 90037
County :	LOS ANGELES

Site Details

Generator EPA ID :	CAC002618206
Active :	Inactive
Category :	STATE
Facility Types :	N/R
Type :	TEMPORARY
Contact Name :	N/R
Contact Phone :	N/R
Facility Mailing Address :	3801 S GRAND AVE, LOS ANGELES, CA 900371311
Latitude :	34.01515520
Longitude :	-118.27945911
Agency Hyperlink :	Click here for hyperlink provided by the agency.
Last Date in Agency List :	2021-07-08

Facility Name :	PACIFIC COLOR PRESS INC
Facility Address :	3801 S GRAND AVE, LOS ANGELES, CA 90037
County :	LOS ANGELES

Map Id: F16
Direction: E
Distance: 0.105 mi., 554 ft.
Elevation: 192 ft.
Relative: Higher

Site Name : GUILD PRINTING COMP INC | PACIFIC COLOR PRESS INC
3801 S GRAND AVE
LOS ANGELES, CA

Database(s) : [ECHO, FRS, HAZNET - CA, HWG - CA, RCRA_SQG] ***(cont.)***

Envirosite ID: 56762196
EPA ID: CAD981641285

HAZNET - CA ***(cont.)***

Site Details

Generator EPA ID :	CAL000285692
Active :	Inactive
Category :	STATE
Facility Types :	N/R
Type :	PERMANENT
Contact Name :	N/R
Contact Phone :	N/R
Facility Mailing Address :	3801 S GRAND AVE, LOS ANGELES, CA 90037
Latitude :	34.01515520
Longitude :	-118.27945911
Agency Hyperlink :	Click here for hyperlink provided by the agency.
Last Date in Agency List :	2021-07-08

HWG - CA

Facility Name :	GUILD PRINTING COMP INC
Facility Address :	3801 S GRAND AVE, LOS ANGELES, CA 90037
County :	LOS ANGELES
EPA ID :	CAD981641285
Status :	Inactive
Category :	FEDERAL
Type :	PERMANENT
Facility Type :	N/R
Mailing Address :	3801 S GRAND AVE, LOS ANGELES, CA 900371311
Owner Name :	PACIFIC COLOR PRESS, INC
Owner Address :	3801 S GRAND AVENUE, LOS ANGELES, CA 900370000
Operator Name :	EUGENE M WILLIAMS JR PRESIDENT
Operator Address :	3801 S GRAND AVE, LOS ANGELES, CA 900370000
Latitude :	34.01517
Longitude :	-118.279346

Facility Name :	PACIFIC COLOR PRESS
Facility Address :	3801 S GRAND AVE, LOS ANGELES, CA 90037
County :	LOS ANGELES
EPA ID :	CAC002618206
Status :	Inactive
Category :	STATE
Type :	TEMPORARY
Facility Type :	N/R
Mailing Address :	3801 S GRAND AVE, LOS ANGELES, CA 900371311
Owner Name :	PACIFIC COLOR PRESS
Owner Address :	3801 S GRAND AVE, LOS ANGELES, CA 900371311
Operator Name :	DON PLAYMANN X105
Operator Address :	3801 S GRAND AVE, LOS ANGELES, CA 900371311
Latitude :	34.015174
Longitude :	-118.279343

Map Id: F16
Direction: E
Distance: 0.105 mi., 554 ft.
Elevation: 192 ft.
Relative: Higher

Site Name : GUILD PRINTING COMP INC | PACIFIC COLOR PRESS INC
3801 S GRAND AVE
LOS ANGELES, CA

Database(s) : [ECHO, FRS, HAZNET - CA, HWG - CA, RCRA_SQG] ***(cont.)***

Envirosite ID: 56762196
EPA ID: CAD981641285

HWG - CA ***(cont.)***

Facility Name :	PACIFIC COLOR PRESS INC
Facility Address :	3801 S GRAND AVE, LOS ANGELES, CA 90037
County :	LOS ANGELES
EPA ID :	CAL000285692
Status :	Inactive
Category :	STATE
Type :	PERMANENT
Facility Type :	N/R
Mailing Address :	3801 S GRAND AVE, LOS ANGELES, CA 90037
Owner Name :	EUGENE WILLIAMS
Owner Address :	3801 S GRAND AVE, LOS ANGELES, CA 90037
Operator Name :	OPAL ALLEN
Operator Address :	3801 S GRAND AVE, LOS ANGELES, CA 90037
Latitude :	34.015174
Longitude :	-118.279343

RCRA_SQG

Facility Name :	GUILD PRINTING COMP INC
Facility Address :	3801 S GRAND AVE, LOS ANGELES, CA 90037
County :	LOS ANGELES
Date Form Received by Agency :	1987-01-07
EPA ID :	CAD981641285
Mailing Address :	3801 S GRAND AVE, LOS ANGELES, CA 90037
Contact :	ENVIRONMENTAL MANAGER
Contact Address :	3801 S GRAND AVE, LOS ANGELES, CA 90037
Contact Country :	US
Contact Telephone :	213-746-1366
Contact Email :	N/R
EPA Region :	09
Land Type :	Other land type
Source Type :	Notification
Classification :	Small Quantity Generator
Description :	Handlers that generate more than 100 and less than 1000 kilograms of hazardous waste during any calendar month and accumulate less than 6000 kg of hazardous waste at any time; or generate 100 kg or less of hazardous waste during any calendar month, and accumulate more than 1000 kg of hazardous waste at any time.
Last Date in Agency List :	2024-03-19

Owner/Operator Summary

Owner/Operator Name :	BABICK RONALD D
Owner/Operator Address :	NOT REQUIRED, NOT REQUIRED, ME 99999
Owner/Operator Country :	N/R
Owner/Operator Telephone :	415-555-1212
Owner/Operator Email :	N/R
Owner/Operator Fax :	N/R

Map Id: F16
Direction: E
Distance: 0.105 mi., 554 ft.
Elevation: 192 ft.
Relative: Higher

Site Name : GUILD PRINTING COMP INC | PACIFIC COLOR PRESS INC
3801 S GRAND AVE
LOS ANGELES, CA

Database(s) : [ECHO, FRS, HAZNET - CA, HWG - CA, RCRA_SQG] ***(cont.)***

Envirosite ID: 56762196
EPA ID: CAD981641285

RCRA_SQG ***(cont.)***

Legal Status :	Private
Owner/Operator Type :	Owner
Owner/Operator Start Date :	N/R
Owner/Operator End Date :	N/R
Owner/Operator Name :	NOT REQUIRED
Owner/Operator Address :	NOT REQUIRED, NOT REQUIRED, ME 99999
Owner/Operator Country :	N/R
Owner/Operator Telephone :	415-555-1212
Owner/Operator Email :	N/R
Owner/Operator Fax :	N/R
Legal Status :	Private
Owner/Operator Type :	Operator
Owner/Operator Start Date :	N/R
Owner/Operator End Date :	N/R

Handler Activities Summary

U.S. Importer of Hazardous Waste :	N
Mixed Waste (Haz. and Radioactive) :	N
Recycler of Hazardous Waste :	N
Transporter of Hazardous Waste :	N
Treater, Storer or Disposer of HW :	N
Underground Injection Activity :	N
On-site Burner Exemption :	N
Furnace Exemption :	N
Used Oil Fuel Burner :	N
Used Oil Processor :	N
Used Oil Refiner :	N
Used Oil Fuel Marketer to Burner :	N
Used Oil Specification Marketer :	N
Used Oil Transfer Facility :	N
Used Oil Transporter :	N

Notices of Violations Summary

Regulation Violated :	N

Map Id: E17
Direction: SE
Distance: 0.106 mi., 561 ft.
Elevation: 187 ft.
Relative: Lower

Site Name : LSD City of Los Angeles Bureau of Sanitation
39th St & Grand Ave
Los Angeles, CA 90037

Database(s) : [MANIFEST EPA]

Envirosite ID: 53952405
EPA ID: CAS111111019

MANIFEST EPA

Manifest Details

Details for this site have been truncated due to the large number of available details for this site within this dataset. For the complete details for this site, contact your Envirosite account representative for a complimentary site report containing all of the details available.

Manifest Number :	014187450FLE
Shipped Date :	2020-08-25
Updated Date :	2021-06-23
Received Date :	2020-09-15
Status :	Corrected
Generator ID :	CAS111111019
Generator Name :	LSD City of Los Angeles Bureau of Sanitation
Generator Address :	39th St & Grand Ave, Los Angeles, CA 90037
Generator Mailing :	Livability Services Division, 2649 E. Washington B, Los Angeles, CA 90023
Generator Contact :	LSD City of Los Angeles Bureau of Sanitation
Destination ID :	TXD982290140
Destination Name :	Clean Harbors LaPorte, LLC
Destination Mailing :	500 Independence Parkway South, La Porte, TX 77571
Destination Address :	500 Independence Parkway South, La Porte, TX 77571
Destination Contact :	N/R
Submission Type :	DataImage5Copy
Origin Type :	Service
Manifest Residue :	N
Rejection :	N
Last Date in Agency List :	2024-02-14

Waste Details

Waste Line Number :	1
Is DOT Hazardous :	Y
DOT ID Number :	UN1978
DOT Information :	UN1978, WASTE PROPANE, 2.1, NONE
Non Waste Description :	N/R
Quantity :	17 Pounds
Quantity Tons, Acute, Non-Acute :	0.0085, 0, 0.0085
Quantity Kg, Acute, Non-Acute :	0, 7.709756
Quantity Tons, Haz, Non-Haz :	0.0085, 0
Quantity Kg, Haz, Non-Haz :	7.709756, 0
Management Method :	H141 - STORAGE, BULKING AND/OR TRANSFER OFF SITE
Is EPA Waste :	Y
Federal Code :	D001
State Code :	CA - 331, TX - OUTS801H

Manifest Details

Manifest Number :	014189227FLE
Shipped Date :	2020-08-25
Updated Date :	2021-06-22
Received Date :	2020-10-01
Status :	Corrected
Generator ID :	CAS111111019
Generator Name :	LSD City of Los Angeles Bureau of Sanitation

Map Id: E17
Direction: SE
Distance: 0.106 mi., 561 ft.
Elevation: 187 ft.
Relative: Lower

Site Name : LSD City of Los Angeles Bureau of Sanitation
39th St & Grand Ave
Los Angeles, CA 90037

Database(s) : [MANIFEST EPA] ***(cont.)***

Envirosite ID: 53952405
EPA ID: CAS111111019

MANIFEST EPA ***(cont.)***

Generator Address :	39th St & Grand Ave, Los Angeles, CA 90037
Generator Mailing :	Livability Services Division, 2649 E. Washington B, Los Angeles, CA 90023
Generator Contact :	LSD City of Los Angeles Bureau of Sanitation
Destination ID :	TXD055141378
Destination Name :	Clean Harbors Deer Park, LLC
Destination Mailing :	2027 Independence Parkway South, La Porte, TX 77571
Destination Address :	2027 Independence Parkway South, La Porte, TX 77571
Destination Contact :	N/R
Submission Type :	DataImage5Copy
Origin Type :	Service
Manifest Residue :	N
Rejection :	N
Last Date in Agency List :	2024-02-14

Waste Details

Waste Line Number :	1
Is DOT Hazardous :	N
DOT ID Number :	N/R
DOT Information :	N/R
Non Waste Description :	NONE, NON-RCRA HAZARDOUS WASTE, SOLIDS, N/A, NONE
Quantity :	40 Pounds
Quantity Tons, Acute, Non-Acute :	0.02, 0, 0.02
Quantity Kg, Acute, Non-Acute :	0, 18.1406
Quantity Tons, Haz, Non-Haz :	0, 0.02
Quantity Kg, Haz, Non-Haz :	0, 18.1406
Management Method :	H040 - INCINERATION
Is EPA Waste :	N
Federal Code :	N/R
State Code :	CA - 322, CA - 352, CA - 531, TX - OUTS0021

Manifest Details

Manifest Number :	014535353FLE
Shipped Date :	2020-08-25
Updated Date :	2020-09-21
Received Date :	2020-09-01
Status :	Signed
Generator ID :	CAS111111019
Generator Name :	LSD City of Los Angeles Bureau of Sanitation
Generator Address :	39th St & Grand Ave, Los Angeles, CA 90037
Generator Mailing :	Livability Services Division, 2649 E. Washington B, Los Angeles, CA 90023
Generator Contact :	LSD City of Los Angeles Bureau of Sanitation
Destination ID :	CAD044429835
Destination Name :	Clean Harbors Wilmington LLC
Destination Mailing :	1737 East Denni Street, Wilmington, CA 90744
Destination Address :	1737 East Denni Street, Wilmington, CA 90744
Destination Contact :	N/R
Submission Type :	DataImage5Copy
Origin Type :	Service
Manifest Residue :	N
Rejection :	N

Map Id: E17
Direction: SE
Distance: 0.106 mi., 561 ft.
Elevation: 187 ft.
Relative: Lower

Site Name : LSD City of Los Angeles Bureau of Sanitation
39th St & Grand Ave
Los Angeles, CA 90037

Database(s) : [MANIFEST EPA] ***(cont.)***

Envirosite ID: 53952405
EPA ID: CAS111111019

MANIFEST EPA ***(cont.)***

Last Date in Agency List : 2024-02-14

Waste Details
Waste Line Number : 1
Is DOT Hazardous : Y
DOT ID Number : UN1950

DOT Information : UN1950, WASTE AEROSOLS, FLAMMABLE, (EACH NOT EXCEEDING 1 L CAPACITY) (EACH NOT EXCEEDING 1 L CAPACITY), 2.1, NONE

Non Waste Description : N/R
Quantity : 15 Pounds
Quantity Tons, Acute, Non-Acute : 0.0075, 0, 0.0075
Quantity Kg, Acute, Non-Acute : 0, 6.802725
Quantity Tons, Haz, Non-Haz : 0.0075, 0
Quantity Kg, Haz, Non-Haz : 6.802725, 0
Management Method : H141 - STORAGE, BULKING AND/OR TRANSFER OFF SITE
Is EPA Waste : Y
Federal Code : D001
State Code : CA - 331

Manifest Details
Manifest Number : 012829656FLE
Shipped Date : 2020-03-24
Updated Date : 2021-06-22
Received Date : 2020-03-31
Status : Corrected
Generator ID : CAS111111019
Generator Name : LSD City of Los Angeles Bureau of Sanitation
Generator Address : 39th St & Grand Ave, Los Angeles, CA 90037
Generator Mailing : Livability Services Division, 2649 E. Washington B, Los Angeles, CA 90023
Generator Contact : LSD City of Los Angeles Bureau of Sanitation
Destination ID : UTD981552177
Destination Name : Clean Harbors Aragonite LLC
Destination Mailing : PO Box 1339, Grantsville, UT 84029
Destination Address : 11600 North Aptus Road, Grantsville, UT 84029
Destination Contact : N/R
Submission Type : DataImage5Copy
Origin Type : Service
Manifest Residue : N
Rejection : N
Last Date in Agency List : 2024-02-14

Waste Details
Waste Line Number : 1
Is DOT Hazardous : N
DOT ID Number : N/R
DOT Information : N/R
Non Waste Description : NONE, NON-RCRA HAZARDOUS WASTE, SOLIDS, N/A, NONE

Map Id: E17
Direction: SE
Distance: 0.106 mi., 561 ft.
Elevation: 187 ft.
Relative: Lower

Site Name : LSD City of Los Angeles Bureau of Sanitation
39th St & Grand Ave
Los Angeles, CA 90037

Database(s) : [MANIFEST EPA] ***(cont.)***

Envirosite ID: 53952405
EPA ID: CAS111111019

MANIFEST EPA ***(cont.)***

Quantity :	90 Pounds
Quantity Tons, Acute, Non-Acute :	0.045, 0, 0.045
Quantity Kg, Acute, Non-Acute :	0, 40.816353
Quantity Tons, Haz, Non-Haz :	0, 0.045
Quantity Kg, Haz, Non-Haz :	0, 40.816353
Management Method :	H040 - INCINERATION
Is EPA Waste :	N
Federal Code :	N/R
State Code :	CA - 322, CA - 352, CA - 531

Waste Line Number :	2
Is DOT Hazardous :	Y
DOT ID Number :	UN3291
DOT Information :	UN3291, REGULATED MEDICAL WASTE, N.O.S. (SHARPS), 6.2, PG II
Non Waste Description :	N/R
Quantity :	10 Pounds
Quantity Tons, Acute, Non-Acute :	0.005, 0, 0.005
Quantity Kg, Acute, Non-Acute :	0, 4.53515
Quantity Tons, Haz, Non-Haz :	0, 0.005
Quantity Kg, Haz, Non-Haz :	0, 4.53515
Management Method :	H040 - INCINERATION
Is EPA Waste :	N
Federal Code :	N/R
State Code :	CA - 322

Manifest Details

Manifest Number :	014180869FLE
Shipped Date :	2020-03-24
Updated Date :	2020-04-13
Received Date :	2020-03-24
Status :	Signed
Generator ID :	CAS111111019
Generator Name :	LSD City of Los Angeles Bureau of Sanitation
Generator Address :	39th St & Grand Ave, Los Angeles, CA 90037
Generator Mailing :	Livability Services Division, 2469 E. Washington B, Los Angeles, CA 90023
Generator Contact :	LSD City of Los Angeles Bureau of Sanitation
Destination ID :	CAD044429835
Destination Name :	Clean Harbors Wilmington LLC
Destination Mailing :	1737 East Denni Street, Wilmington, CA 90744
Destination Address :	1737 East Denni Street, Wilmington, CA 90744
Destination Contact :	N/R
Submission Type :	DataImage5Copy
Origin Type :	Service
Manifest Residue :	N
Rejection :	N
Last Date in Agency List :	2024-02-14

Waste Details

Waste Line Number :	1
Is DOT Hazardous :	Y

Map Id: E17
Direction: SE
Distance: 0.106 mi., 561 ft.
Elevation: 187 ft.
Relative: Lower

Site Name : LSD City of Los Angeles Bureau of Sanitation
39th St & Grand Ave
Los Angeles, CA 90037

Database(s) : [MANIFEST EPA] ***(cont.)***

Envirosite ID: 53952405
EPA ID: CAS111111019

MANIFEST EPA ***(cont.)***

DOT ID Number :	UN1950
DOT Information :	UN1950, WASTE AEROSOLS, FLAMMABLE, (EACH NOT EXCEEDING 1 L CAPACITY) (EACH NOT EXCEEDING 1 L CAPACITY), 2.1, NONE
Non Waste Description :	N/R
Quantity :	40 Pounds
Quantity Tons, Acute, Non-Acute :	0.02, 0, 0.02
Quantity Kg, Acute, Non-Acute :	0, 18.1406
Quantity Tons, Haz, Non-Haz :	0.02, 0
Quantity Kg, Haz, Non-Haz :	18.1406, 0
Management Method :	H141 - STORAGE, BULKING AND/OR TRANSFER OFF SITE
Is EPA Waste :	Y
Federal Code :	D001
State Code :	CA - 331

Map Id: G18
Direction: NE
Distance: 0.119 mi., 629 ft.
Elevation: 187 ft.
Relative: Lower

Site Name : 1X DEPT. OF TRANSPORTATION
3721 SOUTH HOPE ST.
LOS ANGELES, CA 90007

Database(s) : [HAZNET - CA, HWG - CA]

Envirosite ID: 56762197
EPA ID: CAC000826840

HAZNET - CA

Facility Name :	1X DEPT. OF TRANSPORTATION
Facility Address :	3721 SOUTH HOPE ST., LOS ANGELES, CA 90007
County :	LOS ANGELES

Site Details

Generator EPA ID :	CAC000826840
Active :	Inactive
Category :	STATE
Facility Types :	N/R
Type :	TEMPORARY
Contact Name :	N/R
Contact Phone :	N/R
Facility Mailing Address :	R/W PROPERTY SERVICES, LOS ANGELES, CA 900120000
Latitude :	34.01652947
Longitude :	-118.27979416
Agency Hyperlink :	Click here for hyperlink provided by the agency.
Last Date in Agency List :	2021-07-08

Waste Generator Details

State Waste :	1993: 151 - Asbestos containing waste, 4.214 tons to CAD067786749

Map Id: G18
Direction: NE
Distance: 0.119 mi., 629 ft.
Elevation: 187 ft.
Relative: Lower

Site Name : 1X DEPT. OF TRANSPORTATION
3721 SOUTH HOPE ST.
LOS ANGELES, CA 90007

Database(s) : [HAZNET - CA, HWG - CA] ***(cont.)***

Envirosite ID: 56762197
EPA ID: CAC000826840

HWG - CA

Facility Name :	1X DEPT. OF TRANSPORTATION
Facility Address :	3721 SOUTH HOPE ST., LOS ANGELES, CA 90007
County :	LOS ANGELES
EPA ID :	CAC000826840
Status :	Inactive
Category :	STATE
Type :	TEMPORARY
Facility Type :	N/R
Mailing Address :	R/W PROPERTY SERVICES, LOS ANGELES, CA 900120000
Owner Name :	DEPT. OF TRANS.
Owner Address :	N/A
Operator Name :	BILL EPPS
Operator Address :	N/A
Latitude :	34.017607
Longitude :	-118.279087

Map Id: G19
Direction: NE
Distance: 0.125 mi., 662 ft.
Elevation: 190 ft.
Relative: Higher

Site Name : 1X DEPT. OF TRANSPORTATION
3715 SOUTH HOPE ST.
LOS ANGELES, CA 90007

Database(s) : [HAZNET - CA, HWG - CA]

Envirosite ID: 56762200
EPA ID: CAC000826848

HAZNET - CA

Facility Name :	1X DEPT. OF TRANSPORTATION
Facility Address :	3715 SOUTH HOPE ST., LOS ANGELES, CA 90007
County :	LOS ANGELES

Site Details

Generator EPA ID :	CAC000826848
Active :	Inactive
Category :	STATE
Facility Types :	N/R
Type :	TEMPORARY
Contact Name :	N/R
Contact Phone :	N/R
Facility Mailing Address :	R/W PROPERTY SERVICES, LOS ANGELES, CA 900120000
Latitude :	34.01668181
Longitude :	-118.27970052
Agency Hyperlink :	Click here for hyperlink provided by the agency.
Last Date in Agency List :	2021-07-08

Waste Generator Details

State Waste :	1993: 151 - Asbestos containing waste, 0.8428 tons to CAD067786749

Map Id: G19
Direction: NE
Distance: 0.125 mi., 662 ft.
Elevation: 190 ft.
Relative: Higher

Site Name : 1X DEPT. OF TRANSPORTATION
3715 SOUTH HOPE ST.
LOS ANGELES, CA 90007

Database(s) : [HAZNET - CA, HWG - CA] ***(cont.)***

Envirosite ID: 56762200
EPA ID: CAC000826848

HWG - CA

Facility Name :	1X DEPT. OF TRANSPORTATION
Facility Address :	3715 SOUTH HOPE ST., LOS ANGELES, CA 90007
County :	LOS ANGELES
EPA ID :	CAC000826848
Status :	Inactive
Category :	STATE
Type :	TEMPORARY
Facility Type :	N/R
Mailing Address :	R/W PROPERTY SERVICES, LOS ANGELES, CA 900120000
Owner Name :	DEPT. OF TRANS
Owner Address :	N/A
Operator Name :	BILL EPPS
Operator Address :	N/A
Latitude :	34.017647
Longitude :	-118.27906

Map Id: G20
Direction: ENE
Distance: 0.126 mi., 667 ft.
Elevation: 193 ft.
Relative: Higher

Site Name : 1X CAL TRANS
3726-3722 SOUTH HOPE ST.
LOS ANGELES, CA 90007

Database(s) : [HAZNET - CA, HWG - CA]

Envirosite ID: 41034365
EPA ID: CAC000844000

HAZNET - CA

Facility Name :	1X CAL TRANS
Facility Address :	3726-3722 SOUTH HOPE ST., LOS ANGELES, CA 90007
County :	LOS ANGELES

Site Details

Generator EPA ID :	CAC000844000
Active :	Inactive
Category :	STATE
Facility Types :	N/R
Type :	TEMPORARY
Contact Name :	N/R
Contact Phone :	N/R
Facility Mailing Address :	CAL TRANS, LOS ANGELES, CA 900120000
Latitude :	34.01641584
Longitude :	-118.27972311
Agency Hyperlink :	Click here for hyperlink provided by the agency.
Last Date in Agency List :	2021-07-08

HWG - CA

Facility Name :	1X CAL TRANS
Facility Address :	3726-3722 SOUTH HOPE ST., LOS ANGELES, CA 90007
County :	LOS ANGELES

Map Id: G20
Direction: ENE
Distance: 0.126 mi., 667 ft.
Elevation: 193 ft.
Relative: Higher

Site Name : 1X CAL TRANS
3726-3722 SOUTH HOPE ST.
LOS ANGELES, CA 90007

Database(s) : [HAZNET - CA, HWG - CA] ***(cont.)***

Envirosite ID: 41034365
EPA ID: CAC000844000

HWG - CA ***(cont.)***

EPA ID :	CAC000844000
Status :	Inactive
Category :	STATE
Type :	TEMPORARY
Facility Type :	N/R
Mailing Address :	CAL TRANS, LOS ANGELES, CA 900120000
Owner Name :	CAL TRANS
Owner Address :	N/A
Operator Name :	FRANK FRAGGIOSA/R AGENT
Operator Address :	N/A
Latitude :	34.016416
Longitude :	-118.279723

Map Id: H21
Direction: E
Distance: 0.131 mi., 692 ft.
Elevation: 192 ft.
Relative: Higher

Site Name : Los Angeles City of | AMISTAD DE LOS ANGELES
3745 S Grand Ave | 3745 SOUTH GRAND AVENUE
Los Angeles, CA 90007

Database(s) : [MANIFEST EPA, MWMP 2 - CA]

Envirosite ID: 56762205
EPA ID: CAS111111019

MANIFEST EPA

Manifest Details

Manifest Number :	012590756FLE
Shipped Date :	2018-11-07
Updated Date :	2018-12-03
Received Date :	2018-11-07
Status :	Signed
Generator ID :	CAS111111019
Generator Name :	Los Angeles City of
Generator Address :	3745 S Grand Ave, Los Angeles, CA 90007
Generator Mailing :	2714 Media Center Drive Watershed Protection Division, Los Angeles, CA 90065
Generator Contact :	N/R
Destination ID :	CAD044429835
Destination Name :	Clean Harbors Wilmington LLC
Destination Mailing :	1737 East Denni Street, Wilmington, CA 90744
Destination Address :	1737 East Denni Street, Wilmington, CA 90744
Destination Contact :	N/R
Submission Type :	DataImage5Copy
Origin Type :	Service
Manifest Residue :	N
Rejection :	N
Last Date in Agency List :	2024-02-14

Waste Details

Waste Line Number :	1
Is DOT Hazardous :	Y

Map Id: H21
Direction: E
Distance: 0.131 mi., 692 ft.
Elevation: 192 ft.
Relative: Higher

Site Name : Los Angeles City of | AMISTAD DE LOS ANGELES
3745 S Grand Ave | 3745 SOUTH GRAND AVENUE
Los Angeles, CA 90007

Database(s) : [MANIFEST EPA, MWMP 2 - CA] ***(cont.)***

Envirosite ID: 56762205
EPA ID: CAS111111019

MANIFEST EPA ***(cont.)***

DOT ID Number :	UN1950
DOT Information :	UN1950, WASTE AEROSOLS, FLAMMABLE, (EACH NOT EXCEEDING 1 L CAPACITY) (EACH NOT EXCEEDING 1 L CAPACITY), 2.1, NONE
Non Waste Description :	N/R
Quantity :	40 Pounds
Quantity Tons, Acute, Non-Acute :	0.02, 0, 0.02
Quantity Kg, Acute, Non-Acute :	0, 18.1406
Quantity Tons, Haz, Non-Haz :	0.02, 0
Quantity Kg, Haz, Non-Haz :	18.1406, 0
Management Method :	H141 - STORAGE, BULKING AND/OR TRANSFER OFF SITE
Is EPA Waste :	Y
Federal Code :	D001
State Code :	CA - 331

Waste Line Number :	2
Is DOT Hazardous :	Y
DOT ID Number :	UN1263
DOT Information :	UN1263, WASTE PAINT, 3, PG III, (LOOSEPACK)
Non Waste Description :	N/R
Quantity :	60 Pounds
Quantity Tons, Acute, Non-Acute :	0.03, 0, 0.03
Quantity Kg, Acute, Non-Acute :	0, 27.2109
Quantity Tons, Haz, Non-Haz :	0.03, 0
Quantity Kg, Haz, Non-Haz :	27.2109, 0
Management Method :	H141 - STORAGE, BULKING AND/OR TRANSFER OFF SITE
Is EPA Waste :	Y
Federal Code :	D001
State Code :	CA - 291, CA - 331, CA - 343

Manifest Details

Manifest Number :	012591959FLE
Shipped Date :	2018-11-07
Updated Date :	2021-06-22
Received Date :	2018-11-20
Status :	Corrected
Generator ID :	CAS111111019
Generator Name :	Los Angeles City of
Generator Address :	3745 S Grand Ave, Los Angeles, CA 90007
Generator Mailing :	2714 Media Center Drive Watershed Protection Division, Los Angeles, CA 90065
Generator Contact :	Los Angeles City of
Destination ID :	UTD981552177
Destination Name :	Clean Harbors Aragonite LLC
Destination Mailing :	PO Box 1339, Grantsville, UT 84029
Destination Address :	11600 North Aptus Road, Grantsville, UT 84029
Destination Contact :	N/R
Submission Type :	DataImage5Copy
Origin Type :	Service
Manifest Residue :	N
Rejection :	N

Map Id: H21
Direction: E
Distance: 0.131 mi., 692 ft.
Elevation: 192 ft.
Relative: Higher

Site Name : Los Angeles City of | AMISTAD DE LOS ANGELES
3745 S Grand Ave | 3745 SOUTH GRAND AVENUE
Los Angeles, CA 90007

Database(s) : [MANIFEST EPA, MWMP 2 - CA] ***(cont.)***

Envirosite ID: 56762205
EPA ID: CAS111111019

MANIFEST EPA ***(cont.)***

Last Date in Agency List : 2024-02-14

Waste Details

Waste Line Number :	1
Is DOT Hazardous :	Y
DOT ID Number :	UN2814
DOT Information :	UN2814, INFECTIOUS SUBSTANCES, AFFECTING HUMANS, 6.2, NONE, (SYRINGES AND NEEDLES)
Non Waste Description :	N/R
Quantity :	40 Pounds
Quantity Tons, Acute, Non-Acute :	0.02, 0, 0.02
Quantity Kg, Acute, Non-Acute :	0, 18.1406
Quantity Tons, Haz, Non-Haz :	0, 0.02
Quantity Kg, Haz, Non-Haz :	0, 18.1406
Management Method :	H040 - INCINERATION
Is EPA Waste :	N
Federal Code :	N/R
State Code :	CA - 322

Waste Line Number :	2
Is DOT Hazardous :	N
DOT ID Number :	N/R
DOT Information :	N/R
Non Waste Description :	NONE, NON-RCRA HAZARDOUS WASTE, SOLIDS, N/A, NONE
Quantity :	60 Pounds
Quantity Tons, Acute, Non-Acute :	0.03, 0, 0.03
Quantity Kg, Acute, Non-Acute :	0, 27.2109
Quantity Tons, Haz, Non-Haz :	0, 0.03
Quantity Kg, Haz, Non-Haz :	0, 27.2109
Management Method :	H040 - INCINERATION
Is EPA Waste :	N
Federal Code :	N/R
State Code :	CA - 322, CA - 352, CA - 531

MWMP 2 - CA

Facility Name :	AMISTAD DE LOS ANGELES
Facility Address :	3745 SOUTH GRAND AVENUE, Los Angeles, 90007
Register Number :	31040
Type :	SQG
Expiration Date :	2022-06-16
Last Date in Agency List :	2022-02-28

Map Id: E22
Direction: SE
Distance: 0.131 mi., 694 ft.
Elevation: 188 ft.
Relative: Lower

Site Name : 1X CAL TRANS
3912-14 SOUTH GRAND AVE.
LOS ANGELES, CA 90037

Database(s) : [HAZNET - CA, HWG - CA]

Envirosite ID: 56762198
EPA ID: CAC000844016

HAZNET - CA

Facility Name :	1X CAL TRANS
Facility Address :	3912-14 SOUTH GRAND AVE., LOS ANGELES, CA 90037
County :	LOS ANGELES

Site Details

Generator EPA ID :	CAC000844016
Active :	Inactive
Category :	STATE
Facility Types :	N/R
Type :	TEMPORARY
Contact Name :	N/R
Contact Phone :	N/R
Facility Mailing Address :	CAL TRANS, LOS ANGELES, CA 900120000
Latitude :	34.01351399
Longitude :	-118.28032709
Agency Hyperlink :	Click here for hyperlink provided by the agency.
Last Date in Agency List :	2021-07-08

HWG - CA

Facility Name :	1X CAL TRANS
Facility Address :	3912-14 SOUTH GRAND AVE., LOS ANGELES, CA 90037
County :	LOS ANGELES

EPA ID :	CAC000844016
Status :	Inactive
Category :	STATE
Type :	TEMPORARY
Facility Type :	N/R
Mailing Address :	CAL TRANS, LOS ANGELES, CA 900120000
Owner Name :	CAL TRANS
Owner Address :	N/A
Operator Name :	FRANK FRAGGIOSA/R AGENT
Operator Address :	N/A
Latitude :	34.013514
Longitude :	-118.280327

Map Id: E23
Direction: SE
Distance: 0.135 mi., 713 ft.
Elevation: 188 ft.
Relative: Lower

Site Name : 1X CAL TRANS
3912-39 1/2 & 3914 - 39 1/4 S
LOS ANGELES, CA

Database(s) : [HAZNET - CA, HWG - CA]

Envirosite ID: 504883
EPA ID: CAC000868600

HAZNET - CA

Facility Name :	1X CAL TRANS
Facility Address :	3912-39 1/2 & 3914 - 39 1/4 S, LOS ANGELES, CA
County :	LOS ANGELES

Map Id: E23
Direction: SE
Distance: 0.135 mi., 713 ft.
Elevation: 188 ft.
Relative: Lower

Site Name : 1X CAL TRANS
3912-39 1/2 & 3914 - 39 1/4 S
LOS ANGELES, CA

Database(s) : [HAZNET - CA, HWG - CA] ***(cont.)***

Envirosite ID: 504883
EPA ID: CAC000868600

HAZNET - CA ***(cont.)***

Site Details

Generator EPA ID :	CAC000868600
Active :	Inactive
Category :	STATE
Facility Types :	N/R
Type :	TEMPORARY
Contact Name :	N/R
Contact Phone :	N/R
Facility Mailing Address :	120 S SPRING ST, LOS ANGELES, CA 900120000
Latitude :	34.03680658
Longitude :	-118.15607495
Agency Hyperlink :	Click here for hyperlink provided by the agency.
Last Date in Agency List :	2021-07-08

Waste Generator Details

State Waste :	1993: 151 - Asbestos containing waste, 0 tons to CAD067786749

HWG - CA

Facility Name :	1X CAL TRANS
Facility Address :	3912-39 1/2 & 3914 - 39 1/4 S, LOS ANGELES, CA 00000
County :	LOS ANGELES
EPA ID :	CAC000868600
Status :	Inactive
Category :	STATE
Type :	TEMPORARY
Facility Type :	N/R
Mailing Address :	120 S SPRING ST, LOS ANGELES, CA 900120000
Owner Name :	CAL TRANS
Owner Address :	N/A
Operator Name :	JAMES DENNIS/ASSOC RIGHT OF WA
Operator Address :	N/A
Latitude :	34.036807
Longitude :	-118.156075

Map Id: H24
Direction: E
Distance: 0.136 mi., 718 ft.
Elevation: 191 ft.
Relative: Higher

Site Name : LSD City of Los Angeles Bureau of Sanitation
401 W 38th St
Los Angeles, CA 90037

Database(s) : [MANIFEST EPA]

Envirosite ID: 42523204
EPA ID: CAS111111019

MANIFEST EPA

Manifest Details

Map Id: H24
Direction: E
Distance: 0.136 mi., 718 ft.
Elevation: 191 ft.
Relative: Higher

Site Name : LSD City of Los Angeles Bureau of Sanitation
401 W 38th St
Los Angeles, CA 90037

Database(s) : [MANIFEST EPA] ***(cont.)***

Envirosite ID: 42523204
EPA ID: CAS111111019

MANIFEST EPA ***(cont.)***

Details for this site have been truncated due to the large number of available details for this site within this dataset. For the complete details for this site, contact your Envirosite account representative for a complimentary site report containing all of the details available.

Manifest Number :	012829610FLE
Shipped Date :	2020-03-03
Updated Date :	2021-06-22
Received Date :	2020-03-16
Status :	Corrected
Generator ID :	CAS111111019
Generator Name :	LSD City of Los Angeles Bureau of Sanitation
Generator Address :	401 W 38th St, Los Angeles, CA 90037
Generator Mailing :	Livability Services Division, 2649 E. Washington B, Los Angeles, CA 90023
Generator Contact :	LSD City of Los Angeles Bureau of Sanitation
Destination ID :	UTD981552177
Destination Name :	Clean Harbors Aragonite LLC
Destination Mailing :	PO Box 1339, Grantsville, UT 84029
Destination Address :	11600 North Aptus Road, Grantsville, UT 84029
Destination Contact :	N/R
Submission Type :	DataImage5Copy
Origin Type :	Service
Manifest Residue :	N
Rejection :	N
Last Date in Agency List :	2024-02-14

Waste Details

Waste Line Number :	1
Is DOT Hazardous :	N
DOT ID Number :	N/R
DOT Information :	N/R
Non Waste Description :	NONE, NON-RCRA HAZARDOUS WASTE, SOLIDS, N/A, NONE
Quantity :	30 Pounds
Quantity Tons, Acute, Non-Acute :	0.015, 0, 0.015
Quantity Kg, Acute, Non-Acute :	0, 13.60545
Quantity Tons, Haz, Non-Haz :	0, 0.015
Quantity Kg, Haz, Non-Haz :	0, 13.60545
Management Method :	H040 - INCINERATION
Is EPA Waste :	N
Federal Code :	N/R
State Code :	CA - 322, CA - 352, CA - 531

Manifest Details

Manifest Number :	013843063FLE
Shipped Date :	2020-03-03
Updated Date :	2020-03-25
Received Date :	2020-03-03
Status :	Signed
Generator ID :	CAS111111019
Generator Name :	LSD City of Los Angeles Bureau of Sanitation
Generator Address :	401 W 38th St, Los Angeles, CA 90037

Map Id: H24
Direction: E
Distance: 0.136 mi., 718 ft.
Elevation: 191 ft.
Relative: Higher

Site Name : LSD City of Los Angeles Bureau of Sanitation
401 W 38th St
Los Angeles, CA 90037

Database(s) : [MANIFEST EPA] ***(cont.)***

Envirosite ID: 42523204
EPA ID: CAS111111019

MANIFEST EPA ***(cont.)***

Generator Mailing :	Livability Services Division, 2469 E. Washington B, Los Angeles, CA 90023
Generator Contact :	LSD City of Los Angeles Bureau of Sanitation
Destination ID :	CAD044429835
Destination Name :	Clean Harbors Wilmington LLC
Destination Mailing :	1737 East Denni Street, Wilmington, CA 90744
Destination Address :	1737 East Denni Street, Wilmington, CA 90744
Destination Contact :	N/R
Submission Type :	DataImage5Copy
Origin Type :	Service
Manifest Residue :	N
Rejection :	N
Last Date in Agency List :	2024-02-14

Waste Details

Waste Line Number :	1
Is DOT Hazardous :	Y
DOT ID Number :	UN1950
DOT Information :	UN1950, WASTE AEROSOLS, FLAMMABLE, (EACH NOT EXCEEDING 1 L CAPACITY) (EACH NOT EXCEEDING 1 L CAPACITY), 2.1, NONE
Non Waste Description :	N/R
Quantity :	15 Pounds
Quantity Tons, Acute, Non-Acute :	0.0075, 0, 0.0075
Quantity Kg, Acute, Non-Acute :	0, 6.802725
Quantity Tons, Haz, Non-Haz :	0.0075, 0
Quantity Kg, Haz, Non-Haz :	6.802725, 0
Management Method :	H141 - STORAGE, BULKING AND/OR TRANSFER OFF SITE
Is EPA Waste :	Y
Federal Code :	D001
State Code :	CA - 331

Manifest Details

Manifest Number :	013788872FLE
Shipped Date :	2020-02-18
Updated Date :	2020-05-15
Received Date :	2020-02-24
Status :	Signed
Generator ID :	CAS111111019
Generator Name :	LSD City of Los Angeles Bureau of Sanitation
Generator Address :	401 W 38th St, Los Angeles, CA 90037
Generator Mailing :	Livability Services Division, 2469 E. Washington B, Los Angeles, CA 90023
Generator Contact :	LSD City of Los Angeles Bureau of Sanitation
Destination ID :	UTD981552177
Destination Name :	Clean Harbors Aragonite LLC
Destination Mailing :	PO Box 1339, Grantsville, UT 84029
Destination Address :	11600 North Aptus Road, Grantsville, UT 84029
Destination Contact :	N/R
Submission Type :	DataImage5Copy
Origin Type :	Service

Map Id: H24
Direction: E
Distance: 0.136 mi., 718 ft.
Elevation: 191 ft.
Relative: Higher

Site Name : LSD City of Los Angeles Bureau of Sanitation
401 W 38th St
Los Angeles, CA 90037

Database(s) : [MANIFEST EPA] ***(cont.)***

Envirosite ID: 42523204
EPA ID: CAS111111019

MANIFEST EPA ***(cont.)***

Manifest Residue :	N
Rejection :	N
Last Date in Agency List :	2024-02-14

Waste Details

Waste Line Number :	1
Is DOT Hazardous :	Y
DOT ID Number :	UN3291
DOT Information :	UN3291, REGULATED MEDICAL WASTE, N.O.S. (SHARPS), 6.2, PG II
Non Waste Description :	N/R
Quantity :	25 Pounds
Quantity Tons, Acute, Non-Acute :	0.0125, 0, 0.0125
Quantity Kg, Acute, Non-Acute :	0, 11.337875
Quantity Tons, Haz, Non-Haz :	0, 0.0125
Quantity Kg, Haz, Non-Haz :	0, 11.337875
Management Method :	H040 - INCINERATION
Is EPA Waste :	N
Federal Code :	N/R
State Code :	CA - 322

Waste Line Number :	2
Is DOT Hazardous :	N
DOT ID Number :	N/R
DOT Information :	N/R
Non Waste Description :	NONE, NON-RCRA HAZARDOUS WASTE, SOLIDS, N/A, NONE
Quantity :	110 Pounds
Quantity Tons, Acute, Non-Acute :	0.055, 0, 0.055
Quantity Kg, Acute, Non-Acute :	0, 49.88665
Quantity Tons, Haz, Non-Haz :	0, 0.055
Quantity Kg, Haz, Non-Haz :	0, 49.88665
Management Method :	H040 - INCINERATION
Is EPA Waste :	N
Federal Code :	N/R
State Code :	CA - 322, CA - 352, CA - 531

Manifest Details

Manifest Number :	013842279FLE
Shipped Date :	2020-02-18
Updated Date :	2020-03-09
Received Date :	2020-02-18
Status :	Signed
Generator ID :	CAS111111019
Generator Name :	LSD City of Los Angeles Bureau of Sanitation
Generator Address :	401 W 38th St, Los Angeles, CA 90037
Generator Mailing :	Livability Services Division, 2469 E. Washington B, Los Angeles, CA 90023
Generator Contact :	LSD City of Los Angeles Bureau of Sanitation
Destination ID :	CAD044429835
Destination Name :	Clean Harbors Wilmington LLC
Destination Mailing :	1737 East Denni Street, Wilmington, CA 90744
Destination Address :	1737 East Denni Street, Wilmington, CA 90744

Map Id: H24
Direction: E
Distance: 0.136 mi., 718 ft.
Elevation: 191 ft.
Relative: Higher

Site Name : LSD City of Los Angeles Bureau of Sanitation
401 W 38th St
Los Angeles, CA 90037

Database(s) : [MANIFEST EPA] ***(cont.)***

Envirosite ID: 42523204
EPA ID: CAS111111019

MANIFEST EPA ***(cont.)***

Destination Contact :	N/R
Submission Type :	DataImage5Copy
Origin Type :	Service
Manifest Residue :	N
Rejection :	N
Last Date in Agency List :	2024-02-14

Waste Details

Waste Line Number :	1
Is DOT Hazardous :	Y
DOT ID Number :	UN1950
DOT Information :	UN1950, WASTE AEROSOLS, FLAMMABLE, (EACH NOT EXCEEDING 1 L CAPACITY) (EACH NOT EXCEEDING 1 L CAPACITY), 2.1, NONE
Non Waste Description :	N/R
Quantity :	25 Pounds
Quantity Tons, Acute, Non-Acute :	0.0125, 0, 0.0125
Quantity Kg, Acute, Non-Acute :	0, 11.337875
Quantity Tons, Haz, Non-Haz :	0.0125, 0
Quantity Kg, Haz, Non-Haz :	11.337875, 0
Management Method :	H141 - STORAGE, BULKING AND/OR TRANSFER OFF SITE
Is EPA Waste :	Y
Federal Code :	D001
State Code :	CA - 331

Manifest Details

Manifest Number :	013789160FLE
Shipped Date :	2020-01-21
Updated Date :	2020-02-17
Received Date :	2020-01-27
Status :	Signed
Generator ID :	CAS111111019
Generator Name :	LSD City of Los Angeles Bureau of Sanitation
Generator Address :	401 W 38th St, Los Angeles, CA 90037
Generator Mailing :	Livability Services Division, 2469 E. Washington B, Los Angeles, CA 90023
Generator Contact :	LSD City of Los Angeles Bureau of Sanitation
Destination ID :	UTD981552177
Destination Name :	Clean Harbors Aragonite LLC
Destination Mailing :	PO Box 1339, Grantsville, UT 84029
Destination Address :	PO Box 1339, Grantsville, UT 84029
Destination Contact :	N/R
Submission Type :	DataImage5Copy
Origin Type :	Service
Manifest Residue :	N
Rejection :	N
Last Date in Agency List :	2024-02-14

Map Id: H24
Direction: E
Distance: 0.136 mi., 718 ft.
Elevation: 191 ft.
Relative: Higher

Site Name : LSD City of Los Angeles Bureau of Sanitation
401 W 38th St
Los Angeles, CA 90037

Database(s) : [MANIFEST EPA] ***(cont.)***

Envirosite ID: 42523204
EPA ID: CAS111111019

MANIFEST EPA ***(cont.)***

Waste Details

Waste Line Number :	1
Is DOT Hazardous :	Y
DOT ID Number :	UN3291
DOT Information :	UN3291, REGULATED MEDICAL WASTE, N.O.S. (SHARPS), 6.2, PG II
Non Waste Description :	N/R
Quantity :	15 Pounds
Quantity Tons, Acute, Non-Acute :	0.0075, 0, 0.0075
Quantity Kg, Acute, Non-Acute :	0, 6.802725
Quantity Tons, Haz, Non-Haz :	0, 0.0075
Quantity Kg, Haz, Non-Haz :	0, 6.802725
Management Method :	H040 - INCINERATION
Is EPA Waste :	N
Federal Code :	N/R
State Code :	CA - 322

Waste Line Number :	2
Is DOT Hazardous :	N
DOT ID Number :	N/R
DOT Information :	N/R
Non Waste Description :	NONE, NON-RCRA HAZARDOUS WASTE, SOLIDS, N/A, NONE
Quantity :	35 Pounds
Quantity Tons, Acute, Non-Acute :	0.0175, 0, 0.0175
Quantity Kg, Acute, Non-Acute :	0, 15.873026
Quantity Tons, Haz, Non-Haz :	0, 0.0175
Quantity Kg, Haz, Non-Haz :	0, 15.873026
Management Method :	H040 - INCINERATION
Is EPA Waste :	N
Federal Code :	N/R
State Code :	CA - 322, CA - 352, CA - 531

Map Id: H25
Direction: E
Distance: 0.138 mi., 728 ft.
Elevation: 191 ft.
Relative: Higher

Site Name : RAINBOW GRAPHICS
386 W 38TH ST
LOS ANGELES, CA 90037

Database(s) : [ECHO, FRS, HAZNET - CA, HWG - CA, RCRA_SQG]

Envirosite ID: 56762207
EPA ID: N/R

ECHO

Facility Name :	RAINBOW GRAPHICS
Facility Address :	386 W 38TH ST, LOS ANGELES, CA 90037
County :	LOS ANGELES
Last Inspection Date :	N/R
Registry ID :	110002660754
FIPS Code :	06037
EPA Region :	09

Map Id: H25
Direction: E
Distance: 0.138 mi., 728 ft.
Elevation: 191 ft.
Relative: Higher

Site Name : RAINBOW GRAPHICS
386 W 38TH ST
LOS ANGELES, CA 90037

Database(s) : [ECHO, FRS, HAZNET - CA, HWG - CA, RCRA_SQG] ***(cont.)***

Envirosite ID: 56762207
EPA ID: N/R

ECHO ***(cont.)***

Inspection Count :	0
Last Inspection Days :	N/R
Informal Count :	0
Last Informal Action Date :	N/R
Formal Action Count :	0
Last Formal Action Date :	N/R
Total Penalties :	0
Penalty Count :	N/R
Last Penalty Date :	N/R
Last Penalty Amount :	N/R
QTRS IN NC :	0
Programs IN SNC :	0
Current Compliance Status :	No Violation Identified
Three-Year Compliance Status :	_____
Collection Method :	ADDRESS MATCHING-HOUSE NUMBER
Reference Point :	ENTRANCE POINT OF A FACILITY OR STATION
Accuracy Meters :	50
Derived Tribes :	N/R
Derived HUC :	18070105
Derived WBD :	N/R
Derived STCTY FIPS :	06037
Derived Zip :	90037
Derived CD113 :	37
Derived CB2010 :	060372311001011
MYRTK Universe :	NNN
NPDES IDs :	N/R
CWA Permit Types :	N/R
CWA Compliance Tracking :	N/R
CWA NAICS :	N/R
CWA SICS :	N/R
CWA Inspection Count :	N/R
CWA Last Inspection Days :	N/R
CWA Informal Count :	N/R
CWA Formal Action Count :	N/R
CWA Last Formal Action Date :	N/R
CWA Penalties :	N/R
CWA Last Penalty Date :	N/R
CWA Last Penalty Amount :	N/R
CWA Quarters IN NC :	N/R
CWA Current Compliance Status :	N/R
CWA Current SNC Flag :	N
CWA 13 Quarters Compliance Status :	N/R
CWA 13 Quarters Effluent Exceedances:	N/R
CWA Three-Year QNCR Codes :	N/R
DFR URL :	Click here for hyperlink provided by the agency.
Facility SIC :	N/R
Facility NAICS :	32311 - Printing
Facility Last Inspection EPA Date :	N/R
Facility Last Inspection State Date :	N/R
Facility Last Formal Act EPA Date :	N/R
Facility Last Formal Act State Date :	N/R
Facility Last Informal Act EPA Date :	N/R
Facility Last Informal Act State Date:	N/R
Facility Federal Agency :	N/R
TRI Reporter :	N/R
Facility Imp Water Flag :	N/R

Map Id: H25
Direction: E
Distance: 0.138 mi., 728 ft.
Elevation: 191 ft.
Relative: Higher

Site Name : RAINBOW GRAPHICS
386 W 38TH ST
LOS ANGELES, CA 90037

Database(s) : [ECHO, FRS, HAZNET - CA, HWG - CA, RCRA_SQG] ***(cont.)***

Envirosite ID: 56762207
EPA ID: N/R

ECHO ***(cont.)***

Current SNC Flag :	N
Indian County Flag :	N
Federal Flag :	N/R
US Mexico Border Flag :	N
Chesapeak Bay Flag :	N/R
AIR Flag :	N
NPDES Flag :	N
SDWIS Flag :	N
RCRA Flag :	Y
TRI Flag :	N
GHG Flag :	N
Major Flag :	N/R
Active Flag :	Y
NAA Flag :	Y
Latitude :	34.01506
Longitude :	-118.279123
Last Date in Agency List :	2023-07-21

FRS

Facility Name :	RAINBOW GRAPHICS
Facility Address :	386 W 38TH ST, LOS ANGELES, CA 90037
County :	LOS ANGELES

Site Details

Registry ID :	110002660754
FRS Facility URL :	Click here for hyperlink provided by the agency.
Last Date in Agency List :	2024-05-20

Source Description

Source Description :

RCRAInfo is EPA’s comprehensive information system that supports the Resource Conservation and Recovery Act (RCRA) of 1976 and the Hazardous and Solid Waste Amendments (HSWA) of 1984 through the tracking of events and activities related to facilities that generate, transport, and treat, store, or dispose of hazardous waste. RCRAInfo allows RCRA program staff to track the notification, permit, compliance, and corrective action activities required under RCRA. RCRAInfo also supports generation of the National Hazardous Waste Biennial Report. All generators and treatment, storage, and disposal facilities who handle hazardous waste are required to report to the EPA Administrator at least once every two years to support creation of the Biennial Report.

FRS Environmental Interest

Source and System ID :	RCRAINFO - CAD082184789

HAZNET - CA

Facility Name :	RAINBOW GRAPHICS
Facility Address :	386 W 38TH ST, LOS ANGELES, CA 90037
County :	LOS ANGELES

Map Id: H25
Direction: E
Distance: 0.138 mi., 728 ft.
Elevation: 191 ft.
Relative: Higher

Site Name : RAINBOW GRAPHICS
386 W 38TH ST
LOS ANGELES, CA 90037

Database(s) : [ECHO, FRS, HAZNET - CA, HWG - CA, RCRA_SQG] ***(cont.)***

Envirosite ID: 56762207
EPA ID: N/R

HAZNET - CA ***(cont.)***

Site Details

Generator EPA ID :	CAD082184789
Active :	Inactive
Category :	FEDERAL
Facility Types :	N/R
Type :	PERMANENT
Contact Name :	N/R
Contact Phone :	N/R
Facility Mailing Address :	386 W 38TH STREET, LOS ANGELES, CA 900370000
Latitude :	34.01498040
Longitude :	-118.27911480
Agency Hyperlink :	Click here for hyperlink provided by the agency.
Last Date in Agency List :	2021-07-08

HWG - CA

Facility Name :	RAINBOW GRAPHICS
Facility Address :	386 W 38TH ST, LOS ANGELES, CA 90037
County :	LOS ANGELES
EPA ID :	CAD082184789
Status :	Inactive
Category :	FEDERAL
Type :	PERMANENT
Facility Type :	N/R
Mailing Address :	386 W 38TH STREET, LOS ANGELES, CA 900370000
Owner Name :	KEVIN MCCUE
Owner Address :	N/A
Operator Name :	UNDELIVERABLE PER SURVEY
Operator Address :	12/94 AD, N/A
Latitude :	34.014972
Longitude :	-118.278976

RCRA_SQG

Facility Name :	RAINBOW GRAPHICS
Facility Address :	386 W 38TH ST, LOS ANGELES, CA 90037
County :	LOS ANGELES
Date Form Received by Agency :	1996-09-01
EPA ID :	CAD082184789
Mailing Address :	386 W THIRTY EIGHTH STREET, LOS ANGELES, CA 90037
Contact :	N/R
Contact Address :	N/R
Contact Country :	US
Contact Telephone :	N/R
Contact Email :	N/R
EPA Region :	09
Land Type :	Not Reported
Source Type :	Implementer
Classification :	Small Quantity Generator

Map Id: H25
Direction: E
Distance: 0.138 mi., 728 ft.
Elevation: 191 ft.
Relative: Higher

Site Name : RAINBOW GRAPHICS
386 W 38TH ST
LOS ANGELES, CA 90037

Database(s) : [ECHO, FRS, HAZNET - CA, HWG - CA, RCRA_SQG] ***(cont.)***

Envirosite ID: 56762207
EPA ID: N/R

RCRA_SQG ***(cont.)***

Description :	Handlers that generate more than 100 and less than 1000 kilograms of hazardous waste during any calendar month and accumulate less than 6000 kg of hazardous waste at any time; or generate 100 kg or less of hazardous waste during any calendar month, and accumulate more than 1000 kg of hazardous waste at any time.
Last Date in Agency List :	2024-03-19

Owner/Operator Summary

Owner/Operator Name :	NOT REQUIRED
Owner/Operator Address :	NOT REQUIRED, NOT REQUIRED, ME 99999
Owner/Operator Country :	N/R
Owner/Operator Telephone :	415-555-1212
Owner/Operator Email :	N/R
Owner/Operator Fax :	N/R
Legal Status :	Private
Owner/Operator Type :	Operator
Owner/Operator Start Date :	N/R
Owner/Operator End Date :	N/R

Handler Activities Summary

U.S. Importer of Hazardous Waste :	N
Mixed Waste (Haz. and Radioactive) :	N
Recycler of Hazardous Waste :	N
Transporter of Hazardous Waste :	N
Treater, Storer or Disposer of HW :	N
Underground Injection Activity :	N
On-site Burner Exemption :	N
Furnace Exemption :	N
Used Oil Fuel Burner :	N
Used Oil Processor :	N
Used Oil Refiner :	N
Used Oil Fuel Marketer to Burner :	N
Used Oil Specification Marketer :	N
Used Oil Transfer Facility :	N
Used Oil Transporter :	N

Historical Generators

Date Form Received by Agency :	1980-07-02
Facility Name :	RAINBOW GRAPHICS
Classification :	Large Quantity Generator

Notices of Violations Summary

Regulation Violated :	N

Map Id: I26
Direction: NNE
Distance: 0.141 mi., 745 ft.
Elevation: 191 ft.
Relative: Higher

Site Name : STEELE AND KENNEDY UNOCAL SVC | FLOWER STREET STRUCTURE (PSO)
3701 SOUTH FLOWER ST | 3701 FLOWER ST
LOS ANGELES, CA 90007

Database(s) : [CALEPA SITES - CA, HAZNET - CA, HWG - CA]

Envirosite ID: 56762203
EPA ID: N/R

CALEPA SITES - CA

Facility Name :	FLOWER STREET STRUCTURE (PSO)
Facility Address :	3701 FLOWER ST, LOS ANGELES, 90007
Site ID :	617524
EI ID :	10911583
EI Description :	Chemical Storage Facilities
Latitude :	34.017700
Longitude :	-118.281920
Agency Hyperlink :	Click here for hyperlink provided by the agency.
Last Date in Agency List :	2023-07-21

HAZNET - CA

Facility Name :	STEELE AND KENNEDY UNOCAL SVC
Facility Address :	3701 SOUTH FLOWER ST, LOS ANGELES, CA 90007
County :	LOS ANGELES

Site Details

Generator EPA ID :	CAL000117577
Active :	Inactive
Category :	STATE
Facility Types :	N/R
Type :	PERMANENT
Contact Name :	N/R
Contact Phone :	N/R
Facility Mailing Address :	1028 7TH ST #203, SANTA MONICA, CA 904030000
Latitude :	34.01723382
Longitude :	-118.28163575
Agency Hyperlink :	Click here for hyperlink provided by the agency.
Last Date in Agency List :	2021-07-08

Waste Generator Details

State Waste :

1999: 512 - Other empty containers 30 gallons or more, 2.5 tons to CAD982484933
1999: 512 - Other empty containers 30 gallons or more, 2.625 tons to CAD982484933
1999: 241 - Tank bottom waste, 3.1275 tons to CAT080013352
1999: 134 - Aqueous solution with total organic residues less than 10 percent, 0.231 tons to CAD099452708

HWG - CA

Facility Name :	STEELE AND KENNEDY UNOCAL SVC
Facility Address :	3701 SOUTH FLOWER ST, LOS ANGELES, CA 90007
County :	LOS ANGELES

Map Id: I26
Direction: NNE
Distance: 0.141 mi., 745 ft.
Elevation: 191 ft.
Relative: Higher

Site Name : STEELE AND KENNEDY UNOCAL SVC | FLOWER STREET STRUCTURE (PSO)
3701 SOUTH FLOWER ST | 3701 FLOWER ST
LOS ANGELES, CA 90007

Database(s) : [CALEPA SITES - CA, HAZNET - CA, HWG - CA] ***(cont.)***

Envirosite ID: 56762203
EPA ID: N/R

HWG - CA ***(cont.)***

EPA ID :	CAL000117577
Status :	Inactive
Category :	STATE
Type :	PERMANENT
Facility Type :	N/R
Mailing Address :	1028 7TH ST #203, SANTA MONICA, CA 904030000
Owner Name :	CHARLES KENNEDY
Owner Address :	3701 S FLOWER ST, LOS ANGELES, CA
Operator Name :	CHARLES KENNEDY/OWNER
Operator Address :	INACTIVE PER VQ00 - BMI, LOS ANGELES, CA
Latitude :	34.017822
Longitude :	-118.281112

Map Id: I27
Direction: NNE
Distance: 0.141 mi., 745 ft.
Elevation: 191 ft.
Relative: Higher

Site Name : STOELET KENNEDY UNION OIL DEAL
3701 SO FLOWER ST
LOS ANGELES, CA 90007

Database(s) : [HIST UST - CA]

Envirosite ID: 56762194
EPA ID: N/R

HIST UST - CA

Facility Name :	STOELET KENNEDY UNION OIL DEAL
Facility Address :	3701 SO FLOWER ST, LOS ANGELES, 90007
County :	Los Angeles
PDF Link :	Click here for hyperlink provided by the agency.

Map Id: I28
Direction: NNE
Distance: 0.141 mi., 747 ft.
Elevation: 191 ft.
Relative: Higher

Site Name : UNOCAL SERVICE STATION #4004 | SERVICE STATION 4004 | UNION OIL SERVICE STATION 400
3701 S FLOWER | 3701 SOUTH FLOWER
LOS ANGELES, CA 90007

Database(s) : [HAZNET - CA, HIST UST - CA, HWG - CA]

Envirosite ID: 56762192
EPA ID: N/R

HAZNET - CA

Facility Name :	UNOCAL SERVICE STATION #4004
Facility Address :	3701 S FLOWER, LOS ANGELES, CA 90007

Map Id: I28
Direction: NNE
Distance: 0.141 mi., 747 ft.
Elevation: 191 ft.
Relative: Higher

Site Name : UNOCAL SERVICE STATION #4004 | SERVICE STATION 4004 | UNION OIL SERVICE STATION 400
3701 S FLOWER | 3701 SOUTH FLOWER
LOS ANGELES, CA 90007

Database(s) : [HAZNET - CA, HIST UST - CA, HWG - CA] ***(cont.)***

Envirosite ID: 56762192
EPA ID: N/R

HAZNET - CA ***(cont.)***

County : LOS ANGELES

Site Details

Generator EPA ID :	CAL000013931
Active :	Inactive
Category :	STATE
Facility Types :	N/R
Type :	PERMANENT
Contact Name :	N/R
Contact Phone :	N/R
Facility Mailing Address :	PO BOX 25376, SANTA ANA, CA 927995376
Latitude :	34.01723382
Longitude :	-118.28163575
Agency Hyperlink :	Click here for hyperlink provided by the agency.
Last Date in Agency List :	2021-07-08

Waste Generator Details

State Waste : 1999: 134 - Aqueous solution with total organic residues less than 10 percent, 0.084 tons to CAT080013352

HIST UST - CA

Facility Name :	SERVICE STATION 4004
Facility Address :	3701 S FLOWER, LOS ANGELES, 90007
County :	Los Angeles
PDF Link :	Click here for hyperlink provided by the agency.
Facility Name :	UNION OIL SERVICE STATION 400
Facility Address :	3701 SOUTH FLOWER, LOS ANGELES, 90007
County :	Los Angeles
PDF Link :	Click here for hyperlink provided by the agency.

HWG - CA

Facility Name :	UNOCAL SERVICE STATION #4004
Facility Address :	3701 S FLOWER, LOS ANGELES, CA 90007
County :	LOS ANGELES
EPA ID :	CAL000013931
Status :	Inactive
Category :	STATE

Map Id: I28
Direction: NNE
Distance: 0.141 mi., 747 ft.
Elevation: 191 ft.
Relative: Higher

Site Name : UNOCAL SERVICE STATION #4004 | SERVICE STATION 4004 | UNION OIL SERVICE STATION 400
3701 S FLOWER | 3701 SOUTH FLOWER
LOS ANGELES, CA 90007

Database(s) : [HAZNET - CA, HIST UST - CA, HWG - CA] ***(cont.)***

Envirosite ID: 56762192
EPA ID: N/R

HWG - CA ***(cont.)***

Type :	PERMANENT
Facility Type :	N/R
Mailing Address :	PO BOX 25376, SANTA ANA, CA 927995376
Owner Name :	UNION OIL COMPANY OF CALIFORNI
Owner Address :	DBA UNOCAL, EL SEGUNDO, CA 902452390
Operator Name :	CHRISTOPHER Z HILL
Operator Address :	PO BOX 25376 CANX VQ97 CC, SANTA ANA, CA 927995376
Latitude :	34.017822
Longitude :	-118.281112

Map Id: E29
Direction: SE
Distance: 0.142 mi., 749 ft.
Elevation: 189 ft.
Relative: Lower

Site Name : 1X CAL TRANS
3916 S GRAND AVE
LOS ANGELES, CA 90037

Database(s) : [HAZNET - CA, HWG - CA]

Envirosite ID: 56762195
EPA ID: CAC000833888

HAZNET - CA

Facility Name :	1X CAL TRANS
Facility Address :	3916 S GRAND AVE, LOS ANGELES, CA 90037
County :	LOS ANGELES

Site Details

Generator EPA ID :	CAC000833888
Active :	Inactive
Category :	STATE
Facility Types :	N/R
Type :	TEMPORARY
Contact Name :	N/R
Contact Phone :	N/R
Facility Mailing Address :	120 S SPRING ST, LOS ANGELES, CA 900120000
Latitude :	34.01350673
Longitude :	-118.28033178
Agency Hyperlink :	Click here for hyperlink provided by the agency.
Last Date in Agency List :	2021-07-08

Waste Generator Details

State Waste :	1993: 151 - Asbestos containing waste, 0.2424 tons to CAD067786749

HWG - CA

Facility Name :	1X CAL TRANS
Facility Address :	3916 S GRAND AVE, LOS ANGELES, CA 90037
County :	LOS ANGELES

Map Id: E29
Direction: SE
Distance: 0.142 mi., 749 ft.
Elevation: 189 ft.
Relative: Lower

Site Name : 1X CAL TRANS
3916 S GRAND AVE
LOS ANGELES, CA 90037

Database(s) : [HAZNET - CA, HWG - CA] ***(cont.)***

Envirosite ID: 56762195
EPA ID: CAC000833888

HWG - CA ***(cont.)***

EPA ID :	CAC000833888
Status :	Inactive
Category :	STATE
Type :	TEMPORARY
Facility Type :	N/R
Mailing Address :	120 S SPRING ST, LOS ANGELES, CA 900120000
Owner Name :	CAL TRANS
Owner Address :	N/A
Operator Name :	FRANK FRAGGIOSA
Operator Address :	N/A
Latitude :	34.010039
Longitude :	-118.279804

Map Id: 30
Direction: S
Distance: 0.142 mi., 751 ft.
Elevation: 186 ft.
Relative: Lower

Site Name : 1X CAL TRANS
3959-3979 SOUTH FLOWER DR.
LOS ANGELES, CA 90037

Database(s) : [HAZNET - CA, HWG - CA]

Envirosite ID: 503773
EPA ID: CAC000844024

HAZNET - CA

Facility Name :	1X CAL TRANS
Facility Address :	3959-3979 SOUTH FLOWER DR., LOS ANGELES, CA 90037
County :	LOS ANGELES

Site Details

Generator EPA ID :	CAC000844024
Active :	Inactive
Category :	STATE
Facility Types :	N/R
Type :	TEMPORARY
Contact Name :	N/R
Contact Phone :	N/R
Facility Mailing Address :	CAL TRANS, LOS ANGELES, CA 900120000
Latitude :	34.01282556
Longitude :	-118.28162594
Agency Hyperlink :	Click here for hyperlink provided by the agency.
Last Date in Agency List :	2021-07-08

Waste Generator Details

State Waste :	1993: 151 - Asbestos containing waste, 2.5284 tons to CAD009007626

HWG - CA

Facility Name :	1X CAL TRANS
Facility Address :	3959-3979 SOUTH FLOWER DR., LOS ANGELES, CA 90037
County :	LOS ANGELES

Map Id: 30
Direction: S
Distance: 0.142 mi., 751 ft.
Elevation: 186 ft.
Relative: Lower

Site Name : 1X CAL TRANS
3959-3979 SOUTH FLOWER DR.
LOS ANGELES, CA 90037

Database(s) : [HAZNET - CA, HWG - CA] ***(cont.)***

Envirosite ID: 503773
EPA ID: CAC000844024

HWG - CA ***(cont.)***

EPA ID :	CAC000844024
Status :	Inactive
Category :	STATE
Type :	TEMPORARY
Facility Type :	N/R
Mailing Address :	CAL TRANS, LOS ANGELES, CA 900120000
Owner Name :	CAL TRANS
Owner Address :	N/A
Operator Name :	FRANK FRAGGIOSA/R AGENT
Operator Address :	N/A
Latitude :	34.012826
Longitude :	-118.281626

Map Id: 31
Direction: NW
Distance: 0.143 mi., 755 ft.
Elevation: 186 ft.
Relative: Lower

Site Name : ALEXANDER SCIENCE CENTER ELEM SCHOOL | LAUSD-ALEXANDER SCIENCE CENTER ELEM SCHOOL | DR. THEODORE T. ALEXANDER JR. SCIENCE CENTER
3737 S FIGUEROA ST
LOS ANGELES, CA

Database(s) : [ECHO, FRS, HAZNET - CA, HWG - CA, RCRA_LQG, SCHOOLS PUBLIC]

Envirosite ID: 56762188
EPA ID: N/R

ECHO

Facility Name :	ALEXANDER SCIENCE CENTER ELEM SCHOOL
Facility Address :	3737 S FIGUEROA ST, LOS ANGELES, CA 90007
County :	LOS ANGELES
Last Inspection Date :	N/R
Registry ID :	110037380535
FIPS Code :	06037
EPA Region :	09
Inspection Count :	0
Last Inspection Days :	N/R
Informal Count :	0
Last Informal Action Date :	N/R
Formal Action Count :	0
Last Formal Action Date :	N/R
Total Penalties :	0
Penalty Count :	N/R
Last Penalty Date :	N/R
Last Penalty Amount :	N/R
QTRS IN NC :	0
Programs IN SNC :	0
Current Compliance Status :	No Violation Identified
Three-Year Compliance Status :	_____
Collection Method :	ADDRESS MATCHING-HOUSE NUMBER
Reference Point :	ENTRANCE POINT OF A FACILITY OR STATION
Accuracy Meters :	50

Map Id: 31
Direction: NW
Distance: 0.143 mi., 755 ft.
Elevation: 186 ft.
Relative: Lower

Site Name : ALEXANDER SCIENCE CENTER ELEM SCHOOL | LAUSD-ALEXANDER SCIENCE CENTER ELEM SCHOOL | DR. THEODORE T. ALEXANDER JR. SCIENCE CENTER
3737 S FIGUEROA ST
LOS ANGELES, CA

Database(s) : [ECHO, FRS, HAZNET - CA, HWG - CA, RCRA_LQG, SCHOOLS PUBLIC] ***(cont.)***

Envirosite ID: 56762188
EPA ID: N/R

ECHO ***(cont.)***

Derived Tribes :	N/R
Derived HUC :	18070105
Derived WBD :	N/R
Derived STCTY FIPS :	06037
Derived Zip :	90007
Derived CD113 :	37
Derived CB2010 :	060372312202000
MYRTK Universe :	NNY
NPDES IDs :	N/R
CWA Permit Types :	N/R
CWA Compliance Tracking :	N/R
CWA NAICS :	N/R
CWA SICS :	N/R
CWA Inspection Count :	N/R
CWA Last Inspection Days :	N/R
CWA Informal Count :	N/R
CWA Formal Action Count :	N/R
CWA Last Formal Action Date :	N/R
CWA Penalties :	N/R
CWA Last Penalty Date :	N/R
CWA Last Penalty Amount :	N/R
CWA Quarters IN NC :	N/R
CWA Current Compliance Status :	N/R
CWA Current SNC Flag :	N
CWA 13 Quarters Compliance Status :	N/R
CWA 13 Quarters Effluent Exceedances:	N/R
CWA Three-Year QNCR Codes :	N/R
DFR URL :	Click here for hyperlink provided by the agency.
Facility SIC :	N/R
Facility NAICS :	61111 - Elementary and Secondary Schools
Facility Last Inspection EPA Date :	N/R
Facility Last Inspection State Date :	N/R
Facility Last Formal Act EPA Date :	N/R
Facility Last Formal Act State Date :	N/R
Facility Last Informal Act EPA Date :	N/R
Facility Last Informal Act State Date:	N/R
Facility Federal Agency :	N/R
TRI Reporter :	N/R
Facility Imp Water Flag :	N/R
Current SNC Flag :	N
Indian County Flag :	N
Federal Flag :	N/R
US Mexico Border Flag :	N
Chesapeak Bay Flag :	N/R
AIR Flag :	N
NPDES Flag :	N
SDWIS Flag :	N
RCRA Flag :	Y
TRI Flag :	N
GHG Flag :	N
Major Flag :	N/R
Active Flag :	Y
NAA Flag :	Y

Map Id: 31
Direction: NW
Distance: 0.143 mi., 755 ft.
Elevation: 186 ft.
Relative: Lower

Site Name : ALEXANDER SCIENCE CENTER ELEM SCHOOL | LAUSD-ALEXANDER SCIENCE CENTER ELEM SCHOOL | DR. THEODORE T. ALEXANDER JR. SCIENCE CENTER
3737 S FIGUEROA ST
LOS ANGELES, CA

Database(s) : [ECHO, FRS, HAZNET - CA, HWG - CA, RCRA_LQG, SCHOOLS PUBLIC] ***(cont.)***

Envirosite ID: 56762188
EPA ID: N/R

ECHO ***(cont.)***

Latitude :	34.016694
Longitude :	-118.282769
Last Date in Agency List :	2023-07-21
Facility Name :	LAUSD-ALEXANDER SCIENCE CENTER ELEM SCHOOL
Facility Address :	3737 S FIGUEROA ST, LOS ANGELES, CA 90007
County :	LOS ANGELES
Last Inspection Date :	N/R
Registry ID :	110037380535
FIPS Code :	06037
EPA Region :	09
Inspection Count :	0
Last Inspection Days :	N/R
Informal Count :	0
Last Informal Action Date :	N/R
Formal Action Count :	0
Last Formal Action Date :	N/R
Total Penalties :	0
Penalty Count :	N/R
Last Penalty Date :	N/R
Last Penalty Amount :	N/R
QTRS IN NC :	0
Programs IN SNC :	0
Current Compliance Status :	No Violation Identified
Three-Year Compliance Status :	_____
Collection Method :	ADDRESS MATCHING-HOUSE NUMBER
Reference Point :	ENTRANCE POINT OF A FACILITY OR STATION
Accuracy Meters :	50
Derived Tribes :	N/R
Derived HUC :	18070105
Derived WBD :	N/R
Derived STCTY FIPS :	06037
Derived Zip :	90007
Derived CD113 :	37
Derived CB2010 :	060372312202000
MYRTK Universe :	NNY
NPDES IDs :	N/R
CWA Permit Types :	N/R
CWA Compliance Tracking :	N/R
CWA NAICS :	N/R
CWA SICS :	N/R
CWA Inspection Count :	N/R
CWA Last Inspection Days :	N/R
CWA Informal Count :	N/R
CWA Formal Action Count :	N/R
CWA Last Formal Action Date :	N/R
CWA Penalties :	N/R
CWA Last Penalty Date :	N/R
CWA Last Penalty Amount :	N/R
CWA Quarters IN NC :	N/R

Map Id: 31
Direction: NW
Distance: 0.143 mi., 755 ft.
Elevation: 186 ft.
Relative: Lower

Site Name : ALEXANDER SCIENCE CENTER ELEM SCHOOL | LAUSD-ALEXANDER SCIENCE CENTER ELEM SCHOOL | DR. THEODORE T. ALEXANDER JR. SCIENCE CENTER
3737 S FIGUEROA ST
LOS ANGELES, CA

Database(s) : [ECHO, FRS, HAZNET - CA, HWG - CA, RCRA_LQG, SCHOOLS PUBLIC] ***(cont.)***

Envirosite ID: 56762188
EPA ID: N/R

ECHO ***(cont.)***

CWA Current Compliance Status :	N/R
CWA Current SNC Flag :	N
CWA 13 Quarters Compliance Status :	N/R
CWA 13 Quarters Effluent Exceedances:	N/R
CWA Three-Year QNCR Codes :	N/R
DFR URL :	Click here for hyperlink provided by the agency.
Facility SIC :	N/R
Facility NAICS :	61111 - Elementary and Secondary Schools
Facility Last Inspection EPA Date :	N/R
Facility Last Inspection State Date :	N/R
Facility Last Formal Act EPA Date :	N/R
Facility Last Formal Act State Date :	N/R
Facility Last Informal Act EPA Date :	N/R
Facility Last Informal Act State Date:	N/R
Facility Federal Agency :	N/R
TRI Reporter :	N/R
Facility Imp Water Flag :	N/R
Current SNC Flag :	N
Indian County Flag :	N
Federal Flag :	N/R
US Mexico Border Flag :	N
Chesapeak Bay Flag :	N/R
AIR Flag :	N
NPDES Flag :	N
SDWIS Flag :	N
RCRA Flag :	Y
TRI Flag :	N
GHG Flag :	N
Major Flag :	N/R
Active Flag :	Y
NAA Flag :	Y
Latitude :	34.016694
Longitude :	-118.282769
Last Date in Agency List :	2020-02-10

FRS

Facility Name :	ALEXANDER SCIENCE CENTER ELEM SCHOOL
Facility Address :	3737 S FIGUEROA ST, LOS ANGELES, CA 90007
County :	LOS ANGELES

Site Details

Registry ID :	110037380535
FRS Facility URL :	Click here for hyperlink provided by the agency.
Last Date in Agency List :	2024-05-20

Map Id: 31
Direction: NW
Distance: 0.143 mi., 755 ft.
Elevation: 186 ft.
Relative: Lower

Site Name : ALEXANDER SCIENCE CENTER ELEM SCHOOL | LAUSD-ALEXANDER SCIENCE CENTER ELEM SCHOOL | DR. THEODORE T. ALEXANDER JR. SCIENCE CENTER
3737 S FIGUEROA ST
LOS ANGELES, CA

Database(s) : [ECHO, FRS, HAZNET - CA, HWG - CA, RCRA_LQG, SCHOOLS PUBLIC] ***(cont.)***

Envirosite ID: 56762188
EPA ID: N/R

FRS ***(cont.)***

Source Description

Source Description :

RCRAInfo is EPA's comprehensive information system that supports the Resource Conservation and Recovery Act (RCRA) of 1976 and the Hazardous and Solid Waste Amendments (HSWA) of 1984 through the tracking of events and activities related to facilities that generate, transport, and treat, store, or dispose of hazardous waste. RCRAInfo allows RCRA program staff to track the notification, permit, compliance, and corrective action activities required under RCRA. RCRAInfo also supports generation of the National Hazardous Waste Biennial Report. All generators and treatment, storage, and disposal facilities who handle hazardous waste are required to report to the EPA Administrator at least once every two years to support creation of the Biennial Report.

FRS Environmental Interest

Source and System ID :	RCRAINFO - CAR000192930

HAZNET - CA

Facility Name :	LAUSD-ALEXANDER SCIENCE CENTER ELEM SCHOOL
Facility Address :	3737 S FIGUEROA ST, LOS ANGELES, CA 90007
County :	LOS ANGELES

Site Details

Generator EPA ID :	CAR000192930
Active :	Active
Category :	FEDERAL
Facility Types :	N/R
Type :	PERMANENT
Contact Name :	N/R
Contact Phone :	N/R
Facility Mailing Address :	333 S BEAUDRY AVE FL 21, LOS ANGELES, CA 900170000
Latitude :	34.01734500
Longitude :	-118.28304000
Agency Hyperlink :	Click here for hyperlink provided by the agency.
Last Date in Agency List :	2021-07-08

HWG - CA

Facility Name :	LAUSD-ALEXANDER SCIENCE CENTER ELEM SCHOOL
Facility Address :	3737 S FIGUEROA ST, LOS ANGELES, CA 90007
County :	LOS ANGELES

EPA ID :	CAR000192930
Status :	Active
Category :	FEDERAL
Type :	PERMANENT
Facility Type :	N/R
Mailing Address :	333 S BEAUDRY AVE FL 21, LOS ANGELES, CA 900170000

Map Id: 31
Direction: NW
Distance: 0.143 mi., 755 ft.
Elevation: 186 ft.
Relative: Lower

Site Name : ALEXANDER SCIENCE CENTER ELEM SCHOOL | LAUSD-ALEXANDER SCIENCE CENTER ELEM SCHOOL | DR. THEODORE T. ALEXANDER JR. SCIENCE CENTER
3737 S FIGUEROA ST
LOS ANGELES, CA

Database(s) : [ECHO, FRS, HAZNET - CA, HWG - CA, RCRA_LQG, SCHOOLS PUBLIC] ***(cont.)***

Envirosite ID: 56762188
EPA ID: N/R

HWG - CA ***(cont.)***

Owner Name :	LOS ANGELES UNIFIED SCHOOL DISTRICT
Owner Address :	333 S BEAUDRY AVE FL 21, LOS ANGELES, CA 900170000
Operator Name :	SAMANTHA HAN
Operator Address :	333 S. BEAUDRY AVE, 21ST FLOOR, LOS ANGELES, CA 90017
Latitude :	34.016907
Longitude :	-118.282839

RCRA_LQG

Facility Name :	ALEXANDER SCIENCE CENTER ELEM SCHOOL
Facility Address :	3737 S FIGUEROA ST, LOS ANGELES, CA 90007
County :	LOS ANGELES
Date Form Received by Agency :	2008-06-09
EPA ID :	CAR000192930
Mailing Address :	333 S BEAUDRY AVE LAUSD OEHS 20TH FL, LOS ANGELES, CA 90017
Contact :	SOE AUNG
Contact Address :	333 S BEAUDRY AVE LAUSD OEHS 20TH FL, LOS ANGELES, CA 90017
Contact Country :	US
Contact Telephone :	213-241-3904
Contact Email :	SOE.AUNG@LAUSD.NET
EPA Region :	09
Land Type :	District
Source Type :	Notification
Classification :	Large Quantity Generator

Description :

Handlers that generate 1,000 kg or more of hazardous waste during any calendar month; or generate more than 1 kg of acutely hazardous waste during any calendar month; or generate more than 100 kg of any residue or contaminated soil, waste or other debris resulting from the cleanup of a spill, into or on any land or water, of acutely hazardous waste during any calendar month; or generate 1 kg or less of acutely hazardous waste during any calendar month, and accumulate more than 1 kg of acutely hazardous waste at any time; or generate 100 kg or less of any residue or contaminated soil, waste or other debris resulting from the cleanup of a spill, into or on any land or water, of acutely hazardous waste during any calendar month, and accumulated more than 100 kg of that material at any time.

Last Date in Agency List : 2024-03-19

Owner/Operator Summary

Owner/Operator Name :	ALEXANDER SCIENCE CENTER ELEM SCHOOL
Owner/Operator Address :	N/R
Owner/Operator Country :	N/R
Owner/Operator Telephone :	N/R
Owner/Operator Email :	N/R
Owner/Operator Fax :	N/R
Legal Status :	District
Owner/Operator Type :	Operator
Owner/Operator Start Date :	2008-06-04

Map Id: 31
Direction: NW
Distance: 0.143 mi., 755 ft.
Elevation: 186 ft.
Relative: Lower

Site Name : ALEXANDER SCIENCE CENTER ELEM SCHOOL | LAUSD-ALEXANDER SCIENCE CENTER ELEM SCHOOL | DR. THEODORE T. ALEXANDER JR. SCIENCE CENTER
3737 S FIGUEROA ST
LOS ANGELES, CA

Database(s) : [ECHO, FRS, HAZNET - CA, HWG - CA, RCRA_LQG, SCHOOLS PUBLIC] ***(cont.)***

Envirosite ID: 56762188
EPA ID: N/R

RCRA_LQG ***(cont.)***

Owner/Operator End Date :	N/R
Owner/Operator Name :	LOS ANGELES UNIFIED SCHOOL DIST
Owner/Operator Address :	333 S BEAUDRY AVE, LOS ANGELES, CA 90017
Owner/Operator Country :	US
Owner/Operator Telephone :	N/R
Owner/Operator Email :	N/R
Owner/Operator Fax :	N/R
Legal Status :	District
Owner/Operator Type :	Owner
Owner/Operator Start Date :	2008-06-04
Owner/Operator End Date :	N/R

Handler Activities Summary

U.S. Importer of Hazardous Waste :	N
Mixed Waste (Haz. and Radioactive) :	N
Recycler of Hazardous Waste :	N
Transporter of Hazardous Waste :	N
Treater, Storer or Disposer of HW :	N
Underground Injection Activity :	N
On-site Burner Exemption :	N
Furnace Exemption :	N
Used Oil Fuel Burner :	N
Used Oil Processor :	N
Used Oil Refiner :	N
Used Oil Fuel Marketer to Burner :	N
Used Oil Specification Marketer :	N
Used Oil Transfer Facility :	N
Used Oil Transporter :	N

Hazardous Waste Summary

Waste Code / Name :	D008 - LEAD

Notices of Violations Summary

Regulation Violated :	N

SCHOOLS PUBLIC

Facility Name :	DR. THEODORE T. ALEXANDER JR. SCIENCE CENTER
Facility Address :	3737 S. FIGUEROA ST., LOS ANGELES, CA 90007-4366
County :	LOS ANGELES
NCES ID :	062271010839
TYPE ID :	1

Map Id: 31
Direction: NW
Distance: 0.143 mi., 755 ft.
Elevation: 186 ft.
Relative: Lower

Site Name : ALEXANDER SCIENCE CENTER ELEM SCHOOL | LAUSD-ALEXANDER SCIENCE CENTER ELEM SCHOOL | DR. THEODORE T. ALEXANDER JR. SCIENCE CENTER
3737 S FIGUEROA ST
LOS ANGELES, CA

Database(s) : [ECHO, FRS, HAZNET - CA, HWG - CA, RCRA_LQG, SCHOOLS PUBLIC] ***(cont.)***

Envirosite ID: 56762188
EPA ID: N/R

SCHOOLS PUBLIC ***(cont.)***

Status :	1
Population :	673
NAICS Code :	611110
NAICS Desc :	ELEMENTARY AND SECONDARY SCHOOLS
Level :	HIGH
Enrollment :	646
ST Grade :	KG
End Grade :	05
FT Teacher :	27
Telephone :	(213) 746-1995
County Fips :	06037
Country :	USA
District ID :	0622710
Shelter ID :	NOT AVAILABLE
Souce Date :	2010-01-29
Val Date :	2010-06-11
Source :	Click here for hyperlink provided by the agency.
Latitude :	34.017116
Longitude :	-118.283913
Last Date in Agency List :	2024-04-22

Map Id: 32
Direction: ESE
Distance: 0.143 mi., 758 ft.
Elevation: 190 ft.
Relative: Higher

Site Name : LSD City of Los Angeles Bureau of Sanitation
358 W 38th St
Los Angeles, CA 90037

Database(s) : [MANIFEST EPA]

Envirosite ID: 56762211
EPA ID: CAS111111019

MANIFEST EPA

Manifest Details

Manifest Number :	016947680FLE
Shipped Date :	2022-06-14
Updated Date :	2022-07-25
Received Date :	2022-07-05
Status :	Signed
Generator ID :	CAS111111019
Generator Name :	LSD City of Los Angeles Bureau of Sanitation
Generator Address :	358 W 38th St, Los Angeles, CA 90037
Generator Mailing :	Livability Services Division, 2649 E. Washington B, Los Angeles, CA 90023
Generator Contact :	LSD City of Los Angeles Bureau of Sanitation
Destination ID :	UTD981552177
Destination Name :	Clean Harbors Aragonite LLC
Destination Mailing :	PO Box 1339, Grantsville, UT 84029
Destination Address :	11600 North Aptus Road, Grantsville, UT 84029
Destination Contact :	N/R

Map Id: 32
Direction: ESE
Distance: 0.143 mi., 758 ft.
Elevation: 190 ft.
Relative: Higher

Site Name : LSD City of Los Angeles Bureau of Sanitation
358 W 38th St
Los Angeles, CA 90037

Database(s) : [MANIFEST EPA] ***(cont.)***

Envirosite ID: 56762211
EPA ID: CAS111111019

MANIFEST EPA ***(cont.)***

Submission Type :	DataImage5Copy
Origin Type :	Service
Manifest Residue :	N
Rejection :	N
Last Date in Agency List :	2024-02-14

Waste Details

Waste Line Number :	1
Is DOT Hazardous :	Y
DOT ID Number :	UN3291
DOT Information :	UN3291, REGULATED MEDICAL WASTE, N.O.S. (SHARPS), 6.2, PG II, SYRINGES AND NEEDLES
Non Waste Description :	N/R
Quantity :	10 Pounds
Quantity Tons, Acute, Non-Acute :	0.005, 0, 0.005
Quantity Kg, Acute, Non-Acute :	0, 4.53515
Quantity Tons, Haz, Non-Haz :	0, 0.005
Quantity Kg, Haz, Non-Haz :	0, 4.53515
Management Method :	H040 - INCINERATION
Is EPA Waste :	N
Federal Code :	N/R
State Code :	CA - 322

Waste Line Number :	2
Is DOT Hazardous :	N
DOT ID Number :	N/R
DOT Information :	N/R
Non Waste Description :	NONE, NON-RCRA HAZARDOUS WASTE, SOLIDS, N/A, NONE
Quantity :	25 Pounds
Quantity Tons, Acute, Non-Acute :	0.0125, 0, 0.0125
Quantity Kg, Acute, Non-Acute :	0, 11.337875
Quantity Tons, Haz, Non-Haz :	0, 0.0125
Quantity Kg, Haz, Non-Haz :	0, 11.337875
Management Method :	H040 - INCINERATION
Is EPA Waste :	N
Federal Code :	N/R
State Code :	CA - 322, CA - 352, CA - 531

Manifest Details

Manifest Number :	016949062FLE
Shipped Date :	2022-06-14
Updated Date :	2022-07-06
Received Date :	2022-06-16
Status :	Signed
Generator ID :	CAS111111019
Generator Name :	LSD City of Los Angeles Bureau of Sanitation
Generator Address :	358 W 38th St, Los Angeles, CA 90037
Generator Mailing :	Livability Services Division, 2649 E. Washington B, Los Angeles, CA 90023

Map Id: 32
Direction: ESE
Distance: 0.143 mi., 758 ft.
Elevation: 190 ft.
Relative: Higher

Site Name : LSD City of Los Angeles Bureau of Sanitation
358 W 38th St
Los Angeles, CA 90037

Database(s) : [MANIFEST EPA] ***(cont.)***

Envirosite ID: 56762211
EPA ID: CAS111111019

MANIFEST EPA ***(cont.)***

Generator Contact :	LSD City of Los Angeles Bureau of Sanitation
Destination ID :	CAD044429835
Destination Name :	Clean Harbors Wilmington LLC
Destination Mailing :	1737 East Denni Street, Wilmington, CA 90744
Destination Address :	1737 East Denni Street, Wilmington, CA 90744
Destination Contact :	N/R
Submission Type :	DataImage5Copy
Origin Type :	Service
Manifest Residue :	N
Rejection :	N
Last Date in Agency List :	2024-02-14

Waste Details

Waste Line Number :	1
Is DOT Hazardous :	Y
DOT ID Number :	UN1950
DOT Information :	UN1950, WASTE AEROSOLS, FLAMMABLE, (EACH NOT EXCEEDING 1 L CAPACITY) (EACH NOT EXCEEDING 1 L CAPACITY), 2.1, NONE
Non Waste Description :	N/R
Quantity :	25 Pounds
Quantity Tons, Acute, Non-Acute :	0.0125, 0, 0.0125
Quantity Kg, Acute, Non-Acute :	0, 11.337875
Quantity Tons, Haz, Non-Haz :	0.0125, 0
Quantity Kg, Haz, Non-Haz :	11.337875, 0
Management Method :	H141 - STORAGE, BULKING AND/OR TRANSFER OFF SITE
Is EPA Waste :	Y
Federal Code :	D001
State Code :	CA - 331

Waste Line Number :	2
Is DOT Hazardous :	Y
DOT ID Number :	UN1263
DOT Information :	UN1263, WASTE PAINT, 3, PG III, (LOOSEPACK)
Non Waste Description :	N/R
Quantity :	40 Pounds
Quantity Tons, Acute, Non-Acute :	0.02, 0, 0.02
Quantity Kg, Acute, Non-Acute :	0, 18.1406
Quantity Tons, Haz, Non-Haz :	0.02, 0
Quantity Kg, Haz, Non-Haz :	18.1406, 0
Management Method :	H141 - STORAGE, BULKING AND/OR TRANSFER OFF SITE
Is EPA Waste :	Y
Federal Code :	D001
State Code :	CA - 291, CA - 331, CA - 343

Map Id: 33
Direction: WSW
Distance: 0.144 mi., 761 ft.
Elevation: 182 ft.
Relative: Lower

Site Name : CPLEVSTATIONS | CPLEVSTATIONS EV3
631-799 Exposition Park Dr
Los Angeles, CA 90037

Database(s) : [ALT FUELING]

Envirosite ID: 1115599
EPA ID: N/R

ALT FUELING

Facility Name :	CPLEVSTATIONS
Facility Address :	631-799 Exposition Park Dr, Los Angeles, CA 90037
ID Number :	160357
Date Last Confirmed :	2021-01-13
Status :	Open: The station is open.
Station Phone :	888-758-4389
Expected Date :	N/R
Groups With Access Code :	Public
Access Days Time :	24 hours daily
Cards Accepted :	N/R
Date Updated :	2021-01-13 00:27:58
BD Blends :	N/R
Open Date :	N/R
Fuel Type :	Electric
NG Fill Type :	N/R
NG PSI :	N/R
EV Level 1 EVSE Number :	N/R
EV Level 2 EVSE Number :	2
EV DC Fast Count :	N/R
EV Other Information :	N/R
EV Network :	ChargePoint Network
EV Network Website :	Click here for hyperlink provided by the agency.
Hydrogen Status Link :	N/R
NG Vehicle Class :	N/R
LPG Primary :	N/R
E85 Blender Pump :	N/R
EV Connector Types :	J1772
Hydrogen is Retail :	N/R
Access Code :	public
Access Detail Code :	N/R
Intersection Directions :	EV3; garage level A
Geocode Status :	GPS
Geocode Status Description :	The location is from a real GPS readout at the station.
Owner Type :	N/R
Federal Agency ID :	N/R
Federal Agency Name :	N/R
Facility Type :	N/R
CNG Dispenser Num :	N/R
CNG On-Site Renewable Source :	N/R
CNG Total Compression Capacity :	N/R
CNG Storage Capacity :	N/R
LNG On-Site Renewable Source :	N/R
E85 Other Ethanol Blends :	N/R
EV Pricing :	Free
LPG Nozzle Types :	N/R
Hydrogen Pressures :	N/R
Hydrogen Standards :	N/R
CNG Fill Type :	N/R
CNG PSI :	N/R
CNG Vehicle Class :	N/R
LNG Vehicle Class :	N/R
Latitude :	34.01529
Longitude :	-118.284935
EV On-Site Renewable Source :	N/R
Last Date in Agency List :	2021-02-15

Map Id: 33
Direction: WSW
Distance: 0.144 mi., 761 ft.
Elevation: 182 ft.
Relative: Lower

Site Name : CPLEVSTATIONS | CPLEVSTATIONS EV3
631-799 Exposition Park Dr
Los Angeles, CA 90037

Database(s) : [ALT FUELING] ***(cont.)***

Envirosite ID: 1115599
EPA ID: N/R

ALT FUELING ***(cont.)***

ID Number :	76218
Date Last Confirmed :	2020-02-26
Status :	Open: The station is open.
Station Phone :	888-758-4389
Expected Date :	N/R
Groups With Access Code :	Public
Access Days Time :	24 hours daily
Cards Accepted :	N/R
Date Updated :	2020-02-26 15:57:12
BD Blends :	N/R
Open Date :	N/R
Fuel Type :	Electric
NG Fill Type :	N/R
NG PSI :	N/R
EV Level 1 EVSE Number :	N/R
EV Level 2 EVSE Number :	2
EV DC Fast Count :	N/R
EV Other Information :	N/R
EV Network :	ChargePoint Network
EV Network Website :	Click here for hyperlink provided by the agency.
Hydrogen Status Link :	N/R
NG Vehicle Class :	N/R
LPG Primary :	N/R
E85 Blender Pump :	N/R
EV Connector Types :	J1772
Hydrogen is Retail :	N/R
Access Code :	public
Access Detail Code :	N/R
Intersection Directions :	EV3; garage level A
Geocode Status :	GPS
Geocode Status Description :	The location is from a real GPS readout at the station.
Owner Type :	N/R
Federal Agency ID :	N/R
Federal Agency Name :	N/R
Facility Type :	N/R
CNG Dispenser Num :	N/R
CNG On-Site Renewable Source :	N/R
CNG Total Compression Capacity :	N/R
CNG Storage Capacity :	N/R
LNG On-Site Renewable Source :	N/R
E85 Other Ethanol Blends :	N/R
EV Pricing :	Free
LPG Nozzle Types :	N/R
Hydrogen Pressures :	N/R
Hydrogen Standards :	N/R
CNG Fill Type :	N/R
CNG PSI :	N/R
CNG Vehicle Class :	N/R
LNG Vehicle Class :	N/R
Latitude :	34.01529
Longitude :	-118.284935
EV On-Site Renewable Source :	N/R
Last Date in Agency List :	2020-04-22
Facility Name :	CPLEVSTATIONS EV3
Facility Address :	631-799 Exposition Park Dr, Los Angeles, CA 90037

Map Id: 33
Direction: WSW
Distance: 0.144 mi., 761 ft.
Elevation: 182 ft.
Relative: Lower

Site Name : CPLEVSTATIONS | CPLEVSTATIONS EV3
631-799 Exposition Park Dr
Los Angeles, CA 90037

Database(s) : [ALT FUELING] ***(cont.)***

Envirosite ID: 1115599
EPA ID: N/R

ALT FUELING ***(cont.)***

ID Number :	160357
Date Last Confirmed :	2022-01-01
Status :	Open: The station is open.
Station Phone :	888-758-4389
Expected Date :	N/R
Groups With Access Code :	Public
Access Days Time :	24 hours daily
Cards Accepted :	N/R
Date Updated :	2022-01-01 00:28:34
BD Blends :	N/R
Open Date :	2020-06-12
Fuel Type :	Electric
NG Fill Type :	N/R
NG PSI :	N/R
EV Level 1 EVSE Number :	N/R
EV Level 2 EVSE Number :	2
EV DC Fast Count :	N/R
EV Other Information :	N/R
EV Network :	ChargePoint Network
EV Network Website :	Click here for hyperlink provided by the agency.
Hydrogen Status Link :	N/R
NG Vehicle Class :	N/R
LPG Primary :	N/R
E85 Blender Pump :	N/R
EV Connector Types :	J1772
Hydrogen is Retail :	N/R
Access Code :	public
Access Detail Code :	N/R
Intersection Directions :	N/R
Geocode Status :	GPS
Geocode Status Description :	The location is from a real GPS readout at the station.
Owner Type :	N/R
Federal Agency ID :	N/R
Federal Agency Name :	N/R
Facility Type :	N/R
CNG Dispenser Num :	N/R
CNG On-Site Renewable Source :	N/R
CNG Total Compression Capacity :	N/R
CNG Storage Capacity :	N/R
LNG On-Site Renewable Source :	N/R
E85 Other Ethanol Blends :	N/R
EV Pricing :	N/R
LPG Nozzle Types :	N/R
Hydrogen Pressures :	N/R
Hydrogen Standards :	N/R
CNG Fill Type :	N/R
CNG PSI :	N/R
CNG Vehicle Class :	N/R
LNG Vehicle Class :	N/R
Latitude :	34.01529
Longitude :	-118.284935
EV On-Site Renewable Source :	N/R
Last Date in Agency List :	2022-01-06

Map Id: H34
Direction: E
Distance: 0.147 mi., 774 ft.
Elevation: 192 ft.
Relative: Higher

Site Name : LSD City of Los Angeles Bureau of Sanitation
3800 S Grand Ave
Los Angeles, CA 90037

Database(s) : [MANIFEST EPA]

Envirosite ID: 56762202
EPA ID: CAS111111019

MANIFEST EPA

Manifest Details

Manifest Number :	015440321FLE
Shipped Date :	2022-10-05
Updated Date :	2022-10-31
Received Date :	2022-10-06
Status :	Signed
Generator ID :	CAS111111019
Generator Name :	LSD City of Los Angeles Bureau of Sanitation
Generator Address :	3800 S Grand Ave, Los Angeles, CA 90037
Generator Mailing :	Livability Services Division, 2649 E. Washington B, Los Angeles, CA 90023
Generator Contact :	LSD City of Los Angeles Bureau of Sanitation
Destination ID :	CAD044429835
Destination Name :	Clean Harbors Wilmington LLC
Destination Mailing :	1737 East Denni Street, Wilmington, CA 90744
Destination Address :	1737 East Denni Street, Wilmington, CA 90744
Destination Contact :	N/R
Submission Type :	DataImage5Copy
Origin Type :	Service
Manifest Residue :	N
Rejection :	N
Last Date in Agency List :	2024-02-14

Waste Details

Waste Line Number :	1
Is DOT Hazardous :	Y
DOT ID Number :	UN1950
DOT Information :	UN1950, WASTE AEROSOLS, FLAMMABLE, (EACH NOT EXCEEDING 1 L CAPACITY) (EACH NOT EXCEEDING 1 L CAPACITY), 2.1, NONE
Non Waste Description :	N/R
Quantity :	15 Pounds
Quantity Tons, Acute, Non-Acute :	0.0075, 0, 0.0075
Quantity Kg, Acute, Non-Acute :	0, 6.802725
Quantity Tons, Haz, Non-Haz :	0.0075, 0
Quantity Kg, Haz, Non-Haz :	6.802725, 0
Management Method :	H141 - STORAGE, BULKING AND/OR TRANSFER OFF SITE
Is EPA Waste :	Y
Federal Code :	D001
State Code :	CA - 331

Waste Line Number :	2
Is DOT Hazardous :	Y
DOT ID Number :	UN1993
DOT Information :	UN1993, WASTE FLAMMABLE LIQUIDS, N.O.S. (PETROLEUM DISTILLATE), 3, PG II
Non Waste Description :	N/R
Quantity :	15 Pounds
Quantity Tons, Acute, Non-Acute :	0.0075, 0, 0.0075
Quantity Kg, Acute, Non-Acute :	0, 6.802725
Quantity Tons, Haz, Non-Haz :	0.0075, 0
Quantity Kg, Haz, Non-Haz :	6.802725, 0

Map Id: H34
Direction: E
Distance: 0.147 mi., 774 ft.
Elevation: 192 ft.
Relative: Higher

Site Name : LSD City of Los Angeles Bureau of Sanitation
3800 S Grand Ave
Los Angeles, CA 90037

Database(s) : [MANIFEST EPA] ***(cont.)***

Envirosite ID: 56762202
EPA ID: CAS111111019

MANIFEST EPA ***(cont.)***

Management Method :	H141 - STORAGE, BULKING AND/OR TRANSFER OFF SITE
Is EPA Waste :	Y
Federal Code :	D001
State Code :	CA - 331, CA - 343

Waste Line Number :	3
Is DOT Hazardous :	Y
DOT ID Number :	UN1263
DOT Information :	UN1263, WASTE PAINT, 3, PG III, (LOOSEPACK)
Non Waste Description :	N/R
Quantity :	20 Pounds
Quantity Tons, Acute, Non-Acute :	0.01, 0, 0.01
Quantity Kg, Acute, Non-Acute :	0, 9.0703
Quantity Tons, Haz, Non-Haz :	0.01, 0
Quantity Kg, Haz, Non-Haz :	9.0703, 0
Management Method :	H141 - STORAGE, BULKING AND/OR TRANSFER OFF SITE
Is EPA Waste :	Y
Federal Code :	D001
State Code :	CA - 291, CA - 331, CA - 343

Waste Line Number :	4
Is DOT Hazardous :	N
DOT ID Number :	N/R
DOT Information :	N/R
Non Waste Description :	NONE, NON-RCRA HAZARDOUS WASTE, LIQUIDS, N/A, NONE
Quantity :	30 Pounds
Quantity Tons, Acute, Non-Acute :	0.015, 0, 0.015
Quantity Kg, Acute, Non-Acute :	0, 13.60545
Quantity Tons, Haz, Non-Haz :	0, 0.015
Quantity Kg, Haz, Non-Haz :	0, 13.60545
Management Method :	H141 - STORAGE, BULKING AND/OR TRANSFER OFF SITE
Is EPA Waste :	N
Federal Code :	N/R
State Code :	CA - 221

Waste Line Number :	5
Is DOT Hazardous :	Y
DOT ID Number :	UN2794
DOT Information :	UN2794, WASTE BATTERIES, WET, FILLED WITH ACID, 8, NONE
Non Waste Description :	N/R
Quantity :	10 Pounds
Quantity Tons, Acute, Non-Acute :	0.005, 0, 0.005
Quantity Kg, Acute, Non-Acute :	0, 4.53515
Quantity Tons, Haz, Non-Haz :	0.005, 0
Quantity Kg, Haz, Non-Haz :	4.53515, 0
Management Method :	H141 - STORAGE, BULKING AND/OR TRANSFER OFF SITE
Is EPA Waste :	Y
Federal Code :	D002, D008
State Code :	CA - 181

Map Id: H34
Direction: E
Distance: 0.147 mi., 774 ft.
Elevation: 192 ft.
Relative: Higher

Site Name : LSD City of Los Angeles Bureau of Sanitation
3800 S Grand Ave
Los Angeles, CA 90037

Database(s) : [MANIFEST EPA] ***(cont.)***

Envirosite ID: 56762202
EPA ID: CAS111111019

MANIFEST EPA ***(cont.)***

Manifest Details

Manifest Number :	016939437FLE
Shipped Date :	2022-10-05
Updated Date :	2022-11-10
Received Date :	2022-10-21
Status :	Signed
Generator ID :	CAS111111019
Generator Name :	LSD City of Los Angeles Bureau of Sanitation
Generator Address :	3800 S Grand Ave, Los Angeles, CA 90037
Generator Mailing :	Livability Services Division, 2649 E. Washington B, Los Angeles, CA 90023
Generator Contact :	LSD City of Los Angeles Bureau of Sanitation
Destination ID :	TXD982290140
Destination Name :	Clean Harbors LaPorte, LLC
Destination Mailing :	500 Independence Parkway South, La Porte, TX 77571
Destination Address :	500 Independence Parkway South, La Porte, TX 77571
Destination Contact :	N/R
Submission Type :	DataImage5Copy
Origin Type :	Service
Manifest Residue :	N
Rejection :	N
Last Date in Agency List :	2024-02-14

Waste Details

Waste Line Number :	1
Is DOT Hazardous :	Y
DOT ID Number :	UN1978
DOT Information :	UN1978, WASTE PROPANE, 2.1, NONE
Non Waste Description :	N/R
Quantity :	10 Pounds
Quantity Tons, Acute, Non-Acute :	0.005, 0, 0.005
Quantity Kg, Acute, Non-Acute :	0, 4.53515
Quantity Tons, Haz, Non-Haz :	0.005, 0
Quantity Kg, Haz, Non-Haz :	4.53515, 0
Management Method :	H141 - STORAGE, BULKING AND/OR TRANSFER OFF SITE
Is EPA Waste :	Y
Federal Code :	D001
State Code :	CA - 331, TX - OUTS801H

Manifest Details

Manifest Number :	016947283FLE
Shipped Date :	2022-10-05
Updated Date :	2022-11-17
Received Date :	2022-10-21
Status :	Signed
Generator ID :	CAS111111019
Generator Name :	LSD City of Los Angeles Bureau of Sanitation
Generator Address :	3800 S Grand Ave, Los Angeles, CA 90037
Generator Mailing :	Livability Services Division, 2649 E. Washington B, Los Angeles, CA 90023
Generator Contact :	LSD City of Los Angeles Bureau of Sanitation
Destination ID :	UTD981552177

Map Id: H34
Direction: E
Distance: 0.147 mi., 774 ft.
Elevation: 192 ft.
Relative: Higher

Site Name : LSD City of Los Angeles Bureau of Sanitation
3800 S Grand Ave
Los Angeles, CA 90037

Database(s) : [MANIFEST EPA] ***(cont.)***

Envirosite ID: 56762202
EPA ID: CAS111111019

MANIFEST EPA ***(cont.)***

Destination Name :	Clean Harbors Aragonite LLC
Destination Mailing :	PO Box 1339, Grantsville, UT 84029
Destination Address :	11600 North Aptus Road, Grantsville, UT 84029
Destination Contact :	N/R
Submission Type :	DataImage5Copy
Origin Type :	Service
Manifest Residue :	N
Rejection :	N
Last Date in Agency List :	2024-02-14

Waste Details

Waste Line Number :	1
Is DOT Hazardous :	Y
DOT ID Number :	UN3291
DOT Information :	UN3291, REGULATED MEDICAL WASTE, N.O.S. (SYRINGES AND NEEDLES), 6.2, PG II
Non Waste Description :	N/R
Quantity :	15 Pounds
Quantity Tons, Acute, Non-Acute :	0.0075, 0, 0.0075
Quantity Kg, Acute, Non-Acute :	0, 6.802725
Quantity Tons, Haz, Non-Haz :	0, 0.0075
Quantity Kg, Haz, Non-Haz :	0, 6.802725
Management Method :	H040 - INCINERATION
Is EPA Waste :	N
Federal Code :	N/R
State Code :	CA - 322

Waste Line Number :	2
Is DOT Hazardous :	N
DOT ID Number :	N/R
DOT Information :	N/R
Non Waste Description :	NONE, NON-RCRA HAZARDOUS WASTE, SOLIDS, N/A, NONE
Quantity :	60 Pounds
Quantity Tons, Acute, Non-Acute :	0.03, 0, 0.03
Quantity Kg, Acute, Non-Acute :	0, 27.2109
Quantity Tons, Haz, Non-Haz :	0, 0.03
Quantity Kg, Haz, Non-Haz :	0, 27.2109
Management Method :	H040 - INCINERATION
Is EPA Waste :	N
Federal Code :	N/R
State Code :	CA - 322, CA - 352, CA - 531

Map Id: H35
Direction: E
Distance: 0.147 mi., 778 ft.
Elevation: 192 ft.
Relative: Higher

Site Name : CATALINA GRAPHICS | GUILD PRINTING CO INC
380 W 38TH ST
LOS ANGELES, CA 90037

Database(s) : [HAZNET - CA, HWG - CA]

Envirosite ID: 56762209
EPA ID: CAD981163660

HAZNET - CA

Facility Name :	CATALINA GRAPHICS
Facility Address :	380 W 38TH ST, LOS ANGELES, CA 90037
County :	LOS ANGELES

Site Details

Generator EPA ID :	CAD981163660
Active :	Inactive
Category :	STATE
Facility Types :	N/R
Type :	PERMANENT
Contact Name :	N/R
Contact Phone :	N/R
Facility Mailing Address :	380 W 38TH ST, LOS ANGELES, CA 900370000
Latitude :	34.01493090
Longitude :	-118.27899901
Agency Hyperlink :	Click here for hyperlink provided by the agency.
Last Date in Agency List :	2021-07-08

Facility Name :	GUILD PRINTING CO INC
Facility Address :	380 W 38TH ST, LOS ANGELES, CA 90037
County :	LOS ANGELES

Site Details

Generator EPA ID :	CAL000143075
Active :	Inactive
Category :	STATE
Facility Types :	N/R
Type :	PERMANENT
Contact Name :	N/R
Contact Phone :	N/R
Facility Mailing Address :	3801 S GRAND AVE, LOS ANGELES, CA 900370000
Latitude :	34.01493090
Longitude :	-118.27899901
Agency Hyperlink :	Click here for hyperlink provided by the agency.
Last Date in Agency List :	2021-07-08

HWG - CA

Facility Name :	CATALINA GRAPHICS
Facility Address :	380 W 38TH ST, LOS ANGELES, CA 90037
County :	LOS ANGELES

EPA ID :	CAD981163660
Status :	Inactive
Category :	STATE
Type :	PERMANENT
Facility Type :	N/R
Mailing Address :	380 W 38TH ST, LOS ANGELES, CA 900370000
Owner Name :	N/R
Owner Address :	N/A

Map Id: H35
Direction: E
Distance: 0.147 mi., 778 ft.
Elevation: 192 ft.
Relative: Higher

Site Name : CATALINA GRAPHICS | GUILD PRINTING CO INC
380 W 38TH ST
LOS ANGELES, CA 90037

Database(s) : [HAZNET - CA, HWG - CA] ***(cont.)***

Envirosite ID: 56762209
EPA ID: CAD981163660

HWG - CA ***(cont.)***

Operator Name :	UNDELIVERABLE SURVEY 1-18-95LC
Operator Address :	N/A
Latitude :	34.014991
Longitude :	-118.278871
Facility Name :	GUILD PRINTING CO INC
Facility Address :	380 W 38TH ST, LOS ANGELES, CA 90037
County :	LOS ANGELES
EPA ID :	CAL000143075
Status :	Inactive
Category :	STATE
Type :	PERMANENT
Facility Type :	N/R
Mailing Address :	3801 S GRAND AVE, LOS ANGELES, CA 900370000
Owner Name :	CORPORATION
Owner Address :	380 W 38TH ST, LOS ANGELES, CA
Operator Name :	BILL FAHEY
Operator Address :	380 W 38TH ST, LOS ANGELES, CA
Latitude :	34.014991
Longitude :	-118.278871

Map Id: H36
Direction: E
Distance: 0.150 mi., 793 ft.
Elevation: 192 ft.
Relative: Higher

Site Name : IRVIN KASS
3760 S GRAND AVE
LOS ANGELES, CA 90007

Database(s) : [HAZNET - CA, HWG - CA]

Envirosite ID: 56762204
EPA ID: CAC002725137

HAZNET - CA

Facility Name :	IRVIN KASS
Facility Address :	3760 S GRAND AVE, LOS ANGELES, CA 90007
County :	LOS ANGELES

Site Details

Generator EPA ID :	CAC002725137
Active :	Inactive
Category :	STATE
Facility Types :	N/R
Type :	TEMPORARY
Contact Name :	N/R
Contact Phone :	N/R
Facility Mailing Address :	645 FRONT ST STE 103, SAN DIEGO, CA 92101
Latitude :	34.01537778
Longitude :	-118.27917144
Agency Hyperlink :	Click here for hyperlink provided by the agency.

Map Id: H36
Direction: E
Distance: 0.150 mi., 793 ft.
Elevation: 192 ft.
Relative: Higher

Site Name : IRVIN KASS
3760 S GRAND AVE
LOS ANGELES, CA 90007

Database(s) : [HAZNET - CA, HWG - CA] ***(cont.)***

Envirosite ID: 56762204
EPA ID: CAC002725137

HAZNET - CA ***(cont.)***

Last Date in Agency List :	2021-07-08

Waste Generator Details

State Waste :	2013: 291 - Latex waste, 0.417 tons to CAD028409019 2013: 331 - Off-specification, aged or surplus organics, 0.0066 tons to CAD028409019

HWG - CA

Facility Name :	IRVIN KASS
Facility Address :	3760 S GRAND AVE, LOS ANGELES, CA 90007
County :	LOS ANGELES
EPA ID :	CAC002725137
Status :	Inactive
Category :	STATE
Type :	TEMPORARY
Facility Type :	N/R
Mailing Address :	645 FRONT ST STE 103, SAN DIEGO, CA 92101
Owner Name :	IRVING KASS
Owner Address :	645 FRONT ST STE 103, SAN DIEGO, CA 92101
Operator Name :	IRVING KASS
Operator Address :	645 FRONT ST STE 103, SAN DIEGO, CA 92101
Latitude :	34.01515
Longitude :	-118.27891

Map Id: G37
Direction: ENE
Distance: 0.152 mi., 802 ft.
Elevation: 194 ft.
Relative: Higher

Site Name : UNIVERSITY OF SOUTHERN CALIFORNIA (RAN BLDG.)
3716 S. HOPE ST.
LOS ANGELES, CA 90089

Database(s) : [ECHO, FRS, HWG - CA, MANIFEST EPA, RCRA_NONGEN]

Envirosite ID: 56762201
EPA ID: CAC003132768

ECHO

Facility Name :	UNIVERSITY OF SOUTHERN CALIFORNIA (RAN BLDG.)
Facility Address :	3716 S. HOPE ST., LOS ANGELES, CA 90089
County :	LOS ANGELES
Last Inspection Date :	N/R
Registry ID :	N/R
FIPS Code :	N/R
EPA Region :	09
Inspection Count :	0
Last Inspection Days :	N/R
Informal Count :	0

Map Id: G37
Direction: ENE
Distance: 0.152 mi., 802 ft.
Elevation: 194 ft.
Relative: Higher

Site Name : UNIVERSITY OF SOUTHERN CALIFORNIA (RAN BLDG.)
3716 S. HOPE ST.
LOS ANGELES, CA 90089

Database(s) : [ECHO, FRS, HWG - CA, MANIFEST EPA, RCRA_NONGEN] ***(cont.)***

Envirosite ID: 56762201
EPA ID: CAC003132768

ECHO ***(cont.)***

Last Informal Action Date :	N/R
Formal Action Count :	0
Last Formal Action Date :	N/R
Total Penalties :	0
Penalty Count :	N/R
Last Penalty Date :	N/R
Last Penalty Amount :	N/R
QTRS IN NC :	0
Programs IN SNC :	0
Current Compliance Status :	No Violation Identified
Three-Year Compliance Status :	_____
Collection Method :	Zip Code Centroid
Reference Point :	N/R
Accuracy Meters :	10000
Derived Tribes :	N/R
Derived HUC :	N/R
Derived WBD :	N/R
Derived STCTY FIPS :	N/R
Derived Zip :	N/R
Derived CD113 :	N/R
Derived CB2010 :	N/R
MYRTK Universe :	NNN
NPDES IDs :	N/R
CWA Permit Types :	N/R
CWA Compliance Tracking :	N/R
CWA NAICS :	N/R
CWA SICS :	N/R
CWA Inspection Count :	N/R
CWA Last Inspection Days :	N/R
CWA Informal Count :	N/R
CWA Formal Action Count :	N/R
CWA Last Formal Action Date :	N/R
CWA Penalties :	N/R
CWA Last Penalty Date :	N/R
CWA Last Penalty Amount :	N/R
CWA Quarters IN NC :	N/R
CWA Current Compliance Status :	N/R
CWA Current SNC Flag :	N
CWA 13 Quarters Compliance Status :	N/R
CWA 13 Quarters Effluent Exceedances:	N/R
CWA Three-Year QNCR Codes :	N/R
DFR URL :	Click here for hyperlink provided by the agency.
Facility SIC :	N/R
Facility NAICS :	611310 - Colleges, Universities, and Professional Schools
Facility Last Inspection EPA Date :	N/R
Facility Last Inspection State Date :	N/R
Facility Last Formal Act EPA Date :	N/R
Facility Last Formal Act State Date :	N/R
Facility Last Informal Act EPA Date :	N/R
Facility Last Informal Act State Date:	N/R
Facility Federal Agency :	N/R
TRI Reporter :	N/R
Facility Imp Water Flag :	N/R
Current SNC Flag :	N
Indian County Flag :	N

Map Id: G37
Direction: ENE
Distance: 0.152 mi., 802 ft.
Elevation: 194 ft.
Relative: Higher

Site Name : UNIVERSITY OF SOUTHERN CALIFORNIA (RAN BLDG.)
3716 S. HOPE ST.
LOS ANGELES, CA 90089

Database(s) : [ECHO, FRS, HWG - CA, MANIFEST EPA, RCRA_NONGEN] ***(cont.)***

Envirosite ID: 56762201
EPA ID: CAC003132768

ECHO ***(cont.)***

Federal Flag :	N/R
US Mexico Border Flag :	N/R
Chesapeak Bay Flag :	N/R
AIR Flag :	N
NPDES Flag :	N
SDWIS Flag :	N
RCRA Flag :	Y
TRI Flag :	N
GHG Flag :	N
Major Flag :	N/R
Active Flag :	N/R
NAA Flag :	N
Latitude :	34.021685
Longitude :	-118.285797
Last Date in Agency List :	2021-10-15
Last Inspection Date :	N/R
Registry ID :	110071115561
FIPS Code :	06037
EPA Region :	09
Inspection Count :	0
Last Inspection Days :	N/R
Informal Count :	0
Last Informal Action Date :	N/R
Formal Action Count :	0
Last Formal Action Date :	N/R
Total Penalties :	0
Penalty Count :	N/R
Last Penalty Date :	N/R
Last Penalty Amount :	N/R
QTRS IN NC :	0
Programs IN SNC :	0
Current Compliance Status :	No Violation Identified
Three-Year Compliance Status :	_____
Collection Method :	Zip Code Centroid
Reference Point :	N/R
Accuracy Meters :	10000
Derived Tribes :	N/R
Derived HUC :	N/R
Derived WBD :	N/R
Derived STCTY FIPS :	N/R
Derived Zip :	N/R
Derived CD113 :	N/R
Derived CB2010 :	N/R
MYRTK Universe :	NNN
NPDES IDs :	N/R
CWA Permit Types :	N/R
CWA Compliance Tracking :	N/R
CWA NAICS :	N/R
CWA SICS :	N/R
CWA Inspection Count :	N/R
CWA Last Inspection Days :	N/R
CWA Informal Count :	N/R
CWA Formal Action Count :	N/R

Map Id: G37
Direction: ENE
Distance: 0.152 mi., 802 ft.
Elevation: 194 ft.
Relative: Higher

Site Name : UNIVERSITY OF SOUTHERN CALIFORNIA (RAN BLDG.)
3716 S. HOPE ST.
LOS ANGELES, CA 90089

Database(s) : [ECHO, FRS, HWG - CA, MANIFEST EPA, RCRA_NONGEN] ***(cont.)***

Envirosite ID: 56762201
EPA ID: CAC003132768

ECHO ***(cont.)***

CWA Last Formal Action Date :	N/R
CWA Penalties :	N/R
CWA Last Penalty Date :	N/R
CWA Last Penalty Amount :	N/R
CWA Quarters IN NC :	N/R
CWA Current Compliance Status :	N/R
CWA Current SNC Flag :	N
CWA 13 Quarters Compliance Status :	N/R
CWA 13 Quarters Effluent Exceedances:	N/R
CWA Three-Year QNCR Codes :	N/R
DFR URL :	Click here for hyperlink provided by the agency.
Facility SIC :	N/R
Facility NAICS :	611310 - Colleges, Universities, and Professional Schools
Facility Last Inspection EPA Date :	N/R
Facility Last Inspection State Date :	N/R
Facility Last Formal Act EPA Date :	N/R
Facility Last Formal Act State Date :	N/R
Facility Last Informal Act EPA Date :	N/R
Facility Last Informal Act State Date:	N/R
Facility Federal Agency :	N/R
TRI Reporter :	N/R
Facility Imp Water Flag :	N/R
Current SNC Flag :	N
Indian County Flag :	N
Federal Flag :	N/R
US Mexico Border Flag :	N/R
Chesapeak Bay Flag :	N/R
AIR Flag :	N
NPDES Flag :	N
SDWIS Flag :	N
RCRA Flag :	Y
TRI Flag :	N
GHG Flag :	N
Major Flag :	N/R
Active Flag :	N/R
NAA Flag :	N
Latitude :	34.021685
Longitude :	-118.285797
Last Date in Agency List :	2023-07-21

FRS

Facility Name :	UNIVERSITY OF SOUTHERN CALIFORNIA (RAN BLDG.)
Facility Address :	3716 S. HOPE ST., LOS ANGELES, CA 90089
County :	LOS ANGELES

Site Details

Registry ID :	110071115561
FRS Facility URL :	Click here for hyperlink provided by the agency.
Last Date in Agency List :	2024-05-20

Map Id: G37
Direction: ENE
Distance: 0.152 mi., 802 ft.
Elevation: 194 ft.
Relative: Higher

Site Name : UNIVERSITY OF SOUTHERN CALIFORNIA (RAN BLDG.)
3716 S. HOPE ST.
LOS ANGELES, CA 90089

Database(s) : [ECHO, FRS, HWG - CA, MANIFEST EPA, RCRA_NONGEN] ***(cont.)***

Envirosite ID: 56762201
EPA ID: CAC003132768

FRS ***(cont.)***

Source Description

Source Description :

RCRAInfo is EPA's comprehensive information system that supports the Resource Conservation and Recovery Act (RCRA) of 1976 and the Hazardous and Solid Waste Amendments (HSWA) of 1984 through the tracking of events and activities related to facilities that generate, transport, and treat, store, or dispose of hazardous waste. RCRAInfo allows RCRA program staff to track the notification, permit, compliance, and corrective action activities required under RCRA. RCRAInfo also supports generation of the National Hazardous Waste Biennial Report. All generators and treatment, storage, and disposal facilities who handle hazardous waste are required to report to the EPA Administrator at least once every two years to support creation of the Biennial Report.

FRS Environmental Interest

Source and System ID :	RCRAINFO - CAC003132768

HWG - CA

Facility Name :	UNIVERSITY OF SOUTHERN CALIFORNIA (RAN BLDG.)
Facility Address :	3716 S. HOPE ST., LOS ANGELES, CA 90089
County :	LOS ANGELES
EPA ID :	CAC003132768
Status :	Inactive
Category :	STATE
Type :	TEMPORARY
Facility Type :	N/R
Mailing Address :	3434 S GRAND AVE CAL120 - EHS, LOS ANGELES, CA 900890000
Owner Name :	UNIVERSITY SOUTHERN CALIFORNIA
Owner Address :	3434 S GRAND AVE CAL 120 - EHS, LOS ANGELES, CA 900890000
Operator Name :	ANTHONY RODRIGUEZ
Operator Address :	3434 S. GRAND AVE. CAL 120, EHS, LOS ANGELES, CA 90089
Latitude :	34.016291
Longitude :	-118.279534

MANIFEST EPA

Manifest Details

Manifest Number :	015354422FLE
Shipped Date :	2021-08-10
Updated Date :	2021-09-14
Received Date :	2021-08-16
Status :	Signed
Generator ID :	CAC003132768
Generator Name :	UNIVERSITY OF SOUTHERN CALIFORNIA (RAN BLDG.)
Generator Address :	3716 S. HOPE ST., LOS ANGELES, CA 90089
Generator Mailing :	3434 S. GRAND AVE. CAL 120-31, LOS ANGELES, CA 90089
Generator Contact :	N/R
Destination ID :	CAD028409019
Destination Name :	CROSBY & OVERTON
Destination Mailing :	1630 W. 17TH STREET CA90813 CA037US 1630, LONG BEACH, CA 90813
Destination Address :	1630 W. 17TH STREET, LONG BEACH, CA 90813-0000
Destination Contact :	N/R

Map Id: G37
Direction: ENE
Distance: 0.152 mi., 802 ft.
Elevation: 194 ft.
Relative: Higher

Site Name : UNIVERSITY OF SOUTHERN CALIFORNIA (RAN BLDG.)
3716 S. HOPE ST.
LOS ANGELES, CA 90089

Database(s) : [ECHO, FRS, HWG - CA, MANIFEST EPA, RCRA_NONGEN] ***(cont.)***

Envirosite ID: 56762201
EPA ID: CAC003132768

MANIFEST EPA ***(cont.)***

Submission Type :	DataImage5Copy
Origin Type :	Web
Manifest Residue :	N
Rejection :	N
Last Date in Agency List :	2024-02-14

Waste Details

Waste Line Number :	1
Is DOT Hazardous :	N
DOT ID Number :	N/R
DOT Information :	N/R
Non Waste Description :	NON RCRA HAZARDOUS WASTE SOLID
Quantity :	460 Pounds
Quantity Tons, Acute, Non-Acute :	0.23, 0, 0.23
Quantity Kg, Acute, Non-Acute :	0, 208.61691
Quantity Tons, Haz, Non-Haz :	0, 0.23
Quantity Kg, Haz, Non-Haz :	0, 208.61691
Management Method :	H141 - STORAGE, BULKING AND/OR TRANSFER OFF SITE
Is EPA Waste :	N
Federal Code :	N/R
State Code :	CA - 181

Waste Line Number :	2
Is DOT Hazardous :	N
DOT ID Number :	N/R
DOT Information :	N/R
Non Waste Description :	NON RCRA HAZARDOUS WASTE LIQUID
Quantity :	50 Gallons
Quantity Tons, Acute, Non-Acute :	0.20850709, 0, 0.20850709
Quantity Kg, Acute, Non-Acute :	0, 189.1222
Quantity Tons, Haz, Non-Haz :	0, 0.20850709
Quantity Kg, Haz, Non-Haz :	0, 189.1222
Management Method :	H141 - STORAGE, BULKING AND/OR TRANSFER OFF SITE
Is EPA Waste :	N
Federal Code :	N/R
State Code :	CA - 331

Waste Line Number :	3
Is DOT Hazardous :	N
DOT ID Number :	N/R
DOT Information :	N/R
Non Waste Description :	NON RCRA HAZARDOUS WASTE LIQUID
Quantity :	10 Gallons
Quantity Tons, Acute, Non-Acute :	0.041701417, 0, 0.041701417
Quantity Kg, Acute, Non-Acute :	0, 37.824436
Quantity Tons, Haz, Non-Haz :	0, 0.041701417
Quantity Kg, Haz, Non-Haz :	0, 37.824436
Management Method :	H141 - STORAGE, BULKING AND/OR TRANSFER OFF SITE
Is EPA Waste :	N
Federal Code :	N/R
State Code :	CA - 331

Map Id: G37
Direction: ENE
Distance: 0.152 mi., 802 ft.
Elevation: 194 ft.
Relative: Higher

Site Name : UNIVERSITY OF SOUTHERN CALIFORNIA (RAN BLDG.)
3716 S. HOPE ST.
LOS ANGELES, CA 90089

Database(s) : [ECHO, FRS, HWG - CA, MANIFEST EPA, RCRA_NONGEN] ***(cont.)***

Envirosite ID: 56762201
EPA ID: CAC003132768

MANIFEST EPA ***(cont.)***

Manifest Details

Manifest Number :	015354422FLE
Shipped Date :	2021-08-10
Updated Date :	2021-09-14
Received Date :	2021-08-16
Status :	Signed
Generator ID :	CAC003132768
Generator Name :	UNIVERSITY OF SOUTHERN CALIFORNIA (RAN BLDG.)
Generator Address :	3716 S. HOPE ST., LOS ANGELES, CA 90089
Generator Mailing :	3434 S. GRAND AVE. CAL 120-31, LOS ANGELES, CA 90089
Generator Contact :	N/R
Destination ID :	CAD028409019
Destination Name :	CROSBY & OVERTON
Destination Mailing :	1630 W. 17TH STREET CA90813 CA037US 1630, LONG BEACH, CA 90813
Destination Address :	1630 W. 17TH STREET, LONG BEACH, CA 90813-0000
Destination Contact :	N/R
Submission Type :	DataImage5Copy
Origin Type :	Web
Manifest Residue :	N
Rejection :	N
Last Date in Agency List :	2023-09-27

Waste Details

Waste Line Number :	1
Is DOT Hazardous :	N
DOT ID Number :	N/R
DOT Information :	N/R
Non Waste Description :	NON RCRA HAZARDOUS WASTE SOLID
Quantity :	460 Pounds
Quantity Tons, Acute, Non-Acute :	0.23, 0, 0.23
Quantity Kg, Acute, Non-Acute :	0, 208.61691
Quantity Tons, Haz, Non-Haz :	0, 0.23
Quantity Kg, Haz, Non-Haz :	0, 208.61691
Management Method :	H141 - STORAGE, BULKING AND/OR TRANSFER OFF SITE
Is EPA Waste :	N
Federal Code :	N/R
State Code :	CA - 181

Waste Line Number :	2
Is DOT Hazardous :	N
DOT ID Number :	N/R
DOT Information :	N/R
Non Waste Description :	NON RCRA HAZARDOUS WASTE LIQUID
Quantity :	50 Gallons
Quantity Tons, Acute, Non-Acute :	0.20850709, 0, 0.20850709
Quantity Kg, Acute, Non-Acute :	0, 189.1222
Quantity Tons, Haz, Non-Haz :	0, 0.20850709
Quantity Kg, Haz, Non-Haz :	0, 189.1222
Management Method :	H141 - STORAGE, BULKING AND/OR TRANSFER OFF SITE
Is EPA Waste :	N
Federal Code :	N/R
State Code :	CA - 331

Map Id: G37
Direction: ENE
Distance: 0.152 mi., 802 ft.
Elevation: 194 ft.
Relative: Higher

Site Name : UNIVERSITY OF SOUTHERN CALIFORNIA (RAN BLDG.)
3716 S. HOPE ST.
LOS ANGELES, CA 90089

Database(s) : [ECHO, FRS, HWG - CA, MANIFEST EPA, RCRA_NONGEN] ***(cont.)***

Envirosite ID: 56762201
EPA ID: CAC003132768

MANIFEST EPA ***(cont.)***

Waste Line Number :	3
Is DOT Hazardous :	N
DOT ID Number :	N/R
DOT Information :	N/R
Non Waste Description :	NON RCRA HAZARDOUS WASTE LIQUID
Quantity :	10 Gallons
Quantity Tons, Acute, Non-Acute :	0.041701417, 0, 0.041701417
Quantity Kg, Acute, Non-Acute :	0, 37.824436
Quantity Tons, Haz, Non-Haz :	0, 0.041701417
Quantity Kg, Haz, Non-Haz :	0, 37.824436
Management Method :	H141 - STORAGE, BULKING AND/OR TRANSFER OFF SITE
Is EPA Waste :	N
Federal Code :	N/R
State Code :	CA - 331

RCRA_NONGEN

Facility Name :	UNIVERSITY OF SOUTHERN CALIFORNIA (RAN BLDG.)
Facility Address :	3716 S. HOPE ST., LOS ANGELES, CA 90089
County :	LOS ANGELES
Date Form Received by Agency :	2021-08-04
EPA ID :	CAC003132768
Mailing Address :	3434 S. GRAND AVE. CAL 120-31, LOS ANGELES, CA 90089
Contact :	ANTHONY RODRIGUEZ
Contact Address :	3434 S. GRAND AVE. CAL 120, LOS ANGELES, CA 90089
Contact Country :	N/R
Contact Telephone :	213-740-7215
Contact Email :	ANTHONYR@USC.EDU
EPA Region :	09
Land Type :	Not Reported
Source Type :	Implementer
Classification :	Not a generator, verified
Description :	Not a generator, verified
Last Date in Agency List :	2024-03-19

Owner/Operator Summary

Owner/Operator Name :	ANTHONY RODRIGUEZ
Owner/Operator Address :	3434 S. GRAND AVE. CAL 120, LOS ANGELES, CA 90089
Owner/Operator Country :	N/R
Owner/Operator Telephone :	213-740-7215
Owner/Operator Email :	N/R
Owner/Operator Fax :	N/R
Legal Status :	Other land type
Owner/Operator Type :	Operator
Owner/Operator Start Date :	N/R
Owner/Operator End Date :	N/R
Owner/Operator Name :	UNIVERSITY OF SOUTHERN CALIFORNIA
Owner/Operator Address :	3434 S. GRAND AVE. CAL 120-31, LOS ANGELES, CA 90089
Owner/Operator Country :	N/R

Map Id: G37
Direction: ENE
Distance: 0.152 mi., 802 ft.
Elevation: 194 ft.
Relative: Higher

Site Name : UNIVERSITY OF SOUTHERN CALIFORNIA (RAN BLDG.)
3716 S. HOPE ST.
LOS ANGELES, CA 90089

Database(s) : [ECHO, FRS, HWG - CA, MANIFEST EPA, RCRA_NONGEN] ***(cont.)***

Envirosite ID: 56762201
EPA ID: CAC003132768

RCRA_NONGEN ***(cont.)***

Owner/Operator Telephone :	213-740-7215
Owner/Operator Email :	N/R
Owner/Operator Fax :	N/R
Legal Status :	Other land type
Owner/Operator Type :	Owner
Owner/Operator Start Date :	N/R
Owner/Operator End Date :	N/R

Handler Activities Summary

U.S. Importer of Hazardous Waste :	N
Mixed Waste (Haz. and Radioactive) :	N/R
Recycler of Hazardous Waste :	N
Transporter of Hazardous Waste :	N
Treater, Storer or Disposer of HW :	N
Underground Injection Activity :	N
On-site Burner Exemption :	N
Furnace Exemption :	N
Used Oil Fuel Burner :	N
Used Oil Processor :	N
Used Oil Refiner :	N
Used Oil Fuel Marketer to Burner :	N
Used Oil Specification Marketer :	N
Used Oil Transfer Facility :	N
Used Oil Transporter :	N

Notices of Violations Summary

Regulation Violated :	N

Map Id: 38
Direction: NE
Distance: 0.157 mi., 830 ft.
Elevation: 192 ft.
Relative: Higher

Site Name : LSD City of Los Angeles Bureau of Sanitation
387 W 37th St
Los Angeles, CA 90007

Database(s) : [MANIFEST EPA]

Envirosite ID: 42520191
EPA ID: CAS111111019

MANIFEST EPA

Manifest Details

Manifest Number :	014457403FLE
Shipped Date :	2020-06-19
Updated Date :	2020-07-10
Received Date :	2020-06-19
Status :	Signed
Generator ID :	CAS111111019
Generator Name :	LSD City of Los Angeles Bureau of Sanitation

Map Id: 38
Direction: NE
Distance: 0.157 mi., 830 ft.
Elevation: 192 ft.
Relative: Higher

Site Name : LSD City of Los Angeles Bureau of Sanitation
387 W 37th St
Los Angeles, CA 90007

Database(s) : [MANIFEST EPA] ***(cont.)***

Envirosite ID: 42520191
EPA ID: CAS111111019

MANIFEST EPA ***(cont.)***

Generator Address :	387 W 37th St, Los Angeles, CA 90007
Generator Mailing :	Livability Services Division, 2469 E. Washington B, Los Angeles, CA 90023
Generator Contact :	LSD City of Los Angeles Bureau of Sanitation
Destination ID :	CAD044429835
Destination Name :	Clean Harbors Wilmington LLC
Destination Mailing :	1737 East Denni Street, Wilmington, CA 90744
Destination Address :	1737 East Denni Street, Wilmington, CA 90744
Destination Contact :	N/R
Submission Type :	DataImage5Copy
Origin Type :	Service
Manifest Residue :	N
Rejection :	N
Last Date in Agency List :	2024-02-14

Waste Details

Waste Line Number :	1
Is DOT Hazardous :	Y
DOT ID Number :	UN1950
DOT Information :	UN1950, WASTE AEROSOLS, FLAMMABLE, (EACH NOT EXCEEDING 1 L CAPACITY) (EACH NOT EXCEEDING 1 L CAPACITY), 2.1, NONE
Non Waste Description :	N/R
Quantity :	20 Pounds
Quantity Tons, Acute, Non-Acute :	0.01, 0, 0.01
Quantity Kg, Acute, Non-Acute :	0, 9.0703
Quantity Tons, Haz, Non-Haz :	0.01, 0
Quantity Kg, Haz, Non-Haz :	9.0703, 0
Management Method :	H141 - STORAGE, BULKING AND/OR TRANSFER OFF SITE
Is EPA Waste :	Y
Federal Code :	D001
State Code :	CA - 331

Waste Line Number :	2
Is DOT Hazardous :	Y
DOT ID Number :	UN1263
DOT Information :	UN1263, WASTE PAINT, 3, PG III, (LOOSEPACK)
Non Waste Description :	N/R
Quantity :	200 Pounds
Quantity Tons, Acute, Non-Acute :	0.1, 0, 0.1
Quantity Kg, Acute, Non-Acute :	0, 90.703
Quantity Tons, Haz, Non-Haz :	0.1, 0
Quantity Kg, Haz, Non-Haz :	90.703, 0
Management Method :	H141 - STORAGE, BULKING AND/OR TRANSFER OFF SITE
Is EPA Waste :	Y
Federal Code :	D001
State Code :	CA - 291, CA - 331

Map Id: 38
Direction: NE
Distance: 0.157 mi., 830 ft.
Elevation: 192 ft.
Relative: Higher

Site Name : LSD City of Los Angeles Bureau of Sanitation
387 W 37th St
Los Angeles, CA 90007

Database(s) : [MANIFEST EPA] ***(cont.)***

Envirosite ID: 42520191
EPA ID: CAS111111019

MANIFEST EPA ***(cont.)***

Manifest Details

Manifest Number :	014459378FLE
Shipped Date :	2020-06-19
Updated Date :	2021-06-22
Received Date :	2020-06-29
Status :	Corrected
Generator ID :	CAS111111019
Generator Name :	LSD City of Los Angeles Bureau of Sanitation
Generator Address :	387 W 37th St, Los Angeles, CA 90007
Generator Mailing :	Livability Services Division, 2649 E. Washington B, Los Angeles, CA 90023
Generator Contact :	LSD City of Los Angeles Bureau of Sanitation
Destination ID :	UTD981552177
Destination Name :	Clean Harbors Aragonite LLC
Destination Mailing :	PO Box 1339, Grantsville, UT 84029
Destination Address :	11600 North Aptus Road, Grantsville, UT 84029
Destination Contact :	N/R
Submission Type :	DataImage5Copy
Origin Type :	Service
Manifest Residue :	N
Rejection :	N
Last Date in Agency List :	2024-02-14

Waste Details

Waste Line Number :	1
Is DOT Hazardous :	N
DOT ID Number :	N/R
DOT Information :	N/R
Non Waste Description :	NONE, NON-RCRA HAZARDOUS WASTE, SOLIDS, N/A, NONE
Quantity :	80 Pounds
Quantity Tons, Acute, Non-Acute :	0.04, 0, 0.04
Quantity Kg, Acute, Non-Acute :	0, 36.2812
Quantity Tons, Haz, Non-Haz :	0, 0.04
Quantity Kg, Haz, Non-Haz :	0, 36.2812
Management Method :	H040 - INCINERATION
Is EPA Waste :	N
Federal Code :	N/R
State Code :	CA - 322, CA - 352, CA - 531

Map Id: H39
Direction: E
Distance: 0.157 mi., 831 ft.
Elevation: 192 ft.
Relative: Higher

Site Name : BLADE GRAFIX
3748 S GRAND AVE
LOS ANGELES, CA 90007

Database(s) : [ECHO, FRS, HAZNET - CA, HWG - CA, RCRA_SQG]

Envirosite ID: 56762208
EPA ID: N/R

ECHO

Facility Name :	BLADE GRAFIX
Facility Address :	3748 S GRAND AVE, LOS ANGELES, CA 90007
County :	LOS ANGELES
Last Inspection Date :	N/R
Registry ID :	110002911500
FIPS Code :	06037
EPA Region :	09
Inspection Count :	0
Last Inspection Days :	N/R
Informal Count :	0
Last Informal Action Date :	N/R
Formal Action Count :	0
Last Formal Action Date :	N/R
Total Penalties :	0
Penalty Count :	N/R
Last Penalty Date :	N/R
Last Penalty Amount :	N/R
QTRS IN NC :	0
Programs IN SNC :	0
Current Compliance Status :	No Violation Identified
Three-Year Compliance Status :	_____
Collection Method :	ADDRESS MATCHING-HOUSE NUMBER
Reference Point :	ENTRANCE POINT OF A FACILITY OR STATION
Accuracy Meters :	150
Derived Tribes :	N/R
Derived HUC :	18070105
Derived WBD :	N/R
Derived STCTY FIPS :	06037
Derived Zip :	90007
Derived CD113 :	37
Derived CB2010 :	060372311001009
MYRTK Universe :	NNN
NPDES IDs :	N/R
CWA Permit Types :	N/R
CWA Compliance Tracking :	N/R
CWA NAICS :	N/R
CWA SICS :	N/R
CWA Inspection Count :	N/R
CWA Last Inspection Days :	N/R
CWA Informal Count :	N/R
CWA Formal Action Count :	N/R
CWA Last Formal Action Date :	N/R
CWA Penalties :	N/R
CWA Last Penalty Date :	N/R
CWA Last Penalty Amount :	N/R
CWA Quarters IN NC :	N/R
CWA Current Compliance Status :	N/R
CWA Current SNC Flag :	N
CWA 13 Quarters Compliance Status :	N/R
CWA 13 Quarters Effluent Exceedances:	N/R
CWA Three-Year QNCR Codes :	N/R
DFR URL :	Click here for hyperlink provided by the agency.
Facility SIC :	N/R
Facility NAICS :	N/R

Map Id: H39
Direction: E
Distance: 0.157 mi., 831 ft.
Elevation: 192 ft.
Relative: Higher

Site Name : BLADE GRAFIX
3748 S GRAND AVE
LOS ANGELES, CA 90007

Database(s) : [ECHO, FRS, HAZNET - CA, HWG - CA, RCRA_SQG] ***(cont.)***

Envirosite ID: 56762208
EPA ID: N/R

ECHO ***(cont.)***

Facility Last Inspection EPA Date :	N/R
Facility Last Inspection State Date :	N/R
Facility Last Formal Act EPA Date :	N/R
Facility Last Formal Act State Date :	N/R
Facility Last Informal Act EPA Date :	N/R
Facility Last Informal Act State Date:	N/R
Facility Federal Agency :	N/R
TRI Reporter :	N/R
Facility Imp Water Flag :	N/R
Current SNC Flag :	N
Indian County Flag :	N
Federal Flag :	N/R
US Mexico Border Flag :	N
Chesapeak Bay Flag :	N/R
AIR Flag :	N
NPDES Flag :	N
SDWIS Flag :	N
RCRA Flag :	Y
TRI Flag :	N
GHG Flag :	N
Major Flag :	N/R
Active Flag :	Y
NAA Flag :	Y
Latitude :	34.015557
Longitude :	-118.27913
Last Date in Agency List :	2023-07-21

FRS

Facility Name :	BLADE GRAFIX
Facility Address :	3748 S GRAND AVE, LOS ANGELES, CA 90007
County :	LOS ANGELES

Site Details

Registry ID :	110002911500
FRS Facility URL :	Click here for hyperlink provided by the agency.
Last Date in Agency List :	2024-05-20

Source Description

Source Description :

RCRAInfo is EPA’s comprehensive information system that supports the Resource Conservation and Recovery Act (RCRA) of 1976 and the Hazardous and Solid Waste Amendments (HSWA) of 1984 through the tracking of events and activities related to facilities that generate, transport, and treat, store, or dispose of hazardous waste. RCRAInfo allows RCRA program staff to track the notification, permit, compliance, and corrective action activities required under RCRA. RCRAInfo also supports generation of the National Hazardous Waste Biennial Report. All generators and treatment, storage, and disposal facilities who handle hazardous waste are required to report to the EPA Administrator at least once every two years to support creation of the Biennial Report.

Map Id: H39
Direction: E
Distance: 0.157 mi., 831 ft.
Elevation: 192 ft.
Relative: Higher

Site Name : BLADE GRAFIX
3748 S GRAND AVE
LOS ANGELES, CA 90007

Database(s) : [ECHO, FRS, HAZNET - CA, HWG - CA, RCRA_SQG] ***(cont.)***

Envirosite ID: 56762208
EPA ID: N/R

FRS ***(cont.)***

FRS Environmental Interest

Source and System ID :	RCRAINFO - CAR000011171

HAZNET - CA

Facility Name :	BLADE GRAFIX
Facility Address :	3748 S GRAND AVE, LOS ANGELES, CA 90007
County :	LOS ANGELES

Site Details

Generator EPA ID :	CAR000011171
Active :	Inactive
Category :	FEDERAL
Facility Types :	N/R
Type :	PERMANENT
Contact Name :	N/R
Contact Phone :	N/R
Facility Mailing Address :	3748 S GRAND AVE, LOS ANGELES, CA 900074331
Latitude :	34.01556306
Longitude :	-118.27905521
Agency Hyperlink :	Click here for hyperlink provided by the agency.
Last Date in Agency List :	2021-07-08

HWG - CA

Facility Name :	BLADE GRAFIX
Facility Address :	3748 S GRAND AVE, LOS ANGELES, CA 90007
County :	LOS ANGELES
EPA ID :	CAR000011171
Status :	Inactive
Category :	FEDERAL
Type :	PERMANENT
Facility Type :	N/R
Mailing Address :	3748 S GRAND AVE, LOS ANGELES, CA 900074331
Owner Name :	BLADE GRAFIX
Owner Address :	3748 S GRAND AVE, LOS ANGELES, CA 900074331
Operator Name :	BLADE GRAFIX
Operator Address :	INACT PER NONDEL 98VQ FINAL, LOS ANGELES, CA 900074331
Latitude :	34.015768
Longitude :	-118.27874

RCRA_SQG

Facility Name :	BLADE GRAFIX
Facility Address :	3748 S GRAND AVE, LOS ANGELES, CA 90007
County :	LOS ANGELES
Date Form Received by Agency :	1996-04-22
EPA ID :	CAR000011171
Mailing Address :	3748 S GRAND AVE, LOS ANGELES, CA 90007
Contact :	RANDY MCBRIDE

Map Id: H39
Direction: E
Distance: 0.157 mi., 831 ft.
Elevation: 192 ft.
Relative: Higher

Site Name : BLADE GRAFIX
3748 S GRAND AVE
LOS ANGELES, CA 90007

Database(s) : [ECHO, FRS, HAZNET - CA, HWG - CA, RCRA_SQG] ***(cont.)***

Envirosite ID: 56762208
EPA ID: N/R

RCRA_SQG ***(cont.)***

Contact Address :	3748 S GRAND AVE, LOS ANGELES, CA 90007
Contact Country :	US
Contact Telephone :	213-746-3632
Contact Email :	N/R
EPA Region :	09
Land Type :	Private
Source Type :	Notification
Classification :	Small Quantity Generator
Description :	Handlers that generate more than 100 and less than 1000 kilograms of hazardous waste during any calendar month and accumulate less than 6000 kg of hazardous waste at any time; or generate 100 kg or less of hazardous waste during any calendar month, and accumulate more than 1000 kg of hazardous waste at any time.
Last Date in Agency List :	2024-03-19

Owner/Operator Summary

Owner/Operator Name :	BLADE GRAFIX
Owner/Operator Address :	3748 S GRAND AVE, LOS ANGELES, CA 90007
Owner/Operator Country :	N/R
Owner/Operator Telephone :	213-746-3632
Owner/Operator Email :	N/R
Owner/Operator Fax :	N/R
Legal Status :	Private
Owner/Operator Type :	Owner
Owner/Operator Start Date :	N/R
Owner/Operator End Date :	N/R

Handler Activities Summary

U.S. Importer of Hazardous Waste :	N
Mixed Waste (Haz. and Radioactive) :	N
Recycler of Hazardous Waste :	N
Transporter of Hazardous Waste :	N
Treater, Storer or Disposer of HW :	N
Underground Injection Activity :	N
On-site Burner Exemption :	N
Furnace Exemption :	N
Used Oil Fuel Burner :	N
Used Oil Processor :	N
Used Oil Refiner :	N
Used Oil Fuel Marketer to Burner :	N
Used Oil Specification Marketer :	N
Used Oil Transfer Facility :	N
Used Oil Transporter :	N

Notices of Violations Summary

Regulation Violated :	N

Map Id: H40
Direction: E
Distance: 0.166 mi., 876 ft.
Elevation: 192 ft.
Relative: Higher

Site Name : CREATE IMPRESSIONS | PRINTZONE INC
3750 S GRAND AVE
LOS ANGELES, CA 90007

Database(s) : [FRS, HAZNET - CA, HWG - CA]

Envirosite ID: 56762206
EPA ID: CAL000277166

FRS

Facility Name : CREATE IMPRESSIONS
Facility Address : 3750 S. GRAND AVE., LOS ANGELES, CA 90007
County : N/R

Site Details
Registry ID : 110070272178
FRS Facility URL : Click here for hyperlink provided by the agency.
Last Date in Agency List : 2024-05-20

Source Description
Source Description : OSHA-OIS

FRS Environmental Interest
Source and System ID : OSHA-OIS - 300867918

HAZNET - CA

Facility Name : CREATE IMPRESSIONS
Facility Address : 3750 S GRAND AVE, LOS ANGELES, CA 90007
County : LOS ANGELES

Site Details
Generator EPA ID : CAL000277166
Active : Inactive
Category : STATE
Facility Types : N/R
Type : PERMANENT
Contact Name : N/R
Contact Phone : N/R
Facility Mailing Address : 3750 S GRAND AVE, LOS ANGELES, CA 90007
Latitude : 34.01552734
Longitude : -118.27907791
Agency Hyperlink : Click here for hyperlink provided by the agency.
Last Date in Agency List : 2021-07-08

Waste Generator Details

State Waste : 2006: 213 - Hydrocarbon solvents (benzene, hexane, Stoddard, Etc.), 0.06255 tons to CAT000613976

Facility Name : PRINTZONE INC
Facility Address : 3750 S GRAND AVE, LOS ANGELES, CA 90007
County : LOS ANGELES

Map Id: H40
Direction: E
Distance: 0.166 mi., 876 ft.
Elevation: 192 ft.
Relative: Higher

Site Name : CREATE IMPRESSIONS | PRINTZONE INC
3750 S GRAND AVE
LOS ANGELES, CA 90007

Database(s) : [FRS, HAZNET - CA, HWG - CA] ***(cont.)***

Envirosite ID: 56762206
EPA ID: CAL000277166

HAZNET - CA ***(cont.)***

Site Details

Generator EPA ID :	CAL000337307
Active :	Inactive
Category :	STATE
Facility Types :	N/R
Type :	PERMANENT
Contact Name :	N/R
Contact Phone :	N/R
Facility Mailing Address :	3750 S GRAND AVE, LOS ANGELES, CA 900074331
Latitude :	34.01552734
Longitude :	-118.27907791
Agency Hyperlink :	Click here for hyperlink provided by the agency.
Last Date in Agency List :	2021-07-08

HWG - CA

Facility Name :	CREATE IMPRESSIONS
Facility Address :	3750 S GRAND AVE, LOS ANGELES, CA 90007
County :	LOS ANGELES
EPA ID :	CAL000277166
Status :	Inactive
Category :	STATE
Type :	PERMANENT
Facility Type :	N/R
Mailing Address :	3750 S GRAND AVE, LOS ANGELES, CA 90007
Owner Name :	HAK MIN CHOE
Owner Address :	3750 S GRAND AVE, LOS ANGELES, CA 90007
Operator Name :	HAK MIN CHOE
Operator Address :	3750 S GRAND AVE, LOS ANGELES, CA 90007
Latitude :	34.015887
Longitude :	-118.278889
Facility Name :	PRINTZONE INC
Facility Address :	3750 S GRAND AVE, LOS ANGELES, CA 90007
County :	LOS ANGELES
EPA ID :	CAL000337307
Status :	Inactive
Category :	STATE
Type :	PERMANENT
Facility Type :	N/R
Mailing Address :	3750 S GRAND AVE, LOS ANGELES, CA 900074331
Owner Name :	PRINTZONE INC
Owner Address :	3750 S GRAND AVE, LOS ANGELES, CA 900074331
Operator Name :	CALVIN CHOE
Operator Address :	3750 S GRAND AVE, LOS ANGELES, CA 900074331
Latitude :	34.015887
Longitude :	-118.278889

Map Id: H41
Direction: E
Distance: 0.170 mi., 899 ft.
Elevation: 192 ft.
Relative: Higher

Site Name : GENESIS DISPATCH INC
352 W 38TH ST
LOS ANGELES, CA 90037

Database(s) : [ECHO, FRS, HWG - CA, RCRA_NONGEN]

Envirosite ID: 56762216
EPA ID: N/R

ECHO

Facility Name :	GENESIS DISPATCH INC
Facility Address :	352 W 38TH ST, LOS ANGELES, CA 90037
County :	LOS ANGELES
Last Inspection Date :	N/R
Registry ID :	110070411477
FIPS Code :	06037
EPA Region :	09
Inspection Count :	0
Last Inspection Days :	N/R
Informal Count :	0
Last Informal Action Date :	N/R
Formal Action Count :	0
Last Formal Action Date :	N/R
Total Penalties :	0
Penalty Count :	N/R
Last Penalty Date :	N/R
Last Penalty Amount :	N/R
QTRS IN NC :	0
Programs IN SNC :	0
Current Compliance Status :	No Violation Identified
Three-Year Compliance Status :	_____
Collection Method :	GDT-ADDRESS MATCHING (GEOCODING)
Reference Point :	ENTRANCE POINT OF A FACILITY OR STATION
Accuracy Meters :	150
Derived Tribes :	N/R
Derived HUC :	18070105
Derived WBD :	180701040300
Derived STCTY FIPS :	06037
Derived Zip :	90037
Derived CD113 :	37
Derived CB2010 :	060372311001011
MYRTK Universe :	NNN
NPDES IDs :	N/R
CWA Permit Types :	N/R
CWA Compliance Tracking :	N/R
CWA NAICS :	N/R
CWA SICS :	N/R
CWA Inspection Count :	N/R
CWA Last Inspection Days :	N/R
CWA Informal Count :	N/R
CWA Formal Action Count :	N/R
CWA Last Formal Action Date :	N/R
CWA Penalties :	N/R
CWA Last Penalty Date :	N/R
CWA Last Penalty Amount :	N/R
CWA Quarters IN NC :	N/R
CWA Current Compliance Status :	N/R
CWA Current SNC Flag :	N
CWA 13 Quarters Compliance Status :	N/R
CWA 13 Quarters Effluent Exceedances:	N/R
CWA Three-Year QNCR Codes :	N/R
DFR URL :	Click here for hyperlink provided by the agency.
Facility SIC :	N/R
Facility NAICS :	562119 - Other Waste Collection

Map Id: H41
Direction: E
Distance: 0.170 mi., 899 ft.
Elevation: 192 ft.
Relative: Higher

Site Name : GENESIS DISPATCH INC
352 W 38TH ST
LOS ANGELES, CA 90037

Database(s) : [ECHO, FRS, HWG - CA, RCRA_NONGEN] ***(cont.)***

Envirosite ID: 56762216
EPA ID: N/R

ECHO ***(cont.)***

Facility Last Inspection EPA Date :	N/R
Facility Last Inspection State Date :	N/R
Facility Last Formal Act EPA Date :	N/R
Facility Last Formal Act State Date :	N/R
Facility Last Informal Act EPA Date :	N/R
Facility Last Informal Act State Date:	N/R
Facility Federal Agency :	N/R
TRI Reporter :	N/R
Facility Imp Water Flag :	N/R
Current SNC Flag :	N
Indian County Flag :	N
Federal Flag :	N/R
US Mexico Border Flag :	N
Chesapeak Bay Flag :	N/R
AIR Flag :	N
NPDES Flag :	N
SDWIS Flag :	N
RCRA Flag :	Y
TRI Flag :	N
GHG Flag :	N
Major Flag :	N/R
Active Flag :	Y
NAA Flag :	Y
Latitude :	34.014701
Longitude :	-118.278462
Last Date in Agency List :	2023-07-21

FRS

Facility Name :	GENESIS DISPATCH INC
Facility Address :	352 W 38TH ST, LOS ANGELES, CA 90037
County :	LOS ANGELES

Site Details

Registry ID :	110070411477
FRS Facility URL :	Click here for hyperlink provided by the agency.
Last Date in Agency List :	2024-05-20

Source Description

Source Description :

RCRAInfo is EPA’s comprehensive information system that supports the Resource Conservation and Recovery Act (RCRA) of 1976 and the Hazardous and Solid Waste Amendments (HSWA) of 1984 through the tracking of events and activities related to facilities that generate, transport, and treat, store, or dispose of hazardous waste. RCRAInfo allows RCRA program staff to track the notification, permit, compliance, and corrective action activities required under RCRA. RCRAInfo also supports generation of the National Hazardous Waste Biennial Report. All generators and treatment, storage, and disposal facilities who handle hazardous waste are required to report to the EPA Administrator at least once every two years to support creation of the Biennial Report.

Map Id: H41
Direction: E
Distance: 0.170 mi., 899 ft.
Elevation: 192 ft.
Relative: Higher

Site Name : GENESIS DISPATCH INC
352 W 38TH ST
LOS ANGELES, CA 90037

Database(s) : [ECHO, FRS, HWG - CA, RCRA_NONGEN] ***(cont.)***

Envirosite ID: 56762216
EPA ID: N/R

FRS ***(cont.)***

FRS Environmental Interest

Source and System ID :	RCRAINFO - CAL000392747

HWG - CA

Facility Name :	GENESIS DISPATCH INC
Facility Address :	352 W 38TH ST, LOS ANGELES, CA 90037
County :	LOS ANGELES
EPA ID :	CAL000392747
Status :	Active
Category :	STATE
Type :	PERMANENT
Facility Type :	N/R
Mailing Address :	PO BOX 60885, LOS ANGELES, CA 900600000
Owner Name :	GENESIS DISPATCH INC
Owner Address :	3517 S SAN PEDRO ST, LOS ANGELES, CA 900110000
Operator Name :	AXEL GRANADOS
Operator Address :	3517 S. SAN PEDRO, LOS ANGELES, CA 90037
Latitude :	34.014715
Longitude :	-118.278468

RCRA_NONGEN

Facility Name :	GENESIS DISPATCH INC
Facility Address :	352 W 38TH ST, LOS ANGELES, CA 90037
County :	LOS ANGELES
Date Form Received by Agency :	2014-01-14
EPA ID :	CAL000392747
Mailing Address :	PO BOX 60885, LOS ANGELES, CA 90060-0000
Contact :	AXEL GRANADOS
Contact Address :	352 W 38TH ST, LOS ANGELES, CA 90037
Contact Country :	N/R
Contact Telephone :	714-863-8291
Contact Email :	AXEL@GENESISDISPATCH.COM
EPA Region :	09
Land Type :	Not Reported
Source Type :	Implementer
Classification :	Not a generator, verified
Description :	Not a generator, verified
Last Date in Agency List :	2024-03-19

Owner/Operator Summary

Owner/Operator Name :	AXEL GRANADOS
Owner/Operator Address :	352 W 38TH ST, LOS ANGELES, CA 90037
Owner/Operator Country :	N/R
Owner/Operator Telephone :	714-863-8291
Owner/Operator Email :	N/R
Owner/Operator Fax :	N/R
Legal Status :	Other land type
Owner/Operator Type :	Operator

Map Id: H41
Direction: E
Distance: 0.170 mi., 899 ft.
Elevation: 192 ft.
Relative: Higher

Site Name : GENESIS DISPATCH INC
352 W 38TH ST
LOS ANGELES, CA 90037

Database(s) : [ECHO, FRS, HWG - CA, RCRA_NONGEN] ***(cont.)***

Envirosite ID: 56762216
EPA ID: N/R

RCRA_NONGEN ***(cont.)***

Owner/Operator Start Date :	N/R
Owner/Operator End Date :	N/R
Owner/Operator Name :	GENESIS DISPATCH INC
Owner/Operator Address :	1626 W 81ST ST, LOS ANGELES, CA 90047-0000
Owner/Operator Country :	N/R
Owner/Operator Telephone :	714-863-8291
Owner/Operator Email :	N/R
Owner/Operator Fax :	N/R
Legal Status :	Other land type
Owner/Operator Type :	Owner
Owner/Operator Start Date :	N/R
Owner/Operator End Date :	N/R

Handler Activities Summary

U.S. Importer of Hazardous Waste :	N
Mixed Waste (Haz. and Radioactive) :	N
Recycler of Hazardous Waste :	N
Transporter of Hazardous Waste :	N
Treater, Storer or Disposer of HW :	N
Underground Injection Activity :	N
On-site Burner Exemption :	N
Furnace Exemption :	N
Used Oil Fuel Burner :	N
Used Oil Processor :	N
Used Oil Refiner :	N
Used Oil Fuel Marketer to Burner :	N
Used Oil Specification Marketer :	N
Used Oil Transfer Facility :	N
Used Oil Transporter :	N

Notices of Violations Summary

Regulation Violated :	N

Map Id: H42
Direction: E
Distance: 0.171 mi., 902 ft.
Elevation: 192 ft.
Relative: Higher

Site Name : LSD City of Los Angeles Bureau of Sanitation
350 W 38th St
Los Angeles, CA 90037

Database(s) : [MANIFEST EPA]

Envirosite ID: 56762215
EPA ID: CAS111111019

MANIFEST EPA

Manifest Details

Manifest Number :	014535907FLE

Map Id: H42
Direction: E
Distance: 0.171 mi., 902 ft.
Elevation: 192 ft.
Relative: Higher

Site Name : LSD City of Los Angeles Bureau of Sanitation
350 W 38th St
Los Angeles, CA 90037

Database(s) : [MANIFEST EPA] ***(cont.)***

Envirosite ID: 56762215
EPA ID: CAS111111019

MANIFEST EPA ***(cont.)***

Shipped Date :	2020-08-25
Updated Date :	2020-09-21
Received Date :	2020-09-01
Status :	Signed
Generator ID :	CAS111111019
Generator Name :	LSD City of Los Angeles Bureau of Sanitation
Generator Address :	350 W 38th St, Los Angeles, CA 90037
Generator Mailing :	Livability Services Division, 2649 E. Washington B, Los Angeles, CA 90023
Generator Contact :	LSD City of Los Angeles Bureau of Sanitation
Destination ID :	CAD044429835
Destination Name :	Clean Harbors Wilmington LLC
Destination Mailing :	1737 East Denni Street, Wilmington, CA 90744
Destination Address :	1737 East Denni Street, Wilmington, CA 90744
Destination Contact :	N/R
Submission Type :	DataImage5Copy
Origin Type :	Service
Manifest Residue :	N
Rejection :	N
Last Date in Agency List :	2024-02-14

Waste Details

Waste Line Number :	1
Is DOT Hazardous :	Y
DOT ID Number :	UN1950
DOT Information :	UN1950, WASTE AEROSOLS, FLAMMABLE, (EACH NOT EXCEEDING 1 L CAPACITY) (NONE), 2.1, NONE
Non Waste Description :	N/R
Quantity :	35 Pounds
Quantity Tons, Acute, Non-Acute :	0.0175, 0, 0.0175
Quantity Kg, Acute, Non-Acute :	0, 15.873026
Quantity Tons, Haz, Non-Haz :	0.0175, 0
Quantity Kg, Haz, Non-Haz :	15.873026, 0
Management Method :	H141 - STORAGE, BULKING AND/OR TRANSFER OFF SITE
Is EPA Waste :	Y
Federal Code :	D001
State Code :	CA - 331

Manifest Details

Manifest Number :	015255505FLE
Shipped Date :	2020-08-25
Updated Date :	2021-06-22
Received Date :	2020-10-01
Status :	Corrected
Generator ID :	CAS111111019
Generator Name :	LSD City of Los Angeles Bureau of Sanitation
Generator Address :	350 W 38th St, Los Angeles, CA 90037
Generator Mailing :	Livability Services Division, 2649 E. Washington B, Los Angeles, CA 90023
Generator Contact :	LSD City of Los Angeles Bureau of Sanitation

Map Id: H42
Direction: E
Distance: 0.171 mi., 902 ft.
Elevation: 192 ft.
Relative: Higher

Site Name : LSD City of Los Angeles Bureau of Sanitation
350 W 38th St
Los Angeles, CA 90037

Database(s) : [MANIFEST EPA] ***(cont.)***

Envirosite ID: 56762215
EPA ID: CAS111111019

MANIFEST EPA ***(cont.)***

Destination ID :	TXD055141378
Destination Name :	Clean Harbors Deer Park, LLC
Destination Mailing :	2027 Independence Parkway South, La Porte, TX 77571
Destination Address :	2027 Independence Parkway South, La Porte, TX 77571
Destination Contact :	N/R
Submission Type :	DataImage5Copy
Origin Type :	Service
Manifest Residue :	N
Rejection :	N
Last Date in Agency List :	2024-02-14

Waste Details

Waste Line Number :	1
Is DOT Hazardous :	N
DOT ID Number :	N/R
DOT Information :	N/R
Non Waste Description :	NONE, NON-RCRA HAZARDOUS WASTE, SOLIDS, N/A, NONE
Quantity :	110 Pounds
Quantity Tons, Acute, Non-Acute :	0.055, 0, 0.055
Quantity Kg, Acute, Non-Acute :	0, 49.88665
Quantity Tons, Haz, Non-Haz :	0, 0.055
Quantity Kg, Haz, Non-Haz :	0, 49.88665
Management Method :	H040 - INCINERATION
Is EPA Waste :	N
Federal Code :	N/R
State Code :	CA - 322, CA - 352, CA - 531, TX - OUTS0021

Manifest Details

Manifest Number :	015255554FLE
Shipped Date :	2020-08-25
Updated Date :	2021-06-23
Received Date :	2020-09-15
Status :	Corrected
Generator ID :	CAS111111019
Generator Name :	LSD City of Los Angeles Bureau of Sanitation
Generator Address :	350 W 38th St, Los Angeles, CA 90037
Generator Mailing :	Livability Services Division, 2649 E. Washington B, Los Angeles, CA 90023
Generator Contact :	LSD City of Los Angeles Bureau of Sanitation
Destination ID :	TXD982290140
Destination Name :	Clean Harbors LaPorte, LLC
Destination Mailing :	500 Independence Parkway South, La Porte, TX 77571
Destination Address :	500 Independence Parkway South, La Porte, TX 77571
Destination Contact :	N/R
Submission Type :	DataImage5Copy
Origin Type :	Service
Manifest Residue :	N
Rejection :	N
Last Date in Agency List :	2024-02-14

Map Id: H42
Direction: E
Distance: 0.171 mi., 902 ft.
Elevation: 192 ft.
Relative: Higher

Site Name : LSD City of Los Angeles Bureau of Sanitation
350 W 38th St
Los Angeles, CA 90037

Database(s) : [MANIFEST EPA] ***(cont.)***

Envirosite ID: 56762215
EPA ID: CAS111111019

MANIFEST EPA ***(cont.)***

Waste Details

Waste Line Number :	1
Is DOT Hazardous :	Y
DOT ID Number :	UN1978
DOT Information :	UN1978, WASTE PROPANE, 2.1, NONE
Non Waste Description :	N/R
Quantity :	35 Pounds
Quantity Tons, Acute, Non-Acute :	0.0175, 0, 0.0175
Quantity Kg, Acute, Non-Acute :	0, 15.873026
Quantity Tons, Haz, Non-Haz :	0.0175, 0
Quantity Kg, Haz, Non-Haz :	15.873026, 0
Management Method :	H141 - STORAGE, BULKING AND/OR TRANSFER OFF SITE
Is EPA Waste :	Y
Federal Code :	D001
State Code :	CA - 331, TX - OUTS801H

Map Id: G43
Direction: ENE
Distance: 0.171 mi., 903 ft.
Elevation: 194 ft.
Relative: Higher

Site Name : 312 W 37th St | Greenlots - 12921
312 W 37th St
Los Angeles, CA 90007

Database(s) : [ALT FUELING]

Envirosite ID: 56762214
EPA ID: N/R

ALT FUELING

Facility Name :	312 W 37th St
Facility Address :	312 W 37th St, Los Angeles, CA 90007
ID Number :	100364
Date Last Confirmed :	2024-05-20
Status :	Open: The station is open.
Station Phone :	855-900-7584
Expected Date :	N/R
Groups With Access Code :	Public
Access Days Time :	24 hours daily
Cards Accepted :	N/R
Date Updated :	2024-05-20 02:25:50
BD Blends :	N/R
Open Date :	2018-08-11
Fuel Type :	Electric
NG Fill Type :	N/R
NG PSI :	N/R
EV Level 1 EVSE Number :	N/R
EV Level 2 EVSE Number :	1
EV DC Fast Count :	N/R
EV Other Information :	N/R
EV Network :	SHELL_RECHARGE
EV Network Website :	Click here for hyperlink provided by the agency.
Hydrogen Status Link :	N/R
NG Vehicle Class :	N/R

Map Id: G43
Direction: ENE
Distance: 0.171 mi., 903 ft.
Elevation: 194 ft.
Relative: Higher

Site Name : 312 W 37th St | Greenlots - 12921
312 W 37th St
Los Angeles, CA 90007

Database(s) : [ALT FUELING] ***(cont.)***

Envirosite ID: 56762214
EPA ID: N/R

ALT FUELING ***(cont.)***

LPG Primary :	N/R
E85 Blender Pump :	N/R
EV Connector Types :	J1772
Hydrogen is Retail :	N/R
Access Code :	public
Access Detail Code :	N/R
Intersection Directions :	N/R
Geocode Status :	GPS
Geocode Status Description :	The location is from a real GPS readout at the station.
Owner Type :	N/R
Federal Agency ID :	N/R
Federal Agency Name :	N/R
Facility Type :	N/R
CNG Dispenser Num :	N/R
CNG On-Site Renewable Source :	N/R
CNG Total Compression Capacity :	N/R
CNG Storage Capacity :	N/R
LNG On-Site Renewable Source :	N/R
E85 Other Ethanol Blends :	N/R
EV Pricing :	N/R
LPG Nozzle Types :	N/R
Hydrogen Pressures :	N/R
Hydrogen Standards :	N/R
CNG Fill Type :	N/R
CNG PSI :	N/R
CNG Vehicle Class :	N/R
LNG Vehicle Class :	N/R
Latitude :	34.016665
Longitude :	-118.278951
EV On-Site Renewable Source :	N/R
Last Date in Agency List :	2024-05-30
Facility Name :	Greenlots - 12921
Facility Address :	312 W 37th St, Los Angeles, CA 90007
ID Number :	100364
Date Last Confirmed :	2020-10-18
Status :	Open: The station is open.
Station Phone :	855-900-7584
Expected Date :	N/R
Groups With Access Code :	Public
Access Days Time :	24 hours daily
Cards Accepted :	N/R
Date Updated :	2020-10-18 10:24:22
BD Blends :	N/R
Open Date :	N/R
Fuel Type :	Electric
NG Fill Type :	N/R
NG PSI :	N/R
EV Level 1 EVSE Number :	N/R
EV Level 2 EVSE Number :	1
EV DC Fast Count :	N/R
EV Other Information :	N/R
EV Network :	Greenlots
EV Network Website :	Click here for hyperlink provided by the agency.

Map Id: G43
Direction: ENE
Distance: 0.171 mi., 903 ft.
Elevation: 194 ft.
Relative: Higher

Site Name : 312 W 37th St | Greenlots - 12921
312 W 37th St
Los Angeles, CA 90007

Database(s) : [ALT FUELING] ***(cont.)***

Envirosite ID: 56762214
EPA ID: N/R

ALT FUELING ***(cont.)***

Hydrogen Status Link :	N/R
NG Vehicle Class :	N/R
LPG Primary :	N/R
E85 Blender Pump :	N/R
EV Connector Types :	J1772
Hydrogen is Retail :	N/R
Access Code :	public
Access Detail Code :	N/R
Intersection Directions :	N/R
Geocode Status :	GPS
Geocode Status Description :	The location is from a real GPS readout at the station.
Owner Type :	N/R
Federal Agency ID :	N/R
Federal Agency Name :	N/R
Facility Type :	N/R
CNG Dispenser Num :	N/R
CNG On-Site Renewable Source :	N/R
CNG Total Compression Capacity :	N/R
CNG Storage Capacity :	N/R
LNG On-Site Renewable Source :	N/R
E85 Other Ethanol Blends :	N/R
EV Pricing :	Level 2: $2.00 per hour, maximum payment of $40.00
LPG Nozzle Types :	N/R
Hydrogen Pressures :	N/R
Hydrogen Standards :	N/R
CNG Fill Type :	N/R
CNG PSI :	N/R
CNG Vehicle Class :	N/R
LNG Vehicle Class :	N/R
Latitude :	34.016666
Longitude :	-118.278954
EV On-Site Renewable Source :	N/R
Last Date in Agency List :	2020-11-03

Map Id: J44
Direction: N
Distance: 0.173 mi., 914 ft.
Elevation: 189 ft.
Relative: Higher

Site Name : EXPOSITION METROLINE CONSTRUCTION AUTHORITY
INTERSECTION OF FIGUEROA BLVD & EXPOSITION BLV
LOS ANGELES, CA 90017

Database(s) : [HAZNET - CA, HWG - CA]

Envirosite ID: 41014451
EPA ID: CAC002625990

HAZNET - CA

Facility Name :	EXPOSITION METROLINE CONSTRUCTION AUTHORITY
Facility Address :	INTERSECTION OF FIGUEROA BLVD & EXPOSITION BLV, LOS ANGELES, CA 90017
County :	LOS ANGELES

Map Id: J44
Direction: N
Distance: 0.173 mi., 914 ft.
Elevation: 189 ft.
Relative: Higher

Site Name : EXPOSITION METROLINE CONSTRUCTION AUTHORITY
INTERSECTION OF FIGUEROA BLVD & EXPOSITION BLV
LOS ANGELES, CA 90017

Database(s) : [HAZNET - CA, HWG - CA] ***(cont.)***

Envirosite ID: 41014451
EPA ID: CAC002625990

HAZNET - CA ***(cont.)***

Site Details

Generator EPA ID :	CAC002625990
Active :	Inactive
Category :	STATE
Facility Types :	N/R
Type :	TEMPORARY
Contact Name :	N/R
Contact Phone :	N/R
Facility Mailing Address :	707 WILSHIRE BLVD FL 34, LOS ANGELES, CA 90017
Latitude :	34.01814600
Longitude :	-118.28241900
Agency Hyperlink :	Click here for hyperlink provided by the agency.
Last Date in Agency List :	2021-07-08

Waste Generator Details

State Waste :	2008: 611 - Contaminated soil from site clean-up, 2002 tons to CAT000646117 2008: 151 - Asbestos containing waste, 0.4 tons to CAD009007626

HWG - CA

Facility Name :	EXPOSITION METROLINE CONSTRUCTION AUTHORITY
Facility Address :	INTERSECTION OF FIGUEROA BLVD & EXPOSITION BLV, LOS ANGELES, CA 90017
County :	LOS ANGELES
EPA ID :	CAC002625990
Status :	Inactive
Category :	STATE
Type :	TEMPORARY
Facility Type :	N/R
Mailing Address :	707 WILSHIRE BLVD FL 34, LOS ANGELES, CA 90017
Owner Name :	EXPOSITION METROLINE CONSTRUCTION
Owner Address :	707 WILSHIRE BLVD FL 34, LOS ANGELES, CA 90017
Operator Name :	CHRIS LIBAN
Operator Address :	707 W 6TH ST STE 3400, LOS ANGELES, CA 90017
Latitude :	34.018146
Longitude :	-118.282419

Map Id: K45
Direction: NNE
Distance: 0.177 mi., 937 ft.
Elevation: 192 ft.
Relative: Higher

Site Name : UNIVERSITY OF SOUTHERN CALIFORNIA
3601 S. FLOWER ST.
LOS ANGELES, CA 90089

Database(s) : [HAZNET - CA, HWG - CA]

Envirosite ID: 56762213
EPA ID: CAC002916600

HAZNET - CA

Facility Name :	UNIVERSITY OF SOUTHERN CALIFORNIA
Facility Address :	3601 S. FLOWER ST., LOS ANGELES, CA 90089
County :	LOS ANGELES

Site Details

Generator EPA ID :	CAC002916600
Active :	Inactive
Category :	STATE
Facility Types :	N/R
Type :	TEMPORARY
Contact Name :	N/R
Contact Phone :	N/R
Facility Mailing Address :	3434 S GRAND AVE CAL120 - EHS, LOS ANGELES, CA 900893600
Latitude :	34.01816318
Longitude :	-118.28087597
Agency Hyperlink :	Click here for hyperlink provided by the agency.
Last Date in Agency List :	2021-07-08

Waste Generator Details

State Waste :	2017: 151 - Asbestos containing waste, 17.25 tons to CAD009007626

HWG - CA

Facility Name :	UNIVERSITY OF SOUTHERN CALIFORNIA
Facility Address :	3601 S. FLOWER ST., LOS ANGELES, CA 90089
County :	LOS ANGELES

EPA ID :	CAC002916600
Status :	Inactive
Category :	STATE
Type :	TEMPORARY
Facility Type :	N/R
Mailing Address :	3434 S GRAND AVE CAL120 - EHS, LOS ANGELES, CA 900893600
Owner Name :	UNIVERSITY OF SOUTHERN CALIFORNIA
Owner Address :	3434 S GRAND AVE CAL 120 - EHS, LOS ANGELES, CA 900893600
Operator Name :	ANTHONY RODRIGUEZ
Operator Address :	3434 S. GRAND AVE. CAL 120, EHS, LOS ANGELES, CA 90089
Latitude :	-90.0
Longitude :	180.0

Map Id: L46
Direction: ESE
Distance: 0.191 mi., 1007 ft.
Elevation: 189 ft.
Relative: Lower

Site Name : YANG'S T-SHIRT
3820 S HILL ST | 3820 SOUTH HILL STREET
LOS ANGELES, CA 90037

Database(s) : [HAZNET - CA, HWG - CA]

Envirosite ID: 56762224
EPA ID: CAL000037269

HAZNET - CA

Facility Name :	YANG'S T-SHIRT
Facility Address :	3820 S HILL ST, LOS ANGELES, CA 90037
County :	LOS ANGELES

Site Details

Generator EPA ID :	CAL000037269
Active :	Inactive
Category :	STATE
Facility Types :	N/R
Type :	PERMANENT
Contact Name :	N/R
Contact Phone :	N/R
Facility Mailing Address :	3820 S HILL ST, LOS ANGELES, CA 900371422
Latitude :	34.01425826
Longitude :	-118.27830277
Agency Hyperlink :	Click here for hyperlink provided by the agency.
Last Date in Agency List :	2021-07-08

Facility Name :	YANG'S T-SHIRT
Facility Address :	3820 SOUTH HILL STREET, LOS ANGELES, CA 90037
County :	LOS ANGELES

Site Details

Generator EPA ID :	CAL920425592
Active :	Inactive
Category :	STATE
Facility Types :	N/R
Type :	PERMANENT
Contact Name :	N/R
Contact Phone :	N/R
Facility Mailing Address :	3820 S HILL ST, LOS ANGELES, CA 900371422
Latitude :	34.01395200
Longitude :	-118.27835100
Agency Hyperlink :	Click here for hyperlink provided by the agency.
Last Date in Agency List :	2021-07-08

HWG - CA

Facility Name :	YANG'S T-SHIRT
Facility Address :	3820 S HILL ST, LOS ANGELES, CA 90037
County :	LOS ANGELES

EPA ID :	CAL000037269
Status :	Inactive
Category :	STATE
Type :	PERMANENT
Facility Type :	N/R
Mailing Address :	3820 S HILL ST, LOS ANGELES, CA 900371422
Owner Name :	CHANG YANG
Owner Address :	N/A

Map Id: L46
Direction: ESE
Distance: 0.191 mi., 1007 ft.
Elevation: 189 ft.
Relative: Lower

Site Name : YANG'S T-SHIRT
3820 S HILL ST | 3820 SOUTH HILL STREET
LOS ANGELES, CA 90037

Database(s) : [HAZNET - CA, HWG - CA] ***(cont.)***

Envirosite ID: 56762224
EPA ID: CAL000037269

HWG - CA ***(cont.)***

Operator Name :	N/R
Operator Address :	INACT PER 98VQ FINAL NOTICE, N/A
Latitude :	34.01433
Longitude :	-118.278338
Facility Name :	YANG'S T-SHIRT
Facility Address :	3820 SOUTH HILL STREET, LOS ANGELES, CA 90037
County :	LOS ANGELES
EPA ID :	CAL920425592
Status :	Inactive
Category :	STATE
Type :	PERMANENT
Facility Type :	N/R
Mailing Address :	3820 S HILL ST, LOS ANGELES, CA 900371422
Owner Name :	CHANG YANG
Owner Address :	3820 S HILL ST, LOS ANGELES, CA 900371422
Operator Name :	N/R
Operator Address :	INACT PER 98VQ FINAL NOTICE, N/A
Latitude :	34.01433
Longitude :	-118.278338

Map Id: G47
Direction: ENE
Distance: 0.193 mi., 1020 ft.
Elevation: 194 ft.
Relative: Higher

Site Name : LSD City of Los Angeles Bureau of Sanitation
37th & Grand Ave
Los Angeles, CA 90007

Database(s) : [MANIFEST EPA]

Envirosite ID: 54107747
EPA ID: CAS111111019

MANIFEST EPA

Manifest Details

Manifest Number :	015143873FLE
Shipped Date :	2021-08-25
Updated Date :	2021-10-12
Received Date :	2021-09-17
Status :	Signed
Generator ID :	CAS111111019
Generator Name :	LSD City of Los Angeles Bureau of Sanitation
Generator Address :	37th & Grand Ave, Los Angeles, CA 90007
Generator Mailing :	Livability Services Division, 2649 E. Washington B, Los Angeles, CA 90023
Generator Contact :	LSD City of Los Angeles Bureau of Sanitation
Destination ID :	CAD044429835
Destination Name :	Clean Harbors Wilmington LLC
Destination Mailing :	1737 East Denni Street, Wilmington, CA 90744
Destination Address :	1737 East Denni Street, Wilmington, CA 90744
Destination Contact :	N/R

Map Id: G47
Direction: ENE
Distance: 0.193 mi., 1020 ft.
Elevation: 194 ft.
Relative: Higher

Site Name : LSD City of Los Angeles Bureau of Sanitation
37th & Grand Ave
Los Angeles, CA 90007

Database(s) : [MANIFEST EPA] ***(cont.)***

Envirosite ID: 54107747
EPA ID: CAS111111019

MANIFEST EPA ***(cont.)***

Submission Type :	DataImage5Copy
Origin Type :	Service
Manifest Residue :	N
Rejection :	N
Last Date in Agency List :	2024-02-14

Waste Details

Waste Line Number :	1
Is DOT Hazardous :	Y
DOT ID Number :	UN1950
DOT Information :	UN1950, WASTE AEROSOLS, FLAMMABLE, (EACH NOT EXCEEDING 1 L CAPACITY) (EACH NOT EXCEEDING 1 L CAPACITY), 2.1, NONE
Non Waste Description :	N/R
Quantity :	75 Pounds
Quantity Tons, Acute, Non-Acute :	0.0375, 0, 0.0375
Quantity Kg, Acute, Non-Acute :	0, 34.013626
Quantity Tons, Haz, Non-Haz :	0.0375, 0
Quantity Kg, Haz, Non-Haz :	34.013626, 0
Management Method :	H141 - STORAGE, BULKING AND/OR TRANSFER OFF SITE
Is EPA Waste :	Y
Federal Code :	D001
State Code :	CA - 331

Manifest Details

Manifest Number :	015149077FLE
Shipped Date :	2021-08-25
Updated Date :	2021-09-27
Received Date :	2021-09-04
Status :	Signed
Generator ID :	CAS111111019
Generator Name :	LSD City of Los Angeles Bureau of Sanitation
Generator Address :	37th & Grand Ave, Los Angeles, CA 90007
Generator Mailing :	Livability Services Division, 2649 E. Washington B, Los Angeles, CA 90023
Generator Contact :	LSD City of Los Angeles Bureau of Sanitation
Destination ID :	UTD981552177
Destination Name :	Clean Harbors Aragonite LLC
Destination Mailing :	PO Box 1339, Grantsville, UT 84029
Destination Address :	11600 North Aptus Road, Grantsville, UT 84029
Destination Contact :	N/R
Submission Type :	DataImage5Copy
Origin Type :	Service
Manifest Residue :	N
Rejection :	N
Last Date in Agency List :	2024-02-14

Map Id: G47
Direction: ENE
Distance: 0.193 mi., 1020 ft.
Elevation: 194 ft.
Relative: Higher

Site Name : LSD City of Los Angeles Bureau of Sanitation
37th & Grand Ave
Los Angeles, CA 90007

Database(s) : [MANIFEST EPA] ***(cont.)***

Envirosite ID: 54107747
EPA ID: CAS111111019

MANIFEST EPA ***(cont.)***

Waste Details

Waste Line Number :	1
Is DOT Hazardous :	Y
DOT ID Number :	UN3291
DOT Information :	UN3291, REGULATED MEDICAL WASTE, N.O.S. (SHARPS), 6.2, PG II
Non Waste Description :	N/R
Quantity :	85 Pounds
Quantity Tons, Acute, Non-Acute :	0.0425, 0, 0.0425
Quantity Kg, Acute, Non-Acute :	0, 38.54878
Quantity Tons, Haz, Non-Haz :	0, 0.0425
Quantity Kg, Haz, Non-Haz :	0, 38.54878
Management Method :	H040 - INCINERATION
Is EPA Waste :	N
Federal Code :	N/R
State Code :	CA - 322

Waste Line Number :	2
Is DOT Hazardous :	N
DOT ID Number :	N/R
DOT Information :	N/R
Non Waste Description :	NONE, NON-RCRA HAZARDOUS WASTE, SOLIDS, N/A, NONE
Quantity :	300 Pounds
Quantity Tons, Acute, Non-Acute :	0.15, 0, 0.15
Quantity Kg, Acute, Non-Acute :	0, 136.0545
Quantity Tons, Haz, Non-Haz :	0, 0.15
Quantity Kg, Haz, Non-Haz :	0, 136.0545
Management Method :	H040 - INCINERATION
Is EPA Waste :	N
Federal Code :	N/R
State Code :	CA - 322, CA - 352, CA - 531

Map Id: K48
Direction: NNE
Distance: 0.194 mi., 1023 ft.
Elevation: 193 ft.
Relative: Higher

Site Name : UNIVERSITY OF SOUTHERN CALIFORNIA | UNIV OF SO CAL (EIS & NSR USE ONLY) MCCLINTOCK -W 34TH CHILDS_ST | MCCLINTOCK W 34TH CHILDS ST
LOS ANGELES, CA

Database(s) : [AFS, CALEPA SITES - CA, DOCKET, ECHO, EMI - CA, FRS, HIST AFS 2]

Envirosite ID: 482831
EPA ID: N/R

AFS

Facility Name :	UNIVERSITY OF SOUTHERN CALIFORNIA
Facility Address :	MCCLINTOCK -W 34TH CHILDS_ST, LOS ANGELES, CA 90089
County :	Los Angeles

Map Id: K48
Direction: NNE
Distance: 0.194 mi., 1023 ft.
Elevation: 193 ft.
Relative: Higher

Site Name : UNIVERSITY OF SOUTHERN CALIFORNIA | UNIV OF SO CAL (EIS & NSR USE ONLY) MCCLINTOCK -W 34TH CHILDS_ST | MCCLINTOCK W 34TH CHILDS ST LOS ANGELES, CA

Database(s) : [AFS, CALEPA SITES - CA, DOCKET, ECHO, EMI - CA, FRS, HIST AFS 2] ***(cont.)***

Envirosite ID: 482831
EPA ID: N/R

AFS ***(cont.)***

Facility Summary

Program System ID :	CASCA00006037CI309
Facility Registry ID :	110006835461
EPA Region :	EPA Region 9 - AZ, CA, HI, NV, AS, GU
SIC :	8221 - COLLEGES, UNIVERSITIES, AND PROFESSIONAL SCHOOLS
NAICS :	611310 - Colleges, Universities, and Professional Schools
Facility Type :	State Government
Air Pollutant Class :	Major Emissions
Air Operating Status :	Operating
Current High Priority Violation (HPV):	No Violation Identified
Local Control Region Name :	South Coast Air Quality Management District (Grantee)
Last Date in Agency List :	2024-04-08

Air Pollutant Details

Program System ID :	CASCA00006037CI309
Pollutant :	NITROGEN OXIDES NO2
Substance Registry Services ID (SRS):	167924
Chemical Abstract Service Number :	10102440
Air Pollutant Class :	Major Emissions
Program System ID :	CASCA00006037CI309
Pollutant :	FACIL
Substance Registry Services ID (SRS):	N/R
Chemical Abstract Service Number :	N/R
Air Pollutant Class :	Major Emissions
Program System ID :	CASCA00006037CI309
Pollutant :	ADMIN
Substance Registry Services ID (SRS):	N/R
Chemical Abstract Service Number :	N/R
Air Pollutant Class :	Major Emissions

Air Violation History Details

HPV Day Zero Date :	2011-10-13
HPV Resolved Date :	2011-12-16
Program System ID :	CASCA00006037CI309
Activity ID :	3400403973
Agency Type :	Local
State Code :	CA
Air Local Control Region Code (LCON):	SCA
Comp Determination UID :	CASCAA000006037CI30900100
Enforcement Response Policy :	High Priority Violation
Program :	State Implementation Plan for National Primary and Secondary Ambient Air Quality Standards Title V Permits
Pollutant :	FACIL

Map Id: K48
Direction: NNE
Distance: 0.194 mi., 1023 ft.
Elevation: 193 ft.
Relative: Higher

Site Name : UNIVERSITY OF SOUTHERN CALIFORNIA | UNIV OF SO CAL (EIS & NSR USE ONLY) MCCLINTOCK -W 34TH CHILDS_ST | MCCLINTOCK W 34TH CHILDS ST LOS ANGELES, CA

Database(s) : [AFS, CALEPA SITES - CA, DOCKET, ECHO, EMI - CA, FRS, HIST AFS 2] ***(cont.)***

Envirosite ID: 482831
EPA ID: N/R

AFS ***(cont.)***

Earliest Determination Date of Federally Reportable Violation (FRV):	N/R
HPV Day Zero Date :	2010-10-26
HPV Resolved Date :	2011-03-01
Program System ID :	CASCA00006037CI309
Activity ID :	3400403969
Agency Type :	Local
State Code :	CA
Air Local Control Region Code (LCON):	SCA
Comp Determination UID :	CASCAA000006037CI30900059
Enforcement Response Policy :	High Priority Violation
Program :	State Implementation Plan for National Primary and Secondary Ambient Air Quality Standards Title V Permits
Pollutant :	VOLATILE ORGANIC COMPOUNDS (VOCS)
Earliest Determination Date of Federally Reportable Violation (FRV):	N/R
HPV Day Zero Date :	2008-11-13
HPV Resolved Date :	2009-04-08
Program System ID :	CASCA00006037CI309
Activity ID :	3400403957
Agency Type :	Local
State Code :	CA
Air Local Control Region Code (LCON):	SCA
Comp Determination UID :	CASCAA000006037CI30900036
Enforcement Response Policy :	High Priority Violation
Program :	State Implementation Plan for National Primary and Secondary Ambient Air Quality Standards Title V Permits
Pollutant :	FACIL
Earliest Determination Date of Federally Reportable Violation (FRV):	N/R
HPV Day Zero Date :	2008-11-13
HPV Resolved Date :	2009-04-08
Program System ID :	CASCA00006037CI309
Activity ID :	3400403964
Agency Type :	Local
State Code :	CA
Air Local Control Region Code (LCON):	SCA
Comp Determination UID :	CASCAA000006037CI30900040
Enforcement Response Policy :	High Priority Violation
Program :	State Implementation Plan for National Primary and Secondary Ambient Air Quality Standards Title V Permits

Map Id: K48
Direction: NNE
Distance: 0.194 mi., 1023 ft.
Elevation: 193 ft.
Relative: Higher

Site Name : UNIVERSITY OF SOUTHERN CALIFORNIA | UNIV OF SO CAL (EIS & NSR USE ONLY) MCCLINTOCK -W 34TH CHILDS_ST | MCCLINTOCK W 34TH CHILDS ST LOS ANGELES, CA

Database(s) : [AFS, CALEPA SITES - CA, DOCKET, ECHO, EMI - CA, FRS, HIST AFS 2] ***(cont.)***

Envirosite ID: 482831
EPA ID: N/R

AFS ***(cont.)***

Pollutant :	FACIL VOLATILE ORGANIC COMPOUNDS (VOCS)
Earliest Determination Date of Federally Reportable Violation (FRV):	N/R
HPV Day Zero Date :	2002-11-22
HPV Resolved Date :	2003-03-14
Program System ID :	CASCA00006037CI309
Activity ID :	3400403954
Agency Type :	Local
State Code :	CA
Air Local Control Region Code (LCON):	SCA
Comp Determination UID :	CASCAA000006037CI30900006
Enforcement Response Policy :	High Priority Violation
Program :	Title V Permits
Pollutant :	FACIL
Earliest Determination Date of Federally Reportable Violation (FRV):	N/R

CALEPA SITES - CA

Facility Name :	UNIVERSITY OF SOUTHERN CALIFORNIA
Facility Address :	MCCLINTOCK -W 34TH CHILDS_ST, LOS ANGELES, 90089
Site ID :	501398
EI ID :	110006835461
EI Description :	US EPA Air Emission Inventory System (EIS)
Latitude :	34.024288
Longitude :	-118.287580
Agency Hyperlink :	Click here for hyperlink provided by the agency.
Last Date in Agency List :	2023-07-21
Facility Name :	UNIV OF SO CAL (EIS & NSR USE ONLY)
Facility Address :	MCCLINTOCK W 34TH CHILDS ST, LOS ANGELES, 90007-0000
Site ID :	501298
EI ID :	110010475422
EI Description :	US EPA Air Emission Inventory System (EIS)
Latitude :	34.018170
Longitude :	-118.280170
Agency Hyperlink :	Click here for hyperlink provided by the agency.
Last Date in Agency List :	2023-07-21

DOCKET

Facility Name :	UNIVERSITY OF SOUTHERN CALIFORNIA
Facility Address :	MCCLINTOCK -W 34TH CHILDS_ST, LOS ANGELES, CA 90089

Map Id: K48
Direction: NNE
Distance: 0.194 mi., 1023 ft.
Elevation: 193 ft.
Relative: Higher

Site Name : UNIVERSITY OF SOUTHERN CALIFORNIA | UNIV OF SO CAL (EIS & NSR USE ONLY) MCCLINTOCK -W 34TH CHILDS_ST | MCCLINTOCK W 34TH CHILDS ST LOS ANGELES, CA

Database(s) : [AFS, CALEPA SITES - CA, DOCKET, ECHO, EMI - CA, FRS, HIST AFS 2] ***(cont.)***

Envirosite ID: 482831
EPA ID: N/R

DOCKET ***(cont.)***

Site Activity Details

Enforcement Action Case Number :	CASCAA000006037CI30900007
Activity ID :	3400713369
Enforcement Action Name :	UNIVERSITY OF SOUTHERN CALIFORNIA
Last Date in Agency List :	2018-12-17
Final Ordr Iss/Final Order Enter Date:	N/R
Complaint/Proposed Order Actual Date:	N/R
Final Order Issued Actual Date :	N/R
Final Order Name :	N/R

Complaint Summary

Respondent/Defendant Name :	N/R
Named in Complaint :	N/R
Named in Final Order :	N/R
SEP Category :	N/R
SEP Description :	N/R
Regional Docket Number :	N/R

Standard Industrial Classification (SIC) Summary

Registry ID :	110006835461
Primary SIC :	8221 - COLLEGES, UNIVERSITIES, AND PROFESSIONAL SCHOOLS
Primary NAICS :	611310 - Colleges, Universities, and Professional Schools
Settlement FRS ICIS Facility :	N/R - N/R
Pollutants (SRS) :	N/R
Admin EA Closed Actual Date :	2002-09-20
Enforcement Action Name :	UNIVERSITY OF SOUTHERN CALIFORNIA 06037CI30900007
Enforcement Action Resolution :	N/R
Violation Types :	N/R
Case Law Sections :	CAA OTHER - Violations not covered elsewhere

Map Id: K48
Direction: NNE
Distance: 0.194 mi., 1023 ft.
Elevation: 193 ft.
Relative: Higher

Site Name : UNIVERSITY OF SOUTHERN CALIFORNIA | UNIV OF SO CAL (EIS & NSR USE ONLY) MCCLINTOCK -W 34TH CHILDS_ST | MCCLINTOCK W 34TH CHILDS ST LOS ANGELES, CA

Database(s) : [AFS, CALEPA SITES - CA, DOCKET, ECHO, EMI - CA, FRS, HIST AFS 2] ***(cont.)***

Envirosite ID: 482831
EPA ID: N/R

DOCKET ***(cont.)***

Violation Penalties and Compliance Summary

Compliance Action Cost :	N/R
EPA Penalty Assessed Amount :	N/R
Cost Recovery Required :	N/R
Cost of SEP :	N/R
Cost of Complying Actions :	N/R

Site Activity Details

Enforcement Action Case Number :	CASCAA000006037CI30900008
Activity ID :	3400713358
Enforcement Action Name :	UNIVERSITY OF SOUTHERN CALIFORNIA
Last Date in Agency List :	2019-02-25
Final Ordr Iss/Final Order Enter Date:	2002-12-20
Complaint/Proposed Order Actual Date:	N/R
Final Order Issued Actual Date :	2002-12-20
Final Order Name :	UNIVERSITY OF SOUTHERN CALIFORNIA 06037CI30900008

Complaint Summary

Respondent/Defendant Name :	N/R
Named in Complaint :	N/R
Named in Final Order :	N/R
SEP Category :	N/R
SEP Description :	N/R
Regional Docket Number :	N/R

Standard Industrial Classification (SIC) Summary

Registry ID :	110006835461
Primary SIC :	8221 - COLLEGES, UNIVERSITIES, AND PROFESSIONAL SCHOOLS
Primary NAICS :	611310 - Colleges, Universities, and Professional Schools
Settlement FRS ICIS Facility :	3400119368 - UNIVERSITY OF SOUTHERN CALIFORNIA
Pollutants (SRS) :	N/R
Admin EA Closed Actual Date :	N/R
Enforcement Action Name :	N/R
Enforcement Action Resolution :	N/R

Map Id: K48
Direction: NNE
Distance: 0.194 mi., 1023 ft.
Elevation: 193 ft.
Relative: Higher

Site Name : UNIVERSITY OF SOUTHERN CALIFORNIA | UNIV OF SO CAL (EIS & NSR USE ONLY) MCCLINTOCK -W 34TH CHILDS_ST | MCCLINTOCK W 34TH CHILDS ST LOS ANGELES, CA

Database(s) : [AFS, CALEPA SITES - CA, DOCKET, ECHO, EMI - CA, FRS, HIST AFS 2] ***(cont.)***

Envirosite ID: 482831
EPA ID: N/R

DOCKET ***(cont.)***

Violation Types : N/R

Case Law Sections : CAA OTHER - Violations not covered elsewhere

Violation Penalties and Compliance Summary
- Compliance Action Cost : 0
- EPA Penalty Assessed Amount : 0
- Cost Recovery Required : N/R
- Cost of SEP : 0
- Cost of Complying Actions : N/R

Site Activity Details
- Enforcement Action Case Number : CASCAA000006037CI30900037
- Activity ID : 3400713367
- Enforcement Action Name : UNIVERSITY OF SOUTHERN CALIFORNIA
- Last Date in Agency List : 2018-12-17

- Final Ordr Iss/Final Order Enter Date: N/R
- Complaint/Proposed Order Actual Date: N/R
- Final Order Issued Actual Date : N/R
- Final Order Name : N/R

Complaint Summary
- Respondent/Defendant Name : N/R
- Named in Complaint : N/R
- Named in Final Order : N/R

- SEP Category : N/R
- SEP Description : N/R

Regional Docket Number : N/R

Standard Industrial Classification (SIC) Summary
- Registry ID : 110006835461
- Primary SIC : 8221 - COLLEGES, UNIVERSITIES, AND PROFESSIONAL SCHOOLS
- Primary NAICS : 611310 - Colleges, Universities, and Professional Schools

Settlement FRS ICIS Facility : N/R - N/R

Map Id: K48
Direction: NNE
Distance: 0.194 mi., 1023 ft.
Elevation: 193 ft.
Relative: Higher

Site Name : UNIVERSITY OF SOUTHERN CALIFORNIA | UNIV OF SO CAL (EIS & NSR USE ONLY) MCCLINTOCK -W 34TH CHILDS_ST | MCCLINTOCK W 34TH CHILDS ST LOS ANGELES, CA

Database(s) : [AFS, CALEPA SITES - CA, DOCKET, ECHO, EMI - CA, FRS, HIST AFS 2] ***(cont.)***

Envirosite ID: 482831
EPA ID: N/R

DOCKET ***(cont.)***

Pollutants (SRS) : N/R

Admin EA Closed Actual Date : 2008-08-29
Enforcement Action Name : UNIVERSITY OF SOUTHERN CALIFORNIA 06037CI30900037
Enforcement Action Resolution : N/R

Violation Types : N/R

Case Law Sections : CAA OTHER - Violations not covered elsewhere

Violation Penalties and Compliance Summary
Compliance Action Cost : N/R
EPA Penalty Assessed Amount : N/R
Cost Recovery Required : N/R
Cost of SEP : N/R
Cost of Complying Actions : N/R

Site Activity Details
Enforcement Action Case Number : CASCAA000006037CI30900038
Activity ID : 3400713356
Enforcement Action Name : UNIVERSITY OF SOUTHERN CALIFORNIA
Last Date in Agency List : 2019-02-25

Final Ordr Iss/Final Order Enter Date: 2009-01-09
Complaint/Proposed Order Actual Date: N/R
Final Order Issued Actual Date : 2009-01-09
Final Order Name : UNIVERSITY OF SOUTHERN CALIFORNIA 06037CI30900038

Complaint Summary
Respondent/Defendant Name : N/R
Named in Complaint : N/R
Named in Final Order : N/R

SEP Category : N/R
SEP Description : N/R

Regional Docket Number : N/R

Map Id: K48
Direction: NNE
Distance: 0.194 mi., 1023 ft.
Elevation: 193 ft.
Relative: Higher

Site Name : UNIVERSITY OF SOUTHERN CALIFORNIA | UNIV OF SO CAL (EIS & NSR USE ONLY) MCCLINTOCK -W 34TH CHILDS_ST | MCCLINTOCK W 34TH CHILDS ST LOS ANGELES, CA

Database(s) : [AFS, CALEPA SITES - CA, DOCKET, ECHO, EMI - CA, FRS, HIST AFS 2] ***(cont.)***

Envirosite ID: 482831
EPA ID: N/R

DOCKET ***(cont.)***

Standard Industrial Classification (SIC) Summary

Registry ID :	110006835461
Primary SIC :	8221 - COLLEGES, UNIVERSITIES, AND PROFESSIONAL SCHOOLS
Primary NAICS :	611310 - Colleges, Universities, and Professional Schools
Settlement FRS ICIS Facility :	3400119368 - UNIVERSITY OF SOUTHERN CALIFORNIA
Pollutants (SRS) :	N/R
Admin EA Closed Actual Date :	N/R
Enforcement Action Name :	N/R
Enforcement Action Resolution :	N/R
Violation Types :	N/R
Case Law Sections :	CAA OTHER - Violations not covered elsewhere

Violation Penalties and Compliance Summary

Compliance Action Cost :	0
EPA Penalty Assessed Amount :	0
Cost Recovery Required :	N/R
Cost of SEP :	0
Cost of Complying Actions :	N/R

Site Activity Details

Enforcement Action Case Number :	CASCAA000006037CI30900041
Activity ID :	3400713365
Enforcement Action Name :	UNIVERSITY OF SOUTHERN CALIFORNIA
Last Date in Agency List :	2018-12-17
Final Ordr Iss/Final Order Enter Date:	N/R
Complaint/Proposed Order Actual Date:	N/R
Final Order Issued Actual Date :	N/R
Final Order Name :	N/R

Complaint Summary

Respondent/Defendant Name :	N/R
Named in Complaint :	N/R
Named in Final Order :	N/R

Map Id: K48
Direction: NNE
Distance: 0.194 mi., 1023 ft.
Elevation: 193 ft.
Relative: Higher

Site Name : UNIVERSITY OF SOUTHERN CALIFORNIA | UNIV OF SO CAL (EIS & NSR USE ONLY) MCCLINTOCK -W 34TH CHILDS_ST | MCCLINTOCK W 34TH CHILDS ST LOS ANGELES, CA

Database(s) : [AFS, CALEPA SITES - CA, DOCKET, ECHO, EMI - CA, FRS, HIST AFS 2] ***(cont.)***

Envirosite ID: 482831
EPA ID: N/R

DOCKET ***(cont.)***

SEP Category :	N/R
SEP Description :	N/R
Regional Docket Number :	N/R

Standard Industrial Classification (SIC) Summary

Registry ID :	110006835461
Primary SIC :	8221 - COLLEGES, UNIVERSITIES, AND PROFESSIONAL SCHOOLS
Primary NAICS :	611310 - Colleges, Universities, and Professional Schools
Settlement FRS ICIS Facility :	N/R - N/R
Pollutants (SRS) :	N/R
Admin EA Closed Actual Date :	2008-08-29
Enforcement Action Name :	UNIVERSITY OF SOUTHERN CALIFORNIA 06037CI30900041
Enforcement Action Resolution :	N/R
Violation Types :	N/R
Case Law Sections :	CAA OTHER - Violations not covered elsewhere

Violation Penalties and Compliance Summary

Compliance Action Cost :	N/R
EPA Penalty Assessed Amount :	N/R
Cost Recovery Required :	N/R
Cost of SEP :	N/R
Cost of Complying Actions :	N/R

Site Activity Details

Enforcement Action Case Number :	CASCAA000006037CI30900042
Activity ID :	3400713353
Enforcement Action Name :	UNIVERSITY OF SOUTHERN CALIFORNIA
Last Date in Agency List :	2019-02-25
Final Ordr Iss/Final Order Enter Date:	2009-01-09
Complaint/Proposed Order Actual Date:	N/R
Final Order Issued Actual Date :	2009-01-09
Final Order Name :	UNIVERSITY OF SOUTHERN CALIFORNIA 06037CI30900042

Map Id: K48
Direction: NNE
Distance: 0.194 mi., 1023 ft.
Elevation: 193 ft.
Relative: Higher

Site Name : UNIVERSITY OF SOUTHERN CALIFORNIA | UNIV OF SO CAL (EIS & NSR USE ONLY) MCCLINTOCK -W 34TH CHILDS_ST | MCCLINTOCK W 34TH CHILDS ST LOS ANGELES, CA

Database(s) : [AFS, CALEPA SITES - CA, DOCKET, ECHO, EMI - CA, FRS, HIST AFS 2] ***(cont.)***

Envirosite ID: 482831
EPA ID: N/R

DOCKET ***(cont.)***

Complaint Summary

Respondent/Defendant Name :	N/R
Named in Complaint :	N/R
Named in Final Order :	N/R
SEP Category :	N/R
SEP Description :	N/R
Regional Docket Number :	N/R

Standard Industrial Classification (SIC) Summary

Registry ID :	110006835461
Primary SIC :	8221 - COLLEGES, UNIVERSITIES, AND PROFESSIONAL SCHOOLS
Primary NAICS :	611310 - Colleges, Universities, and Professional Schools
Settlement FRS ICIS Facility :	3400119368 - UNIVERSITY OF SOUTHERN CALIFORNIA
Pollutants (SRS) :	N/R
Admin EA Closed Actual Date :	N/R
Enforcement Action Name :	N/R
Enforcement Action Resolution :	N/R
Violation Types :	N/R
Case Law Sections :	CAA OTHER - Violations not covered elsewhere

Violation Penalties and Compliance Summary

Compliance Action Cost :	0
EPA Penalty Assessed Amount :	0
Cost Recovery Required :	N/R
Cost of SEP :	0
Cost of Complying Actions :	N/R

Site Activity Details

Enforcement Action Case Number :	CASCAA000006037CI30900060
Activity ID :	3400713363
Enforcement Action Name :	UNIVERSITY OF SOUTHERN CALIFORNIA
Last Date in Agency List :	2018-12-17

Map Id: K48
Direction: NNE
Distance: 0.194 mi., 1023 ft.
Elevation: 193 ft.
Relative: Higher

Site Name : UNIVERSITY OF SOUTHERN CALIFORNIA | UNIV OF SO CAL (EIS & NSR USE ONLY) MCCLINTOCK -W 34TH CHILDS_ST | MCCLINTOCK W 34TH CHILDS ST LOS ANGELES, CA

Database(s) : [AFS, CALEPA SITES - CA, DOCKET, ECHO, EMI - CA, FRS, HIST AFS 2] ***(cont.)***

Envirosite ID: 482831
EPA ID: N/R

DOCKET ***(cont.)***

Final Ordr Iss/Final Order Enter Date:	N/R
Complaint/Proposed Order Actual Date:	N/R
Final Order Issued Actual Date :	N/R
Final Order Name :	N/R

Complaint Summary

Respondent/Defendant Name :	N/R
Named in Complaint :	N/R
Named in Final Order :	N/R
SEP Category :	N/R
SEP Description :	N/R
Regional Docket Number :	N/R

Standard Industrial Classification (SIC) Summary

Registry ID :	110006835461
Primary SIC :	8221 - COLLEGES, UNIVERSITIES, AND PROFESSIONAL SCHOOLS
Primary NAICS :	611310 - Colleges, Universities, and Professional Schools
Settlement FRS ICIS Facility :	N/R - N/R
Pollutants (SRS) :	N/R
Admin EA Closed Actual Date :	2010-08-06
Enforcement Action Name :	UNIVERSITY OF SOUTHERN CALIFORNIA 06037CI30900060
Enforcement Action Resolution :	N/R
Violation Types :	N/R
Case Law Sections :	CAA OTHER - Violations not covered elsewhere

Violation Penalties and Compliance Summary

Compliance Action Cost :	N/R
EPA Penalty Assessed Amount :	N/R
Cost Recovery Required :	N/R
Cost of SEP :	N/R
Cost of Complying Actions :	N/R

Map Id: K48
Direction: NNE
Distance: 0.194 mi., 1023 ft.
Elevation: 193 ft.
Relative: Higher

Site Name : UNIVERSITY OF SOUTHERN CALIFORNIA | UNIV OF SO CAL (EIS & NSR USE ONLY) MCCLINTOCK -W 34TH CHILDS_ST | MCCLINTOCK W 34TH CHILDS ST LOS ANGELES, CA

Database(s) : [AFS, CALEPA SITES - CA, DOCKET, ECHO, EMI - CA, FRS, HIST AFS 2] ***(cont.)***

Envirosite ID: 482831
EPA ID: N/R

DOCKET ***(cont.)***

Site Activity Details

Enforcement Action Case Number :	CASCAA000006037CI30900061
Activity ID :	3400713351
Enforcement Action Name :	UNIVERSITY OF SOUTHERN CALIFORNIA
Last Date in Agency List :	2019-02-25
Final Ordr Iss/Final Order Enter Date:	2010-11-18
Complaint/Proposed Order Actual Date:	N/R
Final Order Issued Actual Date :	2010-11-18
Final Order Name :	UNIVERSITY OF SOUTHERN CALIFORNIA 06037CI30900061

Complaint Summary

Respondent/Defendant Name :	N/R
Named in Complaint :	N/R
Named in Final Order :	N/R
SEP Category :	N/R
SEP Description :	N/R
Regional Docket Number :	N/R

Standard Industrial Classification (SIC) Summary

Registry ID :	110006835461
Primary SIC :	8221 - COLLEGES, UNIVERSITIES, AND PROFESSIONAL SCHOOLS
Primary NAICS :	611310 - Colleges, Universities, and Professional Schools
Settlement FRS ICIS Facility :	3400119368 - UNIVERSITY OF SOUTHERN CALIFORNIA
Pollutants (SRS) :	N/R
Admin EA Closed Actual Date :	N/R
Enforcement Action Name :	N/R
Enforcement Action Resolution :	N/R
Violation Types :	N/R
Case Law Sections :	CAA OTHER - Violations not covered elsewhere

Map Id: K48
Direction: NNE
Distance: 0.194 mi., 1023 ft.
Elevation: 193 ft.
Relative: Higher

Site Name : UNIVERSITY OF SOUTHERN CALIFORNIA | UNIV OF SO CAL (EIS & NSR USE ONLY) MCCLINTOCK -W 34TH CHILDS_ST | MCCLINTOCK W 34TH CHILDS ST LOS ANGELES, CA

Database(s) : [AFS, CALEPA SITES - CA, DOCKET, ECHO, EMI - CA, FRS, HIST AFS 2] ***(cont.)***

Envirosite ID: 482831
EPA ID: N/R

DOCKET ***(cont.)***

Violation Penalties and Compliance Summary

Compliance Action Cost :	0
EPA Penalty Assessed Amount :	0
Cost Recovery Required :	N/R
Cost of SEP :	0
Cost of Complying Actions :	N/R

Site Activity Details

Enforcement Action Case Number :	CASCAA000006037CI30900101
Activity ID :	3400713361
Enforcement Action Name :	UNIVERSITY OF SOUTHERN CALIFORNIA
Last Date in Agency List :	2018-12-17
Final Ordr Iss/Final Order Enter Date:	N/R
Complaint/Proposed Order Actual Date:	N/R
Final Order Issued Actual Date :	N/R
Final Order Name :	N/R

Complaint Summary

Respondent/Defendant Name :	N/R
Named in Complaint :	N/R
Named in Final Order :	N/R
SEP Category :	N/R
SEP Description :	N/R
Regional Docket Number :	N/R

Standard Industrial Classification (SIC) Summary

Registry ID :	110006835461
Primary SIC :	8221 - COLLEGES, UNIVERSITIES, AND PROFESSIONAL SCHOOLS
Primary NAICS :	611310 - Colleges, Universities, and Professional Schools
Settlement FRS ICIS Facility :	N/R - N/R
Pollutants (SRS) :	N/R
Admin EA Closed Actual Date :	2011-06-29
Enforcement Action Name :	UNIVERSITY OF SOUTHERN CALIFORNIA 06037CI30900101
Enforcement Action Resolution :	N/R

Map Id: K48
Direction: NNE
Distance: 0.194 mi., 1023 ft.
Elevation: 193 ft.
Relative: Higher

Site Name : UNIVERSITY OF SOUTHERN CALIFORNIA | UNIV OF SO CAL (EIS & NSR USE ONLY) MCCLINTOCK -W 34TH CHILDS_ST | MCCLINTOCK W 34TH CHILDS ST LOS ANGELES, CA

Database(s) : [AFS, CALEPA SITES - CA, DOCKET, ECHO, EMI - CA, FRS, HIST AFS 2] ***(cont.)***

Envirosite ID: 482831
EPA ID: N/R

DOCKET ***(cont.)***

Violation Types : N/R

Case Law Sections : CAA OTHER - Violations not covered elsewhere

Violation Penalties and Compliance Summary
- Compliance Action Cost : N/R
- EPA Penalty Assessed Amount : N/R
- Cost Recovery Required : N/R
- Cost of SEP : N/R
- Cost of Complying Actions : N/R

Site Activity Details
- Enforcement Action Case Number : CASCAA000006037CI30900102
- Activity ID : 3400713350
- Enforcement Action Name : UNIVERSITY OF SOUTHERN CALIFORNIA
- Last Date in Agency List : 2019-02-25

- Final Ordr Iss/Final Order Enter Date: 2011-11-02
- Complaint/Proposed Order Actual Date: N/R
- Final Order Issued Actual Date : 2011-11-02
- Final Order Name : UNIVERSITY OF SOUTHERN CALIFORNIA 06037CI30900102

Complaint Summary
- Respondent/Defendant Name : N/R
- Named in Complaint : N/R
- Named in Final Order : N/R

- SEP Category : N/R
- SEP Description : N/R

Regional Docket Number : N/R

Standard Industrial Classification (SIC) Summary
- Registry ID : 110006835461
- Primary SIC : 8221 - COLLEGES, UNIVERSITIES, AND PROFESSIONAL SCHOOLS
- Primary NAICS : 611310 - Colleges, Universities, and Professional Schools

Settlement FRS ICIS Facility : 3400119368 - UNIVERSITY OF SOUTHERN CALIFORNIA

Map Id: K48
Direction: NNE
Distance: 0.194 mi., 1023 ft.
Elevation: 193 ft.
Relative: Higher

Site Name : UNIVERSITY OF SOUTHERN CALIFORNIA | UNIV OF SO CAL (EIS & NSR USE ONLY) MCCLINTOCK -W 34TH CHILDS_ST | MCCLINTOCK W 34TH CHILDS ST LOS ANGELES, CA

Database(s) : [AFS, CALEPA SITES - CA, DOCKET, ECHO, EMI - CA, FRS, HIST AFS 2] ***(cont.)***

Envirosite ID: 482831
EPA ID: N/R

DOCKET ***(cont.)***

Pollutants (SRS) :	N/R
Admin EA Closed Actual Date :	N/R
Enforcement Action Name :	N/R
Enforcement Action Resolution :	N/R
Violation Types :	N/R
Case Law Sections :	CAA OTHER - Violations not covered elsewhere

Violation Penalties and Compliance Summary

Compliance Action Cost :	0
EPA Penalty Assessed Amount :	0
Cost Recovery Required :	N/R
Cost of SEP :	0
Cost of Complying Actions :	N/R

ECHO

Facility Name :	UNIVERSITY OF SOUTHERN CALIFORNIA
Facility Address :	MCCLINTOCK -W 34TH CHILDS_ST, LOS ANGELES, CA 90089
County :	LOS ANGELES
Last Inspection Date :	2019-06-27
Registry ID :	110006835461
FIPS Code :	06037
EPA Region :	09
Inspection Count :	1
Last Inspection Days :	1431
Informal Count :	0
Last Informal Action Date :	2011-06-29
Formal Action Count :	0
Last Formal Action Date :	2011-11-02
Total Penalties :	0
Penalty Count :	N/R
Last Penalty Date :	2010-11-18
Last Penalty Amount :	1000
QTRS IN NC :	0
Programs IN SNC :	0
Current Compliance Status :	No Violation Identified
Three-Year Compliance Status :	_____
Collection Method :	ADDRESS MATCHING-HOUSE NUMBER
Reference Point :	N/R
Accuracy Meters :	183
Derived Tribes :	N/R
Derived HUC :	18070104
Derived WBD :	N/R
Derived STCTY FIPS :	06037

Map Id: K48
Direction: NNE
Distance: 0.194 mi., 1023 ft.
Elevation: 193 ft.
Relative: Higher

Site Name : UNIVERSITY OF SOUTHERN CALIFORNIA | UNIV OF SO CAL (EIS & NSR USE ONLY) MCCLINTOCK -W 34TH CHILDS_ST | MCCLINTOCK W 34TH CHILDS ST LOS ANGELES, CA

Database(s) : [AFS, CALEPA SITES - CA, DOCKET, ECHO, EMI - CA, FRS, HIST AFS 2] ***(cont.)***

Envirosite ID: 482831
EPA ID: N/R

ECHO ***(cont.)***

Derived Zip :	90089
Derived CD113 :	37
Derived CB2010 :	060372227001000
MYRTK Universe :	NNN
NPDES IDs :	N/R
CWA Permit Types :	N/R
CWA Compliance Tracking :	N/R
CWA NAICS :	N/R
CWA SICS :	N/R
CWA Inspection Count :	N/R
CWA Last Inspection Days :	N/R
CWA Informal Count :	N/R
CWA Formal Action Count :	N/R
CWA Last Formal Action Date :	N/R
CWA Penalties :	N/R
CWA Last Penalty Date :	N/R
CWA Last Penalty Amount :	N/R
CWA Quarters IN NC :	N/R
CWA Current Compliance Status :	N/R
CWA Current SNC Flag :	N
CWA 13 Quarters Compliance Status :	N/R
CWA 13 Quarters Effluent Exceedances:	N/R
CWA Three-Year QNCR Codes :	N/R
DFR URL :	Click here for hyperlink provided by the agency.
Facility SIC :	8221
Facility NAICS :	611310 - Colleges, Universities, and Professional Schools
Facility Last Inspection EPA Date :	N/R
Facility Last Inspection State Date :	2019-06-27
Facility Last Formal Act EPA Date :	N/R
Facility Last Formal Act State Date :	2011-11-02
Facility Last Informal Act EPA Date :	N/R
Facility Last Informal Act State Date:	2011-06-29
Facility Federal Agency :	N/R
TRI Reporter :	N/R
Facility Imp Water Flag :	N/R
Current SNC Flag :	N
Indian County Flag :	N
Federal Flag :	N/R
US Mexico Border Flag :	N
Chesapeak Bay Flag :	N/R
AIR Flag :	Y
NPDES Flag :	N
SDWIS Flag :	N
RCRA Flag :	N
TRI Flag :	N
GHG Flag :	N
Major Flag :	Y
Active Flag :	Y
NAA Flag :	Y
Latitude :	34.024288
Longitude :	-118.28758
Last Date in Agency List :	2023-07-21

Map Id: K48
Direction: NNE
Distance: 0.194 mi., 1023 ft.
Elevation: 193 ft.
Relative: Higher

Site Name : UNIVERSITY OF SOUTHERN CALIFORNIA | UNIV OF SO CAL (EIS & NSR USE ONLY) MCCLINTOCK -W 34TH CHILDS_ST | MCCLINTOCK W 34TH CHILDS ST LOS ANGELES, CA

Database(s) : [AFS, CALEPA SITES - CA, DOCKET, ECHO, EMI - CA, FRS, HIST AFS 2] ***(cont.)***

Envirosite ID: 482831
EPA ID: N/R

EMI - CA

Facility Name :	UNIV OF SO CAL (EIS & NSR USE ONLY)
Facility Address :	MCCLINTOCK W 34TH CHILDS ST, LOS ANGELES, 90089
County :	Los Angeles
Facility ID :	800265
Air Basin Code :	South Coast
District :	SOUTH COAST AQMD
County ID :	LA
SIC Code :	8221
CHAPIS :	N/R
CERR Code :	N/R
Last Date in Agency List :	2024-05-21

Additional Details

Year :	2022
Total Organic Gases (Tons/Year) :	7.651344650136384907714927140352753323 79
Reactive Organic Gases (Tons/Year) :	3.90427225
Carbon Monoxide (Tons/Year) :	13.2163394
Nitrogen Oxides (Tons/Year) :	3.890202
Sulfur Oxides (Tons/Year) :	.0852268151
Particulate Matter (Tons/Year) :	5.139939386
Fine Particulate Matter (Tons/Year) :	3.938659651684

FRS

Facility Name :	UNIVERSITY OF SOUTHERN CALIFORNIA
Facility Address :	MCCLINTOCK -W 34TH CHILDS_ST, LOS ANGELES, CA 90089
County :	LOS ANGELES

Site Details

Registry ID :	110006835461
FRS Facility URL :	Click here for hyperlink provided by the agency.
Last Date in Agency List :	2024-05-20

Source Description

Source Description :

AIR contains compliance and permit data for stationary sources of air pollution regulated by the EPA, State, and Local air pollution agencies.
AFS contains compliance and permit data for stationary sources of air pollution regulated by the EPA, State, and Local air pollution agencies.
EPS

FRS Environmental Interest

Source and System ID :

AIRS/AFS - 06037CI309
API - EPS10045425

Map Id: K48
Direction: NNE
Distance: 0.194 mi., 1023 ft.
Elevation: 193 ft.
Relative: Higher

Site Name : UNIVERSITY OF SOUTHERN CALIFORNIA | UNIV OF SO CAL (EIS & NSR USE ONLY) MCCLINTOCK -W 34TH CHILDS_ST | MCCLINTOCK W 34TH CHILDS ST LOS ANGELES, CA

Database(s) : [AFS, CALEPA SITES - CA, DOCKET, ECHO, EMI - CA, FRS, HIST AFS 2] ***(cont.)***

Envirosite ID: 482831
EPA ID: N/R

FRS ***(cont.)***

ICIS - CASCA00006037CI309

Facility Name : UNIV OF SO CAL (EIS & NSR USE ONLY)
Facility Address : MCCLINTOCK W 34TH CHILDS ST, LOS ANGELES, CA 90007-0000
County : LOS ANGELES

Site Details
Registry ID : 110010475422
FRS Facility URL : Click here for hyperlink provided by the agency.
Last Date in Agency List : 2024-05-20

Source Description

Source Description :

The Emission Inventory System (EIS) maintains an inventory of large stationary sources and voluntarily-reported smaller sources of air point pollution emitters. It contains information about facility sites and their physical location, emission units, emission processes, release points, control approaches, and regulations. Facility inventory data are kept separate from the emissions data and have stable identifiers to improve continuity from year to year and to help identify duplicate or missing facilities.

FRS Environmental Interest
Source and System ID : EIS - 439211

Facility Name : UNIV OF SO CAL (EIS & NSR USE ONLY)
Facility Address : MCCLINTOCK W 34TH CHILDS ST, LOS ANGELES, CA 90089
County : LOS ANGELES

Site Details
Registry ID : 110040890523
FRS Facility URL : Click here for hyperlink provided by the agency.
Last Date in Agency List : 2014-03-25

Source Description

Map Id: K48
Direction: NNE
Distance: 0.194 mi., 1023 ft.
Elevation: 193 ft.
Relative: Higher

Site Name : UNIVERSITY OF SOUTHERN CALIFORNIA | UNIV OF SO CAL (EIS & NSR USE ONLY) MCCLINTOCK -W 34TH CHILDS_ST | MCCLINTOCK W 34TH CHILDS ST LOS ANGELES, CA

Database(s) : [AFS, CALEPA SITES - CA, DOCKET, ECHO, EMI - CA, FRS, HIST AFS 2] ***(cont.)***

Envirosite ID: 482831
EPA ID: N/R

FRS ***(cont.)***

Source Description :

The Emission Inventory System (EIS) maintains an inventory of large stationary sources and voluntarily-reported smaller sources of air point pollution emitters. It contains information about facility sites and their physical location, emission units, emission processes, release points, control approaches, and regulations. Facility inventory data are kept separate from the emissions data and have stable identifiers to improve continuity from year to year and to help identify duplicate or missing facilities.

FRS Environmental Interest

Source and System ID :	EIS - 439211
Facility Name :	UNIV OF SO CAL (EIS & NSR USE ONLY)
Facility Address :	MCCLINTOCK W 34TH CHILDS ST, LOS ANGELES, CA 90089
County :	LOS ANGELES COUNTY

Site Details

Registry ID :	110071361884
FRS Facility URL :	Click here for hyperlink provided by the agency.
Last Date in Agency List :	2024-05-20

Source Description

Source Description :	EPS

FRS Environmental Interest

Source and System ID :	API - EPS10155661

HIST AFS 2

Facility Name :	UNIVERSITY OF SOUTHERN CALIFORNIA
Facility Address :	MCCLINTOCK -W 34TH CHILDS ST, LOS ANGELES, CA 90089
County :	LOS ANGELES

Site Details

PEPA :	110006835461
Region :	09
STTE :	06
County Code :	037
PCDS :	CI309
DB Number :	N/R
AQCR :	024
SIC Code :	8221
NIC Code :	611310

Map Id: K48
Direction: NNE
Distance: 0.194 mi., 1023 ft.
Elevation: 193 ft.
Relative: Higher

Site Name : UNIVERSITY OF SOUTHERN CALIFORNIA | UNIV OF SO CAL (EIS & NSR USE ONLY) MCCLINTOCK -W 34TH CHILDS_ST | MCCLINTOCK W 34TH CHILDS ST LOS ANGELES, CA

Database(s) : [AFS, CALEPA SITES - CA, DOCKET, ECHO, EMI - CA, FRS, HIST AFS 2] ***(cont.)***

Envirosite ID: 482831
EPA ID: N/R

HIST AFS 2 ***(cont.)***

DCS :	3
DCL :	A
Government :	2
CMSC :	A
HP1F :	N/R
Last Date in Agency List :	2015-01-14

Air Program Pollutant Data

Region :	09
STTE :	06
County Code :	037
PCDS :	CI309
APC :	V
PLAP :	FACIL
DCAP :	3
DCLP :	A
DATT :	N/R

Region :	09
STTE :	06
County Code :	037
PCDS :	CI309
APC :	0
PLAP :	ADMIN
DCAP :	3
DCLP :	A
DATT :	N/R

Region :	09
STTE :	06
County Code :	037
PCDS :	CI309
APC :	0
PLAP :	NO2
DCAP :	3
DCLP :	A
DATT :	A

Class A Sources - Actions 4

Details for this site have been truncated due to the large number of available details for this site within this dataset. For the complete details for this site, contact your Envirosite account representative for a complimentary site report containing all of the details available.

Region :	09
STTE :	06
County Code :	037
PCDS :	CI309

Map Id: K48
Direction: NNE
Distance: 0.194 mi., 1023 ft.
Elevation: 193 ft.
Relative: Higher

Site Name : UNIVERSITY OF SOUTHERN CALIFORNIA | UNIV OF SO CAL (EIS & NSR USE ONLY) MCCLINTOCK -W 34TH CHILDS_ST | MCCLINTOCK W 34TH CHILDS ST LOS ANGELES, CA

Database(s) : [AFS, CALEPA SITES - CA, DOCKET, ECHO, EMI - CA, FRS, HIST AFS 2] ***(cont.)***

Envirosite ID: 482831
EPA ID: N/R

HIST AFS 2 ***(cont.)***

APC :	V
ANTI :	FS
DTA :	040813
PAM :	N/R

Region :	09
STTE :	06
County Code :	037
PCDS :	CI309
APC :	V
ANTI :	TR
DTA :	111118
PAM :	N/R

Region :	09
STTE :	06
County Code :	037
PCDS :	CI309
APC :	V
ANTI :	FS
DTA :	130410
PAM :	N/R

Region :	09
STTE :	06
County Code :	037
PCDS :	CI309
APC :	0
ANTI :	CB
DTA :	140115
PAM :	N/R

Region :	09
STTE :	06
County Code :	037
PCDS :	CI309
APC :	V
ANTI :	FS
DTA :	070724
PAM :	N/R

Region :	09
STTE :	06
County Code :	037
PCDS :	CI309
APC :	V
ANTI :	SR
DTA :	030130
PAM :	N/R

Map Id: K48
Direction: NNE
Distance: 0.194 mi., 1023 ft.
Elevation: 193 ft.
Relative: Higher

Site Name : UNIVERSITY OF SOUTHERN CALIFORNIA | UNIV OF SO CAL (EIS & NSR USE ONLY) MCCLINTOCK -W 34TH CHILDS_ST | MCCLINTOCK W 34TH CHILDS ST LOS ANGELES, CA

Database(s) : [AFS, CALEPA SITES - CA, DOCKET, ECHO, EMI - CA, FRS, HIST AFS 2] ***(cont.)***

Envirosite ID: 482831
EPA ID: N/R

HIST AFS 2 ***(cont.)***

Region :	09
STTE :	06
County Code :	037
PCDS :	CI309
APC :	V
ANTI :	7C
DTA :	020920
PAM :	N/R

Region :	09
STTE :	06
County Code :	037
PCDS :	CI309
APC :	V
ANTI :	TR
DTA :	061214
PAM :	N/R

Region :	09
STTE :	06
County Code :	037
PCDS :	CI309
APC :	V
ANTI :	7C
DTA :	110629
PAM :	N/R

Region :	09
STTE :	06
County Code :	037
PCDS :	CI309
APC :	V
ANTI :	8C
DTA :	111102
PAM :	N/R

Facilities with Issued Permits

Region :	09
STTE :	06
County Code :	037
PCDS :	CI309
PNME :	UNIVERSITY OF SOUTHERN CALIFORNIA
Street :	MCCLINTOCK -W 34TH CHILDS_ST, LOS ANGELES, CA 90089

General Permit Information

Region :	09
STTE :	06

Map Id: K48
Direction: NNE
Distance: 0.194 mi., 1023 ft.
Elevation: 193 ft.
Relative: Higher

Site Name : UNIVERSITY OF SOUTHERN CALIFORNIA | UNIV OF SO CAL (EIS & NSR USE ONLY) MCCLINTOCK -W 34TH CHILDS_ST | MCCLINTOCK W 34TH CHILDS ST LOS ANGELES, CA

Database(s) : [AFS, CALEPA SITES - CA, DOCKET, ECHO, EMI - CA, FRS, HIST AFS 2] ***(cont.)***

Envirosite ID: 482831
EPA ID: N/R

HIST AFS 2 ***(cont.)***

County Code :	037
PCDS :	CI309
ASPN :	800265
PMTC :	V
PMTD :	TITLE V PERMIT - PLANT SP

Historical Quarterly 4

Region :	09
STTE :	06
County Code :	037
PCDS :	CI309
SCH :	3
HDT :	1203
APH :	V

Region :	09
STTE :	06
County Code :	037
PCDS :	CI309
SCH :	3
HDT :	1303
APH :	0

Region :	09
STTE :	06
County Code :	037
PCDS :	CI309
SCH :	3
HDT :	1201
APH :	V

Region :	09
STTE :	06
County Code :	037
PCDS :	CI309
SCH :	3
HDT :	1402
APH :	V

Region :	09
STTE :	06
County Code :	037
PCDS :	CI309
SCH :	3
HDT :	1201
APH :	0

Map Id: K48
Direction: NNE
Distance: 0.194 mi., 1023 ft.
Elevation: 193 ft.
Relative: Higher

Site Name : UNIVERSITY OF SOUTHERN CALIFORNIA | UNIV OF SO CAL (EIS & NSR USE ONLY) MCCLINTOCK -W 34TH CHILDS_ST | MCCLINTOCK W 34TH CHILDS ST LOS ANGELES, CA

Database(s) : [AFS, CALEPA SITES - CA, DOCKET, ECHO, EMI - CA, FRS, HIST AFS 2] ***(cont.)***

Envirosite ID: 482831
EPA ID: N/R

HIST AFS 2 ***(cont.)***

Region :	09
STTE :	06
County Code :	037
PCDS :	CI309
SCH :	3
HDT :	1302
APH :	0

Region :	09
STTE :	06
County Code :	037
PCDS :	CI309
SCH :	3
HDT :	1304
APH :	0

Region :	09
STTE :	06
County Code :	037
PCDS :	CI309
SCH :	3
HDT :	1304
APH :	V

Region :	09
STTE :	06
County Code :	037
PCDS :	CI309
SCH :	3
HDT :	1302
APH :	V

Region :	09
STTE :	06
County Code :	037
PCDS :	CI309
SCH :	3
HDT :	1204
APH :	0

Permit Events

Region :	09
STTE :	06
County Code :	037
PCDS :	CI309
PAPN :	800265
PATY :	IF
PADL :	*PERMIT AUTHORITY ISSUES FINAL PERMIT

Map Id: K48
Direction: NNE
Distance: 0.194 mi., 1023 ft.
Elevation: 193 ft.
Relative: Higher

Site Name : UNIVERSITY OF SOUTHERN CALIFORNIA | UNIV OF SO CAL (EIS & NSR USE ONLY) MCCLINTOCK -W 34TH CHILDS_ST | MCCLINTOCK W 34TH CHILDS ST
LOS ANGELES, CA

Database(s) : [AFS, CALEPA SITES - CA, DOCKET, ECHO, EMI - CA, FRS, HIST AFS 2] ***(cont.)***

Envirosite ID: 482831
EPA ID: N/R

HIST AFS 2 ***(cont.)***

PACN :	001
PDEA :	20060719

Map Id: L49
Direction: ESE
Distance: 0.195 mi., 1029 ft.
Elevation: 190 ft.
Relative: Higher

Site Name : KNIT AMERICA
3848 SO. HILL
LOS ANGELES, CA 90037

Database(s) : [HAZNET - CA, HWG - CA]

Envirosite ID: 56762219
EPA ID: CAL000141382

HAZNET - CA

Facility Name :	KNIT AMERICA
Facility Address :	3848 SO. HILL, LOS ANGELES, CA 90037
County :	LOS ANGELES

Site Details

Generator EPA ID :	CAL000141382
Active :	Inactive
Category :	STATE
Facility Types :	N/R
Type :	PERMANENT
Contact Name :	N/R
Contact Phone :	N/R
Facility Mailing Address :	12902 SO. BROADWAY, LOS ANGELES, CA 900160000
Latitude :	34.01384514
Longitude :	-118.27855856
Agency Hyperlink :	Click here for hyperlink provided by the agency.
Last Date in Agency List :	2021-07-08

HWG - CA

Facility Name :	KNIT AMERICA
Facility Address :	3848 SO. HILL, LOS ANGELES, CA 90037
County :	LOS ANGELES

EPA ID :	CAL000141382
Status :	Inactive
Category :	STATE
Type :	PERMANENT
Facility Type :	N/R
Mailing Address :	12902 SO. BROADWAY, LOS ANGELES, CA 900160000
Owner Name :	JOHN LEE
Owner Address :	3848 SO. HILL, LOS ANGELES, CA 900370000
Operator Name :	N/R
Operator Address :	UNDELIVERABLE PER 96VQ, LOS ANGELES, CA 900160000

Map Id: L49
Direction: ESE
Distance: 0.195 mi., 1029 ft.
Elevation: 190 ft.
Relative: Higher

Site Name : KNIT AMERICA
3848 SO. HILL
LOS ANGELES, CA 90037

Database(s) : [HAZNET - CA, HWG - CA] ***(cont.)***

Envirosite ID: 56762219
EPA ID: CAL000141382

HWG - CA ***(cont.)***

Latitude :	34.0139
Longitude :	-118.278609

Map Id: L50
Direction: ESE
Distance: 0.196 mi., 1036 ft.
Elevation: 190 ft.
Relative: Higher

Site Name : LSD City of Los Angeles Bureau of Sanitation
3848 S Hill St
Los Angeles, CA 90037

Database(s) : [MANIFEST EPA]

Envirosite ID: 56762223
EPA ID: CAS111111019

MANIFEST EPA

Manifest Details

Manifest Number :	016942864FLE
Shipped Date :	2022-02-02
Updated Date :	2022-03-08
Received Date :	2022-02-15
Status :	Signed
Generator ID :	CAS111111019
Generator Name :	LSD City of Los Angeles Bureau of Sanitation
Generator Address :	3848 S Hill St, Los Angeles, CA 90037
Generator Mailing :	Livability Services Division, 2649 E. Washington B, Los Angeles, CA 90023
Generator Contact :	LSD City of Los Angeles Bureau of Sanitation
Destination ID :	UTD981552177
Destination Name :	Clean Harbors Aragonite LLC
Destination Mailing :	PO Box 1339, Grantsville, UT 84029
Destination Address :	11600 North Aptus Road, Grantsville, UT 84029
Destination Contact :	N/R
Submission Type :	DataImage5Copy
Origin Type :	Service
Manifest Residue :	N
Rejection :	N
Last Date in Agency List :	2024-02-14

Waste Details

Waste Line Number :	1
Is DOT Hazardous :	N
DOT ID Number :	N/R
DOT Information :	N/R
Non Waste Description :	NONE, NON-RCRA HAZARDOUS WASTE, SOLIDS, N/A, NONE
Quantity :	40 Pounds
Quantity Tons, Acute, Non-Acute :	0.02, 0, 0.02
Quantity Kg, Acute, Non-Acute :	0, 18.1406
Quantity Tons, Haz, Non-Haz :	0, 0.02
Quantity Kg, Haz, Non-Haz :	0, 18.1406
Management Method :	H040 - INCINERATION
Is EPA Waste :	N
Federal Code :	N/R

Map Id: L50
Direction: ESE
Distance: 0.196 mi., 1036 ft.
Elevation: 190 ft.
Relative: Higher

Site Name : LSD City of Los Angeles Bureau of Sanitation
3848 S Hill St
Los Angeles, CA 90037

Database(s) : [MANIFEST EPA] ***(cont.)***

Envirosite ID: 56762223
EPA ID: CAS111111019

MANIFEST EPA ***(cont.)***

State Code : CA - 322, CA - 352, CA - 531

Manifest Details

Manifest Number :	014188900FLE
Shipped Date :	2020-09-08
Updated Date :	2021-06-22
Received Date :	2020-10-14
Status :	Corrected
Generator ID :	CAS111111019
Generator Name :	LSD City of Los Angeles Bureau of Sanitation
Generator Address :	3848 S Hill St, Los Angeles, CA 90037
Generator Mailing :	Livability Services Division, 2649 E. Washington B, Los Angeles, CA 90023
Generator Contact :	LSD City of Los Angeles Bureau of Sanitation
Destination ID :	TXD055141378
Destination Name :	Clean Harbors Deer Park, LLC
Destination Mailing :	2027 Independence Parkway South, La Porte, TX 77571
Destination Address :	2027 Independence Parkway South, La Porte, TX 77571
Destination Contact :	N/R
Submission Type :	DataImage5Copy
Origin Type :	Service
Manifest Residue :	N
Rejection :	N
Last Date in Agency List :	2024-02-14

Waste Details

Waste Line Number :	1
Is DOT Hazardous :	N
DOT ID Number :	N/R
DOT Information :	N/R
Non Waste Description :	NONE, NON-RCRA HAZARDOUS WASTE, SOLIDS, N/A, NONE
Quantity :	25 Pounds
Quantity Tons, Acute, Non-Acute :	0.0125, 0, 0.0125
Quantity Kg, Acute, Non-Acute :	0, 11.337875
Quantity Tons, Haz, Non-Haz :	0, 0.0125
Quantity Kg, Haz, Non-Haz :	0, 11.337875
Management Method :	H040 - INCINERATION
Is EPA Waste :	N
Federal Code :	N/R
State Code :	CA - 322, CA - 352, CA - 531, TX - OUTS0021

Manifest Details

Manifest Number :	014557605FLE
Shipped Date :	2020-09-08
Updated Date :	2020-10-05
Received Date :	2020-09-11
Status :	Signed
Generator ID :	CAS111111019
Generator Name :	LSD City of Los Angeles Bureau of Sanitation
Generator Address :	3848 S Hill St, Los Angeles, CA 90037

Map Id: L50
Direction: ESE
Distance: 0.196 mi., 1036 ft.
Elevation: 190 ft.
Relative: Higher

Site Name : LSD City of Los Angeles Bureau of Sanitation
3848 S Hill St
Los Angeles, CA 90037

Database(s) : [MANIFEST EPA] ***(cont.)***

Envirosite ID: 56762223
EPA ID: CAS111111019

MANIFEST EPA ***(cont.)***

Generator Mailing :	Livability Services Division, 2649 E. Washington B, Los Angeles, CA 90023
Generator Contact :	LSD City of Los Angeles Bureau of Sanitation
Destination ID :	CAD044429835
Destination Name :	Clean Harbors Wilmington LLC
Destination Mailing :	1737 East Denni Street, Wilmington, CA 90744
Destination Address :	1737 East Denni Street, Wilmington, CA 90744
Destination Contact :	N/R
Submission Type :	DataImage5Copy
Origin Type :	Service
Manifest Residue :	N
Rejection :	N
Last Date in Agency List :	2024-02-14

Waste Details

Waste Line Number :	1
Is DOT Hazardous :	Y
DOT ID Number :	UN1950
DOT Information :	UN1950, WASTE AEROSOLS, FLAMMABLE, (EACH NOT EXCEEDING 1 L CAPACITY) (EACH NOT EXCEEDING 1 L CAPACITY), 2.1, NONE
Non Waste Description :	N/R
Quantity :	15 Pounds
Quantity Tons, Acute, Non-Acute :	0.0075, 0, 0.0075
Quantity Kg, Acute, Non-Acute :	0, 6.802725
Quantity Tons, Haz, Non-Haz :	0.0075, 0
Quantity Kg, Haz, Non-Haz :	6.802725, 0
Management Method :	H141 - STORAGE, BULKING AND/OR TRANSFER OFF SITE
Is EPA Waste :	Y
Federal Code :	D001
State Code :	CA - 331

Map Id: K51
Direction: NNE
Distance: 0.196 mi., 1037 ft.
Elevation: 192 ft.
Relative: Higher

Site Name : Los Angeles City of
400 W Exposition Blvd
Los Angeles, CA 90007

Database(s) : [HIST CHMIRS - CA, MANIFEST EPA]

Envirosite ID: 749023
EPA ID: CAS111111019

HIST CHMIRS - CA

Facility Address :	400 W. Exposition Blvd, Los Angeles
County :	Los Angeles County
Notified Date :	2006-02-27 14:28:00
Control Number :	06-1205

Map Id: K51
Direction: NNE
Distance: 0.196 mi., 1037 ft.
Elevation: 192 ft.
Relative: Higher

Site Name : Los Angeles City of
400 W Exposition Blvd
Los Angeles, CA 90007

Database(s) : [HIST CHMIRS - CA, MANIFEST EPA] ***(cont.)***

Envirosite ID: 749023
EPA ID: CAS111111019

HIST CHMIRS - CA ***(cont.)***

Substance 1 :	Phosphoric Acid 75%
Quantity 1 :	30
Measure 1 :	Gal(s)
Type 1 :	CHEMICAL
Pipeline 1 :	N/R
Vessel 1 (300 Tons) :	N/R
Substance 2 :	N/R
Quantity 2 :	N/R
Measure 2 :	N/R
Type 2 :	N/R
Pipeline 2 :	N/R
Vessel 2 (300 Tons) :	N/R
Substance 3 :	N/R
Quantity 3 :	N/R
Measure 3 :	N/R
Type 3 :	N/R
Pipeline 3 :	N/R
Vessel 3 (300 Tons) :	N/R
Description :	The caller is reporting two 55 gallon container fell over and spilled acid on to the road and into a storm drain.
Contained :	Unknown
Water? :	Yes
Water Way :	storm drain
Incident Date :	2006-02-27
Time :	1355
Spill Site :	Other
Site :	storm drain
Cause :	N/R
Other Causes :	N/R
Injuries (Y/N) :	N/R
Injuries Number :	0
Fatal (Y/N) :	N/R
Fatal Number :	0
Evacs (Y/N) :	N/R
Evacs Number :	0
Cleanup :	Unknown
Admin Agency :	Los Angeles City Fire Department

MANIFEST EPA

Manifest Details

Manifest Number :	012592083FLE
Shipped Date :	2018-11-28
Updated Date :	2021-06-22
Received Date :	2018-12-03
Status :	Corrected
Generator ID :	CAS111111019
Generator Name :	Los Angeles City of
Generator Address :	400 W Exposition Blvd, Los Angeles, CA 90007
Generator Mailing :	2714 Media Center Drive Watershed Protection Division, Los Angeles, CA 90065
Generator Contact :	Los Angeles City of
Destination ID :	UTD981552177
Destination Name :	Clean Harbors Aragonite LLC

Map Id: K51
Direction: NNE
Distance: 0.196 mi., 1037 ft.
Elevation: 192 ft.
Relative: Higher

Site Name : Los Angeles City of
400 W Exposition Blvd
Los Angeles, CA 90007

Database(s) : [HIST CHMIRS - CA, MANIFEST EPA] ***(cont.)***

Envirosite ID: 749023
EPA ID: CAS111111019

MANIFEST EPA ***(cont.)***

Destination Mailing :	PO Box 1339, Grantsville, UT 84029
Destination Address :	11600 North Aptus Road, Grantsville, UT 84029
Destination Contact :	N/R
Submission Type :	DataImage5Copy
Origin Type :	Service
Manifest Residue :	N
Rejection :	N
Last Date in Agency List :	2024-02-14

Waste Details

Waste Line Number :	1
Is DOT Hazardous :	N
DOT ID Number :	N/R
DOT Information :	N/R
Non Waste Description :	NONE, NON-RCRA HAZARDOUS WASTE, SOLIDS, N/A, NONE
Quantity :	20 Pounds
Quantity Tons, Acute, Non-Acute :	0.01, 0, 0.01
Quantity Kg, Acute, Non-Acute :	0, 9.0703
Quantity Tons, Haz, Non-Haz :	0, 0.01
Quantity Kg, Haz, Non-Haz :	0, 9.0703
Management Method :	H040 - INCINERATION
Is EPA Waste :	N
Federal Code :	N/R
State Code :	CA - 322, CA - 352, CA - 531

Map Id: G52
Direction: ENE
Distance: 0.197 mi., 1040 ft.
Elevation: 194 ft.
Relative: Higher

Site Name : L. A. SMOG CENTER
3671 S GRAND AVE
LOS ANGELES, CA 90007

Database(s) : [CALEPA SITES - CA, ECHO, FRS, HAZNET - CA, HWG - CA, RCRA_NONGEN]

Envirosite ID: 56762230
EPA ID: N/R

CALEPA SITES - CA

Facility Name :	L. A. SMOG CENTER
Facility Address :	3671 S GRAND AVE, LOS ANGELES, 90007
Site ID :	567693
EI ID :	10850194
EI Description :	Hazardous Waste Generator
Latitude :	34.017140
Longitude :	-118.278710
Agency Hyperlink :	Click here for hyperlink provided by the agency.
Last Date in Agency List :	2023-07-21

Map Id: G52
Direction: ENE
Distance: 0.197 mi., 1040 ft.
Elevation: 194 ft.
Relative: Higher

Site Name : L. A. SMOG CENTER
3671 S GRAND AVE
LOS ANGELES, CA 90007

Database(s) : [CALEPA SITES - CA, ECHO, FRS, HAZNET - CA, HWG - CA, RCRA_NONGEN] ***(cont.)***

Envirosite ID: 56762230
EPA ID: N/R

ECHO

Facility Name :	L.A. SMOG CENTER
Facility Address :	3671 S GRAND AVE, LOS ANGELES, CA 90007
County :	LOS ANGELES
Last Inspection Date :	N/R
Registry ID :	110070454348
FIPS Code :	06037
EPA Region :	09
Inspection Count :	0
Last Inspection Days :	N/R
Informal Count :	0
Last Informal Action Date :	N/R
Formal Action Count :	0
Last Formal Action Date :	N/R
Total Penalties :	0
Penalty Count :	N/R
Last Penalty Date :	N/R
Last Penalty Amount :	N/R
QTRS IN NC :	0
Programs IN SNC :	0
Current Compliance Status :	No Violation Identified
Three-Year Compliance Status :	_____
Collection Method :	GDT-ADDRESS MATCHING (GEOCODING)
Reference Point :	ENTRANCE POINT OF A FACILITY OR STATION
Accuracy Meters :	17530
Derived Tribes :	N/R
Derived HUC :	18070105
Derived WBD :	180701040300
Derived STCTY FIPS :	06037
Derived Zip :	90011
Derived CD113 :	37
Derived CB2010 :	060372311001005
MYRTK Universe :	NNN
NPDES IDs :	N/R
CWA Permit Types :	N/R
CWA Compliance Tracking :	N/R
CWA NAICS :	N/R
CWA SICS :	N/R
CWA Inspection Count :	N/R
CWA Last Inspection Days :	N/R
CWA Informal Count :	N/R
CWA Formal Action Count :	N/R
CWA Last Formal Action Date :	N/R
CWA Penalties :	N/R
CWA Last Penalty Date :	N/R
CWA Last Penalty Amount :	N/R
CWA Quarters IN NC :	N/R
CWA Current Compliance Status :	N/R
CWA Current SNC Flag :	N
CWA 13 Quarters Compliance Status :	N/R
CWA 13 Quarters Effluent Exceedances:	N/R
CWA Three-Year QNCR Codes :	N/R
DFR URL :	Click here for hyperlink provided by the agency.
Facility SIC :	N/R
Facility NAICS :	811111 - General Automotive Repair

Map Id: G52
Direction: ENE
Distance: 0.197 mi., 1040 ft.
Elevation: 194 ft.
Relative: Higher

Site Name : L. A. SMOG CENTER
3671 S GRAND AVE
LOS ANGELES, CA 90007

Database(s) : [CALEPA SITES - CA, ECHO, FRS, HAZNET - CA, HWG - CA, RCRA_NONGEN] ***(cont.)***

Envirosite ID: 56762230
EPA ID: N/R

ECHO ***(cont.)***

Facility Last Inspection EPA Date :	N/R
Facility Last Inspection State Date :	N/R
Facility Last Formal Act EPA Date :	N/R
Facility Last Formal Act State Date :	N/R
Facility Last Informal Act EPA Date :	N/R
Facility Last Informal Act State Date:	N/R
Facility Federal Agency :	N/R
TRI Reporter :	N/R
Facility Imp Water Flag :	N/R
Current SNC Flag :	N
Indian County Flag :	N
Federal Flag :	N/R
US Mexico Border Flag :	N
Chesapeak Bay Flag :	N/R
AIR Flag :	N
NPDES Flag :	N
SDWIS Flag :	N
RCRA Flag :	Y
TRI Flag :	N
GHG Flag :	N
Major Flag :	N/R
Active Flag :	Y
NAA Flag :	Y
Latitude :	34.017111
Longitude :	-118.278693
Last Date in Agency List :	2023-07-21

FRS

Facility Name :	L.A. SMOG CENTER
Facility Address :	3671 S GRAND AVE, LOS ANGELES, CA 90007
County :	LOS ANGELES

Site Details

Registry ID :	110070454348
FRS Facility URL :	Click here for hyperlink provided by the agency.
Last Date in Agency List :	2024-05-20

Source Description

Source Description :

RCRAInfo is EPA’s comprehensive information system that supports the Resource Conservation and Recovery Act (RCRA) of 1976 and the Hazardous and Solid Waste Amendments (HSWA) of 1984 through the tracking of events and activities related to facilities that generate, transport, and treat, store, or dispose of hazardous waste. RCRAInfo allows RCRA program staff to track the notification, permit, compliance, and corrective action activities required under RCRA. RCRAInfo also supports generation of the National Hazardous Waste Biennial Report. All generators and treatment, storage, and disposal facilities who handle hazardous waste are required to report to the EPA Administrator at least once every two years to support creation of the Biennial Report.

Map Id: G52
Direction: ENE
Distance: 0.197 mi., 1040 ft.
Elevation: 194 ft.
Relative: Higher

Site Name : L. A. SMOG CENTER
3671 S GRAND AVE
LOS ANGELES, CA 90007

Database(s) : [CALEPA SITES - CA, ECHO, FRS, HAZNET - CA, HWG - CA, RCRA_NONGEN] ***(cont.)***

Envirosite ID: 56762230
EPA ID: N/R

FRS ***(cont.)***

FRS Environmental Interest
Source and System ID : RCRAINFO - CAL000262067

HAZNET - CA

Facility Name : L.A. SMOG CENTER
Facility Address : 3671 S Grand Ave, LOS ANGELES, CA 90007
County : LOS ANGELES

Site Details
Generator EPA ID : CAL000262067
Active : Active
Category : STATE
Facility Types : N/R
Type : PERMANENT
Contact Name : N/R
Contact Phone : N/R
Facility Mailing Address : 3671 S GRAND AVE, LOS ANGELES, CA 900074356
Latitude : 34.01743955
Longitude : -118.27797578
Agency Hyperlink : Click here for hyperlink provided by the agency.
Last Date in Agency List : 2021-07-08

HWG - CA

Facility Name : L.A. SMOG CENTER
Facility Address : 3671 S Grand Ave, LOS ANGELES, CA 90007
County : LOS ANGELES

EPA ID : CAL000262067
Status : Inactive
Category : STATE
Type : PERMANENT
Facility Type : N/R
Mailing Address : 3671 SOUTH GRAND AVE, LOS ANGELES, CA 900074356
Owner Name : FEDERICO ROBERTO LATORRE
Owner Address : 3671 S GRAND AVE, LOS ANGELES, CA 900074356
Operator Name : FEDERICO ROBERTO LATORRE
Operator Address : 3671 S GRAND AVE, LOS ANGELES, CA 90007
Latitude : 34.017308
Longitude : -118.277987

RCRA_NONGEN

Facility Name : L.A. SMOG CENTER
Facility Address : 3671 S GRAND AVE, LOS ANGELES, CA 90007
County : LOS ANGELES

Date Form Received by Agency : 2002-11-08
EPA ID : CAL000262067
Mailing Address : 3671 S GRAND AVE, LOS ANGELES, CA 90007-0000
Contact : FEDERICO ROBERTO LATORRE

Map Id: G52
Direction: ENE
Distance: 0.197 mi., 1040 ft.
Elevation: 194 ft.
Relative: Higher

Site Name : L. A. SMOG CENTER
3671 S GRAND AVE
LOS ANGELES, CA 90007

Database(s) : [CALEPA SITES - CA, ECHO, FRS, HAZNET - CA, HWG - CA, RCRA_NONGEN] ***(cont.)***

Envirosite ID: 56762230
EPA ID: N/R

RCRA_NONGEN ***(cont.)***

Contact Address :	3671 S GRAND AVE, LOS ANGELES, CA 90007
Contact Country :	N/R
Contact Telephone :	213-745-5879
Contact Email :	LASMOGCENTER@YAHOO.COM
EPA Region :	09
Land Type :	Not Reported
Source Type :	Implementer
Classification :	Not a generator, verified
Description :	Not a generator, verified
Last Date in Agency List :	2024-03-19

Owner/Operator Summary

Owner/Operator Name :	FEDERICO ROBERTO LATORRE
Owner/Operator Address :	3671 S GRAND AVE, LOS ANGELES, CA 90007
Owner/Operator Country :	N/R
Owner/Operator Telephone :	213-745-5879
Owner/Operator Email :	N/R
Owner/Operator Fax :	N/R
Legal Status :	Other land type
Owner/Operator Type :	Operator
Owner/Operator Start Date :	N/R
Owner/Operator End Date :	N/R

Owner/Operator Name :	FEDERICO ROBERTO LATORRE
Owner/Operator Address :	3671 S GRAND AVE, LOS ANGELES, CA 90007-0000
Owner/Operator Country :	N/R
Owner/Operator Telephone :	213-745-5879
Owner/Operator Email :	N/R
Owner/Operator Fax :	N/R
Legal Status :	Other land type
Owner/Operator Type :	Owner
Owner/Operator Start Date :	N/R
Owner/Operator End Date :	N/R

Handler Activities Summary

U.S. Importer of Hazardous Waste :	N
Mixed Waste (Haz. and Radioactive) :	N
Recycler of Hazardous Waste :	N
Transporter of Hazardous Waste :	N
Treater, Storer or Disposer of HW :	N
Underground Injection Activity :	N
On-site Burner Exemption :	N
Furnace Exemption :	N
Used Oil Fuel Burner :	N
Used Oil Processor :	N
Used Oil Refiner :	N
Used Oil Fuel Marketer to Burner :	N
Used Oil Specification Marketer :	N
Used Oil Transfer Facility :	N
Used Oil Transporter :	N

Map Id: G52
Direction: ENE
Distance: 0.197 mi., 1040 ft.
Elevation: 194 ft.
Relative: Higher

Site Name : L. A. SMOG CENTER
3671 S GRAND AVE
LOS ANGELES, CA 90007

Database(s) : [CALEPA SITES - CA, ECHO, FRS, HAZNET - CA, HWG - CA, RCRA_NONGEN] ***(cont.)***

Envirosite ID: 56762230
EPA ID: N/R

RCRA_NONGEN ***(cont.)***

Notices of Violations Summary
Regulation Violated : N

Map Id: H53
Direction: E
Distance: 0.197 mi., 1042 ft.
Elevation: 193 ft.
Relative: Higher

Site Name : HAWTHORNE BONDED BRAKE,CO
3763 S HILL ST
LOS ANGELES, CA 90007

Database(s) : [HAZNET - CA, HWG - CA]

Envirosite ID: 56762229
EPA ID: CAX000054304

HAZNET - CA

Facility Name : HAWTHORNE BONDED BRAKE,CO
Facility Address : 3763 S HILL ST, LOS ANGELES, CA 90007
County : LOS ANGELES

Site Details
Generator EPA ID : CAX000054304
Active : Inactive
Category : STATE
Facility Types : N/R
Type : PERMANENT
Contact Name : N/R
Contact Phone : N/R
Facility Mailing Address : 3763 S HILL ST, LOS ANGELES, CA 900070000
Latitude : 34.01507700
Longitude : -118.27802700
Agency Hyperlink : Click here for hyperlink provided by the agency.
Last Date in Agency List : 2021-07-08

HWG - CA

Facility Name : HAWTHORNE BONDED BRAKE,CO
Facility Address : 3763 S HILL ST, LOS ANGELES, CA 90007
County : LOS ANGELES

EPA ID : CAX000054304
Status : Inactive
Category : STATE
Type : PERMANENT
Facility Type : N/R
Mailing Address : 3763 S HILL ST, LOS ANGELES, CA 900070000
Owner Name : N/R
Owner Address : N/A
Operator Name : HENRY QUINN
Operator Address : INACT PER 98VQ FINAL NOTICE, N/A
Latitude : 34.015264
Longitude : -118.277746

Map Id: 54
Direction: SW
Distance: 0.199 mi., 1049 ft.
Elevation: 170 ft.
Relative: Lower

Site Name : BANC OF CALIFORNIA STADIUM | LAFC STADIUM, LLC | STADIUMCO LLC 3939 S FIGUEROA ST | 3939 SO FIGUEROA ST | 3939 SOUTH FIGUEROA ST LOS ANGELES | Los Angeles, CA 90037

Database(s) : [ARENAS, CALEPA SITES - CA, CIWQS - CA, ECHO, FRS, HAZNET - CA, HWG - CA, MANIFEST EPA, NPDES - CA, RCRA_NONGEN, RFR - CA]

Envirosite ID: 56762228
EPA ID: CAC000538008

ARENAS

Facility Name :	BANC OF CALIFORNIA STADIUM
Facility Address :	3939 SOUTH FIGUEROA ST, LOS ANGELES, CA 90037
County :	LOS ANGELES
Venue ID :	1303
Status :	OPEN
NAICS Code :	711310
NAICS Description :	PROMOTERS OF PERFORMING ARTS, SPORTS, AND SIMILAR EVENTS WITH FACILITIES
Type :	SINGLE USE
Population :	22000
Telephone :	(213) 519-9900
County :	LOS ANGELES
County FIPS :	06037
Country :	USA
Name 2 :	NOT AVAILABLE
Name 3 :	NOT AVAILABLE
Former Name :	NOT AVAILABLE
Year Change :	NOT AVAILABLE
Latitude :	34.012783
Longitude :	-118.284079
Last Date in Agency List :	2024-04-29

CALEPA SITES - CA

Facility Name :	AT&T California - G4192
Facility Address :	3939 S FIGUEROA ST, LOS ANGELES, 90037
Site ID :	573957
EI ID :	10676446
EI Description :	Chemical Storage Facilities
Latitude :	34.014040
Longitude :	-118.285280
Agency Hyperlink :	Click here for hyperlink provided by the agency.
Last Date in Agency List :	2021-08-26
Site ID :	434118
EI ID :	10676446
EI Description :	Chemical Storage Facilities
Latitude :	34.014040
Longitude :	-118.285280
Agency Hyperlink :	Click here for hyperlink provided by the agency.
Last Date in Agency List :	2020-02-19
Facility Name :	AT&T CALIFORNIA - G4192
Facility Address :	3939 S FIGUEROA ST, LOS ANGELES, 90037

Map Id: 54
Direction: SW
Distance: 0.199 mi., 1049 ft.
Elevation: 170 ft.
Relative: Lower

Site Name : BANC OF CALIFORNIA STADIUM | LAFC STADIUM, LLC | STADIUMCO LLC
3939 S FIGUEROA ST | 3939 SO FIGUEROA ST | 3939 SOUTH FIGUEROA ST
LOS ANGELES | Los Angeles, CA 90037

Database(s) : [ARENAS, CALEPA SITES - CA, CIWQS - CA, ECHO, FRS, HAZNET - CA, HWG - CA, MANIFEST EPA, NPDES - CA, RCRA_NONGEN, RFR - CA] ***(cont.)***

Envirosite ID: 56762228
EPA ID: CAC000538008

CALEPA SITES - CA ***(cont.)***

Site ID :	577209
EI ID :	10676446
EI Description :	Chemical Storage Facilities
Latitude :	34.014040
Longitude :	-118.285280
Agency Hyperlink :	Click here for hyperlink provided by the agency.
Last Date in Agency List :	2021-10-14

Site ID :	613261
EI ID :	10676446
EI Description :	Chemical Storage Facilities
Latitude :	34.014040
Longitude :	-118.285280
Agency Hyperlink :	Click here for hyperlink provided by the agency.
Last Date in Agency List :	2022-06-27

CIWQS - CA

Facility Name :	LAFC
Facility Address :	3939 S FIGUEROA STREET, LOS ANGELES, CA 90037
County :	LOS ANGELES

Place ID :	S845766
Agency Name :	LAFC SPORTS LLC
Last Date in Agency List :	2023-07-14

ECHO

Facility Name :	BANC OF CALIFORNIA STADIUM
Facility Address :	3939 S FIGUEROA ST, LOS ANGELES, CA 90037
County :	LOS ANGELES

Last Inspection Date :	N/R
Registry ID :	110071305438
FIPS Code :	06037
EPA Region :	09
Inspection Count :	0
Last Inspection Days :	N/R
Informal Count :	0
Last Informal Action Date :	N/R
Formal Action Count :	0
Last Formal Action Date :	N/R
Total Penalties :	0
Penalty Count :	N/R
Last Penalty Date :	N/R
Last Penalty Amount :	N/R
QTRS IN NC :	0
Programs IN SNC :	0

Map Id: 54
Direction: SW
Distance: 0.199 mi., 1049 ft.
Elevation: 170 ft.
Relative: Lower

Site Name : BANC OF CALIFORNIA STADIUM | LAFC STADIUM, LLC | STADIUMCO LLC
3939 S FIGUEROA ST | 3939 SO FIGUEROA ST | 3939 SOUTH FIGUEROA ST
LOS ANGELES | Los Angeles, CA 90037

Database(s) : [ARENAS, CALEPA SITES - CA, CIWQS - CA, ECHO, FRS, HAZNET - CA, HWG - CA, MANIFEST EPA, NPDES - CA, RCRA_NONGEN, RFR - CA] ***(cont.)***

Envirosite ID: 56762228
EPA ID: CAC000538008

ECHO ***(cont.)***

Current Compliance Status :	No Violation Identified
Three-Year Compliance Status :	_____
Collection Method :	Zip Code Centroid
Reference Point :	N/R
Accuracy Meters :	10000
Derived Tribes :	N/R
Derived HUC :	N/R
Derived WBD :	N/R
Derived STCTY FIPS :	N/R
Derived Zip :	N/R
Derived CD113 :	N/R
Derived CB2010 :	N/R
MYRTK Universe :	NNN
NPDES IDs :	N/R
CWA Permit Types :	N/R
CWA Compliance Tracking :	N/R
CWA NAICS :	N/R
CWA SICS :	N/R
CWA Inspection Count :	N/R
CWA Last Inspection Days :	N/R
CWA Informal Count :	N/R
CWA Formal Action Count :	N/R
CWA Last Formal Action Date :	N/R
CWA Penalties :	N/R
CWA Last Penalty Date :	N/R
CWA Last Penalty Amount :	N/R
CWA Quarters IN NC :	N/R
CWA Current Compliance Status :	N/R
CWA Current SNC Flag :	N
CWA 13 Quarters Compliance Status :	N/R
CWA 13 Quarters Effluent Exceedances:	N/R
CWA Three-Year QNCR Codes :	N/R
DFR URL :	Click here for hyperlink provided by the agency.
Facility SIC :	N/R
Facility NAICS :	711211 - Sports Teams and Clubs
Facility Last Inspection EPA Date :	N/R
Facility Last Inspection State Date :	N/R
Facility Last Formal Act EPA Date :	N/R
Facility Last Formal Act State Date :	N/R
Facility Last Informal Act EPA Date :	N/R
Facility Last Informal Act State Date:	N/R
Facility Federal Agency :	N/R
TRI Reporter :	N/R
Facility Imp Water Flag :	N/R
Current SNC Flag :	N
Indian County Flag :	N
Federal Flag :	N/R
US Mexico Border Flag :	N/R
Chesapeak Bay Flag :	N/R
AIR Flag :	N
NPDES Flag :	N
SDWIS Flag :	N

Map Id: 54
Direction: SW
Distance: 0.199 mi., 1049 ft.
Elevation: 170 ft.
Relative: Lower

Site Name : BANC OF CALIFORNIA STADIUM | LAFC STADIUM, LLC | STADIUMCO LLC
3939 S FIGUEROA ST | 3939 SO FIGUEROA ST | 3939 SOUTH FIGUEROA ST
LOS ANGELES | Los Angeles, CA 90037

Database(s) : [ARENAS, CALEPA SITES - CA, CIWQS - CA, ECHO, FRS, HAZNET - CA, HWG - CA, MANIFEST EPA, NPDES - CA, RCRA_NONGEN, RFR - CA] ***(cont.)***

Envirosite ID: 56762228
EPA ID: CAC000538008

ECHO ***(cont.)***

RCRA Flag :	Y
TRI Flag :	N
GHG Flag :	N
Major Flag :	N/R
Active Flag :	N/R
NAA Flag :	N
Latitude :	34.003069
Longitude :	-118.287214
Last Date in Agency List :	2023-07-21
Facility Name :	LAFC STADIUM, LLC
Facility Address :	3939 S FIGUEROA ST, LOS ANGELES, CA 90037
County :	LOS ANGELES
Last Inspection Date :	N/R
Registry ID :	110071186679
FIPS Code :	06037
EPA Region :	09
Inspection Count :	0
Last Inspection Days :	N/R
Informal Count :	0
Last Informal Action Date :	N/R
Formal Action Count :	0
Last Formal Action Date :	N/R
Total Penalties :	0
Penalty Count :	N/R
Last Penalty Date :	N/R
Last Penalty Amount :	N/R
QTRS IN NC :	0
Programs IN SNC :	0
Current Compliance Status :	No Violation Identified
Three-Year Compliance Status :	_____
Collection Method :	Zip Code Centroid
Reference Point :	N/R
Accuracy Meters :	10000
Derived Tribes :	N/R
Derived HUC :	N/R
Derived WBD :	N/R
Derived STCTY FIPS :	N/R
Derived Zip :	N/R
Derived CD113 :	N/R
Derived CB2010 :	N/R
MYRTK Universe :	NNN
NPDES IDs :	N/R
CWA Permit Types :	N/R
CWA Compliance Tracking :	N/R
CWA NAICS :	N/R
CWA SICS :	N/R
CWA Inspection Count :	N/R
CWA Last Inspection Days :	N/R

Map Id: 54
Direction: SW
Distance: 0.199 mi., 1049 ft.
Elevation: 170 ft.
Relative: Lower

Site Name : BANC OF CALIFORNIA STADIUM | LAFC STADIUM, LLC | STADIUMCO LLC
3939 S FIGUEROA ST | 3939 SO FIGUEROA ST | 3939 SOUTH FIGUEROA ST
LOS ANGELES | Los Angeles, CA 90037

Database(s) : [ARENAS, CALEPA SITES - CA, CIWQS - CA, ECHO, FRS, HAZNET - CA, HWG - CA, MANIFEST EPA, NPDES - CA, RCRA_NONGEN, RFR - CA] ***(cont.)***

Envirosite ID: 56762228
EPA ID: CAC000538008

ECHO ***(cont.)***

CWA Informal Count :	N/R
CWA Formal Action Count :	N/R
CWA Last Formal Action Date :	N/R
CWA Penalties :	N/R
CWA Last Penalty Date :	N/R
CWA Last Penalty Amount :	N/R
CWA Quarters IN NC :	N/R
CWA Current Compliance Status :	N/R
CWA Current SNC Flag :	N
CWA 13 Quarters Compliance Status :	N/R
CWA 13 Quarters Effluent Exceedances:	N/R
CWA Three-Year QNCR Codes :	N/R
DFR URL :	Click here for hyperlink provided by the agency.
Facility SIC :	N/R
Facility NAICS :	711410 - Agents and Managers for Artists, Athletes, Entertainers, and Other Public Figures
Facility Last Inspection EPA Date :	N/R
Facility Last Inspection State Date :	N/R
Facility Last Formal Act EPA Date :	N/R
Facility Last Formal Act State Date :	N/R
Facility Last Informal Act EPA Date :	N/R
Facility Last Informal Act State Date:	N/R
Facility Federal Agency :	N/R
TRI Reporter :	N/R
Facility Imp Water Flag :	N/R
Current SNC Flag :	N
Indian County Flag :	N
Federal Flag :	N/R
US Mexico Border Flag :	N/R
Chesapeak Bay Flag :	N/R
AIR Flag :	N
NPDES Flag :	N
SDWIS Flag :	N
RCRA Flag :	Y
TRI Flag :	N
GHG Flag :	N
Major Flag :	N/R
Active Flag :	N/R
NAA Flag :	N
Latitude :	34.003069
Longitude :	-118.287214
Last Date in Agency List :	2023-07-21
Last Inspection Date :	N/R
Registry ID :	N/R
FIPS Code :	N/R
EPA Region :	09
Inspection Count :	0

Map Id: 54
Direction: SW
Distance: 0.199 mi., 1049 ft.
Elevation: 170 ft.
Relative: Lower

Site Name : BANC OF CALIFORNIA STADIUM | LAFC STADIUM, LLC | STADIUMCO LLC
3939 S FIGUEROA ST | 3939 SO FIGUEROA ST | 3939 SOUTH FIGUEROA ST
LOS ANGELES | Los Angeles, CA 90037

Database(s) : [ARENAS, CALEPA SITES - CA, CIWQS - CA, ECHO, FRS, HAZNET - CA, HWG - CA, MANIFEST EPA, NPDES - CA, RCRA_NONGEN, RFR - CA] ***(cont.)***

Envirosite ID: 56762228
EPA ID: CAC000538008

ECHO ***(cont.)***

Last Inspection Days :	N/R
Informal Count :	0
Last Informal Action Date :	N/R
Formal Action Count :	0
Last Formal Action Date :	N/R
Total Penalties :	0
Penalty Count :	N/R
Last Penalty Date :	N/R
Last Penalty Amount :	N/R
QTRS IN NC :	0
Programs IN SNC :	0
Current Compliance Status :	No Violation Identified
Three-Year Compliance Status :	_____
Collection Method :	Zip Code Centroid
Reference Point :	N/R
Accuracy Meters :	10000
Derived Tribes :	N/R
Derived HUC :	N/R
Derived WBD :	N/R
Derived STCTY FIPS :	N/R
Derived Zip :	N/R
Derived CD113 :	N/R
Derived CB2010 :	N/R
MYRTK Universe :	NNN
NPDES IDs :	N/R
CWA Permit Types :	N/R
CWA Compliance Tracking :	N/R
CWA NAICS :	N/R
CWA SICS :	N/R
CWA Inspection Count :	N/R
CWA Last Inspection Days :	N/R
CWA Informal Count :	N/R
CWA Formal Action Count :	N/R
CWA Last Formal Action Date :	N/R
CWA Penalties :	N/R
CWA Last Penalty Date :	N/R
CWA Last Penalty Amount :	N/R
CWA Quarters IN NC :	N/R
CWA Current Compliance Status :	N/R
CWA Current SNC Flag :	N
CWA 13 Quarters Compliance Status :	N/R
CWA 13 Quarters Effluent Exceedances:	N/R
CWA Three-Year QNCR Codes :	N/R
DFR URL :	Click here for hyperlink provided by the agency.
Facility SIC :	N/R
Facility NAICS :	711410 - Agents and Managers for Artists, Athletes, Entertainers, and Other Public Figures
Facility Last Inspection EPA Date :	N/R
Facility Last Inspection State Date :	N/R
Facility Last Formal Act EPA Date :	N/R

Map Id: 54
Direction: SW
Distance: 0.199 mi., 1049 ft.
Elevation: 170 ft.
Relative: Lower

Site Name : BANC OF CALIFORNIA STADIUM | LAFC STADIUM, LLC | STADIUMCO LLC
3939 S FIGUEROA ST | 3939 SO FIGUEROA ST | 3939 SOUTH FIGUEROA ST
LOS ANGELES | Los Angeles, CA 90037

Database(s) : [ARENAS, CALEPA SITES - CA, CIWQS - CA, ECHO, FRS, HAZNET - CA, HWG - CA, MANIFEST EPA, NPDES - CA, RCRA_NONGEN, RFR - CA] ***(cont.)***

Envirosite ID: 56762228
EPA ID: CAC000538008

ECHO ***(cont.)***

Facility Last Formal Act State Date :	N/R
Facility Last Informal Act EPA Date :	N/R
Facility Last Informal Act State Date:	N/R
Facility Federal Agency :	N/R
TRI Reporter :	N/R
Facility Imp Water Flag :	N/R
Current SNC Flag :	N
Indian County Flag :	N
Federal Flag :	N/R
US Mexico Border Flag :	N/R
Chesapeak Bay Flag :	N/R
AIR Flag :	N
NPDES Flag :	N
SDWIS Flag :	N
RCRA Flag :	Y
TRI Flag :	N
GHG Flag :	N
Major Flag :	N/R
Active Flag :	N/R
NAA Flag :	N
Latitude :	34.003069
Longitude :	-118.287214
Last Date in Agency List :	2022-01-17

Facility Name :	STADIUMCO LLC
Facility Address :	3939 S FIGUEROA ST, LOS ANGELES, CA 90037
County :	LOS ANGELES

Last Inspection Date :	N/R
Registry ID :	110070533734
FIPS Code :	06037
EPA Region :	09
Inspection Count :	0
Last Inspection Days :	N/R
Informal Count :	0
Last Informal Action Date :	N/R
Formal Action Count :	0
Last Formal Action Date :	N/R
Total Penalties :	0
Penalty Count :	N/R
Last Penalty Date :	N/R
Last Penalty Amount :	N/R
QTRS IN NC :	0
Programs IN SNC :	0
Current Compliance Status :	No Violation Identified
Three-Year Compliance Status :	_____
Collection Method :	GDT-ADDRESS MATCHING (GEOCODING)
Reference Point :	ENTRANCE POINT OF A FACILITY OR STATION
Accuracy Meters :	150
Derived Tribes :	N/R

Map Id: 54
Direction: SW
Distance: 0.199 mi., 1049 ft.
Elevation: 170 ft.
Relative: Lower

Site Name : BANC OF CALIFORNIA STADIUM | LAFC STADIUM, LLC | STADIUMCO LLC
3939 S FIGUEROA ST | 3939 SO FIGUEROA ST | 3939 SOUTH FIGUEROA ST
LOS ANGELES | Los Angeles, CA 90037

Database(s) : [ARENAS, CALEPA SITES - CA, CIWQS - CA, ECHO, FRS, HAZNET - CA, HWG - CA, MANIFEST EPA, NPDES - CA, RCRA_NONGEN, RFR - CA] ***(cont.)***

Envirosite ID: 56762228
EPA ID: CAC000538008

ECHO ***(cont.)***

Derived HUC :	18070105
Derived WBD :	180701040300
Derived STCTY FIPS :	06037
Derived Zip :	90037
Derived CD113 :	37
Derived CB2010 :	060372312202006
MYRTK Universe :	NNN
NPDES IDs :	N/R
CWA Permit Types :	N/R
CWA Compliance Tracking :	N/R
CWA NAICS :	N/R
CWA SICS :	N/R
CWA Inspection Count :	N/R
CWA Last Inspection Days :	N/R
CWA Informal Count :	N/R
CWA Formal Action Count :	N/R
CWA Last Formal Action Date :	N/R
CWA Penalties :	N/R
CWA Last Penalty Date :	N/R
CWA Last Penalty Amount :	N/R
CWA Quarters IN NC :	N/R
CWA Current Compliance Status :	N/R
CWA Current SNC Flag :	N
CWA 13 Quarters Compliance Status :	N/R
CWA 13 Quarters Effluent Exceedances:	N/R
CWA Three-Year QNCR Codes :	N/R
DFR URL :	Click here for hyperlink provided by the agency.
Facility SIC :	N/R
Facility NAICS :	56299 - All Other Waste Management Services
Facility Last Inspection EPA Date :	N/R
Facility Last Inspection State Date :	N/R
Facility Last Formal Act EPA Date :	N/R
Facility Last Formal Act State Date :	N/R
Facility Last Informal Act EPA Date :	N/R
Facility Last Informal Act State Date:	N/R
Facility Federal Agency :	N/R
TRI Reporter :	N/R
Facility Imp Water Flag :	N/R
Current SNC Flag :	N
Indian County Flag :	N
Federal Flag :	N/R
US Mexico Border Flag :	N
Chesapeak Bay Flag :	N/R
AIR Flag :	N
NPDES Flag :	N
SDWIS Flag :	N
RCRA Flag :	Y
TRI Flag :	N
GHG Flag :	N
Major Flag :	N/R
Active Flag :	Y
NAA Flag :	Y

Map Id: 54
Direction: SW
Distance: 0.199 mi., 1049 ft.
Elevation: 170 ft.
Relative: Lower

Site Name : BANC OF CALIFORNIA STADIUM | LAFC STADIUM, LLC | STADIUMCO LLC 3939 S FIGUEROA ST | 3939 SO FIGUEROA ST | 3939 SOUTH FIGUEROA ST LOS ANGELES | Los Angeles, CA 90037

Database(s) : [ARENAS, CALEPA SITES - CA, CIWQS - CA, ECHO, FRS, HAZNET - CA, HWG - CA, MANIFEST EPA, NPDES - CA, RCRA_NONGEN, RFR - CA] ***(cont.)***

Envirosite ID: 56762228
EPA ID: CAC000538008

ECHO ***(cont.)***

Latitude :	34.011732
Longitude :	-118.282777
Last Date in Agency List :	2023-07-21

FRS

Facility Name :	BANC OF CALIFORNIA STADIUM
Facility Address :	3939 S FIGUEROA ST, LOS ANGELES, CA 90037
County :	LOS ANGELES

Site Details

Registry ID :	110071305438
FRS Facility URL :	Click here for hyperlink provided by the agency.
Last Date in Agency List :	2024-05-20

Source Description

Source Description :

RCRAInfo is EPA's comprehensive information system that supports the Resource Conservation and Recovery Act (RCRA) of 1976 and the Hazardous and Solid Waste Amendments (HSWA) of 1984 through the tracking of events and activities related to facilities that generate, transport, and treat, store, or dispose of hazardous waste. RCRAInfo allows RCRA program staff to track the notification, permit, compliance, and corrective action activities required under RCRA. RCRAInfo also supports generation of the National Hazardous Waste Biennial Report. All generators and treatment, storage, and disposal facilities who handle hazardous waste are required to report to the EPA Administrator at least once every two years to support creation of the Biennial Report.

FRS Environmental Interest

Source and System ID :	RCRAINFO - CAC003186410

Facility Name :	LAFC STADIUM, LLC
Facility Address :	3939 S FIGUEROA ST, LOS ANGELES, CA 90037
County :	LOS ANGELES

Site Details

Registry ID :	110071186679
FRS Facility URL :	Click here for hyperlink provided by the agency.
Last Date in Agency List :	2024-05-20

Map Id: 54
Direction: SW
Distance: 0.199 mi., 1049 ft.
Elevation: 170 ft.
Relative: Lower

Site Name : BANC OF CALIFORNIA STADIUM | LAFC STADIUM, LLC | STADIUMCO LLC
3939 S FIGUEROA ST | 3939 SO FIGUEROA ST | 3939 SOUTH FIGUEROA ST
LOS ANGELES | Los Angeles, CA 90037

Database(s) : [ARENAS, CALEPA SITES - CA, CIWQS - CA, ECHO, FRS, HAZNET - CA, HWG - CA, MANIFEST EPA, NPDES - CA, RCRA_NONGEN, RFR - CA] ***(cont.)***

Envirosite ID: 56762228
EPA ID: CAC000538008

FRS ***(cont.)***

Source Description

Source Description :

RCRAInfo is EPA's comprehensive information system that supports the Resource Conservation and Recovery Act (RCRA) of 1976 and the Hazardous and Solid Waste Amendments (HSWA) of 1984 through the tracking of events and activities related to facilities that generate, transport, and treat, store, or dispose of hazardous waste. RCRAInfo allows RCRA program staff to track the notification, permit, compliance, and corrective action activities required under RCRA. RCRAInfo also supports generation of the National Hazardous Waste Biennial Report. All generators and treatment, storage, and disposal facilities who handle hazardous waste are required to report to the EPA Administrator at least once every two years to support creation of the Biennial Report.

FRS Environmental Interest

Source and System ID :	RCRAINFO - CAC003151520
Facility Name :	LOS ANGELES MEMORIAL SPORTS ARENA
Facility Address :	3939 S FIGUEROA ST, LOS ANGELES, CA 90037
County :	LOS ANGELES

Site Details

Registry ID :	110065439822
FRS Facility URL :	Click here for hyperlink provided by the agency.
Last Date in Agency List :	2024-05-20

Source Description

Source Description :

The California Environmental Protection Agency (CalEPA) has recently implemented a new data warehouse system (nSite). This data warehouse combines and merges facility and site information from five different systems managed within CalEPA. The five systems are: California Environmental Reporting System (CERS), EnviroStor, GeoTracker, California Integrated Water Quality System (CIWQS), and Toxic Release Inventory (TRI).

FRS Environmental Interest

Source and System ID :	CA-ENVIROVIEW - 45068
Facility Name :	STADIUMCO LLC
Facility Address :	3939 S FIGUEROA ST, LOS ANGELES, CA 90037
County :	LOS ANGELES

Map Id: 54
Direction: SW
Distance: 0.199 mi., 1049 ft.
Elevation: 170 ft.
Relative: Lower

Site Name : BANC OF CALIFORNIA STADIUM | LAFC STADIUM, LLC | STADIUMCO LLC 3939 S FIGUEROA ST | 3939 SO FIGUEROA ST | 3939 SOUTH FIGUEROA ST LOS ANGELES | Los Angeles, CA 90037

Database(s) : [ARENAS, CALEPA SITES - CA, CIWQS - CA, ECHO, FRS, HAZNET - CA, HWG - CA, MANIFEST EPA, NPDES - CA, RCRA_NONGEN, RFR - CA] ***(cont.)***

Envirosite ID: 56762228
EPA ID: CAC000538008

FRS ***(cont.)***

Site Details

Registry ID :	110070533734
FRS Facility URL :	Click here for hyperlink provided by the agency.
Last Date in Agency List :	2024-05-20

Source Description

Source Description :

RCRAInfo is EPA's comprehensive information system that supports the Resource Conservation and Recovery Act (RCRA) of 1976 and the Hazardous and Solid Waste Amendments (HSWA) of 1984 through the tracking of events and activities related to facilities that generate, transport, and treat, store, or dispose of hazardous waste. RCRAInfo allows RCRA program staff to track the notification, permit, compliance, and corrective action activities required under RCRA. RCRAInfo also supports generation of the National Hazardous Waste Biennial Report. All generators and treatment, storage, and disposal facilities who handle hazardous waste are required to report to the EPA Administrator at least once every two years to support creation of the Biennial Report.

FRS Environmental Interest

Source and System ID :	RCRAINFO - CAC003000204

HAZNET - CA

Facility Name :	1X LA MEMORIAL COLISEUM & SPORTS ARENA
Facility Address :	3939 SO FIGUEROA ST, LOS ANGELES, CA 90037
County :	LOS ANGELES

Site Details

Generator EPA ID :	CAC000538008
Active :	Inactive
Category :	STATE
Facility Types :	N/R
Type :	TEMPORARY
Contact Name :	N/R
Contact Phone :	N/R
Facility Mailing Address :	3939 SO FIGUEROA ST, LOS ANGELES, CA 900370000
Latitude :	34.01175003
Longitude :	-118.28280374
Agency Hyperlink :	Click here for hyperlink provided by the agency.
Last Date in Agency List :	2021-07-08

Waste Generator Details

State Waste :	1996: 151 - Asbestos containing waste, 0.8428 tons to CAD009007626 1994: 151 - Asbestos containing waste, 2.5284 tons to CAD009007626

Map Id: 54
Direction: SW
Distance: 0.199 mi., 1049 ft.
Elevation: 170 ft.
Relative: Lower

Site Name : BANC OF CALIFORNIA STADIUM | LAFC STADIUM, LLC | STADIUMCO LLC 3939 S FIGUEROA ST | 3939 SO FIGUEROA ST | 3939 SOUTH FIGUEROA ST LOS ANGELES | Los Angeles, CA 90037

Database(s) : [ARENAS, CALEPA SITES - CA, CIWQS - CA, ECHO, FRS, HAZNET - CA, HWG - CA, MANIFEST EPA, NPDES - CA, RCRA_NONGEN, RFR - CA] ***(cont.)***

Envirosite ID: 56762228
EPA ID: CAC000538008

HAZNET - CA ***(cont.)***

Facility Name : ESPN
Facility Address : 3939 S FIGUEROA ST, LOS ANGELES, CA 90037
County : LOS ANGELES

Site Details
Generator EPA ID : CAC002656093
Active : Inactive
Category : STATE
Facility Types : N/R
Type : TEMPORARY
Contact Name : N/R
Contact Phone : N/R
Facility Mailing Address : 6033 W CENTURY BLVD STE 601, LOS ANGELES, CA 90045
Latitude : 34.01175003
Longitude : -118.28280374
Agency Hyperlink : Click here for hyperlink provided by the agency.
Last Date in Agency List : 2021-07-08

Waste Generator Details
State Waste : 2010: 221 - Waste oil and mixed oil, 0.0125 tons to TXD077603371
2010: 352 - Other organic solids, 0.01 tons to NVT330010000

Facility Name : LA COLISEUM
Facility Address : 3939 S FIGUEROA ST, LOS ANGELES, CA 90037
County : LOS ANGELES

Site Details
Generator EPA ID : CAC002780587
Active : Inactive
Category : STATE
Facility Types : N/R
Type : TEMPORARY
Contact Name : N/R
Contact Phone : N/R
Facility Mailing Address : 2920 E WHITE STAR AVE, ANAHEIM, CA 92806
Latitude : 34.01175003
Longitude : -118.28280374
Agency Hyperlink : Click here for hyperlink provided by the agency.
Last Date in Agency List : 2021-07-08

Map Id: 54
Direction: SW
Distance: 0.199 mi., 1049 ft.
Elevation: 170 ft.
Relative: Lower

Site Name : BANC OF CALIFORNIA STADIUM | LAFC STADIUM, LLC | STADIUMCO LLC
3939 S FIGUEROA ST | 3939 SO FIGUEROA ST | 3939 SOUTH FIGUEROA ST
LOS ANGELES | Los Angeles, CA 90037

Database(s) : [ARENAS, CALEPA SITES - CA, CIWQS - CA, ECHO, FRS, HAZNET - CA, HWG - CA, MANIFEST EPA, NPDES - CA, RCRA_NONGEN, RFR - CA] ***(cont.)***

Envirosite ID: 56762228
EPA ID: CAC000538008

HAZNET - CA ***(cont.)***

Waste Generator Details
State Waste : 2014: 223 - Unspecified oil-containing waste, 0.834 tons to CAD982444481

Facility Name : LAFC STADIUMCO, LLC
Facility Address : 3939 S FIGUEROA ST, LOS ANGELES, CA 90037
County : LOS ANGELES

Site Details
Generator EPA ID : CAC002870084
Active : Inactive
Category : STATE
Facility Types : N/R
Type : TEMPORARY
Contact Name : N/R
Contact Phone : N/R
Facility Mailing Address : 4751 WILSHIRE BLVD STE 333, LOS ANGELES, CA 900103827
Latitude : 34.01175003
Longitude : -118.28280374
Agency Hyperlink : Click here for hyperlink provided by the agency.
Last Date in Agency List : 2021-07-08

Waste Generator Details
State Waste : 2016: 151 - Asbestos containing waste, 100.05 tons to CAD009007626

Facility Name : LAFC STADIUMCO, LLC
Facility Address : 3939 SO. FIGUEROA BLVD, LOS ANGELES, CA 90037
County : LOS ANGELES

Site Details
Generator EPA ID : CAC002882748
Active : Inactive
Category : STATE
Facility Types : N/R
Type : TEMPORARY
Contact Name : N/R
Contact Phone : N/R
Facility Mailing Address : 4751 WILSHIRE BLVD., LOS ANGELES, CA 90010
Latitude : 34.01175003
Longitude : -118.28280374
Agency Hyperlink : Click here for hyperlink provided by the agency.
Last Date in Agency List : 2021-07-08

Map Id: 54
Direction: SW
Distance: 0.199 mi., 1049 ft.
Elevation: 170 ft.
Relative: Lower

Site Name : BANC OF CALIFORNIA STADIUM | LAFC STADIUM, LLC | STADIUMCO LLC
3939 S FIGUEROA ST | 3939 SO FIGUEROA ST | 3939 SOUTH FIGUEROA ST
LOS ANGELES | Los Angeles, CA 90037

Database(s) : [ARENAS, CALEPA SITES - CA, CIWQS - CA, ECHO, FRS, HAZNET - CA, HWG - CA, MANIFEST EPA, NPDES - CA, RCRA_NONGEN, RFR - CA] ***(cont.)***

Envirosite ID: 56762228
EPA ID: CAC000538008

HAZNET - CA ***(cont.)***

Facility Name : LOS ANGELES MEMORIAL COLISEUM COMMISSION
Facility Address : 3939 S FIGUEROA, LOS ANGELES, CA 90037
County : LOS ANGELES

Site Details
Generator EPA ID : CAC002248457
Active : Inactive
Category : STATE
Facility Types : N/R
Type : TEMPORARY
Contact Name : N/R
Contact Phone : N/R
Facility Mailing Address : 3939 S FIGUEROA, LOS ANGELES, CA 900370000
Latitude : 34.01175003
Longitude : -118.28280374
Agency Hyperlink : Click here for hyperlink provided by the agency.
Last Date in Agency List : 2021-07-08

Waste Generator Details
State Waste : 2000: 461 - Paint sludge, 2.5467 tons to CAD008252405
2000: 133 - Aqueous solution with total organic residues 10 percent or more, 1.15 tons to CAD008252405

Site Details
Generator EPA ID : CAC002424255
Active : Inactive
Category : STATE
Facility Types : N/R
Type : TEMPORARY
Contact Name : N/R
Contact Phone : N/R
Facility Mailing Address : 3939 S FIGUEROA, LOS ANGELES, CA 900370000
Latitude : 34.01175003
Longitude : -118.28280374
Agency Hyperlink : Click here for hyperlink provided by the agency.
Last Date in Agency List : 2021-07-08

Waste Generator Details
State Waste : 2002: 151 - Asbestos containing waste, 67.50828 tons to CAD009007626
2002: 181 - Other inorganic solid waste, 2.2175 tons to CAD028409019
2002: 181 - Other inorganic solid waste, 1.675 tons to CAD028409019

Map Id: 54
Direction: SW
Distance: 0.199 mi., 1049 ft.
Elevation: 170 ft.
Relative: Lower

Site Name : BANC OF CALIFORNIA STADIUM | LAFC STADIUM, LLC | STADIUMCO LLC 3939 S FIGUEROA ST | 3939 SO FIGUEROA ST | 3939 SOUTH FIGUEROA ST LOS ANGELES | Los Angeles, CA 90037

Database(s) : [ARENAS, CALEPA SITES - CA, CIWQS - CA, ECHO, FRS, HAZNET - CA, HWG - CA, MANIFEST EPA, NPDES - CA, RCRA_NONGEN, RFR - CA] ***(cont.)***

Envirosite ID: 56762228
EPA ID: CAC000538008

HAZNET - CA ***(cont.)***

Facility Name : LOS ANGELES MEMORIAL COLISEUM COMMISSION
Facility Address : 3939 S FIGUEROA ST, LOS ANGELES, CA 90037
County : LOS ANGELES

Site Details
Generator EPA ID : CAL000335388
Active : Inactive
Category : STATE
Facility Types : N/R
Type : PERMANENT
Contact Name : N/R
Contact Phone : N/R
Facility Mailing Address : 3939 S FIGUEROA ST, LOS ANGELES, CA 90037
Latitude : 34.01175003
Longitude : -118.28280374
Agency Hyperlink : Click here for hyperlink provided by the agency.
Last Date in Agency List : 2021-07-08

Waste Generator Details
State Waste :
2013: 221 - Waste oil and mixed oil, 2.66 tons to CAD099452708
2013: 352 - Other organic solids, 0.04 tons to AZR000501510
2012: 223 - Unspecified oil-containing waste, 0.52125 tons to CAD099452708
2012: 352 - Other organic solids, 0.025 tons to AZR000501510
2010: 791 - Liquids with pH <= 2, 0.08757 tons to CAD008364432
2010: 331 - Off-specification, aged or surplus organics, 0.0495 tons to CAD008364432
2010: 331 - Off-specification, aged or surplus organics, 0.0625 tons to CAD008252405
2010: 221 - Waste oil and mixed oil, 0.209 tons to CAD008252405
2010: 133 - Aqueous solution with total organic residues 10 percent or more, 0.22935 tons to CAD008252405
2010: 343 - Unspecified organic liquid mixture, 4.25 tons to CAD008252405
2010: 352 - Other organic solids, 0.425 tons to CAD008252405

Facility Name : LOS ANGELES STREET RACE
Facility Address : 3939 S FIGUEROA ST, LOS ANGELES, CA 90037
County : LOS ANGELES

Site Details
Generator EPA ID : CAC002118352
Active : Inactive
Category : STATE

Map Id: 54
Direction: SW
Distance: 0.199 mi., 1049 ft.
Elevation: 170 ft.
Relative: Lower

Site Name : BANC OF CALIFORNIA STADIUM | LAFC STADIUM, LLC | STADIUMCO LLC
3939 S FIGUEROA ST | 3939 SO FIGUEROA ST | 3939 SOUTH FIGUEROA ST
LOS ANGELES | Los Angeles, CA 90037

Database(s) : [ARENAS, CALEPA SITES - CA, CIWQS - CA, ECHO, FRS, HAZNET - CA, HWG - CA, MANIFEST EPA, NPDES - CA, RCRA_NONGEN, RFR - CA] ***(cont.)***

Envirosite ID: 56762228
EPA ID: CAC000538008

HAZNET - CA ***(cont.)***

Facility Types :	N/R
Type :	TEMPORARY
Contact Name :	N/R
Contact Phone :	N/R
Facility Mailing Address :	3939 S FIGUEROA ST, LOS ANGELES, CA 900370000
Latitude :	34.01175003
Longitude :	-118.28280374
Agency Hyperlink :	Click here for hyperlink provided by the agency.
Last Date in Agency List :	2021-07-08
Facility Name :	REMOTE AREA MEDICAL
Facility Address :	3939 S FIGUEROA ST, LOS ANGELES, CA 90037
County :	LOS ANGELES

Site Details

Generator EPA ID :	CAC002653153
Active :	Inactive
Category :	STATE
Facility Types :	N/R
Type :	TEMPORARY
Contact Name :	N/R
Contact Phone :	N/R
Facility Mailing Address :	1834 BEECH ST, KNOXVILLE, TN 37920
Latitude :	34.01175003
Longitude :	-118.28280374
Agency Hyperlink :	Click here for hyperlink provided by the agency.
Last Date in Agency List :	2021-07-08

Waste Generator Details

State Waste :	2010: 725 - Liquids with mercury >= 20 Mg./L, 0.01 tons to CAD008364432 2010: N/R - Blank or unknown, 0.02 tons to CAD008364432
Facility Name :	STADIUMCO LLC
Facility Address :	3939 S FIGUEROA ST, LOS ANGELES, CA 90037
County :	LOS ANGELES

Site Details

Generator EPA ID :	CAC003000204
Active :	Inactive
Category :	STATE
Facility Types :	N/R
Type :	TEMPORARY

Map Id: 54
Direction: SW
Distance: 0.199 mi., 1049 ft.
Elevation: 170 ft.
Relative: Lower

Site Name : BANC OF CALIFORNIA STADIUM | LAFC STADIUM, LLC | STADIUMCO LLC
3939 S FIGUEROA ST | 3939 SO FIGUEROA ST | 3939 SOUTH FIGUEROA ST
LOS ANGELES | Los Angeles, CA 90037

Database(s) : [ARENAS, CALEPA SITES - CA, CIWQS - CA, ECHO, FRS, HAZNET - CA, HWG - CA, MANIFEST EPA, NPDES - CA, RCRA_NONGEN, RFR - CA] ***(cont.)***

Envirosite ID: 56762228
EPA ID: CAC000538008

HAZNET - CA ***(cont.)***

Contact Name :	N/R
Contact Phone :	N/R
Facility Mailing Address :	3939 S FIGUEROA ST, LOS ANGELES, CA 90037
Latitude :	34.01175003
Longitude :	-118.28280374
Agency Hyperlink :	Click here for hyperlink provided by the agency.
Last Date in Agency List :	2021-07-08
Facility Name :	UNIVERSITY OF SOUTHERN CALIFORNIA
Facility Address :	3939 S FIGUEROA ST, LOS ANGELES, CA 90037
County :	LOS ANGELES

Site Details

Generator EPA ID :	CAC002861035
Active :	Inactive
Category :	STATE
Facility Types :	N/R
Type :	TEMPORARY
Contact Name :	N/R
Contact Phone :	N/R
Facility Mailing Address :	3434 S GRAND AVE, LOS ANGELES, CA 900890089
Latitude :	34.01175003
Longitude :	-118.28280374
Agency Hyperlink :	Click here for hyperlink provided by the agency.
Last Date in Agency List :	2021-07-08

Waste Generator Details

State Waste :	2016: 134 - Aqueous solution with total organic residues less than 10 percent, 0.84 tons to CAT080013352

HWG - CA

Facility Name :	1X LA MEMORIAL COLISEUM & SPORTS ARENA
Facility Address :	3939 SO FIGUEROA ST, LOS ANGELES, CA 90037
County :	LOS ANGELES
EPA ID :	CAC000538008
Status :	Inactive
Category :	STATE
Type :	TEMPORARY
Facility Type :	N/R
Mailing Address :	3939 SO FIGUEROA ST, LOS ANGELES, CA 900370000
Owner Name :	LA MEMORIAL COLISEUM

Map Id: 54
Direction: SW
Distance: 0.199 mi., 1049 ft.
Elevation: 170 ft.
Relative: Lower

Site Name : BANC OF CALIFORNIA STADIUM | LAFC STADIUM, LLC | STADIUMCO LLC 3939 S FIGUEROA ST | 3939 SO FIGUEROA ST | 3939 SOUTH FIGUEROA ST LOS ANGELES | Los Angeles, CA 90037

Database(s) : [ARENAS, CALEPA SITES - CA, CIWQS - CA, ECHO, FRS, HAZNET - CA, HWG - CA, MANIFEST EPA, NPDES - CA, RCRA_NONGEN, RFR - CA] ***(cont.)***

Envirosite ID: 56762228
EPA ID: CAC000538008

HWG - CA ***(cont.)***

Owner Address :	N/A
Operator Name :	HUMBERTO AGUILERA/ENGR
Operator Address :	N/A
Latitude :	34.01337
Longitude :	-118.282832
Facility Name :	BANC OF CALIFORNIA STADIUM
Facility Address :	3939 S FIGUEROA ST, LOS ANGELES, CA 90037
County :	LOS ANGELES
EPA ID :	CAC003186410
Status :	Inactive
Category :	STATE
Type :	TEMPORARY
Facility Type :	N/R
Mailing Address :	3939 S FIGUEROA ST, LOS ANGELES, CA 90037
Owner Name :	LAFC STADIUM LLC
Owner Address :	3939 S FIGUEROA ST, LOS ANGELES, CA 90037
Operator Name :	BROCK SEVERS
Operator Address :	3939 S FIGUEROA ST, LOS ANGELES, CA 90037
Latitude :	34.013683
Longitude :	-118.286509
Facility Name :	ESPN
Facility Address :	3939 S FIGUEROA ST, LOS ANGELES, CA 90037
County :	LOS ANGELES
EPA ID :	CAC002656093
Status :	Inactive
Category :	STATE
Type :	TEMPORARY
Facility Type :	N/R
Mailing Address :	6033 W CENTURY BLVD STE 601, LOS ANGELES, CA 90045
Owner Name :	ESPN
Owner Address :	6033 W CENTURY BLVD STE 601, LOS ANGELES, CA 90045
Operator Name :	RICH BIGGE
Operator Address :	6033 W CENTURY BLVD STE 601, LOS ANGELES, CA 90045
Latitude :	34.01149
Longitude :	-118.285
Facility Name :	LA COLISEUM
Facility Address :	3939 S FIGUEROA ST, LOS ANGELES, CA 90037
County :	LOS ANGELES

Map Id: 54
Direction: SW
Distance: 0.199 mi., 1049 ft.
Elevation: 170 ft.
Relative: Lower

Site Name : BANC OF CALIFORNIA STADIUM | LAFC STADIUM, LLC | STADIUMCO LLC
3939 S FIGUEROA ST | 3939 SO FIGUEROA ST | 3939 SOUTH FIGUEROA ST
LOS ANGELES | Los Angeles, CA 90037

Database(s) : [ARENAS, CALEPA SITES - CA, CIWQS - CA, ECHO, FRS, HAZNET - CA, HWG - CA, MANIFEST EPA, NPDES - CA, RCRA_NONGEN, RFR - CA] ***(cont.)***

Envirosite ID: 56762228
EPA ID: CAC000538008

HWG - CA ***(cont.)***

EPA ID :	CAC002780587
Status :	Inactive
Category :	STATE
Type :	TEMPORARY
Facility Type :	N/R
Mailing Address :	2920 E WHITE STAR AVE, ANAHEIM, CA 92806
Owner Name :	BELFOR
Owner Address :	2920 E WHITE STAR AVE, ANAHEIM, CA 92806
Operator Name :	MARK CHENELIA
Operator Address :	2920 E WHITE STAR AVE, ANAHEIM, CA 92806
Latitude :	34.01175
Longitude :	-118.282804

Facility Name :	LAFC STADIUMCO, LLC
Facility Address :	3939 S FIGUEROA ST, LOS ANGELES, CA 90037
County :	LOS ANGELES

EPA ID :	CAC002870084
Status :	Inactive
Category :	STATE
Type :	TEMPORARY
Facility Type :	N/R
Mailing Address :	4751 WILSHIRE BLVD STE 333, LOS ANGELES, CA 900103827
Owner Name :	LAFC STADIUMCO, LLC
Owner Address :	4751 WILSHIRE BLVD STE 333, LOS ANGELES, CA 900103827
Operator Name :	LARRY FREEDMAN
Operator Address :	4751 WILSHIRE BLVD STE 333, LOS ANGELES, CA 900103827
Latitude :	-90.0
Longitude :	180.0

Facility Name :	LAFC STADIUMCO, LLC
Facility Address :	3939 SO. FIGUEROA BLVD, LOS ANGELES, CA 90037
County :	LOS ANGELES

EPA ID :	CAC002882748
Status :	Inactive
Category :	STATE
Type :	TEMPORARY
Facility Type :	N/R
Mailing Address :	4751 WILSHIRE BLVD., LOS ANGELES, CA 90010
Owner Name :	LAFC STADIUMCO, LLC
Owner Address :	4751 WILSHIRE BLVD., LOS ANGELES, CA 90010
Operator Name :	LARRY FREEDMAN
Operator Address :	4751 WILSHIRE BLVD., LOS ANGELES, CA 90010
Latitude :	-90.0
Longitude :	180.0

Map Id: 54
Direction: SW
Distance: 0.199 mi., 1049 ft.
Elevation: 170 ft.
Relative: Lower

Site Name : BANC OF CALIFORNIA STADIUM | LAFC STADIUM, LLC | STADIUMCO LLC
3939 S FIGUEROA ST | 3939 SO FIGUEROA ST | 3939 SOUTH FIGUEROA ST
LOS ANGELES | Los Angeles, CA 90037

Database(s) : [ARENAS, CALEPA SITES - CA, CIWQS - CA, ECHO, FRS, HAZNET - CA, HWG - CA, MANIFEST EPA, NPDES - CA, RCRA_NONGEN, RFR - CA] ***(cont.)***

Envirosite ID: 56762228
EPA ID: CAC000538008

HWG - CA ***(cont.)***

Facility Name :	LAFC STADIUM, LLC
Facility Address :	3939 S FIGUEROA ST, LOS ANGELES, CA 90037
County :	LOS ANGELES
EPA ID :	CAC003151520
Status :	Inactive
Category :	STATE
Type :	TEMPORARY
Facility Type :	N/R
Mailing Address :	818 WEST 7TH ST, LOS ANGELES, CA 90017
Owner Name :	LAFC STADIUM
Owner Address :	818 WEST 7TH ST, LOS ANGELES, CA 90017
Operator Name :	LAFC STADIUM
Operator Address :	3939 S FIGUEROA ST, LOS ANGELES, CA 90037
Latitude :	34.013683
Longitude :	-118.286509
Facility Name :	LOS ANGELES MEMORIAL COLISEUM COMMISSION
Facility Address :	3939 S FIGUEROA, LOS ANGELES, CA 90037
County :	LOS ANGELES
EPA ID :	CAC002424255
Status :	Inactive
Category :	STATE
Type :	TEMPORARY
Facility Type :	N/R
Mailing Address :	3939 S FIGUEROA, LOS ANGELES, CA 900370000
Owner Name :	JOINT POWERS GOV'T AGENCY
Owner Address :	3939 S FIGUEROA, LOS ANGELES, CA 900370000
Operator Name :	DAVID BENTLEY/BENTLEY MGMT
Operator Address :	3939 S FIGUEROA, LOS ANGELES, CA 900370000
Latitude :	34.01337
Longitude :	-118.282832
EPA ID :	CAC002248457
Status :	Inactive
Category :	STATE
Type :	TEMPORARY
Facility Type :	N/R
Mailing Address :	3939 S FIGUEROA, LOS ANGELES, CA 900370000
Owner Name :	JOINT POWERS GOV'T AGENCY
Owner Address :	3939 S FIGUEROA, LOS ANGELES, CA 900370000
Operator Name :	FRAN BARKER-MAINTENANCE SPRTDT
Operator Address :	3939 S FIGUEROA, LOS ANGELES, CA 900370000
Latitude :	34.01337
Longitude :	-118.282832

Map Id: 54
Direction: SW
Distance: 0.199 mi., 1049 ft.
Elevation: 170 ft.
Relative: Lower

Site Name : BANC OF CALIFORNIA STADIUM | LAFC STADIUM, LLC | STADIUMCO LLC
3939 S FIGUEROA ST | 3939 SO FIGUEROA ST | 3939 SOUTH FIGUEROA ST
LOS ANGELES | Los Angeles, CA 90037

Database(s) : [ARENAS, CALEPA SITES - CA, CIWQS - CA, ECHO, FRS, HAZNET - CA, HWG - CA, MANIFEST EPA, NPDES - CA, RCRA_NONGEN, RFR - CA] ***(cont.)***

Envirosite ID: 56762228
EPA ID: CAC000538008

HWG - CA ***(cont.)***

Facility Name :	LOS ANGELES MEMORIAL COLISEUM COMMISSION
Facility Address :	3939 S FIGUEROA ST, LOS ANGELES, CA 90037
County :	LOS ANGELES
EPA ID :	CAL000335388
Status :	Inactive
Category :	STATE
Type :	PERMANENT
Facility Type :	N/R
Mailing Address :	3939 S FIGUEROA ST, LOS ANGELES, CA 90037
Owner Name :	L A MEMORIAL COLISEUM COMMISSION
Owner Address :	3939 S FIGUEROA ST, LOS ANGELES, CA 90037
Operator Name :	CARL REED
Operator Address :	3939 S FIGUEROA ST, LOS ANGELES, CA 90037
Latitude :	34.012716
Longitude :	-118.282747
Facility Name :	LOS ANGELES STREET RACE
Facility Address :	3939 S FIGUEROA ST, LOS ANGELES, CA 90037
County :	LOS ANGELES
EPA ID :	CAC002118352
Status :	Inactive
Category :	STATE
Type :	TEMPORARY
Facility Type :	N/R
Mailing Address :	3939 S FIGUEROA ST, LOS ANGELES, CA 900370000
Owner Name :	LOS ANGELES STREET RACE
Owner Address :	3939 S FIGUEROA ST, LOS ANGELES, CA 900370000
Operator Name :	NICK CURL
Operator Address :	3939 S FIGUEROA ST, LOS ANGELES, CA 900370000
Latitude :	34.01337
Longitude :	-118.282832
Facility Name :	REMOTE AREA MEDICAL
Facility Address :	3939 S FIGUEROA ST, LOS ANGELES, CA 90037
County :	LOS ANGELES
EPA ID :	CAC002653153
Status :	Inactive
Category :	STATE
Type :	TEMPORARY
Facility Type :	N/R
Mailing Address :	1834 BEECH ST, KNOXVILLE, TN 37920
Owner Name :	NON PROFIT ORG REMOTE AREA MEDICAL
Owner Address :	1834 BEECH ST, KNOXVILLE, TN 37920

Map Id: 54
Direction: SW
Distance: 0.199 mi., 1049 ft.
Elevation: 170 ft.
Relative: Lower

Site Name : BANC OF CALIFORNIA STADIUM | LAFC STADIUM, LLC | STADIUMCO LLC
3939 S FIGUEROA ST | 3939 SO FIGUEROA ST | 3939 SOUTH FIGUEROA ST
LOS ANGELES | Los Angeles, CA 90037

Database(s) : [ARENAS, CALEPA SITES - CA, CIWQS - CA, ECHO, FRS, HAZNET - CA, HWG - CA, MANIFEST EPA, NPDES - CA, RCRA_NONGEN, RFR - CA] ***(cont.)***

Envirosite ID: 56762228
EPA ID: CAC000538008

HWG - CA ***(cont.)***

Operator Name :	DR ROGER FIELDMAN
Operator Address :	3939 S FIGUEROA ST, LOS ANGELES, CA 90037
Latitude :	34.01149
Longitude :	-118.285

Facility Name :	STADIUMCO LLC
Facility Address :	3939 S FIGUEROA ST, LOS ANGELES, CA 90037
County :	LOS ANGELES

EPA ID :	CAC003000204
Status :	Inactive
Category :	STATE
Type :	TEMPORARY
Facility Type :	N/R
Mailing Address :	3939 S FIGUEROA ST, LOS ANGELES, CA 90037
Owner Name :	LARRY BERG
Owner Address :	3939 S FIGUEROA ST, LOS ANGELES, CA 90037
Operator Name :	GIOVANNI MURILLO
Operator Address :	3939 S FIGUEROA ST, LOS ANGELES, CA 90037
Latitude :	34.01175
Longitude :	-118.282804

Facility Name :	UNIVERSITY OF SOUTHERN CALIFORNIA
Facility Address :	3939 S FIGUEROA ST, LOS ANGELES, CA 90037
County :	LOS ANGELES

EPA ID :	CAC002861035
Status :	Inactive
Category :	STATE
Type :	TEMPORARY
Facility Type :	N/R
Mailing Address :	3434 S GRAND AVE, LOS ANGELES, CA 900890089
Owner Name :	UNIVERSITY OF SOUTHERN CALIFORNIA
Owner Address :	3434 S GRAND AVE, LOS ANGELES, CA 900890089
Operator Name :	MICHELLE LEE
Operator Address :	3434 S GRAND AVE, LOS ANGELES, CA 900890089
Latitude :	34.01175
Longitude :	-118.282804

MANIFEST EPA

Manifest Details

Map Id: 54
Direction: SW
Distance: 0.199 mi., 1049 ft.
Elevation: 170 ft.
Relative: Lower

Site Name : BANC OF CALIFORNIA STADIUM | LAFC STADIUM, LLC | STADIUMCO LLC
3939 S FIGUEROA ST | 3939 SO FIGUEROA ST | 3939 SOUTH FIGUEROA ST
LOS ANGELES | Los Angeles, CA 90037

Database(s) : [ARENAS, CALEPA SITES - CA, CIWQS - CA, ECHO, FRS, HAZNET - CA, HWG - CA, MANIFEST EPA, NPDES - CA, RCRA_NONGEN, RFR - CA] ***(cont.)***

Envirosite ID: 56762228
EPA ID: CAC000538008

MANIFEST EPA ***(cont.)***

Details for this site have been truncated due to the large number of available details for this site within this dataset. For the complete details for this site, contact your Envirosite account representative for a complimentary site report containing all of the details available.

Manifest Number :	024117796JJK
Shipped Date :	2022-08-10
Updated Date :	2022-09-14
Received Date :	2022-08-18
Status :	Signed
Generator ID :	CAC003186410
Generator Name :	BANC OF CALIFORNIA STADIUM
Generator Address :	3939 S FIGUEROA ST, LOS ANGELES, CA 90037
Generator Mailing :	3939 S FIGUEROA ST, LOS ANGELES, CA 90037
Generator Contact :	N/R
Destination ID :	AZR000520304
Destination Name :	AA SYDCOL LLC
Destination Mailing :	3155 GOLDEN WILLOW CT, YORBA LINDA, CA 92886-1303
Destination Address :	2264 E 13TH ST, YUMA, AZ 85365-1858
Destination Contact :	N/R
Submission Type :	DataImage5Copy
Origin Type :	Web
Manifest Residue :	N
Rejection :	N
Last Date in Agency List :	2024-02-14

Waste Details

Waste Line Number :	1
Is DOT Hazardous :	N
DOT ID Number :	N/R
DOT Information :	N/R
Non Waste Description :	NON RCRA HAZARDOUS WASTE LIQUID (WATER W TRACE DIESEL)
Quantity :	70 Gallons
Quantity Tons, Acute, Non-Acute :	0.29190993, 0, 0.29190993
Quantity Kg, Acute, Non-Acute :	0, 264.7711
Quantity Tons, Haz, Non-Haz :	0, 0.29190993
Quantity Kg, Haz, Non-Haz :	0, 264.7711
Management Method :	H141 - STORAGE, BULKING AND/OR TRANSFER OFF SITE
Is EPA Waste :	N
Federal Code :	N/R
State Code :	CA - 135

Manifest Details

Manifest Number :	024117797JJK
Shipped Date :	2022-08-10
Updated Date :	2022-09-06
Received Date :	2022-08-12
Status :	Signed

Map Id: 54
Direction: SW
Distance: 0.199 mi., 1049 ft.
Elevation: 170 ft.
Relative: Lower

Site Name : BANC OF CALIFORNIA STADIUM | LAFC STADIUM, LLC | STADIUMCO LLC 3939 S FIGUEROA ST | 3939 SO FIGUEROA ST | 3939 SOUTH FIGUEROA ST LOS ANGELES | Los Angeles, CA 90037

Database(s) : [ARENAS, CALEPA SITES - CA, CIWQS - CA, ECHO, FRS, HAZNET - CA, HWG - CA, MANIFEST EPA, NPDES - CA, RCRA_NONGEN, RFR - CA] ***(cont.)***

Envirosite ID: 56762228
EPA ID: CAC000538008

MANIFEST EPA ***(cont.)***

Generator ID :	CAC003186410
Generator Name :	BANC OF CALIFORNIA STADIUM
Generator Address :	3939 S FIGUEROA ST, LOS ANGELES, CA 90037
Generator Mailing :	3939 S FIGUEROA ST, LOS ANGELES, CA 90037
Generator Contact :	N/R
Destination ID :	CAD008252405
Destination Name :	PACIFIC RESOURCE RECOVERY SERVICES INC
Destination Mailing :	3150 EAST PICO BLVD CA90023 CA037US 3150, LOS ANGELES, CA 90023
Destination Address :	3150 EAST PICO BLVD, LOS ANGELES, CA 90023-0000
Destination Contact :	N/R
Submission Type :	DataImage5Copy
Origin Type :	Web
Manifest Residue :	N
Rejection :	N
Last Date in Agency List :	2023-09-25

Waste Details

Waste Line Number :	1
Is DOT Hazardous :	Y
DOT ID Number :	UN1993
DOT Information :	UN1993, WASTE FLAMMABLE LIQIUDS, N.O.S., (GASOLINE), 3, PGIII
Non Waste Description :	N/R
Quantity :	70 Gallons
Quantity Tons, Acute, Non-Acute :	0.29190993, 0, 0.29190993
Quantity Kg, Acute, Non-Acute :	0, 264.7711
Quantity Tons, Haz, Non-Haz :	0.29190993, 0
Quantity Kg, Haz, Non-Haz :	264.7711, 0
Management Method :	H061 - FUEL BLENDING
Is EPA Waste :	Y
Federal Code :	D001, D018
State Code :	CA - 331

Waste Line Number :	2
Is DOT Hazardous :	Y
DOT ID Number :	NA1993
DOT Information :	NA1993, COMBUSTIBLE LIQUID, N.O.S., (DIESEL), PGIII
Non Waste Description :	N/R
Quantity :	10 Gallons
Quantity Tons, Acute, Non-Acute :	0.041701417, 0, 0.041701417
Quantity Kg, Acute, Non-Acute :	0, 37.824436
Quantity Tons, Haz, Non-Haz :	0, 0.041701417
Quantity Kg, Haz, Non-Haz :	0, 37.824436
Management Method :	H061 - FUEL BLENDING
Is EPA Waste :	N
Federal Code :	N/R
State Code :	CA - 135

Map Id: 54
Direction: SW
Distance: 0.199 mi., 1049 ft.
Elevation: 170 ft.
Relative: Lower

Site Name : BANC OF CALIFORNIA STADIUM | LAFC STADIUM, LLC | STADIUMCO LLC 3939 S FIGUEROA ST | 3939 SO FIGUEROA ST | 3939 SOUTH FIGUEROA ST LOS ANGELES | Los Angeles, CA 90037

Database(s) : [ARENAS, CALEPA SITES - CA, CIWQS - CA, ECHO, FRS, HAZNET - CA, HWG - CA, MANIFEST EPA, NPDES - CA, RCRA_NONGEN, RFR - CA] ***(cont.)***

Envirosite ID: 56762228
EPA ID: CAC000538008

MANIFEST EPA ***(cont.)***

Manifest Details

Manifest Number :	024117797JJK
Shipped Date :	2022-08-10
Updated Date :	2022-09-06
Received Date :	2022-08-12
Status :	Signed
Generator ID :	CAC003186410
Generator Name :	BANC OF CALIFORNIA STADIUM
Generator Address :	3939 S FIGUEROA ST, LOS ANGELES, CA 90037
Generator Mailing :	3939 S FIGUEROA ST, LOS ANGELES, CA 90037
Generator Contact :	N/R
Destination ID :	CAD008252405
Destination Name :	PACIFIC RESOURCE RECOVERY SERVICES INC
Destination Mailing :	3150 EAST PICO BLVD CA90023 CA037US 3150, LOS ANGELES, CA 90023
Destination Address :	3150 EAST PICO BLVD, LOS ANGELES, CA 90023-0000
Destination Contact :	N/R
Submission Type :	DataImage5Copy
Origin Type :	Web
Manifest Residue :	N
Rejection :	N
Last Date in Agency List :	2024-02-14

Waste Details

Waste Line Number :	1
Is DOT Hazardous :	Y
DOT ID Number :	UN1993
DOT Information :	UN1993, WASTE FLAMMABLE LIQIUDS, N.O.S., (GASOLINE), 3, PGIII
Non Waste Description :	N/R
Quantity :	70 Gallons
Quantity Tons, Acute, Non-Acute :	0.29190993, 0, 0.29190993
Quantity Kg, Acute, Non-Acute :	0, 264.7711
Quantity Tons, Haz, Non-Haz :	0.29190993, 0
Quantity Kg, Haz, Non-Haz :	264.7711, 0
Management Method :	H061 - FUEL BLENDING
Is EPA Waste :	Y
Federal Code :	D001, D018
State Code :	CA - 331

Waste Line Number :	2
Is DOT Hazardous :	Y
DOT ID Number :	NA1993
DOT Information :	NA1993, COMBUSTIBLE LIQUID, N.O.S., (DIESEL), PGIII
Non Waste Description :	N/R
Quantity :	10 Gallons
Quantity Tons, Acute, Non-Acute :	0.041701417, 0, 0.041701417
Quantity Kg, Acute, Non-Acute :	0, 37.824436
Quantity Tons, Haz, Non-Haz :	0, 0.041701417
Quantity Kg, Haz, Non-Haz :	0, 37.824436

Map Id: 54
Direction: SW
Distance: 0.199 mi., 1049 ft.
Elevation: 170 ft.
Relative: Lower

Site Name : BANC OF CALIFORNIA STADIUM | LAFC STADIUM, LLC | STADIUMCO LLC
3939 S FIGUEROA ST | 3939 SO FIGUEROA ST | 3939 SOUTH FIGUEROA ST
LOS ANGELES | Los Angeles, CA 90037

Database(s) : [ARENAS, CALEPA SITES - CA, CIWQS - CA, ECHO, FRS, HAZNET - CA, HWG - CA, MANIFEST EPA, NPDES - CA, RCRA_NONGEN, RFR - CA] ***(cont.)***

Envirosite ID: 56762228
EPA ID: CAC000538008

MANIFEST EPA ***(cont.)***

Management Method :	H061 - FUEL BLENDING
Is EPA Waste :	N
Federal Code :	N/R
State Code :	CA - 135

Manifest Details

Manifest Number :	023454921JJK
Shipped Date :	2022-01-13
Updated Date :	2022-01-26
Received Date :	2022-01-13
Status :	Signed
Generator ID :	CAC003151520
Generator Name :	LAFC STADIUM, LLC
Generator Address :	3939 S FIGUEROA ST, LOS ANGELES, CA 90037
Generator Mailing :	818 WEST 7TH ST SUITE 1200, LOS ANGELES, CA 90017
Generator Contact :	N/R
Destination ID :	CAD008252405
Destination Name :	PACIFIC RESOURCE RECOVERY SERVICES INC
Destination Mailing :	3150 EAST PICO BLVD CA90023 CA037US 3150, LOS ANGELES, CA 90023
Destination Address :	3150 EAST PICO BLVD, LOS ANGELES, CA 90023-0000
Destination Contact :	N/R
Submission Type :	DataImage5Copy
Origin Type :	Web
Manifest Residue :	N
Rejection :	N
Last Date in Agency List :	2024-02-14

Waste Details

Waste Line Number :	1
Is DOT Hazardous :	Y
DOT ID Number :	UN1993
DOT Information :	UN1993, WASTE FLAMMABLE LIQUIDS, N.O.S., (GASOLINE), 3, PG II
Non Waste Description :	N/R
Quantity :	300 Gallons
Quantity Tons, Acute, Non-Acute :	1.2510425, 0, 1.2510425
Quantity Kg, Acute, Non-Acute :	0, 1134.7332
Quantity Tons, Haz, Non-Haz :	1.2510425, 0
Quantity Kg, Haz, Non-Haz :	1134.7332, 0
Management Method :	H061 - FUEL BLENDING
Is EPA Waste :	Y
Federal Code :	D001, D018
State Code :	CA - 331

Waste Line Number :	2
Is DOT Hazardous :	Y
DOT ID Number :	NA1993

Map Id: 54
Direction: SW
Distance: 0.199 mi., 1049 ft.
Elevation: 170 ft.
Relative: Lower

Site Name : BANC OF CALIFORNIA STADIUM | LAFC STADIUM, LLC | STADIUMCO LLC
3939 S FIGUEROA ST | 3939 SO FIGUEROA ST | 3939 SOUTH FIGUEROA ST
LOS ANGELES | Los Angeles, CA 90037

Database(s) : [ARENAS, CALEPA SITES - CA, CIWQS - CA, ECHO, FRS, HAZNET - CA, HWG - CA, MANIFEST EPA, NPDES - CA, RCRA_NONGEN, RFR - CA] ***(cont.)***

Envirosite ID: 56762228
EPA ID: CAC000538008

MANIFEST EPA ***(cont.)***

DOT Information :	NA1993, COMBUSTIBLE LIQUID, N.O.S., (DIESEL), PGIII
Non Waste Description :	N/R
Quantity :	400 Gallons
Quantity Tons, Acute, Non-Acute :	1.6680567, 0, 1.6680567
Quantity Kg, Acute, Non-Acute :	0, 1512.9775
Quantity Tons, Haz, Non-Haz :	0, 1.6680567
Quantity Kg, Haz, Non-Haz :	0, 1512.9775
Management Method :	H061 - FUEL BLENDING
Is EPA Waste :	N
Federal Code :	N/R
State Code :	CA - 134

Manifest Details

Manifest Number :	023454921JJK
Shipped Date :	2022-01-13
Updated Date :	2022-01-26
Received Date :	2022-01-13
Status :	Signed
Generator ID :	CAC003151520
Generator Name :	LAFC STADIUM, LLC
Generator Address :	3939 S FIGUEROA ST, LOS ANGELES, CA 90037
Generator Mailing :	818 WEST 7TH ST SUITE 1200, LOS ANGELES, CA 90017
Generator Contact :	N/R
Destination ID :	CAD008252405
Destination Name :	PACIFIC RESOURCE RECOVERY SERVICES INC
Destination Mailing :	3150 EAST PICO BLVD CA90023 CA037US 3150, LOS ANGELES, CA 90023
Destination Address :	3150 EAST PICO BLVD, LOS ANGELES, CA 90023-0000
Destination Contact :	N/R
Submission Type :	DataImage5Copy
Origin Type :	Web
Manifest Residue :	N
Rejection :	N
Last Date in Agency List :	2023-09-25

Waste Details

Waste Line Number :	1
Is DOT Hazardous :	Y
DOT ID Number :	UN1993
DOT Information :	UN1993, WASTE FLAMMABLE LIQUIDS, N.O.S., (GASOLINE), 3, PG II
Non Waste Description :	N/R
Quantity :	300 Gallons
Quantity Tons, Acute, Non-Acute :	1.2510425, 0, 1.2510425
Quantity Kg, Acute, Non-Acute :	0, 1134.7332
Quantity Tons, Haz, Non-Haz :	1.2510425, 0
Quantity Kg, Haz, Non-Haz :	1134.7332, 0
Management Method :	H061 - FUEL BLENDING
Is EPA Waste :	Y

Map Id: 54
Direction: SW
Distance: 0.199 mi., 1049 ft.
Elevation: 170 ft.
Relative: Lower

Site Name : BANC OF CALIFORNIA STADIUM | LAFC STADIUM, LLC | STADIUMCO LLC
3939 S FIGUEROA ST | 3939 SO FIGUEROA ST | 3939 SOUTH FIGUEROA ST
LOS ANGELES | Los Angeles, CA 90037

Database(s) : [ARENAS, CALEPA SITES - CA, CIWQS - CA, ECHO, FRS, HAZNET - CA, HWG - CA, MANIFEST EPA, NPDES - CA, RCRA_NONGEN, RFR - CA] ***(cont.)***

Envirosite ID: 56762228
EPA ID: CAC000538008

MANIFEST EPA ***(cont.)***

Federal Code :	D001, D018
State Code :	CA - 331
Waste Line Number :	2
Is DOT Hazardous :	Y
DOT ID Number :	NA1993
DOT Information :	NA1993, COMBUSTIBLE LIQUID, N.O.S., (DIESEL), PGIII
Non Waste Description :	N/R
Quantity :	400 Gallons
Quantity Tons, Acute, Non-Acute :	1.6680567, 0, 1.6680567
Quantity Kg, Acute, Non-Acute :	0, 1512.9775
Quantity Tons, Haz, Non-Haz :	0, 1.6680567
Quantity Kg, Haz, Non-Haz :	0, 1512.9775
Management Method :	H061 - FUEL BLENDING
Is EPA Waste :	N
Federal Code :	N/R
State Code :	CA - 134

NPDES - CA

Facility Name :	LAFC
Facility Address :	3939 S Figueroa Street, Los Angeles, 90037
County :	Los Angeles
Effective Date :	2016-04-15
Adoption Date :	N/R
Expiration Date :	N/R
Termination Date :	2018-08-20
Order Number :	2009-0009-DWQ
NPDES Number :	CAS000002
WDID :	4 19C376002
RM Status :	Terminated
Reg Meas ID :	471486
Reg Meas Type :	Enrollee
Program :	Construction
Facility Place ID :	N/R
Region Code :	4
Discharger ID :	0
Discharger :	LAFC Sports LLC
Discharger Address :	4751 Wilshire Blvd, Los Angeles, California 90010
Last Date in Agency List :	2021-07-05

RCRA_NONGEN

Facility Name :	BANC OF CALIFORNIA STADIUM
Facility Address :	3939 S FIGUEROA ST, LOS ANGELES, CA 90037
County :	LOS ANGELES

Map Id: 54
Direction: SW
Distance: 0.199 mi., 1049 ft.
Elevation: 170 ft.
Relative: Lower

Site Name : BANC OF CALIFORNIA STADIUM | LAFC STADIUM, LLC | STADIUMCO LLC
3939 S FIGUEROA ST | 3939 SO FIGUEROA ST | 3939 SOUTH FIGUEROA ST
LOS ANGELES | Los Angeles, CA 90037

Database(s) : [ARENAS, CALEPA SITES - CA, CIWQS - CA, ECHO, FRS, HAZNET - CA, HWG - CA, MANIFEST EPA, NPDES - CA, RCRA_NONGEN, RFR - CA] ***(cont.)***

Envirosite ID: 56762228
EPA ID: CAC000538008

RCRA_NONGEN ***(cont.)***

Date Form Received by Agency :	2022-07-21
EPA ID :	CAC003186410
Mailing Address :	3939 S FIGUEROA ST, LOS ANGELES, CA 90037
Contact :	BROCK SEVERS
Contact Address :	3939 S FIGUEROA ST, LOS ANGELES, CA 90037
Contact Country :	N/R
Contact Telephone :	310-422-0292
Contact Email :	BROCK.SEVERS@LAFC.COM
EPA Region :	09
Land Type :	Not Reported
Source Type :	Implementer
Classification :	Not a generator, verified
Description :	Not a generator, verified
Last Date in Agency List :	2024-03-19

Owner/Operator Summary

Owner/Operator Name :	BROCK SEVERS
Owner/Operator Address :	3939 S FIGUEROA ST, LOS ANGELES, CA 90037
Owner/Operator Country :	N/R
Owner/Operator Telephone :	310-422-0292
Owner/Operator Email :	N/R
Owner/Operator Fax :	N/R
Legal Status :	Other land type
Owner/Operator Type :	Operator
Owner/Operator Start Date :	N/R
Owner/Operator End Date :	N/R

Owner/Operator Name :	LAFC STADIUM LLC
Owner/Operator Address :	3939 S FIGUEROA ST, LOS ANGELES, CA 90037
Owner/Operator Country :	N/R
Owner/Operator Telephone :	310-422-0292
Owner/Operator Email :	N/R
Owner/Operator Fax :	N/R
Legal Status :	Other land type
Owner/Operator Type :	Owner
Owner/Operator Start Date :	N/R
Owner/Operator End Date :	N/R

Handler Activities Summary

U.S. Importer of Hazardous Waste :	N
Mixed Waste (Haz. and Radioactive) :	N/R
Recycler of Hazardous Waste :	N
Transporter of Hazardous Waste :	N
Treater, Storer or Disposer of HW :	N
Underground Injection Activity :	N
On-site Burner Exemption :	N

Map Id: 54
Direction: SW
Distance: 0.199 mi., 1049 ft.
Elevation: 170 ft.
Relative: Lower

Site Name : BANC OF CALIFORNIA STADIUM | LAFC STADIUM, LLC | STADIUMCO LLC 3939 S FIGUEROA ST | 3939 SO FIGUEROA ST | 3939 SOUTH FIGUEROA ST LOS ANGELES | Los Angeles, CA 90037

Database(s) : [ARENAS, CALEPA SITES - CA, CIWQS - CA, ECHO, FRS, HAZNET - CA, HWG - CA, MANIFEST EPA, NPDES - CA, RCRA_NONGEN, RFR - CA] ***(cont.)***

Envirosite ID: 56762228
EPA ID: CAC000538008

RCRA_NONGEN ***(cont.)***

Furnace Exemption :	N
Used Oil Fuel Burner :	N
Used Oil Processor :	N
Used Oil Refiner :	N
Used Oil Fuel Marketer to Burner :	N
Used Oil Specification Marketer :	N
Used Oil Transfer Facility :	N
Used Oil Transporter :	N

Notices of Violations Summary

Regulation Violated :	N

Facility Name :	LAFC STADIUM, LLC
Facility Address :	3939 S FIGUEROA ST, LOS ANGELES, CA 90037
County :	LOS ANGELES

Date Form Received by Agency :	2021-12-06
EPA ID :	CAC003151520
Mailing Address :	818 WEST 7TH ST SUITE 1200, LOS ANGELES, CA 90017
Contact :	LAFC STADIUM
Contact Address :	3939 S FIGUEROA ST, LOS ANGELES, CA 90037
Contact Country :	N/R
Contact Telephone :	310-422-0292
Contact Email :	ANTONIO.ROSA@LAFC.COM
EPA Region :	09
Land Type :	Not Reported
Source Type :	Implementer
Classification :	Not a generator, verified
Description :	Not a generator, verified
Last Date in Agency List :	2024-03-19

Owner/Operator Summary

Owner/Operator Name :	LAFC STADIUM
Owner/Operator Address :	3939 S FIGUEROA ST, LOS ANGELES, CA 90037
Owner/Operator Country :	N/R
Owner/Operator Telephone :	310-422-0292
Owner/Operator Email :	N/R
Owner/Operator Fax :	N/R
Legal Status :	Other land type
Owner/Operator Type :	Operator
Owner/Operator Start Date :	N/R
Owner/Operator End Date :	N/R

Map Id: 54
Direction: SW
Distance: 0.199 mi., 1049 ft.
Elevation: 170 ft.
Relative: Lower

Site Name : BANC OF CALIFORNIA STADIUM | LAFC STADIUM, LLC | STADIUMCO LLC
3939 S FIGUEROA ST | 3939 SO FIGUEROA ST | 3939 SOUTH FIGUEROA ST
LOS ANGELES | Los Angeles, CA 90037

Database(s) : [ARENAS, CALEPA SITES - CA, CIWQS - CA, ECHO, FRS, HAZNET - CA, HWG - CA, MANIFEST EPA, NPDES - CA, RCRA_NONGEN, RFR - CA] ***(cont.)***

Envirosite ID: 56762228
EPA ID: CAC000538008

RCRA_NONGEN ***(cont.)***

Owner/Operator Name :	LAFC STADIUM
Owner/Operator Address :	818 WEST 7TH ST SUITE 1200, LOS ANGELES, CA 90017
Owner/Operator Country :	N/R
Owner/Operator Telephone :	310-422-0292
Owner/Operator Email :	N/R
Owner/Operator Fax :	N/R
Legal Status :	Other land type
Owner/Operator Type :	Owner
Owner/Operator Start Date :	N/R
Owner/Operator End Date :	N/R

Handler Activities Summary

U.S. Importer of Hazardous Waste :	N
Mixed Waste (Haz. and Radioactive) :	N/R
Recycler of Hazardous Waste :	N
Transporter of Hazardous Waste :	N
Treater, Storer or Disposer of HW :	N
Underground Injection Activity :	N
On-site Burner Exemption :	N
Furnace Exemption :	N
Used Oil Fuel Burner :	N
Used Oil Processor :	N
Used Oil Refiner :	N
Used Oil Fuel Marketer to Burner :	N
Used Oil Specification Marketer :	N
Used Oil Transfer Facility :	N
Used Oil Transporter :	N

Notices of Violations Summary

Regulation Violated :	N

Facility Name :	STADIUMCO LLC
Facility Address :	3939 S FIGUEROA ST, LOS ANGELES, CA 90037
County :	LOS ANGELES

Date Form Received by Agency :	2019-02-08
EPA ID :	CAC003000204
Mailing Address :	3939 S FIGUEROA ST, LOS ANGELES, CA 90037
Contact :	GIOVANNI MURILLO
Contact Address :	3939 S FIGUEROA ST, LOS ANGELES, CA 90037
Contact Country :	N/R
Contact Telephone :	310-465-7037
Contact Email :	EPA4HAZ@GMAIL.COM
EPA Region :	09
Land Type :	Not Reported

Map Id: 54
Direction: SW
Distance: 0.199 mi., 1049 ft.
Elevation: 170 ft.
Relative: Lower

Site Name : BANC OF CALIFORNIA STADIUM | LAFC STADIUM, LLC | STADIUMCO LLC
3939 S FIGUEROA ST | 3939 SO FIGUEROA ST | 3939 SOUTH FIGUEROA ST
LOS ANGELES | Los Angeles, CA 90037

Database(s) : [ARENAS, CALEPA SITES - CA, CIWQS - CA, ECHO, FRS, HAZNET - CA, HWG - CA, MANIFEST EPA, NPDES - CA, RCRA_NONGEN, RFR - CA] ***(cont.)***

Envirosite ID: 56762228
EPA ID: CAC000538008

RCRA_NONGEN ***(cont.)***

Source Type :	Implementer
Classification :	Not a generator, verified
Description :	Not a generator, verified
Last Date in Agency List :	2024-03-19

Owner/Operator Summary

Owner/Operator Name :	GIOVANNI MURILLO
Owner/Operator Address :	3939 S FIGUEROA ST, LOS ANGELES, CA 90037
Owner/Operator Country :	N/R
Owner/Operator Telephone :	310-465-7037
Owner/Operator Email :	N/R
Owner/Operator Fax :	N/R
Legal Status :	Other land type
Owner/Operator Type :	Operator
Owner/Operator Start Date :	N/R
Owner/Operator End Date :	N/R

Owner/Operator Name :	LARRY BERG
Owner/Operator Address :	3939 S FIGUEROA ST, LOS ANGELES, CA 90037
Owner/Operator Country :	N/R
Owner/Operator Telephone :	310-465-7037
Owner/Operator Email :	N/R
Owner/Operator Fax :	N/R
Legal Status :	Other land type
Owner/Operator Type :	Owner
Owner/Operator Start Date :	N/R
Owner/Operator End Date :	N/R

Handler Activities Summary

U.S. Importer of Hazardous Waste :	N
Mixed Waste (Haz. and Radioactive) :	N
Recycler of Hazardous Waste :	N
Transporter of Hazardous Waste :	N
Treater, Storer or Disposer of HW :	N
Underground Injection Activity :	N
On-site Burner Exemption :	N
Furnace Exemption :	N
Used Oil Fuel Burner :	N
Used Oil Processor :	N
Used Oil Refiner :	N
Used Oil Fuel Marketer to Burner :	N
Used Oil Specification Marketer :	N
Used Oil Transfer Facility :	N
Used Oil Transporter :	N

Map Id: 54
Direction: SW
Distance: 0.199 mi., 1049 ft.
Elevation: 170 ft.
Relative: Lower

Site Name : BANC OF CALIFORNIA STADIUM | LAFC STADIUM, LLC | STADIUMCO LLC
3939 S FIGUEROA ST | 3939 SO FIGUEROA ST | 3939 SOUTH FIGUEROA ST
LOS ANGELES | Los Angeles, CA 90037

Database(s) : [ARENAS, CALEPA SITES - CA, CIWQS - CA, ECHO, FRS, HAZNET - CA, HWG - CA, MANIFEST EPA, NPDES - CA, RCRA_NONGEN, RFR - CA] ***(cont.)***

Envirosite ID: 56762228
EPA ID: CAC000538008

RCRA_NONGEN ***(cont.)***

Notices of Violations Summary
Regulation Violated : N

RFR - CA

Facility Name :	LAFC
Facility Address :	3939 S Figueroa Street, Los Angeles, CA 90037
County :	Los Angeles
Effective Date :	2016-04-15
Adoption Date :	N/R
Termination Date :	N/R
Expiration/Review Date :	N/R
NPDES Number :	CAS000002
Order Number :	2009-0009-DWQ
WDID :	4 19C376002
SIC/NAICS :	N/R
Program :	CONSTW
Regulatory Measure Status :	Active
Regulatory Measure Type :	Storm water construction
Place/Project Type :	Construction - Commercial
Region :	4
Design Flow :	N/R
Major/Minor :	N/R
Complexity :	N/R
TTWQ :	N/R
Number of Enforcement Actions within Five Years:	1
Number of Violations within Five Years:	2
Agency :	LAFC Sports LLC
Agency Address :	4751 Wilshire Blvd Suite 333, Los Angeles, CA 90010
Latitude :	34.01259
Longitude :	-118.28475
Last Date in Agency List :	2018-09-24

Map Id: M55
Direction: S
Distance: 0.202 mi., 1066 ft.
Elevation: 185 ft.
Relative: Lower

Site Name : Alona Kashanian, DPM
3984 S Figueroa St
Los Angeles, CA 90037

Database(s) : [MWMP 2 - CA]

Envirosite ID: 56762233
EPA ID: N/R

MWMP 2 - CA

Facility Name : Alona Kashanian, DPM

Map Id: M55
Direction: S
Distance: 0.202 mi., 1066 ft.
Elevation: 185 ft.
Relative: Lower

Site Name : Alona Kashanian, DPM
3984 S Figueroa St
Los Angeles, CA 90037

Database(s) : [MWMP 2 - CA] ***(cont.)***

Envirosite ID: 56762233
EPA ID: N/R

MWMP 2 - CA ***(cont.)***

Facility Address :	3984 S Figueroa St, Los Angeles, 90037
Register Number :	21262
Type :	SQG
Expiration Date :	2022-10-16
Last Date in Agency List :	2022-02-28

Map Id: 56
Direction: SE
Distance: 0.202 mi., 1067 ft.
Elevation: 188 ft.
Relative: Lower

Site Name : MYDOL ISLAM
3906 S HILL ST
LOS ANGELES, CA 90037

Database(s) : [HAZNET - CA, HWG - CA]

Envirosite ID: 56762221
EPA ID: CAC002689929

HAZNET - CA

Facility Name :	MYDOL ISLAM
Facility Address :	3906 S HILL ST, LOS ANGELES, CA 90037
County :	LOS ANGELES

Site Details

Generator EPA ID :	CAC002689929
Active :	Inactive
Category :	STATE
Facility Types :	N/R
Type :	TEMPORARY
Contact Name :	N/R
Contact Phone :	N/R
Facility Mailing Address :	11150 REGENT ST APT 3, LOS ANGELES, CA 900346821
Latitude :	34.01285530
Longitude :	-118.27917727
Agency Hyperlink :	Click here for hyperlink provided by the agency.
Last Date in Agency List :	2021-07-08

Waste Generator Details

State Waste :	2012: 612 - Household waste, 0.75 tons to CAD982444481

HWG - CA

Facility Name :	MYDOL ISLAM
Facility Address :	3906 S HILL ST, LOS ANGELES, CA 90037
County :	LOS ANGELES
EPA ID :	CAC002689929
Status :	Inactive
Category :	STATE

Map Id: 56
Direction: SE
Distance: 0.202 mi., 1067 ft.
Elevation: 188 ft.
Relative: Lower

Site Name : MYDOL ISLAM
3906 S HILL ST
LOS ANGELES, CA 90037

Database(s) : [HAZNET - CA, HWG - CA] ***(cont.)***

Envirosite ID: 56762221
EPA ID: CAC002689929

HWG - CA ***(cont.)***

Type :	TEMPORARY
Facility Type :	N/R
Mailing Address :	11150 REGENT ST APT 3, LOS ANGELES, CA 900346821
Owner Name :	MYDOL ISLAM
Owner Address :	11150 REGENT ST APT 3, LOS ANGELES, CA 900346821
Operator Name :	MYDOL ISLAM
Operator Address :	11150 REGENT ST APT 3, LOS ANGELES, CA 900346821
Latitude :	34.01267
Longitude :	-118.27893

Map Id: K57
Direction: N
Distance: 0.202 mi., 1069 ft.
Elevation: 190 ft.
Relative: Higher

Site Name : G & M OIL CO #89
3584 S FIGUEROA BLVD
LOS ANGELES, CA 90007

Database(s) : [HAZNET - CA, HWG - CA]

Envirosite ID: 56762227
EPA ID: CAL000206180

HAZNET - CA

Facility Name :	G & M OIL CO #89
Facility Address :	3584 S FIGUEROA BLVD, LOS ANGELES, CA 90007
County :	LOS ANGELES

Site Details

Generator EPA ID :	CAL000206180
Active :	Inactive
Category :	STATE
Facility Types :	N/R
Type :	PERMANENT
Contact Name :	N/R
Contact Phone :	N/R
Facility Mailing Address :	16868 A LN, HUNTINGTON BEACH, CA 926474831
Latitude :	34.01861444
Longitude :	-118.28204373
Agency Hyperlink :	Click here for hyperlink provided by the agency.
Last Date in Agency List :	2021-07-08

Waste Generator Details

State Waste :

2011: 241 - Tank bottom waste, 1.251 tons to CAT080013352
2010: 352 - Other organic solids, 0.15 tons to CAD981696420
2010: 223 - Unspecified oil-containing waste, 0.0834 tons to CAD981696420
2010: 213 - Hydrocarbon solvents (benzene, hexane, Stoddard, Etc.), 0.425 tons to CAD008302903
2010: 135 - Unspecified aqueous solution, 0.084 tons to CAD981696420
2010: 134 - Aqueous solution with total organic residues less than 10 percent, 2.52 tons to CAT080013352
2009: 135 - Unspecified aqueous solution, 0.147 tons to CAD981696420

Map Id: K57
Direction: N
Distance: 0.202 mi., 1069 ft.
Elevation: 190 ft.
Relative: Higher

Site Name : G & M OIL CO #89
3584 S FIGUEROA BLVD
LOS ANGELES, CA 90007

Database(s) : [HAZNET - CA, HWG - CA] ***(cont.)***

Envirosite ID: 56762227
EPA ID: CAL000206180

HAZNET - CA ***(cont.)***

2009: 352 - Other organic solids, 0.0425 tons to CAD981696420
2008: 133 - Aqueous solution with total organic residues 10 percent or more, 0.2919 tons to CAD981696420
2008: 352 - Other organic solids, 0.15 tons to CAD981696420
2007: 135 - Unspecified aqueous solution, 0.672 tons to CAD981696420
2007: 241 - Tank bottom waste, 0.417 tons to CAT080013352
2006: 221 - Waste oil and mixed oil, 1.14 tons to CAD099452708
2006: 352 - Other organic solids, 0.125 tons to CAD097030993
2006: 214 - Unspecified solvent mixture, 0.198 tons to CAD008252405
2005: 221 - Waste oil and mixed oil, 0.912 tons to CAD981696420
2004: 221 - Waste oil and mixed oil, 0.627 tons to CAT080013352
2003: 221 - Waste oil and mixed oil, 0.209 tons to CAT080013352
2003: 221 - Waste oil and mixed oil, 0.209 tons to CAD099452708
2002: 221 - Waste oil and mixed oil, 0.627 tons to CAT080013352
2002: 221 - Waste oil and mixed oil, 0.836 tons to CAD099452708
2001: 221 - Waste oil and mixed oil, 0.399 tons to CAD099452708
2001: 223 - Unspecified oil-containing waste, 0.4587 tons to CAD099452708

HWG - CA

Facility Name :	G & M OIL CO #89
Facility Address :	3584 S FIGUEROA BLVD, LOS ANGELES, CA 90007
County :	LOS ANGELES
EPA ID :	CAL000206180
Status :	Inactive
Category :	STATE
Type :	PERMANENT
Facility Type :	N/R
Mailing Address :	16868 A LN, HUNTINGTON BEACH, CA 926474831
Owner Name :	G & M OIL CO LLC
Owner Address :	16868 A LN, HUNTINGTON BEACH, CA 926470000
Operator Name :	SOLEDAD GERMAN
Operator Address :	16868 A LANE, HUNTINGTON BEACH, CA 92647
Latitude :	34.019104
Longitude :	-118.281798

Map Id: K58
Direction: N
Distance: 0.203 mi., 1072 ft.
Elevation: 190 ft.
Relative: Higher

Site Name : CHEVRON STATION 96642 | CHEVRON PRODUCTS SS#96642 | TROJAN CHEVRON SERVICE
3584 S FIGUEROA ST
LOS ANGELES, CA 90007

Database(s) : [ECHO, FRS, HAZNET - CA, HIST UST - CA, HWG - CA, RCRA_SQG, UST - CA]

Envirosite ID: 56762231
EPA ID: CAL000194897

ECHO

Facility Name :	CHEVRON STATION 96642

Map Id: K58
Direction: N
Distance: 0.203 mi., 1072 ft.
Elevation: 190 ft.
Relative: Higher

Site Name : CHEVRON STATION 96642 | CHEVRON PRODUCTS SS#96642 | TROJAN CHEVRON SERVICE
3584 S FIGUEROA ST
LOS ANGELES, CA 90007

Database(s) : [ECHO, FRS, HAZNET - CA, HIST UST - CA, HWG - CA, RCRA_SQG, UST - CA] ***(cont.)***

Envirosite ID: 56762231
EPA ID: CAL000194897

ECHO ***(cont.)***

Facility Address :	3584 S FIGUEROA ST, LOS ANGELES, CA 90007
County :	LOS ANGELES
Last Inspection Date :	N/R
Registry ID :	110002849614
FIPS Code :	06037
EPA Region :	09
Inspection Count :	0
Last Inspection Days :	N/R
Informal Count :	0
Last Informal Action Date :	N/R
Formal Action Count :	0
Last Formal Action Date :	N/R
Total Penalties :	0
Penalty Count :	N/R
Last Penalty Date :	N/R
Last Penalty Amount :	N/R
QTRS IN NC :	0
Programs IN SNC :	0
Current Compliance Status :	No Violation Identified
Three-Year Compliance Status :	_____
Collection Method :	ADDRESS MATCHING-HOUSE NUMBER
Reference Point :	CENTER OF A FACILITY OR STATION
Accuracy Meters :	30
Derived Tribes :	N/R
Derived HUC :	18070104
Derived WBD :	N/R
Derived STCTY FIPS :	06037
Derived Zip :	90007
Derived CD113 :	37
Derived CB2010 :	060372227001034
MYRTK Universe :	NNN
NPDES IDs :	N/R
CWA Permit Types :	N/R
CWA Compliance Tracking :	N/R
CWA NAICS :	N/R
CWA SICS :	N/R
CWA Inspection Count :	N/R
CWA Last Inspection Days :	N/R
CWA Informal Count :	N/R
CWA Formal Action Count :	N/R
CWA Last Formal Action Date :	N/R
CWA Penalties :	N/R
CWA Last Penalty Date :	N/R
CWA Last Penalty Amount :	N/R
CWA Quarters IN NC :	N/R
CWA Current Compliance Status :	N/R
CWA Current SNC Flag :	N
CWA 13 Quarters Compliance Status :	N/R
CWA 13 Quarters Effluent Exceedances:	N/R
CWA Three-Year QNCR Codes :	N/R
DFR URL :	Click here for hyperlink provided by the agency.
Facility SIC :	N/R

Map Id: K58
Direction: N
Distance: 0.203 mi., 1072 ft.
Elevation: 190 ft.
Relative: Higher

Site Name : CHEVRON STATION 96642 | CHEVRON PRODUCTS SS#96642 | TROJAN CHEVRON SERVICE
3584 S FIGUEROA ST
LOS ANGELES, CA 90007

Database(s) : [ECHO, FRS, HAZNET - CA, HIST UST - CA, HWG - CA, RCRA_SQG, UST - CA] ***(cont.)***

Envirosite ID: 56762231
EPA ID: CAL000194897

ECHO ***(cont.)***

Facility NAICS :	N/R
Facility Last Inspection EPA Date :	N/R
Facility Last Inspection State Date :	N/R
Facility Last Formal Act EPA Date :	N/R
Facility Last Formal Act State Date :	N/R
Facility Last Informal Act EPA Date :	N/R
Facility Last Informal Act State Date:	N/R
Facility Federal Agency :	N/R
TRI Reporter :	N/R
Facility Imp Water Flag :	N/R
Current SNC Flag :	N
Indian County Flag :	N
Federal Flag :	N/R
US Mexico Border Flag :	N
Chesapeak Bay Flag :	N/R
AIR Flag :	N
NPDES Flag :	N
SDWIS Flag :	N
RCRA Flag :	Y
TRI Flag :	N
GHG Flag :	N
Major Flag :	N/R
Active Flag :	Y
NAA Flag :	Y
Latitude :	34.01874
Longitude :	-118.28203
Last Date in Agency List :	2023-07-21

FRS

Facility Name :	CHEVRON STATION 96642
Facility Address :	3584 S FIGUEROA ST, LOS ANGELES, CA 90007
County :	LOS ANGELES

Site Details

Registry ID :	110002849614
FRS Facility URL :	Click here for hyperlink provided by the agency.
Last Date in Agency List :	2024-05-20

Source Description

Source Description :

RCRAInfo is EPA's comprehensive information system that supports the Resource Conservation and Recovery Act (RCRA) of 1976 and the Hazardous and Solid Waste Amendments (HSWA) of 1984 through the tracking of events and activities related to facilities that generate, transport, and treat, store, or dispose of hazardous waste. RCRAInfo allows RCRA program staff to track the notification, permit, compliance, and corrective action activities required under RCRA. RCRAInfo also supports generation of the National Hazardous Waste Biennial Report. All generators and treatment, storage, and disposal facilities who handle hazardous waste are required to report to the EPA Administrator at least once every two years to support creation of the Biennial Report.

Map Id: K58
Direction: N
Distance: 0.203 mi., 1072 ft.
Elevation: 190 ft.
Relative: Higher

Site Name : CHEVRON STATION 96642 | CHEVRON PRODUCTS SS#96642 | TROJAN CHEVRON SERVICE
3584 S FIGUEROA ST
LOS ANGELES, CA 90007

Database(s) : [ECHO, FRS, HAZNET - CA, HIST UST - CA, HWG - CA, RCRA_SQG, UST - CA] ***(cont.)***

Envirosite ID: 56762231
EPA ID: CAL000194897

FRS ***(cont.)***

FRS Environmental Interest
Source and System ID : RCRAINFO - CAD983589664

HAZNET - CA

Facility Name : CHEVRON PRODUCTS SS#96642
Facility Address : 3584 S FIGUEROA ST, LOS ANGELES, CA 90007
County : LOS ANGELES

Site Details
Generator EPA ID : CAL000194897
Active : Inactive
Category : STATE
Facility Types : N/R
Type : PERMANENT
Contact Name : N/R
Contact Phone : N/R
Facility Mailing Address : PO BOX 6004, SAN RAMON, CA 945830000
Latitude : 34.01861444
Longitude : -118.28204373
Agency Hyperlink : Click here for hyperlink provided by the agency.
Last Date in Agency List : 2021-07-08

Waste Generator Details

State Waste : 1998: 213 - Hydrocarbon solvents (benzene, hexane, Stoddard, Etc.), 0.1668 tons to CAD008302903

Facility Name : TROJAN CHEVRON SERVICE
Facility Address : 3584 S FIGUEROA ST, LOS ANGELES, CA 90007
County : LOS ANGELES

Site Details
Generator EPA ID : CAD983589664
Active : Inactive
Category : FEDERAL
Facility Types : N/R
Type : PERMANENT
Contact Name : N/R
Contact Phone : N/R
Facility Mailing Address : 3584 S FIGUEROA ST, LOS ANGELES, CA 900074313
Latitude : 34.01861444
Longitude : -118.28204373
Agency Hyperlink : Click here for hyperlink provided by the agency.
Last Date in Agency List : 2021-07-08

Map Id: K58
Direction: N
Distance: 0.203 mi., 1072 ft.
Elevation: 190 ft.
Relative: Higher

Site Name : CHEVRON STATION 96642 | CHEVRON PRODUCTS SS#96642 | TROJAN CHEVRON SERVICE
3584 S FIGUEROA ST
LOS ANGELES, CA 90007

Database(s) : [ECHO, FRS, HAZNET - CA, HIST UST - CA, HWG - CA, RCRA_SQG, UST - CA] ***(cont.)***

Envirosite ID: 56762231
EPA ID: CAL000194897

HAZNET - CA ***(cont.)***

Waste Generator Details
State Waste : 1998: 134 - Aqueous solution with total organic residues less than 10 percent, 0.231 tons to
1993: 223 - Unspecified oil-containing waste, 0.0417 tons to
CAD980883177

HIST UST - CA

Facility Name : 96642
Facility Address : 3584 S FIGUEROA ST, LOS ANGELES, 90007
County : Los Angeles

PDF Link : Click here for hyperlink provided by the agency.

HWG - CA

Facility Name : CHEVRON PRODUCTS SS#96642
Facility Address : 3584 S FIGUEROA ST, LOS ANGELES, CA 90007
County : LOS ANGELES

EPA ID : CAL000194897
Status : Inactive
Category : STATE
Type : PERMANENT
Facility Type : N/R
Mailing Address : PO BOX 6004, SAN RAMON, CA 945830000
Owner Name : CHEVRON
Owner Address : PO BOX 6004, SAN RAMON, CA 945830000
Operator Name : KATHY NORRIS-SLUSHER
Operator Address : 6101 BOLLINGER CANYON RD., SAN RAMON, CA 94583
Latitude : 34.01871
Longitude : -118.2815

Facility Name : TROJAN CHEVRON SERVICE
Facility Address : 3584 S FIGUEROA ST, LOS ANGELES, CA 90007
County : LOS ANGELES

EPA ID : CAD983589664
Status : Inactive
Category : FEDERAL
Type : PERMANENT
Facility Type : N/R
Mailing Address : 3584 S FIGUEROA ST, LOS ANGELES, CA 900074313
Owner Name : TED DONALDSON
Owner Address : 3584 S FIGUEROA ST, LOS ANGELES, CA 900074313
Operator Name : TED DONALDSON/OWNER
Operator Address : INACT 99VQ FINAL NOTICE - BATCH, LOS ANGELES, CA 900074313
Latitude : 34.01877
Longitude : -118.282013

Map Id: K58
Direction: N
Distance: 0.203 mi., 1072 ft.
Elevation: 190 ft.
Relative: Higher

Site Name : CHEVRON STATION 96642 | CHEVRON PRODUCTS SS#96642 | TROJAN CHEVRON SERVICE
3584 S FIGUEROA ST
LOS ANGELES, CA 90007

Database(s) : [ECHO, FRS, HAZNET - CA, HIST UST - CA, HWG - CA, RCRA_SQG, UST - CA] ***(cont.)***

Envirosite ID: 56762231
EPA ID: CAL000194897

RCRA_SQG

Facility Name :	CHEVRON STATION 96642
Facility Address :	3584 S FIGUEROA ST, LOS ANGELES, CA 90007
County :	LOS ANGELES
Date Form Received by Agency :	1991-07-05
EPA ID :	CAD983589664
Mailing Address :	3584 S FIGUEROA ST, LOS ANGELES, CA 90007
Contact :	DONALDSON TEDDY
Contact Address :	3584 S FIGUEROA ST, LOS ANGELES, CA 90007
Contact Country :	US
Contact Telephone :	213-745-9875
Contact Email :	N/R
EPA Region :	09
Land Type :	Not Reported
Source Type :	Notification
Classification :	Small Quantity Generator
Description :	Handlers that generate more than 100 and less than 1000 kilograms of hazardous waste during any calendar month and accumulate less than 6000 kg of hazardous waste at any time; or generate 100 kg or less of hazardous waste during any calendar month, and accumulate more than 1000 kg of hazardous waste at any time.
Last Date in Agency List :	2024-03-19

Owner/Operator Summary

Owner/Operator Name :	CHEVRON USA INC
Owner/Operator Address :	NOT REQUIRED, NOT REQUIRED, ME 99999
Owner/Operator Country :	N/R
Owner/Operator Telephone :	415-555-1212
Owner/Operator Email :	N/R
Owner/Operator Fax :	N/R
Legal Status :	Private
Owner/Operator Type :	Owner
Owner/Operator Start Date :	N/R
Owner/Operator End Date :	N/R

Owner/Operator Name :	NOT REQUIRED
Owner/Operator Address :	NOT REQUIRED, NOT REQUIRED, ME 99999
Owner/Operator Country :	N/R
Owner/Operator Telephone :	415-555-1212
Owner/Operator Email :	N/R
Owner/Operator Fax :	N/R
Legal Status :	Private
Owner/Operator Type :	Operator
Owner/Operator Start Date :	N/R
Owner/Operator End Date :	N/R

Map Id: K58
Direction: N
Distance: 0.203 mi., 1072 ft.
Elevation: 190 ft.
Relative: Higher

Site Name : CHEVRON STATION 96642 | CHEVRON PRODUCTS SS#96642 | TROJAN CHEVRON SERVICE
3584 S FIGUEROA ST
LOS ANGELES, CA 90007

Database(s) : [ECHO, FRS, HAZNET - CA, HIST UST - CA, HWG - CA, RCRA_SQG, UST - CA] ***(cont.)***

Envirosite ID: 56762231
EPA ID: CAL000194897

RCRA_SQG ***(cont.)***

Handler Activities Summary

U.S. Importer of Hazardous Waste :	N
Mixed Waste (Haz. and Radioactive) :	N
Recycler of Hazardous Waste :	N
Transporter of Hazardous Waste :	N
Treater, Storer or Disposer of HW :	N
Underground Injection Activity :	N
On-site Burner Exemption :	N
Furnace Exemption :	N
Used Oil Fuel Burner :	N
Used Oil Processor :	N
Used Oil Refiner :	N
Used Oil Fuel Marketer to Burner :	N
Used Oil Specification Marketer :	N
Used Oil Transfer Facility :	N
Used Oil Transporter :	N

Notices of Violations Summary

Regulation Violated :	N

UST - CA

Facility Name :	CHEVRON STATION #96642
Facility Address :	3584 S FIGUEROA ST, LOS ANGELES, 90007
County :	Los Angeles
Facility ID :	23771
CERS ID :	N/R
Permitting Agency :	LOS ANGELES, CITY OF
Latitude :	34.020015
Longitude :	-118.280228
Last Date in Agency List :	2017-01-13

Tank Details

Tank ID Number :	N/R
Tank Installation Date :	N/R
Tank Closure Date :	N/R
Tank Status :	N/R
Facility Type :	N/R
Owner Type :	N/R
Tank Owner Name :	N/R
Tank Owner Mailing Address :	N/R
Tank Operator Name :	N/R
Tank Operator Mailing Address :	N/R
Number of In-use UST :	N/R
Number of Closed UST :	N/R
Number of OOS UST :	N/R
Tank Number of Compartments :	N/R
Tank Contents :	N/R

Map Id: K58
Direction: N
Distance: 0.203 mi., 1072 ft.
Elevation: 190 ft.
Relative: Higher

Site Name : CHEVRON STATION 96642 | CHEVRON PRODUCTS SS#96642 | TROJAN CHEVRON SERVICE
3584 S FIGUEROA ST
LOS ANGELES, CA 90007

Database(s) : [ECHO, FRS, HAZNET - CA, HIST UST - CA, HWG - CA, RCRA_SQG, UST - CA] ***(cont.)***

Envirosite ID: 56762231
EPA ID: CAL000194897

UST - CA ***(cont.)***

Tank Capacity Gallons :	N/R
Tank Type :	N/R
Tank PC Construction :	N/R
Tank PW Piping Construction :	N/R
Tank Piping Type :	N/R
Tank Piping Construction :	N/R
Tank Sacrificial Anode :	N/R
Tank CP Impressed Current :	N/R
Tank CP Shutoff :	N/R
Tank Alarms :	N/R
Tank Ball Float :	N/R
Tank Spill Bucket :	N/R
Tank Configuration :	N/R

Map Id: L59
Direction: ESE
Distance: 0.205 mi., 1085 ft.
Elevation: 190 ft.
Relative: Higher

Site Name : B J SPORTSWEAR
3838 S HILL ST
LOS ANGELES, CA 90007

Database(s) : [ECHO, FRS, HAZNET - CA, HWG - CA, RCRA_SQG]

Envirosite ID: 56762220
EPA ID: N/R

ECHO

Facility Name :	B J SPORTSWEAR
Facility Address :	3838 S HILL ST, LOS ANGELES, CA 90007
County :	LOS ANGELES
Last Inspection Date :	N/R
Registry ID :	110002895458
FIPS Code :	06037
EPA Region :	09
Inspection Count :	0
Last Inspection Days :	N/R
Informal Count :	0
Last Informal Action Date :	N/R
Formal Action Count :	0
Last Formal Action Date :	N/R
Total Penalties :	0
Penalty Count :	N/R
Last Penalty Date :	N/R
Last Penalty Amount :	N/R
QTRS IN NC :	0
Programs IN SNC :	0
Current Compliance Status :	No Violation Identified
Three-Year Compliance Status :	_____
Collection Method :	ADDRESS MATCHING-HOUSE NUMBER
Reference Point :	PLANT ENTRANCE (GENERAL)

Map Id: L59
Direction: ESE
Distance: 0.205 mi., 1085 ft.
Elevation: 190 ft.
Relative: Higher

Site Name : B J SPORTSWEAR
3838 S HILL ST
LOS ANGELES, CA 90007

Database(s) : [ECHO, FRS, HAZNET - CA, HWG - CA, RCRA_SQG] ***(cont.)***

Envirosite ID: 56762220
EPA ID: N/R

ECHO ***(cont.)***

Accuracy Meters :	150
Derived Tribes :	N/R
Derived HUC :	18070105
Derived WBD :	180701040300
Derived STCTY FIPS :	06037
Derived Zip :	90037
Derived CD113 :	37
Derived CB2010 :	060372311002019
MYRTK Universe :	NNN
NPDES IDs :	N/R
CWA Permit Types :	N/R
CWA Compliance Tracking :	N/R
CWA NAICS :	N/R
CWA SICS :	N/R
CWA Inspection Count :	N/R
CWA Last Inspection Days :	N/R
CWA Informal Count :	N/R
CWA Formal Action Count :	N/R
CWA Last Formal Action Date :	N/R
CWA Penalties :	N/R
CWA Last Penalty Date :	N/R
CWA Last Penalty Amount :	N/R
CWA Quarters IN NC :	N/R
CWA Current Compliance Status :	N/R
CWA Current SNC Flag :	N
CWA 13 Quarters Compliance Status :	N/R
CWA 13 Quarters Effluent Exceedances:	N/R
CWA Three-Year QNCR Codes :	N/R
DFR URL :	Click here for hyperlink provided by the agency.
Facility SIC :	N/R
Facility NAICS :	N/R
Facility Last Inspection EPA Date :	N/R
Facility Last Inspection State Date :	N/R
Facility Last Formal Act EPA Date :	N/R
Facility Last Formal Act State Date :	N/R
Facility Last Informal Act EPA Date :	N/R
Facility Last Informal Act State Date:	N/R
Facility Federal Agency :	N/R
TRI Reporter :	N/R
Facility Imp Water Flag :	N/R
Current SNC Flag :	N
Indian County Flag :	N
Federal Flag :	N/R
US Mexico Border Flag :	N
Chesapeak Bay Flag :	N/R
AIR Flag :	N
NPDES Flag :	N
SDWIS Flag :	N
RCRA Flag :	Y
TRI Flag :	N
GHG Flag :	N
Major Flag :	N/R
Active Flag :	Y
NAA Flag :	Y
Latitude :	34.01397
Longitude :	-118.278453

Map Id: L59
Direction: ESE
Distance: 0.205 mi., 1085 ft.
Elevation: 190 ft.
Relative: Higher

Site Name : B J SPORTSWEAR
3838 S HILL ST
LOS ANGELES, CA 90007

Database(s) : [ECHO, FRS, HAZNET - CA, HWG - CA, RCRA_SQG] ***(cont.)***

Envirosite ID: 56762220
EPA ID: N/R

ECHO ***(cont.)***

Last Date in Agency List : 2023-07-21

FRS

Facility Name : B J SPORTSWEAR
Facility Address : 3838 S HILL ST, LOS ANGELES, CA 90007
County : LOS ANGELES

Site Details

Registry ID : 110002895458
FRS Facility URL : Click here for hyperlink provided by the agency.
Last Date in Agency List : 2024-05-20

Source Description

Source Description :

RCRAInfo is EPA's comprehensive information system that supports the Resource Conservation and Recovery Act (RCRA) of 1976 and the Hazardous and Solid Waste Amendments (HSWA) of 1984 through the tracking of events and activities related to facilities that generate, transport, and treat, store, or dispose of hazardous waste. RCRAInfo allows RCRA program staff to track the notification, permit, compliance, and corrective action activities required under RCRA. RCRAInfo also supports generation of the National Hazardous Waste Biennial Report. All generators and treatment, storage, and disposal facilities who handle hazardous waste are required to report to the EPA Administrator at least once every two years to support creation of the Biennial Report.

FRS Environmental Interest

Source and System ID : RCRAINFO - CAD983663162

HAZNET - CA

Facility Name : B J SPORTSWEAR
Facility Address : 3838 S HILL ST, LOS ANGELES, CA 90007
County : LOS ANGELES

Site Details

Generator EPA ID : CAD983663162
Active : Inactive
Category : FEDERAL
Facility Types : N/R
Type : PERMANENT
Contact Name : N/R
Contact Phone : N/R
Facility Mailing Address : 3838 S HILL ST, LOS ANGELES, CA 900070000
Latitude : 34.01399269
Longitude : -118.27846721
Agency Hyperlink : Click here for hyperlink provided by the agency.
Last Date in Agency List : 2021-07-08

Map Id: L59
Direction: ESE
Distance: 0.205 mi., 1085 ft.
Elevation: 190 ft.
Relative: Higher

Site Name : B J SPORTSWEAR
3838 S HILL ST
LOS ANGELES, CA 90007

Database(s) : [ECHO, FRS, HAZNET - CA, HWG - CA, RCRA_SQG] ***(cont.)***

Envirosite ID: 56762220
EPA ID: N/R

HWG - CA

Facility Name :	B J SPORTSWEAR
Facility Address :	3838 S HILL ST, LOS ANGELES, CA 90007
County :	LOS ANGELES
EPA ID :	CAD983663162
Status :	Inactive
Category :	FEDERAL
Type :	PERMANENT
Facility Type :	N/R
Mailing Address :	3838 S HILL ST, LOS ANGELES, CA 900070000
Owner Name :	B J SPORTSWEAR
Owner Address :	3838 S HILL ST, LOS ANGELES, CA 900070000
Operator Name :	UNDELIVERABLE FEE FORM 1995 NJ
Operator Address :	N/A 999990000
Latitude :	34.013972
Longitude :	-118.27845

RCRA_SQG

Facility Name :	B J SPORTSWEAR
Facility Address :	3838 S HILL ST, LOS ANGELES, CA 90007
County :	LOS ANGELES
Date Form Received by Agency :	1993-03-26
EPA ID :	CAD983663162
Mailing Address :	3838 S HILL ST, LOS ANGELES, CA 90007
Contact :	CHONG MIN
Contact Address :	3838 S HILL ST, LOS ANGELES, CA 90007
Contact Country :	US
Contact Telephone :	213-234-8244
Contact Email :	N/R
EPA Region :	09
Land Type :	Private
Source Type :	Notification
Classification :	Small Quantity Generator
Description :	Handlers that generate more than 100 and less than 1000 kilograms of hazardous waste during any calendar month and accumulate less than 6000 kg of hazardous waste at any time; or generate 100 kg or less of hazardous waste during any calendar month, and accumulate more than 1000 kg of hazardous waste at any time.
Last Date in Agency List :	2024-03-19

Owner/Operator Summary

Owner/Operator Name :	B J SPORTSWEAR
Owner/Operator Address :	3838 S HILL ST, LOS ANGELES, CA 90007
Owner/Operator Country :	N/R
Owner/Operator Telephone :	213-234-8244
Owner/Operator Email :	N/R
Owner/Operator Fax :	N/R
Legal Status :	Private

Map Id: L59
Direction: ESE
Distance: 0.205 mi., 1085 ft.
Elevation: 190 ft.
Relative: Higher

Site Name : B J SPORTSWEAR
3838 S HILL ST
LOS ANGELES, CA 90007

Database(s) : [ECHO, FRS, HAZNET - CA, HWG - CA, RCRA_SQG] ***(cont.)***

Envirosite ID: 56762220
EPA ID: N/R

RCRA_SQG ***(cont.)***

Owner/Operator Type :	Owner
Owner/Operator Start Date :	N/R
Owner/Operator End Date :	N/R

Handler Activities Summary

U.S. Importer of Hazardous Waste :	N
Mixed Waste (Haz. and Radioactive) :	N
Recycler of Hazardous Waste :	N
Transporter of Hazardous Waste :	N
Treater, Storer or Disposer of HW :	N
Underground Injection Activity :	N
On-site Burner Exemption :	N
Furnace Exemption :	N
Used Oil Fuel Burner :	N
Used Oil Processor :	N
Used Oil Refiner :	N
Used Oil Fuel Marketer to Burner :	N
Used Oil Specification Marketer :	N
Used Oil Transfer Facility :	N
Used Oil Transporter :	N

Notices of Violations Summary

Regulation Violated :	N

Map Id: N60
Direction: ESE
Distance: 0.207 mi., 1091 ft.
Elevation: 191 ft.
Relative: Higher

Site Name : CAD FABULOUS INC | JC TRIMMING COMPANY LLC | CAD FAB
3800 S HILL ST
LOS ANGELES | Los Angeles, CA 90037

Database(s) : [ECHO, FRS, HAZNET - CA, HWG - CA, MANIFEST EPA, RCRA_NONGEN]

Envirosite ID: 56762226
EPA ID: CAC002728322

ECHO

Facility Name :	CAD FABULOUS INC
Facility Address :	3800 S HILL ST, LOS ANGELES, CA 90037
County :	LOS ANGELES
Last Inspection Date :	N/R
Registry ID :	110070400409
FIPS Code :	06037
EPA Region :	09
Inspection Count :	0
Last Inspection Days :	N/R
Informal Count :	0

Map Id: N60
Direction: ESE
Distance: 0.207 mi., 1091 ft.
Elevation: 191 ft.
Relative: Higher

Site Name : CAD FABULOUS INC | JC TRIMMING COMPANY LLC | CAD FAB
3800 S HILL ST
LOS ANGELES | Los Angeles, CA 90037

Database(s) : [ECHO, FRS, HAZNET - CA, HWG - CA, MANIFEST EPA, RCRA_NONGEN] ***(cont.)***

Envirosite ID: 56762226
EPA ID: CAC002728322

ECHO ***(cont.)***

Last Informal Action Date :	N/R
Formal Action Count :	0
Last Formal Action Date :	N/R
Total Penalties :	0
Penalty Count :	N/R
Last Penalty Date :	N/R
Last Penalty Amount :	N/R
QTRS IN NC :	0
Programs IN SNC :	0
Current Compliance Status :	No Violation Identified
Three-Year Compliance Status :	_____
Collection Method :	GDT-ADDRESS MATCHING (GEOCODING)
Reference Point :	ENTRANCE POINT OF A FACILITY OR STATION
Accuracy Meters :	150
Derived Tribes :	N/R
Derived HUC :	18070105
Derived WBD :	180701040300
Derived STCTY FIPS :	06037
Derived Zip :	90037
Derived CD113 :	37
Derived CB2010 :	060372311002019
MYRTK Universe :	NNN
NPDES IDs :	N/R
CWA Permit Types :	N/R
CWA Compliance Tracking :	N/R
CWA NAICS :	N/R
CWA SICS :	N/R
CWA Inspection Count :	N/R
CWA Last Inspection Days :	N/R
CWA Informal Count :	N/R
CWA Formal Action Count :	N/R
CWA Last Formal Action Date :	N/R
CWA Penalties :	N/R
CWA Last Penalty Date :	N/R
CWA Last Penalty Amount :	N/R
CWA Quarters IN NC :	N/R
CWA Current Compliance Status :	N/R
CWA Current SNC Flag :	N
CWA 13 Quarters Compliance Status :	N/R
CWA 13 Quarters Effluent Exceedances:	N/R
CWA Three-Year QNCR Codes :	N/R
DFR URL :	Click here for hyperlink provided by the agency.
Facility SIC :	N/R
Facility NAICS :	56299 - All Other Waste Management Services
Facility Last Inspection EPA Date :	N/R
Facility Last Inspection State Date :	N/R
Facility Last Formal Act EPA Date :	N/R
Facility Last Formal Act State Date :	N/R
Facility Last Informal Act EPA Date :	N/R
Facility Last Informal Act State Date:	N/R
Facility Federal Agency :	N/R
TRI Reporter :	N/R
Facility Imp Water Flag :	N/R
Current SNC Flag :	N
Indian County Flag :	N

Map Id: N60
Direction: ESE
Distance: 0.207 mi., 1091 ft.
Elevation: 191 ft.
Relative: Higher

Site Name : CAD FABULOUS INC | JC TRIMMING COMPANY LLC | CAD FAB
3800 S HILL ST
LOS ANGELES | Los Angeles, CA 90037

Database(s) : [ECHO, FRS, HAZNET - CA, HWG - CA, MANIFEST EPA, RCRA_NONGEN] ***(cont.)***

Envirosite ID: 56762226
EPA ID: CAC002728322

ECHO ***(cont.)***

Federal Flag :	N/R
US Mexico Border Flag :	N
Chesapeak Bay Flag :	N/R
AIR Flag :	N
NPDES Flag :	N
SDWIS Flag :	N
RCRA Flag :	Y
TRI Flag :	N
GHG Flag :	N
Major Flag :	N/R
Active Flag :	Y
NAA Flag :	Y
Latitude :	34.014499
Longitude :	-118.278196
Last Date in Agency List :	2023-07-21
Facility Name :	JC TRIMMING COMPANY LLC
Facility Address :	3800 S HILL ST, LOS ANGELES, CA 90037
County :	LOS ANGELES
Last Inspection Date :	N/R
Registry ID :	110071109027
FIPS Code :	06037
EPA Region :	09
Inspection Count :	0
Last Inspection Days :	N/R
Informal Count :	0
Last Informal Action Date :	N/R
Formal Action Count :	0
Last Formal Action Date :	N/R
Total Penalties :	0
Penalty Count :	N/R
Last Penalty Date :	N/R
Last Penalty Amount :	N/R
QTRS IN NC :	0
Programs IN SNC :	0
Current Compliance Status :	No Violation Identified
Three-Year Compliance Status :	_____
Collection Method :	Zip Code Centroid
Reference Point :	N/R
Accuracy Meters :	10000
Derived Tribes :	N/R
Derived HUC :	N/R
Derived WBD :	N/R
Derived STCTY FIPS :	N/R
Derived Zip :	N/R
Derived CD113 :	N/R
Derived CB2010 :	N/R
MYRTK Universe :	NNN
NPDES IDs :	N/R
CWA Permit Types :	N/R
CWA Compliance Tracking :	N/R
CWA NAICS :	N/R

Map Id: N60
Direction: ESE
Distance: 0.207 mi., 1091 ft.
Elevation: 191 ft.
Relative: Higher

Site Name : CAD FABULOUS INC | JC TRIMMING COMPANY LLC | CAD FAB
3800 S HILL ST
LOS ANGELES | Los Angeles, CA 90037

Database(s) : [ECHO, FRS, HAZNET - CA, HWG - CA, MANIFEST EPA, RCRA_NONGEN] ***(cont.)***

Envirosite ID: 56762226
EPA ID: CAC002728322

ECHO ***(cont.)***

CWA SICS :	N/R
CWA Inspection Count :	N/R
CWA Last Inspection Days :	N/R
CWA Informal Count :	N/R
CWA Formal Action Count :	N/R
CWA Last Formal Action Date :	N/R
CWA Penalties :	N/R
CWA Last Penalty Date :	N/R
CWA Last Penalty Amount :	N/R
CWA Quarters IN NC :	N/R
CWA Current Compliance Status :	N/R
CWA Current SNC Flag :	N
CWA 13 Quarters Compliance Status :	N/R
CWA 13 Quarters Effluent Exceedances:	N/R
CWA Three-Year QNCR Codes :	N/R
DFR URL :	Click here for hyperlink provided by the agency.
Facility SIC :	N/R
Facility NAICS :	315240 - Women's, Girls', and Infants' Cut and Sew Apparel Manufacturing
Facility Last Inspection EPA Date :	N/R
Facility Last Inspection State Date :	N/R
Facility Last Formal Act EPA Date :	N/R
Facility Last Formal Act State Date :	N/R
Facility Last Informal Act EPA Date :	N/R
Facility Last Informal Act State Date:	N/R
Facility Federal Agency :	N/R
TRI Reporter :	N/R
Facility Imp Water Flag :	N/R
Current SNC Flag :	N
Indian County Flag :	N
Federal Flag :	N/R
US Mexico Border Flag :	N/R
Chesapeak Bay Flag :	N/R
AIR Flag :	N
NPDES Flag :	N
SDWIS Flag :	N
RCRA Flag :	Y
TRI Flag :	N
GHG Flag :	N
Major Flag :	N/R
Active Flag :	N/R
NAA Flag :	N
Latitude :	34.003069
Longitude :	-118.287214
Last Date in Agency List :	2023-07-21
Last Inspection Date :	N/R
Registry ID :	N/R
FIPS Code :	N/R
EPA Region :	09
Inspection Count :	0
Last Inspection Days :	N/R
Informal Count :	0
Last Informal Action Date :	N/R

Map Id: N60
Direction: ESE
Distance: 0.207 mi., 1091 ft.
Elevation: 191 ft.
Relative: Higher

Site Name : CAD FABULOUS INC | JC TRIMMING COMPANY LLC | CAD FAB
3800 S HILL ST
LOS ANGELES | Los Angeles, CA 90037

Database(s) : [ECHO, FRS, HAZNET - CA, HWG - CA, MANIFEST EPA, RCRA_NONGEN] ***(cont.)***

Envirosite ID: 56762226
EPA ID: CAC002728322

ECHO ***(cont.)***

Formal Action Count :	0
Last Formal Action Date :	N/R
Total Penalties :	0
Penalty Count :	N/R
Last Penalty Date :	N/R
Last Penalty Amount :	N/R
QTRS IN NC :	0
Programs IN SNC :	0
Current Compliance Status :	No Violation Identified
Three-Year Compliance Status :	_____
Collection Method :	Zip Code Centroid
Reference Point :	N/R
Accuracy Meters :	10000
Derived Tribes :	N/R
Derived HUC :	N/R
Derived WBD :	N/R
Derived STCTY FIPS :	N/R
Derived Zip :	N/R
Derived CD113 :	N/R
Derived CB2010 :	N/R
MYRTK Universe :	NNN
NPDES IDs :	N/R
CWA Permit Types :	N/R
CWA Compliance Tracking :	N/R
CWA NAICS :	N/R
CWA SICS :	N/R
CWA Inspection Count :	N/R
CWA Last Inspection Days :	N/R
CWA Informal Count :	N/R
CWA Formal Action Count :	N/R
CWA Last Formal Action Date :	N/R
CWA Penalties :	N/R
CWA Last Penalty Date :	N/R
CWA Last Penalty Amount :	N/R
CWA Quarters IN NC :	N/R
CWA Current Compliance Status :	N/R
CWA Current SNC Flag :	N
CWA 13 Quarters Compliance Status :	N/R
CWA 13 Quarters Effluent Exceedances:	N/R
CWA Three-Year QNCR Codes :	N/R
DFR URL :	Click here for hyperlink provided by the agency.
Facility SIC :	N/R
Facility NAICS :	315240 - Women’s, Girls’, and Infants’ Cut and Sew Apparel Manufacturing
Facility Last Inspection EPA Date :	N/R
Facility Last Inspection State Date :	N/R
Facility Last Formal Act EPA Date :	N/R
Facility Last Formal Act State Date :	N/R
Facility Last Informal Act EPA Date :	N/R
Facility Last Informal Act State Date:	N/R
Facility Federal Agency :	N/R
TRI Reporter :	N/R
Facility Imp Water Flag :	N/R
Current SNC Flag :	N
Indian County Flag :	N

Map Id: N60
Direction: ESE
Distance: 0.207 mi., 1091 ft.
Elevation: 191 ft.
Relative: Higher

Site Name : CAD FABULOUS INC | JC TRIMMING COMPANY LLC | CAD FAB
3800 S HILL ST
LOS ANGELES | Los Angeles, CA 90037

Database(s) : [ECHO, FRS, HAZNET - CA, HWG - CA, MANIFEST EPA, RCRA_NONGEN] ***(cont.)***

Envirosite ID: 56762226
EPA ID: CAC002728322

ECHO ***(cont.)***

Federal Flag :	N/R
US Mexico Border Flag :	N/R
Chesapeak Bay Flag :	N/R
AIR Flag :	N
NPDES Flag :	N
SDWIS Flag :	N
RCRA Flag :	Y
TRI Flag :	N
GHG Flag :	N
Major Flag :	N/R
Active Flag :	N/R
NAA Flag :	N
Latitude :	34.003069
Longitude :	-118.287214
Last Date in Agency List :	2021-10-15

FRS

Facility Name :	CAD FABULOUS INC
Facility Address :	3800 S HILL ST, LOS ANGELES, CA 90037
County :	LOS ANGELES

Site Details

Registry ID :	110070400409
FRS Facility URL :	Click here for hyperlink provided by the agency.
Last Date in Agency List :	2024-05-20

Source Description

Source Description :

RCRAInfo is EPA’s comprehensive information system that supports the Resource Conservation and Recovery Act (RCRA) of 1976 and the Hazardous and Solid Waste Amendments (HSWA) of 1984 through the tracking of events and activities related to facilities that generate, transport, and treat, store, or dispose of hazardous waste. RCRAInfo allows RCRA program staff to track the notification, permit, compliance, and corrective action activities required under RCRA. RCRAInfo also supports generation of the National Hazardous Waste Biennial Report. All generators and treatment, storage, and disposal facilities who handle hazardous waste are required to report to the EPA Administrator at least once every two years to support creation of the Biennial Report.

FRS Environmental Interest

Source and System ID :	RCRAINFO - CAC002966969

Facility Name :	JC TRIMMING COMPANY LLC
Facility Address :	3800 S HILL ST, LOS ANGELES, CA 90037
County :	LOS ANGELES

Map Id: N60
Direction: ESE
Distance: 0.207 mi., 1091 ft.
Elevation: 191 ft.
Relative: Higher

Site Name : CAD FABULOUS INC | JC TRIMMING COMPANY LLC | CAD FAB
3800 S HILL ST
LOS ANGELES | Los Angeles, CA 90037

Database(s) : [ECHO, FRS, HAZNET - CA, HWG - CA, MANIFEST EPA, RCRA_NONGEN] ***(cont.)***

Envirosite ID: 56762226
EPA ID: CAC002728322

FRS ***(cont.)***

Site Details

Registry ID :	110071109027
FRS Facility URL :	Click here for hyperlink provided by the agency.
Last Date in Agency List :	2024-05-20

Source Description

Source Description :

RCRAInfo is EPA's comprehensive information system that supports the Resource Conservation and Recovery Act (RCRA) of 1976 and the Hazardous and Solid Waste Amendments (HSWA) of 1984 through the tracking of events and activities related to facilities that generate, transport, and treat, store, or dispose of hazardous waste. RCRAInfo allows RCRA program staff to track the notification, permit, compliance, and corrective action activities required under RCRA. RCRAInfo also supports generation of the National Hazardous Waste Biennial Report. All generators and treatment, storage, and disposal facilities who handle hazardous waste are required to report to the EPA Administrator at least once every two years to support creation of the Biennial Report.

FRS Environmental Interest

Source and System ID :	RCRAINFO - CAC003121055

HAZNET - CA

Facility Name :	CAD FAB
Facility Address :	3800 S HILL ST, LOS ANGELES, CA 90037
County :	LOS ANGELES

Site Details

Generator EPA ID :	CAC002728322
Active :	Inactive
Category :	STATE
Facility Types :	N/R
Type :	TEMPORARY
Contact Name :	N/R
Contact Phone :	N/R
Facility Mailing Address :	3800 S HILL ST, LOS ANGELES, CA 900371416
Latitude :	34.01455334
Longitude :	-118.27812006
Agency Hyperlink :	Click here for hyperlink provided by the agency.
Last Date in Agency List :	2021-07-08

Waste Generator Details

State Waste :	2014: 343 - Unspecified organic liquid mixture, 0.25 tons to NED981723513 2013: 343 - Unspecified organic liquid mixture, 0.175 tons to TXD077603371

Map Id: N60
Direction: ESE
Distance: 0.207 mi., 1091 ft.
Elevation: 191 ft.
Relative: Higher

Site Name : CAD FABULOUS INC | JC TRIMMING COMPANY LLC | CAD FAB
3800 S HILL ST
LOS ANGELES | Los Angeles, CA 90037

Database(s) : [ECHO, FRS, HAZNET - CA, HWG - CA, MANIFEST EPA, RCRA_NONGEN] ***(cont.)***

Envirosite ID: 56762226
EPA ID: CAC002728322

HAZNET - CA ***(cont.)***

Facility Name : CAD FABULOUS INC
Facility Address : 3800 S HILL ST, LOS ANGELES, CA 90037
County : LOS ANGELES

Site Details
Generator EPA ID : CAL000390555
Active : Inactive
Category : STATE
Facility Types : N/R
Type : PERMANENT
Contact Name : N/R
Contact Phone : N/R
Facility Mailing Address : 3800 S HILL ST, LOS ANGELES, CA 900371416
Latitude : 34.01441100
Longitude : -118.27805400
Agency Hyperlink : Click here for hyperlink provided by the agency.
Last Date in Agency List : 2021-07-08

Waste Generator Details
State Waste : 2018: 352 - Other organic solids, 0.15000 tons to AZR000520304

Site Details
Generator EPA ID : CAC002966969
Active : Inactive
Category : STATE
Facility Types : N/R
Type : TEMPORARY
Contact Name : N/R
Contact Phone : N/R
Facility Mailing Address : 3800 S HILL ST, LOS ANGELES, CA 90037
Latitude : 34.01455334
Longitude : -118.27812006
Agency Hyperlink : Click here for hyperlink provided by the agency.
Last Date in Agency List : 2021-07-08

Waste Generator Details
State Waste : 2018: 151 - Asbestos containing waste, 0.23000 tons to CAD981382732
2018: 331 - Off-specification, aged or surplus organics, 1.03950 tons to AZR000520304

HWG - CA

Facility Name : CAD FAB
Facility Address : 3800 S HILL ST, LOS ANGELES, CA 90037
County : LOS ANGELES

Map Id: N60
Direction: ESE
Distance: 0.207 mi., 1091 ft.
Elevation: 191 ft.
Relative: Higher

Site Name : CAD FABULOUS INC | JC TRIMMING COMPANY LLC | CAD FAB
3800 S HILL ST
LOS ANGELES | Los Angeles, CA 90037

Database(s) : [ECHO, FRS, HAZNET - CA, HWG - CA, MANIFEST EPA, RCRA_NONGEN] ***(cont.)***

Envirosite ID: 56762226
EPA ID: CAC002728322

HWG - CA ***(cont.)***

EPA ID :	CAC002728322
Status :	Inactive
Category :	STATE
Type :	TEMPORARY
Facility Type :	N/R
Mailing Address :	3800 S HILL ST, LOS ANGELES, CA 900371416
Owner Name :	MAYA ROTH
Owner Address :	3800 S HILL ST, LOS ANGELES, CA 900371416
Operator Name :	ULRIKE WALCKER
Operator Address :	3800 S HILL ST, LOS ANGELES, CA 90037
Latitude :	34.014553
Longitude :	-118.27812

Facility Name :	CAD FABULOUS INC
Facility Address :	3800 S HILL ST, LOS ANGELES, CA 90037
County :	LOS ANGELES

EPA ID :	CAL000390555
Status :	Inactive
Category :	STATE
Type :	PERMANENT
Facility Type :	N/R
Mailing Address :	3800 S HILL ST, LOS ANGELES, CA 900371416
Owner Name :	MAYA ROTH
Owner Address :	3800 S HILL ST, LOS ANGELES, CA 900371416
Operator Name :	ULRIKE WALCKER
Operator Address :	3800 S HILL ST, LOS ANGELES, CA 90037
Latitude :	34.014411
Longitude :	-118.278054

EPA ID :	CAC002966969
Status :	Inactive
Category :	STATE
Type :	TEMPORARY
Facility Type :	N/R
Mailing Address :	3800 S HILL ST, LOS ANGELES, CA 90037
Owner Name :	MAYA ROTH
Owner Address :	3800 S HILL ST, LOS ANGELES, CA 90037
Operator Name :	ULRIKE WALCKER
Operator Address :	3800 S HILL ST, LOS ANGELES, CA 90037
Latitude :	34.014553
Longitude :	-118.27812

Facility Name :	JC TRIMMING COMPANY LLC
Facility Address :	3800 S HILL ST, LOS ANGELES, CA 90037
County :	LOS ANGELES

EPA ID :	CAC003121055
Status :	Inactive
Category :	STATE

Map Id: N60
Direction: ESE
Distance: 0.207 mi., 1091 ft.
Elevation: 191 ft.
Relative: Higher

Site Name : CAD FABULOUS INC | JC TRIMMING COMPANY LLC | CAD FAB
3800 S HILL ST
LOS ANGELES | Los Angeles, CA 90037

Database(s) : [ECHO, FRS, HAZNET - CA, HWG - CA, MANIFEST EPA, RCRA_NONGEN] ***(cont.)***

Envirosite ID: 56762226
EPA ID: CAC002728322

HWG - CA ***(cont.)***

Type :	TEMPORARY
Facility Type :	N/R
Mailing Address :	3800 S HILL ST, LOS ANGELES, CA 90037
Owner Name :	JC TRIMMING COMPANY LLC
Owner Address :	3800 S HILL ST, LOS ANGELES, CA 90037
Operator Name :	JC TRIMMING COMPANY LLC
Operator Address :	3800 S HILL ST, LOS ANGELES, CA 90037
Latitude :	34.014409
Longitude :	-118.278054

MANIFEST EPA

Manifest Details

Manifest Number :	016944623FLE
Shipped Date :	2023-02-17
Updated Date :	2023-04-05
Received Date :	2023-03-16
Status :	Signed
Generator ID :	CAS111111019
Generator Name :	LSD City of Los Angeles Bureau of Sanitation
Generator Address :	3800 S Hill St, Los Angeles, CA 90037
Generator Mailing :	Livability Services Division, 2649 E. Washington B, Los Angeles, CA 90023
Generator Contact :	LSD City of Los Angeles Bureau of Sanitation
Destination ID :	UTD981552177
Destination Name :	Clean Harbors Aragonite LLC
Destination Mailing :	PO Box 1339, Grantsville, UT 84029
Destination Address :	11600 North Aptus Road, Grantsville, UT 84029
Destination Contact :	N/R
Submission Type :	DataImage5Copy
Origin Type :	Service
Manifest Residue :	N
Rejection :	N
Last Date in Agency List :	2024-02-14

Waste Details

Waste Line Number :	1
Is DOT Hazardous :	N
DOT ID Number :	N/R
DOT Information :	N/R
Non Waste Description :	NONE, NON-RCRA HAZARDOUS WASTE, SOLIDS, N/A, NONE
Quantity :	30 Pounds
Quantity Tons, Acute, Non-Acute :	0.015, 0, 0.015
Quantity Kg, Acute, Non-Acute :	0, 13.60545
Quantity Tons, Haz, Non-Haz :	, 0.015
Quantity Kg, Haz, Non-Haz :	, 13.60545
Management Method :	H040 - INCINERATION
Is EPA Waste :	N
Federal Code :	N/R
State Code :	CA - 322, CA - 352, CA - 531

Map Id: N60
Direction: ESE
Distance: 0.207 mi., 1091 ft.
Elevation: 191 ft.
Relative: Higher

Site Name : CAD FABULOUS INC | JC TRIMMING COMPANY LLC | CAD FAB
3800 S HILL ST
LOS ANGELES | Los Angeles, CA 90037

Database(s) : [ECHO, FRS, HAZNET - CA, HWG - CA, MANIFEST EPA, RCRA_NONGEN] ***(cont.)***

Envirosite ID: 56762226
EPA ID: CAC002728322

RCRA_NONGEN

Facility Name :	CAD FABULOUS INC
Facility Address :	3800 S HILL ST, LOS ANGELES, CA 90037
County :	LOS ANGELES
Date Form Received by Agency :	2018-06-18
EPA ID :	CAC002966969
Mailing Address :	3800 S HILL ST, LOS ANGELES, CA 90037
Contact :	ULRIKE WALCKER
Contact Address :	3800 S HILL ST, LOS ANGELES, CA 90037
Contact Country :	N/R
Contact Telephone :	323-231-5300
Contact Email :	YVETTE@ENVIROPROSCA.COM
EPA Region :	09
Land Type :	Not Reported
Source Type :	Implementer
Classification :	Not a generator, verified
Description :	Not a generator, verified
Last Date in Agency List :	2024-03-19

Owner/Operator Summary

Owner/Operator Name :	MAYA ROTH
Owner/Operator Address :	3800 S HILL ST, LOS ANGELES, CA 90037
Owner/Operator Country :	N/R
Owner/Operator Telephone :	323-231-5300
Owner/Operator Email :	N/R
Owner/Operator Fax :	N/R
Legal Status :	Other land type
Owner/Operator Type :	Owner
Owner/Operator Start Date :	N/R
Owner/Operator End Date :	N/R
Owner/Operator Name :	ULRIKE WALCKER
Owner/Operator Address :	3800 S HILL ST, LOS ANGELES, CA 90037
Owner/Operator Country :	N/R
Owner/Operator Telephone :	323-231-5300
Owner/Operator Email :	N/R
Owner/Operator Fax :	N/R
Legal Status :	Other land type
Owner/Operator Type :	Operator
Owner/Operator Start Date :	N/R
Owner/Operator End Date :	N/R

Handler Activities Summary

U.S. Importer of Hazardous Waste :	N
Mixed Waste (Haz. and Radioactive) :	N
Recycler of Hazardous Waste :	N
Transporter of Hazardous Waste :	N
Treater, Storer or Disposer of HW :	N
Underground Injection Activity :	N

Map Id: N60
Direction: ESE
Distance: 0.207 mi., 1091 ft.
Elevation: 191 ft.
Relative: Higher

Site Name : CAD FABULOUS INC | JC TRIMMING COMPANY LLC | CAD FAB
3800 S HILL ST
LOS ANGELES | Los Angeles, CA 90037

Database(s) : [ECHO, FRS, HAZNET - CA, HWG - CA, MANIFEST EPA, RCRA_NONGEN] ***(cont.)***

Envirosite ID: 56762226
EPA ID: CAC002728322

RCRA_NONGEN ***(cont.)***

On-site Burner Exemption :	N
Furnace Exemption :	N
Used Oil Fuel Burner :	N
Used Oil Processor :	N
Used Oil Refiner :	N
Used Oil Fuel Marketer to Burner :	N
Used Oil Specification Marketer :	N
Used Oil Transfer Facility :	N
Used Oil Transporter :	N

Notices of Violations Summary

Regulation Violated :	N

Facility Name :	JC TRIMMING COMPANY LLC
Facility Address :	3800 S HILL ST, LOS ANGELES, CA 90037
County :	LOS ANGELES

Date Form Received by Agency :	2021-05-21
EPA ID :	CAC003121055
Mailing Address :	3800 S HILL ST, LOS ANGELES, CA 90037
Contact :	JC TRIMMING COMPANY LLC
Contact Address :	3800 S HILL ST, LOS ANGELES, CA 90037
Contact Country :	N/R
Contact Telephone :	323-235-4458
Contact Email :	MERYEM.F@JCILA.COM
EPA Region :	09
Land Type :	Not Reported
Source Type :	Implementer
Classification :	Not a generator, verified
Description :	Not a generator, verified
Last Date in Agency List :	2024-03-19

Owner/Operator Summary

Owner/Operator Name :	JC TRIMMING COMPANY LLC
Owner/Operator Address :	3800 S HILL ST, LOS ANGELES, CA 90037
Owner/Operator Country :	N/R
Owner/Operator Telephone :	323-235-4458
Owner/Operator Email :	N/R
Owner/Operator Fax :	N/R
Legal Status :	Other land type
Owner/Operator Type :	Owner
Owner/Operator Start Date :	N/R
Owner/Operator End Date :	N/R

Owner/Operator Name :	JC TRIMMING COMPANY LLC
Owner/Operator Address :	3800 S HILL ST, LOS ANGELES, CA 90037
Owner/Operator Country :	N/R
Owner/Operator Telephone :	323-235-4458

Map Id: N60
Direction: ESE
Distance: 0.207 mi., 1091 ft.
Elevation: 191 ft.
Relative: Higher

Site Name : CAD FABULOUS INC | JC TRIMMING COMPANY LLC | CAD FAB
3800 S HILL ST
LOS ANGELES | Los Angeles, CA 90037

Database(s) : [ECHO, FRS, HAZNET - CA, HWG - CA, MANIFEST EPA, RCRA_NONGEN] ***(cont.)***

Envirosite ID: 56762226
EPA ID: CAC002728322

RCRA_NONGEN ***(cont.)***

Owner/Operator Email :	N/R
Owner/Operator Fax :	N/R
Legal Status :	Other land type
Owner/Operator Type :	Operator
Owner/Operator Start Date :	N/R
Owner/Operator End Date :	N/R

Handler Activities Summary

U.S. Importer of Hazardous Waste :	N
Mixed Waste (Haz. and Radioactive) :	N/R
Recycler of Hazardous Waste :	N
Transporter of Hazardous Waste :	N
Treater, Storer or Disposer of HW :	N
Underground Injection Activity :	N
On-site Burner Exemption :	N
Furnace Exemption :	N
Used Oil Fuel Burner :	N
Used Oil Processor :	N
Used Oil Refiner :	N
Used Oil Fuel Marketer to Burner :	N
Used Oil Specification Marketer :	N
Used Oil Transfer Facility :	N
Used Oil Transporter :	N

Notices of Violations Summary

Regulation Violated :	N

Map Id: H61
Direction: E
Distance: 0.209 mi., 1105 ft.
Elevation: 193 ft.
Relative: Higher

Site Name : GLORIA APPAREL INC
3751 SO HILL ST
LOS ANGELES, CA 90007

Database(s) : [HAZNET - CA, HWG - CA]

Envirosite ID: 56762238
EPA ID: CAL000207906

HAZNET - CA

Facility Name :	GLORIA APPAREL INC
Facility Address :	3751 SO HILL ST, LOS ANGELES, CA 90007
County :	LOS ANGELES

Site Details

Generator EPA ID :	CAL000207906
Active :	Inactive
Category :	STATE

Map Id: H61
Direction: E
Distance: 0.209 mi., 1105 ft.
Elevation: 193 ft.
Relative: Higher

Site Name : GLORIA APPAREL INC
3751 SO HILL ST
LOS ANGELES, CA 90007

Database(s) : [HAZNET - CA, HWG - CA] ***(cont.)***

Envirosite ID: 56762238
EPA ID: CAL000207906

HAZNET - CA ***(cont.)***

Facility Types :	N/R
Type :	PERMANENT
Contact Name :	N/R
Contact Phone :	N/R
Facility Mailing Address :	3751 SO HILL ST, LOS ANGELES, CA 900070000
Latitude :	34.01545626
Longitude :	-118.27766520
Agency Hyperlink :	Click here for hyperlink provided by the agency.
Last Date in Agency List :	2021-07-08

HWG - CA

Facility Name :	GLORIA APPAREL INC
Facility Address :	3751 SO HILL ST, LOS ANGELES, CA 90007
County :	LOS ANGELES
EPA ID :	CAL000207906
Status :	Inactive
Category :	STATE
Type :	PERMANENT
Facility Type :	N/R
Mailing Address :	3751 SO HILL ST, LOS ANGELES, CA 900070000
Owner Name :	GLORIA APPAREL INC
Owner Address :	3751 SO HILL ST, LOS ANGELES, CA 900070000
Operator Name :	LIM CHOON TAK
Operator Address :	3751 S HILL STREET, LOS ANGELES, CA 900070000
Latitude :	34.015469
Longitude :	-118.277616

Map Id: M62
Direction: S
Distance: 0.213 mi., 1127 ft.
Elevation: 183 ft.
Relative: Lower

Site Name : UNIVERSITY PARK DIALYSIS CENTER
3986 S FIGUEROA ST
LOS ANGELES | Los Angeles, CA 90037

Database(s) : [CALEPA SITES - CA, MWMP 2 - CA]

Envirosite ID: 56762232
EPA ID: N/R

CALEPA SITES - CA

Facility Name :	UNIVERSITY PARK DIALYSIS CENTER
Facility Address :	3986 S FIGUEROA ST, LOS ANGELES, 90037
Site ID :	700913
EI ID :	10927051
EI Description :	Chemical Storage Facilities
Latitude :	34.011690
Longitude :	-118.282140
Agency Hyperlink :	Click here for hyperlink provided by the agency.
Last Date in Agency List :	2023-07-21

Map Id: M62
Direction: S
Distance: 0.213 mi., 1127 ft.
Elevation: 183 ft.
Relative: Lower

Site Name : UNIVERSITY PARK DIALYSIS CENTER
3986 S FIGUEROA ST
LOS ANGELES | Los Angeles, CA 90037

Database(s) : [CALEPA SITES - CA, MWMP 2 - CA] ***(cont.)***

Envirosite ID: 56762232
EPA ID: N/R

MWMP 2 - CA

Facility Name :	University Park Dialysis Center
Facility Address :	3986 S Figueroa St, Los Angeles, 90037
Register Number :	1193
Type :	LQG
Expiration Date :	2022-11-16
Last Date in Agency List :	2022-02-28

Map Id: J63
Direction: N
Distance: 0.214 mi., 1129 ft.
Elevation: 190 ft.
Relative: Higher

Site Name : JILL & FRANK FERTITTA HALL | JILL AND FRANK FERTITTA HALL (JFF)
610 CHILDS WAY
LOS ANGELES | Los Angeles, CA 90089

Database(s) : [CALEPA SITES - CA, CIWQS - CA, NPDES - CA, RFR - CA]

Envirosite ID: 56762236
EPA ID: N/R

CALEPA SITES - CA

Facility Name :	JILL AND FRANK FERTITTA HALL (JFF)
Facility Address :	610 CHILDS WAY, LOS ANGELES, 90089
Site ID :	518204
EI ID :	10751743
EI Description :	Chemical Storage Facilities
Latitude :	34.018930
Longitude :	-118.282160
Agency Hyperlink :	Click here for hyperlink provided by the agency.
Last Date in Agency List :	2023-07-21

CIWQS - CA

Facility Name :	JILL & FRANK FERTITTA HALL
Facility Address :	610 CHILDS WAY, LOS ANGELES, CA 90089
County :	LOS ANGELES
Place ID :	S830074
Agency Name :	UNIVERSITY OF SOUTHERN CALIFORNIA
Last Date in Agency List :	2023-07-14

NPDES - CA

Facility Name :	Jill & Frank Fertitta Hall
Facility Address :	610 Childs Way, Los Angeles, 90089
County :	Los Angeles

Map Id: J63
Direction: N
Distance: 0.214 mi., 1129 ft.
Elevation: 190 ft.
Relative: Higher

Site Name : JILL & FRANK FERTITTA HALL | JILL AND FRANK FERTITTA HALL (JFF)
610 CHILDS WAY
LOS ANGELES | Los Angeles, CA 90089

Database(s) : [CALEPA SITES - CA, CIWQS - CA, NPDES - CA, RFR - CA] ***(cont.)***

Envirosite ID: 56762236
EPA ID: N/R

NPDES - CA ***(cont.)***

Effective Date :	2014-07-29
Adoption Date :	N/R
Expiration Date :	N/R
Termination Date :	2016-07-29
Order Number :	2009-0009-DWQ
NPDES Number :	CAS000002
WDID :	4 19C370406
RM Status :	Terminated
Reg Meas ID :	447404
Reg Meas Type :	Enrollee
Program :	Construction
Facility Place ID :	N/R
Region Code :	4
Discharger ID :	0
Discharger :	University of Southern California
Discharger Address :	3434 South Grand Avenue, Los Angeles, California 90089
Last Date in Agency List :	2019-06-27

RFR - CA

Facility Name :	Jill & Frank Fertitta Hall
Facility Address :	610 Childs Way, Los Angeles, CA 90089
County :	Los Angeles

Effective Date :	2014-07-29
Adoption Date :	N/R
Termination Date :	N/R
Expiration/Review Date :	N/R
NPDES Number :	CAS000002
Order Number :	2009-0009-DWQ
WDID :	4 19C370406
SIC/NAICS :	N/R
Program :	CONSTW
Regulatory Measure Status :	Active
Regulatory Measure Type :	Storm water construction
Place/Project Type :	Construction - Other: Higher Education
Region :	4
Design Flow :	N/R
Major/Minor :	N/R
Complexity :	N/R
TTWQ :	N/R
Number of Enforcement Actions within Five Years:	N/R
Number of Violations within Five Years:	N/R
Agency :	University of Southern California
Agency Address :	3434 South Grand Avenue, Los Angeles, CA 90089
Latitude :	34.018857
Longitude :	-118.282014
Last Date in Agency List :	2016-08-16

Map Id: K64
Direction: NNE
Distance: 0.215 mi., 1136 ft.
Elevation: 194 ft.
Relative: Higher

Site Name : CAMPUS SERVICE | 1X UNIVERSITY MOBIL
441 W EXPOSITION BLVD | 441 WEST EXPOSITION BLVD.
LOS ANGELES, CA 90007

Database(s) : [HAZNET - CA, HIST UST - CA, HWG - CA]

Envirosite ID: 56762225
EPA ID: N/R

HAZNET - CA

Facility Name :	1X UNIVERSITY MOBIL
Facility Address :	441 WEST EXPOSITION BLVD., LOS ANGELES, CA 90007
County :	LOS ANGELES

Site Details

Generator EPA ID :	CAC000110941
Active :	Inactive
Category :	STATE
Facility Types :	N/R
Type :	TEMPORARY
Contact Name :	N/R
Contact Phone :	N/R
Facility Mailing Address :	370 SOUTH CRENSHAW, STE E106, TORRANCE, CA 905030000
Latitude :	34.01846839
Longitude :	-118.28096098
Agency Hyperlink :	Click here for hyperlink provided by the agency.
Last Date in Agency List :	2021-07-08

HIST UST - CA

Facility Name :	CAMPUS SERVICE
Facility Address :	441 W EXPOSITION BLVD, LOS ANGELES, 90007
County :	Los Angeles
PDF Link :	Click here for hyperlink provided by the agency.
Facility Name :	CAMPUS SERVICE
Facility Address :	441 W. EXPOSITION BLVD., LOS ANGELES, 90007
County :	Los Angeles
PDF Link :	Click here for hyperlink provided by the agency.

HWG - CA

Facility Name :	1X UNIVERSITY MOBIL
Facility Address :	441 WEST EXPOSITION BLVD., LOS ANGELES, CA 90007
County :	LOS ANGELES
EPA ID :	CAC000110941
Status :	Inactive
Category :	STATE
Type :	TEMPORARY
Facility Type :	N/R
Mailing Address :	370 SOUTH CRENSHAW, STE E106, TORRANCE, CA 905030000
Owner Name :	EXPO ASSOCIATES, PARTNERSHIP
Owner Address :	N/A
Operator Name :	STEVEN WINGER, GEN PARTNER
Operator Address :	N/A
Latitude :	34.018433

Map Id: K64
Direction: NNE
Distance: 0.215 mi., 1136 ft.
Elevation: 194 ft.
Relative: Higher

Site Name : CAMPUS SERVICE | 1X UNIVERSITY MOBIL
441 W EXPOSITION BLVD | 441 WEST EXPOSITION BLVD.
LOS ANGELES, CA 90007

Database(s) : [HAZNET - CA, HIST UST - CA, HWG - CA] ***(cont.)***

Envirosite ID: 56762225
EPA ID: N/R

HWG - CA ***(cont.)***

Longitude : -118.280931

Map Id: N65
Direction: ESE
Distance: 0.215 mi., 1138 ft.
Elevation: 192 ft.
Relative: Higher

Site Name : LSD City of Los Angeles Bureau of Sanitation
318 W 38th St
Los Angeles, CA

Database(s) : [MANIFEST EPA]

Envirosite ID: 56762240
EPA ID: CAS111111019

MANIFEST EPA

Manifest Details

Manifest Number :	016955978FLE
Shipped Date :	2023-10-10
Updated Date :	2023-11-10
Received Date :	2023-10-19
Status :	Signed
Generator ID :	CAS111111019
Generator Name :	LSD City of Los Angeles Bureau of Sanitation
Generator Address :	318 W 38th St, Los Angeles, CA 90037
Generator Mailing :	Livability Services Division, 2649 E. Washington B, Los Angeles, CA 90023
Generator Contact :	LSD City of Los Angeles Bureau of Sanitation
Destination ID :	TXD982290140
Destination Name :	Clean Harbors LaPorte, LLC
Destination Mailing :	500 Independence Parkway South, La Porte, TX 77571
Destination Address :	500 Independence Parkway South, La Porte, TX 77571
Destination Contact :	N/R
Submission Type :	DataImage5Copy
Origin Type :	Service
Manifest Residue :	N
Rejection :	N
Last Date in Agency List :	2024-02-14

Waste Details

Waste Line Number :	1
Is DOT Hazardous :	Y
DOT ID Number :	UN1978
DOT Information :	UN1978, PROPANE, 2.1, NONE
Non Waste Description :	N/R
Quantity :	5 Pounds
Quantity Tons, Acute, Non-Acute :	0.0025, 0, 0.0025
Quantity Kg, Acute, Non-Acute :	0, 2.267575
Quantity Tons, Haz, Non-Haz :	, 0.0025
Quantity Kg, Haz, Non-Haz :	, 2.267575
Management Method :	H141 - STORAGE, BULKING AND/OR TRANSFER OFF SITE
Is EPA Waste :	N

Map Id: N65
Direction: ESE
Distance: 0.215 mi., 1138 ft.
Elevation: 192 ft.
Relative: Higher

Site Name : LSD City of Los Angeles Bureau of Sanitation
318 W 38th St
Los Angeles, CA

Database(s) : [MANIFEST EPA] ***(cont.)***

Envirosite ID: 56762240
EPA ID: CAS111111019

MANIFEST EPA ***(cont.)***

Federal Code :	N/R
State Code :	CA - 331, TX - OUTS801H
Waste Line Number :	2
Is DOT Hazardous :	Y
DOT ID Number :	UN1060
DOT Information :	UN1060, METHYL ACETYLENE AND PROPADIENE MIXTURES, STABILIZED, 2.1, NONE
Non Waste Description :	N/R
Quantity :	5 Pounds
Quantity Tons, Acute, Non-Acute :	0.0025, 0, 0.0025
Quantity Kg, Acute, Non-Acute :	0, 2.267575
Quantity Tons, Haz, Non-Haz :	, 0.0025
Quantity Kg, Haz, Non-Haz :	, 2.267575
Management Method :	H141 - STORAGE, BULKING AND/OR TRANSFER OFF SITE
Is EPA Waste :	N
Federal Code :	N/R
State Code :	CA - 131, TX - OUTS8011

Manifest Details

Manifest Number :	018316689FLE
Shipped Date :	2023-10-10
Updated Date :	2023-11-02
Received Date :	2023-10-12
Status :	Signed
Generator ID :	CAS111111019
Generator Name :	LSD City of Los Angeles Bureau of Sanitation
Generator Address :	318 W 38th St, Los Angeles, CA 90037
Generator Mailing :	Livability Services Division, 2649 E. Washington B, Los Angeles, CA 90023
Generator Contact :	LSD City of Los Angeles Bureau of Sanitation
Destination ID :	CAD044429835
Destination Name :	Clean Harbors Wilmington LLC
Destination Mailing :	1737 East Denni Street, Wilmington, CA 90744
Destination Address :	1737 East Denni Street, Wilmington, CA 90744
Destination Contact :	N/R
Submission Type :	DataImage5Copy
Origin Type :	Service
Manifest Residue :	N
Rejection :	N
Last Date in Agency List :	2024-02-14

Waste Details

Waste Line Number :	1
Is DOT Hazardous :	Y
DOT ID Number :	UN1950
DOT Information :	UN1950, WASTE AEROSOLS, FLAMMABLE, (EACH NOT EXCEEDING 1 L CAPACITY) (EACH NOT EXCEEDING 1 L CAPACITY), 2.1, NONE
Non Waste Description :	N/R

Map Id: N65
Direction: ESE
Distance: 0.215 mi., 1138 ft.
Elevation: 192 ft.
Relative: Higher

Site Name : LSD City of Los Angeles Bureau of Sanitation
318 W 38th St
Los Angeles, CA

Database(s) : [MANIFEST EPA] ***(cont.)***

Envirosite ID: 56762240
EPA ID: CAS111111019

MANIFEST EPA ***(cont.)***

Quantity :	15 Pounds
Quantity Tons, Acute, Non-Acute :	0.0075, 0, 0.0075
Quantity Kg, Acute, Non-Acute :	0, 6.802725
Quantity Tons, Haz, Non-Haz :	0.0075,
Quantity Kg, Haz, Non-Haz :	6.802725,
Management Method :	H141 - STORAGE, BULKING AND/OR TRANSFER OFF SITE
Is EPA Waste :	Y
Federal Code :	D001
State Code :	CA - 331

Waste Line Number :	2
Is DOT Hazardous :	Y
DOT ID Number :	UN1263
DOT Information :	UN1263, WASTE PAINT, 3, PG III, (LOOSEPACK)
Non Waste Description :	N/R
Quantity :	10 Pounds
Quantity Tons, Acute, Non-Acute :	0.005, 0, 0.005
Quantity Kg, Acute, Non-Acute :	0, 4.53515
Quantity Tons, Haz, Non-Haz :	0.005,
Quantity Kg, Haz, Non-Haz :	4.53515,
Management Method :	H141 - STORAGE, BULKING AND/OR TRANSFER OFF SITE
Is EPA Waste :	Y
Federal Code :	D001
State Code :	CA - 291, CA - 331, CA - 343

Waste Line Number :	3
Is DOT Hazardous :	Y
DOT ID Number :	UN2794
DOT Information :	UN2794, WASTE BATTERIES, WET, FILLED WITH ACID, 8, NONE
Non Waste Description :	N/R
Quantity :	40 Pounds
Quantity Tons, Acute, Non-Acute :	0.02, 0, 0.02
Quantity Kg, Acute, Non-Acute :	0, 18.1406
Quantity Tons, Haz, Non-Haz :	0.02,
Quantity Kg, Haz, Non-Haz :	18.1406,
Management Method :	H141 - STORAGE, BULKING AND/OR TRANSFER OFF SITE
Is EPA Waste :	Y
Federal Code :	D002, D008
State Code :	CA - 181

Waste Line Number :	4
Is DOT Hazardous :	N
DOT ID Number :	N/R
DOT Information :	N/R
Non Waste Description :	NONE, NON-RCRA HAZARDOUS WASTE, SOLIDS, N/A, NONE
Quantity :	20 Pounds
Quantity Tons, Acute, Non-Acute :	0.01, 0, 0.01
Quantity Kg, Acute, Non-Acute :	0, 9.0703
Quantity Tons, Haz, Non-Haz :	, 0.01
Quantity Kg, Haz, Non-Haz :	, 9.0703
Management Method :	H141 - STORAGE, BULKING AND/OR TRANSFER OFF SITE
Is EPA Waste :	N
Federal Code :	N/R

Map Id: N65
Direction: ESE
Distance: 0.215 mi., 1138 ft.
Elevation: 192 ft.
Relative: Higher

Site Name : LSD City of Los Angeles Bureau of Sanitation
318 W 38th St
Los Angeles, CA

Database(s) : [MANIFEST EPA] ***(cont.)***

Envirosite ID: 56762240
EPA ID: CAS111111019

MANIFEST EPA ***(cont.)***

State Code : CA - 352

Manifest Details
Manifest Number : 016936460FLE
Shipped Date : 2022-10-19
Updated Date : 2022-11-21
Received Date : 2022-11-01
Status : Signed
Generator ID : CAS111111019
Generator Name : LSD City of Los Angeles Bureau of Sanitation
Generator Address : 318 W 38th Street, Los Angeles, CA 90023
Generator Mailing : Livability Services Division, 2649 E. Washington B, Los Angeles, CA 90023
Generator Contact : LSD City of Los Angeles Bureau of Sanitation
Destination ID : CAD044429835
Destination Name : Clean Harbors Wilmington LLC
Destination Mailing : 1737 East Denni Street, Wilmington, CA 90744
Destination Address : 1737 East Denni Street, Wilmington, CA 90744
Destination Contact : N/R
Submission Type : DataImage5Copy
Origin Type : Service
Manifest Residue : N
Rejection : N
Last Date in Agency List : 2024-02-14

Waste Details
Waste Line Number : 1
Is DOT Hazardous : Y
DOT ID Number : UN1950

DOT Information : UN1950, WASTE AEROSOLS, FLAMMABLE, (EACH NOT EXCEEDING 1 L CAPACITY) (EACH NOT EXCEEDING 1 L CAPACITY), 2.1, NONE

Non Waste Description : N/R
Quantity : 20 Pounds
Quantity Tons, Acute, Non-Acute : 0.01, 0, 0.01
Quantity Kg, Acute, Non-Acute : 0, 9.0703
Quantity Tons, Haz, Non-Haz : 0.01, 0
Quantity Kg, Haz, Non-Haz : 9.0703, 0
Management Method : H141 - STORAGE, BULKING AND/OR TRANSFER OFF SITE
Is EPA Waste : Y
Federal Code : D001
State Code : CA - 331

Manifest Details
Manifest Number : 016936471FLE
Shipped Date : 2022-10-19
Updated Date : 2022-12-01
Received Date : 2022-11-08
Status : Signed

Map Id: N65
Direction: ESE
Distance: 0.215 mi., 1138 ft.
Elevation: 192 ft.
Relative: Higher

Site Name : LSD City of Los Angeles Bureau of Sanitation
318 W 38th St
Los Angeles, CA

Database(s) : [MANIFEST EPA] ***(cont.)***

Envirosite ID: 56762240
EPA ID: CAS111111019

MANIFEST EPA ***(cont.)***

Generator ID :	CAS111111019
Generator Name :	LSD City of Los Angeles Bureau of Sanitation
Generator Address :	318 W 38th Street, Los Angeles, CA 90023
Generator Mailing :	Livability Services Division, 2649 E. Washington B, Los Angeles, CA 90023
Generator Contact :	LSD City of Los Angeles Bureau of Sanitation
Destination ID :	TXD982290140
Destination Name :	Clean Harbors LaPorte, LLC
Destination Mailing :	500 Independence Parkway South, La Porte, TX 77571
Destination Address :	500 Independence Parkway South, La Porte, TX 77571
Destination Contact :	N/R
Submission Type :	DataImage5Copy
Origin Type :	Service
Manifest Residue :	N
Rejection :	N
Last Date in Agency List :	2024-02-14

Waste Details

Waste Line Number :	1
Is DOT Hazardous :	Y
DOT ID Number :	UN1978
DOT Information :	UN1978, WASTE PROPANE, 2.1, NONE
Non Waste Description :	N/R
Quantity :	5 Pounds
Quantity Tons, Acute, Non-Acute :	0.0025, 0, 0.0025
Quantity Kg, Acute, Non-Acute :	0, 2.267575
Quantity Tons, Haz, Non-Haz :	0.0025, 0
Quantity Kg, Haz, Non-Haz :	2.267575, 0
Management Method :	H141 - STORAGE, BULKING AND/OR TRANSFER OFF SITE
Is EPA Waste :	Y
Federal Code :	D001
State Code :	CA - 331, TX - OUTS801H

Manifest Details

Manifest Number :	016944243FLE
Shipped Date :	2022-10-19
Updated Date :	2022-11-17
Received Date :	2022-10-26
Status :	Signed
Generator ID :	CAS111111019
Generator Name :	LSD City of Los Angeles Bureau of Sanitation
Generator Address :	318 W 38th Street, Los Angeles, CA 90023
Generator Mailing :	Livability Services Division, 2649 E. Washington B, Los Angeles, CA 90023
Generator Contact :	LSD City of Los Angeles Bureau of Sanitation
Destination ID :	UTD981552177
Destination Name :	Clean Harbors Aragonite LLC
Destination Mailing :	PO Box 1339, Grantsville, UT 84029
Destination Address :	11600 North Aptus Road, Grantsville, UT 84029
Destination Contact :	N/R
Submission Type :	DataImage5Copy
Origin Type :	Service

Map Id: N65
Direction: ESE
Distance: 0.215 mi., 1138 ft.
Elevation: 192 ft.
Relative: Higher

Site Name : LSD City of Los Angeles Bureau of Sanitation
318 W 38th St
Los Angeles, CA

Database(s) : [MANIFEST EPA] ***(cont.)***

Envirosite ID: 56762240
EPA ID: CAS111111019

MANIFEST EPA ***(cont.)***

Manifest Residue :	N
Rejection :	N
Last Date in Agency List :	2024-02-14

Waste Details

Waste Line Number :	1
Is DOT Hazardous :	Y
DOT ID Number :	UN3291
DOT Information :	UN3291, REGULATED MEDICAL WASTE, N.O.S. (SYRINGES AND NEEDLES), 6.2, PG II
Non Waste Description :	N/R
Quantity :	20 Pounds
Quantity Tons, Acute, Non-Acute :	0.01, 0, 0.01
Quantity Kg, Acute, Non-Acute :	0, 9.0703
Quantity Tons, Haz, Non-Haz :	0, 0.01
Quantity Kg, Haz, Non-Haz :	0, 9.0703
Management Method :	H040 - INCINERATION
Is EPA Waste :	N
Federal Code :	N/R
State Code :	CA - 322

Waste Line Number :	2
Is DOT Hazardous :	N
DOT ID Number :	N/R
DOT Information :	N/R
Non Waste Description :	NONE, NON-RCRA HAZARDOUS WASTE, SOLIDS, N/A, NONE
Quantity :	80 Pounds
Quantity Tons, Acute, Non-Acute :	0.04, 0, 0.04
Quantity Kg, Acute, Non-Acute :	0, 36.2812
Quantity Tons, Haz, Non-Haz :	0, 0.04
Quantity Kg, Haz, Non-Haz :	0, 36.2812
Management Method :	H040 - INCINERATION
Is EPA Waste :	N
Federal Code :	N/R
State Code :	CA - 322, CA - 352, CA - 531

Map Id: O66
Direction: NE
Distance: 0.220 mi., 1163 ft.
Elevation: 195 ft.
Relative: Higher

Site Name : CALIFORNIA DEPT OF MOTOR VEHICLES LOS ANGELES
3615 S HOPE ST | 3615 SOUTH HOPE ST
LOS ANGELES, CA

Database(s) : [CHMIRS - CA, HAZNET - CA, HWG - CA]

Envirosite ID: 56762244
EPA ID: CAC002713350

CHMIRS - CA

Facility Address :	3615 South Hope St, Los Angeles, 90014

Map Id: O66
Direction: NE
Distance: 0.220 mi., 1163 ft.
Elevation: 195 ft.
Relative: Higher

Site Name : CALIFORNIA DEPT OF MOTOR VEHICLES LOS ANGELES
3615 S HOPE ST | 3615 SOUTH HOPE ST
LOS ANGELES, CA

Database(s) : [CHMIRS - CA, HAZNET - CA, HWG - CA] ***(cont.)***

Envirosite ID: 56762244
EPA ID: CAC002713350

CHMIRS - CA ***(cont.)***

County :	Los Angeles County
Notified Date :	2014-08-28 20:12:00
Spill Representative :	CHP Los Angeles
Control Number :	14-4864
Substance 1 :	Kitchen Oil
Quantity 1 :	5-10
Measure 1 :	Gal(s)
Type 1 :	OTHER
Pipeline 1 :	No
Vessel 1 (300 Tons) :	No
Substance 2 :	N/R
Quantity 2 :	N/R
Measure 2 :	N/R
Type 2 :	N/R
Pipeline 2 :	No
Vessel 2 (300 Tons) :	No
Substance 3 :	N/R
Quantity 3 :	N/R
Measure 3 :	N/R
Type 3 :	N/R
Pipeline 3 :	No
Vessel 3 (300 Tons) :	No
Description :	Caller states a restaurant truck releases substance to a parking area due to unknown causes. Caller state a contractor will handle clean up.
Contained :	Yes
Water? :	No
Water Way :	N/R
Drinking Water Impacted :	N/R
Known Impact :	N/R
Incident Date :	2014-08-28
Time :	16:20:00
Spill Site :	Other
Site :	N/R
Cause :	Unknown
Other Causes :	N/R
Injuries (Y/N) :	No
Injuries Number :	N/R
Fatal (Y/N) :	No
Fatal Number :	N/R
Evacs (Y/N) :	No
Evacs Number :	N/R
Cleanup :	Contractor
Admin Agency :	Los Angeles City Fire Department
Last Date in Agency List :	2017-04-04

HAZNET - CA

Facility Name :	CALIFORNIA DEPT OF MOTOR VEHICLES LOS ANGELES
Facility Address :	3615 S HOPE ST, LOS ANGELES, CA 90007
County :	LOS ANGELES

Map Id: O66
Direction: NE
Distance: 0.220 mi., 1163 ft.
Elevation: 195 ft.
Relative: Higher

Site Name : CALIFORNIA DEPT OF MOTOR VEHICLES LOS ANGELES
3615 S HOPE ST | 3615 SOUTH HOPE ST
LOS ANGELES, CA

Database(s) : [CHMIRS - CA, HAZNET - CA, HWG - CA] ***(cont.)***

Envirosite ID: 56762244
EPA ID: CAC002713350

HAZNET - CA ***(cont.)***

Site Details

Generator EPA ID :	CAC002713350
Active :	Inactive
Category :	STATE
Facility Types :	N/R
Type :	TEMPORARY
Contact Name :	N/R
Contact Phone :	N/R
Facility Mailing Address :	2415 FIRST AVE, SACRAMENTO, CA 95818
Latitude :	34.01810880
Longitude :	-118.27878409
Agency Hyperlink :	Click here for hyperlink provided by the agency.
Last Date in Agency List :	2021-07-08

HWG - CA

Facility Name :	CALIFORNIA DEPT OF MOTOR VEHICLES LOS ANGELES
Facility Address :	3615 S HOPE ST, LOS ANGELES, CA 90007
County :	LOS ANGELES
EPA ID :	CAC002713350
Status :	Inactive
Category :	STATE
Type :	TEMPORARY
Facility Type :	N/R
Mailing Address :	2415 FIRST AVE, SACRAMENTO, CA 95818
Owner Name :	CALIFORNIA DEPT OF MOTOR VEHICLES
Owner Address :	2415 FIRST AVE, SACRAMENTO, CA 95818
Operator Name :	HERBERT EARL
Operator Address :	2415 1ST AVE, SACRAMENTO, CA 958182606
Latitude :	34.018109
Longitude :	-118.278784

Map Id: P67
Direction: W
Distance: 0.225 mi., 1186 ft.
Elevation: 185 ft.
Relative: Lower

Site Name : MANUAL ARTS NEW ELEMENTARY SCHOOL NO. 1 | MANUAL ARTS NEW ELEM
700 STATE STREET
LOS ANGELES | Los Angeles, CA 90007

Database(s) : [CALEPA SITES - CA, ENVIROSTOR - CA, NFA - CA, SCH - CA]

Envirosite ID: 56762249
EPA ID: N/R

CALEPA SITES - CA

Facility Name :	MANUAL ARTS NEW ELEM
Facility Address :	700 STATE STREET, LOS ANGELES, 90007

Map Id: P67
Direction: W
Distance: 0.225 mi., 1186 ft.
Elevation: 185 ft.
Relative: Lower

Site Name : MANUAL ARTS NEW ELEMENTARY SCHOOL NO. 1 | MANUAL ARTS NEW ELEM
700 STATE STREET
LOS ANGELES | Los Angeles, CA 90007

Database(s) : [CALEPA SITES - CA, ENVIROSTOR - CA, NFA - CA, SCH - CA] ***(cont.)***

Envirosite ID: 56762249
EPA ID: N/R

CALEPA SITES - CA ***(cont.)***

Site ID :	339666
EI ID :	19840001
EI Description :	School Investigation
Latitude :	34.016831
Longitude :	-118.286290
Agency Hyperlink :	Click here for hyperlink provided by the agency.
Last Date in Agency List :	2022-01-07

Site ID :	608460
EI ID :	19840001
EI Description :	School Investigation
Latitude :	34.016831
Longitude :	-118.286290
Agency Hyperlink :	Click here for hyperlink provided by the agency.
Last Date in Agency List :	2023-07-21

ENVIROSTOR - CA

Facility Name :	MANUAL ARTS NEW ELEMENTARY SCHOOL NO. 1
Facility Address :	700 State Street, Los Angeles, CA 90007
County :	LOS ANGELES

Site Details

Cleanup Date :	2000-05-19
Cleanup Status :	No Further Action
Site Type :	School Investigation
Site Type Detailed :	School
Acreage :	7.1
APN :	5037028905
National Priorities List :	NO
Regulatory Agencies Involved :	DTSC - Site Cleanup Program
Lead Agency :	DTSC - Site Cleanup Program
Project Manager :	Shahir Haddad
Supervisor :	* Thomas Cota
Office :	Southern California Schools & Brownfields Outreach
Envirostor ID :	19840001
Site Code :	304002
Assembly :	57
Senate :	28
Congressional District :	37
Special Program :	N/R
Past Uses :	* MUSEUMS, BOTANICAL, ZOOLOGICAL GARDENS
Potential COC :	Naturally Occurring Asbestos (NOA); Benzene; TPH-gas; Lead; TPH-diesel; TPH-MOTOR OIL
Confirmed COC :	Benzene-NO; TPH-diesel-NO; Lead-NO; TPH-MOTOR OIL-NO; TPH-gas-NO; Naturally Occurring Asbestos (NOA)-NO
Potential Media Affected :	Soil
Restricted Use :	NO

Map Id: P67
Direction: W
Distance: 0.225 mi., 1186 ft.
Elevation: 185 ft.
Relative: Lower

Site Name : MANUAL ARTS NEW ELEMENTARY SCHOOL NO. 1 | MANUAL ARTS NEW ELEM
700 STATE STREET
LOS ANGELES | Los Angeles, CA 90007

Database(s) : [CALEPA SITES - CA, ENVIROSTOR - CA, NFA - CA, SCH - CA] ***(cont.)***

Envirosite ID: 56762249
EPA ID: N/R

ENVIROSTOR - CA ***(cont.)***

Site Management Req :	N/R
Funding :	School District
Latitude :	34.016831
Longitude :	-118.286291
Agency Hyperlink :	Click here for hyperlink provided by the agency.
Last Date in Agency List :	2024-05-21

Alias :
APN - 5037028905
Alternate Name - LOS ANGELES UNIFIED SCHOOL DISTRICT
Alternate Name - MANUAL ARTS ELEMENTARY
Alternate Name - MANUAL ARTS ELEMENTARY SCHOOL #1
Alternate Name - MANUAL ARTS NEW ELEMENTARY SCHOOL #1
Envirostor ID Number - 19840001
Project Code (Site Code) - 304002

Completed Activities

Completed Date :	2001-03-22
Area Name :	PROJECT WIDE
Sub Area Name :	N/R
Document Type :	Cost Recovery Closeout Memo
Comments :	CRU Memo completed.

Completed Date :	2000-05-19
Area Name :	PROJECT WIDE
Sub Area Name :	N/R
Document Type :	Preliminary Endangerment Assessment Report
Comments :	N/R

Completed Date :	2000-02-10
Area Name :	PROJECT WIDE
Sub Area Name :	N/R
Document Type :	Environmental Oversight Agreement
Comments :	N/R

NFA - CA

Facility Name :	MANUAL ARTS NEW ELEMENTARY SCHOOL NO. 1
Facility Address :	700 State Street, Los Angeles, CA 90007
County :	LOS ANGELES

Cleanup Date :	2000-05-19
Cleanup Status :	No Further Action
Site Type :	School Investigation
Site Type Detailed :	School
Acreage :	7.1
APN :	5037028905
National Priorities List :	NO
Regulatory Agencies Involved :	DTSC - Site Cleanup Program
Lead Agency :	DTSC - Site Cleanup Program

Map Id: P67
Direction: W
Distance: 0.225 mi., 1186 ft.
Elevation: 185 ft.
Relative: Lower

Site Name : MANUAL ARTS NEW ELEMENTARY SCHOOL NO. 1 | MANUAL ARTS NEW ELEM
700 STATE STREET
LOS ANGELES | Los Angeles, CA 90007

Database(s) : [CALEPA SITES - CA, ENVIROSTOR - CA, NFA - CA, SCH - CA] ***(cont.)***

Envirosite ID: 56762249
EPA ID: N/R

NFA - CA ***(cont.)***

Project Manager :	Shahir Haddad
Supervisor :	* Thomas Cota
Office :	Southern California Schools & Brownfields Outreach
Envirostor ID :	19840001
Site Code :	304002
Assembly :	57
Senate :	28
Congressional District :	37
Special Program :	N/R
Past Uses :	* MUSEUMS, BOTANICAL, ZOOLOGICAL GARDENS
Potential COC :	TPH-gas; Naturally Occurring Asbestos (NOA); TPH-MOTOR OIL; Lead; TPH-diesel; Benzene
Confirmed COC :	Naturally Occurring Asbestos (NOA)-NO; TPH-diesel-NO; Benzene-NO; Lead-NO; TPH-gas-NO; TPH-MOTOR OIL-NO
Potential Media Affected :	Soil
Restricted Use :	NO
Site Management Req :	N/R
Funding :	School District
Latitude :	34.01683133
Longitude :	-118.28629079
Agency Hyperlink :	Click here for hyperlink provided by the agency.
Last Date in Agency List :	2024-05-21

SCH - CA

Facility Name :	MANUAL ARTS NEW ELEMENTARY SCHOOL NO. 1
Facility Address :	700 STATE STREET, LOS ANGELES, 90007
County :	LOS ANGELES
Status Date :	2000-05-19
Status :	NO FURTHER ACTION
Envirostor ID :	19840001
School District :	LOS ANGELES UNIFIED
Program Type :	SCHOOL INVESTIGATION
Site Code :	304002
CalEnviroScreen Score :	85-90%
Latitude :	34.016831
Longitude :	-118.286291
Last Date in Agency List :	2024-04-05

Map Id: Q68
Direction: ENE
Distance: 0.225 mi., 1191 ft.
Elevation: 194 ft.
Relative: Higher

Site Name : DHL WORLDWIDE EXPRESS INC
3707 S HILL ST
LOS ANGELES, CA 90007

Database(s) : [HAZNET - CA, HWG - CA]

Envirosite ID: 56762235
EPA ID: CAL000220574

HAZNET - CA

Facility Name :	DHL WORLDWIDE EXPRESS INC
Facility Address :	3707 S HILL ST, LOS ANGELES, CA 90007
County :	LOS ANGELES

Site Details

Generator EPA ID :	CAL000220574
Active :	Inactive
Category :	STATE
Facility Types :	N/R
Type :	PERMANENT
Contact Name :	N/R
Contact Phone :	N/R
Facility Mailing Address :	1200 S PINE ISLAND RD, PLANTATION, FL 333240000
Latitude :	34.01588783
Longitude :	-118.27738154
Agency Hyperlink :	Click here for hyperlink provided by the agency.
Last Date in Agency List :	2021-07-08

HWG - CA

Facility Name :	DHL WORLDWIDE EXPRESS INC
Facility Address :	3707 S HILL ST, LOS ANGELES, CA 90007
County :	LOS ANGELES

EPA ID :	CAL000220574
Status :	Inactive
Category :	STATE
Type :	PERMANENT
Facility Type :	N/R
Mailing Address :	1200 S PINE ISLAND RD, PLANTATION, FL 333240000
Owner Name :	DHL WORLDWIDE EXPRESS INC
Owner Address :	50 CALIFORNIA ST STE 500, SAN FRANCISCO, CA 941110000
Operator Name :	STEVE FITZPATRICK-MGR
Operator Address :	3707 S HILL ST, LOS ANGELES, CA 900070000
Latitude :	34.016146
Longitude :	-118.277183

Map Id: Q69
Direction: ENE
Distance: 0.226 mi., 1191 ft.
Elevation: 195 ft.
Relative: Higher

Site Name : DHL AIRWAYS INC
3707 SO HILL ST
LOS ANGELES, CA 90007

Database(s) : [HAZNET - CA, HWG - CA]

Envirosite ID: 56762250
EPA ID: CAL000167757

HAZNET - CA

Facility Name :	DHL AIRWAYS INC
Facility Address :	3707 SO HILL ST, LOS ANGELES, CA 90007
County :	LOS ANGELES

Map Id: Q69
Direction: ENE
Distance: 0.226 mi., 1191 ft.
Elevation: 195 ft.
Relative: Higher

Site Name : DHL AIRWAYS INC
3707 SO HILL ST
LOS ANGELES, CA 90007

Database(s) : [HAZNET - CA, HWG - CA] ***(cont.)***

Envirosite ID: 56762250
EPA ID: CAL000167757

HAZNET - CA ***(cont.)***

Site Details

Generator EPA ID :	CAL000167757
Active :	Inactive
Category :	STATE
Facility Types :	N/R
Type :	PERMANENT
Contact Name :	N/R
Contact Phone :	N/R
Facility Mailing Address :	333 TWIN DOLPHIN DRIVE, REDWOOD CITY, CA 940651401
Latitude :	34.01588783
Longitude :	-118.27738154
Agency Hyperlink :	Click here for hyperlink provided by the agency.
Last Date in Agency List :	2021-07-08

HWG - CA

Facility Name :	DHL AIRWAYS INC
Facility Address :	3707 SO HILL ST, LOS ANGELES, CA 90007
County :	LOS ANGELES

EPA ID :	CAL000167757
Status :	Inactive
Category :	STATE
Type :	PERMANENT
Facility Type :	N/R
Mailing Address :	333 TWIN DOLPHIN DRIVE, REDWOOD CITY, CA 940651401
Owner Name :	DHL AIRWAYS INC
Owner Address :	333 TWIN DOLPHIN DRIVE, REDWOOD CITY, CA 940651401
Operator Name :	MIKE EPENETER/SERVICE MANAGER
Operator Address :	INACTIVE PER VQ01 - BMI, LOS ANGELES, CA 900070000
Latitude :	34.016146
Longitude :	-118.277183

Map Id: P70
Direction: W
Distance: 0.226 mi., 1192 ft.
Elevation: 185 ft.
Relative: Lower

Site Name : CALIFORNIA SCIENCE CENTER | ARMORY BLDG | LAUSD--MANUAL ARTS NEW ES #1
700 STATE DR
LOS ANGELES, CA 90037

Database(s) : [BRS, CALEPA SITES - CA, CIWQS - CA, ECHO, EPA UST, FRS, FTTS INSP, HAZNET - CA, HIST HAZNET - CA, HIST UST - CA, HWG - CA, MANIFEST EPA, RCRA_LQG, RCRA_SQG, UST - CA]

Envirosite ID: 56762210
EPA ID: CAC000021139

BRS

Facility Name :	LAUSD--MANUAL ARTS NEW ES #1
Facility Address :	700 STATE DR., LOS ANGELES, CA 90037
County :	LOS ANGELES

Map Id: P70
Direction: W
Distance: 0.226 mi., 1192 ft.
Elevation: 185 ft.
Relative: Lower

Site Name : CALIFORNIA SCIENCE CENTER | ARMORY BLDG | LAUSD--MANUAL ARTS NEW ES #1
700 STATE DR
LOS ANGELES, CA 90037

Database(s) : [BRS, CALEPA SITES - CA, CIWQS - CA, ECHO, EPA UST, FRS, FTTS INSP, HAZNET - CA, HIST HAZNET - CA, HIST UST - CA, HWG - CA, MANIFEST EPA, RCRA_LQG, RCRA_SQG, UST - CA] ***(cont.)***

Envirosite ID: 56762210
EPA ID: CAC000021139

BRS ***(cont.)***

Site Details

Date Form Received by Agency :	2004-03-31
EPA ID :	CAO000283739
Mailing Address :	333 S. BEAUDRY AVE. 20TH FL, LOS ANGELES, CA 90017
Contact :	SOE AUNG
Contact Address :	N/R
Contact Country :	US
Contact Telephone :	213-241-3199
Contact Email :	SOE.AUNG@LAUSD.NET
EPA Region :	09
Land Type :	State
Source Type :	Annual/Biennial Report updated with Notification
Classification :	Large Quantity Generator

Description :

Handlers that generate 1,000 kg or more of hazardous waste during any calendar month; or generate more than 1 kg of acutely hazardous waste during any calendar month; or generate more than 100 kg of any residue or contaminated soil, waste or other debris resulting from the cleanup of a spill, into or on any land or water, of acutely hazardous waste during any calendar month; or generate 1 kg or less of acutely hazardous waste during any calendar month, and accumulate more than 1 kg of acutely hazardous waste at any time; or generate 100 kg or less of any residue or contaminated soil, waste or other debris resulting from the cleanup of a spill, into or on any land or water, of acutely hazardous waste during any calendar month, and accumulated more than 100 kg of that material at any time.

Last Date in Agency List : 2024-03-13

Owner/Operator Summary

Owner/Operator Name :	LAUSD
Owner/Operator Address :	333 S. BEAUDRY AVE. 20TH FL, LOS ANGELES, CA 90017
Owner/Operator Country :	US
Owner/Operator Telephone :	N/R
Owner/Operator Email :	N/R
Owner/Operator Fax :	N/R
Legal Status :	State
Owner/Operator Type :	Owner
Owner/Operator Start Date :	2003-01-01
Owner/Operator End Date :	N/R

Owner/Operator Name :	LAUSD
Owner/Operator Address :	N/R
Owner/Operator Country :	US
Owner/Operator Telephone :	N/R
Owner/Operator Email :	N/R
Owner/Operator Fax :	N/R
Legal Status :	State
Owner/Operator Type :	Operator
Owner/Operator Start Date :	2003-01-01

Map Id: P70
Direction: W
Distance: 0.226 mi., 1192 ft.
Elevation: 185 ft.
Relative: Lower

Site Name : CALIFORNIA SCIENCE CENTER | ARMORY BLDG | LAUSD--MANUAL ARTS NEW ES #1
700 STATE DR
LOS ANGELES, CA 90037

Database(s) : [BRS, CALEPA SITES - CA, CIWQS - CA, ECHO, EPA UST, FRS, FTTS INSP, HAZNET - CA, HIST HAZNET - CA, HIST UST - CA, HWG - CA, MANIFEST EPA, RCRA_LQG, RCRA_SQG, UST - CA] ***(cont.)***

Envirosite ID: 56762210
EPA ID: CAC000021139

BRS ***(cont.)***

Owner/Operator End Date : N/R

Waste Activity Monitoring
Report Cycle : 2003
Hazardous Waste Page Number : 1
Hazardous Waste Sub-Page Number : 1
BR Form : GM
Waste Description : SOLID WASTE CONTAMINATED WITH LEAD AT SCHOOL SITE
Primary NAICS : 61111 - Elementary and Secondary Schools

Source Code : G15 - Process equipment change-out or discontinuation of equipment use (final materials and residuals removal including cleaning)

Form Code : W319 - Other inorganic solids (specify in comments)

Management Method : H132 - Landfill or surface impoundment that will be closed as landfill (to include prior treatment and/or stabilization)

Generation Tons : 3.5
Managed Tons : 0
Shipped Tons : 3.5
Received Tons : 0
Receiver ID : CAD088504881
Receiver State : CA
Shipper ID : CAO000283739
Shipper State : CA
Waste Minimization : N/R
Waste Code List : D008
Waste Code Group : D008 - LEAD
Waste Generation Type : N/R

CALEPA SITES - CA

Facility Name : CALIFORNIA SCIENCE CENTER
Facility Address : 700 STATE DR, LOS ANGELES, 90037

Site ID : 15466
EI ID : 10258288
EI Description : Underground Storage Tank
Latitude : 34.016830
Longitude : -118.286293
Agency Hyperlink : Click here for hyperlink provided by the agency.
Last Date in Agency List : 2021-08-26

Site ID : 15466
EI ID : 10258288
EI Description : Hazardous Waste Generator

Map Id: P70
Direction: W
Distance: 0.226 mi., 1192 ft.
Elevation: 185 ft.
Relative: Lower

Site Name : CALIFORNIA SCIENCE CENTER | ARMORY BLDG | LAUSD--MANUAL ARTS NEW ES #1
700 STATE DR
LOS ANGELES, CA 90037

Database(s) : [BRS, CALEPA SITES - CA, CIWQS - CA, ECHO, EPA UST, FRS, FTTS INSP, HAZNET - CA, HIST HAZNET - CA, HIST UST - CA, HWG - CA, MANIFEST EPA, RCRA_LQG, RCRA_SQG, UST - CA] ***(cont.)***

Envirosite ID: 56762210
EPA ID: CAC000021139

CALEPA SITES - CA ***(cont.)***

Latitude :	34.016830
Longitude :	-118.286293
Agency Hyperlink :	Click here for hyperlink provided by the agency.
Last Date in Agency List :	2021-08-26

Site ID :	15466
EI ID :	10258288
EI Description :	Chemical Storage Facilities
Latitude :	34.016830
Longitude :	-118.286293
Agency Hyperlink :	Click here for hyperlink provided by the agency.
Last Date in Agency List :	2021-08-26

CIWQS - CA

Facility Name :	CALIFORNIA SCIENCE CENTER
Facility Address :	700 STATE DR, LOS ANGELES, CA 90037
County :	LOS ANGELES

Place ID :	S642825
Agency Name :	CALIFORNIA SCIENCE CENTER
Last Date in Agency List :	2023-07-14

Facility Name :	SCIENCE CTR SCH & SCIENCE EDUCATION RESOURCE CTR
Facility Address :	700 STATE DR, LOS ANGELES, CA 90037
County :	LOS ANGELES

Place ID :	S260588
Agency Name :	LOS ANGELES UNIFIED SCHOOL DISTRICT
Last Date in Agency List :	2023-07-14

ECHO

Facility Name :	ARMORY BLDG
Facility Address :	700 STATE DR, LOS ANGELES, CA 90037
County :	LOS ANGELES

Last Inspection Date :	N/R
Registry ID :	110002616447
FIPS Code :	06037
EPA Region :	09
Inspection Count :	0
Last Inspection Days :	N/R
Informal Count :	0
Last Informal Action Date :	N/R
Formal Action Count :	0

Map Id: P70
Direction: W
Distance: 0.226 mi., 1192 ft.
Elevation: 185 ft.
Relative: Lower

Site Name : CALIFORNIA SCIENCE CENTER | ARMORY BLDG | LAUSD--MANUAL ARTS NEW ES #1
700 STATE DR
LOS ANGELES, CA 90037

Database(s) : [BRS, CALEPA SITES - CA, CIWQS - CA, ECHO, EPA UST, FRS, FTTS INSP, HAZNET - CA, HIST HAZNET - CA, HIST UST - CA, HWG - CA, MANIFEST EPA, RCRA_LQG, RCRA_SQG, UST - CA] ***(cont.)***

Envirosite ID: 56762210
EPA ID: CAC000021139

ECHO ***(cont.)***

Last Formal Action Date :	N/R
Total Penalties :	0
Penalty Count :	N/R
Last Penalty Date :	N/R
Last Penalty Amount :	N/R
QTRS IN NC :	0
Programs IN SNC :	0
Current Compliance Status :	No Violation Identified
Three-Year Compliance Status :	_____
Collection Method :	ADDRESS MATCHING-HOUSE NUMBER
Reference Point :	ENTRANCE POINT OF A FACILITY OR STATION
Accuracy Meters :	50
Derived Tribes :	N/R
Derived HUC :	18070104
Derived WBD :	N/R
Derived STCTY FIPS :	06037
Derived Zip :	90037
Derived CD113 :	37
Derived CB2010 :	060372312202005
MYRTK Universe :	NNN
NPDES IDs :	N/R
CWA Permit Types :	N/R
CWA Compliance Tracking :	N/R
CWA NAICS :	N/R
CWA SICS :	N/R
CWA Inspection Count :	N/R
CWA Last Inspection Days :	N/R
CWA Informal Count :	N/R
CWA Formal Action Count :	N/R
CWA Last Formal Action Date :	N/R
CWA Penalties :	N/R
CWA Last Penalty Date :	N/R
CWA Last Penalty Amount :	N/R
CWA Quarters IN NC :	N/R
CWA Current Compliance Status :	N/R
CWA Current SNC Flag :	N
CWA 13 Quarters Compliance Status :	N/R
CWA 13 Quarters Effluent Exceedances:	N/R
CWA Three-Year QNCR Codes :	N/R
DFR URL :	Click here for hyperlink provided by the agency.
Facility SIC :	N/R
Facility NAICS :	N/R
Facility Last Inspection EPA Date :	N/R
Facility Last Inspection State Date :	N/R
Facility Last Formal Act EPA Date :	N/R
Facility Last Formal Act State Date :	N/R
Facility Last Informal Act EPA Date :	N/R
Facility Last Informal Act State Date:	N/R
Facility Federal Agency :	N/R
TRI Reporter :	N/R
Facility Imp Water Flag :	N/R
Current SNC Flag :	N

Map Id: P70
Direction: W
Distance: 0.226 mi., 1192 ft.
Elevation: 185 ft.
Relative: Lower

Site Name : CALIFORNIA SCIENCE CENTER | ARMORY BLDG | LAUSD--MANUAL ARTS NEW ES #1
700 STATE DR
LOS ANGELES, CA 90037

Database(s) : [BRS, CALEPA SITES - CA, CIWQS - CA, ECHO, EPA UST, FRS, FTTS INSP, HAZNET - CA, HIST HAZNET - CA, HIST UST - CA, HWG - CA, MANIFEST EPA, RCRA_LQG, RCRA_SQG, UST - CA] ***(cont.)***

Envirosite ID: 56762210
EPA ID: CAC000021139

ECHO ***(cont.)***

Indian County Flag :	N
Federal Flag :	N/R
US Mexico Border Flag :	N
Chesapeak Bay Flag :	N/R
AIR Flag :	N
NPDES Flag :	N
SDWIS Flag :	N
RCRA Flag :	Y
TRI Flag :	N
GHG Flag :	N
Major Flag :	N/R
Active Flag :	Y
NAA Flag :	Y
Latitude :	34.0165
Longitude :	-118.28462
Last Date in Agency List :	2023-07-21
Facility Name :	CALIFORNIA SCIENCE CENTER
Facility Address :	700 STATE DR, LOS ANGELES, CA 90037
County :	LOS ANGELES
Last Inspection Date :	N/R
Registry ID :	110002616447
FIPS Code :	06037
EPA Region :	09
Inspection Count :	0
Last Inspection Days :	N/R
Informal Count :	0
Last Informal Action Date :	N/R
Formal Action Count :	0
Last Formal Action Date :	N/R
Total Penalties :	0
Penalty Count :	N/R
Last Penalty Date :	N/R
Last Penalty Amount :	N/R
QTRS IN NC :	0
Programs IN SNC :	0
Current Compliance Status :	No Violation Identified
Three-Year Compliance Status :	_____
Collection Method :	ADDRESS MATCHING-HOUSE NUMBER
Reference Point :	ENTRANCE POINT OF A FACILITY OR STATION
Accuracy Meters :	50
Derived Tribes :	N/R
Derived HUC :	18070104
Derived WBD :	N/R
Derived STCTY FIPS :	06037
Derived Zip :	90037
Derived CD113 :	37
Derived CB2010 :	060372312202005
MYRTK Universe :	NNN

Map Id: P70
Direction: W
Distance: 0.226 mi., 1192 ft.
Elevation: 185 ft.
Relative: Lower

Site Name : CALIFORNIA SCIENCE CENTER | ARMORY BLDG | LAUSD--MANUAL ARTS NEW ES #1
700 STATE DR
LOS ANGELES, CA 90037

Database(s) : [BRS, CALEPA SITES - CA, CIWQS - CA, ECHO, EPA UST, FRS, FTTS INSP, HAZNET - CA, HIST HAZNET - CA, HIST UST - CA, HWG - CA, MANIFEST EPA, RCRA_LQG, RCRA_SQG, UST - CA] ***(cont.)***

Envirosite ID: 56762210
EPA ID: CAC000021139

ECHO ***(cont.)***

NPDES IDs :	N/R
CWA Permit Types :	N/R
CWA Compliance Tracking :	N/R
CWA NAICS :	N/R
CWA SICS :	N/R
CWA Inspection Count :	N/R
CWA Last Inspection Days :	N/R
CWA Informal Count :	N/R
CWA Formal Action Count :	N/R
CWA Last Formal Action Date :	N/R
CWA Penalties :	N/R
CWA Last Penalty Date :	N/R
CWA Last Penalty Amount :	N/R
CWA Quarters IN NC :	N/R
CWA Current Compliance Status :	N/R
CWA Current SNC Flag :	N
CWA 13 Quarters Compliance Status :	N/R
CWA 13 Quarters Effluent Exceedances:	N/R
CWA Three-Year QNCR Codes :	N/R
DFR URL :	Click here for hyperlink provided by the agency.
Facility SIC :	N/R
Facility NAICS :	N/R
Facility Last Inspection EPA Date :	N/R
Facility Last Inspection State Date :	N/R
Facility Last Formal Act EPA Date :	N/R
Facility Last Formal Act State Date :	N/R
Facility Last Informal Act EPA Date :	N/R
Facility Last Informal Act State Date:	N/R
Facility Federal Agency :	N/R
TRI Reporter :	N/R
Facility Imp Water Flag :	N/R
Current SNC Flag :	N
Indian County Flag :	N
Federal Flag :	N/R
US Mexico Border Flag :	N
Chesapeak Bay Flag :	N/R
AIR Flag :	N
NPDES Flag :	N
SDWIS Flag :	N
RCRA Flag :	Y
TRI Flag :	N
GHG Flag :	N
Major Flag :	N/R
Active Flag :	Y
NAA Flag :	Y
Latitude :	34.0165
Longitude :	-118.28462
Last Date in Agency List :	2020-02-10

Facility Name :	LAUSD--MANUAL ARTS NEW ES #1
Facility Address :	700 STATE DR., LOS ANGELES, CA 90037

Map Id: P70
Direction: W
Distance: 0.226 mi., 1192 ft.
Elevation: 185 ft.
Relative: Lower

Site Name : CALIFORNIA SCIENCE CENTER | ARMORY BLDG | LAUSD--MANUAL ARTS NEW ES #1
700 STATE DR
LOS ANGELES, CA 90037

Database(s) : [BRS, CALEPA SITES - CA, CIWQS - CA, ECHO, EPA UST, FRS, FTTS INSP, HAZNET - CA, HIST HAZNET - CA, HIST UST - CA, HWG - CA, MANIFEST EPA, RCRA_LQG, RCRA_SQG, UST - CA] ***(cont.)***

Envirosite ID: 56762210
EPA ID: CAC000021139

ECHO ***(cont.)***

County :	LOS ANGELES
Last Inspection Date :	N/R
Registry ID :	110021002868
FIPS Code :	06037
EPA Region :	09
Inspection Count :	0
Last Inspection Days :	N/R
Informal Count :	0
Last Informal Action Date :	N/R
Formal Action Count :	0
Last Formal Action Date :	N/R
Total Penalties :	0
Penalty Count :	N/R
Last Penalty Date :	N/R
Last Penalty Amount :	N/R
QTRS IN NC :	0
Programs IN SNC :	0
Current Compliance Status :	No Violation Identified
Three-Year Compliance Status :	_____
Collection Method :	ADDRESS MATCHING-HOUSE NUMBER
Reference Point :	ENTRANCE POINT OF A FACILITY OR STATION
Accuracy Meters :	50
Derived Tribes :	N/R
Derived HUC :	18070104
Derived WBD :	N/R
Derived STCTY FIPS :	06037
Derived Zip :	90037
Derived CD113 :	37
Derived CB2010 :	060372312202005
MYRTK Universe :	NNY
NPDES IDs :	N/R
CWA Permit Types :	N/R
CWA Compliance Tracking :	N/R
CWA NAICS :	N/R
CWA SICS :	N/R
CWA Inspection Count :	N/R
CWA Last Inspection Days :	N/R
CWA Informal Count :	N/R
CWA Formal Action Count :	N/R
CWA Last Formal Action Date :	N/R
CWA Penalties :	N/R
CWA Last Penalty Date :	N/R
CWA Last Penalty Amount :	N/R
CWA Quarters IN NC :	N/R
CWA Current Compliance Status :	N/R
CWA Current SNC Flag :	N
CWA 13 Quarters Compliance Status :	N/R
CWA 13 Quarters Effluent Exceedances:	N/R
CWA Three-Year QNCR Codes :	N/R
DFR URL :	Click here for hyperlink provided by the agency.

Map Id: P70
Direction: W
Distance: 0.226 mi., 1192 ft.
Elevation: 185 ft.
Relative: Lower

Site Name : CALIFORNIA SCIENCE CENTER | ARMORY BLDG | LAUSD--MANUAL ARTS NEW ES #1
700 STATE DR
LOS ANGELES, CA 90037

Database(s) : [BRS, CALEPA SITES - CA, CIWQS - CA, ECHO, EPA UST, FRS, FTTS INSP, HAZNET - CA, HIST HAZNET - CA, HIST UST - CA, HWG - CA, MANIFEST EPA, RCRA_LQG, RCRA_SQG, UST - CA] ***(cont.)***

Envirosite ID: 56762210
EPA ID: CAC000021139

ECHO ***(cont.)***

Facility SIC :	N/R
Facility NAICS :	61111 - Elementary and Secondary Schools
Facility Last Inspection EPA Date :	N/R
Facility Last Inspection State Date :	N/R
Facility Last Formal Act EPA Date :	N/R
Facility Last Formal Act State Date :	N/R
Facility Last Informal Act EPA Date :	N/R
Facility Last Informal Act State Date:	N/R
Facility Federal Agency :	N/R
TRI Reporter :	N/R
Facility Imp Water Flag :	N/R
Current SNC Flag :	N
Indian County Flag :	N
Federal Flag :	N/R
US Mexico Border Flag :	N
Chesapeak Bay Flag :	N/R
AIR Flag :	N
NPDES Flag :	N
SDWIS Flag :	N
RCRA Flag :	Y
TRI Flag :	N
GHG Flag :	N
Major Flag :	N/R
Active Flag :	Y
NAA Flag :	Y
Latitude :	34.0165
Longitude :	-118.28462
Last Date in Agency List :	2023-07-21

Facility Name :	LAUSD/MANUAL ARTS NEW ES # 1
Facility Address :	700 STATE DR., LOS ANGELES, CA 90037
County :	LOS ANGELES

Last Inspection Date :	N/R
Registry ID :	110021002868
FIPS Code :	06037
EPA Region :	09
Inspection Count :	0
Last Inspection Days :	N/R
Informal Count :	0
Last Informal Action Date :	N/R
Formal Action Count :	0
Last Formal Action Date :	N/R
Total Penalties :	0
Penalty Count :	N/R
Last Penalty Date :	N/R
Last Penalty Amount :	N/R
QTRS IN NC :	0
Programs IN SNC :	0
Current Compliance Status :	No Violation Identified

Map Id: P70
Direction: W
Distance: 0.226 mi., 1192 ft.
Elevation: 185 ft.
Relative: Lower

Site Name : CALIFORNIA SCIENCE CENTER | ARMORY BLDG | LAUSD--MANUAL ARTS NEW ES #1
700 STATE DR
LOS ANGELES, CA 90037

Database(s) : [BRS, CALEPA SITES - CA, CIWQS - CA, ECHO, EPA UST, FRS, FTTS INSP, HAZNET - CA, HIST HAZNET - CA, HIST UST - CA, HWG - CA, MANIFEST EPA, RCRA_LQG, RCRA_SQG, UST - CA] ***(cont.)***

Envirosite ID: 56762210
EPA ID: CAC000021139

ECHO ***(cont.)***

Three-Year Compliance Status :	_____
Collection Method :	ADDRESS MATCHING-HOUSE NUMBER
Reference Point :	ENTRANCE POINT OF A FACILITY OR STATION
Accuracy Meters :	50
Derived Tribes :	N/R
Derived HUC :	18070104
Derived WBD :	N/R
Derived STCTY FIPS :	06037
Derived Zip :	90037
Derived CD113 :	37
Derived CB2010 :	060372312202005
MYRTK Universe :	NNY
NPDES IDs :	N/R
CWA Permit Types :	N/R
CWA Compliance Tracking :	N/R
CWA NAICS :	N/R
CWA SICS :	N/R
CWA Inspection Count :	N/R
CWA Last Inspection Days :	N/R
CWA Informal Count :	N/R
CWA Formal Action Count :	N/R
CWA Last Formal Action Date :	N/R
CWA Penalties :	N/R
CWA Last Penalty Date :	N/R
CWA Last Penalty Amount :	N/R
CWA Quarters IN NC :	N/R
CWA Current Compliance Status :	N/R
CWA Current SNC Flag :	N
CWA 13 Quarters Compliance Status :	N/R
CWA 13 Quarters Effluent Exceedances:	N/R
CWA Three-Year QNCR Codes :	N/R
DFR URL :	Click here for hyperlink provided by the agency.
Facility SIC :	N/R
Facility NAICS :	61111 - Elementary and Secondary Schools
Facility Last Inspection EPA Date :	N/R
Facility Last Inspection State Date :	N/R
Facility Last Formal Act EPA Date :	N/R
Facility Last Formal Act State Date :	N/R
Facility Last Informal Act EPA Date :	N/R
Facility Last Informal Act State Date:	N/R
Facility Federal Agency :	N/R
TRI Reporter :	N/R
Facility Imp Water Flag :	N/R
Current SNC Flag :	N
Indian County Flag :	N
Federal Flag :	N/R
US Mexico Border Flag :	N
Chesapeak Bay Flag :	N/R
AIR Flag :	N
NPDES Flag :	N
SDWIS Flag :	N
RCRA Flag :	Y

Map Id: P70
Direction: W
Distance: 0.226 mi., 1192 ft.
Elevation: 185 ft.
Relative: Lower

Site Name : CALIFORNIA SCIENCE CENTER | ARMORY BLDG | LAUSD--MANUAL ARTS NEW ES #1
700 STATE DR
LOS ANGELES, CA 90037

Database(s) : [BRS, CALEPA SITES - CA, CIWQS - CA, ECHO, EPA UST, FRS, FTTS INSP, HAZNET - CA, HIST HAZNET - CA, HIST UST - CA, HWG - CA, MANIFEST EPA, RCRA_LQG, RCRA_SQG, UST - CA] ***(cont.)***

Envirosite ID: 56762210
EPA ID: CAC000021139

ECHO ***(cont.)***

TRI Flag :	N
GHG Flag :	N
Major Flag :	N/R
Active Flag :	Y
NAA Flag :	Y
Latitude :	34.0165
Longitude :	-118.28462
Last Date in Agency List :	2020-02-10

EPA UST

Facility Name :	CALIFORNIA SCIENCE CENTER
Facility Address :	700 STATE DR, LOS ANGELES, California 90037
County :	N/R
Facility ID :	CA10258288
Facility Status :	Open UST(s)
Open USTs :	1
Closed USTs :	N/R
Temporarily Out of Service USTs :	N/R
Date of Last Inspection :	N/R
EPA Region :	9
Tribe :	N/R
Facility ID 2 :	N/R
Latitude :	34.0169529868369
Longitude :	-118.283388017809
Last Date in Agency List :	2024-05-22

Tank Details

Tank ID :	CA10258288-001_A Stand-alone Tank_1
Tank Status :	Open
Installation Date :	2008-04-29
Removal Date :	N/R
Capacity :	10000
Substances :	Diesel
Tank Wall Type :	Double Wall

FRS

Facility Name :	ARMORY BLDG
Facility Address :	700 STATE DR, LOS ANGELES, CA 90037
County :	LOS ANGELES

Site Details

Registry ID :	110002616447
FRS Facility URL :	Click here for hyperlink provided by the agency.

Map Id: P70
Direction: W
Distance: 0.226 mi., 1192 ft.
Elevation: 185 ft.
Relative: Lower

Site Name : CALIFORNIA SCIENCE CENTER | ARMORY BLDG | LAUSD--MANUAL ARTS NEW ES #1
700 STATE DR
LOS ANGELES, CA 90037

Database(s) : [BRS, CALEPA SITES - CA, CIWQS - CA, ECHO, EPA UST, FRS, FTTS INSP, HAZNET - CA, HIST HAZNET - CA, HIST UST - CA, HWG - CA, MANIFEST EPA, RCRA_LQG, RCRA_SQG, UST - CA] ***(cont.)***

Envirosite ID: 56762210
EPA ID: CAC000021139

FRS ***(cont.)***

Last Date in Agency List : 2024-05-20

Source Description

Source Description :

The California Environmental Protection Agency (CalEPA) has recently implemented a new data warehouse system (nSite). This data warehouse combines and merges facility and site information from five different systems managed within CalEPA. The five systems are: California Environmental Reporting System (CERS), EnviroStor, GeoTracker, California Integrated Water Quality System (CIWQS), and Toxic Release Inventory (TRI).
HWTS-DATAMART provides California with information on hazardous waste shipments for generators, transporters, and treatment, storage, and disposal facilities.
NCDB supports implementation of the Federal Insecticide, Fungicide, and Rodenticide Act (FIFRA) and the Toxic Substances Control Act (TSCA). The system tracks inspections in regions and states with cooperative agreements, enforcement actions, and settlements.

Source Description :

RCRAInfo is EPA's comprehensive information system that supports the Resource Conservation and Recovery Act (RCRA) of 1976 and the Hazardous and Solid Waste Amendments (HSWA) of 1984 through the tracking of events and activities related to facilities that generate, transport, and treat, store, or dispose of hazardous waste. RCRAInfo allows RCRA program staff to track the notification, permit, compliance, and corrective action activities required under RCRA. RCRAInfo also supports generation of the National Hazardous Waste Biennial Report. All generators and treatment, storage, and disposal facilities who handle hazardous waste are required to report to the EPA Administrator at least once every two years to support creation of the Biennial Report.

FRS Environmental Interest

Source and System ID : CA-ENVIROVIEW - 15466
HWTS-DATAMART - CA0000283739
NCDB - I09#200309259ST-6 1
RCRAINFO - CA0000283739

Facility Name : LAUSD--MANUAL ARTS NEW ES #1
Facility Address : 700 STATE DR., LOS ANGELES, CA 90037
County : LOS ANGELES

Site Details

Registry ID : 110021002868
FRS Facility URL : Click here for hyperlink provided by the agency.
Last Date in Agency List : 2024-05-20

Map Id: P70
Direction: W
Distance: 0.226 mi., 1192 ft.
Elevation: 185 ft.
Relative: Lower

Site Name : CALIFORNIA SCIENCE CENTER | ARMORY BLDG | LAUSD--MANUAL ARTS NEW ES #1
700 STATE DR
LOS ANGELES, CA 90037

Database(s) : [BRS, CALEPA SITES - CA, CIWQS - CA, ECHO, EPA UST, FRS, FTTS INSP, HAZNET - CA, HIST HAZNET - CA, HIST UST - CA, HWG - CA, MANIFEST EPA, RCRA_LQG, RCRA_SQG, UST - CA] ***(cont.)***

Envirosite ID: 56762210
EPA ID: CAC000021139

FRS ***(cont.)***

Source Description

Source Description :

All generators and treatment, storage, and disposal (TSD) facilities who handle hazardous waste are required to report to the EPA Administrator at least once every two years. The data collected is used to create the National Biennial Resource Conservation and Recovery Act (RCRA) Hazardous Waste Report. This data is processed within the RCRA Information (RCRAInfo) database.

Source Description :

RCRAInfo is EPA's comprehensive information system that supports the Resource Conservation and Recovery Act (RCRA) of 1976 and the Hazardous and Solid Waste Amendments (HSWA) of 1984 through the tracking of events and activities related to facilities that generate, transport, and treat, store, or dispose of hazardous waste. RCRAInfo allows RCRA program staff to track the notification, permit, compliance, and corrective action activities required under RCRA. RCRAInfo also supports generation of the National Hazardous Waste Biennial Report. All generators and treatment, storage, and disposal facilities who handle hazardous waste are required to report to the EPA Administrator at least once every two years to support creation of the Biennial Report.

FRS Environmental Interest

Source and System ID :	RCRAINFO - CAO000283739

FTTS INSP

Inspection Date :	2003-09-25
Inspection Number :	200309259ST-6 1
Inspection Name :	K.FRAZIER,D.WISHAN
Investigation Type :	L2S
Reason :	NSS
Facility :	CO
Action :	N
Legislation :	T
Region :	09

HAZNET - CA

Facility Name :	1X CA MUSEUM OF SCIENCE & INDUSTRY
Facility Address :	700 STATE DR, LOS ANGELES, CA 90037
County :	LOS ANGELES

Site Details

Generator EPA ID :	CAC000021139
Active :	Inactive
Category :	STATE
Facility Types :	N/R
Type :	TEMPORARY

Map Id: P70
Direction: W
Distance: 0.226 mi., 1192 ft.
Elevation: 185 ft.
Relative: Lower

Site Name : CALIFORNIA SCIENCE CENTER | ARMORY BLDG | LAUSD--MANUAL ARTS NEW ES #1
700 STATE DR
LOS ANGELES, CA 90037

Database(s) : [BRS, CALEPA SITES - CA, CIWQS - CA, ECHO, EPA UST, FRS, FTTS INSP, HAZNET - CA, HIST HAZNET - CA, HIST UST - CA, HWG - CA, MANIFEST EPA, RCRA_LQG, RCRA_SQG, UST - CA] ***(cont.)***

Envirosite ID: 56762210
EPA ID: CAC000021139

HAZNET - CA ***(cont.)***

Contact Name :	N/R
Contact Phone :	N/R
Facility Mailing Address :	700 STATE DR, LOS ANGELES, CA 900370000
Latitude :	34.01656922
Longitude :	-118.28468719
Agency Hyperlink :	Click here for hyperlink provided by the agency.
Last Date in Agency List :	2021-07-08

Facility Name :	CALIFORNIA MUSEUM OF SCIENCE & INDSUTRY
Facility Address :	700 STATE DR, LOS ANGELES, CA 90037
County :	LOS ANGELES

Site Details

Generator EPA ID :	CAC002136529
Active :	Inactive
Category :	STATE
Facility Types :	N/R
Type :	TEMPORARY
Contact Name :	N/R
Contact Phone :	N/R
Facility Mailing Address :	700 STATE DR, LOS ANGELES, CA 900371237
Latitude :	34.01656922
Longitude :	-118.28468719
Agency Hyperlink :	Click here for hyperlink provided by the agency.
Last Date in Agency List :	2021-07-08

Waste Generator Details

State Waste :	1999: 551 - Laboratory waste chemicals, 0.115 tons to CAD050806850

Facility Name :	CALIFORNIA SCIENCE CENTER
Facility Address :	700 STATE DR, LOS ANGELES, CA 90037
County :	LOS ANGELES

Site Details

Generator EPA ID :	CAC002638549
Active :	Inactive
Category :	STATE
Facility Types :	N/R
Type :	TEMPORARY
Contact Name :	N/R
Contact Phone :	N/R
Facility Mailing Address :	700 STATE DR, LOS ANGELES, CA 90037
Latitude :	34.01656922

Map Id: P70
Direction: W
Distance: 0.226 mi., 1192 ft.
Elevation: 185 ft.
Relative: Lower

Site Name : CALIFORNIA SCIENCE CENTER | ARMORY BLDG | LAUSD--MANUAL ARTS NEW ES #1
700 STATE DR
LOS ANGELES, CA 90037

Database(s) : [BRS, CALEPA SITES - CA, CIWQS - CA, ECHO, EPA UST, FRS, FTTS INSP, HAZNET - CA, HIST HAZNET - CA, HIST UST - CA, HWG - CA, MANIFEST EPA, RCRA_LQG, RCRA_SQG, UST - CA] ***(cont.)***

Envirosite ID: 56762210
EPA ID: CAC000021139

HAZNET - CA ***(cont.)***

Longitude :	-118.28468719
Agency Hyperlink :	Click here for hyperlink provided by the agency.
Last Date in Agency List :	2021-07-08

Waste Generator Details

State Waste :	2009: 134 - Aqueous solution with total organic residues less than 10 percent, 0.0042 tons to CAT080013352

Site Details

Generator EPA ID :	CA0000283739
Active :	Active
Category :	FEDERAL
Facility Types :	N/R
Type :	PERMANENT
Contact Name :	N/R
Contact Phone :	N/R
Facility Mailing Address :	700 EXPOSITION PARK DRIVE, LOS ANGELES, CA 900370000
Latitude :	34.01656922
Longitude :	-118.28468719
Agency Hyperlink :	Click here for hyperlink provided by the agency.
Last Date in Agency List :	2021-07-08

Waste Generator Details

Details for this site have been truncated due to the large number of available details for this site within this dataset. For the complete details for this site, contact your Envirosite account representative for a complimentary site report containing all of the details available.

State Waste :	2015: 181 - Other inorganic solid waste, 0.0025 tons to CAD028409019 2015: 352 - Other organic solids, 0.0025 tons to CAD028409019 2015: 551 - Laboratory waste chemicals, 0.0125 tons to CAD028409019 2015: 214 - Unspecified solvent mixture, 0.0025 tons to NVD980895338 2010: 141 - Off-specification, aged or surplus inorganics, 0.10425 tons to CAD028409019 2004: 181 - Other inorganic solid waste, 2.075 tons to CAD088504881 2004: 352 - Other organic solids, 0.45 tons to CAT080033681 2004: N/R - Blank or unknown, tons to CAD088504881 2004: 151 - Asbestos containing waste, 13.4848 tons to CAD009007626 2003: 221 - Waste oil and mixed oil, 2.28 tons to CAT080013352 2003: 181 - Other inorganic solid waste, 3.5 tons to CAD088504881 2003: 181 - Other inorganic solid waste, 16.856 tons to NVT330010000 2003: 151 - Asbestos containing waste, 1.6856 tons to CAD009007626 2002: 343 - Unspecified organic liquid mixture, 0.187 tons to AZD980892731

Map Id: P70
Direction: W
Distance: 0.226 mi., 1192 ft.
Elevation: 185 ft.
Relative: Lower

Site Name : CALIFORNIA SCIENCE CENTER | ARMORY BLDG | LAUSD--MANUAL ARTS NEW ES #1
700 STATE DR
LOS ANGELES, CA 90037

Database(s) : [BRS, CALEPA SITES - CA, CIWQS - CA, ECHO, EPA UST, FRS, FTTS INSP, HAZNET - CA, HIST HAZNET - CA, HIST UST - CA, HWG - CA, MANIFEST EPA, RCRA_LQG, RCRA_SQG, UST - CA] ***(cont.)***

Envirosite ID: 56762210
EPA ID: CAC000021139

HAZNET - CA ***(cont.)***

2002: 223 - Unspecified oil-containing waste, 0.834 tons to AZD980892731
2002: 221 - Waste oil and mixed oil, 0.114 tons to CAT080013352
2002: 291 - Latex waste, 1.0008 tons to AZD980892731
2002: 331 - Off-specification, aged or surplus organics, 3.0296 tons to AZD980892731
2002: 151 - Asbestos containing waste, 25.284 tons to AZC950823111
2002: 352 - Other organic solids, 0.25 tons to CAT080033681
2001: N/R - Blank or unknown, 33.712 tons to CAD009007676
1998: 135 - Unspecified aqueous solution, 0.609 tons to CAD008488025
1998: 551 - Laboratory waste chemicals, 0.139 tons to CAD044429835
1998: 135 - Unspecified aqueous solution, 0.462 tons to CAD044429835
1998: 135 - Unspecified aqueous solution, 0.231 tons to CAD008488025
1997: 135 - Unspecified aqueous solution, 1.617 tons to CAD008488025
1997: 131 - Aqueous solution (2 < pH < 12.5) containing reactive anions ..., 0.688 tons to CAD008488025
1996: 551 - Laboratory waste chemicals, 0.1251 tons to UTD981552177
1996: 135 - Unspecified aqueous solution, 1.386 tons to CAD008488025
1996: 181 - Other inorganic solid waste, 0.2293 tons to CAD008488025

Site Details

Generator EPA ID :	CAC002209161
Active :	Inactive
Category :	STATE
Facility Types :	N/R
Type :	TEMPORARY
Contact Name :	N/R
Contact Phone :	N/R
Facility Mailing Address :	700 STATE DR, LOS ANGELES, CA 900370000
Latitude :	34.01656922
Longitude :	-118.28468719
Agency Hyperlink :	Click here for hyperlink provided by the agency.
Last Date in Agency List :	2021-07-08

Waste Generator Details

State Waste :

2000: 221 - Waste oil and mixed oil, 0.209 tons to CAT080022148
2000: 352 - Other organic solids, 0.075 tons to CAT080022148
2000: 214 - Unspecified solvent mixture, 0.2005 tons to CAT080022148
2000: 331 - Off-specification, aged or surplus organics, 0.1815 tons to CAT080022148
2000: 791 - Liquids with pH <= 2, 0.0208 tons to CAT080022148
2000: 232 - Pesticides and other waste associated with pesticide production, 0.015 tons to CAT080022148

Facility Name :	LAUSD/MANUAL ARTS NEW ES # 1
Facility Address :	700 STATE DR., LOS ANGELES, CA 90037

Map Id: P70
Direction: W
Distance: 0.226 mi., 1192 ft.
Elevation: 185 ft.
Relative: Lower

Site Name : CALIFORNIA SCIENCE CENTER | ARMORY BLDG | LAUSD--MANUAL ARTS NEW ES #1
700 STATE DR
LOS ANGELES, CA 90037

Database(s) : [BRS, CALEPA SITES - CA, CIWQS - CA, ECHO, EPA UST, FRS, FTTS INSP, HAZNET - CA, HIST HAZNET - CA, HIST UST - CA, HWG - CA, MANIFEST EPA, RCRA_LQG, RCRA_SQG, UST - CA] ***(cont.)***

Envirosite ID: 56762210
EPA ID: CAC000021139

HAZNET - CA ***(cont.)***

County : LOS ANGELES

Site Details
Generator EPA ID : CAO000283739
Active : Active
Category : FEDERAL
Facility Types : N/R
Type : PERMANENT
Contact Name : N/R
Contact Phone : N/R
Facility Mailing Address : 333 S BEAUDRY AVE FL 21, LOS ANGELES, CA 900170000
Latitude : 34.01656938
Longitude : -118.28468734
Agency Hyperlink : Click here for hyperlink provided by the agency.
Last Date in Agency List : 2021-07-08

Facility Name : PECORARO INC
Facility Address : 700 STATE DR, LOS ANGELES, CA 90037
County : LOS ANGELES

Site Details
Generator EPA ID : CAC002642109
Active : Inactive
Category : STATE
Facility Types : N/R
Type : TEMPORARY
Contact Name : N/R
Contact Phone : N/R
Facility Mailing Address : 501 W BROADWAY STE A, SAN DIEGO, CA 921013562
Latitude : 34.01656922
Longitude : -118.28468719
Agency Hyperlink : Click here for hyperlink provided by the agency.
Last Date in Agency List : 2021-07-08

Facility Name : PECORERO INC
Facility Address : 700 STATE DR, LOS ANGELES, CA 90037
County : LOS ANGELES

Site Details
Generator EPA ID : CAC002634382
Active : Inactive
Category : STATE
Facility Types : N/R

Map Id: P70
Direction: W
Distance: 0.226 mi., 1192 ft.
Elevation: 185 ft.
Relative: Lower

Site Name : CALIFORNIA SCIENCE CENTER | ARMORY BLDG | LAUSD--MANUAL ARTS NEW ES #1
700 STATE DR
LOS ANGELES, CA 90037

Database(s) : [BRS, CALEPA SITES - CA, CIWQS - CA, ECHO, EPA UST, FRS, FTTS INSP, HAZNET - CA, HIST HAZNET - CA, HIST UST - CA, HWG - CA, MANIFEST EPA, RCRA_LQG, RCRA_SQG, UST - CA] ***(cont.)***

Envirosite ID: 56762210
EPA ID: CAC000021139

HAZNET - CA ***(cont.)***

Type :	TEMPORARY
Contact Name :	N/R
Contact Phone :	N/R
Facility Mailing Address :	501 W BROADWAY STE A, SAN DIEGO, CA 921013562
Latitude :	34.01656922
Longitude :	-118.28468719
Agency Hyperlink :	Click here for hyperlink provided by the agency.
Last Date in Agency List :	2021-07-08

HIST HAZNET - CA

Facility Name :	1X CA MUSEUM OF SCIENCE & INDUSTRY
Facility Address :	700 STATE DR, LOS ANGELES, 90037
ID Number :	CAC000021139
Last Date in Agency List :	2014-11-17

HIST UST - CA

Facility Name :	CALIFORNIA MUSEUM OF SCIENCE AND
Facility Address :	700 STATE DRIVE, LOS ANGELES, 90037
County :	Los Angeles
PDF Link :	Click here for hyperlink provided by the agency.

HWG - CA

Facility Name :	1X CA MUSEUM OF SCIENCE & INDUSTRY
Facility Address :	700 STATE DR, LOS ANGELES, CA 90037
County :	LOS ANGELES
EPA ID :	CAC000021139
Status :	Inactive
Category :	STATE
Type :	TEMPORARY
Facility Type :	N/R
Mailing Address :	700 STATE DR, LOS ANGELES, CA 900370000
Owner Name :	N/R
Owner Address :	N/A
Operator Name :	RICHARD AQUINO
Operator Address :	N/A
Latitude :	34.016529
Longitude :	-118.285116
Facility Name :	CALIFORNIA MUSEUM OF SCIENCE & INDSUTRY
Facility Address :	700 STATE DR, LOS ANGELES, CA 90037
County :	LOS ANGELES

Map Id: P70
Direction: W
Distance: 0.226 mi., 1192 ft.
Elevation: 185 ft.
Relative: Lower

Site Name : CALIFORNIA SCIENCE CENTER | ARMORY BLDG | LAUSD--MANUAL ARTS NEW ES #1
700 STATE DR
LOS ANGELES, CA 90037

Database(s) : [BRS, CALEPA SITES - CA, CIWQS - CA, ECHO, EPA UST, FRS, FTTS INSP, HAZNET - CA, HIST HAZNET - CA, HIST UST - CA, HWG - CA, MANIFEST EPA, RCRA_LQG, RCRA_SQG, UST - CA] ***(cont.)***

Envirosite ID: 56762210
EPA ID: CAC000021139

HWG - CA ***(cont.)***

EPA ID :	CAC002136529
Status :	Inactive
Category :	STATE
Type :	TEMPORARY
Facility Type :	N/R
Mailing Address :	700 STATE DR, LOS ANGELES, CA 900371237
Owner Name :	STATE AND CONSUMER SERVICES AG
Owner Address :	915 CAPITOL MALL ROOM 200, LOS ANGELES, CA 958140000
Operator Name :	ELIZABETH OROZCO
Operator Address :	700 STATE DR, LOS ANGELES, CA 900370000
Latitude :	34.016529
Longitude :	-118.285116
Facility Name :	CALIFORNIA SCIENCE CENTER
Facility Address :	700 STATE DR, LOS ANGELES, CA 90037
County :	LOS ANGELES
EPA ID :	CAC002638549
Status :	Inactive
Category :	STATE
Type :	TEMPORARY
Facility Type :	N/R
Mailing Address :	700 STATE DR, LOS ANGELES, CA 90037
Owner Name :	CALIFORNIA SCIENCE CENTER
Owner Address :	700 STATE DR, LOS ANGELES, CA 90037
Operator Name :	JOHN FUNKHOUSER
Operator Address :	700 STATE DR, LOS ANGELES, CA 90037
Latitude :	34.01641
Longitude :	-118.2861
EPA ID :	CAC002209161
Status :	Inactive
Category :	STATE
Type :	TEMPORARY
Facility Type :	N/R
Mailing Address :	700 STATE DR, LOS ANGELES, CA 900370000
Owner Name :	CALIFORNIA SCIENCE CENTER
Owner Address :	700 STATE DR, LOS ANGELES, CA 900370000
Operator Name :	WILLIAM MALONEY
Operator Address :	700 STATE DR, LOS ANGELES, CA 900370000
Latitude :	34.016529
Longitude :	-118.285116
EPA ID :	CA0000283739
Status :	Active
Category :	FEDERAL
Type :	PERMANENT

Map Id: P70
Direction: W
Distance: 0.226 mi., 1192 ft.
Elevation: 185 ft.
Relative: Lower

Site Name : CALIFORNIA SCIENCE CENTER | ARMORY BLDG | LAUSD--MANUAL ARTS NEW ES #1
700 STATE DR
LOS ANGELES, CA 90037

Database(s) : [BRS, CALEPA SITES - CA, CIWQS - CA, ECHO, EPA UST, FRS, FTTS INSP, HAZNET - CA, HIST HAZNET - CA, HIST UST - CA, HWG - CA, MANIFEST EPA, RCRA_LQG, RCRA_SQG, UST - CA] ***(cont.)***

Envirosite ID: 56762210
EPA ID: CAC000021139

HWG - CA ***(cont.)***

Facility Type :	N/R
Mailing Address :	700 EXPOSITION PARK DRIVE, LOS ANGELES, CA 900370000
Owner Name :	CALIFORNIA NATURAL RESOURCE AGENCY
Owner Address :	1416 NINTH STREET, SUITE 1311, SACRAMENTO, CA 958140000
Operator Name :	C STOKES
Operator Address :	700 EXPOSITION PARK DR, LOS ANGELES, CA 90037
Latitude :	34.01651
Longitude :	-118.2861

Facility Name :	LAUSD/MANUAL ARTS NEW ES # 1
Facility Address :	700 STATE DR., LOS ANGELES, CA 90037
County :	LOS ANGELES

EPA ID :	CAO000283739
Status :	Inactive
Category :	FEDERAL
Type :	PERMANENT
Facility Type :	N/R
Mailing Address :	333 S BEAUDRY AVE FL 21, LOS ANGELES, CA 900170000
Owner Name :	LOS ANGELES UNIFIED SCHOOL DISTRICT
Owner Address :	333 S BEAUDRY AVE FL 21, LOS ANGELES, CA 900170000
Operator Name :	SAMANTHA HAN
Operator Address :	333 S. BEAUDRY AVE, 21ST FLOOR, LOS ANGELES, CA 90017
Latitude :	34.01651
Longitude :	-118.2861

Facility Name :	PECORARO INC
Facility Address :	700 STATE DR, LOS ANGELES, CA 90037
County :	LOS ANGELES

EPA ID :	CAC002642109
Status :	Inactive
Category :	STATE
Type :	TEMPORARY
Facility Type :	N/R
Mailing Address :	501 W BROADWAY STE A, SAN DIEGO, CA 921013562
Owner Name :	PECORARO INC
Owner Address :	501 W BROADWAY STE A, SAN DIEGO, CA 921013562
Operator Name :	JACK PECORARO
Operator Address :	501 W BROADWAY STE A, SAN DIEGO, CA 921013562
Latitude :	34.01651
Longitude :	-118.2861

Facility Name :	PECORERO INC
Facility Address :	700 STATE DR, LOS ANGELES, CA 90037
County :	LOS ANGELES

Map Id: P70
Direction: W
Distance: 0.226 mi., 1192 ft.
Elevation: 185 ft.
Relative: Lower

Site Name : CALIFORNIA SCIENCE CENTER | ARMORY BLDG | LAUSD--MANUAL ARTS NEW ES #1
700 STATE DR
LOS ANGELES, CA 90037

Database(s) : [BRS, CALEPA SITES - CA, CIWQS - CA, ECHO, EPA UST, FRS, FTTS INSP, HAZNET - CA, HIST HAZNET - CA, HIST UST - CA, HWG - CA, MANIFEST EPA, RCRA_LQG, RCRA_SQG, UST - CA] ***(cont.)***

Envirosite ID: 56762210
EPA ID: CAC000021139

HWG - CA ***(cont.)***

EPA ID :	CAC002634382
Status :	Inactive
Category :	STATE
Type :	TEMPORARY
Facility Type :	N/R
Mailing Address :	501 W BROADWAY STE A, SAN DIEGO, CA 921013562
Owner Name :	PECORERO INC
Owner Address :	501 W BROADWAY STE A, SAN DIEGO, CA 921013562
Operator Name :	JACK FIGUERERO
Operator Address :	501 W BROADWAY STE A, SAN DIEGO, CA 921013562
Latitude :	34.01641
Longitude :	-118.2861

MANIFEST EPA

Manifest Details

Details for this site have been truncated due to the large number of available details for this site within this dataset. For the complete details for this site, contact your Envirosite account representative for a complimentary site report containing all of the details available.

Manifest Number :	022620608JJK
Shipped Date :	2022-06-07
Updated Date :	2022-07-05
Received Date :	2022-06-07
Status :	Signed
Generator ID :	CA0000283739
Generator Name :	ARMORY BLDG
Generator Address :	700 STATE DR, LOS ANGELES, CA 90037
Generator Mailing :	1449 S SAN PEDRO ST, LOS ANGELES, CA 90015
Generator Contact :	N/R
Destination ID :	CAT080013352
Destination Name :	WORLD OIL RECYCLING
Destination Mailing :	2000 N. ALAMEDA STREET CA90222 CA037US 2000, COMPTON, CA 90222
Destination Address :	2000 N. ALAMEDA STREET, COMPTON, CA 90222-0000
Destination Contact :	N/R
Submission Type :	DataImage5Copy
Origin Type :	Service
Manifest Residue :	N
Rejection :	N
Last Date in Agency List :	2024-02-14

Waste Details

Waste Line Number :	1
Is DOT Hazardous :	N
DOT ID Number :	N/R
DOT Information :	N/R
Non Waste Description :	NON-RCRA HAZARDOUS WASTE, LIQUID (MIXED OIL/WASTE OIL)

Map Id: P70
Direction: W
Distance: 0.226 mi., 1192 ft.
Elevation: 185 ft.
Relative: Lower

Site Name : CALIFORNIA SCIENCE CENTER | ARMORY BLDG | LAUSD--MANUAL ARTS NEW ES #1
700 STATE DR
LOS ANGELES, CA 90037

Database(s) : [BRS, CALEPA SITES - CA, CIWQS - CA, ECHO, EPA UST, FRS, FTTS INSP, HAZNET - CA, HIST HAZNET - CA, HIST UST - CA, HWG - CA, MANIFEST EPA, RCRA_LQG, RCRA_SQG, UST - CA] ***(cont.)***

Envirosite ID: 56762210
EPA ID: CAC000021139

MANIFEST EPA ***(cont.)***

Quantity :	220 Gallons
Quantity Tons, Acute, Non-Acute :	0.9174312, 0, 0.9174312
Quantity Kg, Acute, Non-Acute :	0, 832.13763
Quantity Tons, Haz, Non-Haz :	0, 0.9174312
Quantity Kg, Haz, Non-Haz :	0, 832.13763
Management Method :	H039 - OTHER RECOVERY OR RECLAMATION FOR REUSE
Is EPA Waste :	N
Federal Code :	N/R
State Code :	CA - 221

Manifest Details

Manifest Number :	022620608JJK
Shipped Date :	2022-06-07
Updated Date :	2022-07-05
Received Date :	2022-06-07
Status :	Signed
Generator ID :	CA0000283739
Generator Name :	ARMORY BLDG
Generator Address :	700 STATE DR, LOS ANGELES, CA 90037
Generator Mailing :	1449 S SAN PEDRO ST, LOS ANGELES, CA 90015
Generator Contact :	N/R
Destination ID :	CAT080013352
Destination Name :	WORLD OIL RECYCLING
Destination Mailing :	2000 N. ALAMEDA STREET CA90222 CA037US 2000, COMPTON, CA 90222
Destination Address :	2000 N. ALAMEDA STREET, COMPTON, CA 90222-0000
Destination Contact :	N/R
Submission Type :	DataImage5Copy
Origin Type :	Service
Manifest Residue :	N
Rejection :	N
Last Date in Agency List :	2023-09-21

Waste Details

Waste Line Number :	1
Is DOT Hazardous :	N
DOT ID Number :	N/R
DOT Information :	N/R
Non Waste Description :	NON-RCRA HAZARDOUS WASTE, LIQUID (MIXED OIL/WASTE OIL)
Quantity :	220 Gallons
Quantity Tons, Acute, Non-Acute :	0.9174312, 0, 0.9174312
Quantity Kg, Acute, Non-Acute :	0, 832.13763
Quantity Tons, Haz, Non-Haz :	0, 0.9174312
Quantity Kg, Haz, Non-Haz :	0, 832.13763
Management Method :	H039 - OTHER RECOVERY OR RECLAMATION FOR REUSE
Is EPA Waste :	N
Federal Code :	N/R

Map Id: P70
Direction: W
Distance: 0.226 mi., 1192 ft.
Elevation: 185 ft.
Relative: Lower

Site Name : CALIFORNIA SCIENCE CENTER | ARMORY BLDG | LAUSD--MANUAL ARTS NEW ES #1
700 STATE DR
LOS ANGELES, CA 90037

Database(s) : [BRS, CALEPA SITES - CA, CIWQS - CA, ECHO, EPA UST, FRS, FTTS INSP, HAZNET - CA, HIST HAZNET - CA, HIST UST - CA, HWG - CA, MANIFEST EPA, RCRA_LQG, RCRA_SQG, UST - CA] ***(cont.)***

Envirosite ID: 56762210
EPA ID: CAC000021139

MANIFEST EPA ***(cont.)***

State Code : CA - 221

Manifest Details

Manifest Number :	022620609JJK
Shipped Date :	2022-06-07
Updated Date :	2022-07-05
Received Date :	2022-06-07
Status :	Signed
Generator ID :	CA0000283739
Generator Name :	ARMORY BLDG
Generator Address :	700 STATE DR, LOS ANGELES, CA 90037
Generator Mailing :	1416 NORTH STREET SUITE 1311, Sacramento, CA 95814
Generator Contact :	N/R
Destination ID :	CAT080013352
Destination Name :	WORLD OIL RECYCLING
Destination Mailing :	2000 N. ALAMEDA STREET CA90222 CA037US 2000, COMPTON, CA 90222
Destination Address :	2000 N. ALAMEDA STREET, COMPTON, CA 90222-0000
Destination Contact :	N/R
Submission Type :	DataImage5Copy
Origin Type :	Service
Manifest Residue :	N
Rejection :	N
Last Date in Agency List :	2024-02-14

Waste Details

Waste Line Number :	1
Is DOT Hazardous :	N
DOT ID Number :	N/R
DOT Information :	N/R
Non Waste Description :	NON RCRA HAZARDOUS WASTE SOLID (OILY DEBRIS & PPE)
Quantity :	300 Pounds
Quantity Tons, Acute, Non-Acute :	0.15, 0, 0.15
Quantity Kg, Acute, Non-Acute :	0, 136.0545
Quantity Tons, Haz, Non-Haz :	0, 0.15
Quantity Kg, Haz, Non-Haz :	0, 136.0545
Management Method :	H100 - PHYSICAL TREATMENT ONLY
Is EPA Waste :	N
Federal Code :	N/R
State Code :	CA - 352

Manifest Details

Manifest Number :	022620609JJK
Shipped Date :	2022-06-07
Updated Date :	2022-07-05

Map Id: P70
Direction: W
Distance: 0.226 mi., 1192 ft.
Elevation: 185 ft.
Relative: Lower

Site Name : CALIFORNIA SCIENCE CENTER | ARMORY BLDG | LAUSD--MANUAL ARTS NEW ES #1
700 STATE DR
LOS ANGELES, CA 90037

Database(s) : [BRS, CALEPA SITES - CA, CIWQS - CA, ECHO, EPA UST, FRS, FTTS INSP, HAZNET - CA, HIST HAZNET - CA, HIST UST - CA, HWG - CA, MANIFEST EPA, RCRA_LQG, RCRA_SQG, UST - CA] ***(cont.)***

Envirosite ID: 56762210
EPA ID: CAC000021139

MANIFEST EPA ***(cont.)***

Received Date :	2022-06-07
Status :	Signed
Generator ID :	CA0000283739
Generator Name :	ARMORY BLDG
Generator Address :	700 STATE DR, LOS ANGELES, CA 90037
Generator Mailing :	1416 NORTH STREET SUITE 1311, Sacramento, CA 95814
Generator Contact :	N/R
Destination ID :	CAT080013352
Destination Name :	WORLD OIL RECYCLING
Destination Mailing :	2000 N. ALAMEDA STREET CA90222 CA037US 2000, COMPTON, CA 90222
Destination Address :	2000 N. ALAMEDA STREET, COMPTON, CA 90222-0000
Destination Contact :	N/R
Submission Type :	DataImage5Copy
Origin Type :	Service
Manifest Residue :	N
Rejection :	N
Last Date in Agency List :	2023-09-21

Waste Details

Waste Line Number :	1
Is DOT Hazardous :	N
DOT ID Number :	N/R
DOT Information :	N/R
Non Waste Description :	NON RCRA HAZARDOUS WASTE SOLID (OILY DEBRIS & PPE)
Quantity :	300 Pounds
Quantity Tons, Acute, Non-Acute :	0.15, 0, 0.15
Quantity Kg, Acute, Non-Acute :	0, 136.0545
Quantity Tons, Haz, Non-Haz :	0, 0.15
Quantity Kg, Haz, Non-Haz :	0, 136.0545
Management Method :	H100 - PHYSICAL TREATMENT ONLY
Is EPA Waste :	N
Federal Code :	N/R
State Code :	CA - 352

Manifest Details

Manifest Number :	022620647JJK
Shipped Date :	2022-06-07
Updated Date :	2022-06-27
Received Date :	2022-06-07
Status :	Signed
Generator ID :	CA0000283739
Generator Name :	CALIFORNIA SCIENCE CENTER
Generator Address :	700 STATE DR, LOS ANGELES, CA 90037
Generator Mailing :	700 STATE DR, LOS ANGELES, CA 90037
Generator Contact :	N/R
Destination ID :	CAD028409019

Map Id: P70
Direction: W
Distance: 0.226 mi., 1192 ft.
Elevation: 185 ft.
Relative: Lower

Site Name : CALIFORNIA SCIENCE CENTER | ARMORY BLDG | LAUSD--MANUAL ARTS NEW ES #1
700 STATE DR
LOS ANGELES, CA 90037

Database(s) : [BRS, CALEPA SITES - CA, CIWQS - CA, ECHO, EPA UST, FRS, FTTS INSP, HAZNET - CA, HIST HAZNET - CA, HIST UST - CA, HWG - CA, MANIFEST EPA, RCRA_LQG, RCRA_SQG, UST - CA] ***(cont.)***

Envirosite ID: 56762210
EPA ID: CAC000021139

MANIFEST EPA ***(cont.)***

Destination Name :	CROSBY & OVERTON
Destination Mailing :	1630 W. 17TH STREET, LONG BEACH, CA 90813
Destination Address :	1630 W. 17TH STREET, LONG BEACH, CA 90813
Destination Contact :	N/R
Submission Type :	DataImage5Copy
Origin Type :	Service
Manifest Residue :	N
Rejection :	N
Last Date in Agency List :	2024-02-14

Waste Details

Waste Line Number :	1
Is DOT Hazardous :	Y
DOT ID Number :	UN1760
DOT Information :	UN1760, Waste Corrosive liquids, n.o.s. , 8 , II, RQ
Non Waste Description :	N/R
Quantity :	5 Gallons
Quantity Tons, Acute, Non-Acute :	0.020850709, 0, 0.020850709
Quantity Kg, Acute, Non-Acute :	0, 18.912218
Quantity Tons, Haz, Non-Haz :	0.020850709, 0
Quantity Kg, Haz, Non-Haz :	18.912218, 0
Management Method :	H141 - STORAGE, BULKING AND/OR TRANSFER OFF SITE
Is EPA Waste :	Y
Federal Code :	D002
State Code :	CA - 135

RCRA_LQG

Facility Name :	ARMORY BLDG
Facility Address :	700 STATE DR, LOS ANGELES, CA 90037
County :	LOS ANGELES
Date Form Received by Agency :	2002-05-24
EPA ID :	CA0000283739
Mailing Address :	1449 S SAN PEDRO ST, LOS ANGELES, CA 90015
Contact :	SOE AUNG
Contact Address :	1449 S SAN PEDRO ST, LOS ANGELES, CA 90015
Contact Country :	US
Contact Telephone :	213-743-5086
Contact Email :	N/R
EPA Region :	09
Land Type :	District
Source Type :	Notification
Classification :	Large Quantity Generator

Map Id: P70
Direction: W
Distance: 0.226 mi., 1192 ft.
Elevation: 185 ft.
Relative: Lower

Site Name : CALIFORNIA SCIENCE CENTER | ARMORY BLDG | LAUSD--MANUAL ARTS NEW ES #1
700 STATE DR
LOS ANGELES, CA 90037

Database(s) : [BRS, CALEPA SITES - CA, CIWQS - CA, ECHO, EPA UST, FRS, FTTS INSP, HAZNET - CA, HIST HAZNET - CA, HIST UST - CA, HWG - CA, MANIFEST EPA, RCRA_LQG, RCRA_SQG, UST - CA] ***(cont.)***

Envirosite ID: 56762210
EPA ID: CAC000021139

RCRA_LQG ***(cont.)***

Description :

Handlers that generate 1,000 kg or more of hazardous waste during any calendar month; or generate more than 1 kg of acutely hazardous waste during any calendar month; or generate more than 100 kg of any residue or contaminated soil, waste or other debris resulting from the cleanup of a spill, into or on any land or water, of acutely hazardous waste during any calendar month; or generate 1 kg or less of acutely hazardous waste during any calendar month, and accumulate more than 1 kg of acutely hazardous waste at any time; or generate 100 kg or less of any residue or contaminated soil, waste or other debris resulting from the cleanup of a spill, into or on any land or water, of acutely hazardous waste during any calendar month, and accumulated more than 100 kg of that material at any time.

Last Date in Agency List : 2024-03-19

Owner/Operator Summary

Owner/Operator Name :	LOS ANGELES UNIFIED SCHOOL DISTRICT
Owner/Operator Address :	1449 S SAN PEDRO ST, LOS ANGELES, CA 90015
Owner/Operator Country :	N/R
Owner/Operator Telephone :	213-743-5086
Owner/Operator Email :	N/R
Owner/Operator Fax :	N/R
Legal Status :	District
Owner/Operator Type :	Owner
Owner/Operator Start Date :	N/R
Owner/Operator End Date :	N/R

Handler Activities Summary

U.S. Importer of Hazardous Waste :	N
Mixed Waste (Haz. and Radioactive) :	N
Recycler of Hazardous Waste :	N
Transporter of Hazardous Waste :	N
Treater, Storer or Disposer of HW :	N
Underground Injection Activity :	N
On-site Burner Exemption :	N
Furnace Exemption :	N
Used Oil Fuel Burner :	N
Used Oil Processor :	N
Used Oil Refiner :	N
Used Oil Fuel Marketer to Burner :	N
Used Oil Specification Marketer :	N
Used Oil Transfer Facility :	N
Used Oil Transporter :	N

Historical Generators

Date Form Received by Agency :	2002-05-24
Facility Name :	ARMORY BLDG

Map Id: P70
Direction: W
Distance: 0.226 mi., 1192 ft.
Elevation: 185 ft.
Relative: Lower

Site Name : CALIFORNIA SCIENCE CENTER | ARMORY BLDG | LAUSD--MANUAL ARTS NEW ES #1
700 STATE DR
LOS ANGELES, CA 90037

Database(s) : [BRS, CALEPA SITES - CA, CIWQS - CA, ECHO, EPA UST, FRS, FTTS INSP, HAZNET - CA, HIST HAZNET - CA, HIST UST - CA, HWG - CA, MANIFEST EPA, RCRA_LQG, RCRA_SQG, UST - CA] ***(cont.)***

Envirosite ID: 56762210
EPA ID: CAC000021139

RCRA_LQG ***(cont.)***

Classification : Small Quantity Generator

Hazardous Waste Summary
Waste Code / Name : D000 - DESCRIPTION
D008 - LEAD

Notices of Violations Summary
Regulation Violated : N

Facility Name : LAUSD--MANUAL ARTS NEW ES #1
Facility Address : 700 STATE DR., LOS ANGELES, CA 90037
County : LOS ANGELES

Date Form Received by Agency : 2004-03-31
EPA ID : CAO000283739
Mailing Address : 333 S. BEAUDRY AVE. 20TH FL, LOS ANGELES, CA 90017
Contact : SOE AUNG
Contact Address : N/R
Contact Country : US
Contact Telephone : 213-241-3199
Contact Email : SOE.AUNG@LAUSD.NET
EPA Region : 09
Land Type : State
Source Type : Annual/Biennial Report updated with Notification
Classification : Large Quantity Generator

Description :

Handlers that generate 1,000 kg or more of hazardous waste during any calendar month; or generate more than 1 kg of acutely hazardous waste during any calendar month; or generate more than 100 kg of any residue or contaminated soil, waste or other debris resulting from the cleanup of a spill, into or on any land or water, of acutely hazardous waste during any calendar month; or generate 1 kg or less of acutely hazardous waste during any calendar month, and accumulate more than 1 kg of acutely hazardous waste at any time; or generate 100 kg or less of any residue or contaminated soil, waste or other debris resulting from the cleanup of a spill, into or on any land or water, of acutely hazardous waste during any calendar month, and accumulated more than 100 kg of that material at any time.

Last Date in Agency List : 2024-03-19

Owner/Operator Summary
Owner/Operator Name : LAUSD
Owner/Operator Address : 333 S. BEAUDRY AVE. 20TH FL, LOS ANGELES, CA 90017
Owner/Operator Country : US

Map Id: P70
Direction: W
Distance: 0.226 mi., 1192 ft.
Elevation: 185 ft.
Relative: Lower

Site Name : CALIFORNIA SCIENCE CENTER | ARMORY BLDG | LAUSD--MANUAL ARTS NEW ES #1
700 STATE DR
LOS ANGELES, CA 90037

Database(s) : [BRS, CALEPA SITES - CA, CIWQS - CA, ECHO, EPA UST, FRS, FTTS INSP, HAZNET - CA, HIST HAZNET - CA, HIST UST - CA, HWG - CA, MANIFEST EPA, RCRA_LQG, RCRA_SQG, UST - CA] ***(cont.)***

Envirosite ID: 56762210
EPA ID: CAC000021139

RCRA_LQG ***(cont.)***

Owner/Operator Telephone :	N/R
Owner/Operator Email :	N/R
Owner/Operator Fax :	N/R
Legal Status :	State
Owner/Operator Type :	Owner
Owner/Operator Start Date :	2003-01-01
Owner/Operator End Date :	N/R

Owner/Operator Name :	LAUSD
Owner/Operator Address :	N/R
Owner/Operator Country :	US
Owner/Operator Telephone :	N/R
Owner/Operator Email :	N/R
Owner/Operator Fax :	N/R
Legal Status :	State
Owner/Operator Type :	Operator
Owner/Operator Start Date :	2003-01-01
Owner/Operator End Date :	N/R

Handler Activities Summary

U.S. Importer of Hazardous Waste :	N
Mixed Waste (Haz. and Radioactive) :	N
Recycler of Hazardous Waste :	N
Transporter of Hazardous Waste :	N
Treater, Storer or Disposer of HW :	N
Underground Injection Activity :	N
On-site Burner Exemption :	N
Furnace Exemption :	N
Used Oil Fuel Burner :	N
Used Oil Processor :	N
Used Oil Refiner :	N
Used Oil Fuel Marketer to Burner :	N
Used Oil Specification Marketer :	N
Used Oil Transfer Facility :	N
Used Oil Transporter :	N

Hazardous Waste Summary

Waste Code / Name :	D008 - LEAD

Notices of Violations Summary

Regulation Violated :	N

Map Id: P70
Direction: W
Distance: 0.226 mi., 1192 ft.
Elevation: 185 ft.
Relative: Lower

Site Name : CALIFORNIA SCIENCE CENTER | ARMORY BLDG | LAUSD--MANUAL ARTS NEW ES #1
700 STATE DR
LOS ANGELES, CA 90037

Database(s) : [BRS, CALEPA SITES - CA, CIWQS - CA, ECHO, EPA UST, FRS, FTTS INSP, HAZNET - CA, HIST HAZNET - CA, HIST UST - CA, HWG - CA, MANIFEST EPA, RCRA_LQG, RCRA_SQG, UST - CA] ***(cont.)***

Envirosite ID: 56762210
EPA ID: CAC000021139

RCRA_SQG

Facility Name :	ARMORY BLDG
Facility Address :	700 STATE DR, LOS ANGELES, CA 90037
County :	LOS ANGELES
Date Form Received by Agency :	2002-05-24
EPA ID :	CA0000283739
Mailing Address :	1449 S SAN PEDRO ST, LOS ANGELES, CA 90015
Contact :	SOE AUNG
Contact Address :	1449 S SAN PEDRO ST, LOS ANGELES, CA 90015
Contact Country :	US
Contact Telephone :	213-743-5086
Contact Email :	N/R
EPA Region :	09
Land Type :	District
Source Type :	Implementer
Classification :	Small Quantity Generator
Description :	Handlers that generate more than 100 and less than 1000 kilograms of hazardous waste during any calendar month and accumulate less than 6000 kg of hazardous waste at any time; or generate 100 kg or less of hazardous waste during any calendar month, and accumulate more than 1000 kg of hazardous waste at any time.
Last Date in Agency List :	2024-03-19

Owner/Operator Summary

Owner/Operator Name :	LOS ANGELES UNIFIED SCHOOL DISTRICT
Owner/Operator Address :	1449 S SAN PEDRO ST, LOS ANGELES, CA 90015
Owner/Operator Country :	N/R
Owner/Operator Telephone :	213-743-5086
Owner/Operator Email :	N/R
Owner/Operator Fax :	N/R
Legal Status :	District
Owner/Operator Type :	Owner
Owner/Operator Start Date :	N/R
Owner/Operator End Date :	N/R

Handler Activities Summary

U.S. Importer of Hazardous Waste :	N
Mixed Waste (Haz. and Radioactive) :	N
Recycler of Hazardous Waste :	N
Transporter of Hazardous Waste :	N
Treater, Storer or Disposer of HW :	N
Underground Injection Activity :	N
On-site Burner Exemption :	N
Furnace Exemption :	N

Map Id: P70
Direction: W
Distance: 0.226 mi., 1192 ft.
Elevation: 185 ft.
Relative: Lower

Site Name : CALIFORNIA SCIENCE CENTER | ARMORY BLDG | LAUSD--MANUAL ARTS NEW ES #1
700 STATE DR
LOS ANGELES, CA 90037

Database(s) : [BRS, CALEPA SITES - CA, CIWQS - CA, ECHO, EPA UST, FRS, FTTS INSP, HAZNET - CA, HIST HAZNET - CA, HIST UST - CA, HWG - CA, MANIFEST EPA, RCRA_LQG, RCRA_SQG, UST - CA] ***(cont.)***

Envirosite ID: 56762210
EPA ID: CAC000021139

RCRA_SQG ***(cont.)***

Used Oil Fuel Burner :	N
Used Oil Processor :	N
Used Oil Refiner :	N
Used Oil Fuel Marketer to Burner :	N
Used Oil Specification Marketer :	N
Used Oil Transfer Facility :	N
Used Oil Transporter :	N

Historical Generators

Date Form Received by Agency :	2002-05-24
Facility Name :	ARMORY BLDG
Classification :	Large Quantity Generator

Notices of Violations Summary

Regulation Violated :	N

UST - CA

Facility Name :	CALIFORNIA SCIENCE CENTER
Facility Address :	700 STATE DR, LOS ANGELES, 90037
County :	Los Angeles
Facility ID :	N/R
CERS ID :	N/R
Permitting Agency :	Los Angeles City Fire Department
Latitude :	34.01683
Longitude :	-118.28629
Last Date in Agency List :	2019-06-23

Tank Details

Tank ID Number :	N/R
Tank Installation Date :	N/R
Tank Closure Date :	N/R
Tank Status :	N/R
Facility Type :	N/R
Owner Type :	N/R
Tank Owner Name :	N/R
Tank Owner Mailing Address :	N/R
Tank Operator Name :	N/R
Tank Operator Mailing Address :	N/R
Number of In-use UST :	N/R
Number of Closed UST :	N/R
Number of OOS UST :	N/R
Tank Number of Compartments :	N/R

Map Id: P70
Direction: W
Distance: 0.226 mi., 1192 ft.
Elevation: 185 ft.
Relative: Lower

Site Name : CALIFORNIA SCIENCE CENTER | ARMORY BLDG | LAUSD--MANUAL ARTS NEW ES #1
700 STATE DR
LOS ANGELES, CA 90037

Database(s) : [BRS, CALEPA SITES - CA, CIWQS - CA, ECHO, EPA UST, FRS, FTTS INSP, HAZNET - CA, HIST HAZNET - CA, HIST UST - CA, HWG - CA, MANIFEST EPA, RCRA_LQG, RCRA_SQG, UST - CA] ***(cont.)***

Envirosite ID: 56762210
EPA ID: CAC000021139

UST - CA ***(cont.)***

Tank Contents :	N/R
Tank Capacity Gallons :	N/R
Tank Type :	N/R
Tank PC Construction :	N/R
Tank PW Piping Construction :	N/R
Tank Piping Type :	N/R
Tank Piping Construction :	N/R
Tank Sacrificial Anode :	N/R
Tank CP Impressed Current :	N/R
Tank CP Shutoff :	N/R
Tank Alarms :	N/R
Tank Ball Float :	N/R
Tank Spill Bucket :	N/R
Tank Configuration :	N/R

Facility ID :	FA0034752
CERS ID :	N/R
Permitting Agency :	Los Angeles City Fire Department
Latitude :	34.01683
Longitude :	-118.28629
Last Date in Agency List :	2021-09-10

Tank Details

Tank ID Number :	N/R
Tank Installation Date :	N/R
Tank Closure Date :	N/R
Tank Status :	N/R
Facility Type :	N/R
Owner Type :	N/R
Tank Owner Name :	N/R
Tank Owner Mailing Address :	N/R
Tank Operator Name :	N/R
Tank Operator Mailing Address :	N/R
Number of In-use UST :	N/R
Number of Closed UST :	N/R
Number of OOS UST :	N/R
Tank Number of Compartments :	N/R
Tank Contents :	N/R
Tank Capacity Gallons :	N/R
Tank Type :	N/R
Tank PC Construction :	N/R
Tank PW Piping Construction :	N/R
Tank Piping Type :	N/R
Tank Piping Construction :	N/R
Tank Sacrificial Anode :	N/R
Tank CP Impressed Current :	N/R
Tank CP Shutoff :	N/R
Tank Alarms :	N/R

Map Id: P70
Direction: W
Distance: 0.226 mi., 1192 ft.
Elevation: 185 ft.
Relative: Lower

Site Name : CALIFORNIA SCIENCE CENTER | ARMORY BLDG | LAUSD--MANUAL ARTS NEW ES #1
700 STATE DR
LOS ANGELES, CA 90037

Database(s) : [BRS, CALEPA SITES - CA, CIWQS - CA, ECHO, EPA UST, FRS, FTTS INSP, HAZNET - CA, HIST HAZNET - CA, HIST UST - CA, HWG - CA, MANIFEST EPA, RCRA_LQG, RCRA_SQG, UST - CA] ***(cont.)***

Envirosite ID: 56762210
EPA ID: CAC000021139

UST - CA ***(cont.)***

Tank Ball Float :	N/R
Tank Spill Bucket :	N/R
Tank Configuration :	N/R

Map Id: L71
Direction: ESE
Distance: 0.228 mi., 1205 ft.
Elevation: 190 ft.
Relative: Higher

Site Name : LSD City of Los Angeles Bureau of Sanitation | Los Angeles City of
3829 S Broadway
Los Angeles, CA 90037

Database(s) : [MANIFEST EPA]

Envirosite ID: 56762241
EPA ID: CAS111111019

MANIFEST EPA

Manifest Details

Details for this site have been truncated due to the large number of available details for this site within this dataset. For the complete details for this site, contact your Envirosite account representative for a complimentary site report containing all of the details available.

Manifest Number :	015144777FLE
Shipped Date :	2021-11-16
Updated Date :	2021-12-13
Received Date :	2021-11-17
Status :	Signed
Generator ID :	CAS111111019
Generator Name :	LSD City of Los Angeles Bureau of Sanitation
Generator Address :	3829 S Broadway, Los Angeles, CA 90037
Generator Mailing :	Livability Services Division, 2649 E. Washington B, Los Angeles, CA 90023
Generator Contact :	LSD City of Los Angeles Bureau of Sanitation
Destination ID :	CAD044429835
Destination Name :	Clean Harbors Wilmington LLC
Destination Mailing :	1737 East Denni Street, Wilmington, CA 90744
Destination Address :	1737 East Denni Street, Wilmington, CA 90744
Destination Contact :	N/R
Submission Type :	DataImage5Copy
Origin Type :	Service
Manifest Residue :	N
Rejection :	N
Last Date in Agency List :	2024-02-14

Map Id: L71
Direction: ESE
Distance: 0.228 mi., 1205 ft.
Elevation: 190 ft.
Relative: Higher

Site Name : LSD City of Los Angeles Bureau of Sanitation | Los Angeles City of
3829 S Broadway
Los Angeles, CA 90037

Database(s) : [MANIFEST EPA] ***(cont.)***

Envirosite ID: 56762241
EPA ID: CAS111111019

MANIFEST EPA ***(cont.)***

Waste Details

Waste Line Number :	1
Is DOT Hazardous :	Y
DOT ID Number :	UN1950
DOT Information :	UN1950, WASTE AEROSOLS, FLAMMABLE, (EACH NOT EXCEEDING 1 L CAPACITY) (EACH NOT EXCEEDING 1 L CAPACITY), 2.1, NONE
Non Waste Description :	N/R
Quantity :	25 Pounds
Quantity Tons, Acute, Non-Acute :	0.0125, 0, 0.0125
Quantity Kg, Acute, Non-Acute :	0, 11.337875
Quantity Tons, Haz, Non-Haz :	0.0125, 0
Quantity Kg, Haz, Non-Haz :	11.337875, 0
Management Method :	H141 - STORAGE, BULKING AND/OR TRANSFER OFF SITE
Is EPA Waste :	Y
Federal Code :	D001
State Code :	CA - 331

Waste Line Number :	2
Is DOT Hazardous :	Y
DOT ID Number :	UN1263
DOT Information :	UN1263, WASTE PAINT, 3, PG III, (LOOSEPACK)
Non Waste Description :	N/R
Quantity :	85 Pounds
Quantity Tons, Acute, Non-Acute :	0.0425, 0, 0.0425
Quantity Kg, Acute, Non-Acute :	0, 38.54878
Quantity Tons, Haz, Non-Haz :	0.0425, 0
Quantity Kg, Haz, Non-Haz :	38.54878, 0
Management Method :	H141 - STORAGE, BULKING AND/OR TRANSFER OFF SITE
Is EPA Waste :	Y
Federal Code :	D001
State Code :	CA - 291, CA - 331, CA - 343

Waste Line Number :	3
Is DOT Hazardous :	N
DOT ID Number :	N/R
DOT Information :	N/R
Non Waste Description :	NONE, NON-RCRA HAZARDOUS WASTE, LIQUIDS, N/A, NONE
Quantity :	40 Pounds
Quantity Tons, Acute, Non-Acute :	0.02, 0, 0.02
Quantity Kg, Acute, Non-Acute :	0, 18.1406
Quantity Tons, Haz, Non-Haz :	0, 0.02
Quantity Kg, Haz, Non-Haz :	0, 18.1406
Management Method :	H141 - STORAGE, BULKING AND/OR TRANSFER OFF SITE
Is EPA Waste :	N
Federal Code :	N/R
State Code :	CA - 221

Manifest Details

Manifest Number :	015147149FLE
Shipped Date :	2021-11-16

Map Id: L71
Direction: ESE
Distance: 0.228 mi., 1205 ft.
Elevation: 190 ft.
Relative: Higher

Site Name : LSD City of Los Angeles Bureau of Sanitation | Los Angeles City of
3829 S Broadway
Los Angeles, CA 90037

Database(s) : [MANIFEST EPA] ***(cont.)***

Envirosite ID: 56762241
EPA ID: CAS111111019

MANIFEST EPA ***(cont.)***

Updated Date :	2021-12-29
Received Date :	2021-12-06
Status :	Signed
Generator ID :	CAS111111019
Generator Name :	LSD City of Los Angeles Bureau of Sanitation
Generator Address :	3829 S Broadway, Los Angeles, CA 90037
Generator Mailing :	Livability Services Division, 2649 E. Washington B, Los Angeles, CA 90023
Generator Contact :	LSD City of Los Angeles Bureau of Sanitation
Destination ID :	UTD981552177
Destination Name :	Clean Harbors Aragonite LLC
Destination Mailing :	PO Box 1339, Grantsville, UT 84029
Destination Address :	11600 North Aptus Road, Grantsville, UT 84029
Destination Contact :	N/R
Submission Type :	DataImage5Copy
Origin Type :	Service
Manifest Residue :	N
Rejection :	N
Last Date in Agency List :	2024-02-14

Waste Details

Waste Line Number :	1
Is DOT Hazardous :	Y
DOT ID Number :	UN3291
DOT Information :	UN3291, REGULATED MEDICAL WASTE, N.O.S. (SYRINGES AND NEEDLES), 6.2, PG II
Non Waste Description :	N/R
Quantity :	10 Pounds
Quantity Tons, Acute, Non-Acute :	0.005, 0, 0.005
Quantity Kg, Acute, Non-Acute :	0, 4.53515
Quantity Tons, Haz, Non-Haz :	0, 0.005
Quantity Kg, Haz, Non-Haz :	0, 4.53515
Management Method :	H040 - INCINERATION
Is EPA Waste :	N
Federal Code :	N/R
State Code :	CA - 181, CA - 322

Waste Line Number :	2
Is DOT Hazardous :	N
DOT ID Number :	N/R
DOT Information :	N/R
Non Waste Description :	NONE, NON-RCRA HAZARDOUS WASTE, SOLIDS, N/A, NONE, (HUMAN FECES)
Quantity :	100 Pounds
Quantity Tons, Acute, Non-Acute :	0.05, 0, 0.05
Quantity Kg, Acute, Non-Acute :	0, 45.3515
Quantity Tons, Haz, Non-Haz :	0, 0.05
Quantity Kg, Haz, Non-Haz :	0, 45.3515
Management Method :	H040 - INCINERATION
Is EPA Waste :	N
Federal Code :	N/R
State Code :	CA - 322, CA - 352, CA - 531

Map Id: L71
Direction: ESE
Distance: 0.228 mi., 1205 ft.
Elevation: 190 ft.
Relative: Higher

Site Name : LSD City of Los Angeles Bureau of Sanitation | Los Angeles City of
3829 S Broadway
Los Angeles, CA 90037

Database(s) : [MANIFEST EPA] ***(cont.)***

Envirosite ID: 56762241
EPA ID: CAS111111019

MANIFEST EPA ***(cont.)***

Manifest Details

Manifest Number :	015247872FLE
Shipped Date :	2021-11-16
Updated Date :	2021-12-16
Received Date :	2021-11-24
Status :	Signed
Generator ID :	CAS111111019
Generator Name :	LSD City of Los Angeles Bureau of Sanitation
Generator Address :	3829 S Broadway, Los Angeles, CA 90037
Generator Mailing :	Livability Services Division, 2649 E. Washington B, Los Angeles, CA 90023
Generator Contact :	LSD City of Los Angeles Bureau of Sanitation
Destination ID :	TXD982290140
Destination Name :	Clean Harbors LaPorte, LLC
Destination Mailing :	500 Independence Parkway South, La Porte, TX 77571
Destination Address :	500 Independence Parkway South, La Porte, TX 77571
Destination Contact :	N/R
Submission Type :	DataImage5Copy
Origin Type :	Service
Manifest Residue :	N
Rejection :	N
Last Date in Agency List :	2024-02-14

Waste Details

Waste Line Number :	1
Is DOT Hazardous :	Y
DOT ID Number :	UN1978
DOT Information :	UN1978, WASTE PROPANE, 2.1, NONE
Non Waste Description :	N/R
Quantity :	10 Pounds
Quantity Tons, Acute, Non-Acute :	0.005, 0, 0.005
Quantity Kg, Acute, Non-Acute :	0, 4.53515
Quantity Tons, Haz, Non-Haz :	0.005, 0
Quantity Kg, Haz, Non-Haz :	4.53515, 0
Management Method :	H141 - STORAGE, BULKING AND/OR TRANSFER OFF SITE
Is EPA Waste :	Y
Federal Code :	D001
State Code :	CA - 331, TX - OUTS801H

Manifest Details

Manifest Number :	015148526FLE
Shipped Date :	2021-03-31
Updated Date :	2021-06-23
Received Date :	2021-04-05
Status :	Corrected
Generator ID :	CAS111111019
Generator Name :	LSD City of Los Angeles Bureau of Sanitation
Generator Address :	3829 S Broadway, Los Angeles, CA 90037
Generator Mailing :	Livability Services Division, 2649 E. Washington B, Los Angeles, CA 90023
Generator Contact :	LSD City of Los Angeles Bureau of Sanitation
Destination ID :	UTD981552177

Map Id: L71
Direction: ESE
Distance: 0.228 mi., 1205 ft.
Elevation: 190 ft.
Relative: Higher

Site Name : LSD City of Los Angeles Bureau of Sanitation | Los Angeles City of
3829 S Broadway
Los Angeles, CA 90037

Database(s) : [MANIFEST EPA] ***(cont.)***

Envirosite ID: 56762241
EPA ID: CAS111111019

MANIFEST EPA ***(cont.)***

Destination Name :	Clean Harbors Aragonite LLC
Destination Mailing :	PO Box 1339, Grantsville, UT 84029
Destination Address :	11600 North Aptus Road, Grantsville, UT 84029
Destination Contact :	N/R
Submission Type :	DataImage5Copy
Origin Type :	Service
Manifest Residue :	N
Rejection :	N
Last Date in Agency List :	2024-02-14

Waste Details

Waste Line Number :	1
Is DOT Hazardous :	Y
DOT ID Number :	UN3291
DOT Information :	UN3291, REGULATED MEDICAL WASTE, N.O.S. (SHARPS), 6.2, PG II
Non Waste Description :	N/R
Quantity :	5 Pounds
Quantity Tons, Acute, Non-Acute :	0.0025, 0, 0.0025
Quantity Kg, Acute, Non-Acute :	0, 2.267575
Quantity Tons, Haz, Non-Haz :	0, 0.0025
Quantity Kg, Haz, Non-Haz :	0, 2.267575
Management Method :	H040 - INCINERATION
Is EPA Waste :	N
Federal Code :	N/R
State Code :	CA - 181, CA - 322

Waste Line Number :	2
Is DOT Hazardous :	N
DOT ID Number :	N/R
DOT Information :	N/R
Non Waste Description :	NONE, NON-RCRA HAZARDOUS WASTE, SOLIDS, N/A, NONE
Quantity :	40 Pounds
Quantity Tons, Acute, Non-Acute :	0.02, 0, 0.02
Quantity Kg, Acute, Non-Acute :	0, 18.1406
Quantity Tons, Haz, Non-Haz :	0, 0.02
Quantity Kg, Haz, Non-Haz :	0, 18.1406
Management Method :	H040 - INCINERATION
Is EPA Waste :	N
Federal Code :	N/R
State Code :	CA - 322, CA - 352, CA - 531

Manifest Details

Manifest Number :	015438483FLE
Shipped Date :	2021-03-03
Updated Date :	2021-03-29
Received Date :	2021-03-05
Status :	Signed
Generator ID :	CAS111111019
Generator Name :	LSD City of Los Angeles Bureau of Sanitation
Generator Address :	3829 S Broadway, Los Angeles, CA 90037

Map Id: L71
Direction: ESE
Distance: 0.228 mi., 1205 ft.
Elevation: 190 ft.
Relative: Higher

Site Name : LSD City of Los Angeles Bureau of Sanitation | Los Angeles City of
3829 S Broadway
Los Angeles, CA 90037

Database(s) : [MANIFEST EPA] ***(cont.)***

Envirosite ID: 56762241
EPA ID: CAS111111019

MANIFEST EPA ***(cont.)***

Generator Mailing :	Livability Services Division, 2649 E. Washington B, Los Angeles, CA 90023
Generator Contact :	LSD City of Los Angeles Bureau of Sanitation
Destination ID :	CAD044429835
Destination Name :	Clean Harbors Wilmington LLC
Destination Mailing :	1737 East Denni Street, Wilmington, CA 90744
Destination Address :	1737 East Denni Street, Wilmington, CA 90744
Destination Contact :	N/R
Submission Type :	DataImage5Copy
Origin Type :	Service
Manifest Residue :	N
Rejection :	N
Last Date in Agency List :	2024-02-14

Waste Details

Waste Line Number :	1
Is DOT Hazardous :	Y
DOT ID Number :	UN1950
DOT Information :	UN1950, WASTE AEROSOLS, FLAMMABLE, (EACH NOT EXCEEDING 1 L CAPACITY) (EACH NOT EXCEEDING 1 L CAPACITY), 2.1, NONE
Non Waste Description :	N/R
Quantity :	25 Pounds
Quantity Tons, Acute, Non-Acute :	0.0125, 0, 0.0125
Quantity Kg, Acute, Non-Acute :	0, 11.337875
Quantity Tons, Haz, Non-Haz :	0.0125, 0
Quantity Kg, Haz, Non-Haz :	11.337875, 0
Management Method :	H141 - STORAGE, BULKING AND/OR TRANSFER OFF SITE
Is EPA Waste :	Y
Federal Code :	D001
State Code :	CA - 331

Map Id: M72
Direction: S
Distance: 0.229 mi., 1208 ft.
Elevation: 184 ft.
Relative: Lower

Site Name : 7-ELEVEN #37237
3994 S FIGUEROA ST
LOS ANGELES, CA 90037

Database(s) : [CALEPA SITES - CA]

Envirosite ID: 56762237
EPA ID: N/R

CALEPA SITES - CA

Facility Name :	7-ELEVEN #37237
Facility Address :	3994 S FIGUEROA ST, LOS ANGELES, 90037
Site ID :	435350
EI ID :	10742686
EI Description :	Chemical Storage Facilities

Map Id: M72
Direction: S
Distance: 0.229 mi., 1208 ft.
Elevation: 184 ft.
Relative: Lower

Site Name : 7-ELEVEN #37237
3994 S FIGUEROA ST
LOS ANGELES, CA 90037

Database(s) : [CALEPA SITES - CA] ***(cont.)***

Envirosite ID: 56762237
EPA ID: N/R

CALEPA SITES - CA ***(cont.)***

Latitude :	34.011430
Longitude :	-118.282370
Agency Hyperlink :	Click here for hyperlink provided by the agency.
Last Date in Agency List :	2023-07-21

Map Id: H73
Direction: E
Distance: 0.231 mi., 1223 ft.
Elevation: 192 ft.
Relative: Higher

Site Name : LSD City of Los Angeles Bureau of Sanitation
325 W 38th St
Los Angeles, CA 90037

Database(s) : [MANIFEST EPA]

Envirosite ID: 56762234
EPA ID: CAS111111019

MANIFEST EPA

Manifest Details

Manifest Number :	017829932FLE
Shipped Date :	2023-06-20
Updated Date :	2023-08-01
Received Date :	2023-07-13
Status :	Signed
Generator ID :	CAS111111019
Generator Name :	LSD City of Los Angeles Bureau of Sanitation
Generator Address :	325 W 38th St, Los Angeles, CA 90037
Generator Mailing :	Livability Services Division, 2649 E. Washington B, Los Angeles, CA 90023
Generator Contact :	LSD City of Los Angeles Bureau of Sanitation
Destination ID :	UTD981552177
Destination Name :	Clean Harbors Aragonite LLC
Destination Mailing :	PO Box 1339, Grantsville, UT 84029
Destination Address :	11600 North Aptus Road, Grantsville, UT 84029
Destination Contact :	N/R
Submission Type :	DataImage5Copy
Origin Type :	Service
Manifest Residue :	N
Rejection :	N
Last Date in Agency List :	2024-02-14

Waste Details

Waste Line Number :	1
Is DOT Hazardous :	Y
DOT ID Number :	UN3291
DOT Information :	UN3291, REGULATED MEDICAL WASTE, N.O.S. (SYRINGES AND NEEDLES), 6.2, PG II
Non Waste Description :	N/R
Quantity :	20 Pounds
Quantity Tons, Acute, Non-Acute :	0.01, 0, 0.01
Quantity Kg, Acute, Non-Acute :	0, 9.0703
Quantity Tons, Haz, Non-Haz :	, 0.01
Quantity Kg, Haz, Non-Haz :	, 9.0703

Map Id: H73
Direction: E
Distance: 0.231 mi., 1223 ft.
Elevation: 192 ft.
Relative: Higher

Site Name : LSD City of Los Angeles Bureau of Sanitation
325 W 38th St
Los Angeles, CA 90037

Database(s) : [MANIFEST EPA] ***(cont.)***

Envirosite ID: 56762234
EPA ID: CAS111111019

MANIFEST EPA ***(cont.)***

Management Method :	H040 - INCINERATION
Is EPA Waste :	N
Federal Code :	N/R
State Code :	CA - 322
Waste Line Number :	2
Is DOT Hazardous :	N
DOT ID Number :	N/R
DOT Information :	N/R
Non Waste Description :	NONE, NON-RCRA HAZARDOUS WASTE, SOLIDS, N/A, NONE
Quantity :	50 Pounds
Quantity Tons, Acute, Non-Acute :	0.025, 0, 0.025
Quantity Kg, Acute, Non-Acute :	0, 22.67575
Quantity Tons, Haz, Non-Haz :	, 0.025
Quantity Kg, Haz, Non-Haz :	, 22.67575
Management Method :	H040 - INCINERATION
Is EPA Waste :	N
Federal Code :	N/R
State Code :	CA - 322, CA - 352, CA - 531

Manifest Details

Manifest Number :	018309637FLE
Shipped Date :	2023-06-20
Updated Date :	2023-07-24
Received Date :	2023-06-30
Status :	Signed
Generator ID :	CAS111111019
Generator Name :	LSD City of Los Angeles Bureau of Sanitation
Generator Address :	325 W 38th St, Los Angeles, CA 90037
Generator Mailing :	Livability Services Division, 2649 E. Washington B, Los Angeles, CA 90023
Generator Contact :	LSD City of Los Angeles Bureau of Sanitation
Destination ID :	CAD044429835
Destination Name :	Clean Harbors Wilmington LLC
Destination Mailing :	1737 East Denni Street, Wilmington, CA 90744
Destination Address :	1737 East Denni Street, Wilmington, CA 90744
Destination Contact :	N/R
Submission Type :	DataImage5Copy
Origin Type :	Service
Manifest Residue :	N
Rejection :	N
Last Date in Agency List :	2024-02-14

Waste Details

Waste Line Number :	1
Is DOT Hazardous :	Y
DOT ID Number :	UN1950
DOT Information :	UN1950, WASTE AEROSOLS, FLAMMABLE, (EACH NOT EXCEEDING 1 L CAPACITY) (EACH NOT EXCEEDING 1 L CAPACITY), 2.1, NONE

Map Id: H73
Direction: E
Distance: 0.231 mi., 1223 ft.
Elevation: 192 ft.
Relative: Higher

Site Name : LSD City of Los Angeles Bureau of Sanitation
325 W 38th St
Los Angeles, CA 90037

Database(s) : [MANIFEST EPA] ***(cont.)***

Envirosite ID: 56762234
EPA ID: CAS111111019

MANIFEST EPA ***(cont.)***

Non Waste Description :	N/R
Quantity :	10 Pounds
Quantity Tons, Acute, Non-Acute :	0.005, 0, 0.005
Quantity Kg, Acute, Non-Acute :	0, 4.53515
Quantity Tons, Haz, Non-Haz :	0.005,
Quantity Kg, Haz, Non-Haz :	4.53515,
Management Method :	H141 - STORAGE, BULKING AND/OR TRANSFER OFF SITE
Is EPA Waste :	Y
Federal Code :	D001
State Code :	CA - 331

Waste Line Number :	2
Is DOT Hazardous :	Y
DOT ID Number :	UN1263
DOT Information :	UN1263, WASTE PAINT, 3, PG III, (LOOSEPACK)
Non Waste Description :	N/R
Quantity :	70 Pounds
Quantity Tons, Acute, Non-Acute :	0.035, 0, 0.035
Quantity Kg, Acute, Non-Acute :	0, 31.746052
Quantity Tons, Haz, Non-Haz :	0.035,
Quantity Kg, Haz, Non-Haz :	31.746052,
Management Method :	H141 - STORAGE, BULKING AND/OR TRANSFER OFF SITE
Is EPA Waste :	Y
Federal Code :	D001
State Code :	CA - 291, CA - 331, CA - 343

Waste Line Number :	3
Is DOT Hazardous :	Y
DOT ID Number :	UN2794
DOT Information :	UN2794, WASTE BATTERIES, WET, FILLED WITH ACID, 8, NONE
Non Waste Description :	N/R
Quantity :	25 Pounds
Quantity Tons, Acute, Non-Acute :	0.0125, 0, 0.0125
Quantity Kg, Acute, Non-Acute :	0, 11.337875
Quantity Tons, Haz, Non-Haz :	0.0125,
Quantity Kg, Haz, Non-Haz :	11.337875,
Management Method :	H141 - STORAGE, BULKING AND/OR TRANSFER OFF SITE
Is EPA Waste :	Y
Federal Code :	D002, D008
State Code :	CA - 181

Map Id: M74
Direction: S
Distance: 0.234 mi., 1237 ft.
Elevation: 182 ft.
Relative: Lower

Site Name : 1X DENMARST LTD
457 W MARTIN LUTHER KING BLVD
LOS ANGELES, CA 90014

Database(s) : [HAZNET - CA, HWG - CA]

Envirosite ID: 56762243
EPA ID: CAC000061021

HAZNET - CA

Facility Name :	1X DENMARST LTD
Facility Address :	457 W MARTIN LUTHER KING BLVD, LOS ANGELES, CA 90014
County :	LOS ANGELES

Site Details

Generator EPA ID :	CAC000061021
Active :	Inactive
Category :	STATE
Facility Types :	N/R
Type :	TEMPORARY
Contact Name :	N/R
Contact Phone :	N/R
Facility Mailing Address :	--, LOS ANGELES, CA 900140000
Latitude :	34.01118351
Longitude :	-118.28226818
Agency Hyperlink :	Click here for hyperlink provided by the agency.
Last Date in Agency List :	2021-07-08

HWG - CA

Facility Name :	1X DENMARST LTD
Facility Address :	457 W MARTIN LUTHER KING BLVD, LOS ANGELES, CA 90014
County :	LOS ANGELES

EPA ID :	CAC000061021
Status :	Inactive
Category :	STATE
Type :	TEMPORARY
Facility Type :	N/R
Mailing Address :	LOS ANGELES, CA 900140000
Owner Name :	N/R
Owner Address :	N/A
Operator Name :	MARK COHEN
Operator Address :	N/A
Latitude :	34.011184
Longitude :	-118.282268

Map Id: L75
Direction: ESE
Distance: 0.245 mi., 1295 ft.
Elevation: 188 ft.
Relative: Lower

Site Name : LSD City of Los Angeles Bureau of Sanitation
3879 S Broadway Way
Los Angeles, CA 90037

Database(s) : [MANIFEST EPA]

Envirosite ID: 56762251
EPA ID: CAS111111019

MANIFEST EPA

Manifest Details

Manifest Number :	014459396FLE

Map Id: L75
Direction: ESE
Distance: 0.245 mi., 1295 ft.
Elevation: 188 ft.
Relative: Lower

Site Name : LSD City of Los Angeles Bureau of Sanitation
3879 S Broadway Way
Los Angeles, CA 90037

Database(s) : [MANIFEST EPA] ***(cont.)***

Envirosite ID: 56762251
EPA ID: CAS111111019

MANIFEST EPA ***(cont.)***

Shipped Date :	2020-12-28
Updated Date :	2021-06-23
Received Date :	2021-01-04
Status :	Corrected
Generator ID :	CAS111111019
Generator Name :	LSD City of Los Angeles Bureau of Sanitation
Generator Address :	3879 S Broadway Way, Los Angeles, CA 90037
Generator Mailing :	Livability Services Division, 2649 E. Washington B, Los Angeles, CA 90023
Generator Contact :	LSD City of Los Angeles Bureau of Sanitation
Destination ID :	UTD981552177
Destination Name :	Clean Harbors Aragonite LLC
Destination Mailing :	PO Box 1339, Grantsville, UT 84029
Destination Address :	11600 North Aptus Road, Grantsville, UT 84029
Destination Contact :	N/R
Submission Type :	DataImage5Copy
Origin Type :	Service
Manifest Residue :	N
Rejection :	N
Last Date in Agency List :	2024-02-14

Waste Details

Waste Line Number :	1
Is DOT Hazardous :	N
DOT ID Number :	N/R
DOT Information :	N/R
Non Waste Description :	NONE, NON-RCRA HAZARDOUS WASTE, SOLIDS, N/A, NONE
Quantity :	25 Pounds
Quantity Tons, Acute, Non-Acute :	0.0125, 0, 0.0125
Quantity Kg, Acute, Non-Acute :	0, 11.337875
Quantity Tons, Haz, Non-Haz :	0, 0.0125
Quantity Kg, Haz, Non-Haz :	0, 11.337875
Management Method :	H040 - INCINERATION
Is EPA Waste :	N
Federal Code :	N/R
State Code :	CA - 322, CA - 352, CA - 531

Manifest Details

Manifest Number :	015443878FLE
Shipped Date :	2020-12-28
Updated Date :	2021-01-25
Received Date :	2021-01-03
Status :	Signed
Generator ID :	CAS111111019
Generator Name :	LSD City of Los Angeles Bureau of Sanitation
Generator Address :	3879 S Broadway Way, Los Angeles, CA 90037
Generator Mailing :	Livability Services Division, 2649 E. Washington B, Los Angeles, CA 90023
Generator Contact :	LSD City of Los Angeles Bureau of Sanitation
Destination ID :	CAD044429835
Destination Name :	Clean Harbors Wilmington LLC
Destination Mailing :	1737 East Denni Street, Wilmington, CA 90744

Map Id: L75
Direction: ESE
Distance: 0.245 mi., 1295 ft.
Elevation: 188 ft.
Relative: Lower

Site Name : LSD City of Los Angeles Bureau of Sanitation
3879 S Broadway Way
Los Angeles, CA 90037

Database(s) : [MANIFEST EPA] ***(cont.)***

Envirosite ID: 56762251
EPA ID: CAS111111019

MANIFEST EPA ***(cont.)***

Destination Address :	1737 East Denni Street, Wilmington, CA 90744
Destination Contact :	N/R
Submission Type :	DataImage5Copy
Origin Type :	Service
Manifest Residue :	N
Rejection :	N
Last Date in Agency List :	2024-02-14

Waste Details

Waste Line Number :	1
Is DOT Hazardous :	Y
DOT ID Number :	UN1950
DOT Information :	UN1950, WASTE AEROSOLS, FLAMMABLE, (EACH NOT EXCEEDING 1 L CAPACITY) (EACH NOT EXCEEDING 1 L CAPACITY), 2.1, NONE
Non Waste Description :	N/R
Quantity :	10 Pounds
Quantity Tons, Acute, Non-Acute :	0.005, 0, 0.005
Quantity Kg, Acute, Non-Acute :	0, 4.53515
Quantity Tons, Haz, Non-Haz :	0.005, 0
Quantity Kg, Haz, Non-Haz :	4.53515, 0
Management Method :	H141 - STORAGE, BULKING AND/OR TRANSFER OFF SITE
Is EPA Waste :	Y
Federal Code :	D001
State Code :	CA - 331

Map Id: O76
Direction: NE
Distance: 0.246 mi., 1298 ft.
Elevation: 195 ft.
Relative: Higher

Site Name : THE SALVATION ARMY
HOPE HARBOR 3107 SOUTH GRAND AVE
LOS ANGELES, CA 90007

Database(s) : [HWG - CA]

Envirosite ID: 56096468
EPA ID: CAC003263891

HWG - CA

Facility Name :	THE SALVATION ARMY
Facility Address :	HOPE HARBOR 3107 SOUTH GRAND AVE, LOS ANGELES, CA 90007
County :	LOS ANGELES
EPA ID :	CAC003263891
Status :	Active
Category :	STATE
Type :	TEMPORARY
Facility Type :	N/R
Mailing Address :	16941 KEEGAN AVE, CARSON, CA 907461307
Owner Name :	THE SALVATION ARMY
Owner Address :	16941 KEEGAN AVE, CARSON, CA 907461307

Map Id: O76
Direction: NE
Distance: 0.246 mi., 1298 ft.
Elevation: 195 ft.
Relative: Higher

Site Name : THE SALVATION ARMY
HOPE HARBOR 3107 SOUTH GRAND AVE
LOS ANGELES, CA 90007

Database(s) : [HWG - CA] ***(cont.)***

Envirosite ID: 56096468
EPA ID: CAC003263891

HWG - CA ***(cont.)***

Operator Name :	DIANA ZINGG
Operator Address :	HOPE HARBOR, LOS ANGELES, CA 90007
Latitude :	34.018243
Longitude :	-118.27872

Map Id: L77
Direction: ESE
Distance: 0.247 mi., 1305 ft.
Elevation: 190 ft.
Relative: Higher

Site Name : Los Angeles City of
3817 S Broadway
Los Angeles, CA 90037

Database(s) : [MANIFEST EPA]

Envirosite ID: 56762255
EPA ID: CAS111111019

MANIFEST EPA

Manifest Details

Manifest Number :	012590620FLE
Shipped Date :	2018-09-13
Updated Date :	2018-10-09
Received Date :	2018-09-13
Status :	Signed
Generator ID :	CAS111111019
Generator Name :	Los Angeles City of
Generator Address :	3817 S Broadway, Los Angeles, CA 90037
Generator Mailing :	2714 Media Center Drive Watershed Protection Division, Los Angeles, CA 90065
Generator Contact :	N/R
Destination ID :	CAD044429835
Destination Name :	Clean Harbors Wilmington LLC
Destination Mailing :	1737 East Denni Street, Wilmington, CA 90744
Destination Address :	1737 East Denni Street, Wilmington, CA 90744
Destination Contact :	N/R
Submission Type :	DataImage5Copy
Origin Type :	Service
Manifest Residue :	N
Rejection :	N
Last Date in Agency List :	2024-02-14

Waste Details

Waste Line Number :	1
Is DOT Hazardous :	Y
DOT ID Number :	UN1950
DOT Information :	UN1950, WASTE AEROSOLS, FLAMMABLE, (EACH NOT EXCEEDING 1 L CAPACITY) (EACH NOT EXCEEDING 1 L CAPACITY), 2.1, NONE
Non Waste Description :	N/R
Quantity :	35 Pounds
Quantity Tons, Acute, Non-Acute :	0.0175, 0, 0.0175
Quantity Kg, Acute, Non-Acute :	0, 15.873026
Quantity Tons, Haz, Non-Haz :	0.0175, 0

Map Id: L77
Direction: ESE
Distance: 0.247 mi., 1305 ft.
Elevation: 190 ft.
Relative: Higher

Site Name : Los Angeles City of
3817 S Broadway
Los Angeles, CA 90037

Database(s) : [MANIFEST EPA] ***(cont.)***

Envirosite ID: 56762255
EPA ID: CAS111111019

MANIFEST EPA ***(cont.)***

Quantity Kg, Haz, Non-Haz :	15.873026, 0
Management Method :	H141 - STORAGE, BULKING AND/OR TRANSFER OFF SITE
Is EPA Waste :	Y
Federal Code :	D001
State Code :	CA - 331

Waste Line Number :	2
Is DOT Hazardous :	Y
DOT ID Number :	UN1263
DOT Information :	UN1263, WASTE PAINT, 3, PG III, (LOOSEPACK)
Non Waste Description :	N/R
Quantity :	100 Pounds
Quantity Tons, Acute, Non-Acute :	0.05, 0, 0.05
Quantity Kg, Acute, Non-Acute :	0, 45.3515
Quantity Tons, Haz, Non-Haz :	0.05, 0
Quantity Kg, Haz, Non-Haz :	45.3515, 0
Management Method :	H141 - STORAGE, BULKING AND/OR TRANSFER OFF SITE
Is EPA Waste :	Y
Federal Code :	D001
State Code :	CA - 291, CA - 331, CA - 343

Manifest Details

Manifest Number :	012591770FLE
Shipped Date :	2018-09-13
Updated Date :	2018-10-30
Received Date :	2018-09-19
Status :	Signed
Generator ID :	CAS111111019
Generator Name :	Los Angeles City of
Generator Address :	3817 S Broadway, Los Angeles, CA 90037
Generator Mailing :	2714 Media Center Drive Watershed Protection Division, Los Angeles, CA 90065
Generator Contact :	N/R
Destination ID :	UTD981552177
Destination Name :	Clean Harbors Aragonite LLC
Destination Mailing :	PO Box 1339, Grantsville, UT 84029
Destination Address :	PO Box 1339, Grantsville, UT 84029
Destination Contact :	N/R
Submission Type :	DataImage5Copy
Origin Type :	Service
Manifest Residue :	N
Rejection :	N
Last Date in Agency List :	2024-02-14

Waste Details

Waste Line Number :	1
Is DOT Hazardous :	Y
DOT ID Number :	UN2814
DOT Information :	UN2814, INFECTIOUS SUBSTANCES, AFFECTING HUMANS, 6.2, NONE, (SYRINGES AND NEEDLES)

Map Id: L77
Direction: ESE
Distance: 0.247 mi., 1305 ft.
Elevation: 190 ft.
Relative: Higher

Site Name : Los Angeles City of
3817 S Broadway
Los Angeles, CA 90037

Database(s) : [MANIFEST EPA] ***(cont.)***

Envirosite ID: 56762255
EPA ID: CAS111111019

MANIFEST EPA ***(cont.)***

Non Waste Description :	N/R
Quantity :	30 Pounds
Quantity Tons, Acute, Non-Acute :	0.015, 0, 0.015
Quantity Kg, Acute, Non-Acute :	0, 13.60545
Quantity Tons, Haz, Non-Haz :	0, 0.015
Quantity Kg, Haz, Non-Haz :	0, 13.60545
Management Method :	H040 - INCINERATION
Is EPA Waste :	N
Federal Code :	N/R
State Code :	CA - 322

Waste Line Number :	2
Is DOT Hazardous :	N
DOT ID Number :	N/R
DOT Information :	N/R
Non Waste Description :	NONE, NON-RCRA HAZARDOUS WASTE, SOLIDS, N/A, NONE
Quantity :	70 Pounds
Quantity Tons, Acute, Non-Acute :	0.035, 0, 0.035
Quantity Kg, Acute, Non-Acute :	0, 31.746052
Quantity Tons, Haz, Non-Haz :	0, 0.035
Quantity Kg, Haz, Non-Haz :	0, 31.746052
Management Method :	H040 - INCINERATION
Is EPA Waste :	N
Federal Code :	N/R
State Code :	CA - 322, CA - 352, CA - 531

Map Id: K78
Direction: N
Distance: 0.249 mi., 1313 ft.
Elevation: 196 ft.
Relative: Higher

Site Name : UNIVERSITY OF SOUTHERN CALIFORNIA HOTEL | UNIVERSITY OF SOUTHERN CALIFORNIA | UNIVERSITY OF SOUTHERN CALIFORNIA RADISSION
3540 S FIGUEROA ST
LOS ANGELES, CA

Database(s) : [ECHO, FRS, HAZNET - CA, HWG - CA, MANIFEST EPA, RCRA_NONGEN]

Envirosite ID: 56762253
EPA ID: CAC002667270

ECHO

Facility Name :	UNIVERSITY OF SOUTHERN CALIFORNIA HOTEL
Facility Address :	3540 S FIGUEROA ST, LOS ANGELES, CA 90007
County :	LOS ANGELES

Last Inspection Date :	N/R
Registry ID :	110071135053
FIPS Code :	06037
EPA Region :	09
Inspection Count :	0
Last Inspection Days :	N/R
Informal Count :	0

Map Id: K78
Direction: N
Distance: 0.249 mi., 1313 ft.
Elevation: 196 ft.
Relative: Higher

Site Name : UNIVERSITY OF SOUTHERN CALIFORNIA HOTEL | UNIVERSITY OF SOUTHERN CALIFORNIA | UNIVERSITY OF SOUTHERN CALIFORNIA RADISSION
3540 S FIGUEROA ST
LOS ANGELES, CA

Database(s) : [ECHO, FRS, HAZNET - CA, HWG - CA, MANIFEST EPA, RCRA_NONGEN] ***(cont.)***

Envirosite ID: 56762253
EPA ID: CAC002667270

ECHO ***(cont.)***

Last Informal Action Date :	N/R
Formal Action Count :	0
Last Formal Action Date :	N/R
Total Penalties :	0
Penalty Count :	N/R
Last Penalty Date :	N/R
Last Penalty Amount :	N/R
QTRS IN NC :	0
Programs IN SNC :	0
Current Compliance Status :	No Violation Identified
Three-Year Compliance Status :	_____
Collection Method :	Zip Code Centroid
Reference Point :	N/R
Accuracy Meters :	10000
Derived Tribes :	N/R
Derived HUC :	N/R
Derived WBD :	N/R
Derived STCTY FIPS :	N/R
Derived Zip :	N/R
Derived CD113 :	N/R
Derived CB2010 :	N/R
MYRTK Universe :	NNN
NPDES IDs :	N/R
CWA Permit Types :	N/R
CWA Compliance Tracking :	N/R
CWA NAICS :	N/R
CWA SICS :	N/R
CWA Inspection Count :	N/R
CWA Last Inspection Days :	N/R
CWA Informal Count :	N/R
CWA Formal Action Count :	N/R
CWA Last Formal Action Date :	N/R
CWA Penalties :	N/R
CWA Last Penalty Date :	N/R
CWA Last Penalty Amount :	N/R
CWA Quarters IN NC :	N/R
CWA Current Compliance Status :	N/R
CWA Current SNC Flag :	N
CWA 13 Quarters Compliance Status :	N/R
CWA 13 Quarters Effluent Exceedances:	N/R
CWA Three-Year QNCR Codes :	N/R
DFR URL :	Click here for hyperlink provided by the agency.
Facility SIC :	N/R
Facility NAICS :	721199 - All Other Traveler Accommodation
Facility Last Inspection EPA Date :	N/R
Facility Last Inspection State Date :	N/R
Facility Last Formal Act EPA Date :	N/R
Facility Last Formal Act State Date :	N/R
Facility Last Informal Act EPA Date :	N/R
Facility Last Informal Act State Date:	N/R
Facility Federal Agency :	N/R
TRI Reporter :	N/R
Facility Imp Water Flag :	N/R

Map Id: K78
Direction: N
Distance: 0.249 mi., 1313 ft.
Elevation: 196 ft.
Relative: Higher

Site Name : UNIVERSITY OF SOUTHERN CALIFORNIA HOTEL | UNIVERSITY OF SOUTHERN CALIFORNIA | UNIVERSITY OF SOUTHERN CALIFORNIA RADISSION
3540 S FIGUEROA ST
LOS ANGELES, CA

Database(s) : [ECHO, FRS, HAZNET - CA, HWG - CA, MANIFEST EPA, RCRA_NONGEN] ***(cont.)***

Envirosite ID: 56762253
EPA ID: CAC002667270

ECHO ***(cont.)***

Current SNC Flag :	N
Indian County Flag :	N
Federal Flag :	N/R
US Mexico Border Flag :	N/R
Chesapeak Bay Flag :	N/R
AIR Flag :	N
NPDES Flag :	N
SDWIS Flag :	N
RCRA Flag :	Y
TRI Flag :	N
GHG Flag :	N
Major Flag :	N/R
Active Flag :	N/R
NAA Flag :	N
Latitude :	34.02652
Longitude :	-118.288546
Last Date in Agency List :	2023-07-21

FRS

Facility Name :	UNIVERSITY OF SOUTHERN CALIFORNIA HOTEL
Facility Address :	3540 S FIGUEROA ST, LOS ANGELES, CA 90007
County :	LOS ANGELES

Site Details

Registry ID :	110071135053
FRS Facility URL :	Click here for hyperlink provided by the agency.
Last Date in Agency List :	2024-05-20

Source Description

Source Description :

RCRAInfo is EPA’s comprehensive information system that supports the Resource Conservation and Recovery Act (RCRA) of 1976 and the Hazardous and Solid Waste Amendments (HSWA) of 1984 through the tracking of events and activities related to facilities that generate, transport, and treat, store, or dispose of hazardous waste. RCRAInfo allows RCRA program staff to track the notification, permit, compliance, and corrective action activities required under RCRA. RCRAInfo also supports generation of the National Hazardous Waste Biennial Report. All generators and treatment, storage, and disposal facilities who handle hazardous waste are required to report to the EPA Administrator at least once every two years to support creation of the Biennial Report.

FRS Environmental Interest

Source and System ID :	RCRAINFO - CAL000465985

Map Id: K78
Direction: N
Distance: 0.249 mi., 1313 ft.
Elevation: 196 ft.
Relative: Higher

Site Name : UNIVERSITY OF SOUTHERN CALIFORNIA HOTEL | UNIVERSITY OF SOUTHERN CALIFORNIA | UNIVERSITY OF SOUTHERN CALIFORNIA RADISSION
3540 S FIGUEROA ST
LOS ANGELES, CA

Database(s) : [ECHO, FRS, HAZNET - CA, HWG - CA, MANIFEST EPA, RCRA_NONGEN] ***(cont.)***

Envirosite ID: 56762253
EPA ID: CAC002667270

HAZNET - CA

Facility Name : UNIVERSITY OF SOUTHERN CALIFORNIA
Facility Address : 3540 S FIGUEROA ST, LOS ANGELES, CA 90007
County : LOS ANGELES

Site Details
Generator EPA ID : CAC002649269
Active : Inactive
Category : STATE
Facility Types : N/R
Type : TEMPORARY
Contact Name : N/R
Contact Phone : N/R
Facility Mailing Address : 837 DOWNEY WAY STE STO101, LOS ANGELES, CA 900890176
Latitude : 34.01920032
Longitude : -118.28170424
Agency Hyperlink : Click here for hyperlink provided by the agency.
Last Date in Agency List : 2021-07-08

Waste Generator Details
State Waste : 2010: 151 - Asbestos containing waste, 18.8 tons to CAD009007626
2009: 151 - Asbestos containing waste, 3.2 tons to CAD009007626

Site Details
Generator EPA ID : CAC002667270
Active : Inactive
Category : STATE
Facility Types : N/R
Type : TEMPORARY
Contact Name : N/R
Contact Phone : N/R
Facility Mailing Address : 1540 ALCAZAR ST STE 148, LOS ANGELES, CA 900890080
Latitude : 34.01920032
Longitude : -118.28170424
Agency Hyperlink : Click here for hyperlink provided by the agency.
Last Date in Agency List : 2021-07-08

Waste Generator Details
State Waste : 2011: 151 - Asbestos containing waste, 42 tons to CAD009007626

Facility Name : UNIVERSITY OF SOUTHERN CALIFORNIA RADISSION
Facility Address : 3540 S FIGUEROA ST, LOS ANGELES, CA 90007
County : LOS ANGELES

Map Id: K78
Direction: N
Distance: 0.249 mi., 1313 ft.
Elevation: 196 ft.
Relative: Higher

Site Name : UNIVERSITY OF SOUTHERN CALIFORNIA HOTEL | UNIVERSITY OF SOUTHERN CALIFORNIA | UNIVERSITY OF SOUTHERN CALIFORNIA RADISSION
3540 S FIGUEROA ST
LOS ANGELES, CA

Database(s) : [ECHO, FRS, HAZNET - CA, HWG - CA, MANIFEST EPA, RCRA_NONGEN] ***(cont.)***

Envirosite ID: 56762253
EPA ID: CAC002667270

HAZNET - CA ***(cont.)***

Site Details

Generator EPA ID :	CAC002755627
Active :	Inactive
Category :	STATE
Facility Types :	N/R
Type :	TEMPORARY
Contact Name :	N/R
Contact Phone :	N/R
Facility Mailing Address :	3434 S GRAND AVE, LOS ANGELES, CA 900890089
Latitude :	34.01920032
Longitude :	-118.28170424
Agency Hyperlink :	Click here for hyperlink provided by the agency.
Last Date in Agency List :	2021-07-08

Waste Generator Details

State Waste :	2013: 151 - Asbestos containing waste, 14 tons to CAD009007626

Facility Name :	UNIVERSITY OF SOUTHERN CALIFORNIA RADISSON
Facility Address :	3540 S. FIGUEROA ST., LOS ANGELES, CA 90089
County :	LOS ANGELES

Site Details

Generator EPA ID :	CAC002796048
Active :	Inactive
Category :	STATE
Facility Types :	N/R
Type :	TEMPORARY
Contact Name :	N/R
Contact Phone :	N/R
Facility Mailing Address :	3434 S GRAND AVE, LOS ANGELES, CA 900890089
Latitude :	34.01920032
Longitude :	-118.28170424
Agency Hyperlink :	Click here for hyperlink provided by the agency.
Last Date in Agency List :	2021-07-08

Waste Generator Details

State Waste :	2014: 151 - Asbestos containing waste, 9.2 tons to CAD009007626

HWG - CA

Facility Name :	UNIVERSITY OF SOUTHERN CALIFORNIA
Facility Address :	3540 S FIGUEROA ST, LOS ANGELES, CA 90007
County :	LOS ANGELES

Map Id: K78
Direction: N
Distance: 0.249 mi., 1313 ft.
Elevation: 196 ft.
Relative: Higher

Site Name : UNIVERSITY OF SOUTHERN CALIFORNIA HOTEL | UNIVERSITY OF SOUTHERN CALIFORNIA | UNIVERSITY OF SOUTHERN CALIFORNIA RADISSION
3540 S FIGUEROA ST
LOS ANGELES, CA

Database(s) : [ECHO, FRS, HAZNET - CA, HWG - CA, MANIFEST EPA, RCRA_NONGEN] ***(cont.)***

Envirosite ID: 56762253
EPA ID: CAC002667270

HWG - CA ***(cont.)***

EPA ID :	CAC002667270
Status :	Inactive
Category :	STATE
Type :	TEMPORARY
Facility Type :	N/R
Mailing Address :	1540 ALCAZAR ST STE 148, LOS ANGELES, CA 900890080
Owner Name :	UNIVERSITY OF SOUTHERN CALIFORNIA
Owner Address :	1540 ALCAZAR ST STE 148, LOS ANGELES, CA 900890080
Operator Name :	MICHELLE LEE
Operator Address :	1540 ALCAZAR ST STE 148, LOS ANGELES, CA 900890080
Latitude :	34.019666
Longitude :	-118.281321

EPA ID :	CAC002649269
Status :	Inactive
Category :	STATE
Type :	TEMPORARY
Facility Type :	N/R
Mailing Address :	837 DOWNEY WAY STE STO101, LOS ANGELES, CA 900890176
Owner Name :	UNIVERSITY OF SOUTHERN CALIFORNIA
Owner Address :	837 DOWNEY WAY STE STO101, LOS ANGELES, CA 900890176
Operator Name :	ANTHONY RODRIGUEZ
Operator Address :	837 DOWNEY WAY STE STO101, LOS ANGELES, CA 900890176
Latitude :	34.019711
Longitude :	-118.281357

Facility Name :	UNIVERSITY OF SOUTHERN CALIFORNIA HOTEL
Facility Address :	3540 S FIGUEROA ST, LOS ANGELES, CA 90007
County :	LOS ANGELES

EPA ID :	CAL000465985
Status :	Active
Category :	STATE
Type :	PERMANENT
Facility Type :	N/R
Mailing Address :	3434 S GRAND AVE CAL120 - EHS, LOS ANGELES, CA 900890000
Owner Name :	UNIVERSITY SOUTHERN CALIFORNIA
Owner Address :	3551 TROUSDALE PKWY ADM 352, LOS ANGELES, CA 900890000
Operator Name :	ANTHONY RODRIGUEZ
Operator Address :	3434 S. GRAND AVE. CAL 120, EHS, LOS ANGELES, CA 90089
Latitude :	34.019306
Longitude :	-118.2811

Facility Name :	UNIVERSITY OF SOUTHERN CALIFORNIA RADISSION
Facility Address :	3540 S FIGUEROA ST, LOS ANGELES, CA 90007
County :	LOS ANGELES

Map Id: K78
Direction: N
Distance: 0.249 mi., 1313 ft.
Elevation: 196 ft.
Relative: Higher

Site Name : UNIVERSITY OF SOUTHERN CALIFORNIA HOTEL | UNIVERSITY OF SOUTHERN CALIFORNIA | UNIVERSITY OF SOUTHERN CALIFORNIA RADISSION
3540 S FIGUEROA ST
LOS ANGELES, CA

Database(s) : [ECHO, FRS, HAZNET - CA, HWG - CA, MANIFEST EPA, RCRA_NONGEN] ***(cont.)***

Envirosite ID: 56762253
EPA ID: CAC002667270

HWG - CA ***(cont.)***

EPA ID :	CAC002755627
Status :	Inactive
Category :	STATE
Type :	TEMPORARY
Facility Type :	N/R
Mailing Address :	3434 S GRAND AVE, LOS ANGELES, CA 900890089
Owner Name :	UNIVERSITY OF SOUTHERN CALIFORNIA
Owner Address :	3434 S GRAND AVE, LOS ANGELES, CA 900890089
Operator Name :	ANTHONY RODRIGUEZ
Operator Address :	3434 S GRAND AVE, LOS ANGELES, CA 900890089
Latitude :	34.0192
Longitude :	-118.281704
Facility Name :	UNIVERSITY OF SOUTHERN CALIFORNIA RADISSON
Facility Address :	3540 S. FIGUEROA ST., LOS ANGELES, CA 90089
County :	LOS ANGELES

EPA ID :	CAC002796048
Status :	Inactive
Category :	STATE
Type :	TEMPORARY
Facility Type :	N/R
Mailing Address :	3434 S GRAND AVE, LOS ANGELES, CA 900890089
Owner Name :	UNIVERSITY OF SOUTHERN CALIFORNIA
Owner Address :	3434 S GRAND AVE, LOS ANGELES, CA 900890089
Operator Name :	ANTHONY RODRIGUEZ
Operator Address :	3434 S GRAND AVE, LOS ANGELES, CA 900890089
Latitude :	34.0192
Longitude :	-118.281704

MANIFEST EPA

Manifest Details

Manifest Number :	018366243JJK
Shipped Date :	2019-01-17
Updated Date :	2019-03-04
Received Date :	2019-01-18
Status :	Signed
Generator ID :	CAL000379544
Generator Name :	UNIVERSITY OF SOUTHERN CALIFORNIA
Generator Address :	3540 S FIGUEROA ST, LOS ANGELES, CA 90089
Generator Mailing :	3434 S. GRAND AVENUE CAL-120, LOS ANGELES, CA 90089
Generator Contact :	N/R
Destination ID :	CAD009007626
Destination Name :	AZUSA LAND RECLAMATION CO INC
Destination Mailing :	1211 W. GLADSTONE STREET, AZUSA, CA 91702
Destination Address :	1211 W. GLADSTONE STREET, AZUSA, CA 91702
Destination Contact :	N/R
Submission Type :	DataImage5Copy
Origin Type :	Service
Manifest Residue :	N

Map Id: K78
Direction: N
Distance: 0.249 mi., 1313 ft.
Elevation: 196 ft.
Relative: Higher

Site Name : UNIVERSITY OF SOUTHERN CALIFORNIA HOTEL | UNIVERSITY OF SOUTHERN CALIFORNIA | UNIVERSITY OF SOUTHERN CALIFORNIA RADISSION
3540 S FIGUEROA ST
LOS ANGELES, CA

Database(s) : [ECHO, FRS, HAZNET - CA, HWG - CA, MANIFEST EPA, RCRA_NONGEN] ***(cont.)***

Envirosite ID: 56762253
EPA ID: CAC002667270

MANIFEST EPA ***(cont.)***

Rejection :	N
Last Date in Agency List :	2024-02-14

Waste Details

Waste Line Number :	1
Is DOT Hazardous :	Y
DOT ID Number :	NA2212
DOT Information :	NA2212, Asbestos, 9, PG III, RQ
Non Waste Description :	N/R
Quantity :	9 Cubic Yards
Quantity Tons, Acute, Non-Acute :	7.56, 0, 7.56
Quantity Kg, Acute, Non-Acute :	0, 6857.147
Quantity Tons, Haz, Non-Haz :	0, 7.56
Quantity Kg, Haz, Non-Haz :	0, 6857.147
Management Method :	H132 - LANDFILL (WITH PRIOR TREATMENT AND/OR STABILIZATION)
Is EPA Waste :	N
Federal Code :	N/R
State Code :	CA - 151

RCRA_NONGEN

Facility Name :	UNIVERSITY OF SOUTHERN CALIFORNIA HOTEL
Facility Address :	3540 S FIGUEROA ST, LOS ANGELES, CA 90007
County :	LOS ANGELES
Date Form Received by Agency :	2021-10-07
EPA ID :	CAL000465985
Mailing Address :	3434 S GRAND AVE CAL 120-31, LOS ANGELES, CA 90089
Contact :	ANTHONY RODRIGUEZ
Contact Address :	3434 S GRAND AVE CAL120-EHS, LOS ANGELES, CA 90089
Contact Country :	N/R
Contact Telephone :	213-740-7215
Contact Email :	ANTHONYR@USC.EDU
EPA Region :	09
Land Type :	Not Reported
Source Type :	Implementer
Classification :	Not a generator, verified
Description :	Not a generator, verified
Last Date in Agency List :	2024-03-19

Owner/Operator Summary

Owner/Operator Name :	ANTHONY RODRIGUEZ
Owner/Operator Address :	3434 S GRAND AVE CAL120-EHS, LOS ANGELES, CA 90089
Owner/Operator Country :	N/R
Owner/Operator Telephone :	213-740-7215
Owner/Operator Email :	N/R
Owner/Operator Fax :	N/R

Map Id: K78
Direction: N
Distance: 0.249 mi., 1313 ft.
Elevation: 196 ft.
Relative: Higher

Site Name : UNIVERSITY OF SOUTHERN CALIFORNIA HOTEL | UNIVERSITY OF SOUTHERN CALIFORNIA | UNIVERSITY OF SOUTHERN CALIFORNIA RADISSION
3540 S FIGUEROA ST
LOS ANGELES, CA

Database(s) : [ECHO, FRS, HAZNET - CA, HWG - CA, MANIFEST EPA, RCRA_NONGEN] ***(cont.)***

Envirosite ID: 56762253
EPA ID: CAC002667270

RCRA_NONGEN ***(cont.)***

Legal Status :	Other land type
Owner/Operator Type :	Operator
Owner/Operator Start Date :	N/R
Owner/Operator End Date :	N/R
Owner/Operator Name :	UNIVERSITY OF SOUTHERN CALIFORNIA
Owner/Operator Address :	3434 S GRAND AVE CAL 120-31, LOS ANGELES, CA 90089
Owner/Operator Country :	N/R
Owner/Operator Telephone :	213-740-7215
Owner/Operator Email :	N/R
Owner/Operator Fax :	N/R
Legal Status :	Other land type
Owner/Operator Type :	Owner
Owner/Operator Start Date :	N/R
Owner/Operator End Date :	N/R

Handler Activities Summary

U.S. Importer of Hazardous Waste :	N
Mixed Waste (Haz. and Radioactive) :	N/R
Recycler of Hazardous Waste :	N
Transporter of Hazardous Waste :	N
Treater, Storer or Disposer of HW :	N
Underground Injection Activity :	N
On-site Burner Exemption :	N
Furnace Exemption :	N
Used Oil Fuel Burner :	N
Used Oil Processor :	N
Used Oil Refiner :	N
Used Oil Fuel Marketer to Burner :	N
Used Oil Specification Marketer :	N
Used Oil Transfer Facility :	N
Used Oil Transporter :	N

Notices of Violations Summary

Regulation Violated :	N

Map Id: R79
Direction: SSE
Distance: 0.249 mi., 1315 ft.
Elevation: 184 ft.
Relative: Lower

Site Name : LSD City of Los Angeles Bureau of Sanitation
3962 S Hill St
Los Angeles, CA 90037

Database(s) : [MANIFEST EPA]

Envirosite ID: 54327422
EPA ID: CAS111111019

MANIFEST EPA

Manifest Details

Manifest Number :	014556720FLE
Shipped Date :	2022-04-28
Updated Date :	2022-05-23
Received Date :	2022-05-03
Status :	Signed
Generator ID :	CAS111111019
Generator Name :	LSD City of Los Angeles Bureau of Sanitation
Generator Address :	3962 S Hill St, Los Angeles, CA 90037
Generator Mailing :	Livability Services Division, 2649 E. Washington B, Los Angeles, CA 90023
Generator Contact :	LSD City of Los Angeles Bureau of Sanitation
Destination ID :	CAD044429835
Destination Name :	Clean Harbors Wilmington LLC
Destination Mailing :	1737 East Denni Street, Wilmington, CA 90744
Destination Address :	1737 East Denni Street, Wilmington, CA 90744
Destination Contact :	N/R
Submission Type :	DataImage5Copy
Origin Type :	Service
Manifest Residue :	N
Rejection :	N
Last Date in Agency List :	2024-02-14

Waste Details

Waste Line Number :	1
Is DOT Hazardous :	Y
DOT ID Number :	UN1950
DOT Information :	UN1950, WASTE AEROSOLS, FLAMMABLE, (EACH NOT EXCEEDING 1 L CAPACITY) (EACH NOT EXCEEDING 1 L CAPACITY), 2.1, NONE
Non Waste Description :	N/R
Quantity :	10 Pounds
Quantity Tons, Acute, Non-Acute :	0.005, 0, 0.005
Quantity Kg, Acute, Non-Acute :	0, 4.53515
Quantity Tons, Haz, Non-Haz :	0.005, 0
Quantity Kg, Haz, Non-Haz :	4.53515, 0
Management Method :	H141 - STORAGE, BULKING AND/OR TRANSFER OFF SITE
Is EPA Waste :	Y
Federal Code :	D001
State Code :	CA - 331

Manifest Details

Manifest Number :	016943937FLE
Shipped Date :	2022-04-28
Updated Date :	2022-05-31
Received Date :	2022-05-10
Status :	Signed
Generator ID :	CAS111111019
Generator Name :	LSD City of Los Angeles Bureau of Sanitation
Generator Address :	3962 S Hill St, Los Angeles, CA 90037

Map Id: R79
Direction: SSE
Distance: 0.249 mi., 1315 ft.
Elevation: 184 ft.
Relative: Lower

Site Name : LSD City of Los Angeles Bureau of Sanitation
3962 S Hill St
Los Angeles, CA 90037

Database(s) : [MANIFEST EPA] ***(cont.)***

Envirosite ID: 54327422
EPA ID: CAS111111019

MANIFEST EPA ***(cont.)***

Generator Mailing :	Livability Services Division, 2649 E. Washington B, Los Angeles, CA 90023
Generator Contact :	LSD City of Los Angeles Bureau of Sanitation
Destination ID :	UTD981552177
Destination Name :	Clean Harbors Aragonite LLC
Destination Mailing :	PO Box 1339, Grantsville, UT 84029
Destination Address :	11600 North Aptus Road, Grantsville, UT 84029
Destination Contact :	N/R
Submission Type :	DataImage5Copy
Origin Type :	Service
Manifest Residue :	N
Rejection :	N
Last Date in Agency List :	2024-02-14

Waste Details

Waste Line Number :	1
Is DOT Hazardous :	Y
DOT ID Number :	UN3291
DOT Information :	UN3291, REGULATED MEDICAL WASTE, N.O.S. (SHARPS), 6.2, PG II
Non Waste Description :	N/R
Quantity :	15 Pounds
Quantity Tons, Acute, Non-Acute :	0.0075, 0, 0.0075
Quantity Kg, Acute, Non-Acute :	0, 6.802725
Quantity Tons, Haz, Non-Haz :	0, 0.0075
Quantity Kg, Haz, Non-Haz :	0, 6.802725
Management Method :	H040 - INCINERATION
Is EPA Waste :	N
Federal Code :	N/R
State Code :	CA - 181, CA - 322

Waste Line Number :	2
Is DOT Hazardous :	N
DOT ID Number :	N/R
DOT Information :	N/R
Non Waste Description :	NONE, NON-RCRA HAZARDOUS WASTE, SOLIDS, N/A, NONE
Quantity :	70 Pounds
Quantity Tons, Acute, Non-Acute :	0.035, 0, 0.035
Quantity Kg, Acute, Non-Acute :	0, 31.746052
Quantity Tons, Haz, Non-Haz :	0, 0.035
Quantity Kg, Haz, Non-Haz :	0, 31.746052
Management Method :	H040 - INCINERATION
Is EPA Waste :	N
Federal Code :	N/R
State Code :	CA - 322, CA - 352, CA - 531

Map Id: R80
Direction: SSE
Distance: 0.250 mi., 1319 ft.
Elevation: 185 ft.
Relative: Lower

Site Name : LSD City of Los Angeles Bureau of Sanitation
387 W Martin Luther King Jr. Blvd.
Los Angeles, CA 90037

Database(s) : [MANIFEST EPA]

Envirosite ID: 49202581
EPA ID: CAS111111019

MANIFEST EPA

Manifest Details

Manifest Number :	015144722FLE
Shipped Date :	2022-01-13
Updated Date :	2022-02-07
Received Date :	2022-01-13
Status :	Signed
Generator ID :	CAS111111019
Generator Name :	LSD City of Los Angeles Bureau of Sanitation
Generator Address :	387 W Martin Luther King Jr. Blvd., Los Angeles, CA 90037
Generator Mailing :	Livability Services Division, 2649 E. Washington B, Los Angeles, CA 90023
Generator Contact :	LSD City of Los Angeles Bureau of Sanitation
Destination ID :	CAD044429835
Destination Name :	Clean Harbors Wilmington LLC
Destination Mailing :	1737 East Denni Street, Wilmington, CA 90744
Destination Address :	1737 East Denni Street, Wilmington, CA 90744
Destination Contact :	N/R
Submission Type :	DataImage5Copy
Origin Type :	Service
Manifest Residue :	N
Rejection :	N
Last Date in Agency List :	2024-02-14

Waste Details

Waste Line Number :	1
Is DOT Hazardous :	Y
DOT ID Number :	UN1950
DOT Information :	UN1950, WASTE AEROSOLS, FLAMMABLE, (EACH NOT EXCEEDING 1 L CAPACITY) (EACH NOT EXCEEDING 1 L CAPACITY), 2.1, NONE
Non Waste Description :	N/R
Quantity :	15 Pounds
Quantity Tons, Acute, Non-Acute :	0.0075, 0, 0.0075
Quantity Kg, Acute, Non-Acute :	0, 6.802725
Quantity Tons, Haz, Non-Haz :	0.0075, 0
Quantity Kg, Haz, Non-Haz :	6.802725, 0
Management Method :	H141 - STORAGE, BULKING AND/OR TRANSFER OFF SITE
Is EPA Waste :	Y
Federal Code :	D001
State Code :	CA - 331

Waste Line Number :	2
Is DOT Hazardous :	Y
DOT ID Number :	UN1263
DOT Information :	UN1263, WASTE PAINT, 3, PG III, (LOOSEPACK)
Non Waste Description :	N/R
Quantity :	30 Pounds
Quantity Tons, Acute, Non-Acute :	0.015, 0, 0.015
Quantity Kg, Acute, Non-Acute :	0, 13.60545
Quantity Tons, Haz, Non-Haz :	0.015, 0
Quantity Kg, Haz, Non-Haz :	13.60545, 0
Management Method :	H141 - STORAGE, BULKING AND/OR TRANSFER OFF SITE

Map Id: R80
Direction: SSE
Distance: 0.250 mi., 1319 ft.
Elevation: 185 ft.
Relative: Lower

Site Name : LSD City of Los Angeles Bureau of Sanitation
387 W Martin Luther King Jr. Blvd.
Los Angeles, CA 90037

Database(s) : [MANIFEST EPA] ***(cont.)***

Envirosite ID: 49202581
EPA ID: CAS111111019

MANIFEST EPA ***(cont.)***

Is EPA Waste :	Y
Federal Code :	D001
State Code :	CA - 291, CA - 331, CA - 343

Manifest Details

Manifest Number :	015205777FLE
Shipped Date :	2022-01-13
Updated Date :	2022-02-15
Received Date :	2022-01-25
Status :	Signed
Generator ID :	CAS111111019
Generator Name :	LSD City of Los Angeles Bureau of Sanitation
Generator Address :	387 W Martin Luther King Jr. Blvd., Los Angeles, CA 90037
Generator Mailing :	Livability Services Division, 2649 E. Washington B, Los Angeles, CA 90023
Generator Contact :	LSD City of Los Angeles Bureau of Sanitation
Destination ID :	UTD981552177
Destination Name :	Clean Harbors Aragonite LLC
Destination Mailing :	PO Box 1339, Grantsville, UT 84029
Destination Address :	11600 North Aptus Road, Grantsville, UT 84029
Destination Contact :	N/R
Submission Type :	DataImage5Copy
Origin Type :	Service
Manifest Residue :	N
Rejection :	N
Last Date in Agency List :	2024-02-14

Waste Details

Waste Line Number :	1
Is DOT Hazardous :	Y
DOT ID Number :	UN3291
DOT Information :	UN3291, REGULATED MEDICAL WASTE, N.O.S. (SHARPS), 6.2, PG II
Non Waste Description :	N/R
Quantity :	10 Pounds
Quantity Tons, Acute, Non-Acute :	0.005, 0, 0.005
Quantity Kg, Acute, Non-Acute :	0, 4.53515
Quantity Tons, Haz, Non-Haz :	0, 0.005
Quantity Kg, Haz, Non-Haz :	0, 4.53515
Management Method :	H040 - INCINERATION
Is EPA Waste :	N
Federal Code :	N/R
State Code :	CA - 322

Waste Line Number :	2
Is DOT Hazardous :	N
DOT ID Number :	N/R
DOT Information :	N/R
Non Waste Description :	NONE, NON-RCRA HAZARDOUS WASTE, SOLIDS, N/A, NONE
Quantity :	20 Pounds
Quantity Tons, Acute, Non-Acute :	0.01, 0, 0.01
Quantity Kg, Acute, Non-Acute :	0, 9.0703

Map Id: R80
Direction: SSE
Distance: 0.250 mi., 1319 ft.
Elevation: 185 ft.
Relative: Lower

Site Name : LSD City of Los Angeles Bureau of Sanitation
387 W Martin Luther King Jr. Blvd.
Los Angeles, CA 90037

Database(s) : [MANIFEST EPA] ***(cont.)***

Envirosite ID: 49202581
EPA ID: CAS111111019

MANIFEST EPA ***(cont.)***

Quantity Tons, Haz, Non-Haz :	0, 0.01
Quantity Kg, Haz, Non-Haz :	0, 9.0703
Management Method :	H040 - INCINERATION
Is EPA Waste :	N
Federal Code :	N/R
State Code :	CA - 322, CA - 352, CA - 531

Map Id: M81
Direction: SSW
Distance: 0.262 mi., 1384 ft.
Elevation: 182 ft.
Relative: Lower

Site Name : ARCO #3000
504 MARTIN LUTHER KING BLVD
LOS ANGELES, CA 90037

Database(s) : [CALEPA SITES - CA, EPA LUST, FRS, LUST REG 4 - CA]

Envirosite ID: 56762256
EPA ID: N/R

CALEPA SITES - CA

Facility Name :	ARCO #3000
Facility Address :	504 MARTIN LUTHER KING BLVD, LOS ANGELES, 90037
Site ID :	195916
EI ID :	T0603700904
EI Description :	Leaking Underground Storage Tank Cleanup Site
Latitude :	34.010993
Longitude :	-118.282948
Agency Hyperlink :	Click here for hyperlink provided by the agency.
Last Date in Agency List :	2022-12-21
Site ID :	634968
EI ID :	T0603700904
EI Description :	Leaking Underground Storage Tank Cleanup Site
Latitude :	34.010993
Longitude :	-118.282948
Agency Hyperlink :	Click here for hyperlink provided by the agency.
Last Date in Agency List :	2023-07-21

EPA LUST

Facility Name :	ARCO #3000
Facility Address :	504 MARTIN LUTHER KING BLVD, LOS ANGELES, California 90037
County :	N/R
Facility ID :	N/R
LUST ID :	CAT0603700904
Reported Date :	N/R
Status :	No Further Action
Substance :	N/R

Map Id: M81
Direction: SSW
Distance: 0.262 mi., 1384 ft.
Elevation: 182 ft.
Relative: Lower

Site Name : ARCO #3000
504 MARTIN LUTHER KING BLVD
LOS ANGELES, CA 90037

Database(s) : [CALEPA SITES - CA, EPA LUST, FRS, LUST REG 4 - CA] ***(cont.)***

Envirosite ID: 56762256
EPA ID: N/R

EPA LUST ***(cont.)***

Closed With Residual Contamination (Tribal Only):	N/R
NFA_Letter (Tribal Only) :	N/R
Tribe (Tribal Only) :	N/R
EPA Region :	9
Estimated Population within 1500ft :	4063
Estimated Private Domestic Wells within 1500ft:	0
Within Source Water Protection Area (SPA):	No
SPA Public Water System and Facility ID:	N/R
SPA Water Type :	N/R
SPA Facility Type :	N/R
SPA HUC12 :	N/R
Within Groundwater Wellhead Protection Area (WHPA):	Yes
WHPA Public Water System and Facility ID:	CA1910156_11730
WHPA Water Type :	GW
WHPA Facility Type :	WL
WHPA HUC12 :	180701040300
Within Estimated 100-year Floodplain:	No
Latitude :	34.0110999999999
Longitude :	-118.28296
Last Date in Agency List :	2024-05-23

FRS

Facility Name :	ARCO #3000
Facility Address :	504 MARTIN LUTHER KING BLVD, LOS ANGELES, CA 90037
County :	LOS ANGELES

Site Details

Registry ID :	110066519137
FRS Facility URL :	Click here for hyperlink provided by the agency.
Last Date in Agency List :	2024-05-20

Source Description

Source Description :

The California Environmental Protection Agency (CalEPA) has recently implemented a new data warehouse system (nSite). This data warehouse combines and merges facility and site information from five different systems managed within CalEPA. The five systems are: California Environmental Reporting System (CERS), EnviroStor, GeoTracker, California Integrated Water Quality System (CIWQS), and Toxic Release Inventory (TRI).

FRS Environmental Interest

Source and System ID :	CA-ENVIROVIEW - 195916

Map Id: M81
Direction: SSW
Distance: 0.262 mi., 1384 ft.
Elevation: 182 ft.
Relative: Lower

Site Name : ARCO #3000
504 MARTIN LUTHER KING BLVD
LOS ANGELES, CA 90037

Database(s) : [CALEPA SITES - CA, EPA LUST, FRS, LUST REG 4 - CA] ***(cont.)***

Envirosite ID: 56762256
EPA ID: N/R

LUST REG 4 - CA

Facility Name :	ARCO #3000
Facility Address :	504 MARTIN LUTHER KING BLVD, LOS ANGELES, CA 90037
County :	Los Angeles

Site Details

Status Date :	1996-08-21
Status :	Completed - Case Closed
Begin Date :	1988-04-13
Global ID :	T0603700904
Region :	REGION 4
Site History :	N/R
RB Case Number :	900370016
Potential Media Affected :	Soil
Potential Contaminants of Concern :	Gasoline
Local Agency :	LOS ANGELES, CITY OF
Local Case Number :	N/R
Lead Agency :	LOS ANGELES RWQCB (REGION 4)
File Location :	N/R
CUF Case :	YES
Caseworker :	YR
Case Type :	LUST Cleanup Site
How Discovered :	Other Means
How Discovered Description :	N/R
Stop Method :	N/R
Stop Description :	N/R
Calwater Watershed Name :	Santa Monica Bay - Interior Santa Monica Bay - Wilshire (404.63)
DWR Groundwater Subbasin Name :	Coastal Plain Of Los Angeles - Central (4-011.04)
Disadvantaged Community :	N/R
Latitude :	34.010993
Longitude :	-118.282949
Agency URL :	Click here for hyperlink provided by the agency.
Last Date in Agency List :	2024-05-02

Contacts Summary

Global ID :	T0603700904
Contact Name :	YUE RONG
Contact Type :	Regional Board Caseworker - Primary Caseworker
Organization Name :	LOS ANGELES RWQCB (REGION 4)
Address :	320 W. 4TH ST., SUITE 200
City :	Los Angeles
Phone Number :	N/R
Email :	yrong@waterboards.ca.gov

Global ID :	T0603700904
Contact Name :	ELOY LUNA
Contact Type :	Local Agency Caseworker
Organization Name :	LOS ANGELES, CITY OF
Address :	200 North Main Street, Suite 1780
City :	LOS ANGELES
Phone Number :	N/R
Email :	eloy.luna@lacity.org

Map Id: M81
Direction: SSW
Distance: 0.262 mi., 1384 ft.
Elevation: 182 ft.
Relative: Lower

Site Name : ARCO #3000
504 MARTIN LUTHER KING BLVD
LOS ANGELES, CA 90037

Database(s) : [CALEPA SITES - CA, EPA LUST, FRS, LUST REG 4 - CA] ***(cont.)***

Envirosite ID: 56762256
EPA ID: N/R

LUST REG 4 - CA ***(cont.)***

Regulatory Activities

Date :	1991-05-06
Global ID :	T0603700904
Action Type :	Other
Action :	Leak Discovery
Date :	1988-04-13
Global ID :	T0603700904
Action Type :	Other
Action :	Leak Reported

Status History

Status Date :	1996-08-21
Global ID :	T0603700904
Status :	Completed - Case Closed
Status Date :	1991-05-10
Global ID :	T0603700904
Status :	Open - Site Assessment
Status Date :	1988-04-13
Global ID :	T0603700904
Status :	Open - Case Begin Date

Map Id: M82
Direction: S
Distance: 0.278 mi., 1467 ft.
Elevation: 181 ft.
Relative: Lower

Site Name : CHEVRON 207669
4000 S FIGUEROA BLVD | 4000 FIGUEROA ST | 4000 SOUTH FIGUEROA
LOS ANGELES | Los Angeles, CA

Database(s) : [BRS, CALEPA SITES - CA, CHMIRS - CA, ECHO, EPA LUST, ERNS, FRS, LUST REG 4 - CA, RCRA_LQG]

Envirosite ID: 56762257
EPA ID: N/R

BRS

Facility Name :	CHEVRON 207669
Facility Address :	4000 S FIGUEROA BLVD., LOS ANGELES, CA 90037
County :	LOS ANGELES

Site Details

Date Form Received by Agency :	2008-02-19
EPA ID :	CAR000124925

Map Id: M82
Direction: S
Distance: 0.278 mi., 1467 ft.
Elevation: 181 ft.
Relative: Lower

Site Name : CHEVRON 207669
4000 S FIGUEROA BLVD | 4000 FIGUEROA ST | 4000 SOUTH FIGUEROA LOS ANGELES | Los Angeles, CA

Database(s) : [BRS, CALEPA SITES - CA, CHMIRS - CA, ECHO, EPA LUST, ERNS, FRS, LUST REG 4 - CA, RCRA_LQG] ***(cont.)***

Envirosite ID: 56762257
EPA ID: N/R

BRS ***(cont.)***

Mailing Address :	PO BOX 6004, SAN RAMON, CA 94583
Contact :	KATHY L NORRIS
Contact Address :	N/R
Contact Country :	US
Contact Telephone :	925-842-5931
Contact Email :	NAWTDESK@CHEVRON.COM
EPA Region :	09
Land Type :	Private
Source Type :	Annual/Biennial Report
Classification :	Large Quantity Generator

Description :

Handlers that generate 1,000 kg or more of hazardous waste during any calendar month; or generate more than 1 kg of acutely hazardous waste during any calendar month; or generate more than 100 kg of any residue or contaminated soil, waste or other debris resulting from the cleanup of a spill, into or on any land or water, of acutely hazardous waste during any calendar month; or generate 1 kg or less of acutely hazardous waste during any calendar month, and accumulate more than 1 kg of acutely hazardous waste at any time; or generate 100 kg or less of any residue or contaminated soil, waste or other debris resulting from the cleanup of a spill, into or on any land or water, of acutely hazardous waste during any calendar month, and accumulated more than 100 kg of that material at any time.

Last Date in Agency List :	2024-03-13

Owner/Operator Summary

Owner/Operator Name :	CHEVRON PRODUCTS CO.
Owner/Operator Address :	PO BOX 6004, SAN RAMON, CA 94583
Owner/Operator Country :	US
Owner/Operator Telephone :	N/R
Owner/Operator Email :	N/R
Owner/Operator Fax :	N/R
Legal Status :	Private
Owner/Operator Type :	Owner
Owner/Operator Start Date :	1998-09-30
Owner/Operator End Date :	N/R

Owner/Operator Name :	CHEVRON PRODUCTS CO.
Owner/Operator Address :	N/R
Owner/Operator Country :	US
Owner/Operator Telephone :	N/R
Owner/Operator Email :	N/R
Owner/Operator Fax :	N/R
Legal Status :	Private
Owner/Operator Type :	Operator
Owner/Operator Start Date :	1998-09-30
Owner/Operator End Date :	N/R

Map Id: M82
Direction: S
Distance: 0.278 mi., 1467 ft.
Elevation: 181 ft.
Relative: Lower

Site Name : CHEVRON 207669
4000 S FIGUEROA BLVD | 4000 FIGUEROA ST | 4000 SOUTH FIGUEROA LOS ANGELES | Los Angeles, CA

Database(s) : [BRS, CALEPA SITES - CA, CHMIRS - CA, ECHO, EPA LUST, ERNS, FRS, LUST REG 4 - CA, RCRA_LQG] ***(cont.)***

Envirosite ID: 56762257
EPA ID: N/R

BRS ***(cont.)***

Waste Activity Monitoring

Report Cycle :	2007
Hazardous Waste Page Number :	1
Hazardous Waste Sub-Page Number :	1
BR Form :	GM
Waste Description :	SUMP PUMP OUT
Primary NAICS :	44711 - Gasoline Stations with Convenience Stores
Source Code :	G14 - Removal of tank sludge, sediments, or slag (periodic sludge or residual removal from storage tanks including internal scrubbing or cleaning)
Form Code :	W101 - Very dilute aqueous waste containing more than 99% water (land disposal restriction defined wastewater that is not exempt under NPDES or POTW discharge)
Management Method :	H039 - Other recovery or reclamation for reuse including acid regeneration, organics recovery, etc. (specify in comments)
Generation Tons :	1.794
Managed Tons :	0
Shipped Tons :	1.794
Received Tons :	0
Receiver ID :	CAD008302903
Receiver State :	CA
Shipper ID :	CAR000124925
Shipper State :	CA
Waste Minimization :	N/R
Waste Code List :	D001, D018
Waste Code Group :	TCORICR - One or more D018-D043 code
Waste Generation Type :	N/R

CALEPA SITES - CA

Facility Name :	CHEVRON STATION #207669
Facility Address :	4000 FIGUEROA ST, LOS ANGELES, 90037
Site ID :	443443
EI ID :	T10000012058
EI Description :	Leaking Underground Storage Tank Cleanup Site
Latitude :	34.010660
Longitude :	-118.282410
Agency Hyperlink :	Click here for hyperlink provided by the agency.
Last Date in Agency List :	2022-12-21
Site ID :	644825
EI ID :	T10000012058
EI Description :	Leaking Underground Storage Tank Cleanup Site
Latitude :	34.010660

Map Id: M82
Direction: S
Distance: 0.278 mi., 1467 ft.
Elevation: 181 ft.
Relative: Lower

Site Name : CHEVRON 207669
4000 S FIGUEROA BLVD | 4000 FIGUEROA ST | 4000 SOUTH FIGUEROA LOS ANGELES | Los Angeles, CA

Database(s) : [BRS, CALEPA SITES - CA, CHMIRS - CA, ECHO, EPA LUST, ERNS, FRS, LUST REG 4 - CA, RCRA_LQG] ***(cont.)***

Envirosite ID: 56762257
EPA ID: N/R

CALEPA SITES - CA ***(cont.)***

Longitude :	-118.282410
Agency Hyperlink :	Click here for hyperlink provided by the agency.
Last Date in Agency List :	2023-07-21

CHMIRS - CA

Facility Address :	4000 South Figueroa, Los Angeles
County :	Los Angeles County
Notified Date :	2014-10-12 23:42:00
Spill Representative :	NRC
Control Number :	14-5811
Substance 1 :	Gasoline
Quantity 1 :	1
Measure 1 :	Gal(s)
Type 1 :	PETROLEUM
Pipeline 1 :	No
Vessel 1 (300 Tons) :	No
Substance 2 :	N/R
Quantity 2 :	N/R
Measure 2 :	N/R
Type 2 :	N/R
Pipeline 2 :	No
Vessel 2 (300 Tons) :	No
Substance 3 :	N/R
Quantity 3 :	N/R
Measure 3 :	N/R
Type 3 :	N/R
Pipeline 3 :	No
Vessel 3 (300 Tons) :	No
Description :	Per NRC FAX: Gasoline discharged from a dispenser at the station due to a customer overfill. REMEDIAL ACTIONS, It was contained and cleaned by station personnel.
Contained :	Yes
Water? :	No
Water Way :	N/R
Drinking Water Impacted :	N/R
Known Impact :	N/R
Incident Date :	2014-10-12
Time :	21:45:00
Spill Site :	Service Station
Site :	N/R
Cause :	Unknown
Other Causes :	N/R
Injuries (Y/N) :	No
Injuries Number :	N/R
Fatal (Y/N) :	No
Fatal Number :	N/R
Evacs (Y/N) :	No
Evacs Number :	N/R
Cleanup :	station personnel.

Map Id: M82
Direction: S
Distance: 0.278 mi., 1467 ft.
Elevation: 181 ft.
Relative: Lower

Site Name : CHEVRON 207669
4000 S FIGUEROA BLVD | 4000 FIGUEROA ST | 4000 SOUTH FIGUEROA LOS ANGELES | Los Angeles, CA

Database(s) : [BRS, CALEPA SITES - CA, CHMIRS - CA, ECHO, EPA LUST, ERNS, FRS, LUST REG 4 - CA, RCRA_LQG] ***(cont.)***

Envirosite ID: 56762257
EPA ID: N/R

CHMIRS - CA ***(cont.)***

Admin Agency :	Los Angeles City Fire Department
Last Date in Agency List :	2017-04-04
Facility Address :	4000 South Figueroa, Los Angeles, 90037
County :	Los Angeles County
Notified Date :	2021-03-11 18:30:00
Spill Representative :	Chevron
Control Number :	21-1340
Substance 1 :	Gasoline
Quantity 1 :	3
Measure 1 :	Gal(s)
Type 1 :	PETROLEUM
Pipeline 1 :	No
Vessel 1 (300 Tons) :	No
Substance 2 :	N/R
Quantity 2 :	N/R
Measure 2 :	N/R
Type 2 :	N/R
Pipeline 2 :	No
Vessel 2 (300 Tons) :	No
Substance 3 :	N/R
Quantity 3 :	N/R
Measure 3 :	N/R
Type 3 :	N/R
Pipeline 3 :	No
Vessel 3 (300 Tons) :	No
Description :	Per Caller-Dispenser nozzle malfunctioned, failure to shut off causing the release onto concrete in the area. No waterways impacted, no fire and no other Hazmat reported.
Contained :	Stopped,Contained
Water? :	No
Water Way :	No
Drinking Water Impacted :	No
Known Impact :	None
Incident Date :	2021-03-11
Time :	17:46:00
Spill Site :	Service Station
Site :	No
Cause :	Mechanical
Other Causes :	N/R
Injuries (Y/N) :	No
Injuries Number :	N/R
Fatal (Y/N) :	No
Fatal Number :	N/R
Evacs (Y/N) :	No
Evacs Number :	N/R
Cleanup :	Reporting Party
Admin Agency :	Los Angeles City Fire Department
Last Date in Agency List :	2022-02-03

Map Id: M82
Direction: S
Distance: 0.278 mi., 1467 ft.
Elevation: 181 ft.
Relative: Lower

Site Name : CHEVRON 207669
4000 S FIGUEROA BLVD | 4000 FIGUEROA ST | 4000 SOUTH FIGUEROA LOS ANGELES | Los Angeles, CA

Database(s) : [BRS, CALEPA SITES - CA, CHMIRS - CA, ECHO, EPA LUST, ERNS, FRS, LUST REG 4 - CA, RCRA_LQG] ***(cont.)***

Envirosite ID: 56762257
EPA ID: N/R

CHMIRS - CA ***(cont.)***

Facility Address :	4000 SOUTH FIGUEROA, LOS ANGELES
County :	Los Angeles County
Notified Date :	2015-06-21 08:33:00
Spill Representative :	NRC
Control Number :	15-3502
Substance 1 :	OIL: CRUDE
Quantity 1 :	16
Measure 1 :	Oz.
Type 1 :	PETROLEUM
Pipeline 1 :	No
Vessel 1 (300 Tons) :	No
Substance 2 :	N/R
Quantity 2 :	N/R
Measure 2 :	N/R
Type 2 :	N/R
Pipeline 2 :	No
Vessel 2 (300 Tons) :	No
Substance 3 :	N/R
Quantity 3 :	N/R
Measure 3 :	N/R
Type 3 :	N/R
Pipeline 3 :	No
Vessel 3 (300 Tons) :	No
Description :	Per NRC#1120459 "CALLER STATED THERE WAS A 16 OZ MOTOR OIL SPILL IN A PARKING STALL FROM AN UNKNOWN SOURCE. REMEDIAL ACTIONS: CONTAINED AND CLEANED UP. DISPOSED OF IN A HAZARDOUS WASTE DRUM."
Contained :	Unknown
Water? :	No
Water Way :	N/R
Drinking Water Impacted :	N/R
Known Impact :	N/R
Incident Date :	2015-06-21
Time :	07:30:00
Spill Site :	Service Station
Site :	N/R
Cause :	Unknown
Other Causes :	N/R
Injuries (Y/N) :	No
Injuries Number :	N/R
Fatal (Y/N) :	No
Fatal Number :	N/R
Evacs (Y/N) :	No
Evacs Number :	N/R
Cleanup :	Unknown
Admin Agency :	Los Angeles City Fire Department
Last Date in Agency List :	2017-04-04

Map Id: M82
Direction: S
Distance: 0.278 mi., 1467 ft.
Elevation: 181 ft.
Relative: Lower

Site Name : CHEVRON 207669
4000 S FIGUEROA BLVD | 4000 FIGUEROA ST | 4000 SOUTH FIGUEROA LOS ANGELES | Los Angeles, CA

Database(s) : [BRS, CALEPA SITES - CA, CHMIRS - CA, ECHO, EPA LUST, ERNS, FRS, LUST REG 4 - CA, RCRA_LQG] ***(cont.)***

Envirosite ID: 56762257
EPA ID: N/R

ECHO

Facility Name :	CHEVRON 207669
Facility Address :	4000 S FIGUEROA BLVD, LOS ANGELES, CA 90037
County :	LOS ANGELES
Last Inspection Date :	N/R
Registry ID :	110013309302
FIPS Code :	06037
EPA Region :	09
Inspection Count :	0
Last Inspection Days :	N/R
Informal Count :	0
Last Informal Action Date :	N/R
Formal Action Count :	0
Last Formal Action Date :	N/R
Total Penalties :	0
Penalty Count :	N/R
Last Penalty Date :	N/R
Last Penalty Amount :	N/R
QTRS IN NC :	0
Programs IN SNC :	0
Current Compliance Status :	No Violation Identified
Three-Year Compliance Status :	_____
Collection Method :	ADDRESS MATCHING-HOUSE NUMBER
Reference Point :	CENTER OF A FACILITY OR STATION
Accuracy Meters :	30
Derived Tribes :	N/R
Derived HUC :	18070105
Derived WBD :	N/R
Derived STCTY FIPS :	06037
Derived Zip :	90037
Derived CD113 :	37
Derived CB2010 :	060372317201000
MYRTK Universe :	NNY
NPDES IDs :	N/R
CWA Permit Types :	N/R
CWA Compliance Tracking :	N/R
CWA NAICS :	N/R
CWA SICS :	N/R
CWA Inspection Count :	N/R
CWA Last Inspection Days :	N/R
CWA Informal Count :	N/R
CWA Formal Action Count :	N/R
CWA Last Formal Action Date :	N/R
CWA Penalties :	N/R
CWA Last Penalty Date :	N/R
CWA Last Penalty Amount :	N/R
CWA Quarters IN NC :	N/R
CWA Current Compliance Status :	N/R
CWA Current SNC Flag :	N
CWA 13 Quarters Compliance Status :	N/R
CWA 13 Quarters Effluent Exceedances:	N/R
CWA Three-Year QNCR Codes :	N/R
DFR URL :	Click here for hyperlink provided by the agency.

Map Id: M82
Direction: S
Distance: 0.278 mi., 1467 ft.
Elevation: 181 ft.
Relative: Lower

Site Name : CHEVRON 207669
4000 S FIGUEROA BLVD | 4000 FIGUEROA ST | 4000 SOUTH FIGUEROA LOS ANGELES | Los Angeles, CA

Database(s) : [BRS, CALEPA SITES - CA, CHMIRS - CA, ECHO, EPA LUST, ERNS, FRS, LUST REG 4 - CA, RCRA_LQG] ***(cont.)***

Envirosite ID: 56762257
EPA ID: N/R

ECHO ***(cont.)***

Facility SIC :	N/R
Facility NAICS :	44711 - Gasoline Stations with Convenience Stores
Facility Last Inspection EPA Date :	N/R
Facility Last Inspection State Date :	N/R
Facility Last Formal Act EPA Date :	N/R
Facility Last Formal Act State Date :	N/R
Facility Last Informal Act EPA Date :	N/R
Facility Last Informal Act State Date:	N/R
Facility Federal Agency :	N/R
TRI Reporter :	N/R
Facility Imp Water Flag :	N/R
Current SNC Flag :	N
Indian County Flag :	N
Federal Flag :	N/R
US Mexico Border Flag :	N
Chesapeak Bay Flag :	N/R
AIR Flag :	N
NPDES Flag :	N
SDWIS Flag :	N
RCRA Flag :	Y
TRI Flag :	N
GHG Flag :	N
Major Flag :	N/R
Active Flag :	Y
NAA Flag :	Y
Latitude :	34.01073
Longitude :	-118.28275
Last Date in Agency List :	2023-07-21

Facility Name :	CHEVRON STATION NO 207669
Facility Address :	4000 S FIGUEROA BLVD, LOS ANGELES, CA 90037
County :	LOS ANGELES

Last Inspection Date :	N/R
Registry ID :	110013309302
FIPS Code :	06037
EPA Region :	09
Inspection Count :	0
Last Inspection Days :	N/R
Informal Count :	0
Last Informal Action Date :	N/R
Formal Action Count :	0
Last Formal Action Date :	N/R
Total Penalties :	0
Penalty Count :	N/R
Last Penalty Date :	N/R
Last Penalty Amount :	N/R
QTRS IN NC :	0
Programs IN SNC :	0
Current Compliance Status :	No Violation Identified
Three-Year Compliance Status :	_____
Collection Method :	ADDRESS MATCHING-HOUSE NUMBER

Map Id: M82
Direction: S
Distance: 0.278 mi., 1467 ft.
Elevation: 181 ft.
Relative: Lower

Site Name : CHEVRON 207669
4000 S FIGUEROA BLVD | 4000 FIGUEROA ST | 4000 SOUTH FIGUEROA LOS ANGELES | Los Angeles, CA

Database(s) : [BRS, CALEPA SITES - CA, CHMIRS - CA, ECHO, EPA LUST, ERNS, FRS, LUST REG 4 - CA, RCRA_LQG] ***(cont.)***

Envirosite ID: 56762257
EPA ID: N/R

ECHO ***(cont.)***

Reference Point :	CENTER OF A FACILITY OR STATION
Accuracy Meters :	30
Derived Tribes :	N/R
Derived HUC :	18070105
Derived WBD :	N/R
Derived STCTY FIPS :	06037
Derived Zip :	90037
Derived CD113 :	37
Derived CB2010 :	060372317201000
MYRTK Universe :	NNY
NPDES IDs :	N/R
CWA Permit Types :	N/R
CWA Compliance Tracking :	N/R
CWA NAICS :	N/R
CWA SICS :	N/R
CWA Inspection Count :	N/R
CWA Last Inspection Days :	N/R
CWA Informal Count :	N/R
CWA Formal Action Count :	N/R
CWA Last Formal Action Date :	N/R
CWA Penalties :	N/R
CWA Last Penalty Date :	N/R
CWA Last Penalty Amount :	N/R
CWA Quarters IN NC :	N/R
CWA Current Compliance Status :	N/R
CWA Current SNC Flag :	N
CWA 13 Quarters Compliance Status :	N/R
CWA 13 Quarters Effluent Exceedances:	N/R
CWA Three-Year QNCR Codes :	N/R
DFR URL :	Click here for hyperlink provided by the agency.
Facility SIC :	N/R
Facility NAICS :	44711 - Gasoline Stations with Convenience Stores
Facility Last Inspection EPA Date :	N/R
Facility Last Inspection State Date :	N/R
Facility Last Formal Act EPA Date :	N/R
Facility Last Formal Act State Date :	N/R
Facility Last Informal Act EPA Date :	N/R
Facility Last Informal Act State Date:	N/R
Facility Federal Agency :	N/R
TRI Reporter :	N/R
Facility Imp Water Flag :	N/R
Current SNC Flag :	N
Indian County Flag :	N
Federal Flag :	N/R
US Mexico Border Flag :	N
Chesapeak Bay Flag :	N/R
AIR Flag :	N
NPDES Flag :	N
SDWIS Flag :	N
RCRA Flag :	Y
TRI Flag :	N
GHG Flag :	N
Major Flag :	N/R
Active Flag :	Y

Map Id: M82
Direction: S
Distance: 0.278 mi., 1467 ft.
Elevation: 181 ft.
Relative: Lower

Site Name : CHEVRON 207669
4000 S FIGUEROA BLVD | 4000 FIGUEROA ST | 4000 SOUTH FIGUEROA LOS ANGELES | Los Angeles, CA

Database(s) : [BRS, CALEPA SITES - CA, CHMIRS - CA, ECHO, EPA LUST, ERNS, FRS, LUST REG 4 - CA, RCRA_LQG] ***(cont.)***

Envirosite ID: 56762257
EPA ID: N/R

ECHO ***(cont.)***

NAA Flag :	Y
Latitude :	34.01073
Longitude :	-118.28275
Last Date in Agency List :	2020-02-10

EPA LUST

Facility Name :	CHEVRON STATION #207669
Facility Address :	4000 FIGUEROA ST, LOS ANGELES, California 90037
County :	N/R
Facility ID :	N/R
LUST ID :	CAT10000012058
Reported Date :	N/R
Status :	No Further Action
Substance :	N/R
Closed With Residual Contamination (Tribal Only):	N/R
NFA_Letter (Tribal Only) :	N/R
Tribe (Tribal Only) :	N/R
EPA Region :	9
Estimated Population within 1500ft :	4372
Estimated Private Domestic Wells within 1500ft:	0
Within Source Water Protection Area (SPA):	No
SPA Public Water System and Facility ID:	N/R
SPA Water Type :	N/R
SPA Facility Type :	N/R
SPA HUC12 :	N/R
Within Groundwater Wellhead Protection Area (WHPA):	Yes
WHPA Public Water System and Facility ID:	CA1910156_11730
WHPA Water Type :	GW
WHPA Facility Type :	WL
WHPA HUC12 :	180701040300
Within Estimated 100-year Floodplain:	No
Latitude :	34.0107199999999
Longitude :	-118.282719999999
Last Date in Agency List :	2024-05-23

ERNS

Facility Address :	4000 SOUTH FIGUEROA, LOS ANGELES, CA
County :	LOS ANGELES

Incident Information

Incident Date Time :	2015-06-21 07:30:00
Type of Incident :	FIXED
Incident Cause :	UNKNOWN

Map Id: M82
Direction: S
Distance: 0.278 mi., 1467 ft.
Elevation: 181 ft.
Relative: Lower

Site Name : CHEVRON 207669
4000 S FIGUEROA BLVD | 4000 FIGUEROA ST | 4000 SOUTH FIGUEROA LOS ANGELES | Los Angeles, CA

Database(s) : [BRS, CALEPA SITES - CA, CHMIRS - CA, ECHO, EPA LUST, ERNS, FRS, LUST REG 4 - CA, RCRA_LQG] ***(cont.)***

Envirosite ID: 56762257
EPA ID: N/R

ERNS ***(cont.)***

Incident DTG :	DISCOVERED
Incident Location :	N/R
Sequence Number :	1120459
Potential Flag :	N
Description of Incident :	CALLER STATED THERE WAS A 16 OZ MOTOR OIL SPILL IN A PARKING STALL FROM AN UNKNOWN SOURCE.
Last Date in Agency List :	2015-12-23

Incident Response Summary

Date Time Received :	2015-06-21 11:27:45
Date Time Completed :	2015-06-21 11:30:52
Call Type :	Incident
Source :	TELEPHONE
Responsible Company :	N/R
Responsible Org Type :	UNKNOWN
Responsible City :	N/R
Responsible State :	XX
Responsible Zip :	N/R

Incident Details Summary

Remedial Action :	CONTAINED AND CLEANED UP. DISPOSED OF IN A HAZARDOUS WASTE DRUM.
Medium :	CONCRETE
Medium Description :	LAND
Body of Water :	N/R
Weather Conditions :	CLEAR
Water Temperature :	N/R
Water Supply Contaminated :	U
Waterway Closed :	N
Waterway Description :	N/R

Additional Incident Details Summary

Actual Amount :	N/R
Actual Amount Units :	N/R
Capacity of Tank :	N/R
Capacity of Tank Units :	N/R
Continuous Release Begin Date :	N/R
Continuous Release End Date :	N/R
Continuous Release Change Date :	N/R
Continuous Release Permit :	N/R
Continuous Release Type :	N/R
Description of Tank :	N/R
Device Operational :	U
DOT Crossing Number :	N/R
DOT Regulated :	U
NPDES :	N/R

Map Id: M82
Direction: S
Distance: 0.278 mi., 1467 ft.
Elevation: 181 ft.
Relative: Lower

Site Name : CHEVRON 207669
4000 S FIGUEROA BLVD | 4000 FIGUEROA ST | 4000 SOUTH FIGUEROA LOS ANGELES | Los Angeles, CA

Database(s) : [BRS, CALEPA SITES - CA, CHMIRS - CA, ECHO, EPA LUST, ERNS, FRS, LUST REG 4 - CA, RCRA_LQG] ***(cont.)***

Envirosite ID: 56762257
EPA ID: N/R

ERNS ***(cont.)***

NPDES Compliance :	U
Pipeline Aboveground :	ABOVE
Pipeline Covered :	U
Pipeline Type :	N/R
Tank ID :	N/R
Tank Regulated :	U
Tank Regulated by :	N/R

Materials Involved Summary

Name of Material :	OIL: CRUDE
CAS Number :	000000-00-0
Amount of Material :	16
Unit of Measure :	OUNCE(S)
UN Number :	N/R
CHRIS Code :	OIL
Reached Water :	NO
Amount in Water :	N/R
Unit of Measure (Reach Water) :	N/R

Incident Information

Incident Date Time :	2014-10-12 21:45:00
Type of Incident :	FIXED
Incident Cause :	OPERATOR ERROR
Incident DTG :	OCCURRED
Incident Location :	GAS STATION
Sequence Number :	1098108
Potential Flag :	N
Description of Incident :	GASOLINE DISCHARGED FROM A DISPENSER AT THE STATION DUE TO A CUSTOMER OVERFILL.
Last Date in Agency List :	2015-12-23

Incident Response Summary

Date Time Received :	2014-10-13 02:32:53
Date Time Completed :	2014-10-13 02:35:44
Call Type :	Incident
Source :	TELEPHONE
Responsible Company :	N/R
Responsible Org Type :	UNKNOWN
Responsible City :	N/R
Responsible State :	XX
Responsible Zip :	N/R

Map Id: M82
Direction: S
Distance: 0.278 mi., 1467 ft.
Elevation: 181 ft.
Relative: Lower

Site Name : CHEVRON 207669
4000 S FIGUEROA BLVD | 4000 FIGUEROA ST | 4000 SOUTH FIGUEROA LOS ANGELES | Los Angeles, CA

Database(s) : [BRS, CALEPA SITES - CA, CHMIRS - CA, ECHO, EPA LUST, ERNS, FRS, LUST REG 4 - CA, RCRA_LQG] ***(cont.)***

Envirosite ID: 56762257
EPA ID: N/R

ERNS ***(cont.)***

Incident Details Summary

Remedial Action :	IT WAS CONTAINED AND CLEANED BY STATION PERSONNEL.
Medium :	CONCRETE
Medium Description :	LAND
Body of Water :	N/R
Weather Conditions :	CLEAR
Water Temperature :	N/R
Water Supply Contaminated :	U
Waterway Closed :	N
Waterway Description :	N/R

Additional Incident Details Summary

Actual Amount :	N/R
Actual Amount Units :	N/R
Capacity of Tank :	N/R
Capacity of Tank Units :	N/R
Continuous Release Begin Date :	N/R
Continuous Release End Date :	N/R
Continuous Release Change Date :	N/R
Continuous Release Permit :	N/R
Continuous Release Type :	N/R
Description of Tank :	N/R
Device Operational :	U
DOT Crossing Number :	N/R
DOT Regulated :	U
NPDES :	N/R
NPDES Compliance :	U
Pipeline Aboveground :	ABOVE
Pipeline Covered :	U
Pipeline Type :	N/R
Tank ID :	N/R
Tank Regulated :	U
Tank Regulated by :	N/R

Materials Involved Summary

Name of Material :	GASOLINE: AUTOMOTIVE (UNLEADED)
CAS Number :	000000-00-0
Amount of Material :	1
Unit of Measure :	GALLON(S)
UN Number :	N/R
CHRIS Code :	GAS
Reached Water :	NO
Amount in Water :	N/R
Unit of Measure (Reach Water) :	N/R

FRS

Facility Name :	CHEVRON 207669
Facility Address :	4000 S FIGUEROA BLVD, LOS ANGELES, CA 90037-2002
County :	LOS ANGELES

Map Id: M82
Direction: S
Distance: 0.278 mi., 1467 ft.
Elevation: 181 ft.
Relative: Lower

Site Name : CHEVRON 207669
4000 S FIGUEROA BLVD | 4000 FIGUEROA ST | 4000 SOUTH FIGUEROA LOS ANGELES | Los Angeles, CA

Database(s) : [BRS, CALEPA SITES - CA, CHMIRS - CA, ECHO, EPA LUST, ERNS, FRS, LUST REG 4 - CA, RCRA_LQG] ***(cont.)***

Envirosite ID: 56762257
EPA ID: N/R

FRS ***(cont.)***

Site Details
Registry ID : 110013309302
FRS Facility URL : Click here for hyperlink provided by the agency.
Last Date in Agency List : 2024-05-20

Source Description
Source Description : All generators and treatment, storage, and disposal (TSD) facilities who handle hazardous waste are required to report to the EPA Administrator at least once every two years. The data collected is used to create the National Biennial Resource Conservation and Recovery Act (RCRA) Hazardous Waste Report. This data is processed within the RCRA Information (RCRAInfo) database.
The California Environmental Protection Agency (CalEPA) has recently implemented a new data warehouse system (nSite). This data warehouse combines and merges facility and site information from five different systems managed within CalEPA. The five systems are: California Environmental Reporting System (CERS), EnviroStor, GeoTracker, California Integrated Water Quality System (CIWQS), and Toxic Release Inventory (TRI).
HWTS-DATAMART provides California with information on hazardous waste shipments for generators, transporters, and treatment, storage, and disposal facilities.

Source Description :

RCRAInfo is EPA's comprehensive information system that supports the Resource Conservation and Recovery Act (RCRA) of 1976 and the Hazardous and Solid Waste Amendments (HSWA) of 1984 through the tracking of events and activities related to facilities that generate, transport, and treat, store, or dispose of hazardous waste. RCRAInfo allows RCRA program staff to track the notification, permit, compliance, and corrective action activities required under RCRA. RCRAInfo also supports generation of the National Hazardous Waste Biennial Report. All generators and treatment, storage, and disposal facilities who handle hazardous waste are required to report to the EPA Administrator at least once every two years to support creation of the Biennial Report.

FRS Environmental Interest
Source and System ID : CA-ENVIROVIEW - 104737
HWTS-DATAMART - CAR000124925
RCRAINFO - CAR000124925

LUST REG 4 - CA

Facility Name : CHEVRON STATION #207669
Facility Address : 4000 FIGUEROA ST, LOS ANGELES, CA 90037
County : Los Angeles

Site Details
Status Date : 2019-04-17
Status : Completed - Case Closed

Map Id: M82
Direction: S
Distance: 0.278 mi., 1467 ft.
Elevation: 181 ft.
Relative: Lower

Site Name : CHEVRON 207669
4000 S FIGUEROA BLVD | 4000 FIGUEROA ST | 4000 SOUTH FIGUEROA LOS ANGELES | Los Angeles, CA

Database(s) : [BRS, CALEPA SITES - CA, CHMIRS - CA, ECHO, EPA LUST, ERNS, FRS, LUST REG 4 - CA, RCRA_LQG] ***(cont.)***

Envirosite ID: 56762257
EPA ID: N/R

LUST REG 4 - CA ***(cont.)***

Begin Date :	2018-09-17
Global ID :	T10000012058
Region :	REGION 4
Site History :	N/R
RB Case Number :	900370125
Potential Media Affected :	Soil
Potential Contaminants of Concern :	Waste Oil / Motor / Hydraulic / Lubricating
Local Agency :	N/R
Local Case Number :	N/R
Lead Agency :	LOS ANGELES RWQCB (REGION 4)
File Location :	N/R
CUF Case :	NO
Caseworker :	JR
Case Type :	LUST Cleanup Site
How Discovered :	N/R
How Discovered Description :	N/R
Stop Method :	N/R
Stop Description :	N/R
Calwater Watershed Name :	Los Angeles River - Los Angeles (412.10)
DWR Groundwater Subbasin Name :	Coastal Plain Of Los Angeles - Central (4-011.04)
Disadvantaged Community :	Disadvantaged Community
Latitude :	34.01066
Longitude :	-118.28241
Agency URL :	Click here for hyperlink provided by the agency.
Last Date in Agency List :	2024-05-02

Contacts Summary

Global ID :	T10000012058
Contact Name :	JAMES RYAN
Contact Type :	Regional Board Caseworker - Primary Caseworker
Organization Name :	LOS ANGELES RWQCB (REGION 4)
Address :	West 4th Street, Suite 200
City :	LOS ANGELES
Phone Number :	2135766711
Email :	jamesw.ryan@waterboards.ca.gov

Regulatory Activities

Details for this site have been truncated due to the large number of available details for this site within this dataset. For the complete details for this site, contact your Envirosite account representative for a complimentary site report containing all of the details available.

Date :	2019-04-17
Global ID :	T10000012058
Action Type :	ENFORCEMENT
Action :	Closure/No Further Action Letter

Date :	2019-04-01
Global ID :	T10000012058

Map Id: M82
Direction: S
Distance: 0.278 mi., 1467 ft.
Elevation: 181 ft.
Relative: Lower

Site Name : CHEVRON 207669
4000 S FIGUEROA BLVD | 4000 FIGUEROA ST | 4000 SOUTH FIGUEROA LOS ANGELES | Los Angeles, CA

Database(s) : [BRS, CALEPA SITES - CA, CHMIRS - CA, ECHO, EPA LUST, ERNS, FRS, LUST REG 4 - CA, RCRA_LQG] ***(cont.)***

Envirosite ID: 56762257
EPA ID: N/R

LUST REG 4 - CA ***(cont.)***

Action Type : RESPONSE
Action : Correspondence

Date : 2019-01-29
Global ID : T10000012058
Action Type : ENFORCEMENT
Action : Notification - Preclosure

Date : 2018-11-01
Global ID : T10000012058
Action Type : RESPONSE
Action : Other Report / Document

Date : 2018-10-01
Global ID : T10000012058
Action Type : ENFORCEMENT
Action : Staff Letter

Status History

Status Date : 2019-04-17
Global ID : T10000012058
Status : Completed - Case Closed

Status Date : 2019-01-29
Global ID : T10000012058
Status : Open - Eligible for Closure

Status Date : 2018-09-18
Global ID : T10000012058
Status : Open - Active

Status Date : 2018-09-17
Global ID : T10000012058
Status : Open - Case Begin Date

RCRA_LQG

Facility Name : CHEVRON 207669
Facility Address : 4000 S FIGUEROA BLVD., LOS ANGELES, CA 90037
County : LOS ANGELES

Date Form Received by Agency : 2008-02-19
EPA ID : CAR000124925
Mailing Address : PO BOX 6004, SAN RAMON, CA 94583

Map Id: M82
Direction: S
Distance: 0.278 mi., 1467 ft.
Elevation: 181 ft.
Relative: Lower

Site Name : CHEVRON 207669
4000 S FIGUEROA BLVD | 4000 FIGUEROA ST | 4000 SOUTH FIGUEROA LOS ANGELES | Los Angeles, CA

Database(s) : [BRS, CALEPA SITES - CA, CHMIRS - CA, ECHO, EPA LUST, ERNS, FRS, LUST REG 4 - CA, RCRA_LQG] ***(cont.)***

Envirosite ID: 56762257
EPA ID: N/R

RCRA_LQG ***(cont.)***

Contact :	KATHY L NORRIS
Contact Address :	N/R
Contact Country :	US
Contact Telephone :	925-842-5931
Contact Email :	NAWTDESK@CHEVRON.COM
EPA Region :	09
Land Type :	Private
Source Type :	Annual/Biennial Report
Classification :	Large Quantity Generator

Description :

Handlers that generate 1,000 kg or more of hazardous waste during any calendar month; or generate more than 1 kg of acutely hazardous waste during any calendar month; or generate more than 100 kg of any residue or contaminated soil, waste or other debris resulting from the cleanup of a spill, into or on any land or water, of acutely hazardous waste during any calendar month; or generate 1 kg or less of acutely hazardous waste during any calendar month, and accumulate more than 1 kg of acutely hazardous waste at any time; or generate 100 kg or less of any residue or contaminated soil, waste or other debris resulting from the cleanup of a spill, into or on any land or water, of acutely hazardous waste during any calendar month, and accumulated more than 100 kg of that material at any time.

Last Date in Agency List :	2024-03-19

Owner/Operator Summary

Owner/Operator Name :	CHEVRON PRODUCTS CO.
Owner/Operator Address :	PO BOX 6004, SAN RAMON, CA 94583
Owner/Operator Country :	US
Owner/Operator Telephone :	N/R
Owner/Operator Email :	N/R
Owner/Operator Fax :	N/R
Legal Status :	Private
Owner/Operator Type :	Owner
Owner/Operator Start Date :	1998-09-30
Owner/Operator End Date :	N/R

Owner/Operator Name :	CHEVRON PRODUCTS CO.
Owner/Operator Address :	N/R
Owner/Operator Country :	US
Owner/Operator Telephone :	N/R
Owner/Operator Email :	N/R
Owner/Operator Fax :	N/R
Legal Status :	Private
Owner/Operator Type :	Operator
Owner/Operator Start Date :	1998-09-30
Owner/Operator End Date :	N/R

Map Id: M82
Direction: S
Distance: 0.278 mi., 1467 ft.
Elevation: 181 ft.
Relative: Lower

Site Name : CHEVRON 207669
4000 S FIGUEROA BLVD | 4000 FIGUEROA ST | 4000 SOUTH FIGUEROA LOS ANGELES | Los Angeles, CA

Database(s) : [BRS, CALEPA SITES - CA, CHMIRS - CA, ECHO, EPA LUST, ERNS, FRS, LUST REG 4 - CA, RCRA_LQG] ***(cont.)***

Envirosite ID: 56762257
EPA ID: N/R

RCRA_LQG ***(cont.)***

Handler Activities Summary

U.S. Importer of Hazardous Waste :	N
Mixed Waste (Haz. and Radioactive) :	N
Recycler of Hazardous Waste :	N
Transporter of Hazardous Waste :	N
Treater, Storer or Disposer of HW :	N
Underground Injection Activity :	N
On-site Burner Exemption :	N
Furnace Exemption :	N
Used Oil Fuel Burner :	N
Used Oil Processor :	N
Used Oil Refiner :	N
Used Oil Fuel Marketer to Burner :	N
Used Oil Specification Marketer :	N
Used Oil Transfer Facility :	N
Used Oil Transporter :	N

Historical Generators

Date Form Received by Agency :	2002-06-17
Facility Name :	CHEVRON STATION NO 207669
Classification :	Small Quantity Generator

Hazardous Waste Summary

Waste Code / Name :	D001 - IGNITABLE WASTE D018 - BENZENE

Notices of Violations Summary

Regulation Violated :	N

Map Id: 83
Direction: E
Distance: 0.316 mi., 1671 ft.
Elevation: 195 ft.
Relative: Higher

Site Name : MATCHMASTER DYEING & FINISHING INC
34.01544, -118.27614

Database(s) : [PFAS INDUSTRY]

Envirosite ID: 52687161
EPA ID: N/R

PFAS INDUSTRY

Facility Name :	MATCHMASTER DYEING & FINISHING INC
Status :	Inactive
Industry :	Textiles and Leather

Map Id: 83
Direction: E
Distance: 0.316 mi., 1671 ft.
Elevation: 195 ft.
Relative: Higher

Site Name : MATCHMASTER DYEING & FINISHING INC
34.01544, -118.27614

Database(s) : [PFAS INDUSTRY] ***(cont.)***

Envirosite ID: 52687161
EPA ID: N/R

PFAS INDUSTRY ***(cont.)***

EPA Program :	CAA
State :	CA
City :	LOS ANGELES
County :	LOS ANGELES
Fa SNC Flag :	N
AIR Flag :	Y
NPDES Flag :	N
SDWIS Flag :	N
RCRA Flag :	N
TRI Flag :	N
GHG Flag :	N
Agency Hyperlink :	Click here for hyperlink provided by the agency.
Latitude :	34.01544
Longitude :	-118.27614
Last Date in Agency List :	2024-05-02

Map Id: 84
Direction: ENE
Distance: 0.352 mi., 1860 ft.
Elevation: 198 ft.
Relative: Higher

Site Name : CENTRAL LOS ANGELES MIDDLE SCHOOL NO. 4
BROADWAY/GRAND AVE/35TH & 37TH STREET
LOS ANGELES | Los Angeles, CA 90007

Database(s) : [ENVIROSTOR - CA, FRS, SCH - CA]

Envirosite ID: 253268
EPA ID: N/R

ENVIROSTOR - CA

Facility Name :	CENTRAL LOS ANGELES MIDDLE SCHOOL NO. 4
Facility Address :	Broadway/Grand Ave/35th & 37th Street, Los Angeles, CA 90007
County :	LOS ANGELES

Site Details

Cleanup Date :	2006-07-27
Cleanup Status :	Certified
Site Type :	School Cleanup
Site Type Detailed :	School
Acreage :	8
APN :	5122-029-003, 5122-029-004, 5122-029-011, 5122-033-001, 5122-033-009, 5122-033-015, 5122-033-017, 5122-034-011, 5122-034-012, 5122-034-013, 5122-034-014, 5122-034-015, 5122-034-016, 5122-034-017, 5122-034-018
National Priorities List :	NO
Regulatory Agencies Involved :	DTSC - Site Cleanup Program
Lead Agency :	DTSC - Site Cleanup Program
Project Manager :	N/R
Supervisor :	Shahir Haddad
Office :	Southern California Schools & Brownfields Outreach

Map Id: 84
Direction: ENE
Distance: 0.352 mi., 1860 ft.
Elevation: 198 ft.
Relative: Higher

Site Name : CENTRAL LOS ANGELES MIDDLE SCHOOL NO. 4
BROADWAY/GRAND AVE/35TH & 37TH STREET
LOS ANGELES | Los Angeles, CA 90007

Database(s) : [ENVIROSTOR - CA, FRS, SCH - CA] ***(cont.)***

Envirosite ID: 253268
EPA ID: N/R

ENVIROSTOR - CA ***(cont.)***

Envirostor ID :	19390058
Site Code :	304312
Assembly :	57
Senate :	28
Congressional District :	37
Special Program :	N/R
Past Uses :	MANUFACTURING - OTHER, NONE
Potential COC :	Lead; Arsenic
Confirmed COC :	Lead; Arsenic
Potential Media Affected :	Soil
Restricted Use :	NO
Site Management Req :	N/R
Funding :	School District
Latitude :	34.017833
Longitude :	-118.27594
Agency Hyperlink :	Click here for hyperlink provided by the agency.
Last Date in Agency List :	2024-05-21

Alias :
APN - 5122-029-003
APN - 5122-029-004
APN - 5122-029-011
APN - 5122-033-001
APN - 5122-033-009
APN - 5122-033-015
APN - 5122-033-017
APN - 5122-034-011
APN - 5122-034-012
APN - 5122-034-013
APN - 5122-034-014
APN - 5122-034-015
APN - 5122-034-016
APN - 5122-034-017
APN - 5122-034-018
Alternate Name - CENTRAL LOS ANGELES MIDDLE SCHOOL NO. 4
Alternate Name - LAUSD-CENTRAL LA MS # 4
Alternate Name - LOS ANGELES UNIFIED SCHOOL DISTRICT
EPA (FRS #) - 110033619378
Envirostor ID Number - 19390058
Project Code (Site Code) - 304312

Completed Activities

Details for this site have been truncated due to the large number of available details for this site within this dataset. For the complete details for this site, contact your Envirosite account representative for a complimentary site report containing all of the details available.

Completed Date :	2007-07-16
Area Name :	PROJECT WIDE
Sub Area Name :	N/R
Document Type :	Cost Recovery Closeout Memo
Comments :	CRU Memo

Map Id: 84
Direction: ENE
Distance: 0.352 mi., 1860 ft.
Elevation: 198 ft.
Relative: Higher

Site Name : CENTRAL LOS ANGELES MIDDLE SCHOOL NO. 4
BROADWAY/GRAND AVE/35TH & 37TH STREET
LOS ANGELES | Los Angeles, CA 90007

Database(s) : [ENVIROSTOR - CA, FRS, SCH - CA] ***(cont.)***

Envirosite ID: 253268
EPA ID: N/R

ENVIROSTOR - CA ***(cont.)***

Completed Date : 2006-07-27
Area Name : PROJECT WIDE
Sub Area Name : N/R
Document Type : Certification
Comments : N/R

Completed Date : 2006-07-05
Area Name : PROJECT WIDE
Sub Area Name : N/R
Document Type : Removal Action Completion Report

Comments : DTSC approves the RACR. 377.5 tons of arsenic and lead contaminated soil was excavated and transported offsite for disposal at Clean Harbors Environmental Services, Inc. in Buttonwillow, CA. Confirmation samples show all contamination has been removed.

Completed Date : 2006-06-12
Area Name : PROJECT WIDE
Sub Area Name : N/R
Document Type : Site Inspections/Visit (Non LUR)
Comments : Implementation of RAW began on 6/8/2006 and completed on 6/12/2006.

Completed Date : 2006-06-05
Area Name : PROJECT WIDE
Sub Area Name : N/R
Document Type : Removal Action Workplan

Comments : No written or verbal comments received during 30-day public comment period. DTSC approves RAW for implementation.

Completed Date : 2006-06-05
Area Name : PROJECT WIDE
Sub Area Name : N/R
Document Type : CEQA - Notice of Exemption
Comments : N/R

Completed Date : 2006-04-10
Area Name : PROJECT WIDE
Sub Area Name : N/R
Document Type : Supplemental Site Investigation Report
Comments : FSI Report approved for further action, for arsenic and lead.

Completed Date : 2006-03-17
Area Name : PROJECT WIDE
Sub Area Name : N/R
Document Type : Supplemental Site Investigation Report

Map Id: 84
Direction: ENE
Distance: 0.352 mi., 1860 ft.
Elevation: 198 ft.
Relative: Higher

Site Name : CENTRAL LOS ANGELES MIDDLE SCHOOL NO. 4
BROADWAY/GRAND AVE/35TH & 37TH STREET
LOS ANGELES | Los Angeles, CA 90007

Database(s) : [ENVIROSTOR - CA, FRS, SCH - CA] ***(cont.)***

Envirosite ID: 253268
EPA ID: N/R

ENVIROSTOR - CA ***(cont.)***

Comments : DTSC concurs with Supplemental Site Investigation that further action is required for lead and arsenic.

Completed Date : 2006-02-08
Area Name : PROJECT WIDE
Sub Area Name : N/R
Document Type : Supplemental Site Investigation Workplan

Comments : DTSC provided comments to FSI TM on 1/27/2006. Revised FSI TM received on 2/2/2006. DTSC conditionally approved FSI TM.

Completed Date : 2005-11-03
Area Name : PROJECT WIDE
Sub Area Name : N/R
Document Type : Supplemental Site Investigation Report

Comments : Areas A & B sampled for potential fill material. No Further Action determination for Areas A & B only.

FRS

Facility Name : CENTRAL LOS ANGELES MIDDLE SCHOOL NO. 4
Facility Address : BROADWAY/GRAND AVE/35TH & 37TH STREET, LOS ANGELES, CA 90007
County : LOS ANGELES

Site Details
Registry ID : 110033619378
FRS Facility URL : Click here for hyperlink provided by the agency.
Last Date in Agency List : 2024-05-20

Source Description

Source Description :

DTSC EnviroStor is an online search and Geographic Information System (GIS) tool for identifying sites that have known contamination or sites for which there may be reasons to investigate further. The EnviroStor database includes the following site types: Federal Superfund sites (National Priorities List (NPL)); State Response, including Military Facilities and State Superfund; Voluntary Cleanup; and School sites.

FRS Environmental Interest
Source and System ID : CA-ENVIROSTOR - 19390058

Map Id: 84
Direction: ENE
Distance: 0.352 mi., 1860 ft.
Elevation: 198 ft.
Relative: Higher

Site Name : CENTRAL LOS ANGELES MIDDLE SCHOOL NO. 4
BROADWAY/GRAND AVE/35TH & 37TH STREET
LOS ANGELES | Los Angeles, CA 90007

Database(s) : [ENVIROSTOR - CA, FRS, SCH - CA]
(cont.)

Envirosite ID: 253268
EPA ID: N/R

SCH - CA

Facility Name :	CENTRAL LOS ANGELES MIDDLE SCHOOL NO. 4
Facility Address :	BROADWAY/GRAND AVE/35TH & 37TH STREET, LOS ANGELES, 90007
County :	LOS ANGELES
Status Date :	2006-07-27
Status :	CERTIFIED
Envirostor ID :	19390058
School District :	LOS ANGELES UNIFIED
Program Type :	SCHOOL CLEANUP
Site Code :	304312
CalEnviroScreen Score :	95-100%
Latitude :	34.017833
Longitude :	-118.27594
Last Date in Agency List :	2024-04-05

Map Id: 85
Direction: SW
Distance: 0.376 mi., 1988 ft.
Elevation: 178 ft.
Relative: Lower

Site Name : Honda of Downtown Los Angeles
780 W MARTIN LUTHER KING JR BLVD
LOS ANGELES | Los Angeles, CA 90037

Database(s) : [AST - CA, SWRCY - CA]

Envirosite ID: 56762258
EPA ID: N/R

AST - CA

Facility Name :	Honda of Downtown Los Angeles
Facility Address :	780 W MARTIN LUTHER KING JR BLVD, LOS ANGELES, CA 90037
County :	N/R

Site Details

Site ID :	523975
Facility Identifer :	FA0041565
EPA Identifier :	CAL000449263
Facility Explorer ID :	523975
Dun and Bradsheet Number :	N/R
Regulatory Programs :	Aboveground Petroleum Storage, Chemical Storage Facilities, Hazardous Waste Generator
SIC :	N/R
NAICS :	N/R
Latitude :	N/R
Longitude :	N/R
Hyperlink :	Click here for hyperlink provided by the agency.
Last Date in Agency List :	2024-04-16

Map Id: 85
Direction: SW
Distance: 0.376 mi., 1988 ft.
Elevation: 178 ft.
Relative: Lower

Site Name : Honda of Downtown Los Angeles
780 W MARTIN LUTHER KING JR BLVD
LOS ANGELES | Los Angeles, CA 90037

Database(s) : [AST - CA, SWRCY - CA] ***(cont.)***

Envirosite ID: 56762258
EPA ID: N/R

AST - CA ***(cont.)***

Evaluations

Details for this site have been truncated due to the large number of available details for this site within this dataset. For the complete details for this site, contact your Envirosite account representative for a complimentary site report containing all of the details available.

Evaluation Date :	2024-02-14
Violations Found :	Yes
General Type :	Compliance Evaluation Inspection
Type :	Routine done by local agency

Notes :

APSA Inspection: 02/14/2024 Honda of Downtown Los Angeles 780 W Martin Luther King Jr Blvd Los Angeles, CA 90037 (213) 234-2144 FA0041565 10805341 Environmental Contact Clayton Birtell (213) 266-7366 cbirtell@hondaoflosangeles.com Date of SPCC Plan Certification or Date of 5-Year Review in CERS shows 5/17/2019 (SPCC is dated 11/03/2022*) Review 11/03/2027 OBSERVATION: Failure to conduct spill prevention briefings at least once a year, or failure to highlight or describe one or more of the following: Known discharges or failures; Malfunctioning components; Recently developed precautionary measures. CORRECTIVE ACTION: Conduct spill prevention briefings annually. Provide compliance verification. *Complete the training form with employee names in your spcc plan for the current year. Email Inspector Kovar at matthew.kovar@lacity.org Inventory: Total Aboveground Storage Capacity of Petroleum 2045 View Waste Motor Oil Print Bulk Oil Storage [Truncated]

Division :	Los Angeles City Fire Department
Program :	APSA
Source :	CERS

Evaluation Date :	2023-06-15
Violations Found :	No
General Type :	Other/Unknown
Type :	Other, not routine, done by local agency
Notes :	N/R
Division :	Los Angeles County Fire Department
Program :	HW
Source :	CERS

Evaluation Date :	2023-06-12
Violations Found :	Yes
General Type :	Compliance Evaluation Inspection
Type :	Routine done by local agency
Notes :	LUIS BARBOZA, PARTS COUNTER
Division :	Los Angeles County Fire Department
Program :	HW
Source :	CERS

Evaluation Date :	2022-10-31
Violations Found :	No
General Type :	Compliance Evaluation Inspection
Type :	Routine done by local agency

Map Id: 85
Direction: SW
Distance: 0.376 mi., 1988 ft.
Elevation: 178 ft.
Relative: Lower

Site Name : Honda of Downtown Los Angeles
780 W MARTIN LUTHER KING JR BLVD
LOS ANGELES | Los Angeles, CA 90037

Database(s) : [AST - CA, SWRCY - CA] ***(cont.)***

Envirosite ID: 56762258
EPA ID: N/R

AST - CA ***(cont.)***

Notes :

Consent to enter, inspect and take photographs was given by: Ryan Hopkins, Parts Manager The Business Activities, Owner/Operator Identification, Hazardous Materials Inventory, Site Map, Emergency Response/Contingency Plan and Employee Training Plan sections were reviewed in CERS and field verified. Review and correct any violations indicated previously in this report, on or before the COMPLY BY date associated with each violation. NOTE: The LAMC, Sections (L.A.M.C. SECTION 57.105.1.4; 57.120.3; 57.121.2 and 57.121.2.1.) requires businesses that store, use or handle hazardous materials in the City of Los Angeles to obtain a Consolidated Permit from the Los Angeles Fire Department CUPA **** Annual submission of a Hazardous Materials Business Plan into California Environmental Reporting System (CERS) is required between January 1 and March 1 of every year. Per L.A.M.C. 57.121.3.5, failure to submit the required hazardous material business plan (HMBP) information [Truncated]

Division :	Los Angeles City Fire Department
Program :	HMRRP
Source :	CERS

Evaluation Date :	2022-10-31
Violations Found :	Yes
General Type :	Compliance Evaluation Inspection
Type :	Routine done by local agency

Notes :

Consent to enter, inspect, and take photographs was given by: Ryan Hopkins, Parts Manager Documents uploaded to CERS were reviewed and field verified. The Spill Prevention Control and Countermeasure plan and related inspection and testing logs were reviewed on site. Review and correct any violations indicated previously in this report, on or before the COMPLY BY date associated with each violation. NOTE: The LAMC, Sections (L.A.M.C. SECTIONS 57.105.1.4; 57.120.3; 57.121.2 and 57.121.2.1.) requires businesses that store, use or handle hazardous materials in the City of Los Angeles to obtain a Consolidated Permit from the Los Angeles Fire Department CUPA. The California Health and Safety Code (CHAPTER 6.67 SECTION 25270) requires that facilities meeting either of the following requirements be added to the APSA (Aboveground Petroleum Storage Act) program and comply with the regulations set forth in the CHSC. Storage of any liquid petroleum based product stored in [Truncated]

Division :	Los Angeles City Fire Department
Program :	APSA
Source :	CERS

Chemicals

Chemical Name :	Base Lubrication Oils
CAS Number :	N/R
Hazard Type(s) :	-
Max Daily Amount / Unit :	600-1199 Gallons
Average Daily Amount / Unit :	120-599 Gallons
Days Onsite :	365
Physical State(s) :	Liquid, Mix

Chemical Name :	Ethylene Glycol
CAS Number :	N/R
Hazard Type(s) :	-
Max Daily Amount / Unit :	120-599 Gallons
Average Daily Amount / Unit :	60-119 Gallons
Days Onsite :	0

Map Id: 85
Direction: SW
Distance: 0.376 mi., 1988 ft.
Elevation: 178 ft.
Relative: Lower

Site Name : Honda of Downtown Los Angeles
780 W MARTIN LUTHER KING JR BLVD
LOS ANGELES | Los Angeles, CA 90037

Database(s) : [AST - CA, SWRCY - CA] ***(cont.)***

Envirosite ID: 56762258
EPA ID: N/R

AST - CA ***(cont.)***

Physical State(s) :	Liquid, Mix

Chemical Name :	Fatty acids, coco, sodium salts
CAS Number :	61789-31-9
Hazard Type(s) :	-
Max Daily Amount / Unit :	60-119 Gallons
Average Daily Amount / Unit :	12-59 Gallons
Days Onsite :	365
Physical State(s) :	Liquid, Pure

Chemical Name :	Propane
CAS Number :	74-98-6
Hazard Type(s) :	-
Max Daily Amount / Unit :	0-99 Pounds
Average Daily Amount / Unit :	0-99 Pounds
Days Onsite :	365
Physical State(s) :	Gas, Pure

Chemical Name :	Waste Ethylene Glycol
CAS Number :	N/R
Hazard Type(s) :	-
Max Daily Amount / Unit :	12-59 Gallons
Average Daily Amount / Unit :	12-59 Gallons
Days Onsite :	365
Physical State(s) :	Liquid

SWRCY - CA

Facility Name :	Honda of Downtown Los Angeles
Facility Address :	780 W Martin Luther King Jr Blvd., Los Angeles, 90037
County :	N/R

Site Details

ID Number :	N/R
Activity Categories :	N/R
Activities :	N/R
Phone Number :	(818) 414-7715
Type :	UsedOil
Last Date in Agency List :	2024-04-26

Map Id: 86
Direction: SE
Distance: 0.409 mi., 2158 ft.
Elevation: 182 ft.
Relative: Lower

Site Name : All Recycling 3 | Espinoza Recycling
4074 BROADWAY PL | 4074 S BROADWAY PL
LOS ANGELES, CA 90037

Database(s) : [SWRCY - CA]

Envirosite ID: 56762259
EPA ID: N/R

SWRCY - CA

Facility Name : All Recycling 3
Facility Address : 4074 BROADWAY PL, LOS ANGELES, 90037
County : N/R

Site Details
ID Number : N/R
Activity Categories : N/R
Activities : N/R
Phone Number : (323) 359-4248
Type : CRV
Last Date in Agency List : 2022-05-15

Facility Name : Espinoza Recycling
Facility Address : 4074 S BROADWAY PL, LOS ANGELES, 90037
County : N/R

Site Details
ID Number : N/R
Activity Categories : N/R
Activities : N/R
Phone Number : (323) 396-2856
Type : CRV
Last Date in Agency List : 2024-04-26

Map Id: 87
Direction: S
Distance: 0.463 mi., 2445 ft.
Elevation: 178 ft.
Relative: Lower

Site Name : JBR #4 Recycling | JMD Matias Corporation | Penny Recycling #2
4157 S FIGUEROA ST
LOS ANGELES | Los Angeles, CA

Database(s) : [SWRCY - CA]

Envirosite ID: 56762260
EPA ID: N/R

SWRCY - CA

Facility Name : JBR #4 Recycling
Facility Address : 4157 S FIGUEROA ST, LOS ANGELES, 90011
County : N/R

Site Details
ID Number : N/R
Activity Categories : N/R
Activities : N/R
Phone Number : (323) 204-8308
Type : CRV

Map Id: 87
Direction: S
Distance: 0.463 mi., 2445 ft.
Elevation: 178 ft.
Relative: Lower

Site Name : JBR #4 Recycling | JMD Matias Corporation | Penny Recycling #2
4157 S FIGUEROA ST
LOS ANGELES | Los Angeles, CA

Database(s) : [SWRCY - CA] ***(cont.)***

Envirosite ID: 56762260
EPA ID: N/R

SWRCY - CA ***(cont.)***

Last Date in Agency List : 2024-04-26

Facility Name : JMD Matias Corporation
Facility Address : 4157 S FIGUEROA ST, LOS ANGELES, 90037
County : N/R

Site Details
ID Number : N/R
Activity Categories : N/R
Activities : N/R
Phone Number : (323) 307-1829
Type : CRV
Last Date in Agency List : 2022-08-10

Facility Name : Penny Recycling #2
Facility Address : 4157 S Figueroa St, Los Angeles, 90037
County : Los Angeles

Site Details
ID Number : N/R
Activity Categories : N/R
Activities : N/R
Phone Number : (818) 288-1393
Type : CRV
Last Date in Agency List : 2018-09-21

Map Id: 88
Direction: NNE
Distance: 0.477 mi., 2518 ft.
Elevation: 196 ft.
Relative: Higher

Site Name : FELIX CHEVROLET | SIERRA DT CHEVROLET LLC DBA FELIX CHEVROLET | FELIX CHEVROLET CO/C
3330 S FIGUEROA ST | 3330 SO. FIGUEROA ST.
LOS ANGELES | Los Angeles, CA

Database(s) : [AST - CA, CALEPA SITES - CA, CIWQS - CA, ECHO, FRS, HAZNET - CA, HIST UST - CA, HWG - CA, MANIFEST EPA, NPDES - CA, RCRA_NONGEN, RFR - CA, SWRCY - CA, UST - CA]

Envirosite ID: 56762261
EPA ID: CAC000555304

AST - CA

Facility Name : FELIX CHEVROLET CO/C
Facility Address : 3330 S FIGUEROA ST, LOS ANGELES, CA 90007

Map Id: 88
Direction: NNE
Distance: 0.477 mi., 2518 ft.
Elevation: 196 ft.
Relative: Higher

Site Name : FELIX CHEVROLET | SIERRA DT CHEVROLET LLC DBA FELIX CHEVROLET | FELIX CHEVROLET CO/C
3330 S FIGUEROA ST | 3330 SO. FIGUEROA ST.
LOS ANGELES | Los Angeles, CA

Database(s) : [AST - CA, CALEPA SITES - CA, CIWQS - CA, ECHO, FRS, HAZNET - CA, HIST UST - CA, HWG - CA, MANIFEST EPA, NPDES - CA, RCRA_NONGEN, RFR - CA, SWRCY - CA, UST - CA] ***(cont.)***

Envirosite ID: 56762261
EPA ID: CAC000555304

AST - CA ***(cont.)***

County :	Los Angeles County

Site Details

Site ID :	116254
Facility Identifer :	FA0001899
EPA Identifier :	CAD981373210
Facility Explorer ID :	116254
Dun and Bradsheet Number :	N/R
Regulatory Programs :	Hazardous Waste Generator, Aboveground Petroleum Storage, Chemical Storage Facilities
SIC :	N/R
NAICS :	N/R
Latitude :	34.021797
Longitude :	-118.278732
Hyperlink :	Click here for hyperlink provided by the agency.
Last Date in Agency List :	2024-04-16

Evaluations

Details for this site have been truncated due to the large number of available details for this site within this dataset. For the complete details for this site, contact your Envirosite account representative for a complimentary site report containing all of the details available.

Evaluation Date :	2023-07-28
Violations Found :	No
General Type :	Compliance Evaluation Inspection
Type :	Routine done by local agency
Notes :	Joseph Lutz, Service Manager
Division :	Los Angeles County Fire Department
Program :	HW
Source :	CERS

Evaluation Date :	2022-01-12
Violations Found :	No
General Type :	Other/Unknown
Type :	Other, not routine, done by local agency
Notes :	N/R
Division :	Los Angeles County Fire Department
Program :	HW
Source :	CERS

Map Id: 88
Direction: NNE
Distance: 0.477 mi., 2518 ft.
Elevation: 196 ft.
Relative: Higher

Site Name : FELIX CHEVROLET | SIERRA DT CHEVROLET LLC DBA FELIX CHEVROLET | FELIX CHEVROLET CO/C
3330 S FIGUEROA ST | 3330 SO. FIGUEROA ST.
LOS ANGELES | Los Angeles, CA

Database(s) : [AST - CA, CALEPA SITES - CA, CIWQS - CA, ECHO, FRS, HAZNET - CA, HIST UST - CA, HWG - CA, MANIFEST EPA, NPDES - CA, RCRA_NONGEN, RFR - CA, SWRCY - CA, UST - CA] ***(cont.)***

Envirosite ID: 56762261
EPA ID: CAC000555304

AST - CA ***(cont.)***

Evaluation Date :	2021-09-13
Violations Found :	No
General Type :	Compliance Evaluation Inspection
Type :	Routine done by local agency

Notes :

Consent to enter, inspect, and take photographs was given by: XXXXXXXXXX Documents uploaded to CERS were reviewed and field verified. The Spill Prevention Control and Countermeasure plan and related inspection and testing logs were reviewed on site. Review and correct any violations indicated previously in this report, on or before the COMPLY BY date associated with each violation. NOTE: The LAMC, Sections (L.A.M.C. SECTIONS 57.105.1.4; 57.120.3; 57.121.2 and 57.121.2.1.) requires businesses that store, use or handle hazardous materials in the City of Los Angeles to obtain a Consolidated Permit from the Los Angeles Fire Department CUPA. The California Health and Safety Code (CHAPTER 6.67 SECTION 25270) requires that facilities meeting either of the following requirements be added to the APSA (Aboveground Petroleum Storage Act) program and comply with the regulations set forth in the CHSC. Storage of any liquid petroleum based product stored in above ground tanks [Truncated]

Division :	Los Angeles City Fire Department
Program :	APSA
Source :	CERS

Evaluation Date :	2021-06-07
Violations Found :	No
General Type :	Other/Unknown
Type :	Other, not routine, done by local agency
Notes :	ACCEPTED and the corresponding HMBP violations issued on 04/16/2021 have been cleared. Remember, new submittals are required every year between January 1st and March 1st. If nothing has changed, you can simply resubmit your previous year's accepted submission.
Division :	Los Angeles City Fire Department
Program :	HMRRP
Source :	CERS

Evaluation Date :	2021-06-02
Violations Found :	Yes
General Type :	Compliance Evaluation Inspection
Type :	Routine done by local agency
Notes :	Joseph Lutz, Manager
Division :	Los Angeles County Fire Department
Program :	HW
Source :	CERS

Map Id: 88
Direction: NNE
Distance: 0.477 mi., 2518 ft.
Elevation: 196 ft.
Relative: Higher

Site Name : FELIX CHEVROLET | SIERRA DT CHEVROLET LLC DBA FELIX CHEVROLET | FELIX CHEVROLET CO/C
3330 S FIGUEROA ST | 3330 SO. FIGUEROA ST.
LOS ANGELES | Los Angeles, CA

Database(s) : [AST - CA, CALEPA SITES - CA, CIWQS - CA, ECHO, FRS, HAZNET - CA, HIST UST - CA, HWG - CA, MANIFEST EPA, NPDES - CA, RCRA_NONGEN, RFR - CA, SWRCY - CA, UST - CA] ***(cont.)***

Envirosite ID: 56762261
EPA ID: CAC000555304

AST - CA ***(cont.)***

Chemicals

Chemical Name :	CLEANER / DEGREASER
CAS Number :	1002-89-7
Hazard Type(s) :	-
Max Daily Amount / Unit :	120-599 Gallons
Average Daily Amount / Unit :	60-119 Gallons
Days Onsite :	365
Physical State(s) :	Liquid, Mix

Chemical Name :	Ethylene Glycol
CAS Number :	107-21-1
Hazard Type(s) :	-
Max Daily Amount / Unit :	120-599 Gallons
Average Daily Amount / Unit :	60-119 Gallons
Days Onsite :	365
Physical State(s) :	Liquid, Pure

Chemical Name :	MOTOR OIL
CAS Number :	8002-05-9
Hazard Type(s) :	-
Max Daily Amount / Unit :	3000-5999 Gallons
Average Daily Amount / Unit :	600-1199 Gallons
Days Onsite :	365
Physical State(s) :	Liquid, Mix

Chemical Name :	WASTE ANTIFREEZE
CAS Number :	107-21-1
Hazard Type(s) :	-
Max Daily Amount / Unit :	120-599 Gallons
Average Daily Amount / Unit :	120-599 Gallons
Days Onsite :	365
Physical State(s) :	Liquid

Chemical Name :	WASTE OIL
CAS Number :	70514-12-4
Hazard Type(s) :	-
Max Daily Amount / Unit :	3000-5999 Gallons
Average Daily Amount / Unit :	120-599 Gallons
Days Onsite :	365
Physical State(s) :	Liquid

CALEPA SITES - CA

Facility Name :	FELIX CHEVROLET
Facility Address :	3330 S FIGUEROA STREET, LOS ANGELES, 90007

Map Id: 88
Direction: NNE
Distance: 0.477 mi., 2518 ft.
Elevation: 196 ft.
Relative: Higher

Site Name : FELIX CHEVROLET | SIERRA DT CHEVROLET LLC DBA FELIX CHEVROLET | FELIX CHEVROLET CO/C
3330 S FIGUEROA ST | 3330 SO. FIGUEROA ST.
LOS ANGELES | Los Angeles, CA

Database(s) : [AST - CA, CALEPA SITES - CA, CIWQS - CA, ECHO, FRS, HAZNET - CA, HIST UST - CA, HWG - CA, MANIFEST EPA, NPDES - CA, RCRA_NONGEN, RFR - CA, SWRCY - CA, UST - CA] ***(cont.)***

Envirosite ID: 56762261
EPA ID: CAC000555304

CALEPA SITES - CA ***(cont.)***

Site ID :	582184
EI ID :	887554
EI Description :	Construction Storm Water
Latitude :	34.022900
Longitude :	-118.278700
Agency Hyperlink :	Click here for hyperlink provided by the agency.
Last Date in Agency List :	2023-07-21
Facility Name :	FELIX CHEVROLET CO/C
Facility Address :	3330 S FIGUEROA ST, LOS ANGELES, 90007

Site ID :	116254
EI ID :	10240624
EI Description :	Chemical Storage Facilities
Latitude :	34.021797
Longitude :	-118.278732
Agency Hyperlink :	Click here for hyperlink provided by the agency.
Last Date in Agency List :	2023-07-21

Site ID :	116254
EI ID :	10240624
EI Description :	Hazardous Waste Generator
Latitude :	34.021797
Longitude :	-118.278732
Agency Hyperlink :	Click here for hyperlink provided by the agency.
Last Date in Agency List :	2023-07-21

Site ID :	116254
EI ID :	10240624
EI Description :	Aboveground Petroleum Storage
Latitude :	34.021797
Longitude :	-118.278732
Agency Hyperlink :	Click here for hyperlink provided by the agency.
Last Date in Agency List :	2023-07-21

CIWQS - CA

Facility Name :	FELIX CHEVROLET
Facility Address :	3330 S FIGUEROA STREET, LOS ANGELES, CA 90007
County :	LOS ANGELES
Place ID :	S887554
Agency Name :	FELIX LLC
Last Date in Agency List :	2023-07-14

Map Id: 88
Direction: NNE
Distance: 0.477 mi., 2518 ft.
Elevation: 196 ft.
Relative: Higher

Site Name : FELIX CHEVROLET | SIERRA DT CHEVROLET LLC DBA FELIX CHEVROLET | FELIX CHEVROLET CO/C
3330 S FIGUEROA ST | 3330 SO. FIGUEROA ST.
LOS ANGELES | Los Angeles, CA

Database(s) : [AST - CA, CALEPA SITES - CA, CIWQS - CA, ECHO, FRS, HAZNET - CA, HIST UST - CA, HWG - CA, MANIFEST EPA, NPDES - CA, RCRA_NONGEN, RFR - CA, SWRCY - CA, UST - CA] ***(cont.)***

Envirosite ID: 56762261
EPA ID: CAC000555304

ECHO

Facility Name :	FELIX CHEVROLET
Facility Address :	3330 S FIGUEROA ST, LOS ANGELES, CA 90007
County :	LOS ANGELES
Last Inspection Date :	N/R
Registry ID :	110017962631
FIPS Code :	06037
EPA Region :	09
Inspection Count :	0
Last Inspection Days :	N/R
Informal Count :	0
Last Informal Action Date :	N/R
Formal Action Count :	0
Last Formal Action Date :	N/R
Total Penalties :	0
Penalty Count :	N/R
Last Penalty Date :	N/R
Last Penalty Amount :	N/R
QTRS IN NC :	0
Programs IN SNC :	0
Current Compliance Status :	No Violation Identified
Three-Year Compliance Status :	_____
Collection Method :	ADDRESS MATCHING-HOUSE NUMBER
Reference Point :	CENTER OF A FACILITY OR STATION
Accuracy Meters :	30
Derived Tribes :	N/R
Derived HUC :	18070104
Derived WBD :	N/R
Derived STCTY FIPS :	06037
Derived Zip :	90007
Derived CD113 :	37
Derived CB2010 :	060372247001004
MYRTK Universe :	NNN
NPDES IDs :	N/R
CWA Permit Types :	N/R
CWA Compliance Tracking :	N/R
CWA NAICS :	N/R
CWA SICS :	N/R
CWA Inspection Count :	N/R
CWA Last Inspection Days :	N/R
CWA Informal Count :	N/R
CWA Formal Action Count :	N/R
CWA Last Formal Action Date :	N/R
CWA Penalties :	N/R
CWA Last Penalty Date :	N/R
CWA Last Penalty Amount :	N/R
CWA Quarters IN NC :	N/R
CWA Current Compliance Status :	N/R

Map Id: 88
Direction: NNE
Distance: 0.477 mi., 2518 ft.
Elevation: 196 ft.
Relative: Higher

Site Name : FELIX CHEVROLET | SIERRA DT CHEVROLET LLC DBA FELIX CHEVROLET | FELIX CHEVROLET CO/C
3330 S FIGUEROA ST | 3330 SO. FIGUEROA ST.
LOS ANGELES | Los Angeles, CA

Database(s) : [AST - CA, CALEPA SITES - CA, CIWQS - CA, ECHO, FRS, HAZNET - CA, HIST UST - CA, HWG - CA, MANIFEST EPA, NPDES - CA, RCRA_NONGEN, RFR - CA, SWRCY - CA, UST - CA] ***(cont.)***

Envirosite ID: 56762261
EPA ID: CAC000555304

ECHO ***(cont.)***

CWA Current SNC Flag :	N
CWA 13 Quarters Compliance Status :	N/R
CWA 13 Quarters Effluent Exceedances:	N/R
CWA Three-Year QNCR Codes :	N/R
DFR URL :	Click here for hyperlink provided by the agency.
Facility SIC :	N/R
Facility NAICS :	44111 - New Car Dealers, 56291 - Remediation Services
Facility Last Inspection EPA Date :	N/R
Facility Last Inspection State Date :	N/R
Facility Last Formal Act EPA Date :	N/R
Facility Last Formal Act State Date :	N/R
Facility Last Informal Act EPA Date :	N/R
Facility Last Informal Act State Date:	N/R
Facility Federal Agency :	N/R
TRI Reporter :	N/R
Facility Imp Water Flag :	N/R
Current SNC Flag :	N
Indian County Flag :	N
Federal Flag :	N/R
US Mexico Border Flag :	N
Chesapeak Bay Flag :	N/R
AIR Flag :	N
NPDES Flag :	N
SDWIS Flag :	N
RCRA Flag :	Y
TRI Flag :	N
GHG Flag :	N
Major Flag :	N/R
Active Flag :	Y
NAA Flag :	Y
Latitude :	34.02228
Longitude :	-118.27978
Last Date in Agency List :	2023-07-21

Facility Name :	FELIX CHEVROLET
Facility Address :	3330 S FIGUEROA STREET, LOS ANGELES, CA 90007
County :	LOS ANGELES

Last Inspection Date :	N/R
Registry ID :	N/R
FIPS Code :	N/R
EPA Region :	09
Inspection Count :	0
Last Inspection Days :	N/R
Informal Count :	0
Last Informal Action Date :	N/R
Formal Action Count :	0

Map Id: 88
Direction: NNE
Distance: 0.477 mi., 2518 ft.
Elevation: 196 ft.
Relative: Higher

Site Name : FELIX CHEVROLET | SIERRA DT CHEVROLET LLC DBA FELIX CHEVROLET | FELIX CHEVROLET CO/C
3330 S FIGUEROA ST | 3330 SO. FIGUEROA ST.
LOS ANGELES | Los Angeles, CA

Database(s) : [AST - CA, CALEPA SITES - CA, CIWQS - CA, ECHO, FRS, HAZNET - CA, HIST UST - CA, HWG - CA, MANIFEST EPA, NPDES - CA, RCRA_NONGEN, RFR - CA, SWRCY - CA, UST - CA] ***(cont.)***

Envirosite ID: 56762261
EPA ID: CAC000555304

ECHO ***(cont.)***

Last Formal Action Date :	N/R
Total Penalties :	0
Penalty Count :	N/R
Last Penalty Date :	N/R
Last Penalty Amount :	N/R
QTRS IN NC :	0
Programs IN SNC :	0
Current Compliance Status :	No Violation Identified
Three-Year Compliance Status :	_____
Collection Method :	Zip Code Centroid
Reference Point :	N/R
Accuracy Meters :	10000
Derived Tribes :	N/R
Derived HUC :	N/R
Derived WBD :	N/R
Derived STCTY FIPS :	N/R
Derived Zip :	N/R
Derived CD113 :	N/R
Derived CB2010 :	N/R
MYRTK Universe :	NNN
NPDES IDs :	N/R
CWA Permit Types :	N/R
CWA Compliance Tracking :	N/R
CWA NAICS :	N/R
CWA SICS :	N/R
CWA Inspection Count :	N/R
CWA Last Inspection Days :	N/R
CWA Informal Count :	N/R
CWA Formal Action Count :	N/R
CWA Last Formal Action Date :	N/R
CWA Penalties :	N/R
CWA Last Penalty Date :	N/R
CWA Last Penalty Amount :	N/R
CWA Quarters IN NC :	N/R
CWA Current Compliance Status :	N/R
CWA Current SNC Flag :	N
CWA 13 Quarters Compliance Status :	N/R
CWA 13 Quarters Effluent Exceedances:	N/R
CWA Three-Year QNCR Codes :	N/R
DFR URL :	Click here for hyperlink provided by the agency.
Facility SIC :	N/R
Facility NAICS :	56291 - Remediation Services
Facility Last Inspection EPA Date :	N/R
Facility Last Inspection State Date :	N/R
Facility Last Formal Act EPA Date :	N/R
Facility Last Formal Act State Date :	N/R
Facility Last Informal Act EPA Date :	N/R
Facility Last Informal Act State Date:	N/R
Facility Federal Agency :	N/R

Map Id: 88
Direction: NNE
Distance: 0.477 mi., 2518 ft.
Elevation: 196 ft.
Relative: Higher

Site Name : FELIX CHEVROLET | SIERRA DT CHEVROLET LLC DBA FELIX CHEVROLET | FELIX CHEVROLET CO/C
3330 S FIGUEROA ST | 3330 SO. FIGUEROA ST.
LOS ANGELES | Los Angeles, CA

Database(s) : [AST - CA, CALEPA SITES - CA, CIWQS - CA, ECHO, FRS, HAZNET - CA, HIST UST - CA, HWG - CA, MANIFEST EPA, NPDES - CA, RCRA_NONGEN, RFR - CA, SWRCY - CA, UST - CA] ***(cont.)***

Envirosite ID: 56762261
EPA ID: CAC000555304

ECHO ***(cont.)***

TRI Reporter :	N/R
Facility Imp Water Flag :	N/R
Current SNC Flag :	N
Indian County Flag :	N
Federal Flag :	N/R
US Mexico Border Flag :	N/R
Chesapeak Bay Flag :	N/R
AIR Flag :	N
NPDES Flag :	N
SDWIS Flag :	N
RCRA Flag :	Y
TRI Flag :	N
GHG Flag :	N
Major Flag :	N/R
Active Flag :	N/R
NAA Flag :	N
Latitude :	34.02652
Longitude :	-118.288546
Last Date in Agency List :	2021-02-17

Facility Name :	SIERRA DT CHEVROLET LLC DBA FELIX CHEVROLET
Facility Address :	3330 S FIGUEROA ST, LOS ANGELES, CA 90007
County :	LOS ANGELES

Last Inspection Date :	N/R
Registry ID :	110071378823
FIPS Code :	06037
EPA Region :	09
Inspection Count :	0
Last Inspection Days :	N/R
Informal Count :	0
Last Informal Action Date :	N/R
Formal Action Count :	0
Last Formal Action Date :	N/R
Total Penalties :	0
Penalty Count :	N/R
Last Penalty Date :	N/R
Last Penalty Amount :	N/R
QTRS IN NC :	0
Programs IN SNC :	0
Current Compliance Status :	No Violation Identified
Three-Year Compliance Status :	_____
Collection Method :	Zip Code Centroid
Reference Point :	N/R
Accuracy Meters :	10000
Derived Tribes :	N/R
Derived HUC :	N/R

Map Id: 88
Direction: NNE
Distance: 0.477 mi., 2518 ft.
Elevation: 196 ft.
Relative: Higher

Site Name : FELIX CHEVROLET | SIERRA DT CHEVROLET LLC DBA FELIX CHEVROLET | FELIX CHEVROLET CO/C
3330 S FIGUEROA ST | 3330 SO. FIGUEROA ST.
LOS ANGELES | Los Angeles, CA

Database(s) : [AST - CA, CALEPA SITES - CA, CIWQS - CA, ECHO, FRS, HAZNET - CA, HIST UST - CA, HWG - CA, MANIFEST EPA, NPDES - CA, RCRA_NONGEN, RFR - CA, SWRCY - CA, UST - CA] ***(cont.)***

Envirosite ID: 56762261
EPA ID: CAC000555304

ECHO ***(cont.)***

Derived WBD :	N/R
Derived STCTY FIPS :	N/R
Derived Zip :	N/R
Derived CD113 :	N/R
Derived CB2010 :	N/R
MYRTK Universe :	NNN
NPDES IDs :	N/R
CWA Permit Types :	N/R
CWA Compliance Tracking :	N/R
CWA NAICS :	N/R
CWA SICS :	N/R
CWA Inspection Count :	N/R
CWA Last Inspection Days :	N/R
CWA Informal Count :	N/R
CWA Formal Action Count :	N/R
CWA Last Formal Action Date :	N/R
CWA Penalties :	N/R
CWA Last Penalty Date :	N/R
CWA Last Penalty Amount :	N/R
CWA Quarters IN NC :	N/R
CWA Current Compliance Status :	N/R
CWA Current SNC Flag :	N
CWA 13 Quarters Compliance Status :	N/R
CWA 13 Quarters Effluent Exceedances:	N/R
CWA Three-Year QNCR Codes :	N/R
DFR URL :	Click here for hyperlink provided by the agency.
Facility SIC :	N/R
Facility NAICS :	441110 - New Car Dealers
Facility Last Inspection EPA Date :	N/R
Facility Last Inspection State Date :	N/R
Facility Last Formal Act EPA Date :	N/R
Facility Last Formal Act State Date :	N/R
Facility Last Informal Act EPA Date :	N/R
Facility Last Informal Act State Date:	N/R
Facility Federal Agency :	N/R
TRI Reporter :	N/R
Facility Imp Water Flag :	N/R
Current SNC Flag :	N
Indian County Flag :	N
Federal Flag :	N/R
US Mexico Border Flag :	N/R
Chesapeak Bay Flag :	N/R
AIR Flag :	N
NPDES Flag :	N
SDWIS Flag :	N
RCRA Flag :	Y
TRI Flag :	N
GHG Flag :	N
Major Flag :	N/R

Map Id: 88
Direction: NNE
Distance: 0.477 mi., 2518 ft.
Elevation: 196 ft.
Relative: Higher

Site Name : FELIX CHEVROLET | SIERRA DT CHEVROLET LLC DBA FELIX CHEVROLET | FELIX CHEVROLET CO/C
3330 S FIGUEROA ST | 3330 SO. FIGUEROA ST.
LOS ANGELES | Los Angeles, CA

Database(s) : [AST - CA, CALEPA SITES - CA, CIWQS - CA, ECHO, FRS, HAZNET - CA, HIST UST - CA, HWG - CA, MANIFEST EPA, NPDES - CA, RCRA_NONGEN, RFR - CA, SWRCY - CA, UST - CA] ***(cont.)***

Envirosite ID: 56762261
EPA ID: CAC000555304

ECHO ***(cont.)***

Active Flag :	N/R
NAA Flag :	N
Latitude :	34.02652
Longitude :	-118.288546
Last Date in Agency List :	2023-07-21
Last Inspection Date :	N/R
Registry ID :	N/R
FIPS Code :	N/R
EPA Region :	09
Inspection Count :	0
Last Inspection Days :	N/R
Informal Count :	0
Last Informal Action Date :	N/R
Formal Action Count :	0
Last Formal Action Date :	N/R
Total Penalties :	0
Penalty Count :	N/R
Last Penalty Date :	N/R
Last Penalty Amount :	N/R
QTRS IN NC :	0
Programs IN SNC :	0
Current Compliance Status :	No Violation Identified
Three-Year Compliance Status :	_____
Collection Method :	Zip Code Centroid
Reference Point :	N/R
Accuracy Meters :	10000
Derived Tribes :	N/R
Derived HUC :	N/R
Derived WBD :	N/R
Derived STCTY FIPS :	N/R
Derived Zip :	N/R
Derived CD113 :	N/R
Derived CB2010 :	N/R
MYRTK Universe :	NNN
NPDES IDs :	N/R
CWA Permit Types :	N/R
CWA Compliance Tracking :	N/R
CWA NAICS :	N/R
CWA SICS :	N/R
CWA Inspection Count :	N/R
CWA Last Inspection Days :	N/R
CWA Informal Count :	N/R
CWA Formal Action Count :	N/R
CWA Last Formal Action Date :	N/R
CWA Penalties :	N/R
CWA Last Penalty Date :	N/R
CWA Last Penalty Amount :	N/R

Map Id: 88
Direction: NNE
Distance: 0.477 mi., 2518 ft.
Elevation: 196 ft.
Relative: Higher

Site Name : FELIX CHEVROLET | SIERRA DT CHEVROLET LLC DBA FELIX CHEVROLET | FELIX CHEVROLET CO/C
3330 S FIGUEROA ST | 3330 SO. FIGUEROA ST.
LOS ANGELES | Los Angeles, CA

Database(s) : [AST - CA, CALEPA SITES - CA, CIWQS - CA, ECHO, FRS, HAZNET - CA, HIST UST - CA, HWG - CA, MANIFEST EPA, NPDES - CA, RCRA_NONGEN, RFR - CA, SWRCY - CA, UST - CA] ***(cont.)***

Envirosite ID: 56762261
EPA ID: CAC000555304

ECHO ***(cont.)***

CWA Quarters IN NC :	N/R
CWA Current Compliance Status :	N/R
CWA Current SNC Flag :	N
CWA 13 Quarters Compliance Status :	N/R
CWA 13 Quarters Effluent Exceedances:	N/R
CWA Three-Year QNCR Codes :	N/R
DFR URL :	Click here for hyperlink provided by the agency.
Facility SIC :	N/R
Facility NAICS :	441110 - New Car Dealers
Facility Last Inspection EPA Date :	N/R
Facility Last Inspection State Date :	N/R
Facility Last Formal Act EPA Date :	N/R
Facility Last Formal Act State Date :	N/R
Facility Last Informal Act EPA Date :	N/R
Facility Last Informal Act State Date:	N/R
Facility Federal Agency :	N/R
TRI Reporter :	N/R
Facility Imp Water Flag :	N/R
Current SNC Flag :	N
Indian County Flag :	N
Federal Flag :	N/R
US Mexico Border Flag :	N/R
Chesapeak Bay Flag :	N/R
AIR Flag :	N
NPDES Flag :	N
SDWIS Flag :	N
RCRA Flag :	Y
TRI Flag :	N
GHG Flag :	N
Major Flag :	N/R
Active Flag :	N/R
NAA Flag :	N
Latitude :	34.02652
Longitude :	-118.288546
Last Date in Agency List :	2023-01-16

FRS

Facility Name :	SIERRA DT CHEVROLET LLC DBA FELIX CHEVROLET
Facility Address :	3330 S FIGUEROA ST, LOS ANGELES, CA 90007
County :	LOS ANGELES

Site Details

Registry ID :	110071378823
FRS Facility URL :	Click here for hyperlink provided by the agency.
Last Date in Agency List :	2024-05-20

Map Id: 88
Direction: NNE
Distance: 0.477 mi., 2518 ft.
Elevation: 196 ft.
Relative: Higher

Site Name : FELIX CHEVROLET | SIERRA DT CHEVROLET LLC DBA FELIX CHEVROLET | FELIX CHEVROLET CO/C
3330 S FIGUEROA ST | 3330 SO. FIGUEROA ST.
LOS ANGELES | Los Angeles, CA

Database(s) : [AST - CA, CALEPA SITES - CA, CIWQS - CA, ECHO, FRS, HAZNET - CA, HIST UST - CA, HWG - CA, MANIFEST EPA, NPDES - CA, RCRA_NONGEN, RFR - CA, SWRCY - CA, UST - CA] ***(cont.)***

Envirosite ID: 56762261
EPA ID: CAC000555304

FRS ***(cont.)***

Source Description

Source Description :

RCRAInfo is EPA's comprehensive information system that supports the Resource Conservation and Recovery Act (RCRA) of 1976 and the Hazardous and Solid Waste Amendments (HSWA) of 1984 through the tracking of events and activities related to facilities that generate, transport, and treat, store, or dispose of hazardous waste. RCRAInfo allows RCRA program staff to track the notification, permit, compliance, and corrective action activities required under RCRA. RCRAInfo also supports generation of the National Hazardous Waste Biennial Report. All generators and treatment, storage, and disposal facilities who handle hazardous waste are required to report to the EPA Administrator at least once every two years to support creation of the Biennial Report.

FRS Environmental Interest

Source and System ID :	RCRAINFO - CAL000474350

HAZNET - CA

Facility Name :	FELIX CHEVROLET
Facility Address :	3330 SO. FIGUEROA ST., LOS ANGELES, CA 90007
County :	LOS ANGELES

Site Details

Generator EPA ID :	CAX000120261
Active :	Inactive
Category :	STATE
Facility Types :	N/R
Type :	PERMANENT
Contact Name :	N/R
Contact Phone :	N/R
Facility Mailing Address :	--, LOS ANGELES, CA 900070000
Latitude :	34.02223200
Longitude :	-118.27955700
Agency Hyperlink :	Click here for hyperlink provided by the agency.
Last Date in Agency List :	2021-07-08

Facility Name :	PORSCHE AUDI OF DOWNTOWN LA
Facility Address :	3330 S FIGUEROA ST, LOS ANGELES, CA 90015
County :	LOS ANGELES

Site Details

Generator EPA ID :	CAL000032336
Active :	Inactive

Map Id: 88
Direction: NNE
Distance: 0.477 mi., 2518 ft.
Elevation: 196 ft.
Relative: Higher

Site Name : FELIX CHEVROLET | SIERRA DT CHEVROLET LLC DBA FELIX CHEVROLET | FELIX CHEVROLET CO/C
3330 S FIGUEROA ST | 3330 SO. FIGUEROA ST.
LOS ANGELES | Los Angeles, CA

Database(s) : [AST - CA, CALEPA SITES - CA, CIWQS - CA, ECHO, FRS, HAZNET - CA, HIST UST - CA, HWG - CA, MANIFEST EPA, NPDES - CA, RCRA_NONGEN, RFR - CA, SWRCY - CA, UST - CA] ***(cont.)***

Envirosite ID: 56762261
EPA ID: CAC000555304

HAZNET - CA ***(cont.)***

Category :	STATE
Facility Types :	N/R
Type :	PERMANENT
Contact Name :	N/R
Contact Phone :	N/R
Facility Mailing Address :	3330 S FIGUEROA ST, LOS ANGELES, CA 900150000
Latitude :	34.02219673
Longitude :	-118.27976656
Agency Hyperlink :	Click here for hyperlink provided by the agency.
Last Date in Agency List :	2021-07-08

HIST UST - CA

Facility Name :	FELIK CHEVROLET
Facility Address :	3330 SO. FIGUEROA STREET, LOS ANGELES, 90007
County :	Los Angeles
PDF Link :	Click here for hyperlink provided by the agency.

HWG - CA

Facility Name :	1X FELIX CHEVROLET INC
Facility Address :	3330 S FIGUEROA ST, LOS ANGELES, CA 90007
County :	LOS ANGELES
EPA ID :	CAC000555304
Status :	Inactive
Category :	STATE
Type :	TEMPORARY
Facility Type :	N/R
Mailing Address :	3330 SP FIGUEROA ST, LOS ANGLES, CA 900070000
Owner Name :	FELIX CHEVROLET INC
Owner Address :	N/A
Operator Name :	NORMAN BENT/MGR
Operator Address :	N/A
Latitude :	34.022612
Longitude :	-118.279589
Facility Name :	FELIX CHEVROLET
Facility Address :	3330 S FIGUEROA ST, LOS ANGELES, CA 90007
County :	LOS ANGELES
EPA ID :	CAD981373210
Status :	Inactive
Category :	STATE

Map Id: 88
Direction: NNE
Distance: 0.477 mi., 2518 ft.
Elevation: 196 ft.
Relative: Higher

Site Name : FELIX CHEVROLET | SIERRA DT CHEVROLET LLC DBA FELIX CHEVROLET | FELIX CHEVROLET CO/C
3330 S FIGUEROA ST | 3330 SO. FIGUEROA ST.
LOS ANGELES | Los Angeles, CA

Database(s) : [AST - CA, CALEPA SITES - CA, CIWQS - CA, ECHO, FRS, HAZNET - CA, HIST UST - CA, HWG - CA, MANIFEST EPA, NPDES - CA, RCRA_NONGEN, RFR - CA, SWRCY - CA, UST - CA] ***(cont.)***

Envirosite ID: 56762261
EPA ID: CAC000555304

HWG - CA ***(cont.)***

Type :	PERMANENT
Facility Type :	N/R
Mailing Address :	3330 S FIGUEROA ST, LOS ANGELES, CA 900073740
Owner Name :	JEANETTE SHAMMAS
Owner Address :	3330 S FIGUEROA ST, LOS ANGELES, CA 900073740
Operator Name :	KAREN OSGOOD
Operator Address :	3330 S FIGUEROA ST, LOS ANGELES, CA 90007
Latitude :	34.022692
Longitude :	-118.279512

Facility Name :	FELIX CHEVROLET
Facility Address :	3330 S FIGUEROA STREET, LOS ANGELES, CA 90007
County :	LOS ANGELES

EPA ID :	CAC003095898
Status :	Inactive
Category :	STATE
Type :	TEMPORARY
Facility Type :	N/R
Mailing Address :	714 OLYMPIC BLVD# 1131, LOS ANGELES, CA 90015
Owner Name :	SHAMMAS GROUP DBA FELIX CHEVROLET L
Owner Address :	714 OLYMPIC BLVD# 1131, LOS ANGELES, CA 90015
Operator Name :	CAROLE SHAMMAS
Operator Address :	714 OLYMPIC BLVD# 1131, LOS ANGELES, CA 90015
Latitude :	34.02223
Longitude :	-118.279556

Facility Name :	FELIX CHEVROLET
Facility Address :	3330 SO. FIGUEROA ST., LOS ANGELES, CA 90007
County :	LOS ANGELES

EPA ID :	CAX000120261
Status :	Inactive
Category :	STATE
Type :	PERMANENT
Facility Type :	N/R
Mailing Address :	LOS ANGELES, CA 900070000
Owner Name :	N/R
Owner Address :	N/A
Operator Name :	ROBERT HADDOCK
Operator Address :	INACT PER 98VQ FINAL NOTICE, N/A
Latitude :	34.022612
Longitude :	-118.279589

Map Id: 88
Direction: NNE
Distance: 0.477 mi., 2518 ft.
Elevation: 196 ft.
Relative: Higher

Site Name : FELIX CHEVROLET | SIERRA DT CHEVROLET LLC DBA FELIX CHEVROLET | FELIX CHEVROLET CO/C
3330 S FIGUEROA ST | 3330 SO. FIGUEROA ST.
LOS ANGELES | Los Angeles, CA

Database(s) : [AST - CA, CALEPA SITES - CA, CIWQS - CA, ECHO, FRS, HAZNET - CA, HIST UST - CA, HWG - CA, MANIFEST EPA, NPDES - CA, RCRA_NONGEN, RFR - CA, SWRCY - CA, UST - CA] ***(cont.)***

Envirosite ID: 56762261
EPA ID: CAC000555304

HWG - CA ***(cont.)***

Facility Name :	PETROLEUM BUILDING LLC & C & D SHAMMAS REALTY
Facility Address :	3330 S FIGUEROA ST, LOS ANGELES, CA 90007
County :	LOS ANGELES
EPA ID :	CAC002801204
Status :	Inactive
Category :	STATE
Type :	TEMPORARY
Facility Type :	N/R
Mailing Address :	3330 S FIGUEROA ST, LOS ANGELES, CA 900073740
Owner Name :	PETROLEUM BUILDING LLC & C & D SHAM
Owner Address :	3330 S FIGUEROA ST, LOS ANGELES, CA 900073740
Operator Name :	PETROLEUM BUILDING LLC & C & D SHAM
Operator Address :	3330 S FIGUEROA ST, LOS ANGELES, CA 900073740
Latitude :	34.022197
Longitude :	-118.279767
Facility Name :	PORSCHE AUDI OF DOWNTOWN LA
Facility Address :	3330 S FIGUEROA ST, LOS ANGELES, CA 90015
County :	LOS ANGELES
EPA ID :	CAL000032336
Status :	Inactive
Category :	STATE
Type :	PERMANENT
Facility Type :	N/R
Mailing Address :	3330 S FIGUEROA ST, LOS ANGELES, CA 900150000
Owner Name :	SHAMMASINVESTMENTCORP
Owner Address :	N/A
Operator Name :	INACTIVE/NEW OWNER/NAME
Operator Address :	3330 S FIGUEROA ST, LOS ANGELES, CA 900150000
Latitude :	34.045036
Longitude :	-118.263891
Facility Name :	SHAMMAS GROUP
Facility Address :	3330 S FIGUEROA ST, LOS ANGELES, CA 90007
County :	LOS ANGELES
EPA ID :	CAC003272261
Status :	Active
Category :	STATE
Type :	TEMPORARY
Facility Type :	N/R
Mailing Address :	714 W OLYMPIC BLVD, LOS ANGELES, CA 90015

Map Id: 88
Direction: NNE
Distance: 0.477 mi., 2518 ft.
Elevation: 196 ft.
Relative: Higher

Site Name : FELIX CHEVROLET | SIERRA DT CHEVROLET LLC DBA FELIX CHEVROLET | FELIX CHEVROLET CO/C
3330 S FIGUEROA ST | 3330 SO. FIGUEROA ST.
LOS ANGELES | Los Angeles, CA

Database(s) : [AST - CA, CALEPA SITES - CA, CIWQS - CA, ECHO, FRS, HAZNET - CA, HIST UST - CA, HWG - CA, MANIFEST EPA, NPDES - CA, RCRA_NONGEN, RFR - CA, SWRCY - CA, UST - CA] ***(cont.)***

Envirosite ID: 56762261
EPA ID: CAC000555304

HWG - CA ***(cont.)***

Owner Name :	SHAMMAS GROUP
Owner Address :	714 W OLYMPIC BLVD, LOS ANGELES, CA 90015
Operator Name :	JESUS JUVENAL
Operator Address :	21818 CRAGGY VIEW ST, CHATSWORTH, CA 91311
Latitude :	34.022058
Longitude :	-118.279126

Facility Name :	SIERRA DT CHEVROLET LLC DBA FELIX CHEVROLET
Facility Address :	3330 S FIGUEROA ST, LOS ANGELES, CA 90007
County :	LOS ANGELES

EPA ID :	CAL000474350
Status :	Active
Category :	STATE
Type :	PERMANENT
Facility Type :	N/R
Mailing Address :	1450 S. SHAMROCK AVE, MONROVIA, CA 91016
Owner Name :	SIERRA DT CHEVROLET LLC
Owner Address :	2025 S. FIGUEROA STREET, LOS ANGELES, CA 90007
Operator Name :	JULIUS MONGE
Operator Address :	2025 S FIGUEROA ST, LOS ANGELES, CA 90007
Latitude :	34.022612
Longitude :	-118.279589

MANIFEST EPA

Manifest Details

Details for this site have been truncated due to the large number of available details for this site within this dataset. For the complete details for this site, contact your Envirosite account representative for a complimentary site report containing all of the details available.

Manifest Number :	030063920WAS
Shipped Date :	2023-09-12
Updated Date :	2023-09-13
Received Date :	2023-09-12
Status :	Signed
Generator ID :	CAL000474350
Generator Name :	SIERRA DT CHEVROLET LLC DBA FELIX CHEVROLET
Generator Address :	3330 S FIGUEROA ST, LOS ANGELES, CA 90007
Generator Mailing :	2025 S FIGUEROA ST, LOS ANGELES, CA 90007
Generator Contact :	N/R
Destination ID :	CAL000330453
Destination Name :	AGRITEC INT DBA CLEANTECH ENVIRONMENTAL
Destination Mailing :	5820 MARTIN ROAD, IRWINDALE, CA 91706
Destination Address :	5820 MARTIN ROAD, IRWINDALE, CA 91706
Destination Contact :	N/R

Map Id: 88
Direction: NNE
Distance: 0.477 mi., 2518 ft.
Elevation: 196 ft.
Relative: Higher

Site Name : FELIX CHEVROLET | SIERRA DT CHEVROLET LLC DBA FELIX CHEVROLET | FELIX CHEVROLET CO/C
3330 S FIGUEROA ST | 3330 SO. FIGUEROA ST.
LOS ANGELES | Los Angeles, CA

Database(s) : [AST - CA, CALEPA SITES - CA, CIWQS - CA, ECHO, FRS, HAZNET - CA, HIST UST - CA, HWG - CA, MANIFEST EPA, NPDES - CA, RCRA_NONGEN, RFR - CA, SWRCY - CA, UST - CA] ***(cont.)***

Envirosite ID: 56762261
EPA ID: CAC000555304

MANIFEST EPA ***(cont.)***

Submission Type :	DataImage5Copy
Origin Type :	Web
Manifest Residue :	N
Rejection :	N
Last Date in Agency List :	2024-02-14

Waste Details

Waste Line Number :	1
Is DOT Hazardous :	N
DOT ID Number :	N/R
DOT Information :	N/R
Non Waste Description :	NON-RCRA HAZARDOUS WASTE SOLID (OILY SOLID WASTE/USED METAL OIL FILTERS)
Quantity :	900 Pounds
Quantity Tons, Acute, Non-Acute :	0.45, 0, 0.45
Quantity Kg, Acute, Non-Acute :	0, 408.1635
Quantity Tons, Haz, Non-Haz :	, 0.45
Quantity Kg, Haz, Non-Haz :	, 408.1635
Management Method :	H010 - METALS RECOVERY
Is EPA Waste :	N
Federal Code :	N/R
State Code :	CA - 352

Manifest Details

Manifest Number :	030084221WAS
Shipped Date :	2023-04-18
Updated Date :	2023-04-21
Received Date :	2023-04-18
Status :	Signed
Generator ID :	CAL000474350
Generator Name :	SIERRA DT CHEVROLET LLC DBA FELIX CHEVROLET
Generator Address :	3330 S FIGUEROA ST, LOS ANGELES, CA 90007
Generator Mailing :	2025 S FIGUEROA ST, LOS ANGELES, CA 90007
Generator Contact :	N/R
Destination ID :	CAL000330453
Destination Name :	AGRITEC INT DBA CLEANTECH ENVIRONMENTAL
Destination Mailing :	5820 MARTIN ROAD, IRWINDALE, CA 91706
Destination Address :	5820 MARTIN ROAD, IRWINDALE, CA 91706
Destination Contact :	N/R
Submission Type :	DataImage5Copy
Origin Type :	Web
Manifest Residue :	N
Rejection :	N
Last Date in Agency List :	2024-02-14

Map Id: 88
Direction: NNE
Distance: 0.477 mi., 2518 ft.
Elevation: 196 ft.
Relative: Higher

Site Name : FELIX CHEVROLET | SIERRA DT CHEVROLET LLC DBA FELIX CHEVROLET | FELIX CHEVROLET CO/C
3330 S FIGUEROA ST | 3330 SO. FIGUEROA ST.
LOS ANGELES | Los Angeles, CA

Database(s) : [AST - CA, CALEPA SITES - CA, CIWQS - CA, ECHO, FRS, HAZNET - CA, HIST UST - CA, HWG - CA, MANIFEST EPA, NPDES - CA, RCRA_NONGEN, RFR - CA, SWRCY - CA, UST - CA] ***(cont.)***

Envirosite ID: 56762261
EPA ID: CAC000555304

MANIFEST EPA ***(cont.)***

Waste Details

Waste Line Number :	1
Is DOT Hazardous :	N
DOT ID Number :	N/R
DOT Information :	N/R
Non Waste Description :	NON-RCRA HAZARDOUS WASTE SOLID (USED ABSORBENT)
Quantity :	250 Pounds
Quantity Tons, Acute, Non-Acute :	0.125, 0, 0.125
Quantity Kg, Acute, Non-Acute :	0, 113.37875
Quantity Tons, Haz, Non-Haz :	, 0.125
Quantity Kg, Haz, Non-Haz :	, 113.37875
Management Method :	H141 - STORAGE, BULKING AND/OR TRANSFER OFF SITE
Is EPA Waste :	N
Federal Code :	N/R
State Code :	CA - 352

Waste Line Number :	2
Is DOT Hazardous :	N
DOT ID Number :	N/R
DOT Information :	N/R
Non Waste Description :	NON-RCRA HAZARDOUS WASTE SOLID (OILY SOLID WASTE/USED METAL OIL FILTERS)
Quantity :	900 Pounds
Quantity Tons, Acute, Non-Acute :	0.45, 0, 0.45
Quantity Kg, Acute, Non-Acute :	0, 408.1635
Quantity Tons, Haz, Non-Haz :	, 0.45
Quantity Kg, Haz, Non-Haz :	, 408.1635
Management Method :	H010 - METALS RECOVERY
Is EPA Waste :	N
Federal Code :	N/R
State Code :	CA - 352

Manifest Details

Manifest Number :	030084221WAS
Shipped Date :	2023-04-18
Updated Date :	2023-04-21
Received Date :	2023-04-18
Status :	Signed
Generator ID :	CAL000474350
Generator Name :	SIERRA DT CHEVROLET LLC DBA FELIX CHEVROLET
Generator Address :	3330 S FIGUEROA ST, LOS ANGELES, CA 90007
Generator Mailing :	2025 S FIGUEROA ST, LOS ANGELES, CA 90007
Generator Contact :	N/R
Destination ID :	CAL000330453
Destination Name :	AGRITEC INT DBA CLEANTECH ENVIRONMENTAL
Destination Mailing :	5820 MARTIN ROAD, IRWINDALE, CA 91706

Map Id: 88
Direction: NNE
Distance: 0.477 mi., 2518 ft.
Elevation: 196 ft.
Relative: Higher

Site Name : FELIX CHEVROLET | SIERRA DT CHEVROLET LLC DBA FELIX CHEVROLET | FELIX CHEVROLET CO/C
3330 S FIGUEROA ST | 3330 SO. FIGUEROA ST.
LOS ANGELES | Los Angeles, CA

Database(s) : [AST - CA, CALEPA SITES - CA, CIWQS - CA, ECHO, FRS, HAZNET - CA, HIST UST - CA, HWG - CA, MANIFEST EPA, NPDES - CA, RCRA_NONGEN, RFR - CA, SWRCY - CA, UST - CA] ***(cont.)***

Envirosite ID: 56762261
EPA ID: CAC000555304

MANIFEST EPA ***(cont.)***

Destination Address :	5820 MARTIN ROAD, IRWINDALE, CA 91706
Destination Contact :	N/R
Submission Type :	DataImage5Copy
Origin Type :	Web
Manifest Residue :	N
Rejection :	N
Last Date in Agency List :	2023-09-21

Waste Details

Waste Line Number :	1
Is DOT Hazardous :	N
DOT ID Number :	N/R
DOT Information :	N/R
Non Waste Description :	NON-RCRA HAZARDOUS WASTE SOLID (USED ABSORBENT)
Quantity :	250 Pounds
Quantity Tons, Acute, Non-Acute :	0.125, 0, 0.125
Quantity Kg, Acute, Non-Acute :	0, 113.37875
Quantity Tons, Haz, Non-Haz :	, 0.125
Quantity Kg, Haz, Non-Haz :	, 113.37875
Management Method :	H141 - STORAGE, BULKING AND/OR TRANSFER OFF SITE
Is EPA Waste :	N
Federal Code :	N/R
State Code :	CA - 352

Waste Line Number :	2
Is DOT Hazardous :	N
DOT ID Number :	N/R
DOT Information :	N/R
Non Waste Description :	NON-RCRA HAZARDOUS WASTE SOLID (OILY SOLID WASTE/USED METAL OIL FILTERS)
Quantity :	900 Pounds
Quantity Tons, Acute, Non-Acute :	0.45, 0, 0.45
Quantity Kg, Acute, Non-Acute :	0, 408.1635
Quantity Tons, Haz, Non-Haz :	, 0.45
Quantity Kg, Haz, Non-Haz :	, 408.1635
Management Method :	H010 - METALS RECOVERY
Is EPA Waste :	N
Federal Code :	N/R
State Code :	CA - 352

Manifest Details

Manifest Number :	018221901JJK
Shipped Date :	2021-05-06
Updated Date :	2021-05-27

Map Id: 88
Direction: NNE
Distance: 0.477 mi., 2518 ft.
Elevation: 196 ft.
Relative: Higher

Site Name : FELIX CHEVROLET | SIERRA DT CHEVROLET LLC DBA FELIX CHEVROLET | FELIX CHEVROLET CO/C
3330 S FIGUEROA ST | 3330 SO. FIGUEROA ST.
LOS ANGELES | Los Angeles, CA

Database(s) : [AST - CA, CALEPA SITES - CA, CIWQS - CA, ECHO, FRS, HAZNET - CA, HIST UST - CA, HWG - CA, MANIFEST EPA, NPDES - CA, RCRA_NONGEN, RFR - CA, SWRCY - CA, UST - CA] ***(cont.)***

Envirosite ID: 56762261
EPA ID: CAC000555304

MANIFEST EPA ***(cont.)***

Received Date :	2021-05-11
Status :	Signed
Generator ID :	CAD981373210
Generator Name :	FELIX CHEVRON CHEVROLET
Generator Address :	3330 S. FIGUEROA ST, LOS ANGELES, CA 90007
Generator Mailing :	3330 S. FIGUEROA ST, LOS ANGELES, CA 90007
Generator Contact :	N/R
Destination ID :	CAD097030993
Destination Name :	US ECOLOGY VERNON INC.
Destination Mailing :	5375 S BOYLE AVE, LOS ANGELES, CA 90058
Destination Address :	5375 S BOYLE AVE, LOS ANGELES, CA 90058
Destination Contact :	N/R
Submission Type :	DataImage5Copy
Origin Type :	Service
Manifest Residue :	N
Rejection :	N
Last Date in Agency List :	2024-02-14

Waste Details

Waste Line Number :	1
Is DOT Hazardous :	N
DOT ID Number :	N/R
DOT Information :	N/R
Non Waste Description :	Non Hazardous Solid
Quantity :	200 Pounds
Quantity Tons, Acute, Non-Acute :	0.1, 0, 0.1
Quantity Kg, Acute, Non-Acute :	0, 90.703
Quantity Tons, Haz, Non-Haz :	0, 0.1
Quantity Kg, Haz, Non-Haz :	0, 90.703
Management Method :	H141 - STORAGE, BULKING AND/OR TRANSFER OFF SITE
Is EPA Waste :	N
Federal Code :	N/R
State Code :	CA - 352

Manifest Details

Manifest Number :	021603562JJK
Shipped Date :	2020-12-10
Updated Date :	2021-01-18
Received Date :	2020-12-10
Status :	Signed
Generator ID :	CAC003095898
Generator Name :	SHAMMAS GROUP DBA FELIX CHEVROLET
Generator Address :	3330 S FIGUEROA ST, LOS ANGELES, CA 90007
Generator Mailing :	714 W OLYMPIC BLVD# 1131, LOS ANGELES, CA 90015
Generator Contact :	N/R

Map Id: 88
Direction: NNE
Distance: 0.477 mi., 2518 ft.
Elevation: 196 ft.
Relative: Higher

Site Name : FELIX CHEVROLET | SIERRA DT CHEVROLET LLC DBA FELIX CHEVROLET | FELIX CHEVROLET CO/C
3330 S FIGUEROA ST | 3330 SO. FIGUEROA ST.
LOS ANGELES | Los Angeles, CA

Database(s) : [AST - CA, CALEPA SITES - CA, CIWQS - CA, ECHO, FRS, HAZNET - CA, HIST UST - CA, HWG - CA, MANIFEST EPA, NPDES - CA, RCRA_NONGEN, RFR - CA, SWRCY - CA, UST - CA] ***(cont.)***

Envirosite ID: 56762261
EPA ID: CAC000555304

MANIFEST EPA ***(cont.)***

Destination ID :	CAD009007626
Destination Name :	AZUSA LAND RECLAMATION CO INC
Destination Mailing :	1211 W. GLADSTONE STREET, AZUSA, CA 91702
Destination Address :	1211 W. GLADSTONE STREET, AZUSA, CA 91702
Destination Contact :	N/R
Submission Type :	DataImage5Copy
Origin Type :	Service
Manifest Residue :	N
Rejection :	N
Last Date in Agency List :	2024-02-14

Waste Details

Waste Line Number :	1
Is DOT Hazardous :	Y
DOT ID Number :	NA2212
DOT Information :	NA2212, Asbestos, 9, PG III, RQ (1 LB)
Non Waste Description :	N/R
Quantity :	30 Cubic Yards
Quantity Tons, Acute, Non-Acute :	25.199999, 0, 25.199999
Quantity Kg, Acute, Non-Acute :	0, 22857.156
Quantity Tons, Haz, Non-Haz :	0, 25.199999
Quantity Kg, Haz, Non-Haz :	0, 22857.156
Management Method :	H132 - LANDFILL (WITH PRIOR TREATMENT AND/OR STABILIZATION)
Is EPA Waste :	N
Federal Code :	N/R
State Code :	CA - 151

NPDES - CA

Facility Name :	Felix Chevrolet
Facility Address :	3330 S Figueroa Street, Los Angeles, 90007
County :	Los Angeles
Effective Date :	2021-02-02
Adoption Date :	N/R
Expiration Date :	N/R
Termination Date :	2023-08-30
Order Number :	2009-0009-DWQ
NPDES Number :	CAS000002
WDID :	4 19C392694
RM Status :	Terminated
Reg Meas ID :	528092
Reg Meas Type :	Enrollee
Program :	Construction
Facility Place ID :	N/R
Region Code :	4

Map Id: 88
Direction: NNE
Distance: 0.477 mi., 2518 ft.
Elevation: 196 ft.
Relative: Higher

Site Name : FELIX CHEVROLET | SIERRA DT CHEVROLET LLC DBA FELIX CHEVROLET | FELIX CHEVROLET CO/C
3330 S FIGUEROA ST | 3330 SO. FIGUEROA ST.
LOS ANGELES | Los Angeles, CA

Database(s) : [AST - CA, CALEPA SITES - CA, CIWQS - CA, ECHO, FRS, HAZNET - CA, HIST UST - CA, HWG - CA, MANIFEST EPA, NPDES - CA, RCRA_NONGEN, RFR - CA, SWRCY - CA, UST - CA] ***(cont.)***

Envirosite ID: 56762261
EPA ID: CAC000555304

NPDES - CA ***(cont.)***

Discharger ID :	0
Discharger :	Felix LLC
Discharger Address :	714 West Olympic Blvd, Los Angeles, California 90015
Last Date in Agency List :	2024-04-30
Effective Date :	2023-08-25
Adoption Date :	N/R
Expiration Date :	N/R
Termination Date :	N/R
Order Number :	2009-0009-DWQ
NPDES Number :	CAS000002
WDID :	4 19C401799
RM Status :	Active
Reg Meas ID :	565141
Reg Meas Type :	Enrollee
Program :	Construction
Facility Place ID :	N/R
Region Code :	4
Discharger ID :	0
Discharger :	Sierra DT Chevrolet LLC
Discharger Address :	3330 South Figueroa Street, Los Angeles, California 90007
Last Date in Agency List :	2024-04-30

RCRA_NONGEN

Facility Name :	FELIX CHEVROLET
Facility Address :	3330 S FIGUEROA ST, LOS ANGELES, CA 90007-0000
County :	LOS ANGELES
Date Form Received by Agency :	1987-04-10
EPA ID :	CAD981373210
Mailing Address :	3330 S FIGUEROA ST, LOS ANGELES, CA 90007-3740
Contact :	ROY SCHILDER
Contact Address :	3330 S FIGUEROA ST, LOS ANGELES, CA 90007
Contact Country :	N/R
Contact Telephone :	213-748-6141
Contact Email :	GSMITH@WESTERNEHS.COM
EPA Region :	09
Land Type :	Not Reported
Source Type :	Implementer
Classification :	Not a generator, verified
Description :	Not a generator, verified
Last Date in Agency List :	2024-03-19

Map Id: 88
Direction: NNE
Distance: 0.477 mi., 2518 ft.
Elevation: 196 ft.
Relative: Higher

Site Name : FELIX CHEVROLET | SIERRA DT CHEVROLET LLC DBA FELIX CHEVROLET | FELIX CHEVROLET CO/C
3330 S FIGUEROA ST | 3330 SO. FIGUEROA ST.
LOS ANGELES | Los Angeles, CA

Database(s) : [AST - CA, CALEPA SITES - CA, CIWQS - CA, ECHO, FRS, HAZNET - CA, HIST UST - CA, HWG - CA, MANIFEST EPA, NPDES - CA, RCRA_NONGEN, RFR - CA, SWRCY - CA, UST - CA] ***(cont.)***

Envirosite ID: 56762261
EPA ID: CAC000555304

RCRA_NONGEN ***(cont.)***

Owner/Operator Summary

Owner/Operator Name :	JEANETTE SHAMMAS
Owner/Operator Address :	3330 S FIGUEROA ST, LOS ANGELES, CA 90007-3740
Owner/Operator Country :	N/R
Owner/Operator Telephone :	213-748-6141
Owner/Operator Email :	N/R
Owner/Operator Fax :	N/R
Legal Status :	Other land type
Owner/Operator Type :	Owner
Owner/Operator Start Date :	N/R
Owner/Operator End Date :	N/R

Owner/Operator Name :	ROY SCHILDER
Owner/Operator Address :	3330 S FIGUEROA ST, LOS ANGELES, CA 90007
Owner/Operator Country :	N/R
Owner/Operator Telephone :	213-748-6141
Owner/Operator Email :	N/R
Owner/Operator Fax :	N/R
Legal Status :	Other land type
Owner/Operator Type :	Operator
Owner/Operator Start Date :	N/R
Owner/Operator End Date :	N/R

Handler Activities Summary

U.S. Importer of Hazardous Waste :	N
Mixed Waste (Haz. and Radioactive) :	N
Recycler of Hazardous Waste :	N
Transporter of Hazardous Waste :	N
Treater, Storer or Disposer of HW :	N
Underground Injection Activity :	N
On-site Burner Exemption :	N
Furnace Exemption :	N
Used Oil Fuel Burner :	N
Used Oil Processor :	N
Used Oil Refiner :	N
Used Oil Fuel Marketer to Burner :	N
Used Oil Specification Marketer :	N
Used Oil Transfer Facility :	N
Used Oil Transporter :	N

Notices of Violations Summary

Regulation Violated :	N

Map Id: 88
Direction: NNE
Distance: 0.477 mi., 2518 ft.
Elevation: 196 ft.
Relative: Higher

Site Name : FELIX CHEVROLET | SIERRA DT CHEVROLET LLC DBA FELIX CHEVROLET | FELIX CHEVROLET CO/C
3330 S FIGUEROA ST | 3330 SO. FIGUEROA ST.
LOS ANGELES | Los Angeles, CA

Database(s) : [AST - CA, CALEPA SITES - CA, CIWQS - CA, ECHO, FRS, HAZNET - CA, HIST UST - CA, HWG - CA, MANIFEST EPA, NPDES - CA, RCRA_NONGEN, RFR - CA, SWRCY - CA, UST - CA] ***(cont.)***

Envirosite ID: 56762261
EPA ID: CAC000555304

RCRA_NONGEN ***(cont.)***

Facility Name :	FELIX CHEVROLET
Facility Address :	3330 S FIGUEROA STREET, LOS ANGELES, CA 90007
County :	LOS ANGELES
Date Form Received by Agency :	2020-12-04
EPA ID :	CAC003095898
Mailing Address :	714 OLYMPIC BLVD# 1131, LOS ANGELES, CA 90015
Contact :	CAROLE SHAMMAS
Contact Address :	714 OLYMPIC BLVD# 1131, LOS ANGELES, CA 90015
Contact Country :	N/R
Contact Telephone :	213-839-1111
Contact Email :	JVALLEJOS@AMERICAN-INTEGRATED.COM
EPA Region :	09
Land Type :	Not Reported
Source Type :	Implementer
Classification :	Not a generator, verified
Description :	Not a generator, verified
Last Date in Agency List :	2024-03-19

Owner/Operator Summary

Owner/Operator Name :	CAROLE SHAMMAS
Owner/Operator Address :	714 OLYMPIC BLVD# 1131, LOS ANGELES, CA 90015
Owner/Operator Country :	N/R
Owner/Operator Telephone :	213-839-1111
Owner/Operator Email :	N/R
Owner/Operator Fax :	N/R
Legal Status :	Other land type
Owner/Operator Type :	Operator
Owner/Operator Start Date :	N/R
Owner/Operator End Date :	N/R

Owner/Operator Name :	SHAMMAS GROUP DBA FELIX CHEVROLET L
Owner/Operator Address :	714 OLYMPIC BLVD# 1131, LOS ANGELES, CA 90015
Owner/Operator Country :	N/R
Owner/Operator Telephone :	213-839-1111
Owner/Operator Email :	N/R
Owner/Operator Fax :	N/R
Legal Status :	Other land type
Owner/Operator Type :	Owner
Owner/Operator Start Date :	N/R
Owner/Operator End Date :	N/R

Map Id: 88
Direction: NNE
Distance: 0.477 mi., 2518 ft.
Elevation: 196 ft.
Relative: Higher

Site Name : FELIX CHEVROLET | SIERRA DT CHEVROLET LLC DBA FELIX CHEVROLET | FELIX CHEVROLET CO/C
3330 S FIGUEROA ST | 3330 SO. FIGUEROA ST.
LOS ANGELES | Los Angeles, CA

Database(s) : [AST - CA, CALEPA SITES - CA, CIWQS - CA, ECHO, FRS, HAZNET - CA, HIST UST - CA, HWG - CA, MANIFEST EPA, NPDES - CA, RCRA_NONGEN, RFR - CA, SWRCY - CA, UST - CA] ***(cont.)***

Envirosite ID: 56762261
EPA ID: CAC000555304

RCRA_NONGEN ***(cont.)***

Handler Activities Summary

U.S. Importer of Hazardous Waste :	N
Mixed Waste (Haz. and Radioactive) :	N/R
Recycler of Hazardous Waste :	N
Transporter of Hazardous Waste :	N
Treater, Storer or Disposer of HW :	N
Underground Injection Activity :	N
On-site Burner Exemption :	N
Furnace Exemption :	N
Used Oil Fuel Burner :	N
Used Oil Processor :	N
Used Oil Refiner :	N
Used Oil Fuel Marketer to Burner :	N
Used Oil Specification Marketer :	N
Used Oil Transfer Facility :	N
Used Oil Transporter :	N

Notices of Violations Summary

Regulation Violated :	N

Facility Name :	SHAMMAS GROUP
Facility Address :	3330 S FIGUEROA ST, LOS ANGELES, CA 90007
County :	LOS ANGELES

Date Form Received by Agency :	2024-02-07
EPA ID :	CAC003272261
Mailing Address :	714 W OLYMPIC BLVD #1131, LOS ANGELES, CA 90015
Contact :	JESUS JUVENAL
Contact Address :	21818 CRAGGY VIEW ST SUITE 203, CHATSWORTH, CA 91311
Contact Country :	N/R
Contact Telephone :	818-772-4483
Contact Email :	JESUS@ALPHAEN.COM
EPA Region :	09
Land Type :	Not Reported
Source Type :	Implementer
Classification :	Not a generator, verified
Description :	Not a generator, verified
Last Date in Agency List :	2024-03-19

Owner/Operator Summary

Owner/Operator Name :	JESUS JUVENAL
Owner/Operator Address :	21818 CRAGGY VIEW ST SUITE 203, CHATSWORTH, CA 91311
Owner/Operator Country :	N/R

Map Id: 88
Direction: NNE
Distance: 0.477 mi., 2518 ft.
Elevation: 196 ft.
Relative: Higher

Site Name : FELIX CHEVROLET | SIERRA DT CHEVROLET LLC DBA FELIX CHEVROLET | FELIX CHEVROLET CO/C
3330 S FIGUEROA ST | 3330 SO. FIGUEROA ST.
LOS ANGELES | Los Angeles, CA

Database(s) : [AST - CA, CALEPA SITES - CA, CIWQS - CA, ECHO, FRS, HAZNET - CA, HIST UST - CA, HWG - CA, MANIFEST EPA, NPDES - CA, RCRA_NONGEN, RFR - CA, SWRCY - CA, UST - CA] ***(cont.)***

Envirosite ID: 56762261
EPA ID: CAC000555304

RCRA_NONGEN ***(cont.)***

Owner/Operator Telephone :	818-772-4483
Owner/Operator Email :	N/R
Owner/Operator Fax :	N/R
Legal Status :	Other land type
Owner/Operator Type :	Operator
Owner/Operator Start Date :	N/R
Owner/Operator End Date :	N/R

Owner/Operator Name :	SHAMMAS GROUP
Owner/Operator Address :	714 W OLYMPIC BLVD #1131, LOS ANGELES, CA 90015
Owner/Operator Country :	N/R
Owner/Operator Telephone :	213-746-6300
Owner/Operator Email :	N/R
Owner/Operator Fax :	N/R
Legal Status :	Other land type
Owner/Operator Type :	Owner
Owner/Operator Start Date :	N/R
Owner/Operator End Date :	N/R

Handler Activities Summary

U.S. Importer of Hazardous Waste :	N
Mixed Waste (Haz. and Radioactive) :	N/R
Recycler of Hazardous Waste :	N
Transporter of Hazardous Waste :	N
Treater, Storer or Disposer of HW :	N
Underground Injection Activity :	N
On-site Burner Exemption :	N
Furnace Exemption :	N
Used Oil Fuel Burner :	N
Used Oil Processor :	N
Used Oil Refiner :	N
Used Oil Fuel Marketer to Burner :	N
Used Oil Specification Marketer :	N
Used Oil Transfer Facility :	N
Used Oil Transporter :	N

Notices of Violations Summary

Regulation Violated :	N

Facility Name :	SIERRA DT CHEVROLET LLC DBA FELIX CHEVROLET
Facility Address :	3330 S FIGUEROA ST, LOS ANGELES, CA 90007
County :	LOS ANGELES

Map Id: 88
Direction: NNE
Distance: 0.477 mi., 2518 ft.
Elevation: 196 ft.
Relative: Higher

Site Name : FELIX CHEVROLET | SIERRA DT CHEVROLET LLC DBA FELIX CHEVROLET | FELIX CHEVROLET CO/C
3330 S FIGUEROA ST | 3330 SO. FIGUEROA ST.
LOS ANGELES | Los Angeles, CA

Database(s) : [AST - CA, CALEPA SITES - CA, CIWQS - CA, ECHO, FRS, HAZNET - CA, HIST UST - CA, HWG - CA, MANIFEST EPA, NPDES - CA, RCRA_NONGEN, RFR - CA, SWRCY - CA, UST - CA] ***(cont.)***

Envirosite ID: 56762261
EPA ID: CAC000555304

RCRA_NONGEN ***(cont.)***

Date Form Received by Agency :	2022-11-02
EPA ID :	CAL000474350
Mailing Address :	2025 S FIGUEROA ST, LOS ANGELES, CA 90007
Contact :	JULIUS MONGE
Contact Address :	2025 S FIGUEROA ST, LOS ANGELES, CA 90007
Contact Country :	N/R
Contact Telephone :	310-947-4915
Contact Email :	JMONGE@LACDJR.COM
EPA Region :	09
Land Type :	Not Reported
Source Type :	Implementer
Classification :	Not a generator, verified
Description :	Not a generator, verified
Last Date in Agency List :	2024-03-19

Owner/Operator Summary

Owner/Operator Name :	JULIUS MONGE
Owner/Operator Address :	2025 S FIGUEROA ST, LOS ANGELES, CA 90007
Owner/Operator Country :	N/R
Owner/Operator Telephone :	310-947-4915
Owner/Operator Email :	N/R
Owner/Operator Fax :	N/R
Legal Status :	Other land type
Owner/Operator Type :	Operator
Owner/Operator Start Date :	N/R
Owner/Operator End Date :	N/R

Owner/Operator Name :	SIERRA DT CHEVROLET LLC
Owner/Operator Address :	8280 WILLOW OAKS CORPORATE DR, FAIRFAX, VA 22031
Owner/Operator Country :	N/R
Owner/Operator Telephone :	760-535-1985
Owner/Operator Email :	N/R
Owner/Operator Fax :	N/R
Legal Status :	Other land type
Owner/Operator Type :	Owner
Owner/Operator Start Date :	N/R
Owner/Operator End Date :	N/R

Handler Activities Summary

U.S. Importer of Hazardous Waste :	N
Mixed Waste (Haz. and Radioactive) :	N/R
Recycler of Hazardous Waste :	N
Transporter of Hazardous Waste :	N
Treater, Storer or Disposer of HW :	N

Map Id: 88
Direction: NNE
Distance: 0.477 mi., 2518 ft.
Elevation: 196 ft.
Relative: Higher

Site Name : FELIX CHEVROLET | SIERRA DT CHEVROLET LLC DBA FELIX CHEVROLET | FELIX CHEVROLET CO/C
3330 S FIGUEROA ST | 3330 SO. FIGUEROA ST.
LOS ANGELES | Los Angeles, CA

Database(s) : [AST - CA, CALEPA SITES - CA, CIWQS - CA, ECHO, FRS, HAZNET - CA, HIST UST - CA, HWG - CA, MANIFEST EPA, NPDES - CA, RCRA_NONGEN, RFR - CA, SWRCY - CA, UST - CA] ***(cont.)***

Envirosite ID: 56762261
EPA ID: CAC000555304

RCRA_NONGEN ***(cont.)***

Underground Injection Activity :	N
On-site Burner Exemption :	N
Furnace Exemption :	N
Used Oil Fuel Burner :	N
Used Oil Processor :	N
Used Oil Refiner :	N
Used Oil Fuel Marketer to Burner :	N
Used Oil Specification Marketer :	N
Used Oil Transfer Facility :	N
Used Oil Transporter :	N

Notices of Violations Summary

Regulation Violated :	N

RFR - CA

Facility Name :	Felix Chevrolet
Facility Address :	3330 S Figueroa Street, Los Angeles, CA 90007
County :	Los Angeles
Effective Date :	2021-02-02
Adoption Date :	N/R
Termination Date :	N/R
Expiration/Review Date :	N/R
NPDES Number :	CAS000002
Order Number :	2009-0009-DWQ
WDID :	4 19C392694
SIC/NAICS :	N/R
Program :	CONSTW
Regulatory Measure Status :	Active
Regulatory Measure Type :	Storm water construction
Place/Project Type :	Construction - Commercial, Industrial
Region :	4
Design Flow :	N/R
Major/Minor :	N/R
Complexity :	N/R
TTWQ :	N/R
Number of Enforcement Actions within Five Years:	N/R
Number of Violations within Five Years:	N/R
Agency :	Felix LLC
Agency Address :	714 West Olympic Blvd, Los Angeles, CA 90015
Latitude :	34.0229
Longitude :	-118.2787
Last Date in Agency List :	2023-07-07

Map Id: 88
Direction: NNE
Distance: 0.477 mi., 2518 ft.
Elevation: 196 ft.
Relative: Higher

Site Name : FELIX CHEVROLET | SIERRA DT CHEVROLET LLC DBA FELIX CHEVROLET | FELIX CHEVROLET CO/C
3330 S FIGUEROA ST | 3330 SO. FIGUEROA ST.
LOS ANGELES | Los Angeles, CA

Database(s) : [AST - CA, CALEPA SITES - CA, CIWQS - CA, ECHO, FRS, HAZNET - CA, HIST UST - CA, HWG - CA, MANIFEST EPA, NPDES - CA, RCRA_NONGEN, RFR - CA, SWRCY - CA, UST - CA] ***(cont.)***

Envirosite ID: 56762261
EPA ID: CAC000555304

RFR - CA ***(cont.)***

Effective Date :	2023-08-25
Adoption Date :	N/R
Termination Date :	N/R
Expiration/Review Date :	N/R
NPDES Number :	CAS000002
Order Number :	2009-0009-DWQ
WDID :	4 19C401799
SIC/NAICS :	N/R
Program :	CONSTW
Regulatory Measure Status :	Active
Regulatory Measure Type :	Storm water construction
Place/Project Type :	Construction - Commercial, Industrial
Region :	4
Design Flow :	N/R
Major/Minor :	N/R
Complexity :	N/R
TTWQ :	N/R
Number of Enforcement Actions within Five Years:	N/R
Number of Violations within Five Years:	N/R
Agency :	Sierra DT Chevrolet LLC
Agency Address :	3330 South Figueroa Street, Los Angeles, CA 90007
Latitude :	34.0229
Longitude :	-118.2787
Last Date in Agency List :	2024-05-08

SWRCY - CA

Facility Name :	Felix Chevrolet
Facility Address :	3330 S Figueroa St, Los Angeles, 90007
County :	N/R

Site Details

ID Number :	N/R
Activity Categories :	N/R
Activities :	N/R
Phone Number :	(213) 748-6141
Type :	UsedOil
Last Date in Agency List :	2023-06-27

Facility Name :	Felix Chevrolet
Facility Address :	3330 S. Figueroa St., Los Angeles, 90007
County :	N/R

Map Id: 88
Direction: NNE
Distance: 0.477 mi., 2518 ft.
Elevation: 196 ft.
Relative: Higher

Site Name : FELIX CHEVROLET | SIERRA DT CHEVROLET LLC DBA FELIX CHEVROLET | FELIX CHEVROLET CO/C
3330 S FIGUEROA ST | 3330 SO. FIGUEROA ST.
LOS ANGELES | Los Angeles, CA

Database(s) : [AST - CA, CALEPA SITES - CA, CIWQS - CA, ECHO, FRS, HAZNET - CA, HIST UST - CA, HWG - CA, MANIFEST EPA, NPDES - CA, RCRA_NONGEN, RFR - CA, SWRCY - CA, UST - CA] ***(cont.)***

Envirosite ID: 56762261
EPA ID: CAC000555304

SWRCY - CA ***(cont.)***

Site Details

ID Number :	N/R
Activity Categories :	N/R
Activities :	N/R
Phone Number :	(310) 947-4915
Type :	UsedOil
Last Date in Agency List :	2024-04-26

UST - CA

Facility Name :	DOWNTOWN LA MOTORS
Facility Address :	3330 S FIGUEROA ST, LOS ANGELES, 90007
County :	Los Angeles
Facility ID :	25147
CERS ID :	N/R
Permitting Agency :	LOS ANGELES, CITY OF
Latitude :	34.023223
Longitude :	-118.27756
Last Date in Agency List :	2017-01-13

Tank Details

Tank ID Number :	N/R
Tank Installation Date :	N/R
Tank Closure Date :	N/R
Tank Status :	N/R
Facility Type :	N/R
Owner Type :	N/R
Tank Owner Name :	N/R
Tank Owner Mailing Address :	N/R
Tank Operator Name :	N/R
Tank Operator Mailing Address :	N/R
Number of In-use UST :	N/R
Number of Closed UST :	N/R
Number of OOS UST :	N/R
Tank Number of Compartments :	N/R
Tank Contents :	N/R
Tank Capacity Gallons :	N/R
Tank Type :	N/R
Tank PC Construction :	N/R
Tank PW Piping Construction :	N/R
Tank Piping Type :	N/R
Tank Piping Construction :	N/R
Tank Sacrificial Anode :	N/R
Tank CP Impressed Current :	N/R
Tank CP Shutoff :	N/R

Map Id: 88
Direction: NNE
Distance: 0.477 mi., 2518 ft.
Elevation: 196 ft.
Relative: Higher

Site Name : FELIX CHEVROLET | SIERRA DT CHEVROLET LLC DBA FELIX CHEVROLET | FELIX CHEVROLET CO/C
3330 S FIGUEROA ST | 3330 SO. FIGUEROA ST.
LOS ANGELES | Los Angeles, CA

Database(s) : [AST - CA, CALEPA SITES - CA, CIWQS - CA, ECHO, FRS, HAZNET - CA, HIST UST - CA, HWG - CA, MANIFEST EPA, NPDES - CA, RCRA_NONGEN, RFR - CA, SWRCY - CA, UST - CA] ***(cont.)***

Envirosite ID: 56762261
EPA ID: CAC000555304

UST - CA ***(cont.)***

Tank Alarms :	N/R
Tank Ball Float :	N/R
Tank Spill Bucket :	N/R
Tank Configuration :	N/R

Map Id: 89
Direction: ESE
Distance: 0.498 mi., 2629 ft.
Elevation: 188 ft.
Relative: Lower

Site Name : CALIFORNIA FASHION INDUSTRIES
MARTIN LUTHER KING BLVD/S. MAIN STREET
LOS ANGELES | Los Angeles, CA 90037

Database(s) : [ENVIROSTOR - CA, FRS, SCH - CA]

Envirosite ID: 253137
EPA ID: N/R

ENVIROSTOR - CA

Facility Name :	CALIFORNIA FASHION INDUSTRIES
Facility Address :	Martin Luther King Blvd/S. Main Street, Los Angeles, CA 90037
County :	LOS ANGELES

Site Details

Cleanup Date :	2002-09-20
Cleanup Status :	Certified
Site Type :	School Cleanup
Site Type Detailed :	School
Acreage :	0
APN :	NONE SPECIFIED
National Priorities List :	NO
Regulatory Agencies Involved :	DTSC - Site Cleanup Program
Lead Agency :	DTSC - Site Cleanup Program
Project Manager :	N/R
Supervisor :	Javier Hinojosa
Office :	Southern California Schools & Brownfields Outreach
Envirostor ID :	19890014
Site Code :	304095
Assembly :	57
Senate :	28
Congressional District :	37
Special Program :	N/R
Past Uses :	LAUNDRY SERVICES, RESIDENTIAL AREA
Potential COC :	Lead; Arsenic
Confirmed COC :	N/R

Map Id: 89
Direction: ESE
Distance: 0.498 mi., 2629 ft.
Elevation: 188 ft.
Relative: Lower

Site Name : CALIFORNIA FASHION INDUSTRIES
MARTIN LUTHER KING BLVD/S. MAIN STREET
LOS ANGELES | Los Angeles, CA 90037

Database(s) : [ENVIROSTOR - CA, FRS, SCH - CA] ***(cont.)***

Envirosite ID: 253137
EPA ID: N/R

ENVIROSTOR - CA ***(cont.)***

Potential Media Affected :	Soil
Restricted Use :	NO
Site Management Req :	N/R
Funding :	School District
Latitude :	34.011196
Longitude :	-118.273933
Agency Hyperlink :	Click here for hyperlink provided by the agency.
Last Date in Agency List :	2024-05-21

Alias :
Alternate Name - CALIFORNIA FASHION INDUSTRIES
Alternate Name - LA USD-CAL FASHION INDUSTRIES/VCA
Alternate Name - LOS ANGELES UNIFIED SCHOOL DISTRICT
EPA (FRS #) - 110033617325
Envirostor ID Number - 19890014
Project Code (Site Code) - 304095

Completed Activities

Completed Date :	2002-09-20
Area Name :	PROJECT WIDE
Sub Area Name :	N/R
Document Type :	Cost Recovery Closeout Memo
Comments :	N/R

Completed Date :	2001-12-17
Area Name :	PROJECT WIDE
Sub Area Name :	N/R
Document Type :	Certification
Comments :	N/R

Completed Date :	2001-12-17
Area Name :	PROJECT WIDE
Sub Area Name :	N/R
Document Type :	Removal Action Completion Report
Comments :	N/R

Completed Date :	2001-09-21
Area Name :	PROJECT WIDE
Sub Area Name :	N/R
Document Type :	Removal Action Completion Report
Comments :	N/R

Completed Date :	2001-09-05
Area Name :	PROJECT WIDE
Sub Area Name :	N/R
Document Type :	* Public Participation
Comments :	N/R

Map Id: 89
Direction: ESE
Distance: 0.498 mi., 2629 ft.
Elevation: 188 ft.
Relative: Lower

Site Name : CALIFORNIA FASHION INDUSTRIES
MARTIN LUTHER KING BLVD/S. MAIN STREET
LOS ANGELES | Los Angeles, CA 90037

Database(s) : [ENVIROSTOR - CA, FRS, SCH - CA] ***(cont.)***

Envirosite ID: 253137
EPA ID: N/R

ENVIROSTOR - CA ***(cont.)***

Completed Date :	2001-07-27
Area Name :	PROJECT WIDE
Sub Area Name :	N/R
Document Type :	* CEQA
Comments :	N/R

Completed Date :	2001-04-26
Area Name :	PROJECT WIDE
Sub Area Name :	N/R
Document Type :	Preliminary Endangerment Assessment Report
Comments :	N/R

Completed Date :	2001-04-03
Area Name :	PROJECT WIDE
Sub Area Name :	N/R
Document Type :	* Public Participation
Comments :	N/R

Completed Date :	2000-02-10
Area Name :	PROJECT WIDE
Sub Area Name :	N/R
Document Type :	Environmental Oversight Agreement
Comments :	N/R

FRS

Facility Name :	CALIFORNIA FASHION INDUSTRIES
Facility Address :	MARTIN LUTHER KING BLVD/S. MAIN STREET, LOS ANGELES, CA 90037
County :	LOS ANGELES

Site Details

Registry ID :	110033617325
FRS Facility URL :	Click here for hyperlink provided by the agency.
Last Date in Agency List :	2024-05-20

Source Description

Source Description :

DTSC EnviroStor is an online search and Geographic Information System (GIS) tool for identifying sites that have known contamination or sites for which there may be reasons to investigate further. The EnviroStor database includes the following site types: Federal Superfund sites (National Priorities List (NPL)); State Response, including Military Facilities and State Superfund; Voluntary Cleanup; and School sites.

Map Id: 89
Direction: ESE
Distance: 0.498 mi., 2629 ft.
Elevation: 188 ft.
Relative: Lower

Site Name : CALIFORNIA FASHION INDUSTRIES
MARTIN LUTHER KING BLVD/S. MAIN STREET
LOS ANGELES | Los Angeles, CA 90037

Database(s) : [ENVIROSTOR - CA, FRS, SCH - CA] ***(cont.)***

Envirosite ID: 253137
EPA ID: N/R

FRS ***(cont.)***

FRS Environmental Interest

Source and System ID :	CA-ENVIROSTOR - 19890014

SCH - CA

Facility Name :	CALIFORNIA FASHION INDUSTRIES
Facility Address :	MARTIN LUTHER KING BLVD/S. MAIN STREET, LOS ANGELES, 90037
County :	LOS ANGELES
Status Date :	2002-09-20
Status :	CERTIFIED
Envirostor ID :	19890014
School District :	LOS ANGELES UNIFIED
Program Type :	SCHOOL CLEANUP
Site Code :	304095
CalEnviroScreen Score :	95-100%
Latitude :	34.011196
Longitude :	-118.273933
Last Date in Agency List :	2024-04-05

Map Id: 90
Direction: ESE
Distance: 0.541 mi., 2857 ft.
Elevation: 190 ft.
Relative: Higher

Site Name : ACCELERATED CHARTER ELEMENTARY SCHOOL (ACES) EXPANSION PROJECT | ACCELERATED CHARTER
3843-3859 WOODLAWN AVE./3818-3918 S. MAIN ST.
LOS ANGELES | Los Angeles, CA 90011

Database(s) : [CALEPA SITES - CA, ENVIROSTOR - CA, NFA - CA, SCH - CA]

Envirosite ID: 672747
EPA ID: N/R

CALEPA SITES - CA

Facility Name :	ACCELERATED CHARTER
Facility Address :	3843-3859 WOODLAWN AVE./3818-3918 S. MAIN ST., LOS ANGELES, 90011
Site ID :	334200
EI ID :	60001649
EI Description :	School Investigation
Latitude :	34.011409
Longitude :	-118.273641
Agency Hyperlink :	Click here for hyperlink provided by the agency.
Last Date in Agency List :	2022-01-07

Map Id: 90
Direction: ESE
Distance: 0.541 mi., 2857 ft.
Elevation: 190 ft.
Relative: Higher

Site Name : ACCELERATED CHARTER ELEMENTARY SCHOOL (ACES) EXPANSION PROJECT | ACCELERATED CHARTER
3843-3859 WOODLAWN AVE./3818-3918 S. MAIN ST.
LOS ANGELES | Los Angeles, CA 90011

Database(s) : [CALEPA SITES - CA, ENVIROSTOR - CA, NFA - CA, SCH - CA] ***(cont.)***

Envirosite ID: 672747
EPA ID: N/R

CALEPA SITES - CA ***(cont.)***

Site ID :	605861
EI ID :	60001649
EI Description :	School Investigation
Latitude :	34.011409
Longitude :	-118.273641
Agency Hyperlink :	Click here for hyperlink provided by the agency.
Last Date in Agency List :	2023-07-21

ENVIROSTOR - CA

Facility Name :	Accelerated Charter Elementary School (ACES) Expansion Project
Facility Address :	3843-3859 Woodlawn Ave./3818-3918 S. Main St., Los Angeles, CA 90011
County :	LOS ANGELES

Site Details

Cleanup Date :	2012-09-11
Cleanup Status :	No Further Action
Site Type :	School Investigation
Site Type Detailed :	School
Acreage :	0.89
APN :	512-1029-005, 512-1029-006, 512-1029-007, 512-1029-014, 512-1029-015, 512-1029-902, 512-1029-903, 512-1029-904, 512-1029-905, 512-1029-906, 512-1029-907, 512-1029-908, 512-1029-909, 512-1029-910, 512-1029-911, 5121-029-912, 5121-029-913
National Priorities List :	NO
Regulatory Agencies Involved :	DTSC - Site Cleanup Program
Lead Agency :	DTSC - Site Cleanup Program
Project Manager :	N/R
Supervisor :	Shahir Haddad
Office :	Southern California Schools & Brownfields Outreach
Envirostor ID :	60001649
Site Code :	404876
Assembly :	57
Senate :	28
Congressional District :	37
Special Program :	N/R
Past Uses :	EQUIPMENT/INSTRUMENT REPAIR, RESIDENTIAL AREA, TRANSPORTATION - WAREHOUSING
Potential COC :	Lead
Confirmed COC :	N/R
Potential Media Affected :	Soil
Restricted Use :	NO
Site Management Req :	N/R
Funding :	School District
Latitude :	34.011409
Longitude :	-118.273641
Agency Hyperlink :	Click here for hyperlink provided by the agency.

Map Id: 90
Direction: ESE
Distance: 0.541 mi., 2857 ft.
Elevation: 190 ft.
Relative: Higher

Site Name : ACCELERATED CHARTER ELEMENTARY SCHOOL (ACES) EXPANSION PROJECT | ACCELERATED CHARTER
3843-3859 WOODLAWN AVE./3818-3918 S. MAIN ST.
LOS ANGELES | Los Angeles, CA 90011

Database(s) : [CALEPA SITES - CA, ENVIROSTOR - CA, NFA - CA, SCH - CA] ***(cont.)***

Envirosite ID: 672747
EPA ID: N/R

ENVIROSTOR - CA ***(cont.)***

Last Date in Agency List : 2024-05-21

Alias :
APN - 512-1029-005
APN - 512-1029-006
APN - 512-1029-007
APN - 512-1029-014
APN - 512-1029-015
APN - 512-1029-902
APN - 512-1029-903
APN - 512-1029-904
APN - 512-1029-905
APN - 512-1029-906
APN - 512-1029-907
APN - 512-1029-908
APN - 512-1029-909
APN - 512-1029-910
APN - 512-1029-911
APN - 5121-029-912
APN - 5121-029-913
Alternate Name - ACES
Envirostor ID Number - 60001649
Project Code (Site Code) - 404876

Completed Activities

Completed Date : 2012-09-17
Area Name : PROJECT WIDE
Sub Area Name : N/R
Document Type : Cost Recovery Closeout Memo

Comments : On September 17, 2012, DTSC prepared project close out Cost Recovery Unit Memorandum.

Completed Date : 2012-09-11
Area Name : PROJECT WIDE
Sub Area Name : N/R
Document Type : Preliminary Endangerment Assessment Report

Comments : On September 11, 2012, DTSC approved the PEA Equivalent Report with a No Further Action determination.

Completed Date : 2012-06-25
Area Name : PROJECT WIDE
Sub Area Name : N/R
Document Type : Other Report

Map Id: 90
Direction: ESE
Distance: 0.541 mi., 2857 ft.
Elevation: 190 ft.
Relative: Higher

Site Name : ACCELERATED CHARTER ELEMENTARY SCHOOL (ACES) EXPANSION PROJECT | ACCELERATED CHARTER
3843-3859 WOODLAWN AVE./3818-3918 S. MAIN ST.
LOS ANGELES | Los Angeles, CA 90011

Database(s) : [CALEPA SITES - CA, ENVIROSTOR - CA, NFA - CA, SCH - CA] ***(cont.)***

Envirosite ID: 672747
EPA ID: N/R

ENVIROSTOR - CA ***(cont.)***

Comments :	On June 25, 2012, DTSC conducted a conference call with The Accelerated Schools discussing the project strategy, timeline, and Background Information. TAS indicated it will provide DTSC a letter indicating that the Background Information will be considered a PEA Equivalent Report and the public comment period for the PEA will commence.
Completed Date :	2012-05-14
Area Name :	PROJECT WIDE
Sub Area Name :	N/R
Document Type :	Environmental Oversight Agreement
Comments :	On May 14, 2012, the Environmental Oversight Agreement for implementation of a Preliminary Endangerment Assessment was fully executed.

NFA - CA

Facility Name :	Accelerated Charter Elementary School (ACES) Expansion Project
Facility Address :	3843-3859 Woodlawn Ave./3818-3918 S. Main St., Los Angeles, CA 90011
County :	LOS ANGELES
Cleanup Date :	2012-09-11
Cleanup Status :	No Further Action
Site Type :	School Investigation
Site Type Detailed :	School
Acreage :	0.89
APN :	512-1029-005, 512-1029-006, 512-1029-007, 512-1029-014, 512-1029-015, 512-1029-902, 512-1029-903, 512-1029-904, 512-1029-905, 512-1029-906, 512-1029-907, 512-1029-908, 512-1029-909, 512-1029-910, 512-1029-911, 5121-029-912, 5121-029-913
National Priorities List :	NO
Regulatory Agencies Involved :	DTSC - Site Cleanup Program
Lead Agency :	DTSC - Site Cleanup Program
Project Manager :	N/R
Supervisor :	Shahir Haddad
Office :	Southern California Schools & Brownfields Outreach
Envirostor ID :	60001649
Site Code :	404876
Assembly :	57
Senate :	28
Congressional District :	37
Special Program :	N/R
Past Uses :	EQUIPMENT/INSTRUMENT REPAIR, RESIDENTIAL AREA, TRANSPORTATION - WAREHOUSING
Potential COC :	Lead

Map Id: 90
Direction: ESE
Distance: 0.541 mi., 2857 ft.
Elevation: 190 ft.
Relative: Higher

Site Name : ACCELERATED CHARTER ELEMENTARY SCHOOL (ACES) EXPANSION PROJECT | ACCELERATED CHARTER
3843-3859 WOODLAWN AVE./3818-3918 S. MAIN ST.
LOS ANGELES | Los Angeles, CA 90011

Database(s) : [CALEPA SITES - CA, ENVIROSTOR - CA, NFA - CA, SCH - CA] ***(cont.)***

Envirosite ID: 672747
EPA ID: N/R

NFA - CA ***(cont.)***

Confirmed COC :	N/R
Potential Media Affected :	Soil
Restricted Use :	NO
Site Management Req :	N/R
Funding :	School District
Latitude :	34.011409
Longitude :	-118.273641
Agency Hyperlink :	Click here for hyperlink provided by the agency.
Last Date in Agency List :	2024-05-21

SCH - CA

Facility Name :	ACCELERATED CHARTER ELEMENTARY SCHOOL (ACES) EXPANSION PROJECT
Facility Address :	3843-3859 WOODLAWN AVE./3818-3918 S. MAIN ST., LOS ANGELES, 90011
County :	LOS ANGELES
Status Date :	2012-09-11
Status :	NO FURTHER ACTION
Envirostor ID :	60001649
School District :	CHARTER
Program Type :	SCHOOL INVESTIGATION
Site Code :	404876
CalEnviroScreen Score :	95-100%
Latitude :	34.011409
Longitude :	-118.273641
Last Date in Agency List :	2024-04-05

Map Id: 91
Direction: ENE
Distance: 0.633 mi., 3344 ft.
Elevation: 204 ft.
Relative: Higher

Site Name : HERMETIC ASSOCIATED | KERI FASHION INC
150 E JEFFERSON BLVD | 150 EAST JEFFERSON BOULEVARD
LOS ANGELES, CA 90011

Database(s) : [CERCLIS NFRAP, ENVIROSTOR - CA, FRS, HIST CORTESE - CA, SEMS_8R_ARCHIVED SITES]

Envirosite ID: 221577
EPA ID: CAD982359861

CERCLIS NFRAP

Facility Name :	HERMETIC ASSOCIATED
Facility Address :	150 E JEFFERSON BLVD, LOS ANGELES, CA 90011
County :	LOS ANGELES

Map Id: 91
Direction: ENE
Distance: 0.633 mi., 3344 ft.
Elevation: 204 ft.
Relative: Higher

Site Name : HERMETIC ASSOCIATED | KERI FASHION INC
150 E JEFFERSON BLVD | 150 EAST JEFFERSON BOULEVARD
LOS ANGELES, CA 90011

Database(s) : [CERCLIS NFRAP, ENVIROSTOR - CA, FRS, HIST CORTESE - CA, SEMS_8R_ARCHIVED SITES] ***(cont.)***

Envirosite ID: 221577
EPA ID: CAD982359861

CERCLIS NFRAP ***(cont.)***

Site ID :	0900437
Epa ID :	CAD982359861
Short Name :	HERMETIC ASSOCIATED
Congressional District :	25
IFMS ID :	N/R
SMSA Number :	4480
USGC Hydro Unit :	18070105
Federal Facility :	N
DMNSN Number :	N/R
Site Orphan Flag :	N
RCRA ID :	N/R
USGS Quadrangle :	N/R
Site Init by Prog :	N/R
NFRAP Flag :	NFA
Parent ID :	N/R
RST Code :	N/R
EPA Region :	09
Classification :	N/R
Site Settings Code :	N/R
NPL Status :	Not on the NPL
DMNSN Unit Code :	N/R
RBRAC Code :	N/R
RResp Fed Agency Code :	N/R
Non NPL Status :	NFRAP-Site does not qualify for the NPL based on existing information
Non NPL Status Date :	1988-11-21
Site Fips Code :	06037
CC Concurrence Date :	N/R
CC Concurrence FY :	N/R
Alias EPA ID :	N/R
Site FUDS Flag :	N/R

CERCLIS Site Contact Name(s)

Contact ID :	13003854
Contact Title :	Site Assessment Manager (SAM)
Contact ID :	13003858
Contact Title :	Site Assessment Manager (SAM)
Contact ID :	13004003
Contact Title :	Site Assessment Manager (SAM)
Alias Comments :	N/R
Site Description :	N/R

Map Id: 91
Direction: ENE
Distance: 0.633 mi., 3344 ft.
Elevation: 204 ft.
Relative: Higher

Site Name : HERMETIC ASSOCIATED | KERI FASHION INC
150 E JEFFERSON BLVD | 150 EAST JEFFERSON BOULEVARD
LOS ANGELES, CA 90011

Database(s) : [CERCLIS NFRAP, ENVIROSTOR - CA, FRS, HIST CORTESE - CA, SEMS_8R_ARCHIVED SITES] ***(cont.)***

Envirosite ID: 221577
EPA ID: CAD982359861

CERCLIS NFRAP ***(cont.)***

CERCLIS Assessment History

Action Code :	001
Action :	ARCHIVE SITE
Date Started :	N/R
Date Completed :	1988-11-21
Priority Level :	1
Operational Unit :	00
Primary Responsibility :	EPA In-House
Planning Status :	N/R
Urgency Indicator :	N/R
Action Anomaly :	N/R

Action Code :	001
Action :	DISCOVERY
Date Started :	N/R
Date Completed :	1988-01-01
Priority Level :	1
Operational Unit :	00
Primary Responsibility :	State, Fund Financed
Planning Status :	N/R
Urgency Indicator :	N/R
Action Anomaly :	N/R

Action Code :	001
Action :	PRELIMINARY ASSESSMENT
Date Started :	N/R
Date Completed :	1988-11-21
Priority Level :	1
Operational Unit :	00
Primary Responsibility :	State, Fund Financed
Planning Status :	N/R
Urgency Indicator :	N/R
Action Anomaly :	N/R

ENVIROSTOR - CA

Facility Name :	HERMETIC ASSOCIATED
Facility Address :	150 EAST JEFFERSON BOULEVARD, LOS ANGELES, CA 90011
County :	LOS ANGELES

Site Details

Cleanup Date :	1995-06-01
Cleanup Status :	Refer: Other Agency
Site Type :	Historical
Site Type Detailed :	* Historical
Acreage :	N/R
APN :	5120007025
National Priorities List :	NO

Map Id: 91
Direction: ENE
Distance: 0.633 mi., 3344 ft.
Elevation: 204 ft.
Relative: Higher

Site Name : HERMETIC ASSOCIATED | KERI FASHION INC
150 E JEFFERSON BLVD | 150 EAST JEFFERSON BOULEVARD
LOS ANGELES, CA 90011

Database(s) : [CERCLIS NFRAP, ENVIROSTOR - CA, FRS, HIST CORTESE - CA, SEMS_8R_ARCHIVED SITES] ***(cont.)***

Envirosite ID: 221577
EPA ID: CAD982359861

ENVIROSTOR - CA ***(cont.)***

Regulatory Agencies Involved :	N/R
Lead Agency :	N/R
Project Manager :	N/R
Supervisor :	Referred - Not Assigned
Office :	Cleanup Chatsworth
Envirostor ID :	19350289
Site Code :	N/R
Assembly :	57
Senate :	28
Congressional District :	37
Special Program :	* CERC2
Past Uses :	NONE SPECIFIED
Potential COC :	* OIL/WATER SEPARATION SLUDGE; * HALOGENATED SOLVENTS; * WASTE OIL & MIXED OIL; * HALOGENATED ORGANIC COMPOUNDS
Confirmed COC :	N/R
Potential Media Affected :	N/R
Restricted Use :	NO
Site Management Req :	N/R
Funding :	N/R
Latitude :	34.017599
Longitude :	-118.271075
Agency Hyperlink :	Click here for hyperlink provided by the agency.
Last Date in Agency List :	2024-05-21
Alias :	APN - 5120007025 EPA Identification Number - CAD982359861 Envirostor ID Number - 19350289

Completed Activities

Completed Date :	1988-06-27
Area Name :	PROJECT WIDE
Sub Area Name :	N/R
Document Type :	Preliminary Assessment Report
Comments :	PRELIM ASSESS DONE 4 SMALL FIRES BTW 1979-1985. SITE HAS SITE HAS SPRAY BOOTH AND DUST COLLECTION SITE REFERED TO LOS ANGELES CO. HLTH.
Completed Date :	1986-11-07
Area Name :	PROJECT WIDE
Sub Area Name :	N/R
Document Type :	Site Screening
Comments :	SITE SCREENING DONE PA RATIONALE: ADDITIONAL INFO NEEDED.

Map Id: 91
Direction: ENE
Distance: 0.633 mi., 3344 ft.
Elevation: 204 ft.
Relative: Higher

Site Name : HERMETIC ASSOCIATED | KERI FASHION INC
150 E JEFFERSON BLVD | 150 EAST JEFFERSON BOULEVARD
LOS ANGELES, CA 90011

Database(s) : [CERCLIS NFRAP, ENVIROSTOR - CA, FRS, HIST CORTESE - CA, SEMS_8R_ARCHIVED SITES] ***(cont.)***

Envirosite ID: 221577
EPA ID: CAD982359861

ENVIROSTOR - CA ***(cont.)***

Completed Date :	1983-01-06
Area Name :	PROJECT WIDE
Sub Area Name :	N/R
Document Type :	* Discovery
Comments :	FACILITY IDENTIFIED LA CHAM OF COMM BUS DIR 1971-72 MANUFACTURER OF COMPRESSORS

FRS

Facility Name :	KERI FASHION INC
Facility Address :	150 E. JEFFERSON BLVD, LOS ANGELES, CA 90011
County :	N/R

Site Details

Registry ID :	110070272484
FRS Facility URL :	Click here for hyperlink provided by the agency.
Last Date in Agency List :	2024-05-20

Source Description

Source Description :	OSHA-OIS

FRS Environmental Interest

Source and System ID :	OSHA-OIS - 300868718

HIST CORTESE - CA

Facility Name :	HERMETIC ASSOCIATED
Facility Address :	150 EAST JEFFERSON BOULEVARD, LOS ANGELES, 90011
County :	LOS ANGELES
Status Date :	1995-06-01
Status :	REFER: OTHER AGENCY
Envirostor ID :	19350289
Program Type :	HISTORICAL
Site Code :	N/R
CalEnviroScreen Score :	95-100%
Latitude :	34.017599
Longitude :	-118.271075
Last Date in Agency List :	2024-04-10

SEMS_8R_ARCHIVED SITES

Facility Name :	HERMETIC ASSOCIATED

Map Id: 91
Direction: ENE
Distance: 0.633 mi., 3344 ft.
Elevation: 204 ft.
Relative: Higher

Site Name : HERMETIC ASSOCIATED | KERI FASHION INC
150 E JEFFERSON BLVD | 150 EAST JEFFERSON BOULEVARD
LOS ANGELES, CA 90011

Database(s) : [CERCLIS NFRAP, ENVIROSTOR - CA, FRS, HIST CORTESE - CA, SEMS_8R_ARCHIVED SITES] ***(cont.)***

Envirosite ID: 221577
EPA ID: CAD982359861

SEMS_8R_ARCHIVED SITES ***(cont.)***

Facility Address :	150 E JEFFERSON BLVD, LOS ANGELES, CA 90011
County :	LOS ANGELES

Site Details

Site ID :	0900437
EPA ID :	CAD982359861
Region :	09
Congressional District :	25
Federal Facility :	N
Federal Facility Docket :	N
NPL Status :	Not on the NPL
Non NPL Status :	NFRAP-Site does not qualify for the NPL based on existing information
FIPS Code :	06037
Superfund Alternative Agreement :	N
Last Date in Agency List :	2024-05-06

Additional Information

Start Date :	1988-01-01
Finish Date :	1988-01-01
OU :	00
Action Code :	DS
Action Name :	DISCVRY
Sequence :	1
Quality :	N/R
Current Action Lead :	St Perf

Start Date :	N/R
Finish Date :	1988-11-21
OU :	00
Action Code :	VS
Action Name :	ARCH SITE
Sequence :	1
Quality :	N/R
Current Action Lead :	EPA Perf In-Hse

Start Date :	N/R
Finish Date :	1988-11-21
OU :	00
Action Code :	PA
Action Name :	PA
Sequence :	1
Quality :	N
Current Action Lead :	St Perf

Map Id: 92
Direction: WNW
Distance: 0.673 mi., 3555 ft.
Elevation: 176 ft.
Relative: Lower

Site Name : FORMER BETHUNE LIBRARY | FORMER BETHUNE LIBRARY SITE | LA DR BETHUNE BRANCH LIBRARY
3665 SOUTH VERMONT AVENUE | 3665 S VERMONT AVE
LOS ANGELES | Los Angeles, CA 90007

Database(s) : [BROWNFIELDS-ACRES, ECHO, ENVIROSTOR - CA, FED BROWNFIELDS, FRS, HAZNET - CA, HIST FED BROWNFIELDS, HWG - CA, MANIFEST EPA, NFE - CA, RCRA_NONGEN, RCRA_SQG, VCP - CA]

Envirosite ID: 554523
EPA ID: CAD981987134

BROWNFIELDS-ACRES

Facility Name :	Former Bethune Library Site
Facility Address :	3665 South Vermont Avenue, LOS ANGELES, CA 90007
County :	LOS ANGELES

Site Details

Property ID :	239341
EPA FRS ID :	N/R
EPA FRS Site Name :	N/R
Alias Name :	N/R
Current Use :	N/R
Future Use :	N/R
GP Funding Type ID :	Hazardous & Petroleum
Property Size :	0.77
Local Parcel Number :	5040-030-905

Former Use :

The former Bethune Library is located at 3665 South Vermont Avenue, Los Angeles, California (the site). Additional historical addresses associated with the site property include 3669, 3671, 3675, 3677, 3679, 3681, 3683, 3685 and 3689 South Vermont Avenue. Historical addresses in the southern portion of the site also included 1111 and 1101 West 37th Street. The Community Redevelopment Agency of Los Angeles (CRA/LA) took ownership of the property in 2012 from the City of Los Angeles (City) and the City is evaluating property reuse options. Reportedly, the library was constructed at the site in 1973, and subsequently demolished in 2009 or 2010. The site is currently vacant and undeveloped. Other historical operations between the 1920s and 1973 included gasoline station, used car lot, battery repair facility, printing shop, plumbing contractor, and fast food restaurant.

Ownership Entity ID :	Government
Current Owner :	Community Redevelopment Agency of Los Angeles (CRA/LA), successor for the former Community Redevelopment Agency of the City of Los Angeles
Photo Available :	N
Video Available :	N
Ownership Change :	N
Ownership Liability Factor :	N/R
Cleanup Required Flag :	Y
Cleanup Required Date :	N/R
State Tribal Enroll ID Number :	DTSC EnviroStor No. 60002702
State Tribal Enroll Date :	2018-03-08
Property Not Enrolled Flag :	N/R
NFA Issue Date :	N/R
Info Devices :	N/R
Check Pilot Flag :	N/R
CERCLIS WasteLAN Indicator :	N/R
RCRA Indicator :	N/R

Map Id: 92
Direction: WNW
Distance: 0.673 mi., 3555 ft.
Elevation: 176 ft.
Relative: Lower

Site Name : FORMER BETHUNE LIBRARY | FORMER BETHUNE LIBRARY SITE | LA DR BETHUNE BRANCH LIBRARY
3665 SOUTH VERMONT AVENUE | 3665 S VERMONT AVE
LOS ANGELES | Los Angeles, CA 90007

Database(s) : [BROWNFIELDS-ACRES, ECHO, ENVIROSTOR - CA, FED BROWNFIELDS, FRS, HAZNET - CA, HIST FED BROWNFIELDS, HWG - CA, MANIFEST EPA, NFE - CA, RCRA_NONGEN, RCRA_SQG, VCP - CA] ***(cont.)***

Envirosite ID: 554523
EPA ID: CAD981987134

BROWNFIELDS-ACRES ***(cont.)***

BF Proj Number :	N/R
Mun Owned :	N/R
Approx Value :	N/R
Build Sqft :	N/R
Date of Form :	N/R
Add Date :	2019-03-26
Mod Date :	2019-09-30
Mod User :	xtchesne
CERCLIS Flag :	N/R
RFR Flag :	N
RFR Date :	N/R
RFR Grant ID :	N/R
Multi Story Flag :	N/R
Institutional Control In Place Flag :	N
Institutional Control In Place Date :	N/R

Institutional Control Additional Info :

A Removal Action Work Plan (RAW) to remove soils with lead concentrations that exceed DTSC residential screening levels was prepared. The City of Los Angeles is responsible for obtaining regulatory agency oversight and to comply with public participation and CEQA requirements to finalize the RAW, prior to implementation. Based on discussions with City of Los Angeles, DTSC understands that it is working with the Regional Water Quality Control Board to finalize and implement the RAW. If the RAW is implemented, institutional controls are not anticipated.

Institutional Control Required Flag :	N
Institutional Control Required Date :	N/R
Institutional Control Data Address :	Click here for hyperlink provided by the agency.
Property Controls :	N/R
Govt Controls :	N/R
Permit Tools :	N/R
Eng. Control in Place :	N
Eng. Control in Place Date :	N/R
Eng. Control Additional Info :	N/R
Eng. Control Required Flag :	N
Eng. Control Flag Cover Tech :	N/R
Eng. Control Flag Immobilization :	N/R
Eng. Control Flag Barriers :	N/R
Eng. Control Flag Security :	N/R
Eng. Control Flag Other :	N/R
Eng. Control Other :	N/R
Eng. Control Data Address :	N/R
Cleanup Req Ukn Comment :	N/R
AWP Catalyst Y/N :	N/R
Lat/Long Override Flag :	N/R
Latitude Measure :	34.021164
Longitude Measure :	-118.291735
Src Map Scale Num :	N/R

Map Id: 92
Direction: WNW
Distance: 0.673 mi., 3555 ft.
Elevation: 176 ft.
Relative: Lower

Site Name : FORMER BETHUNE LIBRARY | FORMER BETHUNE LIBRARY SITE | LA DR BETHUNE BRANCH LIBRARY
3665 SOUTH VERMONT AVENUE | 3665 S VERMONT AVE
LOS ANGELES | Los Angeles, CA 90007

Database(s) : [BROWNFIELDS-ACRES, ECHO, ENVIROSTOR - CA, FED BROWNFIELDS, FRS, HAZNET - CA, HIST FED BROWNFIELDS, HWG - CA, MANIFEST EPA, NFE - CA, RCRA_NONGEN, RCRA_SQG, VCP - CA] ***(cont.)***

Envirosite ID: 554523
EPA ID: CAD981987134

BROWNFIELDS-ACRES ***(cont.)***

Ref Point ID :	N/R
Hcm Id :	N/R
Datum Code ID :	N/R
Horiz Accuracy Measure :	N/R
Last Date in Agency List :	2023-07-27

Contaminants Summary

Contaminant :	Lead
Contaminant Found :	Y
Contaminant Cleaned Up :	N/R
Other Description :	N/R
Other Cleaned Up :	N/R

Contaminant :	Other Contaminants
Contaminant Found :	N/R
Contaminant Cleaned Up :	N/R
Other Description :	N/R
Other Cleaned Up :	N/R

Contaminant :	Other Metals
Contaminant Found :	N/R
Contaminant Cleaned Up :	N/R
Other Description :	N/R
Other Cleaned Up :	N/R

Contaminant :	Petroleum/Petroleum Products
Contaminant Found :	N/R
Contaminant Cleaned Up :	N/R
Other Description :	N/R
Other Cleaned Up :	N/R

Contaminant :	SVOCs
Contaminant Found :	N/R
Contaminant Cleaned Up :	N/R
Other Description :	N/R
Other Cleaned Up :	N/R

Contaminant :	VOCs
Contaminant Found :	Y
Contaminant Cleaned Up :	N/R
Other Description :	N/R

Map Id: 92
Direction: WNW
Distance: 0.673 mi., 3555 ft.
Elevation: 176 ft.
Relative: Lower

Site Name : FORMER BETHUNE LIBRARY | FORMER BETHUNE LIBRARY SITE | LA DR BETHUNE BRANCH LIBRARY
3665 SOUTH VERMONT AVENUE | 3665 S VERMONT AVE
LOS ANGELES | Los Angeles, CA 90007

Database(s) : [BROWNFIELDS-ACRES, ECHO, ENVIROSTOR - CA, FED BROWNFIELDS, FRS, HAZNET - CA, HIST FED BROWNFIELDS, HWG - CA, MANIFEST EPA, NFE - CA, RCRA_NONGEN, RCRA_SQG, VCP - CA] ***(cont.)***

Envirosite ID: 554523
EPA ID: CAD981987134

BROWNFIELDS-ACRES ***(cont.)***

Other Cleaned Up : N/R

Affected Media
Media Affected : Soil

ECHO

Facility Name : FORMER BETHUNE LIBRARY
Facility Address : 3665 S. VERMONT ST., LOS ANGELES, CA 90007
County : LOS ANGELES

Last Inspection Date : N/R
Registry ID : 110070657045
FIPS Code : 06037
EPA Region : 09
Inspection Count : 0
Last Inspection Days : N/R
Informal Count : 0
Last Informal Action Date : N/R
Formal Action Count : 0
Last Formal Action Date : N/R
Total Penalties : 0
Penalty Count : N/R
Last Penalty Date : N/R
Last Penalty Amount : N/R
QTRS IN NC : 0
Programs IN SNC : 0
Current Compliance Status : No Violation Identified
Three-Year Compliance Status : _____
Collection Method : Zip Code Centroid
Reference Point : N/R
Accuracy Meters : 10000
Derived Tribes : N/R
Derived HUC : N/R
Derived WBD : N/R
Derived STCTY FIPS : N/R
Derived Zip : N/R
Derived CD113 : N/R
Derived CB2010 : N/R
MYRTK Universe : NNN
NPDES IDs : N/R
CWA Permit Types : N/R
CWA Compliance Tracking : N/R
CWA NAICS : N/R
CWA SICS : N/R

Map Id: 92
Direction: WNW
Distance: 0.673 mi., 3555 ft.
Elevation: 176 ft.
Relative: Lower

Site Name : FORMER BETHUNE LIBRARY | FORMER BETHUNE LIBRARY SITE | LA DR BETHUNE BRANCH LIBRARY
3665 SOUTH VERMONT AVENUE | 3665 S VERMONT AVE
LOS ANGELES | Los Angeles, CA 90007

Database(s) : [BROWNFIELDS-ACRES, ECHO, ENVIROSTOR - CA, FED BROWNFIELDS, FRS, HAZNET - CA, HIST FED BROWNFIELDS, HWG - CA, MANIFEST EPA, NFE - CA, RCRA_NONGEN, RCRA_SQG, VCP - CA] ***(cont.)***

Envirosite ID: 554523
EPA ID: CAD981987134

ECHO ***(cont.)***

CWA Inspection Count :	N/R
CWA Last Inspection Days :	N/R
CWA Informal Count :	N/R
CWA Formal Action Count :	N/R
CWA Last Formal Action Date :	N/R
CWA Penalties :	N/R
CWA Last Penalty Date :	N/R
CWA Last Penalty Amount :	N/R
CWA Quarters IN NC :	N/R
CWA Current Compliance Status :	N/R
CWA Current SNC Flag :	N
CWA 13 Quarters Compliance Status :	N/R
CWA 13 Quarters Effluent Exceedances:	N/R
CWA Three-Year QNCR Codes :	N/R
DFR URL :	Click here for hyperlink provided by the agency.
Facility SIC :	N/R
Facility NAICS :	447190 - Other Gasoline Stations
Facility Last Inspection EPA Date :	N/R
Facility Last Inspection State Date :	N/R
Facility Last Formal Act EPA Date :	N/R
Facility Last Formal Act State Date :	N/R
Facility Last Informal Act EPA Date :	N/R
Facility Last Informal Act State Date:	N/R
Facility Federal Agency :	N/R
TRI Reporter :	N/R
Facility Imp Water Flag :	N/R
Current SNC Flag :	N
Indian County Flag :	N
Federal Flag :	N/R
US Mexico Border Flag :	N/R
Chesapeak Bay Flag :	N/R
AIR Flag :	N
NPDES Flag :	N
SDWIS Flag :	N
RCRA Flag :	Y
TRI Flag :	N
GHG Flag :	N
Major Flag :	N/R
Active Flag :	N/R
NAA Flag :	N
Latitude :	34.02652
Longitude :	-118.288546
Last Date in Agency List :	2023-07-21

Last Inspection Date :	N/R
Registry ID :	N/R
FIPS Code :	N/R

Map Id: 92
Direction: WNW
Distance: 0.673 mi., 3555 ft.
Elevation: 176 ft.
Relative: Lower

Site Name : FORMER BETHUNE LIBRARY | FORMER BETHUNE LIBRARY SITE | LA DR BETHUNE BRANCH LIBRARY
3665 SOUTH VERMONT AVENUE | 3665 S VERMONT AVE
LOS ANGELES | Los Angeles, CA 90007

Database(s) : [BROWNFIELDS-ACRES, ECHO, ENVIROSTOR - CA, FED BROWNFIELDS, FRS, HAZNET - CA, HIST FED BROWNFIELDS, HWG - CA, MANIFEST EPA, NFE - CA, RCRA_NONGEN, RCRA_SQG, VCP - CA] ***(cont.)***

Envirosite ID: 554523
EPA ID: CAD981987134

ECHO ***(cont.)***

EPA Region :	09
Inspection Count :	0
Last Inspection Days :	N/R
Informal Count :	0
Last Informal Action Date :	N/R
Formal Action Count :	0
Last Formal Action Date :	N/R
Total Penalties :	0
Penalty Count :	N/R
Last Penalty Date :	N/R
Last Penalty Amount :	N/R
QTRS IN NC :	0
Programs IN SNC :	0
Current Compliance Status :	No Violation Identified
Three-Year Compliance Status :	_____
Collection Method :	Zip Code Centroid
Reference Point :	N/R
Accuracy Meters :	10000
Derived Tribes :	N/R
Derived HUC :	N/R
Derived WBD :	N/R
Derived STCTY FIPS :	N/R
Derived Zip :	N/R
Derived CD113 :	N/R
Derived CB2010 :	N/R
MYRTK Universe :	NNN
NPDES IDs :	N/R
CWA Permit Types :	N/R
CWA Compliance Tracking :	N/R
CWA NAICS :	N/R
CWA SICS :	N/R
CWA Inspection Count :	N/R
CWA Last Inspection Days :	N/R
CWA Informal Count :	N/R
CWA Formal Action Count :	N/R
CWA Last Formal Action Date :	N/R
CWA Penalties :	N/R
CWA Last Penalty Date :	N/R
CWA Last Penalty Amount :	N/R
CWA Quarters IN NC :	N/R
CWA Current Compliance Status :	N/R
CWA Current SNC Flag :	N
CWA 13 Quarters Compliance Status :	N/R
CWA 13 Quarters Effluent Exceedances:	N/R
CWA Three-Year QNCR Codes :	N/R
DFR URL :	Click here for hyperlink provided by the agency.
Facility SIC :	N/R
Facility NAICS :	447190 - Other Gasoline Stations

Map Id: 92
Direction: WNW
Distance: 0.673 mi., 3555 ft.
Elevation: 176 ft.
Relative: Lower

Site Name : FORMER BETHUNE LIBRARY | FORMER BETHUNE LIBRARY SITE | LA DR BETHUNE BRANCH LIBRARY
3665 SOUTH VERMONT AVENUE | 3665 S VERMONT AVE
LOS ANGELES | Los Angeles, CA 90007

Database(s) : [BROWNFIELDS-ACRES, ECHO, ENVIROSTOR - CA, FED BROWNFIELDS, FRS, HAZNET - CA, HIST FED BROWNFIELDS, HWG - CA, MANIFEST EPA, NFE - CA, RCRA_NONGEN, RCRA_SQG, VCP - CA] ***(cont.)***

Envirosite ID: 554523
EPA ID: CAD981987134

ECHO ***(cont.)***

Facility Last Inspection EPA Date :	N/R
Facility Last Inspection State Date :	N/R
Facility Last Formal Act EPA Date :	N/R
Facility Last Formal Act State Date :	N/R
Facility Last Informal Act EPA Date :	N/R
Facility Last Informal Act State Date:	N/R
Facility Federal Agency :	N/R
TRI Reporter :	N/R
Facility Imp Water Flag :	N/R
Current SNC Flag :	N
Indian County Flag :	N
Federal Flag :	N/R
US Mexico Border Flag :	N/R
Chesapeak Bay Flag :	N/R
AIR Flag :	N
NPDES Flag :	N
SDWIS Flag :	N
RCRA Flag :	Y
TRI Flag :	N
GHG Flag :	N
Major Flag :	N/R
Active Flag :	N/R
NAA Flag :	N/R
Latitude :	34.02652
Longitude :	-118.288546
Last Date in Agency List :	2019-09-23

Facility Name :	FORMER BETHUNE LIBRARY SITE
Facility Address :	3665 SOUTH VERMONT AVENUE, LOS ANGELES, CA 90007
County :	LOS ANGELES

Last Inspection Date :	N/R
Registry ID :	110070441791
FIPS Code :	06037
EPA Region :	09
Inspection Count :	0
Last Inspection Days :	N/R
Informal Count :	0
Last Informal Action Date :	N/R
Formal Action Count :	0
Last Formal Action Date :	N/R
Total Penalties :	0
Penalty Count :	N/R
Last Penalty Date :	N/R
Last Penalty Amount :	N/R
QTRS IN NC :	0

Map Id: 92
Direction: WNW
Distance: 0.673 mi., 3555 ft.
Elevation: 176 ft.
Relative: Lower

Site Name : FORMER BETHUNE LIBRARY | FORMER BETHUNE LIBRARY SITE | LA DR BETHUNE BRANCH LIBRARY
3665 SOUTH VERMONT AVENUE | 3665 S VERMONT AVE
LOS ANGELES | Los Angeles, CA 90007

Database(s) : [BROWNFIELDS-ACRES, ECHO, ENVIROSTOR - CA, FED BROWNFIELDS, FRS, HAZNET - CA, HIST FED BROWNFIELDS, HWG - CA, MANIFEST EPA, NFE - CA, RCRA_NONGEN, RCRA_SQG, VCP - CA] ***(cont.)***

Envirosite ID: 554523
EPA ID: CAD981987134

ECHO ***(cont.)***

Programs IN SNC :	0
Current Compliance Status :	No Violation Identified
Three-Year Compliance Status :	_____
Collection Method :	N/R
Reference Point :	N/R
Accuracy Meters :	17531
Derived Tribes :	N/R
Derived HUC :	18070104
Derived WBD :	180701040300
Derived STCTY FIPS :	06037
Derived Zip :	90007
Derived CD113 :	37
Derived CB2010 :	060372226002000
MYRTK Universe :	NNN
NPDES IDs :	N/R
CWA Permit Types :	N/R
CWA Compliance Tracking :	N/R
CWA NAICS :	N/R
CWA SICS :	N/R
CWA Inspection Count :	N/R
CWA Last Inspection Days :	N/R
CWA Informal Count :	N/R
CWA Formal Action Count :	N/R
CWA Last Formal Action Date :	N/R
CWA Penalties :	N/R
CWA Last Penalty Date :	N/R
CWA Last Penalty Amount :	N/R
CWA Quarters IN NC :	N/R
CWA Current Compliance Status :	N/R
CWA Current SNC Flag :	N
CWA 13 Quarters Compliance Status :	N/R
CWA 13 Quarters Effluent Exceedances:	N/R
CWA Three-Year QNCR Codes :	N/R
DFR URL :	Click here for hyperlink provided by the agency.
Facility SIC :	N/R
Facility NAICS :	211130 - Natural Gas Extraction
Facility Last Inspection EPA Date :	N/R
Facility Last Inspection State Date :	N/R
Facility Last Formal Act EPA Date :	N/R
Facility Last Formal Act State Date :	N/R
Facility Last Informal Act EPA Date :	N/R
Facility Last Informal Act State Date:	N/R
Facility Federal Agency :	N/R
TRI Reporter :	N/R
Facility Imp Water Flag :	N/R
Current SNC Flag :	N
Indian County Flag :	N
Federal Flag :	N/R

Map Id: 92
Direction: WNW
Distance: 0.673 mi., 3555 ft.
Elevation: 176 ft.
Relative: Lower

Site Name : FORMER BETHUNE LIBRARY | FORMER BETHUNE LIBRARY SITE | LA DR BETHUNE BRANCH LIBRARY
3665 SOUTH VERMONT AVENUE | 3665 S VERMONT AVE
LOS ANGELES | Los Angeles, CA 90007

Database(s) : [BROWNFIELDS-ACRES, ECHO, ENVIROSTOR - CA, FED BROWNFIELDS, FRS, HAZNET - CA, HIST FED BROWNFIELDS, HWG - CA, MANIFEST EPA, NFE - CA, RCRA_NONGEN, RCRA_SQG, VCP - CA] ***(cont.)***

Envirosite ID: 554523
EPA ID: CAD981987134

ECHO ***(cont.)***

US Mexico Border Flag :	N
Chesapeak Bay Flag :	N/R
AIR Flag :	N
NPDES Flag :	N
SDWIS Flag :	N
RCRA Flag :	Y
TRI Flag :	N
GHG Flag :	N
Major Flag :	N/R
Active Flag :	Y
NAA Flag :	Y
Latitude :	34.021164
Longitude :	-118.291735
Last Date in Agency List :	2023-07-21
Facility Name :	LA DR BETHUNE BRANCH LIBRARY
Facility Address :	3665 S VERMONT AVE, LOS ANGELES, CA 90007
County :	LOS ANGELES
Last Inspection Date :	N/R
Registry ID :	110002766392
FIPS Code :	06037
EPA Region :	09
Inspection Count :	0
Last Inspection Days :	N/R
Informal Count :	0
Last Informal Action Date :	N/R
Formal Action Count :	0
Last Formal Action Date :	N/R
Total Penalties :	0
Penalty Count :	N/R
Last Penalty Date :	N/R
Last Penalty Amount :	N/R
QTRS IN NC :	0
Programs IN SNC :	0
Current Compliance Status :	No Violation Identified
Three-Year Compliance Status :	_____
Collection Method :	ADDRESS MATCHING-HOUSE NUMBER
Reference Point :	ENTRANCE POINT OF A FACILITY OR STATION
Accuracy Meters :	50
Derived Tribes :	N/R
Derived HUC :	18070104
Derived WBD :	N/R
Derived STCTY FIPS :	06037
Derived Zip :	90007
Derived CD113 :	37

Map Id: 92
Direction: WNW
Distance: 0.673 mi., 3555 ft.
Elevation: 176 ft.
Relative: Lower

Site Name : FORMER BETHUNE LIBRARY | FORMER BETHUNE LIBRARY SITE | LA DR BETHUNE BRANCH LIBRARY
3665 SOUTH VERMONT AVENUE | 3665 S VERMONT AVE
LOS ANGELES | Los Angeles, CA 90007

Database(s) : [BROWNFIELDS-ACRES, ECHO, ENVIROSTOR - CA, FED BROWNFIELDS, FRS, HAZNET - CA, HIST FED BROWNFIELDS, HWG - CA, MANIFEST EPA, NFE - CA, RCRA_NONGEN, RCRA_SQG, VCP - CA] ***(cont.)***

Envirosite ID: 554523
EPA ID: CAD981987134

ECHO ***(cont.)***

Derived CB2010 :	060372226002000
MYRTK Universe :	NNN
NPDES IDs :	N/R
CWA Permit Types :	N/R
CWA Compliance Tracking :	N/R
CWA NAICS :	N/R
CWA SICS :	N/R
CWA Inspection Count :	N/R
CWA Last Inspection Days :	N/R
CWA Informal Count :	N/R
CWA Formal Action Count :	N/R
CWA Last Formal Action Date :	N/R
CWA Penalties :	N/R
CWA Last Penalty Date :	N/R
CWA Last Penalty Amount :	N/R
CWA Quarters IN NC :	N/R
CWA Current Compliance Status :	N/R
CWA Current SNC Flag :	N
CWA 13 Quarters Compliance Status :	N/R
CWA 13 Quarters Effluent Exceedances:	N/R
CWA Three-Year QNCR Codes :	N/R
DFR URL :	Click here for hyperlink provided by the agency.
Facility SIC :	N/R
Facility NAICS :	N/R
Facility Last Inspection EPA Date :	N/R
Facility Last Inspection State Date :	N/R
Facility Last Formal Act EPA Date :	N/R
Facility Last Formal Act State Date :	N/R
Facility Last Informal Act EPA Date :	N/R
Facility Last Informal Act State Date:	N/R
Facility Federal Agency :	N/R
TRI Reporter :	N/R
Facility Imp Water Flag :	N/R
Current SNC Flag :	N
Indian County Flag :	N
Federal Flag :	N/R
US Mexico Border Flag :	N
Chesapeak Bay Flag :	N/R
AIR Flag :	N
NPDES Flag :	N
SDWIS Flag :	N
RCRA Flag :	Y
TRI Flag :	N
GHG Flag :	N
Major Flag :	N/R
Active Flag :	Y
NAA Flag :	Y
Latitude :	34.021599

Map Id: 92
Direction: WNW
Distance: 0.673 mi., 3555 ft.
Elevation: 176 ft.
Relative: Lower

Site Name : FORMER BETHUNE LIBRARY | FORMER BETHUNE LIBRARY SITE | LA DR BETHUNE BRANCH LIBRARY
3665 SOUTH VERMONT AVENUE | 3665 S VERMONT AVE
LOS ANGELES | Los Angeles, CA 90007

Database(s) : [BROWNFIELDS-ACRES, ECHO, ENVIROSTOR - CA, FED BROWNFIELDS, FRS, HAZNET - CA, HIST FED BROWNFIELDS, HWG - CA, MANIFEST EPA, NFE - CA, RCRA_NONGEN, RCRA_SQG, VCP - CA] ***(cont.)***

Envirosite ID: 554523
EPA ID: CAD981987134

ECHO ***(cont.)***

Longitude :	-118.291546
Last Date in Agency List :	2023-07-21

ENVIROSTOR - CA

Facility Name :	Former Bethune Library
Facility Address :	3665 South Vermont Avenue, Los Angeles, CA 90007
County :	LOS ANGELES

Site Details

Cleanup Date :	2020-12-08
Cleanup Status :	Refer: Local Agency
Site Type :	Voluntary Cleanup
Site Type Detailed :	Voluntary Agreement
Acreage :	0.77
APN :	5040-030-905, 5040030905
National Priorities List :	NO
Regulatory Agencies Involved :	DTSC - Site Cleanup Program
Lead Agency :	DTSC - Site Cleanup Program
Project Manager :	Triss Chesney
Supervisor :	* Yolanda Garza
Office :	Southern California Schools & Brownfields Outreach
Envirostor ID :	60002702
Site Code :	9003PP
Assembly :	57
Senate :	28
Congressional District :	37
Special Program :	N/R
Past Uses :	FUEL - VEHICLE STORAGE/ REFUELING, RETAIL - SERVICE STATION, VEHICLE MAINTENANCE
Potential COC :	Benzene; Lead
Confirmed COC :	Benzene; Lead
Potential Media Affected :	Soil Vapor; Soil
Restricted Use :	NO
Site Management Req :	N/R
Funding :	EPA Grant
Latitude :	34.021164
Longitude :	-118.291735
Agency Hyperlink :	Click here for hyperlink provided by the agency.
Last Date in Agency List :	2024-05-21
Alias :	APN - 5040-030-905 APN - 5040030905

Map Id: 92
Direction: WNW
Distance: 0.673 mi., 3555 ft.
Elevation: 176 ft.
Relative: Lower

Site Name : FORMER BETHUNE LIBRARY | FORMER BETHUNE LIBRARY SITE | LA DR BETHUNE BRANCH LIBRARY
3665 SOUTH VERMONT AVENUE | 3665 S VERMONT AVE
LOS ANGELES | Los Angeles, CA 90007

Database(s) : [BROWNFIELDS-ACRES, ECHO, ENVIROSTOR - CA, FED BROWNFIELDS, FRS, HAZNET - CA, HIST FED BROWNFIELDS, HWG - CA, MANIFEST EPA, NFE - CA, RCRA_NONGEN, RCRA_SQG, VCP - CA] ***(cont.)***

Envirosite ID: 554523
EPA ID: CAD981987134

ENVIROSTOR - CA ***(cont.)***

Envirostor ID Number - 60002702
Project Code (Site Code) - 900294
Project Code (Site Code) - 9003PP

Completed Activities

Completed Date : 2019-06-28
Area Name : PROJECT WIDE
Sub Area Name : N/R
Document Type : Removal Action Workplan

Comments :

DTSC received approval from EPA to prepare a Removal Action Work Plan for the site under the grant, using hazardous substance funding, on March 18, 2019. Under the grant, DTSC's contractor prepared a draft final Removal Action Work Plan (RAW) that is adequate for public comment. City of Los Angeles will be responsible for obtaining regulatory agency oversight and to comply with public participation and CEQA requirements to finalize the RAW, prior to implementation. Based on discussions with City of Los Angeles, DTSC understands that it is working with the Regional Water Quality Control Board to finalize and implement the RAW.

Completed Date : 2019-01-30
Area Name : PROJECT WIDE
Sub Area Name : N/R
Document Type : Site Characterization Report

Comments :

Based on the Site Characterization Report, site conditions do not meet unrestricted land use requirements without further action and/or remediation because of the following findings: 1. Lead-impacted soil was encountered through most of the site, ranging in depths from 1.5 to 9 feet below ground surface. 2. Benzene was detected, in five of the 30 soil gas samples collected, at concentrations exceeding its residential RSL. Because of the sporadic detections and low concentrations, removal of lead-impacted soil might also address potential soil vapor intrusion concerns associated with benzene.

Completed Date : 2018-09-28
Area Name : PROJECT WIDE
Sub Area Name : N/R
Document Type : Fieldwork
Comments : Soil and soil gas sampling.

Completed Date : 2018-08-06
Area Name : PROJECT WIDE
Sub Area Name : N/R
Document Type : Preliminary Endangerment Assessment Workplan

Map Id: 92
Direction: WNW
Distance: 0.673 mi., 3555 ft.
Elevation: 176 ft.
Relative: Lower

Site Name : FORMER BETHUNE LIBRARY | FORMER BETHUNE LIBRARY SITE | LA DR BETHUNE BRANCH LIBRARY
3665 SOUTH VERMONT AVENUE | 3665 S VERMONT AVE
LOS ANGELES | Los Angeles, CA 90007

Database(s) : [BROWNFIELDS-ACRES, ECHO, ENVIROSTOR - CA, FED BROWNFIELDS, FRS, HAZNET - CA, HIST FED BROWNFIELDS, HWG - CA, MANIFEST EPA, NFE - CA, RCRA_NONGEN, RCRA_SQG, VCP - CA] ***(cont.)***

Envirosite ID: 554523
EPA ID: CAD981987134

ENVIROSTOR - CA ***(cont.)***

Comments :	N/R
Completed Date :	2018-03-08
Area Name :	PROJECT WIDE
Sub Area Name :	N/R
Document Type :	Correspondence
Comments :	DTSC received approval from EPA to use petroleum funding from the FY15 Brownfields Assessment Grant for the former Bethune Library site.
Completed Date :	2018-03-07
Area Name :	PROJECT WIDE
Sub Area Name :	N/R
Document Type :	Other Report
Comments :	N/R

FED BROWNFIELDS

Facility Name :	Former Bethune Library Site
Facility Address :	3665 South Vermont Avenue, LOS ANGELES, CA 90007
County :	LOS ANGELES

Site Details

ACRES Property ID :	239341
EPA ID :	N/R
Acreage and Greenspace Created :	N/R
Amount of Funding Expended on This Activity:	N/R
Assessment Phase :	N/R
Awp Catalyst Yn :	N/R
Cf State Code :	N/R
Cleanup Doc :	N/R
Congressional District :	N/R
Current Owner :	N/R
Date ICs in Place :	N/R
Description/History :	N/R
EPA Region :	Region 9
Entity Providing Assessment Funds :	N/R
Fca Fy :	N/R
Flag EC In Place :	N/R
Flag EC Required :	N/R
Future Use: Multistory (arces) :	N/R
GPA Type Description :	N/R
GPA Type ID :	N/R

Map Id: 92
Direction: WNW
Distance: 0.673 mi., 3555 ft.
Elevation: 176 ft.
Relative: Lower

Site Name : FORMER BETHUNE LIBRARY | FORMER BETHUNE LIBRARY SITE | LA DR BETHUNE BRANCH LIBRARY
3665 SOUTH VERMONT AVENUE | 3665 S VERMONT AVE
LOS ANGELES | Los Angeles, CA 90007

Database(s) : [BROWNFIELDS-ACRES, ECHO, ENVIROSTOR - CA, FED BROWNFIELDS, FRS, HAZNET - CA, HIST FED BROWNFIELDS, HWG - CA, MANIFEST EPA, NFE - CA, RCRA_NONGEN, RCRA_SQG, VCP - CA] ***(cont.)***

Envirosite ID: 554523
EPA ID: CAD981987134

FED BROWNFIELDS ***(cont.)***

Grant ID :	N/R
Ind Name :	N/R
Indicate Whether Institutional Controls are in Place:	N/R
Other Media Ind :	N/R
Past Use: Multistory (arces) :	N/R
Primary Name :	N/R
Program Code :	BF
ReDev Name of Entity Providing Funds:	N/R
Registry ID :	N/R
Rfr Notation :	N/R
Stcntrbg :	N/R
Sub Name :	N/R
Cooperative Agreement Recipient Name:	California Department of Toxic Substance Control
Cooperative Agreement Number :	99T29601
Type of CA Funding Used :	Hazardous & Petroleum
For Assessment, Cleanup, Multipurpose and RLF CAs, Type of Funding:	N/R
Property Alias :	N/R
Property Owner :	Government
Size (in acres) :	.77
Parcel Number(s) :	5040-030-905
Is this property enrolled in a State or Tribal Voluntary Response Program?:	N/R
Date of Enrollment :	N/R
AA Activity Funded :	N/R
Assessment Start Date :	N/R
Assessment Completion Date :	N/R
AA Name of Entity Providing Funds :	N/R
AA Source of Funding :	N/R
Indicate Whether Cleanup is Necessary:	Y
Contaminants Found :	N/R
Contaminants Cleaned Up :	N/R
Contaminants REC :	Lead VOCs
Media Affected :	Soil
Media Cleaned Up :	N/R
Cleanup Activity Start Date :	N/R
Cleanup Activity Completion Date :	N/R
Indicate whether Cleanup/Treatment Technology(ies) Were Implemented:	N/R
Excavation and Disposal of Soils :	N/R
Extraction of Contaminants (soil vapor, free product, groundwater, etc.):	N/R
Removal of Materials (tanks and piping, etc.):	N/R
Reduction of Contaminants through Bioremediation/Phytoremediation:	N/R

Map Id: 92
Direction: WNW
Distance: 0.673 mi., 3555 ft.
Elevation: 176 ft.
Relative: Lower

Site Name : FORMER BETHUNE LIBRARY | FORMER BETHUNE LIBRARY SITE | LA DR BETHUNE BRANCH LIBRARY
3665 SOUTH VERMONT AVENUE | 3665 S VERMONT AVE
LOS ANGELES | Los Angeles, CA 90007

Database(s) : [BROWNFIELDS-ACRES, ECHO, ENVIROSTOR - CA, FED BROWNFIELDS, FRS, HAZNET - CA, HIST FED BROWNFIELDS, HWG - CA, MANIFEST EPA, NFE - CA, RCRA_NONGEN, RCRA_SQG, VCP - CA] ***(cont.)***

Envirosite ID: 554523
EPA ID: CAD981987134

FED BROWNFIELDS ***(cont.)***

Cleanup of Structures (removal/abatement of asbestos/lead, PCB caulk, other contaminated building materials, etc.):	N/R
Additional Cleanup/Treatment Technology(ies) Information:	N/R
Address of Data Source (URL if available):	N/R
Indicate Whether Engineering Controls are Required:	N
Cover Technologies (e.g., Capping) :	N/R
Security (e.g., Guard, Fence) :	N/R
Immobilization Process (e.g., Encapsulaton, In-Situ Solidification):	N/R
Engineering Barriers (e.g., Slurry Walls, Sheet):	N/R
Other :	N/R
Additional Engineering Controls Information:	N/R
Indicate Whether Engineering Controls are in Place:	N
ACRES Cleaned Up :	N/R
Number of Cleanup Jobs Leveraged :	N/R
Section 128(a) State/Tribal :	N/R
Multipurpose - Cost Share Amount :	N/R
Cleanup - Cost Share Amount :	N/R
RLF Loan - RLF Loan Amount :	N/R
RLF Loan - Cost Share Amount :	N/R
RLF Loan - Program income Amount :	N/R
Date RLF Loan Signed :	N/R
RLF Loan - Repayment Period :	N/R
RLF Loan - Interest Rate :	N/R
RLF Subgrant - RLF Subgrant Amount :	N/R
RLF Subgrant - Cost Share Amount :	N/R
RLF Subgrant - Program Income Amount:	N/R
Date RLF Subgrant Signed :	N/R
Cleanup Source of Funding :	N/R
Cleanup Name of Entity Providing Funds:	N/R
Cleanup Activity Funded :	N/R
Indicate whether Institutional Controls are Required:	N
Proprietary Controls (e.g., easements, covenants):	N/R
Informational Devices (e.g., state registries, deed notices):	N/R
Governmental Controls (e.g., zoning, building codes, land use restrictions):	N/R

Map Id: 92
Direction: WNW
Distance: 0.673 mi., 3555 ft.
Elevation: 176 ft.
Relative: Lower

Site Name : FORMER BETHUNE LIBRARY | FORMER BETHUNE LIBRARY SITE | LA DR BETHUNE BRANCH LIBRARY
3665 SOUTH VERMONT AVENUE | 3665 S VERMONT AVE
LOS ANGELES | Los Angeles, CA 90007

Database(s) : [BROWNFIELDS-ACRES, ECHO, ENVIROSTOR - CA, FED BROWNFIELDS, FRS, HAZNET - CA, HIST FED BROWNFIELDS, HWG - CA, MANIFEST EPA, NFE - CA, RCRA_NONGEN, RCRA_SQG, VCP - CA] ***(cont.)***

Envirosite ID: 554523
EPA ID: CAD981987134

FED BROWNFIELDS ***(cont.)***

Enforcement/Permit Tools (e.g., permits, consent decrees):	N/R

Additional Institutional Controls Information :

A Removal Action Work Plan (RAW) to remove soils with lead concentrations that exceed DTSC residential screening levels was prepared. The City of Los Angeles is responsible for obtaining regulatory agency oversight and to comply with public participation and CEQA requirements to finalize the RAW, prior to implementation. Based on discussions with City of Los Angeles, DTSC understands that it is working with the Regional Water Quality Control Board to finalize and implement the RAW. If the RAW is implemented, institutional controls are not anticipated.

Address of Data Sources (URL if available):	N/R
Indicate Whether Institutional Controls in Place:	N
Redevelopment Start Date :	N/R
Redevelopment Completion Date :	N/R
ReDev Source of Funding :	N/R
ReDev Activity Funded :	N/R
Number of Redevelopment Jobs Leveraged:	N/R
Redevelopment Land Use: Residential :	.4
Redevelopment Land Use: Greenspace :	N/R
Redevelopment Land Use: Industrial :	N/R
Redevelopment Land Use: Commercial :	.37
Predominant Past Use(s) Residential :	N/R
Predominant Past Use(s) Greenspace :	N/R
Predominant Past Use(s) Industrial :	N/R
Predominant Past Use(s) Commercial :	.77
Latitude :	34.021164
Longitude :	-118.291735

ACRES Property ID :	239341
EPA ID :	N/R
Acreage and Greenspace Created :	N/R
Amount of Funding Expended on This Activity:	N/R
Assessment Phase :	N/R
Awp Catalyst Yn :	N/R
Cf State Code :	N/R
Cleanup Doc :	N/R
Congressional District :	N/R
Current Owner :	N/R
Date ICs in Place :	N/R
Description/History :	N/R
EPA Region :	Region 9

Map Id: 92
Direction: WNW
Distance: 0.673 mi., 3555 ft.
Elevation: 176 ft.
Relative: Lower

Site Name : FORMER BETHUNE LIBRARY | FORMER BETHUNE LIBRARY SITE | LA DR BETHUNE BRANCH LIBRARY
3665 SOUTH VERMONT AVENUE | 3665 S VERMONT AVE
LOS ANGELES | Los Angeles, CA 90007

Database(s) : [BROWNFIELDS-ACRES, ECHO, ENVIROSTOR - CA, FED BROWNFIELDS, FRS, HAZNET - CA, HIST FED BROWNFIELDS, HWG - CA, MANIFEST EPA, NFE - CA, RCRA_NONGEN, RCRA_SQG, VCP - CA] ***(cont.)***

Envirosite ID: 554523
EPA ID: CAD981987134

FED BROWNFIELDS ***(cont.)***

Entity Providing Assessment Funds :	N/R
Fca Fy :	N/R
Flag EC In Place :	N/R
Flag EC Required :	N/R
Future Use: Multistory (arces) :	N/R
GPA Type Description :	N/R
GPA Type ID :	N/R
Grant ID :	N/R
Ind Name :	N/R
Indicate Whether Institutional Controls are in Place:	N/R
Other Media Ind :	N/R
Past Use: Multistory (arces) :	N/R
Primary Name :	N/R
Program Code :	BF
ReDev Name of Entity Providing Funds:	N/R
Registry ID :	N/R
Rfr Notation :	N/R
Stcntrbg :	N/R
Sub Name :	N/R
Cooperative Agreement Recipient Name:	California Department of Toxic Substance Control
Cooperative Agreement Number :	99T29601
Type of CA Funding Used :	Hazardous & Petroleum
For Assessment, Cleanup, Multipurpose and RLF CAs, Type of Funding:	N/R
Property Alias :	N/R
Property Owner :	Government
Size (in acres) :	.77
Parcel Number(s) :	5040-030-905
Is this property enrolled in a State or Tribal Voluntary Response Program?:	N/R
Date of Enrollment :	N/R
AA Activity Funded :	Site Characterization
Assessment Start Date :	2018-03-08
Assessment Completion Date :	2019-01-30
AA Name of Entity Providing Funds :	EPA
AA Source of Funding :	N/R
Indicate Whether Cleanup is Necessary:	Y
Contaminants Found :	N/R
Contaminants Cleaned Up :	N/R
Contaminants REC :	Lead VOCs
Media Affected :	Soil
Media Cleaned Up :	N/R
Cleanup Activity Start Date :	N/R
Cleanup Activity Completion Date :	N/R
Indicate whether Cleanup/Treatment Technology(ies) Were Implemented:	N/R
Excavation and Disposal of Soils :	N/R

Map Id: 92
Direction: WNW
Distance: 0.673 mi., 3555 ft.
Elevation: 176 ft.
Relative: Lower

Site Name : FORMER BETHUNE LIBRARY | FORMER BETHUNE LIBRARY SITE | LA DR BETHUNE BRANCH LIBRARY
3665 SOUTH VERMONT AVENUE | 3665 S VERMONT AVE
LOS ANGELES | Los Angeles, CA 90007

Database(s) : [BROWNFIELDS-ACRES, ECHO, ENVIROSTOR - CA, FED BROWNFIELDS, FRS, HAZNET - CA, HIST FED BROWNFIELDS, HWG - CA, MANIFEST EPA, NFE - CA, RCRA_NONGEN, RCRA_SQG, VCP - CA] ***(cont.)***

Envirosite ID: 554523
EPA ID: CAD981987134

FED BROWNFIELDS ***(cont.)***

Extraction of Contaminants (soil vapor, free product, groundwater, etc.):	N/R
Removal of Materials (tanks and piping, etc.):	N/R
Reduction of Contaminants through Bioremediation/Phytoremediation:	N/R
Cleanup of Structures (removal/abatement of asbestos/lead, PCB caulk, other contaminated building materials, etc.):	N/R
Additional Cleanup/Treatment Technology(ies) Information:	N/R
Address of Data Source (URL if available):	N/R
Indicate Whether Engineering Controls are Required:	N
Cover Technologies (e.g., Capping) :	N/R
Security (e.g., Guard, Fence) :	N/R
Immobilization Process (e.g., Encapsulaton, In-Situ Solidification):	N/R
Engineering Barriers (e.g., Slurry Walls, Sheet):	N/R
Other :	N/R
Additional Engineering Controls Information:	N/R
Indicate Whether Engineering Controls are in Place:	N
ACRES Cleaned Up :	N/R
Number of Cleanup Jobs Leveraged :	N/R
Section 128(a) State/Tribal :	N/R
Multipurpose - Cost Share Amount :	N/R
Cleanup - Cost Share Amount :	N/R
RLF Loan - RLF Loan Amount :	N/R
RLF Loan - Cost Share Amount :	N/R
RLF Loan - Program income Amount :	N/R
Date RLF Loan Signed :	N/R
RLF Loan - Repayment Period :	N/R
RLF Loan - Interest Rate :	N/R
RLF Subgrant - RLF Subgrant Amount :	N/R
RLF Subgrant - Cost Share Amount :	N/R
RLF Subgrant - Program Income Amount:	N/R
Date RLF Subgrant Signed :	N/R
Cleanup Source of Funding :	N/R
Cleanup Name of Entity Providing Funds:	N/R
Cleanup Activity Funded :	N/R
Indicate whether Institutional Controls are Required:	N

Map Id: 92
Direction: WNW
Distance: 0.673 mi., 3555 ft.
Elevation: 176 ft.
Relative: Lower

Site Name : FORMER BETHUNE LIBRARY | FORMER BETHUNE LIBRARY SITE | LA DR BETHUNE BRANCH LIBRARY
3665 SOUTH VERMONT AVENUE | 3665 S VERMONT AVE
LOS ANGELES | Los Angeles, CA 90007

Database(s) : [BROWNFIELDS-ACRES, ECHO, ENVIROSTOR - CA, FED BROWNFIELDS, FRS, HAZNET - CA, HIST FED BROWNFIELDS, HWG - CA, MANIFEST EPA, NFE - CA, RCRA_NONGEN, RCRA_SQG, VCP - CA] ***(cont.)***

Envirosite ID: 554523
EPA ID: CAD981987134

FED BROWNFIELDS ***(cont.)***

Proprietary Controls (e.g., easements, covenants):	N/R
Informational Devices (e.g., state registries, deed notices):	N/R
Governmental Controls (e.g., zoning, building codes, land use restrictions):	N/R
Enforcement/Permit Tools (e.g., permits, consent decrees):	N/R

Additional Institutional Controls Information :

A Removal Action Work Plan (RAW) to remove soils with lead concentrations that exceed DTSC residential screening levels was prepared. The City of Los Angeles is responsible for obtaining regulatory agency oversight and to comply with public participation and CEQA requirements to finalize the RAW, prior to implementation. Based on discussions with City of Los Angeles, DTSC understands that it is working with the Regional Water Quality Control Board to finalize and implement the RAW. If the RAW is implemented, institutional controls are not anticipated.

Address of Data Sources (URL if available):	N/R
Indicate Whether Institutional Controls in Place:	N
Redevelopment Start Date :	N/R
Redevelopment Completion Date :	N/R
ReDev Source of Funding :	N/R
ReDev Activity Funded :	N/R
Number of Redevelopment Jobs Leveraged:	N/R
Redevelopment Land Use: Residential :	.4
Redevelopment Land Use: Greenspace :	N/R
Redevelopment Land Use: Industrial :	N/R
Redevelopment Land Use: Commercial :	.37
Predominant Past Use(s) Residential :	N/R
Predominant Past Use(s) Greenspace :	N/R
Predominant Past Use(s) Industrial :	N/R
Predominant Past Use(s) Commercial :	.77
Latitude :	34.021164
Longitude :	-118.291735

ACRES Property ID :	239341
EPA ID :	N/R
Acreage and Greenspace Created :	N/R
Amount of Funding Expended on This Activity:	N/R
Assessment Phase :	N/R
Awp Catalyst Yn :	N/R
Cf State Code :	N/R

Map Id: 92
Direction: WNW
Distance: 0.673 mi., 3555 ft.
Elevation: 176 ft.
Relative: Lower

Site Name : FORMER BETHUNE LIBRARY | FORMER BETHUNE LIBRARY SITE | LA DR BETHUNE BRANCH LIBRARY
3665 SOUTH VERMONT AVENUE | 3665 S VERMONT AVE
LOS ANGELES | Los Angeles, CA 90007

Database(s) : [BROWNFIELDS-ACRES, ECHO, ENVIROSTOR - CA, FED BROWNFIELDS, FRS, HAZNET - CA, HIST FED BROWNFIELDS, HWG - CA, MANIFEST EPA, NFE - CA, RCRA_NONGEN, RCRA_SQG, VCP - CA] ***(cont.)***

Envirosite ID: 554523
EPA ID: CAD981987134

FED BROWNFIELDS ***(cont.)***

Cleanup Doc :	N/R
Congressional District :	N/R
Current Owner :	N/R
Date ICs in Place :	N/R
Description/History :	N/R
EPA Region :	Region 9
Entity Providing Assessment Funds :	N/R
Fca Fy :	N/R
Flag EC In Place :	N/R
Flag EC Required :	N/R
Future Use: Multistory (arces) :	N/R
GPA Type Description :	N/R
GPA Type ID :	N/R
Grant ID :	N/R
Ind Name :	N/R
Indicate Whether Institutional Controls are in Place:	N/R
Other Media Ind :	N/R
Past Use: Multistory (arces) :	N/R
Primary Name :	N/R
Program Code :	BF
ReDev Name of Entity Providing Funds:	N/R
Registry ID :	N/R
Rfr Notation :	N/R
Stcntrbg :	N/R
Sub Name :	N/R
Cooperative Agreement Recipient Name:	California Department of Toxic Substance Control
Cooperative Agreement Number :	99T29601
Type of CA Funding Used :	Hazardous & Petroleum
For Assessment, Cleanup, Multipurpose and RLF CAs, Type of Funding:	N/R
Property Alias :	N/R
Property Owner :	Government
Size (in acres) :	.77
Parcel Number(s) :	5040-030-905
Is this property enrolled in a State or Tribal Voluntary Response Program?:	N/R
Date of Enrollment :	N/R
AA Activity Funded :	Removal Action Work Plan
Assessment Start Date :	2019-03-18
Assessment Completion Date :	2019-06-26
AA Name of Entity Providing Funds :	EPA
AA Source of Funding :	N/R
Indicate Whether Cleanup is Necessary:	Y
Contaminants Found :	N/R
Contaminants Cleaned Up :	N/R
Contaminants REC :	Lead VOCs
Media Affected :	Soil

Map Id: 92
Direction: WNW
Distance: 0.673 mi., 3555 ft.
Elevation: 176 ft.
Relative: Lower

Site Name : FORMER BETHUNE LIBRARY | FORMER BETHUNE LIBRARY SITE | LA DR BETHUNE BRANCH LIBRARY
3665 SOUTH VERMONT AVENUE | 3665 S VERMONT AVE
LOS ANGELES | Los Angeles, CA 90007

Database(s) : [BROWNFIELDS-ACRES, ECHO, ENVIROSTOR - CA, FED BROWNFIELDS, FRS, HAZNET - CA, HIST FED BROWNFIELDS, HWG - CA, MANIFEST EPA, NFE - CA, RCRA_NONGEN, RCRA_SQG, VCP - CA] ***(cont.)***

Envirosite ID: 554523
EPA ID: CAD981987134

FED BROWNFIELDS ***(cont.)***

Media Cleaned Up :	N/R
Cleanup Activity Start Date :	N/R
Cleanup Activity Completion Date :	N/R
Indicate whether Cleanup/Treatment Technology(ies) Were Implemented:	N/R
Excavation and Disposal of Soils :	N/R
Extraction of Contaminants (soil vapor, free product, groundwater, etc.):	N/R
Removal of Materials (tanks and piping, etc.):	N/R
Reduction of Contaminants through Bioremediation/Phytoremediation:	N/R
Cleanup of Structures (removal/abatement of asbestos/lead, PCB caulk, other contaminated building materials, etc.):	N/R
Additional Cleanup/Treatment Technology(ies) Information:	N/R
Address of Data Source (URL if available):	N/R
Indicate Whether Engineering Controls are Required:	N
Cover Technologies (e.g., Capping) :	N/R
Security (e.g., Guard, Fence) :	N/R
Immobilization Process (e.g., Encapsulaton, In-Situ Solidification):	N/R
Engineering Barriers (e.g., Slurry Walls, Sheet):	N/R
Other :	N/R
Additional Engineering Controls Information:	N/R
Indicate Whether Engineering Controls are in Place:	N
ACRES Cleaned Up :	N/R
Number of Cleanup Jobs Leveraged :	N/R
Section 128(a) State/Tribal :	N/R
Multipurpose - Cost Share Amount :	N/R
Cleanup - Cost Share Amount :	N/R
RLF Loan - RLF Loan Amount :	N/R
RLF Loan - Cost Share Amount :	N/R
RLF Loan - Program income Amount :	N/R
Date RLF Loan Signed :	N/R
RLF Loan - Repayment Period :	N/R
RLF Loan - Interest Rate :	N/R
RLF Subgrant - RLF Subgrant Amount :	N/R
RLF Subgrant - Cost Share Amount :	N/R
RLF Subgrant - Program Income Amount:	N/R
Date RLF Subgrant Signed :	N/R

Map Id: 92
Direction: WNW
Distance: 0.673 mi., 3555 ft.
Elevation: 176 ft.
Relative: Lower

Site Name : FORMER BETHUNE LIBRARY | FORMER BETHUNE LIBRARY SITE | LA DR BETHUNE BRANCH LIBRARY
3665 SOUTH VERMONT AVENUE | 3665 S VERMONT AVE
LOS ANGELES | Los Angeles, CA 90007

Database(s) : [BROWNFIELDS-ACRES, ECHO, ENVIROSTOR - CA, FED BROWNFIELDS, FRS, HAZNET - CA, HIST FED BROWNFIELDS, HWG - CA, MANIFEST EPA, NFE - CA, RCRA_NONGEN, RCRA_SQG, VCP - CA] ***(cont.)***

Envirosite ID: 554523
EPA ID: CAD981987134

FED BROWNFIELDS ***(cont.)***

Cleanup Source of Funding :	N/R
Cleanup Name of Entity Providing Funds:	N/R
Cleanup Activity Funded :	N/R
Indicate whether Institutional Controls are Required:	N
Proprietary Controls (e.g., easements, covenants):	N/R
Informational Devices (e.g., state registries, deed notices):	N/R
Governmental Controls (e.g., zoning, building codes, land use restrictions):	N/R
Enforcement/Permit Tools (e.g., permits, consent decrees):	N/R

Additional Institutional Controls Information :

A Removal Action Work Plan (RAW) to remove soils with lead concentrations that exceed DTSC residential screening levels was prepared. The City of Los Angeles is responsible for obtaining regulatory agency oversight and to comply with public participation and CEQA requirements to finalize the RAW, prior to implementation. Based on discussions with City of Los Angeles, DTSC understands that it is working with the Regional Water Quality Control Board to finalize and implement the RAW. If the RAW is implemented, institutional controls are not anticipated.

Address of Data Sources (URL if available):	N/R
Indicate Whether Institutional Controls in Place:	N
Redevelopment Start Date :	N/R
Redevelopment Completion Date :	N/R
ReDev Source of Funding :	N/R
ReDev Activity Funded :	N/R
Number of Redevelopment Jobs Leveraged:	N/R
Redevelopment Land Use: Residential :	.4
Redevelopment Land Use: Greenspace :	N/R
Redevelopment Land Use: Industrial :	N/R
Redevelopment Land Use: Commercial :	.37
Predominant Past Use(s) Residential :	N/R
Predominant Past Use(s) Greenspace :	N/R
Predominant Past Use(s) Industrial :	N/R
Predominant Past Use(s) Commercial :	.77
Latitude :	34.021164
Longitude :	-118.291735

FRS

Facility Name :	FORMER BETHUNE LIBRARY
Facility Address :	3665 S. VERMONT ST., LOS ANGELES, CA 90007

Map Id: 92
Direction: WNW
Distance: 0.673 mi., 3555 ft.
Elevation: 176 ft.
Relative: Lower

Site Name : FORMER BETHUNE LIBRARY | FORMER BETHUNE LIBRARY SITE | LA DR BETHUNE BRANCH LIBRARY
3665 SOUTH VERMONT AVENUE | 3665 S VERMONT AVE
LOS ANGELES | Los Angeles, CA 90007

Database(s) : [BROWNFIELDS-ACRES, ECHO, ENVIROSTOR - CA, FED BROWNFIELDS, FRS, HAZNET - CA, HIST FED BROWNFIELDS, HWG - CA, MANIFEST EPA, NFE - CA, RCRA_NONGEN, RCRA_SQG, VCP - CA] ***(cont.)***

Envirosite ID: 554523
EPA ID: CAD981987134

FRS ***(cont.)***

County : LOS ANGELES

Site Details
Registry ID : 110070657045
FRS Facility URL : Click here for hyperlink provided by the agency.
Last Date in Agency List : 2024-05-20

Source Description

Source Description :

RCRAInfo is EPA's comprehensive information system that supports the Resource Conservation and Recovery Act (RCRA) of 1976 and the Hazardous and Solid Waste Amendments (HSWA) of 1984 through the tracking of events and activities related to facilities that generate, transport, and treat, store, or dispose of hazardous waste. RCRAInfo allows RCRA program staff to track the notification, permit, compliance, and corrective action activities required under RCRA. RCRAInfo also supports generation of the National Hazardous Waste Biennial Report. All generators and treatment, storage, and disposal facilities who handle hazardous waste are required to report to the EPA Administrator at least once every two years to support creation of the Biennial Report.

FRS Environmental Interest
Source and System ID : RCRAINFO - CAC003032363

Facility Name : FORMER BETHUNE LIBRARY SITE
Facility Address : 3665 SOUTH VERMONT AVENUE, LOS ANGELES, CA 90007
County : LOS ANGELES

Site Details
Registry ID : 110070441791
FRS Facility URL : Click here for hyperlink provided by the agency.
Last Date in Agency List : 2024-05-20

Source Description

Map Id: 92
Direction: WNW
Distance: 0.673 mi., 3555 ft.
Elevation: 176 ft.
Relative: Lower

Site Name : FORMER BETHUNE LIBRARY | FORMER BETHUNE LIBRARY SITE | LA DR BETHUNE BRANCH LIBRARY
3665 SOUTH VERMONT AVENUE | 3665 S VERMONT AVE
LOS ANGELES | Los Angeles, CA 90007

Database(s) : [BROWNFIELDS-ACRES, ECHO, ENVIROSTOR - CA, FED BROWNFIELDS, FRS, HAZNET - CA, HIST FED BROWNFIELDS, HWG - CA, MANIFEST EPA, NFE - CA, RCRA_NONGEN, RCRA_SQG, VCP - CA] ***(cont.)***

Envirosite ID: 554523
EPA ID: CAD981987134

FRS ***(cont.)***

Source Description :

ACRES stores information reported by EPA Brownfields grant recipients on brownfields properties assessed or cleaned up with grant funding as well as information on Targeted Brownfields Assessments performed by EPA Regions.

Source Description :

RCRAInfo is EPA's comprehensive information system that supports the Resource Conservation and Recovery Act (RCRA) of 1976 and the Hazardous and Solid Waste Amendments (HSWA) of 1984 through the tracking of events and activities related to facilities that generate, transport, and treat, store, or dispose of hazardous waste. RCRAInfo allows RCRA program staff to track the notification, permit, compliance, and corrective action activities required under RCRA. RCRAInfo also supports generation of the National Hazardous Waste Biennial Report. All generators and treatment, storage, and disposal facilities who handle hazardous waste are required to report to the EPA Administrator at least once every two years to support creation of the Biennial Report.

FRS Environmental Interest

Source and System ID :	ACRES - 239341 RCRAINFO - CAC002988046
Facility Name :	LA DR BETHUNE BRANCH LIBRARY
Facility Address :	3665 S VERMONT AVE, LOS ANGELES, CA 90007
County :	LOS ANGELES

Site Details

Registry ID :	110002766392
FRS Facility URL :	Click here for hyperlink provided by the agency.
Last Date in Agency List :	2024-05-20

Source Description

Source Description :

RCRAInfo is EPA's comprehensive information system that supports the Resource Conservation and Recovery Act (RCRA) of 1976 and the Hazardous and Solid Waste Amendments (HSWA) of 1984 through the tracking of events and activities related to facilities that generate, transport, and treat, store, or dispose of hazardous waste. RCRAInfo allows RCRA program staff to track the notification, permit, compliance, and corrective action activities required under RCRA. RCRAInfo also supports generation of the National Hazardous Waste Biennial Report. All generators and treatment, storage, and disposal facilities who handle hazardous waste are required to report to the EPA Administrator at least once every two years to support creation of the Biennial Report.

Map Id: 92
Direction: WNW
Distance: 0.673 mi., 3555 ft.
Elevation: 176 ft.
Relative: Lower

Site Name : FORMER BETHUNE LIBRARY | FORMER BETHUNE LIBRARY SITE | LA DR BETHUNE BRANCH LIBRARY
3665 SOUTH VERMONT AVENUE | 3665 S VERMONT AVE
LOS ANGELES | Los Angeles, CA 90007

Database(s) : [BROWNFIELDS-ACRES, ECHO, ENVIROSTOR - CA, FED BROWNFIELDS, FRS, HAZNET - CA, HIST FED BROWNFIELDS, HWG - CA, MANIFEST EPA, NFE - CA, RCRA_NONGEN, RCRA_SQG, VCP - CA] ***(cont.)***

Envirosite ID: 554523
EPA ID: CAD981987134

FRS ***(cont.)***

FRS Environmental Interest
Source and System ID : RCRAINFO - CAD981987134

HAZNET - CA

Facility Name : CITY OF L A GENERAL SERVICES
Facility Address : 3665 S VERMONT AVE, LOS ANGELES, CA 90007
County : LOS ANGELES

Site Details
Generator EPA ID : CAD981987134
Active : Inactive
Category : FEDERAL
Facility Types : N/R
Type : PERMANENT
Contact Name : N/R
Contact Phone : N/R
Facility Mailing Address : 419 S SPRING ST 12TH FLOOR, LOS ANGELES, CA 900130000
Latitude : 34.02142381
Longitude : -118.29159968
Agency Hyperlink : Click here for hyperlink provided by the agency.
Last Date in Agency List : 2021-07-08

Facility Name : CITY OF LOS ANGELES - GENERAL SERVICES
Facility Address : 3665 S VERMONT AVE, LOS ANGELES, CA 90007
County : LOS ANGELES

Site Details
Generator EPA ID : CAC002648371
Active : Inactive
Category : FEDERAL
Facility Types : N/R
Type : TEMPORARY
Contact Name : N/R
Contact Phone : N/R
Facility Mailing Address : 111 E 1ST ST RM 600, LOS ANGELES, CA 900120000
Latitude : 34.02142381
Longitude : -118.29159968
Agency Hyperlink : Click here for hyperlink provided by the agency.
Last Date in Agency List : 2021-07-08

Map Id: 92
Direction: WNW
Distance: 0.673 mi., 3555 ft.
Elevation: 176 ft.
Relative: Lower

Site Name : FORMER BETHUNE LIBRARY | FORMER BETHUNE LIBRARY SITE | LA DR BETHUNE BRANCH LIBRARY
3665 SOUTH VERMONT AVENUE | 3665 S VERMONT AVE
LOS ANGELES | Los Angeles, CA 90007

Database(s) : [BROWNFIELDS-ACRES, ECHO, ENVIROSTOR - CA, FED BROWNFIELDS, FRS, HAZNET - CA, HIST FED BROWNFIELDS, HWG - CA, MANIFEST EPA, NFE - CA, RCRA_NONGEN, RCRA_SQG, VCP - CA] ***(cont.)***

Envirosite ID: 554523
EPA ID: CAD981987134

HAZNET - CA ***(cont.)***

Waste Generator Details
State Waste : 2009: 151 - Asbestos containing waste, 8 tons to CAD009007626

Facility Name : FORMER BETHUNE LIBRARY
Facility Address : 3665 S. VERMONT ST., LOS ANGELES, CA 90007
County : LOS ANGELES

Site Details
Generator EPA ID : CAC003032363
Active : Inactive
Category : STATE
Facility Types : N/R
Type : TEMPORARY
Contact Name : N/R
Contact Phone : N/R
Facility Mailing Address : 448 S. HILL ST, STE. 1200, LOS ANGELES, CA 90013
Latitude : 34.02142381
Longitude : -118.29159968
Agency Hyperlink : Click here for hyperlink provided by the agency.
Last Date in Agency List : 2021-07-08

Waste Generator Details
State Waste : 2019: 132 - Aqueous solution with metals (< restricted levels and see 121), 0.02085 tons to CAT080013352
2019: 181 - Other inorganic solid waste, 0.07500 tons to NVT330010000

Facility Name : FORMER BETHUNE LIBRARY SITE
Facility Address : 3665 SOUTH VERMONT AVENUE, LOS ANGELES, CA 90007
County : LOS ANGELES

Site Details
Generator EPA ID : CAC002988046
Active : Inactive
Category : STATE
Facility Types : N/R
Type : TEMPORARY
Contact Name : N/R
Contact Phone : N/R
Facility Mailing Address : 448 SOUTH HILL STREET, SUITE 1200, LOS ANGELES, CA 90013
Latitude : 34.02142381

Map Id: 92
Direction: WNW
Distance: 0.673 mi., 3555 ft.
Elevation: 176 ft.
Relative: Lower

Site Name : FORMER BETHUNE LIBRARY | FORMER BETHUNE LIBRARY SITE | LA DR BETHUNE BRANCH LIBRARY
3665 SOUTH VERMONT AVENUE | 3665 S VERMONT AVE
LOS ANGELES | Los Angeles, CA 90007

Database(s) : [BROWNFIELDS-ACRES, ECHO, ENVIROSTOR - CA, FED BROWNFIELDS, FRS, HAZNET - CA, HIST FED BROWNFIELDS, HWG - CA, MANIFEST EPA, NFE - CA, RCRA_NONGEN, RCRA_SQG, VCP - CA] ***(cont.)***

Envirosite ID: 554523
EPA ID: CAD981987134

HAZNET - CA ***(cont.)***

Longitude :	-118.29159968
Agency Hyperlink :	Click here for hyperlink provided by the agency.
Last Date in Agency List :	2021-07-08

Waste Generator Details

State Waste :	2018: 611 - Contaminated soil from site clean-up, 0.37500 tons to CAD028409019

HIST FED BROWNFIELDS

Facility Name :	Former Bethune Library Site
Facility Address :	3665 South Vermont Avenue, LOS ANGELES, CA 90007

Site Details

ACRES Property ID :	239341
Property Size (acres) :	.77
Local Property Number(s) :	5040-030-905
Ownership Entity :	Government
Current Owner :	Community Redevelopment Agency of Los Angeles (CRA/LA), successor for the former Community Redevelop
Did Ownership Change :	N
SFLLP fact into the ownership :	N/R
Latitude :	34.021164
Longitude :	-118.291735
Horizontal Collection Method :	N/R
Source Map Scale :	N/R
Reference Point :	N/R
Horizontal Reference Datum :	N/R

Description/History :

The former Bethune Library is located at 3665 South Vermont Avenue, Los Angeles, California (the site). Additional historical addresses associated with the site property include 3669, 3671, 3675, 3677, 3679, 3681, 3683, 3685 and 3689 South Vermont Avenue. Historical addresses in the southern portion of the site also included 1111 and 1101 West 37th Street. The Community Redevelopment Agency of Los Angeles (CRA/LA) took ownership of the property in 2012 from the City of Los Angeles (City) and the City is evaluating property reuse options. Reportedly, the library was constructed at the site in 1973, and subsequently demolished in 2009 or 2010. The site is currently vacant and undeveloped. Other historical operations between the 1920s and 1973 included gasoline station, used car lot, battery repair facility, printing shop, plumbing contractor, and fast food restaurant.

Map Id: 92
Direction: WNW
Distance: 0.673 mi., 3555 ft.
Elevation: 176 ft.
Relative: Lower

Site Name : FORMER BETHUNE LIBRARY | FORMER BETHUNE LIBRARY SITE | LA DR BETHUNE BRANCH LIBRARY
3665 SOUTH VERMONT AVENUE | 3665 S VERMONT AVE
LOS ANGELES | Los Angeles, CA 90007

Database(s) : [BROWNFIELDS-ACRES, ECHO, ENVIROSTOR - CA, FED BROWNFIELDS, FRS, HAZNET - CA, HIST FED BROWNFIELDS, HWG - CA, MANIFEST EPA, NFE - CA, RCRA_NONGEN, RCRA_SQG, VCP - CA] ***(cont.)***

Envirosite ID: 554523
EPA ID: CAD981987134

HIST FED BROWNFIELDS ***(cont.)***

Last Date in Agency List :	2023-10-03

Additional Details

Past Use: Greenspace (acres) :	N/R
Past Use: Residential (acres) :	N/R
Past Use: Commercial (acres) :	.77
Past Use: Industrial (acres) :	N/R
Past Use: Multistory (acres) :	N/R
Cleanup Required :	Y
Contaminants Found: Controlled Substances:	N/R
Contaminants Found: Petroleum :	N/R
Contaminants Found: Asbestos :	N/R
Contaminants Found: Lead :	Y
Contaminants Found: PAHs :	N/R
Contaminants Found: PCBs :	N/R
Contaminants Found: VOCs :	Y
Contaminants Found: Selenium :	N/R
Contaminants Found: Iron :	N/R
Contaminants Found: Arsenic :	N/R
Contaminants Found: Cadmium :	N/R
Contaminants Found: Chromium :	N/R
Contaminants Found: Copper :	N/R
Contaminants Found: Mercury :	N/R
Contaminants Found: Nickel :	N/R
Contaminants Found: Pesticides :	N/R
Contaminants Found: SVOCs :	N/R
Contaminants Found: Other Metals :	N/R
Contaminants Found: Other :	N/R
Contaminants Found: Other (Descr) :	N/R
Contaminants Found: Unknown :	N/R
Contaminants Found: None :	N/R
Contaminants Cleaned Up: Controlled Substances:	N/R
Contaminants Cleaned Up: Petroleum :	N/R
Contaminants Cleaned Up: Asbestos :	N/R
Contaminants Cleaned Up: Lead :	N/R
Contaminants Cleaned Up: PAHs :	N/R
Contaminants Cleaned Up: PCBs :	N/R
Contaminants Cleaned Up: VOCs :	N/R
Contaminants Cleaned Up: Selenium :	N/R
Contaminants Cleaned Up: Iron :	N/R
Contaminants Cleaned Up: Arsenic :	N/R
Contaminants Cleaned Up: Cadmium :	N/R
Contaminants Cleaned Up: Chromium :	N/R
Contaminants Cleaned Up: Copper :	N/R

Map Id: 92
Direction: WNW
Distance: 0.673 mi., 3555 ft.
Elevation: 176 ft.
Relative: Lower

Site Name : FORMER BETHUNE LIBRARY | FORMER BETHUNE LIBRARY SITE | LA DR BETHUNE BRANCH LIBRARY
3665 SOUTH VERMONT AVENUE | 3665 S VERMONT AVE
LOS ANGELES | Los Angeles, CA 90007

Database(s) : [BROWNFIELDS-ACRES, ECHO, ENVIROSTOR - CA, FED BROWNFIELDS, FRS, HAZNET - CA, HIST FED BROWNFIELDS, HWG - CA, MANIFEST EPA, NFE - CA, RCRA_NONGEN, RCRA_SQG, VCP - CA] ***(cont.)***

Envirosite ID: 554523
EPA ID: CAD981987134

HIST FED BROWNFIELDS ***(cont.)***

Contaminants Cleaned Up: Mercury :	N/R
Contaminants Cleaned Up: Nickel :	N/R
Contaminants Cleaned Up: Pesticides :	N/R
Contaminants Cleaned Up: SVOCs :	N/R
Contaminants Cleaned Up: Other Metals:	N/R
Contaminants Cleaned Up: Other :	N/R
Contaminants Cleaned Up: Other (Descr):	N/R
Contaminants Cleaned Up: Unknown :	N/R
Contaminants Cleaned Up: None :	N/R
Media Affected: Air :	N/R
Media Affected: Sediments :	N/R
Media Affected: Soil :	Y
Media Affected: Drinking Water :	N/R
Media Affected: Ground Water :	N/R
Media Affected: Surface Water :	N/R
Media Affected: Bldg Materials :	N/R
Media Affected: Indoor Air :	N/R
Media Affected: Unknown :	N/R
Media Cleaned Up: Air :	N/R
Media Cleaned Up: Sediments :	N/R
Media Cleaned Up: Soil :	N/R
Media Cleaned Up: Drinking Water :	N/R
Media Cleaned Up: Ground Water :	N/R
Media Cleaned Up: Surface Water :	N/R
Media Cleaned Up: Bldg Materials :	N/R
Media Cleaned Up: Indoor Air :	N/R
Media Cleaned Up: Unknown :	N/R
ST/Tribal Prg ID Number :	N/R
Further Action/Cleanup :	N/R
Enrollment ST/Tribal Prg :	N/R
Institutional Ctrl (ICs) Req? :	N
IC Category: Proprietary Controls :	N/R
IC Category: Informational Devices :	N/R
IC Category: Governmental Controls :	N/R
IC Category: Enforcement/Permit Tools:	N/R
ICs in Place? :	N
Date ICs in Place :	N/R
Future Use: Greenspace :	N/R
Future Use: Residential :	.4
Future Use: Commercial :	.37
Future Use: Industrial :	N/R
Future Use: Multistory (acres) :	N/R

Map Id: 92
Direction: WNW
Distance: 0.673 mi., 3555 ft.
Elevation: 176 ft.
Relative: Lower

Site Name : FORMER BETHUNE LIBRARY | FORMER BETHUNE LIBRARY SITE | LA DR BETHUNE BRANCH LIBRARY
3665 SOUTH VERMONT AVENUE | 3665 S VERMONT AVE
LOS ANGELES | Los Angeles, CA 90007

Database(s) : [BROWNFIELDS-ACRES, ECHO, ENVIROSTOR - CA, FED BROWNFIELDS, FRS, HAZNET - CA, HIST FED BROWNFIELDS, HWG - CA, MANIFEST EPA, NFE - CA, RCRA_NONGEN, RCRA_SQG, VCP - CA] ***(cont.)***

Envirosite ID: 554523
EPA ID: CAD981987134

HIST FED BROWNFIELDS ***(cont.)***

Assessment Details

Cooperative Agreement Number :	99T29601
Type of Brownfields Grant :	Assessment
Type of Funding :	Hazardous & Petroleum
Grant Recipient Name :	California Department of Toxic Substance Control
IC Data Address :	Click here for hyperlink provided by the agency.
Redevelopment Completion Date :	N/R
Cleanup Start Date :	N/R
Cleanup Completion Date :	N/R
Redevelopment Start Date :	N/R
Number of Cleanup and Redev Jobs :	N/R
Acreage and Greenspace Created :	N/R
Photographs are Available :	N
Video is Available :	N
Accomplishment Counted :	Y
Assessment Phase :	N/R
Assessment Start Date :	2018-03-08
Assessment Completion Date :	2019-01-30
Amount of Assessment Funding :	90000
Source of Assessment Funding :	N/R
Entity Providing Assessment Funds :	EPA
Source of Cleanup Funding :	N/R
Entity Providing Cleanup Funds :	N/R
Amount of Cleanup Funding :	N/R
Source of Redevelopment Funding :	N/R
Entity Prvding Redevelopment Funds :	N/R
Amount of Redevelopment Funding :	N/R

Cooperative Agreement Number :	99T29601
Type of Brownfields Grant :	Assessment
Type of Funding :	Hazardous & Petroleum
Grant Recipient Name :	California Department of Toxic Substance Control
IC Data Address :	Click here for hyperlink provided by the agency.
Redevelopment Completion Date :	N/R
Cleanup Start Date :	N/R
Cleanup Completion Date :	N/R
Redevelopment Start Date :	N/R
Number of Cleanup and Redev Jobs :	N/R
Acreage and Greenspace Created :	N/R
Photographs are Available :	N
Video is Available :	N
Accomplishment Counted :	N
Assessment Phase :	N/R
Assessment Start Date :	2019-03-18
Assessment Completion Date :	2019-06-26
Amount of Assessment Funding :	50000
Source of Assessment Funding :	N/R

Map Id: 92
Direction: WNW
Distance: 0.673 mi., 3555 ft.
Elevation: 176 ft.
Relative: Lower

Site Name : FORMER BETHUNE LIBRARY | FORMER BETHUNE LIBRARY SITE | LA DR BETHUNE BRANCH LIBRARY
3665 SOUTH VERMONT AVENUE | 3665 S VERMONT AVE
LOS ANGELES | Los Angeles, CA 90007

Database(s) : [BROWNFIELDS-ACRES, ECHO, ENVIROSTOR - CA, FED BROWNFIELDS, FRS, HAZNET - CA, HIST FED BROWNFIELDS, HWG - CA, MANIFEST EPA, NFE - CA, RCRA_NONGEN, RCRA_SQG, VCP - CA] ***(cont.)***

Envirosite ID: 554523
EPA ID: CAD981987134

HIST FED BROWNFIELDS ***(cont.)***

Entity Providing Assessment Funds :	EPA
Source of Cleanup Funding :	N/R
Entity Providing Cleanup Funds :	N/R
Amount of Cleanup Funding :	N/R
Source of Redevelopment Funding :	N/R
Entity Prvding Redevelopment Funds :	N/R
Amount of Redevelopment Funding :	N/R

HWG - CA

Facility Name :	CITY OF L A GENERAL SERVICES
Facility Address :	3665 S VERMONT AVE, LOS ANGELES, CA 90007
County :	LOS ANGELES
EPA ID :	CAD981987134
Status :	Inactive
Category :	FEDERAL
Type :	PERMANENT
Facility Type :	N/R
Mailing Address :	419 S SPRING ST 12TH FLOOR, LOS ANGELES, CA 900130000
Owner Name :	CITY OF L A DEPT OF GEN SRVCS
Owner Address :	419 S SPRING ST 12TH FLOOR, LOS ANGELES, CA 900130000
Operator Name :	SHARI KUROKI MGMT ANALYST
Operator Address :	419 S SPRING ST 12TH FLOOR, LOS ANGELES, CA 900130000
Latitude :	34.021505
Longitude :	-118.291458
Facility Name :	CITY OF LOS ANGELES - GENERAL SERVICES
Facility Address :	3665 S VERMONT AVE, LOS ANGELES, CA 90007
County :	LOS ANGELES
EPA ID :	CAC002648371
Status :	Inactive
Category :	FEDERAL
Type :	TEMPORARY
Facility Type :	N/R
Mailing Address :	111 E 1ST ST RM 600, LOS ANGELES, CA 900120000
Owner Name :	CITY OF LA GENERAL SERVICES
Owner Address :	111 E 1ST ST ROOM 600, LOS ANGELES, CA 900120000
Operator Name :	EMMANUEL AMESI, MGMT. ANALYST II
Operator Address :	111 E IST STREET RM #600, LOS ANGELES, CA 900120000
Latitude :	34.021464
Longitude :	-118.291528

Map Id: 92
Direction: WNW
Distance: 0.673 mi., 3555 ft.
Elevation: 176 ft.
Relative: Lower

Site Name : FORMER BETHUNE LIBRARY | FORMER BETHUNE LIBRARY SITE | LA DR BETHUNE BRANCH LIBRARY
3665 SOUTH VERMONT AVENUE | 3665 S VERMONT AVE
LOS ANGELES | Los Angeles, CA 90007

Database(s) : [BROWNFIELDS-ACRES, ECHO, ENVIROSTOR - CA, FED BROWNFIELDS, FRS, HAZNET - CA, HIST FED BROWNFIELDS, HWG - CA, MANIFEST EPA, NFE - CA, RCRA_NONGEN, RCRA_SQG, VCP - CA] ***(cont.)***

Envirosite ID: 554523
EPA ID: CAD981987134

HWG - CA ***(cont.)***

Facility Name :	FORMER BETHUNE LIBRARY
Facility Address :	3665 S. VERMONT ST., LOS ANGELES, CA 90007
County :	LOS ANGELES
EPA ID :	CAC003032363
Status :	Inactive
Category :	STATE
Type :	TEMPORARY
Facility Type :	N/R
Mailing Address :	448 S. HILL ST, STE. 1200, LOS ANGELES, CA 90013
Owner Name :	CRA/LA, A DESIGNATED LOCAL AUTHORIT
Owner Address :	448 S. HILL ST, STE. 1200, LOS ANGELES, CA 90013
Operator Name :	DAN KAHN
Operator Address :	448 S. HILL ST, STE. 1200, LOS ANGELES, CA 90013
Latitude :	34.021424
Longitude :	-118.2916

Facility Name :	FORMER BETHUNE LIBRARY SITE
Facility Address :	3665 SOUTH VERMONT AVENUE, LOS ANGELES, CA 90007
County :	LOS ANGELES
EPA ID :	CAC002988046
Status :	Inactive
Category :	STATE
Type :	TEMPORARY
Facility Type :	N/R
Mailing Address :	448 SOUTH HILL STREET, SUITE 1200, LOS ANGELES, CA 90013
Owner Name :	COMMUNITY REDEVELOPMENT AGENCY LA
Owner Address :	448 SOUTH HILL STREET, SUITE 1200, LOS ANGELES, CA 90013
Operator Name :	DAN KAHN
Operator Address :	448 SOUTH HILL STREET, SUITE 1200, LOS ANGELES, CA 90013
Latitude :	34.021424
Longitude :	-118.2916

MANIFEST EPA

Manifest Details

Manifest Number :	013706710FLE
Shipped Date :	2019-09-27
Updated Date :	2019-10-23
Received Date :	2019-10-03
Status :	Signed
Generator ID :	CAC003032363
Generator Name :	CRA/LA A DEISNGATED LOCAL AUTHOIRTY
Generator Address :	3665 S. VERMONT AVE., LOS ANGELES, CA 90007

Map Id: 92
Direction: WNW
Distance: 0.673 mi., 3555 ft.
Elevation: 176 ft.
Relative: Lower

Site Name : FORMER BETHUNE LIBRARY | FORMER BETHUNE LIBRARY SITE | LA DR BETHUNE BRANCH LIBRARY
3665 SOUTH VERMONT AVENUE | 3665 S VERMONT AVE
LOS ANGELES | Los Angeles, CA 90007

Database(s) : [BROWNFIELDS-ACRES, ECHO, ENVIROSTOR - CA, FED BROWNFIELDS, FRS, HAZNET - CA, HIST FED BROWNFIELDS, HWG - CA, MANIFEST EPA, NFE - CA, RCRA_NONGEN, RCRA_SQG, VCP - CA] ***(cont.)***

Envirosite ID: 554523
EPA ID: CAD981987134

MANIFEST EPA ***(cont.)***

Generator Mailing :	448 S. HILL ST. STE. 1200, LOS ANGELES, CA 90013
Generator Contact :	N/R
Destination ID :	CAT080013352
Destination Name :	WORLD OIL RECYCLING
Destination Mailing :	2000 2000 N. ALAMEDA STREET CA90222 CA037US 2000, COMPTON, CA 90222
Destination Address :	2000 2000 N. ALAMEDA STREET, COMPTON, CA 90222-0000
Destination Contact :	N/R
Submission Type :	DataImage5Copy
Origin Type :	Service
Manifest Residue :	N
Rejection :	N
Last Date in Agency List :	2024-02-14

Waste Details

Waste Line Number :	1
Is DOT Hazardous :	N
DOT ID Number :	N/R
DOT Information :	N/R
Non Waste Description :	NON-RCRA HAZARDOUS WASTE, LIQUID (DECON WATER WITH LEAD)
Quantity :	5 Gallons
Quantity Tons, Acute, Non-Acute :	0.020850709, 0, 0.020850709
Quantity Kg, Acute, Non-Acute :	0, 18.912218
Quantity Tons, Haz, Non-Haz :	0, 0.020850709
Quantity Kg, Haz, Non-Haz :	0, 18.912218
Management Method :	H039 - OTHER RECOVERY OR RECLAMATION FOR REUSE
Is EPA Waste :	N
Federal Code :	N/R
State Code :	CA - 132

Manifest Details

Manifest Number :	013706709FLE
Shipped Date :	2019-09-21
Updated Date :	2019-10-17
Received Date :	2019-10-09
Status :	Signed
Generator ID :	CAC003032363
Generator Name :	FORMER BETHUNE LIBRARY
Generator Address :	3665 S. VERMONT ST., LOS ANGELES, CA 90007
Generator Mailing :	448 S. HILL ST, STE. 1200, LOS ANGELES, CA 90013
Generator Contact :	N/R
Destination ID :	NVT330010000
Destination Name :	US ECOLOGY NEVADA, INC
Destination Mailing :	PO BOX 578, BEATTY, NV 89003

Map Id: 92
Direction: WNW
Distance: 0.673 mi., 3555 ft.
Elevation: 176 ft.
Relative: Lower

Site Name : FORMER BETHUNE LIBRARY | FORMER BETHUNE LIBRARY SITE | LA DR BETHUNE BRANCH LIBRARY
3665 SOUTH VERMONT AVENUE | 3665 S VERMONT AVE
LOS ANGELES | Los Angeles, CA 90007

Database(s) : [BROWNFIELDS-ACRES, ECHO, ENVIROSTOR - CA, FED BROWNFIELDS, FRS, HAZNET - CA, HIST FED BROWNFIELDS, HWG - CA, MANIFEST EPA, NFE - CA, RCRA_NONGEN, RCRA_SQG, VCP - CA] ***(cont.)***

Envirosite ID: 554523
EPA ID: CAD981987134

MANIFEST EPA ***(cont.)***

Destination Address :	HWY 95 11 MI S OF BEATTY, BEATTY, NV 89003
Destination Contact :	N/R
Submission Type :	DataImage5Copy
Origin Type :	Service
Manifest Residue :	N
Rejection :	N
Last Date in Agency List :	2024-02-14

Waste Details

Waste Line Number :	1
Is DOT Hazardous :	N
DOT ID Number :	N/R
DOT Information :	N/R
Non Waste Description :	SOIL IMPACTED WITH LEAD
Quantity :	150 Pounds
Quantity Tons, Acute, Non-Acute :	0.075, 0, 0.075
Quantity Kg, Acute, Non-Acute :	0, 68.02725
Quantity Tons, Haz, Non-Haz :	0, 0.075
Quantity Kg, Haz, Non-Haz :	0, 68.02725
Management Method :	H132 - LANDFILL (WITH PRIOR TREATMENT AND/OR STABILIZATION)
Is EPA Waste :	N
Federal Code :	N/R
State Code :	CA - 181

NFE - CA

Facility Name :	FORMER BETHUNE LIBRARY
Facility Address :	3665 SOUTH VERMONT AVENUE, LOS ANGELES, 90007
County :	LOS ANGELES
Cleanup Date :	2019-06-28
Cleanup Status :	INACTIVE - ACTION REQUIRED
Envirostor ID :	60002702
Program Type :	VOLUNTARY CLEANUP
Site Code :	900294, 9003PP
Site Type :	VOLUNTARY CLEANUP
Project Manager :	TRISS CHESNEY
Supervisor :	YOLANDA GARZA
Office :	SOUTHERN CALIFORNIA SCHOOLS & BROWNFIELDS OUTREACH
Census Tract :	6037222600
CalEnviroScreen Percentile Score :	86-90%
School District :	N/R
Public Participation Specialist :	N/R
National Priorities List :	NO
Acres :	0.77 ACRES

Map Id: 92
Direction: WNW
Distance: 0.673 mi., 3555 ft.
Elevation: 176 ft.
Relative: Lower

Site Name : FORMER BETHUNE LIBRARY | FORMER BETHUNE LIBRARY SITE | LA DR BETHUNE BRANCH LIBRARY
3665 SOUTH VERMONT AVENUE | 3665 S VERMONT AVE
LOS ANGELES | Los Angeles, CA 90007

Database(s) : [BROWNFIELDS-ACRES, ECHO, ENVIROSTOR - CA, FED BROWNFIELDS, FRS, HAZNET - CA, HIST FED BROWNFIELDS, HWG - CA, MANIFEST EPA, NFE - CA, RCRA_NONGEN, RCRA_SQG, VCP - CA] ***(cont.)***

Envirosite ID: 554523
EPA ID: CAD981987134

NFE - CA ***(cont.)***

APN :	5040-030-905, 5040030905
Cleanup Oversight Agencies :	DTSC - SITE CLEANUP PROGRAM - LEAD AGENCY
Special Program :	N/R
Funding :	EPA GRANT
Assembly District :	, 59
Senate District :	, 30
Past Use(s) That Caused Contamination:	FUEL - VEHICLE STORAGE/ REFUELING, RETAIL - SERVICE STATION, VEHICLE MAINTENANCE
Potential Contaminants of Concern :	BENZENE, LEAD
Potential Media Affected :	SOIL, SOIL VAPOR
Latitude :	34.021164
Longitude :	-118.291735
Last Date in Agency List :	2020-10-09

RCRA_NONGEN

Facility Name :	FORMER BETHUNE LIBRARY
Facility Address :	3665 S. VERMONT ST., LOS ANGELES, CA 90007
County :	LOS ANGELES
Date Form Received by Agency :	2019-09-04
EPA ID :	CAC003032363
Mailing Address :	448 S. HILL ST, STE. 1200, LOS ANGELES, CA 90013
Contact :	DAN KAHN
Contact Address :	448 S. HILL ST, STE. 1200, LOS ANGELES, CA 90013
Contact Country :	N/R
Contact Telephone :	213-277-6783
Contact Email :	DKAHN@CRALA.ORG
EPA Region :	09
Land Type :	Not Reported
Source Type :	Implementer
Classification :	Not a generator, verified
Description :	Not a generator, verified
Last Date in Agency List :	2024-03-19

Owner/Operator Summary

Owner/Operator Name :	CRA/LA, A DESIGNATED LOCAL AUTHORIT
Owner/Operator Address :	448 S. HILL ST, STE. 1200, LOS ANGELES, CA 90013
Owner/Operator Country :	N/R
Owner/Operator Telephone :	213-277-6783
Owner/Operator Email :	N/R
Owner/Operator Fax :	N/R
Legal Status :	Other land type

Map Id: 92
Direction: WNW
Distance: 0.673 mi., 3555 ft.
Elevation: 176 ft.
Relative: Lower

Site Name : FORMER BETHUNE LIBRARY | FORMER BETHUNE LIBRARY SITE | LA DR BETHUNE BRANCH LIBRARY
3665 SOUTH VERMONT AVENUE | 3665 S VERMONT AVE
LOS ANGELES | Los Angeles, CA 90007

Database(s) : [BROWNFIELDS-ACRES, ECHO, ENVIROSTOR - CA, FED BROWNFIELDS, FRS, HAZNET - CA, HIST FED BROWNFIELDS, HWG - CA, MANIFEST EPA, NFE - CA, RCRA_NONGEN, RCRA_SQG, VCP - CA] ***(cont.)***

Envirosite ID: 554523
EPA ID: CAD981987134

RCRA_NONGEN ***(cont.)***

Owner/Operator Type :	Owner
Owner/Operator Start Date :	N/R
Owner/Operator End Date :	N/R
Owner/Operator Name :	DAN KAHN
Owner/Operator Address :	448 S. HILL ST, STE. 1200, LOS ANGELES, CA 90013
Owner/Operator Country :	N/R
Owner/Operator Telephone :	213-277-6783
Owner/Operator Email :	N/R
Owner/Operator Fax :	N/R
Legal Status :	Other land type
Owner/Operator Type :	Operator
Owner/Operator Start Date :	N/R
Owner/Operator End Date :	N/R

Handler Activities Summary

U.S. Importer of Hazardous Waste :	N
Mixed Waste (Haz. and Radioactive) :	N/R
Recycler of Hazardous Waste :	N
Transporter of Hazardous Waste :	N
Treater, Storer or Disposer of HW :	N
Underground Injection Activity :	N
On-site Burner Exemption :	N
Furnace Exemption :	N
Used Oil Fuel Burner :	N
Used Oil Processor :	N
Used Oil Refiner :	N
Used Oil Fuel Marketer to Burner :	N
Used Oil Specification Marketer :	N
Used Oil Transfer Facility :	N
Used Oil Transporter :	N

Notices of Violations Summary

Regulation Violated :	N
Facility Name :	FORMER BETHUNE LIBRARY SITE
Facility Address :	3665 SOUTH VERMONT AVENUE, LOS ANGELES, CA 90007
County :	LOS ANGELES
Date Form Received by Agency :	2018-11-06
EPA ID :	CAC002988046

Map Id: 92
Direction: WNW
Distance: 0.673 mi., 3555 ft.
Elevation: 176 ft.
Relative: Lower

Site Name : FORMER BETHUNE LIBRARY | FORMER BETHUNE LIBRARY SITE | LA DR BETHUNE BRANCH LIBRARY
3665 SOUTH VERMONT AVENUE | 3665 S VERMONT AVE
LOS ANGELES | Los Angeles, CA 90007

Database(s) : [BROWNFIELDS-ACRES, ECHO, ENVIROSTOR - CA, FED BROWNFIELDS, FRS, HAZNET - CA, HIST FED BROWNFIELDS, HWG - CA, MANIFEST EPA, NFE - CA, RCRA_NONGEN, RCRA_SQG, VCP - CA] ***(cont.)***

Envirosite ID: 554523
EPA ID: CAD981987134

RCRA_NONGEN ***(cont.)***

Mailing Address :	448 SOUTH HILL STREET, SUITE 1200, LOS ANGELES, CA 90013
Contact :	DAN KAHN
Contact Address :	448 SOUTH HILL STREET, SUITE 1200, LOS ANGELES, CA 90013
Contact Country :	N/R
Contact Telephone :	213-277-6783
Contact Email :	DKAHN@CRALA.ORG
EPA Region :	09
Land Type :	Not Reported
Source Type :	Implementer
Classification :	Not a generator, verified
Description :	Not a generator, verified
Last Date in Agency List :	2024-03-19

Owner/Operator Summary

Owner/Operator Name :	COMMUNITY REDEVELOPMENT AGENCY LA
Owner/Operator Address :	448 SOUTH HILL STREET, SUITE 1200, LOS ANGELES, CA 90013
Owner/Operator Country :	N/R
Owner/Operator Telephone :	213-277-6783
Owner/Operator Email :	N/R
Owner/Operator Fax :	N/R
Legal Status :	Other land type
Owner/Operator Type :	Owner
Owner/Operator Start Date :	N/R
Owner/Operator End Date :	N/R

Owner/Operator Name :	DAN KAHN
Owner/Operator Address :	448 SOUTH HILL STREET, SUITE 1200, LOS ANGELES, CA 90013
Owner/Operator Country :	N/R
Owner/Operator Telephone :	213-277-6783
Owner/Operator Email :	N/R
Owner/Operator Fax :	N/R
Legal Status :	Other land type
Owner/Operator Type :	Operator
Owner/Operator Start Date :	N/R
Owner/Operator End Date :	N/R

Handler Activities Summary

U.S. Importer of Hazardous Waste :	N
Mixed Waste (Haz. and Radioactive) :	N
Recycler of Hazardous Waste :	N
Transporter of Hazardous Waste :	N
Treater, Storer or Disposer of HW :	N
Underground Injection Activity :	N

Map Id: 92
Direction: WNW
Distance: 0.673 mi., 3555 ft.
Elevation: 176 ft.
Relative: Lower

Site Name : FORMER BETHUNE LIBRARY | FORMER BETHUNE LIBRARY SITE | LA DR BETHUNE BRANCH LIBRARY
3665 SOUTH VERMONT AVENUE | 3665 S VERMONT AVE
LOS ANGELES | Los Angeles, CA 90007

Database(s) : [BROWNFIELDS-ACRES, ECHO, ENVIROSTOR - CA, FED BROWNFIELDS, FRS, HAZNET - CA, HIST FED BROWNFIELDS, HWG - CA, MANIFEST EPA, NFE - CA, RCRA_NONGEN, RCRA_SQG, VCP - CA] ***(cont.)***

Envirosite ID: 554523
EPA ID: CAD981987134

RCRA_NONGEN ***(cont.)***

On-site Burner Exemption :	N
Furnace Exemption :	N
Used Oil Fuel Burner :	N
Used Oil Processor :	N
Used Oil Refiner :	N
Used Oil Fuel Marketer to Burner :	N
Used Oil Specification Marketer :	N
Used Oil Transfer Facility :	N
Used Oil Transporter :	N

Notices of Violations Summary

Regulation Violated :	N

RCRA_SQG

Facility Name :	LA DR BETHUNE BRANCH LIBRARY
Facility Address :	3665 S VERMONT AVE, LOS ANGELES, CA 90007
County :	LOS ANGELES
Date Form Received by Agency :	1987-03-24
EPA ID :	CAD981987134
Mailing Address :	200 N MAIN RM EIGHTH HUNDREDCH, LOS ANGELES, CA 90012
Contact :	ENVIRONMENTAL MANAGER
Contact Address :	3665 S VERMONT AVE, LOS ANGELES, CA 90007
Contact Country :	US
Contact Telephone :	213-485-7527
Contact Email :	N/R
EPA Region :	09
Land Type :	Other land type
Source Type :	Notification
Classification :	Small Quantity Generator
Description :	Handlers that generate more than 100 and less than 1000 kilograms of hazardous waste during any calendar month and accumulate less than 6000 kg of hazardous waste at any time; or generate 100 kg or less of hazardous waste during any calendar month, and accumulate more than 1000 kg of hazardous waste at any time.
Last Date in Agency List :	2024-03-19

Owner/Operator Summary

Owner/Operator Name :	CITY OF LOS ANGELES
Owner/Operator Address :	NOT REQUIRED, NOT REQUIRED, ME 99999

Map Id: 92
Direction: WNW
Distance: 0.673 mi., 3555 ft.
Elevation: 176 ft.
Relative: Lower

Site Name : FORMER BETHUNE LIBRARY | FORMER BETHUNE LIBRARY SITE | LA DR BETHUNE BRANCH LIBRARY
3665 SOUTH VERMONT AVENUE | 3665 S VERMONT AVE
LOS ANGELES | Los Angeles, CA 90007

Database(s) : [BROWNFIELDS-ACRES, ECHO, ENVIROSTOR - CA, FED BROWNFIELDS, FRS, HAZNET - CA, HIST FED BROWNFIELDS, HWG - CA, MANIFEST EPA, NFE - CA, RCRA_NONGEN, RCRA_SQG, VCP - CA] ***(cont.)***

Envirosite ID: 554523
EPA ID: CAD981987134

RCRA_SQG ***(cont.)***

Owner/Operator Country :	N/R
Owner/Operator Telephone :	415-555-1212
Owner/Operator Email :	N/R
Owner/Operator Fax :	N/R
Legal Status :	Municipal
Owner/Operator Type :	Owner
Owner/Operator Start Date :	N/R
Owner/Operator End Date :	N/R

Owner/Operator Name :	NOT REQUIRED
Owner/Operator Address :	NOT REQUIRED, NOT REQUIRED, ME 99999
Owner/Operator Country :	N/R
Owner/Operator Telephone :	415-555-1212
Owner/Operator Email :	N/R
Owner/Operator Fax :	N/R
Legal Status :	Municipal
Owner/Operator Type :	Operator
Owner/Operator Start Date :	N/R
Owner/Operator End Date :	N/R

Handler Activities Summary

U.S. Importer of Hazardous Waste :	N
Mixed Waste (Haz. and Radioactive) :	N
Recycler of Hazardous Waste :	N
Transporter of Hazardous Waste :	N
Treater, Storer or Disposer of HW :	N
Underground Injection Activity :	N
On-site Burner Exemption :	N
Furnace Exemption :	N
Used Oil Fuel Burner :	N
Used Oil Processor :	N
Used Oil Refiner :	N
Used Oil Fuel Marketer to Burner :	N
Used Oil Specification Marketer :	N
Used Oil Transfer Facility :	N
Used Oil Transporter :	N

Notices of Violations Summary

Regulation Violated :	N

VCP - CA

Facility Name :	Former Bethune Library

Map Id: 92
Direction: WNW
Distance: 0.673 mi., 3555 ft.
Elevation: 176 ft.
Relative: Lower

Site Name : FORMER BETHUNE LIBRARY | FORMER BETHUNE LIBRARY SITE | LA DR BETHUNE BRANCH LIBRARY
3665 SOUTH VERMONT AVENUE | 3665 S VERMONT AVE
LOS ANGELES | Los Angeles, CA 90007

Database(s) : [BROWNFIELDS-ACRES, ECHO, ENVIROSTOR - CA, FED BROWNFIELDS, FRS, HAZNET - CA, HIST FED BROWNFIELDS, HWG - CA, MANIFEST EPA, NFE - CA, RCRA_NONGEN, RCRA_SQG, VCP - CA] ***(cont.)***

Envirosite ID: 554523
EPA ID: CAD981987134

VCP - CA ***(cont.)***

Facility Address :	3665 South Vermont Avenue, Los Angeles, CA 90007
County :	LOS ANGELES
Cleanup Date :	2020-12-08
Cleanup Status :	Refer: Local Agency
Site Type :	Voluntary Cleanup
Site Type Detailed :	Voluntary Agreement
Acreage :	0.77
APN :	5040-030-905, 5040030905
National Priorities List :	NO
Regulatory Agencies Involved :	DTSC - Site Cleanup Program
Lead Agency :	DTSC - Site Cleanup Program
Project Manager :	Triss Chesney
Supervisor :	* Yolanda Garza
Office :	Southern California Schools & Brownfields Outreach
Envirostor ID :	60002702
Site Code :	9003PP
Assembly :	57
Senate :	28
Congressional District :	37
Special Program :	N/R
Past Uses :	FUEL - VEHICLE STORAGE/ REFUELING, RETAIL - SERVICE STATION, VEHICLE MAINTENANCE
Potential COC :	Benzene; Lead
Confirmed COC :	Benzene; Lead
Potential Media Affected :	Soil; Soil Vapor
Restricted Use :	NO
Site Management Req :	N/R
Funding :	EPA Grant
Latitude :	34.021164
Longitude :	-118.291735
Agency Hyperlink :	Click here for hyperlink provided by the agency.
Last Date in Agency List :	2024-05-21

Map Id: 93
Direction: ENE
Distance: 0.777 mi., 4105 ft.
Elevation: 206 ft.
Relative: Higher

Site Name : 410 E. 32ND STREET & 317 E. 33RD STREET | 410 E. 32ND STREET & 410 E. 32ND STREET & 317 E. 33RD STREET
LOS ANGELES, CA 90011

Database(s) : [CALEPA SITES - CA, CORTESE - CA, ENVIROSTOR - CA, RESPONSE - CA]

Envirosite ID: 981728
EPA ID: N/R

CALEPA SITES - CA

Facility Name :	410 E. 32ND STREET &
Facility Address :	410 E. 32ND STREET & 317 E. 33RD STREET, LOS ANGELES, 90011
Site ID :	605819
EI ID :	60002760
EI Description :	State Response
Latitude :	34.018444
Longitude :	-118.267957
Agency Hyperlink :	Click here for hyperlink provided by the agency.
Last Date in Agency List :	2023-07-21

CORTESE - CA

Facility Name :	410 E. 32ND STREET & 317 E. 33RD STREET
Facility Address :	410 E. 32ND STREET & 317 E. 33RD STREET, LOS ANGELES, 90011
County :	LOS ANGELES
Cleanup Date :	2018-12-06
Cleanup Status :	ACTIVE
Envirostor ID :	60002760
Program Type :	STATE RESPONSE
Site Code :	401862
Site Type :	State Response
Site Type Detailed :	State Response or NPL
Project Manager :	Angela Turner
Project Name :	410 E. 32nd Street & 317 E. 33rd Street
Press Contact :	N/R
School District :	N/R
Supervisor :	Scarlett Zhai
Office :	Southern California Schools & Brownfields Outreach
Public Participation Specialist :	N/R
National Priorities List :	NO
Acres :	0.37
APN :	5120-017-002, 5120-017-030, 5120-017-901, 5120017002, 5120017030, 5120017901
Cleanup Oversight Agencies :	N/R
Regulatory Agencies Involved :	SMBRP
Lead Agency :	SMBRP
Special Program :	N/R
Funding :	Responsible Party
Assembly District :	57
Senate District :	28
Past Use(s) That Caused Contamination:	DEGREASING FACILITY, OIL/WATER SEPARATORS
Potential Contaminants of Concern :	30022, 30027
Potential Media Affected :	SOIL, SV
Confirmed Contaminants of Concern :	30022,30027
CalEnviroScreen Score :	95-100%
Census Tract :	N/R
Restricted Use :	NO
Latitude :	34.018444
Longitude :	-118.267957

Map Id: 93
Direction: ENE
Distance: 0.777 mi., 4105 ft.
Elevation: 206 ft.
Relative: Higher

Site Name : 410 E. 32ND STREET & 317 E. 33RD STREET | 410 E. 32ND STREET & 410 E. 32ND STREET & 317 E. 33RD STREET
LOS ANGELES, CA 90011

Database(s) : [CALEPA SITES - CA, CORTESE - CA, ENVIROSTOR - CA, RESPONSE - CA] ***(cont.)***

Envirosite ID: 981728
EPA ID: N/R

CORTESE - CA ***(cont.)***

Last Date in Agency List : 2024-03-27

Alias Details

Alias : 401862
Alias Type : Project Code (Site Code)

Alias : 5120-017-002
Alias Type : APN

Alias : 5120-017-030
Alias Type : APN

Alias : 5120-017-901
Alias Type : APN

Alias : 5120017002
Alias Type : APN

Alias : 5120017030
Alias Type : APN

Alias : 5120017901
Alias Type : APN

Alias : 60002760
Alias Type : Envirostor ID Number

Completed Activities

Details for this site have been truncated due to the large number of available details for this site within this dataset. For the complete details for this site, contact your Envirosite account representative for a complimentary site report containing all of the details available.

Completed Date : 2022-02-10
Area Name : PROJECT WIDE
Sub Area Name : N/R
Document Type : Correspondence
Comments : Reporting requirement revision

Map Id: 93
Direction: ENE
Distance: 0.777 mi., 4105 ft.
Elevation: 206 ft.
Relative: Higher

Site Name : 410 E. 32ND STREET & 317 E. 33RD STREET | 410 E. 32ND STREET & 410 E. 32ND STREET & 317 E. 33RD STREET
LOS ANGELES, CA 90011

Database(s) : [CALEPA SITES - CA, CORTESE - CA, ENVIROSTOR - CA, RESPONSE - CA] ***(cont.)***

Envirosite ID: 981728
EPA ID: N/R

CORTESE - CA ***(cont.)***

Completed Date :	2022-01-06
Area Name :	PROJECT WIDE
Sub Area Name :	N/R
Document Type :	Monitoring Report
Comments :	N/R

Completed Date :	2021-12-21
Area Name :	PROJECT WIDE
Sub Area Name :	N/R
Document Type :	Monitoring Report
Comments :	DTSC has no comments requiring revision to the document

Completed Date :	2021-12-15
Area Name :	PROJECT WIDE
Sub Area Name :	N/R
Document Type :	Monitoring Report
Comments :	DTSC has no comments requiring revision to the document

Completed Date :	2021-12-09
Area Name :	PROJECT WIDE
Sub Area Name :	N/R
Document Type :	Community Profile
Comments :	The document will be reopened if necessary due to responses to RAW public noticing when it occurs

Completed Date :	2021-12-09
Area Name :	PROJECT WIDE
Sub Area Name :	N/R
Document Type :	Site Characterization Workplan
Comments :	N/R

Completed Date :	2021-12-01
Area Name :	PROJECT WIDE
Sub Area Name :	N/R
Document Type :	Monitoring Report
Comments :	DTSC has no comments requiring revision to the document

Completed Date :	2021-11-16
Area Name :	PROJECT WIDE
Sub Area Name :	N/R
Document Type :	Monitoring Report
Comments :	DTSC has no comments requiring revision of the document

Map Id: 93
Direction: ENE
Distance: 0.777 mi., 4105 ft.
Elevation: 206 ft.
Relative: Higher

Site Name : 410 E. 32ND STREET & 317 E. 33RD STREET | 410 E. 32ND STREET & 410 E. 32ND STREET & 317 E. 33RD STREET
LOS ANGELES, CA 90011

Database(s) : [CALEPA SITES - CA, CORTESE - CA, ENVIROSTOR - CA, RESPONSE - CA] ***(cont.)***

Envirosite ID: 981728
EPA ID: N/R

CORTESE - CA ***(cont.)***

Completed Date : 2021-11-16
Area Name : PROJECT WIDE
Sub Area Name : N/R
Document Type : Monitoring Report
Comments : DTSC has no comments requiring revision to the document

Completed Date : 2021-11-09
Area Name : PROJECT WIDE
Sub Area Name : N/R
Document Type : Annual Oversight Cost Estimate
Comments : .

Completed Date : 2021-09-29
Area Name : PROJECT WIDE
Sub Area Name : N/R
Document Type : Monitoring Report
Comments : report is accepted

Completed Date : 2021-09-15
Area Name : PROJECT WIDE
Sub Area Name : N/R
Document Type : Monitoring Report
Comments : no exceptions noted

Completed Date : 2021-08-23
Area Name : PROJECT WIDE
Sub Area Name : N/R
Document Type : Other Report

Comments : Submitted by neighboring facility, not commented on by DTSC. Included in record for completeness of data set.

Completed Date : 2021-08-16
Area Name : PROJECT WIDE
Sub Area Name : N/R
Document Type : Monitoring Report
Comments : no exceptions noted

Completed Date : 2021-07-12
Area Name : PROJECT WIDE
Sub Area Name : N/R
Document Type : Monitoring Report
Comments : No comments from technical staff

Map Id: 93
Direction: ENE
Distance: 0.777 mi., 4105 ft.
Elevation: 206 ft.
Relative: Higher

Site Name : 410 E. 32ND STREET & 317 E. 33RD STREET | 410 E. 32ND STREET & 410 E. 32ND STREET & 317 E. 33RD STREET
LOS ANGELES, CA 90011

Database(s) : [CALEPA SITES - CA, CORTESE - CA, ENVIROSTOR - CA, RESPONSE - CA] ***(cont.)***

Envirosite ID: 981728
EPA ID: N/R

CORTESE - CA ***(cont.)***

Completed Date : 2021-06-30
Area Name : PROJECT WIDE
Sub Area Name : N/R
Document Type : Project Management
Comments : fiscal year is complete

Completed Date : 2021-06-14
Area Name : PROJECT WIDE
Sub Area Name : N/R
Document Type : Monitoring Report
Comments : ESPO, GSB, AND HERO have no comment on the report

Completed Date : 2021-05-19
Area Name : PROJECT WIDE
Sub Area Name : N/R
Document Type : Monitoring Report
Comments : no exceptions noted

Completed Date : 2021-04-28
Area Name : PROJECT WIDE
Sub Area Name : N/R
Document Type : Risk Assessment Report
Comments : N/R

Completed Date : 2021-04-19
Area Name : PROJECT WIDE
Sub Area Name : N/R
Document Type : Monitoring Report
Comments : N/R

Completed Date : 2021-04-19
Area Name : PROJECT WIDE
Sub Area Name : N/R
Document Type : Site Characterization Workplan
Comments : N/R

Completed Date : 2021-03-23
Area Name : PROJECT WIDE
Sub Area Name : N/R
Document Type : Monitoring Report
Comments : N/R

Completed Date : 2021-02-16
Area Name : PROJECT WIDE
Sub Area Name : N/R

Map Id: 93
Direction: ENE
Distance: 0.777 mi., 4105 ft.
Elevation: 206 ft.
Relative: Higher

Site Name : 410 E. 32ND STREET & 317 E. 33RD STREET | 410 E. 32ND STREET & 410 E. 32ND STREET & 317 E. 33RD STREET
LOS ANGELES, CA 90011

Database(s) : [CALEPA SITES - CA, CORTESE - CA, ENVIROSTOR - CA, RESPONSE - CA] ***(cont.)***

Envirosite ID: 981728
EPA ID: N/R

CORTESE - CA ***(cont.)***

Document Type : Monitoring Report
Comments : dtsc has no comments

Completed Date : 2021-01-08
Area Name : PROJECT WIDE
Sub Area Name : N/R
Document Type : Monitoring Report
Comments : ESPO reviewed and has no comments

Completed Date : 2020-12-23
Area Name : PROJECT WIDE
Sub Area Name : N/R
Document Type : Fieldwork
Comments : sampling performed under DTSC oversight

Completed Date : 2020-12-16
Area Name : PROJECT WIDE
Sub Area Name : N/R
Document Type : Monitoring Report
Comments : N/R

Completed Date : 2020-11-18
Area Name : PROJECT WIDE
Sub Area Name : N/R
Document Type : Monitoring Report
Comments : N/R

Completed Date : 2020-10-20
Area Name : PROJECT WIDE
Sub Area Name : N/R
Document Type : Monitoring Report
Comments : no exceptions noted

Completed Date : 2020-10-07
Area Name : PROJECT WIDE
Sub Area Name : N/R
Document Type : Other Report
Comments : technical staff have no comments, no exceptions noted

Completed Date : 2020-09-14
Area Name : PROJECT WIDE
Sub Area Name : N/R
Document Type : Remedial Investigation Report
Comments : N/R

Map Id: 93
Direction: ENE
Distance: 0.777 mi., 4105 ft.
Elevation: 206 ft.
Relative: Higher

Site Name : 410 E. 32ND STREET & 317 E. 33RD STREET | 410 E. 32ND STREET & 410 E. 32ND STREET & 317 E. 33RD STREET
LOS ANGELES, CA 90011

Database(s) : [CALEPA SITES - CA, CORTESE - CA, ENVIROSTOR - CA, RESPONSE - CA] ***(cont.)***

Envirosite ID: 981728
EPA ID: N/R

CORTESE - CA ***(cont.)***

Future Activites

Due Date :	N/R
Area Name :	N/R
Sub Area Name :	N/R
Document Type :	N/R

Scheduled Activities

Due Date :	N/R
Revised Date :	N/R
Area Name :	N/R
Sub Area Name :	N/R
Document Type :	N/R

ENVIROSTOR - CA

Facility Name :	410 E. 32nd Street & 317 E. 33rd Street
Facility Address :	410 E. 32nd Street & 317 E. 33rd Street, LOS ANGELES, CA 90011
County :	LOS ANGELES

Site Details

Cleanup Date :	2018-12-06
Cleanup Status :	Active
Site Type :	State Response
Site Type Detailed :	State Response or NPL
Acreage :	0.37
APN :	5120-017-002, 5120-017-030, 5120-017-901, 5120017002, 5120017030, 5120017901
National Priorities List :	NO
Regulatory Agencies Involved :	DTSC - Site Cleanup Program
Lead Agency :	DTSC - Site Cleanup Program
Project Manager :	Angela Turner
Supervisor :	Scarlett Zhai
Office :	Southern California Schools & Brownfields Outreach
Envirostor ID :	60002760
Site Code :	401862
Assembly :	57
Senate :	28
Congressional District :	37
Special Program :	N/R
Past Uses :	DEGREASING FACILITY, OIL/WATER SEPARATORS
Potential COC :	Trichloroethylene (TCE); Tetrachloroethylene (PCE)
Confirmed COC :	Trichloroethylene (TCE); Tetrachloroethylene (PCE)
Potential Media Affected :	Soil Vapor; Soil
Restricted Use :	NO
Site Management Req :	N/R
Funding :	Responsible Party
Latitude :	34.018444
Longitude :	-118.267957

Map Id: 93
Direction: ENE
Distance: 0.777 mi., 4105 ft.
Elevation: 206 ft.
Relative: Higher

Site Name : 410 E. 32ND STREET & 317 E. 33RD STREET | 410 E. 32ND STREET & 410 E. 32ND STREET & 317 E. 33RD STREET
LOS ANGELES, CA 90011

Database(s) : [CALEPA SITES - CA, CORTESE - CA, ENVIROSTOR - CA, RESPONSE - CA] ***(cont.)***

Envirosite ID: 981728
EPA ID: N/R

ENVIROSTOR - CA ***(cont.)***

Agency Hyperlink :	Click here for hyperlink provided by the agency.
Last Date in Agency List :	2024-05-21
Alias :	APN - 5120-017-002 APN - 5120-017-030 APN - 5120-017-901 APN - 5120017002 APN - 5120017030 APN - 5120017901 Envirostor ID Number - 60002760 Project Code (Site Code) - 401862

Completed Activities

Details for this site have been truncated due to the large number of available details for this site within this dataset. For the complete details for this site, contact your Envirosite account representative for a complimentary site report containing all of the details available.

Completed Date :	2024-05-06
Area Name :	PROJECT WIDE
Sub Area Name :	N/R
Document Type :	Site Characterization Report
Comments :	N/R

Completed Date :	2024-03-25
Area Name :	PROJECT WIDE
Sub Area Name :	N/R
Document Type :	Monitoring Report
Comments :	N/R

Completed Date :	2024-02-06
Area Name :	PROJECT WIDE
Sub Area Name :	N/R
Document Type :	Monitoring Report
Comments :	N/R

Completed Date :	2024-02-05
Area Name :	PROJECT WIDE
Sub Area Name :	N/R
Document Type :	Operation and Maintenance Report
Comments :	N/R

Completed Date :	2023-12-15
Area Name :	PROJECT WIDE
Sub Area Name :	N/R

Map Id: 93
Direction: ENE
Distance: 0.777 mi., 4105 ft.
Elevation: 206 ft.
Relative: Higher

Site Name : 410 E. 32ND STREET & 317 E. 33RD STREET | 410 E. 32ND STREET & 410 E. 32ND STREET & 317 E. 33RD STREET
LOS ANGELES, CA 90011

Database(s) : [CALEPA SITES - CA, CORTESE - CA, ENVIROSTOR - CA, RESPONSE - CA] ***(cont.)***

Envirosite ID: 981728
EPA ID: N/R

ENVIROSTOR - CA ***(cont.)***

Document Type : Monitoring Report
Comments : December 2023 status update, all activities proceeding as scheduled

Completed Date : 2023-12-05
Area Name : PROJECT WIDE
Sub Area Name : N/R
Document Type : Operation and Maintenance Report
Comments : N/R

Completed Date : 2023-11-29
Area Name : PROJECT WIDE
Sub Area Name : N/R
Document Type : Site Characterization Report
Comments : N/R

Completed Date : 2023-11-20
Area Name : PROJECT WIDE
Sub Area Name : N/R
Document Type : Monitoring Report

Comments : Rebound testing underway, regular reporting occurring as scheduled, all requirements being met.

Completed Date : 2023-11-02
Area Name : PROJECT WIDE
Sub Area Name : N/R
Document Type : Site Characterization Report
Comments : N/R

Completed Date : 2023-10-13
Area Name : PROJECT WIDE
Sub Area Name : N/R
Document Type : Correspondence

Comments : Rebound test underway, next round of sampling to be conducted 10/16/2023. DTSC has no comments requiring revision to the status update.

RESPONSE - CA

Facility Name : 410 E. 32nd Street & 317 E. 33rd Street
Facility Address : 410 E. 32nd Street & 317 E. 33rd Street, LOS ANGELES, CA 90011
County : LOS ANGELES

Map Id: 93
Direction: ENE
Distance: 0.777 mi., 4105 ft.
Elevation: 206 ft.
Relative: Higher

Site Name : 410 E. 32ND STREET & 317 E. 33RD STREET | 410 E. 32ND STREET & 410 E. 32ND STREET & 317 E. 33RD STREET
LOS ANGELES, CA 90011

Database(s) : [CALEPA SITES - CA, CORTESE - CA, ENVIROSTOR - CA, RESPONSE - CA] ***(cont.)***

Envirosite ID: 981728
EPA ID: N/R

RESPONSE - CA ***(cont.)***

Cleanup Date :	2018-12-06
Cleanup Status :	Active
Site Type :	State Response
Site Type Detailed :	State Response or NPL
Acreage :	0.37
APN :	5120-017-002, 5120-017-030, 5120-017-901, 5120017002, 5120017030, 5120017901
National Priorities List :	NO
Regulatory Agencies Involved :	DTSC - Site Cleanup Program
Lead Agency :	DTSC - Site Cleanup Program
Project Manager :	Angela Turner
Supervisor :	Scarlett Zhai
Office :	Southern California Schools & Brownfields Outreach
Envirostor ID :	60002760
Site Code :	401862
Assembly :	57
Senate :	28
Congressional District :	37
Special Program :	N/R
Past Uses :	DEGREASING FACILITY, OIL/WATER SEPARATORS
Potential COC :	Trichloroethylene (TCE); Tetrachloroethylene (PCE)
Confirmed COC :	Trichloroethylene (TCE); Tetrachloroethylene (PCE)
Potential Media Affected :	Soil; Soil Vapor
Restricted Use :	NO
Site Management Req :	N/R
Funding :	Responsible Party
Latitude :	34.01844379
Longitude :	-118.26795723
Agency Hyperlink :	Click here for hyperlink provided by the agency.
Last Date in Agency List :	2024-05-21

Map Id: 94
Direction: ENE
Distance: 0.794 mi., 4192 ft.
Elevation: 208 ft.
Relative: Higher

Site Name : CRES #18, SITE 3 5640006 | CRES #18 | CRES #18, SITE 3 564
3109, 3113, 3115, 3119, 3121 SOUTH MAPLE AVENUE, AND 305 EAST 32ND STREET | 3109
LOS ANGELES | Los Angeles, CA 90011

Database(s) : [CALEPA SITES - CA, ENVIROSTOR - CA, FRS, SCH - CA]

Envirosite ID: 672760
EPA ID: N/R

CALEPA SITES - CA

Facility Name :	CRES #18, SITE 3 564

Map Id: 94
Direction: ENE
Distance: 0.794 mi., 4192 ft.
Elevation: 208 ft.
Relative: Higher

Site Name : CRES #18, SITE 3 5640006 | CRES #18 | CRES #18, SITE 3 564
3109, 3113, 3115, 3119, 3121 SOUTH MAPLE AVENUE, AND 305 EAST 32ND STREET | 3109
LOS ANGELES | Los Angeles, CA 90011

Database(s) : [CALEPA SITES - CA, ENVIROSTOR - CA, FRS, SCH - CA] ***(cont.)***

Envirosite ID: 672760
EPA ID: N/R

CALEPA SITES - CA ***(cont.)***

Facility Address : 3109, 3113, 3115, 3119, 3121 SOUTH MAPLE AVENUE, AND 305 EAST 32ND STREET, LOS ANGELES, 90011

Site ID : 606845
EI ID : 60000080
EI Description : School Cleanup
Latitude : 34.019500
Longitude : -118.268600
Agency Hyperlink : Click here for hyperlink provided by the agency.
Last Date in Agency List : 2023-07-21

Site ID : 336489
EI ID : 60000080
EI Description : School Cleanup
Latitude : 34.019500
Longitude : -118.268600
Agency Hyperlink : Click here for hyperlink provided by the agency.
Last Date in Agency List : 2022-01-07

ENVIROSTOR - CA

Facility Name : CRES #18, SITE 3 5640006

Facility Address : 3109, 3113, 3115, 3119, 3121 South Maple Avenue, and 305 East 32nd Street, Los Angeles, CA 90011

County : LOS ANGELES

Site Details
Cleanup Date : 2009-05-06
Cleanup Status : Certified
Site Type : School Cleanup
Site Type Detailed : School
Acreage : 2.43
APN : 5120-002-013, 5120-002-014, 5120-002-015, 5120-002-016, 5120-002-017
National Priorities List : NO
Regulatory Agencies Involved : DTSC - Site Cleanup Program
Lead Agency : DTSC - Site Cleanup Program
Project Manager : N/R
Supervisor : Javier Hinojosa
Office : Southern California Schools & Brownfields Outreach
Envirostor ID : 60000080
Site Code : 304492
Assembly : 57
Senate : 28
Congressional District : 37
Special Program : N/R

Map Id: 94
Direction: ENE
Distance: 0.794 mi., 4192 ft.
Elevation: 208 ft.
Relative: Higher

Site Name : CRES #18, SITE 3 5640006 | CRES #18 | CRES #18, SITE 3 564
3109, 3113, 3115, 3119, 3121 SOUTH MAPLE AVENUE, AND 305 EAST 32ND STREET | 3109
LOS ANGELES | Los Angeles, CA 90011

Database(s) : [CALEPA SITES - CA, ENVIROSTOR - CA, FRS, SCH - CA] ***(cont.)***

Envirosite ID: 672760
EPA ID: N/R

ENVIROSTOR - CA ***(cont.)***

Past Uses :	* MISCELLANEOUS REPAIR SERVICES
Potential COC :	TPH-gas; Polychlorinated biphenyls (PCBs)
Confirmed COC :	Polychlorinated biphenyls (PCBs)-NO; TPH-gas-NO
Potential Media Affected :	Soil
Restricted Use :	NO
Site Management Req :	N/R
Funding :	School District
Latitude :	34.0195
Longitude :	-118.2686
Agency Hyperlink :	Click here for hyperlink provided by the agency.
Last Date in Agency List :	2024-05-21

Alias :
APN - 5120-002-013
APN - 5120-002-014
APN - 5120-002-015
APN - 5120-002-016
APN - 5120-002-017
Alternate Name - LAUSD-PRPSD CRES #18 5640006
EPA (FRS #) - 110033616530
Envirostor ID Number - 60000080
Project Code (Site Code) - 304492

Completed Activities

Details for this site have been truncated due to the large number of available details for this site within this dataset. For the complete details for this site, contact your Envirosite account representative for a complimentary site report containing all of the details available.

Completed Date :	2009-10-29
Area Name :	PROJECT WIDE
Sub Area Name :	N/R
Document Type :	Cost Recovery Closeout Memo
Comments :	Sent CRU to cost recovery.

Completed Date :	2009-05-06
Area Name :	PROJECT WIDE
Sub Area Name :	N/R
Document Type :	Certification
Comments :	N/R

Completed Date :	2007-07-20
Area Name :	PROJECT WIDE
Sub Area Name :	N/R
Document Type :	Removal Action Completion Report
Comments :	RACR approved on 7/20/2007

Map Id: 94
Direction: ENE
Distance: 0.794 mi., 4192 ft.
Elevation: 208 ft.
Relative: Higher

Site Name : CRES #18, SITE 3 5640006 | CRES #18 | CRES #18, SITE 3 564
3109, 3113, 3115, 3119, 3121 SOUTH MAPLE AVENUE, AND 305 EAST 32ND STREET | 3109
LOS ANGELES | Los Angeles, CA 90011

Database(s) : [CALEPA SITES - CA, ENVIROSTOR - CA, FRS, SCH - CA] ***(cont.)***

Envirosite ID: 672760
EPA ID: N/R

ENVIROSTOR - CA ***(cont.)***

Completed Date :	2007-02-02
Area Name :	PROJECT WIDE
Sub Area Name :	N/R
Document Type :	Removal Action Workplan
Comments :	public comment period 02/08/2007 to 03/12/2007.
Completed Date :	2007-01-12
Area Name :	PROJECT WIDE
Sub Area Name :	N/R
Document Type :	Supplemental Site Investigation Report
Comments :	N/R
Completed Date :	2006-11-06
Area Name :	PROJECT WIDE
Sub Area Name :	N/R
Document Type :	Supplemental Site Investigation Report
Comments :	N/R
Completed Date :	2006-03-16
Area Name :	PROJECT WIDE
Sub Area Name :	N/R
Document Type :	Supplemental Site Investigation Workplan
Comments :	SSI to delineate metals and TPH impacted soil. Fieldwork completed. SSI report in preparation
Completed Date :	2005-12-21
Area Name :	PROJECT WIDE
Sub Area Name :	N/R
Document Type :	Preliminary Endangerment Assessment Report
Comments :	approval letter sent 12/21/2005
Completed Date :	2005-04-04
Area Name :	PROJECT WIDE
Sub Area Name :	N/R
Document Type :	Site Inspections/Visit (Non LUR)
Comments :	N/R
Completed Date :	2005-02-11
Area Name :	PROJECT WIDE
Sub Area Name :	N/R
Document Type :	Preliminary Endangerment Assessment Workplan
Comments :	accepted.

Map Id: 94
Direction: ENE
Distance: 0.794 mi., 4192 ft.
Elevation: 208 ft.
Relative: Higher

Site Name : CRES #18, SITE 3 5640006 | CRES #18 | CRES #18, SITE 3 564
3109, 3113, 3115, 3119, 3121 SOUTH MAPLE AVENUE, AND 305 EAST 32ND STREET | 3109
LOS ANGELES | Los Angeles, CA 90011

Database(s) : [CALEPA SITES - CA, ENVIROSTOR - CA, FRS, SCH - CA] ***(cont.)***

Envirosite ID: 672760
EPA ID: N/R

FRS

Facility Name :	CRES #18
Facility Address :	3109, LOS ANGELES, CA 90011
County :	LOS ANGELES

Site Details

Registry ID :	110033616530
FRS Facility URL :	Click here for hyperlink provided by the agency.
Last Date in Agency List :	2024-05-20

Source Description

Source Description :

DTSC EnviroStor is an online search and Geographic Information System (GIS) tool for identifying sites that have known contamination or sites for which there may be reasons to investigate further. The EnviroStor database includes the following site types: Federal Superfund sites (National Priorities List (NPL)); State Response, including Military Facilities and State Superfund; Voluntary Cleanup; and School sites.

FRS Environmental Interest

Source and System ID :	CA-ENVIROSTOR - 60000080

SCH - CA

Facility Name :	CRES #18, SITE 3 5640006
Facility Address :	3109, 3113, 3115, 3119, 3121 SOUTH MAPLE AVENUE, AND 305 EAST 32ND STREET, LOS ANGELES, 90011
County :	LOS ANGELES
Status Date :	2009-05-06
Status :	CERTIFIED
Envirostor ID :	60000080
School District :	LOS ANGELES UNIFIED
Program Type :	SCHOOL CLEANUP
Site Code :	304492
CalEnviroScreen Score :	95-100%
Latitude :	34.0195
Longitude :	-118.2686
Last Date in Agency List :	2024-04-05

Map Id: 95
Direction: NNW
Distance: 0.842 mi., 4445 ft.
Elevation: 192 ft.
Relative: Higher

Site Name : ORTHOPEDIC HOSPITAL MAGNET HIGH SCHOOL
WEST ADAMS BOULEVARD/SOUTH GRAND AVENUE
LOS ANGELES | Los Angeles, CA 90007
Database(s) : [ENVIROSTOR - CA, FRS, SCH - CA]

Envirosite ID: 249352
EPA ID: N/R

ENVIROSTOR - CA

Facility Name :	ORTHOPEDIC HOSPITAL MAGNET HIGH SCHOOL
Facility Address :	West Adams Boulevard/South Grand Avenue, Los Angeles, CA 90007
County :	LOS ANGELES

Site Details

Cleanup Date :	2003-05-30
Cleanup Status :	Certified
Site Type :	School Cleanup
Site Type Detailed :	School
Acreage :	4.15
APN :	NONE SPECIFIED
National Priorities List :	NO
Regulatory Agencies Involved :	DTSC - Site Cleanup Program
Lead Agency :	DTSC - Site Cleanup Program
Project Manager :	N/R
Supervisor :	Javier Hinojosa
Office :	Southern California Schools & Brownfields Outreach
Envirostor ID :	19230002
Site Code :	304196
Assembly :	57
Senate :	28
Congressional District :	37
Special Program :	N/R
Past Uses :	* MANU - APPAREL & OTHER TEXTILE PRODUCTS
Potential COC :	Lead; Polynuclear aromatic hydrocarbons (PAHs)
Confirmed COC :	Lead; Polynuclear aromatic hydrocarbons (PAHs)
Potential Media Affected :	Soil
Restricted Use :	NO
Site Management Req :	N/R
Funding :	School District
Latitude :	34.029058
Longitude :	-118.270897
Agency Hyperlink :	Click here for hyperlink provided by the agency.
Last Date in Agency List :	2024-05-21

Alias :
Alternate Name - LA USD-ORTHOPEDIC HOSPITAL MAGNET HS/CDE
Alternate Name - LOS ANGELES UNIFIED SCHOOL DISTRICT
Alternate Name - ORTHOPAEDIC HOSPITAL MAGNET HIGH SCHOOL
EPA (FRS #) - 110033607121
Envirostor ID Number - 19230002
Project Code (Site Code) - 304196

Completed Activities

Completed Date :	2003-05-30
Area Name :	PROJECT WIDE
Sub Area Name :	N/R
Document Type :	Cost Recovery Closeout Memo
Comments :	N/R

Map Id: 95
Direction: NNW
Distance: 0.842 mi., 4445 ft.
Elevation: 192 ft.
Relative: Higher

Site Name : ORTHOPEDIC HOSPITAL MAGNET HIGH SCHOOL
WEST ADAMS BOULEVARD/SOUTH GRAND AVENUE
LOS ANGELES | Los Angeles, CA 90007

Database(s) : [ENVIROSTOR - CA, FRS, SCH - CA] ***(cont.)***

Envirosite ID: 249352
EPA ID: N/R

ENVIROSTOR - CA ***(cont.)***

Completed Date :	2003-05-29
Area Name :	PROJECT WIDE
Sub Area Name :	N/R
Document Type :	Removal Action Completion Report
Comments :	N/R

Completed Date :	2003-05-29
Area Name :	PROJECT WIDE
Sub Area Name :	N/R
Document Type :	Certification
Comments :	N/R

Completed Date :	2001-12-27
Area Name :	PROJECT WIDE
Sub Area Name :	N/R
Document Type :	CEQA - Initial Study/ Neg. Declaration
Comments :	N/R

Completed Date :	2001-12-27
Area Name :	PROJECT WIDE
Sub Area Name :	N/R
Document Type :	Removal Action Workplan
Comments :	N/R

Completed Date :	2001-11-19
Area Name :	PROJECT WIDE
Sub Area Name :	N/R
Document Type :	Preliminary Endangerment Assessment Report
Comments :	N/R

Completed Date :	2000-10-26
Area Name :	PROJECT WIDE
Sub Area Name :	N/R
Document Type :	Preliminary Endangerment Assessment Workplan
Comments :	N/R

Completed Date :	2000-02-10
Area Name :	PROJECT WIDE
Sub Area Name :	N/R
Document Type :	Environmental Oversight Agreement
Comments :	N/R

FRS

Facility Name :	ORTHOPEDIC HOSPITAL MAGNET HIGH SCHOOL
Facility Address :	WEST ADAMS BOULEVARD/SOUTH GRAND AVENUE, LOS ANGELES, CA 90007
County :	LOS ANGELES

Map Id: 95
Direction: NNW
Distance: 0.842 mi., 4445 ft.
Elevation: 192 ft.
Relative: Higher

Site Name : ORTHOPEDIC HOSPITAL MAGNET HIGH SCHOOL
WEST ADAMS BOULEVARD/SOUTH GRAND AVENUE
LOS ANGELES | Los Angeles, CA 90007

Database(s) : [ENVIROSTOR - CA, FRS, SCH - CA] ***(cont.)***

Envirosite ID: 249352
EPA ID: N/R

FRS ***(cont.)***

Site Details

Registry ID :	110033607121
FRS Facility URL :	Click here for hyperlink provided by the agency.
Last Date in Agency List :	2024-05-20

Source Description

Source Description :

DTSC EnviroStor is an online search and Geographic Information System (GIS) tool for identifying sites that have known contamination or sites for which there may be reasons to investigate further. The EnviroStor database includes the following site types: Federal Superfund sites (National Priorities List (NPL)); State Response, including Military Facilities and State Superfund; Voluntary Cleanup; and School sites.

FRS Environmental Interest

Source and System ID :	CA-ENVIROSTOR - 19230002

SCH - CA

Facility Name :	ORTHOPEDIC HOSPITAL MAGNET HIGH SCHOOL
Facility Address :	WEST ADAMS BOULEVARD/SOUTH GRAND AVENUE, LOS ANGELES, 90007
County :	LOS ANGELES
Status Date :	2003-05-30
Status :	CERTIFIED
Envirostor ID :	19230002
School District :	LOS ANGELES UNIFIED
Program Type :	SCHOOL CLEANUP
Site Code :	304196
CalEnviroScreen Score :	90-95%
Latitude :	34.029058
Longitude :	-118.270897
Last Date in Agency List :	2024-04-05

Map Id: 96
Direction: ESE
Distance: 0.860 mi., 4543 ft.
Elevation: 195 ft.
Relative: Higher

Site Name : JEFFERSON NEW ELEM SCH NO. 1 ADDITION | JEFFERSON NEW ELEM S
416-460 MARTIN LUTHER KING JR. BOULEVARD
LOS ANGELES | Los Angeles, CA

Database(s) : [CALEPA SITES - CA, ENVIROSTOR - CA, SCH - CA]

Envirosite ID: 271049
EPA ID: N/R

CALEPA SITES - CA

Facility Name :	JEFFERSON NEW ELEM S
Facility Address :	416-460 MARTIN LUTHER KING JR. BOULEVARD, LOS ANGELES, 90011-5619
Site ID :	608055
EI ID :	19820100
EI Description :	School Investigation
Latitude :	34.010866
Longitude :	-118.267330
Agency Hyperlink :	Click here for hyperlink provided by the agency.
Last Date in Agency List :	2023-07-21

Site ID :	371216
EI ID :	19820100
EI Description :	School Investigation
Latitude :	34.010866
Longitude :	-118.267330
Agency Hyperlink :	Click here for hyperlink provided by the agency.
Last Date in Agency List :	2022-01-07

ENVIROSTOR - CA

Facility Name :	JEFFERSON NEW ELEM SCH NO. 1 ADDITION
Facility Address :	416-460 Martin Luther King Jr. Boulevard, Los Angeles, CA 90011-5619
County :	LOS ANGELES

Site Details

Cleanup Date :	2003-07-03
Cleanup Status :	No Action Required
Site Type :	School Investigation
Site Type Detailed :	School
Acreage :	1
APN :	5113002901
National Priorities List :	NO
Regulatory Agencies Involved :	DTSC - Site Cleanup Program
Lead Agency :	DTSC - Site Cleanup Program
Project Manager :	N/R
Supervisor :	Javier Hinojosa
Office :	Southern California Schools & Brownfields Outreach
Envirostor ID :	19820100
Site Code :	304369
Assembly :	57
Senate :	28
Congressional District :	37
Special Program :	N/R
Past Uses :	* EDUCATIONAL SERVICES
Potential COC :	No Contaminants found
Confirmed COC :	N/R
Potential Media Affected :	No Media Affected
Restricted Use :	NO

Map Id: 96
Direction: ESE
Distance: 0.860 mi., 4543 ft.
Elevation: 195 ft.
Relative: Higher

Site Name : JEFFERSON NEW ELEM SCH NO. 1 ADDITION | JEFFERSON NEW ELEM S
416-460 MARTIN LUTHER KING JR. BOULEVARD
LOS ANGELES | Los Angeles, CA

Database(s) : [CALEPA SITES - CA, ENVIROSTOR - CA, SCH - CA] ***(cont.)***

Envirosite ID: 271049
EPA ID: N/R

ENVIROSTOR - CA ***(cont.)***

Site Management Req :	N/R
Funding :	School District
Latitude :	34.010866
Longitude :	-118.26733
Agency Hyperlink :	Click here for hyperlink provided by the agency.
Last Date in Agency List :	2024-05-21

Alias :
APN - 5113002901
Alternate Name - JEFFERSON NEW ELEM SCHOOL NO. 1 ADDITION
Alternate Name - LAUSD-PROPOSED JEFFERSON ELEM # 1 ADD
Envirostor ID Number - 19820100
Project Code (Site Code) - 304369

Completed Activities

Completed Date :	2003-07-03
Area Name :	PROJECT WIDE
Sub Area Name :	N/R
Document Type :	Cost Recovery Closeout Memo
Comments :	N/R

Completed Date :	2003-06-26
Area Name :	PROJECT WIDE
Sub Area Name :	N/R
Document Type :	Phase 1
Comments :	N/R

Completed Date :	2002-04-08
Area Name :	PROJECT WIDE
Sub Area Name :	N/R
Document Type :	Other Report
Comments :	Phase 1

Completed Date :	2000-02-10
Area Name :	PROJECT WIDE
Sub Area Name :	N/R
Document Type :	Environmental Oversight Agreement
Comments :	N/R

SCH - CA

Facility Name :	JEFFERSON NEW ELEM SCH NO. 1 ADDITION
Facility Address :	416-460 MARTIN LUTHER KING JR. BOULEVARD, LOS ANGELES, 90011-5619
County :	LOS ANGELES

Map Id: 96
Direction: ESE
Distance: 0.860 mi., 4543 ft.
Elevation: 195 ft.
Relative: Higher

Site Name : JEFFERSON NEW ELEM SCH NO. 1 ADDITION | JEFFERSON NEW ELEM S
416-460 MARTIN LUTHER KING JR. BOULEVARD
LOS ANGELES | Los Angeles, CA

Database(s) : [CALEPA SITES - CA, ENVIROSTOR - CA, SCH - CA] ***(cont.)***

Envirosite ID: 271049
EPA ID: N/R

SCH - CA ***(cont.)***

Status Date :	2003-07-03
Status :	NO ACTION REQUIRED
Envirostor ID :	19820100
School District :	LOS ANGELES UNIFIED
Program Type :	SCHOOL INVESTIGATION
Site Code :	304369
CalEnviroScreen Score :	90-95%
Latitude :	34.010866
Longitude :	-118.26733
Last Date in Agency List :	2024-04-05

Map Id: 97
Direction: SSW
Distance: 0.869 mi., 4589 ft.
Elevation: 167 ft.
Relative: Lower

Site Name : PROPOSED SOUTH REGION ELEMENTARY SCHOOL #10 | PROPOSED SOUTH REGIO
VERNON AVENUE BETWEEN ORCHARD AVENUE AND WESLEY AVENUE
LOS ANGELES | Los Angeles, CA 90037

Database(s) : [CALEPA SITES - CA, ENVIROSTOR - CA, SCH - CA]

Envirosite ID: 272184
EPA ID: N/R

CALEPA SITES - CA

Facility Name :	PROPOSED SOUTH REGIO
Facility Address :	VERNON AVENUE BETWEEN ORCHARD AVENUE AND WESLEY AVENUE, LOS ANGELES, 90037

Site ID :	609575
EI ID :	60000890
EI Description :	School Cleanup
Latitude :	34.003200
Longitude :	-118.288380
Agency Hyperlink :	Click here for hyperlink provided by the agency.
Last Date in Agency List :	2023-07-21

Site ID :	341867
EI ID :	60000890
EI Description :	School Cleanup
Latitude :	34.003200
Longitude :	-118.288380
Agency Hyperlink :	Click here for hyperlink provided by the agency.
Last Date in Agency List :	2022-01-07

ENVIROSTOR - CA

Facility Name :	Proposed South Region Elementary School #10

Map Id: 97
Direction: SSW
Distance: 0.869 mi., 4589 ft.
Elevation: 167 ft.
Relative: Lower

Site Name : PROPOSED SOUTH REGION ELEMENTARY SCHOOL #10 | PROPOSED SOUTH REGIO
VERNON AVENUE BETWEEN ORCHARD AVENUE AND WESLEY AVENUE
LOS ANGELES | Los Angeles, CA 90037

Database(s) : [CALEPA SITES - CA, ENVIROSTOR - CA, SCH - CA] ***(cont.)***

Envirosite ID: 272184
EPA ID: N/R

ENVIROSTOR - CA ***(cont.)***

Facility Address : Vernon Avenue between Orchard Avenue and Wesley Avenue, Los Angeles, CA 90037

County : LOS ANGELES

Site Details

Cleanup Date :	2010-10-26
Cleanup Status :	Certified
Site Type :	School Cleanup
Site Type Detailed :	School
Acreage :	3.96
APN :	5018-003-001
National Priorities List :	NO
Regulatory Agencies Involved :	DTSC - Site Cleanup Program
Lead Agency :	DTSC - Site Cleanup Program
Project Manager :	N/R
Supervisor :	Shahir Haddad
Office :	Southern California Schools & Brownfields Outreach
Envirostor ID :	60000890
Site Code :	304604
Assembly :	57
Senate :	28
Congressional District :	37
Special Program :	N/R
Past Uses :	RESIDENTIAL AREA, RETAIL - SERVICE STATION, VEHICLE MAINTENANCE
Potential COC :	Dieldrin; Toxaphene; DDT; Lead; TPH-diesel; Under Investigation
Confirmed COC :	TPH-diesel-NO; Lead-NO; Toxaphene-NO; Dieldrin-NO; DDT-NO; Under Investigation
Potential Media Affected :	Soil Vapor; Soil
Restricted Use :	NO
Site Management Req :	N/R
Funding :	School District
Latitude :	34.0032
Longitude :	-118.28838
Agency Hyperlink :	Click here for hyperlink provided by the agency.
Last Date in Agency List :	2024-05-21
Alias :	APN - 5018-003-001 Envirostor ID Number - 60000890 Project Code (Site Code) - 304604

Completed Activities

Map Id: 97
Direction: SSW
Distance: 0.869 mi., 4589 ft.
Elevation: 167 ft.
Relative: Lower

Site Name : PROPOSED SOUTH REGION ELEMENTARY SCHOOL #10 | PROPOSED SOUTH REGIO
VERNON AVENUE BETWEEN ORCHARD AVENUE AND WESLEY AVENUE
LOS ANGELES | Los Angeles, CA 90037

Database(s) : [CALEPA SITES - CA, ENVIROSTOR - CA, SCH - CA] ***(cont.)***

Envirosite ID: 272184
EPA ID: N/R

ENVIROSTOR - CA ***(cont.)***

Details for this site have been truncated due to the large number of available details for this site within this dataset. For the complete details for this site, contact your Envirosite account representative for a complimentary site report containing all of the details available.

Completed Date :	2010-10-26
Area Name :	PROJECT WIDE
Sub Area Name :	N/R
Document Type :	Certification
Comments :	DTSC certified that response action according to the DTSC-approved RAW is complete.

Completed Date :	2010-10-25
Area Name :	PROJECT WIDE
Sub Area Name :	N/R
Document Type :	Cost Recovery Closeout Memo
Comments :	DTSC prepared project close out Cost Recovery Unit Memorandum.

Completed Date :	2010-08-30
Area Name :	PROJECT WIDE
Sub Area Name :	N/R
Document Type :	Removal Action Completion Report
Comments :	N/R

Completed Date :	2010-08-18
Area Name :	PROJECT WIDE
Sub Area Name :	N/R
Document Type :	Other Report
Comments :	TM - Soil Gas Survey of the Former UST Area

Completed Date :	2010-05-13
Area Name :	PROJECT WIDE
Sub Area Name :	N/R
Document Type :	Other Report
Comments :	Underground Storage Tank Closure Report

Completed Date :	2009-10-20
Area Name :	PROJECT WIDE
Sub Area Name :	N/R
Document Type :	4.15 Request
Comments :	N/R

Completed Date :	2009-09-22
Area Name :	PROJECT WIDE
Sub Area Name :	N/R
Document Type :	School Cleanup Agreement
Comments :	received signed agreement from District

Map Id: 97
Direction: SSW
Distance: 0.869 mi., 4589 ft.
Elevation: 167 ft.
Relative: Lower

Site Name : PROPOSED SOUTH REGION ELEMENTARY SCHOOL #10 | PROPOSED SOUTH REGIO
VERNON AVENUE BETWEEN ORCHARD AVENUE AND WESLEY AVENUE
LOS ANGELES | Los Angeles, CA 90037

Database(s) : [CALEPA SITES - CA, ENVIROSTOR - CA, SCH - CA] ***(cont.)***

Envirosite ID: 272184
EPA ID: N/R

ENVIROSTOR - CA ***(cont.)***

Completed Date :	2009-09-17
Area Name :	PROJECT WIDE
Sub Area Name :	N/R
Document Type :	Removal Action Workplan
Comments :	N/R

Completed Date :	2009-09-17
Area Name :	PROJECT WIDE
Sub Area Name :	N/R
Document Type :	CEQA - Notice of Exemption
Comments :	N/R

Completed Date :	2009-06-25
Area Name :	PROJECT WIDE
Sub Area Name :	N/R
Document Type :	Other Report
Comments :	Addt'l Site Characterization

SCH - CA

Facility Name :	PROPOSED SOUTH REGION ELEMENTARY SCHOOL #10
Facility Address :	VERNON AVENUE BETWEEN ORCHARD AVENUE AND WESLEY AVENUE, LOS ANGELES, 90037
County :	LOS ANGELES

Status Date :	2010-10-26
Status :	CERTIFIED
Envirostor ID :	60000890
School District :	LOS ANGELES UNIFIED
Program Type :	SCHOOL CLEANUP
Site Code :	304604
CalEnviroScreen Score :	90-95%
Latitude :	34.0032
Longitude :	-118.28838
Last Date in Agency List :	2024-04-05

Map Id: 98
Direction: SW
Distance: 0.884 mi., 4668 ft.
Elevation: 165 ft.
Relative: Lower

Site Name : GENERAL PLATING COMPANY | ALPHA POLISHING
951 W VERNON AVE | 951 WEST VERNON AVENUE | 951 VERNON
LOS ANGELES | Los Angeles, CA 90037

Database(s) : [BRS, CALEPA SITES - CA, CERCLIS NFRAP, CIWQS - CA, ECHO, ENVIROSTOR - CA, FRS, HAZNET - CA, HIST CHMIRS - CA, HIST CORTESE - CA, HIST UST - CA, HWG - CA, LIENS - CA, PRP-CORP, RCRA_SQG, SEMS_8R_ARCHIVED SITES]

Envirosite ID: 221453
EPA ID: CAD981377971

BRS

Facility Name :	GENERAL PLATING COMPANY
Facility Address :	951 W. VERNON AVE., LOS ANGELES, CA 90037
County :	LOS ANGELES

Site Details

Date Form Received by Agency :	2004-02-26
EPA ID :	CA0981377971
Mailing Address :	951 W. VERNON AVE., LOS ANGELES, CA 90037
Contact :	ALAN CLICK
Contact Address :	N/R
Contact Country :	US
Contact Telephone :	323-234-9201
Contact Email :	N/R
EPA Region :	09
Land Type :	Private
Source Type :	Annual/Biennial Report updated with Notification
Classification :	Small Quantity Generator
Description :	Handlers that generate more than 100 and less than 1000 kilograms of hazardous waste during any calendar month and accumulate less than 6000 kg of hazardous waste at any time; or generate 100 kg or less of hazardous waste during any calendar month, and accumulate more than 1000 kg of hazardous waste at any time.
Last Date in Agency List :	2024-03-13

Owner/Operator Summary

Owner/Operator Name :	ALAN OLICK
Owner/Operator Address :	N/R
Owner/Operator Country :	US
Owner/Operator Telephone :	N/R
Owner/Operator Email :	N/R
Owner/Operator Fax :	N/R
Legal Status :	Private
Owner/Operator Type :	Operator
Owner/Operator Start Date :	2003-01-01
Owner/Operator End Date :	N/R

Owner/Operator Name :	BRITE PLATING CO.
Owner/Operator Address :	951 W. VERNON AVE., LOS ANGELES, CA 90037
Owner/Operator Country :	US
Owner/Operator Telephone :	N/R
Owner/Operator Email :	N/R

Map Id: 98
Direction: SW
Distance: 0.884 mi., 4668 ft.
Elevation: 165 ft.
Relative: Lower

Site Name : GENERAL PLATING COMPANY | ALPHA POLISHING
951 W VERNON AVE | 951 WEST VERNON AVENUE | 951 VERNON
LOS ANGELES | Los Angeles, CA 90037

Database(s) : [BRS, CALEPA SITES - CA, CERCLIS NFRAP, CIWQS - CA, ECHO, ENVIROSTOR - CA, FRS, HAZNET - CA, HIST CHMIRS - CA, HIST CORTESE - CA, HIST UST - CA, HWG - CA, LIENS - CA, PRP-CORP, RCRA_SQG, SEMS_8R_ARCHIVED SITES] ***(cont.)***

Envirosite ID: 221453
EPA ID: CAD981377971

BRS ***(cont.)***

Owner/Operator Fax :	N/R
Legal Status :	Private
Owner/Operator Type :	Owner
Owner/Operator Start Date :	2003-05-01
Owner/Operator End Date :	N/R

Waste Activity Monitoring

Report Cycle :	2003
Hazardous Waste Page Number :	1
Hazardous Waste Sub-Page Number :	1
BR Form :	GM
Waste Description :	FILTER PRESS CAKE SLUDGE
Primary NAICS :	332813 - Electroplating, Plating, Polishing, Anodizing, and Coloring
Source Code :	G03 - Plating and phosphating (electro- or non-electroplating or phosphating)
Form Code :	W505 - Metal bearing sludges (including plating sludge) not containing cyanides
Management Method :	H010 - Metals recovery including retorting, smelting, chemical, etc.
Generation Tons :	24.5
Managed Tons :	0
Shipped Tons :	24.5
Received Tons :	0
Receiver ID :	CAT000646117
Receiver State :	CA
Shipper ID :	CA0981377971
Shipper State :	CA
Waste Minimization :	N/R
Waste Code List :	F006
Waste Code Group :	F006 - WASTEWATER TREATMENT SLUDGES FROM ELECTROPLATING OPERATIONS, EXCEPT FROM THE FOLLOWING PROCESSES: (1) SULFURIC ACID ANODIZING OF ALUMINUM; (2) TIN PLA
Waste Generation Type :	N/R

CALEPA SITES - CA

Facility Name :	GENERAL PLATING COMPANY
Facility Address :	951 W. VERNON AVE., LOS ANGELES, 90037

Map Id: 98
Direction: SW
Distance: 0.884 mi., 4668 ft.
Elevation: 165 ft.
Relative: Lower

Site Name : GENERAL PLATING COMPANY | ALPHA POLISHING
951 W VERNON AVE | 951 WEST VERNON AVENUE | 951 VERNON
LOS ANGELES | Los Angeles, CA 90037

Database(s) : [BRS, CALEPA SITES - CA, CERCLIS NFRAP, CIWQS - CA, ECHO, ENVIROSTOR - CA, FRS, HAZNET - CA, HIST CHMIRS - CA, HIST CORTESE - CA, HIST UST - CA, HWG - CA, LIENS - CA, PRP-CORP, RCRA_SQG, SEMS_8R_ARCHIVED SITES] ***(cont.)***

Envirosite ID: 221453
EPA ID: CAD981377971

CALEPA SITES - CA ***(cont.)***

Site ID :	119157
EI ID :	110017208243
EI Description :	US EPA Air Emission Inventory System (EIS)
Latitude :	34.003690
Longitude :	-118.290250
Agency Hyperlink :	Click here for hyperlink provided by the agency.
Last Date in Agency List :	2023-07-21

CERCLIS NFRAP

Facility Name :	GENERAL PLATING CORP
Facility Address :	951 W VERNON AVE, LOS ANGELES, CA 90037
County :	LOS ANGELES

Site ID :	0900129
Epa ID :	CAD981377971
Short Name :	GENERAL PLATING CORP
Congressional District :	28
IFMS ID :	N/R
SMSA Number :	4480
USGC Hydro Unit :	18070104
Federal Facility :	N
DMNSN Number :	N/R
Site Orphan Flag :	N
RCRA ID :	N/R
USGS Quadrangle :	N/R
Site Init by Prog :	N/R
NFRAP Flag :	NFA
Parent ID :	N/R
RST Code :	N/R
EPA Region :	09
Classification :	N/R
Site Settings Code :	N/R
NPL Status :	Not on the NPL
DMNSN Unit Code :	N/R
RBRAC Code :	N/R
RResp Fed Agency Code :	N/R
Non NPL Status :	NFRAP-Site does not qualify for the NPL based on existing information
Non NPL Status Date :	1989-07-05
Site Fips Code :	06037
CC Concurrence Date :	N/R
CC Concurrence FY :	N/R
Alias EPA ID :	N/R
Site FUDS Flag :	N/R

Map Id: 98
Direction: SW
Distance: 0.884 mi., 4668 ft.
Elevation: 165 ft.
Relative: Lower

Site Name : GENERAL PLATING COMPANY | ALPHA POLISHING
951 W VERNON AVE | 951 WEST VERNON AVENUE | 951 VERNON
LOS ANGELES | Los Angeles, CA 90037

Database(s) : [BRS, CALEPA SITES - CA, CERCLIS NFRAP, CIWQS - CA, ECHO, ENVIROSTOR - CA, FRS, HAZNET - CA, HIST CHMIRS - CA, HIST CORTESE - CA, HIST UST - CA, HWG - CA, LIENS - CA, PRP-CORP, RCRA_SQG, SEMS_8R_ARCHIVED SITES] ***(cont.)***

Envirosite ID: 221453
EPA ID: CAD981377971

CERCLIS NFRAP ***(cont.)***

CERCLIS Site Contact Name(s)

Contact ID :	13003854
Contact Title :	Site Assessment Manager (SAM)
Contact ID :	13003858
Contact Title :	Site Assessment Manager (SAM)
Contact ID :	13004003
Contact Title :	Site Assessment Manager (SAM)
Alias Comments :	N/R
Site Description :	N/R

CERCLIS Assessment History

Action Code :	001
Action :	DISCOVERY
Date Started :	N/R
Date Completed :	1987-11-01
Priority Level :	1
Operational Unit :	00
Primary Responsibility :	EPA Fund-Financed
Planning Status :	N/R
Urgency Indicator :	N/R
Action Anomaly :	N/R
Action Code :	001
Action :	PRELIMINARY ASSESSMENT
Date Started :	N/R
Date Completed :	1989-07-05
Priority Level :	1
Operational Unit :	00
Primary Responsibility :	State, Fund Financed
Planning Status :	N/R
Urgency Indicator :	N/R
Action Anomaly :	N/R
Action Code :	001
Action :	ARCHIVE SITE
Date Started :	N/R
Date Completed :	1989-07-05
Priority Level :	1

Map Id: 98
Direction: SW
Distance: 0.884 mi., 4668 ft.
Elevation: 165 ft.
Relative: Lower

Site Name : GENERAL PLATING COMPANY | ALPHA POLISHING
951 W VERNON AVE | 951 WEST VERNON AVENUE | 951 VERNON
LOS ANGELES | Los Angeles, CA 90037

Database(s) : [BRS, CALEPA SITES - CA, CERCLIS NFRAP, CIWQS - CA, ECHO, ENVIROSTOR - CA, FRS, HAZNET - CA, HIST CHMIRS - CA, HIST CORTESE - CA, HIST UST - CA, HWG - CA, LIENS - CA, PRP-CORP, RCRA_SQG, SEMS_8R_ARCHIVED SITES] ***(cont.)***

Envirosite ID: 221453
EPA ID: CAD981377971

CERCLIS NFRAP ***(cont.)***

Operational Unit :	00
Primary Responsibility :	EPA In-House
Planning Status :	N/R
Urgency Indicator :	N/R
Action Anomaly :	N/R

CIWQS - CA

Facility Name :	GENERAL PLATING
Facility Address :	951 VERNON, LOS ANGELES, CA 90037
County :	LOS ANGELES
Place ID :	S226972
Agency Name :	GENERAL PLATING
Last Date in Agency List :	2023-07-14

ECHO

Facility Name :	GENERAL PLATING CO
Facility Address :	951 W. VERNON AVE., LOS ANGELES, CA 90037
County :	LOS ANGELES
Last Inspection Date :	2006-10-12
Registry ID :	110017208243
FIPS Code :	06037
EPA Region :	09
Inspection Count :	0
Last Inspection Days :	6072
Informal Count :	0
Last Informal Action Date :	N/R
Formal Action Count :	0
Last Formal Action Date :	N/R
Total Penalties :	0
Penalty Count :	N/R
Last Penalty Date :	N/R
Last Penalty Amount :	N/R
QTRS IN NC :	12
Programs IN SNC :	0
Current Compliance Status :	Violation
Three-Year Compliance Status :	VVVVVVVVVVVV
Collection Method :	ADDRESS MATCHING-HOUSE NUMBER
Reference Point :	CENTER OF A FACILITY OR STATION
Accuracy Meters :	30
Derived Tribes :	N/R
Derived HUC :	18070104
Derived WBD :	N/R

Map Id: 98
Direction: SW
Distance: 0.884 mi., 4668 ft.
Elevation: 165 ft.
Relative: Lower

Site Name : GENERAL PLATING COMPANY | ALPHA POLISHING
951 W VERNON AVE | 951 WEST VERNON AVENUE | 951 VERNON
LOS ANGELES | Los Angeles, CA 90037

Database(s) : [BRS, CALEPA SITES - CA, CERCLIS NFRAP, CIWQS - CA, ECHO, ENVIROSTOR - CA, FRS, HAZNET - CA, HIST CHMIRS - CA, HIST CORTESE - CA, HIST UST - CA, HWG - CA, LIENS - CA, PRP-CORP, RCRA_SQG, SEMS_8R_ARCHIVED SITES] ***(cont.)***

Envirosite ID: 221453
EPA ID: CAD981377971

ECHO ***(cont.)***

Derived STCTY FIPS :	06037
Derived Zip :	90037
Derived CD113 :	37
Derived CB2010 :	060372317103005
MYRTK Universe :	NNN
NPDES IDs :	N/R
CWA Permit Types :	N/R
CWA Compliance Tracking :	N/R
CWA NAICS :	N/R
CWA SICS :	N/R
CWA Inspection Count :	N/R
CWA Last Inspection Days :	N/R
CWA Informal Count :	N/R
CWA Formal Action Count :	N/R
CWA Last Formal Action Date :	N/R
CWA Penalties :	N/R
CWA Last Penalty Date :	N/R
CWA Last Penalty Amount :	N/R
CWA Quarters IN NC :	N/R
CWA Current Compliance Status :	N/R
CWA Current SNC Flag :	N
CWA 13 Quarters Compliance Status :	N/R
CWA 13 Quarters Effluent Exceedances:	N/R
CWA Three-Year QNCR Codes :	N/R
DFR URL :	Click here for hyperlink provided by the agency.
Facility SIC :	N/R
Facility NAICS :	332813 - Electroplating, Plating, Polishing, Anodizing, and Coloring
Facility Last Inspection EPA Date :	N/R
Facility Last Inspection State Date :	2006-10-12
Facility Last Formal Act EPA Date :	N/R
Facility Last Formal Act State Date :	N/R
Facility Last Informal Act EPA Date :	N/R
Facility Last Informal Act State Date:	N/R
Facility Federal Agency :	N/R
TRI Reporter :	N/R
Facility Imp Water Flag :	N/R
Current SNC Flag :	N
Indian County Flag :	N
Federal Flag :	N/R
US Mexico Border Flag :	N
Chesapeak Bay Flag :	N/R
AIR Flag :	N
NPDES Flag :	N
SDWIS Flag :	N
RCRA Flag :	Y
TRI Flag :	N
GHG Flag :	N
Major Flag :	N/R

Map Id: 98
Direction: SW
Distance: 0.884 mi., 4668 ft.
Elevation: 165 ft.
Relative: Lower

Site Name : GENERAL PLATING COMPANY | ALPHA POLISHING
951 W VERNON AVE | 951 WEST VERNON AVENUE | 951 VERNON
LOS ANGELES | Los Angeles, CA 90037

Database(s) : [BRS, CALEPA SITES - CA, CERCLIS NFRAP, CIWQS - CA, ECHO, ENVIROSTOR - CA, FRS, HAZNET - CA, HIST CHMIRS - CA, HIST CORTESE - CA, HIST UST - CA, HWG - CA, LIENS - CA, PRP-CORP, RCRA_SQG, SEMS_8R_ARCHIVED SITES] ***(cont.)***

Envirosite ID: 221453
EPA ID: CAD981377971

ECHO ***(cont.)***

Active Flag :	Y
NAA Flag :	Y
Latitude :	34.00369
Longitude :	-118.29025
Last Date in Agency List :	2023-07-21

ENVIROSTOR - CA

Facility Name :	Alpha Polishing
Facility Address :	951 W. Vernon Avenue, Los Angeles, CA 90037
County :	LOS ANGELES

Site Details

Cleanup Date :	2013-09-23
Cleanup Status :	Certified O&M - Land Use Restrictions Only
Site Type :	Tiered Permit
Site Type Detailed :	Tiered Permit
Acreage :	0.32
APN :	NONE SPECIFIED
National Priorities List :	NO
Regulatory Agencies Involved :	DTSC - Site Cleanup Program
Lead Agency :	DTSC - Site Cleanup Program
Project Manager :	N/R
Supervisor :	Scarlett Zhai
Office :	Southern California Schools & Brownfields Outreach
Envirostor ID :	71002760
Site Code :	300856
Assembly :	57
Senate :	28
Congressional District :	37
Special Program :	N/R
Past Uses :	DEGREASING FACILITY, FUEL TERMINALS
Potential COC :	Trichloroethylene (TCE); Arsenic; Tetrachloroethylene (PCE); Chromium VI; Nickel; Cadmium and compounds
Confirmed COC :	Trichloroethylene (TCE); Arsenic; Tetrachloroethylene (PCE); Chromium VI; Nickel; Cadmium and compounds
Potential Media Affected :	Soil Vapor; Soil
Restricted Use :	YES
Site Management Req :	N/R
Funding :	Responsible Party
Latitude :	34.004073
Longitude :	-118.290333

Map Id: 98
Direction: SW
Distance: 0.884 mi., 4668 ft.
Elevation: 165 ft.
Relative: Lower

Site Name : GENERAL PLATING COMPANY | ALPHA POLISHING
951 W VERNON AVE | 951 WEST VERNON AVENUE | 951 VERNON
LOS ANGELES | Los Angeles, CA 90037

Database(s) : [BRS, CALEPA SITES - CA, CERCLIS NFRAP, CIWQS - CA, ECHO, ENVIROSTOR - CA, FRS, HAZNET - CA, HIST CHMIRS - CA, HIST CORTESE - CA, HIST UST - CA, HWG - CA, LIENS - CA, PRP-CORP, RCRA_SQG, SEMS_8R_ARCHIVED SITES] ***(cont.)***

Envirosite ID: 221453
EPA ID: CAD981377971

ENVIROSTOR - CA ***(cont.)***

Agency Hyperlink : Click here for hyperlink provided by the agency.
Last Date in Agency List : 2024-05-21

Alias :
Alternate Name - General Plating
Alternate Name - General Plating Company
EPA Identification Number - CAD981377971
Envirostor ID Number - 71002760
Project Code (Site Code) - 300856

Completed Activities

Details for this site have been truncated due to the large number of available details for this site within this dataset. For the complete details for this site, contact your Envirosite account representative for a complimentary site report containing all of the details available.

Completed Date : 2024-03-25
Area Name : PROJECT WIDE
Sub Area Name : N/R
Document Type : Correspondence
Comments : N/R

Completed Date : 2024-02-22
Area Name : PROJECT WIDE
Sub Area Name : N/R
Document Type : Land Use Restriction - Site Inspection/Visit
Comments : N/R

Completed Date : 2023-09-19
Area Name : PROJECT WIDE
Sub Area Name : N/R
Document Type : Annual Oversight Cost Estimate
Comments : N/R

Completed Date : 2023-07-07
Area Name : PROJECT WIDE
Sub Area Name : N/R
Document Type : Land Use Restriction - Site Inspection/Visit
Comments : N/R

Completed Date : 2023-06-30
Area Name : PROJECT WIDE

Map Id: 98
Direction: SW
Distance: 0.884 mi., 4668 ft.
Elevation: 165 ft.
Relative: Lower

Site Name : GENERAL PLATING COMPANY | ALPHA POLISHING
951 W VERNON AVE | 951 WEST VERNON AVENUE | 951 VERNON
LOS ANGELES | Los Angeles, CA 90037

Database(s) : [BRS, CALEPA SITES - CA, CERCLIS NFRAP, CIWQS - CA, ECHO, ENVIROSTOR - CA, FRS, HAZNET - CA, HIST CHMIRS - CA, HIST CORTESE - CA, HIST UST - CA, HWG - CA, LIENS - CA, PRP-CORP, RCRA_SQG, SEMS_8R_ARCHIVED SITES] ***(cont.)***

Envirosite ID: 221453
EPA ID: CAD981377971

ENVIROSTOR - CA ***(cont.)***

Sub Area Name :	N/R
Document Type :	Project Management
Comments :	N/R
Completed Date :	2023-06-05
Area Name :	PROJECT WIDE
Sub Area Name :	N/R
Document Type :	Correspondence
Comments :	N/R
Completed Date :	2022-09-29
Area Name :	PROJECT WIDE
Sub Area Name :	N/R
Document Type :	Annual Oversight Cost Estimate
Comments :	N/R
Completed Date :	2022-08-15
Area Name :	PROJECT WIDE
Sub Area Name :	N/R
Document Type :	Land Use Restriction Monitoring Report
Comments :	N/R
Completed Date :	2022-06-30
Area Name :	PROJECT WIDE
Sub Area Name :	N/R
Document Type :	Project Management
Comments :	N/R
Completed Date :	2021-10-26
Area Name :	PROJECT WIDE
Sub Area Name :	N/R
Document Type :	Annual Oversight Cost Estimate
Comments :	Transmitted via email to Proponent
Facility Name :	GENERAL PLATING COMPANY
Facility Address :	951 WEST VERNON AVENUE, LOS ANGELES, CA 90037
County :	LOS ANGELES

Map Id: 98
Direction: SW
Distance: 0.884 mi., 4668 ft.
Elevation: 165 ft.
Relative: Lower

Site Name : GENERAL PLATING COMPANY | ALPHA POLISHING
951 W VERNON AVE | 951 WEST VERNON AVENUE | 951 VERNON
LOS ANGELES | Los Angeles, CA 90037

Database(s) : [BRS, CALEPA SITES - CA, CERCLIS NFRAP, CIWQS - CA, ECHO, ENVIROSTOR - CA, FRS, HAZNET - CA, HIST CHMIRS - CA, HIST CORTESE - CA, HIST UST - CA, HWG - CA, LIENS - CA, PRP-CORP, RCRA_SQG, SEMS_8R_ARCHIVED SITES] ***(cont.)***

Envirosite ID: 221453
EPA ID: CAD981377971

ENVIROSTOR - CA ***(cont.)***

Site Details

Cleanup Date :	1995-08-31
Cleanup Status :	Refer: Other Agency
Site Type :	Historical
Site Type Detailed :	* Historical
Acreage :	N/R
APN :	NONE SPECIFIED
National Priorities List :	NO
Regulatory Agencies Involved :	N/R
Lead Agency :	N/R
Project Manager :	N/R
Supervisor :	Referred - Not Assigned
Office :	Cleanup Chatsworth
Envirostor ID :	19340667
Site Code :	N/R
Assembly :	57
Senate :	28
Congressional District :	37
Special Program :	N/R
Past Uses :	NONE SPECIFIED
Potential COC :	* Metals - Sludge; * UNSPECIFIED SLUDGE WASTE; Chromium VI; Nickel; * UNSPECIFIED SOLVENT MIXTURES
Confirmed COC :	N/R
Potential Media Affected :	N/R
Restricted Use :	NO
Site Management Req :	N/R
Funding :	N/R
Latitude :	34.003955
Longitude :	-118.290242
Agency Hyperlink :	Click here for hyperlink provided by the agency.
Last Date in Agency List :	2024-05-21
Alias :	EPA Identification Number - CAD981377971 Envirostor ID Number - 19340667

Completed Activities

Completed Date :	1988-01-27
Area Name :	PROJECT WIDE
Sub Area Name :	N/R
Document Type :	Preliminary Assessment Report

Map Id: 98
Direction: SW
Distance: 0.884 mi., 4668 ft.
Elevation: 165 ft.
Relative: Lower

Site Name : GENERAL PLATING COMPANY | ALPHA POLISHING
951 W VERNON AVE | 951 WEST VERNON AVENUE | 951 VERNON
LOS ANGELES | Los Angeles, CA 90037

Database(s) : [BRS, CALEPA SITES - CA, CERCLIS NFRAP, CIWQS - CA, ECHO, ENVIROSTOR - CA, FRS, HAZNET - CA, HIST CHMIRS - CA, HIST CORTESE - CA, HIST UST - CA, HWG - CA, LIENS - CA, PRP-CORP, RCRA_SQG, SEMS_8R_ARCHIVED SITES] ***(cont.)***

Envirosite ID: 221453
EPA ID: CAD981377971

ENVIROSTOR - CA ***(cont.)***

Comments : ENFORCEMENT(OTHER) LOS ANGELES COUNTY-DHS PRELIM ASSESS DONE DHS RECOMMENDS SI MEDIUM ,CONTAMINATED SOIL HAS NOT BEEN REMOVED SITE HAS ALSO BEEN REFERED TO LOS ANGELES CO. HEALTH DEPT.

Completed Date : 1986-11-07
Area Name : PROJECT WIDE
Sub Area Name : N/R
Document Type : Site Screening

Comments : SITE SCREENING DONE PA RATIONALE: THERE ARE INDICATIONS OF THE PRESENCE AND POTENTIAL RELEASE OF HAZARDOUS WASTES; MORE INFO IS NEEDED.

Completed Date : 1983-02-11
Area Name : PROJECT WIDE
Sub Area Name : N/R
Document Type : * Discovery
Comments : FACILITY IDENTIFIED L. A. CHAM OF COMM BUS DIR 1969

FRS

Facility Name : GENERAL PLATING CO
Facility Address : 951 W. VERNON AVE., LOS ANGELES, CA 90037
County : LOS ANGELES

Site Details
Registry ID : 110017208243
FRS Facility URL : Click here for hyperlink provided by the agency.
Last Date in Agency List : 2024-05-20

Source Description
Source Description : All generators and treatment, storage, and disposal (TSD) facilities who handle hazardous waste are required to report to the EPA Administrator at least once every two years. The data collected is used to create the National Biennial Resource Conservation and Recovery Act (RCRA) Hazardous Waste Report. This data is processed within the RCRA Information (RCRAInfo) database.

Map Id: 98
Direction: SW
Distance: 0.884 mi., 4668 ft.
Elevation: 165 ft.
Relative: Lower

Site Name : GENERAL PLATING COMPANY | ALPHA POLISHING
951 W VERNON AVE | 951 WEST VERNON AVENUE | 951 VERNON
LOS ANGELES | Los Angeles, CA 90037

Database(s) : [BRS, CALEPA SITES - CA, CERCLIS NFRAP, CIWQS - CA, ECHO, ENVIROSTOR - CA, FRS, HAZNET - CA, HIST CHMIRS - CA, HIST CORTESE - CA, HIST UST - CA, HWG - CA, LIENS - CA, PRP-CORP, RCRA_SQG, SEMS_8R_ARCHIVED SITES] ***(cont.)***

Envirosite ID: 221453
EPA ID: CAD981377971

FRS ***(cont.)***

The California Environmental Protection Agency (CalEPA) has recently implemented a new data warehouse system (nSite). This data warehouse combines and merges facility and site information from five different systems managed within CalEPA. The five systems are: California Environmental Reporting System (CERS), EnviroStor, GeoTracker, California Integrated Water Quality System (CIWQS), and Toxic Release Inventory (TRI).

Source Description :

The Emission Inventory System (EIS) maintains an inventory of large stationary sources and voluntarily-reported smaller sources of air point pollution emitters. It contains information about facility sites and their physical location, emission units, emission processes, release points, control approaches, and regulations. Facility inventory data are kept separate from the emissions data and have stable identifiers to improve continuity from year to year and to help identify duplicate or missing facilities.

Source Description :

RCRAInfo is EPA's comprehensive information system that supports the Resource Conservation and Recovery Act (RCRA) of 1976 and the Hazardous and Solid Waste Amendments (HSWA) of 1984 through the tracking of events and activities related to facilities that generate, transport, and treat, store, or dispose of hazardous waste. RCRAInfo allows RCRA program staff to track the notification, permit, compliance, and corrective action activities required under RCRA. RCRAInfo also supports generation of the National Hazardous Waste Biennial Report. All generators and treatment, storage, and disposal facilities who handle hazardous waste are required to report to the EPA Administrator at least once every two years to support creation of the Biennial Report.

FRS Environmental Interest

Source and System ID :	CA-ENVIROVIEW - 119157 EIS - 10201111 RCRAINFO - CA0981377971

HAZNET - CA

Facility Name :	GENERAL PLATING CO
Facility Address :	951 W VERNON AVE, LOS ANGELES, CA 90037
County :	LOS ANGELES

Site Details

Generator EPA ID :	CAD981377971
Active :	Inactive
Category :	STATE
Facility Types :	N/R
Type :	PERMANENT

Map Id: 98
Direction: SW
Distance: 0.884 mi., 4668 ft.
Elevation: 165 ft.
Relative: Lower

Site Name : GENERAL PLATING COMPANY | ALPHA POLISHING
951 W VERNON AVE | 951 WEST VERNON AVENUE | 951 VERNON
LOS ANGELES | Los Angeles, CA 90037

Database(s) : [BRS, CALEPA SITES - CA, CERCLIS NFRAP, CIWQS - CA, ECHO, ENVIROSTOR - CA, FRS, HAZNET - CA, HIST CHMIRS - CA, HIST CORTESE - CA, HIST UST - CA, HWG - CA, LIENS - CA, PRP-CORP, RCRA_SQG, SEMS_8R_ARCHIVED SITES] ***(cont.)***

Envirosite ID: 221453
EPA ID: CAD981377971

HAZNET - CA ***(cont.)***

Contact Name :	N/R
Contact Phone :	N/R
Facility Mailing Address :	1313 MIRASOL ST, LOS ANGELES, CA 900230000
Latitude :	34.00376096
Longitude :	-118.29028725
Agency Hyperlink :	Click here for hyperlink provided by the agency.
Last Date in Agency List :	2021-07-08

Waste Generator Details

Details for this site have been truncated due to the large number of available details for this site within this dataset. For the complete details for this site, contact your Envirosite account representative for a complimentary site report containing all of the details available.

State Waste :

2006: 135 - Unspecified aqueous solution, 35.7 tons to CAD097030993
2006: 214 - Unspecified solvent mixture, 0.36 tons to CAD044429835
2006: 181 - Other inorganic solid waste, 2.204 tons to
2006: 181 - Other inorganic solid waste, 50.568 tons to NVT330010000
2006: 214 - Unspecified solvent mixture, 0.396 tons to CAD044429835
2006: 135 - Unspecified aqueous solution, 52.92 tons to CAD097030993
2006: 171 - Metal sludge (see 121), 9.2708 tons to AZD980735500
2006: N/R - Blank or unknown, 33.712 tons to NVT330010000
2006: 791 - Liquids with pH <= 2, 0.417 tons to NVT330010000
2006: 711 - Liquids with cyanides >= 1,000 Mg./L, 7.2975 tons to ARD069748192
2006: 134 - Aqueous solution with total organic residues less than 10 percent, 0.42 tons to NVT330010000
2006: 711 - Liquids with cyanides >= 1,000 Mg./L, 1.8765 tons to RID059735761
2006: 792 - Liquids with pH <= 2 with metals, 1.0425 tons to CAD008488025
2006: 181 - Other inorganic solid waste, 0.4 tons to
2006: 171 - Metal sludge (see 121), 5.0568 tons to AZD980735500
2005: 171 - Metal sludge (see 121), 5.0568 tons to CAD097030993
2005: 171 - Metal sludge (see 121), 3.3712 tons to AZD980735500
2004: 214 - Unspecified solvent mixture, 0.72 tons to CAD044429835
2004: 181 - Other inorganic solid waste, 0.9178 tons to NVT330010000
2004: 171 - Metal sludge (see 121), 3.3712 tons to AZD980735500
2004: 181 - Other inorganic solid waste, 3.3712 tons to CAT080033681
2004: 181 - Other inorganic solid waste, 5.8996 tons to CAD097030993
2004: 134 - Aqueous solution with total organic residues less than 10 percent, 0.42 tons to NVT330010000
2003: 171 - Metal sludge (see 121), 5.8996 tons to AZD980735500
2003: 181 - Other inorganic solid waste, 5.4 tons to CAT000646117
2003: 171 - Metal sludge (see 121), 19.1 tons to CAT000646117
2002: 214 - Unspecified solvent mixture, 0.396 tons to CAD008302903

Map Id: 98
Direction: SW
Distance: 0.884 mi., 4668 ft.
Elevation: 165 ft.
Relative: Lower

Site Name : GENERAL PLATING COMPANY | ALPHA POLISHING
951 W VERNON AVE | 951 WEST VERNON AVENUE | 951 VERNON
LOS ANGELES | Los Angeles, CA 90037

Database(s) : [BRS, CALEPA SITES - CA, CERCLIS NFRAP, CIWQS - CA, ECHO, ENVIROSTOR - CA, FRS, HAZNET - CA, HIST CHMIRS - CA, HIST CORTESE - CA, HIST UST - CA, HWG - CA, LIENS - CA, PRP-CORP, RCRA_SQG, SEMS_8R_ARCHIVED SITES] ***(cont.)***

Envirosite ID: 221453
EPA ID: CAD981377971

HAZNET - CA ***(cont.)***

2002: 291 - Latex waste, 0.2085 tons to AZD980892731
2002: 352 - Other organic solids, 0.325 tons to CAD044429835
2002: 214 - Unspecified solvent mixture, 0.378 tons to CAD044429835

Facility Name : GENERAL PLATING CO.
Facility Address : 951 W. VERNON AV., LOS ANGELES, CA 90037
County : LOS ANGELES

Site Details
Generator EPA ID : CAX000023721
Active : Inactive
Category : STATE
Facility Types : N/R
Type : PERMANENT
Contact Name : N/R
Contact Phone : N/R
Facility Mailing Address : 951 W. VERNON AV., LOS ANGELES, CA 900370000
Latitude : 34.00390800
Longitude : -118.29024900
Agency Hyperlink : Click here for hyperlink provided by the agency.
Last Date in Agency List : 2021-07-08

Facility Name : GENERAL PLATING COMPANY
Facility Address : 951 W. VERNON AVE., LOS ANGELES, CA 90037
County : LOS ANGELES

Site Details
Generator EPA ID : CA0981377971
Active : Inactive
Category : FEDERAL
Facility Types : N/R
Type : PERMANENT
Contact Name : N/R
Contact Phone : N/R
Facility Mailing Address : 951 W. VERNON AVE., LOS ANGELES, CA 900370000
Latitude : 34.00376096
Longitude : -118.29028725
Agency Hyperlink : Click here for hyperlink provided by the agency.
Last Date in Agency List : 2021-07-08

Map Id: 98
Direction: SW
Distance: 0.884 mi., 4668 ft.
Elevation: 165 ft.
Relative: Lower

Site Name : GENERAL PLATING COMPANY | ALPHA POLISHING
951 W VERNON AVE | 951 WEST VERNON AVENUE | 951 VERNON
LOS ANGELES | Los Angeles, CA 90037

Database(s) : [BRS, CALEPA SITES - CA, CERCLIS NFRAP, CIWQS - CA, ECHO, ENVIROSTOR - CA, FRS, HAZNET - CA, HIST CHMIRS - CA, HIST CORTESE - CA, HIST UST - CA, HWG - CA, LIENS - CA, PRP-CORP, RCRA_SQG, SEMS_8R_ARCHIVED SITES] ***(cont.)***

Envirosite ID: 221453
EPA ID: CAD981377971

HIST CHMIRS - CA

Facility Address :	951 W. Vernon Ave, Los Angeles, 90037
County :	LOS ANGELES
Notified Date :	1996-07-09 12:50:10
Control Number :	014586
Substance 1 :	Nitric acid clould
Quantity 1 :	1500 cu ft est
Measure 1 :	N/R
Type 1 :	VAPOR CHEMICAL
Pipeline 1 :	N/R
Vessel 1 (300 Tons) :	N/R
Substance 2 :	N/R
Quantity 2 :	N/R
Measure 2 :	N/R
Type 2 :	N/R
Pipeline 2 :	N/R
Vessel 2 (300 Tons) :	N/R
Substance 3 :	N/R
Quantity 3 :	N/R
Measure 3 :	N/R
Type 3 :	N/R
Pipeline 3 :	N/R
Vessel 3 (300 Tons) :	N/R
Description :	Employee mixed 30% solution for cleaning. While working he dropped a brass pipe into the solution producing the cloud. 1 inured, treated at hospital.
Contained :	NO
Water? :	NO
Water Way :	N/R
Incident Date :	0841 9July96
Time :	N/R
Spill Site :	IND PLT
Site :	N/R
Cause :	N/R
Other Causes :	N/R
Injuries (Y/N) :	YES
Injuries Number :	N/R
Fatal (Y/N) :	NO
Fatal Number :	N/R
Evacs (Y/N) :	NO
Evacs Number :	N/R
Cleanup :	disbursed by nature
Admin Agency :	N/R

Map Id: 98
Direction: SW
Distance: 0.884 mi., 4668 ft.
Elevation: 165 ft.
Relative: Lower

Site Name : GENERAL PLATING COMPANY | ALPHA POLISHING
951 W VERNON AVE | 951 WEST VERNON AVENUE | 951 VERNON
LOS ANGELES | Los Angeles, CA 90037

Database(s) : [BRS, CALEPA SITES - CA, CERCLIS NFRAP, CIWQS - CA, ECHO, ENVIROSTOR - CA, FRS, HAZNET - CA, HIST CHMIRS - CA, HIST CORTESE - CA, HIST UST - CA, HWG - CA, LIENS - CA, PRP-CORP, RCRA_SQG, SEMS_8R_ARCHIVED SITES] ***(cont.)***

Envirosite ID: 221453
EPA ID: CAD981377971

HIST CORTESE - CA

Facility Name :	GENERAL PLATING COMPANY
Facility Address :	951 WEST VERNON AVENUE, LOS ANGELES, 90037
County :	LOS ANGELES
Status Date :	1995-08-31
Status :	REFER: OTHER AGENCY
Envirostor ID :	19340667
Program Type :	HISTORICAL
Site Code :	N/R
CalEnviroScreen Score :	90-95%
Latitude :	34.003955
Longitude :	-118.290242
Last Date in Agency List :	2024-04-10

HIST UST - CA

Facility Name :	GENERAL PLATING COMPANY
Facility Address :	951 WEST VERNON AVE., LOS ANGELES, 90037
County :	Los Angeles
PDF Link :	Click here for hyperlink provided by the agency.

HWG - CA

Facility Name :	GENERAL PLATING CO
Facility Address :	951 W VERNON AVE, LOS ANGELES, CA 90037
County :	LOS ANGELES
EPA ID :	CAD981377971
Status :	Inactive
Category :	STATE
Type :	PERMANENT
Facility Type :	N/R
Mailing Address :	1313 MIRASOL ST, LOS ANGELES, CA 900230000
Owner Name :	ALPHA POLISHING
Owner Address :	1313 MIRASOL ST, LOS ANGELES, CA 900230000
Operator Name :	ALAN OLICK PRESIDENT
Operator Address :	1313 MIRASOL ST, LOS ANGELES, CA 910230000
Latitude :	34.003691
Longitude :	-118.290006
Facility Name :	GENERAL PLATING CO.
Facility Address :	951 W. VERNON AV., LOS ANGELES, CA 90037
County :	LOS ANGELES

Map Id: 98
Direction: SW
Distance: 0.884 mi., 4668 ft.
Elevation: 165 ft.
Relative: Lower

Site Name : GENERAL PLATING COMPANY | ALPHA POLISHING
951 W VERNON AVE | 951 WEST VERNON AVENUE | 951 VERNON
LOS ANGELES | Los Angeles, CA 90037

Database(s) : [BRS, CALEPA SITES - CA, CERCLIS NFRAP, CIWQS - CA, ECHO, ENVIROSTOR - CA, FRS, HAZNET - CA, HIST CHMIRS - CA, HIST CORTESE - CA, HIST UST - CA, HWG - CA, LIENS - CA, PRP-CORP, RCRA_SQG, SEMS_8R_ARCHIVED SITES] ***(cont.)***

Envirosite ID: 221453
EPA ID: CAD981377971

HWG - CA ***(cont.)***

EPA ID :	CAX000023721
Status :	Inactive
Category :	STATE
Type :	PERMANENT
Facility Type :	N/R
Mailing Address :	951 W. VERNON AV., LOS ANGELES, CA 900370000
Owner Name :	N/R
Owner Address :	N/A
Operator Name :	DOUG SMITH
Operator Address :	INACT PER 98VQ FINAL NOTICE, N/A
Latitude :	34.003741
Longitude :	-118.29049

Facility Name :	GENERAL PLATING COMPANY
Facility Address :	951 W. VERNON AVE., LOS ANGELES, CA 90037
County :	LOS ANGELES

EPA ID :	CA0981377971
Status :	Inactive
Category :	FEDERAL
Type :	PERMANENT
Facility Type :	N/R
Mailing Address :	951 W. VERNON AVE., LOS ANGELES, CA 900370000
Owner Name :	GENERAL PLATING COMPANY
Owner Address :	951 W. VERNON AVE., LOS ANGELES, CA 900370000
Operator Name :	ALAN CLICK
Operator Address :	951 W. VERNON AVE., LOS ANGELES, CA 900370000
Latitude :	34.003691
Longitude :	-118.290006

LIENS - CA

Facility Name :	ALPHA POLISHING
Facility Address :	951 W. VERNON AVENUE, LOS ANGELES, 90037
County :	LOS ANGELES

Date Completed :	2013-04-30
Envirostor ID :	71002760
Area :	PROJECT WIDE
Sub - Area :	N/R
Site Type :	TIERED PERMIT
Status :	CERTIFIED O&M - LAND USE RESTRICTIONS ONLY
Last Date in Agency List :	2024-05-16

Map Id: 98
Direction: SW
Distance: 0.884 mi., 4668 ft.
Elevation: 165 ft.
Relative: Lower

Site Name : GENERAL PLATING COMPANY | ALPHA POLISHING
951 W VERNON AVE | 951 WEST VERNON AVENUE | 951 VERNON
LOS ANGELES | Los Angeles, CA 90037

Database(s) : [BRS, CALEPA SITES - CA, CERCLIS NFRAP, CIWQS - CA, ECHO, ENVIROSTOR - CA, FRS, HAZNET - CA, HIST CHMIRS - CA, HIST CORTESE - CA, HIST UST - CA, HWG - CA, LIENS - CA, PRP-CORP, RCRA_SQG, SEMS_8R_ARCHIVED SITES] ***(cont.)***

Envirosite ID: 221453
EPA ID: CAD981377971

PRP-CORP

Facility Name :	GENERAL PLATING
Facility Address :	951 W. VERNON AVENUE, LOS ANGELES, CA 90037
Actual Date :	1999-12-10
Date Type :	SETTLEMENT DATE
EPA ID :	PAD002395887
Site Name :	PALMERTON ZINC PILE
NPL Status Description :	Currently on the Final NPL
Non NPL Status Short Name :	N/R
Action Name :	C DECREE
Action Type Seq :	CD-4
Region Code :	03
Last Date in Agency List :	2024-04-10

RCRA_SQG

Facility Name :	GENERAL PLATING COMPANY
Facility Address :	951 W. VERNON AVE., LOS ANGELES, CA 90037
County :	LOS ANGELES
Date Form Received by Agency :	2004-02-26
EPA ID :	CA0981377971
Mailing Address :	951 W. VERNON AVE., LOS ANGELES, CA 90037
Contact :	ALAN CLICK
Contact Address :	N/R
Contact Country :	US
Contact Telephone :	323-234-9201
Contact Email :	N/R
EPA Region :	09
Land Type :	Private
Source Type :	Annual/Biennial Report updated with Notification
Classification :	Small Quantity Generator
Description :	Handlers that generate more than 100 and less than 1000 kilograms of hazardous waste during any calendar month and accumulate less than 6000 kg of hazardous waste at any time; or generate 100 kg or less of hazardous waste during any calendar month, and accumulate more than 1000 kg of hazardous waste at any time.
Last Date in Agency List :	2024-03-19

Owner/Operator Summary

Owner/Operator Name :	ALAN OLICK
Owner/Operator Address :	N/R

Map Id: 98
Direction: SW
Distance: 0.884 mi., 4668 ft.
Elevation: 165 ft.
Relative: Lower

Site Name : GENERAL PLATING COMPANY | ALPHA POLISHING
951 W VERNON AVE | 951 WEST VERNON AVENUE | 951 VERNON
LOS ANGELES | Los Angeles, CA 90037

Database(s) : [BRS, CALEPA SITES - CA, CERCLIS NFRAP, CIWQS - CA, ECHO, ENVIROSTOR - CA, FRS, HAZNET - CA, HIST CHMIRS - CA, HIST CORTESE - CA, HIST UST - CA, HWG - CA, LIENS - CA, PRP-CORP, RCRA_SQG, SEMS_8R_ARCHIVED SITES] ***(cont.)***

Envirosite ID: 221453
EPA ID: CAD981377971

RCRA_SQG ***(cont.)***

Owner/Operator Country :	US
Owner/Operator Telephone :	N/R
Owner/Operator Email :	N/R
Owner/Operator Fax :	N/R
Legal Status :	Private
Owner/Operator Type :	Operator
Owner/Operator Start Date :	2003-01-01
Owner/Operator End Date :	N/R

Owner/Operator Name :	BRITE PLATING CO.
Owner/Operator Address :	951 W. VERNON AVE., LOS ANGELES, CA 90037
Owner/Operator Country :	US
Owner/Operator Telephone :	N/R
Owner/Operator Email :	N/R
Owner/Operator Fax :	N/R
Legal Status :	Private
Owner/Operator Type :	Owner
Owner/Operator Start Date :	2003-05-01
Owner/Operator End Date :	N/R

Handler Activities Summary

U.S. Importer of Hazardous Waste :	N
Mixed Waste (Haz. and Radioactive) :	N
Recycler of Hazardous Waste :	N
Transporter of Hazardous Waste :	N
Treater, Storer or Disposer of HW :	N
Underground Injection Activity :	N
On-site Burner Exemption :	N
Furnace Exemption :	N
Used Oil Fuel Burner :	N
Used Oil Processor :	N
Used Oil Refiner :	N
Used Oil Fuel Marketer to Burner :	N
Used Oil Specification Marketer :	N
Used Oil Transfer Facility :	N
Used Oil Transporter :	N

Hazardous Waste Summary

Map Id: 98
Direction: SW
Distance: 0.884 mi., 4668 ft.
Elevation: 165 ft.
Relative: Lower

Site Name : GENERAL PLATING COMPANY | ALPHA POLISHING
951 W VERNON AVE | 951 WEST VERNON AVENUE | 951 VERNON
LOS ANGELES | Los Angeles, CA 90037

Database(s) : [BRS, CALEPA SITES - CA, CERCLIS NFRAP, CIWQS - CA, ECHO, ENVIROSTOR - CA, FRS, HAZNET - CA, HIST CHMIRS - CA, HIST CORTESE - CA, HIST UST - CA, HWG - CA, LIENS - CA, PRP-CORP, RCRA_SQG, SEMS_8R_ARCHIVED SITES] ***(cont.)***

Envirosite ID: 221453
EPA ID: CAD981377971

RCRA_SQG ***(cont.)***

Waste Code / Name :

F006 - WASTEWATER TREATMENT SLUDGES FROM ELECTROPLATING OPERATIONS, EXCEPT FROM THE FOLLOWING PROCESSES: (1) SULFURIC ACID ANODIZING OF ALUMINUM; (2) TIN PLATING ON CARBON STEEL; (3) ZINC PLATING (SEGREGATED BASIS) ON CARBON STEEL; (4) ALUMINUM OR ZINC-ALUMINUM PLATING ON CARBON STEEL; (5) CLEANING/STRIPPING ASSOCIATED WITH TIN, ZINC, AND ALUMINUM PLATING ON CARBON STEEL; AND (6) CHEMICAL ETCHING AND MILLING OF ALUMINUM.

Notices of Violations Summary

Date of Violation :	2006-10-12
Date Achieved Compliance :	N/R
Regulation Violated :	Y
Area of Violation :	Generators - General
Enforcement Action :	N/R
Enforcement Action Date :	N/R
Enf. Disposition Status :	N/R
Enf. Disp. Status Date :	N/R
Violation Lead Agency :	State
Enforcement Lead Agency :	N/R
Proposed Penalty Amount :	N/R
Final Penalty Amount :	N/R
Paid Penalty Amount :	N/R

Evaluation Action Summary

Evaluation Date :	2006-10-12
Evaluation :	COMPLIANCE EVALUATION INSPECTION
Area of Violation :	Generators - General
Date Achieved Compliance :	N/R
Evaluation Lead Agency :	State

SEMS_8R_ARCHIVED SITES

Facility Name :	GENERAL PLATING CORP
Facility Address :	951 W VERNON AVE, LOS ANGELES, CA 90037
County :	LOS ANGELES

Site Details

Site ID :	0900129
EPA ID :	CAD981377971
Region :	09
Congressional District :	28
Federal Facility :	N

Map Id: 98
Direction: SW
Distance: 0.884 mi., 4668 ft.
Elevation: 165 ft.
Relative: Lower

Site Name : GENERAL PLATING COMPANY | ALPHA POLISHING
951 W VERNON AVE | 951 WEST VERNON AVENUE | 951 VERNON
LOS ANGELES | Los Angeles, CA 90037

Database(s) : [BRS, CALEPA SITES - CA, CERCLIS NFRAP, CIWQS - CA, ECHO, ENVIROSTOR - CA, FRS, HAZNET - CA, HIST CHMIRS - CA, HIST CORTESE - CA, HIST UST - CA, HWG - CA, LIENS - CA, PRP-CORP, RCRA_SQG, SEMS_8R_ARCHIVED SITES] ***(cont.)***

Envirosite ID: 221453
EPA ID: CAD981377971

SEMS_8R_ARCHIVED SITES ***(cont.)***

Federal Facility Docket :	N
NPL Status :	Not on the NPL
Non NPL Status :	NFRAP-Site does not qualify for the NPL based on existing information
FIPS Code :	06037
Superfund Alternative Agreement :	N
Last Date in Agency List :	2024-05-06

Additional Information

Start Date :	1987-11-01
Finish Date :	1987-11-01
OU :	00
Action Code :	DS
Action Name :	DISCVRY
Sequence :	1
Quality :	N/R
Current Action Lead :	EPA Perf

Start Date :	N/R
Finish Date :	1989-07-05
OU :	00
Action Code :	VS
Action Name :	ARCH SITE
Sequence :	1
Quality :	N/R
Current Action Lead :	EPA Perf In-Hse

Start Date :	N/R
Finish Date :	1989-07-05
OU :	00
Action Code :	PA
Action Name :	PA
Sequence :	1
Quality :	N
Current Action Lead :	St Perf

Map Id: 99
Direction: WNW
Distance: 0.902 mi., 4763 ft.
Elevation: 170 ft.
Relative: Lower

Site Name : WEEMES ELEMENTARY SCHOOL PLAYGROUND
1201-1203, 1205, 1207, 1215 WEST 37TH STREET
LOS ANGELES | Los Angeles, CA 90007
Database(s) : [ENVIROSTOR - CA, SCH - CA]

Envirosite ID: 1015677
EPA ID: N/R

ENVIROSTOR - CA

Facility Name :	WEEMES ELEMENTARY SCHOOL PLAYGROUND
Facility Address :	1201-1203, 1205, 1207, 1215 West 37th Street, Los Angeles, CA 90007
County :	LOS ANGELES

Site Details

Cleanup Date :	2003-11-12
Cleanup Status :	Certified
Site Type :	School Cleanup
Site Type Detailed :	School
Acreage :	.64
APN :	NONE SPECIFIED
National Priorities List :	NO
Regulatory Agencies Involved :	DTSC - Site Cleanup Program
Lead Agency :	DTSC - Site Cleanup Program
Project Manager :	N/R
Supervisor :	Javier Hinojosa
Office :	Southern California Schools & Brownfields Outreach
Envirostor ID :	19880015
Site Code :	304338
Assembly :	57
Senate :	28
Congressional District :	37
Special Program :	N/R
Past Uses :	RESIDENTIAL AREA
Potential COC :	Dieldrin; Chlordane; DDD; DDT; Lead; DDE
Confirmed COC :	N/R
Potential Media Affected :	Soil
Restricted Use :	NO
Site Management Req :	N/R
Funding :	School District
Latitude :	34.0211
Longitude :	-118.296573
Agency Hyperlink :	Click here for hyperlink provided by the agency.
Last Date in Agency List :	2024-05-21

Alias :
Alternate Name - LAUSD-WEEMES ELEM SCHOOL PLAYGROUND EXP
Alternate Name - LOS ANGELES UNIFIED SCHOOL DISTRICT
Alternate Name - WEEMES ELEMENTARY SCHOOL PLAYGROUND
EPA (FRS #) - 110033614453
Envirostor ID Number - 19880015
Project Code (Site Code) - 304338

Completed Activities

Details for this site have been truncated due to the large number of available details for this site within this dataset. For the complete details for this site, contact your Envirosite account representative for a complimentary site report containing all of the details available.

Completed Date :	2003-11-19
Area Name :	PROJECT WIDE

Map Id: 99
Direction: WNW
Distance: 0.902 mi., 4763 ft.
Elevation: 170 ft.
Relative: Lower

Site Name : WEEMES ELEMENTARY SCHOOL PLAYGROUND
1201-1203, 1205, 1207, 1215 WEST 37TH STREET
LOS ANGELES | Los Angeles, CA 90007

Database(s) : [ENVIROSTOR - CA, SCH - CA] ***(cont.)***

Envirosite ID: 1015677
EPA ID: N/R

ENVIROSTOR - CA ***(cont.)***

Sub Area Name : N/R
Document Type : Cost Recovery Closeout Memo
Comments : N/R

Completed Date : 2003-11-12
Area Name : PROJECT WIDE
Sub Area Name : N/R
Document Type : Removal Action Completion Report
Comments : N/R

Completed Date : 2003-11-12
Area Name : PROJECT WIDE
Sub Area Name : N/R
Document Type : Certification
Comments : N/R

Completed Date : 2003-10-23
Area Name : PROJECT WIDE
Sub Area Name : N/R
Document Type : Site Inspections/Visit (Non LUR)
Comments : N/R

Completed Date : 2003-08-01
Area Name : PROJECT WIDE
Sub Area Name : N/R
Document Type : Site Inspections/Visit (Non LUR)
Comments : N/R

Completed Date : 2003-03-21
Area Name : PROJECT WIDE
Sub Area Name : N/R
Document Type : Removal Action Workplan
Comments : N/R

Completed Date : 2003-03-11
Area Name : PROJECT WIDE
Sub Area Name : N/R
Document Type : * Public Participation
Comments : N/R

Completed Date : 2003-02-10
Area Name : PROJECT WIDE
Sub Area Name : N/R
Document Type : * CEQA
Comments : N/R

Map Id: 99
Direction: WNW
Distance: 0.902 mi., 4763 ft.
Elevation: 170 ft.
Relative: Lower

Site Name : WEEMES ELEMENTARY SCHOOL PLAYGROUND
1201-1203, 1205, 1207, 1215 WEST 37TH STREET
LOS ANGELES | Los Angeles, CA 90007
Database(s) : [ENVIROSTOR - CA, SCH - CA] ***(cont.)***

Envirosite ID: 1015677
EPA ID: N/R

ENVIROSTOR - CA ***(cont.)***

Completed Date :	2003-01-31
Area Name :	PROJECT WIDE
Sub Area Name :	N/R
Document Type :	Supplemental Site Investigation Report
Comments :	N/R

Completed Date :	2002-05-28
Area Name :	PROJECT WIDE
Sub Area Name :	N/R
Document Type :	Preliminary Endangerment Assessment Report
Comments :	N/R

SCH - CA

Facility Name :	WEEMES ELEMENTARY SCHOOL PLAYGROUND
Facility Address :	1201-1203, 1205, 1207, 1215 WEST 37TH STREET, LOS ANGELES, 90007
County :	LOS ANGELES

Status Date :	2003-11-12
Status :	CERTIFIED
Envirostor ID :	19880015
School District :	LOS ANGELES UNIFIED
Program Type :	SCHOOL CLEANUP
Site Code :	304338
CalEnviroScreen Score :	80-85%
Latitude :	34.0211
Longitude :	-118.296573
Last Date in Agency List :	2024-04-05

Map Id: 100
Direction: ESE
Distance: 0.962 mi., 5081 ft.
Elevation: 198 ft.
Relative: Higher

Site Name : JEFFERSON ELEMENTARY SCHOOL NO. 1
MARTIN LUTHER KING JR. BLVD./AVALON BLVD.
LOS ANGELES | Los Angeles, CA 90011
Database(s) : [ENVIROSTOR - CA, FRS, SCH - CA]

Envirosite ID: 249320
EPA ID: N/R

ENVIROSTOR - CA

Facility Name :	JEFFERSON ELEMENTARY SCHOOL NO. 1
Facility Address :	Martin Luther King Jr. Blvd./Avalon Blvd., Los Angeles, CA 90011
County :	LOS ANGELES

Map Id: 100
Direction: ESE
Distance: 0.962 mi., 5081 ft.
Elevation: 198 ft.
Relative: Higher

Site Name : JEFFERSON ELEMENTARY SCHOOL NO. 1
MARTIN LUTHER KING JR. BLVD./AVALON BLVD.
LOS ANGELES | Los Angeles, CA 90011

Database(s) : [ENVIROSTOR - CA, FRS, SCH - CA] ***(cont.)***

Envirosite ID: 249320
EPA ID: N/R

ENVIROSTOR - CA ***(cont.)***

Site Details

Cleanup Date :	2004-01-15
Cleanup Status :	Certified
Site Type :	School Cleanup
Site Type Detailed :	School
Acreage :	4
APN :	5135033033, 5138017097
National Priorities List :	NO
Regulatory Agencies Involved :	DTSC - Site Cleanup Program
Lead Agency :	DTSC - Site Cleanup Program
Project Manager :	N/R
Supervisor :	Javier Hinojosa
Office :	Southern California Schools & Brownfields Outreach
Envirostor ID :	19880018
Site Code :	304231
Assembly :	57
Senate :	28
Congressional District :	37
Special Program :	N/R
Past Uses :	RESIDENTIAL AREA
Potential COC :	1,3,5-Trimethylbenzene; TPH-diesel
Confirmed COC :	N/R
Potential Media Affected :	Soil
Restricted Use :	NO
Site Management Req :	N/R
Funding :	School District
Latitude :	34.011341
Longitude :	-118.265683
Agency Hyperlink :	Click here for hyperlink provided by the agency.
Last Date in Agency List :	2024-05-21

Alias :
APN - 5135033033
APN - 5138017097
Alternate Name - JEFFERSON ELEMENTARY SCHOOL NO. 1
Alternate Name - JEFFERSON ELEMENTARY SCHOOL NO. 1 (PROP)
Alternate Name - LAUSD-JEFFERSON ELEMENTARY
Alternate Name - LOS ANGELES UNIFIED SCHOOL DISTRICT
EPA (FRS #) - 110033606667
Envirostor ID Number - 19880018
Project Code (Site Code) - 304231

Completed Activities

Completed Date :	2004-01-15
Area Name :	PROJECT WIDE
Sub Area Name :	N/R
Document Type :	Cost Recovery Closeout Memo
Comments :	N/R

Completed Date :	2003-10-31
Area Name :	PROJECT WIDE
Sub Area Name :	N/R

Map Id: 100
Direction: ESE
Distance: 0.962 mi., 5081 ft.
Elevation: 198 ft.
Relative: Higher

Site Name : JEFFERSON ELEMENTARY SCHOOL NO. 1
MARTIN LUTHER KING JR. BLVD./AVALON BLVD.
LOS ANGELES | Los Angeles, CA 90011

Database(s) : [ENVIROSTOR - CA, FRS, SCH - CA] ***(cont.)***

Envirosite ID: 249320
EPA ID: N/R

ENVIROSTOR - CA ***(cont.)***

Document Type : Supplemental Site Investigation Report

Comments :

DTSC approved the Supplemental Site Investigation (SSI) and determined neither an actual or a potential release of hazardous material, nor the presence of naturally occurring hazardous material indicated at the site pose a threat to human health or the environment under any land use. Therefore, DTSC concurred that no further environmental investigation or cleanup was required at this site, and approved the SSI. Lead-based paint, ACBM issues, UST removal issues.

Completed Date : 2003-10-02
Area Name : PROJECT WIDE
Sub Area Name : N/R
Document Type : Other Report
Comments : Closure Report Underground Storage Tank Removal Activities

Completed Date : 2003-04-17
Area Name : PROJECT WIDE
Sub Area Name : N/R
Document Type : Certification

Comments : SITE CERTIFIED: DTSC has determined that all appropriate response actions have been completed, that all acceptable engineering practices were implemented, specifically for total petroleum hydrocarbons and benzene, as identified in the DTSC approved Removal Action Work- plan. Additional soil samples will be collected to evaluate potential lead-based paint impacts.

Completed Date : 2003-03-11
Area Name : PROJECT WIDE
Sub Area Name : N/R
Document Type : Removal Action Completion Report

Comments :

The approximately 5-acre site was historically utilized for residential and light commercial properties, including an on-site carwash and clarifier, and an automotive repair shop with an underground storage tank (UST). Elevated levels of total petroleum hydrocarbons (TPH) were detected near the clarifier and the former UST; an isolated hit of benzene was also detected near the clarifier. Confirmation samples collected post-excavation indicated cleanup goals were achieved. Approximately 600 cubic yards of soil were removed and disposed of off-site (TPH 1,500 mg/kg AND benzene 12 mg/kg) when the DTSC-approved RAW was implemented.

Completed Date : 2002-05-15
Area Name : PROJECT WIDE
Sub Area Name : N/R
Document Type : * CEQA
Comments : N/R

Completed Date : 2002-05-15
Area Name : PROJECT WIDE

Map Id: 100
Direction: ESE
Distance: 0.962 mi., 5081 ft.
Elevation: 198 ft.
Relative: Higher

Site Name : JEFFERSON ELEMENTARY SCHOOL NO. 1
MARTIN LUTHER KING JR. BLVD./AVALON BLVD.
LOS ANGELES | Los Angeles, CA 90011

Database(s) : [ENVIROSTOR - CA, FRS, SCH - CA] ***(cont.)***

Envirosite ID: 249320
EPA ID: N/R

ENVIROSTOR - CA ***(cont.)***

Sub Area Name : N/R
Document Type : Removal Action Workplan
Comments : CEQA and RAW approved. Implementation delayed until 12/02

Completed Date : 2001-11-19
Area Name : PROJECT WIDE
Sub Area Name : N/R
Document Type : Preliminary Endangerment Assessment Report

Comments : DTSC issued a Preliminary Endangerment Assessment determination, requiring further action at the proposed school site. Aprvd for public review.

Completed Date : 2001-02-01
Area Name : PROJECT WIDE
Sub Area Name : N/R
Document Type : Preliminary Endangerment Assessment Workplan
Comments : N/R

Completed Date : 2000-02-10
Area Name : PROJECT WIDE
Sub Area Name : N/R
Document Type : Environmental Oversight Agreement

Comments : LAUSD MASTER OVERSIGHT AGREEMENT (DOCKET NO. HSA-A 99/00-051) EXECUTED ON 2/10/00. As part of the Master Oversight Agreement between DTSC and the Los Angeles Unified School District (LAUSD), DTSC will provide oversight for a Preliminary Endangerment Assessment (PEA) for the proposed Jefferson Elementary School No. 1 site.

FRS

Facility Name : JEFFERSON ELEMENTARY SCHOOL NO. 1
Facility Address : MARTIN LUTHER KING JR. BLVD./AVALON BLVD., LOS ANGELES, CA 90011
County : LOS ANGELES

Site Details
Registry ID : 110033606667
FRS Facility URL : Click here for hyperlink provided by the agency.
Last Date in Agency List : 2024-05-20

Source Description

Map Id: 100
Direction: ESE
Distance: 0.962 mi., 5081 ft.
Elevation: 198 ft.
Relative: Higher

Site Name : JEFFERSON ELEMENTARY SCHOOL NO. 1
MARTIN LUTHER KING JR. BLVD./AVALON BLVD.
LOS ANGELES | Los Angeles, CA 90011

Database(s) : [ENVIROSTOR - CA, FRS, SCH - CA] ***(cont.)***

Envirosite ID: 249320
EPA ID: N/R

FRS ***(cont.)***

Source Description :

DTSC EnviroStor is an online search and Geographic Information System (GIS) tool for identifying sites that have known contamination or sites for which there may be reasons to investigate further. The EnviroStor database includes the following site types: Federal Superfund sites (National Priorities List (NPL)); State Response, including Military Facilities and State Superfund; Voluntary Cleanup; and School sites.

FRS Environmental Interest

Source and System ID :	CA-ENVIROSTOR - 19880018

SCH - CA

Facility Name :	JEFFERSON ELEMENTARY SCHOOL NO. 1
Facility Address :	MARTIN LUTHER KING JR. BLVD./AVALON BLVD., LOS ANGELES, 90011
County :	LOS ANGELES
Status Date :	2004-01-15
Status :	CERTIFIED
Envirostor ID :	19880018
School District :	LOS ANGELES UNIFIED
Program Type :	SCHOOL CLEANUP
Site Code :	304231
CalEnviroScreen Score :	90-95%
Latitude :	34.011341
Longitude :	-118.265683
Last Date in Agency List :	2024-04-05

ENVIROSITE ID	NAME	ADDRESS	CITY	ZIP	DATABASE(S)
42519706	Los Angeles City of	W 41st St & S Figueroa St	LOS ANGELES	90037	MANIFEST EPA
42515610	Los Angeles City of	S Figueroa St & W 43rd Pl	LOS ANGELES	90037	MANIFEST EPA
54147643	LSD City of Los Angeles B...	W 39th St & Flower Dr	LOS ANGELES	90037	MANIFEST EPA
42521976	LSD City of Los Angeles B...	W 52nd Pl & S Figueroa St	LOS ANGELES	90037	MANIFEST EPA
42520974	LSD City of Los Angeles B...	W 52nd St & S Figueroa St	LOS ANGELES	90037	MANIFEST EPA
44292438	LSD City of Los Angeles B...	S Flower St & W 37th St	LOS ANGELES	90007	MANIFEST EPA
42523326	LSD City of Los Angeles B...	S Hope St & W 37th St	LOS ANGELES	90007	MANIFEST EPA
42528508	LSD City of Los Angeles B...	W 39th St & Grand Ave	LOS ANGELES	90037	MANIFEST EPA
42515670	LSD City of Los Angeles B...	S Grand Ave & W 38th St	LOS ANGELES	90037	MANIFEST EPA
42513784	LSD City of Los Angeles B...	W 39th St & S Grand Ave	LOS ANGELES	90037	MANIFEST EPA
42513675	LSD City of Los Angeles B...	S Broadway & W 39th St	LOS ANGELES	90037	MANIFEST EPA

FEDERAL RCRA NON-CORRACTS TSD FACILITIES LIST

ARCHIVED RCRA TSDF: Resource Conservation and Recovery Act hazardous waste transportation storage disposal and treatment facilities

Agency Version Date: 02/22/2024
Agency Update Frequency: Quarterly
Planned Next Contact: 08/14/2024
Agency: U.S. Environmental Protection Agency
Agency Contact: 215-814-2469
Most Recent Contact: 05/20/2024

RCRA_TSDF: Resource Conservation and Recovery Act hazardous waste transportation storage disposal and treatment facilities

Agency Version Date: 02/22/2024
Agency Update Frequency: Quarterly
Planned Next Contact: 08/14/2024
Agency: U.S. Environmental Protection Agency
Agency Contact: 215-814-2469
Most Recent Contact: 05/20/2024

FEDERAL, STATE, AND TRIBAL REGISTERED STORAGE TANK LISTS

AST PBS: Bulk petroleum terminals with a total bulk storage capacity of 50,000 barrels or more.

Agency Version Date: 05/10/2024
Agency Update Frequency: Quarterly
Planned Next Contact: 08/06/2024
Agency: Department of Homeland Security
Agency Contact: 202-853-5361
Most Recent Contact: 05/10/2024

EPA UST: Facilities listed in the EPA UST Finder database

Agency Version Date: 03/28/2024
Agency Update Frequency: Quarterly
Planned Next Contact: 06/24/2024
Agency: EPA
Agency Contact: (202) 566-1667
Most Recent Contact: 03/28/2024

FEMA UST: FEMA underground storage tank listing

Agency Version Date: 06/07/2023
Agency Update Frequency: Varies
Planned Next Contact: 08/14/2024
Agency: FEMA
Agency Contact: 202-212-5283
Most Recent Contact: 05/20/2024

HIST INDIAN UST R4: Historical Underground Storage Tanks on Indian Land in EPA Region 4

Agency Version Date: 10/18/2023
Agency Update Frequency: No Longer Maintained
Planned Next Contact: 07/04/2024
Agency: U.S. Environmental Protection Agency Region 4
Agency Contact: 855-246-3642
Most Recent Contact: 04/09/2024

HIST INDIAN UST R6: Historical Underground Storage Tanks on Indian Land in EPA Region 6

Agency Version Date: 12/03/2021
Agency Update Frequency: Semi Annually
Planned Next Contact: 07/15/2024
Agency: U.S. Environmental Protection Agency Region 6
Agency Contact: 855-246-3642
Most Recent Contact: 04/18/2024

HIST INDIAN UST R7: Historical Underground Storage Tanks on Indian Land in EPA Region 7

Agency Version Date: 08/10/2021
Agency Update Frequency: Quarterly
Planned Next Contact: 07/03/2024
Agency: U.S. Environmental Protection Agency Region 7
Agency Contact: 855-246-3642
Most Recent Contact: 04/08/2024

INDIAN UST R1: Underground Storage Tanks on Indian Land in EPA Region 1

Agency Version Date: 03/14/2024
Agency Update Frequency: Quarterly
Planned Next Contact: 09/04/2024
Agency: U.S. Environmental Protection Agency Region 1
Agency Contact: 855-246-3642
Most Recent Contact: 06/10/2024

FEDERAL, STATE, AND TRIBAL REGISTERED STORAGE TANK LISTS (cont.)

INDIAN UST R10: Underground Storage Tanks on Indian Land in EPA Region 10

Agency Version Date: 04/09/2024
Agency Update Frequency: Quarterly
Planned Next Contact: 07/04/2024
Agency: U.S. Environmental Protection Agency Region 10
Agency Contact: 855-246-3642
Most Recent Contact: 04/09/2024

INDIAN UST R2: Underground Storage Tanks on Indian Land in EPA Region 2

Agency Version Date: 12/07/2016
Agency Update Frequency: Quarterly
Planned Next Contact: 06/11/2024
Agency: U.S. Environmental Protection Agency Region 2
Agency Contact: 855-246-3642
Most Recent Contact: 03/15/2024

INDIAN UST R4: Underground Storage Tanks on Indian Land in EPA Region 4

Agency Version Date: 04/09/2024
Agency Update Frequency: Semi Annually
Planned Next Contact: 07/04/2024
Agency: U.S. Environmental Protection Agency Region 4
Agency Contact: 855-246-3642
Most Recent Contact: 04/09/2024

INDIAN UST R5: Underground Storage Tanks on Indian Land in EPA Region 5

Agency Version Date: 03/28/2024
Agency Update Frequency: Varies
Planned Next Contact: 06/24/2024
Agency: U.S. Environmental Protection Agency Region 5
Agency Contact: 855-246-3642
Most Recent Contact: 03/28/2024

INDIAN UST R6: Underground Storage Tanks on Indian Land in EPA Region 6

Agency Version Date: 01/25/2024
Agency Update Frequency: Semi Annually
Planned Next Contact: 07/17/2024
Agency: U.S. Environmental Protection Agency Region 6
Agency Contact: 855-246-3642
Most Recent Contact: 04/22/2024

INDIAN UST R7: Underground Storage Tanks on Indian Land in EPA Region 7

Agency Version Date: 03/28/2024
Agency Update Frequency: Varies
Planned Next Contact: 06/24/2024
Agency: U.S. Environmental Protection Agency Region 7
Agency Contact: 855-246-3642
Most Recent Contact: 03/28/2024

INDIAN UST R8: Underground Storage Tanks on Indian Land in EPA Region 8

Agency Version Date: 03/13/2024
Agency Update Frequency: Quarterly
Planned Next Contact: 09/03/2024
Agency: U.S. Environmental Protection Agency Region 8
Agency Contact: 855-246-3642
Most Recent Contact: 06/07/2024

INDIAN UST R9: Underground Storage Tanks on Indian Land in EPA Region 9

Agency Version Date: 03/12/2024
Agency Update Frequency: Quarterly
Planned Next Contact: 09/02/2024
Agency: U.S. Environmental Protection Agency Region 9
Agency Contact: 855-246-3642
Most Recent Contact: 06/06/2024

AST - CA: Listing of tank facilities that are subject to the California Aboveground Petroleum Storage Act

Agency Version Date: 02/23/2024
Agency Update Frequency: No update
Planned Next Contact: 08/15/2024
Agency: California Environmental Protection Agency Unified Program Section
Agency Contact: 916-327-5092
Most Recent Contact: 05/21/2024

AST_KERN COUNTY - CA: Kern County aboveground storage tank sites

Agency Version Date: 05/08/2024
Agency Update Frequency: Quarterly
Planned Next Contact: 08/02/2024
Agency: Kern County Environment Health Division
Agency Contact: 661-862-8774
Most Recent Contact: 05/08/2024

FEDERAL, STATE, AND TRIBAL REGISTERED STORAGE TANK LISTS (cont.)

AST_ORANGE COUNTY - CA: Orange county aboveground storage tanks

Agency Version Date: 10/20/2023
Agency Update Frequency: Quarterly
Planned Next Contact: 07/08/2024
Agency: Orange County Health Care Agency
Agency Contact: 714-433-6000
Most Recent Contact: 04/11/2024

AST_PLACER COUNTY - CA: Placer county aboveground storage tank sites

Agency Version Date: 03/18/2024
Agency Update Frequency: Semi Annually
Planned Next Contact: 06/12/2024
Agency: Placer County Environmental Health
Agency Contact: 530-745-2350
Most Recent Contact: 03/18/2024

AST_YOLO COUNTY - CA: Yolo county above ground storage tank sites listing

Agency Version Date: 01/01/2024
Agency Update Frequency: Annually
Planned Next Contact: 06/21/2024
Agency: Yolo County Environmental Health
Agency Contact: 530-666-8646
Most Recent Contact: 03/27/2024

CLOSED UST_VENTURA COUNTY - CA: Ventura County closed underground storage tank site listing

Agency Version Date: 01/01/2024
Agency Update Frequency: Varies
Planned Next Contact: 06/21/2024
Agency: Environmental Health Division
Agency Contact: 805-654-2815
Most Recent Contact: 03/27/2024

FID UST - CA: The State Water Resource Control Board's Facility Inventory Database underground storage tank locations listing

Agency Version Date: 04/24/2024
Agency Update Frequency: Varies
Planned Next Contact: 07/19/2024
Agency: California Environmental Protection Agency
Agency Contact: 916-341-5791
Most Recent Contact: 04/24/2024

HIST AST - CA: Historical listing of tank facilities that are subject to the California Aboveground Petroleum Storage Act

Agency Version Date: 07/19/2019
Agency Update Frequency: Quarterly
Planned Next Contact: 08/20/2024
Agency: California Environmental Protection Agency Unified Program Section
Agency Contact: 916-327-5092
Most Recent Contact: 05/24/2024

HIST UST - CA: Historical UST listing

Agency Version Date: 05/10/2024
Agency Update Frequency: Varies
Planned Next Contact: 08/06/2024
Agency: State Water Resources Control Board
Agency Contact: 916-341-5791
Most Recent Contact: 05/10/2024

HIST UST_EL SEGUNDO CITY - CA: List of City of El Segundo Underground Storage Tanks that are no longer in current agency list.

Agency Version Date: 01/29/2018
Agency Update Frequency: Annually
Planned Next Contact: 08/06/2024
Agency: City of El Segundo Fire Department
Agency Contact: 310-524-2242
Most Recent Contact: 05/10/2024

HIST UST_KERN COUNTY - CA: List of Kern County underground storage tank records that is no longer in current agency list.

Agency Version Date: 11/28/2018
Agency Update Frequency: Annually
Planned Next Contact: 07/19/2024
Agency: Kern County Environment Health Division
Agency Contact: 661-862-8774
Most Recent Contact: 04/24/2024

FEDERAL, STATE, AND TRIBAL REGISTERED STORAGE TANK LISTS (cont.)

HIST UST_SUTTER COUNTY - CA: List of Sutter County Underground Storage Tank records that are no longer in current agency list.

Agency Version Date: 10/22/2018
Agency Update Frequency: Annually
Planned Next Contact: 08/20/2024
Agency: Sutter County Department of Agriculture
Agency Contact: 530-822-7400
Most Recent Contact: 05/24/2024

TANKS_CONTRA COSTA COUNTY - CA: Listing of aboveground storage tanks in Contra Costa County

Agency Version Date: 04/02/2024
Agency Update Frequency: Varies
Planned Next Contact: 06/27/2024
Agency: Contra Costa Health Services Department
Agency Contact: 925-335-3200
Most Recent Contact: 04/02/2024

UST - CA: Listing of active underground storage tank facilities

Agency Version Date: 04/24/2024
Agency Update Frequency: Quarterly
Planned Next Contact: 07/19/2024
Agency: CA Gov geotracker state water resources control board
Agency Contact: N/R
Most Recent Contact: 04/24/2024

UST_ALAMEDA COUNTY - CA: Alameda County Underground Storage Tank sites

Agency Version Date: 03/03/2022
Agency Update Frequency: Varies
Planned Next Contact: 07/18/2024
Agency: CA Gov geotracker state water resources control board
Agency Contact: 916-341-5791
Most Recent Contact: 04/23/2024

UST_CITY OF LONG BEACH - CA: City of Long Beach underground storage tank sites

Agency Version Date: 06/29/2021
Agency Update Frequency: Quarterly
Planned Next Contact: 07/02/2024
Agency: City of Long Beach Fire Department
Agency Contact: 562-570-6782
Most Recent Contact: 04/05/2024

UST_CITY OF TORRANCE - CA: City of Torrance underground storage tank sites

Agency Version Date: 03/25/2024
Agency Update Frequency: Quarterly
Planned Next Contact: 06/19/2024
Agency: City of Torrance Fire Department
Agency Contact: 310-618-2872
Most Recent Contact: 03/25/2024

UST_EL SEGUNDO CITY - CA: City of El Segundo Underground Storage Tanks

Agency Version Date: 01/29/2018
Agency Update Frequency: Annually
Planned Next Contact: 08/14/2024
Agency: City of El Segundo Fire Department
Agency Contact: 310-524-2242
Most Recent Contact: 05/20/2024

UST_KERN COUNTY - CA: Kern County underground storage tank sites

Agency Version Date: 02/12/2024
Agency Update Frequency: Quarterly
Planned Next Contact: 08/02/2024
Agency: Kern County Environment Health Division
Agency Contact: 661-862-8774
Most Recent Contact: 05/08/2024

UST_MARIN COUNTY - CA: Marin county underground storage tank sites

Agency Version Date: 10/10/2023
Agency Update Frequency: Semi Annually
Planned Next Contact: 06/26/2024
Agency: Marin County Department of Public Works
Agency Contact: 415-473-5051
Most Recent Contact: 04/01/2024

UST_MENDOCINO COUNTY - CA: A listing of underground storage tank locations in Mendocino County

Agency Version Date: 03/03/2022
Agency Update Frequency: Varies
Planned Next Contact: 07/18/2024
Agency: CA Gov geotracker state water resources control board
Agency Contact: 916-341-5791
Most Recent Contact: 04/23/2024

FEDERAL, STATE, AND TRIBAL REGISTERED STORAGE TANK LISTS (cont.)

UST_NAPA COUNTY - CA: Underground storage tank sites located in Napa county.

Agency Version Date: 03/03/2022
Agency Update Frequency: Varies
Planned Next Contact: 07/18/2024
Agency: CA Gov geotracker state water resources control board
Agency Contact: 916-341-5791
Most Recent Contact: 04/23/2024

UST_ORANGE COUNTY - CA: Orange county underground storage tanks

Agency Version Date: 04/08/2024
Agency Update Frequency: Quarterly
Planned Next Contact: 07/03/2024
Agency: Orange County Health Care Agency
Agency Contact: 714-433-6000
Most Recent Contact: 04/08/2024

UST_PLACER COUNTY - CA: Placer county underground storage tank sites

Agency Version Date: 03/18/2024
Agency Update Frequency: Semi Annually
Planned Next Contact: 06/12/2024
Agency: Placer County Environmental Health
Agency Contact: 530-745-2350
Most Recent Contact: 03/18/2024

UST_RIVERSIDE COUNTY - CA: Riverside county underground storage tank sites

Agency Version Date: 03/03/2022
Agency Update Frequency: Quarterly
Planned Next Contact: 07/18/2024
Agency: CA Gov geotracker state water resources control board
Agency Contact: N/R
Most Recent Contact: 04/23/2024

UST_SAN FRANCISCO COUNTY - CA: San Francisco county Underground storage tank sites listing

Agency Version Date: 04/19/2024
Agency Update Frequency: Quarterly
Planned Next Contact: 07/16/2024
Agency: San Francisco Department of Public Health
Agency Contact: N/R
Most Recent Contact: 04/19/2024

UST_SAN JOAQUIN COUNTY - CA: San Joaquin County Underground storage tank sites listing

Agency Version Date: 03/03/2022
Agency Update Frequency: Semi Annually
Planned Next Contact: 07/18/2024
Agency: CA Gov geotracker state water resources control board
Agency Contact: 916-341-5791
Most Recent Contact: 04/23/2024

UST_SANTA CLARA COUNTY - CA: Santa Clara County Underground storage tank sites listing.

Agency Version Date: 05/20/2024
Agency Update Frequency: Quarterly
Planned Next Contact: 08/14/2024
Agency: Department of Environmental Health
Agency Contact: N/R
Most Recent Contact: 05/20/2024

UST_SOLANO COUNTY - CA: Solano county underground storage tank listing

Agency Version Date: 03/03/2022
Agency Update Frequency: Quarterly
Planned Next Contact: 07/18/2024
Agency: CA Gov geotracker state water resources control board
Agency Contact: N/R
Most Recent Contact: 04/23/2024

UST_SUTTER COUNTY - CA: Sutter county underground storage tank listing

Agency Version Date: 03/19/2024
Agency Update Frequency: Semi Annually
Planned Next Contact: 06/13/2024
Agency: Sutter County Department of Agriculture
Agency Contact: 530-822-7400
Most Recent Contact: 03/19/2024

UST_YOLO COUNTY - CA: Yolo county underground storage tank sites listing

Agency Version Date: 04/05/2024
Agency Update Frequency: Annually
Planned Next Contact: 07/02/2024
Agency: Yolo County Environmental Health
Agency Contact: 530-666-8646
Most Recent Contact: 04/05/2024

FEDERAL CERCLIS LIST

CERCLIS NFRAP: The CERCLIS sites with No Further Remedial Action Planned from the CERCLIS program database. The Environmental Protection Agency decommissioned the CERCLIS data in 2014. The last update was November 12, 2013.

Agency Version Date: 03/25/2024
Agency Update Frequency: Quarterly
Planned Next Contact: 06/19/2024
Agency: U.S. Environmental Protection Agency
Agency Contact: 800-424-9346
Most Recent Contact: 03/25/2024

CERCLIS-HIST: The CERCLIS program database contains information on the assessment and remediation of federal hazardous waste sites. The Environmental Protection Agency decommissioned the CERCLIS data in 2014. The last update was November 12, 2013.

Agency Version Date: 03/25/2024
Agency Update Frequency: Quarterly
Planned Next Contact: 06/19/2024
Agency: U.S. Environmental Protection Agency
Agency Contact: 800-424-9346
Most Recent Contact: 03/25/2024

EPA SAA: Listing of Sites with Superfund Alternative Approach Agreements.

Agency Version Date: 03/26/2024
Agency Update Frequency: Quarterly
Planned Next Contact: 06/20/2024
Agency: U.S. Environmental Protection Agency
Agency Contact: 800-424-9346
Most Recent Contact: 03/26/2024

FEDERAL FACILITY: Sites where Federal Facilities Restoration and Reuse Office (FFRRO) arranged cleanup for Base Closure and Property Transfer at Federal Facilities

Agency Version Date: 03/25/2024
Agency Update Frequency: Varies
Planned Next Contact: 06/19/2024
Agency: U.S. Environmental Protection Agency
Agency Contact: 703-603-8712
Most Recent Contact: 03/25/2024

SEMS_8R_ACTIVE SITES: The Active Site Inventory Report displays site and location information at active SEMS sites. An active site is one at which site assessment, removal, remedial, enforcement, cost recovery, or oversight activities are being planned or conducted. NPL sites include latitude and longitude information. For non-NPL sites, a brief site status is provided.

Agency Version Date: 03/25/2024
Agency Update Frequency: Quarterly
Planned Next Contact: 06/19/2024
Agency: U.S. Environmental Protection Agency
Agency Contact: 703-603-8867
Most Recent Contact: 03/25/2024

SEMS_8R_ARCHIVED SITES: The Archived Site Inventory displays site and location information at sites archived from SEMS. An archived site is one at which EPA has determined that assessment has been completed and no further remedial action is planned under the Superfund program at this time.

Agency Version Date: 03/25/2024
Agency Update Frequency: Quarterly
Planned Next Contact: 06/19/2024
Agency: U.S. Environmental Protection Agency
Agency Contact: 703-603-8867
Most Recent Contact: 03/25/2024

FEDERAL RCRA CORRACTS FACILITIES LIST

CORRACTS: List of facilities where Resource Conservation and Recovery Act Corrective Action Program used to investigate and remediate hazardous releases

Agency Version Date: 02/22/2024
Agency Update Frequency: Quarterly
Planned Next Contact: 08/14/2024
Agency: U.S. Environmental Protection Agency
Agency Contact: 202-566-1667
Most Recent Contact: 05/20/2024

HIST CORRACTS 2: List of facilities where Resource Conservation and Recovery Act Corrective Action Program used to investigate and remediate hazardous releases that are no longer in current agency list.

Agency Version Date: 10/12/2018
Agency Update Frequency: Annually
Planned Next Contact: 07/11/2024
Agency: U.S. Environmental Protection Agency
Agency Contact: 202-566-1667
Most Recent Contact: 04/16/2024

FEDERAL DELISTED NPL SITE LIST

DELISTED NPL: National Priority List of sites that were delisted and no longer require action

Agency Version Date: 03/25/2024
Agency Update Frequency: Quarterly
Planned Next Contact: 06/19/2024
Agency: U.S. Environmental Protection Agency
Agency Contact: 703-603-8867
Most Recent Contact: 03/25/2024

DELISTED PROPOSED NPL: Sites that have been delisted from the proposed National Priority List

Agency Version Date: 03/25/2024
Agency Update Frequency: Quarterly
Planned Next Contact: 06/19/2024
Agency: U.S. Environmental Protection Agency
Agency Contact: 703-603-8867
Most Recent Contact: 03/25/2024

SEMS_DELETED NPL: All Deleted National Priority List Sties

Agency Version Date: 03/25/2024
Agency Update Frequency: Quarterly
Planned Next Contact: 06/19/2024
Agency: U.S. Environmental Protection Agency
Agency Contact: 703-603-8867
Most Recent Contact: 03/25/2024

FEDERAL LANDFILL AND/OR SOLID WASTE DISPOSAL SITE LISTS

EPA LF MOP: Sites in the EPA Landfill Methane Outreach Program

Agency Version Date: 05/17/2024
Agency Update Frequency: Quarterly
Planned Next Contact: 08/13/2024
Agency: U.S. Environmental Protection Agency
Agency Contact: 703-603-8867
Most Recent Contact: 05/17/2024

FEDERAL, STATE, AND TRIBAL LEAKING STORAGE TANK LISTS

EPA LUST: Releases listed in the EPA UST Finder database

Agency Version Date: 03/28/2024
Agency Update Frequency: Quarterly
Planned Next Contact: 06/24/2024
Agency: EPA
Agency Contact: (202) 566-1667
Most Recent Contact: 03/28/2024

HIST INDIAN LUST R4: Historical Leaking Underground Storage Tanks on Indian Land in EPA Region 4

Agency Version Date: 10/18/2023
Agency Update Frequency: Quarterly
Planned Next Contact: 07/03/2024
Agency: U.S. Environmental Protection Agency Region 4
Agency Contact: 855-246-3642
Most Recent Contact: 04/08/2024

HIST INDIAN LUST R8: Historical Leaking Underground Storage Tanks on Indian Land in EPA Region 8

Agency Version Date: 08/16/2021
Agency Update Frequency: Quarterly
Planned Next Contact: 06/25/2024
Agency: U.S. Environmental Protection Agency Region 8
Agency Contact: 855-246-3642
Most Recent Contact: 03/29/2024

INDIAN LUST R1: Leaking Underground Storage Tanks on Indian Land in EPA Region 1

Agency Version Date: 03/14/2024
Agency Update Frequency: Quarterly
Planned Next Contact: 09/04/2024
Agency: U.S. Environmental Protection Agency Region 1
Agency Contact: 855-246-3642
Most Recent Contact: 06/10/2024

INDIAN LUST R10: Leaking Underground Storage Tanks on Indian Land in EPA Region 10

Agency Version Date: 04/09/2024
Agency Update Frequency: Quarterly
Planned Next Contact: 07/04/2024
Agency: U.S. Environmental Protection Agency Region 10
Agency Contact: 855-246-3642
Most Recent Contact: 04/09/2024

FEDERAL, STATE, AND TRIBAL LEAKING STORAGE TANK LISTS (cont.)

INDIAN LUST R2: Leaking Underground Storage Tanks on Indian Land in EPA Region 2

Agency Version Date: 12/07/2016
Agency Update Frequency: Quarterly
Planned Next Contact: 06/11/2024
Agency: U.S. Environmental Protection Agency Region 2
Agency Contact: 855-246-3642
Most Recent Contact: 03/15/2024

INDIAN LUST R4: Leaking Underground Storage Tanks on Indian Land in EPA Region 4

Agency Version Date: 04/09/2024
Agency Update Frequency: Semi Annually
Planned Next Contact: 07/04/2024
Agency: U.S. Environmental Protection Agency Region 4
Agency Contact: 855-246-3642
Most Recent Contact: 04/09/2024

INDIAN LUST R5: Leaking Underground Storage Tanks on Indian Land in EPA Region 5

Agency Version Date: 03/28/2024
Agency Update Frequency: Varies
Planned Next Contact: 06/24/2024
Agency: U.S. Environmental Protection Agency Region 5
Agency Contact: 855-246-3642
Most Recent Contact: 03/28/2024

INDIAN LUST R6: Leaking Underground Storage Tanks on Indian Land in EPA Region 6

Agency Version Date: 04/01/2024
Agency Update Frequency: Quarterly
Planned Next Contact: 06/26/2024
Agency: U.S. Environmental Protection Agency Region 6
Agency Contact: 855-246-3642
Most Recent Contact: 04/01/2024

INDIAN LUST R7: Leaking Underground Storage Tanks on Indian Land in EPA Region 7

Agency Version Date: 03/28/2024
Agency Update Frequency: Varies
Planned Next Contact: 06/24/2024
Agency: U.S. Environmental Protection Agency Region 7
Agency Contact: 855-246-3642
Most Recent Contact: 03/28/2024

INDIAN LUST R8: Leaking Underground Storage Tanks on Indian Land in EPA Region 8

Agency Version Date: 03/29/2024
Agency Update Frequency: Quarterly
Planned Next Contact: 06/25/2024
Agency: U.S. Environmental Protection Agency Region 8
Agency Contact: 855-246-3642
Most Recent Contact: 03/29/2024

INDIAN LUST R9: Leaking Underground Storage Tanks on Indian Land in EPA Region 9

Agency Version Date: 03/11/2024
Agency Update Frequency: Quarterly
Planned Next Contact: 08/30/2024
Agency: U.S. Environmental Protection Agency Region 9
Agency Contact: 855-246-3642
Most Recent Contact: 06/05/2024

HIST LUST_SONOMA COUNTY - CA: List of Sonoma County leaking underground storage tank sites that is no longer in current agency list.

Agency Version Date: 08/23/2018
Agency Update Frequency: Annually
Planned Next Contact: 08/14/2024
Agency: CA Gov geotracker state water resources control board
Agency Contact: 916-341-5791
Most Recent Contact: 05/20/2024

LUFT_ALAMEDA COUNTY - CA: Listing of Alameda County leaking underground fuel tank sites

Agency Version Date: 01/18/2018
Agency Update Frequency: No Longer Maintained
Planned Next Contact: 07/05/2024
Agency: Alameda County Environmental Health Services
Agency Contact: 510-567-6721
Most Recent Contact: 04/10/2024

LUST ORANGE COUNTY - CA: Orange county leaking underground storage tanks

Agency Version Date: 03/15/2024
Agency Update Frequency: Quarterly
Planned Next Contact: 06/11/2024
Agency: Orange County Health Care Agency
Agency Contact: 714-433-6000
Most Recent Contact: 03/15/2024

FEDERAL, STATE, AND TRIBAL LEAKING STORAGE TANK LISTS (cont.)

LUST REG 1 - CA: Leaking underground storage tanks in Region 1: Del Norte Glenn Humboldt Lake Marin Mendocino Modoc Siskiyou Sonoma andTrinity counties.

Agency Version Date: 03/20/2024
Agency Update Frequency: Quarterly
Planned Next Contact: 06/14/2024
Agency: State Water Resources Control Board
Agency Contact: 916-341-5791
Most Recent Contact: 03/20/2024

LUST REG 2 - CA: Leaking underground storage tanks in Region 2: Alameda Contra Costa San Francisco Santa Clara (north of Morgan Hill) San Mateo Marin Sonoma Napa Solano counties

Agency Version Date: 03/20/2024
Agency Update Frequency: Quarterly
Planned Next Contact: 06/14/2024
Agency: State Water Resources Control Board
Agency Contact: 916-341-5791
Most Recent Contact: 03/20/2024

LUST REG 3 - CA: Leaking underground storage tanks in Region 3: Santa Clara (south of Morgan Hill) San Mateo (southern part) Santa Cruz SanBenito Monterey Kern (some parts) San Luis Obispo Santa Barbara Ventura(northern part) counties

Agency Version Date: 03/20/2024
Agency Update Frequency: Quarterly
Planned Next Contact: 06/14/2024
Agency: State Water Resources Control Board
Agency Contact: 916-341-5791
Most Recent Contact: 03/20/2024

LUST REG 4 - CA: Leaking underground storage tanks in Region 4: Los Angeles Ventura counties (Small parts of Kern and Santa Barbara counties).

Agency Version Date: 03/20/2024
Agency Update Frequency: Quarterly
Planned Next Contact: 06/14/2024
Agency: State Water Resources Control Board
Agency Contact: 916-341-5791
Most Recent Contact: 03/20/2024

LUST REG 5 - CA: Leaking underground storage tanks in Region 5: Modoc Shasta Lassen Plumas Butte Glen Colusa Lake Sutter Yuba Sierra Nevada Placer Yolo Napa (Northeast) Solano (West) Sacramento El Dorado Amador Calaveras San Joaquin Contra Costa (East) Stanislaus Toulumne Merced Mariposa Madera Kings Fresno Tulare Kern (Very small portions of San Benito and SanLuis Obispo) counties

Agency Version Date: 03/20/2024
Agency Update Frequency: Quarterly
Planned Next Contact: 06/14/2024
Agency: State Water Resources Control Board
Agency Contact: 916-341-5791
Most Recent Contact: 03/20/2024

LUST REG 6 - CA: Leaking underground storage tanks in Region 6: Modoc (East) Lassen (East side and Eagle Lake) Sierra Nevada Placer El Dorado Alpine Mono Inyo Kern (East) San Bernardino Los Angeles (Northeast corner) counties

Agency Version Date: 03/20/2024
Agency Update Frequency: Quarterly
Planned Next Contact: 06/14/2024
Agency: State Water Resources Control Board
Agency Contact: 916-341-5791
Most Recent Contact: 03/20/2024

LUST REG 7 - CA: Leaking underground storage tanks in Region 7: Imperial San Bernardino Riverside and San Diego counties.

Agency Version Date: 03/20/2024
Agency Update Frequency: Quarterly
Planned Next Contact: 06/14/2024
Agency: State Water Resources Control Board
Agency Contact: 916-341-5791
Most Recent Contact: 03/20/2024

LUST REG 8 - CA: Leaking underground storage tanks in Region 8: Orange Riverside San Bernardino counties.

Agency Version Date: 03/20/2024
Agency Update Frequency: Quarterly
Planned Next Contact: 06/14/2024
Agency: State Water Resources Control Board
Agency Contact: 916-341-5791
Most Recent Contact: 03/20/2024

FEDERAL, STATE, AND TRIBAL LEAKING STORAGE TANK LISTS (cont.)

LUST REG 9 - CA: Leaking underground storage tanks in Region 9: San Diego Imperial Riverside counties.

Agency Version Date: 03/20/2024
Agency Update Frequency: Quarterly
Planned Next Contact: 06/14/2024
Agency: State Water Resources Control Board
Agency Contact: 916-341-5791
Most Recent Contact: 03/20/2024

LUST_HAZMAT_YOLO COUNTY - CA: Yolo county leaking underground storage tank sites listing

Agency Version Date: 03/19/2024
Agency Update Frequency: Varies
Planned Next Contact: 06/13/2024
Agency: Yolo County Environmental Health
Agency Contact: 530-666-8646
Most Recent Contact: 03/19/2024

LUST_KERN COUNTY - CA: Kern County leaking underground tank sites

Agency Version Date: 03/20/2024
Agency Update Frequency: Quarterly
Planned Next Contact: 06/14/2024
Agency: CA Gov geotracker state water resources control bo
Agency Contact: 916-341-5791
Most Recent Contact: 03/20/2024

LUST_RIVERSIDE COUNTY - CA: Riverside county leaking underground storage tank sites

Agency Version Date: 03/20/2024
Agency Update Frequency: Quarterly
Planned Next Contact: 06/14/2024
Agency: CA Gov geotracker state water resources control board
Agency Contact: 916-341-5791
Most Recent Contact: 03/20/2024

LUST_SAN FRANCISCO COUNTY - CA: A listing of leaking underground storage tank sites located in San Francisco county.

Agency Version Date: 03/20/2024
Agency Update Frequency: Quarterly
Planned Next Contact: 06/14/2024
Agency: CA Gov geotracker state water resources control board
Agency Contact: 916-341-5791
Most Recent Contact: 03/20/2024

LUST_SAN MATEO COUNTY - CA: San Mateo county leaking underground storage tank listing

Agency Version Date: 03/20/2024
Agency Update Frequency: Quarterly
Planned Next Contact: 06/14/2024
Agency: CA Gov geotracker state water resources control board
Agency Contact: 916-341-5791
Most Recent Contact: 03/20/2024

LUST_SOLANO COUNTY - CA: Solano county leaking underground storage tank listing

Agency Version Date: 03/20/2024
Agency Update Frequency: Quarterly
Planned Next Contact: 06/14/2024
Agency: CA Gov geotracker state water resources control board
Agency Contact: 916-341-5791
Most Recent Contact: 03/20/2024

LUST_SONOMA COUNTY - CA: Sonoma county leaking underground storage tank sites listing

Agency Version Date: 03/20/2024
Agency Update Frequency: Quarterly
Planned Next Contact: 06/14/2024
Agency: CA Gov geotracker state water resources control board
Agency Contact: 916-341-5791
Most Recent Contact: 03/20/2024

LUST_SUTTER COUNTY - CA: Sutter County Leaking Underground Storage Tanks

Agency Version Date: 03/20/2024
Agency Update Frequency: Quarterly
Planned Next Contact: 06/14/2024
Agency: CA Gov geotracker state water resources control board
Agency Contact: 916-341-5791
Most Recent Contact: 03/20/2024

LUST_VENTURA COUNTY - CA: Ventura County leaking underground storage tank site listing

Agency Version Date: 03/20/2024
Agency Update Frequency: Quarterly
Planned Next Contact: 06/14/2024
Agency: CA Gov geotracker state water resources control boa
Agency Contact: 916-341-5791
Most Recent Contact: 03/20/2024

FEDERAL, STATE, AND TRIBAL LEAKING STORAGE TANK LISTS (cont.)

SLIC REG 1 - CA: List of Region 1 sites from GeoTracker Site Cleanup Program (formerly known as SLIC) database.

Agency Version Date: 03/20/2024
Agency Update Frequency: Quarterly
Planned Next Contact: 06/14/2024
Agency: State Water Resources Control Board
Agency Contact: 916-341-5791
Most Recent Contact: 03/20/2024

SLIC REG 2 - CA: List of Region 2 sites from GeoTracker Site Cleanup Program (formerly known as SLIC) database.

Agency Version Date: 03/20/2024
Agency Update Frequency: Quarterly
Planned Next Contact: 06/14/2024
Agency: State Water Resources Control Board
Agency Contact: 916-341-5791
Most Recent Contact: 03/20/2024

SLIC REG 3 - CA: List of Region 3 sites from GeoTracker Site Cleanup Program (formerly known as SLIC) database.

Agency Version Date: 03/20/2024
Agency Update Frequency: Quarterly
Planned Next Contact: 06/14/2024
Agency: State Water Resources Control Board
Agency Contact: 916-341-5791
Most Recent Contact: 03/20/2024

SLIC REG 4 - CA: List of Region 4 sites from GeoTracker Site Cleanup Program (formerly known as SLIC) database.

Agency Version Date: 03/20/2024
Agency Update Frequency: Quarterly
Planned Next Contact: 06/14/2024
Agency: State Water Resources Control Board
Agency Contact: 916-341-5791
Most Recent Contact: 03/20/2024

SLIC REG 5 - CA: List of Region 5 sites from GeoTracker Site Cleanup Program (formerly known as SLIC) database.

Agency Version Date: 03/20/2024
Agency Update Frequency: Quarterly
Planned Next Contact: 06/14/2024
Agency: State Water Resources Control Board
Agency Contact: 916-341-5791
Most Recent Contact: 03/20/2024

SLIC REG 6 - CA: List of Region 6 sites from GeoTracker Site Cleanup Program (formerly known as SLIC) database that is no longer in current agency list.

Agency Version Date: 03/20/2024
Agency Update Frequency: Quarterly
Planned Next Contact: 06/14/2024
Agency: State Water Resources Control Board
Agency Contact: 916-341-5791
Most Recent Contact: 03/20/2024

SLIC REG 7 - CA: List of Region 7 sites from GeoTracker Site Cleanup Program (formerly known as SLIC) database.

Agency Version Date: 03/20/2024
Agency Update Frequency: Quarterly
Planned Next Contact: 06/14/2024
Agency: State Water Resources Control Board
Agency Contact: 916-341-5791
Most Recent Contact: 03/20/2024

SLIC REG 8 - CA: List of Region 8 sites from GeoTracker Site Cleanup Program (formerly known as SLIC) database.

Agency Version Date: 03/20/2024
Agency Update Frequency: Quarterly
Planned Next Contact: 06/14/2024
Agency: State Water Resources Control Board
Agency Contact: 916-341-5791
Most Recent Contact: 03/20/2024

SLIC REG 9 - CA: List of Region 9 sites from GeoTracker Site Cleanup Program (formerly known as SLIC) database that is no longer in current agency list.

Agency Version Date: 03/20/2024
Agency Update Frequency: Quarterly
Planned Next Contact: 06/14/2024
Agency: State Water Resources Control Board
Agency Contact: 916-341-5791
Most Recent Contact: 03/20/2024

FEDERAL, STATE, AND TRIBAL LEAKING STORAGE TANK LISTS (cont.)

SLIC_ALAMEDA COUNTY - CA: Listing of spills leaks investigation & cleanup sites

Agency Version Date: 01/16/2019
Agency Update Frequency: Quarterly
Planned Next Contact: 06/21/2024
Agency: Alameda County Environmental Health Services
Agency Contact: 510-567-6721
Most Recent Contact: 03/27/2024

FEDERAL ERNS LIST

ERNS: Emergency Response Notification System records of reported spills

Agency Version Date: 03/19/2024
Agency Update Frequency: Annually
Planned Next Contact: 06/13/2024
Agency: National Response Center United States Coast Guard
Agency Contact: N/R
Most Recent Contact: 03/19/2024

FEDERAL INSTITUTIONAL CONTROLS / ENGINEERING CONTROLS REGISTRIES

FED E C: Federal listing of remediation sites with engineering controls

Agency Version Date: 04/16/2024
Agency Update Frequency: Varies
Planned Next Contact: 07/11/2024
Agency: U.S. Environmental Protection Agency
Agency Contact: 800-424-9346
Most Recent Contact: 04/16/2024

FED I C: Federal listing of remediation sites with institutional controls

Agency Version Date: 04/16/2024
Agency Update Frequency: Varies
Planned Next Contact: 07/11/2024
Agency: U.S. Environmental Protection Agency
Agency Contact: 800-424-9346
Most Recent Contact: 04/16/2024

RCRA IC_EC: Sites with institutional or engineering controls related to Resource Conservation and Recovery Act

Agency Version Date: 03/29/2024
Agency Update Frequency: Varies
Planned Next Contact: 06/25/2024
Agency: U.S. Environmental Protection Agency
Agency Contact: 215-814-2469
Most Recent Contact: 03/29/2024

FEDERAL RCRA GENERATORS LIST

HIST RCRA_CESQG: List of Resource Conservation and Recovery Act licensed conditionally exempt small quantity generators that are no longer in current agency list.

Agency Version Date: 10/12/2018
Agency Update Frequency: Annually
Planned Next Contact: 07/11/2024
Agency: U.S. Environmental Protection Agency
Agency Contact: 215-814-2469
Most Recent Contact: 04/16/2024

HIST RCRA_LQG: List of Resource Conservation and Recovery Act licensed large quantity generators that are no longer in current agency list.

Agency Version Date: 10/12/2018
Agency Update Frequency: Annually
Planned Next Contact: 07/12/2024
Agency: U.S. Environmental Protection Agency
Agency Contact: 215-814-2469
Most Recent Contact: 04/17/2024

HIST RCRA_NONGEN: List of Resource Conservation and Recovery Act licensed non-generators that are no longer in current agency list.

Agency Version Date: 10/12/2018
Agency Update Frequency: Annually
Planned Next Contact: 07/11/2024
Agency: U.S. Environmental Protection Agency
Agency Contact: 215-814-2469
Most Recent Contact: 04/16/2024

FEDERAL RCRA GENERATORS LIST (cont.)

HIST RCRA_SQG: List of Resource Conservation and Recovery Act licensed small quantity generators that are no longer in current agency list.

Agency Version Date: 10/12/2018
Agency Update Frequency: Annually
Planned Next Contact: 07/11/2024
Agency: U.S. Environmental Protection Agency
Agency Contact: 215-814-2469
Most Recent Contact: 04/16/2024

RCRA_LQG: Resource Conservation and Recovery Act listing of licensed large quantity generators

Agency Version Date: 02/22/2024
Agency Update Frequency: Quarterly
Planned Next Contact: 08/14/2024
Agency: U.S. Environmental Protection Agency
Agency Contact: 215-814-2469
Most Recent Contact: 05/20/2024

RCRA_NONGEN: Resource Conservation and Recovery Act listing of licensed non-generators

Agency Version Date: 02/22/2024
Agency Update Frequency: Varies
Planned Next Contact: 08/14/2024
Agency: U.S. Environmental Protection Agency
Agency Contact: 215-814-2469
Most Recent Contact: 05/20/2024

RCRA_SQG: Resource Conservation and Recovery Act listing of licensed small quantity generators

Agency Version Date: 02/22/2024
Agency Update Frequency: Quarterly
Planned Next Contact: 08/14/2024
Agency: U.S. Environmental Protection Agency
Agency Contact: 215-814-2469
Most Recent Contact: 05/20/2024

RCRA_VSQG: Resource Conservation and Recovery Act listing of licensed very small quantity generators.

Agency Version Date: 02/22/2024
Agency Update Frequency: Varies
Planned Next Contact: 08/14/2024
Agency: U.S. Environmental Protection Agency
Agency Contact: 215-814-2469
Most Recent Contact: 05/20/2024

FEDERAL NPL SITE LIST

NPL: List of priority contaminated sites among identified releases or threatened releases of hazardous substances pollutants or contaminants nationally

Agency Version Date: 03/25/2024
Agency Update Frequency: Quarterly
Planned Next Contact: 06/19/2024
Agency: U.S. Environmental Protection Agency
Agency Contact: 703-603-8867
Most Recent Contact: 03/25/2024

NPL EPA R1 GIS: Geospatial data for the Environmental Protection Agency Region 1 National Priority List subject to environmental regulation

Agency Version Date: 03/25/2024
Agency Update Frequency: Quarterly
Planned Next Contact: 06/19/2024
Agency: U.S. Environmental Protection Agency
Agency Contact: 202-566-2132
Most Recent Contact: 03/25/2024

NPL EPA R3 GIS: Geospatial data for the Environmental Protection Agency Region 3 National Priority List subject to environmental regulation

Agency Version Date: 03/25/2024
Agency Update Frequency: Quarterly
Planned Next Contact: 06/19/2024
Agency: U.S. Environmental Protection Agency
Agency Contact: 202-566-2132
Most Recent Contact: 03/25/2024

NPL EPA R6 GIS: Geospatial data for the Environmental Protection Agency Region 6 National Priority List subject to environmental regulation

Agency Version Date: 03/25/2024
Agency Update Frequency: Quarterly
Planned Next Contact: 06/19/2024
Agency: U.S. Environmental Protection Agency
Agency Contact: 202-566-2132
Most Recent Contact: 03/25/2024

FEDERAL NPL SITE LIST (cont.)

NPL EPA R8 GIS: Geospatial data for the Environmental Protection Agency Region 8 National Priority List subject to environmental regulation

Agency Version Date: 03/25/2024
Agency Update Frequency: Quarterly
Planned Next Contact: 06/19/2024
Agency: U.S. Environmental Protection Agency
Agency Contact: 202-566-2132
Most Recent Contact: 03/25/2024

NPL EPA R9 GIS: Geospatial data for the Environmental Protection Agency Region 9 National Priority List subject to environmental regulation

Agency Version Date: 03/25/2024
Agency Update Frequency: Quarterly
Planned Next Contact: 06/19/2024
Agency: U.S. Environmental Protection Agency
Agency Contact: 202-566-2132
Most Recent Contact: 03/25/2024

PART NPL: Sites that are a part of an National Priority List site referred to as the parent site

Agency Version Date: 03/25/2024
Agency Update Frequency: Quarterly
Planned Next Contact: 06/19/2024
Agency: U.S. Environmental Protection Agency
Agency Contact: 703-603-8867
Most Recent Contact: 03/25/2024

PROPOSED NPL: Sites that have been proposed for the National Priority List

Agency Version Date: 03/25/2024
Agency Update Frequency: Quarterly
Planned Next Contact: 06/19/2024
Agency: U.S. Environmental Protection Agency
Agency Contact: 703-603-8867
Most Recent Contact: 03/25/2024

SEMS_FINAL NPL: All Included National Priority List Sites

Agency Version Date: 03/25/2024
Agency Update Frequency: Quarterly
Planned Next Contact: 06/19/2024
Agency: U.S. Environmental Protection Agency
Agency Contact: 703-603-8867
Most Recent Contact: 03/25/2024

SEMS_PROPOSED NPL: All Proposed National Priority List Sites

Agency Version Date: 03/25/2024
Agency Update Frequency: Quarterly
Planned Next Contact: 06/19/2024
Agency: U.S. Environmental Protection Agency
Agency Contact: 703-603-8867
Most Recent Contact: 03/25/2024

STATE- AND TRIBAL - EQUIVALENT CERCLIS

ENVIROSTOR - CA: Department of Toxic Substances Controls

Agency Version Date: 05/14/2024
Agency Update Frequency: Quarterly
Planned Next Contact: 08/08/2024
Agency: Department of Toxic Substances Control
Agency Contact: 916-327-1077
Most Recent Contact: 05/14/2024

HIST TOXIC PITS - CA: Listing of Toxic Pit Cleanup Act sites that are no longer in current agency list.

Agency Version Date: 10/12/2018
Agency Update Frequency: Quarterly
Planned Next Contact: 08/23/2024
Agency: State Water Resources Control Board
Agency Contact: 916-341-5810
Most Recent Contact: 05/29/2024

OIL & GAS CLEANUP - CA: List of SWRCB Oil & Gas Cleanup Sites from GeoTracker Site Cleanup Program database.

Agency Version Date: 03/20/2024
Agency Update Frequency: Quarterly
Planned Next Contact: 06/14/2024
Agency: California Regional Water Quality Control Board
Agency Contact: 916-341-5791
Most Recent Contact: 03/20/2024

STATE- AND TRIBAL - EQUIVALENT CERCLIS (cont.)

SWRCB CLEANUP - CA: List of SWRCB Cleanups from Geotracker including CAF, Sampling Points, and Projects.

Agency Version Date: 03/20/2024
Agency Update Frequency: Quarterly
Planned Next Contact: 06/14/2024
Agency: California Regional Water Quality Control Board
Agency Contact: 916-341-5791
Most Recent Contact: 03/20/2024

SWRCB NON_CASE - CA: List of SWRCB Non-Case sites from GeoTracker Site Cleanup Program database.

Agency Version Date: 03/20/2024
Agency Update Frequency: Quarterly
Planned Next Contact: 06/14/2024
Agency: California Regional Water Quality Control Board
Agency Contact: 916-341-5791
Most Recent Contact: 03/20/2024

TOXIC PITS - CA: Listing of Toxic Pit Cleanup Act sites

Agency Version Date: 03/01/2024
Agency Update Frequency: Quarterly
Planned Next Contact: 08/22/2024
Agency: State Water Resources Control Board
Agency Contact: 916-341-5810
Most Recent Contact: 05/28/2024

STATE- AND TRIBAL - EQUIVALENT NPL

HIST RESPONSE - CA: List of state response sites with confirmed releases and potential high risk that are no longer in current agency list.

Agency Version Date: 10/17/2017
Agency Update Frequency: Annually
Planned Next Contact: 07/03/2024
Agency: Department of Toxic Substances Control
Agency Contact: 916-327-1077
Most Recent Contact: 04/08/2024

RESPONSE - CA: State response sites with confirmed releases and potential high risk

Agency Version Date: 05/14/2024
Agency Update Frequency: Annually
Planned Next Contact: 08/08/2024
Agency: Department of Toxic Substances Control
Agency Contact: 916-327-1077
Most Recent Contact: 05/14/2024

STATE AND TRIBAL LANDFILL AND/OR SOLID WASTE DISPOSAL SITE LISTS

HIST SWF/LF - CA: List of Solid Waste Information System's solid waste facilities and landfills that is no longer in current agency list.

Agency Version Date: 03/05/2018
Agency Update Frequency: Annually
Planned Next Contact: 07/01/2024
Agency: Department of Resources Recycling and Recovery
Agency Contact: 916-341-6066
Most Recent Contact: 04/04/2024

SWF/LF - CA: Solid Waste Information System's facility listing of solid waste facilities and landfills

Agency Version Date: 05/02/2024
Agency Update Frequency: Quarterly
Planned Next Contact: 07/29/2024
Agency: Department of Resources Recycling and Recovery
Agency Contact: 916-341-6066
Most Recent Contact: 05/02/2024

STATE RCRA GENERATORS LIST

HWG - CA: Hazardous waste generator listing

Agency Version Date: 02/09/2024
Agency Update Frequency: Quarterly
Planned Next Contact: 08/01/2024
Agency: Department of Toxic Substances Control
Agency Contact: N/R
Most Recent Contact: 05/07/2024

STATE RCRA GENERATORS LIST (cont.)

HWG_YOLO COUNTY - CA: Listing of permitted hazardous waste generators

Agency Version Date: 03/19/2024
Agency Update Frequency: Quarterly
Planned Next Contact: 06/13/2024
Agency: Yolo County Environmental Health
Agency Contact: 530-666-8646
Most Recent Contact: 03/19/2024

STATE AND TRIBAL BROWNFIELD SITES

TRIBAL BROWNFIELDS: Tribal brownfield remediation site listing

Agency Version Date: 02/10/2017
Agency Update Frequency: No Longer Maintained
Planned Next Contact: 08/01/2024
Agency: U.S. Environmental Protection Agency
Agency Contact: 855-246-3642
Most Recent Contact: 05/08/2024

STATE AND TRIBAL VOLUNTARY CLEANUP SITES

VCP - CA: Voluntary Cleanup Program remediation sites listing

Agency Version Date: 05/14/2024
Agency Update Frequency: Quarterly
Planned Next Contact: 08/08/2024
Agency: Department of Toxic Substances Control
Agency Contact: 916-322-2861
Most Recent Contact: 05/14/2024

LOCAL BROWNFIELD LISTS

BROWNFIELDS-ACRES: EPA Brownfields Assessment, Cleanup and Redevelopment Exchange System.

Agency Version Date: 02/07/2024
Agency Update Frequency: Quarterly
Planned Next Contact: 07/30/2024
Agency: U.S. Environmental Protection Agency
Agency Contact: 855-246-3642
Most Recent Contact: 05/03/2024

FED BROWNFIELDS: Federal brownfield remediation sites

Agency Version Date: 03/20/2024
Agency Update Frequency: Semi Annually
Planned Next Contact: 06/14/2024
Agency: U.S. Environmental Protection Agency
Agency Contact: 855-246-3642
Most Recent Contact: 03/20/2024

HIST FED BROWNFIELDS: Historical federal brownfield remediation sites

Agency Version Date: 09/28/2023
Agency Update Frequency: No Longer Maintained
Planned Next Contact: 06/14/2024
Agency: U.S. Environmental Protection Agency
Agency Contact: 855-246-3642
Most Recent Contact: 03/20/2024

LOCAL LISTS OF HAZARDOUS WASTE / CONTAMINATED SITES

FED CDL: The U.S. Department of Justice listing of clandestine drug lab locations

Agency Version Date: 03/08/2024
Agency Update Frequency: Quarterly
Planned Next Contact: 08/29/2024
Agency: U.S. Department of Justice
Agency Contact: 202-307-7610
Most Recent Contact: 06/04/2024

US HIST CDL: The U.S. Department of Justice historical listing of clandestine drug lab locations

Agency Version Date: 08/05/2019
Agency Update Frequency: Quarterly
Planned Next Contact: 07/05/2024
Agency: U.S. Department of Justice
Agency Contact: 202-307-7610
Most Recent Contact: 04/10/2024

LOCAL LISTS OF HAZARDOUS WASTE / CONTAMINATED SITES (cont.)

CALARP_KERN COUNTY - CA: Kern County hazardous material permitted facilities

Agency Version Date: 04/18/2024
Agency Update Frequency: Varies
Planned Next Contact: 07/15/2024
Agency: County of Kern Public Health Services Department
Agency Contact: 661-862-8740
Most Recent Contact: 04/18/2024

CASE LIST_SAN DIEGO COUNTY - CA: San Diego county listing of hazardous chemical releases

Agency Version Date: 03/20/2024
Agency Update Frequency: Varies
Planned Next Contact: 06/14/2024
Agency: County of San Diego Department of Environmental Health
Agency Contact: 619-338-2259
Most Recent Contact: 03/20/2024

CDL - CA: Listing of Meth and clandestine drug labs maintained by the Department of Toxic Substances Control

Agency Version Date: 02/23/2024
Agency Update Frequency: Varies
Planned Next Contact: 08/15/2024
Agency: Department of Toxic Substances Control
Agency Contact: 916-322-2861
Most Recent Contact: 05/21/2024

CORRECTIVE ACTION_RIVERSIDE COUNTY - CA: Riverside county corrective action sites list

Agency Version Date: 11/15/2017
Agency Update Frequency: No Longer Maintained
Planned Next Contact: 07/30/2024
Agency: Riverside County Environmental Health
Agency Contact: 888-722-4234
Most Recent Contact: 05/03/2024

CS_NAPA COUNTY - CA: Napa county listing of Contaminated sites

Agency Version Date: 03/22/2024
Agency Update Frequency: Varies
Planned Next Contact: 06/18/2024
Agency: Napa County Department of Environmental Management
Agency Contact: 707-253-4471
Most Recent Contact: 03/22/2024

CS_PLACER COUNTY - CA: Placer county cleanup sites listing

Agency Version Date: 03/18/2024
Agency Update Frequency: Semi Annually
Planned Next Contact: 06/12/2024
Agency: Placer County Environmental Health
Agency Contact: 530-745-2350
Most Recent Contact: 03/18/2024

SCH - CA: Listing of possible hazardous material contamination sites on existing school properties

Agency Version Date: 03/20/2024
Agency Update Frequency: Varies
Planned Next Contact: 06/14/2024
Agency: Department of Toxic Substances Control
Agency Contact: 916-322-2861
Most Recent Contact: 03/20/2024

SITE LIST_CONTRA COSTA COUNTY - CA: Listing of underground tank hazardous waste generator and business plan sites in Contra Costa County

Agency Version Date: 04/02/2024
Agency Update Frequency: Varies
Planned Next Contact: 06/27/2024
Agency: Contra Costa Health Services Department
Agency Contact: 925-335-3200
Most Recent Contact: 04/02/2024

TOXIC SITE_SACRAMENTO COUNTY - CA: Sacramento County listing of historical sites where unauthorized releases of potentially hazardous materials have occurred

Agency Version Date: 08/24/2021
Agency Update Frequency: No Longer Maintained
Planned Next Contact: 07/08/2024
Agency: Sacramento County Environmental Management
Agency Contact: 916-875-8550
Most Recent Contact: 04/11/2024

RECORDS OF EMERGENCY RELEASE REPORTS

HMIRS (DOT): Hazardous Material spills reported by the Department of Transportation

Agency Version Date: 05/10/2024
Agency Update Frequency: Varies
Planned Next Contact: 08/06/2024
Agency: U.S. Department of Transportation
Agency Contact: (202) 366-4996
Most Recent Contact: 05/10/2024

CHMIRS - CA: California Hazardous Material Incident Reporting System's reported accidental hazardous material incidents releases or spills

Agency Version Date: 03/05/2024
Agency Update Frequency: Varies
Planned Next Contact: 08/26/2024
Agency: California Emergency Management Agency
Agency Contact: 916-845-8275
Most Recent Contact: 05/30/2024

HIST CHMIRS - CA: California Hazardous Material Incident Reporting System's reported accidental hazardous material incidents releases or spills

Agency Version Date: 04/06/2017
Agency Update Frequency: Quarterly
Planned Next Contact: 07/01/2024
Agency: California Emergency Management Agency
Agency Contact: 916-845-8275
Most Recent Contact: 04/04/2024

INDUSTRIAL CLEANUP_ORANGE COUNTY - CA: Petroleum and non-petroleum industrial spills

Agency Version Date: 04/18/2024
Agency Update Frequency: Annually
Planned Next Contact: 07/15/2024
Agency: Orange County Health Care Agency
Agency Contact: 714-433-6000
Most Recent Contact: 04/18/2024

SML_LOS ANGELES COUNTY - CA: Listing of all Emergency Response session spills

Agency Version Date: 07/12/2017
Agency Update Frequency: Quarterly
Planned Next Contact: 09/04/2024
Agency: Los Angeles Department of Public Health
Agency Contact: 323-890-7808
Most Recent Contact: 06/10/2024

LOCAL LAND RECORDS

LIENS 2: Comprehensive Environmental Response Compensation and Liability Act sites with liens

Agency Version Date: 05/11/2017
Agency Update Frequency: No Longer Maintained
Planned Next Contact: 08/05/2024
Agency: U.S. Environmental Protection Agency
Agency Contact: 800-424-9346
Most Recent Contact: 05/09/2024

DEED - CA: The Department of Toxic Substances Control's listing of property locations with Deed restrictions

Agency Version Date: 03/22/2024
Agency Update Frequency: Semi Annually
Planned Next Contact: 06/18/2024
Agency: Department of Toxic Substances Control
Agency Contact: 916-341-5791
Most Recent Contact: 03/22/2024

HIST LIENS - CA: The Department of Toxic Substances Control's listing of property locations with environmental liens that is no longer in current agency list.

Agency Version Date: 12/04/2018
Agency Update Frequency: Annually
Planned Next Contact: 06/26/2024
Agency: Department of Toxic Substances Control
Agency Contact: 916-322-2861
Most Recent Contact: 04/01/2024

LIENS - CA: The Department of Toxic Substances Control's listing of property locations with environmental liens

Agency Version Date: 05/02/2024
Agency Update Frequency: Varies
Planned Next Contact: 07/29/2024
Agency: Department of Toxic Substances Control
Agency Contact: 916-322-2861
Most Recent Contact: 05/02/2024

LOCAL LISTS OF LANDFILL / SOLID WASTE DISPOSAL SITES

HIST INDIAN ODI R8: List of Region 8 Indian land open dump inventory sites maintained within the STARS program that is no longer in current agency list.

Agency Version Date: 11/12/2018
Agency Update Frequency: Annually
Planned Next Contact: 08/22/2024
Agency: Indian Health Service
Agency Contact: 855-246-3642
Most Recent Contact: 05/28/2024

INDIAN ODI R8: Region 8 Indian land open dump inventory sites maintained within the STARS program

Agency Version Date: 07/21/2022
Agency Update Frequency: Varies
Planned Next Contact: 08/06/2024
Agency: Indian Health Service
Agency Contact: 855-246-3642
Most Recent Contact: 05/10/2024

ODI: Open dump inventory sites

Agency Version Date: 10/03/2017
Agency Update Frequency: No Update
Planned Next Contact: 07/02/2024
Agency: U.S. Environmental Protection Agency
Agency Contact: 855-246-3642
Most Recent Contact: 04/05/2024

TRIBAL ODI: Indian land open dump inventory for all regions

Agency Version Date: 04/17/2024
Agency Update Frequency: Varies
Planned Next Contact: 07/12/2024
Agency: Indian Health Service
Agency Contact: 301-443-3593
Most Recent Contact: 04/17/2024

HAULERS - CA: Waste Tire Manifest Program Hauler Registration listing

Agency Version Date: 05/16/2024
Agency Update Frequency: Varies
Planned Next Contact: 08/12/2024
Agency: California Department of Resources Recycling and Recovery (CalRecycle)
Agency Contact: 916-341-6066
Most Recent Contact: 05/16/2024

LF_SAN DIEGO COUNTY - CA: San Diego county landfill listing

Agency Version Date: 03/25/2024
Agency Update Frequency: Varies
Planned Next Contact: 06/19/2024
Agency: County of San Diego Department of Environmental Health
Agency Contact: 858-694-2801
Most Recent Contact: 03/25/2024

SWF_LOS ANGELES COUNTY - CA: Listing of Los Angeles County solid waste facilities

Agency Version Date: 04/17/2024
Agency Update Frequency: Varies
Planned Next Contact: 07/11/2024
Agency: LA County Department of Public Works
Agency Contact: 800-320-1771
Most Recent Contact: 04/17/2024

SWRCY - CA: Listing of facilities which perform recycled material processing activities

Agency Version Date: 04/11/2024
Agency Update Frequency: Quarterly
Planned Next Contact: 07/08/2024
Agency: California Department of Resources Recycling and Recovery (CalRecycle)
Agency Contact: 916-341-6066
Most Recent Contact: 04/11/2024

OTHER ASCERTAINABLE RECORDS

AFS: Air Facility Systems Quarterly Extract

Agency Version Date: 03/25/2024
Agency Update Frequency: Quarterly
Planned Next Contact: 06/19/2024
Agency: Environmental Protection Agency
Agency Contact: (202) 566-1667
Most Recent Contact: 03/25/2024

OTHER ASCERTAINABLE RECORDS (cont.)

ALT FUELING: Alternative Fueling Stations by fuel type.

Agency Version Date: 05/17/2024
Agency Update Frequency: Quarterly
Planned Next Contact: 08/13/2024
Agency: U.S. Department of Energy
Agency Contact: N/R
Most Recent Contact: 05/17/2024

ARENAS: List of Arenas and Sport Venues

Agency Version Date: 04/11/2024
Agency Update Frequency: Varies
Planned Next Contact: 07/08/2024
Agency: DHS Homeland Infrastructure Foundation
Agency Contact: N/R
Most Recent Contact: 04/11/2024

ARENAS 2: List of Convention Centers and Fairgrounds

Agency Version Date: 04/09/2024
Agency Update Frequency: Varies
Planned Next Contact: 07/04/2024
Agency: DHS Homeland Infrastructure Foundation
Agency Contact: N/R
Most Recent Contact: 04/09/2024

BRS: Reporting of hazardous waste generation and management from large quantity generators

Agency Version Date: 02/22/2024
Agency Update Frequency: Biennial
Planned Next Contact: 08/14/2024
Agency: Environmental Protection Agency
Agency Contact: (202) 566-1667
Most Recent Contact: 05/20/2024

CDC HAZDAT: The Agency for Toxic Substances and Disease Registry's Hazardous Substance Release/Health Effects Database.

Agency Version Date: 03/25/2024
Agency Update Frequency: Varies
Planned Next Contact: 06/19/2024
Agency: Agency for Toxic Substances and Disease Registry
Agency Contact: 770-488-6399
Most Recent Contact: 03/25/2024

CHURCHES: List of places of worship

Agency Version Date: 04/15/2024
Agency Update Frequency: Varies
Planned Next Contact: 07/10/2024
Agency: DHS Homeland Infrastructure Foundation
Agency Contact: N/R
Most Recent Contact: 04/15/2024

COAL ASH DOE: List of existing and planned generators with 1 megawatt or greater of combined capacity that are utilizing coal ash impoundments.

Agency Version Date: 11/15/2023
Agency Update Frequency: Varies
Planned Next Contact: 08/01/2024
Agency: Department of Energy
Agency Contact: (202) 586-8800
Most Recent Contact: 05/07/2024

COAL ASH EPA: Coal Combustion Residues Surface Impoundments List

Agency Version Date: 03/29/2024
Agency Update Frequency: Varies
Planned Next Contact: 06/25/2024
Agency: Environmental Protection Agency
Agency Contact: (202) 566-1667
Most Recent Contact: 03/29/2024

COAL GAS: Manufactured Gas Plant locations

Agency Version Date: 02/28/2024
Agency Update Frequency: Quarterly
Planned Next Contact: 08/20/2024
Agency: U.S. Environmental Protection Agency
Agency Contact: 855-246-3642
Most Recent Contact: 05/24/2024

COLLEGES: List of major Universities & Colleges

Agency Version Date: 03/14/2024
Agency Update Frequency: Varies
Planned Next Contact: 09/04/2024
Agency: DHS Homeland Infrastructure Foundation
Agency Contact: N/R
Most Recent Contact: 06/10/2024

OTHER ASCERTAINABLE RECORDS (cont.)

COLLEGES 2: List of Universities & Colleges

Agency Version Date: 03/20/2024
Agency Update Frequency: Varies
Planned Next Contact: 06/14/2024
Agency: DHS Homeland Infrastructure Foundation
Agency Contact: N/R
Most Recent Contact: 03/20/2024

CONSENT (DECREES): Legal decisions regarding responsibility for Superfund locations

Agency Version Date: 03/25/2024
Agency Update Frequency: Varies
Planned Next Contact: 06/19/2024
Agency: Environmental Protection Agency
Agency Contact: (800) 424-9346
Most Recent Contact: 03/25/2024

CORRECTIVE ACTIONS_2020: In 2009 the EPA created the 2020 Corrective Action Baseline list of contaminated or potentially contaminated sites with a cleanup goal to complete 95% by the year 2020. The names on the list indicate the facility owners who may or may not have caused the contamination.

Agency Version Date: 12/19/2023
Agency Update Frequency: No Longer Maintained
Planned Next Contact: 09/04/2024
Agency: U.S. Environmental Protection Agency
Agency Contact: N/R
Most Recent Contact: 06/10/2024

DAYCARE: List of Daycare facilities

Agency Version Date: 03/13/2024
Agency Update Frequency: Varies
Planned Next Contact: 09/03/2024
Agency: DHS Homeland Infrastructure Foundation
Agency Contact: N/R
Most Recent Contact: 06/07/2024

DEBRIS EPA LF: EPA list of designated landfill facilities for the safe disposal of disaster debris.

Agency Version Date: 03/08/2024
Agency Update Frequency: Quarterly
Planned Next Contact: 08/29/2024
Agency: U.S. Environmental Protection Agency
Agency Contact: 855-246-3642
Most Recent Contact: 06/04/2024

DEBRIS EPA SWRCY: EPA list of facilities for the safe recovery, recycling, and disposal of disaster debris.

Agency Version Date: 03/08/2024
Agency Update Frequency: Quarterly
Planned Next Contact: 08/29/2024
Agency: U.S. Environmental Protection Agency
Agency Contact: 855-246-3642
Most Recent Contact: 06/04/2024

DOCKET CRIM PROS 2: Criminal affirmative cases filed by the United States involving CAA CWA CERCLA EPCRA FIFRA MPRSA RCRA & TSCA.

Agency Version Date: 06/06/2023
Agency Update Frequency: Quarterly
Planned Next Contact: 08/13/2024
Agency: U.S. Environmental Protection Agency
Agency Contact: 202-566-1744
Most Recent Contact: 05/17/2024

DOD: Department of Defense sites from the Protected Areas Database (PAD-US)

Agency Version Date: 03/25/2024
Agency Update Frequency: Varies
Planned Next Contact: 06/19/2024
Agency: United States Geologic Survey (USGS)
Agency Contact: 1-888-275-8747
Most Recent Contact: 03/25/2024

DOT OPS: Incident Data Report

Agency Version Date: 04/11/2024
Agency Update Frequency: Varies
Planned Next Contact: 07/08/2024
Agency: U.S. Department of Transportation
Agency Contact: (202) 366-4996
Most Recent Contact: 04/11/2024

OTHER ASCERTAINABLE RECORDS (cont.)

ECHO: ECHO is EPA Enforcement and Compliance History Online website to search for facilities in your community to assess their compliance with environmental regulations related to CAA, CWA, RCRA, & SDWA.

Agency Version Date: 06/02/2023
Agency Update Frequency: Quarterly
Planned Next Contact: 08/09/2024
Agency: U.S. Environmental Protection Agency
Agency Contact: 202-566-1667
Most Recent Contact: 05/15/2024

ENOI: The Electronic Notice of Intent (eNOI) database contains construction sites and industrial facilities that submit permit requests to EPA for Construction General Permits (CGP) and Multi-Sector General Permits (MSGP).

Agency Version Date: 03/19/2021
Agency Update Frequency: Quarterly
Planned Next Contact: 07/25/2024
Agency: Environmental Protection Agency
Agency Contact: (202) 566-1667
Most Recent Contact: 04/30/2024

EPA FUELS: List of companies and facilities registered to participate in EPA Fuel Programs under Title 40 CFR Part 80.

Agency Version Date: 03/29/2024
Agency Update Frequency: Quarterly
Planned Next Contact: 06/25/2024
Agency: U.S. Environmental Protection Agency
Agency Contact: (202) 564-2307
Most Recent Contact: 03/29/2024

EPA OSC: Listing of oil spills and hazardous substance release sites requiring EPA On-Site Coordinators.

Agency Version Date: 02/12/2024
Agency Update Frequency: Quarterly
Planned Next Contact: 08/02/2024
Agency: U.S. Environmental Protection Agency
Agency Contact: (202) 564-2307
Most Recent Contact: 05/08/2024

EPA WATCH: The EPA Watch List was used to facilitate dialogue between EPA, state and local environmental agencies on enforcement matters relating to facilities with alleged violations identified as either significant or high priority. EPA maintained the lists from 2011 - 2013.

Agency Version Date: 02/09/2018
Agency Update Frequency: No Longer Maintained
Planned Next Contact: 08/01/2024
Agency: U.S. Environmental Protection Agency
Agency Contact: (202) 564-2307
Most Recent Contact: 05/08/2024

FA HWF: Hazardous Waste Facilities with Financial Assurance

Agency Version Date: 05/29/2024
Agency Update Frequency: Varies
Planned Next Contact: 08/23/2024
Agency: Environmental Protection Agency
Agency Contact: (800) 424-9346
Most Recent Contact: 05/29/2024

FEDLAND: Federal Lands from the Protected Areas Database (PAD-US)

Agency Version Date: 03/25/2024
Agency Update Frequency: Varies
Planned Next Contact: 06/19/2024
Agency: United States Geologic Survey (USGS)
Agency Contact: 1-888-275-8747
Most Recent Contact: 03/25/2024

FRS: Facility Registry Systems

Agency Version Date: 04/02/2024
Agency Update Frequency: Varies
Planned Next Contact: 06/27/2024
Agency: Environmental Protection Agency
Agency Contact: (202) 566-1667
Most Recent Contact: 04/02/2024

FTTS: Tracking of administrative and enforcement activities related to FIFRA/TSCA

Agency Version Date: 04/06/2013
Agency Update Frequency: No Longer Maintained
Planned Next Contact: 08/16/2024
Agency: Environmental Protection Agency
Agency Contact: (202) 564-2280
Most Recent Contact: 05/22/2024

OTHER ASCERTAINABLE RECORDS (cont.)

FTTS INSP: Tracking of inspections related to FIFRA/TSCA

Agency Version Date: 05/08/2017
Agency Update Frequency: No Longer Maintained
Planned Next Contact: 08/09/2024
Agency: Environmental Protection Agency
Agency Contact: (202) 564-2280
Most Recent Contact: 05/15/2024

FUDS: Defense sites that require cleanup

Agency Version Date: 04/03/2024
Agency Update Frequency: Varies
Planned Next Contact: 06/28/2024
Agency: US Army Corps of Engineering
Agency Contact: (202) 761-0011
Most Recent Contact: 04/03/2024

GOV MANSIONS: List of Governors Mansions

Agency Version Date: 04/11/2024
Agency Update Frequency: Varies
Planned Next Contact: 07/08/2024
Agency: DHS Homeland Infrastructure Foundation
Agency Contact: N/R
Most Recent Contact: 04/11/2024

HIST AFS: List of Air Facility Systems Quarterly Extract that are no longer in current agency list.

Agency Version Date: 06/19/2019
Agency Update Frequency: Quarterly
Planned Next Contact: 08/01/2024
Agency: Environmental Protection Agency
Agency Contact: (202) 566-1667
Most Recent Contact: 05/08/2024

HIST AFS 2: List of Air Facility Systems Quarterly Extract that are no longer in current agency list.

Agency Version Date: 11/26/2018
Agency Update Frequency: Quarterly
Planned Next Contact: 09/02/2024
Agency: Environmental Protection Agency
Agency Contact: (202) 566-1667
Most Recent Contact: 06/06/2024

HIST DOD: Department of Defense historical sites

Agency Version Date: 03/25/2024
Agency Update Frequency: No Longer Maintained
Planned Next Contact: 06/19/2024
Agency: Environmental Protection Agency
Agency Contact: (800) 424-9346
Most Recent Contact: 03/25/2024

HIST LEAD_SMELTER: List of former lead smelter sites that is no longer in current agency list.

Agency Version Date: 12/12/2018
Agency Update Frequency: Annually
Planned Next Contact: 08/19/2024
Agency: Environmental Protection Agency
Agency Contact: (202) 566-1667
Most Recent Contact: 05/23/2024

HIST MLTS: List of sites in possession/use of radioactive materials regulated by NRC that is no longer in current agency list.

Agency Version Date: 07/13/2016
Agency Update Frequency: Annually
Planned Next Contact: 08/27/2024
Agency: Nuclear Regulatory Commission
Agency Contact: (800) 397-4209
Most Recent Contact: 05/31/2024

HIST PCB TRANS: List of PCB Disposal Facilities that are no longer in current agency list.

Agency Version Date: 01/18/2018
Agency Update Frequency: No Update
Planned Next Contact: 06/20/2024
Agency: Environmental Protection Agency
Agency Contact: (703) 308-8404
Most Recent Contact: 03/26/2024

HIST PCS ENF: List of permitted facilities to discharge wastewater (Federal equivalent to NPDES) that are no longer in current agency list.

Agency Version Date: 12/08/2018
Agency Update Frequency: Annually
Planned Next Contact: 07/04/2024
Agency: Environmental Protection Agency
Agency Contact: (202) 564-6582
Most Recent Contact: 04/09/2024

OTHER ASCERTAINABLE RECORDS (cont.)

HIST PCS FACILITY: List of Permitted facilities to discharge wastewater (Federal equivalent to NPDES) that are no longer in current agency list.

Agency Version Date: 12/18/2018
Agency Update Frequency: Annually
Planned Next Contact: 07/04/2024
Agency: Environmental Protection Agency
Agency Contact: (202) 564-6582
Most Recent Contact: 04/09/2024

HIST SSTS: List of tracking of facilities who produce pesticides and their quantity that are no longer in current agency list.

Agency Version Date: 02/13/2019
Agency Update Frequency: Annually
Planned Next Contact: 06/24/2024
Agency: Environmental Protection Agency
Agency Contact: (202) 566-1667
Most Recent Contact: 03/28/2024

HOSPITALS: List of major Hospitals

Agency Version Date: 03/14/2024
Agency Update Frequency: Varies
Planned Next Contact: 09/04/2024
Agency: DHS Homeland Infrastructure Foundation
Agency Contact: N/R
Most Recent Contact: 06/10/2024

HWC DOCKET: Listing of Federal facilities which are managing or have managed hazardous waste; or have had a release of hazardous waste.

Agency Version Date: 03/29/2024
Agency Update Frequency: Quarterly
Planned Next Contact: 06/25/2024
Agency: U.S. Environmental Protection Agency
Agency Contact: (202) 564-2307
Most Recent Contact: 03/29/2024

ICIS: Comprised of all Federal Administrative and Judicial enforcement information [intended to replace PCS] by tracking enforcement and compliance information (also contains what used to be known as FFTS)

Agency Version Date: 02/21/2024
Agency Update Frequency: Varies
Planned Next Contact: 08/13/2024
Agency: Environmental Protection Agency
Agency Contact: (202) 566-1667
Most Recent Contact: 05/17/2024

INACTIVE PCS: Inactive Permitted facilities to discharge wastewater

Agency Version Date: 02/21/2024
Agency Update Frequency: Varies
Planned Next Contact: 08/13/2024
Agency: Environmental Protection Agency
Agency Contact: (202) 564-6582
Most Recent Contact: 05/17/2024

INDIAN RESERVATION: American Indian Lands from the Protected Areas Database (PAD-US)

Agency Version Date: 03/25/2024
Agency Update Frequency: Varies
Planned Next Contact: 06/19/2024
Agency: United States Geologic Survey (USGS)
Agency Contact: 1-888-275-8747
Most Recent Contact: 03/25/2024

LUCIS: Land Use Control Information Systems

Agency Version Date: 03/08/2023
Agency Update Frequency: Quarterly
Planned Next Contact: 08/12/2024
Agency: Department of the Navy: BRAC PMO
Agency Contact: (619) 532-0900
Most Recent Contact: 05/16/2024

LUCIS 2: Land Use Control Information Systems

Agency Version Date: 01/17/2018
Agency Update Frequency: No Longer Maintained
Planned Next Contact: 06/21/2024
Agency: Department of the Navy: BRAC PMO
Agency Contact: (619) 532-0900
Most Recent Contact: 03/27/2024

OTHER ASCERTAINABLE RECORDS (cont.)

MANIFEST EPA: EPA Hazardous Waste Electronic Manifest System (e-Manifest)

Agency Version Date: 01/08/2024
Agency Update Frequency: Quarterly
Planned Next Contact: 06/28/2024
Agency: Environmental Protection Agency
Agency Contact: (202) 566-1667
Most Recent Contact: 04/03/2024

MGP: Locations of all Manufactured Gas Plants

Agency Version Date: 01/15/2024
Agency Update Frequency: Quarterly
Planned Next Contact: 07/05/2024
Agency: Environmental Protection Agency
Agency Contact: N/R
Most Recent Contact: 04/10/2024

MINE OPERATIONS: Mine plants and operations for commodities monitored by the National Minerals Information Center of the USGS

Agency Version Date: 04/05/2024
Agency Update Frequency: Varies
Planned Next Contact: 07/02/2024
Agency: USGS Mineral Resources Program
Agency Contact: (703) 648-5953
Most Recent Contact: 04/05/2024

MINES: Mines Master Index Files

Agency Version Date: 06/07/2023
Agency Update Frequency: Varies
Planned Next Contact: 08/14/2024
Agency: Department of Labor
Agency Contact: (202) 693-9400
Most Recent Contact: 05/20/2024

MINES USGS: Listing of all active mines and mineral plants in 2003

Agency Version Date: 04/05/2024
Agency Update Frequency: Varies
Planned Next Contact: 07/02/2024
Agency: USGS Mineral Resources Program
Agency Contact: (703) 648-5953
Most Recent Contact: 04/05/2024

MLTS: Sites in possession/use of radioactive materials regulated by NRC

Agency Version Date: 12/22/2023
Agency Update Frequency: Varies
Planned Next Contact: 06/13/2024
Agency: Nuclear Regulatory Commission
Agency Contact: (800) 397-4209
Most Recent Contact: 03/19/2024

NPL AOC: Areas of Concern related to NPL remediation sites

Agency Version Date: 03/25/2024
Agency Update Frequency: Quarterly
Planned Next Contact: 06/19/2024
Agency: Environmental Protection Agency
Agency Contact: N/R
Most Recent Contact: 03/25/2024

NPL LIENS: National Priority List of sites with Liens

Agency Version Date: 03/25/2024
Agency Update Frequency: Varies
Planned Next Contact: 06/19/2024
Agency: U.S. Environmental Protection Agency
Agency Contact: 703-603-8867
Most Recent Contact: 03/25/2024

NURSING HOMES: List of Nursing Homes

Agency Version Date: 06/07/2024
Agency Update Frequency: Varies
Planned Next Contact: 09/03/2024
Agency: DHS Homeland Infrastructure Foundation
Agency Contact: N/R
Most Recent Contact: 06/07/2024

OSHA: OSHA's listing of inspections violations and fatality information

Agency Version Date: 06/05/2023
Agency Update Frequency: Varies
Planned Next Contact: 08/12/2024
Agency: Occupational Safety & Health Administration
Agency Contact: 800-321-6742
Most Recent Contact: 05/16/2024

OTHER ASCERTAINABLE RECORDS (cont.)

PADS: Listing of generators transporters commercial store/ brokers and disposers of PCB

Agency Version Date: 03/22/2024
Agency Update Frequency: Varies
Planned Next Contact: 06/18/2024
Agency: Environmental Protection Agency
Agency Contact: (703) 308-8404
Most Recent Contact: 03/22/2024

PCB TRANSFORMER: Disposal and Storage of Polychlorinated Biphenyl (PCB) Waste

Agency Version Date: 04/05/2024
Agency Update Frequency: Quarterly
Planned Next Contact: 07/02/2024
Agency: Environmental Protection Agency
Agency Contact: (703) 308-8404
Most Recent Contact: 04/05/2024

PCS ENF: Permitted facilities to discharge wastewater (Federal equivalent to NPDES)

Agency Version Date: 02/21/2024
Agency Update Frequency: Varies
Planned Next Contact: 08/13/2024
Agency: Environmental Protection Agency
Agency Contact: (202) 564-6582
Most Recent Contact: 05/17/2024

PCS FACILITY: Permitted facilities to discharge wastewater (Federal equivalent to NPDES)

Agency Version Date: 02/21/2024
Agency Update Frequency: Varies
Planned Next Contact: 08/13/2024
Agency: Environmental Protection Agency
Agency Contact: (202) 564-6582
Most Recent Contact: 05/17/2024

PFAS FED SITES: PFAS Detection on Federal Facilities

Agency Version Date: 04/17/2024
Agency Update Frequency: Quarterly
Planned Next Contact: 07/12/2024
Agency: U.S. Environmental Protection Agency
Agency Contact: N/R
Most Recent Contact: 04/17/2024

PFAS INDUSTRY: List of Industries potentially handling PFAS

Agency Version Date: 04/17/2024
Agency Update Frequency: Quarterly
Planned Next Contact: 07/12/2024
Agency: U.S. Environmental Protection Agency
Agency Contact: N/R
Most Recent Contact: 04/17/2024

PFAS MANIFEST: PFAS Transfer Manifest

Agency Version Date: 04/17/2024
Agency Update Frequency: Quarterly
Planned Next Contact: 07/12/2024
Agency: U.S. Environmental Protection Agency
Agency Contact: N/R
Most Recent Contact: 04/17/2024

PFAS NPL: List of NPL sites with PFAS or PFOA contamination

Agency Version Date: 05/29/2024
Agency Update Frequency: Quarterly
Planned Next Contact: 08/23/2024
Agency: U.S. Environmental Protection Agency
Agency Contact: 703-603-8867
Most Recent Contact: 05/29/2024

PFAS PROD: PFAS Production Sites

Agency Version Date: 04/17/2024
Agency Update Frequency: Quarterly
Planned Next Contact: 07/12/2024
Agency: U.S. Environmental Protection Agency
Agency Contact: N/R
Most Recent Contact: 04/17/2024

PFAS SPILLS: List of PFAS Spill Sites

Agency Version Date: 01/22/2024
Agency Update Frequency: Quarterly
Planned Next Contact: 07/12/2024
Agency: U.S. Environmental Protection Agency
Agency Contact: N/R
Most Recent Contact: 04/17/2024

OTHER ASCERTAINABLE RECORDS (cont.)

PFAS TRIS: List of TRIS sites where PFAS or PFOA are used/manufactured/ treated/ transported/released.

Agency Version Date: 02/21/2024
Agency Update Frequency: Varies
Planned Next Contact: 08/13/2024
Agency: U.S. Environmental Protection Agency
Agency Contact: (202) 566-1667
Most Recent Contact: 05/17/2024

PFAS UCMR3: List of PWS wells sampled for Unregulated Contaminant Monitoring Rule (UCMR)

Agency Version Date: 06/02/2022
Agency Update Frequency: Quarterly
Planned Next Contact: 07/25/2024
Agency: U.S. Environmental Protection Agency
Agency Contact: 703-603-8867
Most Recent Contact: 04/30/2024

PFAS WQP: List of PFAS from Water Quality Portal

Agency Version Date: 04/17/2024
Agency Update Frequency: Quarterly
Planned Next Contact: 07/12/2024
Agency: U.S. Environmental Protection Agency
Agency Contact: N/R
Most Recent Contact: 04/17/2024

PRISONS: List of Prison facilities

Agency Version Date: 05/03/2024
Agency Update Frequency: Varies
Planned Next Contact: 07/30/2024
Agency: DHS Homeland Infrastructure Foundation
Agency Contact: N/R
Most Recent Contact: 05/03/2024

RAATS: Listing of major violators with enforcement actions issued under RCRA. Includes administrative and civil actions filed by the EPA. This dataset is no longer maintained.

Agency Version Date: 09/23/2019
Agency Update Frequency: Varies
Planned Next Contact: 09/03/2024
Agency: Environmental Protection Agency
Agency Contact: N/R
Most Recent Contact: 06/07/2024

RADINFO: EPA regulated facilities with radiation and radioactive materials

Agency Version Date: 08/01/2019
Agency Update Frequency: Varies
Planned Next Contact: 08/22/2024
Agency: Environmental Protection Agency
Agency Contact: (202) 566-1667
Most Recent Contact: 05/28/2024

RMP: Facilities producing/handling/ process/ distribute/ store specific chemicals report plans required by the Clean Air Act

Agency Version Date: 06/14/2023
Agency Update Frequency: Monthly
Planned Next Contact: 08/21/2024
Agency: Environmental Protection Agency
Agency Contact: (202) 564-2534
Most Recent Contact: 05/27/2024

ROD: Permanent remedy at an NPL site

Agency Version Date: 03/25/2024
Agency Update Frequency: Varies
Planned Next Contact: 06/19/2024
Agency: Environmental Protection Agency
Agency Contact: (800) 424-9346
Most Recent Contact: 03/25/2024

SCHOOLS PRIVATE: List of Private Schools

Agency Version Date: 03/14/2024
Agency Update Frequency: Varies
Planned Next Contact: 09/04/2024
Agency: DHS Homeland Infrastructure Foundation
Agency Contact: N/R
Most Recent Contact: 06/10/2024

SCHOOLS PUBLIC: List of Public Schools

Agency Version Date: 03/14/2024
Agency Update Frequency: Varies
Planned Next Contact: 09/04/2024
Agency: DHS Homeland Infrastructure Foundation
Agency Contact: N/R
Most Recent Contact: 06/10/2024

OTHER ASCERTAINABLE RECORDS (cont.)

SCRD DRYCLEANERS: State Coalition for Remediation of Drycleaners

Agency Version Date: 04/25/2024
Agency Update Frequency: No Update
Planned Next Contact: 07/22/2024
Agency: Environmental Protection Agency
Agency Contact: (202) 566-1667
Most Recent Contact: 04/25/2024

SEMS_SMELTER: This report includes sites that have smelting-related, or potentially smelting-related, indicators in the SEMS database. The report includes information on the site location as well as contaminants of concern.

Agency Version Date: 03/25/2024
Agency Update Frequency: Quarterly
Planned Next Contact: 06/19/2024
Agency: U.S. Environmental Protection Agency
Agency Contact: 703-603-8867
Most Recent Contact: 03/25/2024

SSTS: Tracking of facilities who produce pesticides and their quantity

Agency Version Date: 05/01/2024
Agency Update Frequency: Annually
Planned Next Contact: 07/26/2024
Agency: Environmental Protection Agency
Agency Contact: (202) 566-1667
Most Recent Contact: 05/01/2024

STORMWATER: Permitted storm water sites

Agency Version Date: 02/14/2024
Agency Update Frequency: Varies
Planned Next Contact: 08/06/2024
Agency: Environmental Protection Agency
Agency Contact: (202) 566-1667
Most Recent Contact: 05/10/2024

TOSCA-PLANT: Plants controlled by the Toxic Substance Control Act

Agency Version Date: 08/22/2023
Agency Update Frequency: Varies
Planned Next Contact: 08/02/2024
Agency: Environmental Protection Agency
Agency Contact: (202) 566-1667
Most Recent Contact: 05/08/2024

TRIS: Information regarding toxic chemicals that are being used/manufactured/ treated/ transported/released into the environment

Agency Version Date: 02/21/2024
Agency Update Frequency: Varies
Planned Next Contact: 08/13/2024
Agency: Environmental Protection Agency
Agency Contact: (202) 566-1667
Most Recent Contact: 05/17/2024

UMTRA: Uranium Recovery Sites

Agency Version Date: 08/31/2023
Agency Update Frequency: Varies
Planned Next Contact: 08/13/2024
Agency: United States Nuclear Regulatory Commission
Agency Contact: (301) 415-8200
Most Recent Contact: 05/17/2024

VAPOR: EPA Vapor Intrusion Database

Agency Version Date: 03/19/2021
Agency Update Frequency: Varies
Planned Next Contact: 07/26/2024
Agency: U.S. Environmental Protection Agency
Agency Contact: 855-246-3642
Most Recent Contact: 05/01/2024

AOC_SAN GABRIEL VALLEY - CA: San Gabriel Valley Superfund sites

Agency Version Date: 03/25/2024
Agency Update Frequency: Varies
Planned Next Contact: 06/19/2024
Agency: U.S. Environmental Protection Agency
Agency Contact: 415-972-3181
Most Recent Contact: 03/25/2024

OTHER ASCERTAINABLE RECORDS (cont.)

BOND EXPENDITURE PLAN - CA: Hazardous Substance Cleanup Bond Act of 1984 Article 7.5 of Health and Safety Code 25385 listing of orphan sites

Agency Version Date: 05/14/2024
Agency Update Frequency: Quarterly
Planned Next Contact: 08/08/2024
Agency: Department of Toxic Substance Control
Agency Contact: 916-322-2861
Most Recent Contact: 05/14/2024

BP HW OUT_VENTURA COUNTY - CA: Ventura County Business Plan Hazardous Waste Producers and Operating Underground Tanks

Agency Version Date: 04/04/2024
Agency Update Frequency: Quarterly
Planned Next Contact: 07/01/2024
Agency: Ventura County Environmental Health Division
Agency Contact: 805-654-2815
Most Recent Contact: 04/04/2024

BUSINESS INVENTORY_SAN MATEO COUNTY - CA: San Mateo County listing of underground storage tanks, hazardous materials, business plans, and hazardous waste generators

Agency Version Date: 05/28/2024
Agency Update Frequency: Annually
Planned Next Contact: 08/22/2024
Agency: San Mateo County Environmental Health Services Division
Agency Contact: 650-372-6200
Most Recent Contact: 05/28/2024

CALEPA SITES - CA: CalEPA Regulated Sites from the Certified Unified Program Agencies (CUPA).

Agency Version Date: 06/08/2023
Agency Update Frequency: Quarterly
Planned Next Contact: 08/14/2024
Agency: California Environmental Protection Agency Unified Program Section
Agency Contact: 916-327-5092
Most Recent Contact: 05/20/2024

CIWQS - CA: California Integrated Water Quality System database facilities listing which includes owner information, violations, inspections, and other regulatory matters

Agency Version Date: 05/26/2023
Agency Update Frequency: Varies
Planned Next Contact: 08/02/2024
Agency: CA State Water Resources Control Board
Agency Contact: 916-341-5791
Most Recent Contact: 05/08/2024

CIWQS 2 - CA: California Integrated Water Quality System database facilities listing which includer owner information violations inspections and other regulatory matters

Agency Version Date: 03/01/2024
Agency Update Frequency: Quarterly
Planned Next Contact: 08/22/2024
Agency: CA State Water Resources Control Board
Agency Contact: 916-341-5791
Most Recent Contact: 05/28/2024

CORTESE - CA: Compliance document used in providing information about the location of hazardous material release sites utilized by the state local agencies and developers

Agency Version Date: 03/15/2024
Agency Update Frequency: Quarterly
Planned Next Contact: 06/11/2024
Agency: Department of Toxic Substance Control
Agency Contact: 916-322-2861
Most Recent Contact: 03/15/2024

CUPA_BUTTE COUNTY - CA: Listing of the Butte County Certified Unified Program Agency`s hazardous material program sites

Agency Version Date: 03/19/2023
Agency Update Frequency: No Longer Maintained
Planned Next Contact: 07/12/2024
Agency: Butte County Environmental Health
Agency Contact: 530.538.7281
Most Recent Contact: 04/17/2024

CUPA_FRESNO COUNTY - CA: Listing of the Fresno County Certified Unified Program Agency's hazardous material program sites

Agency Version Date: 05/16/2024
Agency Update Frequency: Quarterly
Planned Next Contact: 08/12/2024
Agency: Fresno County Department of Public Health
Agency Contact: 559-600-3271
Most Recent Contact: 05/16/2024

OTHER ASCERTAINABLE RECORDS (cont.)

CUPA_PLACER COUNTY - CA: Listing of the Placer County Certified Unified Program Agency's hazardous material program sites

Agency Version Date: 03/18/2024
Agency Update Frequency: Quarterly
Planned Next Contact: 06/12/2024
Agency: Placer County Environmental Health
Agency Contact: 530-745-2350
Most Recent Contact: 03/18/2024

DAYCARE - CA: List of daycare locations

Agency Version Date: 03/13/2024
Agency Update Frequency: Quarterly
Planned Next Contact: 09/03/2024
Agency: California Department of Social Services
Agency Contact: 916-651-6040
Most Recent Contact: 06/07/2024

DRYCLEANERS - CA: Listing of drycleaning facilities

Agency Version Date: 09/09/2014
Agency Update Frequency: Quarterly
Planned Next Contact: 08/06/2024
Agency: California EPA Air Resources Board
Agency Contact: 916-324-3013
Most Recent Contact: 05/10/2024

DRYCLEANERS_AMADOR COUNTY - CA: Listing of drycleaning facilities in Amador County

Agency Version Date: 11/02/2016
Agency Update Frequency: Varies
Planned Next Contact: 07/23/2024
Agency: Amador County APCD
Agency Contact: (209) 223-6439
Most Recent Contact: 04/26/2024

DRYCLEANERS_ANTELOPE VALLEY - CA: Listing of drycleaning facilities in Antelope Valley

Agency Version Date: 04/04/2024
Agency Update Frequency: Varies
Planned Next Contact: 07/01/2024
Agency: Antelope Valley AQMD
Agency Contact: 661-723-8070
Most Recent Contact: 04/04/2024

DRYCLEANERS_BAY AREA - CA: Listing of drycleaning facilities in Bay Area

Agency Version Date: 05/09/2024
Agency Update Frequency: Quarterly
Planned Next Contact: 08/05/2024
Agency: Bay Area AQMD
Agency Contact: 415-749-4784
Most Recent Contact: 05/09/2024

DRYCLEANERS_BUTTE COUNTY - CA: Listing of drycleaning facilities in Butte County

Agency Version Date: 10/14/2022
Agency Update Frequency: Semi Annually
Planned Next Contact: 06/17/2024
Agency: Butte County AQMD
Agency Contact: 530-332-9400 ext. 107
Most Recent Contact: 03/21/2024

DRYCLEANERS_CALAVERAS COUNTY - CA: Listing of drycleaning facilities in Calaveras County

Agency Version Date: 07/14/2022
Agency Update Frequency: Varies
Planned Next Contact: 06/12/2024
Agency: Calaveras County APCD
Agency Contact: 209-754-6504
Most Recent Contact: 03/18/2024

DRYCLEANERS_COLUSA COUNTY - CA: Listing of drycleaning facilities in Colusa County

Agency Version Date: 09/08/2014
Agency Update Frequency: Quarterly
Planned Next Contact: 06/17/2024
Agency: Colusa County APCD
Agency Contact: 530-458-0590
Most Recent Contact: 03/21/2024

DRYCLEANERS_EASTERN KERN COUNTY - CA: Listing of drycleaning facilities in Eastern Kern County

Agency Version Date: 03/21/2024
Agency Update Frequency: Varies
Planned Next Contact: 06/17/2024
Agency: Eastern Kern County APCD
Agency Contact: 661-862-5250
Most Recent Contact: 03/21/2024

OTHER ASCERTAINABLE RECORDS (cont.)

DRYCLEANERS_EL DORADO COUNTY - CA: Listing of drycleaning facilities in El Dorado County

Agency Version Date: 03/21/2024
Agency Update Frequency: Varies
Planned Next Contact: 06/17/2024
Agency: El Dorado County AQMD
Agency Contact: 530-621-7503
Most Recent Contact: 03/21/2024

DRYCLEANERS_FEATHER RIVER - CA: Listing of drycleaning facilities in Feather River

Agency Version Date: 09/24/2021
Agency Update Frequency: Varies
Planned Next Contact: 08/05/2024
Agency: Feather River AQMD
Agency Contact: 530-634-7659 ext. 205
Most Recent Contact: 05/09/2024

DRYCLEANERS_GLENN COUNTY - CA: Listing of drycleaning facilities in Glenn County

Agency Version Date: 10/29/2021
Agency Update Frequency: Varies
Planned Next Contact: 07/04/2024
Agency: Glenn County APCD
Agency Contact: 530-934-6500
Most Recent Contact: 04/09/2024

DRYCLEANERS_GREAT BASIN UNIFIED - CA: Listing of drycleaning facilities in the Great Basin Unified region

Agency Version Date: 09/09/2014
Agency Update Frequency: Varies
Planned Next Contact: 08/14/2024
Agency: Great Basin Unified APCD
Agency Contact: 760-872-8211 ext. 228
Most Recent Contact: 05/20/2024

DRYCLEANERS_IMPERIAL COUNTY - CA: Listing of drycleaning facilities in Imperial County

Agency Version Date: 03/21/2024
Agency Update Frequency: Annually
Planned Next Contact: 06/17/2024
Agency: Imperial County APCD
Agency Contact: 760-482-4606
Most Recent Contact: 03/21/2024

DRYCLEANERS_LAKE COUNTY - CA: Listing of drycleaning facilities in Lake County

Agency Version Date: 07/14/2022
Agency Update Frequency: Varies
Planned Next Contact: 06/11/2024
Agency: Lake County AQMD
Agency Contact: 707-263-7000
Most Recent Contact: 03/15/2024

DRYCLEANERS_LASSEN COUNTY - CA: Listing of drycleaning facilities in Lassen County

Agency Version Date: 05/06/2013
Agency Update Frequency: Varies
Planned Next Contact: 06/28/2024
Agency: Lassen County APCD
Agency Contact: 530-257-1045
Most Recent Contact: 04/03/2024

DRYCLEANERS_MENDOCINO COUNTY - CA: Listing of drycleaning facilities in Mendocino County

Agency Version Date: 08/24/2016
Agency Update Frequency: Varies
Planned Next Contact: 08/29/2024
Agency: Mendocino County AQMD
Agency Contact: 707-463-4354
Most Recent Contact: 06/04/2024

DRYCLEANERS_MOJAVE DESERT - CA: Listing of drycleaning facilities in the Mojave Desert region

Agency Version Date: 04/04/2024
Agency Update Frequency: Varies
Planned Next Contact: 07/01/2024
Agency: Mojave Desert AQMD
Agency Contact: 661-723-8070
Most Recent Contact: 04/04/2024

DRYCLEANERS_MONTEREY BAY - CA: Listing of drycleaning facilities in the Monterey Bay region

Agency Version Date: 05/18/2023
Agency Update Frequency: Varies
Planned Next Contact: 07/25/2024
Agency: Monterey Bay Unified APCD
Agency Contact: 831-647-9418 ext.240
Most Recent Contact: 04/30/2024

OTHER ASCERTAINABLE RECORDS (cont.)

DRYCLEANERS_NORTH COAST UNIFIED - CA: Listing of drycleaning facilities in the North Coast region

Agency Version Date: 02/29/2024
Agency Update Frequency: Varies
Planned Next Contact: 08/21/2024
Agency: North Coast Unified AQMD
Agency Contact: 707-443-3093 ext. 111
Most Recent Contact: 05/27/2024

DRYCLEANERS_NORTHERN SIERRA - CA: Listing of drycleaning facilities in the Northern Sierra region

Agency Version Date: 09/08/2014
Agency Update Frequency: No Update
Planned Next Contact: 07/18/2024
Agency: Northern Sierra AQMD
Agency Contact: 530-274-9360 ext. 106
Most Recent Contact: 04/22/2024

DRYCLEANERS_NORTHERN SONOMA COUNTY - CA: Listing of drycleaning facilities in Northern Sonoma County

Agency Version Date: 04/27/2023
Agency Update Frequency: Varies
Planned Next Contact: 07/08/2024
Agency: Northern Sonoma County APCD
Agency Contact: 707-433-5911
Most Recent Contact: 04/11/2024

DRYCLEANERS_PLACER COUNTY - CA: Listing of drycleaning facilities in Placer County

Agency Version Date: 05/02/2018
Agency Update Frequency: Quarterly
Planned Next Contact: 08/05/2024
Agency: Placer County APCD
Agency Contact: 530-745-2324
Most Recent Contact: 05/09/2024

DRYCLEANERS_SACRAMENTO COUNTY - CA: Listing of drycleaning facilities in Sacramento County

Agency Version Date: 02/06/2024
Agency Update Frequency: Quarterly
Planned Next Contact: 07/26/2024
Agency: Sacramento Metro AQMD
Agency Contact: 916-874-4817
Most Recent Contact: 05/01/2024

DRYCLEANERS_SAN DIEGO COUNTY - CA: Listing of drycleaning facilities in San Diego County

Agency Version Date: 04/11/2024
Agency Update Frequency: Varies
Planned Next Contact: 07/08/2024
Agency: San Diego County APCD
Agency Contact: 858-586-2618
Most Recent Contact: 04/11/2024

DRYCLEANERS_SAN JOAQUIN VALLEY - CA: Listing of drycleaning facilities in the San Joaquin Valley

Agency Version Date: 03/28/2024
Agency Update Frequency: Varies
Planned Next Contact: 06/24/2024
Agency: San Joaquin Valley APCD
Agency Contact: 559-230-5936
Most Recent Contact: 03/28/2024

DRYCLEANERS_SAN LUIS OBISPO - CA: Listing of drycleaning facilities in the San Luis Obispo region

Agency Version Date: 04/11/2024
Agency Update Frequency: Varies
Planned Next Contact: 07/08/2024
Agency: San Luis Obispo County APCD
Agency Contact: 805-781-5912
Most Recent Contact: 04/11/2024

DRYCLEANERS_SANTA BARBARA COUNTY - CA: Listing of drycleaning facilities in Santa Barbara County

Agency Version Date: 07/19/2023
Agency Update Frequency: Varies
Planned Next Contact: 07/01/2024
Agency: Santa Barbara County APCD
Agency Contact: 805-961-8867
Most Recent Contact: 04/04/2024

DRYCLEANERS_SHASTA COUNTY - CA: Listing of drycleaning facilities in Shasta County

Agency Version Date: 03/21/2024
Agency Update Frequency: Varies
Planned Next Contact: 06/17/2024
Agency: Shasta County AQMD
Agency Contact: 530-225-5674
Most Recent Contact: 03/21/2024

OTHER ASCERTAINABLE RECORDS (cont.)

DRYCLEANERS_SISKIYOU COUNTY - CA: Listing of drycleaning facilities in Siskiyou County

Agency Version Date: 09/08/2014
Agency Update Frequency: Varies
Planned Next Contact: 08/30/2024
Agency: Siskiyou County APCD
Agency Contact: N/R
Most Recent Contact: 06/05/2024

DRYCLEANERS_SOUTH COAST - CA: Listing of drycleaning facilities in the South Coast region

Agency Version Date: 04/10/2024
Agency Update Frequency: Varies
Planned Next Contact: 07/05/2024
Agency: South Coast AQMD
Agency Contact: 909-396-2000
Most Recent Contact: 04/10/2024

DRYCLEANERS_TEHAMA COUNTY - CA: Listing of drycleaning facilities in Tehama County

Agency Version Date: 04/16/2024
Agency Update Frequency: Varies
Planned Next Contact: 07/11/2024
Agency: Tehama County APCD
Agency Contact: 530-527-3717 ext.100
Most Recent Contact: 04/16/2024

DRYCLEANERS_TUOLUMNE COUNTY - CA: Listing of drycleaning facilities in Tuolumne County

Agency Version Date: 09/21/2020
Agency Update Frequency: Varies
Planned Next Contact: 07/18/2024
Agency: Tuolumne County APCD
Agency Contact: 209-533-6678
Most Recent Contact: 04/22/2024

DRYCLEANERS_VENTURA COUNTY - CA: Listing of drycleaning facilities in Ventura County

Agency Version Date: 03/21/2024
Agency Update Frequency: Varies
Planned Next Contact: 06/17/2024
Agency: Ventura County APCD
Agency Contact: 805-645-1405
Most Recent Contact: 03/21/2024

DRYCLEANERS_YOLO-SOLANO COUNTIES - CA: Listing of drycleaning facilities in Yolo and Solano Counties

Agency Version Date: 04/11/2024
Agency Update Frequency: Varies
Planned Next Contact: 07/08/2024
Agency: Yolo-Solano AQMD
Agency Contact: 530-757-3664
Most Recent Contact: 04/11/2024

EMI - CA: An estimation of air pollution for a listing of air permitted facilities

Agency Version Date: 05/01/2024
Agency Update Frequency: Varies
Planned Next Contact: 07/26/2024
Agency: California Air Resources Board
Agency Contact: 916-327-6251
Most Recent Contact: 05/01/2024

FA - CA: Listing of the Department of Toxic Substance Control's Financial Assurance report sites and facilities

Agency Version Date: 03/19/2024
Agency Update Frequency: Varies
Planned Next Contact: 06/13/2024
Agency: Department of Toxic Substance Control
Agency Contact: 916-322-2861
Most Recent Contact: 03/19/2024

FA 2 - CA: Financial Assurance Information for solid waste facilities

Agency Version Date: 03/11/2024
Agency Update Frequency: Varies
Planned Next Contact: 08/30/2024
Agency: Department of Environment & Natural Resources
Agency Contact: 916-341-6066
Most Recent Contact: 06/05/2024

FIRE AREAS - CA: The multi-agency statewide database of fire perimeters.

Agency Version Date: 05/28/2024
Agency Update Frequency: No Update
Planned Next Contact: 08/22/2024
Agency: California Department of Forestry and Fire Protection
Agency Contact: 916-445-4302
Most Recent Contact: 05/28/2024

OTHER ASCERTAINABLE RECORDS (cont.)

GCC_SANTA CLARA VALLEY - CA: Santa Clara Valley groundwater contamination cleanups listing

Agency Version Date: 04/11/2024
Agency Update Frequency: Varies
Planned Next Contact: 07/08/2024
Agency: CA State Water Resources Control Board
Agency Contact: 916-341-5791
Most Recent Contact: 04/11/2024

HAZMAT INCIDENT_CONTRA COSTA COUNTY - CA: Listing of hazardous material incident sites since 1993 in Contra Costa County

Agency Version Date: 04/03/2024
Agency Update Frequency: Varies
Planned Next Contact: 06/28/2024
Agency: Contra Costa Health Services Department
Agency Contact: 925-335-3200
Most Recent Contact: 04/03/2024

HAZMAT_CITY OF SAN JOSE - CA: City of San Jose hazardous material facilities listing

Agency Version Date: 01/05/2021
Agency Update Frequency: Quarterly
Planned Next Contact: 08/06/2024
Agency: Santa Clara County Department of Environmental Health
Agency Contact: 408-918-1951
Most Recent Contact: 05/10/2024

HAZMAT_SACRAMENTO COUNTY - CA: Sacramento county hazardous material facilities listing

Agency Version Date: 01/25/2023
Agency Update Frequency: Quarterly
Planned Next Contact: 06/28/2024
Agency: Sacramento County Environmental Management
Agency Contact: 916-875-8550
Most Recent Contact: 04/03/2024

HAZMAT_SAN BERNARDINO COUNTY - CA: San Bernardino county listing of hazardous material permitted facilities

Agency Version Date: 03/28/2024
Agency Update Frequency: Quarterly
Planned Next Contact: 06/24/2024
Agency: San Bernardino County Fire Department Hazardous Materials Division
Agency Contact: 909-386-8419
Most Recent Contact: 03/28/2024

HAZMAT_SAN DIEGO COUNTY - CA: San Diego county listing of hazardous material permitted facilities

Agency Version Date: 03/27/2024
Agency Update Frequency: Quarterly
Planned Next Contact: 06/21/2024
Agency: Hazardous Materials Management Division
Agency Contact: 858-505-6700
Most Recent Contact: 03/27/2024

HAZMAT_SANTA CLARA COUNTY - CA: Santa Clara county hazardous material facilities listing

Agency Version Date: 04/11/2024
Agency Update Frequency: Annually
Planned Next Contact: 07/08/2024
Agency: Santa Clara Department of Environmental Health
Agency Contact: 408-918-3428
Most Recent Contact: 04/11/2024

HAZNET - CA: Listing of hazardous waste manifests from when hazardous waste is transported from generators to permitted recycling treatment storage or disposal facilities by registered hazardous waste transporters

Agency Version Date: 04/05/2021
Agency Update Frequency: Annually
Planned Next Contact: 08/06/2024
Agency: California Environmental Protection Agency
Agency Contact: 916-341-5791
Most Recent Contact: 05/10/2024

HAZWASTE_ORANGE COUNTY - CA: Orange County hazardous waste facilities

Agency Version Date: 04/04/2024
Agency Update Frequency: Annually
Planned Next Contact: 07/01/2024
Agency: Orange County Health Care Agency
Agency Contact: 714-433-6000
Most Recent Contact: 04/04/2024

OTHER ASCERTAINABLE RECORDS (cont.)

HIGH FIRE - CA: Fire hazard severity zones mapped as areas of significant fire hazards on the basis of fuels terrain weather and other factors

Agency Version Date: 01/31/2024
Agency Update Frequency: No update
Planned Next Contact: 07/23/2024
Agency: California Department of Forestry and Fire Protection
Agency Contact: 916-445-4302
Most Recent Contact: 04/26/2024

HIST CORTESE - CA: The historical compliance document used in providing information about the location of hazardous material release sites utilized by the state local agencies and developers

Agency Version Date: 03/29/2024
Agency Update Frequency: Quarterly
Planned Next Contact: 06/25/2024
Agency: Department of Toxic Substance Control
Agency Contact: 916-322-2861
Most Recent Contact: 03/29/2024

HIST DRYCLEANERS_SAN DIEGO COUNTY - CA: Historical listing of drycleaning facilities in San Diego County

Agency Version Date: 02/01/2023
Agency Update Frequency: Varies
Planned Next Contact: 07/08/2024
Agency: San Diego County APCD
Agency Contact: 858-586-2618
Most Recent Contact: 04/11/2024

HIST HAZNET - CA: List of hazardous waste manifests from when hazardous waste is transported from generators to permitted recycling treatment storage or disposal facilities by registered hazardous waste transporters that are no longer in current agency list.

Agency Version Date: 10/10/2018
Agency Update Frequency: Annually
Planned Next Contact: 07/04/2024
Agency: California Environmental Protection Agency
Agency Contact: 916-341-5791
Most Recent Contact: 04/09/2024

HIST HMS_LOS ANGELES COUNTY - CA: List of Los Angeles county industrial waste and underground storage tank sites that are no longer in current agency list.

Agency Version Date: 09/15/2018
Agency Update Frequency: Annually
Planned Next Contact: 08/01/2024
Agency: County of Los Angeles Department of Public Works
Agency Contact: 626-458-3518
Most Recent Contact: 05/07/2024

HIST HWP - CA: List of the Department of Toxic Substance Control's hazardous waste transporters and corrective action that are no longer in current agency list.

Agency Version Date: 01/18/2019
Agency Update Frequency: Annually
Planned Next Contact: 09/05/2024
Agency: Department of Toxic Substance Control
Agency Contact: 916-322-2861
Most Recent Contact: 06/11/2024

HIST LDS - CA: List of areas of land on or in which hazardous waste is placed or the largest area in which there is significant likelihood of mixing hazardous waste constituents in the same area that are no longer in current agency list.

Agency Version Date: 05/20/2018
Agency Update Frequency: Annually
Planned Next Contact: 07/10/2024
Agency: State Water Qualilty Control Board
Agency Contact: 916-341-5791
Most Recent Contact: 04/15/2024

HIST MCS - CA: List of the State Water Resources Control Boards investigation and remediation of water quality issues at military facilities that is no longer in current agency list.

Agency Version Date: 09/24/2018
Agency Update Frequency: No Longer Maintained
Planned Next Contact: 08/01/2024
Agency: State Water Resources Control Board
Agency Contact: 916-341-5791
Most Recent Contact: 05/08/2024

OTHER ASCERTAINABLE RECORDS (cont.)

HIST NFA - CA: Historical No further action cleanup sites listing

Agency Version Date: 03/21/2019
Agency Update Frequency: Quarterly
Planned Next Contact: 07/01/2024
Agency: Department of Toxic Substances Control
Agency Contact: 916-322-2861
Most Recent Contact: 04/04/2024

HIST SOLVENTS_SANTA CLARA CO - CA: List of Santa Clara County Historic Solvent Case Files

Agency Version Date: 04/16/2024
Agency Update Frequency: Quarterly
Planned Next Contact: 07/11/2024
Agency: Santa Clara Valley Water District
Agency Contact: (408) 630-2694
Most Recent Contact: 04/16/2024

HMS_LOS ANGELES COUNTY - CA: Listing of Los Angeles county industrial waste and underground storage tank sites

Agency Version Date: 02/12/2024
Agency Update Frequency: Monthly
Planned Next Contact: 08/02/2024
Agency: County of Los Angeles Department of Public Works
Agency Contact: 626-458-3518
Most Recent Contact: 05/08/2024

HWM COMMERCIAL FACILITIES - CA: Listing of all commercial hazardous waste permitted off-site transfer recycling treatment storage and disposal facilities

Agency Version Date: 03/13/2024
Agency Update Frequency: Varies
Planned Next Contact: 09/03/2024
Agency: Department of Toxic Substance Control
Agency Contact: 916-322-5308
Most Recent Contact: 06/07/2024

HWP - CA: Facility listing of the Department of Toxic Substance Control's hazardous waste transporters and corrective action

Agency Version Date: 03/22/2024
Agency Update Frequency: Quarterly
Planned Next Contact: 06/18/2024
Agency: Department of Toxic Substance Control
Agency Contact: 916-322-2861
Most Recent Contact: 03/22/2024

HWT - CA: Listing of registered hazardous waste transporters

Agency Version Date: 03/29/2024
Agency Update Frequency: Quarterly
Planned Next Contact: 06/25/2024
Agency: Department of Toxic Substance Control
Agency Contact: 916-322-2861
Most Recent Contact: 03/29/2024

LDS - CA: List of Land Disposal Cleanup Sites from Geotracker

Agency Version Date: 03/20/2024
Agency Update Frequency: Quarterly
Planned Next Contact: 06/14/2024
Agency: State Water Resources Control Board
Agency Contact: 916-341-5791
Most Recent Contact: 03/20/2024

LOP_SANTA CLARA COUNTY - CA: Santa Clara county leaking underground storage tank sites

Agency Version Date: 07/21/2017
Agency Update Frequency: No Longer Maintained
Planned Next Contact: 08/28/2024
Agency: Department of Environmental Health
Agency Contact: 408-280-6479
Most Recent Contact: 06/03/2024

MCS - CA: List of Military Cleanup Sites from Geotracker

Agency Version Date: 03/20/2024
Agency Update Frequency: Quarterly
Planned Next Contact: 06/14/2024
Agency: State Water Resources Control Board
Agency Contact: 916-341-5791
Most Recent Contact: 03/20/2024

OTHER ASCERTAINABLE RECORDS (cont.)

MWMP - CA: Listing of treatment and transfer stations that properly handle and dispose of medical waste that are permitted and inspected by the Medical Waste Management Program

Agency Version Date: 03/26/2024
Agency Update Frequency: Varies
Planned Next Contact: 06/20/2024
Agency: California-Health Human Services Department of Public Health
Agency Contact: 916-449-5661
Most Recent Contact: 03/26/2024

MWMP 2 - CA: Listing of facilities that generate permitted medical waste and are inspected by the Medical Waste Management Program

Agency Version Date: 01/13/2022
Agency Update Frequency: Quarterly
Planned Next Contact: 09/04/2024
Agency: California-Health Human Services Department of Public Health
Agency Contact: 916-449-5661
Most Recent Contact: 06/10/2024

NFA - CA: No further action cleanup sites listing

Agency Version Date: 05/14/2024
Agency Update Frequency: Quarterly
Planned Next Contact: 08/08/2024
Agency: Department of Toxic Substances Control
Agency Contact: 916-322-2861
Most Recent Contact: 05/14/2024

NFE - CA: Unconfirmed contaminated properties listing

Agency Version Date: 05/14/2024
Agency Update Frequency: Quarterly
Planned Next Contact: 08/08/2024
Agency: Department of Toxic Substances Control
Agency Contact: 916-322-2861
Most Recent Contact: 05/14/2024

NPDES - CA: Listing of facilities with wastewater and NPDES permits including stormwater

Agency Version Date: 04/10/2024
Agency Update Frequency: Quarterly
Planned Next Contact: 07/05/2024
Agency: State Water Resources Control Board
Agency Contact: 916-341-5810
Most Recent Contact: 04/10/2024

PERCHLORATE 2 - CA: Listing of contaminated sites where the primary known chemical is perchlorate

Agency Version Date: 05/10/2024
Agency Update Frequency: Quarterly
Planned Next Contact: 08/06/2024
Agency: Department of Toxic Substances Control
Agency Contact: 916-322-2861
Most Recent Contact: 05/10/2024

PFAS - CA: List of PFAS sites and areas of interest

Agency Version Date: 05/29/2024
Agency Update Frequency: Quarterly
Planned Next Contact: 08/23/2024
Agency: California State Water Resources Control Board
Agency Contact: N/R
Most Recent Contact: 05/29/2024

PFAS DOD - CA: List of DoD facilities conducting PFAS investigations

Agency Version Date: 05/29/2024
Agency Update Frequency: Quarterly
Planned Next Contact: 08/23/2024
Agency: California State Water Resources Control Board
Agency Contact: N/R
Most Recent Contact: 05/29/2024

PFAS GAMA - CA: PFOS & PFAS GAMA Well Sampling program

Agency Version Date: 02/27/2024
Agency Update Frequency: Quarterly
Planned Next Contact: 08/19/2024
Agency: California State Water Resources Control Board
Agency Contact: N/R
Most Recent Contact: 05/23/2024

OTHER ASCERTAINABLE RECORDS (cont.)

PROPOSITION 65 - CA: Listing of Proposition 65 enforcement reporting notice sites in accordance with "The Safe Drinking Water and Toxic Enforcement Act of 1986"

Agency Version Date: 05/11/2023
Agency Update Frequency: No update
Planned Next Contact: 07/18/2024

Agency: State of California Department of JusticeOffice of the Attorney General
Agency Contact: 510-873-6321
Most Recent Contact: 04/23/2024

RFR - CA: State Water Resources Control Board Regulated Facility Report database listing which includes program agency type and their permit status

Agency Version Date: 04/25/2024
Agency Update Frequency: Varies
Planned Next Contact: 07/22/2024

Agency: CA State Water Resources Control Board
Agency Contact: 916-341-5810
Most Recent Contact: 04/25/2024

SITES INVENTORY_VENTURA COUNTY - CA: Listing of Ventura County inventory of closed illegal abandoned and inactive sites

Agency Version Date: 05/14/2021
Agency Update Frequency: Annually
Planned Next Contact: 06/25/2024

Agency: Environmental Health Division
Agency Contact: 805-654-2815
Most Recent Contact: 03/29/2024

SMU_SANTA BARBARA COUNTY - CA: Site Mitigation Unit site assessment and corrective actions at properties in Santa Barbara County

Agency Version Date: 02/22/2024
Agency Update Frequency: Varies
Planned Next Contact: 08/14/2024

Agency: Santa Barbara County APCD
Agency Contact: (805) 681-4900
Most Recent Contact: 05/20/2024

SWAT - CA: The SWAT Reports Summary Data and the Waste Management Unit Database were published by State Water Resources Control Board staff and the Regional Water Quality Control Boards for tracking and inventory of waste management units.

Agency Version Date: 08/08/2015
Agency Update Frequency: No Longer Maintained
Planned Next Contact: 07/05/2024

Agency: Department of Ecology
Agency Contact: 916-322-2861
Most Recent Contact: 04/10/2024

VCCP_VENTURA COUNTY - CA: Listing of Ventura County cleanup program sites

Agency Version Date: 07/22/2022
Agency Update Frequency: No Longer Maintained
Planned Next Contact: 06/19/2024

Agency: Environmental Health Division
Agency Contact: 805-654-2815
Most Recent Contact: 03/25/2024

WDR - CA: List of Waste Discharge Requirement Sites.

Agency Version Date: 05/30/2023
Agency Update Frequency: Quarterly
Planned Next Contact: 08/06/2024

Agency: State Water Resources Control Board
Agency Contact: N/R
Most Recent Contact: 05/10/2024

WDS - CA: Listing of waste discharge system reporting facilities

Agency Version Date: 06/28/2023
Agency Update Frequency: Quarterly
Planned Next Contact: 09/04/2024

Agency: State Water Resources Control Board
Agency Contact: 916-341-5810
Most Recent Contact: 06/10/2024

WILDLANDS - CA: The Wildlands Conservancy listing of preserves in California

Agency Version Date: 04/11/2024
Agency Update Frequency: Varies
Planned Next Contact: 07/08/2024

Agency: The Wildlands Conservancy
Agency Contact: 909-797-8507
Most Recent Contact: 04/11/2024

OTHER ASCERTAINABLE RECORDS (cont.)

WIP - CA: Listing of Well Investigation Program cases in the San Gabriel and San Fernando Valley area

Agency Version Date: 07/01/2009
Agency Update Frequency: Varies
Planned Next Contact: 06/26/2024
Agency: Los Angeles Water Quality Control Board
Agency Contact: 916-341-5810
Most Recent Contact: 04/01/2024

OTHER

SEISMIC - CA: Earthquake Zones of Required Investigation. Shows the location of both Seismic Hazard Zones and Earthquake Fault Zones

Agency Version Date: 03/14/2024
Agency Update Frequency: Varies
Planned Next Contact: 09/04/2024
Agency: State of California Department of Conservation
Agency Contact: 916-324-7299
Most Recent Contact: 06/10/2024

SUBJECT PROPERTY ADDRESS:

3822 South Figueroa
3822-3838 South Figueroa Street, 3801-3833 1/2 South Flower Drive
Los Angeles, CA 90037

SUBJECT PROPERTY COORDINATES:

Latitude(North):	34.015123 - 34°0'54.4"
Longitude(West):	-118.281979 - -118°16'55.1"
Universal Transverse Mercator:	Zone 11N
UTM X (Meters):	381629.24
UTM Y (Meters):	3764573.67
State Plane Coordinates:	0405 - California Zone 5 (US Survey Feet)
X Coordinate (Feet):	6476213.902 E
Y Coordinate (Feet):	1828005.566 N

ELEVATION:

Elevation:	189 ft. above sea level

USGS TOPOGRAPHIC MAP:

Subject Property Map:	34118-A3 Hollywood, CA
Most Recent Revision:	2018

GEOHYDROLOGY DATA:

SUBJECT PROPERTY TOPOGRAPHY:

Topographic Gradient: Southwest

DFIRM FLOOD ZONE:

	DFIRM Flood
Subject Property County:	Electronic Data:
LOS ANGELES	Yes - refer to the PROPERTY PROXIMITY MAP and AREA MAP
Flood Plain Panel at Subject Property:	06037C1618G (Eff. date 12/21/2018)
Additional Panels in search area:	06037C1619G (Eff. date 12/21/2018)

FEMA FLOOD ZONE:

	FEMA Flood
Subject Property County:	Electronic Data:
LOS ANGELES	Yes - refer to the PROPERTY PROXIMITY MAP and AREA MAP
Flood Plain Panel at Subject Property:	0601370081C
Additional Panels in search area:	0601370073D 0601370074C 0601370080D

NATIONAL WETLAND INVENTORY:

	NWI Electronic
NWI Quad at Subject Property:	Data Coverage:
No available data	No available data

LITHOSTRATIGRAPHIC INFORMATION:

ROCK STRATIGRAPHIC UNIT:		GEOLOGIC AGE IDENTIFICATION
Era:	Cenozoic	Category: 4 Q Quaternary
System:	Quaternary	
Series:	Quaternary	
Code:	Q	

SURROUNDING ELEVATION PROFILES:

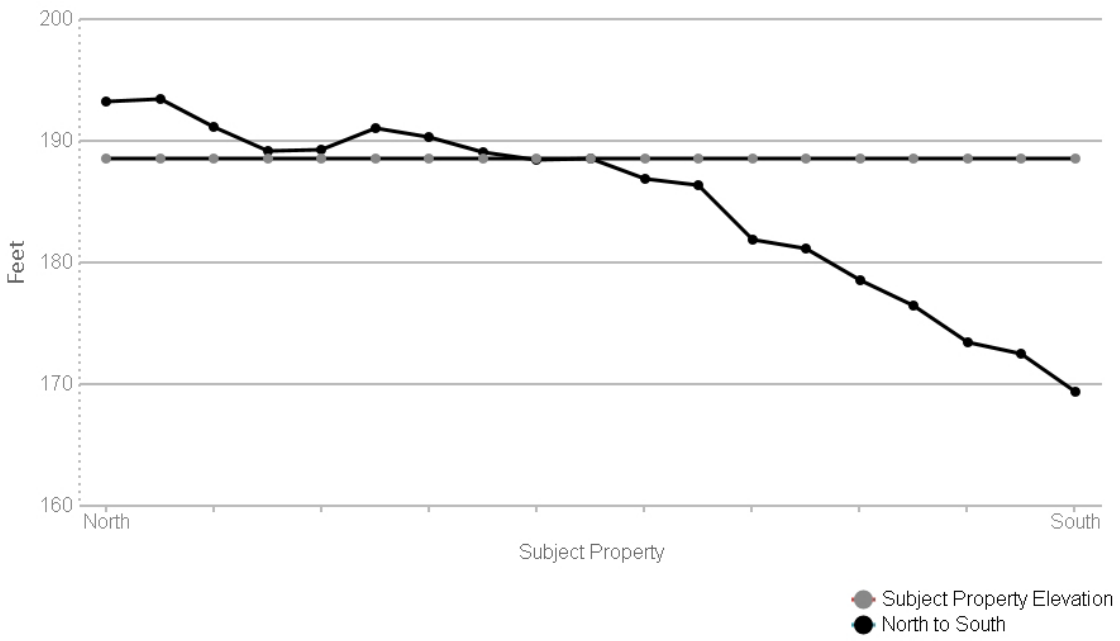

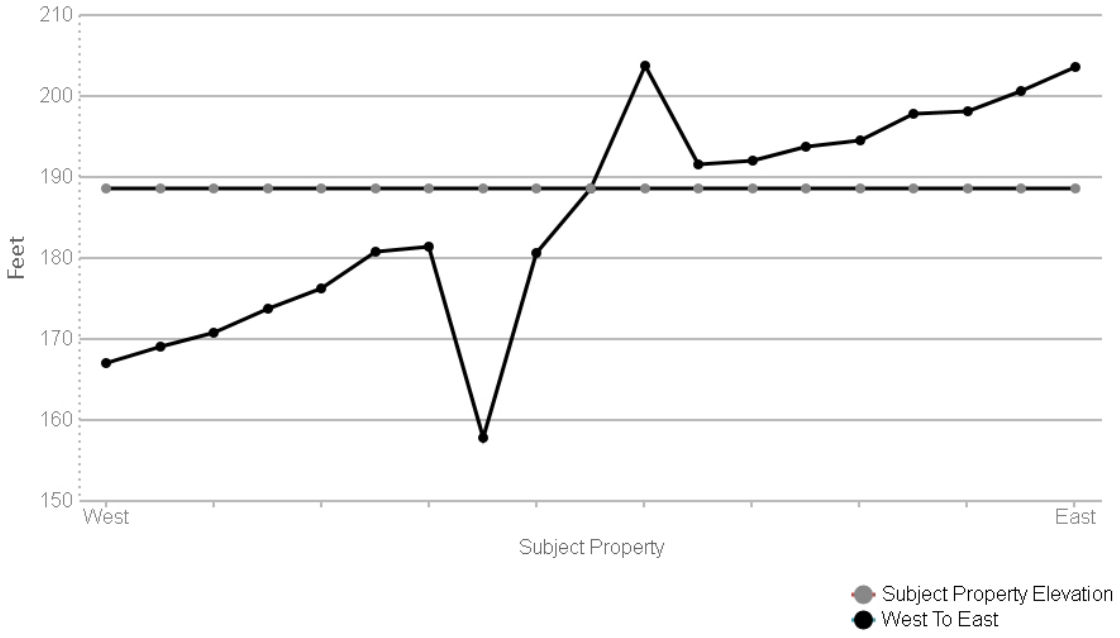

SUBJECT NAME: 3822 South Figueroa
ADDRESS: 3822-3838 South Figueroa Street, 3801-3833...
LAT/LONG: 34.015123 / -118.281979

PREPARED FOR: Kimley-Horn, Inc. - Los Angeles
ORDER #: 98834
REPORT DATE: June 11, 2024

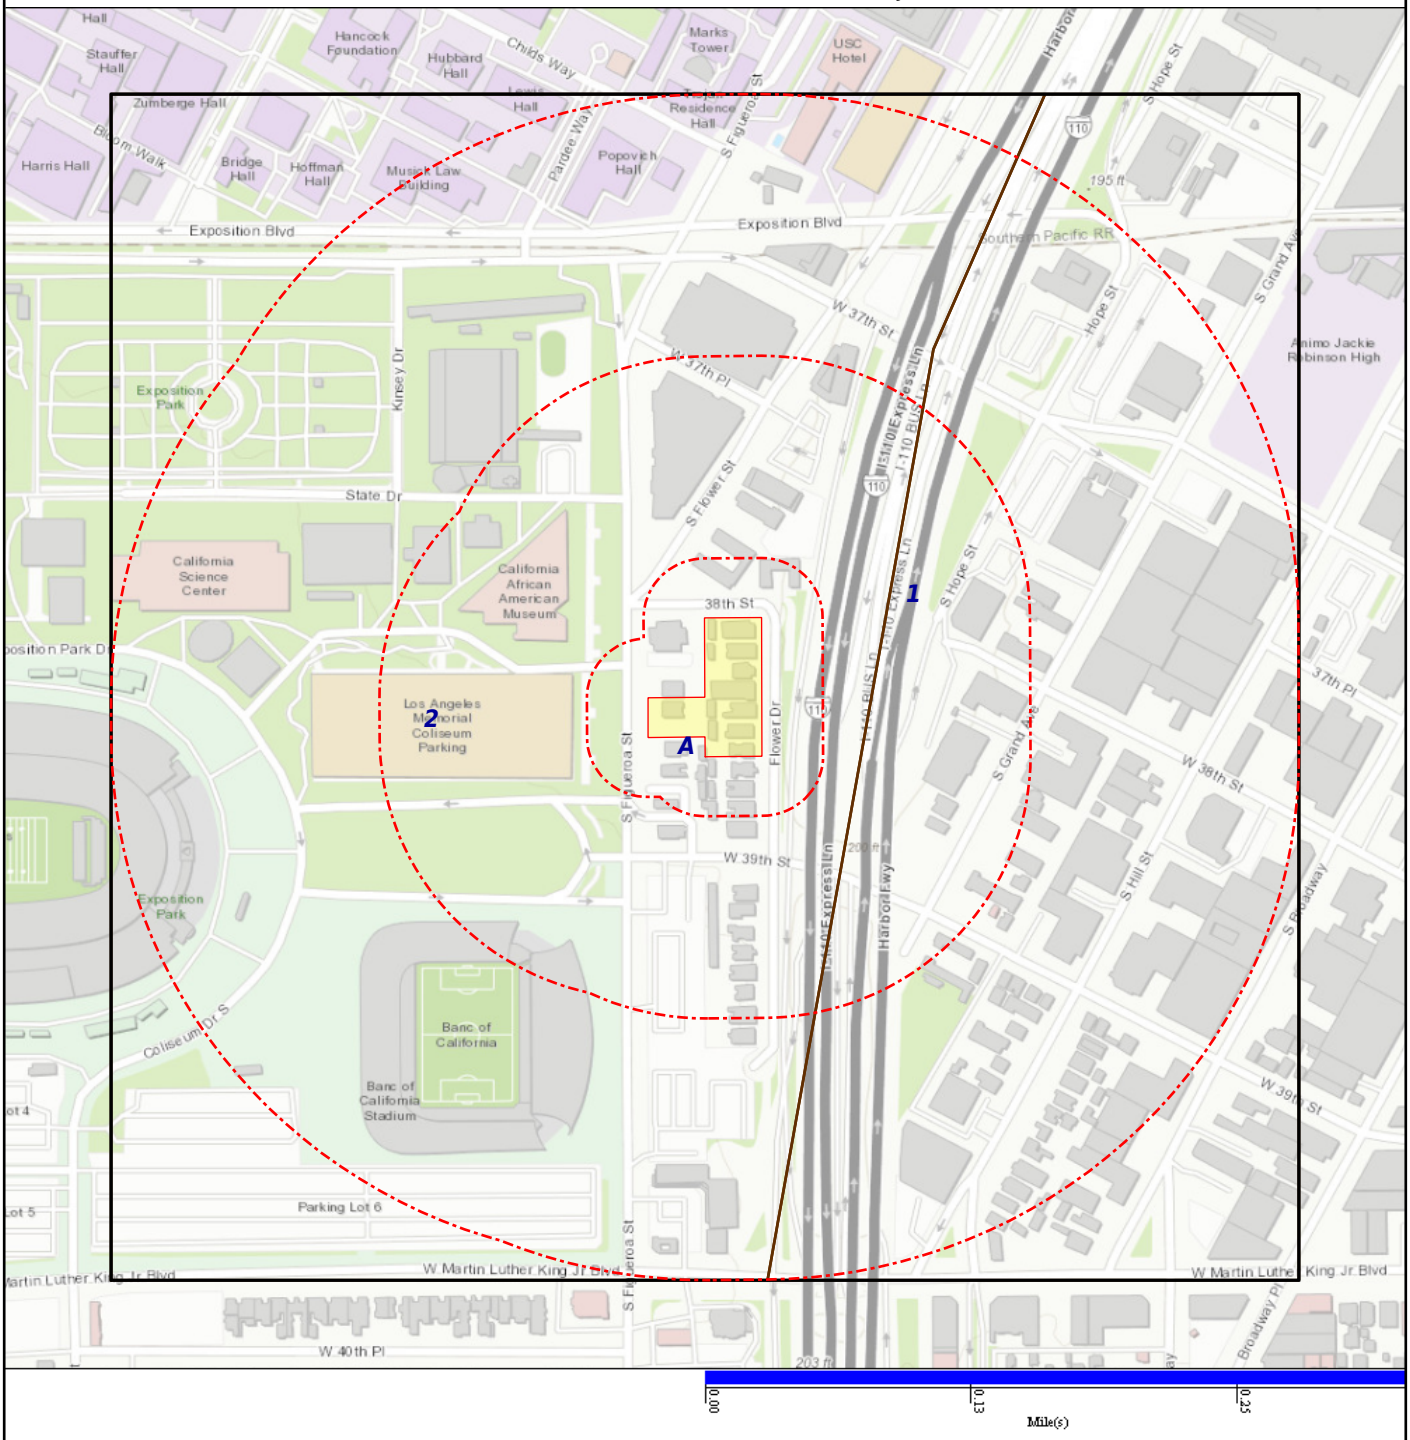

Subject Property — SSURGO — STATSGO

SOIL COMPOSITION IN GENERAL AREA OF SUBJECT PROPERTY:

Agency source: Soil Conservation Service, US Department of Agriculture

SOIL MAP ID 1	SSURGO
USDA Soil Name	Urban land,Miscellaneous area
USDA Soil Texture	Not Reported
Hydrologic Soil Group	Not Reported
Soil Drainage Class	Not Reported
Hydric Classification	0
Corrosion Potential - Uncoated Steel	Not Reported

SOIL MAP ID 2	SSURGO
USDA Soil Name	Urban land,Miscellaneous area
USDA Soil Texture	Not Reported
Hydrologic Soil Group	Not Reported
Soil Drainage Class	Not Reported
Hydric Classification	0
Corrosion Potential - Uncoated Steel	Not Reported

SOIL MAP ID A	STATSGO
USDA Soil Name	Urban land,Miscellaneous area
USDA Soil Texture	Not Reported
Hydrologic Soil Group	Not Reported
Soil Drainage Class	Not Reported
Hydric Classification	3
Corrosion Potential - Uncoated Steel	Not Reported

Layer	Depth (inches)	Soil Texture	AASHTO Group	Unified Soil Description	Saturated Hydraulic Conductivity micro m/sec	Soil Reaction pH
1	0-6		No data	No data	No data	No data

WATER AGENCY DATA:

WATER AGENCY SEARCH DISTANCES:

DATABASE:	SEARCH DISTANCE (MILES):
NWIS	1.000
OIL & GAS WELLS - CA	1.000
PWS	1.000
WELLS - CA	1.000
WELLS - GAMA - CA	0.000

DISTANCE TO NEAREST:	DISTANCE:
NWIS	N/A
OIL & GAS WELLS - CA	0.228 mi / 1206 ft
PWS	N/A
WELLS - CA	0.228 mi / 1206 ft
WELLS - GAMA - CA	N/A

FEDERAL WATER AGENCY DATA SUMMARY:

MAP ID:	WELL ID:	LOCATION FROM SP:
No Wells Found	N/R	N/R

Note: PWS System location is not always the same as well location.

STATE/LOCAL WATER AGENCY DATA SUMMARY:

MAP ID:	WELL ID:	LOCATION FROM SP:
1	0403705994	1/8 - 1/4 Mile ENE
4	WCR0024821 | WCR0066697 | WCR0150623	1/4 - 1/2 Mile SSW
5	ARCO FACILITY NO. 108 | USC PETROLEUM | ARCO - GHACHAM, MOHAMAD - AM/PM #10	1/2 - 1 Mile WNW
6	WCR2002-014131 | WCR2002-014132 | WCR2002-014133	1/2 - 1 Mile N
7	0403706320	1/2 - 1 Mile N
8	WCR2023-002883 | WCR2023-003272 | WCR2023-003287	1/2 - 1 Mile ENE
10	WCR2020-012047 | WCR2020-014898	1/2 - 1 Mile WNW
11	0403706319	1/2 - 1 Mile ENE
12	0403705689	1/2 - 1 Mile NNW
13	BROADWAY MART INC | HAHNS AUTO SERVICE INC | EXXONMOBIL OIL CORP.	1/2 - 1 Mile SSE
14	UNION PACIFIC RAILROAD | WCR2021-015149	1/2 - 1 Mile ENE
15	CIRCLE K STORE #2709440 | CIRCLE K STORES INC. SITE #2709440 | EXXONMOBIL OIL CORP 11429	1/2 - 1 Mile NNE
16	WCR2016-002372	1/2 - 1 Mile NNE
A17	WCR2019-012311 | WCR2019-012312 | WCR2019-012313	1/2 - 1 Mile NE
A18	EXTO FASHION, INC. | WCR2020-007034 | WCR2020-007035	1/2 - 1 Mile NE

SUBJECT NAME: 3822 South Figueroa
ADDRESS: 3822-3838 South Figueroa Street, 3801-3833...
LAT/LONG: 34.015123 / -118.281979

PREPARED FOR: Kimley-Horn, Inc. - Los Angeles
ORDER #: 98834
REPORT DATE: June 11, 2024

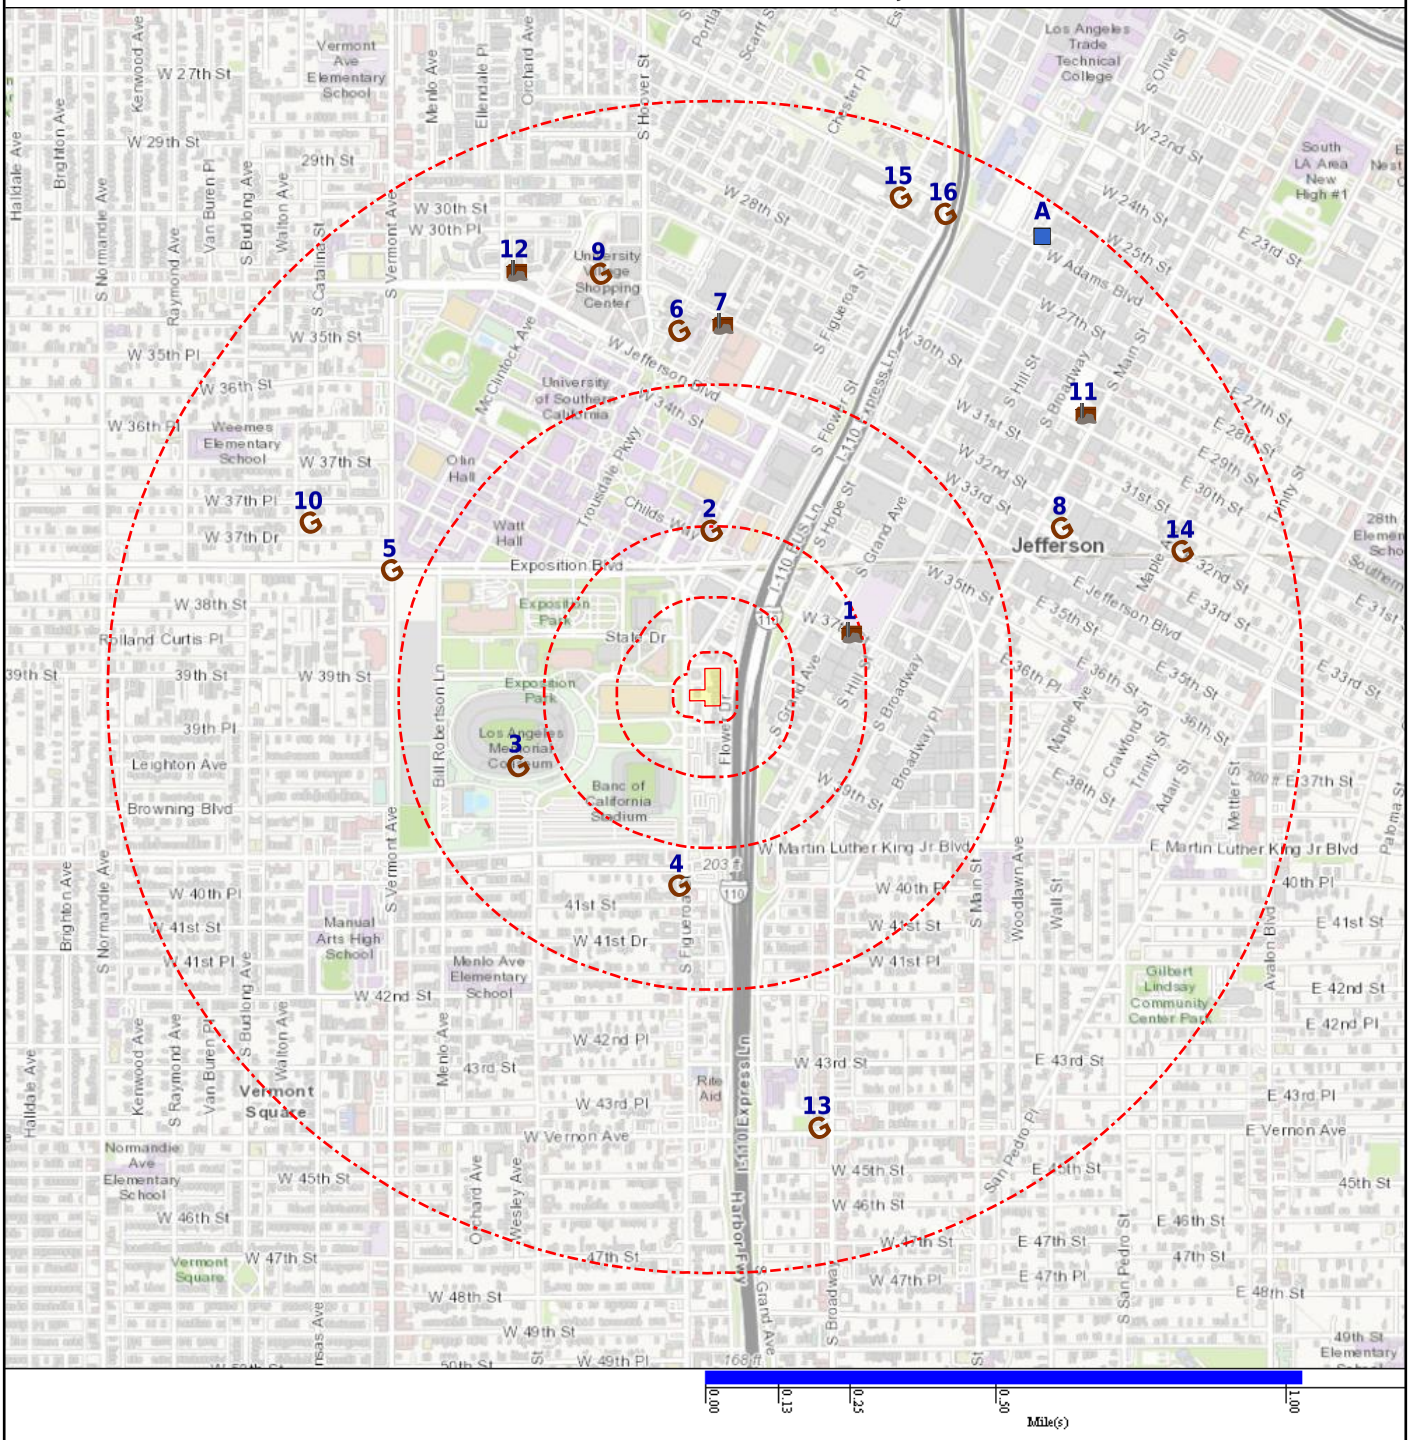

- Subject Property
- Geological Site
- WetLands (No Data)
- Basins (No Data)
- NWI (No Data)
- DAMS (No Data)
- NWIS (No Data)
- Geologic Cluster with Water Well
- Oil & Gas Wells

Map Id: 1
Direction: ENE
Distance: 0.228 mi., 1206 ft.
Elevation: 196 ft.
Relative: Higher

Site Name : 0403705994
34.016479, -118.277802
CA

Database(s) : [OIL & GAS WELLS - CA]

Envirosite ID: 9813310
EPA ID: N/R

OIL & GAS WELLS - CA

Spud Date :	N/R
API Number :	0403705994
Well Status :	Plugged
Well Type :	Dry Hole
Operator Code :	C5640
Operator Name :	Chevron U.S.A. Inc.
Lease Name :	Sanborn Community 1-R D
Field Name :	Any Field
Area Name :	Any Area
District :	Southern
County :	Los Angeles
Section/Township/Range :	SEC 07, TWP 02S, RNG 13W
Base Meridian :	San Bernardino
GIS Source :	hud
Confidential Well :	No
Directionallly Drilled :	No
Latitude :	34.016479
Longitude :	-118.277802
Last Date in Agency List :	2023-10-04

Map Id: 2
Direction: N
Distance: 0.240 mi., 1268 ft.
Elevation: 191 ft.
Relative: Higher

Site Name : BLDG
34.019128, -118.282014
LOS ANGELES, CA

Database(s) : [DIGITAL OBSTACLE]

Envirosite ID: 901487
EPA ID: N/R

DIGITAL OBSTACLE

Date of Action :	2018-01-25
Action :	Add
FAA Study Number :	2014AWP08141OE
OBS Number :	06-152237
Obstacle Type :	BLDG
City Name :	LOS ANGELES
State Identifier :	CA
Country Identifier :	USA
Type of Lighting :	None
Verification Status :	Unverified
Quantity :	1
Mark Indicator :	None
Above Ground Level Height (Feet) :	00145
Above Mean Sea Level Height (Feet) :	00332
Horizontal Accuracy :	+-250'
Vertical Accuracy :	+-50'
Latitude :	34 01 08.86N
Longitude :	118 16 55.25W

Map Id: 3
Direction: WSW
Distance: 0.321 mi., 1696 ft.
Elevation: 173 ft.
Relative: Lower

Site Name : BLDG
34.013083, -118.287783
LOS ANGELES, CA

Database(s) : [DIGITAL OBSTACLE]

Envirosite ID: 800533
EPA ID: N/R

DIGITAL OBSTACLE

Date of Action :	2010-09-27
Action :	Add
FAA Study Number :	2010AWP04294OE
OBS Number :	06-020968
Obstacle Type :	BLDG
City Name :	LOS ANGELES
State Identifier :	CA
Country Identifier :	USA
Type of Lighting :	None
Verification Status :	Verified
Quantity :	1
Mark Indicator :	None
Above Ground Level Height (Feet) :	00111
Above Mean Sea Level Height (Feet) :	00292
Horizontal Accuracy :	+-20'
Vertical Accuracy :	+-3'
Latitude :	34 00 47.10N
Longitude :	118 17 16.02W

Map Id: 4
Direction: SSW
Distance: 0.328 mi., 1732 ft.
Elevation: 183 ft.
Relative: Lower

Site Name : WCR0024821 | WCR0066697 | WCR0150623
Martin Luther King Blvd | 39th Street & Bill Robinson Lane
Los Angeles, CA

Database(s) : [WELLS - CA]

Envirosite ID: 55837867
EPA ID: N/R

WELLS - CA

Facility Name :	WCR0024821
Facility Address :	N/R
County :	Los Angeles
WCR Number :	WCR0024821
Permit Date :	N/R
Permit Number :	N/R
Legacy Log Number :	448547
Region Office :	DWR Southern Region Office
Local Permit Agency :	LA County Department of Public Health, Department of Health Services, Drinking Water Program
Owner Assigned Well Number :	N/R
Planned Use :	Unknown
Driller License Number :	N/R
Driller Name :	N/R
Record Type :	WellCompletion/New/Production or Monitoring/NA
Method of Determination :	Derived from TRS
LL Accuracy :	Centroid of Section
Horizontal Datum :	N/R

Map Id: 4
Direction: SSW
Distance: 0.328 mi., 1732 ft.
Elevation: 183 ft.
Relative: Lower

Site Name : WCR0024821 | WCR0066697 | WCR0150623
Martin Luther King Blvd | 39th Street & Bill Robinson Lane
Los Angeles, CA

Database(s) : [WELLS - CA] ***(cont.)***

Envirosite ID: 55837867
EPA ID: N/R

WELLS - CA ***(cont.)***

Ground Surface Elevation :	N/R
Elevation Accuracy :	N/R
Elevation Determination Method :	N/R
Vertical Datum :	N/R
Section/Township/Range :	SEC: 07, TWP: 02S, RNG: 13W
Baseline Meridian :	San Bernardino
APN :	N/R
Date Work Ended :	N/R
Work Flow Status :	N/R
Received Date :	N/R
Total Drill Depth :	N/R
Total Completed Depth :	N/R
Top of Perforated Interval :	N/R
Bottom of Perforated Interval :	N/R
Casing Diameter :	N/R
Drilling Method :	N/R
Fluid :	N/R
Static Water Level :	N/R
Total Draw Down :	N/R
Test Type :	N/R
Pump Test Length :	N/R
Well Yield :	N/R
Well Yield Unit of Measure :	N/R
Other Observations :	N/R
Latitude :	34.01
Longitude :	-118.283
Last Date in Agency List :	2024-04-19
Facility Name :	WCR0066697
Facility Address :	N/R
County :	Los Angeles
WCR Number :	WCR0066697
Permit Date :	N/R
Permit Number :	N/R
Legacy Log Number :	448600
Region Office :	DWR Southern Region Office
Local Permit Agency :	LA County Department of Public Health, Department of Health Services, Drinking Water Program
Owner Assigned Well Number :	N/R
Planned Use :	Unknown
Driller License Number :	N/R
Driller Name :	N/R
Record Type :	WellCompletion/New/Production or Monitoring/NA
Method of Determination :	Derived from TRS
LL Accuracy :	Centroid of Section
Horizontal Datum :	N/R
Ground Surface Elevation :	N/R
Elevation Accuracy :	N/R
Elevation Determination Method :	N/R
Vertical Datum :	N/R

Map Id: 4
Direction: SSW
Distance: 0.328 mi., 1732 ft.
Elevation: 183 ft.
Relative: Lower

Site Name : WCR0024821 | WCR0066697 | WCR0150623
Martin Luther King Blvd | 39th Street & Bill Robinson Lane
Los Angeles, CA

Database(s) : [WELLS - CA] ***(cont.)***

Envirosite ID: 55837867
EPA ID: N/R

WELLS - CA ***(cont.)***

Section/Township/Range :	SEC: 07, TWP: 02S, RNG: 13W
Baseline Meridian :	San Bernardino
APN :	N/R
Date Work Ended :	N/R
Work Flow Status :	N/R
Received Date :	N/R
Total Drill Depth :	N/R
Total Completed Depth :	N/R
Top of Perforated Interval :	N/R
Bottom of Perforated Interval :	N/R
Casing Diameter :	N/R
Drilling Method :	N/R
Fluid :	N/R
Static Water Level :	N/R
Total Draw Down :	N/R
Test Type :	N/R
Pump Test Length :	N/R
Well Yield :	N/R
Well Yield Unit of Measure :	N/R
Other Observations :	N/R
Latitude :	34.01
Longitude :	-118.283
Last Date in Agency List :	2024-04-19
Facility Name :	WCR0150623
Facility Address :	N/R
County :	Los Angeles
WCR Number :	WCR0150623
Permit Date :	N/R
Permit Number :	N/R
Legacy Log Number :	448545
Region Office :	DWR Southern Region Office
Local Permit Agency :	LA County Department of Public Health, Department of Health Services, Drinking Water Program
Owner Assigned Well Number :	N/R
Planned Use :	Unknown
Driller License Number :	N/R
Driller Name :	N/R
Record Type :	WellCompletion/New/Production or Monitoring/NA
Method of Determination :	Derived from TRS
LL Accuracy :	Centroid of Section
Horizontal Datum :	N/R
Ground Surface Elevation :	N/R
Elevation Accuracy :	N/R
Elevation Determination Method :	N/R
Vertical Datum :	N/R
Section/Township/Range :	SEC: 07, TWP: 02S, RNG: 13W
Baseline Meridian :	San Bernardino
APN :	N/R
Date Work Ended :	N/R

Map Id: 4
Direction: SSW
Distance: 0.328 mi., 1732 ft.
Elevation: 183 ft.
Relative: Lower

Site Name : WCR0024821 | WCR0066697 | WCR0150623
Martin Luther King Blvd | 39th Street & Bill Robinson Lane
Los Angeles, CA

Database(s) : [WELLS - CA] ***(cont.)***

Envirosite ID: 55837867
EPA ID: N/R

WELLS - CA ***(cont.)***

Work Flow Status :	N/R
Received Date :	N/R
Total Drill Depth :	N/R
Total Completed Depth :	N/R
Top of Perforated Interval :	N/R
Bottom of Perforated Interval :	N/R
Casing Diameter :	N/R
Drilling Method :	N/R
Fluid :	N/R
Static Water Level :	N/R
Total Draw Down :	N/R
Test Type :	N/R
Pump Test Length :	N/R
Well Yield :	N/R
Well Yield Unit of Measure :	N/R
Other Observations :	N/R
Latitude :	34.01
Longitude :	-118.283
Last Date in Agency List :	2024-04-19
Facility Name :	WCR0171976
Facility Address :	N/R
County :	Los Angeles
WCR Number :	WCR0171976
Permit Date :	N/R
Permit Number :	N/R
Legacy Log Number :	448549
Region Office :	DWR Southern Region Office
Local Permit Agency :	LA County Department of Public Health, Department of Health Services, Drinking Water Program
Owner Assigned Well Number :	N/R
Planned Use :	Unknown
Driller License Number :	N/R
Driller Name :	N/R
Record Type :	WellCompletion/New/Production or Monitoring/NA
Method of Determination :	Derived from TRS
LL Accuracy :	Centroid of Section
Horizontal Datum :	N/R
Ground Surface Elevation :	N/R
Elevation Accuracy :	N/R
Elevation Determination Method :	N/R
Vertical Datum :	N/R
Section/Township/Range :	SEC: 07, TWP: 02S, RNG: 13W
Baseline Meridian :	San Bernardino
APN :	N/R
Date Work Ended :	N/R
Work Flow Status :	N/R
Received Date :	N/R
Total Drill Depth :	N/R
Total Completed Depth :	N/R

Map Id: 4
Direction: SSW
Distance: 0.328 mi., 1732 ft.
Elevation: 183 ft.
Relative: Lower

Site Name : WCR0024821 | WCR0066697 | WCR0150623
Martin Luther King Blvd | 39th Street & Bill Robinson Lane
Los Angeles, CA

Database(s) : [WELLS - CA] ***(cont.)***

Envirosite ID: 55837867
EPA ID: N/R

WELLS - CA ***(cont.)***

Top of Perforated Interval :	N/R
Bottom of Perforated Interval :	N/R
Casing Diameter :	N/R
Drilling Method :	N/R
Fluid :	N/R
Static Water Level :	N/R
Total Draw Down :	N/R
Test Type :	N/R
Pump Test Length :	N/R
Well Yield :	N/R
Well Yield Unit of Measure :	N/R
Other Observations :	N/R
Latitude :	34.01
Longitude :	-118.283
Last Date in Agency List :	2024-04-19
Facility Name :	WCR0247324
Facility Address :	N/R
County :	Los Angeles
WCR Number :	WCR0247324
Permit Date :	N/R
Permit Number :	N/R
Legacy Log Number :	448598
Region Office :	DWR Southern Region Office
Local Permit Agency :	LA County Department of Public Health, Department of Health Services, Drinking Water Program
Owner Assigned Well Number :	N/R
Planned Use :	Unknown
Driller License Number :	N/R
Driller Name :	N/R
Record Type :	WellCompletion/New/Production or Monitoring/NA
Method of Determination :	Derived from TRS
LL Accuracy :	Centroid of Section
Horizontal Datum :	N/R
Ground Surface Elevation :	N/R
Elevation Accuracy :	N/R
Elevation Determination Method :	N/R
Vertical Datum :	N/R
Section/Township/Range :	SEC: 07, TWP: 02S, RNG: 13W
Baseline Meridian :	San Bernardino
APN :	N/R
Date Work Ended :	N/R
Work Flow Status :	N/R
Received Date :	N/R
Total Drill Depth :	N/R
Total Completed Depth :	N/R
Top of Perforated Interval :	N/R
Bottom of Perforated Interval :	N/R
Casing Diameter :	N/R
Drilling Method :	N/R

Map Id: 4
Direction: SSW
Distance: 0.328 mi., 1732 ft.
Elevation: 183 ft.
Relative: Lower

Site Name : WCR0024821 | WCR0066697 | WCR0150623
Martin Luther King Blvd | 39th Street & Bill Robinson Lane
Los Angeles, CA

Database(s) : [WELLS - CA] ***(cont.)***

Envirosite ID: 55837867
EPA ID: N/R

WELLS - CA ***(cont.)***

Fluid :	N/R
Static Water Level :	N/R
Total Draw Down :	N/R
Test Type :	N/R
Pump Test Length :	N/R
Well Yield :	N/R
Well Yield Unit of Measure :	N/R
Other Observations :	N/R
Latitude :	34.01
Longitude :	-118.283
Last Date in Agency List :	2024-04-19
Facility Name :	WCR0247325
Facility Address :	N/R
County :	Los Angeles
WCR Number :	WCR0247325
Permit Date :	N/R
Permit Number :	N/R
Legacy Log Number :	448550
Region Office :	DWR Southern Region Office
Local Permit Agency :	LA County Department of Public Health, Department of Health Services, Drinking Water Program
Owner Assigned Well Number :	N/R
Planned Use :	Unknown
Driller License Number :	N/R
Driller Name :	N/R
Record Type :	WellCompletion/New/Production or Monitoring/NA
Method of Determination :	Derived from TRS
LL Accuracy :	Centroid of Section
Horizontal Datum :	N/R
Ground Surface Elevation :	N/R
Elevation Accuracy :	N/R
Elevation Determination Method :	N/R
Vertical Datum :	N/R
Section/Township/Range :	SEC: 07, TWP: 02S, RNG: 13W
Baseline Meridian :	San Bernardino
APN :	N/R
Date Work Ended :	N/R
Work Flow Status :	N/R
Received Date :	N/R
Total Drill Depth :	N/R
Total Completed Depth :	N/R
Top of Perforated Interval :	N/R
Bottom of Perforated Interval :	N/R
Casing Diameter :	N/R
Drilling Method :	N/R
Fluid :	N/R
Static Water Level :	N/R
Total Draw Down :	N/R
Test Type :	N/R

Map Id: 4
Direction: SSW
Distance: 0.328 mi., 1732 ft.
Elevation: 183 ft.
Relative: Lower

Site Name : WCR0024821 | WCR0066697 | WCR0150623
Martin Luther King Blvd | 39th Street & Bill Robinson Lane
Los Angeles, CA

Database(s) : [WELLS - CA] ***(cont.)***

Envirosite ID: 55837867
EPA ID: N/R

WELLS - CA ***(cont.)***

Pump Test Length :	N/R
Well Yield :	N/R
Well Yield Unit of Measure :	N/R
Other Observations :	N/R
Latitude :	34.01
Longitude :	-118.283
Last Date in Agency List :	2024-04-19
Facility Name :	WCR0247326
Facility Address :	N/R
County :	Los Angeles
WCR Number :	WCR0247326
Permit Date :	N/R
Permit Number :	N/R
Legacy Log Number :	448548
Region Office :	DWR Southern Region Office
Local Permit Agency :	LA County Department of Public Health, Department of Health Services, Drinking Water Program
Owner Assigned Well Number :	N/R
Planned Use :	Unknown
Driller License Number :	N/R
Driller Name :	N/R
Record Type :	WellCompletion/New/Production or Monitoring/NA
Method of Determination :	Derived from TRS
LL Accuracy :	Centroid of Section
Horizontal Datum :	N/R
Ground Surface Elevation :	N/R
Elevation Accuracy :	N/R
Elevation Determination Method :	N/R
Vertical Datum :	N/R
Section/Township/Range :	SEC: 07, TWP: 02S, RNG: 13W
Baseline Meridian :	San Bernardino
APN :	N/R
Date Work Ended :	N/R
Work Flow Status :	N/R
Received Date :	N/R
Total Drill Depth :	N/R
Total Completed Depth :	N/R
Top of Perforated Interval :	N/R
Bottom of Perforated Interval :	N/R
Casing Diameter :	N/R
Drilling Method :	N/R
Fluid :	N/R
Static Water Level :	N/R
Total Draw Down :	N/R
Test Type :	N/R
Pump Test Length :	N/R
Well Yield :	N/R
Well Yield Unit of Measure :	N/R
Other Observations :	N/R

Map Id: 4
Direction: SSW
Distance: 0.328 mi., 1732 ft.
Elevation: 183 ft.
Relative: Lower

Site Name : WCR0024821 | WCR0066697 | WCR0150623
Martin Luther King Blvd | 39th Street & Bill Robinson Lane
Los Angeles, CA

Database(s) : [WELLS - CA] ***(cont.)***

Envirosite ID: 55837867
EPA ID: N/R

WELLS - CA ***(cont.)***

Latitude :	34.01
Longitude :	-118.283
Last Date in Agency List :	2024-04-19
Facility Name :	WCR0247327
Facility Address :	N/R
County :	Los Angeles
WCR Number :	WCR0247327
Permit Date :	N/R
Permit Number :	N/R
Legacy Log Number :	448546
Region Office :	DWR Southern Region Office
Local Permit Agency :	LA County Department of Public Health, Department of Health Services, Drinking Water Program
Owner Assigned Well Number :	N/R
Planned Use :	Unknown
Driller License Number :	N/R
Driller Name :	N/R
Record Type :	WellCompletion/New/Production or Monitoring/NA
Method of Determination :	Derived from TRS
LL Accuracy :	Centroid of Section
Horizontal Datum :	N/R
Ground Surface Elevation :	N/R
Elevation Accuracy :	N/R
Elevation Determination Method :	N/R
Vertical Datum :	N/R
Section/Township/Range :	SEC: 07, TWP: 02S, RNG: 13W
Baseline Meridian :	San Bernardino
APN :	N/R
Date Work Ended :	N/R
Work Flow Status :	N/R
Received Date :	N/R
Total Drill Depth :	N/R
Total Completed Depth :	N/R
Top of Perforated Interval :	N/R
Bottom of Perforated Interval :	N/R
Casing Diameter :	N/R
Drilling Method :	N/R
Fluid :	N/R
Static Water Level :	N/R
Total Draw Down :	N/R
Test Type :	N/R
Pump Test Length :	N/R
Well Yield :	N/R
Well Yield Unit of Measure :	N/R
Other Observations :	N/R
Latitude :	34.01
Longitude :	-118.283
Last Date in Agency List :	2024-04-19

Map Id: 4
Direction: SSW
Distance: 0.328 mi., 1732 ft.
Elevation: 183 ft.
Relative: Lower

Site Name : WCR0024821 | WCR0066697 | WCR0150623
Martin Luther King Blvd | 39th Street & Bill Robinson Lane
Los Angeles, CA

Database(s) : [WELLS - CA] ***(cont.)***

Envirosite ID: 55837867
EPA ID: N/R

WELLS - CA ***(cont.)***

Facility Name :	WCR1910-000098
Facility Address :	SAN PEDRO ST, 54TH ST
County :	Los Angeles
WCR Number :	WCR1910-000098
Permit Date :	N/R
Permit Number :	N/R
Legacy Log Number :	55
Region Office :	DWR Southern Region Office
Local Permit Agency :	LA County Department of Public Health, Department of Health Services, Drinking Water Program
Owner Assigned Well Number :	N/R
Planned Use :	Unknown
Driller License Number :	CONV
Driller Name :	J H Tompkins J H Tompkins
Record Type :	WellCompletion/New/Production or Monitoring/NA
Method of Determination :	Derived from TRS
LL Accuracy :	Centroid of Section
Horizontal Datum :	N/R
Ground Surface Elevation :	N/R
Elevation Accuracy :	N/R
Elevation Determination Method :	N/R
Vertical Datum :	N/R
Section/Township/Range :	SEC: 07, TWP: 02S, RNG: 13W
Baseline Meridian :	San Bernardino
APN :	N/R
Date Work Ended :	1910-01-01
Work Flow Status :	N/R
Received Date :	N/R
Total Drill Depth :	N/R
Total Completed Depth :	428
Top of Perforated Interval :	N/R
Bottom of Perforated Interval :	N/R
Casing Diameter :	14
Drilling Method :	N/R
Fluid :	N/R
Static Water Level :	N/R
Total Draw Down :	N/R
Test Type :	N/R
Pump Test Length :	N/R
Well Yield :	N/R
Well Yield Unit of Measure :	N/R
Other Observations :	N/R
Latitude :	34.01
Longitude :	-118.283
Last Date in Agency List :	2024-04-19
Facility Name :	WCR1929-000246
Facility Address :	FIGUEROA ST, FLOWER ST
County :	Los Angeles

Map Id: 4
Direction: SSW
Distance: 0.328 mi., 1732 ft.
Elevation: 183 ft.
Relative: Lower

Site Name : WCR0024821 | WCR0066697 | WCR0150623
Martin Luther King Blvd | 39th Street & Bill Robinson Lane
Los Angeles, CA

Database(s) : [WELLS - CA] ***(cont.)***

Envirosite ID: 55837867
EPA ID: N/R

WELLS - CA ***(cont.)***

WCR Number :	WCR1929-000246
Permit Date :	N/R
Permit Number :	N/R
Legacy Log Number :	19
Region Office :	DWR Southern Region Office
Local Permit Agency :	LA County Department of Public Health, Department of Health Services, Drinking Water Program
Owner Assigned Well Number :	N/R
Planned Use :	Unknown
Driller License Number :	CONV
Driller Name :	E B FISH E B FISH
Record Type :	WellCompletion/New/Production or Monitoring/NA
Method of Determination :	Derived from TRS
LL Accuracy :	Centroid of Section
Horizontal Datum :	N/R
Ground Surface Elevation :	N/R
Elevation Accuracy :	N/R
Elevation Determination Method :	N/R
Vertical Datum :	N/R
Section/Township/Range :	SEC: 07, TWP: 02S, RNG: 13W
Baseline Meridian :	San Bernardino
APN :	N/R
Date Work Ended :	1929-08-01
Work Flow Status :	N/R
Received Date :	N/R
Total Drill Depth :	N/R
Total Completed Depth :	152
Top of Perforated Interval :	137
Bottom of Perforated Interval :	141
Casing Diameter :	10
Drilling Method :	N/R
Fluid :	N/R
Static Water Level :	N/R
Total Draw Down :	N/R
Test Type :	N/R
Pump Test Length :	N/R
Well Yield :	N/R
Well Yield Unit of Measure :	N/R
Other Observations :	N/R
Latitude :	34.01
Longitude :	-118.283
Last Date in Agency List :	2024-04-19
Facility Name :	WCR1991-018086
Facility Address :	Martin Luther King Blvd, Los Angeles
County :	Los Angeles
WCR Number :	WCR1991-018086
Permit Date :	N/R
Permit Number :	N/R
Legacy Log Number :	479177

Map Id: 4
Direction: SSW
Distance: 0.328 mi., 1732 ft.
Elevation: 183 ft.
Relative: Lower

Site Name : WCR0024821 | WCR0066697 | WCR0150623
Martin Luther King Blvd | 39th Street & Bill Robinson Lane
Los Angeles, CA

Database(s) : [WELLS - CA] ***(cont.)***

Envirosite ID: 55837867
EPA ID: N/R

WELLS - CA ***(cont.)***

Region Office :	DWR Southern Region Office
Local Permit Agency :	LA County Department of Public Health, Department of Health Services, Drinking Water Program
Owner Assigned Well Number :	N/R
Planned Use :	Monitoring
Driller License Number :	505990
Driller Name :	H-F Drilling H-F Drilling
Record Type :	WellCompletion/New/Production or Monitoring/NA
Method of Determination :	Derived from TRS
LL Accuracy :	Centroid of Section
Horizontal Datum :	N/R
Ground Surface Elevation :	N/R
Elevation Accuracy :	N/R
Elevation Determination Method :	N/R
Vertical Datum :	N/R
Section/Township/Range :	SEC: 07, TWP: 02S, RNG: 13W
Baseline Meridian :	San Bernardino
APN :	N/R
Date Work Ended :	1991-10-09
Work Flow Status :	N/R
Received Date :	N/R
Total Drill Depth :	N/R
Total Completed Depth :	90
Top of Perforated Interval :	N/R
Bottom of Perforated Interval :	N/R
Casing Diameter :	11
Drilling Method :	Other not specified
Fluid :	not specified not specified
Static Water Level :	N/R
Total Draw Down :	N/R
Test Type :	N/R
Pump Test Length :	N/R
Well Yield :	N/R
Well Yield Unit of Measure :	N/R
Other Observations :	N/R
Latitude :	34.01
Longitude :	-118.283
Last Date in Agency List :	2024-04-19
Facility Name :	WCR1991-018087
Facility Address :	Martin Luther King Blvd, Los Angeles
County :	Los Angeles
WCR Number :	WCR1991-018087
Permit Date :	N/R
Permit Number :	N/R
Legacy Log Number :	479176
Region Office :	DWR Southern Region Office

Map Id: 4
Direction: SSW
Distance: 0.328 mi., 1732 ft.
Elevation: 183 ft.
Relative: Lower

Site Name : WCR0024821 | WCR0066697 | WCR0150623
Martin Luther King Blvd | 39th Street & Bill Robinson Lane
Los Angeles, CA

Database(s) : [WELLS - CA] ***(cont.)***

Envirosite ID: 55837867
EPA ID: N/R

WELLS - CA ***(cont.)***

Local Permit Agency :	LA County Department of Public Health, Department of Health Services, Drinking Water Program
Owner Assigned Well Number :	N/R
Planned Use :	Monitoring
Driller License Number :	505990
Driller Name :	H-F Drilling H-F Drilling
Record Type :	WellCompletion/New/Production or Monitoring/NA
Method of Determination :	Derived from TRS
LL Accuracy :	Centroid of Section
Horizontal Datum :	N/R
Ground Surface Elevation :	N/R
Elevation Accuracy :	N/R
Elevation Determination Method :	N/R
Vertical Datum :	N/R
Section/Township/Range :	SEC: 07, TWP: 02S, RNG: 13W
Baseline Meridian :	San Bernardino
APN :	N/R
Date Work Ended :	1991-10-09
Work Flow Status :	N/R
Received Date :	N/R
Total Drill Depth :	N/R
Total Completed Depth :	45
Top of Perforated Interval :	N/R
Bottom of Perforated Interval :	N/R
Casing Diameter :	11
Drilling Method :	Other not specified
Fluid :	not specified not specified
Static Water Level :	N/R
Total Draw Down :	N/R
Test Type :	N/R
Pump Test Length :	N/R
Well Yield :	N/R
Well Yield Unit of Measure :	N/R
Other Observations :	N/R
Latitude :	34.01
Longitude :	-118.283
Last Date in Agency List :	2024-04-19
Facility Name :	WCR1991-018088
Facility Address :	Martin Luther King Blvd, Los Angeles
County :	Los Angeles
WCR Number :	WCR1991-018088
Permit Date :	N/R
Permit Number :	N/R
Legacy Log Number :	479179
Region Office :	DWR Southern Region Office
Local Permit Agency :	LA County Department of Public Health, Department of Health Services, Drinking Water Program
Owner Assigned Well Number :	N/R

Map Id: 4
Direction: SSW
Distance: 0.328 mi., 1732 ft.
Elevation: 183 ft.
Relative: Lower

Site Name : WCR0024821 | WCR0066697 | WCR0150623
Martin Luther King Blvd | 39th Street & Bill Robinson Lane
Los Angeles, CA

Database(s) : [WELLS - CA] ***(cont.)***

Envirosite ID: 55837867
EPA ID: N/R

WELLS - CA ***(cont.)***

Planned Use :	Unknown
Driller License Number :	505990
Driller Name :	H-F Drilling H-F Drilling
Record Type :	WellCompletion/New/Production or Monitoring/NA
Method of Determination :	Derived from TRS
LL Accuracy :	Centroid of Section
Horizontal Datum :	N/R
Ground Surface Elevation :	N/R
Elevation Accuracy :	N/R
Elevation Determination Method :	N/R
Vertical Datum :	N/R
Section/Township/Range :	SEC: 07, TWP: 02S, RNG: 13W
Baseline Meridian :	San Bernardino
APN :	N/R
Date Work Ended :	1991-10-11
Work Flow Status :	N/R
Received Date :	N/R
Total Drill Depth :	N/R
Total Completed Depth :	35
Top of Perforated Interval :	N/R
Bottom of Perforated Interval :	N/R
Casing Diameter :	11
Drilling Method :	Other not specified
Fluid :	not specified not specified
Static Water Level :	N/R
Total Draw Down :	N/R
Test Type :	N/R
Pump Test Length :	N/R
Well Yield :	N/R
Well Yield Unit of Measure :	N/R
Other Observations :	N/R
Latitude :	34.01
Longitude :	-118.283
Last Date in Agency List :	2024-04-19
Facility Name :	WCR1991-018089
Facility Address :	Martin Luther King Blvd, Los Angeles
County :	Los Angeles
WCR Number :	WCR1991-018089
Permit Date :	N/R
Permit Number :	N/R
Legacy Log Number :	479178
Region Office :	DWR Southern Region Office
Local Permit Agency :	LA County Department of Public Health, Department of Health Services, Drinking Water Program
Owner Assigned Well Number :	N/R
Planned Use :	Unknown
Driller License Number :	505990
Driller Name :	H-F Drilling H-F Drilling
Record Type :	WellCompletion/New/Production or Monitoring/NA

Map Id: 4
Direction: SSW
Distance: 0.328 mi., 1732 ft.
Elevation: 183 ft.
Relative: Lower

Site Name : WCR0024821 | WCR0066697 | WCR0150623
Martin Luther King Blvd | 39th Street & Bill Robinson Lane
Los Angeles, CA

Database(s) : [WELLS - CA] ***(cont.)***

Envirosite ID: 55837867
EPA ID: N/R

WELLS - CA ***(cont.)***

Method of Determination :	Derived from TRS
LL Accuracy :	Centroid of Section
Horizontal Datum :	N/R
Ground Surface Elevation :	N/R
Elevation Accuracy :	N/R
Elevation Determination Method :	N/R
Vertical Datum :	N/R
Section/Township/Range :	SEC: 07, TWP: 02S, RNG: 13W
Baseline Meridian :	San Bernardino
APN :	N/R
Date Work Ended :	1991-10-10
Work Flow Status :	N/R
Received Date :	N/R
Total Drill Depth :	N/R
Total Completed Depth :	35
Top of Perforated Interval :	N/R
Bottom of Perforated Interval :	N/R
Casing Diameter :	11
Drilling Method :	Other not specified
Fluid :	not specified not specified
Static Water Level :	N/R
Total Draw Down :	N/R
Test Type :	N/R
Pump Test Length :	N/R
Well Yield :	N/R
Well Yield Unit of Measure :	N/R
Other Observations :	N/R
Latitude :	34.01
Longitude :	-118.283
Last Date in Agency List :	2024-04-19
Facility Name :	WCR1991-018090
Facility Address :	Martin Luther King Blvd, Los Angeles
County :	Los Angeles
WCR Number :	WCR1991-018090
Permit Date :	N/R
Permit Number :	N/R
Legacy Log Number :	479180
Region Office :	DWR Southern Region Office
Local Permit Agency :	LA County Department of Public Health, Department of Health Services, Drinking Water Program
Owner Assigned Well Number :	N/R
Planned Use :	Unknown
Driller License Number :	505990
Driller Name :	H-F Drilling H-F Drilling
Record Type :	WellCompletion/New/Production or Monitoring/NA
Method of Determination :	Derived from TRS
LL Accuracy :	Centroid of Section
Horizontal Datum :	N/R
Ground Surface Elevation :	N/R

Map Id: 4
Direction: SSW
Distance: 0.328 mi., 1732 ft.
Elevation: 183 ft.
Relative: Lower

Site Name : WCR0024821 | WCR0066697 | WCR0150623
Martin Luther King Blvd | 39th Street & Bill Robinson Lane
Los Angeles, CA

Database(s) : [WELLS - CA] ***(cont.)***

Envirosite ID: 55837867
EPA ID: N/R

WELLS - CA ***(cont.)***

Elevation Accuracy :	N/R
Elevation Determination Method :	N/R
Vertical Datum :	N/R
Section/Township/Range :	SEC: 07, TWP: 02S, RNG: 13W
Baseline Meridian :	San Bernardino
APN :	N/R
Date Work Ended :	1991-10-11
Work Flow Status :	N/R
Received Date :	N/R
Total Drill Depth :	N/R
Total Completed Depth :	35
Top of Perforated Interval :	N/R
Bottom of Perforated Interval :	N/R
Casing Diameter :	11
Drilling Method :	Other not specified
Fluid :	not specified not specified
Static Water Level :	N/R
Total Draw Down :	N/R
Test Type :	N/R
Pump Test Length :	N/R
Well Yield :	N/R
Well Yield Unit of Measure :	N/R
Other Observations :	N/R
Latitude :	34.01
Longitude :	-118.283
Last Date in Agency List :	2024-04-19
Facility Name :	WCR2000-010837
Facility Address :	WEST VERNON AVENUE, Los Angeles
County :	Los Angeles
WCR Number :	WCR2000-010837
Permit Date :	N/R
Permit Number :	N/R
Legacy Log Number :	776488
Region Office :	DWR Southern Region Office
Local Permit Agency :	LA County Department of Public Health, Department of Health Services, Drinking Water Program
Owner Assigned Well Number :	N/R
Planned Use :	Monitoring
Driller License Number :	717510
Driller Name :	Cascade Drilling Cascade Drilling
Record Type :	WellCompletion/New/Production or Monitoring/NA
Method of Determination :	Derived from TRS
LL Accuracy :	Centroid of Section
Horizontal Datum :	N/R
Ground Surface Elevation :	N/R
Elevation Accuracy :	N/R
Elevation Determination Method :	N/R
Vertical Datum :	N/R
Section/Township/Range :	SEC: 07, TWP: 02S, RNG: 13W

Map Id: 4
Direction: SSW
Distance: 0.328 mi., 1732 ft.
Elevation: 183 ft.
Relative: Lower

Site Name : WCR0024821 | WCR0066697 | WCR0150623
Martin Luther King Blvd | 39th Street & Bill Robinson Lane
Los Angeles, CA

Database(s) : [WELLS - CA] ***(cont.)***

Envirosite ID: 55837867
EPA ID: N/R

WELLS - CA ***(cont.)***

Baseline Meridian :	San Bernardino
APN :	N/R
Date Work Ended :	2000-11-14
Work Flow Status :	N/R
Received Date :	N/R
Total Drill Depth :	N/R
Total Completed Depth :	190
Top of Perforated Interval :	N/R
Bottom of Perforated Interval :	N/R
Casing Diameter :	10
Drilling Method :	Other not specified
Fluid :	not specified not specified
Static Water Level :	N/R
Total Draw Down :	N/R
Test Type :	N/R
Pump Test Length :	N/R
Well Yield :	N/R
Well Yield Unit of Measure :	N/R
Other Observations :	N/R
Latitude :	34.01
Longitude :	-118.283
Last Date in Agency List :	2024-04-19
Facility Name :	WCR2017-001942
Facility Address :	39th Street & Bill Robinson Lane, Los Angeles
County :	Los Angeles
WCR Number :	WCR2017-001942
Permit Date :	2017-03-22
Permit Number :	SR0098837
Legacy Log Number :	e0340804
Region Office :	DWR Southern Region Office
Local Permit Agency :	LA County Department of Public Health, Department of Health Services, Drinking Water Program
Owner Assigned Well Number :	3
Planned Use :	Other
Driller License Number :	703688
Driller Name :	BERTRAM DRILLING INC
Record Type :	WellCompletion/New/Production or Monitoring/NA
Method of Determination :	Derived from TRS
LL Accuracy :	Centroid of Section
Horizontal Datum :	WGS84
Ground Surface Elevation :	N/R
Elevation Accuracy :	N/R
Elevation Determination Method :	N/R
Vertical Datum :	N/R
Section/Township/Range :	SEC: 07, TWP: 02S, RNG: 13W
Baseline Meridian :	San Bernardino
APN :	5037-028-904
Date Work Ended :	2017-04-07
Work Flow Status :	N/R

Map Id: 4
Direction: SSW
Distance: 0.328 mi., 1732 ft.
Elevation: 183 ft.
Relative: Lower

Site Name : WCR0024821 | WCR0066697 | WCR0150623
Martin Luther King Blvd | 39th Street & Bill Robinson Lane
Los Angeles, CA

Database(s) : [WELLS - CA] ***(cont.)***

Envirosite ID: 55837867
EPA ID: N/R

WELLS - CA ***(cont.)***

Received Date :	2017-05-01
Total Drill Depth :	600
Total Completed Depth :	600
Top of Perforated Interval :	N/R
Bottom of Perforated Interval :	N/R
Casing Diameter :	N/R
Drilling Method :	Other Mud Rotary
Fluid :	Other Bentonite/water
Static Water Level :	N/R
Total Draw Down :	N/R
Test Type :	N/R
Pump Test Length :	N/R
Well Yield :	N/R
Well Yield Unit of Measure :	N/R
Other Observations :	N/R
Latitude :	34.01
Longitude :	-118.283
Last Date in Agency List :	2024-04-19

Map Id: 5
Direction: WNW
Distance: 0.554 mi., 2925 ft.
Elevation: 177 ft.
Relative: Lower

Site Name : ARCO FACILITY NO. 108 | USC PETROLEUM | ARCO - GHACHAM, MOHAMAD - AM/PM #10
3775 VERMONT AVENUE | 3775 S Vermont Avenue | 3775 South Vermont Ave
LOS ANGELES | Los Angeles | los angeles, CA

Database(s) : [WELLS - CA]

Envirosite ID: 284041
EPA ID: N/R

WELLS - CA

Facility Name :	WCR2001-014613
Facility Address :	3775 S Vermont Avenue, Los Angeles
County :	Los Angeles
WCR Number :	WCR2001-014613
Permit Date :	N/R
Permit Number :	N/R
Legacy Log Number :	745546
Region Office :	DWR Southern Region Office
Local Permit Agency :	LA County Department of Public Health, Department of Health Services, Drinking Water Program
Owner Assigned Well Number :	B-2
Planned Use :	Vapor Extraction

Map Id: 5
Direction: WNW
Distance: 0.554 mi., 2925 ft.
Elevation: 177 ft.
Relative: Lower

Site Name : ARCO FACILITY NO. 108 | USC PETROLEUM | ARCO - GHACHAM, MOHAMAD - AM/PM #10
3775 VERMONT AVENUE | 3775 S Vermont Avenue | 3775 South Vermont Ave
LOS ANGELES | Los Angeles | los angeles, CA

Database(s) : [WELLS - CA] ***(cont.)***

Envirosite ID: 284041
EPA ID: N/R

WELLS - CA ***(cont.)***

Driller License Number :	554979
Driller Name :	West Hazmat Drilling West Hazmat Drilling
Record Type :	WellCompletion/New/Production or Monitoring/NA
Method of Determination :	Derived from TRS
LL Accuracy :	Centroid of Section
Horizontal Datum :	N/R
Ground Surface Elevation :	N/R
Elevation Accuracy :	N/R
Elevation Determination Method :	N/R
Vertical Datum :	N/R
Section/Township/Range :	SEC: 12, TWP: 02S, RNG: 14W
Baseline Meridian :	San Bernardino
APN :	N/R
Date Work Ended :	2001-03-20
Work Flow Status :	N/R
Received Date :	N/R
Total Drill Depth :	N/R
Total Completed Depth :	100
Top of Perforated Interval :	30
Bottom of Perforated Interval :	80
Casing Diameter :	2
Drilling Method :	Auger
Fluid :	Not Available at Conversion
Static Water Level :	N/R
Total Draw Down :	N/R
Test Type :	N/R
Pump Test Length :	N/R
Well Yield :	N/R
Well Yield Unit of Measure :	N/R
Other Observations :	N/R
Latitude :	34.0098
Longitude :	-118.3
Last Date in Agency List :	2024-04-19
Facility Name :	WCR2001-014614
Facility Address :	3775 S Vermont Avenue, Los Angeles
County :	Los Angeles
WCR Number :	WCR2001-014614
Permit Date :	N/R
Permit Number :	N/R
Legacy Log Number :	745547
Region Office :	DWR Southern Region Office
Local Permit Agency :	LA County Department of Public Health, Department of Health Services, Drinking Water Program
Owner Assigned Well Number :	B-3
Planned Use :	Vapor Extraction

Map Id: 5
Direction: WNW
Distance: 0.554 mi., 2925 ft.
Elevation: 177 ft.
Relative: Lower

Site Name : ARCO FACILITY NO. 108 | USC PETROLEUM | ARCO - GHACHAM, MOHAMAD - AM/PM #10
3775 VERMONT AVENUE | 3775 S Vermont Avenue | 3775 South Vermont Ave
LOS ANGELES | Los Angeles | los angeles, CA

Database(s) : [WELLS - CA] ***(cont.)***

Envirosite ID: 284041
EPA ID: N/R

WELLS - CA ***(cont.)***

Driller License Number :	554979
Driller Name :	West Hazmat Drilling West Hazmat Drilling
Record Type :	WellCompletion/New/Production or Monitoring/NA
Method of Determination :	Derived from TRS
LL Accuracy :	Centroid of Section
Horizontal Datum :	N/R
Ground Surface Elevation :	N/R
Elevation Accuracy :	N/R
Elevation Determination Method :	N/R
Vertical Datum :	N/R
Section/Township/Range :	SEC: 12, TWP: 02S, RNG: 14W
Baseline Meridian :	San Bernardino
APN :	N/R
Date Work Ended :	2001-03-21
Work Flow Status :	N/R
Received Date :	N/R
Total Drill Depth :	N/R
Total Completed Depth :	80
Top of Perforated Interval :	5
Bottom of Perforated Interval :	80
Casing Diameter :	2
Drilling Method :	Auger
Fluid :	Not Available at Conversion
Static Water Level :	N/R
Total Draw Down :	N/R
Test Type :	N/R
Pump Test Length :	N/R
Well Yield :	N/R
Well Yield Unit of Measure :	N/R
Other Observations :	N/R
Latitude :	34.0098
Longitude :	-118.3
Last Date in Agency List :	2024-04-19
Facility Name :	WCR2001-014775
Facility Address :	3775 S Vermont Avenue, Los Angeles
County :	Los Angeles
WCR Number :	WCR2001-014775
Permit Date :	N/R
Permit Number :	N/R
Legacy Log Number :	745549
Region Office :	DWR Southern Region Office
Local Permit Agency :	LA County Department of Public Health, Department of Health Services, Drinking Water Program
Owner Assigned Well Number :	B-5
Planned Use :	Vapor Extraction

Map Id: 5
Direction: WNW
Distance: 0.554 mi., 2925 ft.
Elevation: 177 ft.
Relative: Lower

Site Name : ARCO FACILITY NO. 108 | USC PETROLEUM | ARCO - GHACHAM, MOHAMAD - AM/PM #10
3775 VERMONT AVENUE | 3775 S Vermont Avenue | 3775 South Vermont Ave
LOS ANGELES | Los Angeles | los angeles, CA

Database(s) : [WELLS - CA] ***(cont.)***

Envirosite ID: 284041
EPA ID: N/R

WELLS - CA ***(cont.)***

Driller License Number :	554979
Driller Name :	West Hazmat Drilling West Hazmat Drilling
Record Type :	WellCompletion/New/Production or Monitoring/NA
Method of Determination :	Derived from TRS
LL Accuracy :	Centroid of Section
Horizontal Datum :	N/R
Ground Surface Elevation :	N/R
Elevation Accuracy :	N/R
Elevation Determination Method :	N/R
Vertical Datum :	N/R
Section/Township/Range :	SEC: 12, TWP: 02S, RNG: 14W
Baseline Meridian :	San Bernardino
APN :	N/R
Date Work Ended :	2001-03-22
Work Flow Status :	N/R
Received Date :	N/R
Total Drill Depth :	N/R
Total Completed Depth :	80
Top of Perforated Interval :	5
Bottom of Perforated Interval :	80
Casing Diameter :	2
Drilling Method :	Auger
Fluid :	Not Available at Conversion
Static Water Level :	N/R
Total Draw Down :	N/R
Test Type :	N/R
Pump Test Length :	N/R
Well Yield :	N/R
Well Yield Unit of Measure :	N/R
Other Observations :	N/R
Latitude :	34.0098
Longitude :	-118.3
Last Date in Agency List :	2024-04-19
Facility Name :	WCR2001-014776
Facility Address :	3775 S Vermont Avenue, Los Angeles
County :	Los Angeles
WCR Number :	WCR2001-014776
Permit Date :	N/R
Permit Number :	N/R
Legacy Log Number :	745548
Region Office :	DWR Southern Region Office
Local Permit Agency :	LA County Department of Public Health, Department of Health Services, Drinking Water Program
Owner Assigned Well Number :	B-4
Planned Use :	Vapor Extraction

Map Id: 5
Direction: WNW
Distance: 0.554 mi., 2925 ft.
Elevation: 177 ft.
Relative: Lower

Site Name : ARCO FACILITY NO. 108 | USC PETROLEUM | ARCO - GHACHAM, MOHAMAD - AM/PM #10
3775 VERMONT AVENUE | 3775 S Vermont Avenue | 3775 South Vermont Ave
LOS ANGELES | Los Angeles | los angeles, CA

Database(s) : [WELLS - CA] ***(cont.)***

Envirosite ID: 284041
EPA ID: N/R

WELLS - CA ***(cont.)***

Driller License Number :	554979
Driller Name :	West Hazmat Drilling West Hazmat Drilling
Record Type :	WellCompletion/New/Production or Monitoring/NA
Method of Determination :	Derived from TRS
LL Accuracy :	Centroid of Section
Horizontal Datum :	N/R
Ground Surface Elevation :	N/R
Elevation Accuracy :	N/R
Elevation Determination Method :	N/R
Vertical Datum :	N/R
Section/Township/Range :	SEC: 12, TWP: 02S, RNG: 14W
Baseline Meridian :	San Bernardino
APN :	N/R
Date Work Ended :	2001-03-22
Work Flow Status :	N/R
Received Date :	N/R
Total Drill Depth :	N/R
Total Completed Depth :	80
Top of Perforated Interval :	5
Bottom of Perforated Interval :	80
Casing Diameter :	2
Drilling Method :	Auger
Fluid :	Not Available at Conversion
Static Water Level :	N/R
Total Draw Down :	N/R
Test Type :	N/R
Pump Test Length :	N/R
Well Yield :	N/R
Well Yield Unit of Measure :	N/R
Other Observations :	N/R
Latitude :	34.0098
Longitude :	-118.3
Last Date in Agency List :	2024-04-19
Facility Name :	WCR2001-014780
Facility Address :	3775 S Vermont Avenue, Los Angeles
County :	Los Angeles
WCR Number :	WCR2001-014780
Permit Date :	N/R
Permit Number :	N/R
Legacy Log Number :	745545
Region Office :	DWR Southern Region Office
Local Permit Agency :	LA County Department of Public Health, Department of Health Services, Drinking Water Program
Owner Assigned Well Number :	B-1
Planned Use :	Vapor Extraction

Map Id: 5
Direction: WNW
Distance: 0.554 mi., 2925 ft.
Elevation: 177 ft.
Relative: Lower

Site Name : ARCO FACILITY NO. 108 | USC PETROLEUM | ARCO - GHACHAM, MOHAMAD - AM/PM #10
3775 VERMONT AVENUE | 3775 S Vermont Avenue | 3775 South Vermont Ave
LOS ANGELES | Los Angeles | los angeles, CA

Database(s) : [WELLS - CA] ***(cont.)***

Envirosite ID: 284041
EPA ID: N/R

WELLS - CA ***(cont.)***

Driller License Number :	554979
Driller Name :	West Hazmat Drilling West Hazmat Drilling
Record Type :	WellCompletion/New/Production or Monitoring/NA
Method of Determination :	Derived from TRS
LL Accuracy :	Centroid of Section
Horizontal Datum :	N/R
Ground Surface Elevation :	N/R
Elevation Accuracy :	N/R
Elevation Determination Method :	N/R
Vertical Datum :	N/R
Section/Township/Range :	SEC: 12, TWP: 02S, RNG: 14W
Baseline Meridian :	San Bernardino
APN :	N/R
Date Work Ended :	2001-03-20
Work Flow Status :	N/R
Received Date :	N/R
Total Drill Depth :	N/R
Total Completed Depth :	80
Top of Perforated Interval :	25
Bottom of Perforated Interval :	80
Casing Diameter :	2
Drilling Method :	Auger
Fluid :	Not Available at Conversion
Static Water Level :	N/R
Total Draw Down :	N/R
Test Type :	N/R
Pump Test Length :	N/R
Well Yield :	N/R
Well Yield Unit of Measure :	N/R
Other Observations :	N/R
Latitude :	34.0098
Longitude :	-118.3
Last Date in Agency List :	2024-04-19
Facility Name :	WCR2001-014781
Facility Address :	3775 S Vermont Avenue, Los Angeles
County :	Los Angeles
WCR Number :	WCR2001-014781
Permit Date :	N/R
Permit Number :	N/R
Legacy Log Number :	745550
Region Office :	DWR Southern Region Office
Local Permit Agency :	LA County Department of Public Health, Department of Health Services, Drinking Water Program
Owner Assigned Well Number :	B-6
Planned Use :	Vapor Extraction

Map Id: 5
Direction: WNW
Distance: 0.554 mi., 2925 ft.
Elevation: 177 ft.
Relative: Lower

Site Name : ARCO FACILITY NO. 108 | USC PETROLEUM | ARCO - GHACHAM, MOHAMAD - AM/PM #10
3775 VERMONT AVENUE | 3775 S Vermont Avenue | 3775 South Vermont Ave
LOS ANGELES | Los Angeles | los angeles, CA

Database(s) : [WELLS - CA] ***(cont.)***

Envirosite ID: 284041
EPA ID: N/R

WELLS - CA ***(cont.)***

Driller License Number :	554979
Driller Name :	West Hazmat Drilling West Hazmat Drilling
Record Type :	WellCompletion/New/Production or Monitoring/NA
Method of Determination :	Derived from TRS
LL Accuracy :	Centroid of Section
Horizontal Datum :	N/R
Ground Surface Elevation :	N/R
Elevation Accuracy :	N/R
Elevation Determination Method :	N/R
Vertical Datum :	N/R
Section/Township/Range :	SEC: 12, TWP: 02S, RNG: 14W
Baseline Meridian :	San Bernardino
APN :	N/R
Date Work Ended :	2001-03-23
Work Flow Status :	N/R
Received Date :	N/R
Total Drill Depth :	N/R
Total Completed Depth :	80
Top of Perforated Interval :	5
Bottom of Perforated Interval :	80
Casing Diameter :	2
Drilling Method :	Auger
Fluid :	Not Available at Conversion
Static Water Level :	N/R
Total Draw Down :	N/R
Test Type :	N/R
Pump Test Length :	N/R
Well Yield :	N/R
Well Yield Unit of Measure :	N/R
Other Observations :	N/R
Latitude :	34.0098
Longitude :	-118.3
Last Date in Agency List :	2024-04-19

Map Id: 6
Direction: N
Distance: 0.593 mi., 3130 ft.
Elevation: 189 ft.
Relative: Lower

Site Name : WCR2002-014131 | WCR2002-014132 | WCR2002-014133
10862 S Atlantic Avenue | JEFFERSON AVE, HILL ST
Lynwood | Los Angeles, CA

Database(s) : [WELLS - CA]

Envirosite ID: 55812218
EPA ID: N/R

WELLS - CA

Facility Name :	WCR0019551

Map Id: 6
Direction: N
Distance: 0.593 mi., 3130 ft.
Elevation: 189 ft.
Relative: Lower

Site Name : WCR2002-014131 | WCR2002-014132 | WCR2002-014133
10862 S Atlantic Avenue | JEFFERSON AVE, HILL ST
Lynwood | Los Angeles, CA

Database(s) : [WELLS - CA] ***(cont.)***

Envirosite ID: 55812218
EPA ID: N/R

WELLS - CA ***(cont.)***

Facility Address :	N/R
County :	Los Angeles
WCR Number :	WCR0019551
Permit Date :	N/R
Permit Number :	N/R
Legacy Log Number :	E041055
Region Office :	DWR Southern Region Office
Local Permit Agency :	LA County Department of Public Health, Department of Health Services, Drinking Water Program
Owner Assigned Well Number :	N/R
Planned Use :	Unknown
Driller License Number :	N/R
Driller Name :	N/R
Record Type :	WellCompletion/New/Production or Monitoring/NA
Method of Determination :	Derived from TRS
LL Accuracy :	Centroid of Section
Horizontal Datum :	N/R
Ground Surface Elevation :	N/R
Elevation Accuracy :	N/R
Elevation Determination Method :	N/R
Vertical Datum :	N/R
Section/Township/Range :	SEC: 06, TWP: 02S, RNG: 13W
Baseline Meridian :	San Bernardino
APN :	N/R
Date Work Ended :	N/R
Work Flow Status :	N/R
Received Date :	N/R
Total Drill Depth :	N/R
Total Completed Depth :	N/R
Top of Perforated Interval :	N/R
Bottom of Perforated Interval :	N/R
Casing Diameter :	N/R
Drilling Method :	N/R
Fluid :	N/R
Static Water Level :	N/R
Total Draw Down :	N/R
Test Type :	N/R
Pump Test Length :	N/R
Well Yield :	N/R
Well Yield Unit of Measure :	N/R
Other Observations :	N/R
Latitude :	34.0242
Longitude :	-118.283
Last Date in Agency List :	2024-04-19
Facility Name :	WCR0030901
Facility Address :	N/R
County :	Los Angeles

Map Id: 6
Direction: N
Distance: 0.593 mi., 3130 ft.
Elevation: 189 ft.
Relative: Lower

Site Name : WCR2002-014131 | WCR2002-014132 | WCR2002-014133
10862 S Atlantic Avenue | JEFFERSON AVE, HILL ST
Lynwood | Los Angeles, CA

Database(s) : [WELLS - CA] ***(cont.)***

Envirosite ID: 55812218
EPA ID: N/R

WELLS - CA ***(cont.)***

WCR Number :	WCR0030901
Permit Date :	N/R
Permit Number :	N/R
Legacy Log Number :	E041056
Region Office :	DWR Southern Region Office
Local Permit Agency :	LA County Department of Public Health, Department of Health Services, Drinking Water Program
Owner Assigned Well Number :	N/R
Planned Use :	Unknown
Driller License Number :	N/R
Driller Name :	N/R
Record Type :	WellCompletion/New/Production or Monitoring/NA
Method of Determination :	Derived from TRS
LL Accuracy :	Centroid of Section
Horizontal Datum :	N/R
Ground Surface Elevation :	N/R
Elevation Accuracy :	N/R
Elevation Determination Method :	N/R
Vertical Datum :	N/R
Section/Township/Range :	SEC: 06, TWP: 02S, RNG: 13W
Baseline Meridian :	San Bernardino
APN :	N/R
Date Work Ended :	N/R
Work Flow Status :	N/R
Received Date :	N/R
Total Drill Depth :	N/R
Total Completed Depth :	N/R
Top of Perforated Interval :	N/R
Bottom of Perforated Interval :	N/R
Casing Diameter :	N/R
Drilling Method :	N/R
Fluid :	N/R
Static Water Level :	N/R
Total Draw Down :	N/R
Test Type :	N/R
Pump Test Length :	N/R
Well Yield :	N/R
Well Yield Unit of Measure :	N/R
Other Observations :	N/R
Latitude :	34.0242
Longitude :	-118.283
Last Date in Agency List :	2024-04-19
Facility Name :	WCR0057190
Facility Address :	N/R
County :	Los Angeles
WCR Number :	WCR0057190
Permit Date :	N/R
Permit Number :	N/R
Legacy Log Number :	N/R

Map Id: 6
Direction: N
Distance: 0.593 mi., 3130 ft.
Elevation: 189 ft.
Relative: Lower

Site Name : WCR2002-014131 | WCR2002-014132 | WCR2002-014133
10862 S Atlantic Avenue | JEFFERSON AVE, HILL ST
Lynwood | Los Angeles, CA

Database(s) : [WELLS - CA] ***(cont.)***

Envirosite ID: 55812218
EPA ID: N/R

WELLS - CA ***(cont.)***

Region Office :	DWR Southern Region Office
Local Permit Agency :	LA County Department of Public Health, Department of Health Services, Drinking Water Program
Owner Assigned Well Number :	N/R
Planned Use :	Unknown
Driller License Number :	N/R
Driller Name :	N/R
Record Type :	WellCompletion/New/Production or Monitoring/NA
Method of Determination :	Derived from TRS
LL Accuracy :	Centroid of Section
Horizontal Datum :	N/R
Ground Surface Elevation :	N/R
Elevation Accuracy :	N/R
Elevation Determination Method :	N/R
Vertical Datum :	N/R
Section/Township/Range :	SEC: 06, TWP: 02S, RNG: 13W
Baseline Meridian :	San Bernardino
APN :	N/R
Date Work Ended :	N/R
Work Flow Status :	N/R
Received Date :	N/R
Total Drill Depth :	N/R
Total Completed Depth :	N/R
Top of Perforated Interval :	N/R
Bottom of Perforated Interval :	N/R
Casing Diameter :	N/R
Drilling Method :	N/R
Fluid :	N/R
Static Water Level :	N/R
Total Draw Down :	N/R
Test Type :	N/R
Pump Test Length :	N/R
Well Yield :	N/R
Well Yield Unit of Measure :	N/R
Other Observations :	N/R
Latitude :	34.0242
Longitude :	-118.283
Last Date in Agency List :	2024-04-19
Facility Name :	WCR0117965
Facility Address :	N/R
County :	Los Angeles
WCR Number :	WCR0117965
Permit Date :	N/R
Permit Number :	N/R
Legacy Log Number :	E041053
Region Office :	DWR Southern Region Office

Map Id: 6
Direction: N
Distance: 0.593 mi., 3130 ft.
Elevation: 189 ft.
Relative: Lower

Site Name : WCR2002-014131 | WCR2002-014132 | WCR2002-014133
10862 S Atlantic Avenue | JEFFERSON AVE, HILL ST
Lynwood | Los Angeles, CA

Database(s) : [WELLS - CA] ***(cont.)***

Envirosite ID: 55812218
EPA ID: N/R

WELLS - CA ***(cont.)***

Local Permit Agency :	LA County Department of Public Health, Department of Health Services, Drinking Water Program
Owner Assigned Well Number :	N/R
Planned Use :	Unknown
Driller License Number :	N/R
Driller Name :	N/R
Record Type :	WellCompletion/New/Production or Monitoring/NA
Method of Determination :	Derived from TRS
LL Accuracy :	Centroid of Section
Horizontal Datum :	N/R
Ground Surface Elevation :	N/R
Elevation Accuracy :	N/R
Elevation Determination Method :	N/R
Vertical Datum :	N/R
Section/Township/Range :	SEC: 06, TWP: 02S, RNG: 13W
Baseline Meridian :	San Bernardino
APN :	N/R
Date Work Ended :	N/R
Work Flow Status :	N/R
Received Date :	N/R
Total Drill Depth :	N/R
Total Completed Depth :	N/R
Top of Perforated Interval :	N/R
Bottom of Perforated Interval :	N/R
Casing Diameter :	N/R
Drilling Method :	N/R
Fluid :	N/R
Static Water Level :	N/R
Total Draw Down :	N/R
Test Type :	N/R
Pump Test Length :	N/R
Well Yield :	N/R
Well Yield Unit of Measure :	N/R
Other Observations :	N/R
Latitude :	34.0242
Longitude :	-118.283
Last Date in Agency List :	2024-04-19
Facility Name :	WCR0308473
Facility Address :	N/R
County :	Los Angeles
WCR Number :	WCR0308473
Permit Date :	N/R
Permit Number :	N/R
Legacy Log Number :	E041054
Region Office :	DWR Southern Region Office
Local Permit Agency :	LA County Department of Public Health, Department of Health Services, Drinking Water Program
Owner Assigned Well Number :	N/R

Map Id: 6
Direction: N
Distance: 0.593 mi., 3130 ft.
Elevation: 189 ft.
Relative: Lower

Site Name : WCR2002-014131 | WCR2002-014132 | WCR2002-014133
10862 S Atlantic Avenue | JEFFERSON AVE, HILL ST
Lynwood | Los Angeles, CA

Database(s) : [WELLS - CA] ***(cont.)***

Envirosite ID: 55812218
EPA ID: N/R

WELLS - CA ***(cont.)***

Planned Use :	Unknown
Driller License Number :	N/R
Driller Name :	N/R
Record Type :	WellCompletion/New/Production or Monitoring/NA
Method of Determination :	Derived from TRS
LL Accuracy :	Centroid of Section
Horizontal Datum :	N/R
Ground Surface Elevation :	N/R
Elevation Accuracy :	N/R
Elevation Determination Method :	N/R
Vertical Datum :	N/R
Section/Township/Range :	SEC: 06, TWP: 02S, RNG: 13W
Baseline Meridian :	San Bernardino
APN :	N/R
Date Work Ended :	N/R
Work Flow Status :	N/R
Received Date :	N/R
Total Drill Depth :	N/R
Total Completed Depth :	N/R
Top of Perforated Interval :	N/R
Bottom of Perforated Interval :	N/R
Casing Diameter :	N/R
Drilling Method :	N/R
Fluid :	N/R
Static Water Level :	N/R
Total Draw Down :	N/R
Test Type :	N/R
Pump Test Length :	N/R
Well Yield :	N/R
Well Yield Unit of Measure :	N/R
Other Observations :	N/R
Latitude :	34.0242
Longitude :	-118.283
Last Date in Agency List :	2024-04-19
Facility Name :	WCR1922-000098
Facility Address :	JEFFERSON AVE, HILL ST
County :	Los Angeles
WCR Number :	WCR1922-000098
Permit Date :	N/R
Permit Number :	N/R
Legacy Log Number :	19
Region Office :	DWR Southern Region Office
Local Permit Agency :	LA County Department of Public Health, Department of Health Services, Drinking Water Program
Owner Assigned Well Number :	N/R
Planned Use :	Unknown
Driller License Number :	CONV
Driller Name :	J H Tompkins J H Tompkins
Record Type :	WellCompletion/New/Production or Monitoring/NA

Map Id: 6
Direction: N
Distance: 0.593 mi., 3130 ft.
Elevation: 189 ft.
Relative: Lower

Site Name : WCR2002-014131 | WCR2002-014132 | WCR2002-014133
10862 S Atlantic Avenue | JEFFERSON AVE, HILL ST
Lynwood | Los Angeles, CA

Database(s) : [WELLS - CA] ***(cont.)***

Envirosite ID: 55812218
EPA ID: N/R

WELLS - CA ***(cont.)***

Method of Determination :	Derived from TRS
LL Accuracy :	Centroid of Section
Horizontal Datum :	N/R
Ground Surface Elevation :	N/R
Elevation Accuracy :	N/R
Elevation Determination Method :	N/R
Vertical Datum :	N/R
Section/Township/Range :	SEC: 06, TWP: 02S, RNG: 13W
Baseline Meridian :	San Bernardino
APN :	N/R
Date Work Ended :	1922-01-28
Work Flow Status :	N/R
Received Date :	N/R
Total Drill Depth :	N/R
Total Completed Depth :	300
Top of Perforated Interval :	N/R
Bottom of Perforated Interval :	N/R
Casing Diameter :	14
Drilling Method :	N/R
Fluid :	N/R
Static Water Level :	N/R
Total Draw Down :	N/R
Test Type :	N/R
Pump Test Length :	N/R
Well Yield :	N/R
Well Yield Unit of Measure :	N/R
Other Observations :	N/R
Latitude :	34.0242
Longitude :	-118.283
Last Date in Agency List :	2024-04-19
Facility Name :	WCR1925-000173
Facility Address :	JEFFERSON AVE, HILL ST
County :	Los Angeles
WCR Number :	WCR1925-000173
Permit Date :	N/R
Permit Number :	N/R
Legacy Log Number :	19
Region Office :	DWR Southern Region Office
Local Permit Agency :	LA County Department of Public Health, Department of Health Services, Drinking Water Program
Owner Assigned Well Number :	N/R
Planned Use :	Unknown
Driller License Number :	CONV
Driller Name :	J H Tompkins J H Tompkins
Record Type :	WellCompletion/New/Production or Monitoring/NA
Method of Determination :	Derived from TRS
LL Accuracy :	Centroid of Section
Horizontal Datum :	N/R
Ground Surface Elevation :	N/R

Map Id: 6
Direction: N
Distance: 0.593 mi., 3130 ft.
Elevation: 189 ft.
Relative: Lower

Site Name : WCR2002-014131 | WCR2002-014132 | WCR2002-014133
10862 S Atlantic Avenue | JEFFERSON AVE, HILL ST
Lynwood | Los Angeles, CA

Database(s) : [WELLS - CA] ***(cont.)***

Envirosite ID: 55812218
EPA ID: N/R

WELLS - CA ***(cont.)***

Elevation Accuracy :	N/R
Elevation Determination Method :	N/R
Vertical Datum :	N/R
Section/Township/Range :	SEC: 06, TWP: 02S, RNG: 13W
Baseline Meridian :	San Bernardino
APN :	N/R
Date Work Ended :	1925-03-17
Work Flow Status :	N/R
Received Date :	N/R
Total Drill Depth :	N/R
Total Completed Depth :	350
Top of Perforated Interval :	N/R
Bottom of Perforated Interval :	N/R
Casing Diameter :	14
Drilling Method :	N/R
Fluid :	N/R
Static Water Level :	N/R
Total Draw Down :	N/R
Test Type :	N/R
Pump Test Length :	N/R
Well Yield :	N/R
Well Yield Unit of Measure :	N/R
Other Observations :	N/R
Latitude :	34.0242
Longitude :	-118.283
Last Date in Agency List :	2024-04-19
Facility Name :	WCR1925-000391
Facility Address :	JEFFERSON AVE, HILL ST
County :	Los Angeles
WCR Number :	WCR1925-000391
Permit Date :	N/R
Permit Number :	N/R
Legacy Log Number :	B19F
Region Office :	DWR Southern Region Office
Local Permit Agency :	LA County Department of Public Health, Department of Health Services, Drinking Water Program
Owner Assigned Well Number :	N/R
Planned Use :	Unknown
Driller License Number :	CONV
Driller Name :	J H Tompkins J H Tompkins
Record Type :	WellCompletion/New/Production or Monitoring/NA
Method of Determination :	Derived from TRS
LL Accuracy :	Centroid of Section
Horizontal Datum :	N/R
Ground Surface Elevation :	N/R
Elevation Accuracy :	N/R
Elevation Determination Method :	N/R
Vertical Datum :	N/R
Section/Township/Range :	SEC: 06, TWP: 02S, RNG: 13W

Map Id: 6
Direction: N
Distance: 0.593 mi., 3130 ft.
Elevation: 189 ft.
Relative: Lower

Site Name : WCR2002-014131 | WCR2002-014132 | WCR2002-014133
10862 S Atlantic Avenue | JEFFERSON AVE, HILL ST
Lynwood | Los Angeles, CA

Database(s) : [WELLS - CA] ***(cont.)***

Envirosite ID: 55812218
EPA ID: N/R

WELLS - CA ***(cont.)***

Baseline Meridian :	San Bernardino
APN :	N/R
Date Work Ended :	1925-03-17
Work Flow Status :	N/R
Received Date :	N/R
Total Drill Depth :	N/R
Total Completed Depth :	350
Top of Perforated Interval :	N/R
Bottom of Perforated Interval :	N/R
Casing Diameter :	14
Drilling Method :	N/R
Fluid :	N/R
Static Water Level :	N/R
Total Draw Down :	N/R
Test Type :	N/R
Pump Test Length :	N/R
Well Yield :	N/R
Well Yield Unit of Measure :	N/R
Other Observations :	N/R
Latitude :	34.0242
Longitude :	-118.283
Last Date in Agency List :	2024-04-19
Facility Name :	WCR1929-000245
Facility Address :	GRAND AVE, 31ST ST
County :	Los Angeles
WCR Number :	WCR1929-000245
Permit Date :	N/R
Permit Number :	N/R
Legacy Log Number :	19
Region Office :	DWR Southern Region Office
Local Permit Agency :	LA County Department of Public Health, Department of Health Services, Drinking Water Program
Owner Assigned Well Number :	N/R
Planned Use :	Unknown
Driller License Number :	CONV
Driller Name :	BARBER & BRIDGE DRILLING BARBER & BRIDGE DRILLING CO
Record Type :	WellCompletion/New/Production or Monitoring/NA
Method of Determination :	Derived from TRS
LL Accuracy :	Centroid of Section
Horizontal Datum :	N/R
Ground Surface Elevation :	N/R
Elevation Accuracy :	N/R
Elevation Determination Method :	N/R
Vertical Datum :	N/R
Section/Township/Range :	SEC: 06, TWP: 02S, RNG: 13W
Baseline Meridian :	San Bernardino
APN :	N/R
Date Work Ended :	1929-12-01
Work Flow Status :	N/R

Map Id: 6
Direction: N
Distance: 0.593 mi., 3130 ft.
Elevation: 189 ft.
Relative: Lower

Site Name : WCR2002-014131 | WCR2002-014132 | WCR2002-014133
10862 S Atlantic Avenue | JEFFERSON AVE, HILL ST
Lynwood | Los Angeles, CA

Database(s) : [WELLS - CA] ***(cont.)***

Envirosite ID: 55812218
EPA ID: N/R

WELLS - CA ***(cont.)***

Received Date :	N/R
Total Drill Depth :	N/R
Total Completed Depth :	390
Top of Perforated Interval :	289
Bottom of Perforated Interval :	299
Casing Diameter :	12
Drilling Method :	N/R
Fluid :	N/R
Static Water Level :	N/R
Total Draw Down :	N/R
Test Type :	N/R
Pump Test Length :	N/R
Well Yield :	N/R
Well Yield Unit of Measure :	N/R
Other Observations :	N/R
Latitude :	34.0242
Longitude :	-118.283
Last Date in Agency List :	2024-04-19
Facility Name :	WCR1996-010950
Facility Address :	MARTIN LUTHERKING, Los Angeles
County :	Los Angeles
WCR Number :	WCR1996-010950
Permit Date :	N/R
Permit Number :	N/R
Legacy Log Number :	448544
Region Office :	DWR Southern Region Office
Local Permit Agency :	LA County Department of Public Health, Department of Health Services, Drinking Water Program
Owner Assigned Well Number :	N/R
Planned Use :	Unknown
Driller License Number :	554979
Driller Name :	West Hazmat Drilling West Hazmat Drilling
Record Type :	WellCompletion/Destruction/NA/NA
Method of Determination :	Derived from TRS
LL Accuracy :	Centroid of Section
Horizontal Datum :	N/R
Ground Surface Elevation :	N/R
Elevation Accuracy :	N/R
Elevation Determination Method :	N/R
Vertical Datum :	N/R
Section/Township/Range :	SEC: 06, TWP: 02S, RNG: 13W
Baseline Meridian :	San Bernardino
APN :	N/R
Date Work Ended :	1996-10-02
Work Flow Status :	N/R
Received Date :	N/R
Total Drill Depth :	N/R
Total Completed Depth :	N/R
Top of Perforated Interval :	N/R

Map Id: 6
Direction: N
Distance: 0.593 mi., 3130 ft.
Elevation: 189 ft.
Relative: Lower

Site Name : WCR2002-014131 | WCR2002-014132 | WCR2002-014133
10862 S Atlantic Avenue | JEFFERSON AVE, HILL ST
Lynwood | Los Angeles, CA

Database(s) : [WELLS - CA] ***(cont.)***

Envirosite ID: 55812218
EPA ID: N/R

WELLS - CA ***(cont.)***

Bottom of Perforated Interval :	N/R
Casing Diameter :	10
Drilling Method :	N/R
Fluid :	N/R
Static Water Level :	N/R
Total Draw Down :	N/R
Test Type :	N/R
Pump Test Length :	N/R
Well Yield :	N/R
Well Yield Unit of Measure :	N/R
Other Observations :	N/R
Latitude :	34.0242
Longitude :	-118.283
Last Date in Agency List :	2024-04-19
Facility Name :	WCR2002-014131
Facility Address :	10862 S Atlantic Avenue, Lynwood
County :	Los Angeles
WCR Number :	WCR2002-014131
Permit Date :	N/R
Permit Number :	N/R
Legacy Log Number :	759159
Region Office :	DWR Southern Region Office
Local Permit Agency :	LA County Department of Public Health, Department of Health Services, Drinking Water Program
Owner Assigned Well Number :	MW-5
Planned Use :	Monitoring
Driller License Number :	554979
Driller Name :	West Hazmat Drilling West Hazmat Drilling
Record Type :	WellCompletion/New/Production or Monitoring/NA
Method of Determination :	Derived from TRS
LL Accuracy :	Centroid of Section
Horizontal Datum :	N/R
Ground Surface Elevation :	N/R
Elevation Accuracy :	N/R
Elevation Determination Method :	N/R
Vertical Datum :	N/R
Section/Township/Range :	SEC: 06, TWP: 02S, RNG: 13W
Baseline Meridian :	San Bernardino
APN :	N/R
Date Work Ended :	2002-04-19
Work Flow Status :	N/R
Received Date :	N/R
Total Drill Depth :	N/R
Total Completed Depth :	45
Top of Perforated Interval :	15
Bottom of Perforated Interval :	45
Casing Diameter :	4
Drilling Method :	Auger
Fluid :	Not Available at Conversion

Map Id: 6
Direction: N
Distance: 0.593 mi., 3130 ft.
Elevation: 189 ft.
Relative: Lower

Site Name : WCR2002-014131 | WCR2002-014132 | WCR2002-014133
10862 S Atlantic Avenue | JEFFERSON AVE, HILL ST
Lynwood | Los Angeles, CA

Database(s) : [WELLS - CA] ***(cont.)***

Envirosite ID: 55812218
EPA ID: N/R

WELLS - CA ***(cont.)***

Static Water Level :	N/R
Total Draw Down :	N/R
Test Type :	N/R
Pump Test Length :	N/R
Well Yield :	N/R
Well Yield Unit of Measure :	N/R
Other Observations :	N/R
Latitude :	34.0242
Longitude :	-118.283
Last Date in Agency List :	2024-04-19
Facility Name :	WCR2002-014132
Facility Address :	10862 S Atlantic Avenue, Lynwood
County :	Los Angeles
WCR Number :	WCR2002-014132
Permit Date :	N/R
Permit Number :	N/R
Legacy Log Number :	759160
Region Office :	DWR Southern Region Office
Local Permit Agency :	LA County Department of Public Health, Department of Health Services, Drinking Water Program
Owner Assigned Well Number :	MW-6
Planned Use :	Monitoring
Driller License Number :	554979
Driller Name :	West Hazmat Drilling West Hazmat Drilling
Record Type :	WellCompletion/New/Production or Monitoring/NA
Method of Determination :	Derived from TRS
LL Accuracy :	Centroid of Section
Horizontal Datum :	N/R
Ground Surface Elevation :	N/R
Elevation Accuracy :	N/R
Elevation Determination Method :	N/R
Vertical Datum :	N/R
Section/Township/Range :	SEC: 06, TWP: 02S, RNG: 13W
Baseline Meridian :	San Bernardino
APN :	N/R
Date Work Ended :	2002-04-19
Work Flow Status :	N/R
Received Date :	N/R
Total Drill Depth :	N/R
Total Completed Depth :	45
Top of Perforated Interval :	15
Bottom of Perforated Interval :	45
Casing Diameter :	4
Drilling Method :	Auger
Fluid :	Not Available at Conversion
Static Water Level :	N/R
Total Draw Down :	N/R
Test Type :	N/R
Pump Test Length :	N/R

Map Id: 6
Direction: N
Distance: 0.593 mi., 3130 ft.
Elevation: 189 ft.
Relative: Lower

Site Name : WCR2002-014131 | WCR2002-014132 | WCR2002-014133
10862 S Atlantic Avenue | JEFFERSON AVE, HILL ST
Lynwood | Los Angeles, CA

Database(s) : [WELLS - CA] ***(cont.)***

Envirosite ID: 55812218
EPA ID: N/R

WELLS - CA ***(cont.)***

Well Yield :	N/R
Well Yield Unit of Measure :	N/R
Other Observations :	N/R
Latitude :	34.0242
Longitude :	-118.283
Last Date in Agency List :	2024-04-19
Facility Name :	WCR2002-014133
Facility Address :	10862 S Atlantic Avenue, Lynwood
County :	Los Angeles
WCR Number :	WCR2002-014133
Permit Date :	N/R
Permit Number :	N/R
Legacy Log Number :	759158
Region Office :	DWR Southern Region Office
Local Permit Agency :	LA County Department of Public Health, Department of Health Services, Drinking Water Program
Owner Assigned Well Number :	MW-4
Planned Use :	Monitoring
Driller License Number :	554979
Driller Name :	West Hazmat Drilling West Hazmat Drilling
Record Type :	WellCompletion/New/Production or Monitoring/NA
Method of Determination :	Derived from TRS
LL Accuracy :	Centroid of Section
Horizontal Datum :	N/R
Ground Surface Elevation :	N/R
Elevation Accuracy :	N/R
Elevation Determination Method :	N/R
Vertical Datum :	N/R
Section/Township/Range :	SEC: 06, TWP: 02S, RNG: 13W
Baseline Meridian :	San Bernardino
APN :	N/R
Date Work Ended :	2002-04-19
Work Flow Status :	N/R
Received Date :	N/R
Total Drill Depth :	N/R
Total Completed Depth :	45
Top of Perforated Interval :	15
Bottom of Perforated Interval :	45
Casing Diameter :	4
Drilling Method :	Auger
Fluid :	Not Available at Conversion
Static Water Level :	N/R
Total Draw Down :	N/R
Test Type :	N/R
Pump Test Length :	N/R
Well Yield :	N/R
Well Yield Unit of Measure :	N/R
Other Observations :	N/R
Latitude :	34.0242

Map Id: 6
Direction: N
Distance: 0.593 mi., 3130 ft.
Elevation: 189 ft.
Relative: Lower

Site Name : WCR2002-014131 | WCR2002-014132 | WCR2002-014133
10862 S Atlantic Avenue | JEFFERSON AVE, HILL ST
Lynwood | Los Angeles, CA

Database(s) : [WELLS - CA] ***(cont.)***

Envirosite ID: 55812218
EPA ID: N/R

WELLS - CA ***(cont.)***

Longitude :	-118.283
Last Date in Agency List :	2024-04-19
Facility Name :	WCR2002-014134
Facility Address :	10862 S Atlantic Avenue, Lynwood
County :	Los Angeles
WCR Number :	WCR2002-014134
Permit Date :	N/R
Permit Number :	N/R
Legacy Log Number :	759161
Region Office :	DWR Southern Region Office
Local Permit Agency :	LA County Department of Public Health, Department of Health Services, Drinking Water Program
Owner Assigned Well Number :	MW-8
Planned Use :	Monitoring
Driller License Number :	554979
Driller Name :	West Hazmat Drilling West Hazmat Drilling
Record Type :	WellCompletion/New/Production or Monitoring/NA
Method of Determination :	Derived from TRS
LL Accuracy :	Centroid of Section
Horizontal Datum :	N/R
Ground Surface Elevation :	N/R
Elevation Accuracy :	N/R
Elevation Determination Method :	N/R
Vertical Datum :	N/R
Section/Township/Range :	SEC: 06, TWP: 02S, RNG: 13W
Baseline Meridian :	San Bernardino
APN :	N/R
Date Work Ended :	2002-04-19
Work Flow Status :	N/R
Received Date :	N/R
Total Drill Depth :	N/R
Total Completed Depth :	45
Top of Perforated Interval :	15
Bottom of Perforated Interval :	45
Casing Diameter :	4
Drilling Method :	Auger
Fluid :	Not Available at Conversion
Static Water Level :	N/R
Total Draw Down :	N/R
Test Type :	N/R
Pump Test Length :	N/R
Well Yield :	N/R
Well Yield Unit of Measure :	N/R
Other Observations :	N/R
Latitude :	34.0242
Longitude :	-118.283
Last Date in Agency List :	2024-04-19

Map Id: 6
Direction: N
Distance: 0.593 mi., 3130 ft.
Elevation: 189 ft.
Relative: Lower

Site Name : WCR2002-014131 | WCR2002-014132 | WCR2002-014133
10862 S Atlantic Avenue | JEFFERSON AVE, HILL ST
Lynwood | Los Angeles, CA

Database(s) : [WELLS - CA] ***(cont.)***

Envirosite ID: 55812218
EPA ID: N/R

WELLS - CA ***(cont.)***

Facility Name :	WCR2004-013359
Facility Address :	10862 S Atlantic Avenue, Lynwood
County :	Los Angeles
WCR Number :	WCR2004-013359
Permit Date :	N/R
Permit Number :	N/R
Legacy Log Number :	e018881
Region Office :	DWR Southern Region Office
Local Permit Agency :	LA County Department of Public Health, Department of Health Services, Drinking Water Program
Owner Assigned Well Number :	MW-9
Planned Use :	Monitoring
Driller License Number :	686255
Driller Name :	BC2 Environmental Corpora BC2 Environmental Corporation
Record Type :	WellCompletion/New/Production or Monitoring/NA
Method of Determination :	Derived from TRS
LL Accuracy :	Centroid of Section
Horizontal Datum :	N/R
Ground Surface Elevation :	N/R
Elevation Accuracy :	N/R
Elevation Determination Method :	N/R
Vertical Datum :	N/R
Section/Township/Range :	SEC: 36, TWP: 02S, RNG: 13W
Baseline Meridian :	San Bernardino
APN :	N/R
Date Work Ended :	2004-01-13
Work Flow Status :	N/R
Received Date :	N/R
Total Drill Depth :	N/R
Total Completed Depth :	45
Top of Perforated Interval :	15
Bottom of Perforated Interval :	45
Casing Diameter :	4
Drilling Method :	Auger
Fluid :	Not Available at Conversion
Static Water Level :	28
Total Draw Down :	N/R
Test Type :	N/R
Pump Test Length :	N/R
Well Yield :	N/R
Well Yield Unit of Measure :	N/R
Other Observations :	N/R
Latitude :	33.9528
Longitude :	-118.195
Last Date in Agency List :	2024-04-19

Map Id: 7
Direction: N
Distance: 0.603 mi., 3183 ft.
Elevation: 192 ft.
Relative: Higher

Site Name : 0403706320
34.02438, -118.28167
CA

Database(s) : [OIL & GAS WELLS - CA]

Envirosite ID: 9813381
EPA ID: N/R

OIL & GAS WELLS - CA

Spud Date :	N/R
API Number :	0403706320
Well Status :	Plugged
Well Type :	Core Hole
Operator Code :	C5640
Operator Name :	Chevron U.S.A. Inc.
Lease Name :	Dana Corehole
Field Name :	Any Field
Area Name :	Any Area
District :	Southern
County :	Los Angeles
Section/Township/Range :	SEC 06, TWP 02S, RNG 13W
Base Meridian :	San Bernardino
GIS Source :	hud
Confidential Well :	No
Directionallly Drilled :	No
Latitude :	34.02438
Longitude :	-118.28167
Last Date in Agency List :	2023-10-04

Map Id: 8
Direction: ENE
Distance: 0.629 mi., 3321 ft.
Elevation: 205 ft.
Relative: Higher

Site Name : WCR2023-002883 | WCR2023-003272 | WCR2023-003287
120 E 33RD ST
LOS ANGLES | Los Angeles, CA 90011

Database(s) : [WELLS - CA]

Envirosite ID: 42514594
EPA ID: N/R

WELLS - CA

Facility Name :	WCR2023-002883
Facility Address :	120 E 33RD ST, LOS ANGLES
County :	Los Angeles
WCR Number :	WCR2023-002883
Permit Date :	2022-06-29
Permit Number :	SR0298670
Legacy Log Number :	N/R
Region Office :	DWR Southern Region Office
Local Permit Agency :	LA County Department of Public Health, Department of Health Services, Drinking Water Program
Owner Assigned Well Number :	SVE-01 C/D;MW-1
Planned Use :	Monitoring
Driller License Number :	740854
Driller Name :	J & H DRILLING CO INC
Record Type :	WellCompletion/New/Production or Monitoring/NA
Method of Determination :	N/R
LL Accuracy :	N/R
Horizontal Datum :	WGS84

Map Id: 8
Direction: ENE
Distance: 0.629 mi., 3321 ft.
Elevation: 205 ft.
Relative: Higher

Site Name : WCR2023-002883 | WCR2023-003272 | WCR2023-003287
120 E 33RD ST
LOS ANGLES | Los Angeles, CA 90011

Database(s) : [WELLS - CA] ***(cont.)***

Envirosite ID: 42514594
EPA ID: N/R

WELLS - CA ***(cont.)***

Ground Surface Elevation :	N/R
Elevation Accuracy :	N/R
Elevation Determination Method :	N/R
Vertical Datum :	N/R
Section/Township/Range :	SEC: 05, TWP: 02S, RNG: 13W
Baseline Meridian :	San Bernardino
APN :	N/R
Date Work Ended :	2022-08-26
Work Flow Status :	Completeness Review - Complete - 08-AUG-23
Received Date :	2023-02-23
Total Drill Depth :	246
Total Completed Depth :	245
Top of Perforated Interval :	85
Bottom of Perforated Interval :	245
Casing Diameter :	N/R
Drilling Method :	Auger
Fluid :	None
Static Water Level :	222
Total Draw Down :	N/R
Test Type :	N/R
Pump Test Length :	N/R
Well Yield :	N/R
Well Yield Unit of Measure :	N/R
Other Observations :	THIS IS A TRIPLE NESTED WELL, DEEPEST IS SET AT 245' 2ND SET AT 172' AND 3RD ONE IS SET AT 125'.
Latitude :	34.0187
Longitude :	-118.272
Last Date in Agency List :	2024-04-19
Facility Name :	WCR2023-003272
Facility Address :	120 E 33RD ST, LOS ANGLES
County :	Los Angeles
WCR Number :	WCR2023-003272
Permit Date :	2022-06-29
Permit Number :	SR0298670
Legacy Log Number :	N/R
Region Office :	DWR Southern Region Office
Local Permit Agency :	LA County Department of Public Health, Department of Health Services, Drinking Water Program
Owner Assigned Well Number :	SVE-03 SVP-6 MW-3
Planned Use :	Monitoring
Driller License Number :	740854
Driller Name :	J & H DRILLING CO INC
Record Type :	WellCompletion/New/Production or Monitoring/NA
Method of Determination :	N/R
LL Accuracy :	N/R
Horizontal Datum :	WGS84
Ground Surface Elevation :	N/R
Elevation Accuracy :	N/R

Map Id: 8
Direction: ENE
Distance: 0.629 mi., 3321 ft.
Elevation: 205 ft.
Relative: Higher

Site Name : WCR2023-002883 | WCR2023-003272 | WCR2023-003287
120 E 33RD ST
LOS ANGLES | Los Angeles, CA 90011

Database(s) : [WELLS - CA] ***(cont.)***

Envirosite ID: 42514594
EPA ID: N/R

WELLS - CA ***(cont.)***

Elevation Determination Method :	N/R
Vertical Datum :	N/R
Section/Township/Range :	SEC: 05, TWP: 02S, RNG: 13W
Baseline Meridian :	San Bernardino
APN :	N/R
Date Work Ended :	2022-11-16
Work Flow Status :	Completeness Review - Auto-Complete - 05-JUN-23
Received Date :	2023-03-02
Total Drill Depth :	245
Total Completed Depth :	245
Top of Perforated Interval :	135
Bottom of Perforated Interval :	245
Casing Diameter :	N/R
Drilling Method :	Auger
Fluid :	None
Static Water Level :	225
Total Draw Down :	N/R
Test Type :	N/R
Pump Test Length :	N/R
Well Yield :	N/R
Well Yield Unit of Measure :	N/R
Other Observations :	THIS BORING HAS 2 2" WELLS SET AT 245' AND 175'. THERE IS ALSO 3 VAPOR PROBES SET AT 40', 80' AND 120'.
Latitude :	34.0191
Longitude :	-118.271
Last Date in Agency List :	2024-04-19
Facility Name :	WCR2023-003287
Facility Address :	120 E 33RD ST, LOS ANGLES
County :	Los Angeles
WCR Number :	WCR2023-003287
Permit Date :	2022-06-29
Permit Number :	SR0298670
Legacy Log Number :	N/R
Region Office :	DWR Southern Region Office
Local Permit Agency :	LA County Department of Public Health, Department of Health Services, Drinking Water Program
Owner Assigned Well Number :	SVP-5 MW-2
Planned Use :	Monitoring
Driller License Number :	740854
Driller Name :	J & H DRILLING CO INC
Record Type :	WellCompletion/New/Production or Monitoring/NA
Method of Determination :	N/R
LL Accuracy :	N/R
Horizontal Datum :	WGS84
Ground Surface Elevation :	N/R
Elevation Accuracy :	N/R
Elevation Determination Method :	N/R
Vertical Datum :	N/R

Map Id: 8
Direction: ENE
Distance: 0.629 mi., 3321 ft.
Elevation: 205 ft.
Relative: Higher

Site Name : WCR2023-002883 | WCR2023-003272 | WCR2023-003287
120 E 33RD ST
LOS ANGLES | Los Angeles, CA 90011

Database(s) : [WELLS - CA] ***(cont.)***

Envirosite ID: 42514594
EPA ID: N/R

WELLS - CA ***(cont.)***

Section/Township/Range :	SEC: 05, TWP: 02S, RNG: 13W
Baseline Meridian :	San Bernardino
APN :	N/R
Date Work Ended :	2022-09-02
Work Flow Status :	Completeness Review - Auto-Complete - 05-JUN-23
Received Date :	2023-03-02
Total Drill Depth :	245
Total Completed Depth :	245
Top of Perforated Interval :	215
Bottom of Perforated Interval :	245
Casing Diameter :	N/R
Drilling Method :	Auger
Fluid :	None
Static Water Level :	220
Total Draw Down :	N/R
Test Type :	N/R
Pump Test Length :	N/R
Well Yield :	N/R
Well Yield Unit of Measure :	N/R
Other Observations :	THIS BORING HAS 1 2" WELLS SET AT 245'. THERE IS ALSO 7 VAPOR PROBES SET AT 5', 15', 40', 80', 118', 158', 205'.
Latitude :	34.0195
Longitude :	-118.272
Last Date in Agency List :	2024-04-19

Map Id: 9
Direction: NNW
Distance: 0.714 mi., 3772 ft.
Elevation: 188 ft.
Relative: Lower

Site Name : BLDG
34.025653, -118.285289
LOS ANGELES, CA

Database(s) : [DIGITAL OBSTACLE]

Envirosite ID: 902176
EPA ID: N/R

DIGITAL OBSTACLE

Date of Action :	2018-01-25
Action :	Add
FAA Study Number :	2014AWP07679OE
OBS Number :	06-152066
Obstacle Type :	BLDG
City Name :	LOS ANGELES
State Identifier :	CA
Country Identifier :	USA
Type of Lighting :	None
Verification Status :	Unverified
Quantity :	1
Mark Indicator :	None
Above Ground Level Height (Feet) :	00145
Above Mean Sea Level Height (Feet) :	00330
Horizontal Accuracy :	+-250'

Map Id: 9
Direction: NNW
Distance: 0.714 mi., 3772 ft.
Elevation: 188 ft.
Relative: Lower

Site Name : BLDG
34.025653, -118.285289
LOS ANGELES, CA

Database(s) : [DIGITAL OBSTACLE] ***(cont.)***

Envirosite ID: 902176
EPA ID: N/R

DIGITAL OBSTACLE ***(cont.)***

Vertical Accuracy :	+-50'
Latitude :	34 01 32.35N
Longitude :	118 17 07.04W

Map Id: 10
Direction: WNW
Distance: 0.715 mi., 3777 ft.
Elevation: 173 ft.
Relative: Lower

Site Name : WCR2020-012047 | WCR2020-014898
1187 W 37th DR | 1187 west 37th drive
Los Angeles, CA

Database(s) : [WELLS - CA]

Envirosite ID: 55890948
EPA ID: N/R

WELLS - CA

Facility Name :	WCR2020-012047
Facility Address :	1187 W 37th DR, Los Angeles
County :	Los Angeles
WCR Number :	WCR2020-012047
Permit Date :	2020-08-07
Permit Number :	SR0225301
Legacy Log Number :	N/R
Region Office :	DWR Southern Region Office
Local Permit Agency :	LA County Department of Public Health, Department of Health Services, Drinking Water Program
Owner Assigned Well Number :	ADA080-3
Planned Use :	Cathodic Protection
Driller License Number :	248232
Driller Name :	FARWEST CORROSION CONTROL COMPANY
Record Type :	WellCompletion/New/Production or Monitoring/NA
Method of Determination :	N/R
LL Accuracy :	N/R
Horizontal Datum :	WGS84
Ground Surface Elevation :	N/R
Elevation Accuracy :	N/R
Elevation Determination Method :	N/R
Vertical Datum :	N/R
Section/Township/Range :	SEC: 01, TWP: 02S, RNG: 14W
Baseline Meridian :	San Bernardino
APN :	N/R
Date Work Ended :	2020-08-26
Work Flow Status :	Completeness Review - Auto-Complete - 02-NOV-20
Received Date :	2020-09-02
Total Drill Depth :	500
Total Completed Depth :	500
Top of Perforated Interval :	N/R
Bottom of Perforated Interval :	N/R
Casing Diameter :	N/R
Drilling Method :	Direct Rotary
Fluid :	Bentonite

Map Id: 10
Direction: WNW
Distance: 0.715 mi., 3777 ft.
Elevation: 173 ft.
Relative: Lower

Site Name : WCR2020-012047 | WCR2020-014898
1187 W 37th DR | 1187 west 37th drive
Los Angeles, CA

Database(s) : [WELLS - CA] ***(cont.)***

Envirosite ID: 55890948
EPA ID: N/R

WELLS - CA ***(cont.)***

Static Water Level :	N/R
Total Draw Down :	N/R
Test Type :	N/R
Pump Test Length :	N/R
Well Yield :	N/R
Well Yield Unit of Measure :	N/R
Other Observations :	N/R
Latitude :	34.0193
Longitude :	-118.294
Last Date in Agency List :	2024-04-19
Facility Name :	WCR2020-014898
Facility Address :	1187 west 37th drive, Los Angeles
County :	Los Angeles
WCR Number :	WCR2020-014898
Permit Date :	2020-08-07
Permit Number :	SR0225301
Legacy Log Number :	N/R
Region Office :	DWR Southern Region Office
Local Permit Agency :	LA County Department of Public Health, Department of Health Services, Drinking Water Program
Owner Assigned Well Number :	1187 west 37th drive LA
Planned Use :	Cathodic Protection
Driller License Number :	248232
Driller Name :	FARWEST CORROSION CONTROL COMPANY
Record Type :	WellCompletion/New/Production or Monitoring/NA
Method of Determination :	N/R
LL Accuracy :	N/R
Horizontal Datum :	WGS84
Ground Surface Elevation :	N/R
Elevation Accuracy :	N/R
Elevation Determination Method :	N/R
Vertical Datum :	N/R
Section/Township/Range :	SEC: 01, TWP: 02S, RNG: 14W
Baseline Meridian :	San Bernardino
APN :	1187 West 37th drive LA
Date Work Ended :	2020-08-26
Work Flow Status :	Completeness Review - Auto-Complete - 21-DEC-20
Received Date :	2020-10-20
Total Drill Depth :	500
Total Completed Depth :	500
Top of Perforated Interval :	N/R
Bottom of Perforated Interval :	N/R
Casing Diameter :	N/R
Drilling Method :	Direct Rotary
Fluid :	Bentonite
Static Water Level :	N/R
Total Draw Down :	N/R
Test Type :	N/R
Pump Test Length :	N/R
Well Yield :	N/R
Well Yield Unit of Measure :	N/R

Map Id: 10
Direction: WNW
Distance: 0.715 mi., 3777 ft.
Elevation: 173 ft.
Relative: Lower

Site Name : WCR2020-012047 | WCR2020-014898
1187 W 37th DR | 1187 west 37th drive
Los Angeles, CA

Database(s) : [WELLS - CA] ***(cont.)***

Envirosite ID: 55890948
EPA ID: N/R

WELLS - CA ***(cont.)***

Other Observations :	N/R
Latitude :	34.0192
Longitude :	-118.294
Last Date in Agency List :	2024-04-19

Map Id: 11
Direction: ENE
Distance: 0.766 mi., 4046 ft.
Elevation: 208 ft.
Relative: Higher

Site Name : 0403706319
34.022125, -118.270798
CA

Database(s) : [OIL & GAS WELLS - CA]

Envirosite ID: 9813328
EPA ID: N/R

OIL & GAS WELLS - CA

Spud Date :	N/R
API Number :	0403706319
Well Status :	Plugged
Well Type :	Core Hole
Operator Code :	C5640
Operator Name :	Chevron U.S.A. Inc.
Lease Name :	Dana Corehole
Field Name :	Any Field
Area Name :	Any Area
District :	Southern
County :	Los Angeles
Section/Township/Range :	SEC 05, TWP 02S, RNG 13W
Base Meridian :	San Bernardino
GIS Source :	hud
Confidential Well :	No
Directionallly Drilled :	No
Latitude :	34.022125
Longitude :	-118.270798
Last Date in Agency List :	2023-10-04

Map Id: 12
Direction: NNW
Distance: 0.769 mi., 4060 ft.
Elevation: 186 ft.
Relative: Lower

Site Name : 0403705689
34.02573, -118.287819
CA

Database(s) : [OIL & GAS WELLS - CA]

Envirosite ID: 9895474
EPA ID: N/R

OIL & GAS WELLS - CA

Spud Date :	N/R
API Number :	0403705689
Well Status :	Plugged
Well Type :	Oil & Gas

Map Id: 12
Direction: NNW
Distance: 0.769 mi., 4060 ft.
Elevation: 186 ft.
Relative: Lower

Site Name : 0403705689
34.02573, -118.287819
CA

Database(s) : [OIL & GAS WELLS - CA] ***(cont.)***

Envirosite ID: 9895474
EPA ID: N/R

OIL & GAS WELLS - CA ***(cont.)***

Operator Code :	C5640
Operator Name :	Chevron U.S.A. Inc.
Lease Name :	University Community C.H.
Field Name :	Las Cienegas
Area Name :	Fourth Avenue
District :	Southern
County :	Los Angeles
Section/Township/Range :	SEC 05, TWP 02S, RNG 13W
Base Meridian :	San Bernardino
GIS Source :	hud
Confidential Well :	No
Directionallly Drilled :	No
Latitude :	34.02573
Longitude :	-118.287819
Last Date in Agency List :	2023-10-04

Map Id: 13
Direction: SSE
Distance: 0.769 mi., 4061 ft.
Elevation: 171 ft.
Relative: Lower

Site Name : BROADWAY MART INC | HAHNS AUTO SERVICE INC | EXXONMOBIL OIL CORP.
315 W VERNON AVE | 315 WEST VERNON AVENUE
LOS ANGELES | Los Angeles, CA 90037

Database(s) : [WELLS - CA]

Envirosite ID: 264285
EPA ID: N/R

WELLS - CA

Facility Name :	WCR2003-011604
Facility Address :	315 W Vernon Avenue, Los Angeles
County :	Los Angeles
WCR Number :	WCR2003-011604
Permit Date :	N/R
Permit Number :	N/R
Legacy Log Number :	e003550
Region Office :	DWR Southern Region Office
Local Permit Agency :	LA County Department of Public Health, Department of Health Services, Drinking Water Program
Owner Assigned Well Number :	MW-1
Planned Use :	Unknown
Driller License Number :	686255
Driller Name :	BC2 Environmental BC2 Environmental
Record Type :	WellCompletion/Destruction/NA/NA
Method of Determination :	Derived from TRS
LL Accuracy :	Centroid of Section
Horizontal Datum :	N/R
Ground Surface Elevation :	N/R
Elevation Accuracy :	N/R
Elevation Determination Method :	N/R

Map Id: 13
Direction: SSE
Distance: 0.769 mi., 4061 ft.
Elevation: 171 ft.
Relative: Lower

Site Name : BROADWAY MART INC | HAHNS AUTO SERVICE INC | EXXONMOBIL OIL CORP.
315 W VERNON AVE | 315 WEST VERNON AVENUE
LOS ANGELES | Los Angeles, CA 90037

Database(s) : [WELLS - CA] ***(cont.)***

Envirosite ID: 264285
EPA ID: N/R

WELLS - CA ***(cont.)***

Vertical Datum :	N/R
Section/Township/Range :	SEC: 18, TWP: 02S, RNG: 13W
Baseline Meridian :	San Bernardino
APN :	N/R
Date Work Ended :	2003-01-23
Work Flow Status :	N/R
Received Date :	N/R
Total Drill Depth :	N/R
Total Completed Depth :	N/R
Top of Perforated Interval :	N/R
Bottom of Perforated Interval :	N/R
Casing Diameter :	N/R
Drilling Method :	N/R
Fluid :	N/R
Static Water Level :	N/R
Total Draw Down :	N/R
Test Type :	N/R
Pump Test Length :	N/R
Well Yield :	N/R
Well Yield Unit of Measure :	N/R
Other Observations :	N/R
Latitude :	33.9962
Longitude :	-118.283
Last Date in Agency List :	2024-04-19
Facility Name :	WCR2003-011605
Facility Address :	315 W Vernon Avenue, Los Angeles
County :	Los Angeles
WCR Number :	WCR2003-011605
Permit Date :	N/R
Permit Number :	N/R
Legacy Log Number :	e003549
Region Office :	DWR Southern Region Office
Local Permit Agency :	LA County Department of Public Health, Department of Health Services, Drinking Water Program
Owner Assigned Well Number :	MW-4
Planned Use :	Unknown
Driller License Number :	686255
Driller Name :	BC2 Environmental BC2 Environmental
Record Type :	WellCompletion/Destruction/NA/NA
Method of Determination :	Derived from TRS
LL Accuracy :	Centroid of Section
Horizontal Datum :	N/R
Ground Surface Elevation :	N/R
Elevation Accuracy :	N/R
Elevation Determination Method :	N/R
Vertical Datum :	N/R
Section/Township/Range :	SEC: 18, TWP: 02S, RNG: 13W
Baseline Meridian :	San Bernardino
APN :	N/R

Map Id: 13
Direction: SSE
Distance: 0.769 mi., 4061 ft.
Elevation: 171 ft.
Relative: Lower

Site Name : BROADWAY MART INC | HAHNS AUTO SERVICE INC | EXXONMOBIL OIL CORP.
315 W VERNON AVE | 315 WEST VERNON AVENUE
LOS ANGELES | Los Angeles, CA 90037

Database(s) : [WELLS - CA] ***(cont.)***

Envirosite ID: 264285
EPA ID: N/R

WELLS - CA ***(cont.)***

Date Work Ended :	2003-01-23
Work Flow Status :	N/R
Received Date :	N/R
Total Drill Depth :	N/R
Total Completed Depth :	N/R
Top of Perforated Interval :	N/R
Bottom of Perforated Interval :	N/R
Casing Diameter :	N/R
Drilling Method :	N/R
Fluid :	N/R
Static Water Level :	N/R
Total Draw Down :	N/R
Test Type :	N/R
Pump Test Length :	N/R
Well Yield :	N/R
Well Yield Unit of Measure :	N/R
Other Observations :	N/R
Latitude :	33.9962
Longitude :	-118.283
Last Date in Agency List :	2024-04-19
Facility Name :	WCR2003-011606
Facility Address :	315 W Vernon Avenue, Los Angeles
County :	Los Angeles
WCR Number :	WCR2003-011606
Permit Date :	N/R
Permit Number :	N/R
Legacy Log Number :	e003548
Region Office :	DWR Southern Region Office
Local Permit Agency :	LA County Department of Public Health, Department of Health Services, Drinking Water Program
Owner Assigned Well Number :	MW-2
Planned Use :	Unknown
Driller License Number :	686255
Driller Name :	BC2 Environmental BC2 Environmental
Record Type :	WellCompletion/Destruction/NA/NA
Method of Determination :	Derived from TRS
LL Accuracy :	Centroid of Section
Horizontal Datum :	N/R
Ground Surface Elevation :	N/R
Elevation Accuracy :	N/R
Elevation Determination Method :	N/R
Vertical Datum :	N/R
Section/Township/Range :	SEC: 18, TWP: 02S, RNG: 13W
Baseline Meridian :	San Bernardino
APN :	N/R
Date Work Ended :	2003-01-23
Work Flow Status :	N/R
Received Date :	N/R
Total Drill Depth :	N/R

Map Id: 13
Direction: SSE
Distance: 0.769 mi., 4061 ft.
Elevation: 171 ft.
Relative: Lower

Site Name : BROADWAY MART INC | HAHNS AUTO SERVICE INC | EXXONMOBIL OIL CORP.
315 W VERNON AVE | 315 WEST VERNON AVENUE
LOS ANGELES | Los Angeles, CA 90037

Database(s) : [WELLS - CA] ***(cont.)***

Envirosite ID: 264285
EPA ID: N/R

WELLS - CA ***(cont.)***

Total Completed Depth :	N/R
Top of Perforated Interval :	N/R
Bottom of Perforated Interval :	N/R
Casing Diameter :	N/R
Drilling Method :	N/R
Fluid :	N/R
Static Water Level :	N/R
Total Draw Down :	N/R
Test Type :	N/R
Pump Test Length :	N/R
Well Yield :	N/R
Well Yield Unit of Measure :	N/R
Other Observations :	N/R
Latitude :	33.9962
Longitude :	-118.283
Last Date in Agency List :	2024-04-19
Facility Name :	WCR2003-011607
Facility Address :	315 W Vernon Avenue, Los Angeles
County :	Los Angeles
WCR Number :	WCR2003-011607
Permit Date :	N/R
Permit Number :	N/R
Legacy Log Number :	e003551
Region Office :	DWR Southern Region Office
Local Permit Agency :	LA County Department of Public Health, Department of Health Services, Drinking Water Program
Owner Assigned Well Number :	MW-3
Planned Use :	Unknown
Driller License Number :	686255
Driller Name :	BC2 Environmental BC2 Environmental
Record Type :	WellCompletion/Destruction/NA/NA
Method of Determination :	Derived from TRS
LL Accuracy :	Centroid of Section
Horizontal Datum :	N/R
Ground Surface Elevation :	N/R
Elevation Accuracy :	N/R
Elevation Determination Method :	N/R
Vertical Datum :	N/R
Section/Township/Range :	SEC: 18, TWP: 02S, RNG: 13W
Baseline Meridian :	San Bernardino
APN :	N/R
Date Work Ended :	2003-01-23
Work Flow Status :	N/R
Received Date :	N/R
Total Drill Depth :	N/R
Total Completed Depth :	N/R
Top of Perforated Interval :	N/R
Bottom of Perforated Interval :	N/R
Casing Diameter :	N/R

Map Id: 13
Direction: SSE
Distance: 0.769 mi., 4061 ft.
Elevation: 171 ft.
Relative: Lower

Site Name : BROADWAY MART INC | HAHNS AUTO SERVICE INC | EXXONMOBIL OIL CORP.
315 W VERNON AVE | 315 WEST VERNON AVENUE
LOS ANGELES | Los Angeles, CA 90037

Database(s) : [WELLS - CA] ***(cont.)***

Envirosite ID: 264285
EPA ID: N/R

WELLS - CA ***(cont.)***

Drilling Method :	N/R
Fluid :	N/R
Static Water Level :	N/R
Total Draw Down :	N/R
Test Type :	N/R
Pump Test Length :	N/R
Well Yield :	N/R
Well Yield Unit of Measure :	N/R
Other Observations :	N/R
Latitude :	33.9962
Longitude :	-118.283
Last Date in Agency List :	2024-04-19

Map Id: 14
Direction: ENE
Distance: 0.815 mi., 4305 ft.
Elevation: 207 ft.
Relative: Higher

Site Name : UNION PACIFIC RAILROAD | WCR2021-015149
410 E 32ND ST
LOS ANGELES | Los Angeles, CA 90011

Database(s) : [WELLS - CA]

Envirosite ID: 1108993
EPA ID: N/R

WELLS - CA

Facility Name :	WCR2021-015149
Facility Address :	410 E 32nd ST, Los Angeles
County :	Los Angeles
WCR Number :	WCR2021-015149
Permit Date :	2020-02-07
Permit Number :	SR0213333
Legacy Log Number :	N/R
Region Office :	DWR Southern Region Office
Local Permit Agency :	LA County Department of Public Health, Department of Health Services, Drinking Water Program
Owner Assigned Well Number :	SV-33DGW
Planned Use :	Monitoring
Driller License Number :	1058336
Driller Name :	CASCADE DRILLING LP
Record Type :	WellCompletion/New/Production or Monitoring/NA
Method of Determination :	N/R
LL Accuracy :	N/R
Horizontal Datum :	WGS84
Ground Surface Elevation :	N/R
Elevation Accuracy :	N/R
Elevation Determination Method :	N/R
Vertical Datum :	N/R
Section/Township/Range :	SEC: 05, TWP: 02S, RNG: 13W

Map Id: 14
Direction: ENE
Distance: 0.815 mi., 4305 ft.
Elevation: 207 ft.
Relative: Higher

Site Name : UNION PACIFIC RAILROAD | WCR2021-015149
410 E 32ND ST
LOS ANGELES | Los Angeles, CA 90011

Database(s) : [WELLS - CA] ***(cont.)***

Envirosite ID: 1108993
EPA ID: N/R

WELLS - CA ***(cont.)***

Baseline Meridian :	San Bernardino
APN :	N/R
Date Work Ended :	2020-03-05
Work Flow Status :	Completeness Review - Auto-Complete - 31-JAN-22
Received Date :	2021-11-30
Total Drill Depth :	245
Total Completed Depth :	240
Top of Perforated Interval :	220
Bottom of Perforated Interval :	240
Casing Diameter :	N/R
Drilling Method :	Sonic
Fluid :	None
Static Water Level :	N/R
Total Draw Down :	N/R
Test Type :	N/R
Pump Test Length :	N/R
Well Yield :	N/R
Well Yield Unit of Measure :	N/R
Other Observations :	N/R
Latitude :	34.0181
Longitude :	-118.268
Last Date in Agency List :	2024-04-19

Map Id: 15
Direction: NNE
Distance: 0.881 mi., 4655 ft.
Elevation: 203 ft.
Relative: Higher

Site Name : CIRCLE K STORE #2709440 | CIRCLE K STORES INC. SITE #2709440 | EXXONMOBIL OIL CORP 11429
2620 S FIGUEROA ST | 2620 South Figueroa St
LOS ANGELES | Los Angeles | Long Beach, CA

Database(s) : [WELLS - CA]

Envirosite ID: 266135
EPA ID: N/R

WELLS - CA

Facility Name :	WCR2006-013136
Facility Address :	2620 S Figueroa Street, Long Beach
County :	Los Angeles
WCR Number :	WCR2006-013136
Permit Date :	N/R
Permit Number :	N/R
Legacy Log Number :	e053177
Region Office :	DWR Southern Region Office
Local Permit Agency :	Long Beach DPHHS - Bureau of Environmental Health, Water Quality and Cross Connection Section

Map Id: 15
Direction: NNE
Distance: 0.881 mi., 4655 ft.
Elevation: 203 ft.
Relative: Higher

Site Name : CIRCLE K STORE #2709440 | CIRCLE K STORES INC. SITE #2709440 | EXXONMOBIL OIL CORP 11429
2620 S FIGUEROA ST | 2620 South Figueroa St
LOS ANGELES | Los Angeles | Long Beach, CA

Database(s) : [WELLS - CA] ***(cont.)***

Envirosite ID: 266135
EPA ID: N/R

WELLS - CA ***(cont.)***

Owner Assigned Well Number :	MW-1
Planned Use :	Unknown
Driller License Number :	283326
Driller Name :	WDC Exploration & Wells WDC Exploration & Wells
Record Type :	WellCompletion/Destruction/NA/NA
Method of Determination :	Derived from TRS
LL Accuracy :	Centroid of Section
Horizontal Datum :	N/R
Ground Surface Elevation :	N/R
Elevation Accuracy :	N/R
Elevation Determination Method :	N/R
Vertical Datum :	N/R
Section/Township/Range :	SEC: 06, TWP: 02S, RNG: 13W
Baseline Meridian :	San Bernardino
APN :	N/R
Date Work Ended :	2006-10-04
Work Flow Status :	N/R
Received Date :	N/R
Total Drill Depth :	N/R
Total Completed Depth :	N/R
Top of Perforated Interval :	N/R
Bottom of Perforated Interval :	N/R
Casing Diameter :	N/R
Drilling Method :	N/R
Fluid :	N/R
Static Water Level :	N/R
Total Draw Down :	N/R
Test Type :	N/R
Pump Test Length :	N/R
Well Yield :	N/R
Well Yield Unit of Measure :	N/R
Other Observations :	N/R
Latitude :	34.0242
Longitude :	-118.283
Last Date in Agency List :	2024-04-19

Map Id: 16
Direction: NNE
Distance: 0.884 mi., 4669 ft.
Elevation: 192 ft.
Relative: Higher

Site Name : WCR2016-002372
SB I-110 and Adams Blvd
Los Angeles, CA

Database(s) : [WELLS - CA]

Envirosite ID: 55856465
EPA ID: N/R

WELLS - CA

Facility Name :	WCR2016-002372
Facility Address :	SB I-110 and Adams Blvd, Los Angeles
County :	Los Angeles

Map Id: 16
Direction: NNE
Distance: 0.884 mi., 4669 ft.
Elevation: 192 ft.
Relative: Higher

Site Name : WCR2016-002372
SB I-110 and Adams Blvd
Los Angeles, CA

Database(s) : [WELLS - CA] ***(cont.)***

Envirosite ID: 55856465
EPA ID: N/R

WELLS - CA ***(cont.)***

WCR Number :	WCR2016-002372
Permit Date :	2015-10-28
Permit Number :	SR0049878
Legacy Log Number :	e0291905
Region Office :	DWR Southern Region Office
Local Permit Agency :	LA County Department of Public Health, Department of Health Services, Drinking Water Program
Owner Assigned Well Number :	R-15-001
Planned Use :	Other
Driller License Number :	909719
Driller Name :	FUGRO CONSULTANTS INC
Record Type :	WellCompletion/New/Production or Monitoring/NA
Method of Determination :	N/R
LL Accuracy :	N/R
Horizontal Datum :	NAD83
Ground Surface Elevation :	N/R
Elevation Accuracy :	N/R
Elevation Determination Method :	N/R
Vertical Datum :	N/R
Section/Township/Range :	SEC: 06, TWP: 02S, RNG: 13W
Baseline Meridian :	San Bernardino
APN :	N/R
Date Work Ended :	2015-11-23
Work Flow Status :	Completeness Review - Auto-Complete - 19-APR-16
Received Date :	2016-01-08
Total Drill Depth :	220.4
Total Completed Depth :	215
Top of Perforated Interval :	185
Bottom of Perforated Interval :	215
Casing Diameter :	N/R
Drilling Method :	Direct Rotary
Fluid :	Bentonite
Static Water Level :	N/R
Total Draw Down :	N/R
Test Type :	N/R
Pump Test Length :	N/R
Well Yield :	N/R
Well Yield Unit of Measure :	N/R
Other Observations :	N/R
Latitude :	34.0272
Longitude :	-118.275
Last Date in Agency List :	2024-04-19

Map Id: A17
Direction: NE
Distance: 0.943 mi., 4977 ft.
Elevation: 207 ft.
Relative: Higher

Site Name : WCR2019-012311 | WCR2019-012312 | WCR2019-012313
241 W Adams BLVD | 241 West Adams Blvd.
Los Angeles, CA

Database(s) : [WELLS - CA]

Envirosite ID: 55834148
EPA ID: N/R

WELLS - CA

Facility Name :	WCR2019-012311
Facility Address :	241 W Adams BLVD, Los Angeles
County :	Los Angeles
WCR Number :	WCR2019-012311
Permit Date :	N/R
Permit Number :	SR0193600
Legacy Log Number :	N/R
Region Office :	DWR Southern Region Office
Local Permit Agency :	LA County Department of Public Health, Department of Health Services, Drinking Water Program
Owner Assigned Well Number :	B-14
Planned Use :	Vapor Extraction
Driller License Number :	422904
Driller Name :	A B C LIOVIN DRILLING INC
Record Type :	WellCompletion/New/Production or Monitoring/NA
Method of Determination :	Other
LL Accuracy :	>50 Ft
Horizontal Datum :	WGS84
Ground Surface Elevation :	N/R
Elevation Accuracy :	N/R
Elevation Determination Method :	N/R
Vertical Datum :	N/R
Section/Township/Range :	SEC: 05, TWP: 02S, RNG: 13W
Baseline Meridian :	San Bernardino
APN :	5126-019-011
Date Work Ended :	2019-08-14
Work Flow Status :	Completeness Review - Complete - 16-JUN-21
Received Date :	2019-08-29
Total Drill Depth :	65
Total Completed Depth :	65
Top of Perforated Interval :	N/R
Bottom of Perforated Interval :	N/R
Casing Diameter :	N/R
Drilling Method :	Auger
Fluid :	None
Static Water Level :	65
Total Draw Down :	N/R
Test Type :	N/R
Pump Test Length :	N/R
Well Yield :	N/R
Well Yield Unit of Measure :	N/R
Other Observations :	N/R
Latitude :	34.0266
Longitude :	-118.272
Last Date in Agency List :	2024-04-19
Facility Name :	WCR2019-012312
Facility Address :	241 W Adams BLVD, Los Angeles
County :	Los Angeles

Map Id: A17
Direction: NE
Distance: 0.943 mi., 4977 ft.
Elevation: 207 ft.
Relative: Higher

Site Name : WCR2019-012311 | WCR2019-012312 | WCR2019-012313
241 W Adams BLVD | 241 West Adams Blvd.
Los Angeles, CA

Database(s) : [WELLS - CA] ***(cont.)***

Envirosite ID: 55834148
EPA ID: N/R

WELLS - CA ***(cont.)***

WCR Number :	WCR2019-012312
Permit Date :	N/R
Permit Number :	SR0193600
Legacy Log Number :	N/R
Region Office :	DWR Southern Region Office
Local Permit Agency :	LA County Department of Public Health, Department of Health Services, Drinking Water Program
Owner Assigned Well Number :	B-15
Planned Use :	Vapor Extraction
Driller License Number :	422904
Driller Name :	A B C LIOVIN DRILLING INC
Record Type :	WellCompletion/New/Production or Monitoring/NA
Method of Determination :	Other
LL Accuracy :	>50 Ft
Horizontal Datum :	WGS84
Ground Surface Elevation :	N/R
Elevation Accuracy :	N/R
Elevation Determination Method :	N/R
Vertical Datum :	N/R
Section/Township/Range :	SEC: 05, TWP: 02S, RNG: 13W
Baseline Meridian :	San Bernardino
APN :	5126-019-011
Date Work Ended :	2019-08-14
Work Flow Status :	Completeness Review - Complete - 18-JUN-21
Received Date :	2019-08-29
Total Drill Depth :	65
Total Completed Depth :	65
Top of Perforated Interval :	N/R
Bottom of Perforated Interval :	N/R
Casing Diameter :	N/R
Drilling Method :	Auger
Fluid :	None
Static Water Level :	65
Total Draw Down :	N/R
Test Type :	N/R
Pump Test Length :	N/R
Well Yield :	N/R
Well Yield Unit of Measure :	N/R
Other Observations :	N/R
Latitude :	34.0266
Longitude :	-118.272
Last Date in Agency List :	2024-04-19
Facility Name :	WCR2019-012313
Facility Address :	241 W Adams BLVD, Los Angeles
County :	Los Angeles
WCR Number :	WCR2019-012313
Permit Date :	N/R
Permit Number :	SR0193600
Legacy Log Number :	N/R

Map Id: A17
Direction: NE
Distance: 0.943 mi., 4977 ft.
Elevation: 207 ft.
Relative: Higher

Site Name : WCR2019-012311 | WCR2019-012312 | WCR2019-012313
241 W Adams BLVD | 241 West Adams Blvd.
Los Angeles, CA

Database(s) : [WELLS - CA] ***(cont.)***

Envirosite ID: 55834148
EPA ID: N/R

WELLS - CA ***(cont.)***

Region Office :	DWR Southern Region Office
Local Permit Agency :	LA County Department of Public Health, Department of Health Services, Drinking Water Program
Owner Assigned Well Number :	B-16
Planned Use :	Vapor Extraction
Driller License Number :	422904
Driller Name :	A B C LIOVIN DRILLING INC
Record Type :	WellCompletion/New/Production or Monitoring/NA
Method of Determination :	Other
LL Accuracy :	>50 Ft
Horizontal Datum :	WGS84
Ground Surface Elevation :	N/R
Elevation Accuracy :	N/R
Elevation Determination Method :	N/R
Vertical Datum :	N/R
Section/Township/Range :	SEC: 05, TWP: 02S, RNG: 13W
Baseline Meridian :	San Bernardino
APN :	5162-019-011
Date Work Ended :	2019-08-14
Work Flow Status :	Completeness Review - Complete - 18-JUN-21
Received Date :	2019-08-29
Total Drill Depth :	65
Total Completed Depth :	65
Top of Perforated Interval :	N/R
Bottom of Perforated Interval :	N/R
Casing Diameter :	N/R
Drilling Method :	Auger
Fluid :	None
Static Water Level :	65
Total Draw Down :	N/R
Test Type :	N/R
Pump Test Length :	N/R
Well Yield :	N/R
Well Yield Unit of Measure :	N/R
Other Observations :	N/R
Latitude :	34.0266
Longitude :	-118.272
Last Date in Agency List :	2024-04-19
Facility Name :	WCR2019-012314
Facility Address :	241 W Adams BLVD, Los Angeles
County :	Los Angeles
WCR Number :	WCR2019-012314
Permit Date :	N/R
Permit Number :	SR0193600
Legacy Log Number :	N/R
Region Office :	DWR Southern Region Office

Map Id: A17
Direction: NE
Distance: 0.943 mi., 4977 ft.
Elevation: 207 ft.
Relative: Higher

Site Name : WCR2019-012311 | WCR2019-012312 | WCR2019-012313
241 W Adams BLVD | 241 West Adams Blvd.
Los Angeles, CA

Database(s) : [WELLS - CA] ***(cont.)***

Envirosite ID: 55834148
EPA ID: N/R

WELLS - CA ***(cont.)***

Local Permit Agency :	LA County Department of Public Health, Department of Health Services, Drinking Water Program
Owner Assigned Well Number :	B-17
Planned Use :	Vapor Extraction
Driller License Number :	422904
Driller Name :	A B C LIOVIN DRILLING INC
Record Type :	WellCompletion/New/Production or Monitoring/NA
Method of Determination :	Other
LL Accuracy :	>50 Ft
Horizontal Datum :	WGS84
Ground Surface Elevation :	N/R
Elevation Accuracy :	N/R
Elevation Determination Method :	N/R
Vertical Datum :	N/R
Section/Township/Range :	SEC: 05, TWP: 02S, RNG: 13W
Baseline Meridian :	San Bernardino
APN :	5126-019-011
Date Work Ended :	2019-08-14
Work Flow Status :	Completeness Review - Complete - 18-JUN-21
Received Date :	2019-08-29
Total Drill Depth :	65
Total Completed Depth :	65
Top of Perforated Interval :	N/R
Bottom of Perforated Interval :	N/R
Casing Diameter :	N/R
Drilling Method :	Auger
Fluid :	None
Static Water Level :	65
Total Draw Down :	N/R
Test Type :	N/R
Pump Test Length :	N/R
Well Yield :	N/R
Well Yield Unit of Measure :	N/R
Other Observations :	N/R
Latitude :	34.0266
Longitude :	-118.272
Last Date in Agency List :	2024-04-19
Facility Name :	WCR2019-012735
Facility Address :	241 W Adams BLVD, Los Angeles
County :	Los Angeles
WCR Number :	WCR2019-012735
Permit Date :	N/R
Permit Number :	SR0193600
Legacy Log Number :	N/R
Region Office :	DWR Southern Region Office
Local Permit Agency :	LA County Department of Public Health, Department of Health Services, Drinking Water Program
Owner Assigned Well Number :	B-13

Map Id: A17
Direction: NE
Distance: 0.943 mi., 4977 ft.
Elevation: 207 ft.
Relative: Higher

Site Name : WCR2019-012311 | WCR2019-012312 | WCR2019-012313
241 W Adams BLVD | 241 West Adams Blvd.
Los Angeles, CA

Database(s) : [WELLS - CA] ***(cont.)***

Envirosite ID: 55834148
EPA ID: N/R

WELLS - CA ***(cont.)***

Planned Use :	Vapor Extraction
Driller License Number :	422904
Driller Name :	A B C LIOVIN DRILLING INC
Record Type :	WellCompletion/New/Production or Monitoring/NA
Method of Determination :	Other
LL Accuracy :	>50 Ft
Horizontal Datum :	WGS84
Ground Surface Elevation :	N/R
Elevation Accuracy :	N/R
Elevation Determination Method :	N/R
Vertical Datum :	N/R
Section/Township/Range :	SEC: 05, TWP: 02S, RNG: 13W
Baseline Meridian :	San Bernardino
APN :	5126-019-007
Date Work Ended :	2019-08-14
Work Flow Status :	Completeness Review - Additional Information Requested from Driller - 18-NOV-19
Received Date :	2019-09-08
Total Drill Depth :	120
Total Completed Depth :	120
Top of Perforated Interval :	N/R
Bottom of Perforated Interval :	N/R
Casing Diameter :	N/R
Drilling Method :	Auger
Fluid :	None
Static Water Level :	120
Total Draw Down :	N/R
Test Type :	N/R
Pump Test Length :	N/R
Well Yield :	N/R
Well Yield Unit of Measure :	N/R
Other Observations :	N/R
Latitude :	34.0265
Longitude :	-118.272
Last Date in Agency List :	2024-04-19
Facility Name :	WCR2020-000127
Facility Address :	241 West Adams Blvd., Los Angeles
County :	Los Angeles
WCR Number :	WCR2020-000127
Permit Date :	2019-08-06
Permit Number :	SRO193600
Legacy Log Number :	N/R
Region Office :	DWR Southern Region Office
Local Permit Agency :	LA County Department of Public Health, Department of Health Services, Drinking Water Program
Owner Assigned Well Number :	MW-1
Planned Use :	Monitoring

Map Id: A17
Direction: NE
Distance: 0.943 mi., 4977 ft.
Elevation: 207 ft.
Relative: Higher

Site Name : WCR2019-012311 | WCR2019-012312 | WCR2019-012313
241 W Adams BLVD | 241 West Adams Blvd.
Los Angeles, CA

Database(s) : [WELLS - CA] ***(cont.)***

Envirosite ID: 55834148
EPA ID: N/R

WELLS - CA ***(cont.)***

Driller License Number :	1058336
Driller Name :	CASCADE DRILLING LP
Record Type :	WellCompletion/New/Production or Monitoring/NA
Method of Determination :	Other
LL Accuracy :	>50 Ft
Horizontal Datum :	WGS84
Ground Surface Elevation :	N/R
Elevation Accuracy :	N/R
Elevation Determination Method :	N/R
Vertical Datum :	N/R
Section/Township/Range :	SEC: 05, TWP: 02S, RNG: 13W
Baseline Meridian :	San Bernardino
APN :	5126-019-007
Date Work Ended :	2019-12-12
Work Flow Status :	N/R
Received Date :	2020-01-06
Total Drill Depth :	227
Total Completed Depth :	225
Top of Perforated Interval :	205
Bottom of Perforated Interval :	225
Casing Diameter :	N/R
Drilling Method :	Sonic
Fluid :	None
Static Water Level :	N/R
Total Draw Down :	N/R
Test Type :	N/R
Pump Test Length :	N/R
Well Yield :	N/R
Well Yield Unit of Measure :	N/R
Other Observations :	N/R
Latitude :	34.0267
Longitude :	-118.272
Last Date in Agency List :	2024-04-19

Map Id: A18
Direction: NE
Distance: 0.944 mi., 4987 ft.
Elevation: 207 ft.
Relative: Higher

Site Name : EXTO FASHION, INC. | WCR2020-007034 | WCR2020-007035
2516 S GRAND AVE
Los Angeles | LOS ANGELES, CA 90007

Database(s) : [WELLS - CA]

Envirosite ID: 1088584
EPA ID: N/R

WELLS - CA

Facility Name :	WCR2020-007034
Facility Address :	2516 S Grand AVE, Los Angeles
County :	Los Angeles

Map Id: A18
Direction: NE
Distance: 0.944 mi., 4987 ft.
Elevation: 207 ft.
Relative: Higher

Site Name : EXTO FASHION, INC. | WCR2020-007034 | WCR2020-007035
2516 S GRAND AVE
Los Angeles | LOS ANGELES, CA 90007

Database(s) : [WELLS - CA] ***(cont.)***

Envirosite ID: 1088584
EPA ID: N/R

WELLS - CA ***(cont.)***

WCR Number :	WCR2020-007034
Permit Date :	2020-04-15
Permit Number :	E-2050-0038
Legacy Log Number :	N/R
Region Office :	DWR Southern Region Office
Local Permit Agency :	LA County Department of Public Health, Department of Health Services, Drinking Water Program
Owner Assigned Well Number :	SVP2
Planned Use :	Vapor Extraction
Driller License Number :	422904
Driller Name :	A B C LIOVIN DRILLING INC
Record Type :	WellCompletion/Destruction/NA/NA
Method of Determination :	N/R
LL Accuracy :	N/R
Horizontal Datum :	WGS84
Ground Surface Elevation :	N/R
Elevation Accuracy :	N/R
Elevation Determination Method :	N/R
Vertical Datum :	N/R
Section/Township/Range :	SEC: 05, TWP: 02S, RNG: 13W
Baseline Meridian :	San Bernardino
APN :	5126-019-007
Date Work Ended :	2020-05-07
Work Flow Status :	Completeness Review - Auto-Complete - 03-AUG-20
Received Date :	2020-06-02
Total Drill Depth :	N/R
Total Completed Depth :	20
Top of Perforated Interval :	N/R
Bottom of Perforated Interval :	N/R
Casing Diameter :	N/R
Drilling Method :	N/R
Fluid :	N/R
Static Water Level :	20
Total Draw Down :	N/R
Test Type :	N/R
Pump Test Length :	N/R
Well Yield :	N/R
Well Yield Unit of Measure :	N/R
Other Observations :	N/R
Latitude :	34.0267
Longitude :	-118.272
Last Date in Agency List :	2024-04-19
Facility Name :	WCR2020-007035
Facility Address :	2516 S Grand AVE, Los Angeles
County :	Los Angeles
WCR Number :	WCR2020-007035
Permit Date :	2020-04-15
Permit Number :	E-2050-0038
Legacy Log Number :	N/R
Region Office :	DWR Southern Region Office

Map Id: A18
Direction: NE
Distance: 0.944 mi., 4987 ft.
Elevation: 207 ft.
Relative: Higher

Site Name : EXTO FASHION, INC. | WCR2020-007034 | WCR2020-007035
2516 S GRAND AVE
Los Angeles | LOS ANGELES, CA 90007

Database(s) : [WELLS - CA] ***(cont.)***

Envirosite ID: 1088584
EPA ID: N/R

WELLS - CA ***(cont.)***

Local Permit Agency :	LA County Department of Public Health, Department of Health Services, Drinking Water Program
Owner Assigned Well Number :	SVP1
Planned Use :	Vapor Extraction
Driller License Number :	422904
Driller Name :	A B C LIOVIN DRILLING INC
Record Type :	WellCompletion/Destruction/NA/NA
Method of Determination :	N/R
LL Accuracy :	N/R
Horizontal Datum :	WGS84
Ground Surface Elevation :	N/R
Elevation Accuracy :	N/R
Elevation Determination Method :	N/R
Vertical Datum :	N/R
Section/Township/Range :	SEC: 05, TWP: 02S, RNG: 13W
Baseline Meridian :	San Bernardino
APN :	5126-019-007
Date Work Ended :	2020-05-07
Work Flow Status :	Completeness Review - Auto-Complete - 03-AUG-20
Received Date :	2020-06-02
Total Drill Depth :	N/R
Total Completed Depth :	20
Top of Perforated Interval :	N/R
Bottom of Perforated Interval :	N/R
Casing Diameter :	N/R
Drilling Method :	N/R
Fluid :	N/R
Static Water Level :	20
Total Draw Down :	N/R
Test Type :	N/R
Pump Test Length :	N/R
Well Yield :	N/R
Well Yield Unit of Measure :	N/R
Other Observations :	N/R
Latitude :	34.0267
Longitude :	-118.272
Last Date in Agency List :	2024-04-19

RADON DATA:

STATE SOURCE: CA

Radon Test Results:

Zip:	Total Sites:	Cnt >=4 pCi/L:	Pct >= 4 pCi/L:	Max Result (pCi/L):
90037	4	0	0	1.1

FEDERAL AREA RADON INFORMATION FOR: 90037

NUMBER OF SAMPLE SITES: No Available Data

FEDERAL EPA RADON ZONE FOR LOS ANGELES COUNTY: Zone = 2

Note: Zone 1 indoor average level > 4 pCI/L

: Zone 2 indoor average level > = 2 pCI/L and <= 4 pCI/L

: Zone 3 indoor average < 2 pCI/L

HIST PWS ENF
Historical Public Water Supply locations with Enforcement Violations
Environmental Protection Agency
(800) 426-4791
List of Safe Drinking Water Information Systems (SDWIS) with enforcement violations that are no longer in current agency list.

NWIS
National Water Information Systems
United States Geological Society
(703) 648-5953
Information on all water resources for the United States. This database contains all current and historical data for the nation.

PWS
Public Water Supply
Environmental Protection Agency
(800) 426-4791
Safe drinking water information Systems

PWS ENF
Public Water Supply locations with Enforcement Violations
Environmental Protection Agency
(800) 426-4791
Safe drinking water information Systems with enforcememnt violations

WELLS - CA
Water Well Locations
California Natural Resources Agency
Water Well Locations

WELLS - GAMA - CA
California Groundwater Ambient Monitoring Assessment
State Water Resources Control Board
916-341-5791
Brings together datasets from California state agencies including: Public Health Water Resources and Pesticide Regulation as well as from the US Geological Survey Lawrence Livermore National Laboratory and the Water Boards. It shows results for untreated raw water in different types of wells for naturally-occurring and man-made chemicals.

FLOOD Q3
Flood data
Environmental Protection Agency
(202) 566-1667
Q3 Flood Data

HYDROLOGIC UNIT
Hydrologic Unit Maps
USGS
The United States Geological Survey created a hierarchical system of hydrologic units originally called regions, sub-regions, accounting units, and cataloging units. Each unit was assigned a unique Hydrologic Unit Code (HUC). As first implemented the system had 21 regions, 221 subregions, 378 accounting units, and 2,264 cataloging units. Over time the system was changed and expanded. As of 2010 there are six levels in the hierarchy, represented by hydrologic unit codes from 2 to 12 digits long, called regions, subregions, basins, subbasins, watersheds, and subwatersheds. The table below describes the system's hydrologic unit levels and their characteristics, along with example names and codes.

WETLANDS NWI
National Wetland Inventory
U.S. Fish and Wildlife Service
(703) 358-2171
Wetland Inventory for the United States

WETLANDS - CA
Wetlands
U.S. Fish and Wildlife Service
Wetlands Inventory

SSURGO
Detailed Soil Data Map
Natural Resources Conservation Service: U.S. Department of Agriculture
(202) 690-4985
Detailed Soil Data Map

STATSGO & MUI
General Soil Data Map
Natural Resources Conservation Service: U.S. Department of Agriculture
(202) 690-4985
General Soil Data Map

USGS GEOLOGIC AGE
USGS Digital Data Series DDS
Natural Resources Conservation Service: U.S. Department of Agriculture
(202) 690-4985
USGS Digital Data Series DDS: Geologic Age and Rock Stratigraphic Unit

DAMS - CA
California Dam Inundation Maps
Department of Water Resources
916-845-8275
Dam inundation maps show the maximum extent of damage of a flood wave from a dam failure

OIL & GAS WELLS - CA
Oil and Gas Well Data
State of California Department of Conservation
916-327-1042
Oil and gas well locations and detail for all 6 districts

RADON
National Radon Database
U.S. Environmental Protection Agency
215-814-2469
A study of the EPA/State Residential Radon Survey and the National Residential Radon Survey.

RADON - CA
Radon tested locations in California
California Department of Health Services
(916) 449-5674
A table of long term and short term indoor radon measurments

RADON EPA
RADON EPA
U.S. Environmental Protection Agency
215-814-2469
EPA list of Radon zones

AIRPORT FACILITIES
Airport landing facilities
Federal Aviation Administration
(866) 835-5322
Airport landing facilities

BASINS
Better Assessment Science Integrating point & Non-point Sources
U.S. Environmental Protection Agency
855-246-3642
Integrated geographical information system national watershed data and environmental assessment known as Better Assessment Science Integrating point & Non-point Sources

DIGITAL OBSTACLE
Obstacles of interest to aviation users
Federal Aviation Administration
855-379-6518
The Digital Obstacle File describes all known obstacles of interest to aviation users in the U.S. with limited coverage of the Pacific the Caribbean Canada and Mexico. The obstacles are assigned unique numerical identifiers; accuracy codes and listed in order of ascending latitude within each state or area by FAA Region.

EPICENTERS
National Geographical Data Center
National Geographical Data Center
303-497-6826
List of recent and historic earthquakes and information.

FLOOD DFIRM
National Flood Hazard Layer Database
Federal Emergency Management Agency
The National Flood Hazard Layer Database (NFHL) is a computer database that contains the flood hazard map information from FEMAs Flood Map Modernization program. These map data are from Digital Flood Insurance Rate Map (DFIRM) databases and Letters of Map Revision.

Appendix E

Envirosite Historic Aerial Photo Report

Historical Aerial Photo Report | 2024

Order Number: 98834
Report Generated: 06/13/2024

Project Name: 3822 South Figueroa
Project Number:

3822 South Figueroa
3822-3838 South Figueroa Street,
3801-3833 1/2 South Flower Drive
Los Angeles, CA, 90037

Contact us at:
(866) 211-2028
envirositecorp.com

Historical Aerial Photo Report 2024

Envirosite's Historical Aerial Photo Report is designed to assist in evaluating a subject property resulting from past activities. Envirosite's Historical Aerial Photo Report includes a search of available historical aerial photographs, dating back to the 1930s, or earliest available photographs.

ENVIROSITE SEARCHED SOURCES

SUBJECT PROPERTY:

3822 South Figueroa
3822-3838 South Figueroa Street, 3801-3833 1/2 South Flower Drive
Los Angeles, CA, 90037

YEAR:	***SCALE:***	***SOURCE:***
1927	1" = 500'	U.S.D.A
1928	1" = 500'	U.S.D.A
1938	1" = 500'	U.S.D.A
1947	1" = 500'	U.S.D.A
1952	1" = 500'	U.S.D.A
1956	1" = 500'	U.S.D.A
1960	1" = 500'	U.S.D.A
1962	1" = 500'	U.S.D.A
1964	1" = 500'	U.S.G.S
1965	1" = 500'	U.S.D.A
1968	1" = 500'	U.S.D.A
1970	1" = 500'	U.S.D.A
1971	1" = 500'	U.S.D.A
1972	1" = 500'	U.S.G.S
1974	1" = 500'	U.S.D.A
1975	1" = 500'	U.S.D.A
1980	1" = 500'	U.S.D.A
1982	1" = 500'	U.S.D.A
1983	1" = 500'	U.S.D.A
1986	1" = 500'	U.S.D.A
1989	1" = 500'	DOQ
1994	1" = 500'	DOQ
2002	1" = 500'	U.S.D.A
2005	1" = 500'	NAIP
2007	1" = 500'	U.S.D.A
2009	1" = 500'	NAIP
2010	1" = 500'	NAIP
2012	1" = 500'	NAIP
2014	1" = 500'	NAIP
2016	1" = 500'	NAIP
2018	1" = 500'	NAIP
2020	1" = 500'	NAIP
2022	1" = 500'	NAIP

Disclaimer - Copyright and Trademark Notice

All information contained in this report are based on data available from various public, government and other sources and are based upon the best data available from those sources. The information available in this report may be available from other sources and is not exclusive or the exclusive property of Envirosite Corporation.

NO WARRANTY EXPRESSED OR IMPLIED, IS MADE IN CONNECTION WITH THIS REPORT, INCLUDING WITHOUT LIMITATION, MERCHANTABILITY OR FITNESS FOR A PARTICULAR PURPOSE. ALL RISK IS ASSUMED BY USER AND Envirosite assumes no liability for faulty or inaccurate information. The Reports may utilize a variety of public and other sources reasonably available to Envirosite. Envirosite cannot, and does not assure, warrant, guarantee or assume any liability for the correctness, comprehensiveness, timeliness or completeness of any of such information, nor is the information in any Report to be construed as legal advice with respect to environmental risks associated with any property. Envirosite shall not be liable to anyone for any claims, causes of action, suits, damages, losses, costs and expenses (including, without limitation, attorneys' fees and costs) arising out of or caused by this report regardless of the acts, errors or omissions, or negligence of Envirosite. Any damages shall be limited to the purchase price of the report.

Purchaser of the report accepts the report "As Is". The report is intended only to provide information only and should not be considered as providing any legal advice, prediction, forecast, or fact as to the environmental risk for any specific property. Reports are proprietary to Envirosite, and contain copyrighted material and trademarks of Envirosite. All other trademarks used herein are the property of their respective owners. All rights of Envirosite as to the Reports are reserved.

FLIGHT YEAR:
1927

N
W E
S

Scale: 1" = 500'

FLIGHT YEAR:
1928

N
W E
S

Scale: 1" = 500'

FLIGHT YEAR:
1938

Subject Cannot Be Centered

N
W E
S

Scale: 1" = 500'

FLIGHT YEAR:
1947

N
W E
S

Scale: 1" = 500'

FLIGHT YEAR:
1952

N
W E
S

Scale: 1" = 500'

FLIGHT YEAR:
1956

Subject Cannot Be Centered

N
W E
S

Scale: 1" = 500'

FLIGHT YEAR:
1960

Subject Cannot Be Centered

N
W E
S

Scale: 1" = 500'

FLIGHT YEAR:
1962

Subject Cannot Be Centered

N
W E
S

Scale: 1" = 500'

FLIGHT YEAR:
1964

N
W E
S

Scale: 1" = 500'

FLIGHT YEAR:
1965

Subject Cannot Be Centered

N
W E
S

Scale: 1" = 500'

FLIGHT YEAR:
1968

N
W E
S

Scale: 1" = 500'

FLIGHT YEAR:
1970

N
W E
S

Scale: 1" = 500'

FLIGHT YEAR:
1971

Subject Cannot Be Centered

N
W E
S

Scale: 1" = 500'

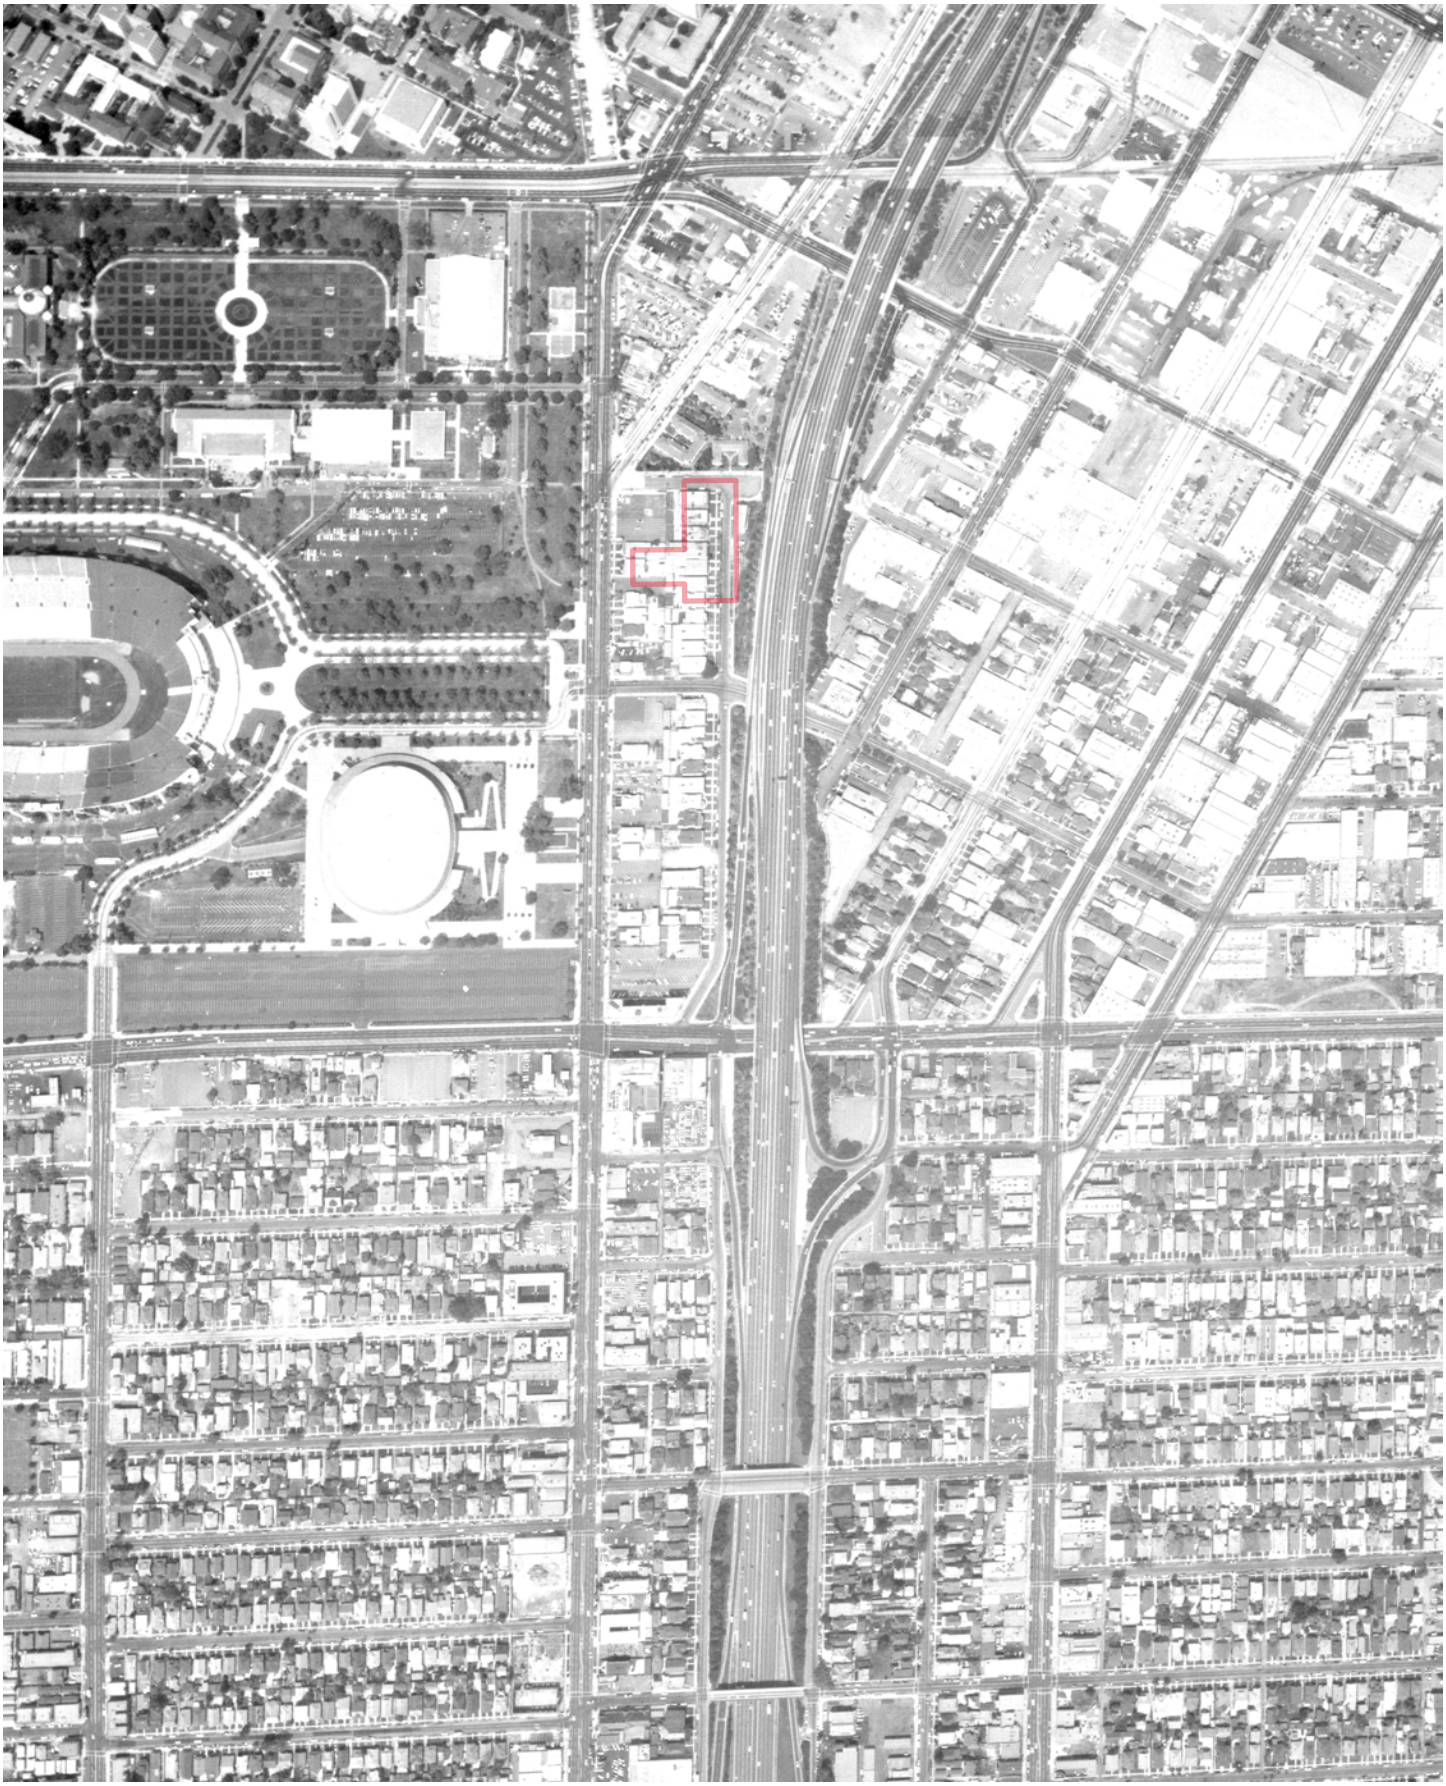

FLIGHT YEAR:
1972

N
W E
S

Scale: 1" = 500'

FLIGHT YEAR:
1974

N
W E
S

Scale: 1" = 500'

FLIGHT YEAR:
1975

N
W E
S

Scale: 1" = 500'

FLIGHT YEAR:
1980

N
W E
S

Scale: 1" = 500'

FLIGHT YEAR:
1982

N
W E
S

Scale: 1" = 500'

FLIGHT YEAR:
1983

Subject Cannot Be Centered

N
W E
S

Scale: 1" = 500'

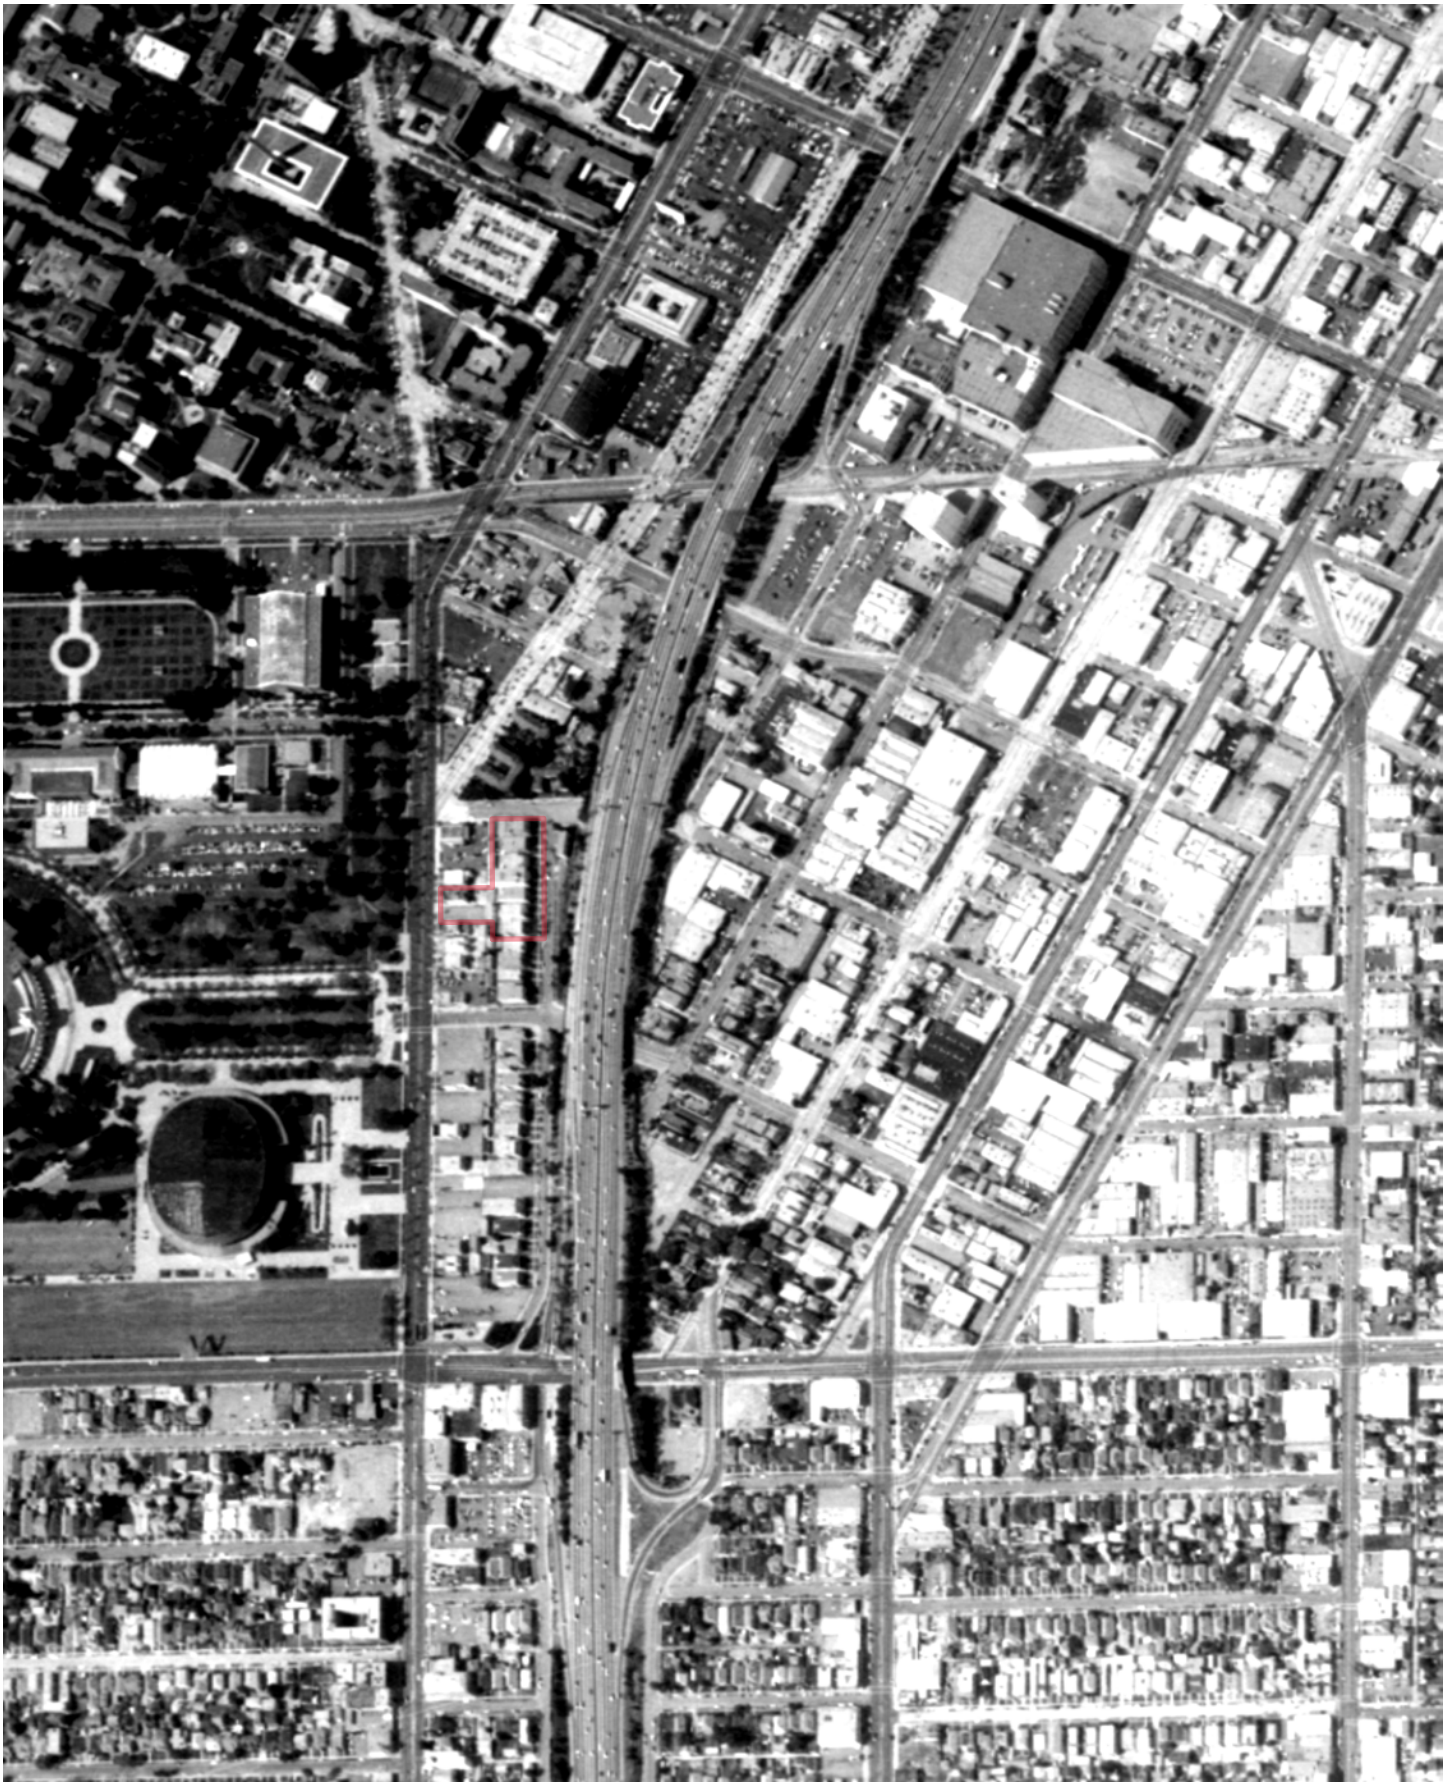

FLIGHT YEAR:
1986

N
W E
S

Scale: 1" = 500'

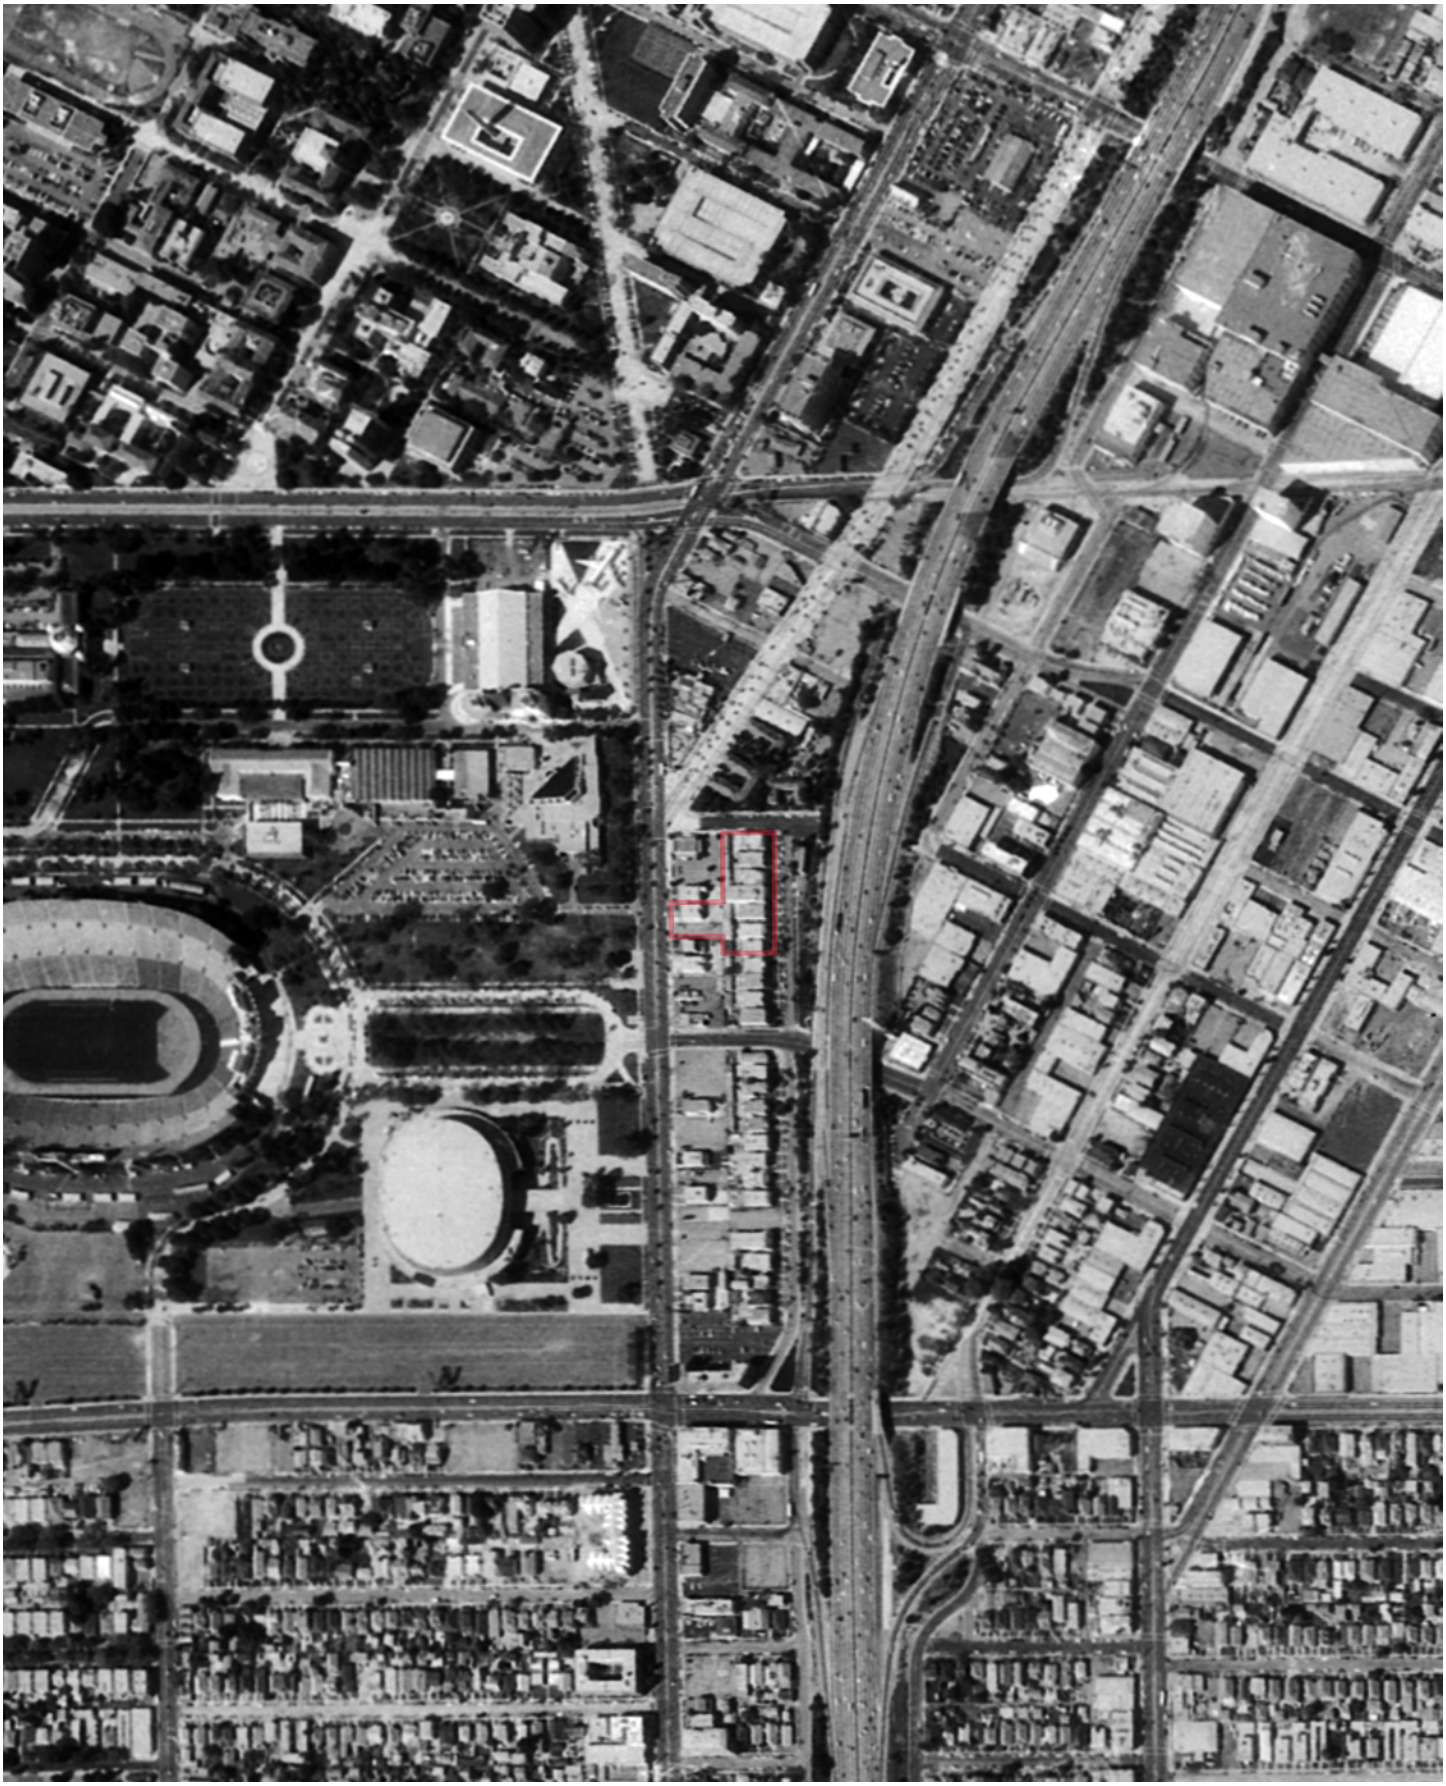

FLIGHT YEAR:
1989

N
W E
S

Scale: 1" = 500'

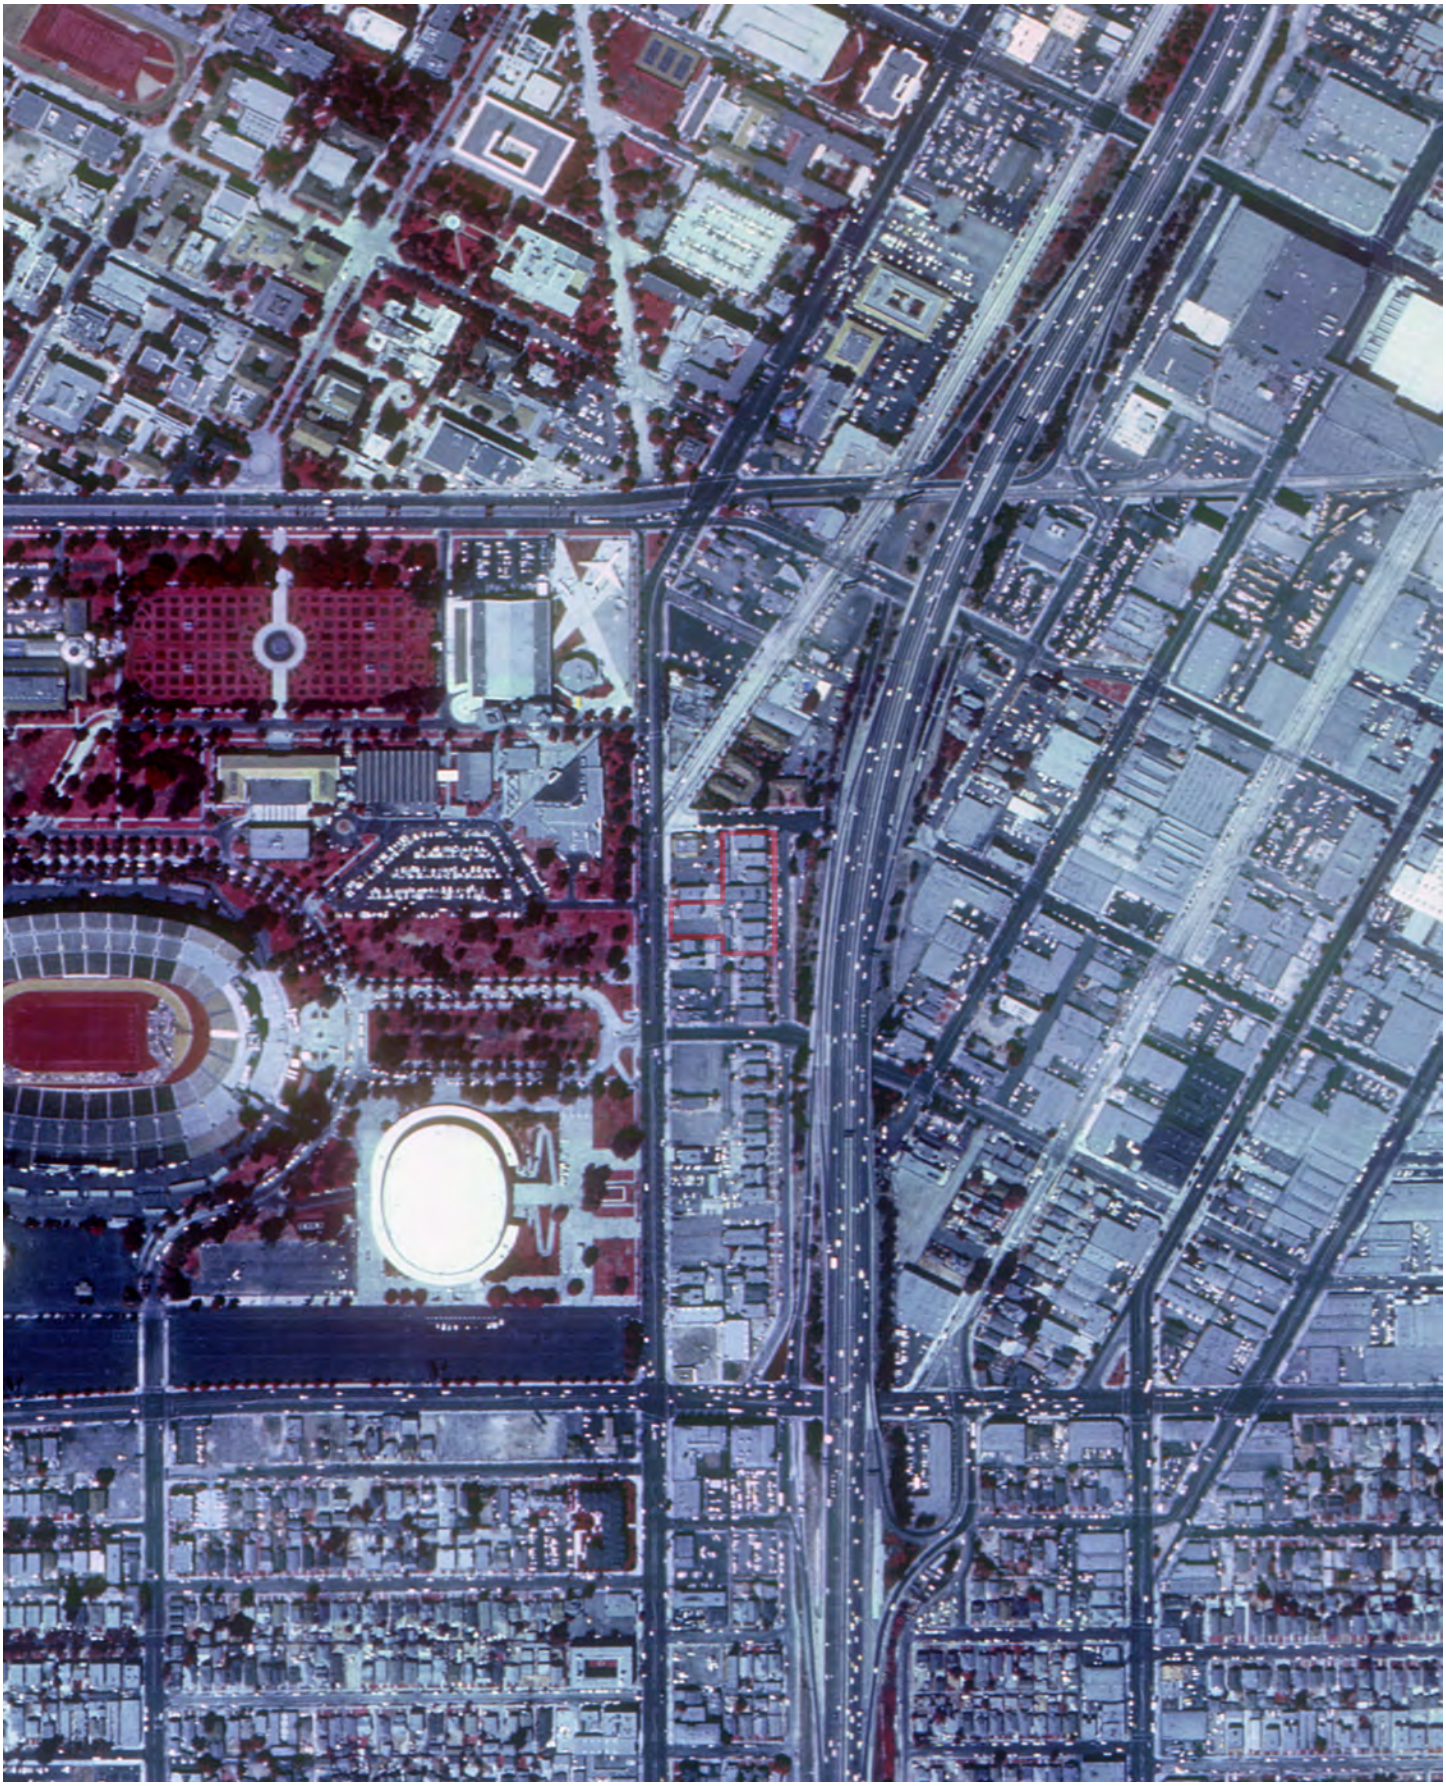

FLIGHT YEAR:
1994

N
W E
S

Scale: 1" = 500'

FLIGHT YEAR:
2002

N
W E
S

Scale: 1" = 500'

FLIGHT YEAR:
2005

N
W E
S

Scale: 1" = 500'

FLIGHT YEAR:
2007

N
W E
S

Scale: 1" = 500'

FLIGHT YEAR:
2009

N
W E
S

Scale: 1" = 500'

FLIGHT YEAR:
2010

N
W E
S

Scale: 1" = 500'

FLIGHT YEAR:
2012

N
W E
S

Scale: 1" = 500'

FLIGHT YEAR:
2014

N
W E
S

Scale: 1" = 500'

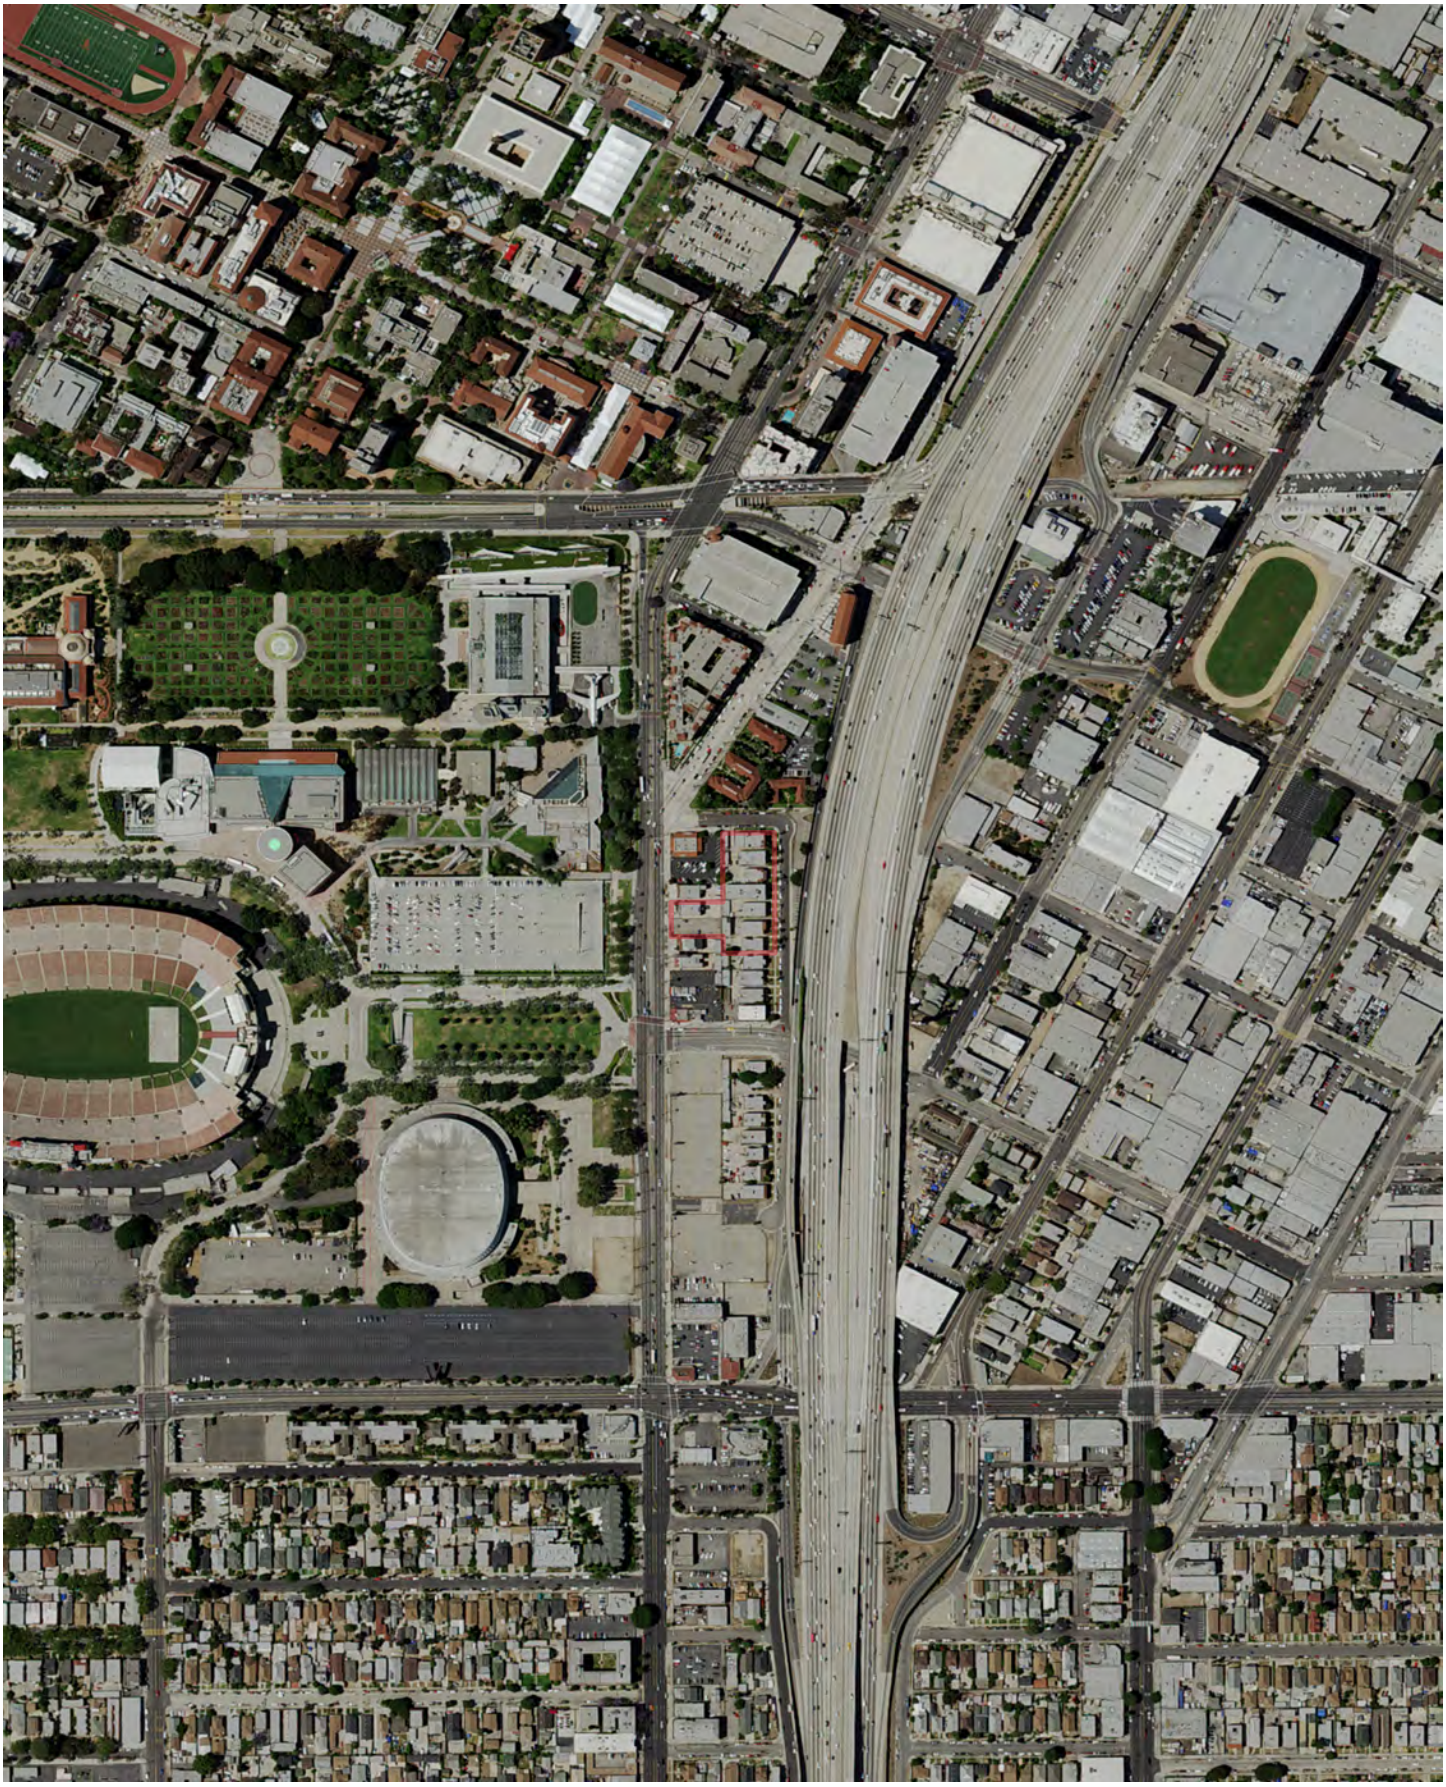

FLIGHT YEAR:
2016

N
W E
S

Scale: 1" = 500'

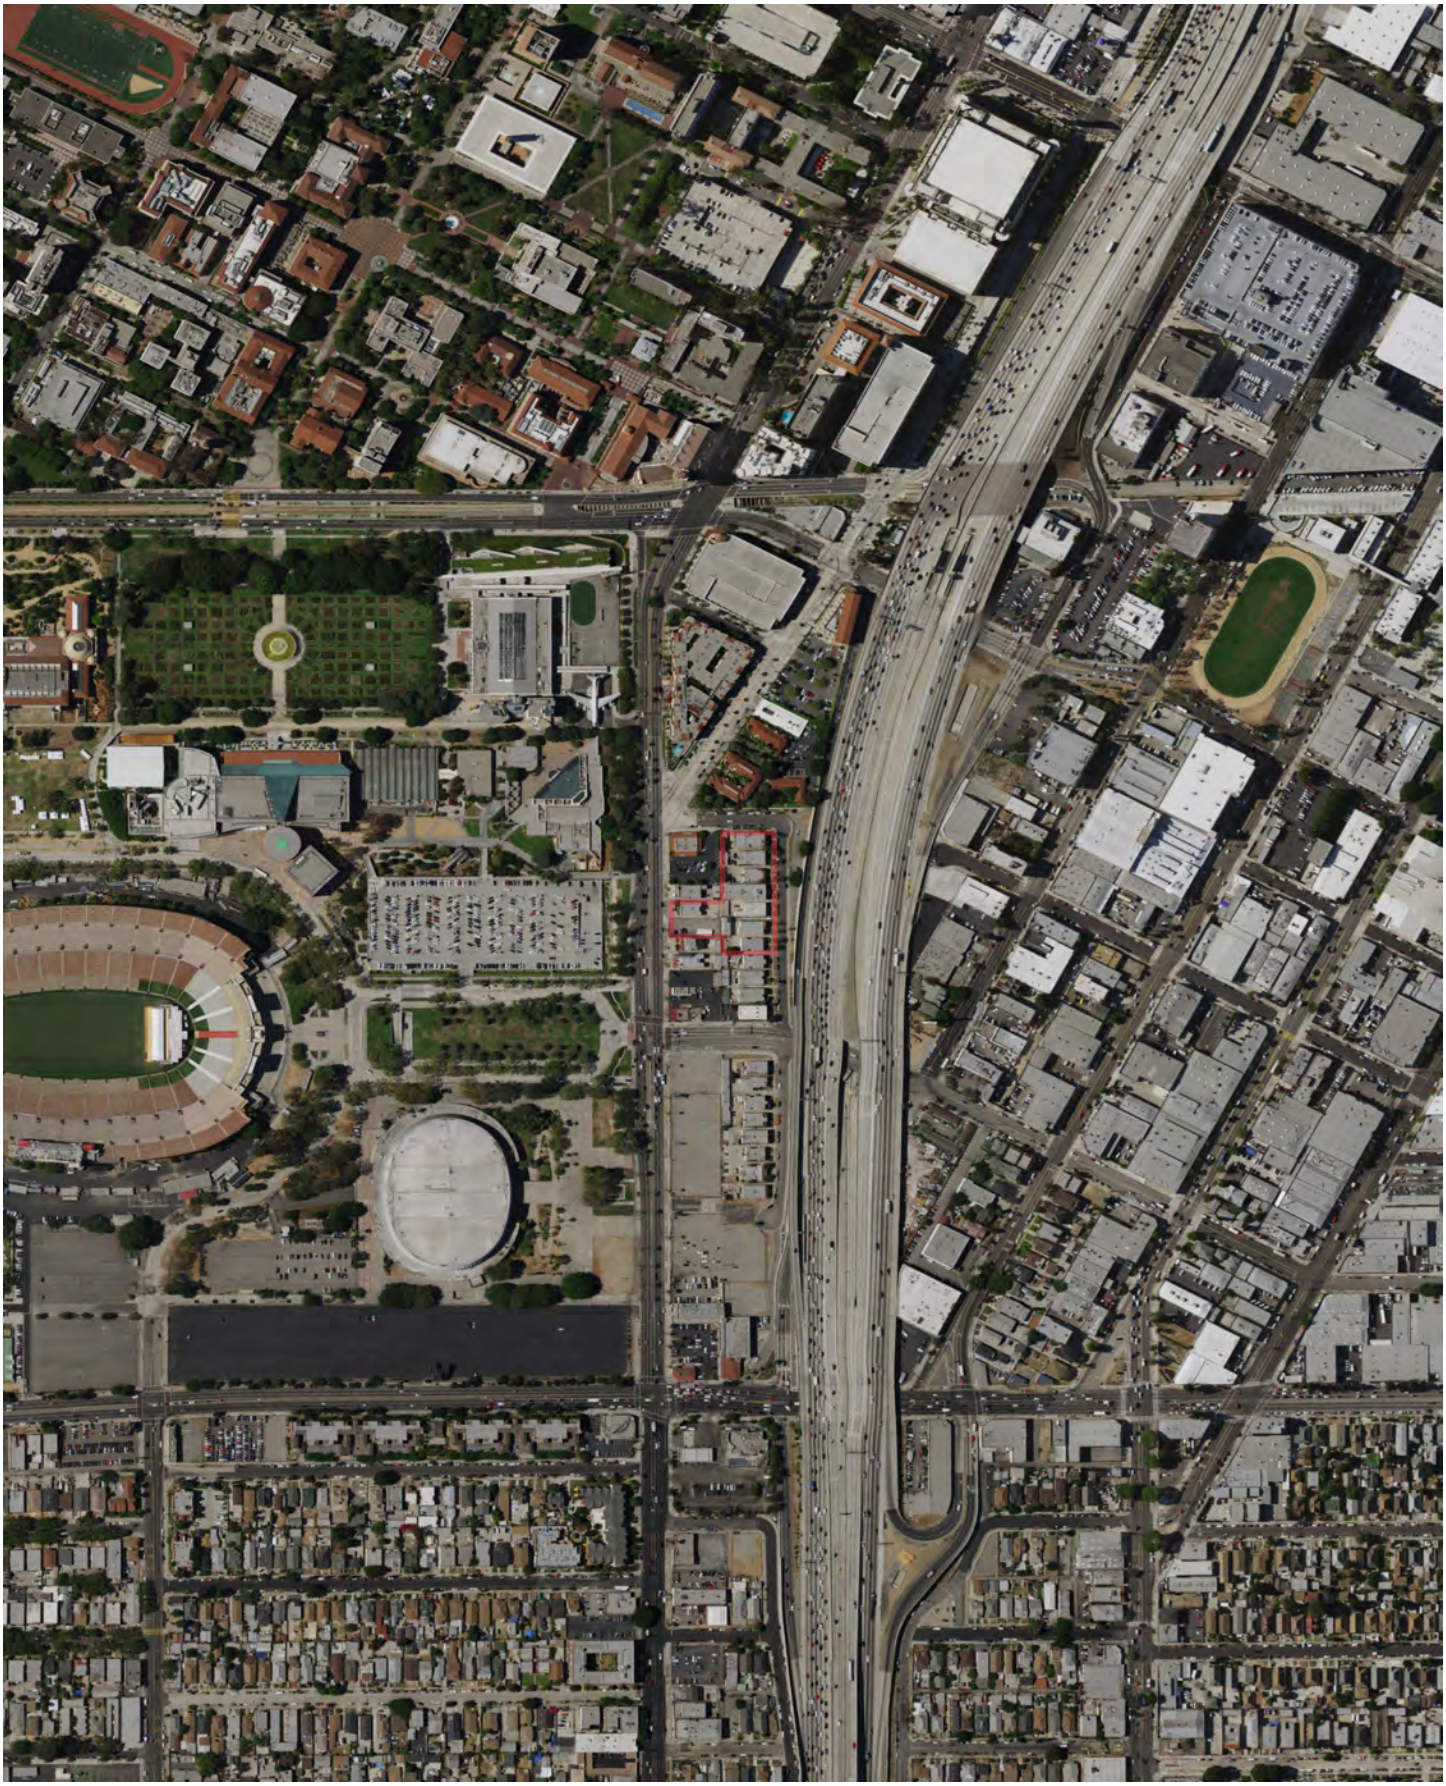

FLIGHT YEAR:
2018

N
W E
S

Scale: 1" = 500'

FLIGHT YEAR:
2020

N
W E
S

Scale: 1" = 500'

FLIGHT YEAR:
2022

N
W E
S

Scale: 1" = 500'

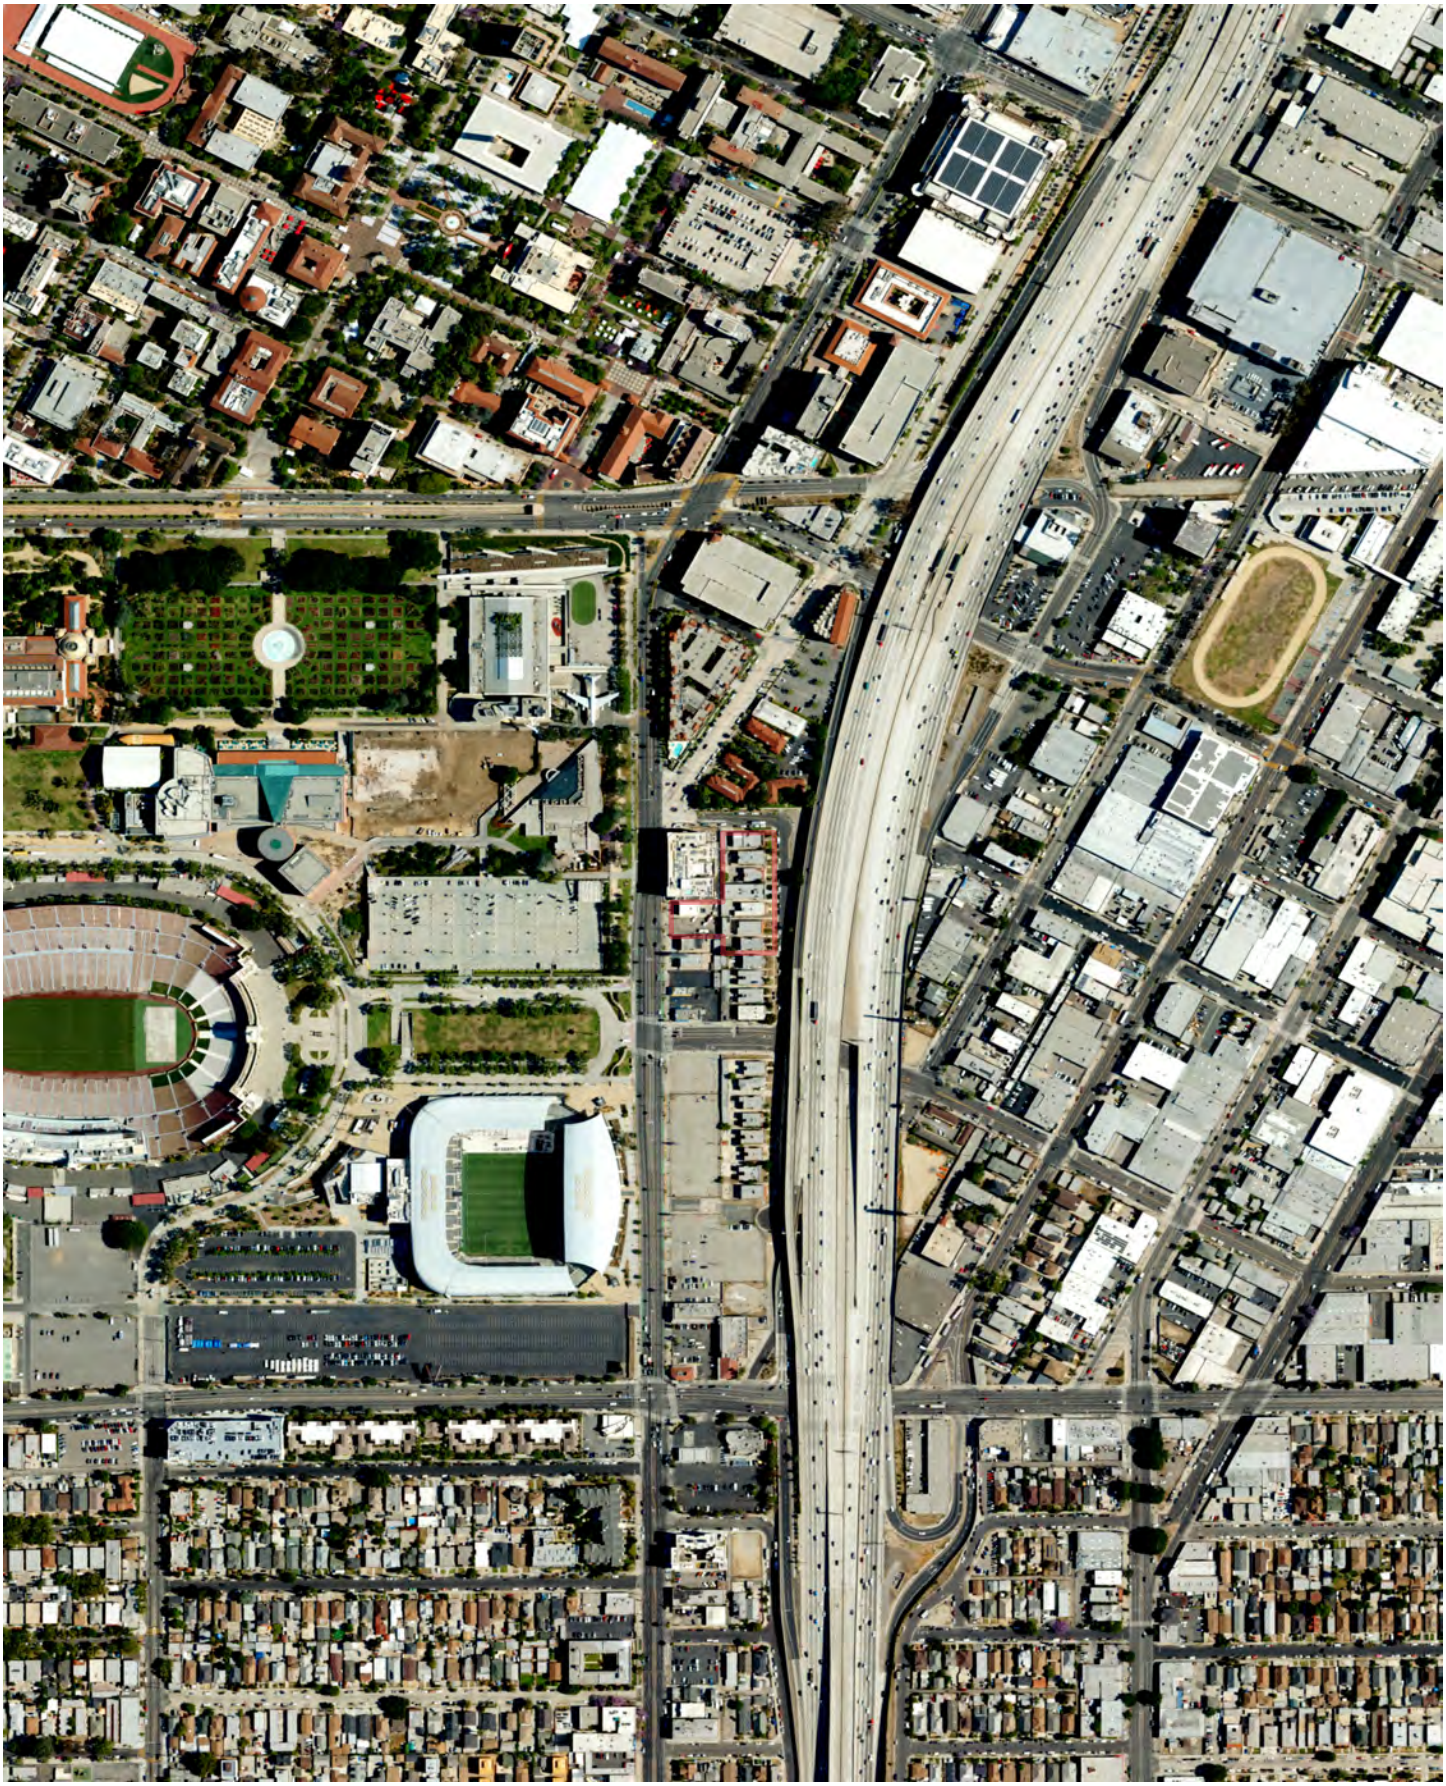

Appendix F

Envirosite Historical Topographic Map Report

Historical Topographic Map Report | 2024

Order Number: 98834

Report Generated: 06/10/2024

Project Name: 3822 South Figueroa

Project Number:

3822 South Figueroa
3822-3838 South Figueroa Street, 3801-3833 1/2 South Flower Drive
Los Angeles, CA 90037

Contact us at:
(866) 211-2028
envirositecorp.com

Envirosite's Historical Topographic Map Report is designed to assist in evaluating a subject property resulting from past activities. Envirosite's Historical Topographic Map Report includes a search of USGS historical topographic maps, dating back to the early 1900s.

TOPOGRAPHIC MAPS FOUND:

	Map Name:	Year:	Revision Year:	Scale:
1.	Los Angeles	1894	N/R	1 : 62500
2.	Santa Monica	1896	N/R	1 : 62500
3.	Santa Monica	1898	N/R	1 : 62500
4.	Los Angeles	1900	N/R	1 : 62500
5.	Santa Monica	1902	N/R	1 : 62500
6.	Santa Monica	1920	N/R	1 : 62500
7.	Santa Monica	1921	N/R	1 : 62500
8.	Los Angeles	1928	N/R	1 : 24000
9.	Hollywood	1953	N/R	1 : 24000
10.	Hollywood	1966	1981	1 : 24000
11.	Hollywood	1966	N/R	1 : 24000
12.	Hollywood	1966	1972	1 : 24000
13.	Hollywood	2012	N/R	1 : 24000
14.	Hollywood	2015	N/R	1 : 24000
15.	Hollywood	2018	N/R	1 : 24000
16.	Hollywood	2022	N/R	1 : 24000

The USGS 7.5 minute series includes scales 1:24,000 / 1:25,000 / 1:31,680. The USGS 15 minute series includes scales 1:48,000 / 1:62,500 / 1:63,360. The USGS 30x60 minute series scale is 1:100,000.

Disclaimer - Copyright and Trademark Notice

All information contained in this report are based on data available from various public, government and other sources and are based upon the best data available from those sources. The information available in this report may be available from other sources and is not exclusive or the exclusive property of Envirosite Corporation.

NO WARRANTY EXPRESSED OR IMPLIED, IS MADE IN CONNECTION WITH THIS REPORT, INCLUDING WITHOUT LIMITATION, MERCHANTABILITY OR FITNESS FOR A PARTICULAR PURPOSE. ALL RISK IS ASSUMED BY USER AND Envirosite assumes no liability for faulty or inaccurate information. The Reports may utilize a variety of public and other sources reasonably available to Envirosite. Envirosite cannot, and does not assure, warrant, guarantee or assume any liability for the correctness, comprehensiveness, timeliness or completeness of any of such information, nor is the information in any Report to be construed as legal advice with respect to environmental risks associated with any property. Envirosite shall not be liable to anyone for any claims, causes of action, suits, damages, losses, costs and expenses (including, without limitation, attorneys' fees and costs) arising out of or caused by this report regardless of the acts, errors or omissions, or negligence of Envirosite. Any damages shall be limited to the purchase price of the report.

Purchaser of the report accepts the report "As Is". The report is intended only to provide information only and should not be considered as providing any legal advice, prediction, forecast, or fact as to the environmental risk for any specific property. Reports are proprietary to Envirosite, and contain copyrighted material and trademarks of Envirosite. All other trademarks used herein are the property of their respective owners. All rights of Envirosite as to the Reports are reserved.

SUBJECT NAME: 3822 South Figueroa
ADDRESS: 3822-3838 South Figueroa Street, 3801-3833 1/2 South Flower Drive, Los Angeles, CA, 90037
LAT/LONG: 34.015123 / -118.281979

PREPARED FOR: Kimley-Horn, Inc. - Los Angeles
ORDER #: 98834
REPORT DATE: 06/10/2024

SUBJECT QUAD:

MAP NAME:	Los Angeles	MAP YEAR:	1894	REVISION YEAR:	N/R
SCALE:	1 : 62500	Part	1		

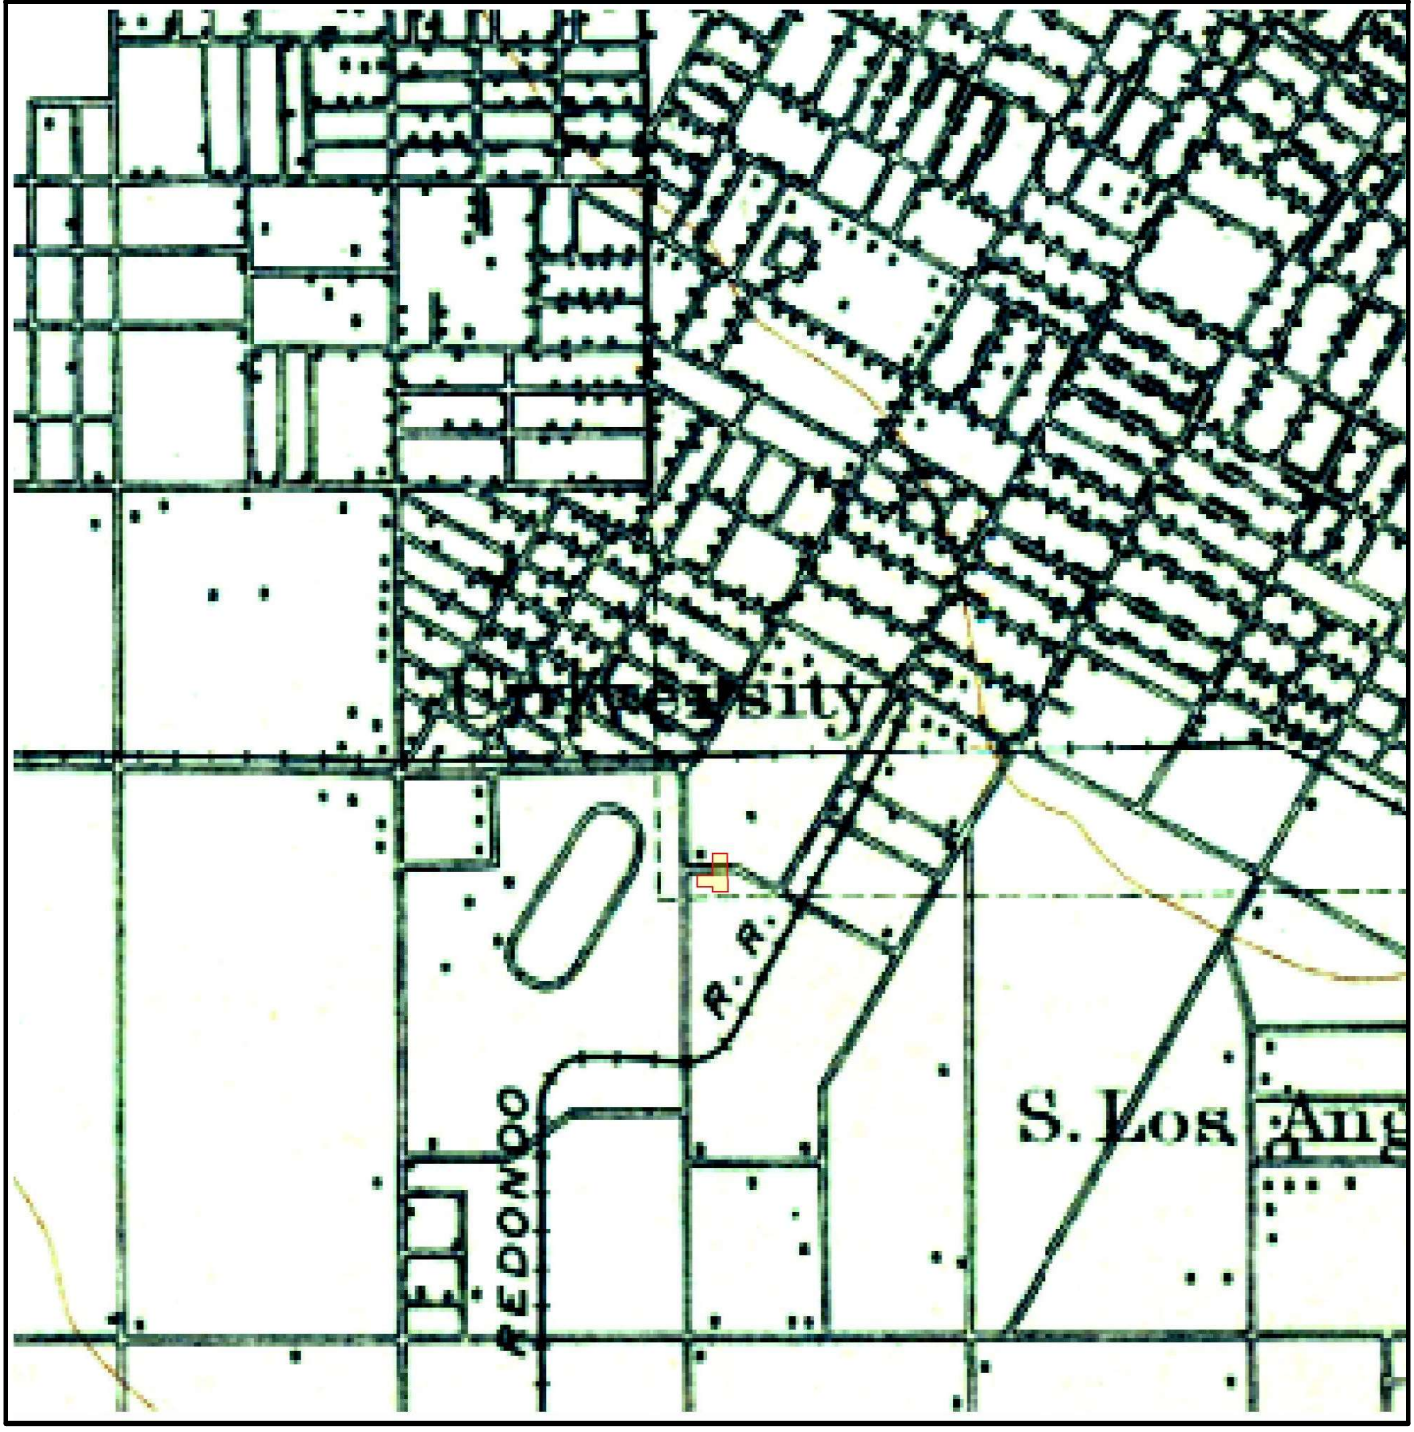

SUBJECT NAME: 3822 South Figueroa
ADDRESS: 3822-3838 South Figueroa Street, 3801-3833 1/2 South Flower Drive, Los Angeles, CA, 90037
LAT/LONG: 34.015123 / -118.281979

PREPARED FOR: Kimley-Horn, Inc. - Los Angeles
ORDER #: 98834
REPORT DATE: 06/10/2024

SUBJECT QUAD:

MAP NAME:	Santa Monica	MAP YEAR:	1896	REVISION YEAR:	N/R
SCALE:	1 : 62500	Part	1		

SUBJECT NAME: 3822 South Figueroa
ADDRESS: 3822-3838 South Figueroa Street, 3801-3833 1/2 South Flower Drive, Los Angeles, CA, 90037
LAT/LONG: 34.015123 / -118.281979

PREPARED FOR: Kimley-Horn, Inc. - Los Angeles
ORDER #: 98834
REPORT DATE: 06/10/2024

SUBJECT QUAD:

MAP NAME:	Santa Monica	MAP YEAR:	1898	REVISION YEAR:	N/R
SCALE:	1 : 62500	Part	1		

SUBJECT NAME: 3822 South Figueroa
ADDRESS: 3822-3838 South Figueroa Street, 3801-3833 1/2 South Flower Drive, Los Angeles, CA, 90037
LAT/LONG: 34.015123 / -118.281979

PREPARED FOR: Kimley-Horn, Inc. - Los Angeles
ORDER #: 98834
REPORT DATE: 06/10/2024

SUBJECT QUAD:

MAP NAME:	Los Angeles	MAP YEAR:	1900	REVISION YEAR:	N/R
SCALE:	1 : 62500	Part	1		

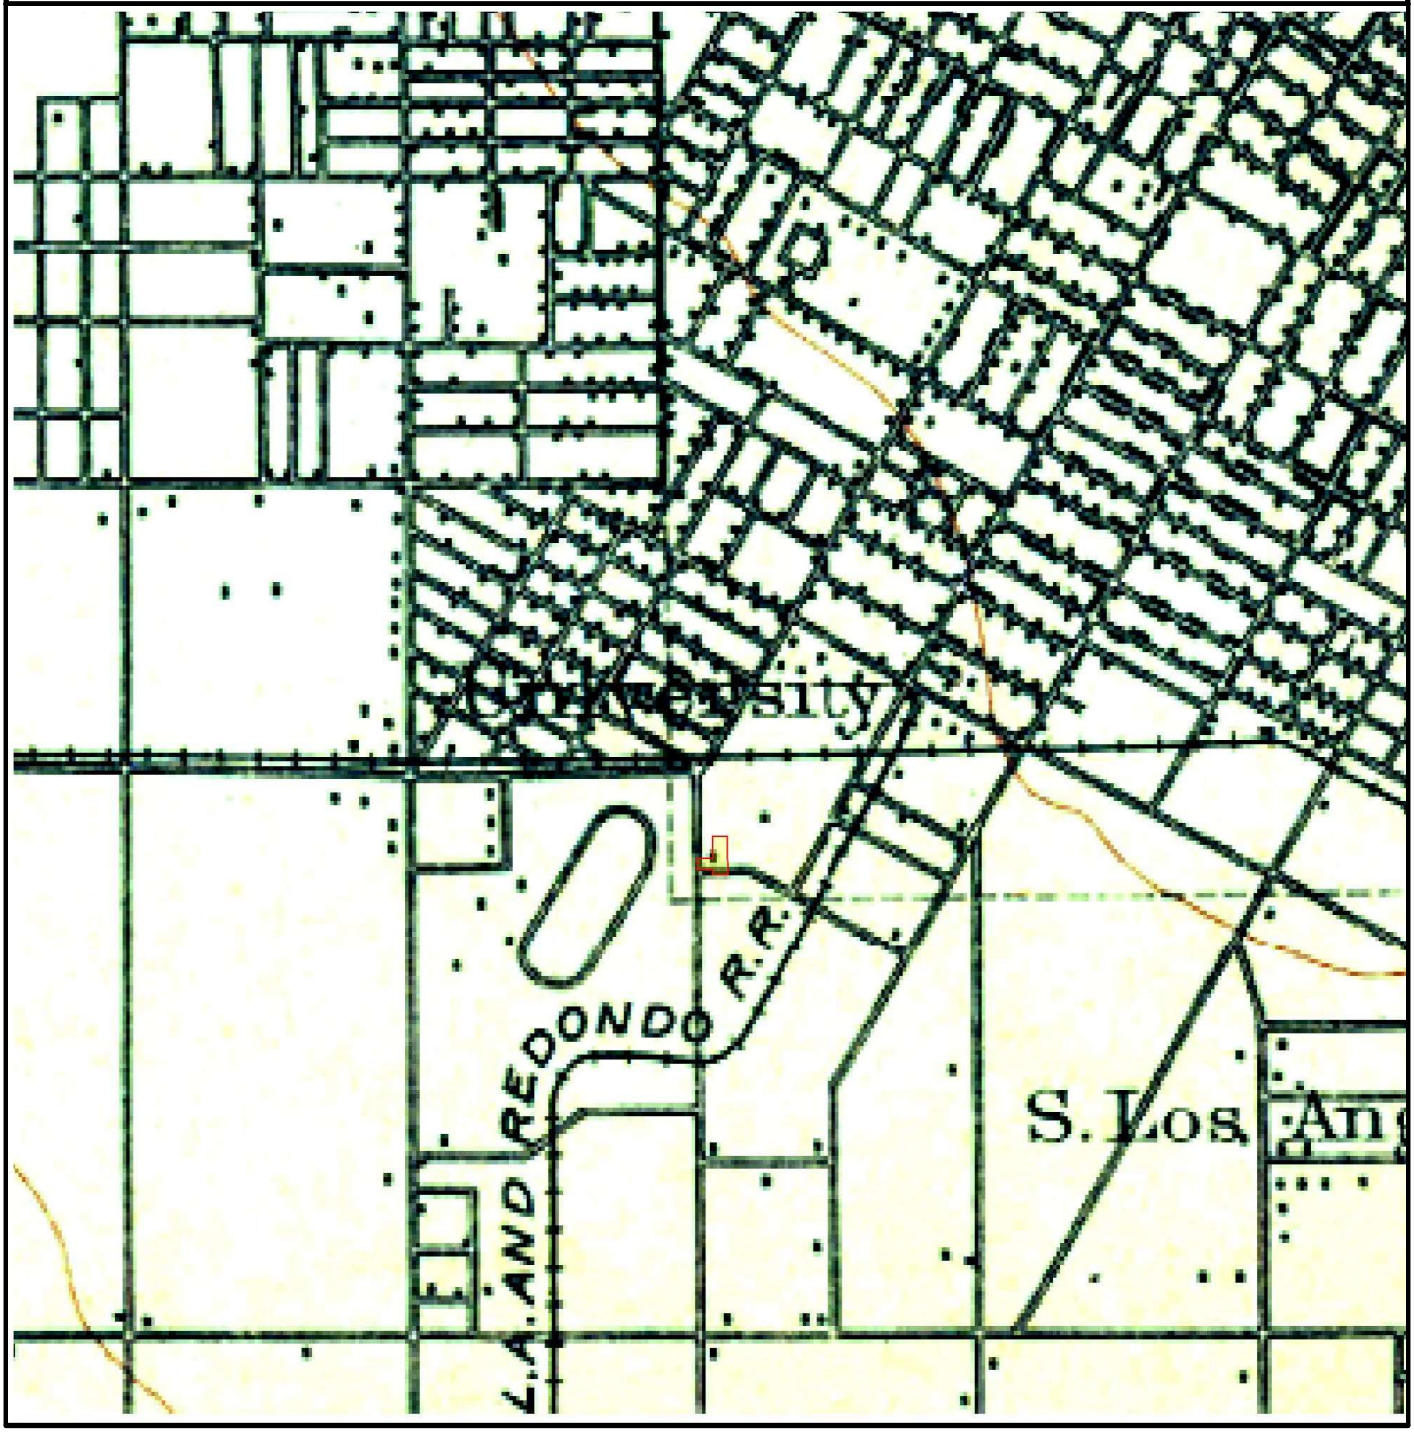

SUBJECT NAME: 3822 South Figueroa
ADDRESS: 3822-3838 South Figueroa Street, 3801-3833 1/2 South Flower Drive, Los Angeles, CA, 90037
LAT/LONG: 34.015123 / -118.281979

PREPARED FOR: Kimley-Horn, Inc. - Los Angeles
ORDER #: 98834
REPORT DATE: 06/10/2024

SUBJECT QUAD:

MAP NAME:	Santa Monica	MAP YEAR:	1902	REVISION YEAR:	N/R
SCALE:	1 : 62500	Part	1		

SUBJECT NAME: 3822 South Figueroa
ADDRESS: 3822-3838 South Figueroa Street, 3801-3833 1/2 South Flower Drive, Los Angeles, CA, 90037
LAT/LONG: 34.015123 / -118.281979

PREPARED FOR: Kimley-Horn, Inc. - Los Angeles
ORDER #: 98834
REPORT DATE: 06/10/2024

SUBJECT QUAD:

MAP NAME:	Santa Monica	MAP YEAR:	1920	REVISION YEAR:	N/R
SCALE:	1 : 62500	Part	1		

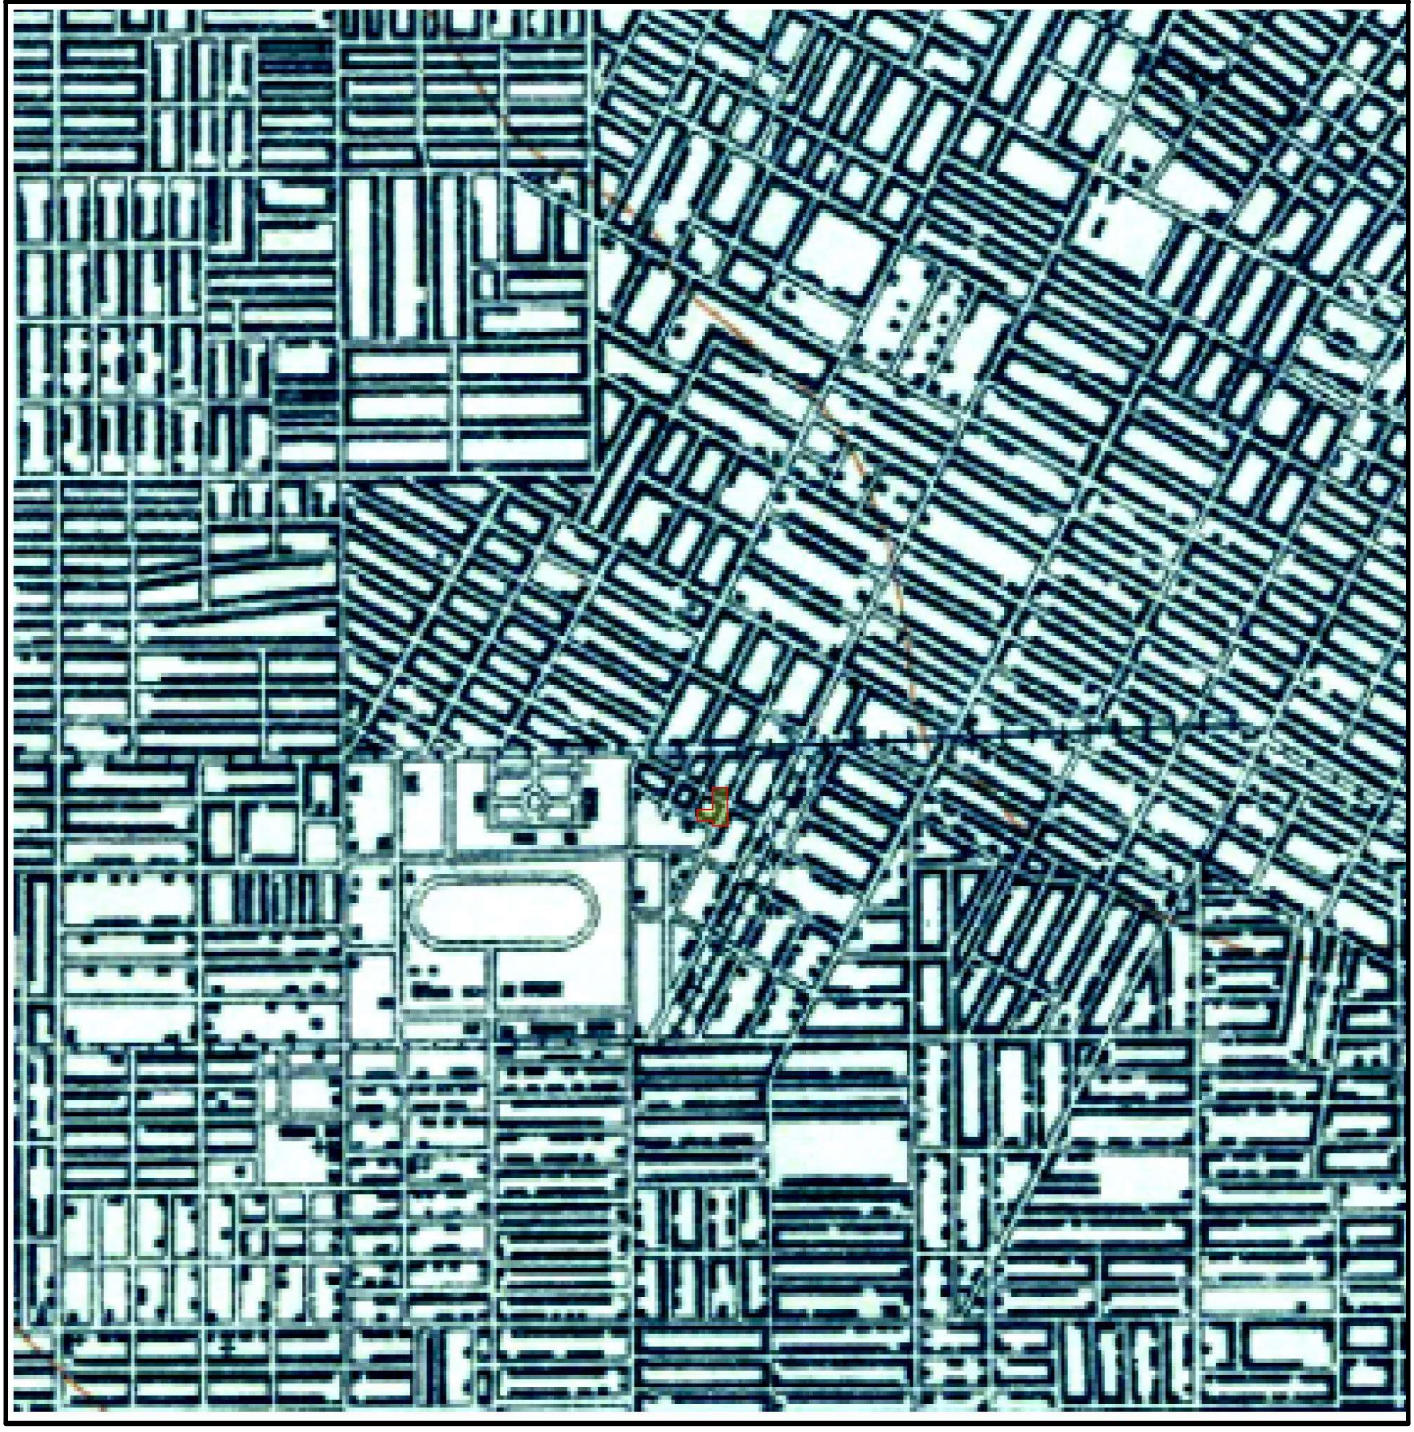

SUBJECT NAME: 3822 South Figueroa
ADDRESS: 3822-3838 South Figueroa Street, 3801-3833 1/2 South Flower Drive, Los Angeles, CA, 90037
LAT/LONG: 34.015123 / -118.281979

PREPARED FOR: Kimley-Horn, Inc. - Los Angeles
ORDER #: 98834
REPORT DATE: 06/10/2024

SUBJECT QUAD:

MAP NAME:	Santa Monica	MAP YEAR:	1921	REVISION YEAR:	N/R
SCALE:	1 : 62500	Part	1		

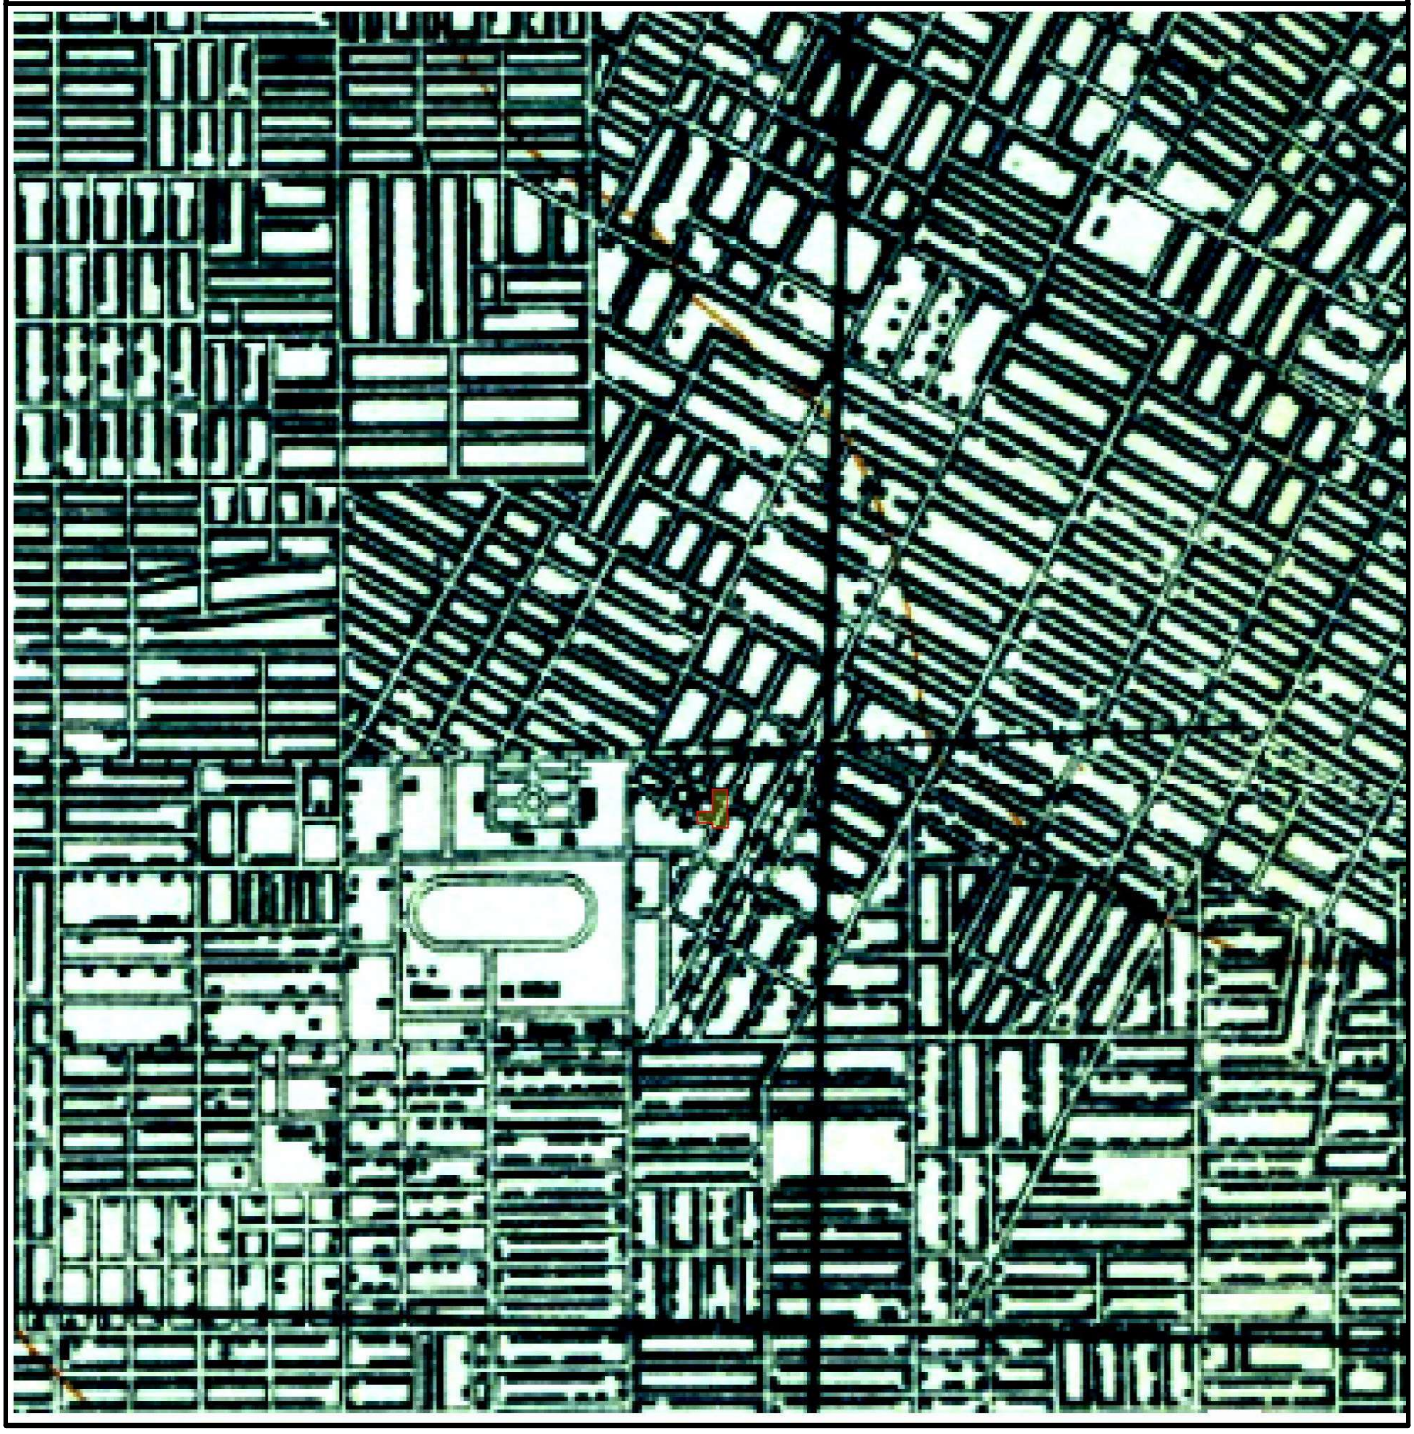

SUBJECT NAME: 3822 South Figueroa
ADDRESS: 3822-3838 South Figueroa Street, 3801-3833 1/2 South Flower Drive, Los Angeles, CA, 90037
LAT/LONG: 34.015123 / -118.281979

PREPARED FOR: Kimley-Horn, Inc. - Los Angeles
ORDER #: 98834
REPORT DATE: 06/10/2024

SUBJECT QUAD:

MAP NAME:	Los Angeles	MAP YEAR:	1928	REVISION YEAR:	N/R
SCALE:	1 : 24000	Part	1		

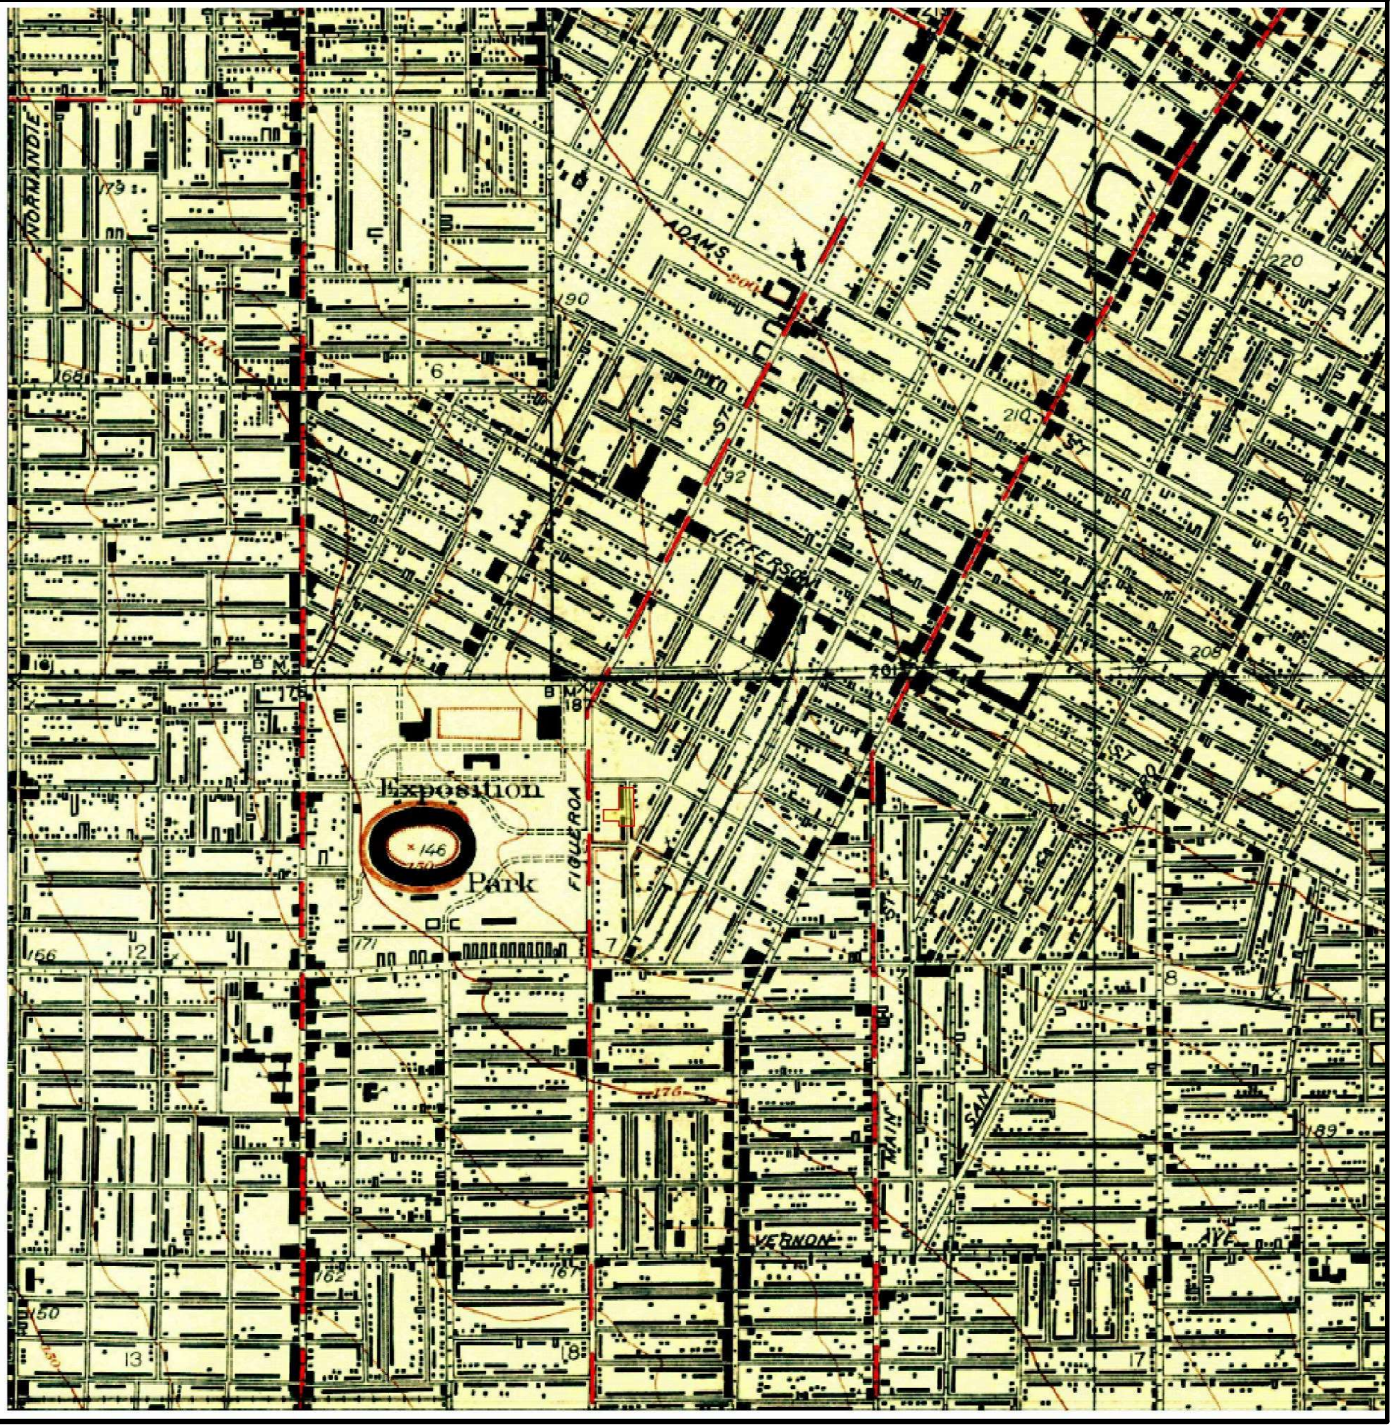

SUBJECT NAME: 3822 South Figueroa
ADDRESS: 3822-3838 South Figueroa Street, 3801-3833 1/2 South Flower Drive, Los Angeles, CA, 90037
LAT/LONG: 34.015123 / -118.281979

PREPARED FOR: Kimley-Horn, Inc. - Los Angeles
ORDER #: 98834
REPORT DATE: 06/10/2024

SUBJECT QUAD:

MAP NAME:	Hollywood	MAP YEAR:	1953	REVISION YEAR:	N/R
SCALE:	1 : 24000	Part	1		

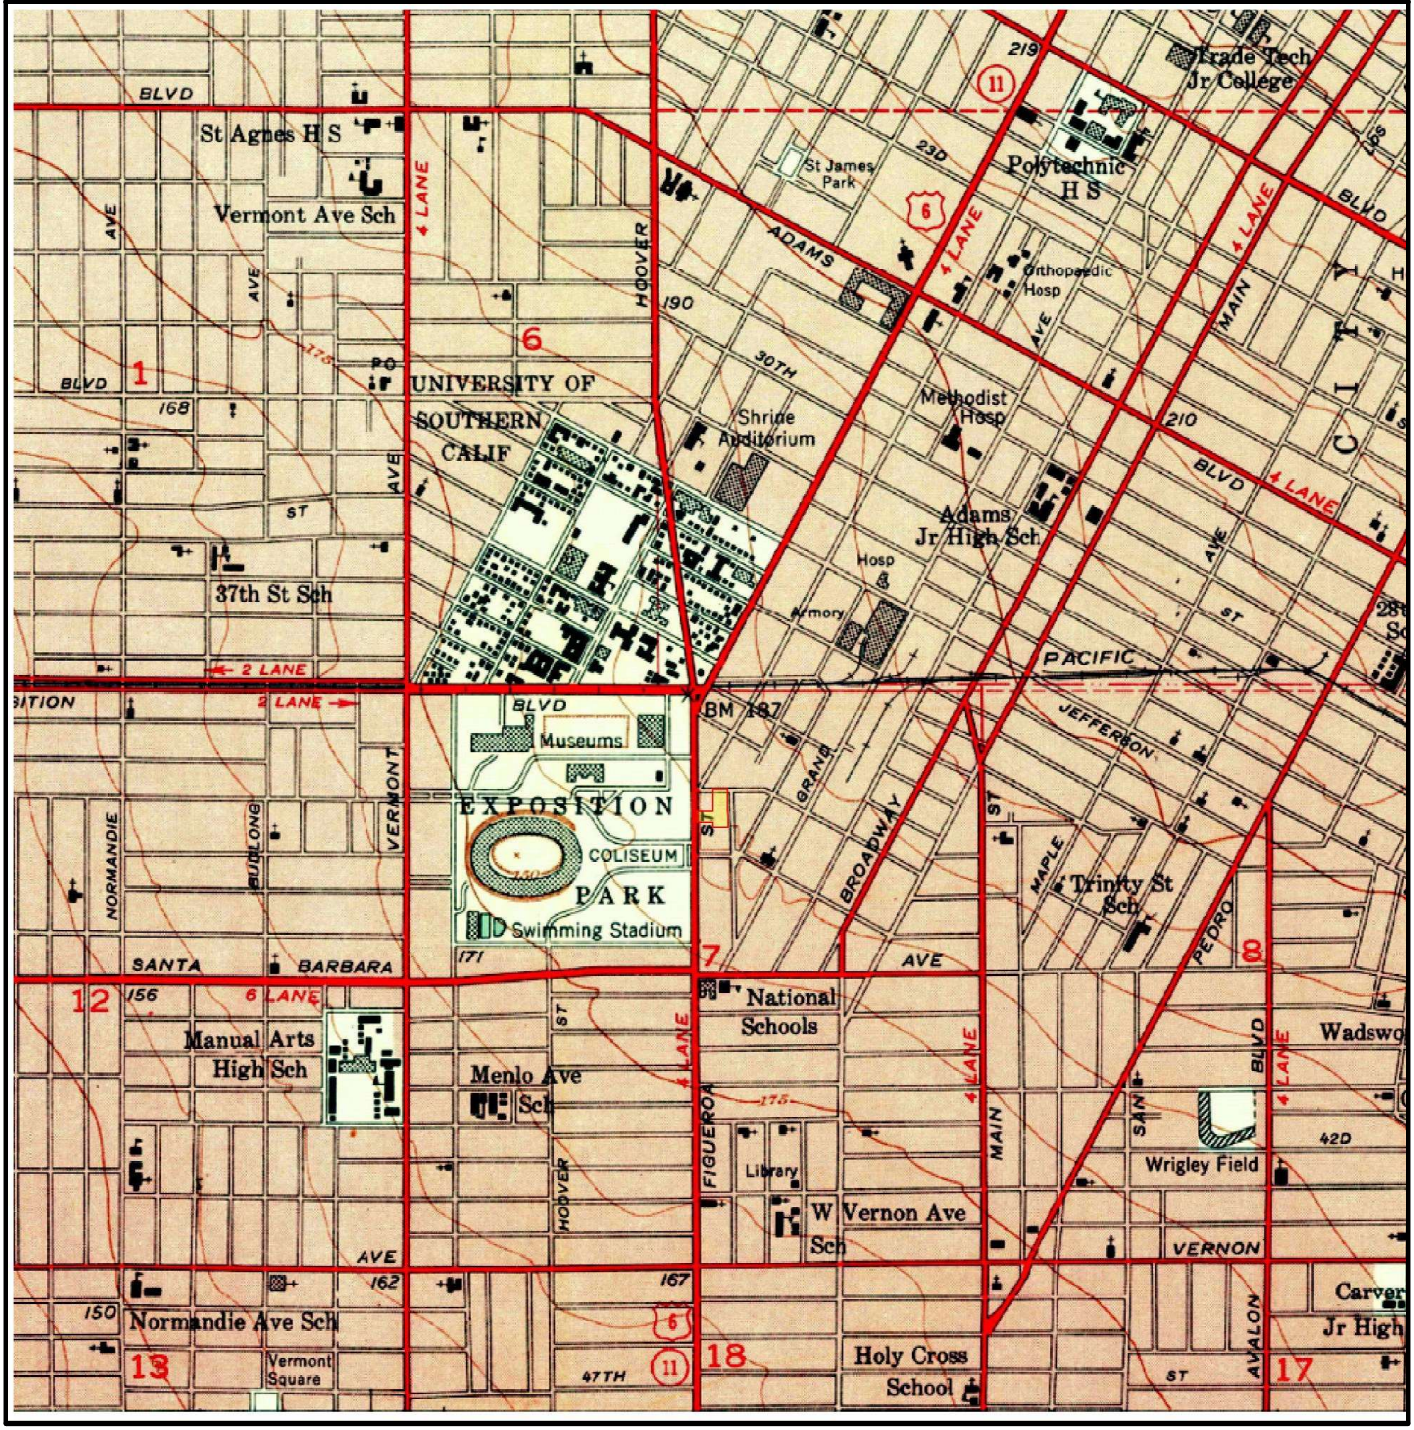

SUBJECT NAME: 3822 South Figueroa
ADDRESS: 3822-3838 South Figueroa Street, 3801-3833 1/2 South Flower Drive, Los Angeles, CA, 90037
LAT/LONG: 34.015123 / -118.281979

PREPARED FOR: Kimley-Horn, Inc. - Los Angeles
ORDER #: 98834
REPORT DATE: 06/10/2024

SUBJECT QUAD:

MAP NAME:	Hollywood	MAP YEAR:	1966	REVISION YEAR:	1981
SCALE:	1 : 24000	Part	1		

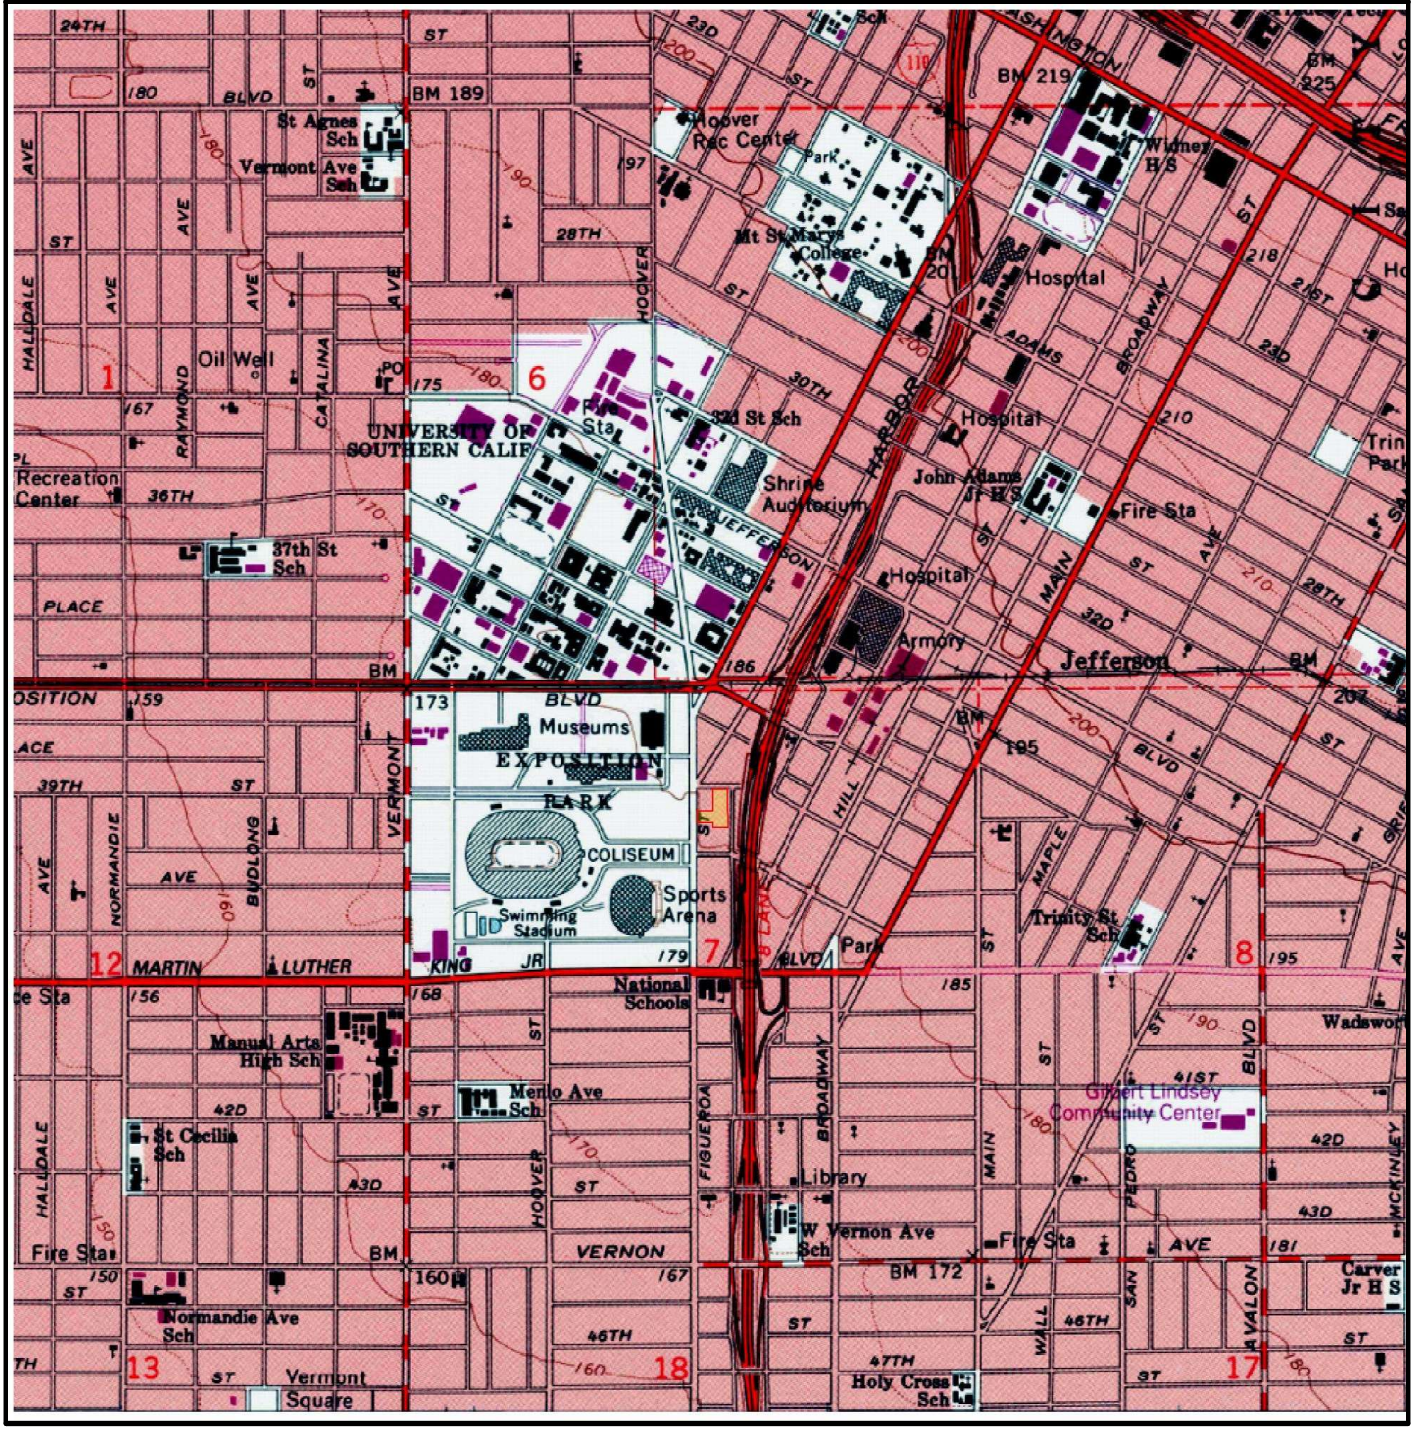

SUBJECT NAME: 3822 South Figueroa
ADDRESS: 3822-3838 South Figueroa Street, 3801-3833 1/2 South Flower Drive, Los Angeles, CA, 90037
LAT/LONG: 34.015123 / -118.281979

PREPARED FOR: Kimley-Horn, Inc. - Los Angeles
ORDER #: 98834
REPORT DATE: 06/10/2024

SUBJECT QUAD:

MAP NAME:	Hollywood	MAP YEAR:	1966	REVISION YEAR:	N/R
SCALE:	1 : 24000	Part	1		

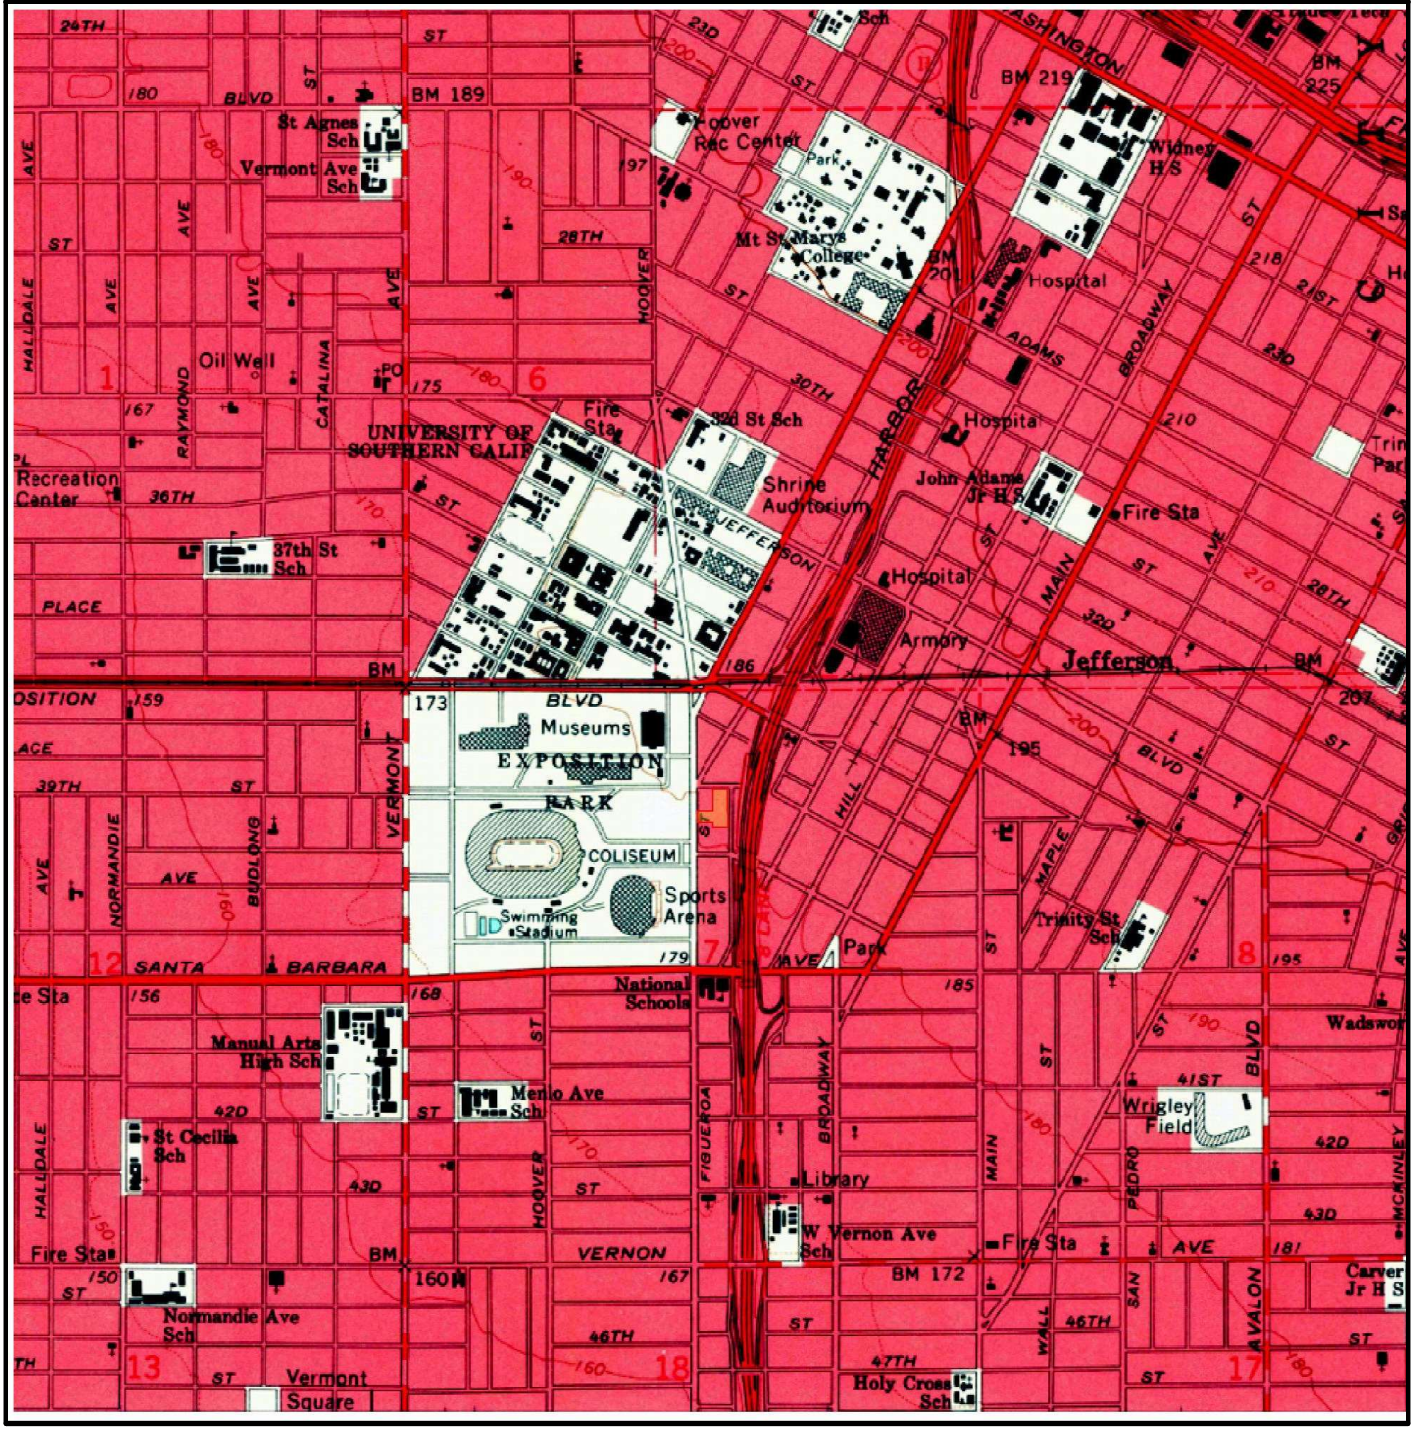

SUBJECT NAME: 3822 South Figueroa
ADDRESS: 3822-3838 South Figueroa Street, 3801-3833 1/2 South Flower Drive, Los Angeles, CA, 90037
LAT/LONG: 34.015123 / -118.281979

PREPARED FOR: Kimley-Horn, Inc. - Los Angeles
ORDER #: 98834
REPORT DATE: 06/10/2024

SUBJECT QUAD:

MAP NAME:	Hollywood	MAP YEAR:	1966	REVISION YEAR:	1972
SCALE:	1 : 24000	Part	1		

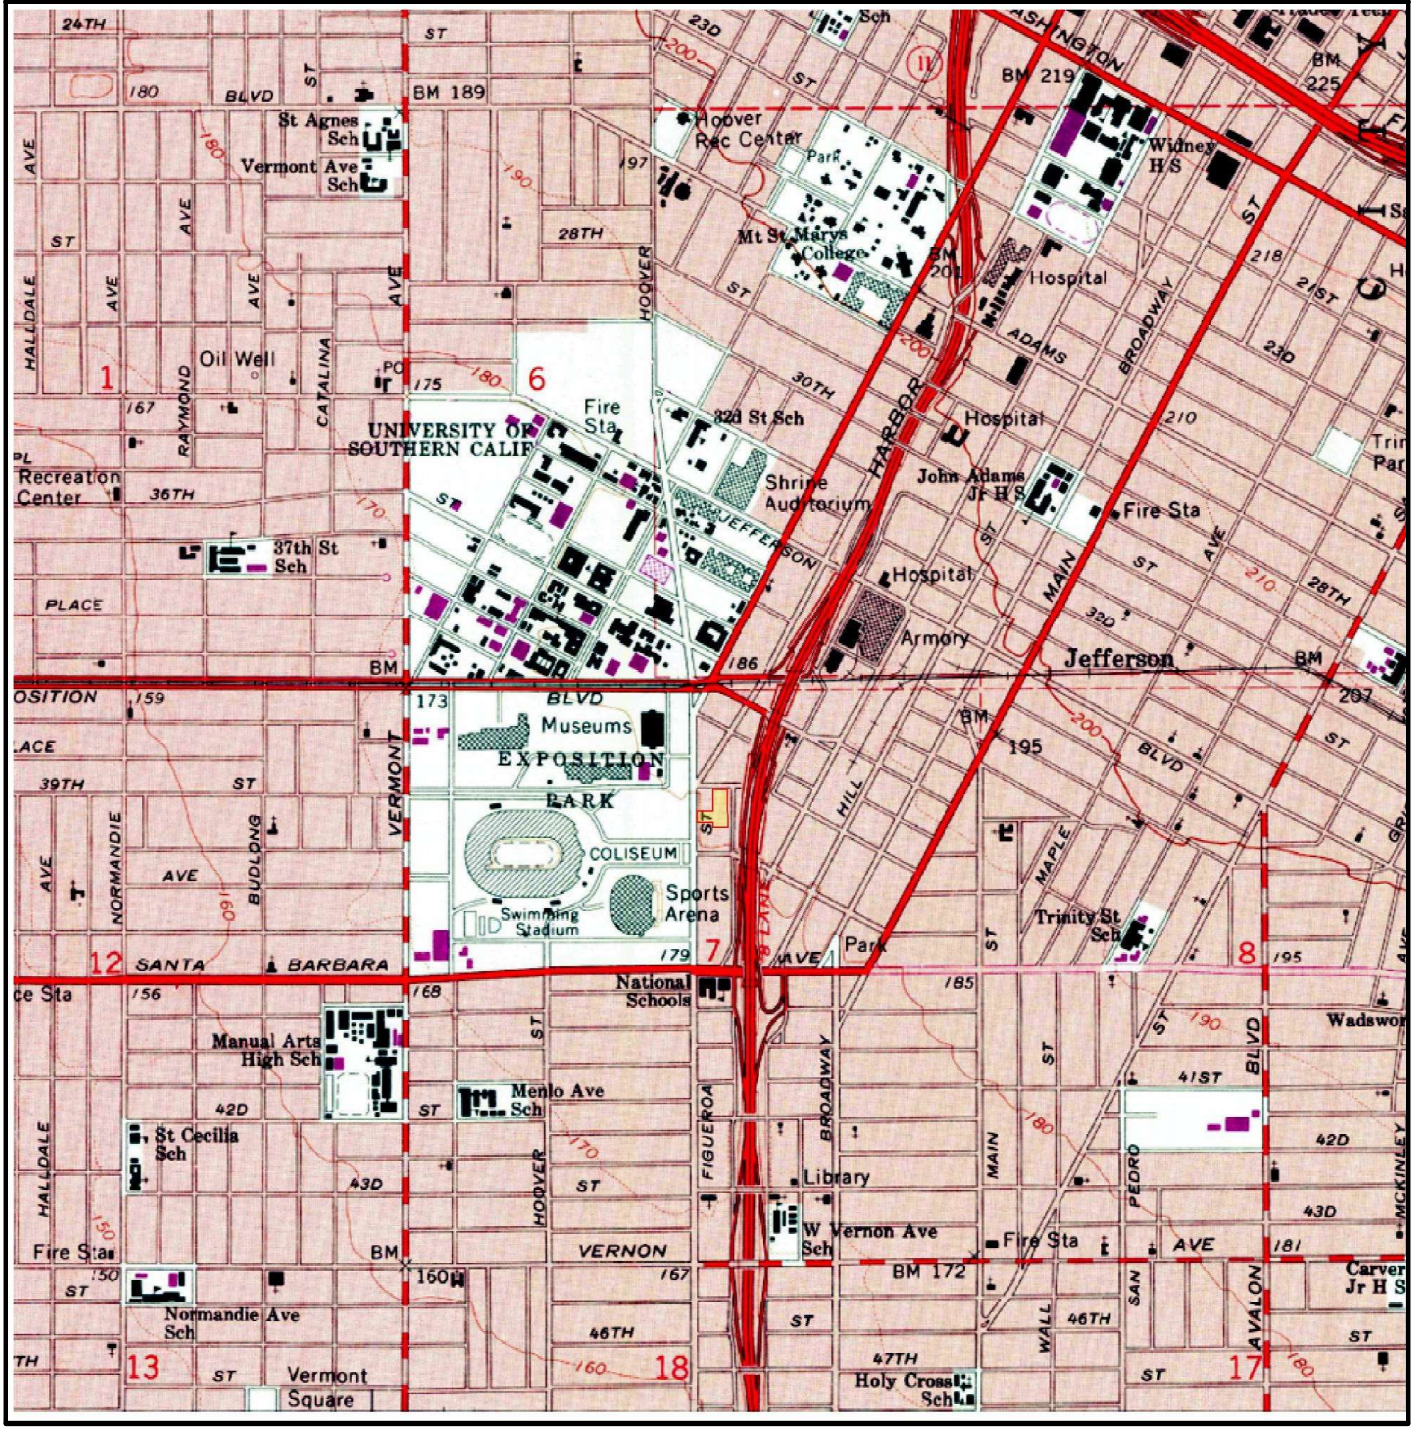

SUBJECT NAME: 3822 South Figueroa
ADDRESS: 3822-3838 South Figueroa Street, 3801-3833 1/2 South Flower Drive, Los Angeles, CA, 90037
LAT/LONG: 34.015123 / -118.281979

PREPARED FOR: Kimley-Horn, Inc. - Los Angeles
ORDER #: 98834
REPORT DATE: 06/10/2024

SUBJECT QUAD:

MAP NAME:	Hollywood	MAP YEAR:	2012	REVISION YEAR:	N/R
SCALE:	1 : 24000	Part	1		

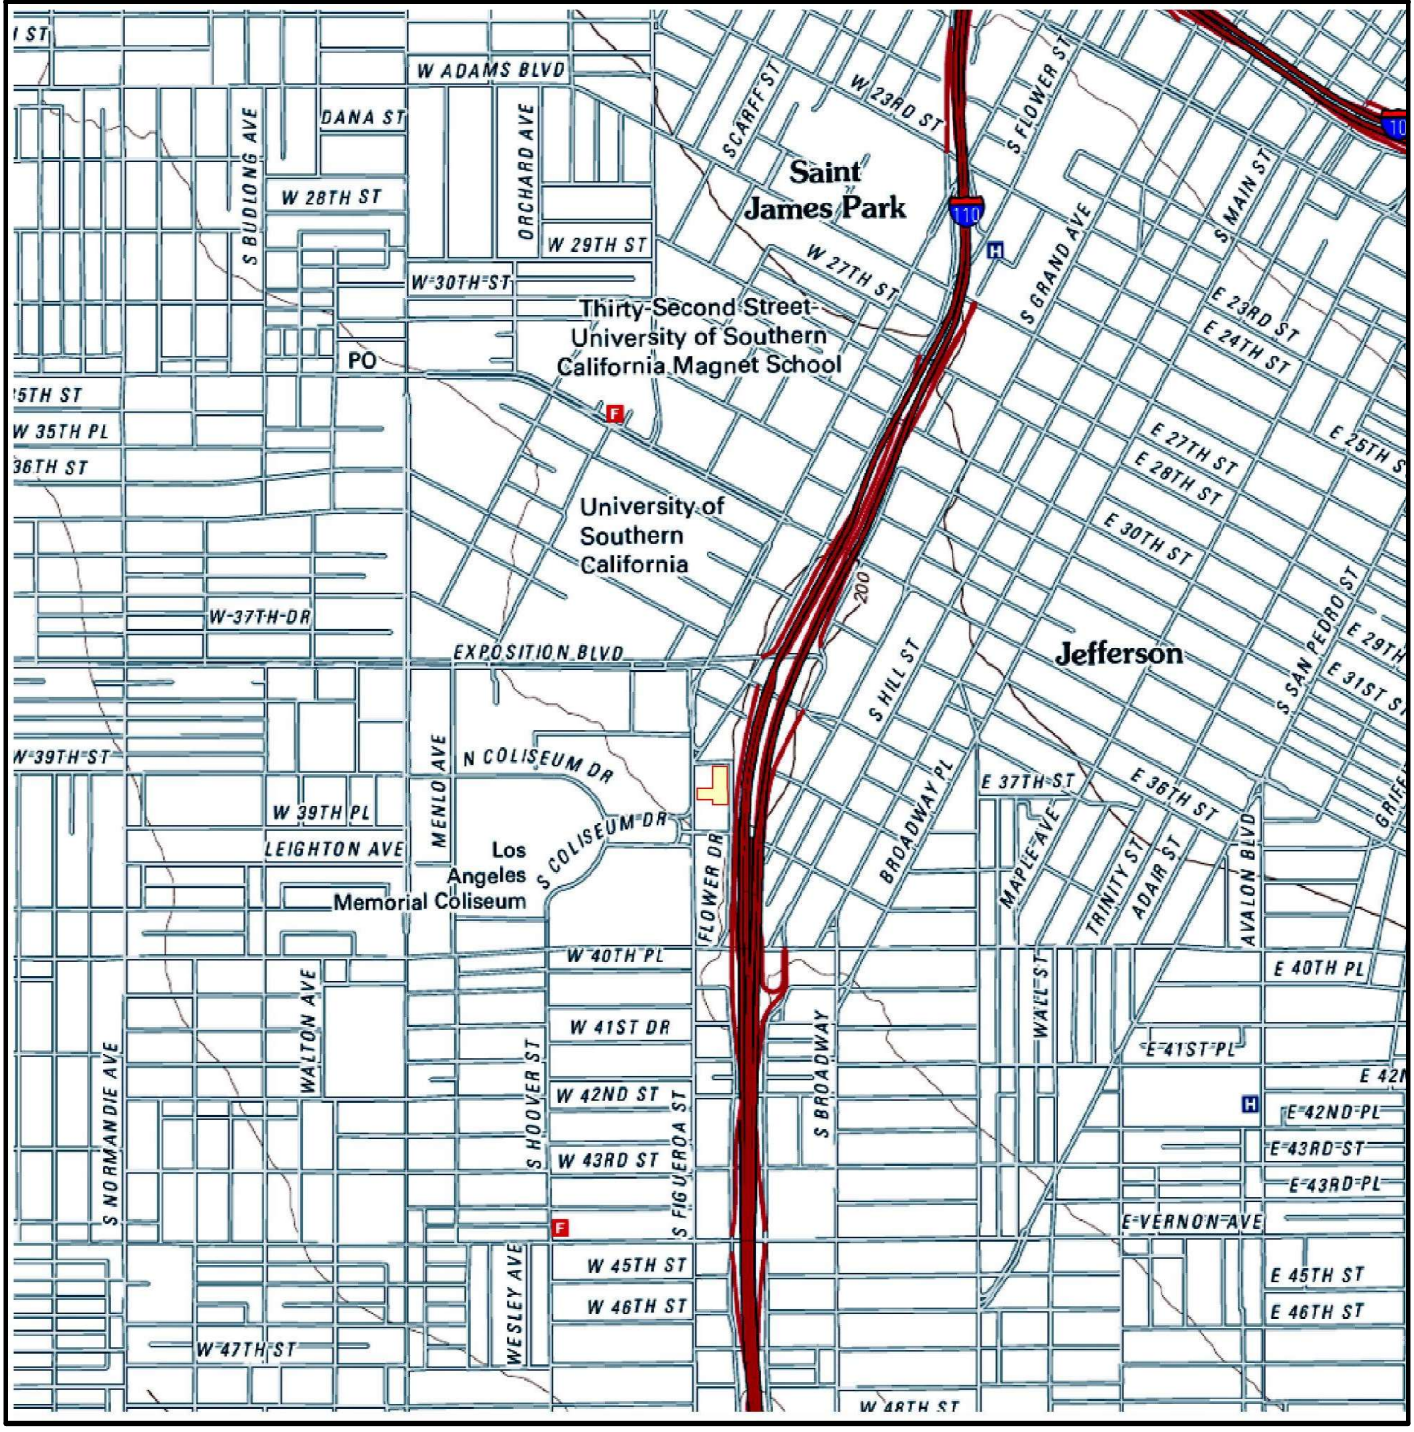

SUBJECT NAME: 3822 South Figueroa
ADDRESS: 3822-3838 South Figueroa Street, 3801-3833 1/2 South Flower Drive, Los Angeles, CA, 90037
LAT/LONG: 34.015123 / -118.281979

PREPARED FOR: Kimley-Horn, Inc. - Los Angeles
ORDER #: 98834
REPORT DATE: 06/10/2024

SUBJECT QUAD:

MAP NAME: Hollywood MAP YEAR: 2015 REVISION YEAR: N/R

SCALE: 1 : 24000 Part 1

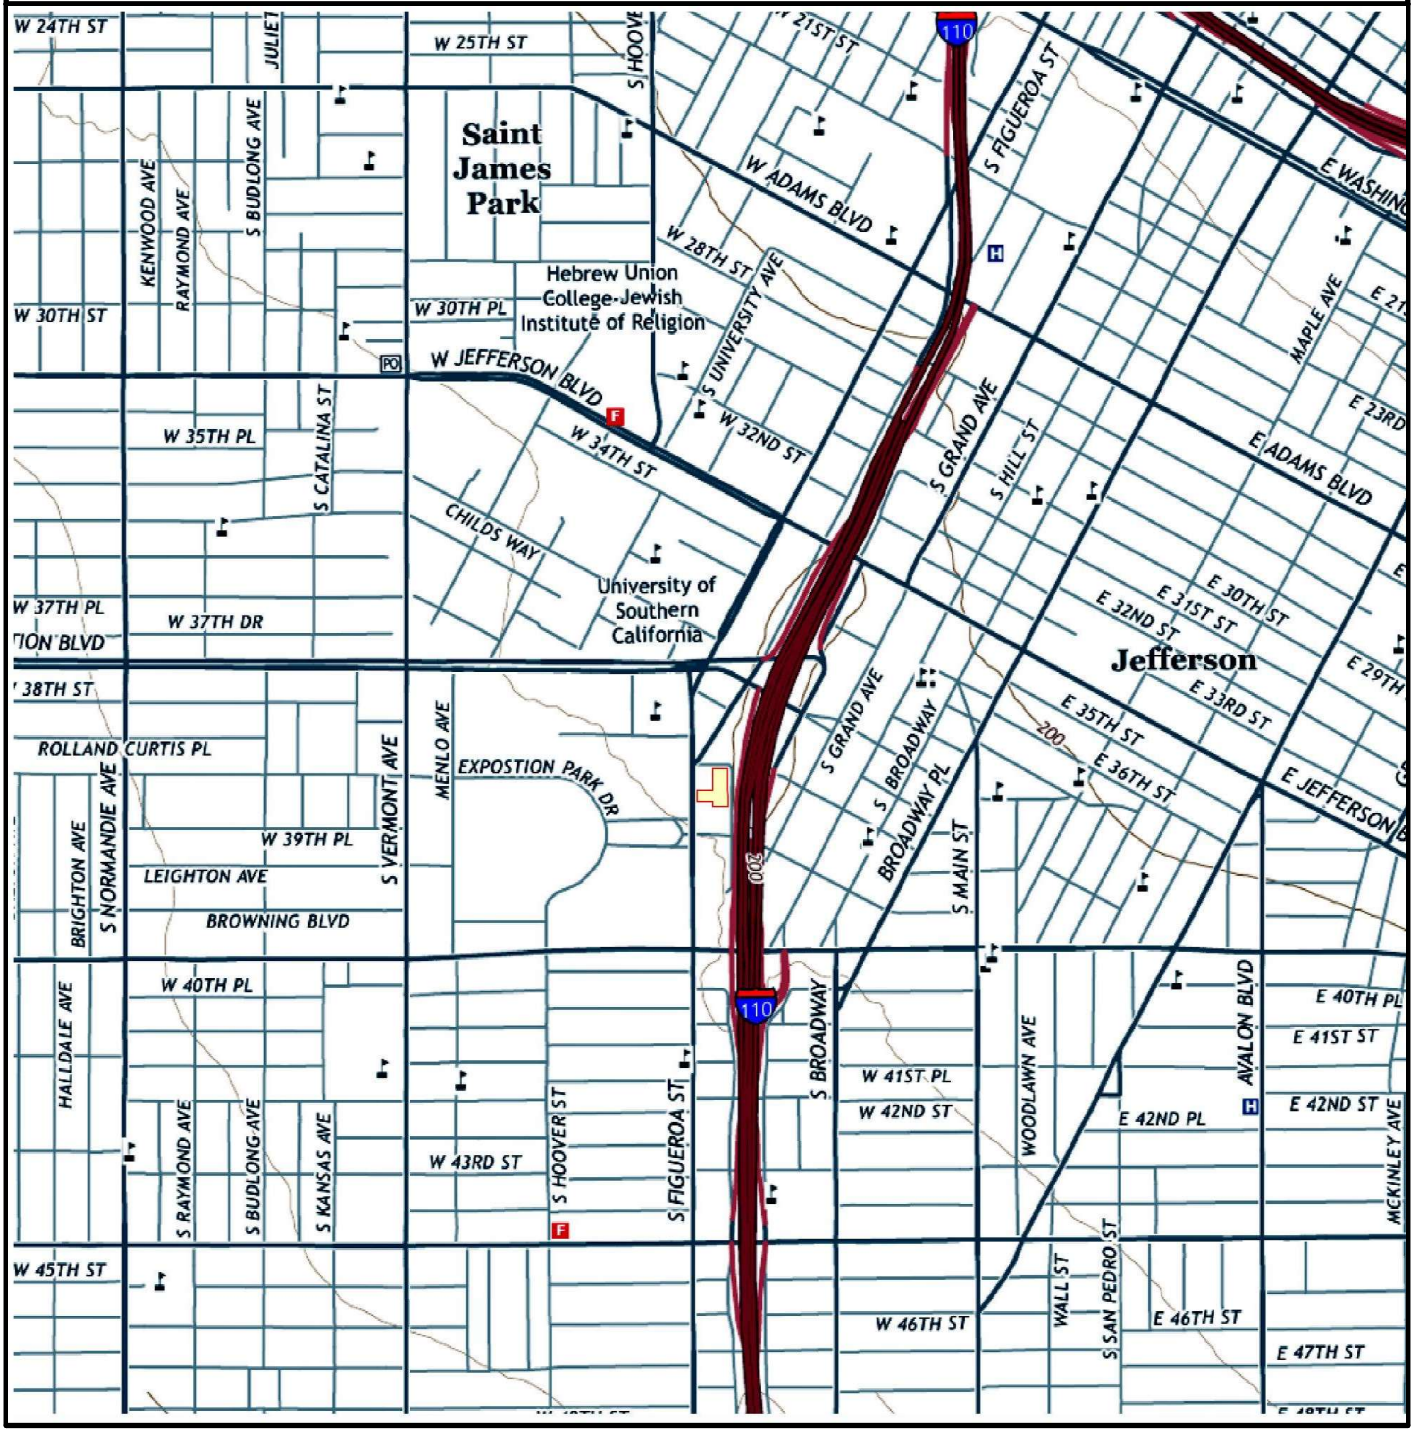

SUBJECT NAME: 3822 South Figueroa
ADDRESS: 3822-3838 South Figueroa Street, 3801-3833 1/2 South Flower Drive, Los Angeles, CA, 90037
LAT/LONG: 34.015123 / -118.281979

PREPARED FOR: Kimley-Horn, Inc. - Los Angeles
ORDER #: 98834
REPORT DATE: 06/10/2024

SUBJECT QUAD:

MAP NAME:	Hollywood	MAP YEAR:	2018	REVISION YEAR:	N/R
SCALE:	1 : 24000	Part	1		

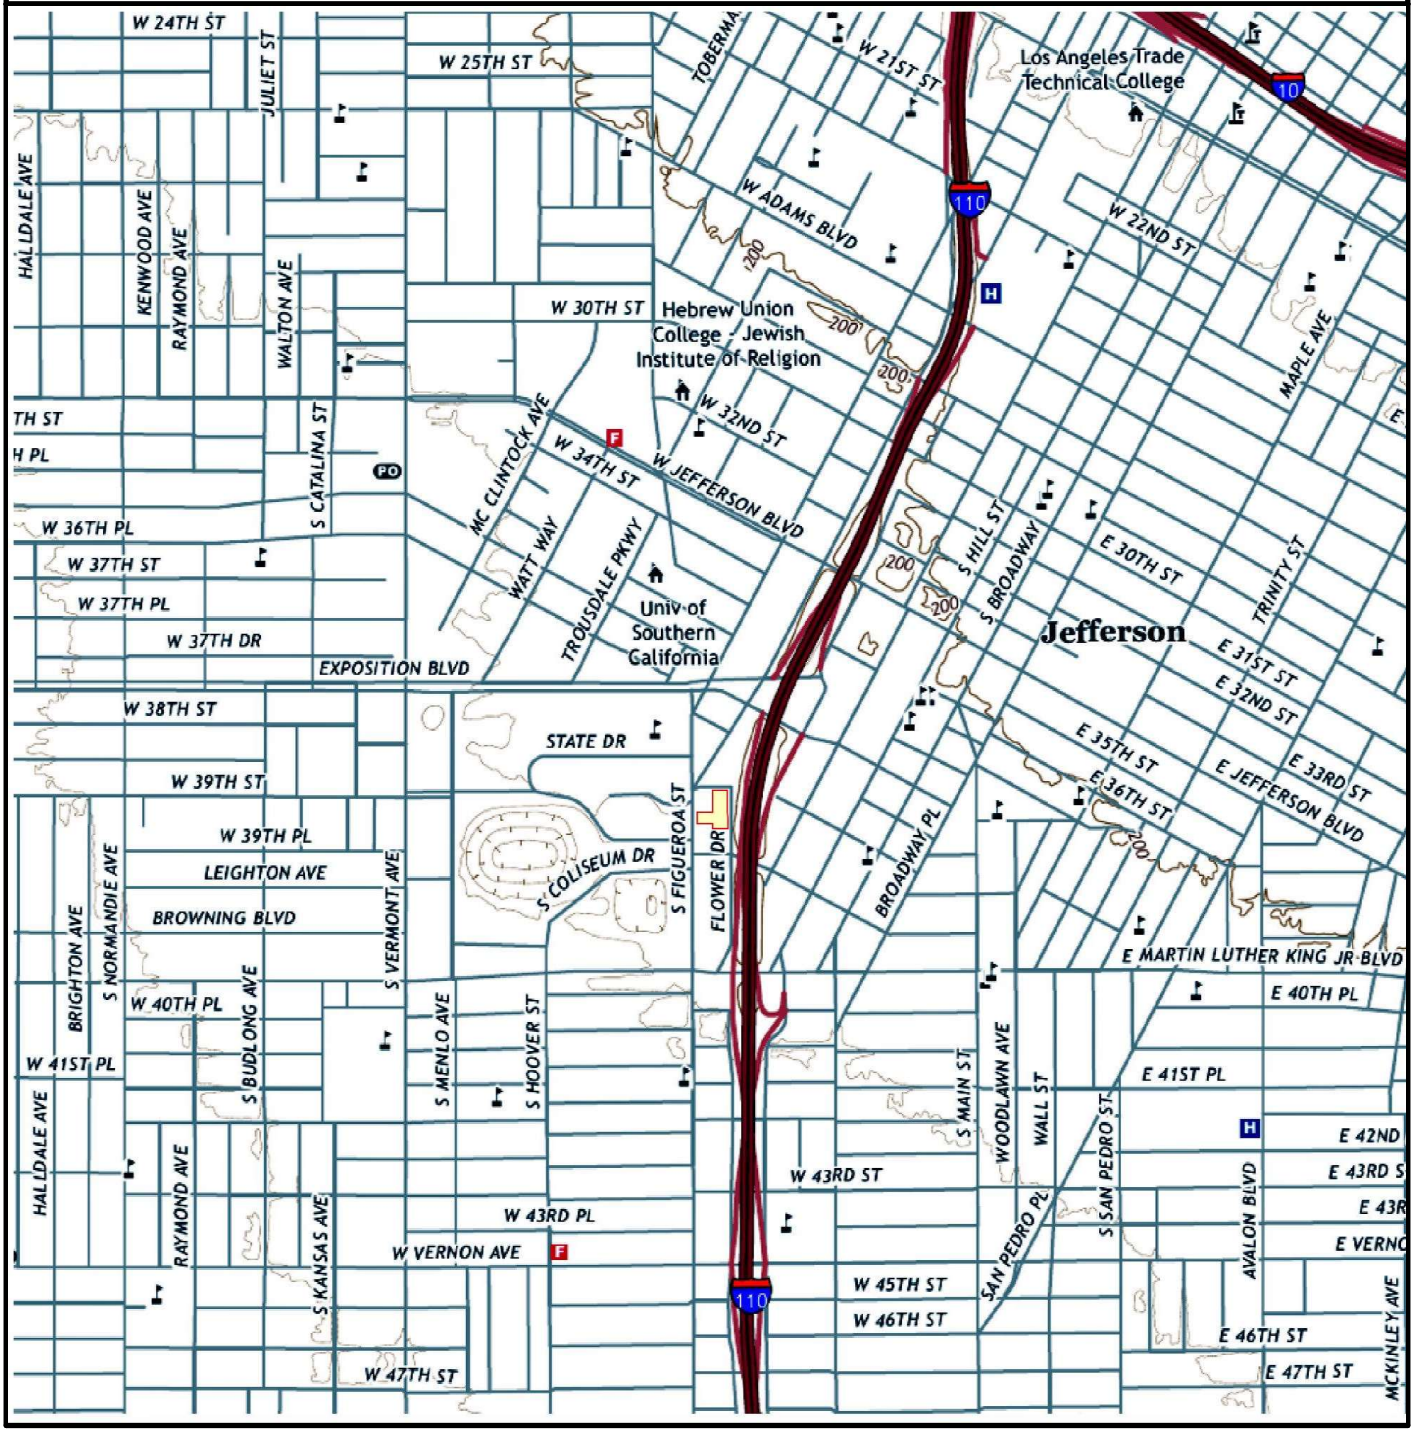

SUBJECT NAME: 3822 South Figueroa
ADDRESS: 3822-3838 South Figueroa Street, 3801-3833 1/2 South Flower Drive, Los Angeles, CA, 90037
LAT/LONG: 34.015123 / -118.281979

PREPARED FOR: Kimley-Horn, Inc. - Los Angeles
ORDER #: 98834
REPORT DATE: 06/10/2024

SUBJECT QUAD:

MAP NAME:	Hollywood	MAP YEAR:	2022	REVISION YEAR:	N/R
SCALE:	1 : 24000	Part	1		

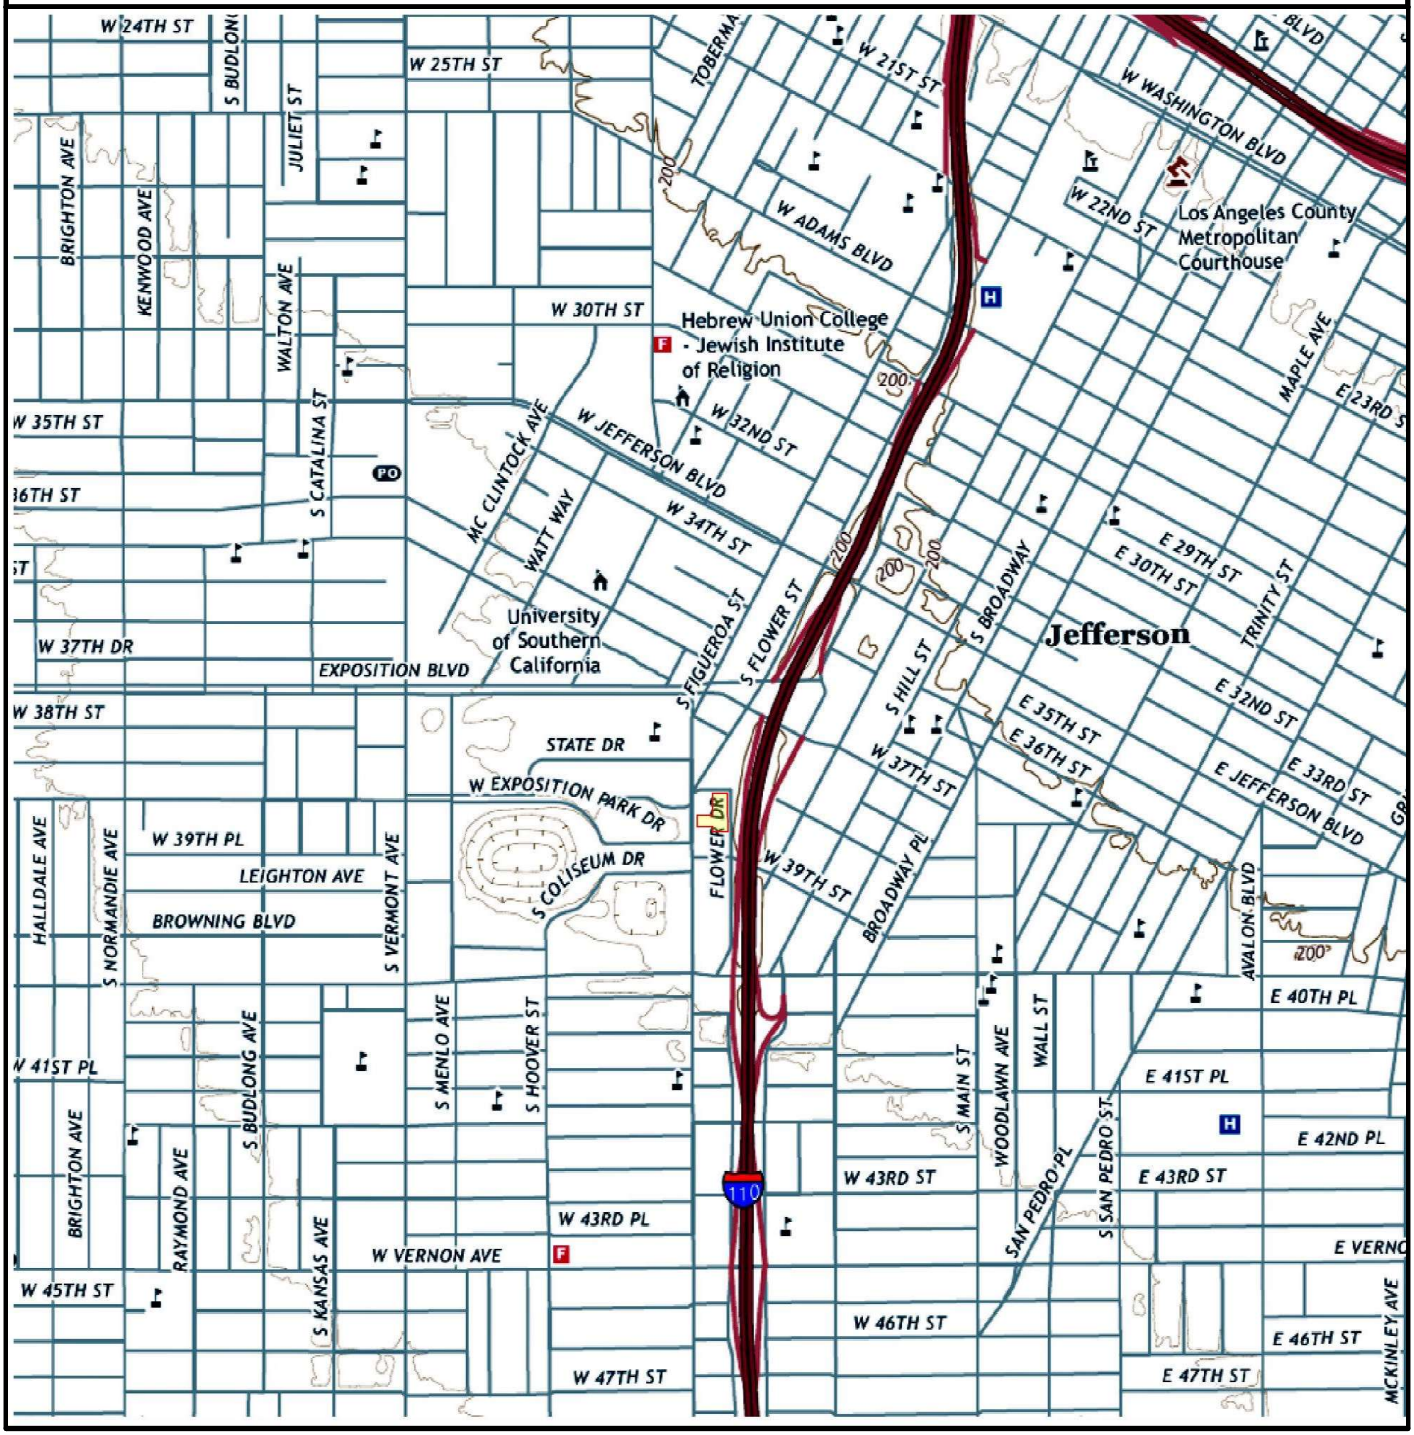

Appendix G

Envirosite Sanborn Fire Insurance Map Report

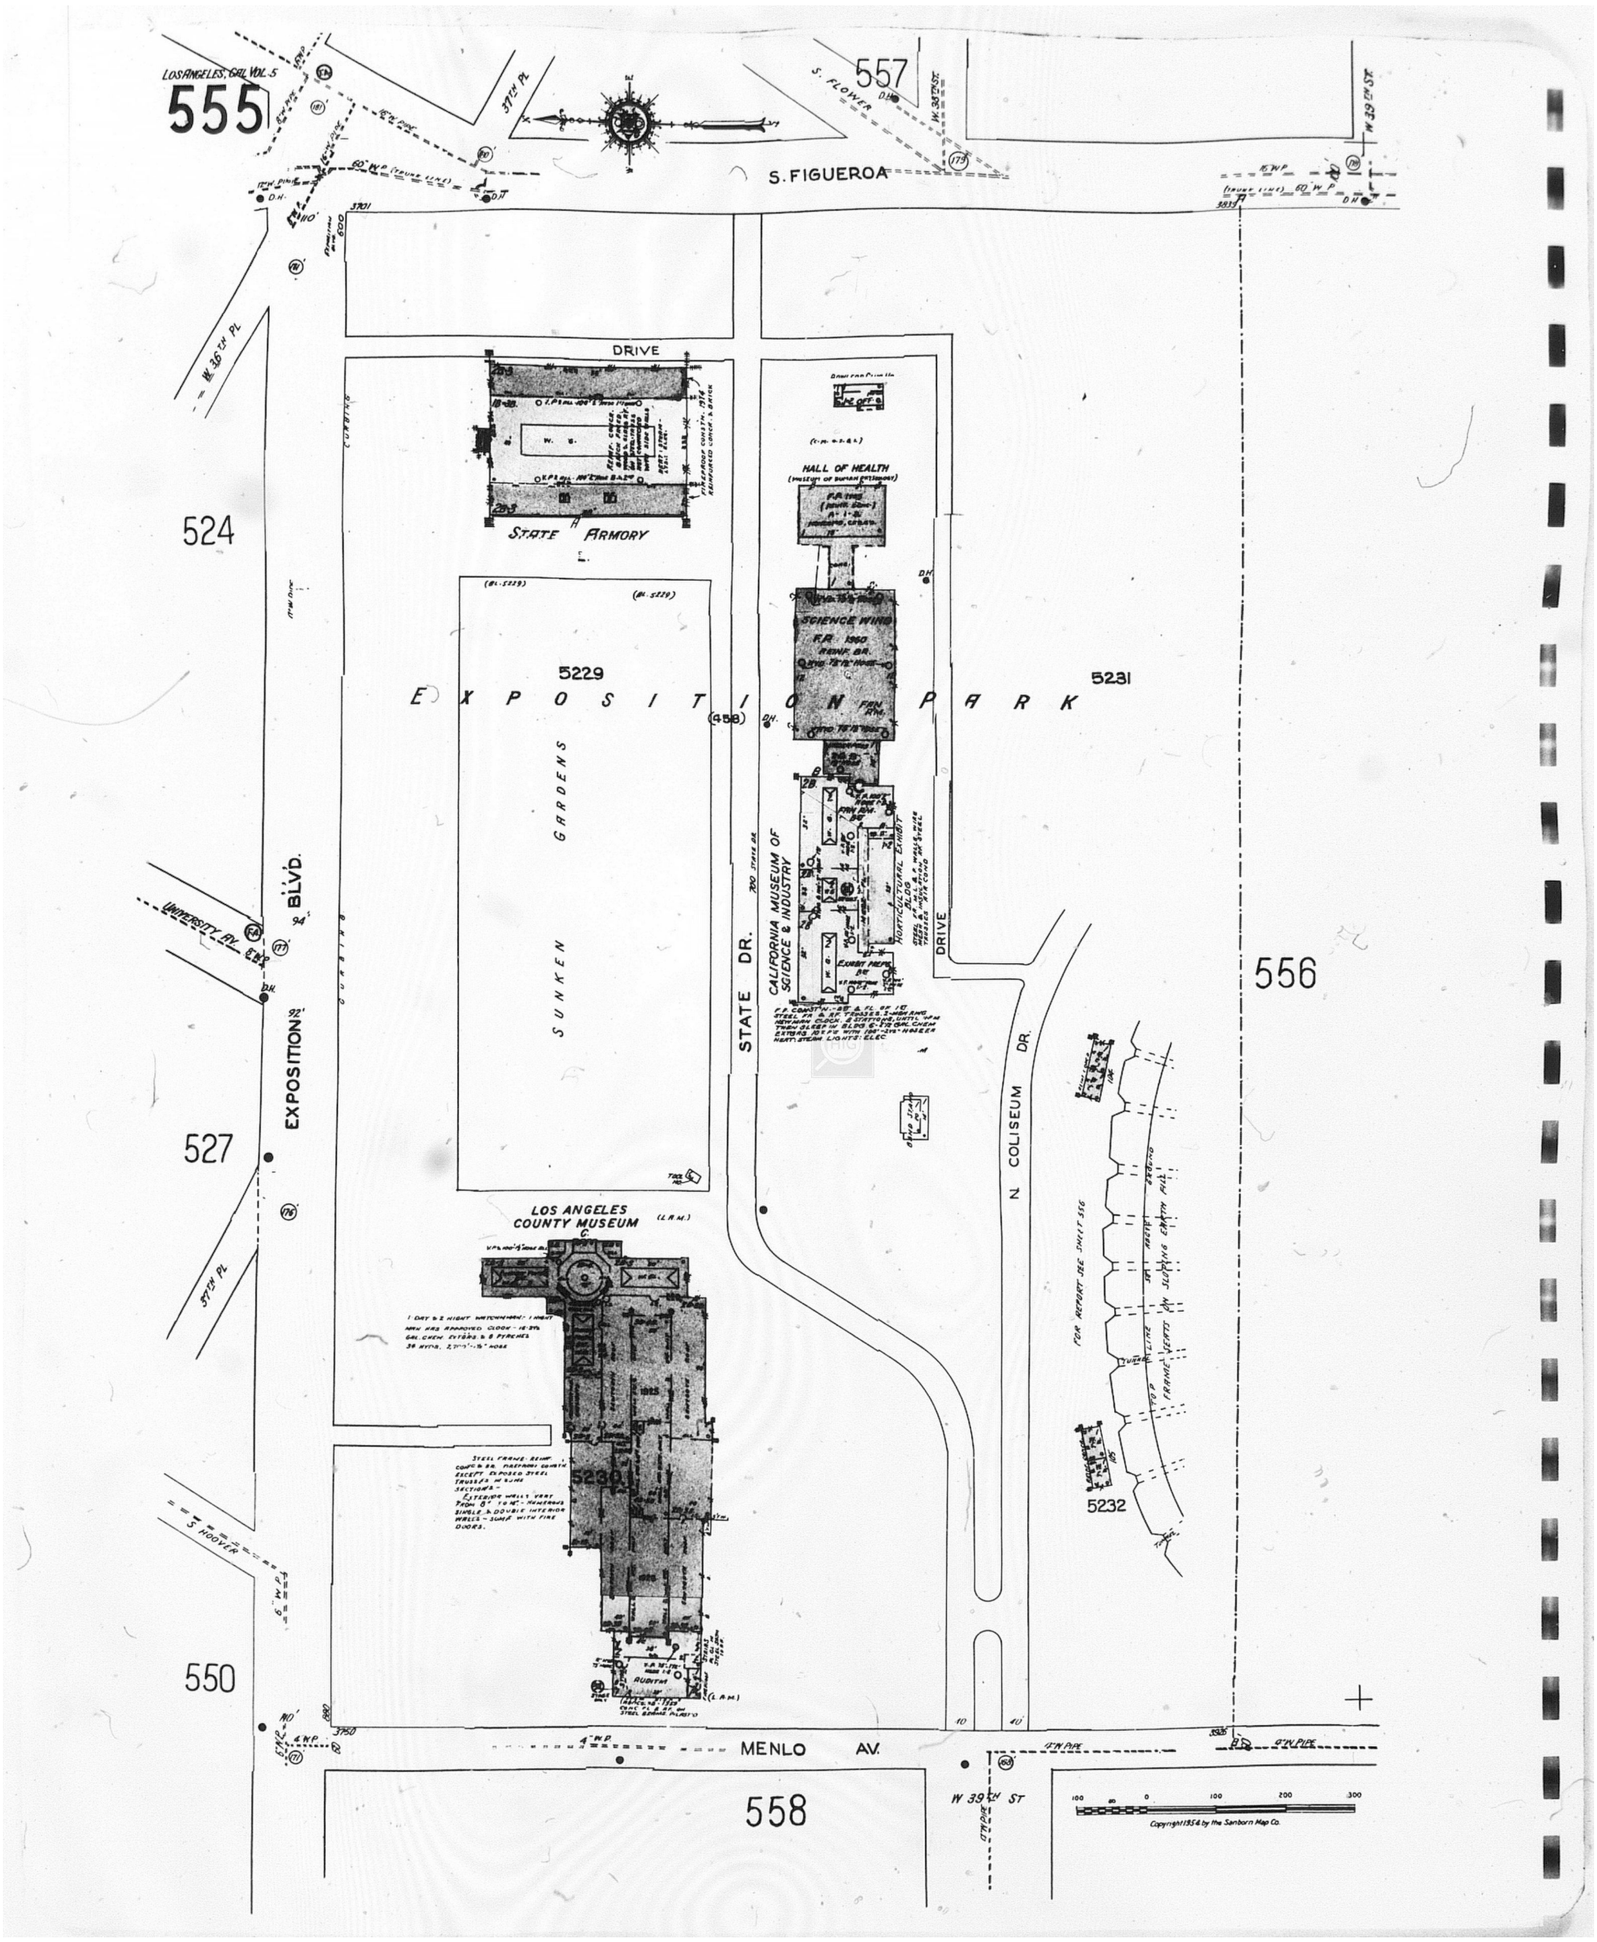

Map Type: Fire Insurance Publisher: Sanborn Map Co. Publication Name: Los Angeles, CA Vol. 5 Base Map Date: 1922 Revised Date: 1970 Republished Date: 1954 Sheet Number: 555	**1970**	Requested by: Envirosite Corporation 3822 South Figueroa 3822-3838 South Figueroa Street, 3801-3833 1/2 South Flower Drive Los Angeles, CA 90037 Client Project # 98834 HIG Project # 2082949 www.historicalinfo.com

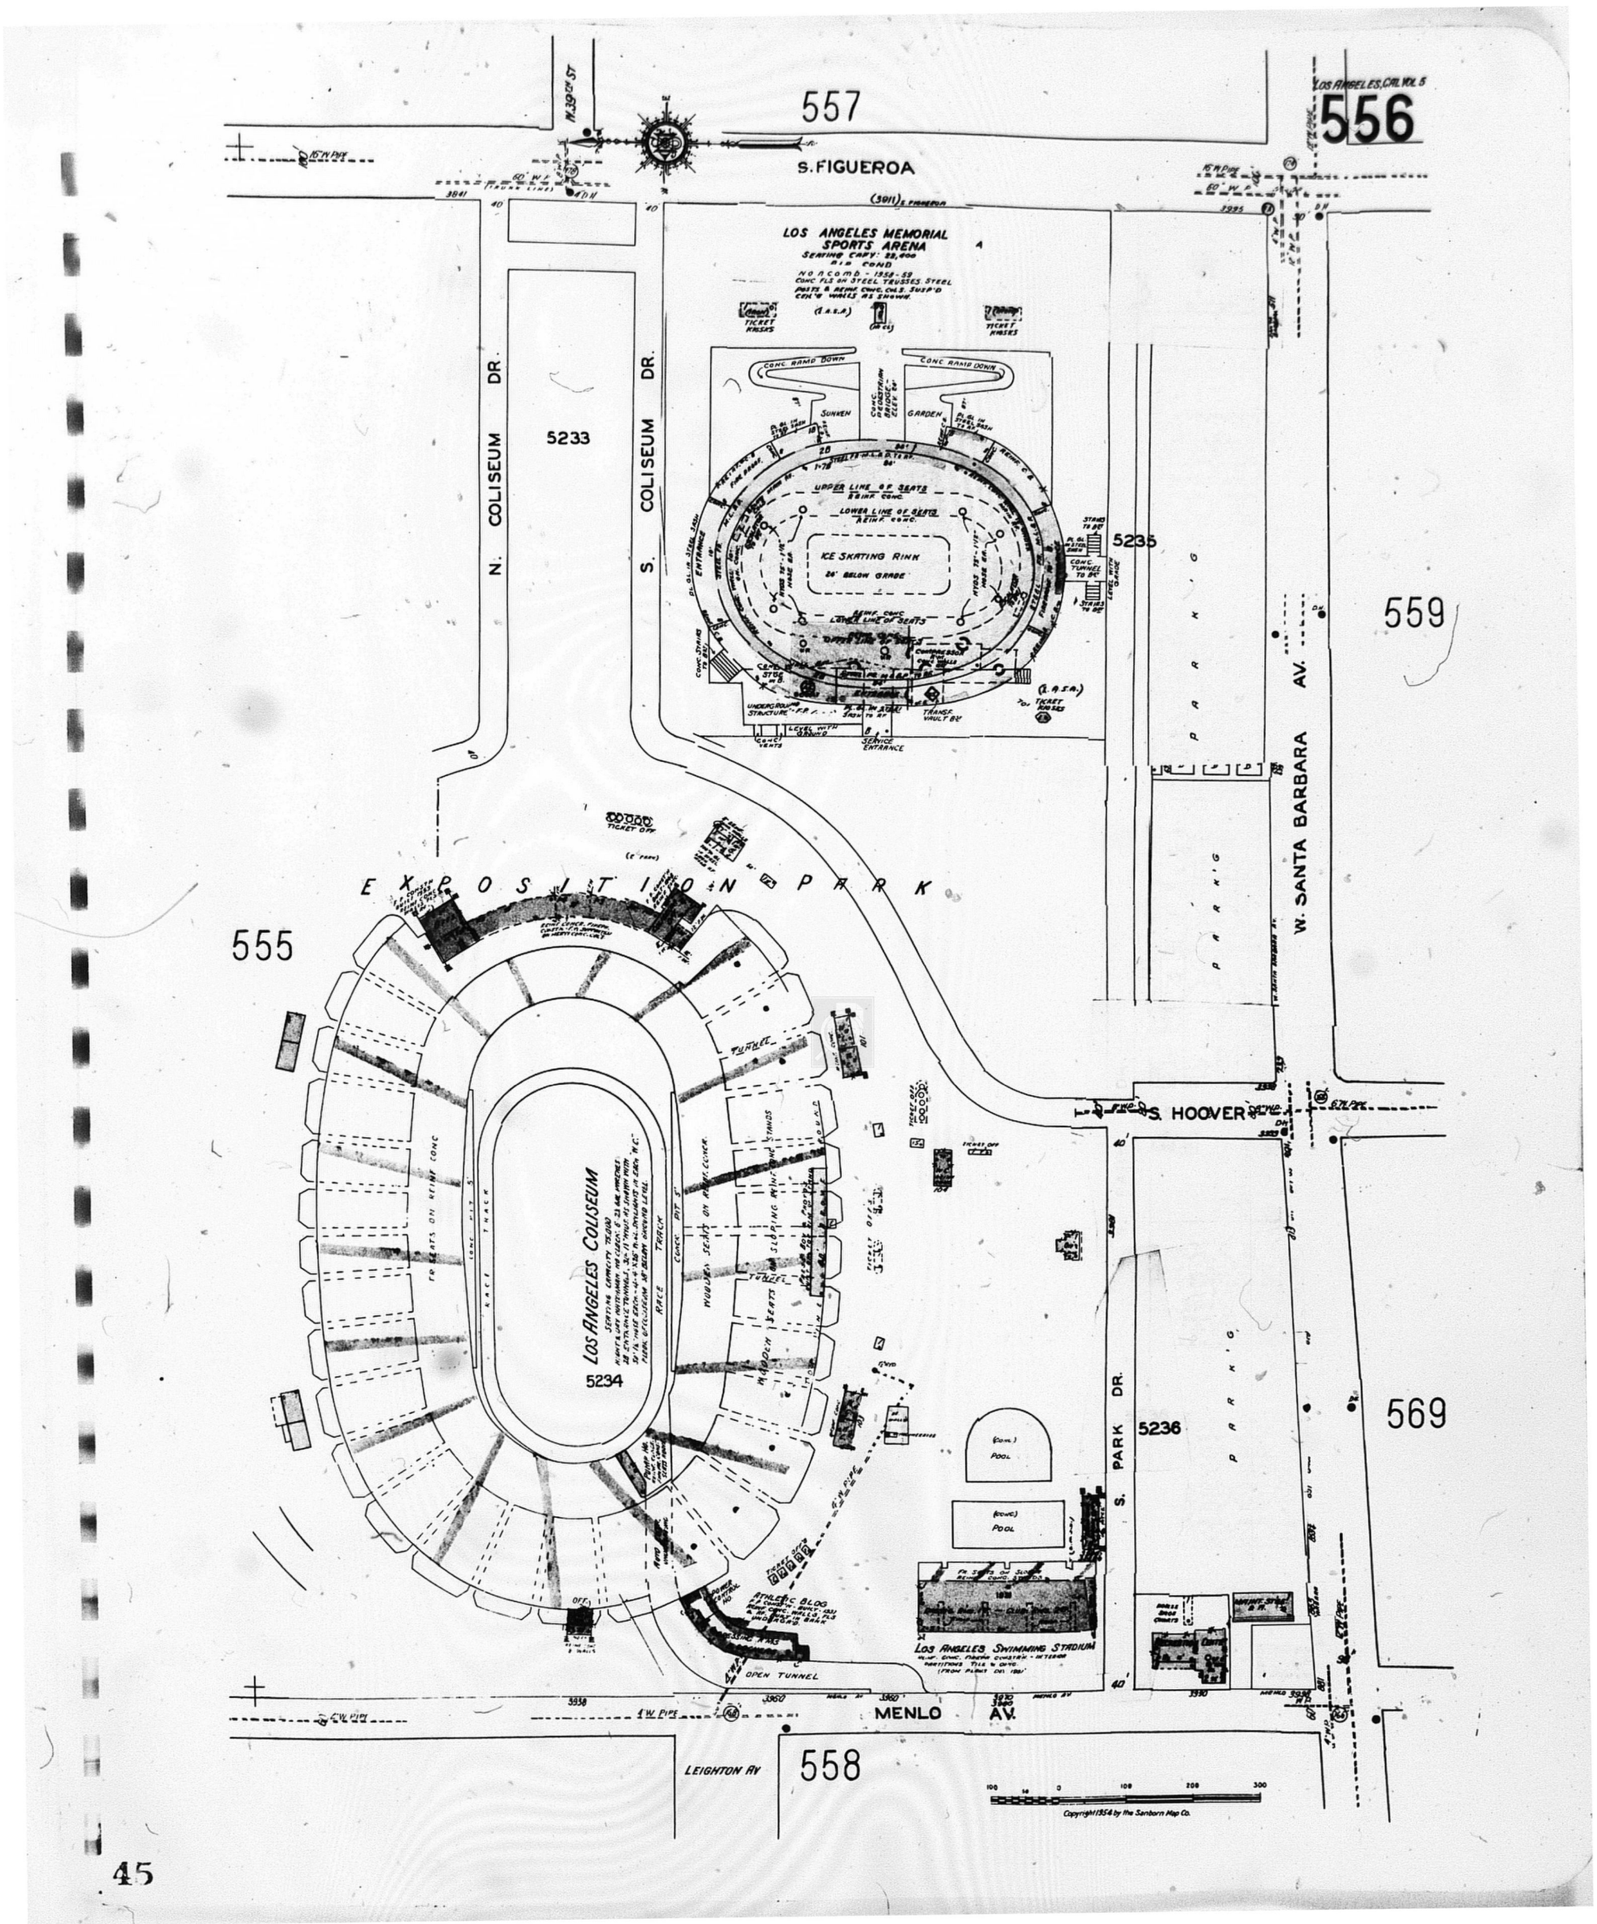

Map Type: Fire Insurance Publisher: Sanborn Map Co. Publication Name: Los Angeles, CA Vol. 5 Base Map Date: 1922 Revised Date: 1970 Republished Date: 1954 Sheet Number: 556	**1970**	Requested by: Envirosite Corporation 3822 South Figueroa 3822-3838 South Figueroa Street, 3801-3833 1/2 South Flower Drive Los Angeles, CA 90037 Client Project # 98834 HIG Project # 2082949 www.historicalinfo.com

LOS ANGELES CAL VOL. 5.

557

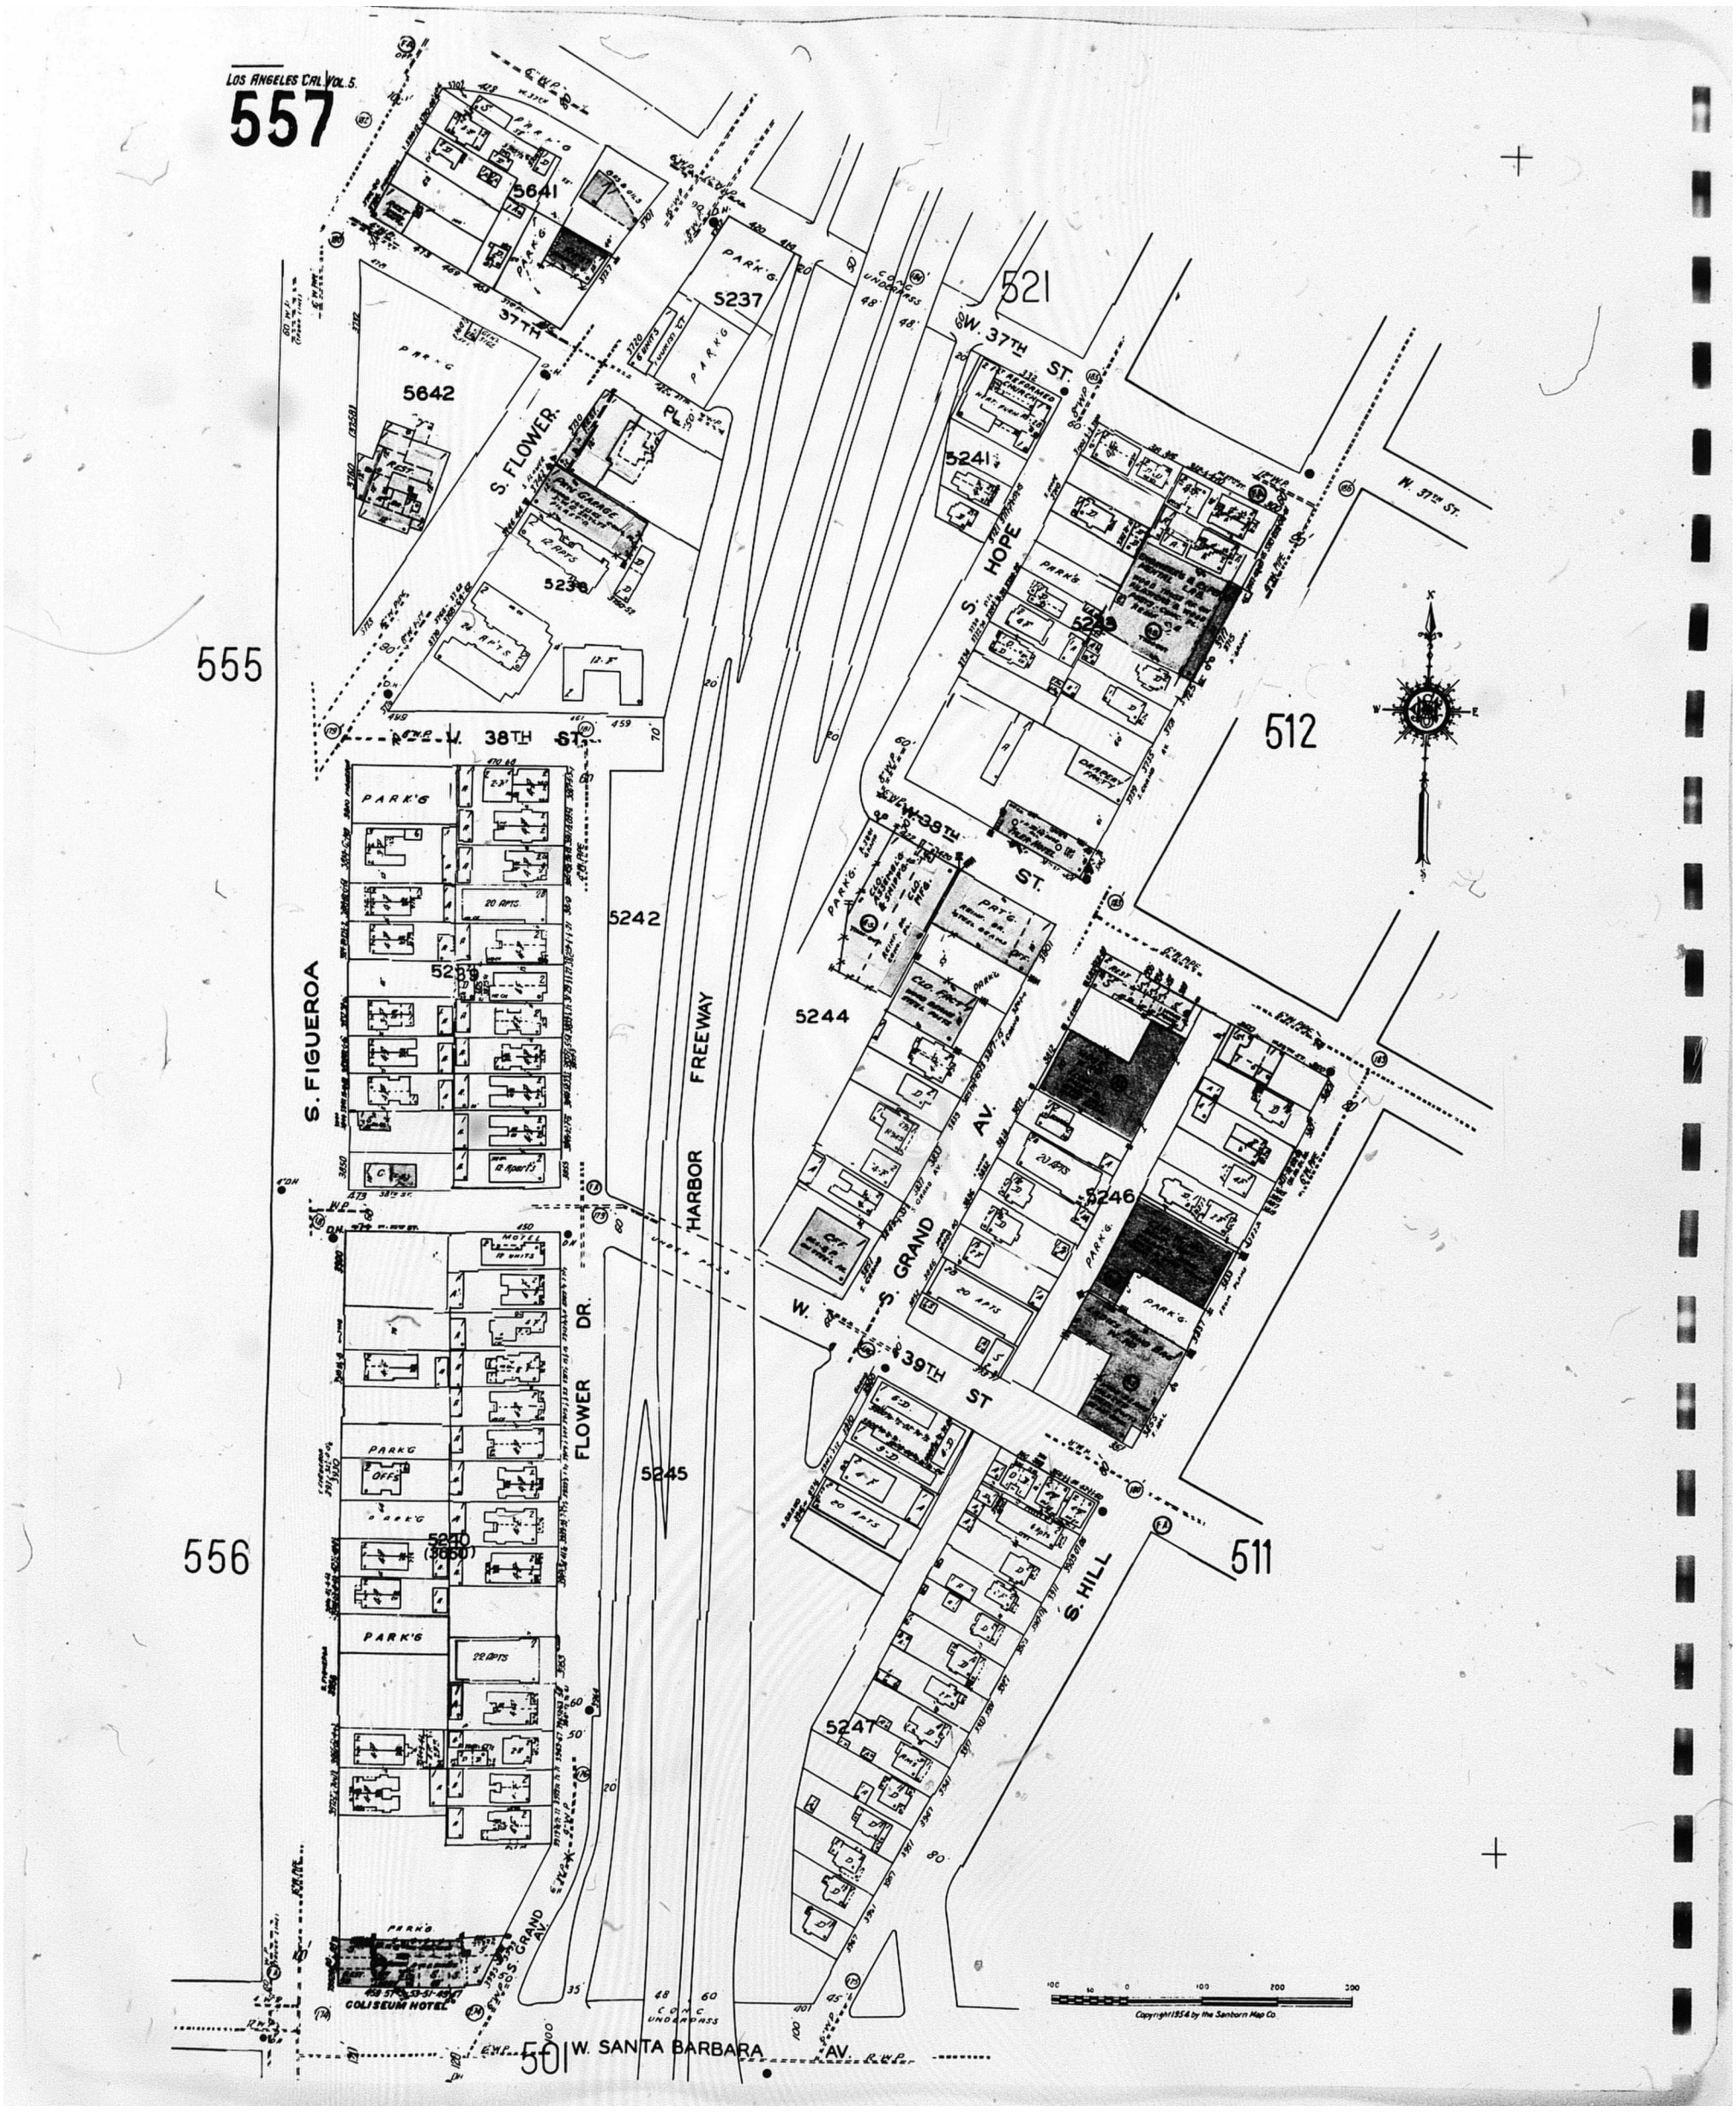

Map Type: Fire Insurance Publisher: Sanborn Map Co. Publication Name: Los Angeles, CA Vol. 5 Base Map Date: 1922 Revised Date: 1970 Republished Date: 1954 Sheet Number: 557	**1970**	Requested by: Envirosite Corporation 3822 South Figueroa 3822-3838 South Figueroa Street, 3801-3833 1/2 South Flower Drive Los Angeles, CA 90037 Client Project # 98834 HIG Project # 2082949 www.historicalinfo.com

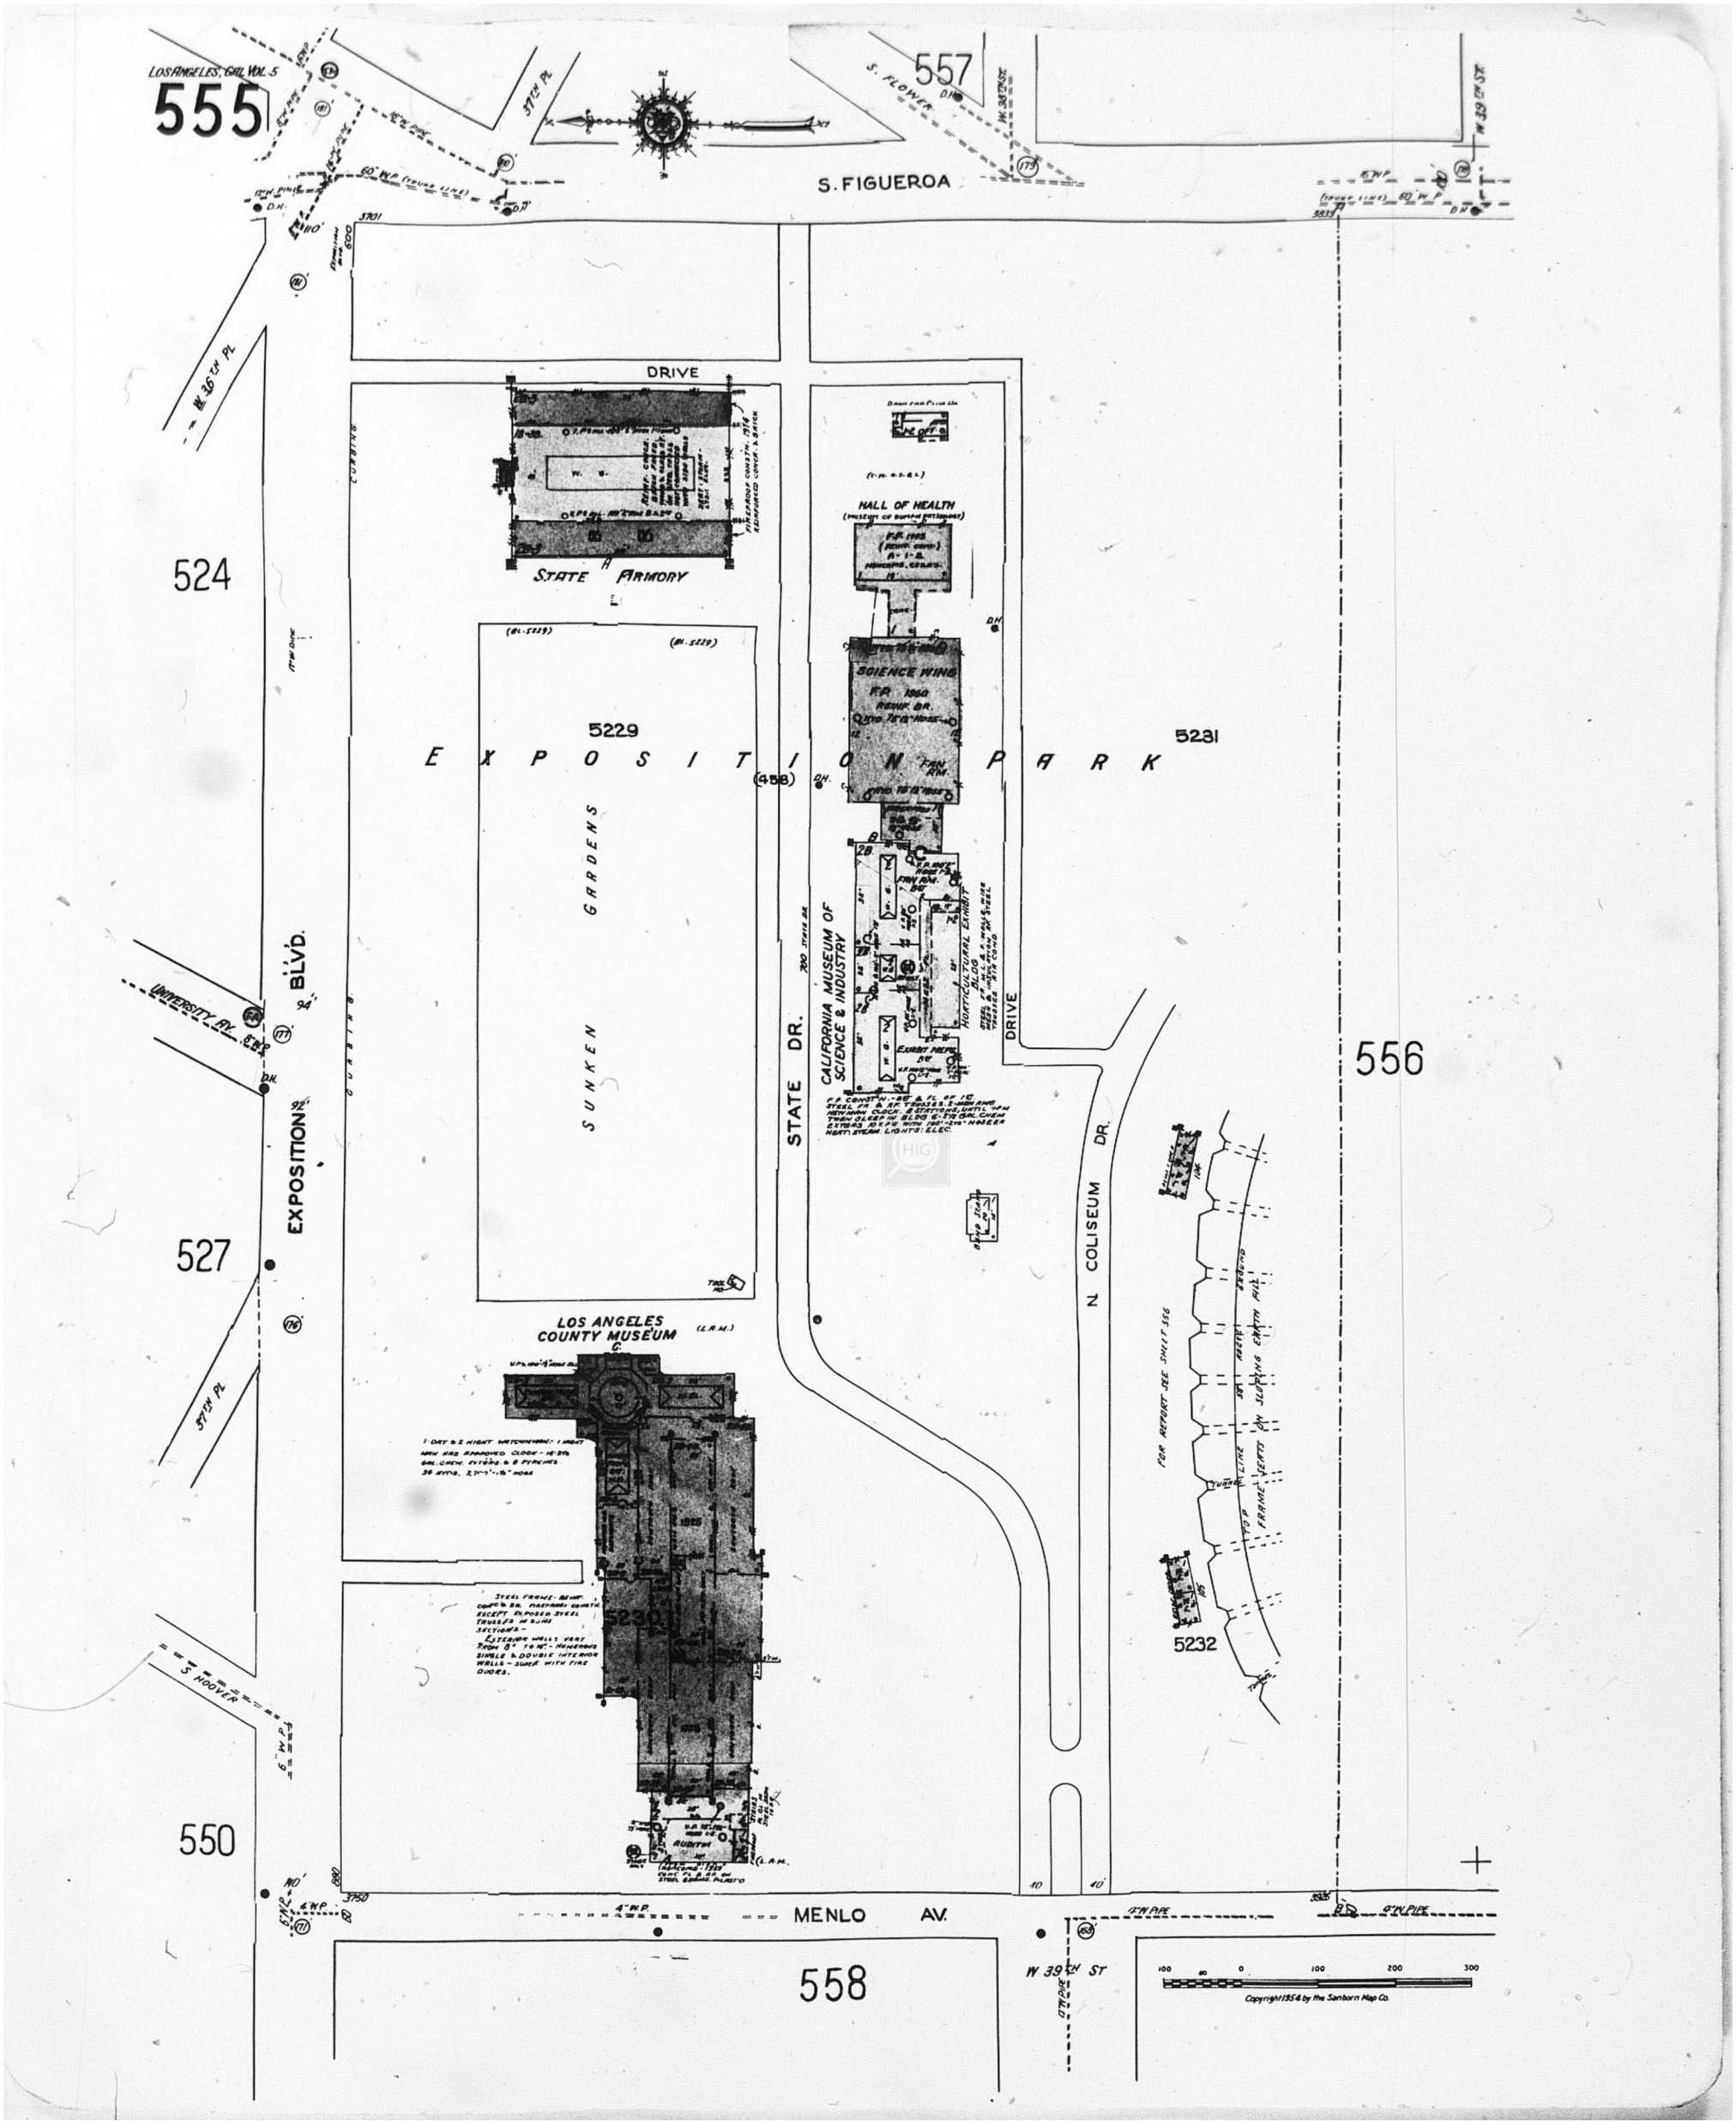

Map Type: Fire Insurance Publisher: Sanborn Map Co. Publication Name: Los Angeles, CA Vol. 5 Base Map Date: 1922 Revised Date: 1968 Republished Date: 1954 Sheet Number: 555	**1968**	Requested by: Envirosite Corporation 3822 South Figueroa 3822-3838 South Figueroa Street, 3801-3833 1/2 South Flower Drive Los Angeles, CA 90037 Client Project # 98834 HIG Project # 2082949 www.historicalinfo.com	HIG

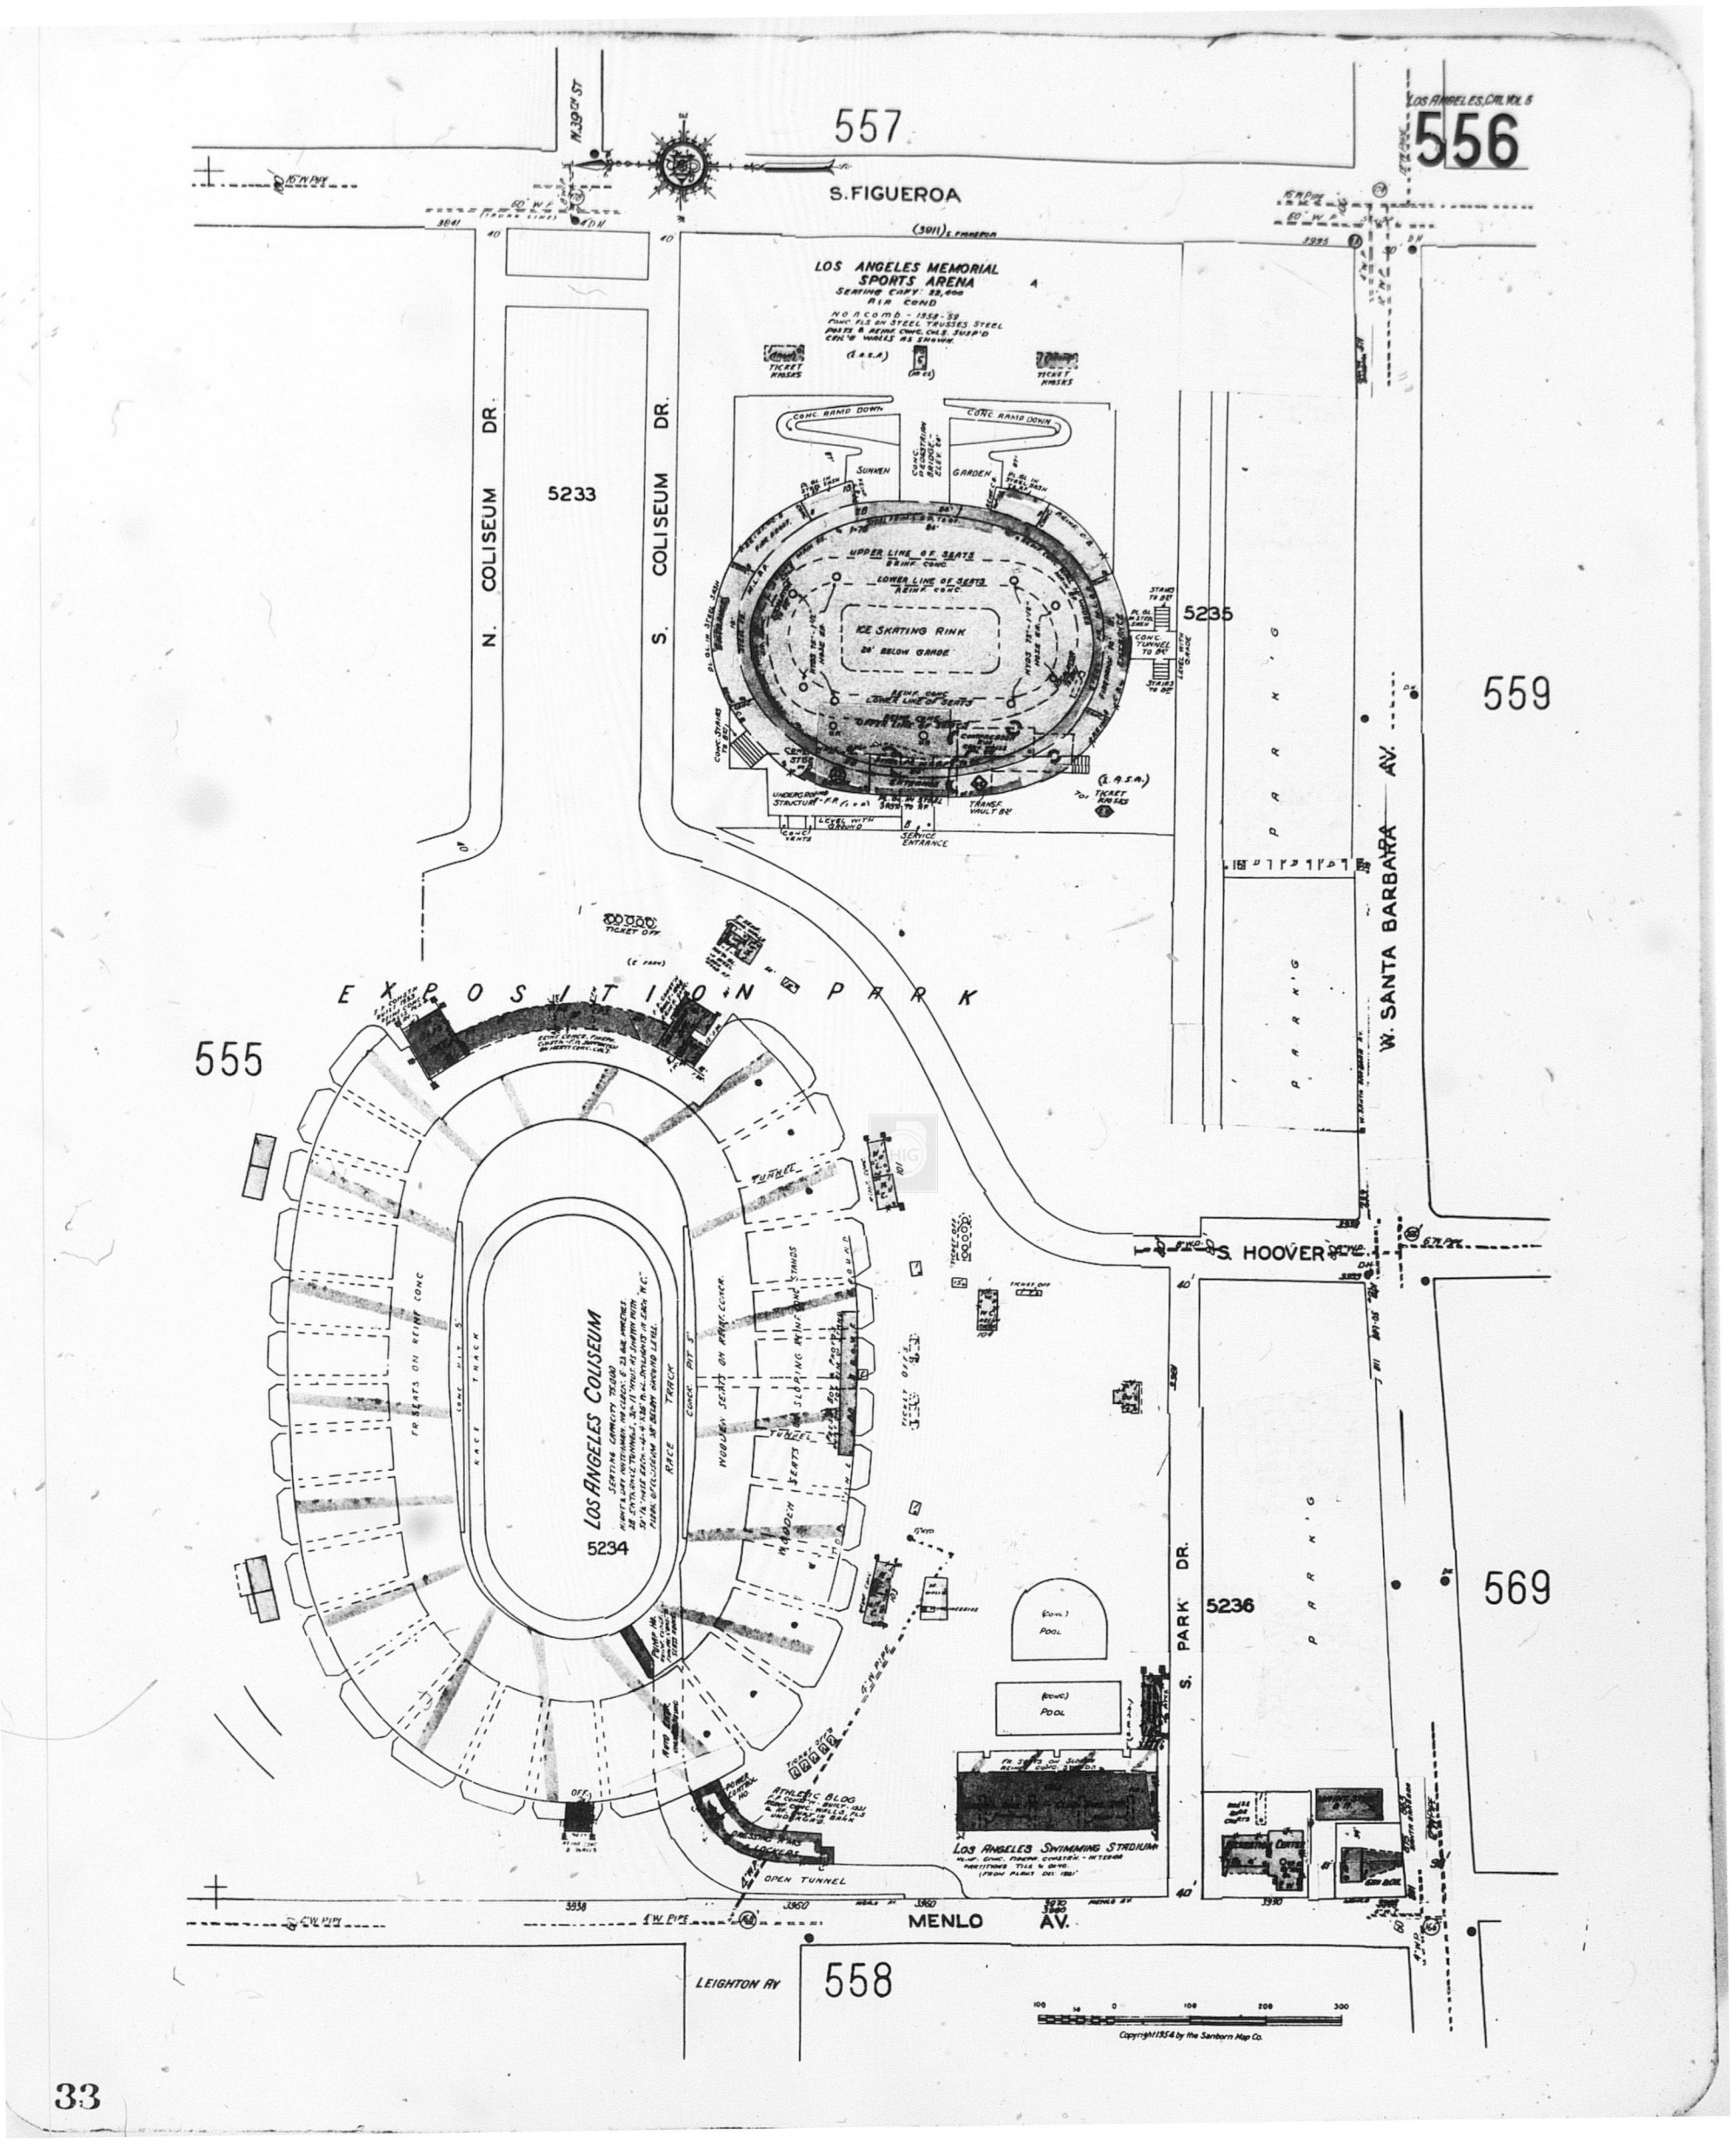

Map Type: Fire Insurance Publisher: Sanborn Map Co. Publication Name: Los Angeles, CA Vol. 5 Base Map Date: 1922 Revised Date: 1968 Republished Date: 1954 Sheet Number: 556	**1968**	Requested by: Envirosite Corporation 3822 South Figueroa 3822-3838 South Figueroa Street, 3801-3833 1/2 South Flower Drive Los Angeles, CA 90037 Client Project # 98834 HIG Project # 2082949 www.historicalinfo.com	

LOS ANGELES CAL VOL. 5.

557

VOL. 5

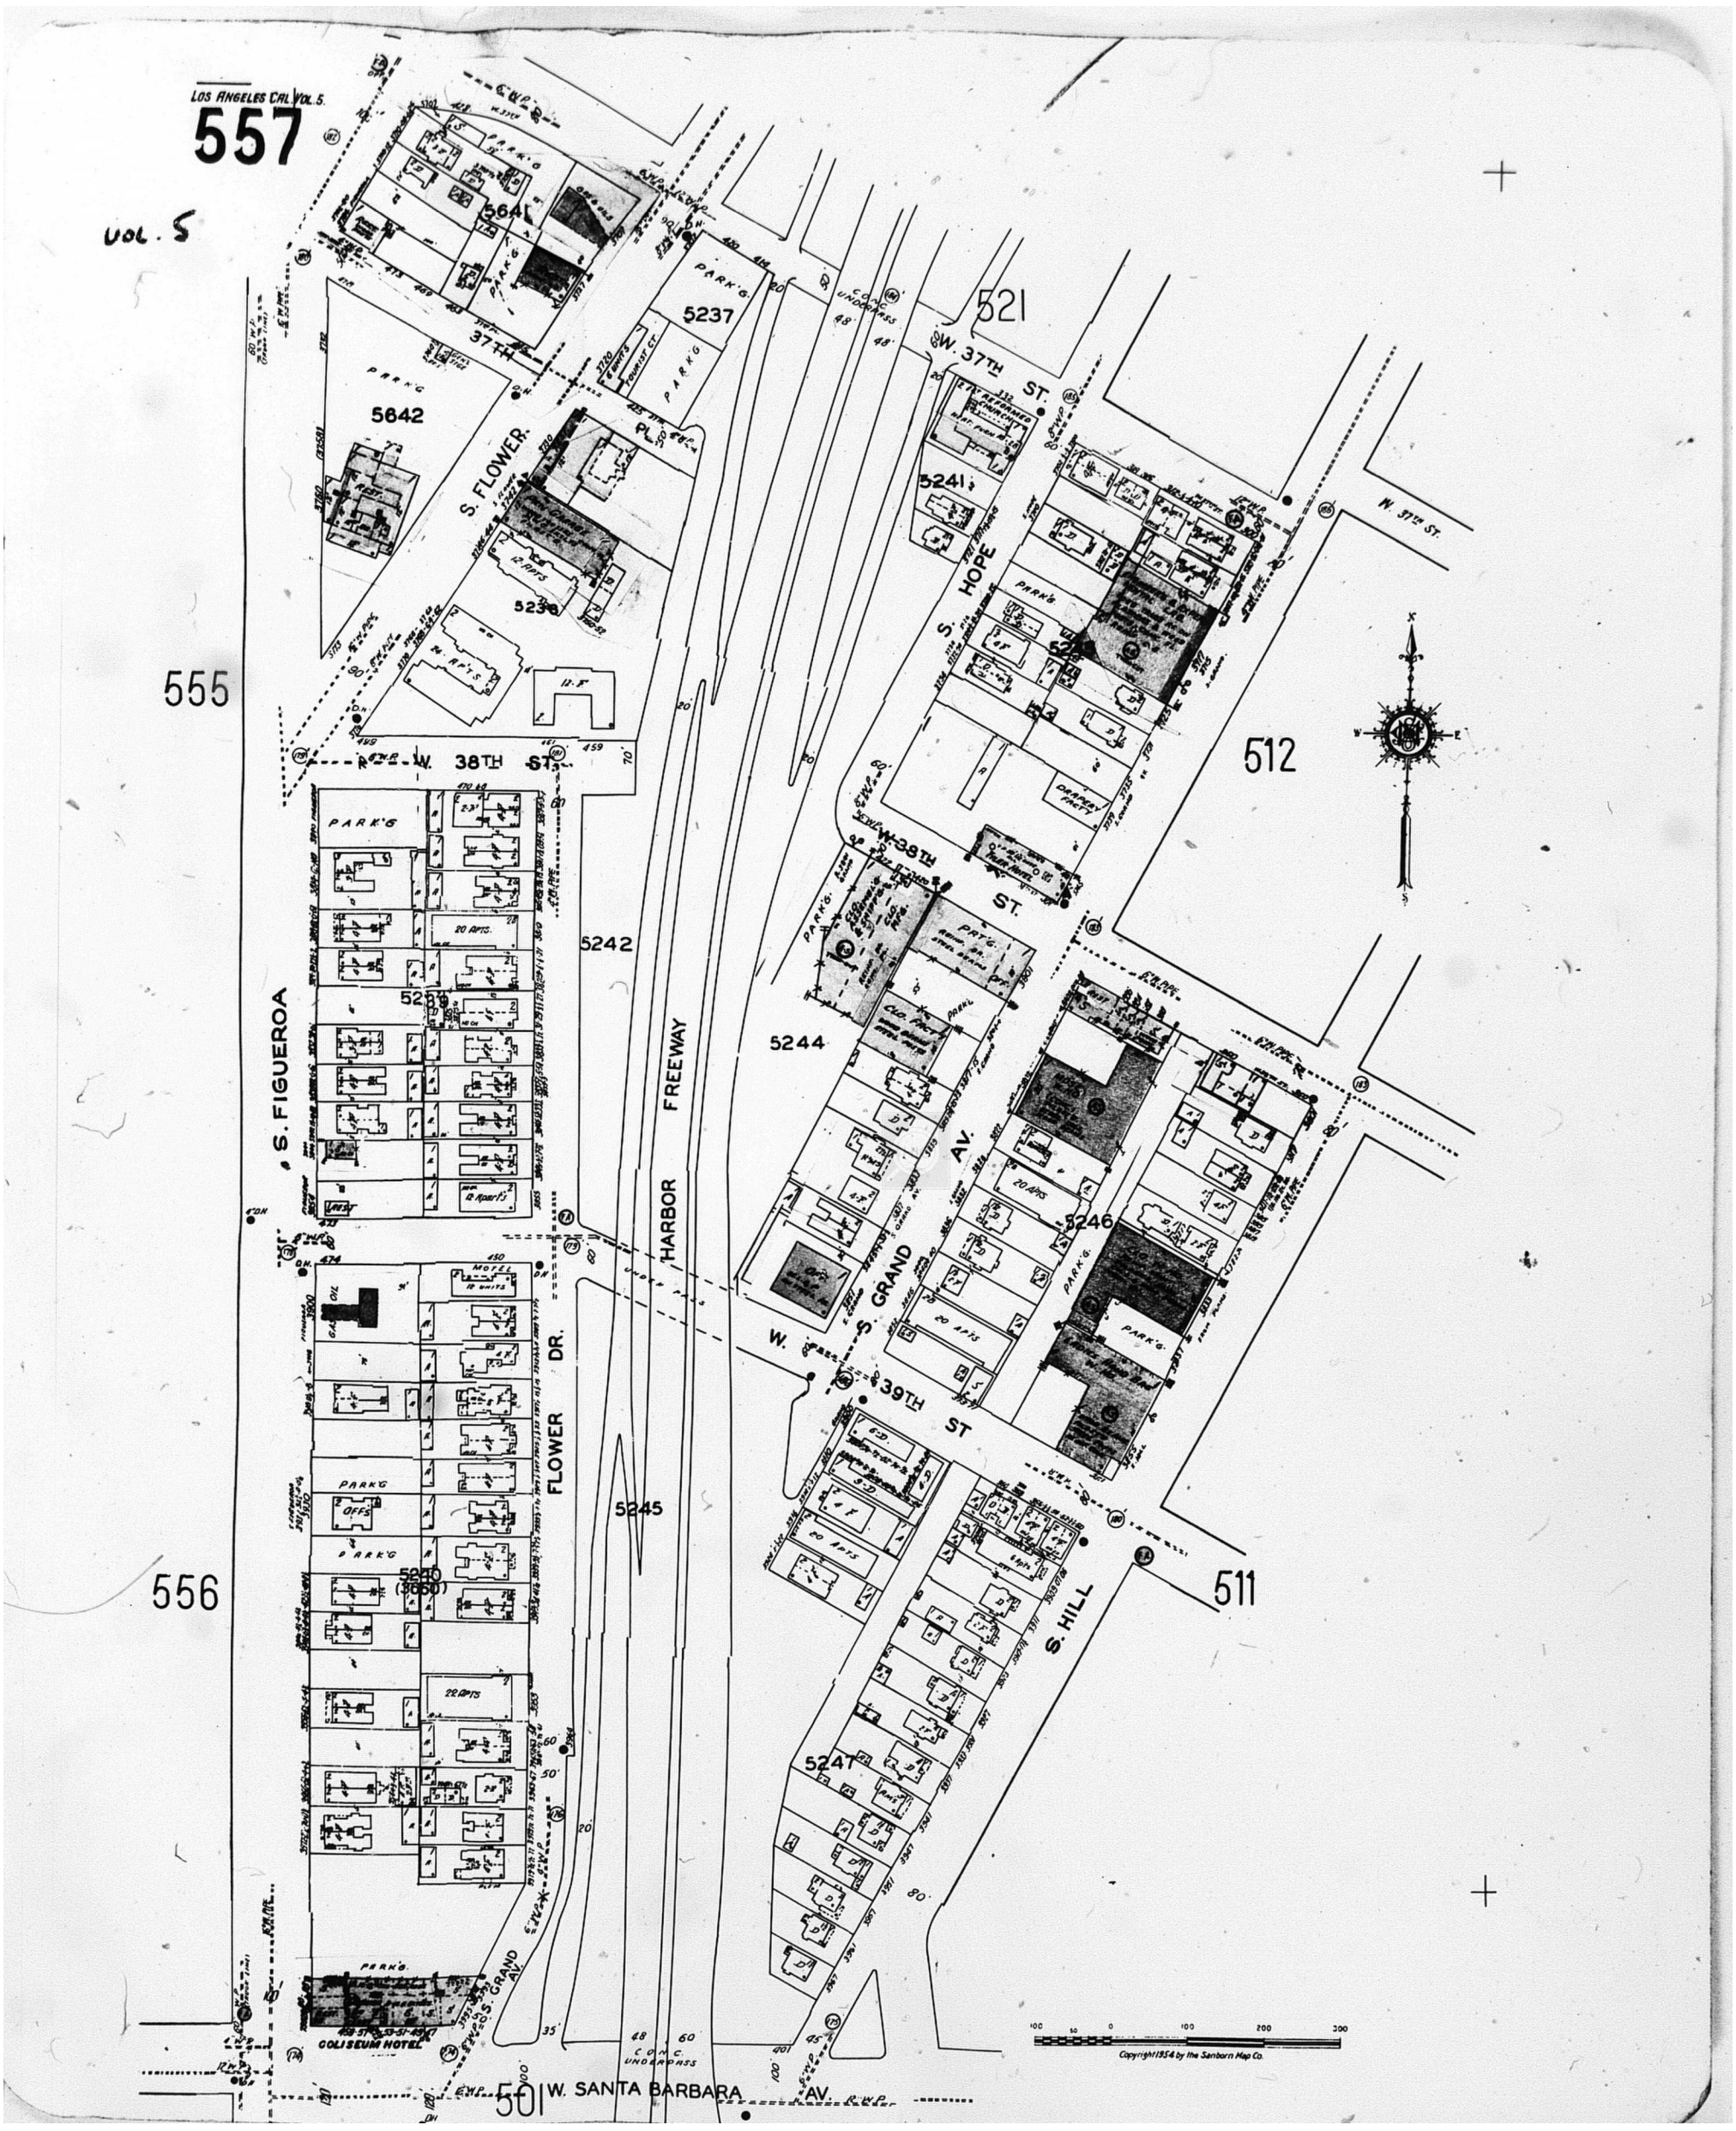

Map Type: Fire Insurance Publisher: Sanborn Map Co. Publication Name: Los Angeles, CA Vol. 5 Base Map Date: 1922 Revised Date: 1968 Republished Date: 1954 Sheet Number: 557	**1968**	Requested by: Envirosite Corporation 3822 South Figueroa 3822-3838 South Figueroa Street, 3801-3833 1/2 South Flower Drive Los Angeles, CA 90037 Client Project # 98834 HIG Project # 2082949 www.historicalinfo.com	

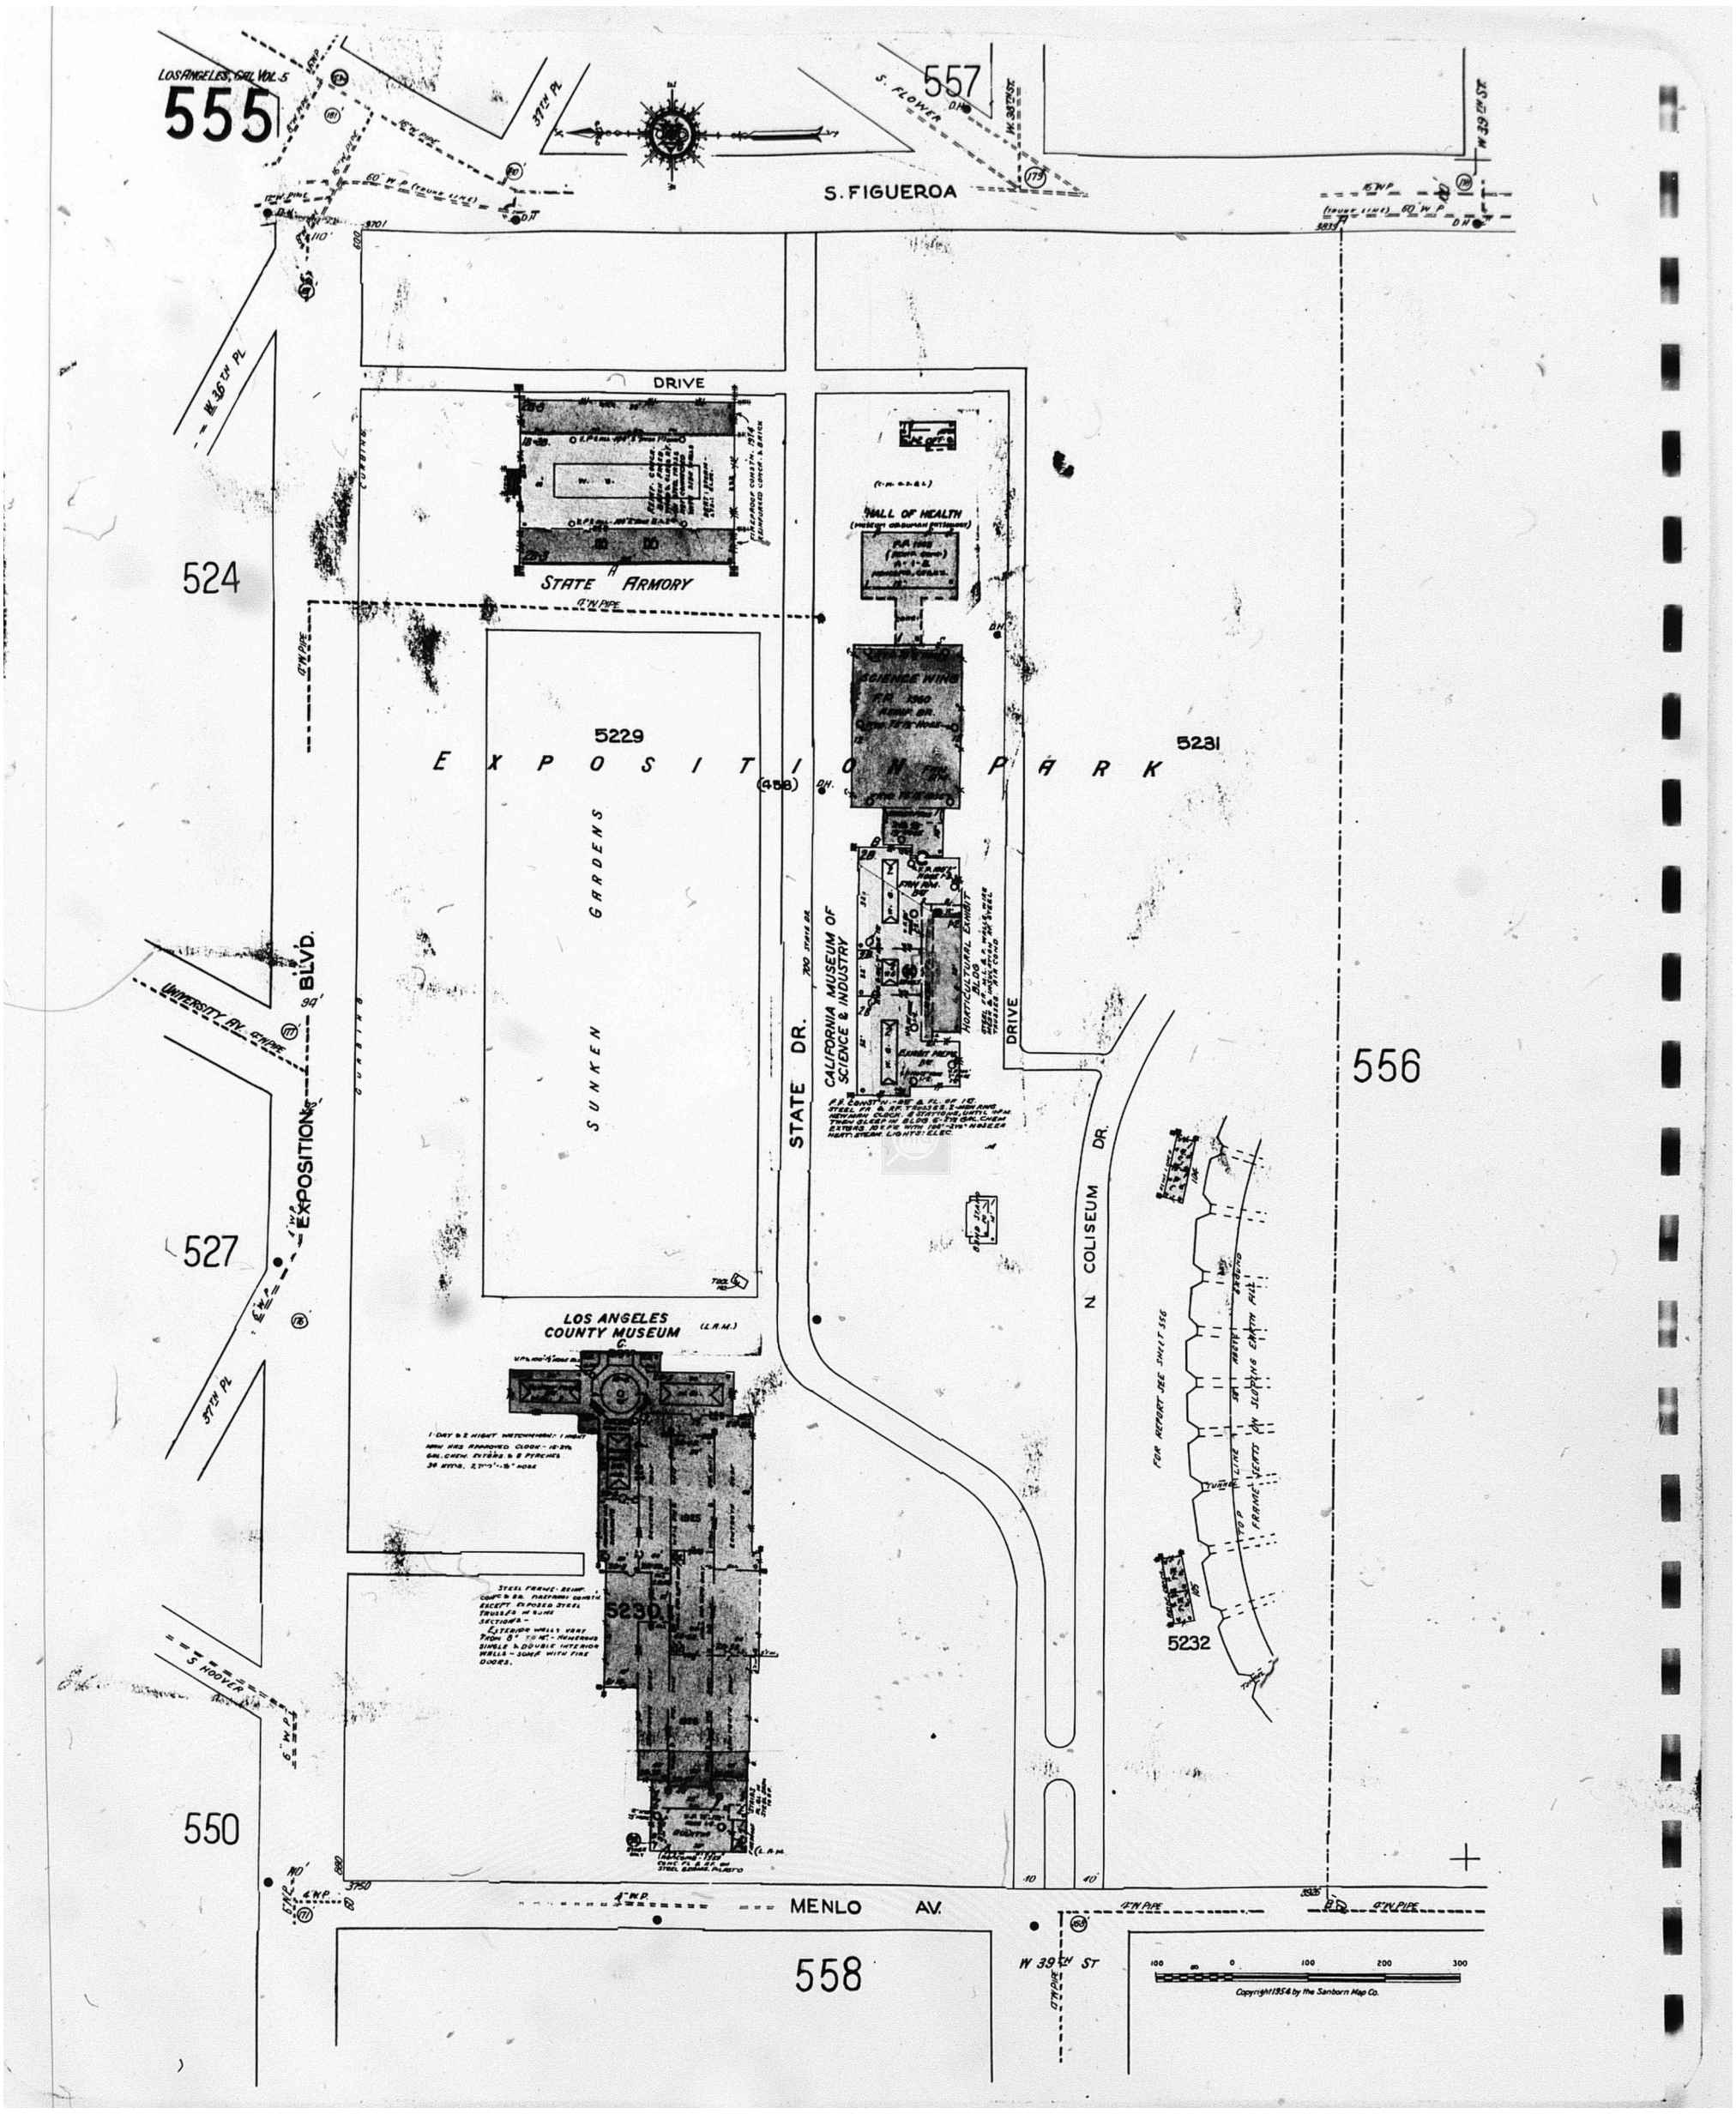

Map Type: Fire Insurance Publisher: Sanborn Map Co. Publication Name: Los Angeles, CA Vol. 5 Base Map Date: 1922 Revised Date: 1966 Republished Date: 1954 Sheet Number: 555	**1966**	Requested by: Envirosite Corporation 3822 South Figueroa 3822-3838 South Figueroa Street, 3801-3833 1/2 South Flower Drive Los Angeles, CA 90037 Client Project # 98834 HIG Project # 2082949 www.historicalinfo.com	HIG

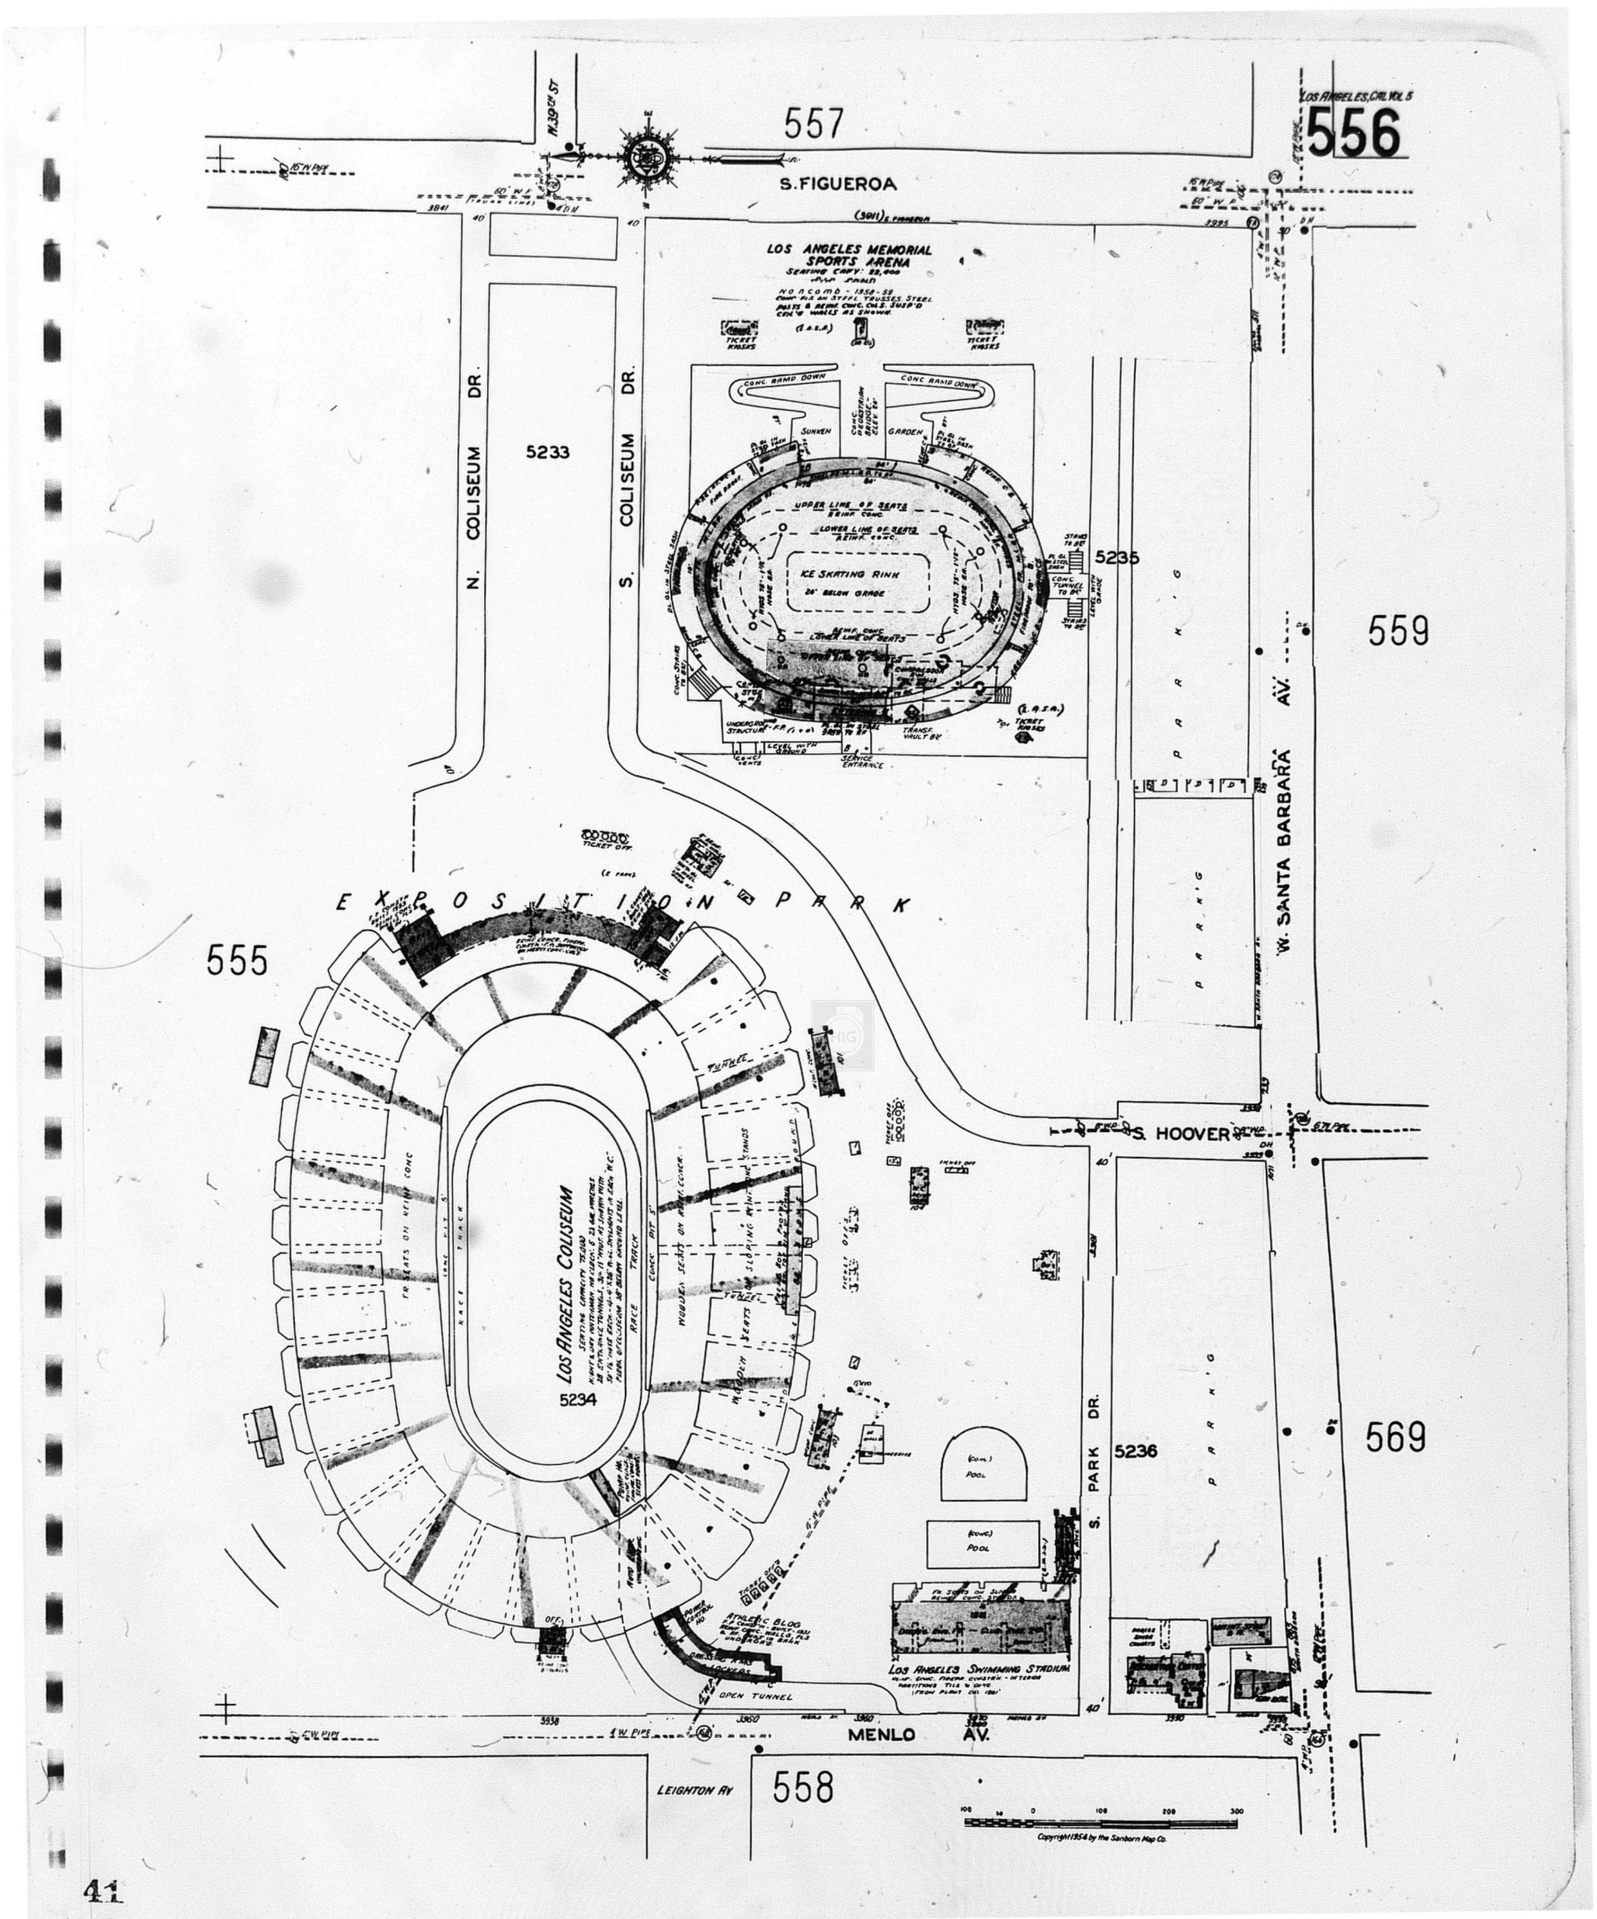

Map Type: Fire Insurance Publisher: Sanborn Map Co. Publication Name: Los Angeles, CA Vol. 5 Base Map Date: 1922 Revised Date: 1966 Republished Date: 1954 Sheet Number: 556	**1966**	Requested by: Envirosite Corporation 3822 South Figueroa 3822-3838 South Figueroa Street, 3801-3833 1/2 South Flower Drive Los Angeles, CA 90037 Client Project # 98834 HIG Project # 2082949 www.historicalinfo.com

LOS ANGELES CAL. VOL. 5.

557

555

556

512

511

521

5641

5642

5237

5238

5241

5242

5244

5245

5246

5247

5250

5251

37TH ST.

W. 37TH ST.

W. 38TH ST.

W. 39TH ST

S. FLOWER

S. FIGUEROA

FLOWER DR.

HOPE

S. GRAND AV.

S. HILL

HARBOR FREEWAY

W. SANTA BARBARA AV.

N. 37TH ST.

COLISEUM HOTEL

Copyright 1954 by the Sanborn Map Co.

Map Type: Fire Insurance Publisher: Sanborn Map Co. Publication Name: Los Angeles, CA Vol. 5 Base Map Date: 1922 Revised Date: 1966 Republished Date: 1954 Sheet Number: 557	**1966**	Requested by: Envirosite Corporation 3822 South Figueroa 3822-3838 South Figueroa Street, 3801-3833 1/2 South Flower Drive Los Angeles, CA 90037 Client Project # 98834 HIG Project # 2082949 www.historicalinfo.com	HIG

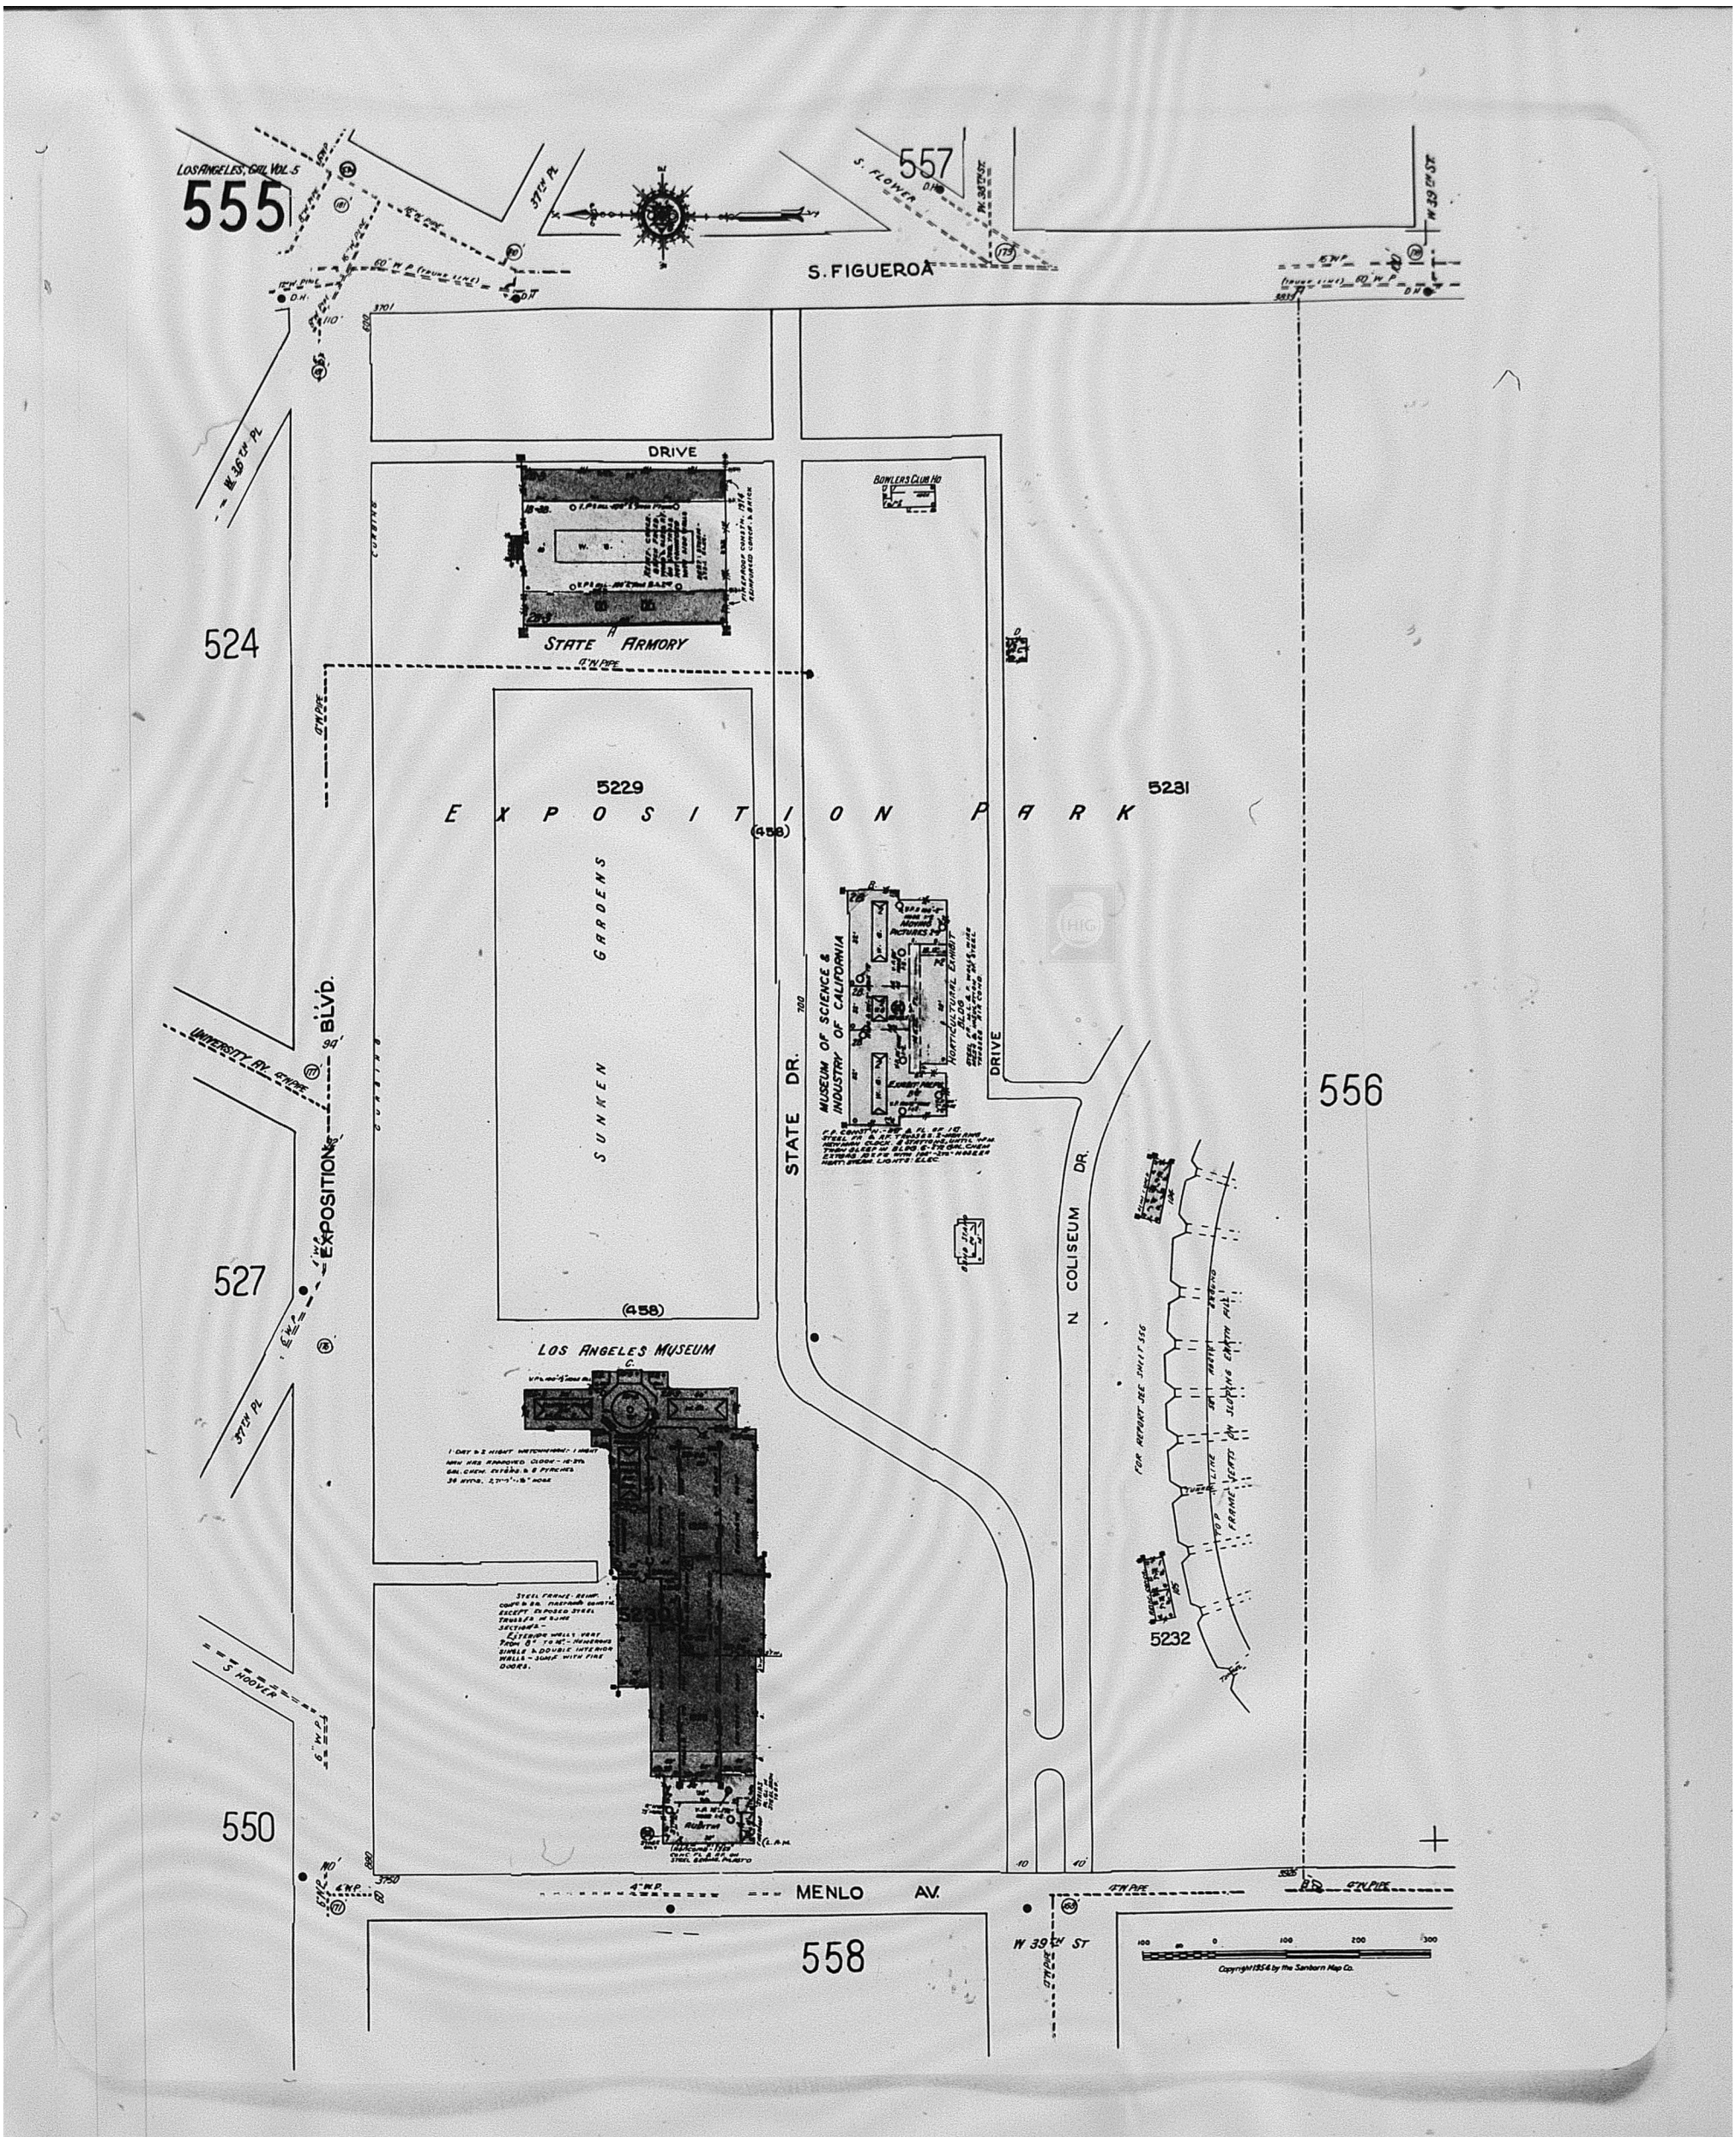

Map Type: Fire Insurance Publisher: Sanborn Map Co. Publication Name: Los Angeles, CA Vol. 5 Base Map Date: 1922 Revised Date: 1960 Republished Date: 1954 Sheet Number: 555	**1960**	Requested by: Envirosite Corporation 3822 South Figueroa 3822-3838 South Figueroa Street, 3801-3833 1/2 South Flower Drive Los Angeles, CA 90037 Client Project # 98834 HIG Project # 2082949 www.historicalinfo.com	HIG

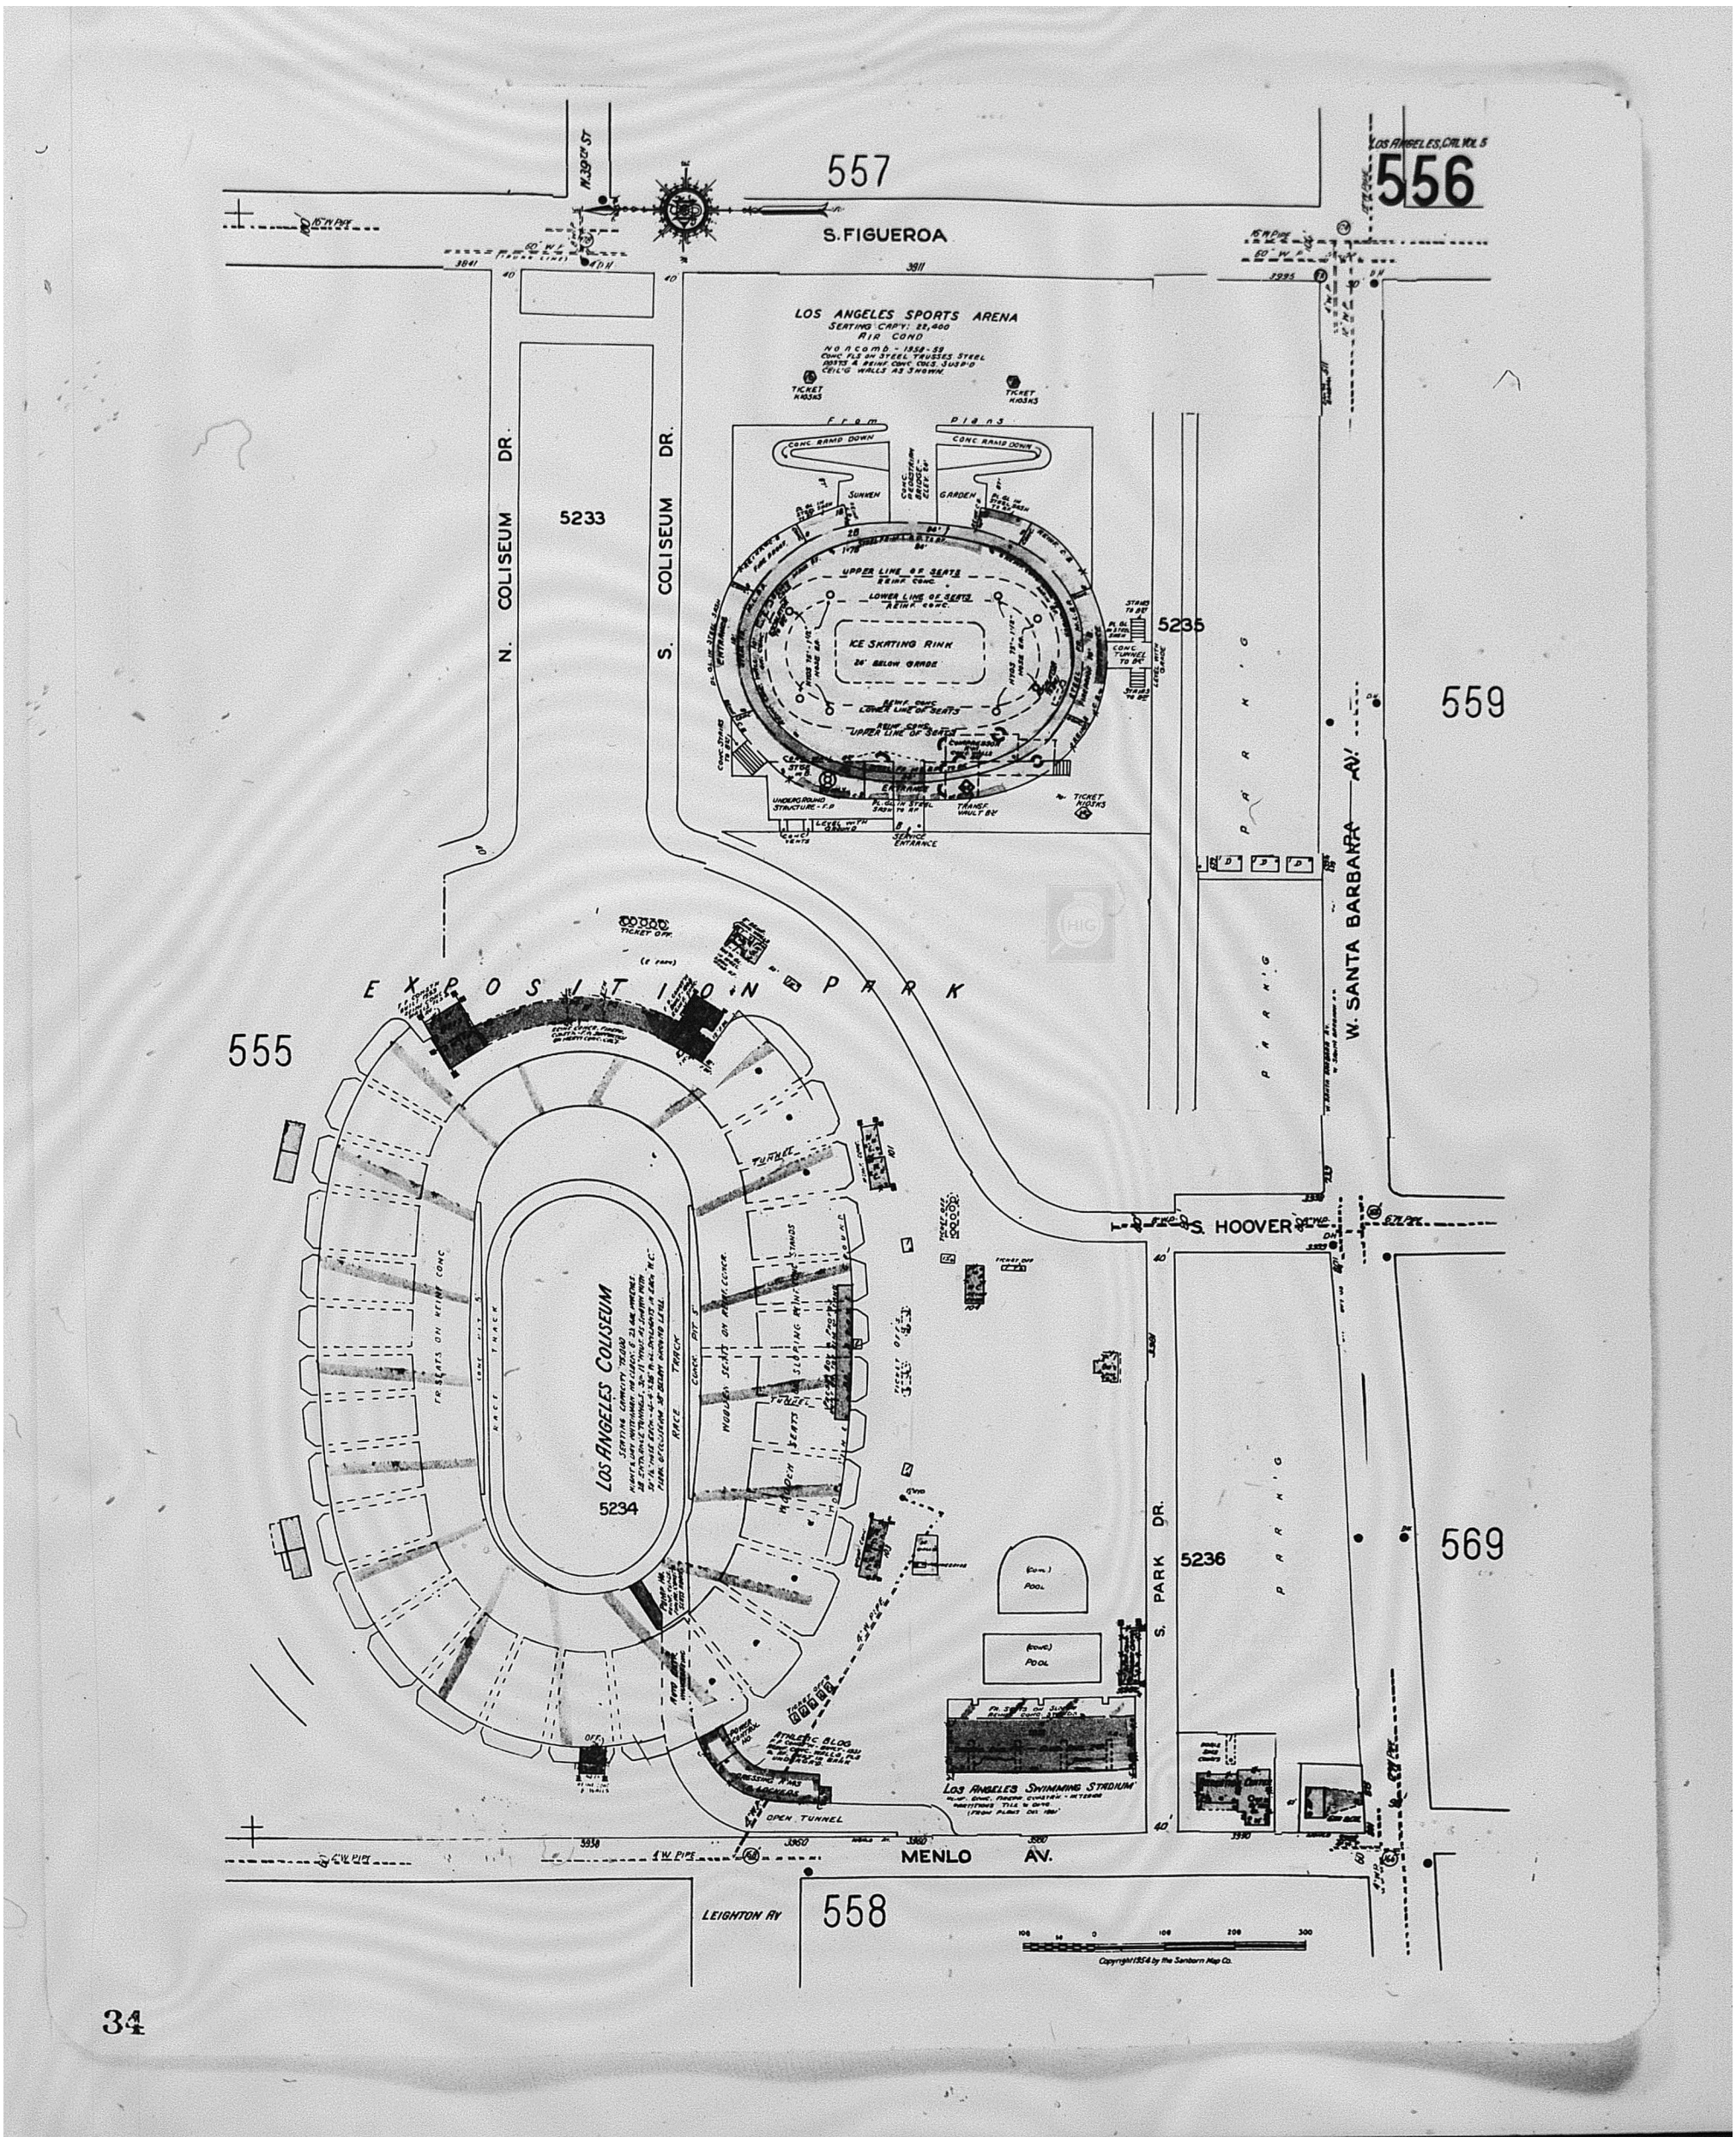

Map Type: Fire Insurance Publisher: Sanborn Map Co. Publication Name: Los Angeles, CA Vol. 5 Base Map Date: 1922 Revised Date: 1960 Republished Date: 1954 Sheet Number: 556	**1960**	Requested by: Envirosite Corporation 3822 South Figueroa 3822-3838 South Figueroa Street, 3801-3833 1/2 South Flower Drive Los Angeles, CA 90037 Client Project # 98834 HIG Project # 2082949 www.historicalinfo.com	HIG

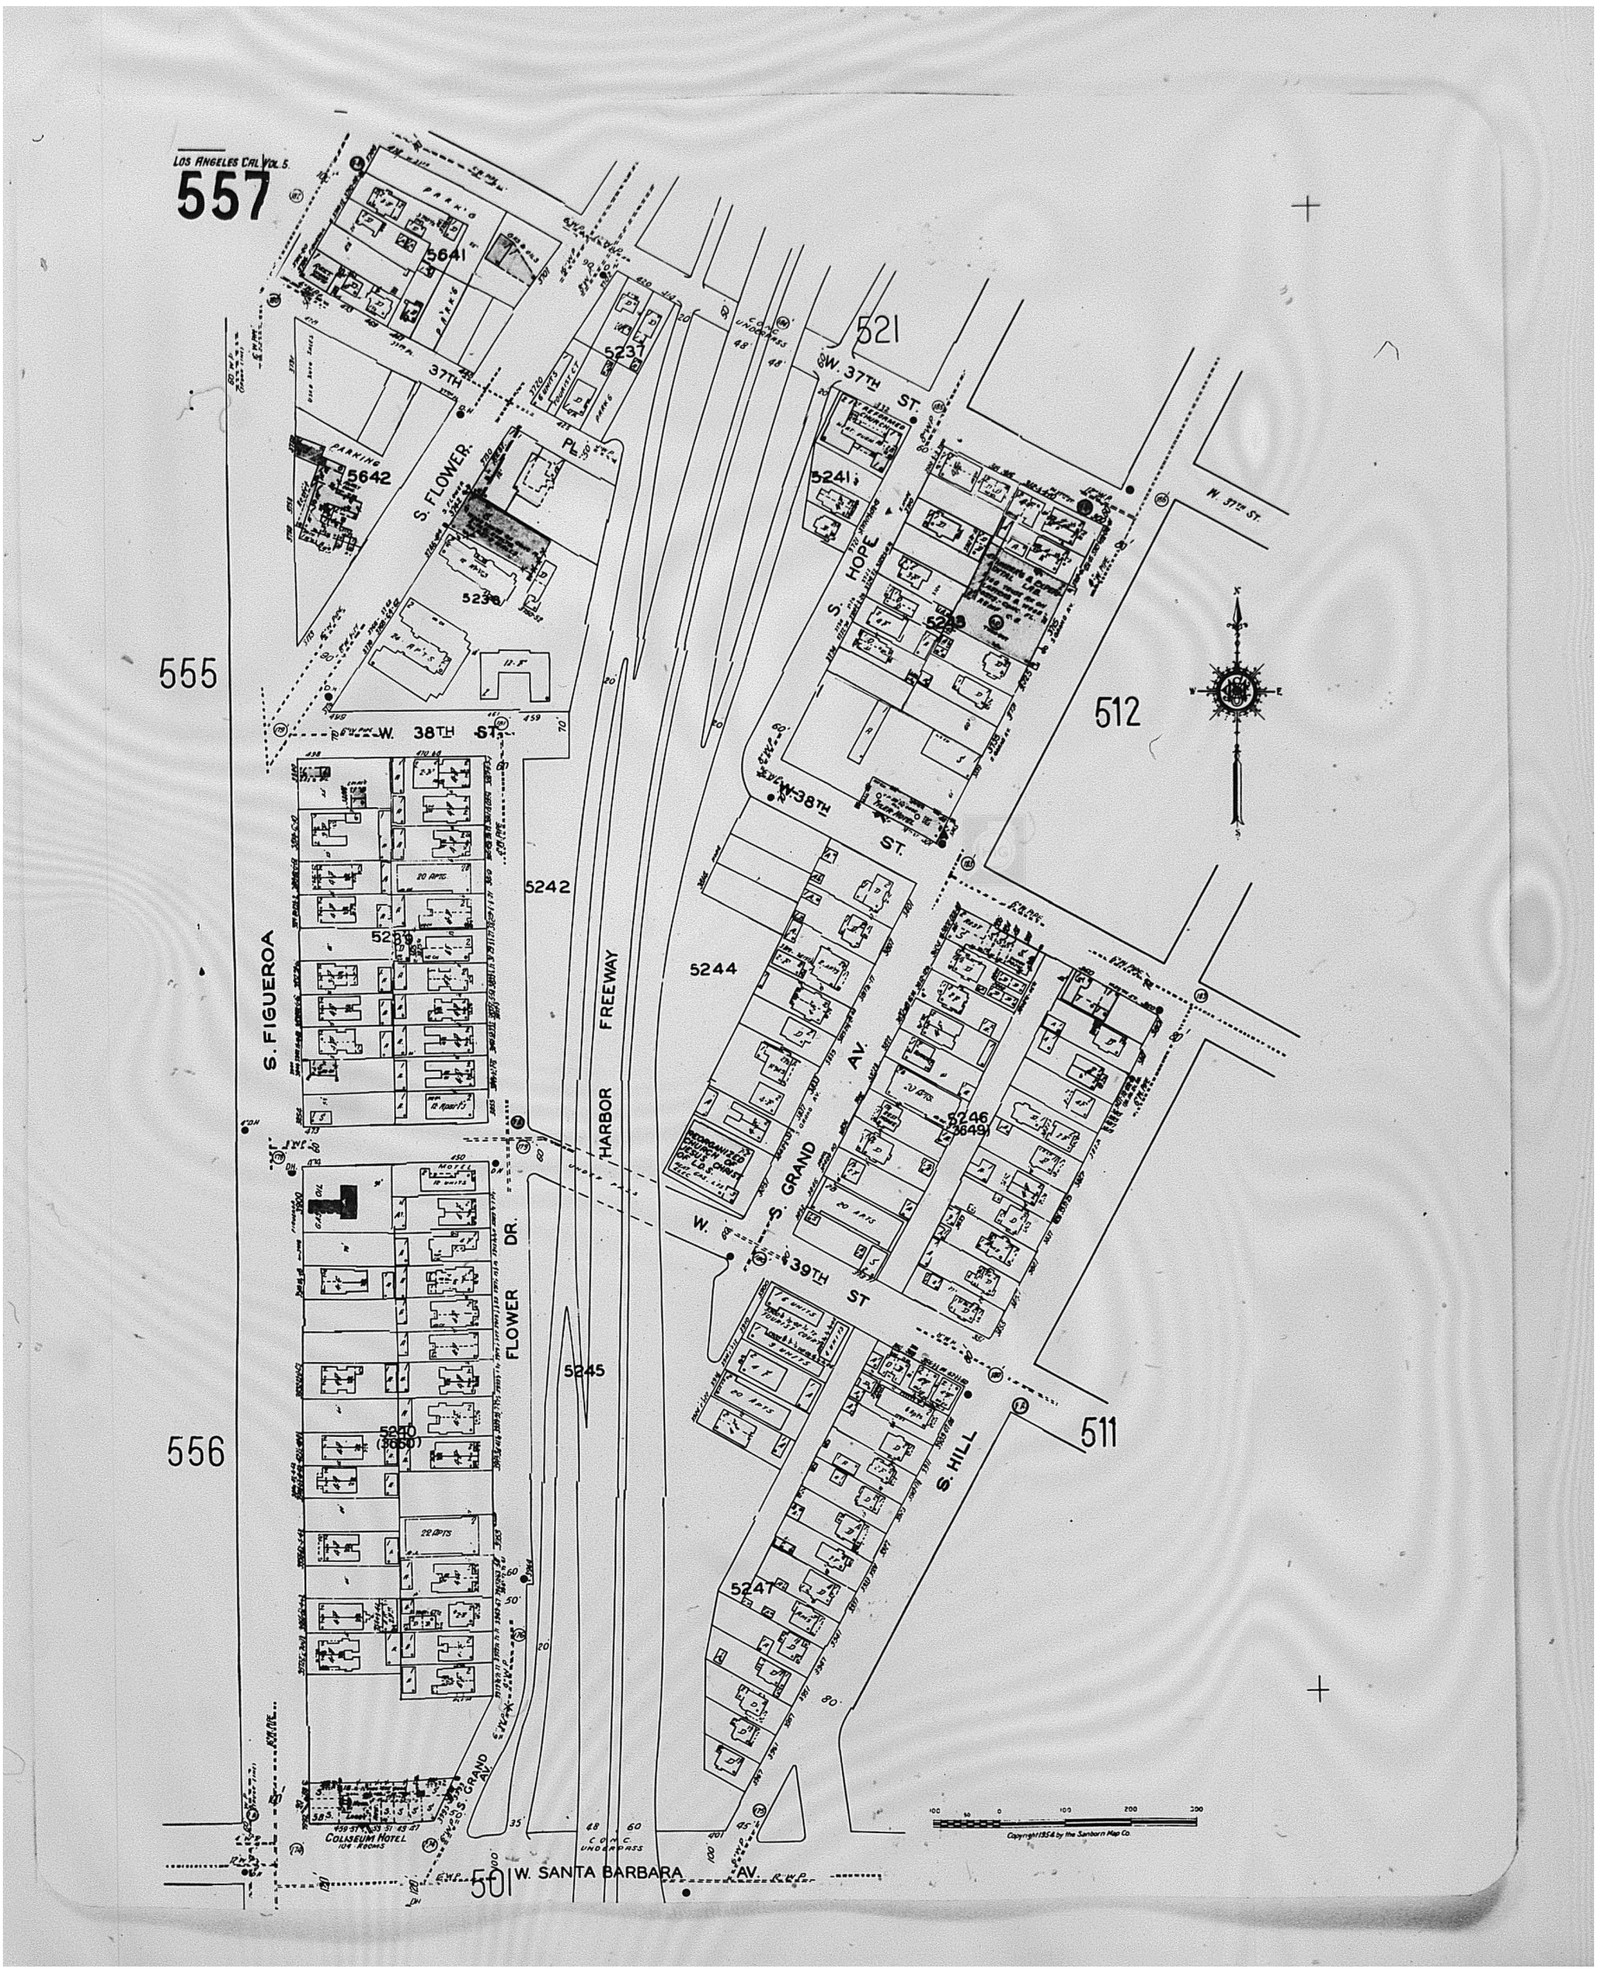

Map Type: Fire Insurance Publisher: Sanborn Map Co. Publication Name: Los Angeles, CA Vol. 5 Base Map Date: 1922 Revised Date: 1960 Republished Date: 1954 Sheet Number: 557	**1960**	Requested by: Envirosite Corporation 3822 South Figueroa 3822-3838 South Figueroa Street, 3801-3833 1/2 South Flower Drive Los Angeles, CA 90037 Client Project # 98834 HIG Project # 2082949 www.historicalinfo.com

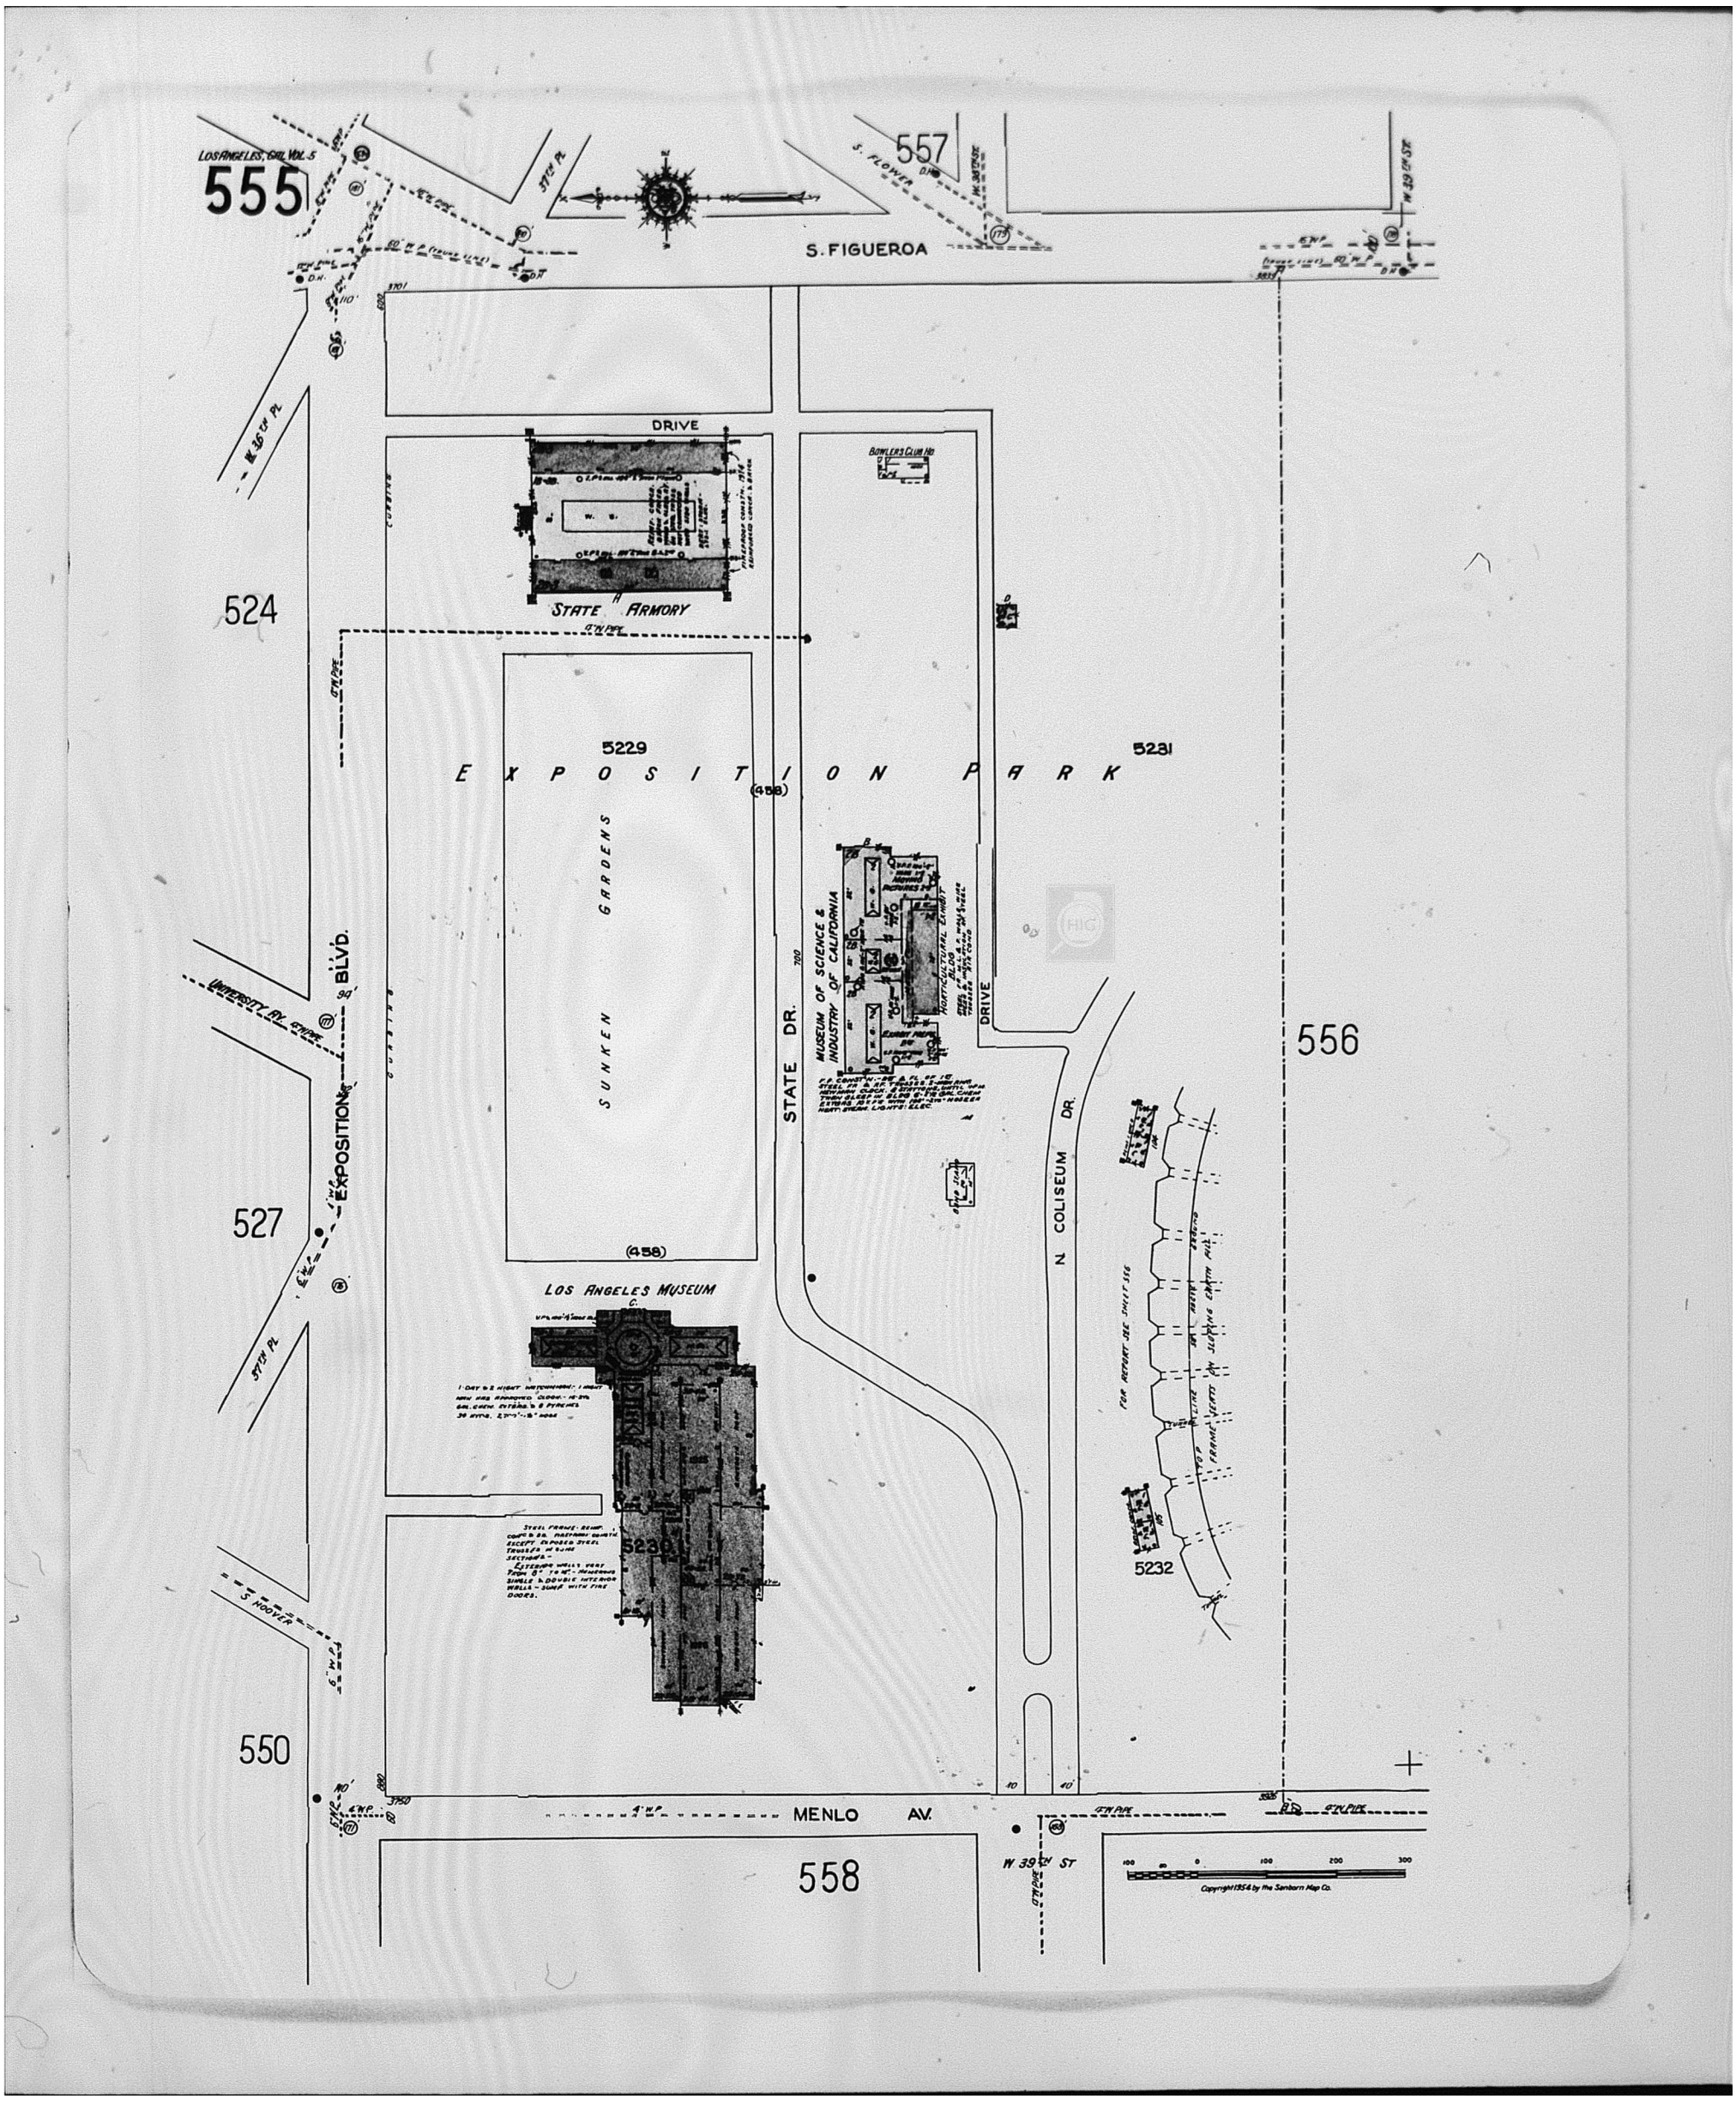

Map Type: Fire Insurance Publisher: Sanborn Map Co. Publication Name: Los Angeles, CA Vol. 5 Base Map Date: 1922 Revised Date: 1957 Republished Date: 1954 Sheet Number: 555	**1957**	Requested by: Envirosite Corporation 3822 South Figueroa 3822-3838 South Figueroa Street, 3801-3833 1/2 South Flower Drive Los Angeles, CA 90037 Client Project # 98834 HIG Project # 2082949 www.historicalinfo.com	HIG

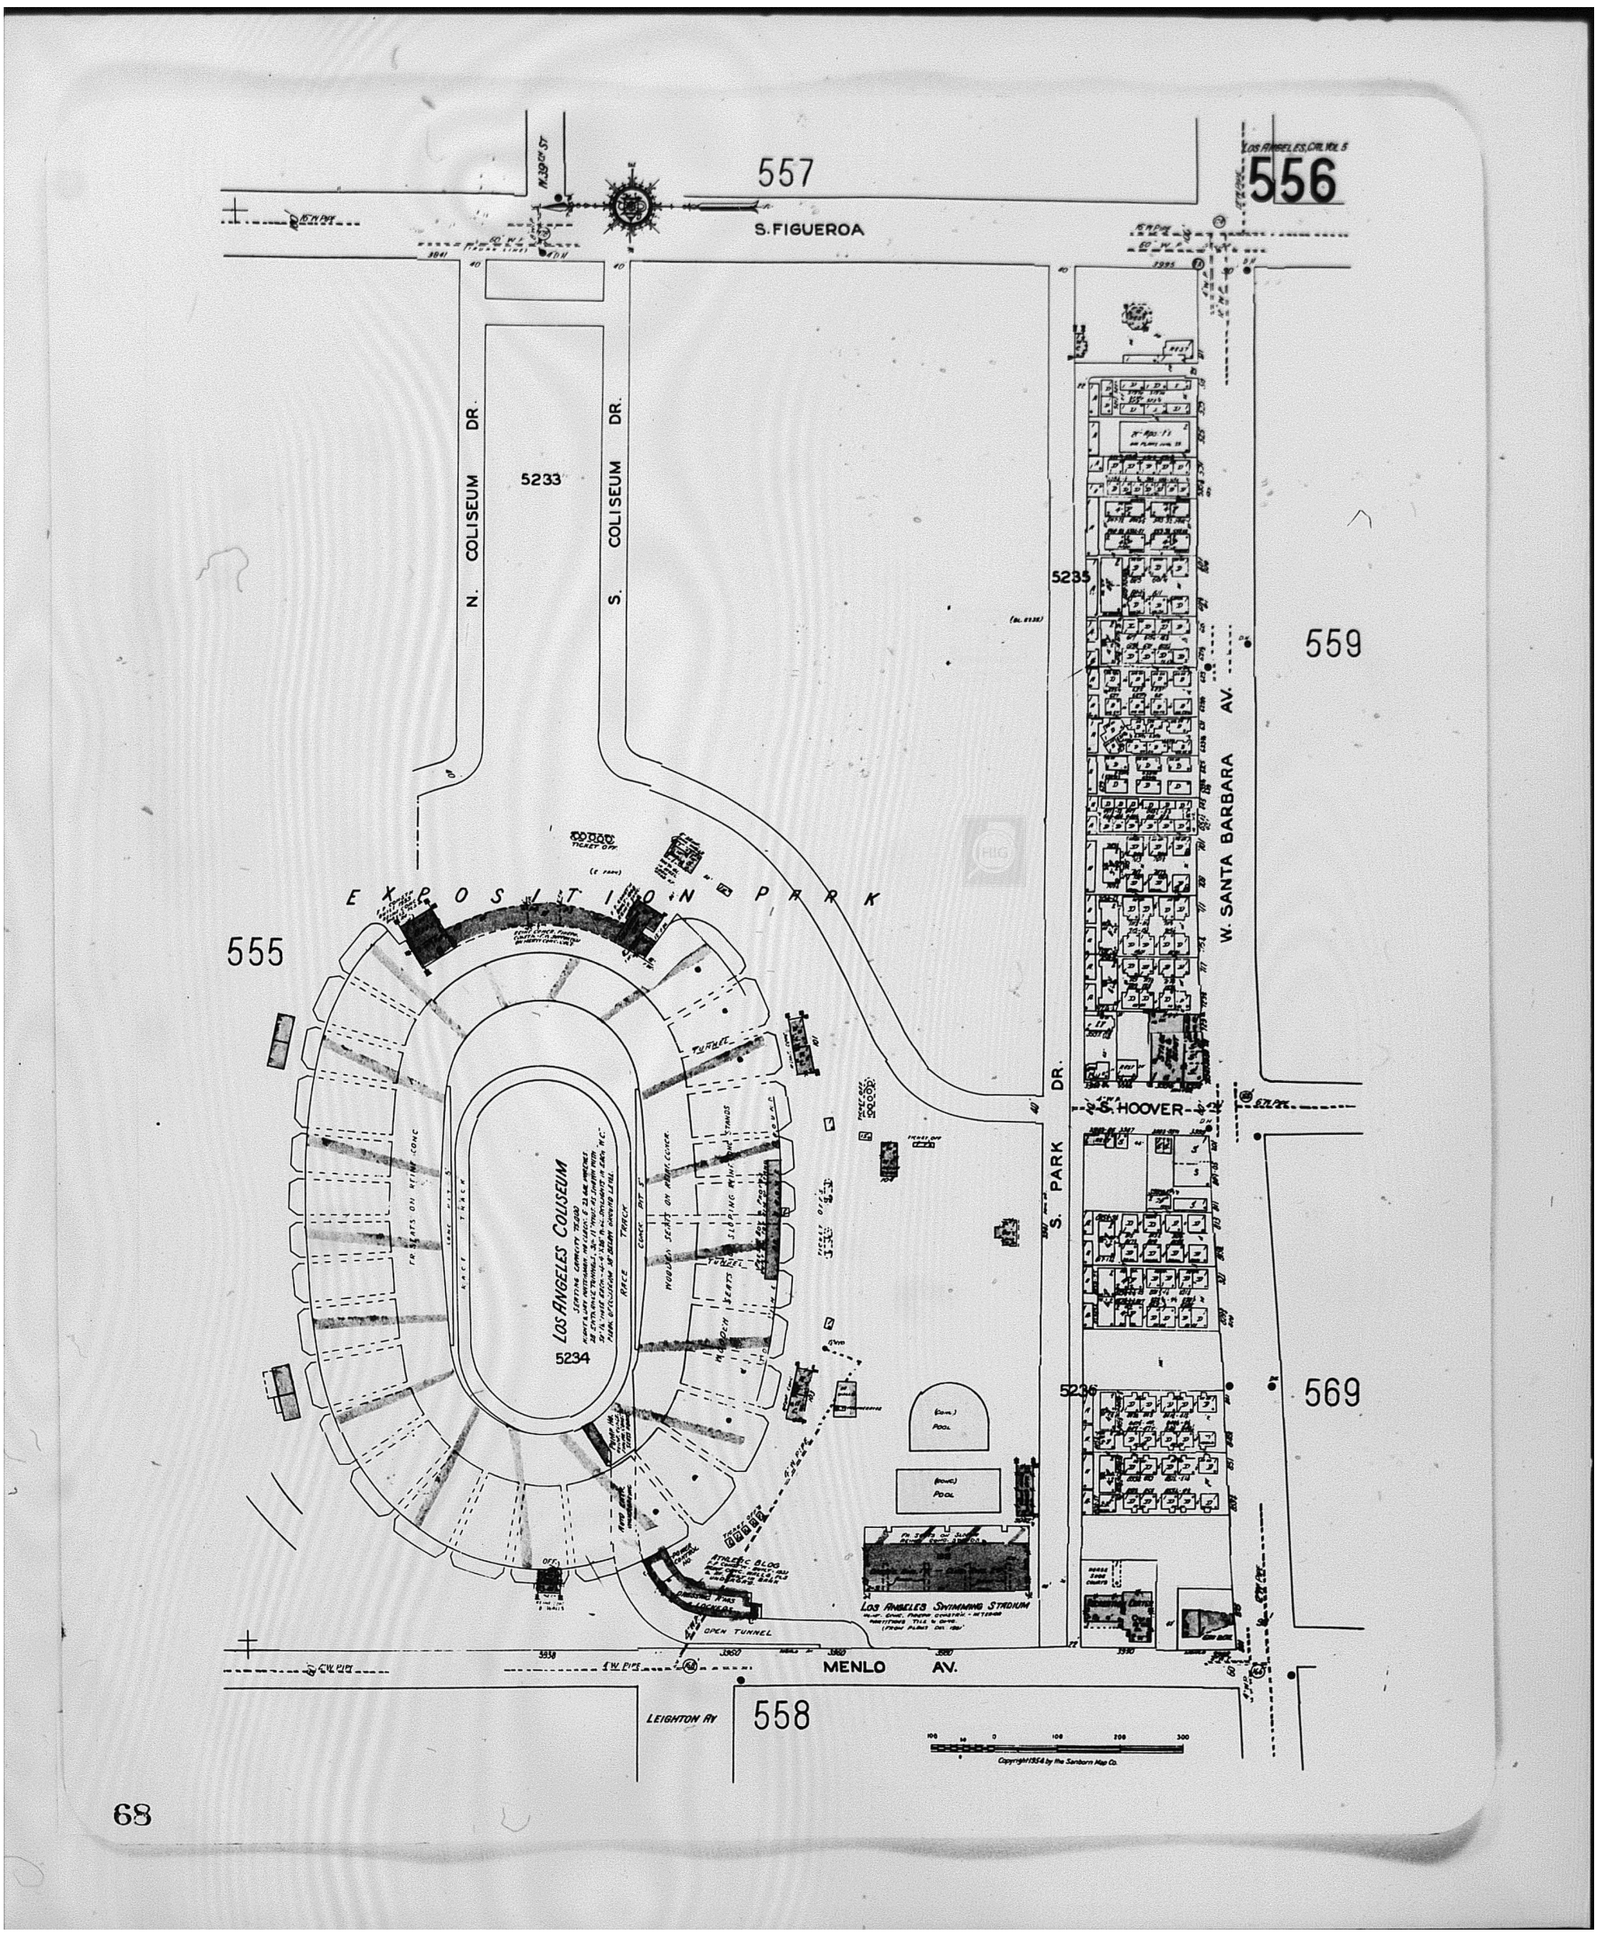

Map Type: Fire Insurance Publisher: Sanborn Map Co. Publication Name: Los Angeles, CA Vol. 5 Base Map Date: 1922 Revised Date: 1957 Republished Date: 1954 Sheet Number: 556	**1957**	Requested by: Envirosite Corporation 3822 South Figueroa 3822-3838 South Figueroa Street, 3801-3833 1/2 South Flower Drive Los Angeles, CA 90037 Client Project # 98834 HIG Project # 2082949 www.historicalinfo.com

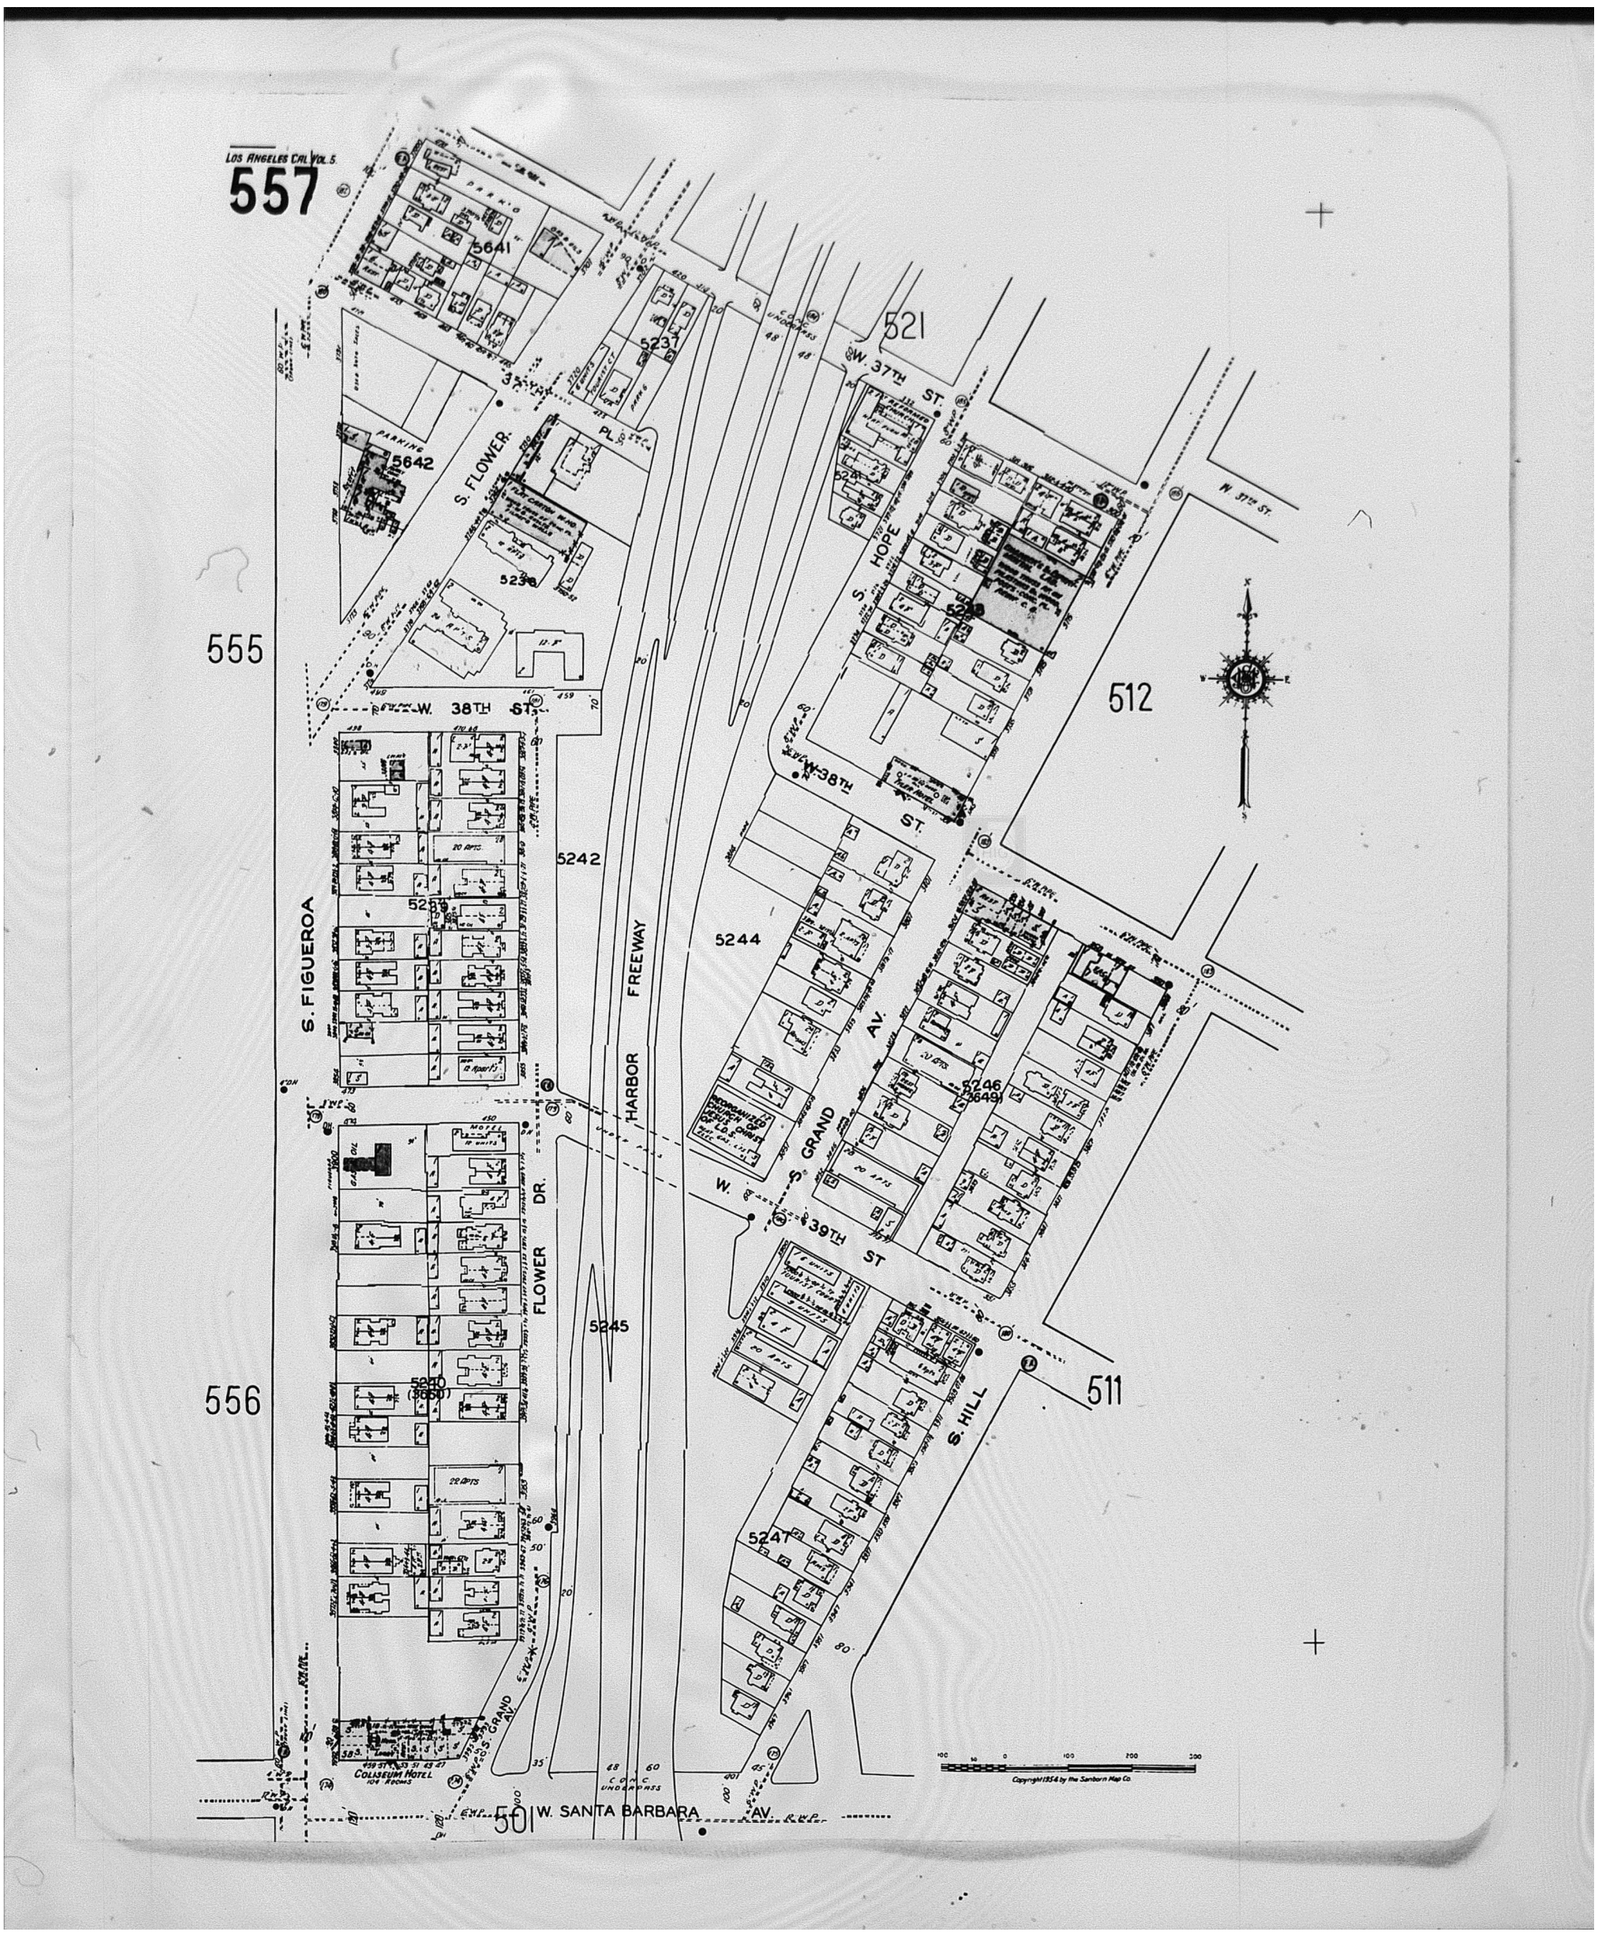

Map Type: Fire Insurance Publisher: Sanborn Map Co. Publication Name: Los Angeles, CA Vol. 5 Base Map Date: 1922 Revised Date: 1957 Republished Date: 1954 Sheet Number: 557	**1957**	Requested by: Envirosite Corporation 3822 South Figueroa 3822-3838 South Figueroa Street, 3801-3833 1/2 South Flower Drive Los Angeles, CA 90037 Client Project # 98834 HIG Project # 2082949 www.historicalinfo.com

LOS ANGELES, CAL VOL. 5

555

557

524

527

556

550

558

5229

5230

5231

5232

S. FIGUEROA

W. 39TH ST

W. 39TH PL

W. 36TH PL

37TH PL

DRIVE

STATE ARMORY

BOWLERS CLUB HD.

EXPOSITION PARK

SUNKEN GARDENS

MUSEUM OF SCIENCE & INDUSTRY OF CALIFORNIA

LOS ANGELES MUSEUM

N. COLISEUM DR.

EXPOSITION BLVD.

UNIVERSITY PAV. TEMPLE

37TH PL

S. HOOVER

MENLO AV.

W. 39TH ST

(458)

Copyright 1954 by the Sanborn Map Co.

Map Type: Fire Insurance Publisher: Sanborn Map Co. Publication Name: Los Angeles, CA Vol. 5 Base Map Date: 1922 Revised Date: 1954 Republished Date: 1954 Sheet Number: 555	**1954**	Requested by: Envirosite Corporation 3822 South Figueroa 3822-3838 South Figueroa Street, 3801-3833 1/2 South Flower Drive Los Angeles, CA 90037 Client Project # 98834 HIG Project # 2082949 www.historicalinfo.com

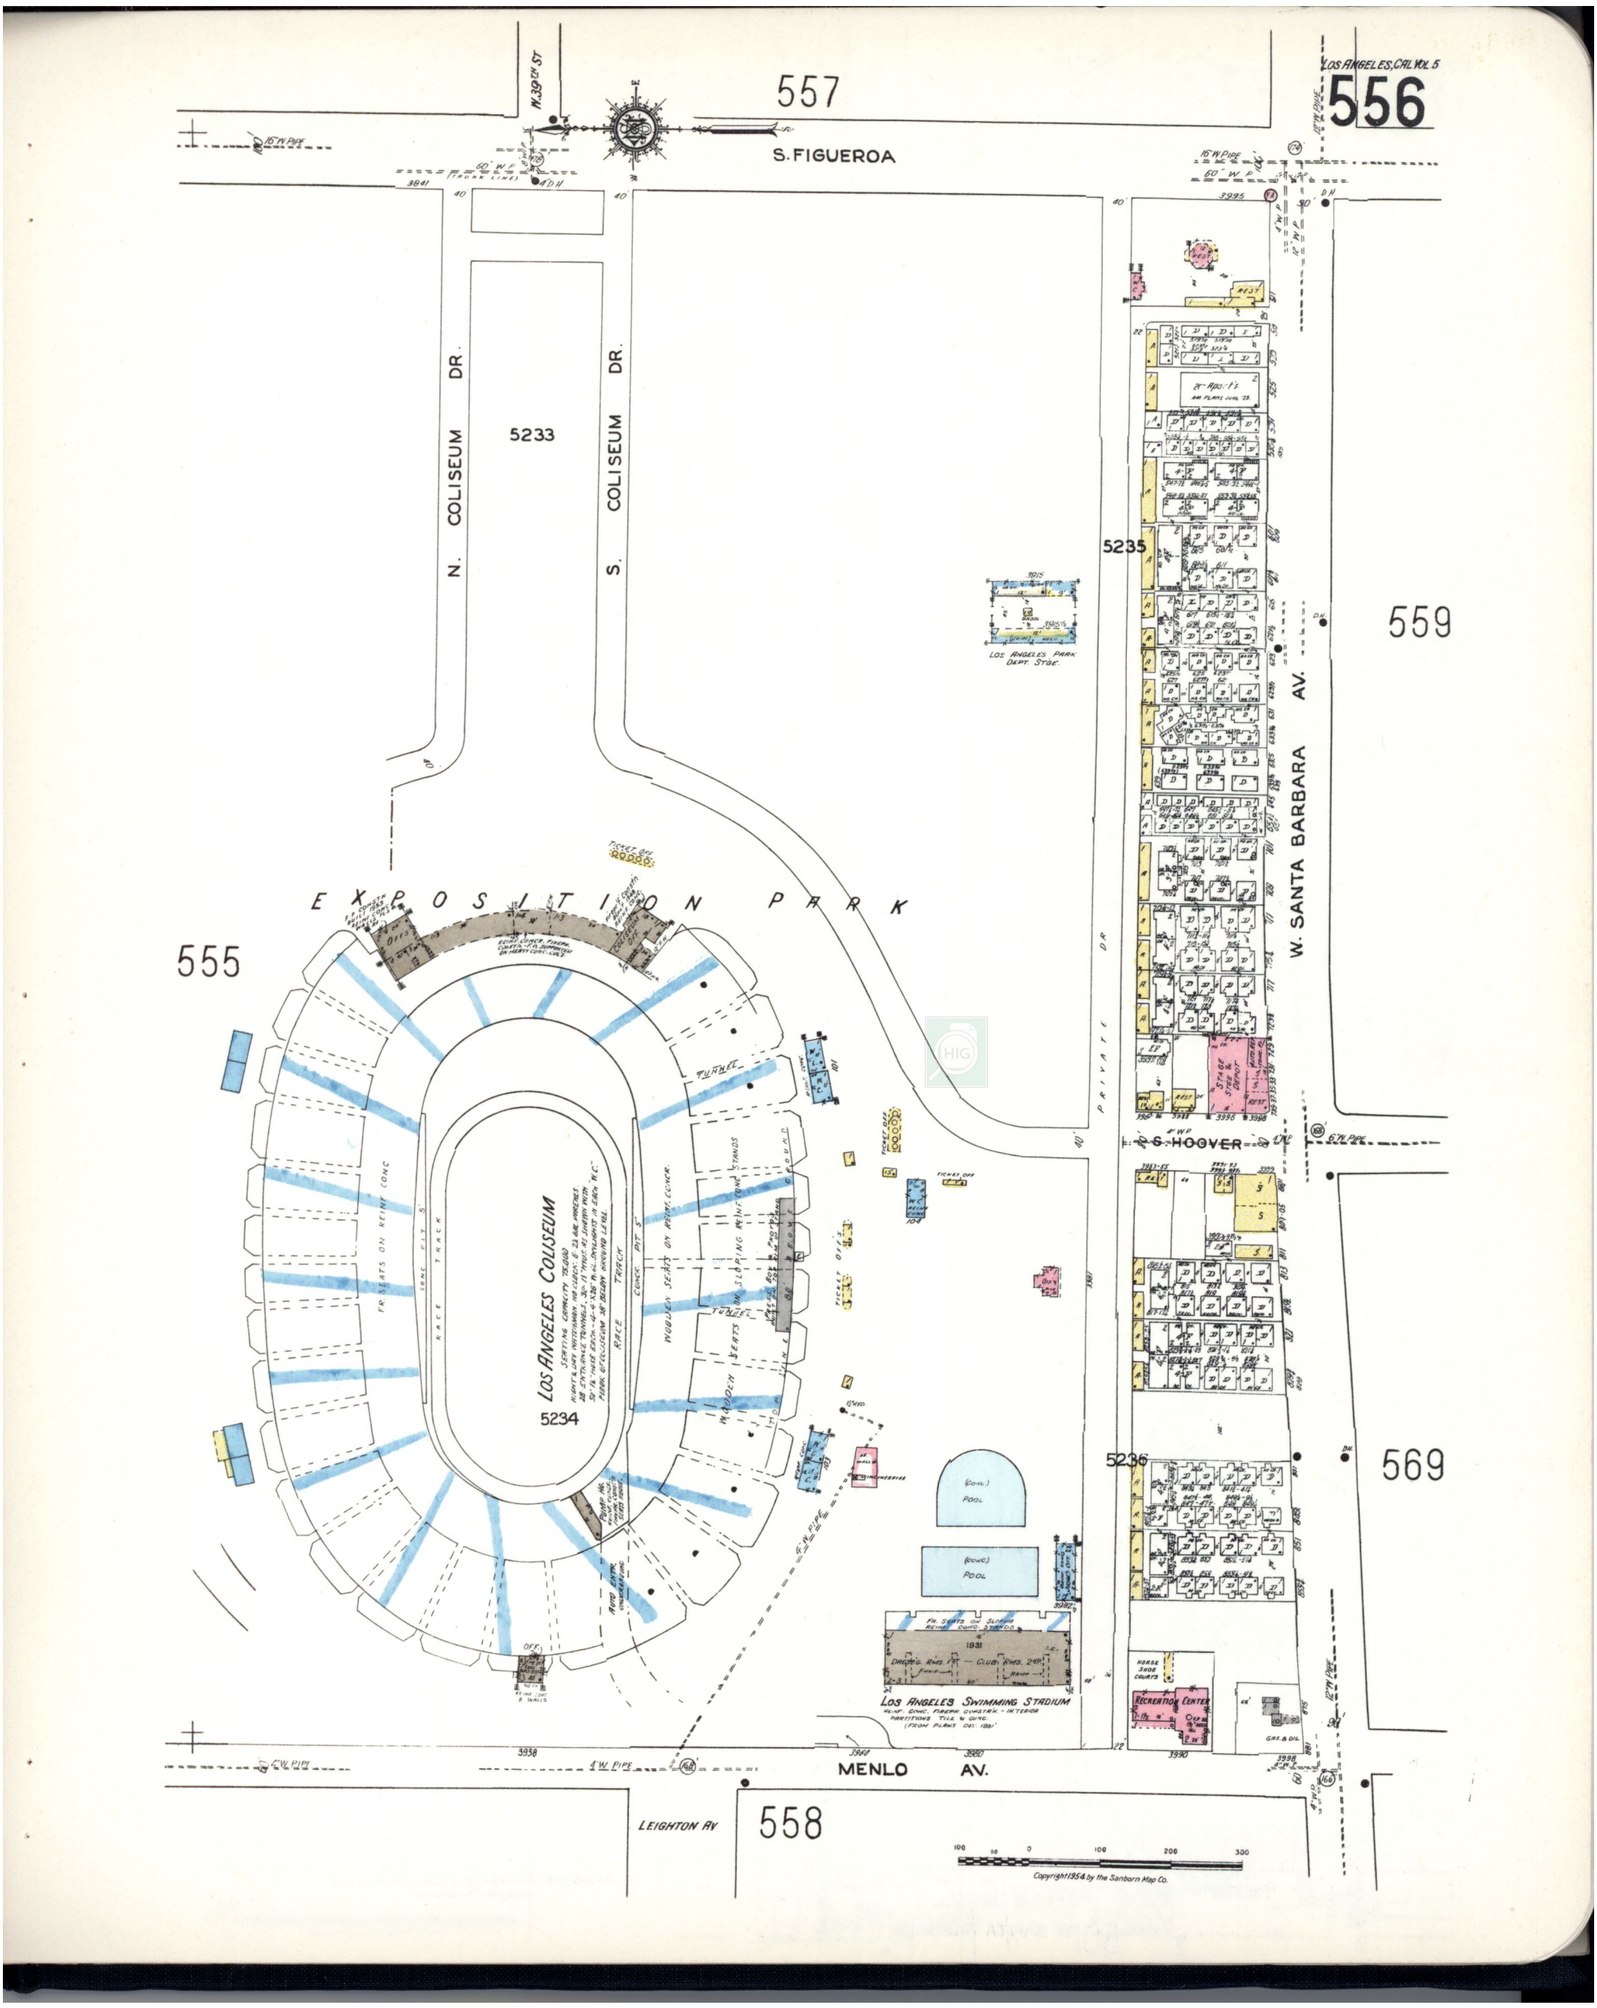

Map Type: Fire Insurance Publisher: Sanborn Map Co. Publication Name: Los Angeles, CA Vol. 5 Base Map Date: 1922 Revised Date: 1954 Republished Date: 1954 Sheet Number: 556	**1954**	Requested by: Envirosite Corporation 3822 South Figueroa 3822-3838 South Figueroa Street, 3801-3833 1/2 South Flower Drive Los Angeles, CA 90037 Client Project # 98834 HIG Project # 2082949 www.historicalinfo.com

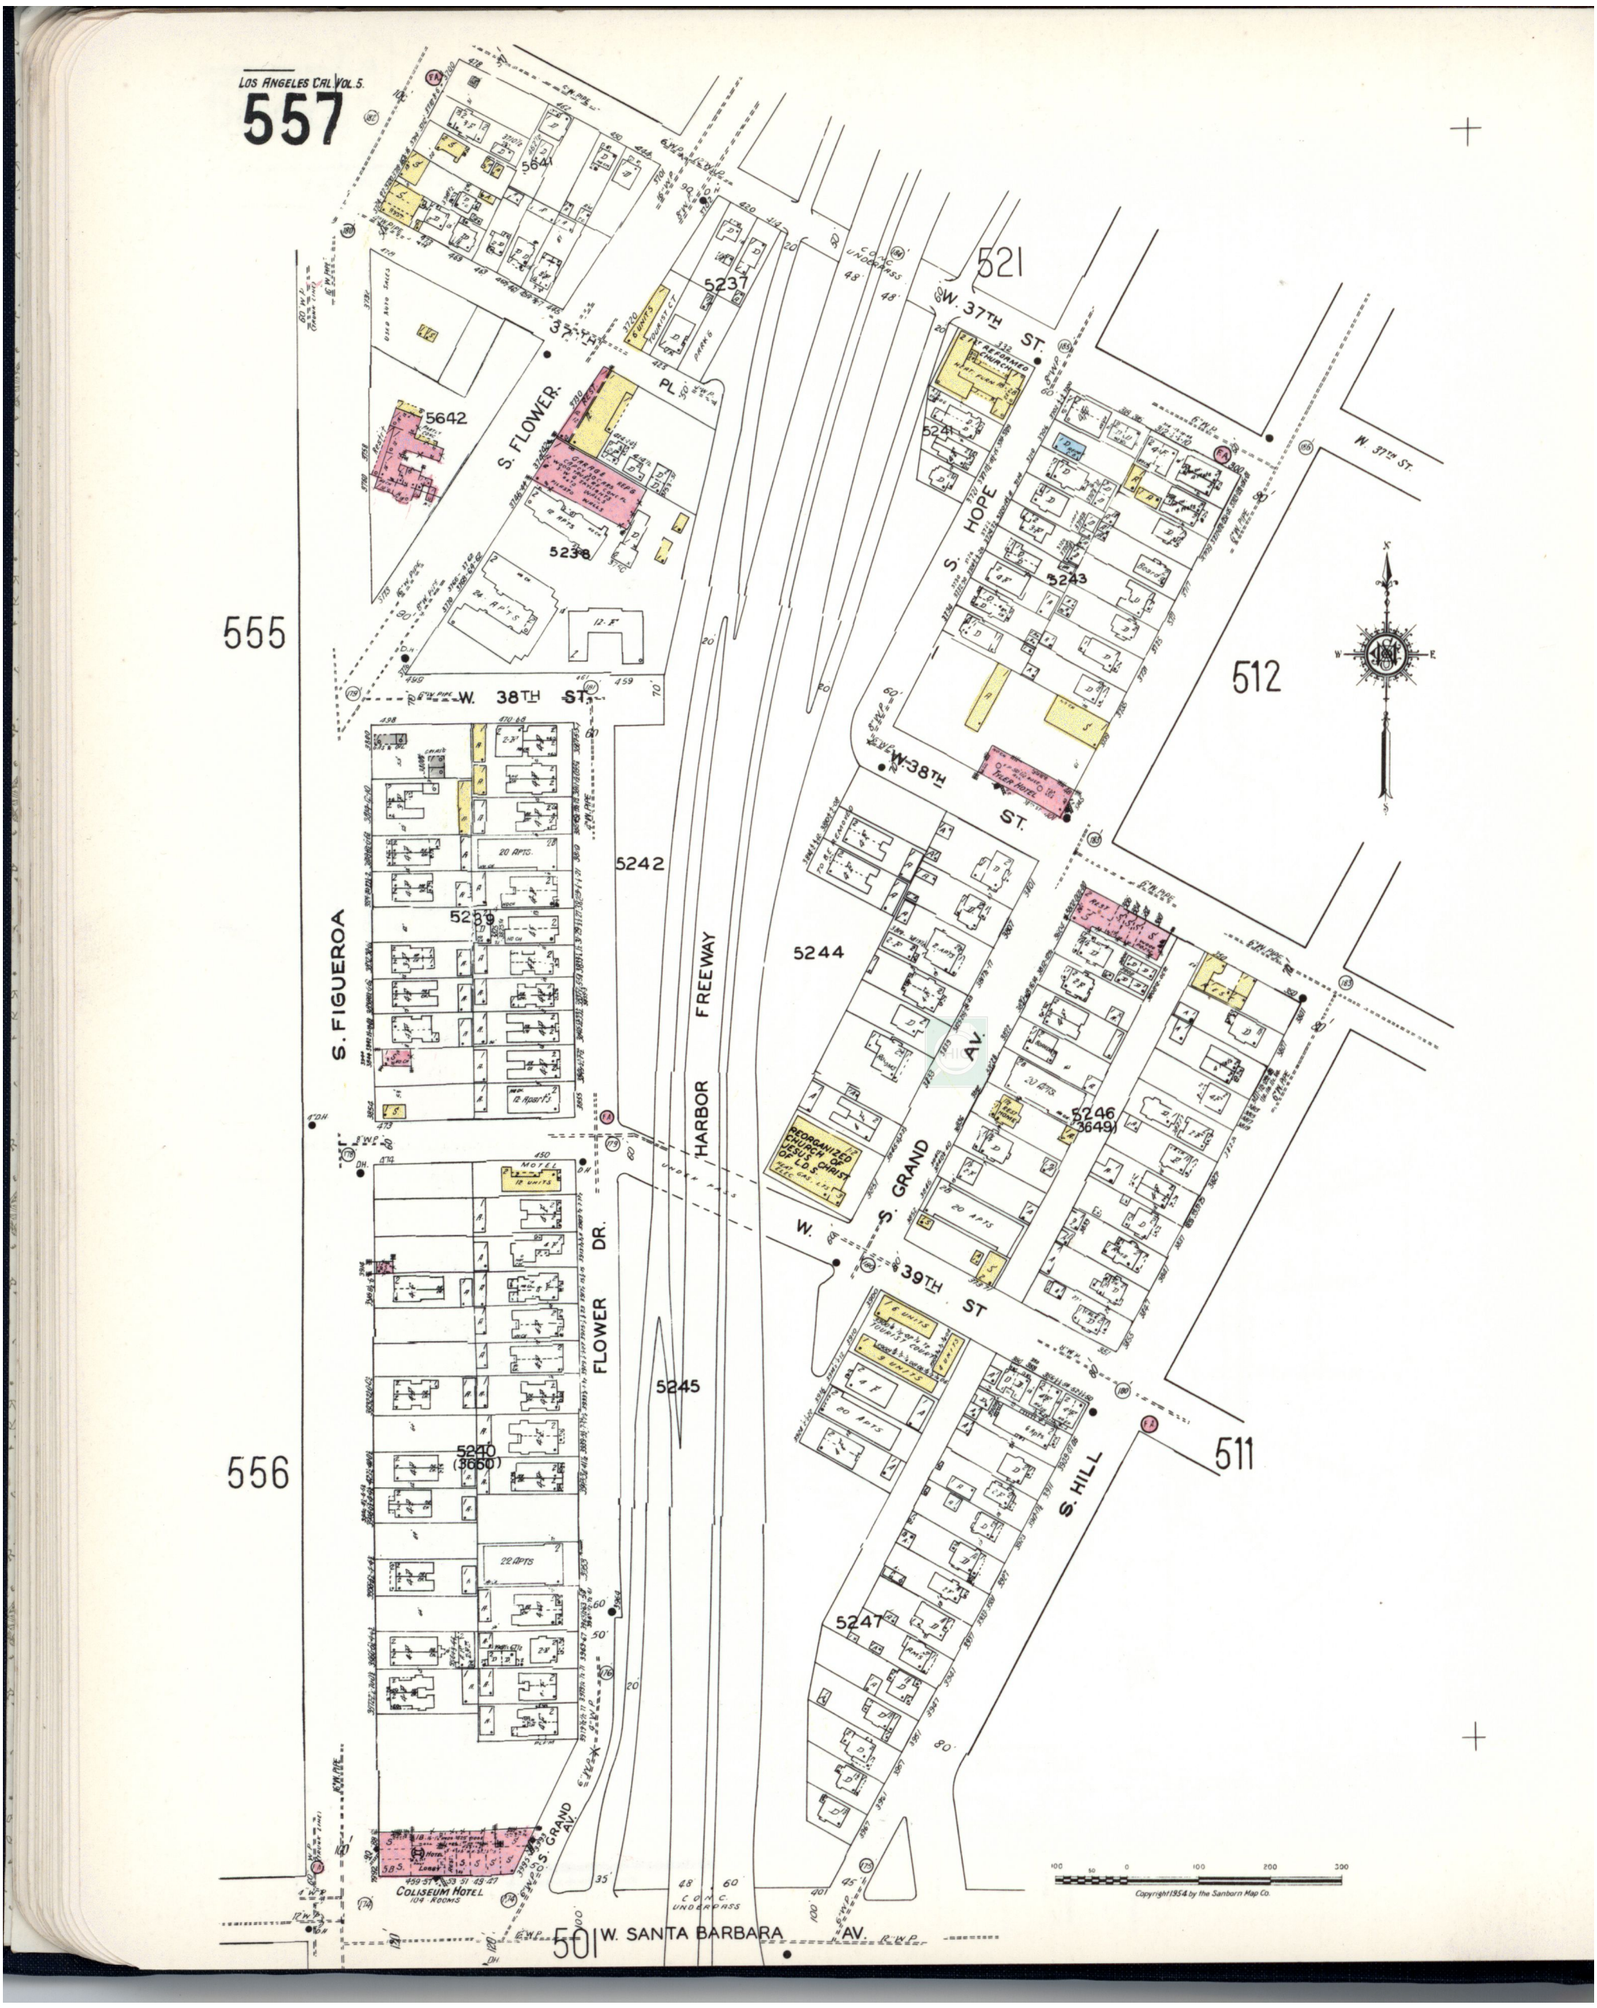

Map Type: Fire Insurance Publisher: Sanborn Map Co. Publication Name: Los Angeles, CA Vol. 5 Base Map Date: 1922 Revised Date: 1954 Republished Date: 1954 Sheet Number: 557	**1954**	Requested by: Envirosite Corporation 3822 South Figueroa 3822-3838 South Figueroa Street, 3801-3833 1/2 South Flower Drive Los Angeles, CA 90037 Client Project # 98834 HIG Project # 2082949 www.historicalinfo.com

(4745)
LOS ANGELES, CAL VOL. 5

555

UNIVERSITY DISTRICT

SCALE 100 FT. TO AN INCH

CAL...023.

37TH PL

557

W. 38TH ST

S. FIGUEROA

16" W. PIPE

12" W. PIPE

D.H.

3701

3839

DRIVE

W. 36TH PL

554

CURBING

STATE ARMORY

28-3

38'

(BL. 5229) 18-3B.

V. P's ALL 100' 2" HOSE 1 1/2 OUTS

V. P's ALL 100' 2" HOSE B. 1 2ND

W. G.

40'

REINF. CONCR. BRICK FRAME, IRON SASH, NOT CONNECTED WITH SIDE WALLS

HEAT: STEAM. LTS.: ELEC.

FIREPROOF CONSTN. 1914 REINFORCED CONCR. & BRICK

BOWLERS CLUB HO.

4" W. PIPE

37TH PL

4" W. PIPE

5229

EXPOSITION PARK

(458)

SUNKEN GARDENS

DRIVE

DRIVE

STATE EXPOSITION BLDG.

B.

2B

V. P's 100' 2" HOSE 1-2 MOVING PICTURES 2ND

W. G.

EXHIBIT PREPG. BST. V. P's 100' 2" HOSE 1-2

FIREPROOF CONSTRUCTION - BST. & FLOOR OF 1ST STEEL FRAME & ROOF TRUSSES. 2 MEN RING - NEWMAN CLOCK. 8 STATIONS, UNTIL 11 P.M. - THEN SLEEP IN BLDG. 6-2 1/2 GAL CHEM. EXTGRS 10 V. P's. WITH 100'-2" HOSE EACH. HEAT-STEAM LIGHTS-ELECTRIC.

BAND STAND

RACE TRACK

556

UNIVERSITY AV. EXTD. PIPE

94'

BLVD.

EXPOSITION

92'

14" W. PIPE

37TH PL

LOS ANGELES MUSEUM

C.

V. P's 100' 1/2" HOSE ALL

EXHIBIT PREPG. BST. W. GL. 2.

W. GL.

1-DAY & 2 NIGHT WATCHMAN - 1 NIGHT MAN HAS APPROVED CLOCK - 16-2 1/2 GAL CHEM. EXTGRS. & 8 PYRENES. 34 HYDS. 2,700'-1 1/2" HOSE

1925

SAWTOOTH ROOF

5230

STEEL FRAME - REINF. CONC. & BR. FIREPROOF CONSTN. EXCEPT EXPOSED STEEL TRUSSES IN SOME SECTIONS. - EXTERIOR WALLS VARY FROM 8" TO 16" - NUMEROUS SINGLE & DOUBLE INTERIOR WALLS - SOME WITH FIRE DOORS.

1928

Counted Pg 556

FOR REPORT SEE SHEET 556

TOP OF FRAME, YARDS ON SLOPING EARTH FILL

TUNNEL

5232

553

558

MENLO AV.

4" W. P.

3750 MENLO

3926

W. 39TH ST.

Scale 100 Ft. to One Inch.

100 50 0 100 200 300

Copyright 1922 by the Sanborn Map Co.

Map Type: Fire Insurance Publisher: Sanborn Map Co. Publication Name: Los Angeles, CA Vol. 5 Base Map Date: 1922 Revised Date: October 1950 Republished Date: Sheet Number: 555	**1950**	Requested by: Envirosite Corporation 3822 South Figueroa 3822-3838 South Figueroa Street, 3801-3833 1/2 South Flower Drive Los Angeles, CA 90037 Client Project # 98834 HIG Project # 2082949 www.historicalinfo.com	HIG

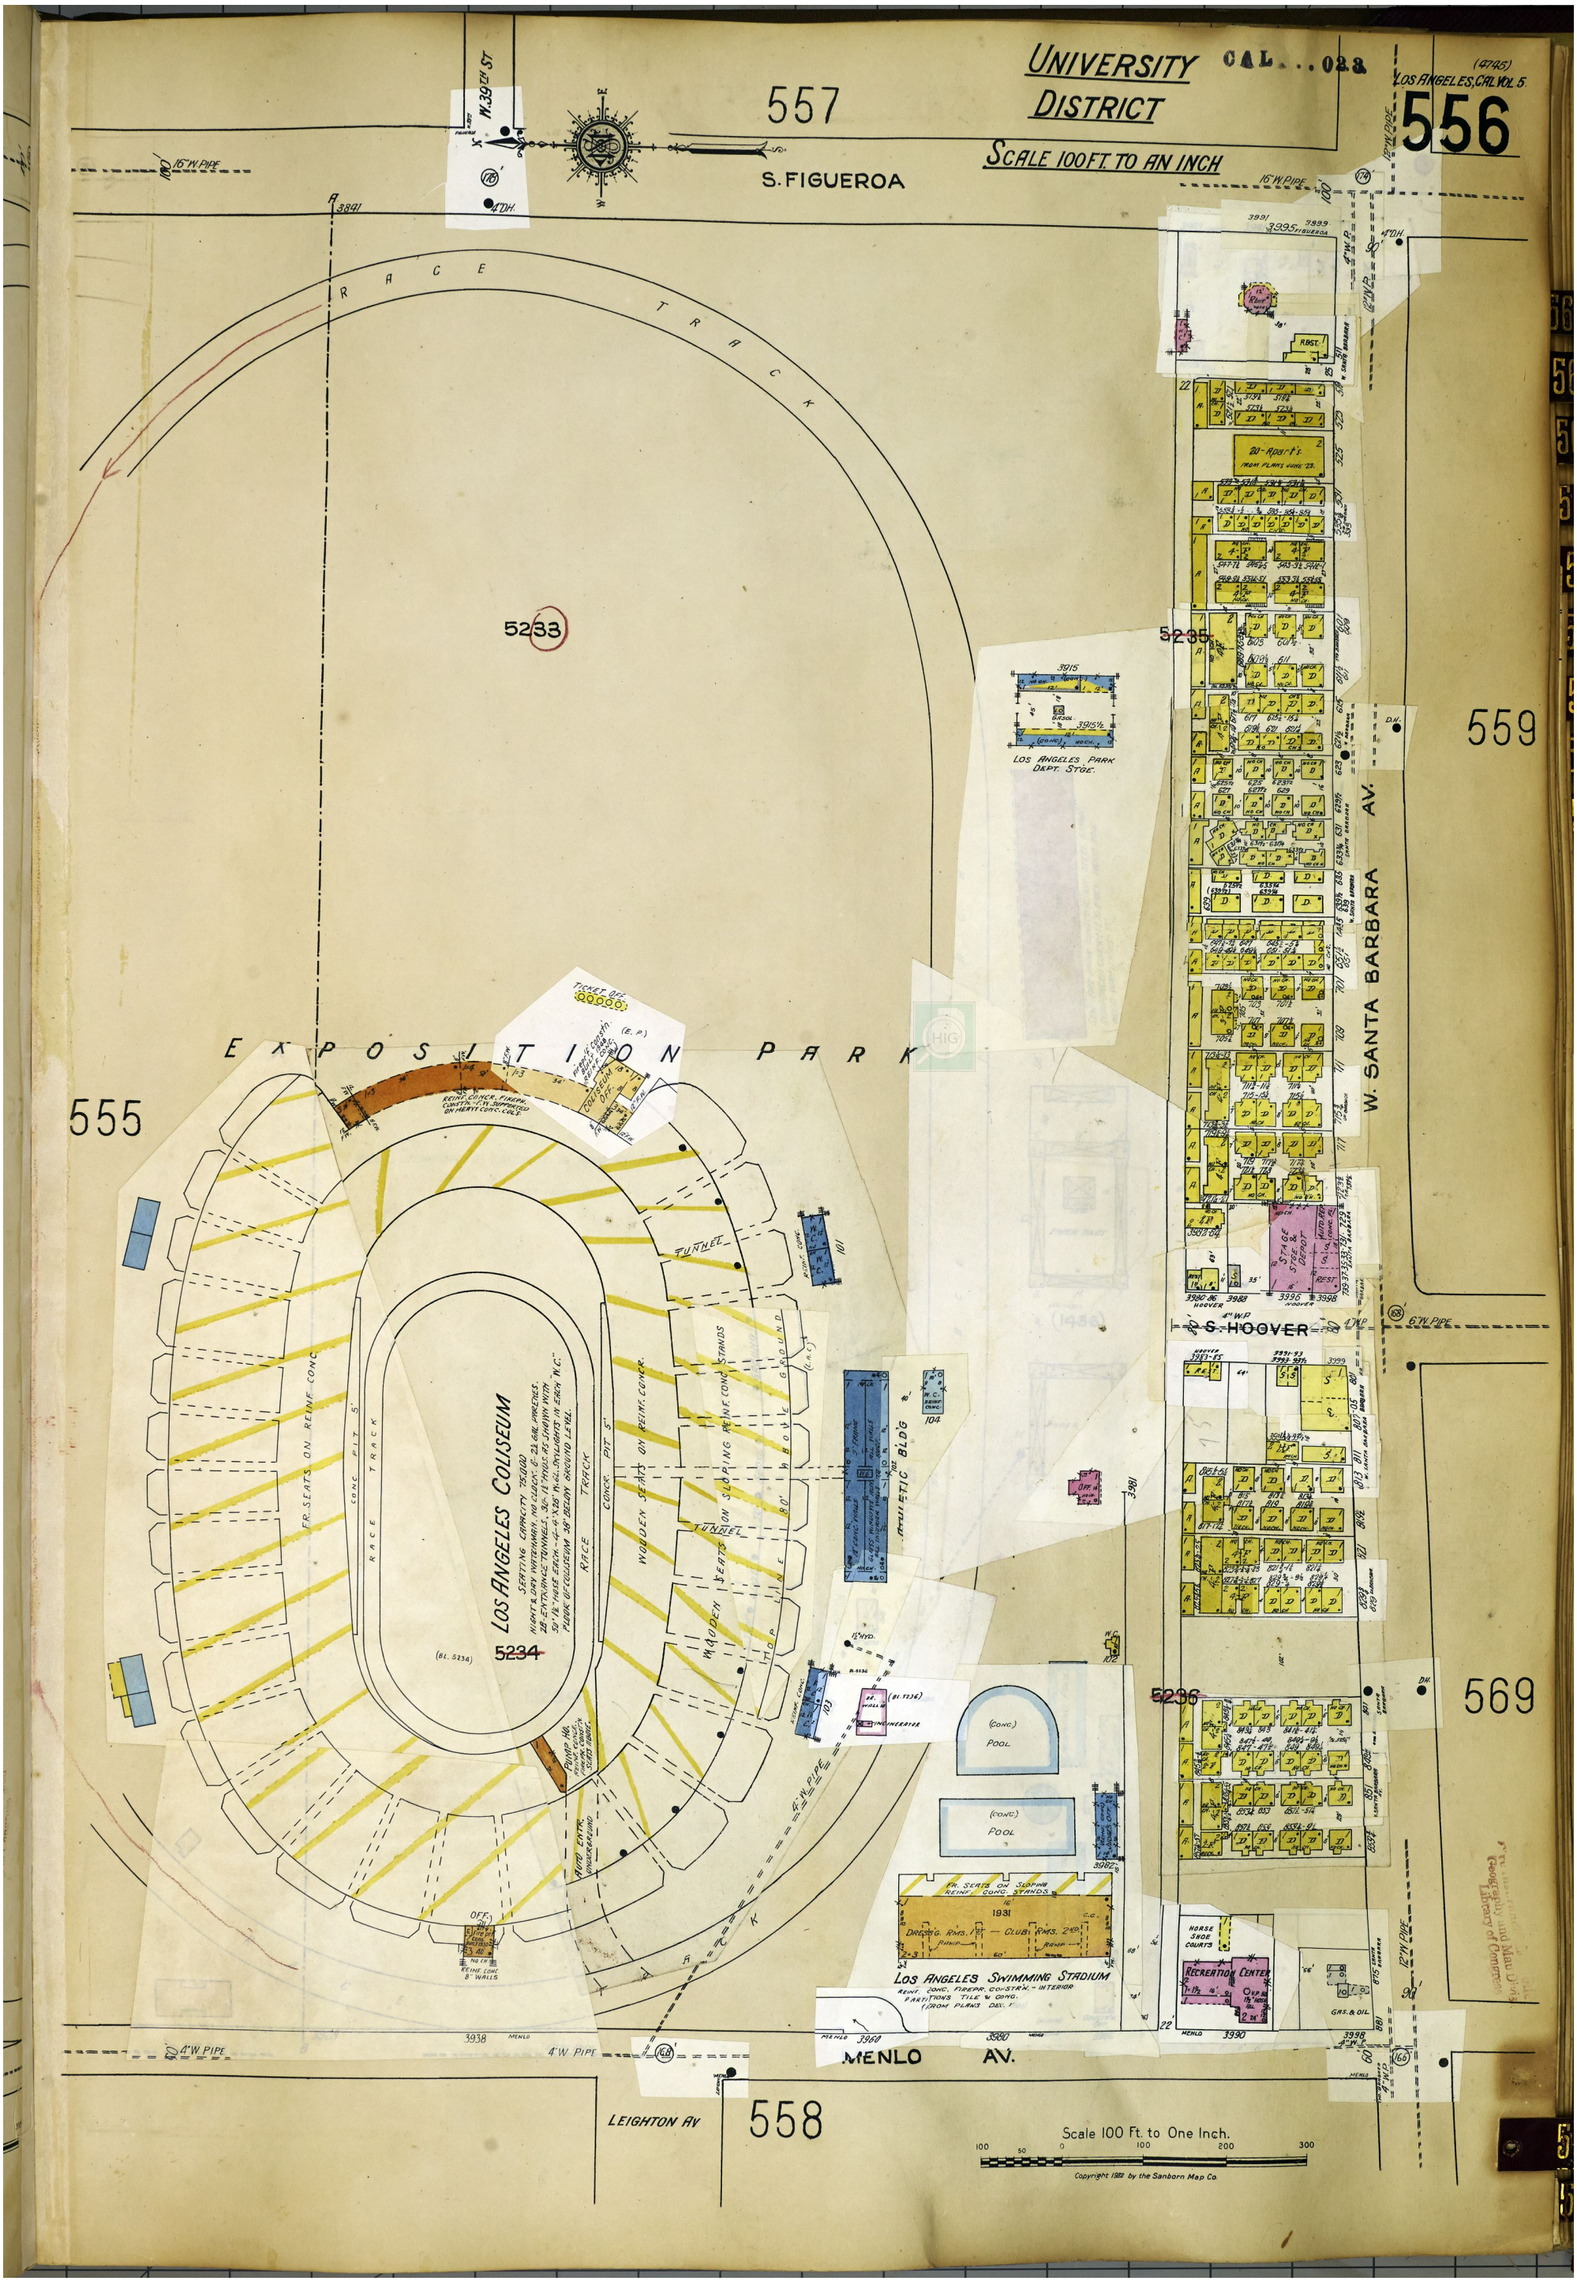

Map Type: Fire Insurance Publisher: Sanborn Map Co. Publication Name: Los Angeles, CA Vol. 5 Base Map Date: 1922 Revised Date: October 1950 Republished Date: Sheet Number: 556	**1950**	Requested by: Envirosite Corporation 3822 South Figueroa 3822-3838 South Figueroa Street, 3801-3833 1/2 South Flower Drive Los Angeles, CA 90037 Client Project # 98834 HIG Project # 2082949 www.historicalinfo.com

(4745)

LOS ANGELES CAL. VOL. 5.

557

CAL. . . 023.

SCALE 100 FT. TO AN INCH

UNIVERSITY DISTRICT

555

556

521

512

511

W. 37TH ST.

W. 38TH ST.

W. 39TH ST.

W. 37TH PL.

FLOWER DR.

S. FLOWER

S. FIGUEROA

S. HOPE

S. GRAND AV.

S. HILL

W. SANTA BARBARA AV.

ROSEBURG PL.

RIGHT OF WAY

L. A. RY.

REFORMER CHURCH

TYLER HOTEL

COLISEUM HOTEL 104 ROOMS

5642

5644

5237

5241

5243

5238

5239 (3[illegible])

5242 (3647)

5244 (3648)

5246 (3649)

5245 (3659)

5240 (3660)

5247 (3658)

501

Scale 100 Ft. to One Inch.

100 50 0 100 200 300

Copyright 1922 by the Sanborn Map Co.

Map Type: Fire Insurance Publisher: Sanborn Map Co. Publication Name: Los Angeles, CA Vol. 5 Base Map Date: 1922 Revised Date: October 1950 Republished Date: Sheet Number: 557	**1950**	Requested by: Envirosite Corporation 3822 South Figueroa 3822-3838 South Figueroa Street, 3801-3833 1/2 South Flower Drive Los Angeles, CA 90037 Client Project # 98834 HIG Project # 2082949 www.historicalinfo.com	HIG

(4745)
LOS ANGELES, CAL VOL. 5

555

UNIVERSITY DISTRICT

SCALE 100 FT. TO AN INCH

554

553

556

557

558

S. FIGUEROA

W. 38TH ST.

W. 39TH ST.

W. 36TH PL.

37TH PL.

DRIVE

STATE ARMORY

FAMILY LIVES IN BLDG. ARMORY-BST.
Fire Proof Constr'n. 1914.
REINFORCED CONCRETE & BRICK.
HEAT-STEAM-LIGHTS-ELECTRIC

STATE EXPOSITION BL'D'G.

FIRE PROOF CONSTRUCTION-BST. & FLOOR OF 1ST STEEL FRAME & ROOF TRUSSES. 2 MEN RING - HARDINGE CLOCK. 8 STATIONS, UNTIL 11-P.M. - THEN SLEEP IN BLDG. 6-2½ GAL. CHEM. EXTG'RS AD V.P.S. WITH 100'-2" HOSE EACH. HEAT-STEAM LIGHTS-ELECTRIC.

EXPOSITION PARK

SUNKEN GARDENS

LOS ANGELES MUSEUM

DAY & NIGHT WATCHMAN NIGHT MAN-HAS HARDINGE CLOCK. 3 STATIONS-HOURLY ROUNDS - HEAT-STEAM-LIGHTS ELECTRIC. 7-2½ GAL. & 8 PYRENE - CHEM. EXTG'RS. 6 V.P.S & 100'-1½" HOSE EA

FIRE PROOF CONSTRUCTION-(STEEL FRAME-REINFORCED CONCRETE & BRICK) EXCEPT UNPROTECTED STEEL TRUSSES IN SKYLIGHTS & DOME.

BAND STAND

RACE TRACK

CLUB HO.

MENLO AV.

UNIVERSITY AV.

EXPOSITION BL'VD.

CURBING

5229 5230 5231 5232

(458) (1437)

Scale 100 Ft. to One Inch.

Copyright 1922 by the Sanborn Map Co.

Geography and Map Division Library of Congress

Map Type: Fire Insurance Publisher: Sanborn Map Co. Publication Name: Los Angeles, CA Vol. 5 Base Map Date: 1922 Revised Date: Republished Date: Sheet Number: 555	**1922**	Requested by: Envirosite Corporation 3822 South Figueroa 3822-3838 South Figueroa Street, 3801-3833 1/2 South Flower Drive Los Angeles, CA 90037 Client Project # 98834 HIG Project # 2082949 www.historicalinfo.com

(4745)
LOS ANGELES, CAL. VOL. 5.

556

UNIVERSITY DISTRICT

SCALE 100 FT. TO AN INCH

557

W. 39TH ST

S. FIGUEROA

16" W. PIPE

12" W. PIPE

555

559

569

558

EXPOSITION PARK

RACE TRACK

5233

5234

5235

5236

LARGE, REINFORCED CONCRETE & WOOD STADIUM TO BE BUILT HERE.
PLANS NOT OBTAINABLE.

GRAND STAND
OFFICES & STORAGE - 1ST.
SEMI-FIRE PROOF CONSTRUCTION - STEEL FRAME; REINFORCED CONCRETE & BRICK; WOOD ROOF; WOOD PARTITIONS - 1ST

PAPER SIDES

(1436)

S. HOOVER

W. SANTA BARBARA AV.

MENLO AV.

LEIGHTON AV

SWIMMING POOL

FENCE

4" W. PIPE

6" W. PIPE

Scale 100 Ft. to One Inch.

Fire Insurance Map Collection
Geography and Map Division
Library of Congress

Copyright 1922 by the Sanborn Map Co.

Map Type: Fire Insurance Publisher: Sanborn Map Co. Publication Name: Los Angeles, CA Vol. 5 Base Map Date: 1922 Revised Date: Republished Date: Sheet Number: 556	**1922**	Requested by: Envirosite Corporation 3822 South Figueroa 3822-3838 South Figueroa Street, 3801-3833 1/2 South Flower Drive Los Angeles, CA 90037 Client Project # 98834 HIG Project # 2082949 www.historicalinfo.com

(4746)

LOS ANGELES CAL. VOL. 5.

557

UNIVERSITY DISTRICT

SCALE 100 FT. TO AN INCH

555

556

521

512

511

501

5237 (1784)

5238 (1785)

5239 (3646)

5240 (3660)

5241 (1786)

5242 (3647)

5243 (3645)

5244 (3648)

5245 (3659)

5246 (3649)

5247 (3658)

W. 37TH ST.

37TH PL.

S. FLOWER ST.

S. FIGUEROA

W. 38TH ST.

S. HOPE ST.

W. 39TH ST.

S. GRAND AV.

S. HILL

W. SANTA BARBARA AV.

Scale 100 Ft. to One Inch.

Copyright 1922 by the Sanborn Map Co.

Fire Insurance Maps Collection
Geography and Map Division
Library of Congress

Map Type: Fire Insurance Publisher: Sanborn Map Co. Publication Name: Los Angeles, CA Vol. 5 Base Map Date: 1922 Revised Date: Republished Date: Sheet Number: 557	**1922**	Requested by: Envirosite Corporation 3822 South Figueroa 3822-3838 South Figueroa Street, 3801-3833 1/2 South Flower Drive Los Angeles, CA 90037 Client Project # 98834 HIG Project # 2082949 www.historicalinfo.com

Map Type: Real Estate Atlas Publisher: Baist Maps Publication Name: Los Angeles, CA Base Map Date: 1914 Revised Date: Republished Date: Sheet Number: 14L	**1914**	Requested by: Envirosite Corporation 3822 South Figueroa 3822-3838 South Figueroa Street, 3801-3833 1/2 South Flower Drive Los Angeles, CA 90037 Client Project # 98834 HIG Project # 2082949 www.historicalinfo.com

PLATE 18

BAIST'S REAL ESTATE ATLAS OF SURVEYS OF LOS ANGELES

COPYRIGHTED BY G. Wm. BAIST

PUBLISHED BY G. W. BAIST, 906 WALNUT ST. PHILADA.

SEE CONNECTION C.D.

SEE CONNECTIONS AT A.B.

EXPLANATIONS

BRICK BUILDING	STONE STABLE OR GARAGE	SECTION LINES
FRAME " "	GREEN HOUSE	(4) SECTION NUMBERS
STONE " "	SEWER	ELECTRIC RWYS.
BRICK STABLE OR GARAGE	WATER MAIN	STEAM RAIL ROADS
FRAME " " OR GARAGE	FIRE HYDRANT	(5) ADJOINING PLATES

Map Type: Real Estate Atlas Publisher: Baist Maps Publication Name: Los Angeles, CA Base Map Date: 1914 Revised Date: Republished Date: Sheet Number: 18R	**1914**	Requested by: Envirosite Corporation 3822 South Figueroa 3822-3838 South Figueroa Street, 3801-3833 1/2 South Flower Drive Los Angeles, CA 90037 Client Project # 98834 HIG Project # 2082949 www.historicalinfo.com

PLATE 19

Map Type: Real Estate Atlas Publisher: Baist Maps Publication Name: Los Angeles, CA Base Map Date: 1914 Revised Date: Republished Date: Sheet Number: 19R	**1914**	Requested by: Envirosite Corporation 3822 South Figueroa 3822-3838 South Figueroa Street, 3801-3833 1/2 South Flower Drive Los Angeles, CA 90037 Client Project # 98834 HIG Project # 2082949 www.historicalinfo.com

Map Type: Real Estate Atlas Publisher: Baist Maps Publication Name: Los Angeles, CA Base Map Date: 1910 Revised Date: Republished Date: Sheet Number: 14L	**1910**	Requested by: Envirosite Corporation 3822 South Figueroa 3822-3838 South Figueroa Street, 3801-3833 1/2 South Flower Drive Los Angeles, CA 90037 Client Project # 98834 HIG Project # 2082949 www.historicalinfo.com	HIG

PLATE 18

BAIST'S REAL ESTATE ATLAS OF SURVEYS OF LOS ANGELES

COPYRIGHTED BY G. Wm BAIST

PUBLISHED BY G. W. BAIST

SEE CONNECTIONS AT A.B.

SEE CONNECTION C.D.

EXPLANATIONS

BRICK BUILDING	STONE STABLE	SECTION LINES
FRAME " "	GREEN HOUSE	SECTION NUMBERS
STONE " "	SEWER	ELECTRIC RWYS
BRICK STABLE	WATER MAIN	STEAM RAIL ROADS
FRAME " "	FIRE HYDRANT	ADJOINING PLATES

Map Type: Real Estate Atlas Publisher: Baist Maps Publication Name: Los Angeles, CA Base Map Date: 1910 Revised Date: Republished Date: Sheet Number: 18R	**1910**	Requested by: Envirosite Corporation 3822 South Figueroa 3822-3838 South Figueroa Street, 3801-3833 1/2 South Flower Drive Los Angeles, CA 90037 Client Project # 98834 HIG Project # 2082949 www.historicalinfo.com

Map Type: Real Estate Atlas Publisher: Baist Maps Publication Name: Los Angeles, CA Base Map Date: 1910 Revised Date: Republished Date: Sheet Number: 19R	**1910**	Requested by: Envirosite Corporation 3822 South Figueroa 3822-3838 South Figueroa Street, 3801-3833 1/2 South Flower Drive Los Angeles, CA 90037 Client Project # 98834 HIG Project # 2082949 www.historicalinfo.com	HIG

691

S. FIGUEROA

TALL PINE & EUCALUPTUS TREES

W A Y

ARBOR

LATTICE

W. TANK 30'

1½ AUTO.

W. MILL & W. TANK 22'

W. TANK 30'

DRIVE

PRIVATE PARK

TALL PINES.

TREES.

S. FLOWER.

719

W. 40TH ST.

S. HOPE

SANTA MONICA 687 AV.

2484

689

691

ROSECRANS WAY

S. FIGUEROA

8" W. PIPE

MAIN TRACK S.P.CO. SANTA MONICA BRANCH. FENCE

Scale of Feet. 50 40 30 20 10 0 50 100 150

W. 39TH ST.

8" W. PIPE

S. FIGUEROA 689

3806 3807 3806½

1 Hr D. 2 D.

1 Hr Tenement. D.

1784

1785

1786

3905 3811

W. 39TH ST.

W. 38TH ST.

S. FLOWER

690

3822 3814 3810 3806

3837 3823 3819 3815 3805 3801

S. HOPE

3832 3826 3822 3814 3810 3800

3645

3835 3831 3825 3817 3809

699 S. GRAND AV.

Geography and Map Division
Library of Congress

Map Type: Fire Insurance Publisher: Sanborn Map Co. Publication Name: Los Angeles, CA Vol. 6 Base Map Date: 1907 Revised Date: Republished Date: Sheet Number: 689	**1907**	Requested by: Envirosite Corporation 3822 South Figueroa 3822-3838 South Figueroa Street, 3801-3833 1/2 South Flower Drive Los Angeles, CA 90037 Client Project # 98834 HIG Project # 2082949 www.historicalinfo.com

691
687
688
689
692
690
719
701
3644
1162
1778
1779
SANTA MONICA AV.
ROSECRANS WAY
S. FIGUEROA
S. FLOWER
S. HOPE
W. 36TH ST.
W. JEFFERSON
S. GRAND AV.
AGRICULTURAL PARK
L.A. S.P. CO. MAIN TRACK
SANTA MONICA BRANCH
8"W. PIPE
4"W. PIPE
12"W. PIPE
NOT OPEN.
Flats
Meat.
Drugs.
Flats 2e
Plumbing
Corral
Hen Ho.
Out Ho.
Hollow Concrete
Scale of Feet.
Geography and Map Division
Library of Congress

Map Type: Fire Insurance Publisher: Sanborn Map Co. Publication Name: Los Angeles, CA Vol. 6 Base Map Date: 1907 Revised Date: Republished Date: Sheet Number: 691	**1907**	Requested by: Envirosite Corporation 3822 South Figueroa 3822-3838 South Figueroa Street, 3801-3833 1/2 South Flower Drive Los Angeles, CA 90037 Client Project # 98834 HIG Project # 2082949 www.historicalinfo.com

LOS ANGELES, VOL. VI.

701

691

719

691

S. GRAND AV.

80'

80'

12" W. P.

12" W. PIPE

82½'

app.

3410

STORAGE

77'

L. A. & REDONDO RY. (ELEC.) YARDS

5' H.

8' H.

10' H.

108'

SAWED R. R. TIES 10' H.

3410½

1m CH

8'

1½

Shed

61'

716

10'

85'

Men Ho.

79'

D

1 Att.

Flats

2

Fr. 1st

Shed

17'

SHED

65'

136

126

3445

3443

3439 A-B

3413

4" W. PIPE

60'

DEL MONTE

app. 190'

3426

3422

3416

3412

20'

3424

3420

L. P. 5' H.

DRIVE

L. P. 10' H.

700

702

W. JEFFERSON

S. FIGUEROA

PARK

AGRICULTURAL

3643

720

718

L. P. 4' H.

S. P. CO. MAIN TRACK - SANTA MONICA BRANCH

SWINGLE'S

WIND MILL N.T. 12' AB. GRD.

T.C.

148½

LUMBER SHED

W. 35TH ST.

1=2

3 ELEC. Mo's

MARBLE, ONYX & GRANITE WORKS

Off.

S.P.

Shed

719

SMALL PILES OF LUMBER

L. P. 8' H.

DRIVE

L. P. 9' H.

L. P. 5' H.

DUFFY LUMBER CO.

AVERAGE STOCK 3000 000 FT.

Lumber Shed

DRY KILN

DEEP WELL PUMP

25 BBL. OIL TANK UNDERGRD.

FORGE

OPEN

IR. CH.

BLR 80 HP ENG. 75 HP W. T. SHAFT 24

BELT HOLES 1" x 3" - 12" & 1" x 4" 1ST

No FIRE WALL FOR 4' OVER SAME

MILL WORK 1ST

CABINET WK 2ND

GLUE RM. OVER ENG. RM

2 STEAM DRY BOX 2ND

1½" HYD.

OFF.

3417

J. NIEDERER CO. (BANK, OFFICE & STORE FIXTURES & MILL WORK)

NIGHT WATCHMAN - NO CLOCK - LIGHT - ELEC.

POWER: STEAM - FUEL: OIL & SAWDUST. CITY & WELL WATER - STEAM GLUE POTS

S. MAIN

10" W. PIPE

Scale of Feet.

50 40 30 20 10 0 50 100 150

E. JEFFERSON ST.

SANTA BARBARA 734 AV.

(EL...CAR RIGHT OF WAY)

See Volume 502 Five

E. 35TH ST.

Geography and Map Division
Library of Congress

Map Type: Fire Insurance Publisher: Sanborn Map Co. Publication Name: Los Angeles, CA Vol. 6 Base Map Date: 1907 Revised Date: Republished Date: Sheet Number: 701	**1907**	Requested by: Envirosite Corporation 3822 South Figueroa 3822-3838 South Figueroa Street, 3801-3833 1/2 South Flower Drive Los Angeles, CA 90037 Client Project # 98834 HIG Project # 2082949 www.historicalinfo.com

LOS ANGELES VOL. VI.

719

691

701

S. FIGUEROA

W. 40TH ST.

3646

CONFIDENCE

S. FLOWER

3647

689

S. HOPE

720

3648

S. GRAND AV. 80 ft wide

W. 40TH ST.

CONFIDENCE

3649

REDONDO ELEVD RAILWAY RIGHT OF WAY.

699

707 S. OLIVE

Scale of Feet.

Fire Insurance Map Collection
Geography and Map Division
Library of Congress

Map Type: Fire Insurance Publisher: Sanborn Map Co. Publication Name: Los Angeles, CA Vol. 6 Base Map Date: 1907 Revised Date: Republished Date: Sheet Number: 719	**1907**	Requested by: Envirosite Corporation 3822 South Figueroa 3822-3838 South Figueroa Street, 3801-3833 1/2 South Flower Drive Los Angeles, CA 90037 Client Project # 98834 HIG Project # 2082949 www.historicalinfo.com

BAIST'S REAL ESTATE ATLAS OF SURVEYS OF LOS ANGELES

PUBLISHED BY G.W.ma BAIST

COPYRIGHTED BY G.W.ma BAIST

SURVEY MAP PUBLISHER, 308 WALNUT ST. PHILA.

EXPLANATIONS

BRICK BUILDING	STONE STABLE	SECTION LINES
FRAME " "	GREEN HOUSE	(4) SECTION NUMBERS
STONE " "	SEWER	ELECTRIC RWYS
BRICK STABLE	6in. WATER MAIN	STEAM RAIL ROADS
FRAME " "	FIRE HYDRANT	(5) ADJOINING PLATES

13 14 11

WAVERLY TR. GARTER GROVE TR. HUNTERS

29TH ST. 30TH ST. 31ST ST. JEFFERSON ST.

ORCHARD AVE. HOOVER REDS TR. KEY WEST KINGSLEY TR. ROWLEY SUB

SUB of LOTS 6,7,8,9,10 SUB of LOTS 3,4,5,12,13,14 LOSTER SWIFT TR. TYLER TR. MAY TR. ROYAL TR. 32ND ST.

33RD ST. 35TH ST. 36TH ST. 37TH ST. 38TH ST. 39TH ST. 40TH ST. 41ST ST. 42ND ST. 43RD ST.

JEFFERSON ST. WESTERN AVE. VERMONT AVE. ORCHARD AVE. HOOVER ST. KINGSLEY TR. KEY WEST ST. ROYAL TR. MAY TR. TYLER TR. SWIFT TR. LOSTER ST. ROWLEY SUB

UNIVERSITY OF SOUTHERN CALIFORNIA

LOS ANGELES

MASON TR. 33RD ST. 31ST ST. STEWARTS NURSERY SUB

CLARK & FIGUEROA SUB. FIGUEROA ST. FLOWER ST. SUB. BRYANS SUB. W.J. HITT'S HOME TR. E.E. THOMAS HOME TR. E.E. THOMAS 3.25A. MILTON THOMAS TRACT

McCLINTOCK ST. WESLEY ST. HOUGH ST. 42ND ST. 43RD ST. 40TH ST. 41ST ST. 38TH ST. 39TH ST. 37TH ST. 36TH ST. 35TH ST. 33RD ST. 32ND ST. 31ST ST. 30TH ST. 29TH ST.

WILMORE'S SUB. UNIVERSITY WAREHOUSE LUMBER YARD LUMBER PLANING MILL

SANTA MONICA SOUTHERN PACIFIC R.R. TO SANTA MONICA AVE.

UNIVERSITY ADD. WIDNEY ST. HOPE ST. DEL MONTE ST. Los Angeles to Herlongdale Beach Ry. Co.

HORTICULTURAL AVE. ELECTRIC POWER PLANT SAN BERNARDINO AVE. INYO ST. BARBARA ST. CITY LINE

AGRICULTURAL PARK

5A. 14. John Graf Zobelein 10.75A. J.F. Zobelein Geo. Zobelein 7.70A. Geo. Zobelein Zobelein 41. Geo'

GRAND AVE. MAIN ST. BONANZA ST. ZOBELEIN ST. ALEGRO CONFIDENCE (DEFIANCE)

Map Type: Real Estate Atlas Publisher: Baist Maps Publication Name: Los Angeles, CA Base Map Date: 1905 Revised Date: Republished Date: Sheet Number: 15L	**1905**	Requested by: Envirosite Corporation 3822 South Figueroa 3822-3838 South Figueroa Street, 3801-3833 1/2 South Flower Drive Los Angeles, CA 90037 Client Project # 98834 HIG Project # 2082949 www.historicalinfo.com

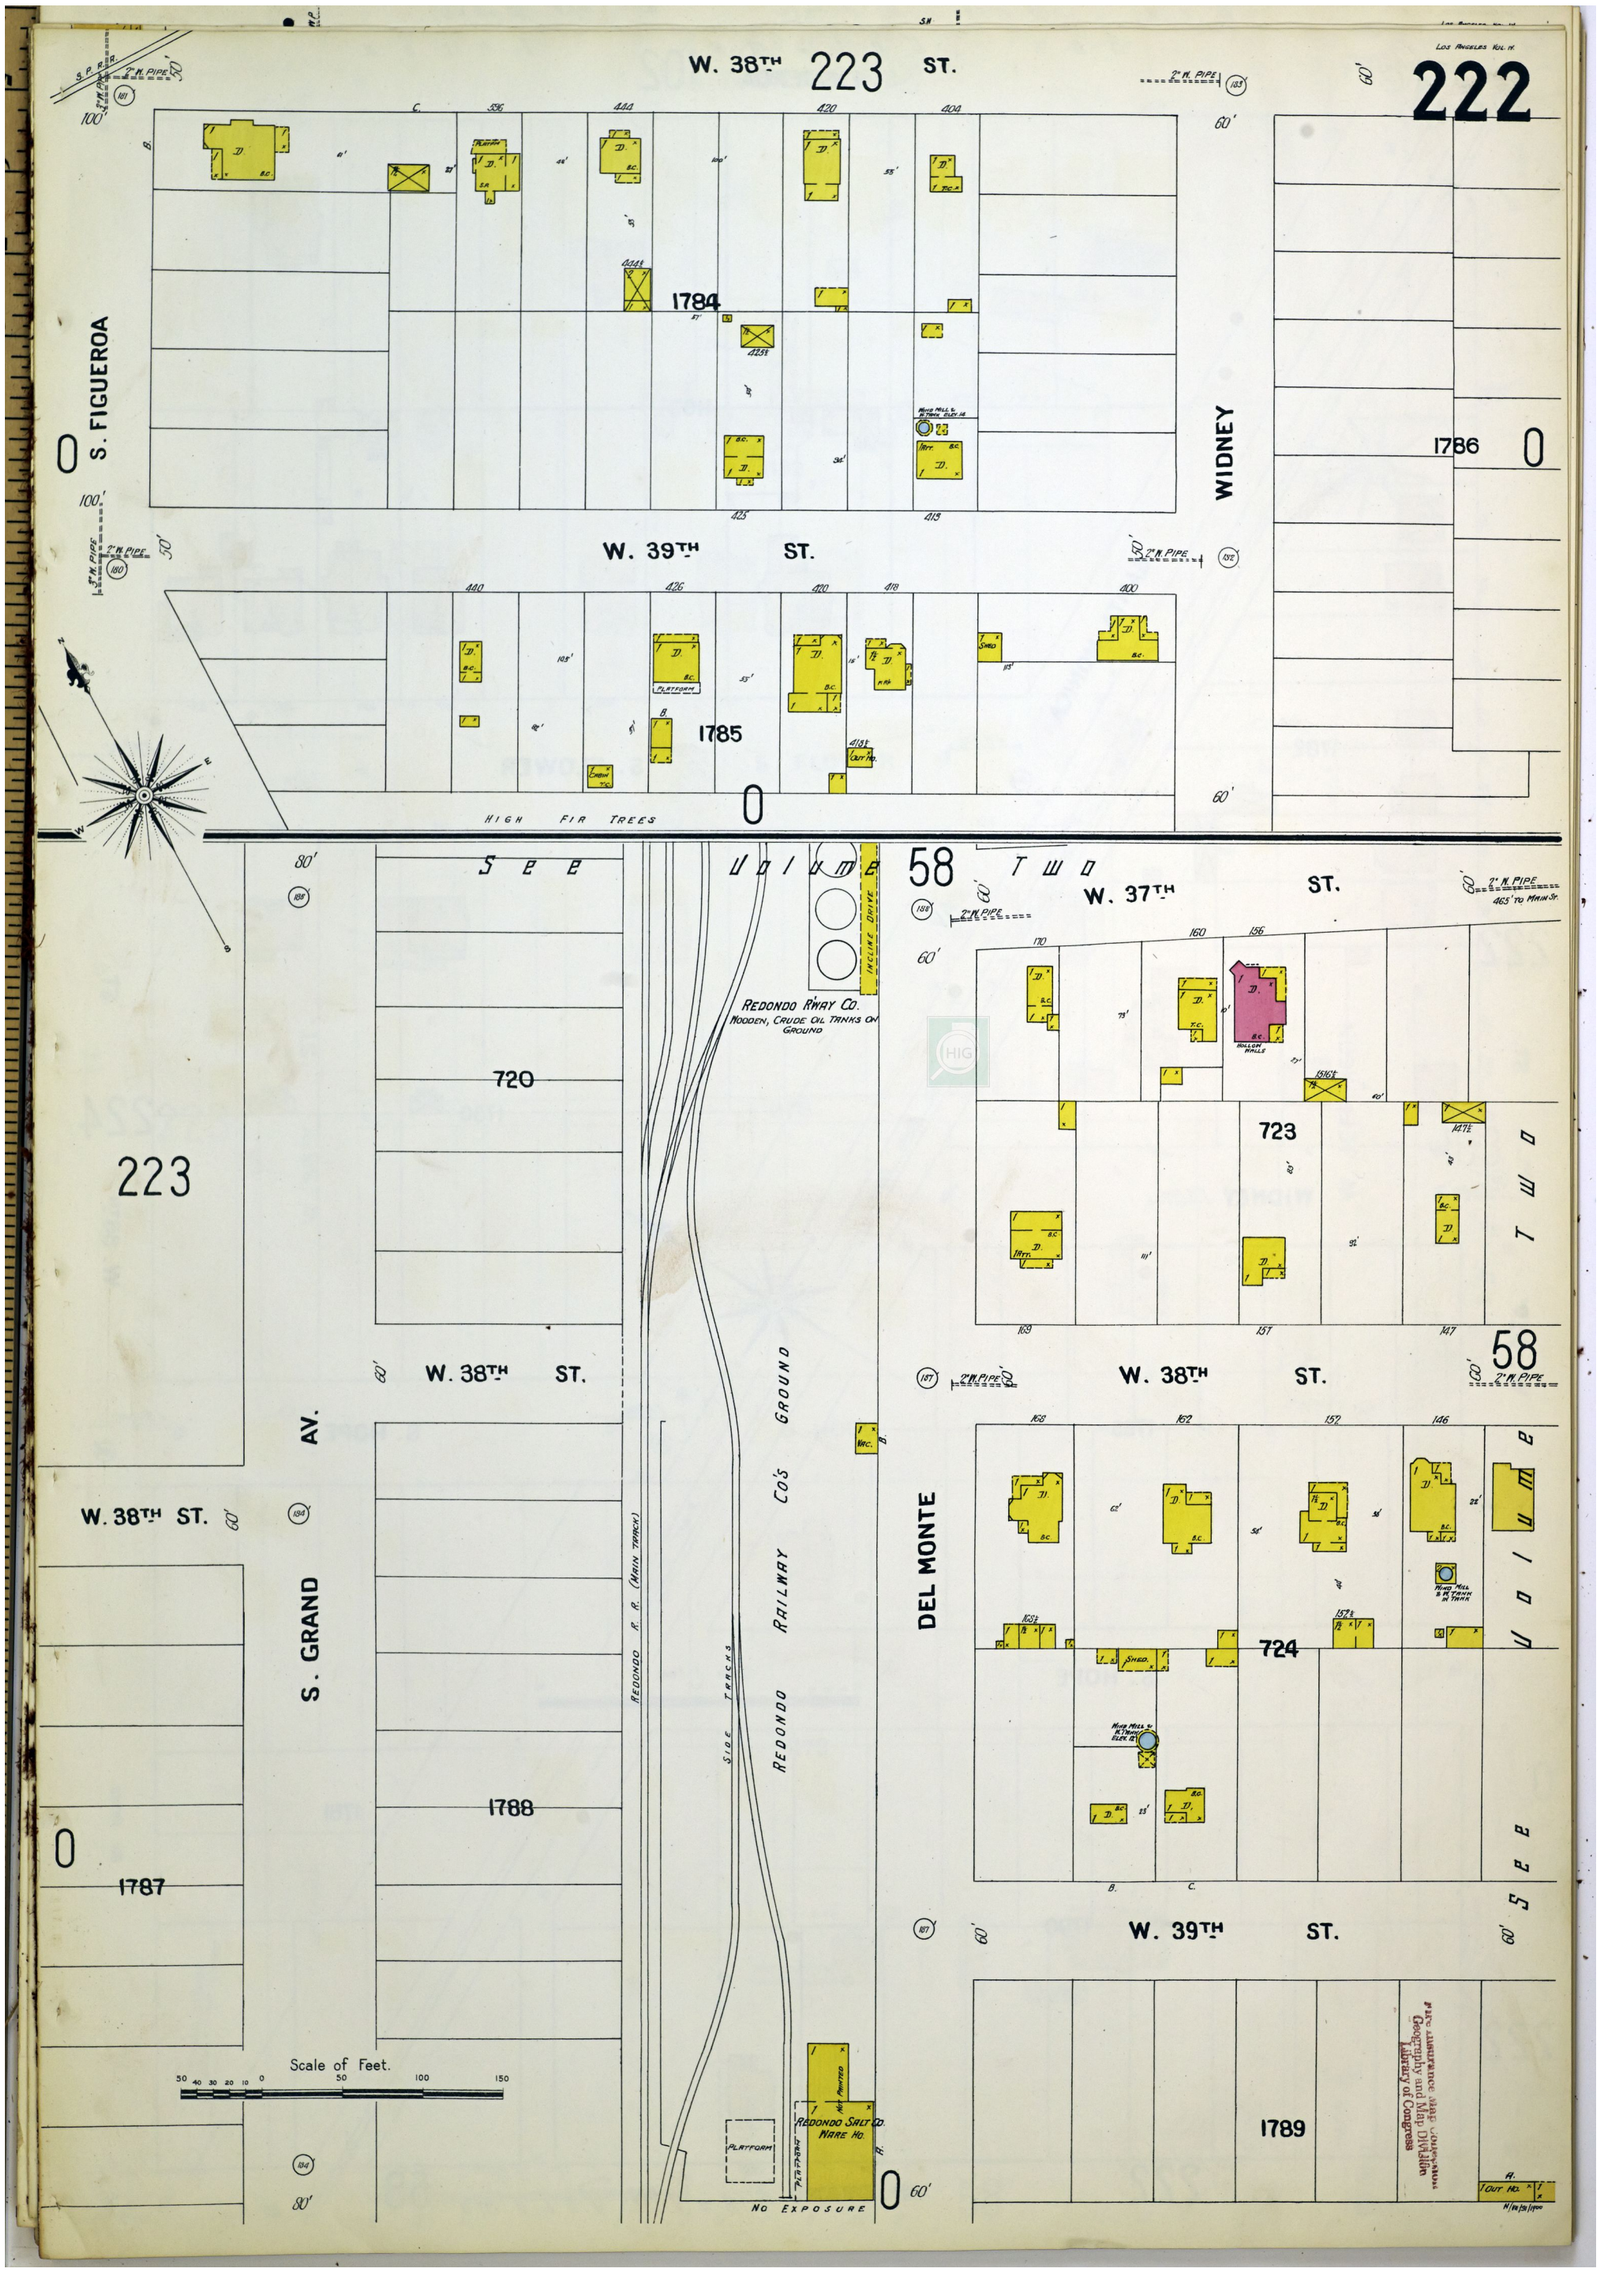

Map Type: Fire Insurance Publisher: Sanborn-Perris Map Co. Publication Name: Los Angeles, CA Vol. 4 Base Map Date: 1900 Revised Date: Republished Date: Sheet Number: 222	**1900**	Requested by: Envirosite Corporation 3822 South Figueroa 3822-3838 South Figueroa Street, 3801-3833 1/2 South Flower Drive Los Angeles, CA 90037 Client Project # 98834 HIG Project # 2082949 www.historicalinfo.com

Appendix H

Envirosite Historical City Directory Report

ENVIROSITE

Platinum City Directory Report | 2024

Order Number: 98834

Report Generated: June 14, 2024

3822 South Figueroa

3822 - 3838 South Figueroa St
Los Angeles, CA 90037

---

56 Broome Corporate Parkway
Conklin, NY 13748

Toll Free: 866-211-2028
www.envirositecorp.com

Prepared for Envirosite Corporation By:

Property Archives

Platinum City Directory Report

Envirosite's Platinum City Directory Report is a screening tool designed to assist in historical use determination of a subject property and adjacent properties. It includes a search of Property Archives digital datasets, national book collections including the Library of Congress and/or the Allen County Public Library and nationwide microfilm collections at five year intervals or the closest available intervals.

RESEARCH SUMMARY:

The following research sources were consulted in the preparation of this report:

SOURCE:	***YEAR:***
Property Archives	2020, 2015, 2010, 2006, 2001, 1998, 1993
Los Angeles Street Address Directory	1988, 1983, 1978, 1973, 1963, 1958, 1953, 1943
Los Angeles City Directory	1939, 1932, 1929, 1923, 1919, 1912, 1909, 1903, 1899, 1892

Property Archives is a proprietary and comprehensive dataset of over 1.5 billion commercial, industrial and residential records, business names and uses and occupant records for every city and town in the United States, from recent years to the early 1990s. Property Archives dataset is wholly owned and operated by Property Archives, LLC

This report was prepared by Property Archives, LLC for Envirosite Corporation

Property Archives

SUBJECT PROPERTY:

3822 - 3838 South Figueroa St , Los Angeles, CA 90037

ADJOINING PROPERTIES:

3800 - 3855 S Flower Dr, Los Angeles , CA

3800-3906 South Figueroa Street, Los Angeles, CA 90037

Disclaimer - Copyright and Trademark Notice

All information contained in this report is based on data available from various public, government and other sources and are based upon the best data available from those sources. The information available in this report may be available from other sources and is not exclusive or the exclusive property of Property Archives, LLC

NO WARRANTY EXPRESSED OR IMPLIED, IS MADE IN CONNECTION WITH THIS REPORT, INCLUDING WITHOUT LIMITATION, MERCHANTABILITY OR FITNESS FOR A PARTICULAR PURPOSE. ALL RISK IS ASSUMED BY USER AND Property Archives, LLC assumes no liability for faulty or inaccurate information. The Reports may utilize a variety of public and other sources reasonably available to Property Archives. Property Archives cannot, and does not assure, warrant, guarantee or assume any liability for the correctness, comprehensiveness, timeliness or completeness of any of such information, nor is the information in any Report to be construed as legal advice with respect to environmental risks associated with any property. Property Archives shall not be liable to anyone for any claims, causes of action, suits, damages, losses, costs and expenses (including, without limitation, attorneysâ€™ fees and costs) arising out of or caused by this report regardless of the acts, errors or omissions, or negligence of Property Archives. Any damages shall be limited to the purchase price of the report.

Purchaser of the report accepts the report "As Is". The report is intended only to provide information only and should not be considered as providing any legal advice, prediction, forecast, or fact as to the environmental risk for any specific property. Reports are proprietary to Property Archives, and contain copyrighted material and trademarks of Property Archives. All other trademarks used herein are the property of their respective owners. All rights of Property Archives,LLC as to the Reports are reserved.

2020 **3800-3906 South Figueroa Street, Los Angeles, CA 90037**

ADMASSU, SENAIT	3800 S FIGUEROA ST
DUMAS, EDGAR	3800 S FIGUEROA ST
GRAY, ROSSLYN Y	3800 S FIGUEROA ST
LAKPOUR, MAZDA	3800 S FIGUEROA ST
SARABIA, JHOANA	3800 S FIGUEROA ST
UNIVERSITY OF SOUTHERN CA	3800 S FIGUEROA ST
DEBRA JACKSON	3818 S Figueroa St
MARIA CHAVIRA	3822 S Figueroa St
MARY MORAN	3824 S Figueroa St
HYE MOON	3830 S Figueroa St
ANGELICA ARROYO	3832 S Figueroa St
IMAX THEATRE-CA MUSEUM OF SCI	3841 S FIGUEROA ST
CHICKEN FACTORY	3844 S FIGUEROA ST
DREYVAN CO INC	3844 S FIGUEROA ST
FIGUEROA PHILLY	3844 S FIGUEROA ST

2015 **3800-3906 South Figueroa Street, Los Angeles, CA 90037**

DUMAS, EDGAR	3800 S FIGUEROA ST
OBENAUER, ROSS	3800 S FIGUEROA ST
DEBRA JACKSON	3818 S FIGUEROA ST
MARIA CHAVIRA	3822 S FIGUEROA ST
MARY MORAN	3824 S FIGUEROA ST
GERARDO ARROYO	3830 S FIGUEROA ST
HYE MOON	3830 S FIGUEROA ST
JULIA ARROYO	3830 S FIGUEROA ST
ANGELICA ARROYO	3832 S FIGUEROA ST
CARMEN ARROYO	3832 S FIGUEROA ST
IGNACIO BALANDRAN	3836 S FIGUEROA ST
DREYVAN CO INC	3844 S FIGUEROA ST
CHANO'S DRIVE IN	3850 S FIGUEROA ST
CHANOS	3850 S FIGUEROA ST

2010 **3800-3906 South Figueroa Street, Los Angeles, CA 90037**

BEVERLY ORTHOPEDIC PHYSICAL	3800 S FIGUEROA ST
ROSS OBENAUER	3800 S FIGUEROA ST
BALANDRAN MARIA	3836 S FIGUEROA ST
GISELA BALANDRAN	3836 S FIGUEROA ST
JESSICA BALANDRAN	3836 S FIGUEROA ST
MARIA BALANDRAN	3836 S FIGUEROA ST
DREYVAN CO INC	3844 S FIGUEROA ST
FIGUEROA PHILLY	3844 S FIGUEROA ST
CHRISTINA MACIAS	3850 S FIGUEROA ST

2006 **3800-3906 South Figueroa Street, Los Angeles, CA 90037**

ALL TILE & STONE	3800 S FIGUEROA ST
HIDEOUT FASHION	3800 S FIGUEROA ST
Ignacio Balandran	3836 S Figueroa St
CAPITAN BURGER	3844 S FIGUEROA ST
DREYVAN CO INC	3844 S FIGUEROA ST
Jesse Hizami	3850 S FIGUEROA ST

2002 **3800-3906 South Figueroa Street, Los Angeles, CA 90037**

Capitan Burger	3844 S Figueroa St
Dreyvan CO	3844 S Figueroa St
Kfc	3850 S Figueroa St

1998 **3800-3906 South Figueroa Street, Los Angeles, CA 90037**

Ignacio Balandran	3836 S Figueroa St
Capitan Burger	3844 S Figueroa St

Dreyvan CO Inc	3844 S Figueroa St

1993 **3800-3906 South Figueroa Street, Los Angeles, CA 90037**

FRICKINGER LENORA M	3816 S FIGUEROA ST
BALANDRAN IGNACIO	3836 S FIGUEROA ST
DREYVAN CO INC	3844 S FIGUEROA ST
CAPITAN BURGER	3850 S FIGUEROA ST
KENTUCKY FRIED CHICKEN	3850 S FIGUEROA ST

3760 Margarita Jones .....747-44(

FIGUEROA S **9003**

3800 Arnold Clyde T M D 746-575
3816 Frickinger L M 748-149
3816½ Sullivan Edw M 748-760
3818 Dunlap Polly 748-745
3818½ Naegele Geo H Mrs 749-803
3824 Bueno Jose R 746-508
3824½ Ramirez M A 749-468
3836½ Silva Antonio A.....748-637
3838 Silva Danl A 746-818
3838½ Paramo Alfonso 748-459
3844 Kentucky Fried Chicken ..748-039
3844 Dreyvan Co Inc 749-374
3911 Main Event.....741-133
3911 Volume Service.....741-218
3911 Coliseum & Sports Arena
Los Angeles Memorial...747-711
3916 Ramirez Maribel 748-479
3918½ Johnson Michael 748-374

FIGUEROA S
ODD - 90037 **EVEN - 9000**

IMAGE:	1 of 1
SOURCE:	Los Angeles Street Address Directory
STREET:	3800-3906 South Figueroa Street, Los Angeles, CA 90037
YEAR:	1988

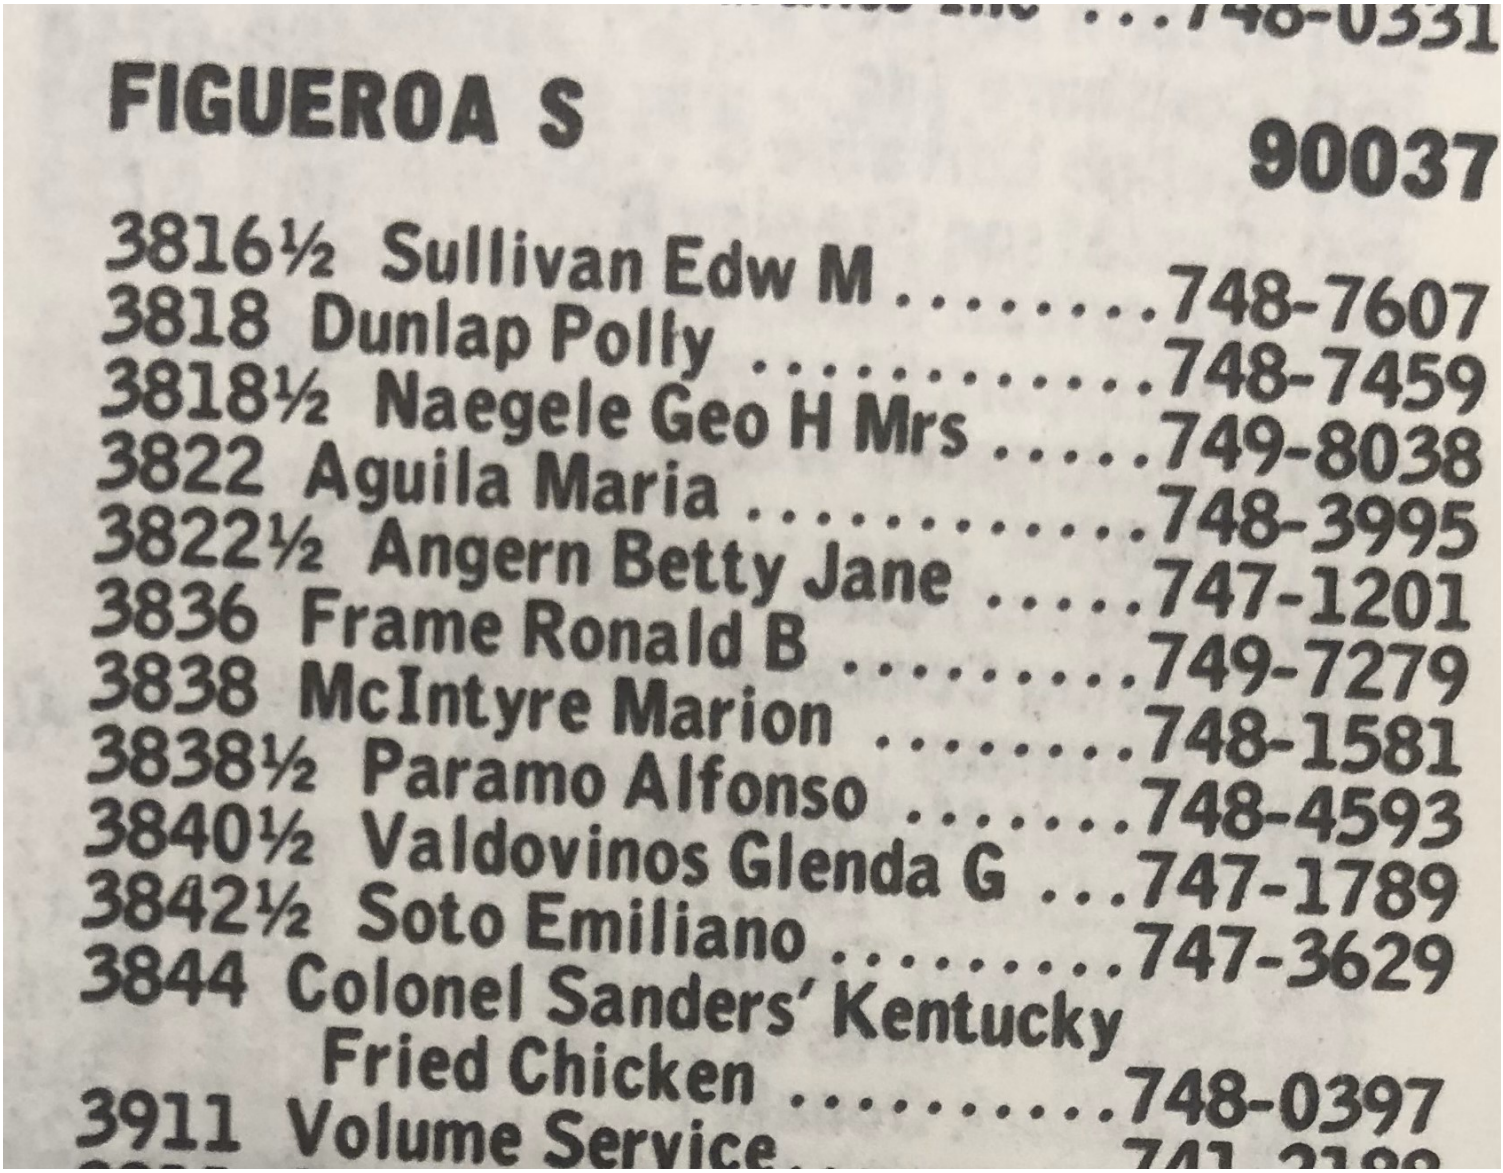

...748-0331

FIGUEROA S **90037**

3816½ Sullivan Edw M 748-7607
3818 Dunlap Polly 748-7459
3818½ Naegele Geo H Mrs 749-8038
3822 Aguila Maria 748-3995
3822½ Angern Betty Jane 747-1201
3836 Frame Ronald B 749-7279
3838 McIntyre Marion 748-1581
3838½ Paramo Alfonso 748-4593
3840½ Valdovinos Glenda G ...747-1789
3842½ Soto Emiliano 747-3629
3844 Colonel Sanders' Kentucky Fried Chicken 748-0397
3911 Volume Service ...741-2189

IMAGE:	1 of 1
SOURCE:	Los Angeles Street Address Directory
STREET:	3800-3906 South Figueroa Street, Los Angeles, CA 90037
YEAR:	1983

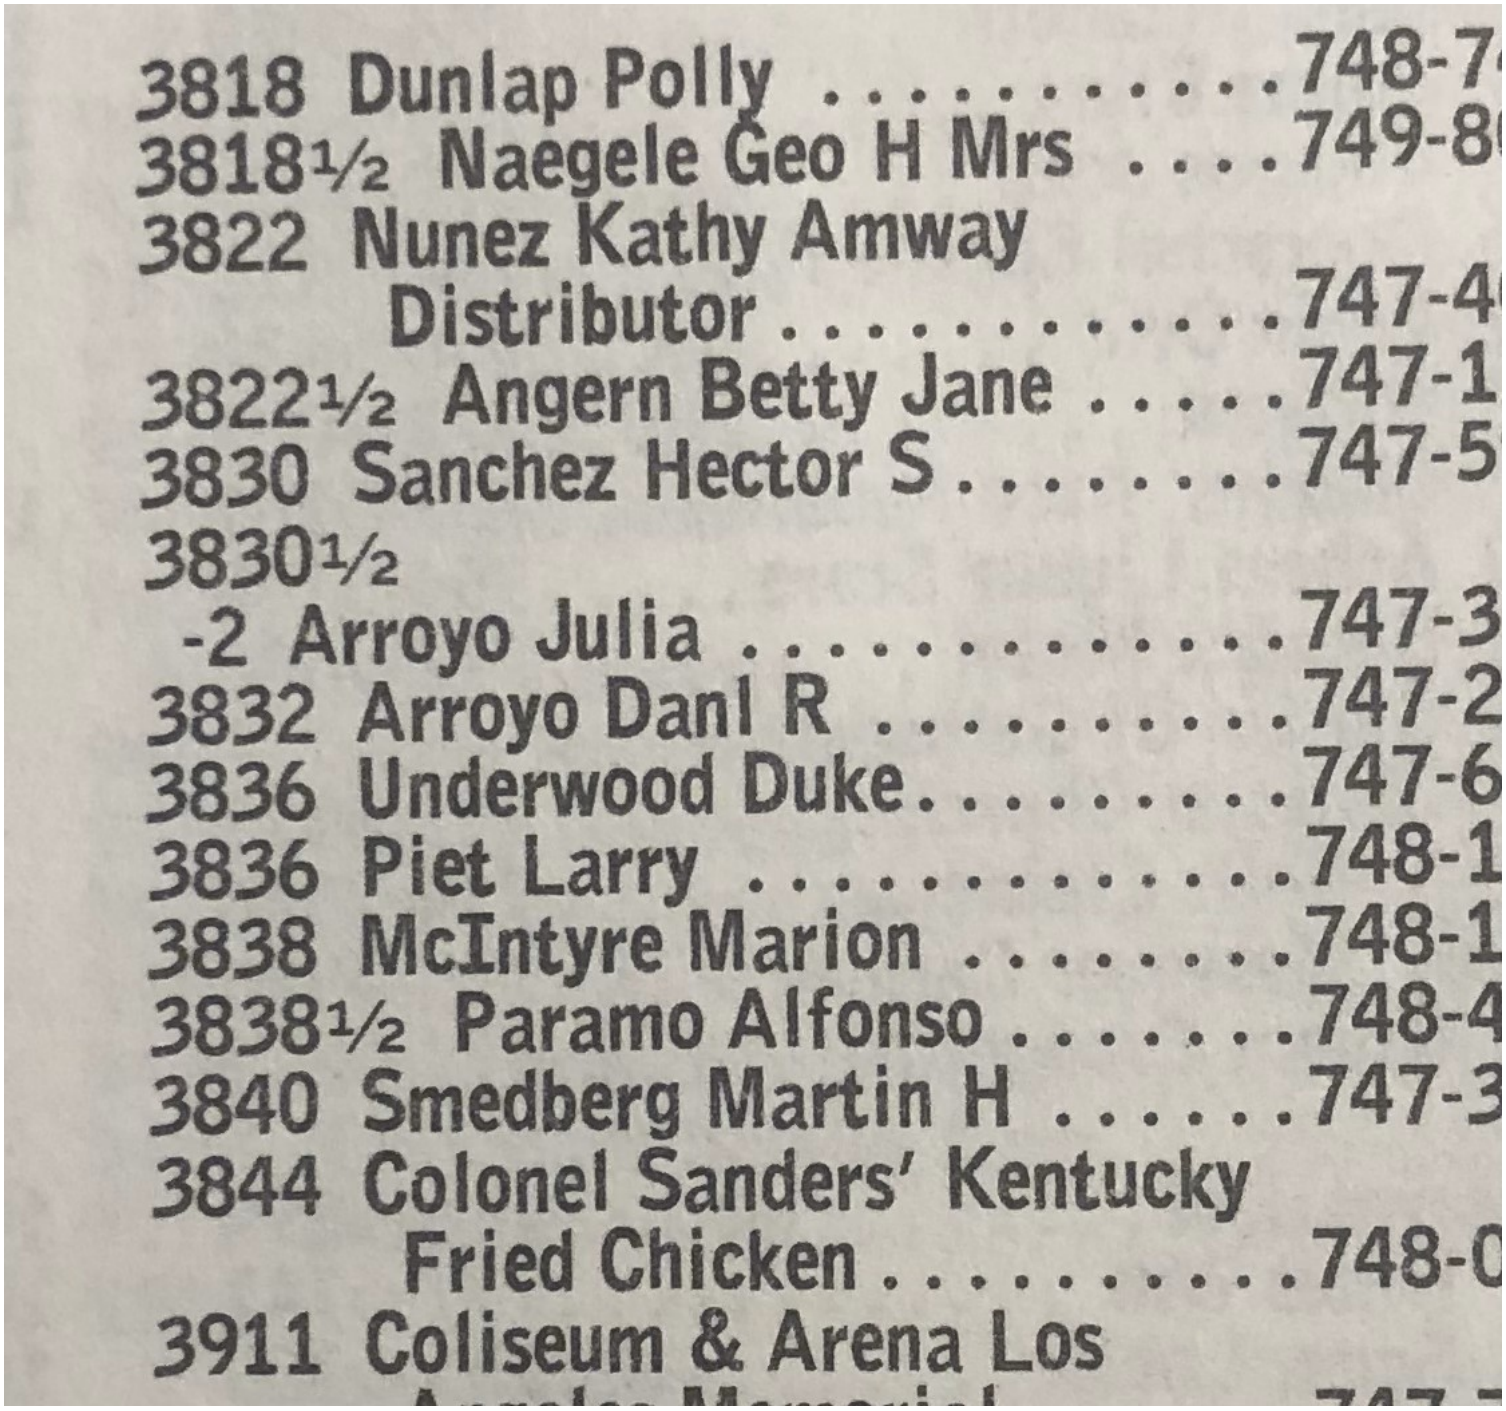

3818 Dunlap Polly 748-7
3818½ Naegele Geo H Mrs 749-8
3822 Nunez Kathy Amway
Distributor 747-4
3822½ Angern Betty Jane 747-1
3830 Sanchez Hector S 747-5
3830½
-2 Arroyo Julia 747-3
3832 Arroyo Danl R 747-2
3836 Underwood Duke.....747-6
3836 Piet Larry 748-1
3838 McIntyre Marion 748-1
3838½ Paramo Alfonso 748-4
3840 Smedberg Martin H 747-3
3844 Colonel Sanders' Kentucky
Fried Chicken 748-0
3911 Coliseum & Arena Los

IMAGE: 1 of 1
SOURCE: Los Angeles Street Address Directory
STREET: 3800-3906 South Figueroa Street, Los Angeles, CA 90037
YEAR: 1978

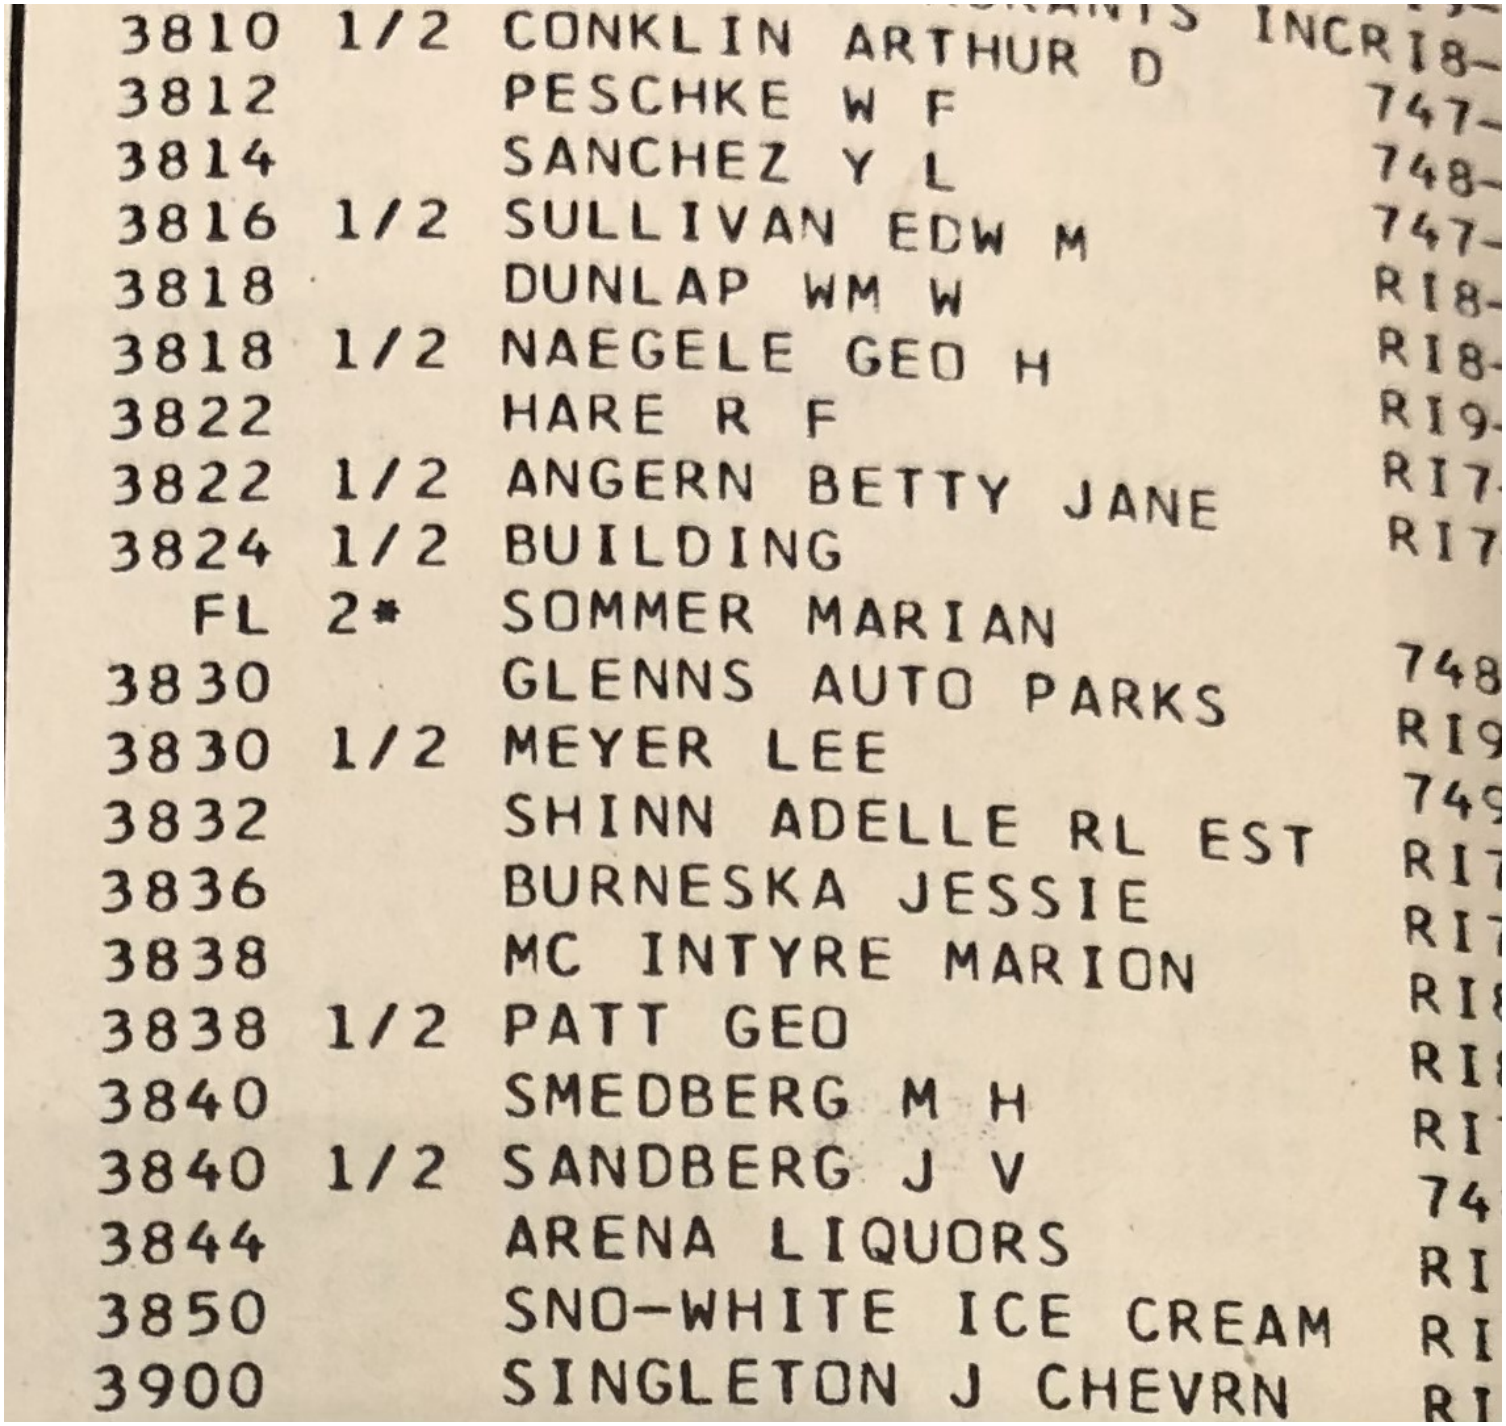

3810	1/2	CONKLIN ARTHUR D	INCR I8-
3812		PESCHKE W F	747-
3814		SANCHEZ Y L	748-
3816	1/2	SULLIVAN EDW M	747-
3818		DUNLAP WM W	RI8-
3818	1/2	NAEGELE GEO H	RI8-
3822		HARE R F	RI9-
3822	1/2	ANGERN BETTY JANE	RI7-
3824	1/2	BUILDING	RI7
FL	2*	SOMMER MARIAN	
3830		GLENNS AUTO PARKS	748
3830	1/2	MEYER LEE	RI9
3832		SHINN ADELLE RL EST	749
3836		BURNESKA JESSIE	RI7
3838		MC INTYRE MARION	RI7
3838	1/2	PATT GEO	RI8
3840		SMEDBERG M H	RI
3840	1/2	SANDBERG J V	RI
3844		ARENA LIQUORS	74
3850		SNO-WHITE ICE CREAM	RI
3900		SINGLETON J CHEVRN	RI

IMAGE: 1 of 1
SOURCE: Los Angeles Street Address Directory
STREET: 3800-3906 South Figueroa Street, Los Angeles, CA 90037
YEAR: 1973

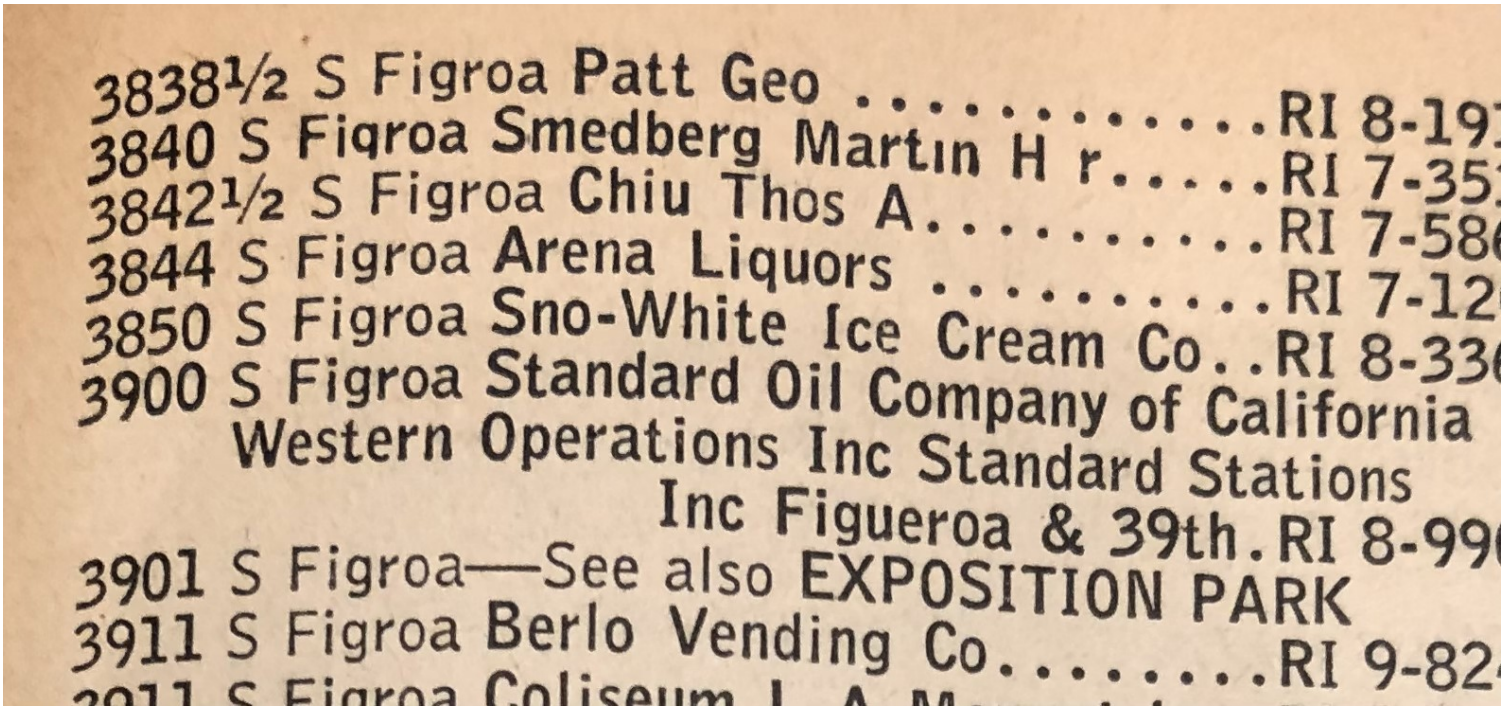

IMAGE: 1 of 2
SOURCE: Los Angeles Street Address Directory
STREET: 3800-3906 South Figueroa Street, Los Angeles, CA 90037
YEAR: 1963

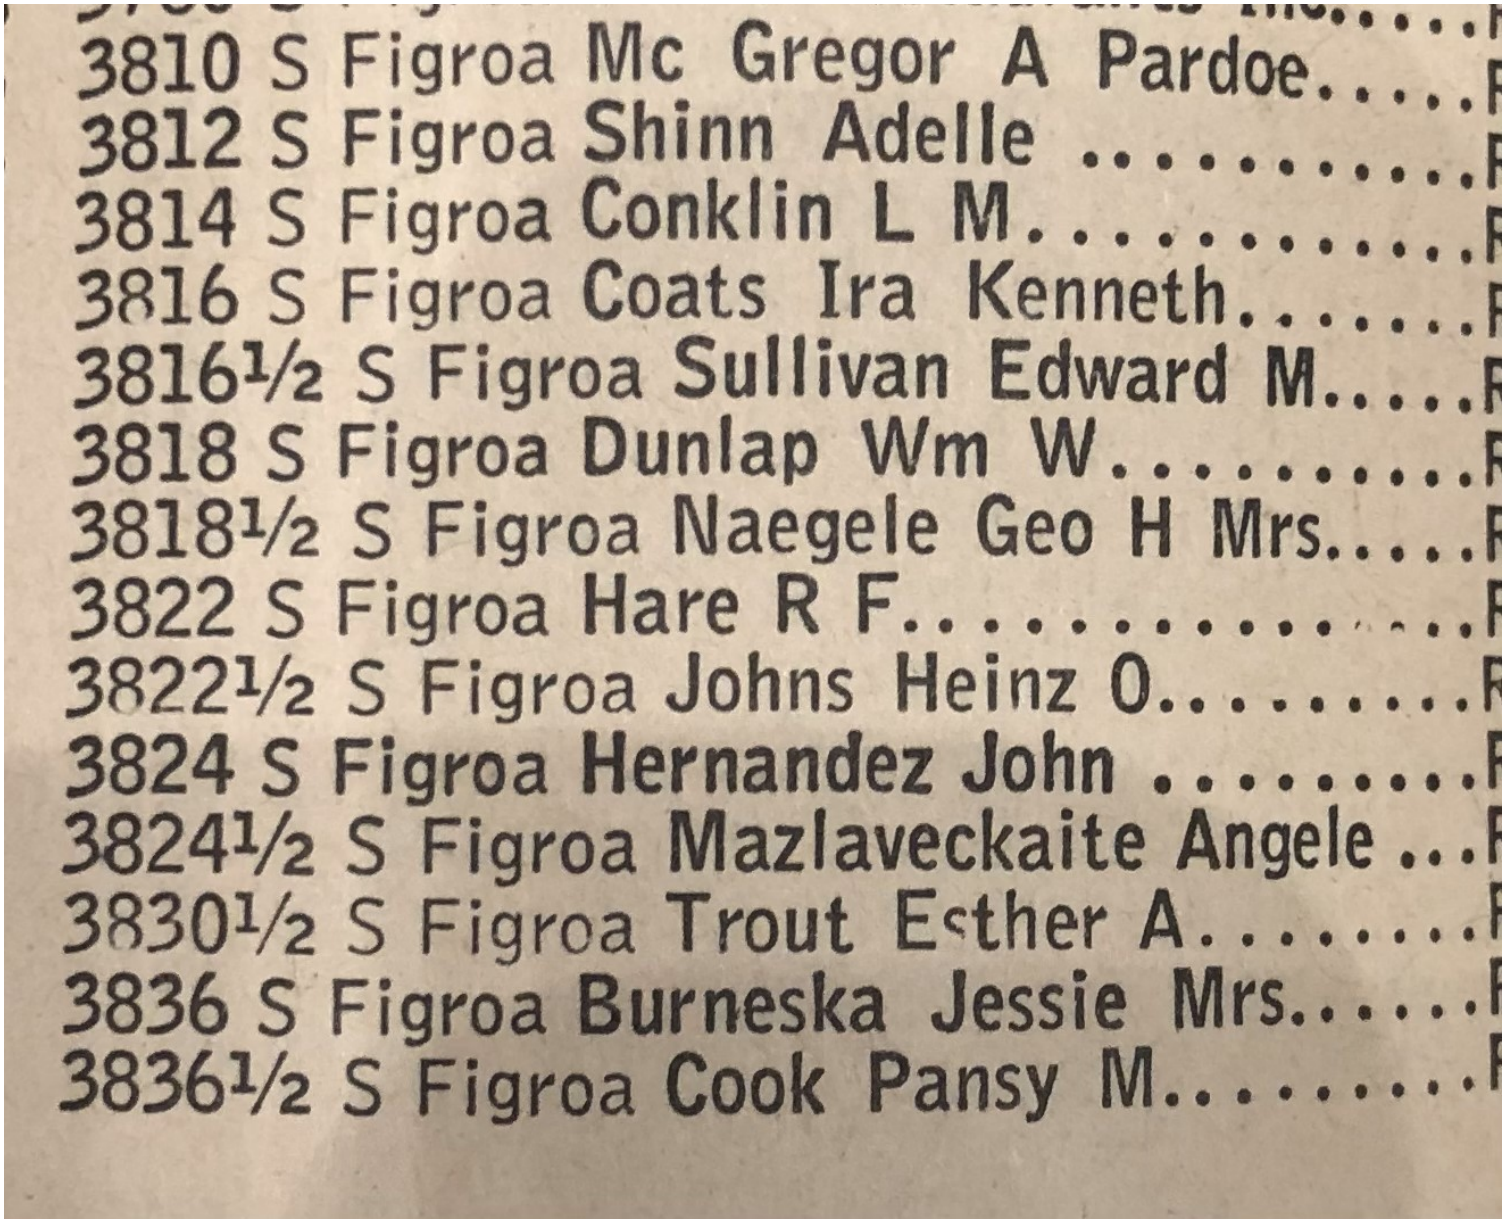

IMAGE: 2 of 2
SOURCE: Los Angeles Street Address Directory
STREET: 3800-3906 South Figueroa Street, Los Angeles, CA 90037
YEAR: 1963

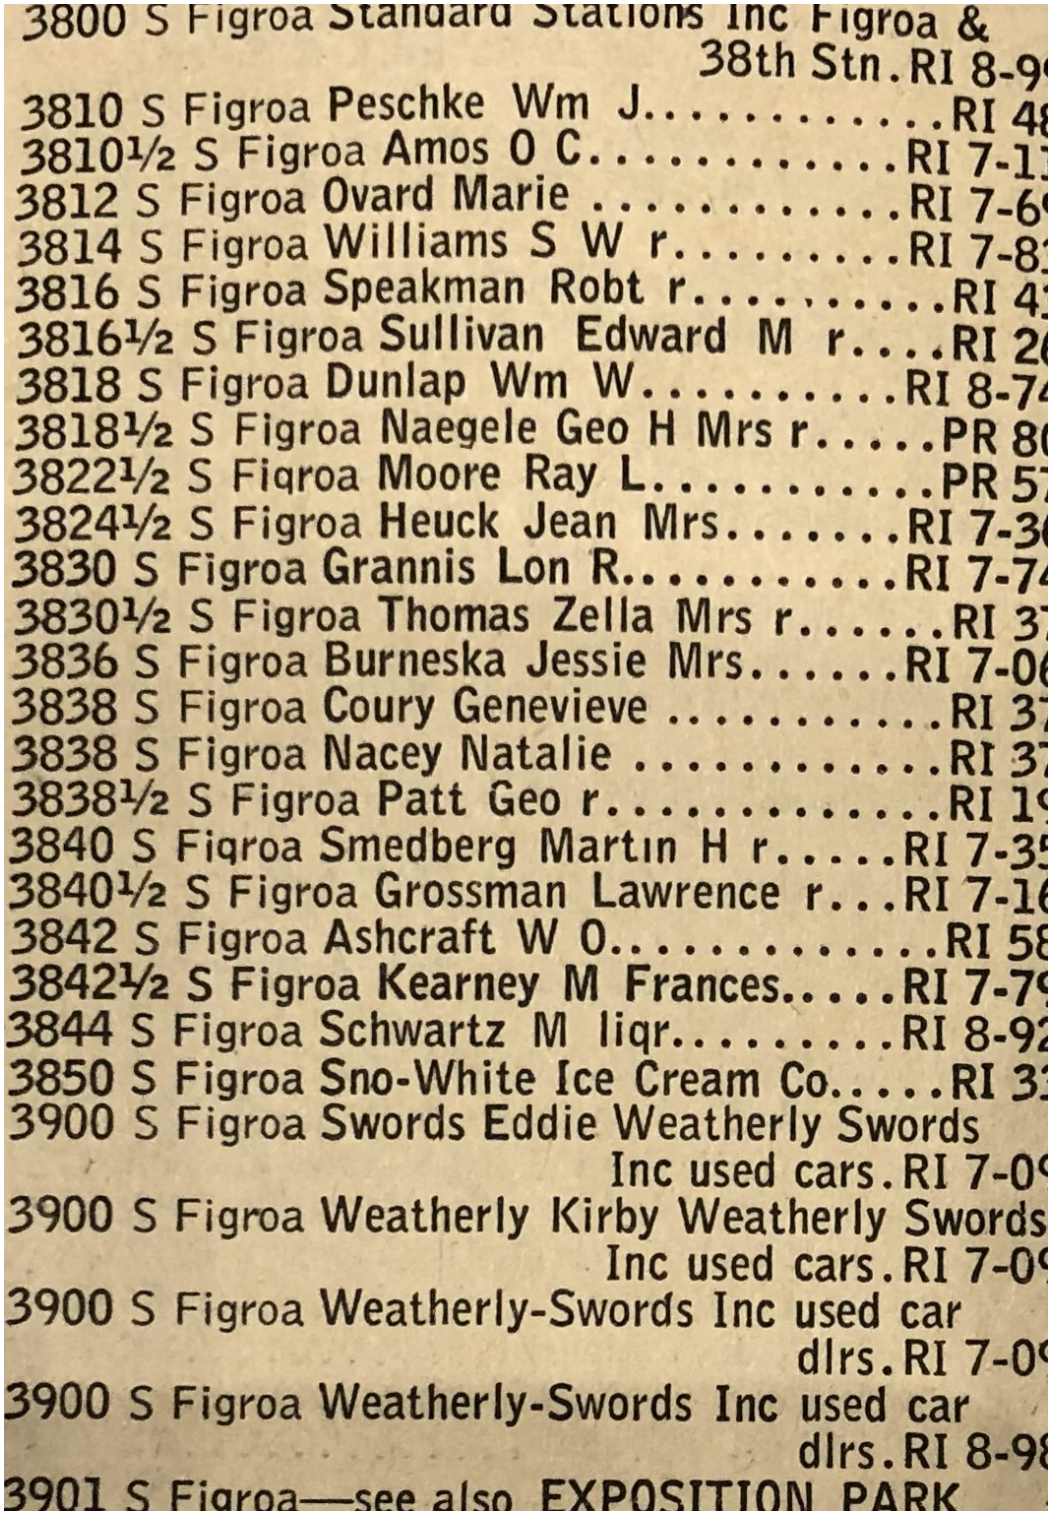

3800 S Figroa Standard Stations Inc Figroa & 38th Stn.RI 8-9
3810 S Figroa Peschke Wm J.....RI 4
3810½ S Figroa Amos O C.....RI 7-1
3812 S Figroa Ovard Marie .....RI 7-6
3814 S Figroa Williams S W r.....RI 7-8
3816 S Figroa Speakman Robt r.....RI 4
3816½ S Figroa Sullivan Edward M r....RI 2
3818 S Figroa Dunlap Wm W.....RI 8-7
3818½ S Figroa Naegele Geo H Mrs r.....PR 8
3822½ S Figroa Moore Ray L.....PR 5
3824½ S Figroa Heuck Jean Mrs.....RI 7-3
3830 S Figroa Grannis Lon R.....RI 7-7
3830½ S Figroa Thomas Zella Mrs r.....RI 3
3836 S Figroa Burneska Jessie Mrs.....RI 7-0
3838 S Figroa Coury Genevieve .....RI 3
3838 S Figroa Nacey Natalie .....RI 3
3838½ S Figroa Patt Geo r.....RI 1
3840 S Figroa Smedberg Martin H r.....RI 7-3
3840½ S Figroa Grossman Lawrence r...RI 7-1
3842 S Figroa Ashcraft W O.....RI 5
3842½ S Figroa Kearney M Frances.....RI 7-7
3844 S Figroa Schwartz M liqr.....RI 8-9
3850 S Figroa Sno-White Ice Cream Co.....RI 3
3900 S Figroa Swords Eddie Weatherly Swords Inc used cars.RI 7-0
3900 S Figroa Weatherly Kirby Weatherly Swords Inc used cars.RI 7-0
3900 S Figroa Weatherly-Swords Inc used car dlrs.RI 7-0
3900 S Figroa Weatherly-Swords Inc used car dlrs.RI 8-9
3901 S Figroa—see also EXPOSITION PARK

IMAGE:	1 of 1
SOURCE:	Los Angeles Street Address Directory
STREET:	3800-3906 South Figueroa Street, Los Angeles, CA 90037
YEAR:	1958

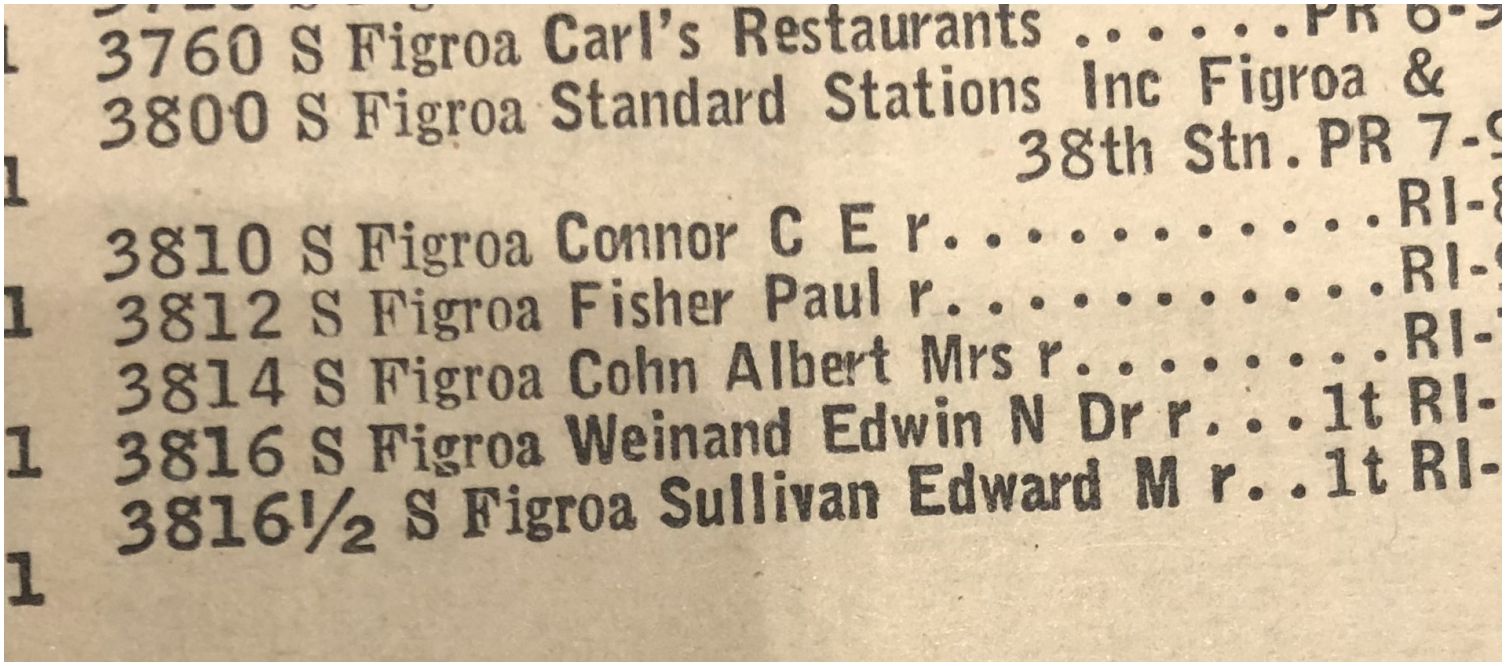
3760 S Figroa Carl's Restaurants .....PR 6-9
3800 S Figroa Standard Stations Inc Figroa &
38th Stn. PR 7-9
3810 S Figroa Connor C E r.....RI-8
3812 S Figroa Fisher Paul r.....RI-9
3814 S Figroa Cohn Albert Mrs r.....RI-
3816 S Figroa Weinand Edwin N Dr r...1t RI-
3816½ S Figroa Sullivan Edward M r..1t RI-

IMAGE:	1 of 2
SOURCE:	Los Angeles Street Address Directory
STREET:	3800-3906 South Figueroa Street, Los Angeles, CA 90037
YEAR:	1953

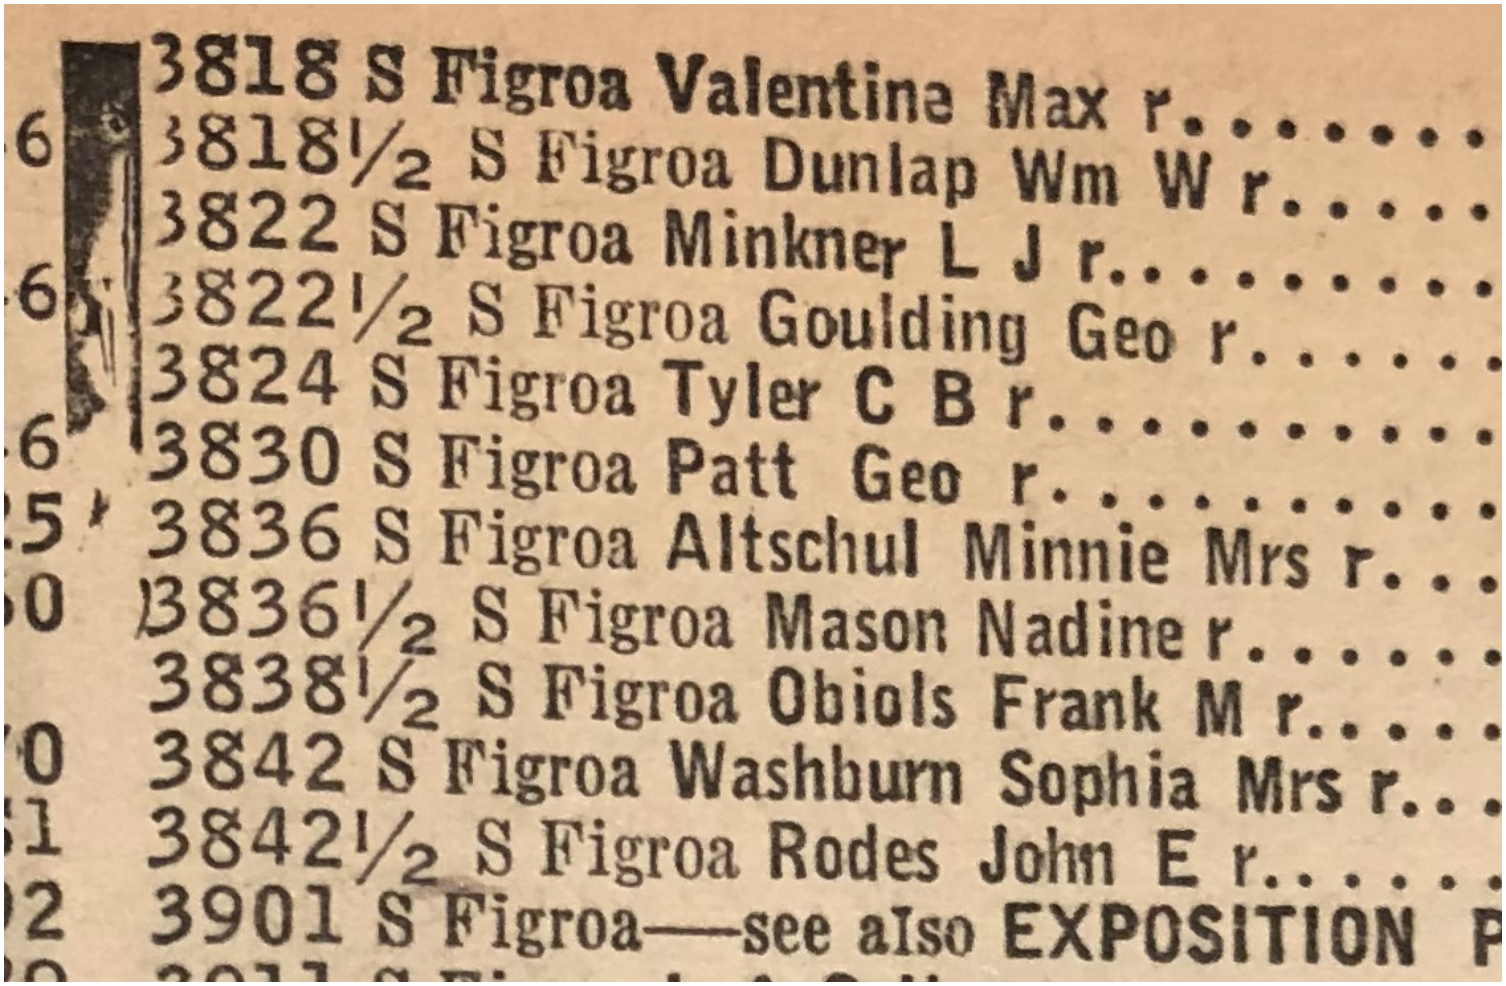
3818 S Figroa Valentine Max r.....
3818½ S Figroa Dunlap Wm W r.....
3822 S Figroa Minkner L J r.....
3822½ S Figroa Goulding Geo r.....
3824 S Figroa Tyler C B r.....
3830 S Figroa Patt Geo r.....
3836 S Figroa Altschul Minnie Mrs r...
3836½ S Figroa Mason Nadine r.....
3838½ S Figroa Obiols Frank M r.....
3842 S Figroa Washburn Sophia Mrs r...
3842½ S Figroa Rodes John E r.....
3901 S Figroa——see also EXPOSITION P

IMAGE: 2 of 2
SOURCE: Los Angeles Street Address Directory
STREET: 3800-3906 South Figueroa Street, Los Angeles, CA 90037
YEAR: 1953

SOURCE: Los Angeles Street Address Directory
STREET: 3800-3906 South Figueroa Street, Los Angeles, CA 90037
YEAR: 1943

SOURCE: Los Angeles City Directory
STREET: 3800-3906 South Figueroa Street, Los Angeles, CA 90037
YEAR: 1939
INFO: Street not listed - Alphabetical index only.

SOURCE: Los Angeles City Directory
STREET: 3800-3906 South Figueroa Street, Los Angeles, CA 90037
YEAR: 1932
INFO: Street not listed - Alphabetical index only.

SOURCE: Los Angeles City Directory
STREET: 3800-3906 South Figueroa Street, Los Angeles, CA 90037
YEAR: 1929
INFO: Street not listed - Alphabetical index only.

SOURCE: Los Angeles City Directory
STREET: 3800-3906 South Figueroa Street, Los Angeles, CA 90037
YEAR: 1923
INFO: Street not listed - Alphabetical index only.

SOURCE: Los Angeles City Directory
STREET: 3800-3906 South Figueroa Street, Los Angeles, CA 90037
YEAR: 1919
INFO: Street not listed - Alphabetical index only.

SOURCE: Los Angeles City Directory
STREET: 3800-3906 South Figueroa Street, Los Angeles, CA 90037
YEAR: 1912
INFO: Street not listed - Alphabetical index only.

SOURCE: Los Angeles City Directory
STREET: 3800-3906 South Figueroa Street, Los Angeles, CA 90037
YEAR: 1909
INFO: Street not listed - Alphabetical index only.

SOURCE: Los Angeles City Directory
STREET: 3800-3906 South Figueroa Street, Los Angeles, CA 90037
YEAR: 1903
INFO: Street not listed - Alphabetical index only.

SOURCE: Los Angeles City Directory
STREET: 3800-3906 South Figueroa Street, Los Angeles, CA 90037
YEAR: 1899
INFO: Street not listed - Alphabetical index only.

SOURCE: Los Angeles City Directory
STREET: 3800-3906 South Figueroa Street, Los Angeles, CA 90037
YEAR: 1892
INFO: Street not listed - Alphabetical index only.

2020: S Flower Dr, Los Angeles , CA

STACY REYES	3801 Flower Dr
ROBT SANDERS	3807 Flower Dr
TRANSCRANIAL MAGNETIC	3809 1/2 FLOWER DR
MOSELEY, MENGFEN C	3809 1/2 FLOWER DR
RENEE MICHAELS	3811 Flower Dr
MARIA EVANGELISTA	3819 Flower Dr
JOSE REYES	3819 Flower Dr
SANTOS HERRERA	3819 Flower Dr
JUAN SANCHEZ	3821 1/2 Flower Dr
ROSALIA SANDOVAL	3831 Flower Dr
JOSE BOTELLO	3831 Flower Dr
JOHANNA MARTINEZ	3831 Flower Dr
IGNACIO BADILLO	3833 1/2 Flower Dr
INES ALCAZAR	3837 Flower Dr
ESTRELLA LOPEZ	3843 1/2 Flower Dr
CHERYL BARBERA	3843 Flower Dr
KANDICE WEAVER	3845 Flower Dr
HERMAN HOOD	3845 1/2 Flower Dr
PATRICIA WESTBROOKE	3845 Flower Dr
KIRTI BARANWAL	3849 Flower Dr
EDURDO SILVA	3855 Flower Dr
JUAN JIMENEZ	3855 Flower Dr
EDUARD ZAMBRANO	3855 Flower Dr
DOMINGO HONDOY	3855 Flower Dr
CECILIA RAUDA	3855 Flower Dr
JUAN SILVA	3855 Flower Dr
CIRILO TORRES	3855 Flower Dr

2015: S Flower Dr, Los Angeles , CA

STACY WILSON	3801 FLOWER DR
STACY REYES	3801 FLOWER DR
JOSEPH COOPER	3803 FLOWER DR
ROBT SANDERS	3807 FLOWER DR
RENEE MICHAELS	3811 FLOWER DR
CARL POPULUS	3813 FLOWER DR
CARL POPULUS	3813 1/2 FLOWER DR
FRANCIS ARNOLD	3815 1/2 FLOWER DR
JOSE REYES	3819 FLOWER DR
MARIA EVANGELISTA	3819 FLOWER DR
JUAN SANCHEZ	3821 1/2 FLOWER DR
JUANITA OSBORN	3823 FLOWER DR
JOSE BOTELLO	3831 FLOWER DR
ROSALIA SANDOVAL	3831 FLOWER DR
IGNACIO BADILLO	3833 1/2 FLOWER DR
IGNACIO SALAZAR	3833 1/2 FLOWER DR
SALAZAR BADILLO	3833 FLOWER DR

KEVIN LOGAN	3833 1/2 FLOWER DR
SALAZAR BADILLO	3833 1/2 FLOWER DR
CHRISTINE CARINIO	3835 1/2 FLOWER DR
TIBURCID CADENA	3835 FLOWER DR
INES ALCAZAR	3837 FLOWER DR
CRYSTAL BARBERA	3843 FLOWER DR
CHERYL BARBERA	3843 FLOWER DR
PATRICIA WESTBROOKE	3845 FLOWER DR
SONSEEAHRHAY LISTER	3845 FLOWER DR
HERMAN HOOD	3845 1/2 FLOWER DR
HERMAN HOOD	3845 FLOWER DR
KANDICE WEAVER	3845 FLOWER DR
GUILLERMO GARCIA	3847 1/2 FLOWER DR
ROSALBA GARCIA	3847 FLOWER DR
CARL YOUNG	3847 1/2 FLOWER DR
MARCUS REYES	3847 1/2 FLOWER DR
EILEEN GARCIA	3847 FLOWER DR
KIRTI BARANWAL	3849 FLOWER DR
CIRILO TORRES	3855 FLOWER DR
ANA SOSA	3855 FLOWER DR
CECILIA RAUDA	3855 FLOWER DR
DOMINGO HONDOY	3855 FLOWER DR
EDUARDO SILVA	3855 FLOWER DR
JUAN JIMENEZ	3855 FLOWER DR
JUAN SILVA	3855 FLOWER DR
EDUARD ZAMBRANO	3855 FLOWER DR

2010: S Flower Dr, Los Angeles , CA

CHERYLE BARBERA	3843 FLOWER DR
EILEEN GARCIA	3847 1/2 FLOWER DR
GUILLERMO GARCIA	3847 1/2 FLOWER DR
ROSALBA GARCIA	3847 1/2 FLOWER DR

2006: S Flower Dr, Los Angeles , CA

Robert Sanders	3807 Flower Dr
Marta L Barillas	3819 Flower Dr
Vigiana Luster	3831 Flower Dr
Alice L Price	3835 Flower Dr
Luis S Ortega	3843 Flower Dr
Medina M Ventura	3855 Flower Dr
Lopez N Barrios	3855 Flower Dr
Hervin Lopez	3855 Flower Dr
Gregorio Garcia	3855 Flower Dr

2001: S Flower Dr, Los Angeles , CA

Robert L Sanders	3807 Flower Dr
James Populus	3813 Flower Dr
Maria E Camarena	3819 Flower Dr
Maria A Romero	3819 Flower Dr
Juan F Linares	3819 Flower Dr
John Jackson	3819 Flower Dr
Ester Romero	3819 Flower Dr
Enrique M Contreras	3821 Flower Dr
Jose Botello	3831 Flower Dr
Ignacio S Badillo	3833 Flower Dr
Isidro Victoria	3835 Flower Dr
Luis S Ortega	3843 Flower Dr
Sarah Hasenfus	3849 Flower Dr
Jason Shaw	3849 Flower Dr
Tiburcio Luna	3855 Flower Dr
Gregorio Garcia	3855 Flower Dr
Lopez N Barrios	3855 Flower Dr

1998: S Flower Dr, Los Angeles , CA

Robert Sanders	3807 Flower Dr
Marta L Barillas	3819 Flower Dr
Mjb Sober Living	3825 Flower Dr
Vigiana Luster	3831 Flower Dr
Alice L Price	3835 Flower Dr
Luis S Ortega	3843 Flower Dr
Medina M Ventura	3855 Flower Dr
Lopez N Barrios	3855 Flower Dr
Hervin Lopez	3855 Flower Dr
Gregorio Garcia	3855 Flower Dr

1993: S Flower Dr, Los Angeles , CA

SANDERS ROBERT L	3807 FLOWER DR
BAIZOR D	3813 FLOWER DR
ARAGON JULIO	3819 FLOWER DR
DELGADO AURORA	3819 FLOWER DR
DIAZ LEMUEL	3819 FLOWER DR
ESCAJEDA G	3819 FLOWER DR
HERNANDEZ JOSEFA	3819 FLOWER DR
SALAZAR/DANIEL ERNES	3820 FLOWER DR
PINACHO A	3820 FLOWER DR
BULLOCKS MOBILE BRAKE	3823 FLOWER DR
BRADLEY GRACE	3829 FLOWER DR
LUSTER PERCY	3831 FLOWER DR
PRICE ALICE L	3835 FLOWER DR
DEGENHARDT DARRIN	3845 FLOWER DR
HENDRICKS STEVEN R	3847 FLOWER DR
MATTHEWS STEVEN	3849 FLOWER DR

MIGUEL E	3855 FLOWER DR
GARCIA G	3855 FLOWER DR
LEANOS JEOVA C	3855 FLOWER DR
VASQUEZ ELVIRA	3855 FLOWER DR

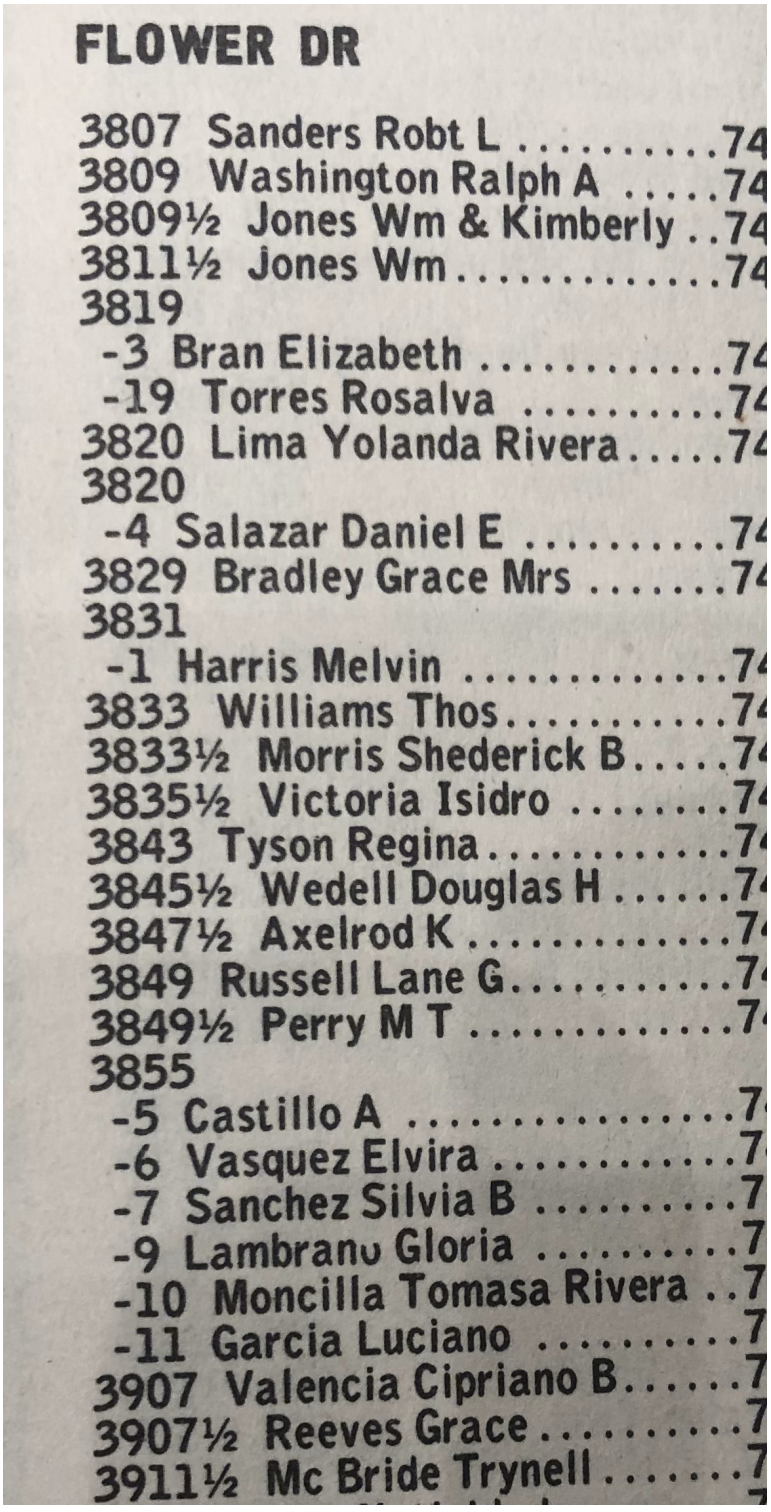

FLOWER DR

3807 Sanders Robt L 74
3809 Washington Ralph A 74
3809½ Jones Wm & Kimberly ..74
3811½ Jones Wm 74
3819
-3 Bran Elizabeth 74
-19 Torres Rosalva 74
3820 Lima Yolanda Rivera 74
3820
-4 Salazar Daniel E 74
3829 Bradley Grace Mrs 74
3831
-1 Harris Melvin 74
3833 Williams Thos 74
3833½ Morris Shederick B 74
3835½ Victoria Isidro 74
3843 Tyson Regina 74
3845½ Wedell Douglas H 74
3847½ Axelrod K 74
3849 Russell Lane G 74
3849½ Perry M T 74
3855
-5 Castillo A 7
-6 Vasquez Elvira 7
-7 Sanchez Silvia B 7
-9 Lambrano Gloria 7
-10 Moncilla Tomasa Rivera ..7
-11 Garcia Luciano 7
3907 Valencia Cipriano B 7
3907½ Reeves Grace 7
3911½ Mc Bride Trynell 7

IMAGE: 1 of 1
SOURCE: Los Angeles Street Address Directory
STREET: S Flower Dr, Los Angeles , CA
YEAR: 1988

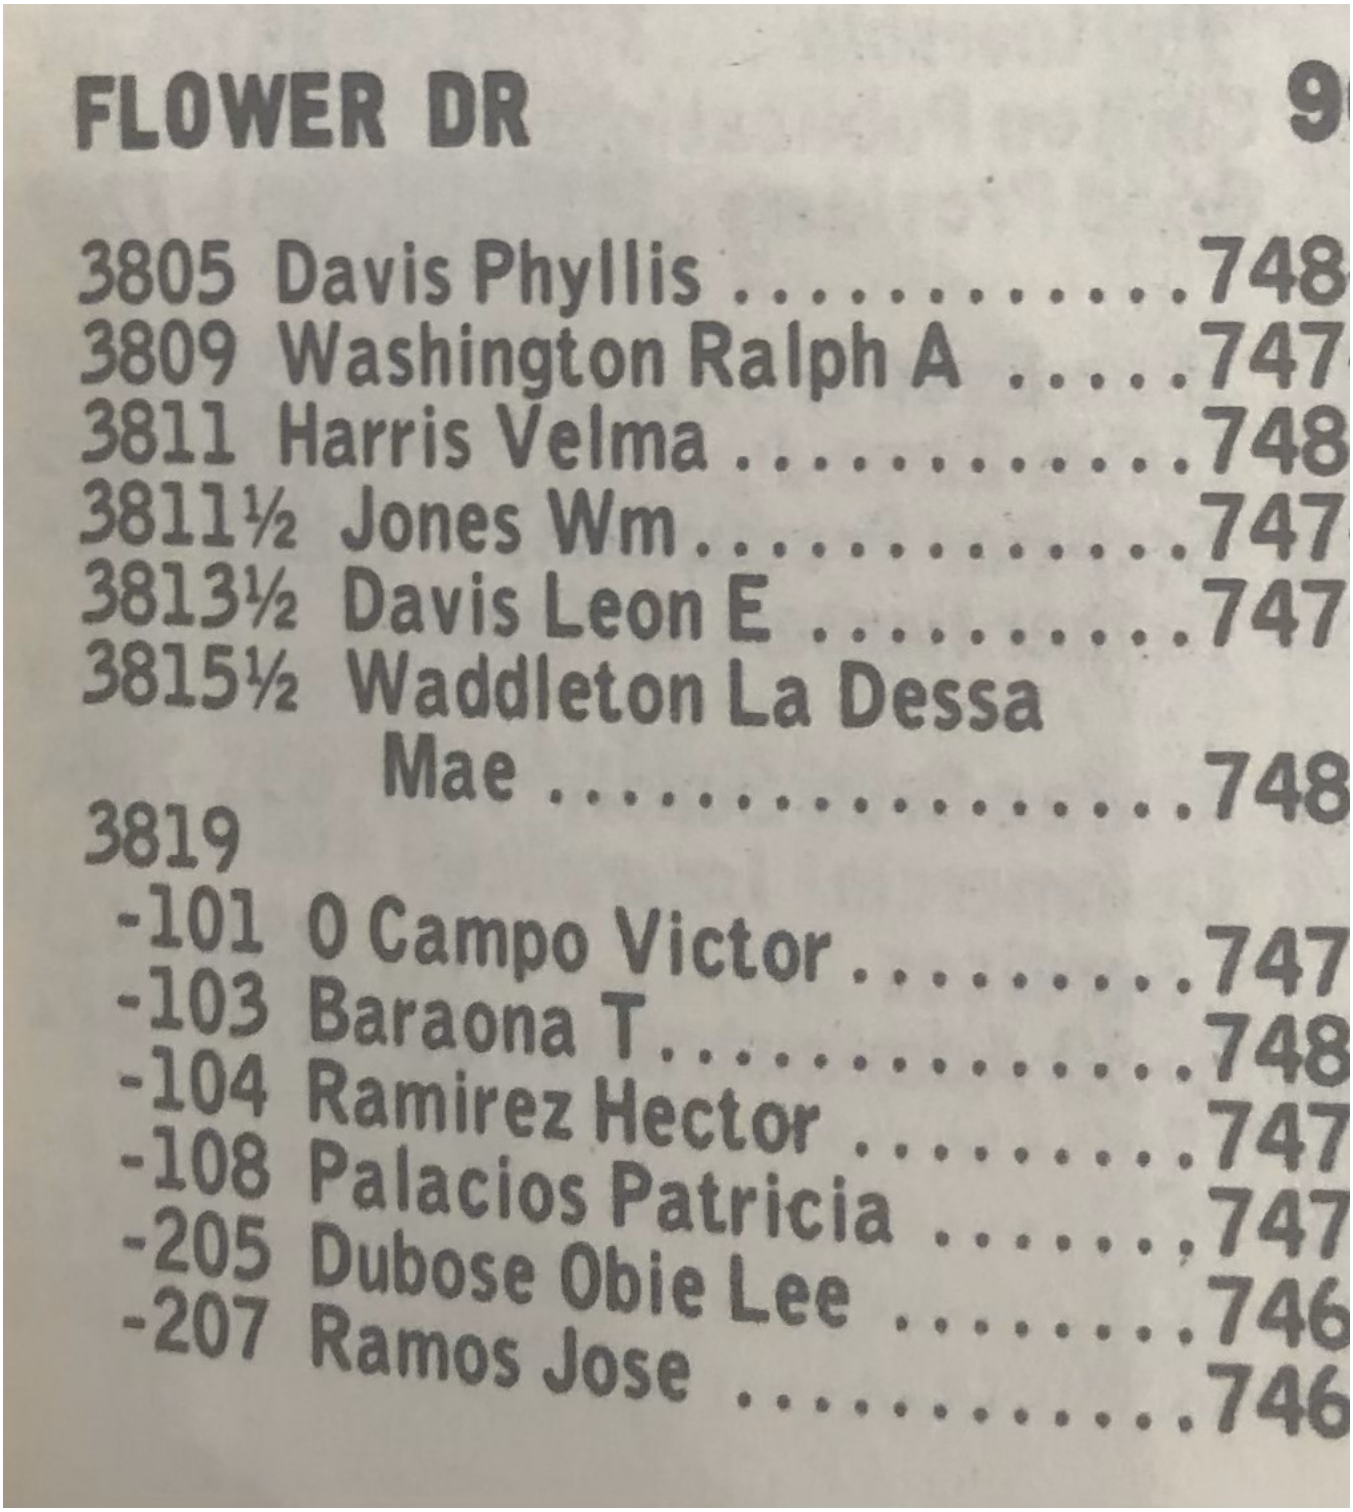

FLOWER DR 9

3805 Davis Phyllis 748
3809 Washington Ralph A 747
3811 Harris Velma 748
3811½ Jones Wm 747
3813½ Davis Leon E 747
3815½ Waddleton La Dessa Mae 748
3819
-101 O Campo Victor 747
-103 Baraona T 748
-104 Ramirez Hector 747
-108 Palacios Patricia 747
-205 Dubose Obie Lee 746
-207 Ramos Jose 746

IMAGE: 1 of 2
SOURCE: Los Angeles Street Address Directory
STREET: S Flower Dr, Los Angeles , CA
YEAR: 1983

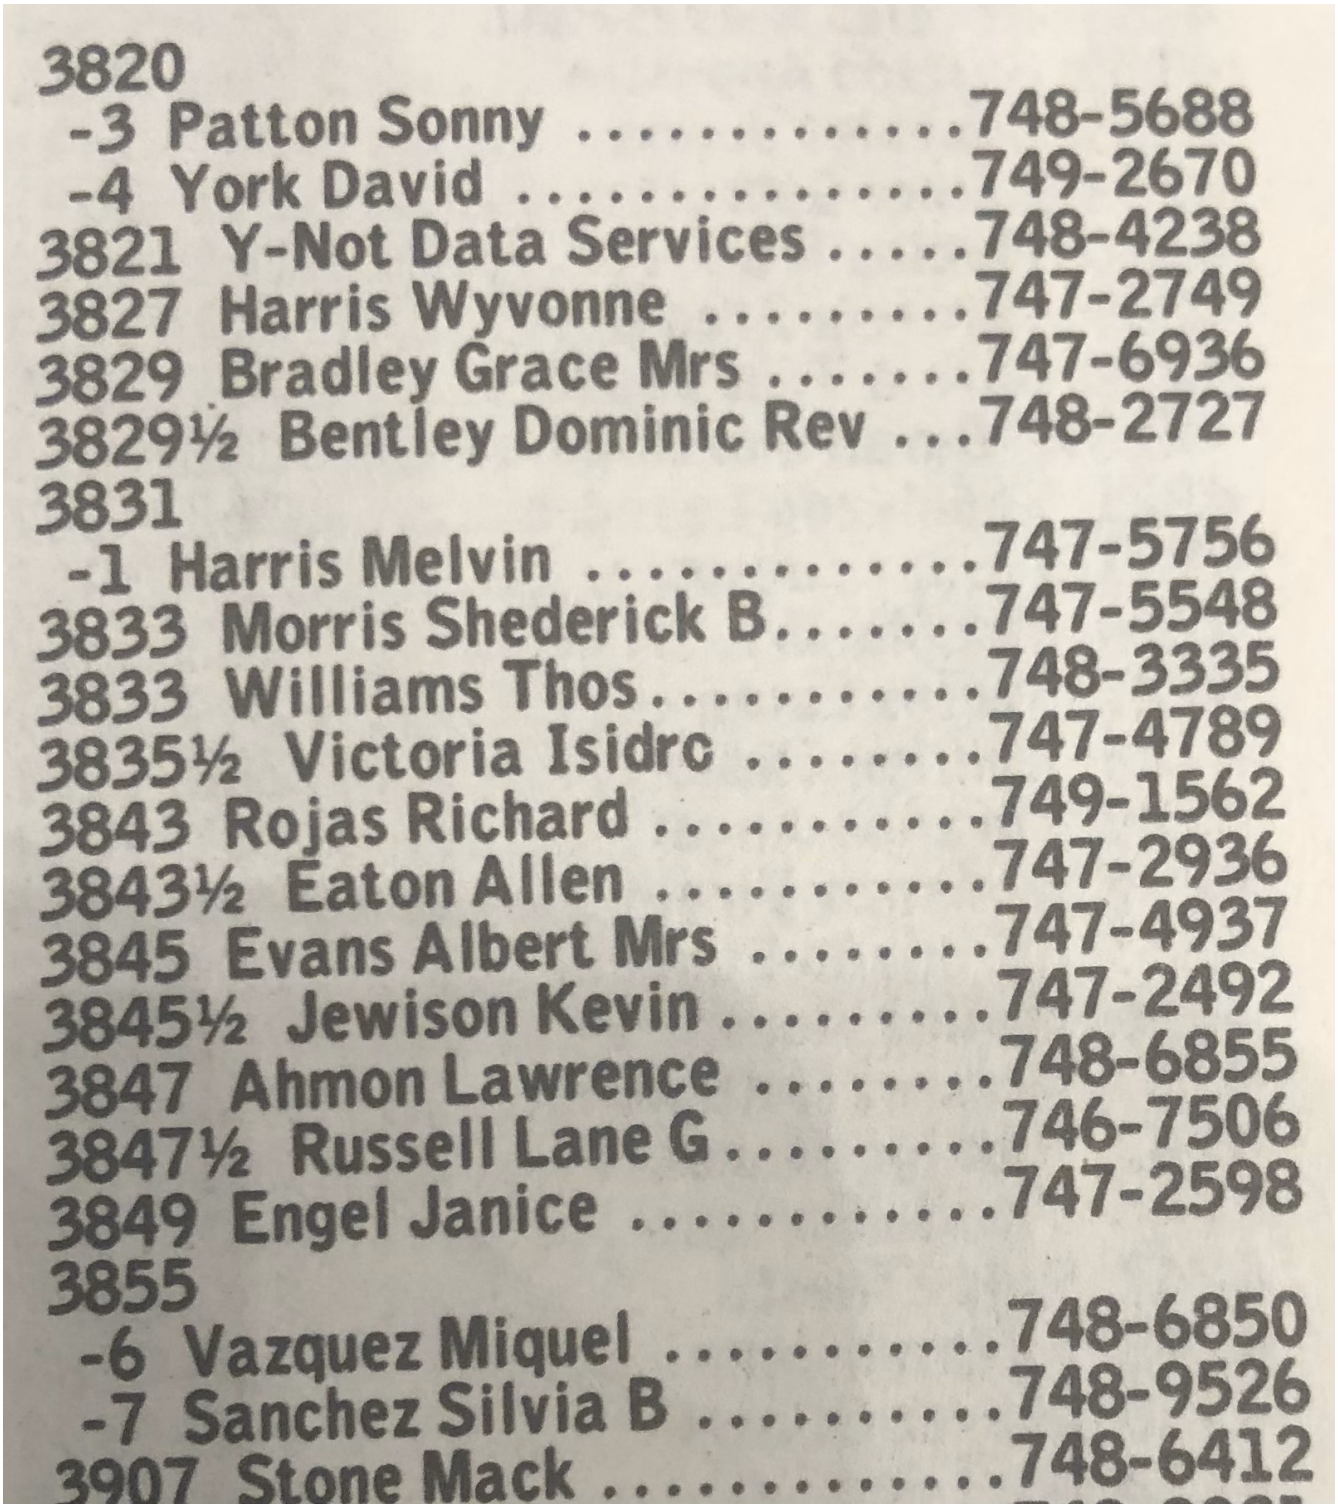

3820
-3 Patton Sonny 748-5688
-4 York David 749-2670
3821 Y-Not Data Services 748-4238
3827 Harris Wyvonne 747-2749
3829 Bradley Grace Mrs 747-6936
3829½ Bentley Dominic Rev ...748-2727
3831
-1 Harris Melvin 747-5756
3833 Morris Shederick B.....747-5548
3833 Williams Thos.....748-3335
3835½ Victoria Isidro 747-4789
3843 Rojas Richard 749-1562
3843½ Eaton Allen 747-2936
3845 Evans Albert Mrs 747-4937
3845½ Jewison Kevin 747-2492
3847 Ahmon Lawrence 748-6855
3847½ Russell Lane G.....746-7506
3849 Engel Janice 747-2598
3855
-6 Vazquez Miquel 748-6850
-7 Sanchez Silvia B 748-9526
3907 Stone Mack 748-6412

IMAGE: 2 of 2
SOURCE: Los Angeles Street Address Directory
STREET: S Flower Dr, Los Angeles , CA
YEAR: 1983

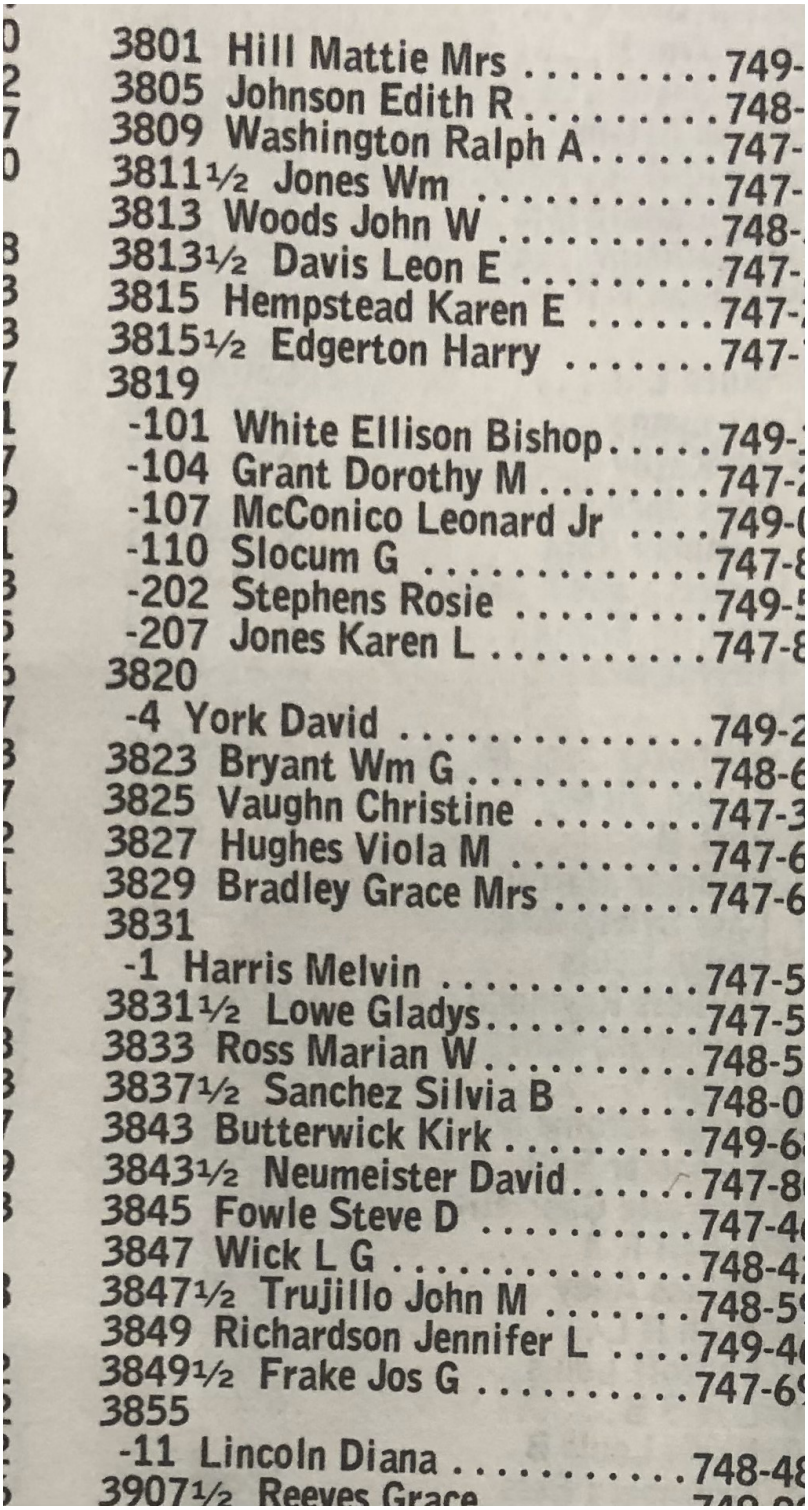

3801 Hill Mattie Mrs 749-
3805 Johnson Edith R 748-
3809 Washington Ralph A 747-
3811½ Jones Wm 747-
3813 Woods John W 748-
3813½ Davis Leon E 747-
3815 Hempstead Karen E 747-
3815½ Edgerton Harry 747-
3819
-101 White Ellison Bishop.....749-
-104 Grant Dorothy M 747-
-107 McConico Leonard Jr 749-
-110 Slocum G 747-
-202 Stephens Rosie 749-
-207 Jones Karen L 747-
3820
-4 York David 749-
3823 Bryant Wm G 748-
3825 Vaughn Christine 747-
3827 Hughes Viola M 747-
3829 Bradley Grace Mrs 747-
3831
-1 Harris Melvin 747-
3831½ Lowe Gladys.....747-
3833 Ross Marian W.....748-
3837½ Sanchez Silvia B 748-
3843 Butterwick Kirk 749-
3843½ Neumeister David.....747-
3845 Fowle Steve D 747-
3847 Wick L G 748-
3847½ Trujillo John M 748-
3849 Richardson Jennifer L 749-
3849½ Frake Jos G 747-
3855
-11 Lincoln Diana 748-
3907½ Reeves Grace

IMAGE: 1 of 1
SOURCE: Los Angeles Street Address Directory
STREET: S Flower Dr, Los Angeles , CA
YEAR: 1978

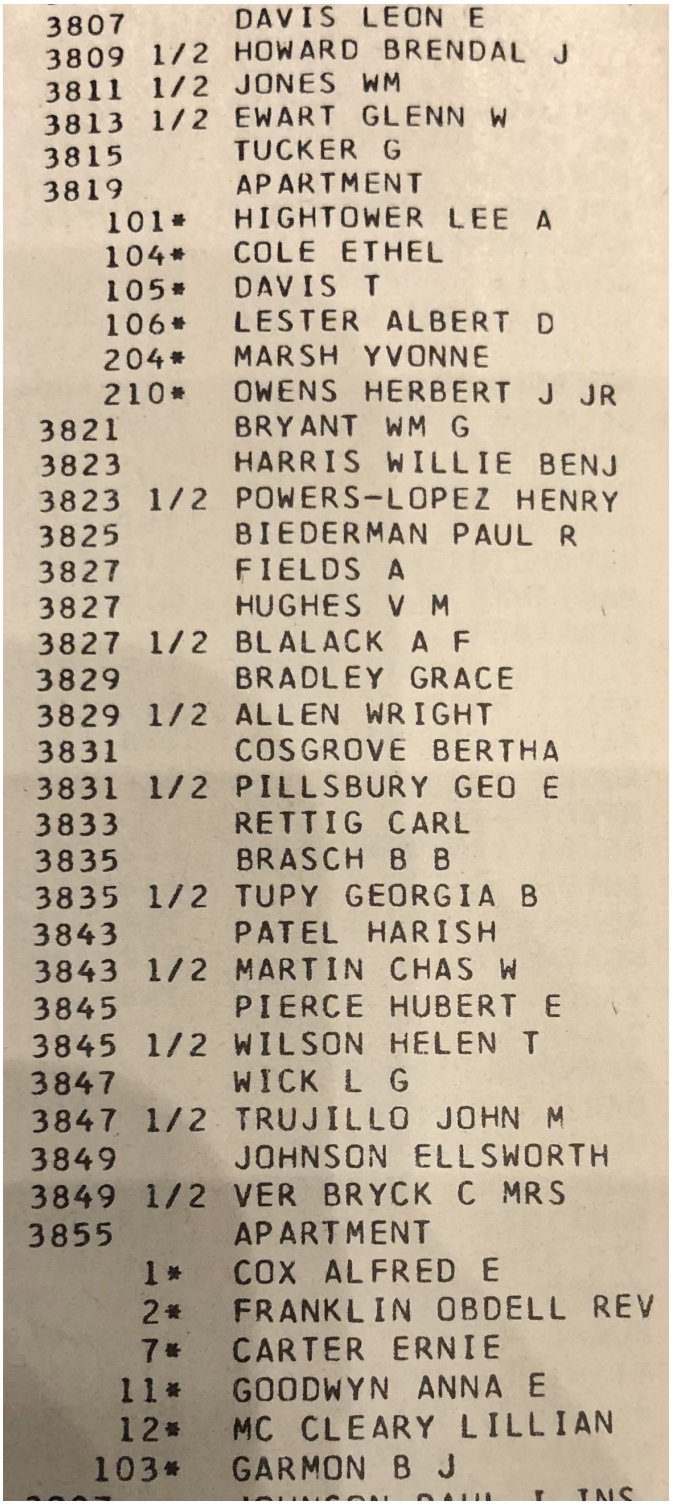

3807		DAVIS LEON E
3809	1/2	HOWARD BRENDAL J
3811	1/2	JONES WM
3813	1/2	EWART GLENN W
3815		TUCKER G
3819		APARTMENT
	101*	HIGHTOWER LEE A
	104*	COLE ETHEL
	105*	DAVIS T
	106*	LESTER ALBERT D
	204*	MARSH YVONNE
	210*	OWENS HERBERT J JR
3821		BRYANT WM G
3823		HARRIS WILLIE BENJ
3823	1/2	POWERS-LOPEZ HENRY
3825		BIEDERMAN PAUL R
3827		FIELDS A
3827		HUGHES V M
3827	1/2	BLALACK A F
3829		BRADLEY GRACE
3829	1/2	ALLEN WRIGHT
3831		COSGROVE BERTHA
3831	1/2	PILLSBURY GEO E
3833		RETTIG CARL
3835		BRASCH B B
3835	1/2	TUPY GEORGIA B
3843		PATEL HARISH
3843	1/2	MARTIN CHAS W
3845		PIERCE HUBERT E
3845	1/2	WILSON HELEN T
3847		WICK L G
3847	1/2	TRUJILLO JOHN M
3849		JOHNSON ELLSWORTH
3849	1/2	VER BRYCK C MRS
3855		APARTMENT
	1*	COX ALFRED E
	2*	FRANKLIN OBDELL REV
	7*	CARTER ERNIE
	11*	GOODWYN ANNA E
	12*	MC CLEARY LILLIAN
	103*	GARMON B J

IMAGE: 1 of 1

SOURCE: Los Angeles Street Address Directory

STREET: S Flower Dr, Los Angeles , CA

YEAR: 1973

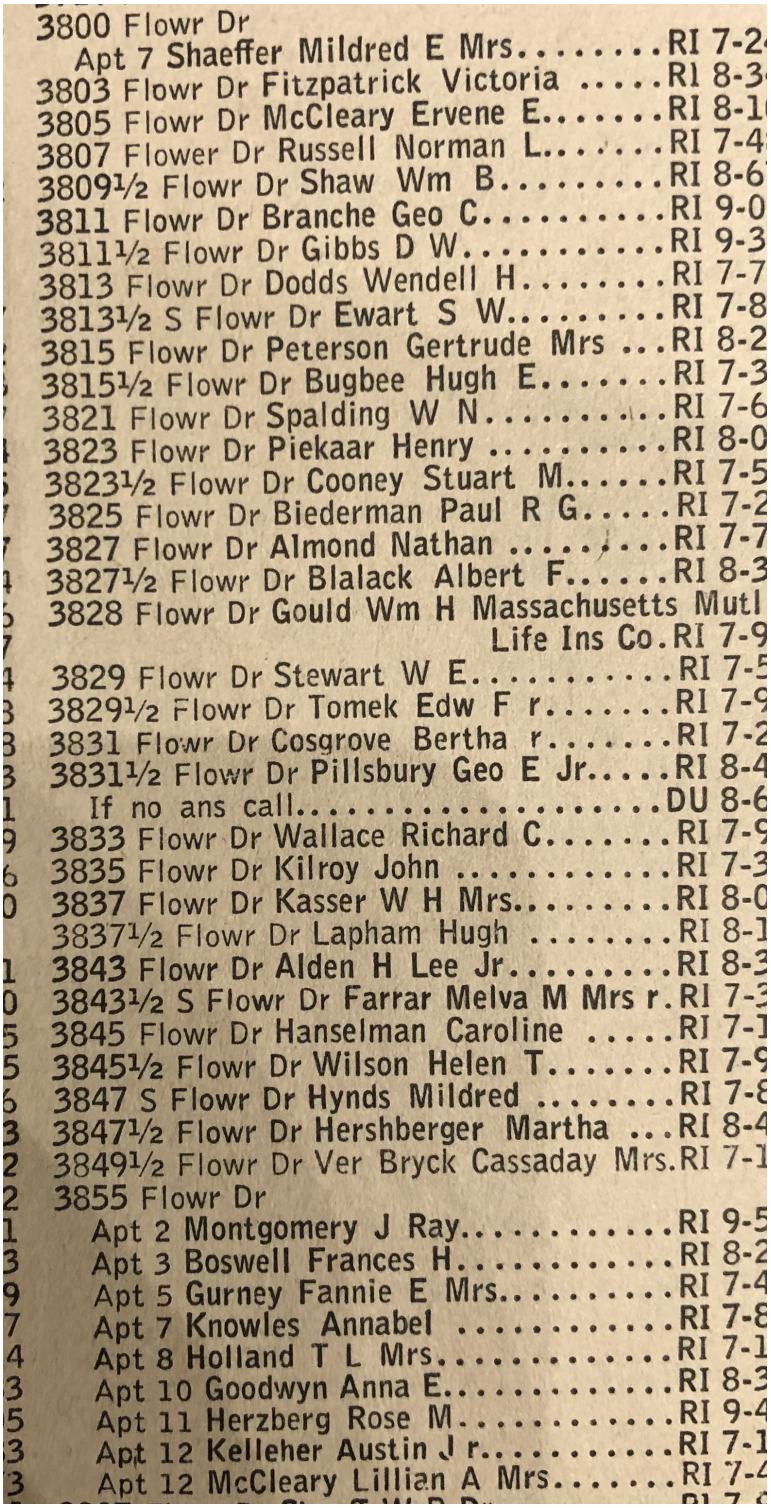

3800 Flowr Dr
Apt 7 Shaeffer Mildred E Mrs.....RI 7-2
3803 Flowr Dr Fitzpatrick Victoria .....RI 8-3
3805 Flowr Dr McCleary Ervene E.....RI 8-1
3807 Flower Dr Russell Norman L.....RI 7-4
3809½ Flowr Dr Shaw Wm B.....RI 8-6
3811 Flowr Dr Branche Geo C.....RI 9-0
3811½ Flowr Dr Gibbs D W.....RI 9-3
3813 Flowr Dr Dodds Wendell H.....RI 7-7
3813½ S Flowr Dr Ewart S W.....RI 7-8
3815 Flowr Dr Peterson Gertrude Mrs ...RI 8-2
3815½ Flowr Dr Bugbee Hugh E.....RI 7-3
3821 Flowr Dr Spalding W N.....RI 7-6
3823 Flowr Dr Piekaar Henry .....RI 8-0
3823½ Flowr Dr Cooney Stuart M.....RI 7-5
3825 Flowr Dr Biederman Paul R G.....RI 7-2
3827 Flowr Dr Almond Nathan .....RI 7-7
3827½ Flowr Dr Blalack Albert F.....RI 8-3
3828 Flowr Dr Gould Wm H Massachusetts Mutl
Life Ins Co.RI 7-9
3829 Flowr Dr Stewart W E.....RI 7-5
3829½ Flowr Dr Tomek Edw F r.....RI 7-9
3831 Flowr Dr Cosgrove Bertha r.....RI 7-2
3831½ Flowr Dr Pillsbury Geo E Jr.....RI 8-4
If no ans call.....DU 8-6
3833 Flowr Dr Wallace Richard C.....RI 7-9
3835 Flowr Dr Kilroy John .....RI 7-3
3837 Flowr Dr Kasser W H Mrs.....RI 8-0
3837½ Flowr Dr Lapham Hugh .....RI 8-1
3843 Flowr Dr Alden H Lee Jr.....RI 8-3
3843½ S Flowr Dr Farrar Melva M Mrs r.RI 7-3
3845 Flowr Dr Hanselman Caroline .....RI 7-1
3845½ Flowr Dr Wilson Helen T.....RI 7-9
3847 S Flowr Dr Hynds Mildred .....RI 7-8
3847½ Flowr Dr Hershberger Martha ...RI 8-4
3849½ Flowr Dr Ver Bryck Cassaday Mrs.RI 7-1
3855 Flowr Dr
Apt 2 Montgomery J Ray.....RI 9-5
Apt 3 Boswell Frances H.....RI 8-2
Apt 5 Gurney Fannie E Mrs.....RI 7-4
Apt 7 Knowles Annabel .....RI 7-8
Apt 8 Holland T L Mrs.....RI 7-1
Apt 10 Goodwyn Anna E.....RI 8-3
Apt 11 Herzberg Rose M.....RI 9-4
Apt 12 Kelleher Austin J r.....RI 7-1
Apt 12 McCleary Lillian A Mrs.....RI 7-4

IMAGE: 1 of 1
SOURCE: Los Angeles Street Address Directory
STREET: S Flower Dr, Los Angeles , CA
YEAR: 1963

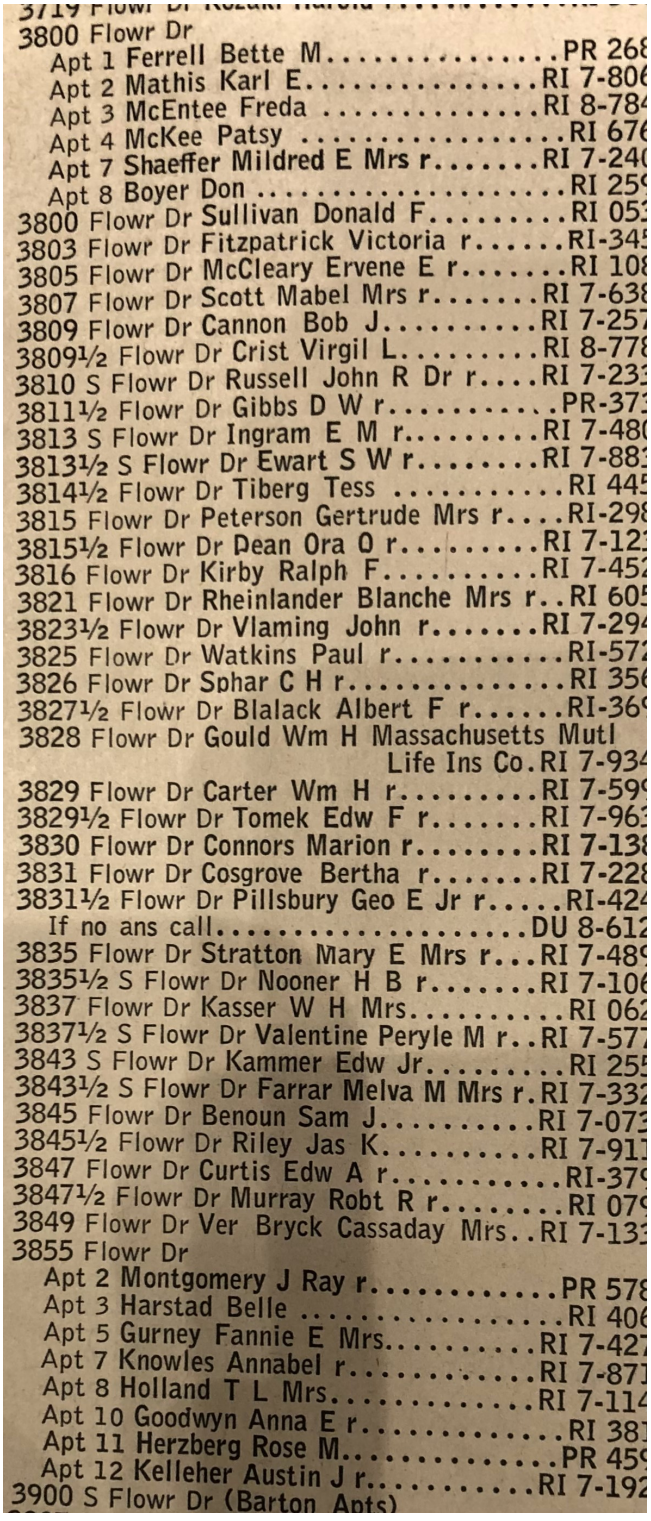

3719 Flowr Dr Kozaki Harold r.....
3800 Flowr Dr
Apt 1 Ferrell Bette M.....PR 268
Apt 2 Mathis Karl E.....RI 7-806
Apt 3 McEntee Freda .....RI 8-784
Apt 4 McKee Patsy .....RI 676
Apt 7 Shaeffer Mildred E Mrs r.....RI 7-240
Apt 8 Boyer Don .....RI 259
3800 Flowr Dr Sullivan Donald F.....RI 053
3803 Flowr Dr Fitzpatrick Victoria r.....RI-345
3805 Flowr Dr McCleary Ervene E r.....RI 108
3807 Flowr Dr Scott Mabel Mrs r.....RI 7-638
3809 Flowr Dr Cannon Bob J.....RI 7-257
3809½ Flowr Dr Crist Virgil L.....RI 8-778
3810 S Flowr Dr Russell John R Dr r....RI 7-233
3811½ Flowr Dr Gibbs D W r.....PR-373
3813 S Flowr Dr Ingram E M r.....RI 7-480
3813½ S Flowr Dr Ewart S W r.....RI 7-883
3814½ Flowr Dr Tiberg Tess .....RI 445
3815 Flowr Dr Peterson Gertrude Mrs r....RI-298
3815½ Flowr Dr Dean Ora O r.....RI 7-121
3816 Flowr Dr Kirby Ralph F.....RI 7-452
3821 Flowr Dr Rheinlander Blanche Mrs r..RI 605
3823½ Flowr Dr Vlaming John r.....RI 7-294
3825 Flowr Dr Watkins Paul r.....RI-572
3826 Flowr Dr Sphar C H r.....RI 356
3827½ Flowr Dr Blalack Albert F r.....RI-369
3828 Flowr Dr Gould Wm H Massachusetts Mutl Life Ins Co.RI 7-934
3829 Flowr Dr Carter Wm H r.....RI 7-599
3829½ Flowr Dr Tomek Edw F r.....RI 7-963
3830 Flowr Dr Connors Marion r.....RI 7-138
3831 Flowr Dr Cosgrove Bertha r.....RI 7-228
3831½ Flowr Dr Pillsbury Geo E Jr r.....RI-424
If no ans call.....DU 8-612
3835 Flowr Dr Stratton Mary E Mrs r...RI 7-489
3835½ S Flowr Dr Nooner H B r.....RI 7-106
3837 Flowr Dr Kasser W H Mrs.....RI 062
3837½ S Flowr Dr Valentine Peryle M r..RI 7-577
3843 S Flowr Dr Kammer Edw Jr.....RI 255
3843½ S Flowr Dr Farrar Melva M Mrs r.RI 7-332
3845 Flowr Dr Benoun Sam J.....RI 7-073
3845½ Flowr Dr Riley Jas K.....RI 7-911
3847 Flowr Dr Curtis Edw A r.....RI-379
3847½ Flowr Dr Murray Robt R r.....RI 079
3849 Flowr Dr Ver Bryck Cassaday Mrs..RI 7-131
3855 Flowr Dr
Apt 2 Montgomery J Ray r.....PR 578
Apt 3 Harstad Belle .....RI 406
Apt 5 Gurney Fannie E Mrs.....RI 7-427
Apt 7 Knowles Annabel r.....RI 7-871
Apt 8 Holland T L Mrs.....RI 7-114
Apt 10 Goodwyn Anna E r.....RI 381
Apt 11 Herzberg Rose M.....PR 459
Apt 12 Kelleher Austin J r.....RI 7-192
3900 S Flowr Dr (Barton Apts)

IMAGE: 1 of 1
SOURCE: Los Angeles Street Address Directory
STREET: S Flower Dr, Los Angeles , CA
YEAR: 1958

SOURCE: Los Angeles Street Address Directory
STREET: S Flower Dr, Los Angeles , CA
YEAR: 1953

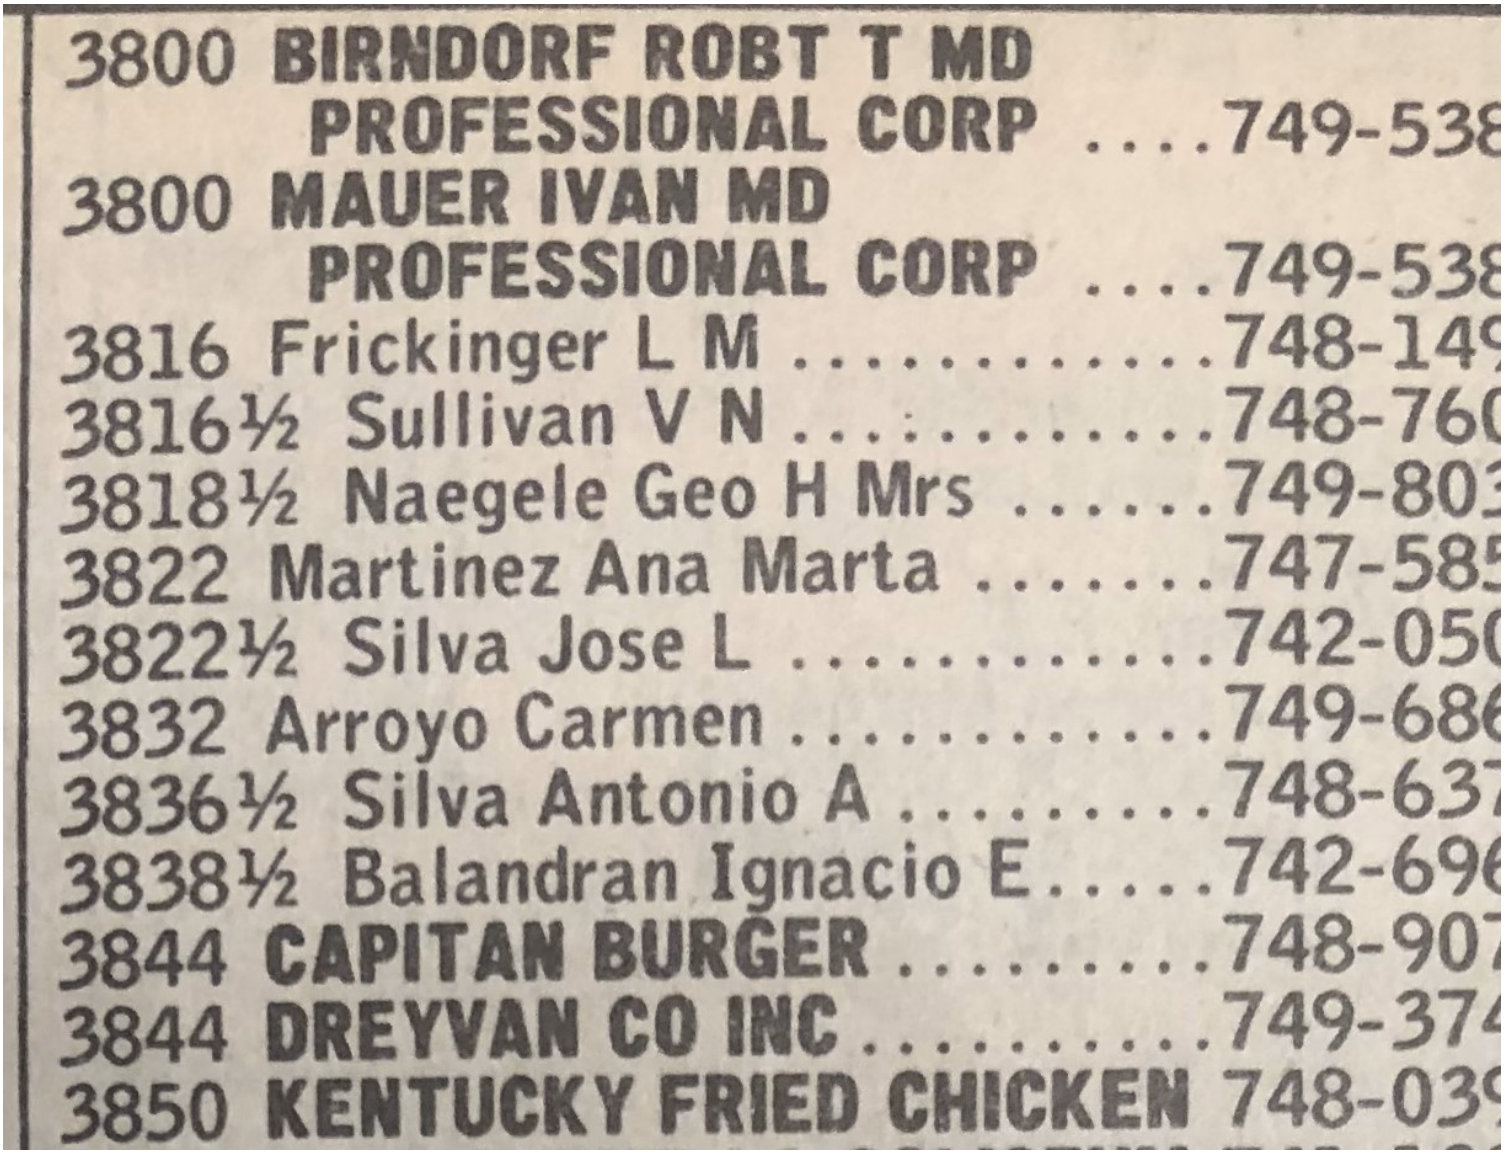
3800 BIRNDORF ROBT T MD
PROFESSIONAL CORP 749-538
3800 MAUER IVAN MD
PROFESSIONAL CORP 749-538
3816 Frickinger L M 748-149
3816½ Sullivan V N 748-760
3818½ Naegele Geo H Mrs 749-803
3822 Martinez Ana Marta 747-585
3822½ Silva Jose L 742-050
3832 Arroyo Carmen 749-686
3836½ Silva Antonio A 748-637
3838½ Balandran Ignacio E.....742-696
3844 CAPITAN BURGER 748-907
3844 DREYVAN CO INC 749-374
3850 KENTUCKY FRIED CHICKEN 748-039

IMAGE: 1 of 3
SOURCE: Los Angeles Street Address Directory
STREET: S Flower Dr, Los Angeles , CA
YEAR: 1943

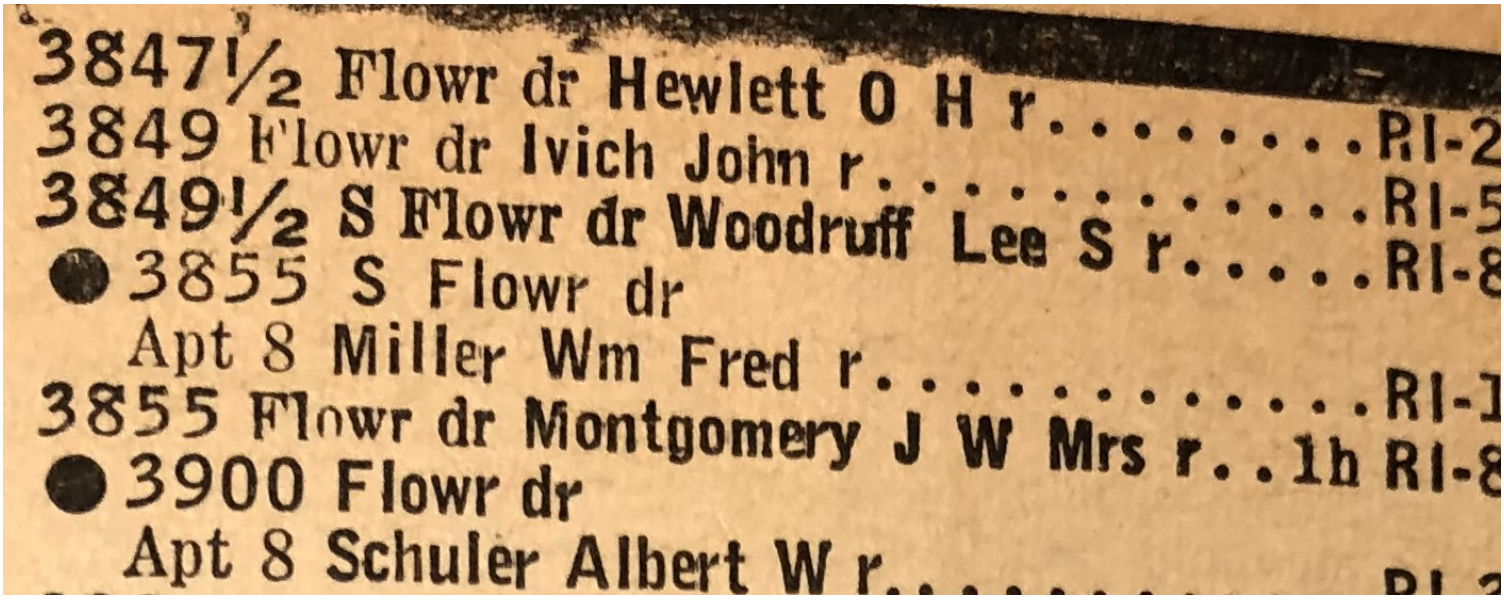

IMAGE:	2 of 3
SOURCE:	Los Angeles Street Address Directory
STREET:	S Flower Dr, Los Angeles , CA
YEAR:	1943

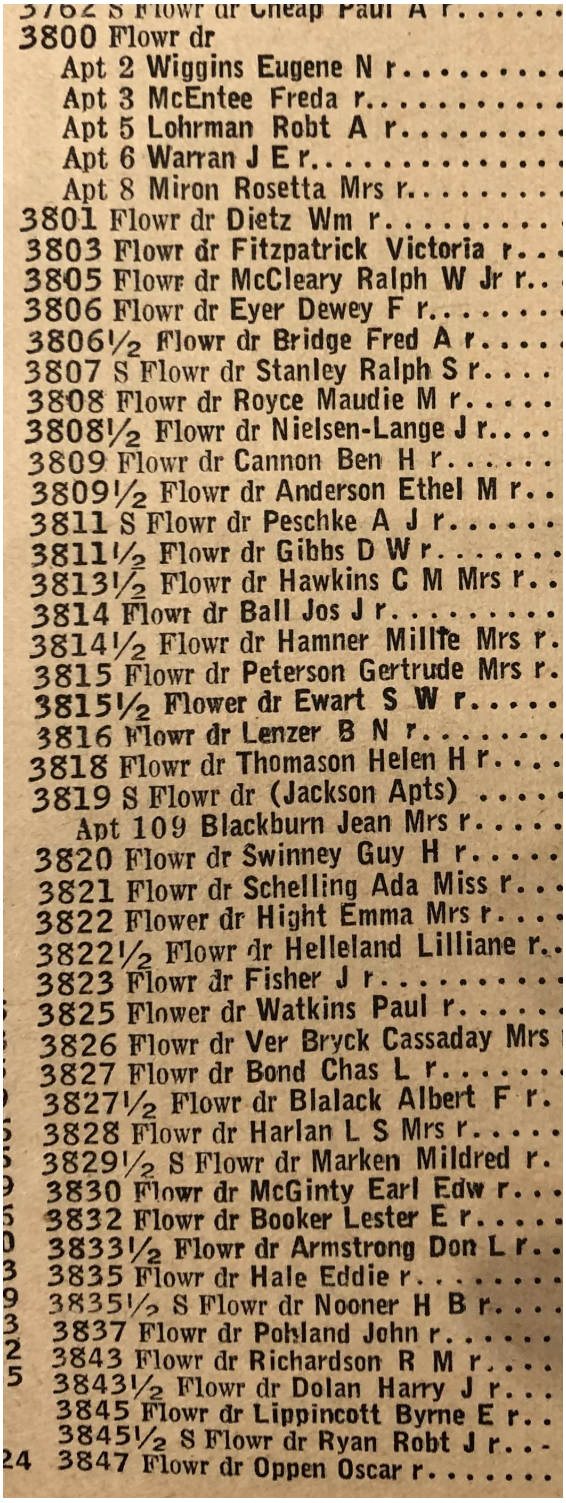

3762 S Flowr dr Cheap Paul A r.....
3800 Flowr dr
Apt 2 Wiggins Eugene N r.....
Apt 3 McEntee Freda r.....
Apt 5 Lohrman Robt A r.....
Apt 6 Warran J E r.....
Apt 8 Miron Rosetta Mrs r.....
3801 Flowr dr Dietz Wm r.....
3803 Flowr dr Fitzpatrick Victoria r...
3805 Flowr dr McCleary Ralph W Jr r..
3806 Flowr dr Eyer Dewey F r.....
3806½ Flowr dr Bridge Fred A r.....
3807 S Flowr dr Stanley Ralph S r.....
3808 Flowr dr Royce Maudie M r.....
3808½ Flowr dr Nielsen-Lange J r.....
3809 Flowr dr Cannon Ben H r.....
3809½ Flowr dr Anderson Ethel M r..
3811 S Flowr dr Peschke A J r.....
3811½ Flowr dr Gibbs D W r.....
3813½ Flowr dr Hawkins C M Mrs r..
3814 Flowr dr Ball Jos J r.....
3814½ Flowr dr Hamner Millie Mrs r.
3815 Flowr dr Peterson Gertrude Mrs r.
3815½ Flower dr Ewart S W r.....
3816 Flowr dr Lenzer B N r.....
3818 Flowr dr Thomason Helen H r.....
3819 S Flowr dr (Jackson Apts) .....
Apt 109 Blackburn Jean Mrs r.....
3820 Flowr dr Swinney Guy H r.....
3821 Flowr dr Schelling Ada Miss r...
3822 Flower dr Hight Emma Mrs r.....
3822½ Flowr dr Helleland Lilliane r..
3823 Flowr dr Fisher J r.....
3825 Flower dr Watkins Paul r.....
3826 Flowr dr Ver Bryck Cassaday Mrs
3827 Flowr dr Bond Chas L r.....
3827½ Flowr dr Blalack Albert F r.
3828 Flowr dr Harlan L S Mrs r.....
3829½ S Flowr dr Marken Mildred r.
3830 Flowr dr McGinty Earl Edw r...
3832 Flowr dr Booker Lester E r.....
3833½ Flowr dr Armstrong Don L r..
3835 Flowr dr Hale Eddie r.....
3835½ S Flowr dr Nooner H B r.....
3837 Flowr dr Pohland John r.....
3843 Flowr dr Richardson R M r.....
3843½ Flowr dr Dolan Harry J r...
3845 Flowr dr Lippincott Byrne E r..
3845½ S Flowr dr Ryan Robt J r...
3847 Flowr dr Oppen Oscar r.....

IMAGE: 3 of 3
SOURCE: Los Angeles Street Address Directory
STREET: S Flower Dr, Los Angeles , CA
YEAR: 1943

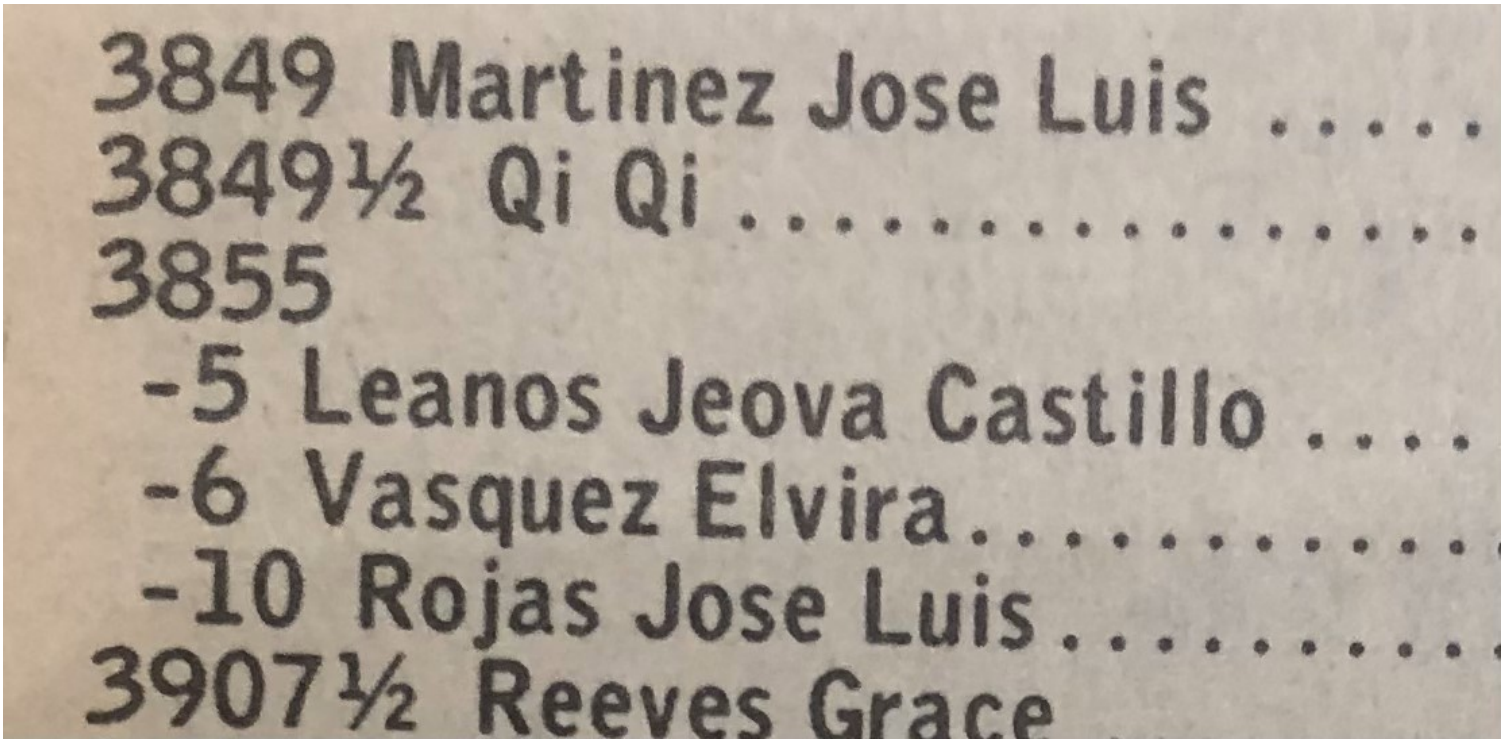

IMAGE:	1 of 2
SOURCE:	Los Angeles City Directory
STREET:	S Flower Dr, Los Angeles , CA
YEAR:	1939
INFO:	Street not listed - Alphabetical index only.

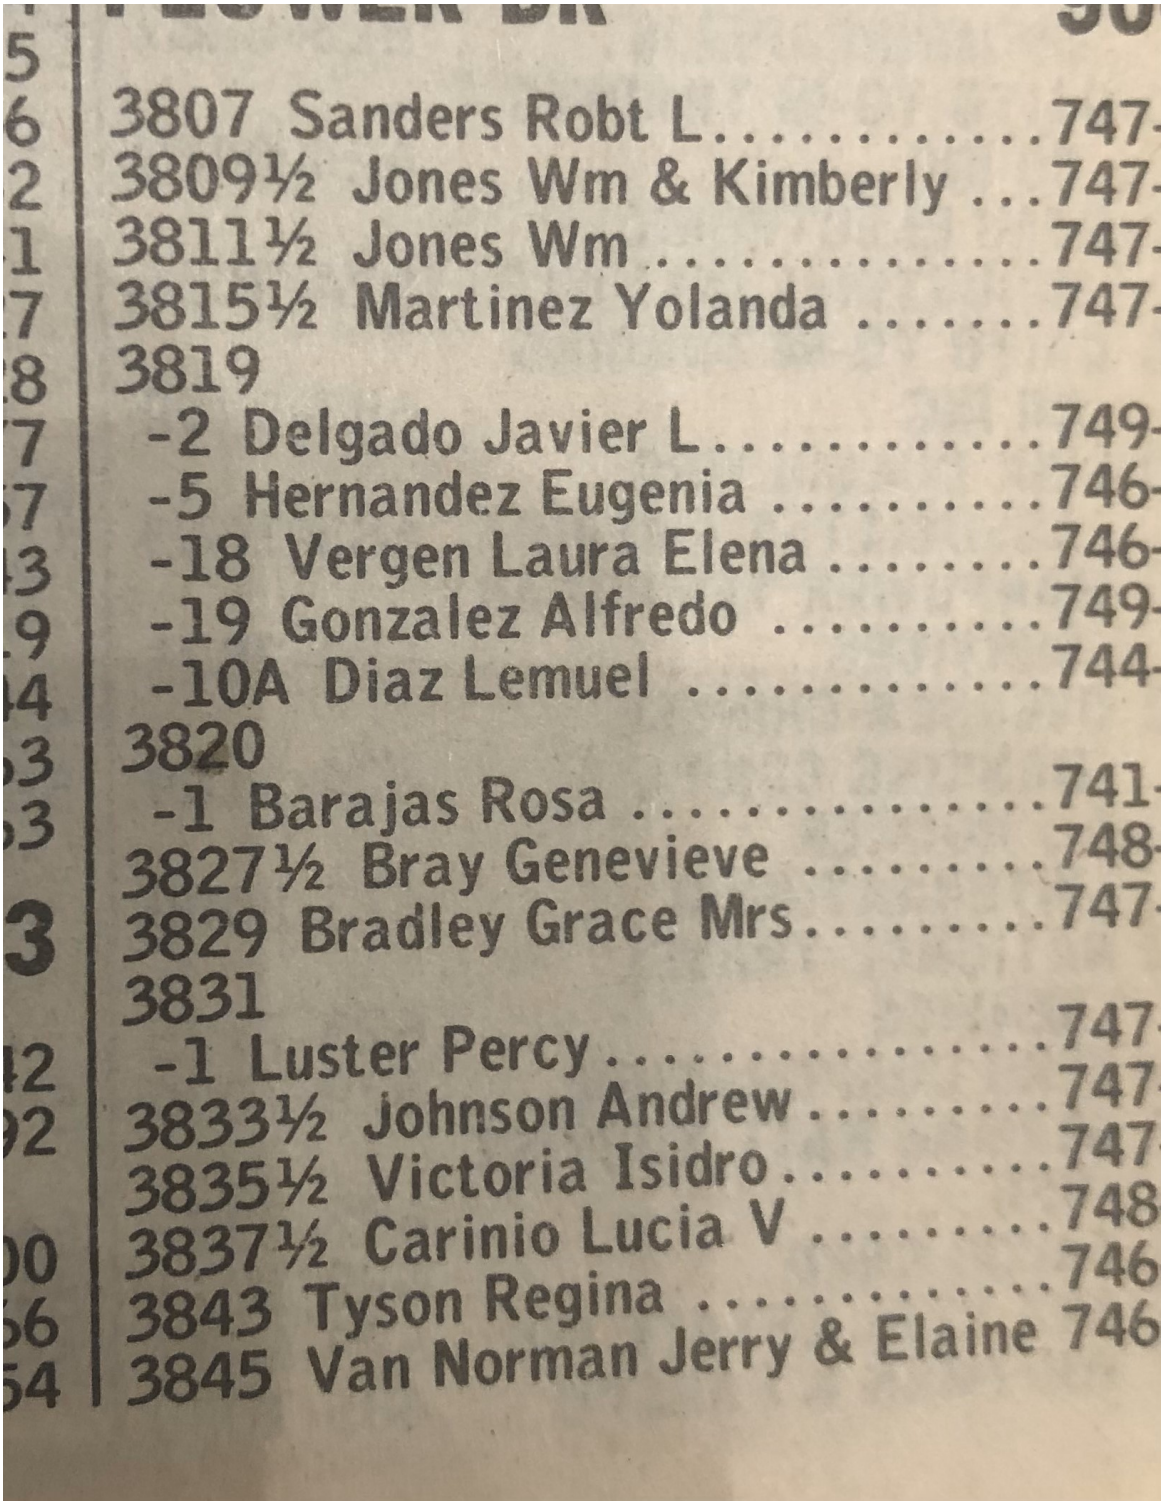

3807 Sanders Robt L.....747-
3809½ Jones Wm & Kimberly ...747-
3811½ Jones Wm 747-
3815½ Martinez Yolanda 747-
3819
-2 Delgado Javier L.....749-
-5 Hernandez Eugenia 746-
-18 Vergen Laura Elena 746-
-19 Gonzalez Alfredo 749-
-10A Diaz Lemuel 744-
3820
-1 Barajas Rosa 741-
3827½ Bray Genevieve 748-
3829 Bradley Grace Mrs.....747-
3831
-1 Luster Percy 747-
3833½ Johnson Andrew 747-
3835½ Victoria Isidro.....747-
3837½ Carinio Lucia V 748-
3843 Tyson Regina 746-
3845 Van Norman Jerry & Elaine 746-

IMAGE: 2 of 2
SOURCE: Los Angeles City Directory
STREET: S Flower Dr, Los Angeles , CA
YEAR: 1939
INFO: Street not listed - Alphabetical index only.

SOURCE: Los Angeles City Directory
STREET: S Flower Dr, Los Angeles , CA
YEAR: 1932

INFO: Street not listed - Alphabetical index only.

SOURCE: Los Angeles City Directory
STREET: S Flower Dr, Los Angeles , CA
YEAR: 1929
INFO: Street not listed - Alphabetical index only.

SOURCE: Los Angeles City Directory
STREET: S Flower Dr, Los Angeles , CA
YEAR: 1923
INFO: Street not listed - Alphabetical index only.

SOURCE: Los Angeles City Directory
STREET: S Flower Dr, Los Angeles , CA
YEAR: 1919
INFO: Street not listed - Alphabetical index only.

SOURCE: Los Angeles City Directory
STREET: S Flower Dr, Los Angeles , CA
YEAR: 1912
INFO: Street not listed - Alphabetical index only.

SOURCE: Los Angeles City Directory
STREET: S Flower Dr, Los Angeles , CA
YEAR: 1909
INFO: Street not listed - Alphabetical index only.

SOURCE: Los Angeles City Directory
STREET: S Flower Dr, Los Angeles , CA
YEAR: 1903
INFO: Street not listed - Alphabetical index only.

SOURCE: Los Angeles City Directory
STREET: S Flower Dr, Los Angeles , CA
YEAR: 1899
INFO: Street not listed - Alphabetical index only.

SOURCE: Los Angeles City Directory
STREET: S Flower Dr, Los Angeles , CA
YEAR: 1892
INFO: Street not listed - Alphabetical index only.

Appendix I

Envirosite Vapor Encroachment Screening Report

Vapor Encroachment Screening Report | 2024

Order Number: 98834
Report Generated: 07/17/2024

Project Name: 3822 South Figueroa
Project Number:

3822 South Figueroa
3822-3838 South Figueroa Street, 3801-3833 1/2 South Flower Drive
Los Angeles, CA 90037

Contact us at:
(866) 211-2028
envirositecorp.com

Table of Contents

2024

Section	Page
Executive Summary	1
Map Findings Summary	3
Soils Summary	4
Executive Summary by Database	5
Site Vicinity Map	11
Topographic Map	12
Aerial Photo	13
Regulatory Records Findings	14
Unmapped Regulatory Records	148
Environmental Records Searched	195

Disclaimer - Copyright and Trademark Notice

All information contained in this report are based on data available from various public, government and other sources and are based upon the best data available from those sources. The information available in this report may be available from other sources and is not exclusive or the exclusive property of Envirosite Corporation.

NO WARRANTY EXPRESSED OR IMPLIED, IS MADE IN CONNECTION WITH THIS REPORT, INCLUDING WITHOUT LIMITATION, MERCHANTABILITY OR FITNESS FOR A PARTICULAR PURPOSE. ALL RISK IS ASSUMED BY USER AND Envirosite assumes no liability for faulty or inaccurate information. The Reports may utilize a variety of public and other sources reasonably available to Envirosite. Envirosite cannot, and does not assure, warrant, guarantee or assume any liability for the correctness, comprehensiveness, timeliness or completeness of any of such information, nor is the information in any Report to be construed as legal advice with respect to environmental risks associated with any property. Envirosite shall not be liable to anyone for any claims, causes of action, suits, damages, losses, costs and expenses (including, without limitation, attorneys' fees and costs) arising out of or caused by this report regardless of the acts, errors or omissions, or negligence of Envirosite. Any damages shall be limited to the purchase price of the report.

Purchaser of the report accepts the report "As Is". The report is intended only to provide information only and should not be considered as providing any legal advice, prediction, forecast, or fact as to the environmental risk for any specific property. Reports are proprietary to Envirosite, and contain copyrighted material and trademarks of Envirosite. All other trademarks used herein are the property of their respective owners. All rights of Envirosite as to the Reports are reserved.

Envirosite Corporation has conducted a search of all reasonably ascertainable records in accordance with the ASTM Standard Guide for Vapor Encroachment Screening on Property Involved in Real Estate Transactions (E 2600-15).

SUBJECT PROPERTY INFORMATION:

ADDRESS:

3822 South Figueroa
3822-3838 South Figueroa Street, 3801-3833 1/2 South Flower Drive
Los Angeles, CA 90037

COORDINATES:

Latitude (North):	34.015123 - 34°0'54.4"
Longitude (West):	-118.281979 - -118°16'55.1"
Universal Transverse Mercator:	Zone 11N
UTM X (Meters):	381629.24
UTM Y (Meters):	3764573.67
State Plane Coordinates:	0405 - California Zone 5 (US Survey Feet)
X Coordinate (Feet):	6476213.902 E
Y Coordinate (Feet):	1828005.566 N

ELEVATION:

Elevation:	189 ft. above sea level

USGS TOPOGRAPHIC MAP ASSOCIATED WITH SUBJECT PROPERTY:

Subject Property Map: 34118-A3 Hollywood, CA
Most Recent Revision: 2018

GEOHYDROLOGY DATA:

SUBJECT PROPERTY TOPOGRAPHY:

Groundwater Flow Direction: 225°

DFIRM FLOOD ZONE

Subject Property County:	LOS ANGELES
Electronic Data:	Yes
Flood Plain Panel at Subject Property:	06037C1618G (EFF. DATE 12/21/2018)
Additional Panels in search area:	06037C1619G (EFF. DATE 12/21/2018)

FEMA FLOOD ZONE

Subject Property County:	LOS ANGELES
Electronic Data:	Yes
Flood Plain Panel at Subject Property:	0601370081C
Additional Panels in search area:	0601370073D 0601370074C 0601370080D

NATIONAL WETLAND INVENTORY

NWI Quad at Subject Property:	No Available Data
Data Coverage:	No Available Data

Summary of the regulatory records searched based on the Tier 1 Screening requirements of the ASTM Standard Guide for Vapor Encroachment Screening on Property Involved in Real Estate Transactions (E 2600-15).

REGULATORY RECORDS SEARCHED	SEARCH DISTANCE (MILES)	SUBJECT PROPERTY	<1/10	1/10 – 1/3	TOTAL MAPPED
FEDERAL CERCLIS LIST	0.333	0	0	0	0
FEDERAL DELISTED NPL SITE LIST	0.333	0	0	0	0
FEDERAL ERNS LIST	PROPERTY	0	0	0	0
FEDERAL INSTITUTIONAL CONTROLS / ENGINEERING CONTROLS REGISTRIES	0.333	0	0	0	0
FEDERAL LANDFILL AND/OR SOLID WASTE DISPOSAL SITE LISTS	0.333	0	0	0	0
FEDERAL NPL SITE LIST	0.333	0	0	0	0
FEDERAL RCRA CORRACTS FACILITIES LIST	0.333	0	0	0	0
FEDERAL RCRA GENERATORS LIST	0.25	0	0	8	8
FEDERAL RCRA NON-CORRACTS TSD FACILITIES LIST	0.333	0	0	0	0
STATE AND TRIBAL BROWNFIELD SITES	0.333	0	0	0	0
FEDERAL, STATE, AND TRIBAL LEAKING STORAGE TANK LISTS	0.333	0	0	0	0
FEDERAL, STATE, AND TRIBAL REGISTERED STORAGE TANK LISTS	0.25	0	0	4	4
STATE AND TRIBAL LANDFILL AND/OR SOLID WASTE DISPOSAL SITE LISTS	0.333	0	0	0	0
STATE AND TRIBAL VOLUNTARY CLEANUP SITES	0.333	0	0	0	0
STATE RCRA GENERATORS LIST	0.25	2	5	25	32
STATE- AND TRIBAL - EQUIVALENT CERCLIS	0.333	0	0	0	0
STATE- AND TRIBAL - EQUIVALENT NPL	0.333	0	0	0	0
ADDITIONAL ENVIRONMENTAL RECORDS	0.333	2	6	36	44

SOIL COMPOSITION IN GENERAL AREA OF SUBJECT PROPERTY:
Agency source: Soil Conservation Service, US Department of Agriculture

SOIL MAP ID 2	**SSURGO**
USDA Soil Name	Urban land,Miscellaneous area
USDA Soil Texture	Not Reported
Hydrologic Soil Group	Not Reported
Soil Drainage Class	Not Reported
Hydric Classification	0
Corrosion Potential - Uncoated Steel	Not Reported

SUBJECT PROPERTY SEARCH RESULTS:

The subject property was identified in the following records.

SITE	DATABASE(S)	EPA ID
BARRY REEVES 3819 S FLOWER DR LOS ANGELES, CA 90037	HAZNET - CA, HWG - CA	CAC002281993
EVR GARD CONSTRUCTION 468 W 38TH ST LOS ANGELES, CA 90037	HAZNET - CA, HWG - CA	CAC002745795

SEARCH RESULTS:

FEDERAL RCRA GENERATORS LIST

RCRA_NONGEN: Resource Conservation and Recovery Act listing of licensed non-generators **4 SITES FOUND WITHIN 0.25 MILE**

EQUAL/HIGHER ELEVATION

MAP ID	SITE NAME	SITE ADDRESS	DIRECTION/DISTANCE
G37	*UNIVERSITY OF SOUTHERN CALIFORNIA (RAN BLDG.)*	*3716 S. HOPE ST.*	*ENE / 0.152 mi., 802 ft.*
	- ID: CAC003132768	Status: No Violation/Inspections	Date: N/A
H41	*GENESIS DISPATCH INC*	*352 W 38TH ST*	*E / 0.170 mi., 899 ft.*
	- ID: CAL000392747	Status: No Violation/Inspections	Date: N/A
G52	*L. A. SMOG CENTER*	*3671 S GRAND AVE*	*ENE / 0.197 mi., 1040 ft.*
	- ID: CAL000262067	Status: No Violation/Inspections	Date: N/A
K78	*UNIVERSITY OF SOUTHERN CALIFORNIA HOTEL | UNIVERSITY OF SOUTHERN CALIFORNIA | UNIVERSITY OF SOUTHERN CALIFORNIA RADISSION*	*3540 S FIGUEROA ST*	*N / 0.249 mi., 1313 ft.*
	- ID: CAL000465985	Status: No Violation/Inspections	Date: N/A

RCRA_SQG: Resource Conservation and Recovery Act listing of licensed small quantity generators **4 SITES FOUND WITHIN 0.25 MILE**

EQUAL/HIGHER ELEVATION

MAP ID	SITE NAME	SITE ADDRESS	DIRECTION/DISTANCE
F16	*GUILD PRINTING COMP INC | PACIFIC COLOR PRESS INC*	*3801 S GRAND AVE*	*E / 0.105 mi., 554 ft.*
	- ID: CAD981641285	Status: No Violation/Inspections	Date: N/A
H25	*RAINBOW GRAPHICS*	*386 W 38TH ST*	*E / 0.138 mi., 728 ft.*
	- ID: CAD082184789	Status: No Violation/Inspections	Date: N/A
H39	*BLADE GRAFIX*	*3748 S GRAND AVE*	*E / 0.157 mi., 831 ft.*
	- ID: CAR000011171	Status: No Violation/Inspections	Date: N/A
K58	*CHEVRON STATION 96642 | CHEVRON PRODUCTS SS#96642 | TROJAN CHEVRON SERVICE*	*3584 S FIGUEROA ST*	*N / 0.203 mi., 1072 ft.*
	- ID: CAD983589664	Status: No Violation/Inspections	Date: N/A

FEDERAL, STATE, AND TRIBAL REGISTERED STORAGE TANK LISTS

HIST UST - CA: Historical UST listing **4 SITES FOUND WITHIN 0.25 MILE**

EQUAL/HIGHER ELEVATION

MAP ID	SITE NAME	SITE ADDRESS	DIRECTION/DISTANCE
I27	*STOELET KENNEDY UNION OIL DEAL*	*3701 SO FLOWER ST*	*NNE / 0.141 mi., 745 ft.*
I28	*UNOCAL SERVICE STATION #4004 | SERVICE STATION 4004 | UNION OIL SERVICE STATION 400*	*3701 S FLOWER | 3701 SOUTH FLOWER*	*NNE / 0.141 mi., 747 ft.*
K58	*CHEVRON STATION 96642 | CHEVRON PRODUCTS SS#96642 | TROJAN CHEVRON SERVICE*	*3584 S FIGUEROA ST*	*N / 0.203 mi., 1072 ft.*
K64	*CAMPUS SERVICE | 1X UNIVERSITY MOBIL*	*441 W EXPOSITION BLVD | 441 WEST EXPOSITION BLVD.*	*NNE / 0.215 mi., 1136 ft.*

UST - CA: Listing of active underground storage tank facilities **1 SITE FOUND WITHIN 0.25 MILE**

EQUAL/HIGHER ELEVATION

MAP ID	SITE NAME	SITE ADDRESS	DIRECTION/DISTANCE
K58	*CHEVRON STATION 96642 | CHEVRON PRODUCTS SS#96642 | TROJAN CHEVRON SERVICE*	*3584 S FIGUEROA ST*	*N / 0.203 mi., 1072 ft.*

STATE RCRA GENERATORS LIST

HWG - CA: Hazardous waste generator listing **30 SITES FOUND WITHIN 0.25 MILE**

EQUAL/HIGHER ELEVATION

MAP ID	SITE NAME	SITE ADDRESS	DIRECTION/DISTANCE
B5	*ANNE-MERELIE MURRELL*	*3770 S FLOWER ST*	*NNW / 0.030 mi., 157 ft.*
B7	*1X CAL-TRANS/DISTRICT 7*	*3750 SOUTH FLOWER*	*N / 0.051 mi., 268 ft.*
B11	*UNIVERSAL SVC. INC.*	*3742 S. FLOWER ST. | 3742 SO FLOWER ST*	*NNE / 0.064 mi., 340 ft.*
F16	*GUILD PRINTING COMP INC | PACIFIC COLOR PRESS INC*	*3801 S GRAND AVE*	*E / 0.105 mi., 554 ft.*
G19	*1X DEPT. OF TRANSPORTATION*	*3715 SOUTH HOPE ST.*	*NE / 0.125 mi., 662 ft.*
G20	*1X CAL TRANS*	*3726-3722 SOUTH HOPE ST.*	*ENE / 0.126 mi., 667 ft.*
H25	*RAINBOW GRAPHICS*	*386 W 38TH ST*	*E / 0.138 mi., 728 ft.*
I26	*STEELE AND KENNEDY UNOCAL SVC | FLOWER STREET STRUCTURE (PSO)*	*3701 SOUTH FLOWER ST | 3701 FLOWER ST*	*NNE / 0.141 mi., 745 ft.*
I28	*UNOCAL SERVICE STATION #4004 | SERVICE STATION 4004 | UNION OIL SERVICE STATION 400*	*3701 S FLOWER | 3701 SOUTH FLOWER*	*NNE / 0.141 mi., 747 ft.*
H35	*CATALINA GRAPHICS | GUILD PRINTING CO INC*	*380 W 38TH ST*	*E / 0.147 mi., 778 ft.*
H36	*IRVIN KASS*	*3760 S GRAND AVE*	*E / 0.150 mi., 793 ft.*
G37	*UNIVERSITY OF SOUTHERN CALIFORNIA (RAN BLDG.)*	*3716 S. HOPE ST.*	*ENE / 0.152 mi., 802 ft.*

MAP ID	SITE NAME	SITE ADDRESS	DIRECTION/DISTANCE
H39	BLADE GRAFIX	3748 S GRAND AVE	E / 0.157 mi., 831 ft.
H40	CREATE IMPRESSIONS | PRINTZONE INC	3750 S GRAND AVE	E / 0.166 mi., 876 ft.
H41	GENESIS DISPATCH INC	352 W 38TH ST	E / 0.170 mi., 899 ft.
K45	UNIVERSITY OF SOUTHERN CALIFORNIA	3601 S. FLOWER ST.	NNE / 0.177 mi., 937 ft.
G52	L. A. SMOG CENTER	3671 S GRAND AVE	ENE / 0.197 mi., 1040 ft.
H53	HAWTHORNE BONDED BRAKE,CO	3763 S HILL ST	E / 0.197 mi., 1042 ft.
K57	G & M OIL CO #89	3584 S FIGUEROA BLVD	N / 0.202 mi., 1069 ft.
K58	CHEVRON STATION 96642 | CHEVRON PRODUCTS SS#96642 | TROJAN CHEVRON SERVICE	3584 S FIGUEROA ST	N / 0.203 mi., 1072 ft.
H61	GLORIA APPAREL INC	3751 SO HILL ST	E / 0.209 mi., 1105 ft.
K64	CAMPUS SERVICE | 1X UNIVERSITY MOBIL	441 W EXPOSITION BLVD | 441 WEST EXPOSITION BLVD.	NNE / 0.215 mi., 1136 ft.
O66	CALIFORNIA DEPT OF MOTOR VEHICLES LOS ANGELES	3615 S HOPE ST | 3615 SOUTH HOPE ST	NE / 0.220 mi., 1163 ft.
Q68	DHL WORLDWIDE EXPRESS INC	3707 S HILL ST	ENE / 0.225 mi., 1191 ft.
Q69	DHL AIRWAYS INC	3707 SO HILL ST	ENE / 0.226 mi., 1191 ft.
O76	THE SALVATION ARMY	HOPE HARBOR 3107 SOUTH GRAND AVE	NE / 0.246 mi., 1298 ft.
K78	UNIVERSITY OF SOUTHERN CALIFORNIA HOTEL | UNIVERSITY OF SOUTHERN CALIFORNIA | UNIVERSITY OF SOUTHERN CALIFORNIA RADISSION	3540 S FIGUEROA ST	N / 0.249 mi., 1313 ft.

LOWER ELEVATION

MAP ID	SITE NAME	SITE ADDRESS	DIRECTION/DISTANCE
3	1X DEPT OF TRANSPORTATION	3820 S FLOWER	ENE / 0.013 mi., 68 ft.
4	SOUTHEREN CALIFORNIA MED GROUP | Hub LA Coliseum | Hub LA Coliseum Parking Garage Level 1	3800 S FIGUEROA ST | 3800 South Figueroa Street	NW / 0.017 mi., 92 ft.
G18	1X DEPT. OF TRANSPORTATION	3721 SOUTH HOPE ST.	NE / 0.119 mi., 629 ft.

OTHER ASCERTAINABLE RECORDS

ALT FUELING: Alternative Fueling Stations by fuel type. **2 SITES FOUND WITHIN 0.25 MILE**

EQUAL/HIGHER ELEVATION

MAP ID	SITE NAME	SITE ADDRESS	DIRECTION/DISTANCE
G43	312 W 37th St | Greenlots - 12921	312 W 37th St	ENE / 0.171 mi., 903 ft.

LOWER ELEVATION

MAP ID	SITE NAME	SITE ADDRESS	DIRECTION/DISTANCE
4	SOUTHEREN CALIFORNIA MED GROUP | Hub LA Coliseum |	3800 S FIGUEROA ST | 3800 South Figueroa Street	NW / 0.017 mi., 92 ft.

MAP ID	SITE NAME	SITE ADDRESS	DIRECTION/DISTANCE
	Hub LA Coliseum Parking Garage Level 1		

CALEPA SITES - CA: CalEPA Regulated Sites from the Certified Unified Program Agencies (CUPA). **4 SITES FOUND WITHIN 0.25 MILE**

EQUAL/HIGHER ELEVATION

MAP ID	SITE NAME	SITE ADDRESS	DIRECTION/DISTANCE
F15	GUILD PRINTING CO	3801 SO. GRAND AV.	E / 0.104 mi., 551 ft.
I26	STEELE AND KENNEDY UNOCAL SVC | FLOWER STREET STRUCTURE (PSO)	3701 SOUTH FLOWER ST | 3701 FLOWER ST	NNE / 0.141 mi., 745 ft.
K48	UNIVERSITY OF SOUTHERN CALIFORNIA | UNIV OF SO CAL (EIS & NSR USE ONLY)	MCCLINTOCK -W 34TH CHILDS_ST | MCCLINTOCK W 34TH CHILDS ST	NNE / 0.194 mi., 1023 ft.
G52	L. A. SMOG CENTER	3671 S GRAND AVE	ENE / 0.197 mi., 1040 ft.

HAZNET - CA: Listing of hazardous waste manifests from when hazardous waste is transported from generators to permitted recycling treatment storage or disposal facilities by registered hazardous waste transporters **27 SITES FOUND WITHIN 0.25 MILE**

EQUAL/HIGHER ELEVATION

MAP ID	SITE NAME	SITE ADDRESS	DIRECTION/DISTANCE
B5	ANNE-MERELIE MURRELL	3770 S FLOWER ST	NNW / 0.030 mi., 157 ft.
B7	1X CAL-TRANS/DISTRICT 7	3750 SOUTH FLOWER	N / 0.051 mi., 268 ft.
B11	UNIVERSAL SVC. INC.	3742 S. FLOWER ST. | 3742 SO FLOWER ST	NNE / 0.064 mi., 340 ft.
F16	GUILD PRINTING COMP INC | PACIFIC COLOR PRESS INC	3801 S GRAND AVE	E / 0.105 mi., 554 ft.
G19	1X DEPT. OF TRANSPORTATION	3715 SOUTH HOPE ST.	NE / 0.125 mi., 662 ft.
G20	1X CAL TRANS	3726-3722 SOUTH HOPE ST.	ENE / 0.126 mi., 667 ft.
H25	RAINBOW GRAPHICS	386 W 38TH ST	E / 0.138 mi., 728 ft.
I26	STEELE AND KENNEDY UNOCAL SVC | FLOWER STREET STRUCTURE (PSO)	3701 SOUTH FLOWER ST | 3701 FLOWER ST	NNE / 0.141 mi., 745 ft.
I28	UNOCAL SERVICE STATION #4004 | SERVICE STATION 4004 | UNION OIL SERVICE STATION 400	3701 S FLOWER | 3701 SOUTH FLOWER	NNE / 0.141 mi., 747 ft.
H35	CATALINA GRAPHICS | GUILD PRINTING CO INC	380 W 38TH ST	E / 0.147 mi., 778 ft.
H36	IRVIN KASS	3760 S GRAND AVE	E / 0.150 mi., 793 ft.
H39	BLADE GRAFIX	3748 S GRAND AVE	E / 0.157 mi., 831 ft.
H40	CREATE IMPRESSIONS | PRINTZONE INC	3750 S GRAND AVE	E / 0.166 mi., 876 ft.
K45	UNIVERSITY OF SOUTHERN CALIFORNIA	3601 S. FLOWER ST.	NNE / 0.177 mi., 937 ft.
G52	L. A. SMOG CENTER	3671 S GRAND AVE	ENE / 0.197 mi., 1040 ft.
H53	HAWTHORNE BONDED BRAKE,CO	3763 S HILL ST	E / 0.197 mi., 1042 ft.
K57	G & M OIL CO #89	3584 S FIGUEROA BLVD	N / 0.202 mi., 1069 ft.
K58	CHEVRON STATION 96642 | CHEVRON PRODUCTS SS#96642 | TROJAN CHEVRON SERVICE	3584 S FIGUEROA ST	N / 0.203 mi., 1072 ft.

MAP ID	SITE NAME	SITE ADDRESS	DIRECTION/DISTANCE
H61	*GLORIA APPAREL INC*	*3751 SO HILL ST*	*E / 0.209 mi., 1105 ft.*
K64	*CAMPUS SERVICE | 1X UNIVERSITY MOBIL*	*441 W EXPOSITION BLVD | 441 WEST EXPOSITION BLVD.*	*NNE / 0.215 mi., 1136 ft.*
O66	*CALIFORNIA DEPT OF MOTOR VEHICLES LOS ANGELES*	*3615 S HOPE ST | 3615 SOUTH HOPE ST*	*NE / 0.220 mi., 1163 ft.*
Q68	*DHL WORLDWIDE EXPRESS INC*	*3707 S HILL ST*	*ENE / 0.225 mi., 1191 ft.*
Q69	*DHL AIRWAYS INC*	*3707 SO HILL ST*	*ENE / 0.226 mi., 1191 ft.*
K78	*UNIVERSITY OF SOUTHERN CALIFORNIA HOTEL | UNIVERSITY OF SOUTHERN CALIFORNIA | UNIVERSITY OF SOUTHERN CALIFORNIA RADISSION*	*3540 S FIGUEROA ST*	*N / 0.249 mi., 1313 ft.*

LOWER ELEVATION

MAP ID	SITE NAME	SITE ADDRESS	DIRECTION/DISTANCE
3	*1X DEPT OF TRANSPORTATION*	*3820 S FLOWER*	*ENE / 0.013 mi., 68 ft.*
4	*SOUTHEREN CALIFORNIA MED GROUP | Hub LA Coliseum | Hub LA Coliseum Parking Garage Level 1*	*3800 S FIGUEROA ST | 3800 South Figueroa Street*	*NW / 0.017 mi., 92 ft.*
G18	*1X DEPT. OF TRANSPORTATION*	*3721 SOUTH HOPE ST.*	*NE / 0.119 mi., 629 ft.*

MANIFEST EPA: EPA Hazardous Waste Electronic Manifest System (e-Manifest) **11 SITES FOUND WITHIN 0.25 MILE**

EQUAL/HIGHER ELEVATION

MAP ID	SITE NAME	SITE ADDRESS	DIRECTION/DISTANCE
H21	*Los Angeles City of | AMISTAD DE LOS ANGELES*	*3745 S Grand Ave | 3745 SOUTH GRAND AVENUE*	*E / 0.131 mi., 692 ft.*
H24	*LSD City of Los Angeles Bureau of Sanitation*	*401 W 38th St*	*E / 0.136 mi., 718 ft.*
H34	*LSD City of Los Angeles Bureau of Sanitation*	*3800 S Grand Ave*	*E / 0.147 mi., 774 ft.*
G37	*UNIVERSITY OF SOUTHERN CALIFORNIA (RAN BLDG.)*	*3716 S. HOPE ST.*	*ENE / 0.152 mi., 802 ft.*
38	*LSD City of Los Angeles Bureau of Sanitation*	*387 W 37th St*	*NE / 0.157 mi., 830 ft.*
H42	*LSD City of Los Angeles Bureau of Sanitation*	*350 W 38th St*	*E / 0.171 mi., 902 ft.*
G47	*LSD City of Los Angeles Bureau of Sanitation*	*37th & Grand Ave*	*ENE / 0.193 mi., 1020 ft.*
K51	*Los Angeles City of*	*400 W Exposition Blvd*	*NNE / 0.196 mi., 1037 ft.*
H73	*LSD City of Los Angeles Bureau of Sanitation*	*325 W 38th St*	*E / 0.231 mi., 1223 ft.*
K78	*UNIVERSITY OF SOUTHERN CALIFORNIA HOTEL | UNIVERSITY OF SOUTHERN CALIFORNIA | UNIVERSITY OF SOUTHERN CALIFORNIA RADISSION*	*3540 S FIGUEROA ST*	*N / 0.249 mi., 1313 ft.*

LOWER ELEVATION

MAP ID	SITE NAME	SITE ADDRESS	DIRECTION/DISTANCE

MAP ID	SITE NAME	SITE ADDRESS	DIRECTION/DISTANCE
6	*LSD City of Los Angeles Bureau of Sanitation | Los Angeles City of*	*39th St & Flower Dr*	*SSE / 0.050 mi., 265 ft.*

MWMP 2 - CA: Listing of facilities that generate permitted medical waste and are inspected by the Medical Waste Management Program **1 SITE FOUND WITHIN 0.25 MILE**

EQUAL/HIGHER ELEVATION

MAP ID	SITE NAME	SITE ADDRESS	DIRECTION/DISTANCE
H21	*Los Angeles City of | AMISTAD DE LOS ANGELES*	*3745 S Grand Ave | 3745 SOUTH GRAND AVENUE*	*E / 0.131 mi., 692 ft.*
	- ID: Register Number 31040	Status: N/A	Date: Expiration Date 2022-06-16

PFAS INDUSTRY: List of Industries potentially handling PFAS **1 SITE FOUND WITHIN .333 MILE**

EQUAL/HIGHER ELEVATION

MAP ID	SITE NAME	SITE ADDRESS	DIRECTION/DISTANCE
83	*MATCHMASTER DYEING & FINISHING INC*	*34.01544, -118.27614*	*E / 0.316 mi., 1671 ft.*

SUBJECT NAME: 3822 South Figueroa
ADDRESS: 3822-3838 South Figueroa Street, 3801-3833 1...
LAT/LONG: 34.015123 / -118.281979

PREPARED FOR: Kimley-Horn, Inc. - Los Angeles
ORDER #: 98834
REPORT DATE: July 17, 2024

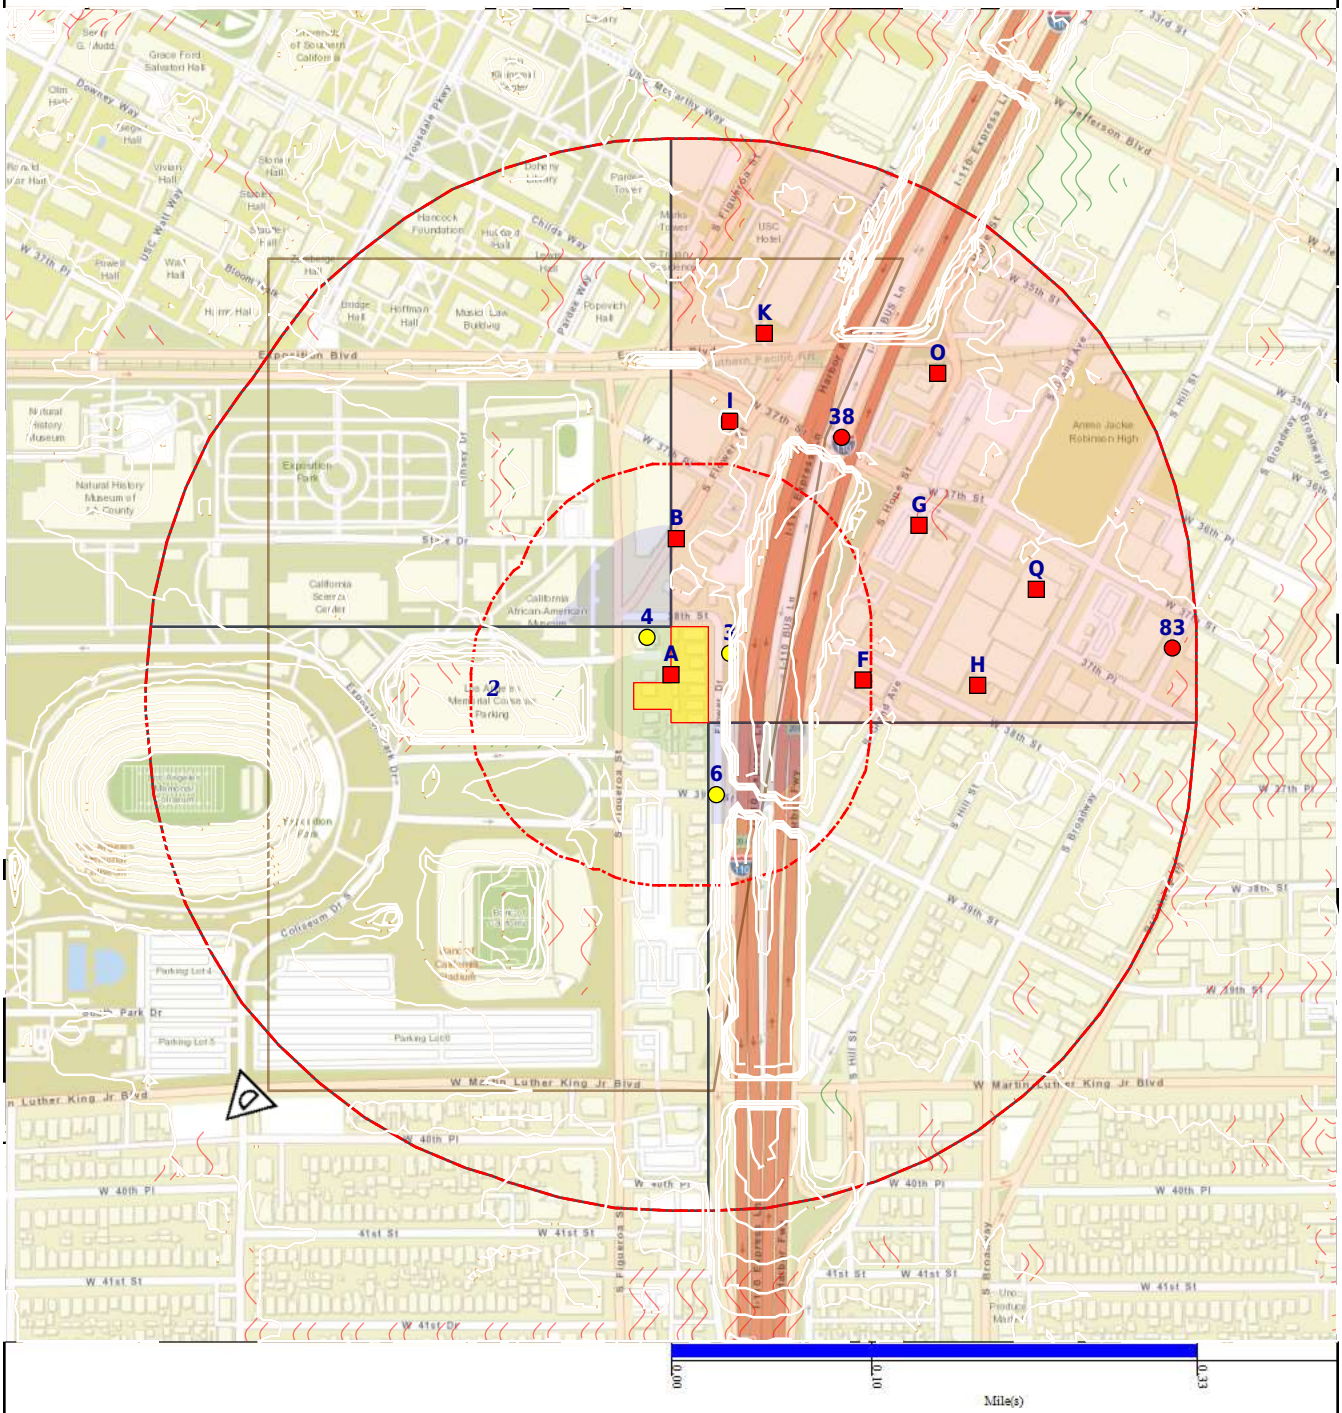

- Subject Property
- Equal/Higher Elevation
- Lower Elevation
- DFIRM Floodzone 100
- DFIRM Floodzone 500
- Elevation Contour
- FEMA FloodZone 100(No Data)
- FEMA FloodZone 500
- NWI(No Data)
- SSURGO
- VEC Cluster With Dry Cleaner
- VEC Cluster With Leaking Tank
- VEC Cluster With Leaking Tank and Dry Cleaner
- VEC Site With Dry Cleaner
- VEC Site With Leaking Tank
- VEC Site With Leaking Tank and Dry Cleaner

SUBJECT NAME: 3822 South Figueroa
ADDRESS: 3822-3838 South Figueroa Street, 3801-3833 1...
LAT/LONG: 34.015123 / -118.281979

PREPARED FOR: Kimley-Horn, Inc. - Los Angeles
ORDER #: 98834
REPORT DATE: July 17, 2024

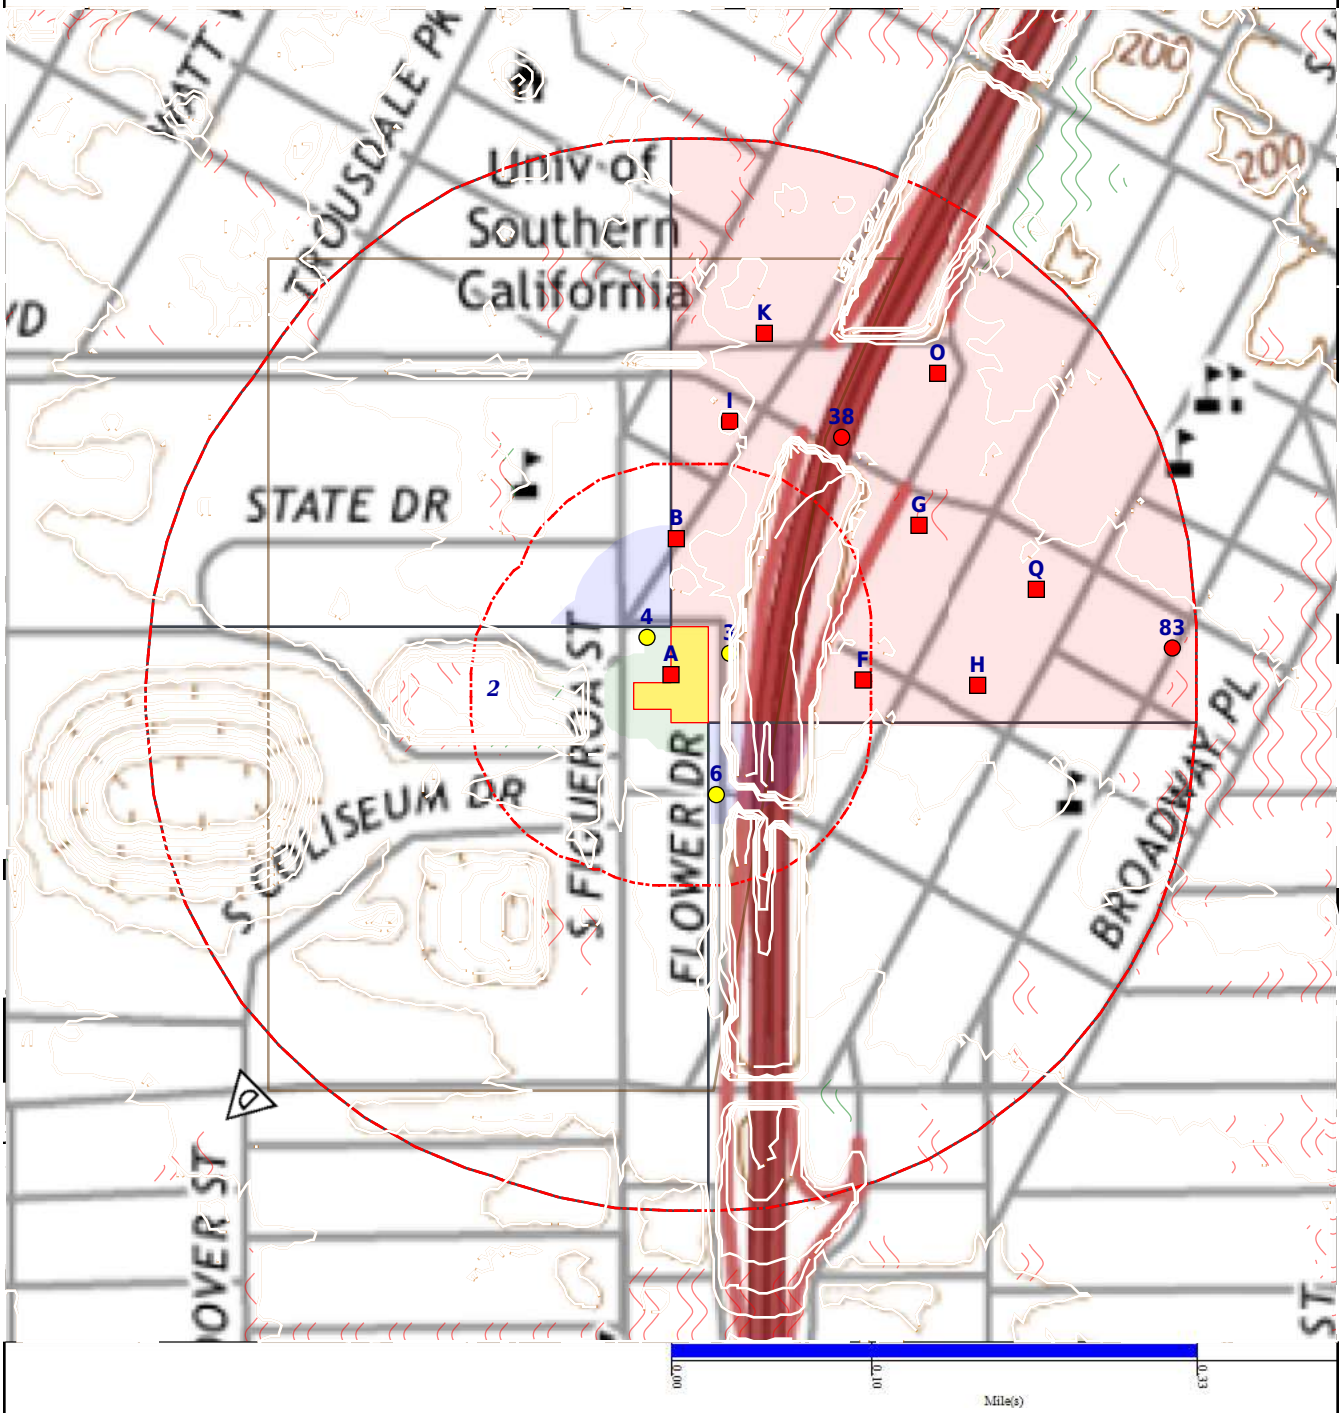

Subject Property
Equal/Higher Elevation
Lower Elevation
DFIRM Floodzone 100
DFIRM Floodzone 500
Elevation Contour
FEMA FloodZone 100(No Data)
FEMA FloodZone 500
NWI(No Data)
SSURGO
VEC Cluster With Dry Cleaner
VEC Cluster With Leaking Tank
VEC Cluster With Leaking Tank and Dry Cleaner
VEC Site With Dry Cleaner
VEC Site With Leaking Tank
VEC Site With Leaking Tank and Dry Cleaner

SUBJECT NAME: 3822 South Figueroa
ADDRESS: 3822-3838 South Figueroa Street, 3801-3833 1...
LAT/LONG: 34.015123 / -118.281979

PREPARED FOR: Kimley-Horn, Inc. - Los Angeles
ORDER #: 98834
REPORT DATE: July 17, 2024

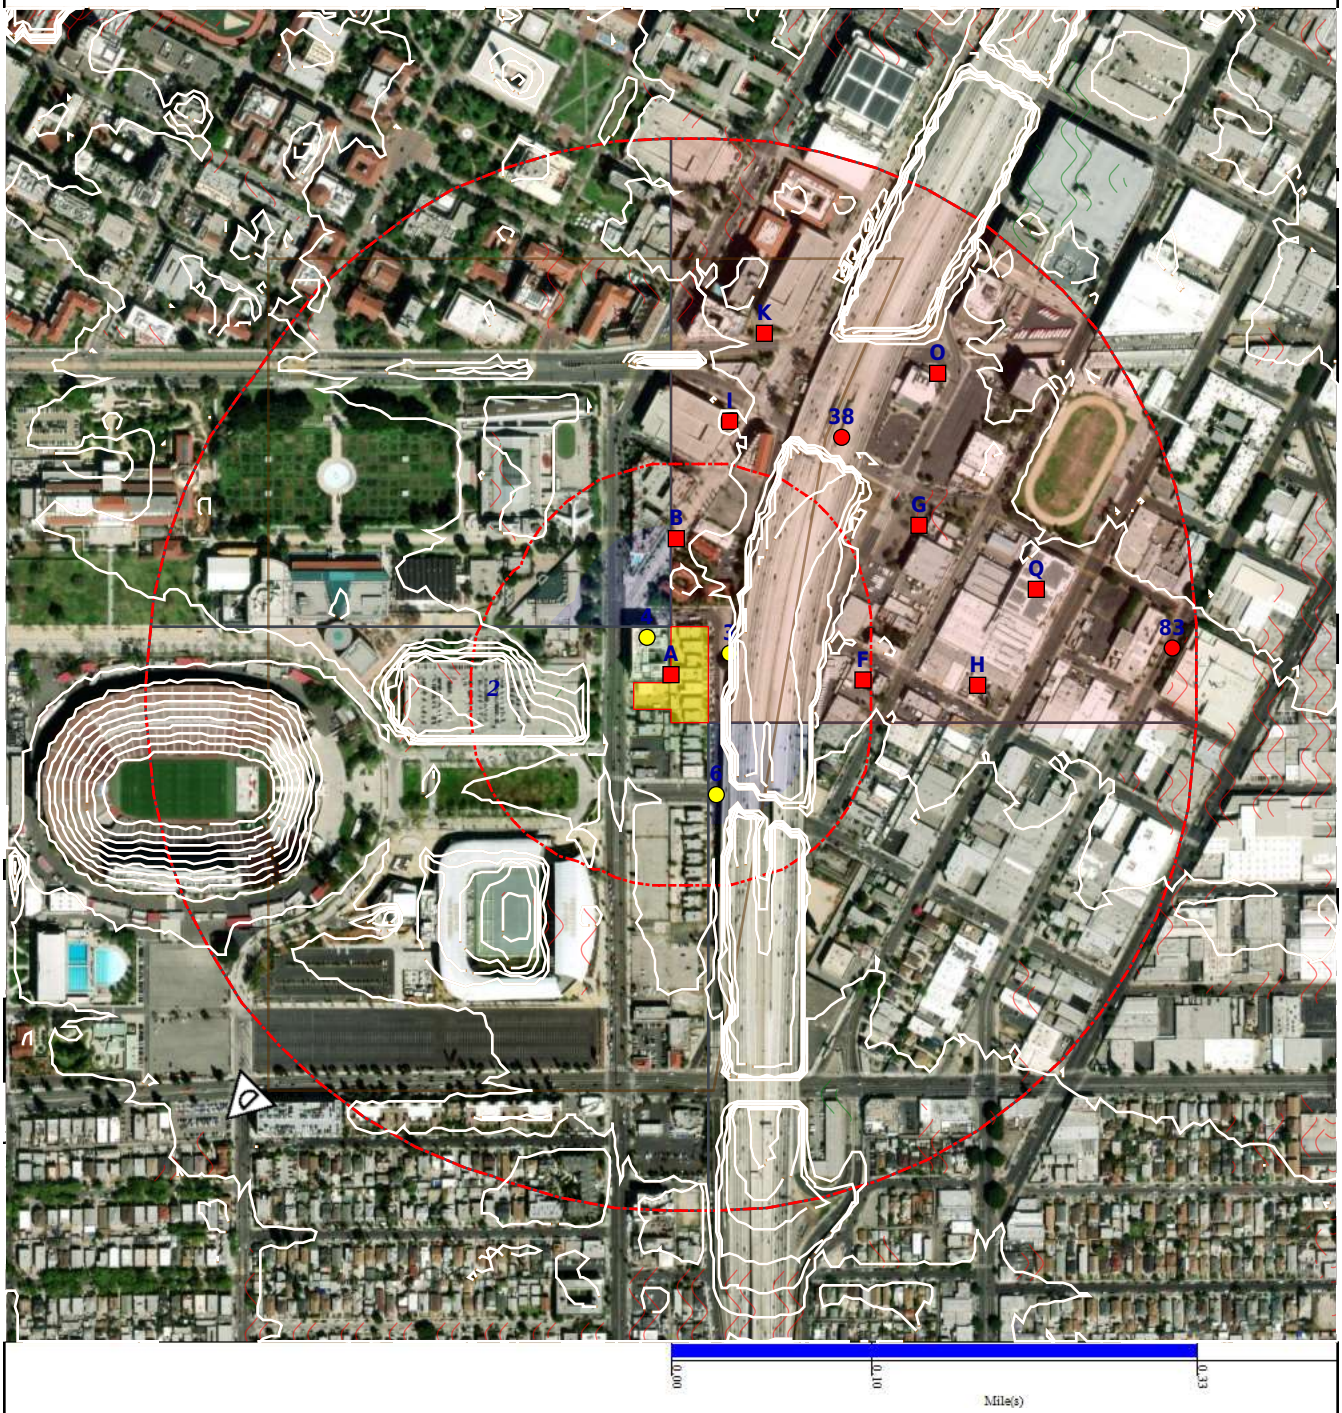

Subject Property
Equal/Higher Elevation
Lower Elevation
DFIRM Floodzone 100
DFIRM Floodzone 500
Elevation Contour
FEMA FloodZone 100(No Data)
FEMA FloodZone 500
NWI(No Data)
SSURGO
VEC Cluster With Dry Cleaner
VEC Cluster With Leaking Tank
VEC Cluster With Leaking Tank and Dry Cleaner
VEC Site With Dry Cleaner
VEC Site With Leaking Tank
VEC Site With Leaking Tank and Dry Cleaner

Map ID: A1
Direction:
Distance:
Elevation:
Relative:

Site Name:	BARRY REEVES 3819 S FLOWER DR LOS ANGELES , CA 90037
Database(s):	[HAZNET - CA, HWG - CA]

Envirosite ID: 56762179
EPA ID: CAC002281993

Vapor Screening Worksheet:

Vapor groundwater flow direction: Up-gradient

Regulatory Record Details:

HAZNET - CA

Facility Name :	BARRY REEVES
Facility Address :	3819 S FLOWER DR, LOS ANGELES, CA 90037
County :	LOS ANGELES

Site Details

Generator EPA ID :	CAC002281993
Active :	Inactive
Category :	STATE
Facility Types :	N/R
Type :	TEMPORARY
Contact Name :	N/R
Contact Phone :	N/R
Facility Mailing Address :	3907 1/2 S FLOWER DR, LOS ANGELES, CA 900370000
Latitude :	34.01538156
Longitude :	-118.28161043
Agency Hyperlink :	Click here for hyperlink provided by the agency.
Last Date in Agency List :	2021-07-08

Waste Generator Details

State Waste :	2000: 151 - Asbestos containing waste, 2.5284 tons to CAD009007626

HWG - CA

Facility Name :	BARRY REEVES
Facility Address :	3819 S FLOWER DR, LOS ANGELES, CA 90037
County :	LOS ANGELES
EPA ID :	CAC002281993
Status :	Inactive
Category :	STATE
Type :	TEMPORARY
Facility Type :	N/R
Mailing Address :	3907 1/2 S FLOWER DR, LOS ANGELES, CA 900370000
Owner Name :	BARRY REEVES
Owner Address :	3907 1/2 S FLOWER DR, LOS ANGELES, CA 900370000
Operator Name :	BARRY REEVES - OWNER
Operator Address :	3907 1/2 S FLOWER DR, LOS ANGELES, CA 900370000
Latitude :	34.01548
Longitude :	-118.281372

Map ID: A2
Direction:
Distance:
Elevation:
Relative:

Site Name:	EVR GARD CONSTRUCTION 468 W 38TH ST LOS ANGELES , CA 90037
Database(s):	[HAZNET - CA, HWG - CA]

Envirosite ID: 56762180
EPA ID: CAC002745795

Vapor Screening Worksheet:

Vapor groundwater flow direction: Up-gradient

Regulatory Record Details:

HAZNET - CA

Facility Name :	EVR GARD CONSTRUCTION
Facility Address :	468 W 38TH ST, LOS ANGELES, CA 90037
County :	LOS ANGELES

Site Details

Generator EPA ID :	CAC002745795
Active :	Inactive
Category :	STATE
Facility Types :	N/R
Type :	TEMPORARY
Contact Name :	N/R
Contact Phone :	N/R
Facility Mailing Address :	5711 W SLAUSON AVE STE 150, CULVER CITY, CA 902303428
Latitude :	34.01568780
Longitude :	-118.28198350
Agency Hyperlink :	Click here for hyperlink provided by the agency.
Last Date in Agency List :	2021-07-08

HWG - CA

Facility Name :	EVR GARD CONSTRUCTION
Facility Address :	468 W 38TH ST, LOS ANGELES, CA 90037
County :	LOS ANGELES
EPA ID :	CAC002745795
Status :	Inactive
Category :	STATE
Type :	TEMPORARY
Facility Type :	N/R
Mailing Address :	5711 W SLAUSON AVE STE 150, CULVER CITY, CA 902303428
Owner Name :	ELIZABETH EARL ENTERPRISES,LLC
Owner Address :	PO BOX 452574, LOS ANGELES, CA 90045
Operator Name :	EVR GARD CONSTRUCTION
Operator Address :	5711 W SLAUSON AVE STE 150, CULVER CITY, CA 902303428
Latitude :	34.015688
Longitude :	-118.281984

Map ID: 3
Direction: ENE
Distance: 0.013 mi., 68 ft.
Elevation: 188 ft.
Relative: Lower

Site Name:	1X DEPT OF TRANSPORTATION 3820 S FLOWER LOS ANGELES , CA 90037
Database(s):	[HAZNET - CA, HWG - CA]

Envirosite ID: 56762181
EPA ID: CAC000859880

Vapor Screening Worksheet:

Vapor groundwater flow direction: Up-gradient

Regulatory Record Details:

HAZNET - CA

Facility Name :	1X DEPT OF TRANSPORTATION
Facility Address :	3820 S FLOWER, LOS ANGELES, CA 90037
County :	LOS ANGELES

Site Details

Generator EPA ID :	CAC000859880
Active :	Inactive
Category :	STATE
Facility Types :	N/R
Type :	TEMPORARY
Contact Name :	N/R
Contact Phone :	N/R
Facility Mailing Address :	120 S SPRING, LOS ANGELES, CA 900120000
Latitude :	34.01534646
Longitude :	-118.28149593
Agency Hyperlink :	Click here for hyperlink provided by the agency.
Last Date in Agency List :	2021-07-08

HWG - CA

Facility Name :	1X DEPT OF TRANSPORTATION
Facility Address :	3820 S FLOWER, LOS ANGELES, CA 90037
County :	LOS ANGELES
EPA ID :	CAC000859880
Status :	Inactive
Category :	STATE
Type :	TEMPORARY
Facility Type :	N/R
Mailing Address :	120 S SPRING, LOS ANGELES, CA 900120000
Owner Name :	DEPT OF TRANSP.
Owner Address :	N/A
Operator Name :	BILL EPPS
Operator Address :	N/A
Latitude :	34.015445
Longitude :	-118.281374

Map ID: 4
Direction: NW
Distance: 0.017 mi., 92 ft.
Elevation: 188 ft.
Relative: Lower

Site Name:	SOUTHEREN CALIFORNIA MED GROUP | Hub LA Coliseum | Hub LA Coliseum Parking Garage Level 1 3800 S FIGUEROA ST | 3800 South Figueroa Street Los Angeles | LOS ANGELES , CA 90037
Database(s):	[ALT FUELING, HAZNET - CA, HWG - CA]

Envirosite ID: 56762182
EPA ID: N/R

Vapor Screening Worksheet:

Vapor groundwater flow direction: Down-gradient

Regulatory Record Details:

ALT FUELING

Facility Name :	Hub LA Coliseum
Facility Address :	3800 South Figueroa St, Los Angeles, CA 90037
ID Number :	229358
Date Last Confirmed :	2022-10-11
Status :	Open: The station is open.
Station Phone :	888-264-2208
Expected Date :	N/R
Groups With Access Code :	Public
Access Days Time :	6am-12am daily
Cards Accepted :	N/R
Date Updated :	2022-10-11 18:56:12
BD Blends :	N/R
Open Date :	2022-06-03
Fuel Type :	Electric
NG Fill Type :	N/R
NG PSI :	N/R
EV Level 1 EVSE Number :	N/R
EV Level 2 EVSE Number :	5
EV DC Fast Count :	N/R
EV Other Information :	N/R
EV Network :	Volta
EV Network Website :	Click here for hyperlink provided by the agency.
Hydrogen Status Link :	N/R
NG Vehicle Class :	N/R
LPG Primary :	N/R
E85 Blender Pump :	N/R
EV Connector Types :	J1772
Hydrogen is Retail :	N/R
Access Code :	public
Access Detail Code :	N/R
Intersection Directions :	N/R
Geocode Status :	GPS
Geocode Status Description :	The location is from a real GPS readout at the station.
Owner Type :	Privately owned
Federal Agency ID :	N/R
Federal Agency Name :	N/R
Facility Type :	COLLEGE_CAMPUS
CNG Dispenser Num :	N/R
CNG On-Site Renewable Source :	N/R
CNG Total Compression Capacity :	N/R
CNG Storage Capacity :	N/R
LNG On-Site Renewable Source :	N/R
E85 Other Ethanol Blends :	N/R
EV Pricing :	N/R

Map ID: 4
Direction: NW
Distance: 0.017 mi., 92 ft.
Elevation: 188 ft.
Relative: Lower

Site Name:	SOUTHEREN CALIFORNIA MED GROUP | Hub LA Coliseum | Hub LA Coliseum Parking Garage Level 1 3800 S FIGUEROA ST | 3800 South Figueroa Street Los Angeles | LOS ANGELES , CA 90037
Database(s):	[ALT FUELING, HAZNET - CA, HWG - CA] **(cont.)**

Envirosite ID: 56762182
EPA ID: N/R

ALT FUELING **(cont.)**

LPG Nozzle Types :	N/R
Hydrogen Pressures :	N/R
Hydrogen Standards :	N/R
CNG Fill Type :	N/R
CNG PSI :	N/R
CNG Vehicle Class :	N/R
LNG Vehicle Class :	N/R
Latitude :	34.015153
Longitude :	-118.282335
EV On-Site Renewable Source :	N/R
Last Date in Agency List :	2022-12-20
Facility Name :	Hub LA Coliseum Parking Garage Level 1
Facility Address :	3800 South Figueroa Street, Los Angeles, CA 90037
ID Number :	253542
Date Last Confirmed :	2024-05-20
Status :	Open: The station is open.
Station Phone :	888-264-2208
Expected Date :	N/R
Groups With Access Code :	Public
Access Days Time :	Mon 5:00am - 10:59pm; Tue 5:00am - 10:59pm; Wed 5:00am - 10:59pm; Thu 5:00am - 10:59pm; Fri 5:00am - 10:59pm; Sat 5:00am - 10:59pm; Sun 5:00am - 10:59pm
Cards Accepted :	N/R
Date Updated :	2024-05-20 02:53:13
BD Blends :	N/R
Open Date :	2023-02-08
Fuel Type :	Electric
NG Fill Type :	N/R
NG PSI :	N/R
EV Level 1 EVSE Number :	N/R
EV Level 2 EVSE Number :	2
EV DC Fast Count :	N/R
EV Other Information :	N/R
EV Network :	Volta
EV Network Website :	Click here for hyperlink provided by the agency.
Hydrogen Status Link :	N/R
NG Vehicle Class :	N/R
LPG Primary :	N/R
E85 Blender Pump :	N/R
EV Connector Types :	J1772
Hydrogen is Retail :	N/R
Access Code :	public
Access Detail Code :	N/R
Intersection Directions :	N/R
Geocode Status :	GPS
Geocode Status Description :	The location is from a real GPS readout at the station.
Owner Type :	N/R

Map ID: 4
Direction: NW
Distance: 0.017 mi., 92 ft.
Elevation: 188 ft.
Relative: Lower

Site Name:	SOUTHEREN CALIFORNIA MED GROUP | Hub LA Coliseum | Hub LA Coliseum Parking Garage Level 1 3800 S FIGUEROA ST | 3800 South Figueroa Street Los Angeles | LOS ANGELES , CA 90037
Database(s):	[ALT FUELING, HAZNET - CA, HWG - CA] **(cont.)**

Envirosite ID: 56762182
EPA ID: N/R

ALT FUELING **(cont.)**

Federal Agency ID :	N/R
Federal Agency Name :	N/R
Facility Type :	N/R
CNG Dispenser Num :	N/R
CNG On-Site Renewable Source :	N/R
CNG Total Compression Capacity :	N/R
CNG Storage Capacity :	N/R
LNG On-Site Renewable Source :	N/R
E85 Other Ethanol Blends :	N/R
EV Pricing :	N/R
LPG Nozzle Types :	N/R
Hydrogen Pressures :	N/R
Hydrogen Standards :	N/R
CNG Fill Type :	N/R
CNG PSI :	N/R
CNG Vehicle Class :	N/R
LNG Vehicle Class :	N/R
Latitude :	34.01517
Longitude :	-118.282286
EV On-Site Renewable Source :	N/R
Last Date in Agency List :	2024-05-30
Facility Name :	Hub LA Coliseum Parking Garage Lower Level
Facility Address :	3800 South Figueroa Street, Los Angeles, CA 90037
ID Number :	229358
Date Last Confirmed :	2024-05-20
Status :	Open: The station is open.
Station Phone :	888-264-2208
Expected Date :	N/R
Groups With Access Code :	Public
Access Days Time :	Mon 5:00am - 10:59pm; Tue 5:00am - 10:59pm; Wed 5:00am - 10:59pm; Thu 5:00am - 10:59pm; Fri 5:00am - 10:59pm; Sat 5:00am - 10:59pm; Sun 5:00am - 10:59pm
Cards Accepted :	N/R
Date Updated :	2024-05-20 02:51:48
BD Blends :	N/R
Open Date :	2022-06-03
Fuel Type :	Electric
NG Fill Type :	N/R
NG PSI :	N/R
EV Level 1 EVSE Number :	N/R
EV Level 2 EVSE Number :	3
EV DC Fast Count :	N/R
EV Other Information :	N/R
EV Network :	Volta
EV Network Website :	Click here for hyperlink provided by the agency.
Hydrogen Status Link :	N/R
NG Vehicle Class :	N/R

Map ID: 4
Direction: NW
Distance: 0.017 mi., 92 ft.
Elevation: 188 ft.
Relative: Lower

Site Name: SOUTHEREN CALIFORNIA MED GROUP | Hub LA Coliseum | Hub LA Coliseum Parking Garage Level 1
3800 S FIGUEROA ST | 3800 South Figueroa Street
Los Angeles | LOS ANGELES , CA 90037
Database(s): [ALT FUELING, HAZNET - CA, HWG - CA] **(cont.)**

Envirosite ID: 56762182
EPA ID: N/R

ALT FUELING **(cont.)**

LPG Primary :	N/R
E85 Blender Pump :	N/R
EV Connector Types :	J1772
Hydrogen is Retail :	N/R
Access Code :	public
Access Detail Code :	N/R
Intersection Directions :	N/R
Geocode Status :	GPS
Geocode Status Description :	The location is from a real GPS readout at the station.
Owner Type :	N/R
Federal Agency ID :	N/R
Federal Agency Name :	N/R
Facility Type :	N/R
CNG Dispenser Num :	N/R
CNG On-Site Renewable Source :	N/R
CNG Total Compression Capacity :	N/R
CNG Storage Capacity :	N/R
LNG On-Site Renewable Source :	N/R
E85 Other Ethanol Blends :	N/R
EV Pricing :	N/R
LPG Nozzle Types :	N/R
Hydrogen Pressures :	N/R
Hydrogen Standards :	N/R
CNG Fill Type :	N/R
CNG PSI :	N/R
CNG Vehicle Class :	N/R
LNG Vehicle Class :	N/R
Latitude :	34.015538
Longitude :	-118.282212
EV On-Site Renewable Source :	N/R
Last Date in Agency List :	2024-05-30

HAZNET - CA

Facility Name :	SOUTHEREN CALIFORNIA MED GROUP
Facility Address :	3800 S FIGUEROA ST, LOS ANGELES, CA 90037
County :	LOS ANGELES

Site Details

Generator EPA ID :	CAL000080139
Active :	Inactive
Category :	STATE
Facility Types :	N/R
Type :	PERMANENT
Contact Name :	N/R
Contact Phone :	N/R
Facility Mailing Address :	3800 S FIGUEROA ST, LOS ANGELES, CA 900370000
Latitude :	34.01569456
Longitude :	-118.28270356
Agency Hyperlink :	Click here for hyperlink provided by the agency.
Last Date in Agency List :	2021-07-08

HWG - CA

Map ID: 4
Direction: NW
Distance: 0.017 mi., 92 ft.
Elevation: 188 ft.
Relative: Lower

Site Name:	SOUTHEREN CALIFORNIA MED GROUP | Hub LA Coliseum | Hub LA Coliseum Parking Garage Level 1 3800 S FIGUEROA ST | 3800 South Figueroa Street Los Angeles | LOS ANGELES , CA 90037
Database(s):	[ALT FUELING, HAZNET - CA, HWG - CA] **(cont.)**

Envirosite ID: 56762182
EPA ID: N/R

HWG - CA **(cont.)**

Facility Name :	SOUTHEREN CALIFORNIA MED GROUP
Facility Address :	3800 S FIGUEROA ST, LOS ANGELES, CA 90037
County :	LOS ANGELES
EPA ID :	CAL000080139
Status :	Inactive
Category :	STATE
Type :	PERMANENT
Facility Type :	N/R
Mailing Address :	3800 S FIGUEROA ST, LOS ANGELES, CA 900370000
Owner Name :	HESKIAOFF DAVID MD
Owner Address :	N/A
Operator Name :	INACT UNDEL PER 96 FEES
Operator Address :	N/A
Latitude :	34.015695
Longitude :	-118.282704

Map ID: B5
Direction: NNW
Distance: 0.030 mi., 157 ft.
Elevation: 190 ft.
Relative: Higher

Site Name:	ANNE-MERELIE MURRELL 3770 S FLOWER ST LOS ANGELES , CA 90007
Database(s):	[HAZNET - CA, HWG - CA]

Envirosite ID: 56762183
EPA ID: CAC002570613

Vapor Screening Worksheet:

Vapor groundwater flow direction: Cross-gradient

Regulatory Record Details:

HAZNET - CA

Facility Name :	ANNE-MERELIE MURRELL
Facility Address :	3770 S FLOWER ST, LOS ANGELES, CA 90007
County :	LOS ANGELES

Site Details

Generator EPA ID :	CAC002570613
Active :	Inactive
Category :	STATE
Facility Types :	N/R
Type :	TEMPORARY
Contact Name :	N/R
Contact Phone :	N/R
Facility Mailing Address :	6 PACKSADDLE RD E, ROLLING HILLS, CA 90272
Latitude :	34.01604870
Longitude :	-118.28236808
Agency Hyperlink :	Click here for hyperlink provided by the agency.
Last Date in Agency List :	2021-07-08

Waste Generator Details

State Waste :	2003: 151 - Asbestos containing waste, 67.424 tons to CAD009007626

HWG - CA

Facility Name :	ANNE-MERELIE MURRELL
Facility Address :	3770 S FLOWER ST, LOS ANGELES, CA 90007
County :	LOS ANGELES
EPA ID :	CAC002570613
Status :	Inactive
Category :	STATE
Type :	TEMPORARY
Facility Type :	N/R
Mailing Address :	6 PACKSADDLE RD E, ROLLING HILLS, CA 90272
Owner Name :	ANNE-MERELIE MURRELL
Owner Address :	6 PACKSADDLE RD E, ROLLING HILLS, CA 90272
Operator Name :	ANNE-MERELIE MURRELL
Operator Address :	6 PACKSADDLE RD E, ROLLING HILLS, CA 90272
Latitude :	34.016322
Longitude :	-118.282312

Map ID: 6
Direction: SSE
Distance: 0.050 mi., 265 ft.
Elevation: 186 ft.
Relative: Lower

Site Name:	LSD City of Los Angeles Bureau of Sanitation | Los Angeles City of 39th St & Flower Dr Los Angeles , CA 90037
Database(s):	[MANIFEST EPA]

Envirosite ID: 53922037
EPA ID: CAS111111019

Vapor Screening Worksheet:

Vapor groundwater flow direction: Cross-gradient

Regulatory Record Details:

MANIFEST EPA

Manifest Details

Manifest Number :	018313544FLE
Shipped Date :	2023-06-30
Updated Date :	2023-08-08
Received Date :	2023-07-20
Status :	Signed
Generator ID :	CAS111111019
Generator Name :	LSD City of Los Angeles Bureau of Sanitation
Generator Address :	39th St & Flower Dr, Los Angeles, CA 90037
Generator Mailing :	Livability Services Division, 2649 E. Washington B, Los Angeles, CA 90023
Generator Contact :	LSD City of Los Angeles Bureau of Sanitation
Destination ID :	UTD981552177
Destination Name :	Clean Harbors Aragonite LLC
Destination Mailing :	PO Box 1339, Grantsville, UT 84029
Destination Address :	11600 North Aptus Road, Grantsville, UT 84029
Destination Contact :	N/R
Submission Type :	DataImage5Copy
Origin Type :	Service
Manifest Residue :	N
Rejection :	N
Last Date in Agency List :	2024-06-04

Waste Details

Waste Line Number :	1
Is DOT Hazardous :	Y
DOT ID Number :	UN3291
DOT Information :	UN3291, REGULATED MEDICAL WASTE, N.O.S. (SYRINGES AND NEEDLES), 6.2, PG II, SYRINGES AND NEEDLES
Non Waste Description :	N/R
Quantity :	10 Pounds
Quantity Tons, Acute, Non-Acute :	0.005, 0, 0.005
Quantity Kg, Acute, Non-Acute :	0, 4.53515
Quantity Tons, Haz, Non-Haz :	, 0.005
Quantity Kg, Haz, Non-Haz :	, 4.53515
Management Method :	H040 - INCINERATION
Is EPA Waste :	N
Federal Code :	N/R
State Code :	CA - 322
Waste Line Number :	2
Is DOT Hazardous :	N
DOT ID Number :	N/R
DOT Information :	N/R
Non Waste Description :	NONE, NON-RCRA HAZARDOUS WASTE, SOLIDS, N/A, NONE, (HUMAN FECES)

Map ID: 6
Direction: SSE
Distance: 0.050 mi., 265 ft.
Elevation: 186 ft.
Relative: Lower

Site Name: LSD City of Los Angeles Bureau of Sanitation | Los Angeles City of
39th St & Flower Dr
Los Angeles , CA 90037
Database(s): [MANIFEST EPA] **(cont.)**

Envirosite ID: 53922037
EPA ID: CAS111111019

MANIFEST EPA **(cont.)**

Quantity :	80 Pounds
Quantity Tons, Acute, Non-Acute :	0.04, 0, 0.04
Quantity Kg, Acute, Non-Acute :	0, 36.2812
Quantity Tons, Haz, Non-Haz :	, 0.04
Quantity Kg, Haz, Non-Haz :	, 36.2812
Management Method :	H040 - INCINERATION
Is EPA Waste :	N
Federal Code :	N/R
State Code :	CA - 322, CA - 352, CA - 531

Manifest Details

Manifest Number :	015144208FLE
Shipped Date :	2021-08-25
Updated Date :	2021-09-20
Received Date :	2021-08-27
Status :	Signed
Generator ID :	CAS111111019
Generator Name :	LSD City of Los Angeles Bureau of Sanitation
Generator Address :	39th St & Flower Dr, Los Angeles, CA 90037
Generator Mailing :	Livability Services Division, 2649 E. Washington B, Los Angeles, CA 90023
Generator Contact :	LSD City of Los Angeles Bureau of Sanitation
Destination ID :	CAD044429835
Destination Name :	Clean Harbors Wilmington LLC
Destination Mailing :	1737 East Denni Street, Wilmington, CA 90744
Destination Address :	1737 East Denni Street, Wilmington, CA 90744
Destination Contact :	N/R
Submission Type :	DataImage5Copy
Origin Type :	Service
Manifest Residue :	N
Rejection :	N
Last Date in Agency List :	2024-06-04

Waste Details

Waste Line Number :	1
Is DOT Hazardous :	Y
DOT ID Number :	UN1263
DOT Information :	UN1263, WASTE PAINT, 3, PG III, (LOOSEPACK)
Non Waste Description :	N/R
Quantity :	25 Pounds
Quantity Tons, Acute, Non-Acute :	0.0125, 0, 0.0125
Quantity Kg, Acute, Non-Acute :	0, 11.337875
Quantity Tons, Haz, Non-Haz :	0.0125, 0
Quantity Kg, Haz, Non-Haz :	11.337875, 0
Management Method :	H141 - STORAGE, BULKING AND/OR TRANSFER OFF SITE
Is EPA Waste :	Y
Federal Code :	D001
State Code :	CA - 291, CA - 331, CA - 343

Waste Line Number :	2
Is DOT Hazardous :	N
DOT ID Number :	N/R
DOT Information :	N/R
Non Waste Description :	NONE, NON-RCRA HAZARDOUS WASTE, SOLIDS, N/A, NONE

Map ID: 6
Direction: SSE
Distance: 0.050 mi., 265 ft.
Elevation: 186 ft.
Relative: Lower

Site Name: LSD City of Los Angeles Bureau of Sanitation | Los Angeles City of
39th St & Flower Dr
Los Angeles , CA 90037
Database(s): [MANIFEST EPA] **(cont.)**

Envirosite ID: 53922037
EPA ID: CAS111111019

MANIFEST EPA **(cont.)**

Quantity :	80 Pounds
Quantity Tons, Acute, Non-Acute :	0.04, 0, 0.04
Quantity Kg, Acute, Non-Acute :	0, 36.2812
Quantity Tons, Haz, Non-Haz :	0, 0.04
Quantity Kg, Haz, Non-Haz :	0, 36.2812
Management Method :	H141 - STORAGE, BULKING AND/OR TRANSFER OFF SITE
Is EPA Waste :	N
Federal Code :	N/R
State Code :	CA - 352

Manifest Details

Manifest Number :	015149314FLE
Shipped Date :	2021-08-25
Updated Date :	2021-09-27
Received Date :	2021-09-04
Status :	Signed
Generator ID :	CAS111111019
Generator Name :	LSD City of Los Angeles Bureau of Sanitation
Generator Address :	39th St & Flower Dr, Los Angeles, CA 90037
Generator Mailing :	Livability Services Division, 2649 E. Washington B, Los Angeles, CA 90023
Generator Contact :	LSD City of Los Angeles Bureau of Sanitation
Destination ID :	UTD981552177
Destination Name :	Clean Harbors Aragonite LLC
Destination Mailing :	PO Box 1339, Grantsville, UT 84029
Destination Address :	11600 North Aptus Road, Grantsville, UT 84029
Destination Contact :	N/R
Submission Type :	DataImage5Copy
Origin Type :	Service
Manifest Residue :	N
Rejection :	N
Last Date in Agency List :	2024-06-04

Waste Details

Waste Line Number :	1
Is DOT Hazardous :	N
DOT ID Number :	N/R
DOT Information :	N/R
Non Waste Description :	NONE, NON-RCRA HAZARDOUS WASTE, SOLIDS, N/A, NONE
Quantity :	70 Pounds
Quantity Tons, Acute, Non-Acute :	0.035, 0, 0.035
Quantity Kg, Acute, Non-Acute :	0, 31.746052
Quantity Tons, Haz, Non-Haz :	0, 0.035
Quantity Kg, Haz, Non-Haz :	0, 31.746052
Management Method :	H040 - INCINERATION
Is EPA Waste :	N
Federal Code :	N/R
State Code :	CA - 322, CA - 352, CA - 531

Manifest Details

Manifest Number :	012828584FLE
Shipped Date :	2019-05-13
Updated Date :	2021-06-22

Map ID: 6
Direction: SSE
Distance: 0.050 mi., 265 ft.
Elevation: 186 ft.
Relative: Lower

Site Name: LSD City of Los Angeles Bureau of Sanitation | Los Angeles City of
39th St & Flower Dr
Los Angeles , CA 90037
Database(s): [MANIFEST EPA] **(cont.)**

Envirosite ID: 53922037
EPA ID: CAS111111019

MANIFEST EPA **(cont.)**

Received Date :	2019-05-16
Status :	Corrected
Generator ID :	CAS111111019
Generator Name :	Los Angeles City of
Generator Address :	39th St & Flower St, Los Angeles, CA 90037
Generator Mailing :	2714 Media Center Drive Watershed Protection Division, Los Angeles, CA 90065
Generator Contact :	Los Angeles City of
Destination ID :	UTD981552177
Destination Name :	Clean Harbors Aragonite LLC
Destination Mailing :	PO Box 1339, Grantsville, UT 84029
Destination Address :	11600 North Aptus Road, Grantsville, UT 84029
Destination Contact :	N/R
Submission Type :	DataImage5Copy
Origin Type :	Service
Manifest Residue :	N
Rejection :	N
Last Date in Agency List :	2024-06-04

Waste Details

Waste Line Number :	1
Is DOT Hazardous :	N
DOT ID Number :	N/R
DOT Information :	N/R
Non Waste Description :	NONE, NON-RCRA HAZARDOUS WASTE, SOLIDS, N/A, NONE
Quantity :	45 Pounds
Quantity Tons, Acute, Non-Acute :	0.0225, 0, 0.0225
Quantity Kg, Acute, Non-Acute :	0, 20.408176
Quantity Tons, Haz, Non-Haz :	0, 0.0225
Quantity Kg, Haz, Non-Haz :	0, 20.408176
Management Method :	H040 - INCINERATION
Is EPA Waste :	N
Federal Code :	N/R
State Code :	CA - 322, CA - 352, CA - 531

Manifest Details

Manifest Number :	012829046FLE
Shipped Date :	2019-05-13
Updated Date :	2020-01-24
Received Date :	2019-05-13
Status :	Corrected
Generator ID :	CAS111111019
Generator Name :	Los Angeles City of
Generator Address :	39th St & Flower St, Los Angeles, CA 90037
Generator Mailing :	2714 Media Center Drive Watershed Protection Division, Los Angeles, CA 90065
Generator Contact :	N/R
Destination ID :	CAD044429835
Destination Name :	Clean Harbors Wilmington LLC
Destination Mailing :	1737 East Denni Street, Wilmington, CA 90744
Destination Address :	1737 East Denni Street, Wilmington, CA 90744
Destination Contact :	N/R

Map ID: 6
Direction: SSE
Distance: 0.050 mi., 265 ft.
Elevation: 186 ft.
Relative: Lower

Site Name: LSD City of Los Angeles Bureau of Sanitation | Los Angeles City of
39th St & Flower Dr
Los Angeles , CA 90037
Database(s): [MANIFEST EPA] **(cont.)**

Envirosite ID: 53922037
EPA ID: CAS111111019

MANIFEST EPA **(cont.)**

Submission Type :	DataImage5Copy
Origin Type :	Service
Manifest Residue :	N
Rejection :	N
Last Date in Agency List :	2024-06-04

Waste Details

Waste Line Number :	1
Is DOT Hazardous :	Y
DOT ID Number :	UN1950
DOT Information :	UN1950, WASTE AEROSOLS, FLAMMABLE, (EACH NOT EXCEEDING 1 L CAPACITY) (EACH NOT EXCEEDING 1 L CAPACITY), 2.1, NONE
Non Waste Description :	N/R
Quantity :	20 Pounds
Quantity Tons, Acute, Non-Acute :	0.01, 0, 0.01
Quantity Kg, Acute, Non-Acute :	0, 9.0703
Quantity Tons, Haz, Non-Haz :	0.01, 0
Quantity Kg, Haz, Non-Haz :	9.0703, 0
Management Method :	H141 - STORAGE, BULKING AND/OR TRANSFER OFF SITE
Is EPA Waste :	Y
Federal Code :	D001
State Code :	CA - 331

Waste Line Number :	2
Is DOT Hazardous :	Y
DOT ID Number :	UN1263
DOT Information :	UN1263, WASTE PAINT, 3, PG III, (LOOSEPACK)
Non Waste Description :	N/R
Quantity :	100 Pounds
Quantity Tons, Acute, Non-Acute :	0.05, 0, 0.05
Quantity Kg, Acute, Non-Acute :	0, 45.3515
Quantity Tons, Haz, Non-Haz :	0.05, 0
Quantity Kg, Haz, Non-Haz :	45.3515, 0
Management Method :	H141 - STORAGE, BULKING AND/OR TRANSFER OFF SITE
Is EPA Waste :	Y
Federal Code :	D001
State Code :	CA - 291, CA - 331, CA - 343

Map ID: B7
Direction: N
Distance: 0.051 mi., 268 ft.
Elevation: 189 ft.
Relative: Higher

Site Name:	1X CAL-TRANS/DISTRICT 7 3750 SOUTH FLOWER LOS ANGELES , CA 90007
Database(s):	[HAZNET - CA, HWG - CA]

Envirosite ID: 56762186
EPA ID: CAC000943384

Vapor Screening Worksheet:

Vapor groundwater flow direction: Up-gradient

Regulatory Record Details:

HAZNET - CA

Facility Name :	1X CAL-TRANS/DISTRICT 7
Facility Address :	3750 SOUTH FLOWER, LOS ANGELES, CA 90007
County :	LOS ANGELES

Site Details

Generator EPA ID :	CAC000943384
Active :	Inactive
Category :	STATE
Facility Types :	N/R
Type :	TEMPORARY
Contact Name :	N/R
Contact Phone :	N/R
Facility Mailing Address :	120 SOUTH SPRING ST, LOS ANGELES, CA 900120000
Latitude :	34.01640026
Longitude :	-118.28209247
Agency Hyperlink :	Click here for hyperlink provided by the agency.
Last Date in Agency List :	2021-07-08

HWG - CA

Facility Name :	1X CAL-TRANS/DISTRICT 7
Facility Address :	3750 SOUTH FLOWER, LOS ANGELES, CA 90007
County :	LOS ANGELES
EPA ID :	CAC000943384
Status :	Inactive
Category :	STATE
Type :	TEMPORARY
Facility Type :	N/R
Mailing Address :	120 SOUTH SPRING ST, LOS ANGELES, CA 900120000
Owner Name :	CAL-TRANS
Owner Address :	N/A
Operator Name :	CHRIS HARRIS
Operator Address :	GEOLOGIST, N/A
Latitude :	34.016733
Longitude :	-118.281983

Map ID: B11
Direction: NNE
Distance: 0.064 mi., 340 ft.
Elevation: 190 ft.
Relative: Higher

Site Name:	UNIVERSAL SVC. INC. 3742 S. FLOWER ST. | 3742 SO FLOWER ST LOS ANGELES , CA 90007
Database(s):	[HAZNET - CA, HWG - CA]

Envirosite ID: 56762184
EPA ID: CAL000038816

Vapor Screening Worksheet:

Vapor groundwater flow direction: Up-gradient

Regulatory Record Details:

HAZNET - CA

Facility Name :	UNIVERSAL SERVICE INC
Facility Address :	3742 SO FLOWER ST, LOS ANGELES, CA 90007
County :	LOS ANGELES

Site Details

Generator EPA ID :	CAL000038816
Active :	Inactive
Category :	STATE
Facility Types :	N/R
Type :	PERMANENT
Contact Name :	N/R
Contact Phone :	N/R
Facility Mailing Address :	3742 S FLOWER ST, LOS ANGELES, CA 900070000
Latitude :	34.01654089
Longitude :	-118.28198223
Agency Hyperlink :	Click here for hyperlink provided by the agency.
Last Date in Agency List :	2021-07-08

Facility Name :	UNIVERSAL SVC. INC.
Facility Address :	3742 S. FLOWER ST., LOS ANGELES, CA 90007
County :	LOS ANGELES

Site Details

Generator EPA ID :	CAL000073175
Active :	Inactive
Category :	STATE
Facility Types :	N/R
Type :	PERMANENT
Contact Name :	N/R
Contact Phone :	N/R
Facility Mailing Address :	3742 S FLOWER ST, LOS ANGELES, CA 900074318
Latitude :	34.01654089
Longitude :	-118.28198223
Agency Hyperlink :	Click here for hyperlink provided by the agency.
Last Date in Agency List :	2021-07-08

HWG - CA

Facility Name :	UNIVERSAL SERVICE INC
Facility Address :	3742 SO FLOWER ST, LOS ANGELES, CA 90007
County :	LOS ANGELES
EPA ID :	CAL000038816
Status :	Inactive
Category :	STATE
Type :	PERMANENT
Facility Type :	N/R
Mailing Address :	3742 S FLOWER ST, LOS ANGELES, CA 900070000
Owner Name :	TAKEHANA GEORGE
Owner Address :	3742 S FLOWER ST, LOS ANGELES, CA 900070000

Map ID: B11
Direction: NNE
Distance: 0.064 mi., 340 ft.
Elevation: 190 ft.
Relative: Higher

Site Name:	UNIVERSAL SVC. INC. 3742 S. FLOWER ST. | 3742 SO FLOWER ST LOS ANGELES , CA 90007
Database(s):	[HAZNET - CA, HWG - CA] **(cont.)**

Envirosite ID: 56762184
EPA ID: CAL000038816

HWG - CA **(cont.)**

Operator Name :	GEORGE TAKENHANA
Operator Address :	INACT 00VQ FINAL NOTICE - BATCH, LOS ANGELES, CA 900070000
Latitude :	34.016897
Longitude :	-118.281851
Facility Name :	UNIVERSAL SVC. INC.
Facility Address :	3742 S. FLOWER ST., LOS ANGELES, CA 90007
County :	LOS ANGELES
EPA ID :	CAL000073175
Status :	Inactive
Category :	STATE
Type :	PERMANENT
Facility Type :	N/R
Mailing Address :	3742 S FLOWER ST, LOS ANGELES, CA 900074318
Owner Name :	N/R
Owner Address :	N/A
Operator Name :	N/R
Operator Address :	INACT PER 98VQ FINAL NOTICE, N/A
Latitude :	34.016897
Longitude :	-118.281851

Map ID: F15
Direction: E
Distance: 0.104 mi., 551 ft.
Elevation: 192 ft.
Relative: Higher

Site Name:	GUILD PRINTING CO 3801 SO. GRAND AV. LOS ANGELES , CA 90007
Database(s):	[CALEPA SITES - CA, FRS]

Envirosite ID: 56762199
EPA ID: N/R

Vapor Screening Worksheet:

Vapor groundwater flow direction: Up-gradient

Regulatory Record Details:

CALEPA SITES - CA

Facility Name :	GUILD PRINTING CO
Facility Address :	3801 SO. GRAND AV., LOS ANGELES, 90007
Site ID :	471217
EI ID :	110040971197
EI Description :	US EPA Air Emission Inventory System (EIS)
Latitude :	34.009940
Longitude :	-118.271080
Agency Hyperlink :	Click here for hyperlink provided by the agency.
Last Date in Agency List :	2024-05-23

FRS

Facility Name :	GUILD PRINTING CO
Facility Address :	3801 SO. GRAND AV., LOS ANGELES, CA 90007
County :	LOS ANGELES

Site Details

Registry ID :	110040971197
FRS Facility URL :	Click here for hyperlink provided by the agency.
Last Date in Agency List :	2024-05-20

Source Description

Source Description :
The Emission Inventory System (EIS) maintains an inventory of large stationary sources and voluntarily-reported smaller sources of air point pollution emitters. It contains information about facility sites and their physical location, emission units, emission processes, release points, control approaches, and regulations. Facility inventory data are kept separate from the emissions data and have stable identifiers to improve continuity from year to year and to help identify duplicate or missing facilities.

FRS Environmental Interest

Source and System ID :	EIS - 1310311

Map ID: F16
Direction: E
Distance: 0.105 mi., 554 ft.
Elevation: 192 ft.
Relative: Higher

Site Name:	GUILD PRINTING COMP INC | PACIFIC COLOR PRESS INC 3801 S GRAND AVE LOS ANGELES , CA
Database(s):	[ECHO, FRS, HAZNET - CA, HWG - CA, RCRA_SQG]

Envirosite ID: 56762196
EPA ID: CAD981641285

Vapor Screening Worksheet:

Vapor groundwater flow direction: Up-gradient

Regulatory Record Details:

ECHO

Facility Name :	GUILD PRINTING COMP INC
Facility Address :	3801 S GRAND AVE, LOS ANGELES, CA 90037
County :	LOS ANGELES
Last Inspection Date :	N/R
Registry ID :	110002735773
FIPS Code :	06037
EPA Region :	09
Inspection Count :	0
Last Inspection Days :	N/R
Informal Count :	0
Last Informal Action Date :	N/R
Formal Action Count :	0
Last Formal Action Date :	N/R
Total Penalties :	0
Penalty Count :	N/R
Last Penalty Date :	N/R
Last Penalty Amount :	N/R
QTRS IN NC :	0
Programs IN SNC :	0
Current Compliance Status :	No Violation Identified
Three-Year Compliance Status :	_____
Collection Method :	ADDRESS MATCHING-HOUSE NUMBER
Reference Point :	CENTER OF A FACILITY OR STATION
Accuracy Meters :	30
Derived Tribes :	N/R
Derived HUC :	18070105
Derived WBD :	N/R
Derived STCTY FIPS :	06037
Derived Zip :	90037
Derived CD113 :	37
Derived CB2010 :	060372311001012
MYRTK Universe :	NNN
NPDES IDs :	N/R
CWA Permit Types :	N/R
CWA Compliance Tracking :	N/R
CWA NAICS :	N/R
CWA SICS :	N/R
CWA Inspection Count :	N/R
CWA Last Inspection Days :	N/R
CWA Informal Count :	N/R
CWA Formal Action Count :	N/R
CWA Last Formal Action Date :	N/R
CWA Penalties :	N/R
CWA Last Penalty Date :	N/R
CWA Last Penalty Amount :	N/R

Map ID: F16
Direction: E
Distance: 0.105 mi., 554 ft.
Elevation: 192 ft.
Relative: Higher

Site Name: GUILD PRINTING COMP INC | PACIFIC COLOR PRESS INC
3801 S GRAND AVE
LOS ANGELES , CA
Database(s): [ECHO, FRS, HAZNET - CA, HWG - CA, RCRA_SQG] **(cont.)**

Envirosite ID: 56762196
EPA ID: CAD981641285

ECHO **(cont.)**

CWA Quarters IN NC :	N/R
CWA Current Compliance Status :	N/R
CWA Current SNC Flag :	N
CWA 13 Quarters Compliance Status :	N/R
CWA 13 Quarters Effluent Exceedances :	N/R
CWA Three-Year QNCR Codes :	N/R
DFR URL :	Click here for hyperlink provided by the agency.
Facility SIC :	N/R
Facility NAICS :	32311 - Printing
Facility Last Inspection EPA Date :	N/R
Facility Last Inspection State Date :	N/R
Facility Last Formal Act EPA Date :	N/R
Facility Last Formal Act State Date :	N/R
Facility Last Informal Act EPA Date :	N/R
Facility Last Informal Act State Date :	N/R
Facility Federal Agency :	N/R
TRI Reporter :	N/R
Facility Imp Water Flag :	N/R
Current SNC Flag :	N
Indian County Flag :	N
Federal Flag :	N/R
US Mexico Border Flag :	N
Chesapeak Bay Flag :	N/R
AIR Flag :	N
NPDES Flag :	N
SDWIS Flag :	N
RCRA Flag :	Y
TRI Flag :	N
GHG Flag :	N
Major Flag :	N/R
Active Flag :	Y
NAA Flag :	Y
Latitude :	34.01493
Longitude :	-118.27953
Last Date in Agency List :	2023-07-21

FRS

Facility Name :	GUILD PRINTING COMP INC
Facility Address :	3801 S GRAND AVE, LOS ANGELES, CA 90037-1391
County :	LOS ANGELES

Site Details

Registry ID :	110002735773
FRS Facility URL :	Click here for hyperlink provided by the agency.
Last Date in Agency List :	2024-05-20

Source Description

Source Description : HWTS-DATAMART provides California with information on hazardous waste shipments for generators, transporters, and treatment, storage, and disposal facilities.

Source Description :
RCRAInfo is EPA’s comprehensive information system that supports the Resource Conservation and Recovery Act (RCRA) of 1976 and the Hazardous and Solid Waste Amendments (HSWA) of 1984 through the tracking of

Map ID: F16
Direction: E
Distance: 0.105 mi., 554 ft.
Elevation: 192 ft.
Relative: Higher

Site Name:	GUILD PRINTING COMP INC | PACIFIC COLOR PRESS INC 3801 S GRAND AVE LOS ANGELES , CA
Database(s):	[ECHO, FRS, HAZNET - CA, HWG - CA, RCRA_SQG] **(cont.)**

Envirosite ID: 56762196
EPA ID: CAD981641285

FRS **(cont.)**

events and activities related to facilities that generate, transport, and treat, store, or dispose of hazardous waste. RCRAInfo allows RCRA program staff to track the notification, permit, compliance, and corrective action activities required under RCRA. RCRAInfo also supports generation of the National Hazardous Waste Biennial Report. All generators and treatment, storage, and disposal facilities who handle hazardous waste are required to report to the EPA Administrator at least once every two years to support creation of the Biennial Report.

FRS Environmental Interest

Source and System ID :	HWTS-DATAMART - CAD981641285 RCRAINFO - CAD981641285

HAZNET - CA

Facility Name :	GUILD PRINTING COMP INC
Facility Address :	3801 S GRAND AVE, LOS ANGELES, CA 90037
County :	LOS ANGELES

Site Details

Generator EPA ID :	CAD981641285
Active :	Inactive
Category :	FEDERAL
Facility Types :	N/R
Type :	PERMANENT
Contact Name :	N/R
Contact Phone :	N/R
Facility Mailing Address :	3801 S GRAND AVE, LOS ANGELES, CA 900371311
Latitude :	34.01515520
Longitude :	-118.27945911
Agency Hyperlink :	Click here for hyperlink provided by the agency.
Last Date in Agency List :	2021-07-08

Waste Generator Details

State Waste :	2001: 343 - Unspecified organic liquid mixture, 0.187 tons to ILR000038067 2001: 343 - Unspecified organic liquid mixture, 0.374 tons to CAD982444481 2000: 343 - Unspecified organic liquid mixture, 0.374 tons to ILR000038067 1998: 541 - Photochemicals/photoprocessing waste, 0.0446 tons to CAT000613976 1998: 343 - Unspecified organic liquid mixture, 0.187 tons to ILR000038067 1996: 541 - Photochemicals/photoprocessing waste, 0.0834 tons to CAT000613976
Facility Name :	PACIFIC COLOR PRESS
Facility Address :	3801 S GRAND AVE, LOS ANGELES, CA 90037
County :	LOS ANGELES

Site Details

Generator EPA ID :	CAC002618206
Active :	Inactive
Category :	STATE
Facility Types :	N/R
Type :	TEMPORARY
Contact Name :	N/R

Map ID: F16
Direction: E
Distance: 0.105 mi., 554 ft.
Elevation: 192 ft.
Relative: Higher

Site Name: GUILD PRINTING COMP INC | PACIFIC COLOR PRESS INC
3801 S GRAND AVE
LOS ANGELES , CA
Database(s): [ECHO, FRS, HAZNET - CA, HWG - CA, RCRA_SQG] **(cont.)**

Envirosite ID: 56762196
EPA ID: CAD981641285

HAZNET - CA **(cont.)**

Contact Phone :	N/R
Facility Mailing Address :	3801 S GRAND AVE, LOS ANGELES, CA 900371311
Latitude :	34.01515520
Longitude :	-118.27945911
Agency Hyperlink :	Click here for hyperlink provided by the agency.
Last Date in Agency List :	2021-07-08
Facility Name :	PACIFIC COLOR PRESS INC
Facility Address :	3801 S GRAND AVE, LOS ANGELES, CA 90037
County :	LOS ANGELES

Site Details

Generator EPA ID :	CAL000285692
Active :	Inactive
Category :	STATE
Facility Types :	N/R
Type :	PERMANENT
Contact Name :	N/R
Contact Phone :	N/R
Facility Mailing Address :	3801 S GRAND AVE, LOS ANGELES, CA 90037
Latitude :	34.01515520
Longitude :	-118.27945911
Agency Hyperlink :	Click here for hyperlink provided by the agency.
Last Date in Agency List :	2021-07-08

HWG - CA

Facility Name :	GUILD PRINTING COMP INC
Facility Address :	3801 S GRAND AVE, LOS ANGELES, CA 90037
County :	LOS ANGELES
EPA ID :	CAD981641285
Status :	Inactive
Category :	FEDERAL
Type :	PERMANENT
Facility Type :	N/R
Mailing Address :	3801 S GRAND AVE, LOS ANGELES, CA 900371311
Owner Name :	PACIFIC COLOR PRESS, INC
Owner Address :	3801 S GRAND AVENUE, LOS ANGELES, CA 900370000
Operator Name :	EUGENE M WILLIAMS JR PRESIDENT
Operator Address :	3801 S GRAND AVE, LOS ANGELES, CA 900370000
Latitude :	34.01517
Longitude :	-118.279346
Facility Name :	PACIFIC COLOR PRESS
Facility Address :	3801 S GRAND AVE, LOS ANGELES, CA 90037
County :	LOS ANGELES
EPA ID :	CAC002618206
Status :	Inactive
Category :	STATE
Type :	TEMPORARY
Facility Type :	N/R
Mailing Address :	3801 S GRAND AVE, LOS ANGELES, CA 900371311
Owner Name :	PACIFIC COLOR PRESS
Owner Address :	3801 S GRAND AVE, LOS ANGELES, CA 900371311

Map ID: F16
Direction: E
Distance: 0.105 mi., 554 ft.
Elevation: 192 ft.
Relative: Higher

Site Name: GUILD PRINTING COMP INC | PACIFIC COLOR PRESS INC
3801 S GRAND AVE
LOS ANGELES , CA
Database(s): [ECHO, FRS, HAZNET - CA, HWG - CA, RCRA_SQG] **(cont.)**

Envirosite ID: 56762196
EPA ID: CAD981641285

HWG - CA **(cont.)**

Operator Name :	DON PLAYMANN X105
Operator Address :	3801 S GRAND AVE, LOS ANGELES, CA 900371311
Latitude :	34.015174
Longitude :	-118.279343
Facility Name :	PACIFIC COLOR PRESS INC
Facility Address :	3801 S GRAND AVE, LOS ANGELES, CA 90037
County :	LOS ANGELES
EPA ID :	CAL000285692
Status :	Inactive
Category :	STATE
Type :	PERMANENT
Facility Type :	N/R
Mailing Address :	3801 S GRAND AVE, LOS ANGELES, CA 90037
Owner Name :	EUGENE WILLIAMS
Owner Address :	3801 S GRAND AVE, LOS ANGELES, CA 90037
Operator Name :	OPAL ALLEN
Operator Address :	3801 S GRAND AVE, LOS ANGELES, CA 90037
Latitude :	34.015174
Longitude :	-118.279343

RCRA_SQG

Facility Name :	GUILD PRINTING COMP INC
Facility Address :	3801 S GRAND AVE, LOS ANGELES, CA 90037
County :	LOS ANGELES
Date Form Received by Agency :	1987-01-07
EPA ID :	CAD981641285
Mailing Address :	3801 S GRAND AVE, LOS ANGELES, CA 90037
Contact :	ENVIRONMENTAL MANAGER
Contact Address :	3801 S GRAND AVE, LOS ANGELES, CA 90037
Contact Country :	US
Contact Telephone :	213-746-1366
Contact Email :	N/R
EPA Region :	09
Land Type :	Other land type
Source Type :	Notification
Classification :	Small Quantity Generator
Description :	Handlers that generate more than 100 and less than 1000 kilograms of hazardous waste during any calendar month and accumulate less than 6000 kg of hazardous waste at any time; or generate 100 kg or less of hazardous waste during any calendar month, and accumulate more than 1000 kg of hazardous waste at any time.
Last Date in Agency List :	2024-06-19

Owner/Operator Summary

Owner/Operator Name :	BABICK RONALD D
Owner/Operator Address :	NOT REQUIRED, NOT REQUIRED, ME 99999
Owner/Operator Country :	N/R
Owner/Operator Telephone :	415-555-1212
Owner/Operator Email :	N/R
Owner/Operator Fax :	N/R

Map ID: F16
Direction: E
Distance: 0.105 mi., 554 ft.
Elevation: 192 ft.
Relative: Higher

Site Name: GUILD PRINTING COMP INC | PACIFIC COLOR PRESS INC
3801 S GRAND AVE
LOS ANGELES , CA

Database(s): [ECHO, FRS, HAZNET - CA, HWG - CA, RCRA_SQG] **(cont.)**

Envirosite ID: 56762196
EPA ID: CAD981641285

RCRA_SQG **(cont.)**

Legal Status :	Private
Owner/Operator Type :	Owner
Owner/Operator Start Date :	N/R
Owner/Operator End Date :	N/R
Owner/Operator Name :	NOT REQUIRED
Owner/Operator Address :	NOT REQUIRED, NOT REQUIRED, ME 99999
Owner/Operator Country :	N/R
Owner/Operator Telephone :	415-555-1212
Owner/Operator Email :	N/R
Owner/Operator Fax :	N/R
Legal Status :	Private
Owner/Operator Type :	Operator
Owner/Operator Start Date :	N/R
Owner/Operator End Date :	N/R

Handler Activities Summary

U.S. Importer of Hazardous Waste :	N
Mixed Waste (Haz. and Radioactive) :	N
Recycler of Hazardous Waste :	N
Transporter of Hazardous Waste :	N
Treater, Storer or Disposer of HW :	N
Underground Injection Activity :	N
On-site Burner Exemption :	N
Furnace Exemption :	N
Used Oil Fuel Burner :	N
Used Oil Processor :	N
Used Oil Refiner :	N
Used Oil Fuel Marketer to Burner :	N
Used Oil Specification Marketer :	N
Used Oil Transfer Facility :	N
Used Oil Transporter :	N

Notices of Violations Summary

Regulation Violated :	N

Map ID: G18
Direction: NE
Distance: 0.119 mi., 629 ft.
Elevation: 187 ft.
Relative: Lower

Site Name:	1X DEPT. OF TRANSPORTATION 3721 SOUTH HOPE ST. LOS ANGELES , CA 90007
Database(s):	[HAZNET - CA, HWG - CA]

Envirosite ID: 56762197
EPA ID: CAC000826840

Vapor Screening Worksheet:

Vapor groundwater flow direction: Up-gradient

Regulatory Record Details:

HAZNET - CA

Facility Name :	1X DEPT. OF TRANSPORTATION
Facility Address :	3721 SOUTH HOPE ST., LOS ANGELES, CA 90007
County :	LOS ANGELES

Site Details

Generator EPA ID :	CAC000826840
Active :	Inactive
Category :	STATE
Facility Types :	N/R
Type :	TEMPORARY
Contact Name :	N/R
Contact Phone :	N/R
Facility Mailing Address :	R/W PROPERTY SERVICES, LOS ANGELES, CA 900120000
Latitude :	34.01652947
Longitude :	-118.27979416
Agency Hyperlink :	Click here for hyperlink provided by the agency.
Last Date in Agency List :	2021-07-08

Waste Generator Details

State Waste :	1993: 151 - Asbestos containing waste, 4.214 tons to CAD067786749

HWG - CA

Facility Name :	1X DEPT. OF TRANSPORTATION
Facility Address :	3721 SOUTH HOPE ST., LOS ANGELES, CA 90007
County :	LOS ANGELES
EPA ID :	CAC000826840
Status :	Inactive
Category :	STATE
Type :	TEMPORARY
Facility Type :	N/R
Mailing Address :	R/W PROPERTY SERVICES, LOS ANGELES, CA 900120000
Owner Name :	DEPT. OF TRANS.
Owner Address :	N/A
Operator Name :	BILL EPPS
Operator Address :	N/A
Latitude :	34.017607
Longitude :	-118.279087

Map ID: G19
Direction: NE
Distance: 0.125 mi., 662 ft.
Elevation: 190 ft.
Relative: Higher

Site Name:	1X DEPT. OF TRANSPORTATION 3715 SOUTH HOPE ST. LOS ANGELES , CA 90007
Database(s):	[HAZNET - CA, HWG - CA]

Envirosite ID: 56762200
EPA ID: CAC000826848

Vapor Screening Worksheet:

Vapor groundwater flow direction: Up-gradient

Regulatory Record Details:

HAZNET - CA

Facility Name :	1X DEPT. OF TRANSPORTATION
Facility Address :	3715 SOUTH HOPE ST., LOS ANGELES, CA 90007
County :	LOS ANGELES

Site Details

Generator EPA ID :	CAC000826848
Active :	Inactive
Category :	STATE
Facility Types :	N/R
Type :	TEMPORARY
Contact Name :	N/R
Contact Phone :	N/R
Facility Mailing Address :	R/W PROPERTY SERVICES, LOS ANGELES, CA 900120000
Latitude :	34.01668181
Longitude :	-118.27970052
Agency Hyperlink :	Click here for hyperlink provided by the agency.
Last Date in Agency List :	2021-07-08

Waste Generator Details

State Waste :	1993: 151 - Asbestos containing waste, 0.8428 tons to CAD067786749

HWG - CA

Facility Name :	1X DEPT. OF TRANSPORTATION
Facility Address :	3715 SOUTH HOPE ST., LOS ANGELES, CA 90007
County :	LOS ANGELES
EPA ID :	CAC000826848
Status :	Inactive
Category :	STATE
Type :	TEMPORARY
Facility Type :	N/R
Mailing Address :	R/W PROPERTY SERVICES, LOS ANGELES, CA 900120000
Owner Name :	DEPT. OF TRANS
Owner Address :	N/A
Operator Name :	BILL EPPS
Operator Address :	N/A
Latitude :	34.017647
Longitude :	-118.27906

Map ID: G20
Direction: ENE
Distance: 0.126 mi., 667 ft.
Elevation: 193 ft.
Relative: Higher

Site Name:	1X CAL TRANS 3726-3722 SOUTH HOPE ST. LOS ANGELES , CA 90007
Database(s):	[HAZNET - CA, HWG - CA]

Envirosite ID: 41034365
EPA ID: CAC000844000

Vapor Screening Worksheet:

Vapor groundwater flow direction: Up-gradient

Regulatory Record Details:

HAZNET - CA

Facility Name :	1X CAL TRANS
Facility Address :	3726-3722 SOUTH HOPE ST., LOS ANGELES, CA 90007
County :	LOS ANGELES

Site Details

Generator EPA ID :	CAC000844000
Active :	Inactive
Category :	STATE
Facility Types :	N/R
Type :	TEMPORARY
Contact Name :	N/R
Contact Phone :	N/R
Facility Mailing Address :	CAL TRANS, LOS ANGELES, CA 900120000
Latitude :	34.01641584
Longitude :	-118.27972311
Agency Hyperlink :	Click here for hyperlink provided by the agency.
Last Date in Agency List :	2021-07-08

HWG - CA

Facility Name :	1X CAL TRANS
Facility Address :	3726-3722 SOUTH HOPE ST., LOS ANGELES, CA 90007
County :	LOS ANGELES
EPA ID :	CAC000844000
Status :	Inactive
Category :	STATE
Type :	TEMPORARY
Facility Type :	N/R
Mailing Address :	CAL TRANS, LOS ANGELES, CA 900120000
Owner Name :	CAL TRANS
Owner Address :	N/A
Operator Name :	FRANK FRAGGIOSA/R AGENT
Operator Address :	N/A
Latitude :	34.016416
Longitude :	-118.279723

Map ID: H21
Direction: E
Distance: 0.131 mi., 692 ft.
Elevation: 192 ft.
Relative: Higher

Site Name:	Los Angeles City of | AMISTAD DE LOS ANGELES 3745 S Grand Ave | 3745 SOUTH GRAND AVENUE Los Angeles , CA 90007
Database(s):	[MANIFEST EPA, MWMP 2 - CA]

Envirosite ID: 56762205
EPA ID: CAS111111019

Vapor Screening Worksheet:

Vapor groundwater flow direction: Up-gradient

Regulatory Record Details:

MANIFEST EPA

Manifest Details

Manifest Number :	012590756FLE
Shipped Date :	2018-11-07
Updated Date :	2018-12-03
Received Date :	2018-11-07
Status :	Signed
Generator ID :	CAS111111019
Generator Name :	Los Angeles City of
Generator Address :	3745 S Grand Ave, Los Angeles, CA 90007
Generator Mailing :	2714 Media Center Drive Watershed Protection Division, Los Angeles, CA 90065
Generator Contact :	N/R
Destination ID :	CAD044429835
Destination Name :	Clean Harbors Wilmington LLC
Destination Mailing :	1737 East Denni Street, Wilmington, CA 90744
Destination Address :	1737 East Denni Street, Wilmington, CA 90744
Destination Contact :	N/R
Submission Type :	DataImage5Copy
Origin Type :	Service
Manifest Residue :	N
Rejection :	N
Last Date in Agency List :	2024-06-04

Waste Details

Waste Line Number :	1
Is DOT Hazardous :	Y
DOT ID Number :	UN1950
DOT Information :	UN1950, WASTE AEROSOLS, FLAMMABLE, (EACH NOT EXCEEDING 1 L CAPACITY) (EACH NOT EXCEEDING 1 L CAPACITY), 2.1, NONE
Non Waste Description :	N/R
Quantity :	40 Pounds
Quantity Tons, Acute, Non-Acute :	0.02, 0, 0.02
Quantity Kg, Acute, Non-Acute :	0, 18.1406
Quantity Tons, Haz, Non-Haz :	0.02, 0
Quantity Kg, Haz, Non-Haz :	18.1406, 0
Management Method :	H141 - STORAGE, BULKING AND/OR TRANSFER OFF SITE
Is EPA Waste :	Y
Federal Code :	D001
State Code :	CA - 331

Waste Line Number :	2
Is DOT Hazardous :	Y
DOT ID Number :	UN1263
DOT Information :	UN1263, WASTE PAINT, 3, PG III, (LOOSEPACK)
Non Waste Description :	N/R

Map ID: H21
Direction: E
Distance: 0.131 mi., 692 ft.
Elevation: 192 ft.
Relative: Higher

Site Name: Los Angeles City of | AMISTAD DE LOS ANGELES
3745 S Grand Ave | 3745 SOUTH GRAND AVENUE
Los Angeles , CA 90007
Database(s): [MANIFEST EPA, MWMP 2 - CA] **(cont.)**

Envirosite ID: 56762205
EPA ID: CAS111111019

MANIFEST EPA **(cont.)**

Quantity :	60 Pounds
Quantity Tons, Acute, Non-Acute :	0.03, 0, 0.03
Quantity Kg, Acute, Non-Acute :	0, 27.2109
Quantity Tons, Haz, Non-Haz :	0.03, 0
Quantity Kg, Haz, Non-Haz :	27.2109, 0
Management Method :	H141 - STORAGE, BULKING AND/OR TRANSFER OFF SITE
Is EPA Waste :	Y
Federal Code :	D001
State Code :	CA - 291, CA - 331, CA - 343

Manifest Details

Manifest Number :	012591959FLE
Shipped Date :	2018-11-07
Updated Date :	2021-06-22
Received Date :	2018-11-20
Status :	Corrected
Generator ID :	CAS111111019
Generator Name :	Los Angeles City of
Generator Address :	3745 S Grand Ave, Los Angeles, CA 90007
Generator Mailing :	2714 Media Center Drive Watershed Protection Division, Los Angeles, CA 90065
Generator Contact :	Los Angeles City of
Destination ID :	UTD981552177
Destination Name :	Clean Harbors Aragonite LLC
Destination Mailing :	PO Box 1339, Grantsville, UT 84029
Destination Address :	11600 North Aptus Road, Grantsville, UT 84029
Destination Contact :	N/R
Submission Type :	DataImage5Copy
Origin Type :	Service
Manifest Residue :	N
Rejection :	N
Last Date in Agency List :	2024-06-04

Waste Details

Waste Line Number :	1
Is DOT Hazardous :	Y
DOT ID Number :	UN2814
DOT Information :	UN2814, INFECTIOUS SUBSTANCES, AFFECTING HUMANS, 6.2, NONE, (SYRINGES AND NEEDLES)
Non Waste Description :	N/R
Quantity :	40 Pounds
Quantity Tons, Acute, Non-Acute :	0.02, 0, 0.02
Quantity Kg, Acute, Non-Acute :	0, 18.1406
Quantity Tons, Haz, Non-Haz :	0, 0.02
Quantity Kg, Haz, Non-Haz :	0, 18.1406
Management Method :	H040 - INCINERATION
Is EPA Waste :	N
Federal Code :	N/R
State Code :	CA - 322
Waste Line Number :	2
Is DOT Hazardous :	N
DOT ID Number :	N/R

Map ID: H21
Direction: E
Distance: 0.131 mi., 692 ft.
Elevation: 192 ft.
Relative: Higher

Site Name:	Los Angeles City of | AMISTAD DE LOS ANGELES 3745 S Grand Ave | 3745 SOUTH GRAND AVENUE Los Angeles , CA 90007
Database(s):	[MANIFEST EPA, MWMP 2 - CA] **(cont.)**

Envirosite ID: 56762205
EPA ID: CAS111111019

MANIFEST EPA **(cont.)**

DOT Information :	N/R
Non Waste Description :	NONE, NON-RCRA HAZARDOUS WASTE, SOLIDS, N/A, NONE
Quantity :	60 Pounds
Quantity Tons, Acute, Non-Acute :	0.03, 0, 0.03
Quantity Kg, Acute, Non-Acute :	0, 27.2109
Quantity Tons, Haz, Non-Haz :	0, 0.03
Quantity Kg, Haz, Non-Haz :	0, 27.2109
Management Method :	H040 - INCINERATION
Is EPA Waste :	N
Federal Code :	N/R
State Code :	CA - 322, CA - 352, CA - 531

MWMP 2 - CA

Facility Name :	AMISTAD DE LOS ANGELES
Facility Address :	3745 SOUTH GRAND AVENUE, Los Angeles, 90007
Register Number :	31040
Type :	SQG
Expiration Date :	2022-06-16
Last Date in Agency List :	2022-02-28

Map ID: H24
Direction: E
Distance: 0.136 mi., 718 ft.
Elevation: 191 ft.
Relative: Higher

Site Name:	LSD City of Los Angeles Bureau of Sanitation 401 W 38th St Los Angeles , CA 90037
Database(s):	[MANIFEST EPA]

Envirosite ID: 42523204
EPA ID: CAS111111019

Vapor Screening Worksheet:

Vapor groundwater flow direction: Up-gradient

Regulatory Record Details:

MANIFEST EPA

Manifest Details

Details for this site have been truncated due to the large number of available details for this site within this dataset. For the complete details for this site, contact your Envirosite account representative for a complimentary site report containing all of the details available.

Manifest Number :	012829610FLE
Shipped Date :	2020-03-03
Updated Date :	2021-06-22
Received Date :	2020-03-16
Status :	Corrected
Generator ID :	CAS111111019
Generator Name :	LSD City of Los Angeles Bureau of Sanitation
Generator Address :	401 W 38th St, Los Angeles, CA 90037
Generator Mailing :	Livability Services Division, 2649 E. Washington B, Los Angeles, CA 90023
Generator Contact :	LSD City of Los Angeles Bureau of Sanitation
Destination ID :	UTD981552177
Destination Name :	Clean Harbors Aragonite LLC
Destination Mailing :	PO Box 1339, Grantsville, UT 84029
Destination Address :	11600 North Aptus Road, Grantsville, UT 84029
Destination Contact :	N/R
Submission Type :	DataImage5Copy
Origin Type :	Service
Manifest Residue :	N
Rejection :	N
Last Date in Agency List :	2024-06-04

Waste Details

Waste Line Number :	1
Is DOT Hazardous :	N
DOT ID Number :	N/R
DOT Information :	N/R
Non Waste Description :	NONE, NON-RCRA HAZARDOUS WASTE, SOLIDS, N/A, NONE
Quantity :	30 Pounds
Quantity Tons, Acute, Non-Acute :	0.015, 0, 0.015
Quantity Kg, Acute, Non-Acute :	0, 13.60545
Quantity Tons, Haz, Non-Haz :	0, 0.015
Quantity Kg, Haz, Non-Haz :	0, 13.60545
Management Method :	H040 - INCINERATION
Is EPA Waste :	N
Federal Code :	N/R
State Code :	CA - 322, CA - 352, CA - 531

Manifest Details

Manifest Number :	013843063FLE
Shipped Date :	2020-03-03

Map ID: H24
Direction: E
Distance: 0.136 mi., 718 ft.
Elevation: 191 ft.
Relative: Higher

Site Name: LSD City of Los Angeles Bureau of Sanitation
401 W 38th St
Los Angeles , CA 90037
Database(s): [MANIFEST EPA] **(cont.)**

Envirosite ID: 42523204
EPA ID: CAS111111019

MANIFEST EPA **(cont.)**

Updated Date :	2020-03-25
Received Date :	2020-03-03
Status :	Signed
Generator ID :	CAS111111019
Generator Name :	LSD City of Los Angeles Bureau of Sanitation
Generator Address :	401 W 38th St, Los Angeles, CA 90037
Generator Mailing :	Livability Services Division, 2469 E. Washington B, Los Angeles, CA 90023
Generator Contact :	LSD City of Los Angeles Bureau of Sanitation
Destination ID :	CAD044429835
Destination Name :	Clean Harbors Wilmington LLC
Destination Mailing :	1737 East Denni Street, Wilmington, CA 90744
Destination Address :	1737 East Denni Street, Wilmington, CA 90744
Destination Contact :	N/R
Submission Type :	DataImage5Copy
Origin Type :	Service
Manifest Residue :	N
Rejection :	N
Last Date in Agency List :	2024-06-04

Waste Details

Waste Line Number :	1
Is DOT Hazardous :	Y
DOT ID Number :	UN1950
DOT Information :	UN1950, WASTE AEROSOLS, FLAMMABLE, (EACH NOT EXCEEDING 1 L CAPACITY) (EACH NOT EXCEEDING 1 L CAPACITY), 2.1, NONE
Non Waste Description :	N/R
Quantity :	15 Pounds
Quantity Tons, Acute, Non-Acute :	0.0075, 0, 0.0075
Quantity Kg, Acute, Non-Acute :	0, 6.802725
Quantity Tons, Haz, Non-Haz :	0.0075, 0
Quantity Kg, Haz, Non-Haz :	6.802725, 0
Management Method :	H141 - STORAGE, BULKING AND/OR TRANSFER OFF SITE
Is EPA Waste :	Y
Federal Code :	D001
State Code :	CA - 331

Manifest Details

Manifest Number :	013788872FLE
Shipped Date :	2020-02-18
Updated Date :	2020-05-15
Received Date :	2020-02-24
Status :	Signed
Generator ID :	CAS111111019
Generator Name :	LSD City of Los Angeles Bureau of Sanitation
Generator Address :	401 W 38th St, Los Angeles, CA 90037
Generator Mailing :	Livability Services Division, 2469 E. Washington B, Los Angeles, CA 90023
Generator Contact :	LSD City of Los Angeles Bureau of Sanitation
Destination ID :	UTD981552177
Destination Name :	Clean Harbors Aragonite LLC
Destination Mailing :	PO Box 1339, Grantsville, UT 84029

Map ID: H24
Direction: E
Distance: 0.136 mi., 718 ft.
Elevation: 191 ft.
Relative: Higher

Site Name: LSD City of Los Angeles Bureau of Sanitation
401 W 38th St
Los Angeles , CA 90037
Database(s): [MANIFEST EPA] **(cont.)**

Envirosite ID: 42523204
EPA ID: CAS111111019

MANIFEST EPA **(cont.)**

Destination Address :	11600 North Aptus Road, Grantsville, UT 84029
Destination Contact :	N/R
Submission Type :	DataImage5Copy
Origin Type :	Service
Manifest Residue :	N
Rejection :	N
Last Date in Agency List :	2024-06-04

Waste Details

Waste Line Number :	1
Is DOT Hazardous :	Y
DOT ID Number :	UN3291
DOT Information :	UN3291, REGULATED MEDICAL WASTE, N.O.S. (SHARPS), 6.2, PG II
Non Waste Description :	N/R
Quantity :	25 Pounds
Quantity Tons, Acute, Non-Acute :	0.0125, 0, 0.0125
Quantity Kg, Acute, Non-Acute :	0, 11.337875
Quantity Tons, Haz, Non-Haz :	0, 0.0125
Quantity Kg, Haz, Non-Haz :	0, 11.337875
Management Method :	H040 - INCINERATION
Is EPA Waste :	N
Federal Code :	N/R
State Code :	CA - 322

Waste Line Number :	2
Is DOT Hazardous :	N
DOT ID Number :	N/R
DOT Information :	N/R
Non Waste Description :	NONE, NON-RCRA HAZARDOUS WASTE, SOLIDS, N/A, NONE
Quantity :	110 Pounds
Quantity Tons, Acute, Non-Acute :	0.055, 0, 0.055
Quantity Kg, Acute, Non-Acute :	0, 49.88665
Quantity Tons, Haz, Non-Haz :	0, 0.055
Quantity Kg, Haz, Non-Haz :	0, 49.88665
Management Method :	H040 - INCINERATION
Is EPA Waste :	N
Federal Code :	N/R
State Code :	CA - 322, CA - 352, CA - 531

Manifest Details

Manifest Number :	013842279FLE
Shipped Date :	2020-02-18
Updated Date :	2020-03-09
Received Date :	2020-02-18
Status :	Signed
Generator ID :	CAS111111019
Generator Name :	LSD City of Los Angeles Bureau of Sanitation
Generator Address :	401 W 38th St, Los Angeles, CA 90037
Generator Mailing :	Livability Services Division, 2469 E. Washington B, Los Angeles, CA 90023
Generator Contact :	LSD City of Los Angeles Bureau of Sanitation
Destination ID :	CAD044429835

Map ID: H24
Direction: E
Distance: 0.136 mi., 718 ft.
Elevation: 191 ft.
Relative: Higher

Site Name: LSD City of Los Angeles Bureau of Sanitation
401 W 38th St
Los Angeles , CA 90037
Database(s): [MANIFEST EPA] **(cont.)**

Envirosite ID: 42523204
EPA ID: CAS111111019

MANIFEST EPA **(cont.)**

Destination Name :	Clean Harbors Wilmington LLC
Destination Mailing :	1737 East Denni Street, Wilmington, CA 90744
Destination Address :	1737 East Denni Street, Wilmington, CA 90744
Destination Contact :	N/R
Submission Type :	DataImage5Copy
Origin Type :	Service
Manifest Residue :	N
Rejection :	N
Last Date in Agency List :	2024-06-04

Waste Details

Waste Line Number :	1
Is DOT Hazardous :	Y
DOT ID Number :	UN1950
DOT Information :	UN1950, WASTE AEROSOLS, FLAMMABLE, (EACH NOT EXCEEDING 1 L CAPACITY) (EACH NOT EXCEEDING 1 L CAPACITY), 2.1, NONE
Non Waste Description :	N/R
Quantity :	25 Pounds
Quantity Tons, Acute, Non-Acute :	0.0125, 0, 0.0125
Quantity Kg, Acute, Non-Acute :	0, 11.337875
Quantity Tons, Haz, Non-Haz :	0.0125, 0
Quantity Kg, Haz, Non-Haz :	11.337875, 0
Management Method :	H141 - STORAGE, BULKING AND/OR TRANSFER OFF SITE
Is EPA Waste :	Y
Federal Code :	D001
State Code :	CA - 331

Manifest Details

Manifest Number :	013789160FLE
Shipped Date :	2020-01-21
Updated Date :	2020-02-17
Received Date :	2020-01-27
Status :	Signed
Generator ID :	CAS111111019
Generator Name :	LSD City of Los Angeles Bureau of Sanitation
Generator Address :	401 W 38th St, Los Angeles, CA 90037
Generator Mailing :	Livability Services Division, 2469 E. Washington B, Los Angeles, CA 90023
Generator Contact :	LSD City of Los Angeles Bureau of Sanitation
Destination ID :	UTD981552177
Destination Name :	Clean Harbors Aragonite LLC
Destination Mailing :	PO Box 1339, Grantsville, UT 84029
Destination Address :	PO Box 1339, Grantsville, UT 84029
Destination Contact :	N/R
Submission Type :	DataImage5Copy
Origin Type :	Service
Manifest Residue :	N
Rejection :	N
Last Date in Agency List :	2024-06-04

Waste Details

Waste Line Number :	1
Is DOT Hazardous :	Y

Map ID: H24
Direction: E
Distance: 0.136 mi., 718 ft.
Elevation: 191 ft.
Relative: Higher

Site Name: LSD City of Los Angeles Bureau of Sanitation
401 W 38th St
Los Angeles , CA 90037
Database(s): [MANIFEST EPA] **(cont.)**

Envirosite ID: 42523204
EPA ID: CAS111111019

MANIFEST EPA **(cont.)**

DOT ID Number :	UN3291
DOT Information :	UN3291, REGULATED MEDICAL WASTE, N.O.S. (SHARPS), 6.2, PG II
Non Waste Description :	N/R
Quantity :	15 Pounds
Quantity Tons, Acute, Non-Acute :	0.0075, 0, 0.0075
Quantity Kg, Acute, Non-Acute :	0, 6.802725
Quantity Tons, Haz, Non-Haz :	0, 0.0075
Quantity Kg, Haz, Non-Haz :	0, 6.802725
Management Method :	H040 - INCINERATION
Is EPA Waste :	N
Federal Code :	N/R
State Code :	CA - 322
Waste Line Number :	2
Is DOT Hazardous :	N
DOT ID Number :	N/R
DOT Information :	N/R
Non Waste Description :	NONE, NON-RCRA HAZARDOUS WASTE, SOLIDS, N/A, NONE
Quantity :	35 Pounds
Quantity Tons, Acute, Non-Acute :	0.0175, 0, 0.0175
Quantity Kg, Acute, Non-Acute :	0, 15.873026
Quantity Tons, Haz, Non-Haz :	0, 0.0175
Quantity Kg, Haz, Non-Haz :	0, 15.873026
Management Method :	H040 - INCINERATION
Is EPA Waste :	N
Federal Code :	N/R
State Code :	CA - 322, CA - 352, CA - 531

Map ID: H25
Direction: E
Distance: 0.138 mi., 728 ft.
Elevation: 191 ft.
Relative: Higher

Site Name: RAINBOW GRAPHICS
386 W 38TH ST
LOS ANGELES , CA 90037
Database(s): [ECHO, FRS, HAZNET - CA, HWG - CA, RCRA_SQG]

Envirosite ID: 56762207
EPA ID: N/R

Vapor Screening Worksheet:

Vapor groundwater flow direction: Up-gradient

Regulatory Record Details:

ECHO

Facility Name :	RAINBOW GRAPHICS
Facility Address :	386 W 38TH ST, LOS ANGELES, CA 90037
County :	LOS ANGELES
Last Inspection Date :	N/R
Registry ID :	110002660754
FIPS Code :	06037
EPA Region :	09
Inspection Count :	0
Last Inspection Days :	N/R
Informal Count :	0
Last Informal Action Date :	N/R
Formal Action Count :	0
Last Formal Action Date :	N/R
Total Penalties :	0
Penalty Count :	N/R
Last Penalty Date :	N/R
Last Penalty Amount :	N/R
QTRS IN NC :	0
Programs IN SNC :	0
Current Compliance Status :	No Violation Identified
Three-Year Compliance Status :	_____
Collection Method :	ADDRESS MATCHING-HOUSE NUMBER
Reference Point :	ENTRANCE POINT OF A FACILITY OR STATION
Accuracy Meters :	50
Derived Tribes :	N/R
Derived HUC :	18070105
Derived WBD :	N/R
Derived STCTY FIPS :	06037
Derived Zip :	90037
Derived CD113 :	37
Derived CB2010 :	060372311001011
MYRTK Universe :	NNN
NPDES IDs :	N/R
CWA Permit Types :	N/R
CWA Compliance Tracking :	N/R
CWA NAICS :	N/R
CWA SICS :	N/R
CWA Inspection Count :	N/R
CWA Last Inspection Days :	N/R
CWA Informal Count :	N/R
CWA Formal Action Count :	N/R
CWA Last Formal Action Date :	N/R
CWA Penalties :	N/R
CWA Last Penalty Date :	N/R
CWA Last Penalty Amount :	N/R
CWA Quarters IN NC :	N/R

Map ID: H25
Direction: E
Distance: 0.138 mi., 728 ft.
Elevation: 191 ft.
Relative: Higher

Site Name: RAINBOW GRAPHICS
386 W 38TH ST
LOS ANGELES , CA 90037
Database(s): [ECHO, FRS, HAZNET - CA, HWG - CA, RCRA_SQG] **(cont.)**

Envirosite ID: 56762207
EPA ID: N/R

ECHO **(cont.)**

CWA Current Compliance Status :	N/R
CWA Current SNC Flag :	N
CWA 13 Quarters Compliance Status :	N/R
CWA 13 Quarters Effluent Exceedances :	N/R
CWA Three-Year QNCR Codes :	N/R
DFR URL :	Click here for hyperlink provided by the agency.
Facility SIC :	N/R
Facility NAICS :	32311 - Printing
Facility Last Inspection EPA Date :	N/R
Facility Last Inspection State Date :	N/R
Facility Last Formal Act EPA Date :	N/R
Facility Last Formal Act State Date :	N/R
Facility Last Informal Act EPA Date :	N/R
Facility Last Informal Act State Date :	N/R
Facility Federal Agency :	N/R
TRI Reporter :	N/R
Facility Imp Water Flag :	N/R
Current SNC Flag :	N
Indian County Flag :	N
Federal Flag :	N/R
US Mexico Border Flag :	N
Chesapeak Bay Flag :	N/R
AIR Flag :	N
NPDES Flag :	N
SDWIS Flag :	N
RCRA Flag :	Y
TRI Flag :	N
GHG Flag :	N
Major Flag :	N/R
Active Flag :	Y
NAA Flag :	Y
Latitude :	34.01506
Longitude :	-118.279123
Last Date in Agency List :	2023-07-21

FRS

Facility Name :	RAINBOW GRAPHICS
Facility Address :	386 W 38TH ST, LOS ANGELES, CA 90037
County :	LOS ANGELES

Site Details

Registry ID :	110002660754
FRS Facility URL :	Click here for hyperlink provided by the agency.
Last Date in Agency List :	2024-05-20

Source Description

Source Description :

RCRAInfo is EPA’s comprehensive information system that supports the Resource Conservation and Recovery Act (RCRA) of 1976 and the Hazardous and Solid Waste Amendments (HSWA) of 1984 through the tracking of events and activities related to facilities that generate, transport, and treat, store, or dispose of hazardous waste. RCRAInfo allows RCRA program staff to track the notification, permit, compliance, and corrective action activities required under RCRA. RCRAInfo also supports generation of the National Hazardous Waste Biennial Report. All generators and treatment, storage, and disposal facilities who handle hazardous waste are required to report to the EPA Administrator at least once every two years to support creation of the Biennial Report.

Map ID: H25
Direction: E
Distance: 0.138 mi., 728 ft.
Elevation: 191 ft.
Relative: Higher

Site Name: RAINBOW GRAPHICS
386 W 38TH ST
LOS ANGELES , CA 90037
Database(s): [ECHO, FRS, HAZNET - CA, HWG - CA, RCRA_SQG] **(cont.)**

Envirosite ID: 56762207
EPA ID: N/R

FRS **(cont.)**

FRS Environmental Interest
Source and System ID : RCRAINFO - CAD082184789

HAZNET - CA
Facility Name : RAINBOW GRAPHICS
Facility Address : 386 W 38TH ST, LOS ANGELES, CA 90037
County : LOS ANGELES

Site Details
Generator EPA ID : CAD082184789
Active : Inactive
Category : FEDERAL
Facility Types : N/R
Type : PERMANENT
Contact Name : N/R
Contact Phone : N/R
Facility Mailing Address : 386 W 38TH STREET, LOS ANGELES, CA 900370000
Latitude : 34.01498040
Longitude : -118.27911480
Agency Hyperlink : Click here for hyperlink provided by the agency.
Last Date in Agency List : 2021-07-08

HWG - CA
Facility Name : RAINBOW GRAPHICS
Facility Address : 386 W 38TH ST, LOS ANGELES, CA 90037
County : LOS ANGELES

EPA ID : CAD082184789
Status : Inactive
Category : FEDERAL
Type : PERMANENT
Facility Type : N/R
Mailing Address : 386 W 38TH STREET, LOS ANGELES, CA 900370000
Owner Name : KEVIN MCCUE
Owner Address : N/A
Operator Name : UNDELIVERABLE PER SURVEY
Operator Address : 12/94 AD, N/A
Latitude : 34.014972
Longitude : -118.278976

RCRA_SQG
Facility Name : RAINBOW GRAPHICS
Facility Address : 386 W 38TH ST, LOS ANGELES, CA 90037
County : LOS ANGELES

Date Form Received by Agency : 1996-09-01
EPA ID : CAD082184789
Mailing Address : 386 W THIRTY EIGHTH STREET, LOS ANGELES, CA 90037
Contact : N/R
Contact Address : N/R
Contact Country : US
Contact Telephone : N/R
Contact Email : N/R
EPA Region : 09
Land Type : Not Reported

Map ID: H25
Direction: E
Distance: 0.138 mi., 728 ft.
Elevation: 191 ft.
Relative: Higher

Site Name: RAINBOW GRAPHICS
386 W 38TH ST
LOS ANGELES , CA 90037

Database(s): [ECHO, FRS, HAZNET - CA, HWG - CA, RCRA_SQG] **(cont.)**

Envirosite ID: 56762207
EPA ID: N/R

RCRA_SQG **(cont.)**

Source Type :	Implementer
Classification :	Small Quantity Generator
Description :	Handlers that generate more than 100 and less than 1000 kilograms of hazardous waste during any calendar month and accumulate less than 6000 kg of hazardous waste at any time; or generate 100 kg or less of hazardous waste during any calendar month, and accumulate more than 1000 kg of hazardous waste at any time.
Last Date in Agency List :	2024-06-19

Owner/Operator Summary

Owner/Operator Name :	NOT REQUIRED
Owner/Operator Address :	NOT REQUIRED, NOT REQUIRED, ME 99999
Owner/Operator Country :	N/R
Owner/Operator Telephone :	415-555-1212
Owner/Operator Email :	N/R
Owner/Operator Fax :	N/R
Legal Status :	Private
Owner/Operator Type :	Operator
Owner/Operator Start Date :	N/R
Owner/Operator End Date :	N/R

Handler Activities Summary

U.S. Importer of Hazardous Waste :	N
Mixed Waste (Haz. and Radioactive) :	N
Recycler of Hazardous Waste :	N
Transporter of Hazardous Waste :	N
Treater, Storer or Disposer of HW :	N
Underground Injection Activity :	N
On-site Burner Exemption :	N
Furnace Exemption :	N
Used Oil Fuel Burner :	N
Used Oil Processor :	N
Used Oil Refiner :	N
Used Oil Fuel Marketer to Burner :	N
Used Oil Specification Marketer :	N
Used Oil Transfer Facility :	N
Used Oil Transporter :	N

Historical Generators

Date Form Received by Agency :	1980-07-02
Facility Name :	RAINBOW GRAPHICS
Classification :	Large Quantity Generator

Notices of Violations Summary

Regulation Violated :	N

Map ID: I26
Direction: NNE
Distance: 0.141 mi., 745 ft.
Elevation: 191 ft.
Relative: Higher

Site Name:	STEELE AND KENNEDY UNOCAL SVC | FLOWER STREET STRUCTURE (PSO) 3701 SOUTH FLOWER ST | 3701 FLOWER ST LOS ANGELES , CA 90007
Database(s):	[CALEPA SITES - CA, HAZNET - CA, HWG - CA]

Envirosite ID: 56762203
EPA ID: N/R

Vapor Screening Worksheet:

Vapor groundwater flow direction: Up-gradient

Regulatory Record Details:

CALEPA SITES - CA

Facility Name :	FLOWER STREET STRUCTURE (PSO)
Facility Address :	3701 FLOWER ST, LOS ANGELES, 90007
Site ID :	617524
EI ID :	10911583
EI Description :	Chemical Storage Facilities
Latitude :	34.017700
Longitude :	-118.281920
Agency Hyperlink :	Click here for hyperlink provided by the agency.
Last Date in Agency List :	2024-05-23

HAZNET - CA

Facility Name :	STEELE AND KENNEDY UNOCAL SVC
Facility Address :	3701 SOUTH FLOWER ST, LOS ANGELES, CA 90007
County :	LOS ANGELES

Site Details

Generator EPA ID :	CAL000117577
Active :	Inactive
Category :	STATE
Facility Types :	N/R
Type :	PERMANENT
Contact Name :	N/R
Contact Phone :	N/R
Facility Mailing Address :	1028 7TH ST #203, SANTA MONICA, CA 904030000
Latitude :	34.01723382
Longitude :	-118.28163575
Agency Hyperlink :	Click here for hyperlink provided by the agency.
Last Date in Agency List :	2021-07-08

Waste Generator Details

State Waste :	1999: 512 - Other empty containers 30 gallons or more, 2.5 tons to CAD982484933 1999: 512 - Other empty containers 30 gallons or more, 2.625 tons to CAD982484933 1999: 241 - Tank bottom waste, 3.1275 tons to CAT080013352 1999: 134 - Aqueous solution with total organic residues less than 10 percent, 0.231 tons to CAD099452708

HWG - CA

Facility Name :	STEELE AND KENNEDY UNOCAL SVC
Facility Address :	3701 SOUTH FLOWER ST, LOS ANGELES, CA 90007
County :	LOS ANGELES
EPA ID :	CAL000117577
Status :	Inactive

Map ID: I26
Direction: NNE
Distance: 0.141 mi., 745 ft.
Elevation: 191 ft.
Relative: Higher

Site Name:	STEELE AND KENNEDY UNOCAL SVC | FLOWER STREET STRUCTURE (PSO) 3701 SOUTH FLOWER ST | 3701 FLOWER ST LOS ANGELES , CA 90007
Database(s):	[CALEPA SITES - CA, HAZNET - CA, HWG - CA] **(cont.)**

Envirosite ID: 56762203
EPA ID: N/R

HWG - CA **(cont.)**

Category :	STATE
Type :	PERMANENT
Facility Type :	N/R
Mailing Address :	1028 7TH ST #203, SANTA MONICA, CA 904030000
Owner Name :	CHARLES KENNEDY
Owner Address :	3701 S FLOWER ST, LOS ANGELES, CA
Operator Name :	CHARLES KENNEDY/OWNER
Operator Address :	INACTIVE PER VQ00 - BMI, LOS ANGELES, CA
Latitude :	34.017822
Longitude :	-118.281112

Map ID: I27
Direction: NNE
Distance: 0.141 mi., 745 ft.
Elevation: 191 ft.
Relative: Higher

Site Name:	STOELET KENNEDY UNION OIL DEAL 3701 SO FLOWER ST LOS ANGELES , CA 90007
Database(s):	[HIST UST - CA]

Envirosite ID: 56762194
EPA ID: N/R

Vapor Screening Worksheet:

Vapor groundwater flow direction: Up-gradient

Regulatory Record Details:

HIST UST - CA

Facility Name :	STOELET KENNEDY UNION OIL DEAL
Facility Address :	3701 SO FLOWER ST, LOS ANGELES, 90007
County :	Los Angeles
PDF Link :	Click here for hyperlink provided by the agency.

Map ID: I28
Direction: NNE
Distance: 0.141 mi., 747 ft.
Elevation: 191 ft.
Relative: Higher

Site Name:	UNOCAL SERVICE STATION #4004 | SERVICE STATION 4004 | UNION OIL SERVICE STATION 400 3701 S FLOWER | 3701 SOUTH FLOWER LOS ANGELES , CA 90007
Database(s):	[HAZNET - CA, HIST UST - CA, HWG - CA]

Envirosite ID: 56762192
EPA ID: N/R

Vapor Screening Worksheet:

Vapor groundwater flow direction: Up-gradient

Regulatory Record Details:

HAZNET - CA

Facility Name :	UNOCAL SERVICE STATION #4004
Facility Address :	3701 S FLOWER, LOS ANGELES, CA 90007
County :	LOS ANGELES

Site Details

Generator EPA ID :	CAL000013931
Active :	Inactive
Category :	STATE
Facility Types :	N/R
Type :	PERMANENT
Contact Name :	N/R
Contact Phone :	N/R
Facility Mailing Address :	PO BOX 25376, SANTA ANA, CA 927995376
Latitude :	34.01723382
Longitude :	-118.28163575
Agency Hyperlink :	Click here for hyperlink provided by the agency.
Last Date in Agency List :	2021-07-08

Waste Generator Details

State Waste :	1999: 134 - Aqueous solution with total organic residues less than 10 percent, 0.084 tons to CAT080013352

HIST UST - CA

Facility Name :	SERVICE STATION 4004
Facility Address :	3701 S FLOWER, LOS ANGELES, 90007
County :	Los Angeles
PDF Link :	Click here for hyperlink provided by the agency.
Facility Name :	UNION OIL SERVICE STATION 400
Facility Address :	3701 SOUTH FLOWER, LOS ANGELES, 90007
County :	Los Angeles
PDF Link :	Click here for hyperlink provided by the agency.

HWG - CA

Facility Name :	UNOCAL SERVICE STATION #4004
Facility Address :	3701 S FLOWER, LOS ANGELES, CA 90007
County :	LOS ANGELES
EPA ID :	CAL000013931
Status :	Inactive
Category :	STATE
Type :	PERMANENT
Facility Type :	N/R
Mailing Address :	PO BOX 25376, SANTA ANA, CA 927995376
Owner Name :	UNION OIL COMPANY OF CALIFORNI
Owner Address :	DBA UNOCAL, EL SEGUNDO, CA 902452390
Operator Name :	CHRISTOPHER Z HILL

Map ID: I28
Direction: NNE
Distance: 0.141 mi., 747 ft.
Elevation: 191 ft.
Relative: Higher

Site Name:	UNOCAL SERVICE STATION #4004 | SERVICE STATION 4004 | UNION OIL SERVICE STATION 400 3701 S FLOWER | 3701 SOUTH FLOWER LOS ANGELES , CA 90007
Database(s):	[HAZNET - CA, HIST UST - CA, HWG - CA] **(cont.)**

Envirosite ID: 56762192
EPA ID: N/R

HWG - CA **(cont.)**

Operator Address :	PO BOX 25376 CANX VQ97 CC, SANTA ANA, CA 927995376
Latitude :	34.017822
Longitude :	-118.281112

Map ID: H34
Direction: E
Distance: 0.147 mi., 774 ft.
Elevation: 192 ft.
Relative: Higher

Site Name:	LSD City of Los Angeles Bureau of Sanitation 3800 S Grand Ave Los Angeles , CA 90037
Database(s):	[MANIFEST EPA]

Envirosite ID: 56762202
EPA ID: CAS111111019

Vapor Screening Worksheet:

Vapor groundwater flow direction: Up-gradient

Regulatory Record Details:

MANIFEST EPA

Manifest Details

Manifest Number :	015440321FLE
Shipped Date :	2022-10-05
Updated Date :	2022-10-31
Received Date :	2022-10-06
Status :	Signed
Generator ID :	CAS111111019
Generator Name :	LSD City of Los Angeles Bureau of Sanitation
Generator Address :	3800 S Grand Ave, Los Angeles, CA 90037
Generator Mailing :	Livability Services Division, 2649 E. Washington B, Los Angeles, CA 90023
Generator Contact :	LSD City of Los Angeles Bureau of Sanitation
Destination ID :	CAD044429835
Destination Name :	Clean Harbors Wilmington LLC
Destination Mailing :	1737 East Denni Street, Wilmington, CA 90744
Destination Address :	1737 East Denni Street, Wilmington, CA 90744
Destination Contact :	N/R
Submission Type :	DataImage5Copy
Origin Type :	Service
Manifest Residue :	N
Rejection :	N
Last Date in Agency List :	2024-06-04

Waste Details

Waste Line Number :	1
Is DOT Hazardous :	Y
DOT ID Number :	UN1950
DOT Information :	UN1950, WASTE AEROSOLS, FLAMMABLE, (EACH NOT EXCEEDING 1 L CAPACITY) (EACH NOT EXCEEDING 1 L CAPACITY), 2.1, NONE
Non Waste Description :	N/R
Quantity :	15 Pounds
Quantity Tons, Acute, Non-Acute :	0.0075, 0, 0.0075
Quantity Kg, Acute, Non-Acute :	0, 6.802725
Quantity Tons, Haz, Non-Haz :	0.0075, 0
Quantity Kg, Haz, Non-Haz :	6.802725, 0
Management Method :	H141 - STORAGE, BULKING AND/OR TRANSFER OFF SITE
Is EPA Waste :	Y
Federal Code :	D001
State Code :	CA - 331

Waste Line Number :	2
Is DOT Hazardous :	Y
DOT ID Number :	UN1993
DOT Information :	UN1993, WASTE FLAMMABLE LIQUIDS, N.O.S. (PETROLEUM DISTILLATE), 3, PG II
Non Waste Description :	N/R

Map ID: H34
Direction: E
Distance: 0.147 mi., 774 ft.
Elevation: 192 ft.
Relative: Higher

Site Name: LSD City of Los Angeles Bureau of Sanitation
3800 S Grand Ave
Los Angeles , CA 90037
Database(s): [MANIFEST EPA] **(cont.)**

Envirosite ID: 56762202
EPA ID: CAS111111019

MANIFEST EPA **(cont.)**

Quantity :	15 Pounds
Quantity Tons, Acute, Non-Acute :	0.0075, 0, 0.0075
Quantity Kg, Acute, Non-Acute :	0, 6.802725
Quantity Tons, Haz, Non-Haz :	0.0075, 0
Quantity Kg, Haz, Non-Haz :	6.802725, 0
Management Method :	H141 - STORAGE, BULKING AND/OR TRANSFER OFF SITE
Is EPA Waste :	Y
Federal Code :	D001
State Code :	CA - 331, CA - 343
Waste Line Number :	3
Is DOT Hazardous :	Y
DOT ID Number :	UN1263
DOT Information :	UN1263, WASTE PAINT, 3, PG III, (LOOSEPACK)
Non Waste Description :	N/R
Quantity :	20 Pounds
Quantity Tons, Acute, Non-Acute :	0.01, 0, 0.01
Quantity Kg, Acute, Non-Acute :	0, 9.0703
Quantity Tons, Haz, Non-Haz :	0.01, 0
Quantity Kg, Haz, Non-Haz :	9.0703, 0
Management Method :	H141 - STORAGE, BULKING AND/OR TRANSFER OFF SITE
Is EPA Waste :	Y
Federal Code :	D001
State Code :	CA - 291, CA - 331, CA - 343
Waste Line Number :	4
Is DOT Hazardous :	N
DOT ID Number :	N/R
DOT Information :	N/R
Non Waste Description :	NONE, NON-RCRA HAZARDOUS WASTE, LIQUIDS, N/A, NONE
Quantity :	30 Pounds
Quantity Tons, Acute, Non-Acute :	0.015, 0, 0.015
Quantity Kg, Acute, Non-Acute :	0, 13.60545
Quantity Tons, Haz, Non-Haz :	0, 0.015
Quantity Kg, Haz, Non-Haz :	0, 13.60545
Management Method :	H141 - STORAGE, BULKING AND/OR TRANSFER OFF SITE
Is EPA Waste :	N
Federal Code :	N/R
State Code :	CA - 221
Waste Line Number :	5
Is DOT Hazardous :	Y
DOT ID Number :	UN2794
DOT Information :	UN2794, WASTE BATTERIES, WET, FILLED WITH ACID, 8, NONE
Non Waste Description :	N/R
Quantity :	10 Pounds
Quantity Tons, Acute, Non-Acute :	0.005, 0, 0.005
Quantity Kg, Acute, Non-Acute :	0, 4.53515
Quantity Tons, Haz, Non-Haz :	0.005, 0
Quantity Kg, Haz, Non-Haz :	4.53515, 0
Management Method :	H141 - STORAGE, BULKING AND/OR TRANSFER OFF SITE
Is EPA Waste :	Y

Map ID: H34
Direction: E
Distance: 0.147 mi., 774 ft.
Elevation: 192 ft.
Relative: Higher

Site Name: LSD City of Los Angeles Bureau of Sanitation
3800 S Grand Ave
Los Angeles , CA 90037
Database(s): [MANIFEST EPA] **(cont.)**

Envirosite ID: 56762202
EPA ID: CAS111111019

MANIFEST EPA **(cont.)**

Federal Code :	D002, D008
State Code :	CA - 181

Manifest Details

Manifest Number :	016939437FLE
Shipped Date :	2022-10-05
Updated Date :	2022-11-10
Received Date :	2022-10-21
Status :	Signed
Generator ID :	CAS111111019
Generator Name :	LSD City of Los Angeles Bureau of Sanitation
Generator Address :	3800 S Grand Ave, Los Angeles, CA 90037
Generator Mailing :	Livability Services Division, 2649 E. Washington B, Los Angeles, CA 90023
Generator Contact :	LSD City of Los Angeles Bureau of Sanitation
Destination ID :	TXD982290140
Destination Name :	Clean Harbors LaPorte, LLC
Destination Mailing :	500 Independence Parkway South, La Porte, TX 77571
Destination Address :	500 Independence Parkway South, La Porte, TX 77571
Destination Contact :	N/R
Submission Type :	DataImage5Copy
Origin Type :	Service
Manifest Residue :	N
Rejection :	N
Last Date in Agency List :	2024-06-04

Waste Details

Waste Line Number :	1
Is DOT Hazardous :	Y
DOT ID Number :	UN1978
DOT Information :	UN1978, WASTE PROPANE, 2.1, NONE
Non Waste Description :	N/R
Quantity :	10 Pounds
Quantity Tons, Acute, Non-Acute :	0.005, 0, 0.005
Quantity Kg, Acute, Non-Acute :	0, 4.53515
Quantity Tons, Haz, Non-Haz :	0.005, 0
Quantity Kg, Haz, Non-Haz :	4.53515, 0
Management Method :	H141 - STORAGE, BULKING AND/OR TRANSFER OFF SITE
Is EPA Waste :	Y
Federal Code :	D001
State Code :	CA - 331, TX - OUTS801H

Manifest Details

Manifest Number :	016947283FLE
Shipped Date :	2022-10-05
Updated Date :	2022-11-17
Received Date :	2022-10-21
Status :	Signed
Generator ID :	CAS111111019
Generator Name :	LSD City of Los Angeles Bureau of Sanitation
Generator Address :	3800 S Grand Ave, Los Angeles, CA 90037
Generator Mailing :	Livability Services Division, 2649 E. Washington B, Los Angeles, CA 90023
Generator Contact :	LSD City of Los Angeles Bureau of Sanitation

Map ID: H34
Direction: E
Distance: 0.147 mi., 774 ft.
Elevation: 192 ft.
Relative: Higher

Site Name: LSD City of Los Angeles Bureau of Sanitation
3800 S Grand Ave
Los Angeles , CA 90037
Database(s): [MANIFEST EPA] **(cont.)**

Envirosite ID: 56762202
EPA ID: CAS111111019

MANIFEST EPA **(cont.)**

Destination ID :	UTD981552177
Destination Name :	Clean Harbors Aragonite LLC
Destination Mailing :	PO Box 1339, Grantsville, UT 84029
Destination Address :	11600 North Aptus Road, Grantsville, UT 84029
Destination Contact :	N/R
Submission Type :	DataImage5Copy
Origin Type :	Service
Manifest Residue :	N
Rejection :	N
Last Date in Agency List :	2024-06-04

Waste Details

Waste Line Number :	1
Is DOT Hazardous :	Y
DOT ID Number :	UN3291
DOT Information :	UN3291, REGULATED MEDICAL WASTE, N.O.S. (SYRINGES AND NEEDLES), 6.2, PG II
Non Waste Description :	N/R
Quantity :	15 Pounds
Quantity Tons, Acute, Non-Acute :	0.0075, 0, 0.0075
Quantity Kg, Acute, Non-Acute :	0, 6.802725
Quantity Tons, Haz, Non-Haz :	0, 0.0075
Quantity Kg, Haz, Non-Haz :	0, 6.802725
Management Method :	H040 - INCINERATION
Is EPA Waste :	N
Federal Code :	N/R
State Code :	CA - 322

Waste Line Number :	2
Is DOT Hazardous :	N
DOT ID Number :	N/R
DOT Information :	N/R
Non Waste Description :	NONE, NON-RCRA HAZARDOUS WASTE, SOLIDS, N/A, NONE
Quantity :	60 Pounds
Quantity Tons, Acute, Non-Acute :	0.03, 0, 0.03
Quantity Kg, Acute, Non-Acute :	0, 27.2109
Quantity Tons, Haz, Non-Haz :	0, 0.03
Quantity Kg, Haz, Non-Haz :	0, 27.2109
Management Method :	H040 - INCINERATION
Is EPA Waste :	N
Federal Code :	N/R
State Code :	CA - 322, CA - 352, CA - 531

Map ID: H35
Direction: E
Distance: 0.147 mi., 778 ft.
Elevation: 192 ft.
Relative: Higher

Site Name:	CATALINA GRAPHICS | GUILD PRINTING CO INC 380 W 38TH ST LOS ANGELES , CA 90037
Database(s):	[HAZNET - CA, HWG - CA]

Envirosite ID: 56762209
EPA ID: CAD981163660

Vapor Screening Worksheet:

Vapor groundwater flow direction: Up-gradient

Regulatory Record Details:

HAZNET - CA

Facility Name :	CATALINA GRAPHICS
Facility Address :	380 W 38TH ST, LOS ANGELES, CA 90037
County :	LOS ANGELES

Site Details

Generator EPA ID :	CAD981163660
Active :	Inactive
Category :	STATE
Facility Types :	N/R
Type :	PERMANENT
Contact Name :	N/R
Contact Phone :	N/R
Facility Mailing Address :	380 W 38TH ST, LOS ANGELES, CA 900370000
Latitude :	34.01493090
Longitude :	-118.27899901
Agency Hyperlink :	Click here for hyperlink provided by the agency.
Last Date in Agency List :	2021-07-08

Facility Name :	GUILD PRINTING CO INC
Facility Address :	380 W 38TH ST, LOS ANGELES, CA 90037
County :	LOS ANGELES

Site Details

Generator EPA ID :	CAL000143075
Active :	Inactive
Category :	STATE
Facility Types :	N/R
Type :	PERMANENT
Contact Name :	N/R
Contact Phone :	N/R
Facility Mailing Address :	3801 S GRAND AVE, LOS ANGELES, CA 900370000
Latitude :	34.01493090
Longitude :	-118.27899901
Agency Hyperlink :	Click here for hyperlink provided by the agency.
Last Date in Agency List :	2021-07-08

HWG - CA

Facility Name :	CATALINA GRAPHICS
Facility Address :	380 W 38TH ST, LOS ANGELES, CA 90037
County :	LOS ANGELES
EPA ID :	CAD981163660
Status :	Inactive
Category :	STATE
Type :	PERMANENT
Facility Type :	N/R
Mailing Address :	380 W 38TH ST, LOS ANGELES, CA 900370000
Owner Name :	N/R
Owner Address :	N/A

Map ID: H35
Direction: E
Distance: 0.147 mi., 778 ft.
Elevation: 192 ft.
Relative: Higher

Site Name:	CATALINA GRAPHICS | GUILD PRINTING CO INC 380 W 38TH ST LOS ANGELES , CA 90037
Database(s):	[HAZNET - CA, HWG - CA] **(cont.)**

Envirosite ID: 56762209
EPA ID: CAD981163660

HWG - CA **(cont.)**

Operator Name :	UNDELIVERABLE SURVEY 1-18-95LC
Operator Address :	N/A
Latitude :	34.014991
Longitude :	-118.278871
Facility Name :	GUILD PRINTING CO INC
Facility Address :	380 W 38TH ST, LOS ANGELES, CA 90037
County :	LOS ANGELES
EPA ID :	CAL000143075
Status :	Inactive
Category :	STATE
Type :	PERMANENT
Facility Type :	N/R
Mailing Address :	3801 S GRAND AVE, LOS ANGELES, CA 900370000
Owner Name :	CORPORATION
Owner Address :	380 W 38TH ST, LOS ANGELES, CA
Operator Name :	BILL FAHEY
Operator Address :	380 W 38TH ST, LOS ANGELES, CA
Latitude :	34.014991
Longitude :	-118.278871

Map ID: H36
Direction: E
Distance: 0.150 mi., 793 ft.
Elevation: 192 ft.
Relative: Higher

Site Name:	IRVIN KASS 3760 S GRAND AVE LOS ANGELES , CA 90007
Database(s):	[HAZNET - CA, HWG - CA]

Envirosite ID: 56762204
EPA ID: CAC002725137

Vapor Screening Worksheet:

Vapor groundwater flow direction: Up-gradient

Regulatory Record Details:

HAZNET - CA

Facility Name :	IRVIN KASS
Facility Address :	3760 S GRAND AVE, LOS ANGELES, CA 90007
County :	LOS ANGELES

Site Details

Generator EPA ID :	CAC002725137
Active :	Inactive
Category :	STATE
Facility Types :	N/R
Type :	TEMPORARY
Contact Name :	N/R
Contact Phone :	N/R
Facility Mailing Address :	645 FRONT ST STE 103, SAN DIEGO, CA 92101
Latitude :	34.01537778
Longitude :	-118.27917144
Agency Hyperlink :	Click here for hyperlink provided by the agency.
Last Date in Agency List :	2021-07-08

Waste Generator Details

State Waste :	2013: 291 - Latex waste, 0.417 tons to CAD028409019 2013: 331 - Off-specification, aged or surplus organics, 0.0066 tons to CAD028409019

HWG - CA

Facility Name :	IRVIN KASS
Facility Address :	3760 S GRAND AVE, LOS ANGELES, CA 90007
County :	LOS ANGELES
EPA ID :	CAC002725137
Status :	Inactive
Category :	STATE
Type :	TEMPORARY
Facility Type :	N/R
Mailing Address :	645 FRONT ST STE 103, SAN DIEGO, CA 92101
Owner Name :	IRVING KASS
Owner Address :	645 FRONT ST STE 103, SAN DIEGO, CA 92101
Operator Name :	IRVING KASS
Operator Address :	645 FRONT ST STE 103, SAN DIEGO, CA 92101
Latitude :	34.01515
Longitude :	-118.27891

Map ID: G37
Direction: ENE
Distance: 0.152 mi., 802 ft.
Elevation: 194 ft.
Relative: Higher

Site Name:	UNIVERSITY OF SOUTHERN CALIFORNIA (RAN BLDG.) 3716 S. HOPE ST. LOS ANGELES , CA 90089
Database(s):	[ECHO, FRS, HWG - CA, MANIFEST EPA, RCRA_NONGEN]

Envirosite ID: 56762201
EPA ID: CAC003132768

Vapor Screening Worksheet:

Vapor groundwater flow direction: Up-gradient

Regulatory Record Details:

ECHO

Facility Name :	UNIVERSITY OF SOUTHERN CALIFORNIA (RAN BLDG.)
Facility Address :	3716 S. HOPE ST., LOS ANGELES, CA 90089
County :	LOS ANGELES
Last Inspection Date :	N/R
Registry ID :	N/R
FIPS Code :	N/R
EPA Region :	09
Inspection Count :	0
Last Inspection Days :	N/R
Informal Count :	0
Last Informal Action Date :	N/R
Formal Action Count :	0
Last Formal Action Date :	N/R
Total Penalties :	0
Penalty Count :	N/R
Last Penalty Date :	N/R
Last Penalty Amount :	N/R
QTRS IN NC :	0
Programs IN SNC :	0
Current Compliance Status :	No Violation Identified
Three-Year Compliance Status :	_____
Collection Method :	Zip Code Centroid
Reference Point :	N/R
Accuracy Meters :	10000
Derived Tribes :	N/R
Derived HUC :	N/R
Derived WBD :	N/R
Derived STCTY FIPS :	N/R
Derived Zip :	N/R
Derived CD113 :	N/R
Derived CB2010 :	N/R
MYRTK Universe :	NNN
NPDES IDs :	N/R
CWA Permit Types :	N/R
CWA Compliance Tracking :	N/R
CWA NAICS :	N/R
CWA SICS :	N/R
CWA Inspection Count :	N/R
CWA Last Inspection Days :	N/R
CWA Informal Count :	N/R
CWA Formal Action Count :	N/R
CWA Last Formal Action Date :	N/R
CWA Penalties :	N/R
CWA Last Penalty Date :	N/R
CWA Last Penalty Amount :	N/R

Map ID: G37
Direction: ENE
Distance: 0.152 mi., 802 ft.
Elevation: 194 ft.
Relative: Higher

Site Name:	UNIVERSITY OF SOUTHERN CALIFORNIA (RAN BLDG.) 3716 S. HOPE ST. LOS ANGELES , CA 90089
Database(s):	[ECHO, FRS, HWG - CA, MANIFEST EPA, RCRA_NONGEN] **(cont.)**

Envirosite ID: 56762201
EPA ID: CAC003132768

ECHO **(cont.)**

CWA Quarters IN NC :	N/R
CWA Current Compliance Status :	N/R
CWA Current SNC Flag :	N
CWA 13 Quarters Compliance Status :	N/R
CWA 13 Quarters Effluent Exceedances :	N/R
CWA Three-Year QNCR Codes :	N/R
DFR URL :	Click here for hyperlink provided by the agency.
Facility SIC :	N/R
Facility NAICS :	611310 - Colleges, Universities, and Professional Schools
Facility Last Inspection EPA Date :	N/R
Facility Last Inspection State Date :	N/R
Facility Last Formal Act EPA Date :	N/R
Facility Last Formal Act State Date :	N/R
Facility Last Informal Act EPA Date :	N/R
Facility Last Informal Act State Date :	N/R
Facility Federal Agency :	N/R
TRI Reporter :	N/R
Facility Imp Water Flag :	N/R
Current SNC Flag :	N
Indian County Flag :	N
Federal Flag :	N/R
US Mexico Border Flag :	N/R
Chesapeak Bay Flag :	N/R
AIR Flag :	N
NPDES Flag :	N
SDWIS Flag :	N
RCRA Flag :	Y
TRI Flag :	N
GHG Flag :	N
Major Flag :	N/R
Active Flag :	N/R
NAA Flag :	N
Latitude :	34.021685
Longitude :	-118.285797
Last Date in Agency List :	2021-10-15
Last Inspection Date :	N/R
Registry ID :	110071115561
FIPS Code :	06037
EPA Region :	09
Inspection Count :	0
Last Inspection Days :	N/R
Informal Count :	0
Last Informal Action Date :	N/R
Formal Action Count :	0
Last Formal Action Date :	N/R
Total Penalties :	0
Penalty Count :	N/R
Last Penalty Date :	N/R
Last Penalty Amount :	N/R
QTRS IN NC :	0

Map ID: G37
Direction: ENE
Distance: 0.152 mi., 802 ft.
Elevation: 194 ft.
Relative: Higher

Site Name:	UNIVERSITY OF SOUTHERN CALIFORNIA (RAN BLDG.) 3716 S. HOPE ST. LOS ANGELES , CA 90089
Database(s):	[ECHO, FRS, HWG - CA, MANIFEST EPA, RCRA_NONGEN] **(cont.)**

Envirosite ID: 56762201
EPA ID: CAC003132768

ECHO **(cont.)**

Programs IN SNC :	0
Current Compliance Status :	No Violation Identified
Three-Year Compliance Status :	_____
Collection Method :	Zip Code Centroid
Reference Point :	N/R
Accuracy Meters :	10000
Derived Tribes :	N/R
Derived HUC :	N/R
Derived WBD :	N/R
Derived STCTY FIPS :	N/R
Derived Zip :	N/R
Derived CD113 :	N/R
Derived CB2010 :	N/R
MYRTK Universe :	NNN
NPDES IDs :	N/R
CWA Permit Types :	N/R
CWA Compliance Tracking :	N/R
CWA NAICS :	N/R
CWA SICS :	N/R
CWA Inspection Count :	N/R
CWA Last Inspection Days :	N/R
CWA Informal Count :	N/R
CWA Formal Action Count :	N/R
CWA Last Formal Action Date :	N/R
CWA Penalties :	N/R
CWA Last Penalty Date :	N/R
CWA Last Penalty Amount :	N/R
CWA Quarters IN NC :	N/R
CWA Current Compliance Status :	N/R
CWA Current SNC Flag :	N
CWA 13 Quarters Compliance Status :	N/R
CWA 13 Quarters Effluent Exceedances :	N/R
CWA Three-Year QNCR Codes :	N/R
DFR URL :	Click here for hyperlink provided by the agency.
Facility SIC :	N/R
Facility NAICS :	611310 - Colleges, Universities, and Professional Schools
Facility Last Inspection EPA Date :	N/R
Facility Last Inspection State Date :	N/R
Facility Last Formal Act EPA Date :	N/R
Facility Last Formal Act State Date :	N/R
Facility Last Informal Act EPA Date :	N/R
Facility Last Informal Act State Date :	N/R
Facility Federal Agency :	N/R
TRI Reporter :	N/R
Facility Imp Water Flag :	N/R
Current SNC Flag :	N
Indian County Flag :	N
Federal Flag :	N/R
US Mexico Border Flag :	N/R
Chesapeak Bay Flag :	N/R

Map ID: G37
Direction: ENE
Distance: 0.152 mi., 802 ft.
Elevation: 194 ft.
Relative: Higher

Site Name: UNIVERSITY OF SOUTHERN CALIFORNIA (RAN BLDG.)
3716 S. HOPE ST.
LOS ANGELES , CA 90089
Database(s): [ECHO, FRS, HWG - CA, MANIFEST EPA, RCRA_NONGEN] **(cont.)**

Envirosite ID: 56762201
EPA ID: CAC003132768

ECHO **(cont.)**

AIR Flag :	N
NPDES Flag :	N
SDWIS Flag :	N
RCRA Flag :	Y
TRI Flag :	N
GHG Flag :	N
Major Flag :	N/R
Active Flag :	N/R
NAA Flag :	N
Latitude :	34.021685
Longitude :	-118.285797
Last Date in Agency List :	2023-07-21

FRS

Facility Name :	UNIVERSITY OF SOUTHERN CALIFORNIA (RAN BLDG.)
Facility Address :	3716 S. HOPE ST., LOS ANGELES, CA 90089
County :	LOS ANGELES

Site Details

Registry ID :	110071115561
FRS Facility URL :	Click here for hyperlink provided by the agency.
Last Date in Agency List :	2024-05-20

Source Description

Source Description :
RCRAInfo is EPA's comprehensive information system that supports the Resource Conservation and Recovery Act (RCRA) of 1976 and the Hazardous and Solid Waste Amendments (HSWA) of 1984 through the tracking of events and activities related to facilities that generate, transport, and treat, store, or dispose of hazardous waste. RCRAInfo allows RCRA program staff to track the notification, permit, compliance, and corrective action activities required under RCRA. RCRAInfo also supports generation of the National Hazardous Waste Biennial Report. All generators and treatment, storage, and disposal facilities who handle hazardous waste are required to report to the EPA Administrator at least once every two years to support creation of the Biennial Report.

FRS Environmental Interest

Source and System ID :	RCRAINFO - CAC003132768

HWG - CA

Facility Name :	UNIVERSITY OF SOUTHERN CALIFORNIA (RAN BLDG.)
Facility Address :	3716 S. HOPE ST., LOS ANGELES, CA 90089
County :	LOS ANGELES
EPA ID :	CAC003132768
Status :	Inactive
Category :	STATE
Type :	TEMPORARY
Facility Type :	N/R
Mailing Address :	3434 S GRAND AVE CAL120 - EHS, LOS ANGELES, CA 900890000
Owner Name :	UNIVERSITY SOUTHERN CALIFORNIA
Owner Address :	3434 S GRAND AVE CAL 120 - EHS, LOS ANGELES, CA 900890000
Operator Name :	ANTHONY RODRIGUEZ
Operator Address :	3434 S. GRAND AVE. CAL 120, EHS, LOS ANGELES, CA 90089
Latitude :	34.016291

Map ID: G37
Direction: ENE
Distance: 0.152 mi., 802 ft.
Elevation: 194 ft.
Relative: Higher

Site Name: UNIVERSITY OF SOUTHERN CALIFORNIA (RAN BLDG.)
3716 S. HOPE ST.
LOS ANGELES , CA 90089
Database(s): [ECHO, FRS, HWG - CA, MANIFEST EPA, RCRA_NONGEN] **(cont.)**

Envirosite ID: 56762201
EPA ID: CAC003132768

HWG - CA **(cont.)**
Longitude : -118.279534
MANIFEST EPA

Manifest Details

Manifest Number :	015354422FLE
Shipped Date :	2021-08-10
Updated Date :	2021-09-14
Received Date :	2021-08-16
Status :	Signed
Generator ID :	CAC003132768
Generator Name :	UNIVERSITY OF SOUTHERN CALIFORNIA (RAN BLDG.)
Generator Address :	3716 S. HOPE ST., LOS ANGELES, CA 90089
Generator Mailing :	3434 S. GRAND AVE. CAL 120-31, LOS ANGELES, CA 90089
Generator Contact :	N/R
Destination ID :	CAD028409019
Destination Name :	CROSBY & OVERTON
Destination Mailing :	1630 W. 17TH STREET CA90813 CA037US 1630, LONG BEACH, CA 90813
Destination Address :	1630 W. 17TH STREET, LONG BEACH, CA 90813-0000
Destination Contact :	N/R
Submission Type :	DataImage5Copy
Origin Type :	Web
Manifest Residue :	N
Rejection :	N
Last Date in Agency List :	2024-06-04

Waste Details

Waste Line Number :	1
Is DOT Hazardous :	N
DOT ID Number :	N/R
DOT Information :	N/R
Non Waste Description :	NON RCRA HAZARDOUS WASTE SOLID
Quantity :	460 Pounds
Quantity Tons, Acute, Non-Acute :	0.23, 0, 0.23
Quantity Kg, Acute, Non-Acute :	0, 208.61691
Quantity Tons, Haz, Non-Haz :	0, 0.23
Quantity Kg, Haz, Non-Haz :	0, 208.61691
Management Method :	H141 - STORAGE, BULKING AND/OR TRANSFER OFF SITE
Is EPA Waste :	N
Federal Code :	N/R
State Code :	CA - 181
Waste Line Number :	2
Is DOT Hazardous :	N
DOT ID Number :	N/R
DOT Information :	N/R
Non Waste Description :	NON RCRA HAZARDOUS WASTE LIQUID
Quantity :	50 Gallons
Quantity Tons, Acute, Non-Acute :	0.20850709, 0, 0.20850709
Quantity Kg, Acute, Non-Acute :	0, 189.1222
Quantity Tons, Haz, Non-Haz :	0, 0.20850709
Quantity Kg, Haz, Non-Haz :	0, 189.1222

Map ID: G37
Direction: ENE
Distance: 0.152 mi., 802 ft.
Elevation: 194 ft.
Relative: Higher

Site Name: UNIVERSITY OF SOUTHERN CALIFORNIA (RAN BLDG.)
3716 S. HOPE ST.
LOS ANGELES , CA 90089
Database(s): [ECHO, FRS, HWG - CA, MANIFEST EPA, RCRA_NONGEN] **(cont.)**

Envirosite ID: 56762201
EPA ID: CAC003132768

MANIFEST EPA **(cont.)**

Management Method :	H141 - STORAGE, BULKING AND/OR TRANSFER OFF SITE
Is EPA Waste :	N
Federal Code :	N/R
State Code :	CA - 331
Waste Line Number :	3
Is DOT Hazardous :	N
DOT ID Number :	N/R
DOT Information :	N/R
Non Waste Description :	NON RCRA HAZARDOUS WASTE LIQUID
Quantity :	10 Gallons
Quantity Tons, Acute, Non-Acute :	0.041701417, 0, 0.041701417
Quantity Kg, Acute, Non-Acute :	0, 37.824436
Quantity Tons, Haz, Non-Haz :	0, 0.041701417
Quantity Kg, Haz, Non-Haz :	0, 37.824436
Management Method :	H141 - STORAGE, BULKING AND/OR TRANSFER OFF SITE
Is EPA Waste :	N
Federal Code :	N/R
State Code :	CA - 331

RCRA_NONGEN

Facility Name :	UNIVERSITY OF SOUTHERN CALIFORNIA (RAN BLDG.)
Facility Address :	3716 S. HOPE ST., LOS ANGELES, CA 90089
County :	LOS ANGELES
Date Form Received by Agency :	2021-08-04
EPA ID :	CAC003132768
Mailing Address :	3434 S. GRAND AVE. CAL 120-31, LOS ANGELES, CA 90089
Contact :	ANTHONY RODRIGUEZ
Contact Address :	3434 S. GRAND AVE. CAL 120, LOS ANGELES, CA 90089
Contact Country :	N/R
Contact Telephone :	213-740-7215
Contact Email :	ANTHONYR@USC.EDU
EPA Region :	09
Land Type :	Not Reported
Source Type :	Implementer
Classification :	Not a generator, verified
Description :	Not a generator, verified
Last Date in Agency List :	2024-06-19

Owner/Operator Summary

Owner/Operator Name :	ANTHONY RODRIGUEZ
Owner/Operator Address :	3434 S. GRAND AVE. CAL 120, LOS ANGELES, CA 90089
Owner/Operator Country :	N/R
Owner/Operator Telephone :	213-740-7215
Owner/Operator Email :	N/R
Owner/Operator Fax :	N/R
Legal Status :	Other land type
Owner/Operator Type :	Operator
Owner/Operator Start Date :	N/R
Owner/Operator End Date :	N/R
Owner/Operator Name :	UNIVERSITY OF SOUTHERN CALIFORNIA

Map ID: G37
Direction: ENE
Distance: 0.152 mi., 802 ft.
Elevation: 194 ft.
Relative: Higher

Site Name: UNIVERSITY OF SOUTHERN CALIFORNIA (RAN BLDG.)
3716 S. HOPE ST.
LOS ANGELES , CA 90089
Database(s): [ECHO, FRS, HWG - CA, MANIFEST EPA, RCRA_NONGEN] **(cont.)**

Envirosite ID: 56762201
EPA ID: CAC003132768

RCRA_NONGEN **(cont.)**

Owner/Operator Address :	3434 S. GRAND AVE. CAL 120-31, LOS ANGELES, CA 90089
Owner/Operator Country :	N/R
Owner/Operator Telephone :	213-740-7215
Owner/Operator Email :	N/R
Owner/Operator Fax :	N/R
Legal Status :	Other land type
Owner/Operator Type :	Owner
Owner/Operator Start Date :	N/R
Owner/Operator End Date :	N/R

Handler Activities Summary

U.S. Importer of Hazardous Waste :	N
Mixed Waste (Haz. and Radioactive) :	N/R
Recycler of Hazardous Waste :	N
Transporter of Hazardous Waste :	N
Treater, Storer or Disposer of HW :	N
Underground Injection Activity :	N
On-site Burner Exemption :	N
Furnace Exemption :	N
Used Oil Fuel Burner :	N
Used Oil Processor :	N
Used Oil Refiner :	N
Used Oil Fuel Marketer to Burner :	N
Used Oil Specification Marketer :	N
Used Oil Transfer Facility :	N
Used Oil Transporter :	N

Notices of Violations Summary

Regulation Violated :	N

Map ID: 38
Direction: NE
Distance: 0.157 mi., 830 ft.
Elevation: 192 ft.
Relative: Higher

Site Name:	LSD City of Los Angeles Bureau of Sanitation 387 W 37th St Los Angeles , CA 90007
Database(s):	[MANIFEST EPA]

Envirosite ID: 42520191
EPA ID: CAS111111019

Vapor Screening Worksheet:

Vapor groundwater flow direction: Up-gradient

Regulatory Record Details:

MANIFEST EPA

Manifest Details

Manifest Number :	014457403FLE
Shipped Date :	2020-06-19
Updated Date :	2020-07-10
Received Date :	2020-06-19
Status :	Signed
Generator ID :	CAS111111019
Generator Name :	LSD City of Los Angeles Bureau of Sanitation
Generator Address :	387 W 37th St, Los Angeles, CA 90007
Generator Mailing :	Livability Services Division, 2469 E. Washington B, Los Angeles, CA 90023
Generator Contact :	LSD City of Los Angeles Bureau of Sanitation
Destination ID :	CAD044429835
Destination Name :	Clean Harbors Wilmington LLC
Destination Mailing :	1737 East Denni Street, Wilmington, CA 90744
Destination Address :	1737 East Denni Street, Wilmington, CA 90744
Destination Contact :	N/R
Submission Type :	DataImage5Copy
Origin Type :	Service
Manifest Residue :	N
Rejection :	N
Last Date in Agency List :	2024-06-04

Waste Details

Waste Line Number :	1
Is DOT Hazardous :	Y
DOT ID Number :	UN1950
DOT Information :	UN1950, WASTE AEROSOLS, FLAMMABLE, (EACH NOT EXCEEDING 1 L CAPACITY) (EACH NOT EXCEEDING 1 L CAPACITY), 2.1, NONE
Non Waste Description :	N/R
Quantity :	20 Pounds
Quantity Tons, Acute, Non-Acute :	0.01, 0, 0.01
Quantity Kg, Acute, Non-Acute :	0, 9.0703
Quantity Tons, Haz, Non-Haz :	0.01, 0
Quantity Kg, Haz, Non-Haz :	9.0703, 0
Management Method :	H141 - STORAGE, BULKING AND/OR TRANSFER OFF SITE
Is EPA Waste :	Y
Federal Code :	D001
State Code :	CA - 331

Waste Line Number :	2
Is DOT Hazardous :	Y
DOT ID Number :	UN1263
DOT Information :	UN1263, WASTE PAINT, 3, PG III, (LOOSEPACK)
Non Waste Description :	N/R
Quantity :	200 Pounds

Map ID: 38
Direction: NE
Distance: 0.157 mi., 830 ft.
Elevation: 192 ft.
Relative: Higher

Site Name: LSD City of Los Angeles Bureau of Sanitation
387 W 37th St
Los Angeles , CA 90007
Database(s): [MANIFEST EPA] **(cont.)**

Envirosite ID: 42520191
EPA ID: CAS111111019

MANIFEST EPA **(cont.)**

Quantity Tons, Acute, Non-Acute :	0.1, 0, 0.1
Quantity Kg, Acute, Non-Acute :	0, 90.703
Quantity Tons, Haz, Non-Haz :	0.1, 0
Quantity Kg, Haz, Non-Haz :	90.703, 0
Management Method :	H141 - STORAGE, BULKING AND/OR TRANSFER OFF SITE
Is EPA Waste :	Y
Federal Code :	D001
State Code :	CA - 291, CA - 331

Manifest Details

Manifest Number :	014459378FLE
Shipped Date :	2020-06-19
Updated Date :	2021-06-22
Received Date :	2020-06-29
Status :	Corrected
Generator ID :	CAS111111019
Generator Name :	LSD City of Los Angeles Bureau of Sanitation
Generator Address :	387 W 37th St, Los Angeles, CA 90007
Generator Mailing :	Livability Services Division, 2649 E. Washington B, Los Angeles, CA 90023
Generator Contact :	LSD City of Los Angeles Bureau of Sanitation
Destination ID :	UTD981552177
Destination Name :	Clean Harbors Aragonite LLC
Destination Mailing :	PO Box 1339, Grantsville, UT 84029
Destination Address :	11600 North Aptus Road, Grantsville, UT 84029
Destination Contact :	N/R
Submission Type :	DataImage5Copy
Origin Type :	Service
Manifest Residue :	N
Rejection :	N
Last Date in Agency List :	2024-06-04

Waste Details

Waste Line Number :	1
Is DOT Hazardous :	N
DOT ID Number :	N/R
DOT Information :	N/R
Non Waste Description :	NONE, NON-RCRA HAZARDOUS WASTE, SOLIDS, N/A, NONE
Quantity :	80 Pounds
Quantity Tons, Acute, Non-Acute :	0.04, 0, 0.04
Quantity Kg, Acute, Non-Acute :	0, 36.2812
Quantity Tons, Haz, Non-Haz :	0, 0.04
Quantity Kg, Haz, Non-Haz :	0, 36.2812
Management Method :	H040 - INCINERATION
Is EPA Waste :	N
Federal Code :	N/R
State Code :	CA - 322, CA - 352, CA - 531

Map ID: H39
Direction: E
Distance: 0.157 mi., 831 ft.
Elevation: 192 ft.
Relative: Higher

Site Name: BLADE GRAFIX
3748 S GRAND AVE
LOS ANGELES , CA 90007
Database(s): [ECHO, FRS, HAZNET - CA, HWG - CA, RCRA_SQG]

Envirosite ID: 56762208
EPA ID: N/R

Vapor Screening Worksheet:

Vapor groundwater flow direction: Up-gradient

Regulatory Record Details:

ECHO

Facility Name :	BLADE GRAFIX
Facility Address :	3748 S GRAND AVE, LOS ANGELES, CA 90007
County :	LOS ANGELES
Last Inspection Date :	N/R
Registry ID :	110002911500
FIPS Code :	06037
EPA Region :	09
Inspection Count :	0
Last Inspection Days :	N/R
Informal Count :	0
Last Informal Action Date :	N/R
Formal Action Count :	0
Last Formal Action Date :	N/R
Total Penalties :	0
Penalty Count :	N/R
Last Penalty Date :	N/R
Last Penalty Amount :	N/R
QTRS IN NC :	0
Programs IN SNC :	0
Current Compliance Status :	No Violation Identified
Three-Year Compliance Status :	_____
Collection Method :	ADDRESS MATCHING-HOUSE NUMBER
Reference Point :	ENTRANCE POINT OF A FACILITY OR STATION
Accuracy Meters :	150
Derived Tribes :	N/R
Derived HUC :	18070105
Derived WBD :	N/R
Derived STCTY FIPS :	06037
Derived Zip :	90007
Derived CD113 :	37
Derived CB2010 :	060372311001009
MYRTK Universe :	NNN
NPDES IDs :	N/R
CWA Permit Types :	N/R
CWA Compliance Tracking :	N/R
CWA NAICS :	N/R
CWA SICS :	N/R
CWA Inspection Count :	N/R
CWA Last Inspection Days :	N/R
CWA Informal Count :	N/R
CWA Formal Action Count :	N/R
CWA Last Formal Action Date :	N/R
CWA Penalties :	N/R
CWA Last Penalty Date :	N/R
CWA Last Penalty Amount :	N/R
CWA Quarters IN NC :	N/R

Map ID: H39
Direction: E
Distance: 0.157 mi., 831 ft.
Elevation: 192 ft.
Relative: Higher

Site Name: BLADE GRAFIX
3748 S GRAND AVE
LOS ANGELES , CA 90007
Database(s): [ECHO, FRS, HAZNET - CA, HWG - CA, RCRA_SQG] **(cont.)**

Envirosite ID: 56762208
EPA ID: N/R

ECHO **(cont.)**

CWA Current Compliance Status :	N/R
CWA Current SNC Flag :	N
CWA 13 Quarters Compliance Status :	N/R
CWA 13 Quarters Effluent Exceedances :	N/R
CWA Three-Year QNCR Codes :	N/R
DFR URL :	Click here for hyperlink provided by the agency.
Facility SIC :	N/R
Facility NAICS :	N/R
Facility Last Inspection EPA Date :	N/R
Facility Last Inspection State Date :	N/R
Facility Last Formal Act EPA Date :	N/R
Facility Last Formal Act State Date :	N/R
Facility Last Informal Act EPA Date :	N/R
Facility Last Informal Act State Date :	N/R
Facility Federal Agency :	N/R
TRI Reporter :	N/R
Facility Imp Water Flag :	N/R
Current SNC Flag :	N
Indian County Flag :	N
Federal Flag :	N/R
US Mexico Border Flag :	N
Chesapeak Bay Flag :	N/R
AIR Flag :	N
NPDES Flag :	N
SDWIS Flag :	N
RCRA Flag :	Y
TRI Flag :	N
GHG Flag :	N
Major Flag :	N/R
Active Flag :	Y
NAA Flag :	Y
Latitude :	34.015557
Longitude :	-118.27913
Last Date in Agency List :	2023-07-21

FRS

Facility Name :	BLADE GRAFIX
Facility Address :	3748 S GRAND AVE, LOS ANGELES, CA 90007
County :	LOS ANGELES

Site Details

Registry ID :	110002911500
FRS Facility URL :	Click here for hyperlink provided by the agency.
Last Date in Agency List :	2024-05-20

Source Description

Source Description :

RCRAInfo is EPA’s comprehensive information system that supports the Resource Conservation and Recovery Act (RCRA) of 1976 and the Hazardous and Solid Waste Amendments (HSWA) of 1984 through the tracking of events and activities related to facilities that generate, transport, and treat, store, or dispose of hazardous waste. RCRAInfo allows RCRA program staff to track the notification, permit, compliance, and corrective action activities required under RCRA. RCRAInfo also supports generation of the National Hazardous Waste Biennial Report. All generators and treatment, storage, and disposal facilities who handle hazardous waste are required to report to the EPA Administrator at least once every two years to support creation of the Biennial Report.

Map ID: H39
Direction: E
Distance: 0.157 mi., 831 ft.
Elevation: 192 ft.
Relative: Higher

Site Name: BLADE GRAFIX
3748 S GRAND AVE
LOS ANGELES , CA 90007
Database(s): [ECHO, FRS, HAZNET - CA, HWG - CA, RCRA_SQG] **(cont.)**

Envirosite ID: 56762208
EPA ID: N/R

FRS **(cont.)**

FRS Environmental Interest
Source and System ID : RCRAINFO - CAR000011171

HAZNET - CA
Facility Name : BLADE GRAFIX
Facility Address : 3748 S GRAND AVE, LOS ANGELES, CA 90007
County : LOS ANGELES

Site Details
Generator EPA ID : CAR000011171
Active : Inactive
Category : FEDERAL
Facility Types : N/R
Type : PERMANENT
Contact Name : N/R
Contact Phone : N/R
Facility Mailing Address : 3748 S GRAND AVE, LOS ANGELES, CA 900074331
Latitude : 34.01556306
Longitude : -118.27905521
Agency Hyperlink : Click here for hyperlink provided by the agency.
Last Date in Agency List : 2021-07-08

HWG - CA
Facility Name : BLADE GRAFIX
Facility Address : 3748 S GRAND AVE, LOS ANGELES, CA 90007
County : LOS ANGELES

EPA ID : CAR000011171
Status : Inactive
Category : FEDERAL
Type : PERMANENT
Facility Type : N/R
Mailing Address : 3748 S GRAND AVE, LOS ANGELES, CA 900074331
Owner Name : BLADE GRAFIX
Owner Address : 3748 S GRAND AVE, LOS ANGELES, CA 900074331
Operator Name : BLADE GRAFIX
Operator Address : INACT PER NONDEL 98VQ FINAL, LOS ANGELES, CA 900074331
Latitude : 34.015768
Longitude : -118.27874

RCRA_SQG
Facility Name : BLADE GRAFIX
Facility Address : 3748 S GRAND AVE, LOS ANGELES, CA 90007
County : LOS ANGELES

Date Form Received by Agency : 1996-04-22
EPA ID : CAR000011171
Mailing Address : 3748 S GRAND AVE, LOS ANGELES, CA 90007
Contact : RANDY MCBRIDE
Contact Address : 3748 S GRAND AVE, LOS ANGELES, CA 90007
Contact Country : US
Contact Telephone : 213-746-3632
Contact Email : N/R
EPA Region : 09
Land Type : Private

Map ID: H39
Direction: E
Distance: 0.157 mi., 831 ft.
Elevation: 192 ft.
Relative: Higher

Site Name: BLADE GRAFIX
3748 S GRAND AVE
LOS ANGELES , CA 90007
Database(s): [ECHO, FRS, HAZNET - CA, HWG - CA, RCRA_SQG] **(cont.)**

Envirosite ID: 56762208
EPA ID: N/R

RCRA_SQG **(cont.)**

Source Type :	Notification
Classification :	Small Quantity Generator
Description :	Handlers that generate more than 100 and less than 1000 kilograms of hazardous waste during any calendar month and accumulate less than 6000 kg of hazardous waste at any time; or generate 100 kg or less of hazardous waste during any calendar month, and accumulate more than 1000 kg of hazardous waste at any time.
Last Date in Agency List :	2024-06-19

Owner/Operator Summary

Owner/Operator Name :	BLADE GRAFIX
Owner/Operator Address :	3748 S GRAND AVE, LOS ANGELES, CA 90007
Owner/Operator Country :	N/R
Owner/Operator Telephone :	213-746-3632
Owner/Operator Email :	N/R
Owner/Operator Fax :	N/R
Legal Status :	Private
Owner/Operator Type :	Owner
Owner/Operator Start Date :	N/R
Owner/Operator End Date :	N/R

Handler Activities Summary

U.S. Importer of Hazardous Waste :	N
Mixed Waste (Haz. and Radioactive) :	N
Recycler of Hazardous Waste :	N
Transporter of Hazardous Waste :	N
Treater, Storer or Disposer of HW :	N
Underground Injection Activity :	N
On-site Burner Exemption :	N
Furnace Exemption :	N
Used Oil Fuel Burner :	N
Used Oil Processor :	N
Used Oil Refiner :	N
Used Oil Fuel Marketer to Burner :	N
Used Oil Specification Marketer :	N
Used Oil Transfer Facility :	N
Used Oil Transporter :	N

Notices of Violations Summary

Regulation Violated :	N

Map ID: H40
Direction: E
Distance: 0.166 mi., 876 ft.
Elevation: 192 ft.
Relative: Higher

Site Name:	CREATE IMPRESSIONS | PRINTZONE INC 3750 S GRAND AVE LOS ANGELES , CA 90007
Database(s):	[FRS, HAZNET - CA, HWG - CA]

Envirosite ID: 56762206
EPA ID: CAL000277166

Vapor Screening Worksheet:

Vapor groundwater flow direction: Up-gradient

Regulatory Record Details:

FRS

Facility Name :	CREATE IMPRESSIONS
Facility Address :	3750 S. GRAND AVE., LOS ANGELES, CA 90007
County :	N/R

Site Details

Registry ID :	110070272178
FRS Facility URL :	Click here for hyperlink provided by the agency.
Last Date in Agency List :	2024-05-20

Source Description

Source Description :	OSHA-OIS

FRS Environmental Interest

Source and System ID :	OSHA-OIS - 300867918

HAZNET - CA

Facility Name :	CREATE IMPRESSIONS
Facility Address :	3750 S GRAND AVE, LOS ANGELES, CA 90007
County :	LOS ANGELES

Site Details

Generator EPA ID :	CAL000277166
Active :	Inactive
Category :	STATE
Facility Types :	N/R
Type :	PERMANENT
Contact Name :	N/R
Contact Phone :	N/R
Facility Mailing Address :	3750 S GRAND AVE, LOS ANGELES, CA 90007
Latitude :	34.01552734
Longitude :	-118.27907791
Agency Hyperlink :	Click here for hyperlink provided by the agency.
Last Date in Agency List :	2021-07-08

Waste Generator Details

State Waste :	2006: 213 - Hydrocarbon solvents (benzene, hexane, Stoddard, Etc.), 0.06255 tons to CAT000613976
Facility Name :	PRINTZONE INC
Facility Address :	3750 S GRAND AVE, LOS ANGELES, CA 90007
County :	LOS ANGELES

Site Details

Generator EPA ID :	CAL000337307
Active :	Inactive
Category :	STATE
Facility Types :	N/R
Type :	PERMANENT
Contact Name :	N/R
Contact Phone :	N/R
Facility Mailing Address :	3750 S GRAND AVE, LOS ANGELES, CA 900074331
Latitude :	34.01552734

Map ID: H40
Direction: E
Distance: 0.166 mi., 876 ft.
Elevation: 192 ft.
Relative: Higher

Site Name:	CREATE IMPRESSIONS | PRINTZONE INC 3750 S GRAND AVE LOS ANGELES , CA 90007
Database(s):	[FRS, HAZNET - CA, HWG - CA] **(cont.)**

Envirosite ID: 56762206
EPA ID: CAL000277166

HAZNET - CA **(cont.)**

Longitude :	-118.27907791
Agency Hyperlink :	Click here for hyperlink provided by the agency.
Last Date in Agency List :	2021-07-08

HWG - CA

Facility Name :	CREATE IMPRESSIONS
Facility Address :	3750 S GRAND AVE, LOS ANGELES, CA 90007
County :	LOS ANGELES
EPA ID :	CAL000277166
Status :	Inactive
Category :	STATE
Type :	PERMANENT
Facility Type :	N/R
Mailing Address :	3750 S GRAND AVE, LOS ANGELES, CA 90007
Owner Name :	HAK MIN CHOE
Owner Address :	3750 S GRAND AVE, LOS ANGELES, CA 90007
Operator Name :	HAK MIN CHOE
Operator Address :	3750 S GRAND AVE, LOS ANGELES, CA 90007
Latitude :	34.015887
Longitude :	-118.278889
Facility Name :	PRINTZONE INC
Facility Address :	3750 S GRAND AVE, LOS ANGELES, CA 90007
County :	LOS ANGELES
EPA ID :	CAL000337307
Status :	Inactive
Category :	STATE
Type :	PERMANENT
Facility Type :	N/R
Mailing Address :	3750 S GRAND AVE, LOS ANGELES, CA 900074331
Owner Name :	PRINTZONE INC
Owner Address :	3750 S GRAND AVE, LOS ANGELES, CA 900074331
Operator Name :	CALVIN CHOE
Operator Address :	3750 S GRAND AVE, LOS ANGELES, CA 900074331
Latitude :	34.015887
Longitude :	-118.278889

Map ID: H41
Direction: E
Distance: 0.170 mi., 899 ft.
Elevation: 192 ft.
Relative: Higher

Site Name:	GENESIS DISPATCH INC 352 W 38TH ST LOS ANGELES , CA 90037
Database(s):	[ECHO, FRS, HWG - CA, RCRA_NONGEN]

Envirosite ID: 56762216
EPA ID: N/R

Vapor Screening Worksheet:

Vapor groundwater flow direction: Up-gradient

Regulatory Record Details:

ECHO

Facility Name :	GENESIS DISPATCH INC
Facility Address :	352 W 38TH ST, LOS ANGELES, CA 90037
County :	LOS ANGELES
Last Inspection Date :	N/R
Registry ID :	110070411477
FIPS Code :	06037
EPA Region :	09
Inspection Count :	0
Last Inspection Days :	N/R
Informal Count :	0
Last Informal Action Date :	N/R
Formal Action Count :	0
Last Formal Action Date :	N/R
Total Penalties :	0
Penalty Count :	N/R
Last Penalty Date :	N/R
Last Penalty Amount :	N/R
QTRS IN NC :	0
Programs IN SNC :	0
Current Compliance Status :	No Violation Identified
Three-Year Compliance Status :	_____
Collection Method :	GDT-ADDRESS MATCHING (GEOCODING)
Reference Point :	ENTRANCE POINT OF A FACILITY OR STATION
Accuracy Meters :	150
Derived Tribes :	N/R
Derived HUC :	18070105
Derived WBD :	180701040300
Derived STCTY FIPS :	06037
Derived Zip :	90037
Derived CD113 :	37
Derived CB2010 :	060372311001011
MYRTK Universe :	NNN
NPDES IDs :	N/R
CWA Permit Types :	N/R
CWA Compliance Tracking :	N/R
CWA NAICS :	N/R
CWA SICS :	N/R
CWA Inspection Count :	N/R
CWA Last Inspection Days :	N/R
CWA Informal Count :	N/R
CWA Formal Action Count :	N/R
CWA Last Formal Action Date :	N/R
CWA Penalties :	N/R
CWA Last Penalty Date :	N/R
CWA Last Penalty Amount :	N/R
CWA Quarters IN NC :	N/R
CWA Current Compliance Status :	N/R

Map ID: H41
Direction: E
Distance: 0.170 mi., 899 ft.
Elevation: 192 ft.
Relative: Higher

Site Name:	GENESIS DISPATCH INC 352 W 38TH ST LOS ANGELES , CA 90037
Database(s):	[ECHO, FRS, HWG - CA, RCRA_NONGEN] **(cont.)**

Envirosite ID: 56762216
EPA ID: N/R

ECHO **(cont.)**

CWA Current SNC Flag :	N
CWA 13 Quarters Compliance Status :	N/R
CWA 13 Quarters Effluent Exceedances :	N/R
CWA Three-Year QNCR Codes :	N/R
DFR URL :	Click here for hyperlink provided by the agency.
Facility SIC :	N/R
Facility NAICS :	562119 - Other Waste Collection
Facility Last Inspection EPA Date :	N/R
Facility Last Inspection State Date :	N/R
Facility Last Formal Act EPA Date :	N/R
Facility Last Formal Act State Date :	N/R
Facility Last Informal Act EPA Date :	N/R
Facility Last Informal Act State Date :	N/R
Facility Federal Agency :	N/R
TRI Reporter :	N/R
Facility Imp Water Flag :	N/R
Current SNC Flag :	N
Indian County Flag :	N
Federal Flag :	N/R
US Mexico Border Flag :	N
Chesapeak Bay Flag :	N/R
AIR Flag :	N
NPDES Flag :	N
SDWIS Flag :	N
RCRA Flag :	Y
TRI Flag :	N
GHG Flag :	N
Major Flag :	N/R
Active Flag :	Y
NAA Flag :	Y
Latitude :	34.014701
Longitude :	-118.278462
Last Date in Agency List :	2023-07-21

FRS

Facility Name :	GENESIS DISPATCH INC
Facility Address :	352 W 38TH ST, LOS ANGELES, CA 90037
County :	LOS ANGELES

Site Details

Registry ID :	110070411477
FRS Facility URL :	Click here for hyperlink provided by the agency.
Last Date in Agency List :	2024-05-20

Source Description

Source Description :
RCRAInfo is EPA’s comprehensive information system that supports the Resource Conservation and Recovery Act (RCRA) of 1976 and the Hazardous and Solid Waste Amendments (HSWA) of 1984 through the tracking of events and activities related to facilities that generate, transport, and treat, store, or dispose of hazardous waste. RCRAInfo allows RCRA program staff to track the notification, permit, compliance, and corrective action activities required under RCRA. RCRAInfo also supports generation of the National Hazardous Waste Biennial Report. All generators and treatment, storage, and disposal facilities who handle hazardous waste are required to report to the EPA Administrator at least once every two years to support creation of the Biennial Report.

Map ID: H41
Direction: E
Distance: 0.170 mi., 899 ft.
Elevation: 192 ft.
Relative: Higher

Site Name: GENESIS DISPATCH INC
352 W 38TH ST
LOS ANGELES , CA 90037
Database(s): [ECHO, FRS, HWG - CA, RCRA_NONGEN] **(cont.)**

Envirosite ID: 56762216
EPA ID: N/R

FRS **(cont.)**

FRS Environmental Interest
Source and System ID : RCRAINFO - CAL000392747

HWG - CA
Facility Name : GENESIS DISPATCH INC
Facility Address : 352 W 38TH ST, LOS ANGELES, CA 90037
County : LOS ANGELES

EPA ID : CAL000392747
Status : Active
Category : STATE
Type : PERMANENT
Facility Type : N/R
Mailing Address : PO BOX 60885, LOS ANGELES, CA 900600000
Owner Name : GENESIS DISPATCH INC
Owner Address : 3517 S SAN PEDRO ST, LOS ANGELES, CA 900110000
Operator Name : AXEL GRANADOS
Operator Address : 3517 S. SAN PEDRO, LOS ANGELES, CA 90037
Latitude : 34.014715
Longitude : -118.278468

RCRA_NONGEN
Facility Name : GENESIS DISPATCH INC
Facility Address : 352 W 38TH ST, LOS ANGELES, CA 90037
County : LOS ANGELES

Date Form Received by Agency : 2014-01-14
EPA ID : CAL000392747
Mailing Address : PO BOX 60885, LOS ANGELES, CA 90060-0000
Contact : AXEL GRANADOS
Contact Address : 352 W 38TH ST, LOS ANGELES, CA 90037
Contact Country : N/R
Contact Telephone : 714-863-8291
Contact Email : AXEL@GENESISDISPATCH.COM
EPA Region : 09
Land Type : Not Reported
Source Type : Implementer
Classification : Not a generator, verified
Description : Not a generator, verified
Last Date in Agency List : 2024-06-19

Owner/Operator Summary
Owner/Operator Name : AXEL GRANADOS
Owner/Operator Address : 352 W 38TH ST, LOS ANGELES, CA 90037
Owner/Operator Country : N/R
Owner/Operator Telephone : 714-863-8291
Owner/Operator Email : N/R
Owner/Operator Fax : N/R
Legal Status : Other land type
Owner/Operator Type : Operator
Owner/Operator Start Date : N/R
Owner/Operator End Date : N/R

Owner/Operator Name : GENESIS DISPATCH INC
Owner/Operator Address : 1626 W 81ST ST, LOS ANGELES, CA 90047-0000
Owner/Operator Country : N/R

Map ID: H41
Direction: E
Distance: 0.170 mi., 899 ft.
Elevation: 192 ft.
Relative: Higher

Site Name:	GENESIS DISPATCH INC 352 W 38TH ST LOS ANGELES , CA 90037
Database(s):	[ECHO, FRS, HWG - CA, RCRA_NONGEN] **(cont.)**

Envirosite ID: 56762216
EPA ID: N/R

RCRA_NONGEN **(cont.)**

Owner/Operator Telephone :	714-863-8291
Owner/Operator Email :	N/R
Owner/Operator Fax :	N/R
Legal Status :	Other land type
Owner/Operator Type :	Owner
Owner/Operator Start Date :	N/R
Owner/Operator End Date :	N/R

Handler Activities Summary

U.S. Importer of Hazardous Waste :	N
Mixed Waste (Haz. and Radioactive) :	N
Recycler of Hazardous Waste :	N
Transporter of Hazardous Waste :	N
Treater, Storer or Disposer of HW :	N
Underground Injection Activity :	N
On-site Burner Exemption :	N
Furnace Exemption :	N
Used Oil Fuel Burner :	N
Used Oil Processor :	N
Used Oil Refiner :	N
Used Oil Fuel Marketer to Burner :	N
Used Oil Specification Marketer :	N
Used Oil Transfer Facility :	N
Used Oil Transporter :	N

Notices of Violations Summary

Regulation Violated :	N

Map ID: H42
Direction: E
Distance: 0.171 mi., 902 ft.
Elevation: 192 ft.
Relative: Higher

Site Name:	LSD City of Los Angeles Bureau of Sanitation 350 W 38th St Los Angeles , CA 90037
Database(s):	[MANIFEST EPA]

Envirosite ID: 56762215
EPA ID: CAS111111019

Vapor Screening Worksheet:

Vapor groundwater flow direction: Up-gradient

Regulatory Record Details:

MANIFEST EPA

Manifest Details

Manifest Number :	014535907FLE
Shipped Date :	2020-08-25
Updated Date :	2020-09-21
Received Date :	2020-09-01
Status :	Signed
Generator ID :	CAS111111019
Generator Name :	LSD City of Los Angeles Bureau of Sanitation
Generator Address :	350 W 38th St, Los Angeles, CA 90037
Generator Mailing :	Livability Services Division, 2649 E. Washington B, Los Angeles, CA 90023
Generator Contact :	LSD City of Los Angeles Bureau of Sanitation
Destination ID :	CAD044429835
Destination Name :	Clean Harbors Wilmington LLC
Destination Mailing :	1737 East Denni Street, Wilmington, CA 90744
Destination Address :	1737 East Denni Street, Wilmington, CA 90744
Destination Contact :	N/R
Submission Type :	DataImage5Copy
Origin Type :	Service
Manifest Residue :	N
Rejection :	N
Last Date in Agency List :	2024-06-04

Waste Details

Waste Line Number :	1
Is DOT Hazardous :	Y
DOT ID Number :	UN1950
DOT Information :	UN1950, WASTE AEROSOLS, FLAMMABLE, (EACH NOT EXCEEDING 1 L CAPACITY) (NONE), 2.1, NONE
Non Waste Description :	N/R
Quantity :	35 Pounds
Quantity Tons, Acute, Non-Acute :	0.0175, 0, 0.0175
Quantity Kg, Acute, Non-Acute :	0, 15.873026
Quantity Tons, Haz, Non-Haz :	0.0175, 0
Quantity Kg, Haz, Non-Haz :	15.873026, 0
Management Method :	H141 - STORAGE, BULKING AND/OR TRANSFER OFF SITE
Is EPA Waste :	Y
Federal Code :	D001
State Code :	CA - 331

Manifest Details

Manifest Number :	015255505FLE
Shipped Date :	2020-08-25
Updated Date :	2021-06-22
Received Date :	2020-10-01
Status :	Corrected
Generator ID :	CAS111111019

Map ID: H42
Direction: E
Distance: 0.171 mi., 902 ft.
Elevation: 192 ft.
Relative: Higher

Site Name: LSD City of Los Angeles Bureau of Sanitation
350 W 38th St
Los Angeles , CA 90037
Database(s): [MANIFEST EPA] **(cont.)**

Envirosite ID: 56762215
EPA ID: CAS111111019

MANIFEST EPA **(cont.)**

Generator Name :	LSD City of Los Angeles Bureau of Sanitation
Generator Address :	350 W 38th St, Los Angeles, CA 90037
Generator Mailing :	Livability Services Division, 2649 E. Washington B, Los Angeles, CA 90023
Generator Contact :	LSD City of Los Angeles Bureau of Sanitation
Destination ID :	TXD055141378
Destination Name :	Clean Harbors Deer Park, LLC
Destination Mailing :	2027 Independence Parkway South, La Porte, TX 77571
Destination Address :	2027 Independence Parkway South, La Porte, TX 77571
Destination Contact :	N/R
Submission Type :	DataImage5Copy
Origin Type :	Service
Manifest Residue :	N
Rejection :	N
Last Date in Agency List :	2024-06-04

Waste Details

Waste Line Number :	1
Is DOT Hazardous :	N
DOT ID Number :	N/R
DOT Information :	N/R
Non Waste Description :	NONE, NON-RCRA HAZARDOUS WASTE, SOLIDS, N/A, NONE
Quantity :	110 Pounds
Quantity Tons, Acute, Non-Acute :	0.055, 0, 0.055
Quantity Kg, Acute, Non-Acute :	0, 49.88665
Quantity Tons, Haz, Non-Haz :	0, 0.055
Quantity Kg, Haz, Non-Haz :	0, 49.88665
Management Method :	H040 - INCINERATION
Is EPA Waste :	N
Federal Code :	N/R
State Code :	CA - 322, CA - 352, CA - 531, TX - OUTS0021

Manifest Details

Manifest Number :	015255554FLE
Shipped Date :	2020-08-25
Updated Date :	2021-06-23
Received Date :	2020-09-15
Status :	Corrected
Generator ID :	CAS111111019
Generator Name :	LSD City of Los Angeles Bureau of Sanitation
Generator Address :	350 W 38th St, Los Angeles, CA 90037
Generator Mailing :	Livability Services Division, 2649 E. Washington B, Los Angeles, CA 90023
Generator Contact :	LSD City of Los Angeles Bureau of Sanitation
Destination ID :	TXD982290140
Destination Name :	Clean Harbors LaPorte, LLC
Destination Mailing :	500 Independence Parkway South, La Porte, TX 77571
Destination Address :	500 Independence Parkway South, La Porte, TX 77571
Destination Contact :	N/R
Submission Type :	DataImage5Copy
Origin Type :	Service
Manifest Residue :	N

Map ID: H42
Direction: E
Distance: 0.171 mi., 902 ft.
Elevation: 192 ft.
Relative: Higher

Site Name:	LSD City of Los Angeles Bureau of Sanitation 350 W 38th St Los Angeles , CA 90037
Database(s):	[MANIFEST EPA] **(cont.)**

Envirosite ID: 56762215
EPA ID: CAS111111019

MANIFEST EPA **(cont.)**

Rejection :	N
Last Date in Agency List :	2024-06-04

Waste Details

Waste Line Number :	1
Is DOT Hazardous :	Y
DOT ID Number :	UN1978
DOT Information :	UN1978, WASTE PROPANE, 2.1, NONE
Non Waste Description :	N/R
Quantity :	35 Pounds
Quantity Tons, Acute, Non-Acute :	0.0175, 0, 0.0175
Quantity Kg, Acute, Non-Acute :	0, 15.873026
Quantity Tons, Haz, Non-Haz :	0.0175, 0
Quantity Kg, Haz, Non-Haz :	15.873026, 0
Management Method :	H141 - STORAGE, BULKING AND/OR TRANSFER OFF SITE
Is EPA Waste :	Y
Federal Code :	D001
State Code :	CA - 331, TX - OUTS801H

Map ID: G43
Direction: ENE
Distance: 0.171 mi., 903 ft.
Elevation: 194 ft.
Relative: Higher

Site Name:	312 W 37th St | Greenlots - 12921 312 W 37th St Los Angeles , CA 90007
Database(s):	[ALT FUELING]

Envirosite ID: 56762214
EPA ID: N/R

Vapor Screening Worksheet:

Vapor groundwater flow direction: Up-gradient

Regulatory Record Details:

ALT FUELING

Facility Name :	312 W 37th St
Facility Address :	312 W 37th St, Los Angeles, CA 90007
ID Number :	100364
Date Last Confirmed :	2024-05-20
Status :	Open: The station is open.
Station Phone :	855-900-7584
Expected Date :	N/R
Groups With Access Code :	Public
Access Days Time :	24 hours daily
Cards Accepted :	N/R
Date Updated :	2024-05-20 02:25:50
BD Blends :	N/R
Open Date :	2018-08-11
Fuel Type :	Electric
NG Fill Type :	N/R
NG PSI :	N/R
EV Level 1 EVSE Number :	N/R
EV Level 2 EVSE Number :	1
EV DC Fast Count :	N/R
EV Other Information :	N/R
EV Network :	SHELL_RECHARGE
EV Network Website :	Click here for hyperlink provided by the agency.
Hydrogen Status Link :	N/R
NG Vehicle Class :	N/R
LPG Primary :	N/R
E85 Blender Pump :	N/R
EV Connector Types :	J1772
Hydrogen is Retail :	N/R
Access Code :	public
Access Detail Code :	N/R
Intersection Directions :	N/R
Geocode Status :	GPS
Geocode Status Description :	The location is from a real GPS readout at the station.
Owner Type :	N/R
Federal Agency ID :	N/R
Federal Agency Name :	N/R
Facility Type :	N/R
CNG Dispenser Num :	N/R
CNG On-Site Renewable Source :	N/R
CNG Total Compression Capacity :	N/R
CNG Storage Capacity :	N/R
LNG On-Site Renewable Source :	N/R
E85 Other Ethanol Blends :	N/R
EV Pricing :	N/R
LPG Nozzle Types :	N/R
Hydrogen Pressures :	N/R
Hydrogen Standards :	N/R

Map ID: G43
Direction: ENE
Distance: 0.171 mi., 903 ft.
Elevation: 194 ft.
Relative: Higher

Site Name: 312 W 37th St | Greenlots - 12921
312 W 37th St
Los Angeles , CA 90007
Database(s): [ALT FUELING] **(cont.)**

Envirosite ID: 56762214
EPA ID: N/R

ALT FUELING **(cont.)**

CNG Fill Type :	N/R
CNG PSI :	N/R
CNG Vehicle Class :	N/R
LNG Vehicle Class :	N/R
Latitude :	34.016665
Longitude :	-118.278951
EV On-Site Renewable Source :	N/R
Last Date in Agency List :	2024-05-30
Facility Name :	Greenlots - 12921
Facility Address :	312 W 37th St, Los Angeles, CA 90007
ID Number :	100364
Date Last Confirmed :	2020-10-18
Status :	Open: The station is open.
Station Phone :	855-900-7584
Expected Date :	N/R
Groups With Access Code :	Public
Access Days Time :	24 hours daily
Cards Accepted :	N/R
Date Updated :	2020-10-18 10:24:22
BD Blends :	N/R
Open Date :	N/R
Fuel Type :	Electric
NG Fill Type :	N/R
NG PSI :	N/R
EV Level 1 EVSE Number :	N/R
EV Level 2 EVSE Number :	1
EV DC Fast Count :	N/R
EV Other Information :	N/R
EV Network :	Greenlots
EV Network Website :	Click here for hyperlink provided by the agency.
Hydrogen Status Link :	N/R
NG Vehicle Class :	N/R
LPG Primary :	N/R
E85 Blender Pump :	N/R
EV Connector Types :	J1772
Hydrogen is Retail :	N/R
Access Code :	public
Access Detail Code :	N/R
Intersection Directions :	N/R
Geocode Status :	GPS
Geocode Status Description :	The location is from a real GPS readout at the station.
Owner Type :	N/R
Federal Agency ID :	N/R
Federal Agency Name :	N/R
Facility Type :	N/R
CNG Dispenser Num :	N/R
CNG On-Site Renewable Source :	N/R
CNG Total Compression Capacity :	N/R
CNG Storage Capacity :	N/R
LNG On-Site Renewable Source :	N/R
E85 Other Ethanol Blends :	N/R
EV Pricing :	Level 2: $2.00 per hour, maximum payment of $40.00

Map ID: G43
Direction: ENE
Distance: 0.171 mi., 903 ft.
Elevation: 194 ft.
Relative: Higher

Site Name: 312 W 37th St | Greenlots - 12921
312 W 37th St
Los Angeles , CA 90007
Database(s): [ALT FUELING] **(cont.)**

Envirosite ID: 56762214
EPA ID: N/R

ALT FUELING **(cont.)**

LPG Nozzle Types :	N/R
Hydrogen Pressures :	N/R
Hydrogen Standards :	N/R
CNG Fill Type :	N/R
CNG PSI :	N/R
CNG Vehicle Class :	N/R
LNG Vehicle Class :	N/R
Latitude :	34.016666
Longitude :	-118.278954
EV On-Site Renewable Source :	N/R
Last Date in Agency List :	2020-11-03

Map ID: K45
Direction: NNE
Distance: 0.177 mi., 937 ft.
Elevation: 192 ft.
Relative: Higher

Site Name:	UNIVERSITY OF SOUTHERN CALIFORNIA 3601 S. FLOWER ST. LOS ANGELES , CA 90089
Database(s):	[HAZNET - CA, HWG - CA]

Envirosite ID: 56762213
EPA ID: CAC002916600

Vapor Screening Worksheet:

Vapor groundwater flow direction: Up-gradient

Regulatory Record Details:

HAZNET - CA

Facility Name :	UNIVERSITY OF SOUTHERN CALIFORNIA
Facility Address :	3601 S. FLOWER ST., LOS ANGELES, CA 90089
County :	LOS ANGELES

Site Details

Generator EPA ID :	CAC002916600
Active :	Inactive
Category :	STATE
Facility Types :	N/R
Type :	TEMPORARY
Contact Name :	N/R
Contact Phone :	N/R
Facility Mailing Address :	3434 S GRAND AVE CAL120 - EHS, LOS ANGELES, CA 900893600
Latitude :	34.01816318
Longitude :	-118.28087597
Agency Hyperlink :	Click here for hyperlink provided by the agency.
Last Date in Agency List :	2021-07-08

Waste Generator Details

State Waste :	2017: 151 - Asbestos containing waste, 17.25 tons to CAD009007626

HWG - CA

Facility Name :	UNIVERSITY OF SOUTHERN CALIFORNIA
Facility Address :	3601 S. FLOWER ST., LOS ANGELES, CA 90089
County :	LOS ANGELES
EPA ID :	CAC002916600
Status :	Inactive
Category :	STATE
Type :	TEMPORARY
Facility Type :	N/R
Mailing Address :	3434 S GRAND AVE CAL120 - EHS, LOS ANGELES, CA 900893600
Owner Name :	UNIVERSITY OF SOUTHERN CALIFORNIA
Owner Address :	3434 S GRAND AVE CAL 120 - EHS, LOS ANGELES, CA 900893600
Operator Name :	ANTHONY RODRIGUEZ
Operator Address :	3434 S. GRAND AVE. CAL 120, EHS, LOS ANGELES, CA 90089
Latitude :	-90.0
Longitude :	180.0

Map ID: G47
Direction: ENE
Distance: 0.193 mi., 1020 ft.
Elevation: 194 ft.
Relative: Higher

Site Name:	LSD City of Los Angeles Bureau of Sanitation 37th & Grand Ave Los Angeles , CA 90007
Database(s):	[MANIFEST EPA]

Envirosite ID: 54107747
EPA ID: CAS111111019

Vapor Screening Worksheet:

Vapor groundwater flow direction: Up-gradient

Regulatory Record Details:

MANIFEST EPA

Manifest Details

Manifest Number :	015143873FLE
Shipped Date :	2021-08-25
Updated Date :	2021-10-12
Received Date :	2021-09-17
Status :	Signed
Generator ID :	CAS111111019
Generator Name :	LSD City of Los Angeles Bureau of Sanitation
Generator Address :	37th & Grand Ave, Los Angeles, CA 90007
Generator Mailing :	Livability Services Division, 2649 E. Washington B, Los Angeles, CA 90023
Generator Contact :	LSD City of Los Angeles Bureau of Sanitation
Destination ID :	CAD044429835
Destination Name :	Clean Harbors Wilmington LLC
Destination Mailing :	1737 East Denni Street, Wilmington, CA 90744
Destination Address :	1737 East Denni Street, Wilmington, CA 90744
Destination Contact :	N/R
Submission Type :	DataImage5Copy
Origin Type :	Service
Manifest Residue :	N
Rejection :	N
Last Date in Agency List :	2024-06-04

Waste Details

Waste Line Number :	1
Is DOT Hazardous :	Y
DOT ID Number :	UN1950
DOT Information :	UN1950, WASTE AEROSOLS, FLAMMABLE, (EACH NOT EXCEEDING 1 L CAPACITY) (EACH NOT EXCEEDING 1 L CAPACITY), 2.1, NONE
Non Waste Description :	N/R
Quantity :	75 Pounds
Quantity Tons, Acute, Non-Acute :	0.0375, 0, 0.0375
Quantity Kg, Acute, Non-Acute :	0, 34.013626
Quantity Tons, Haz, Non-Haz :	0.0375, 0
Quantity Kg, Haz, Non-Haz :	34.013626, 0
Management Method :	H141 - STORAGE, BULKING AND/OR TRANSFER OFF SITE
Is EPA Waste :	Y
Federal Code :	D001
State Code :	CA - 331

Manifest Details

Manifest Number :	015149077FLE
Shipped Date :	2021-08-25
Updated Date :	2021-09-27
Received Date :	2021-09-04
Status :	Signed

Map ID: G47
Direction: ENE
Distance: 0.193 mi., 1020 ft.
Elevation: 194 ft.
Relative: Higher

Site Name: LSD City of Los Angeles Bureau of Sanitation
37th & Grand Ave
Los Angeles , CA 90007
Database(s): [MANIFEST EPA] **(cont.)**

Envirosite ID: 54107747
EPA ID: CAS111111019

MANIFEST EPA **(cont.)**

Generator ID :	CAS111111019
Generator Name :	LSD City of Los Angeles Bureau of Sanitation
Generator Address :	37th & Grand Ave, Los Angeles, CA 90007
Generator Mailing :	Livability Services Division, 2649 E. Washington B, Los Angeles, CA 90023
Generator Contact :	LSD City of Los Angeles Bureau of Sanitation
Destination ID :	UTD981552177
Destination Name :	Clean Harbors Aragonite LLC
Destination Mailing :	PO Box 1339, Grantsville, UT 84029
Destination Address :	11600 North Aptus Road, Grantsville, UT 84029
Destination Contact :	N/R
Submission Type :	DataImage5Copy
Origin Type :	Service
Manifest Residue :	N
Rejection :	N
Last Date in Agency List :	2024-06-04

Waste Details

Waste Line Number :	1
Is DOT Hazardous :	Y
DOT ID Number :	UN3291
DOT Information :	UN3291, REGULATED MEDICAL WASTE, N.O.S. (SHARPS), 6.2, PG II
Non Waste Description :	N/R
Quantity :	85 Pounds
Quantity Tons, Acute, Non-Acute :	0.0425, 0, 0.0425
Quantity Kg, Acute, Non-Acute :	0, 38.54878
Quantity Tons, Haz, Non-Haz :	0, 0.0425
Quantity Kg, Haz, Non-Haz :	0, 38.54878
Management Method :	H040 - INCINERATION
Is EPA Waste :	N
Federal Code :	N/R
State Code :	CA - 322

Waste Line Number :	2
Is DOT Hazardous :	N
DOT ID Number :	N/R
DOT Information :	N/R
Non Waste Description :	NONE, NON-RCRA HAZARDOUS WASTE, SOLIDS, N/A, NONE
Quantity :	300 Pounds
Quantity Tons, Acute, Non-Acute :	0.15, 0, 0.15
Quantity Kg, Acute, Non-Acute :	0, 136.0545
Quantity Tons, Haz, Non-Haz :	0, 0.15
Quantity Kg, Haz, Non-Haz :	0, 136.0545
Management Method :	H040 - INCINERATION
Is EPA Waste :	N
Federal Code :	N/R
State Code :	CA - 322, CA - 352, CA - 531

Map ID: K48
Direction: NNE
Distance: 0.194 mi., 1023 ft.
Elevation: 193 ft.
Relative: Higher

Site Name:	UNIVERSITY OF SOUTHERN CALIFORNIA | UNIV OF SO CAL (EIS & NSR USE ONLY) MCCLINTOCK -W 34TH CHILDS_ST | MCCLINTOCK W 34TH CHILDS ST LOS ANGELES , CA
Database(s):	[AFS, CALEPA SITES - CA, DOCKET, ECHO, EMI - CA, FRS, HIST AFS 2]

Envirosite ID: 482831
EPA ID: N/R

Vapor Screening Worksheet:

Vapor groundwater flow direction: Up-gradient

Regulatory Record Details:

AFS

Facility Name :	UNIVERSITY OF SOUTHERN CALIFORNIA
Facility Address :	MCCLINTOCK -W 34TH CHILDS_ST, LOS ANGELES, CA 90089
County :	Los Angeles

Facility Summary

Program System ID :	CASCA00006037CI309
Facility Registry ID :	110006835461
EPA Region :	EPA Region 9 - AZ, CA, HI, NV, AS, GU
SIC :	8221 - COLLEGES, UNIVERSITIES, AND PROFESSIONAL SCHOOLS
NAICS :	611310 - Colleges, Universities, and Professional Schools
Facility Type :	State Government
Air Pollutant Class :	Major Emissions
Air Operating Status :	Operating
Current High Priority Violation (HPV) :	No Violation Identified
Local Control Region Name :	South Coast Air Quality Management District (Grantee)
Last Date in Agency List :	2024-04-08

Air Pollutant Details

Program System ID :	CASCA00006037CI309
Pollutant :	NITROGEN OXIDES NO2
Substance Registry Services ID (SRS) :	167924
Chemical Abstract Service Number :	10102440
Air Pollutant Class :	Major Emissions
Program System ID :	CASCA00006037CI309
Pollutant :	FACIL
Substance Registry Services ID (SRS) :	N/R
Chemical Abstract Service Number :	N/R
Air Pollutant Class :	Major Emissions
Program System ID :	CASCA00006037CI309
Pollutant :	ADMIN
Substance Registry Services ID (SRS) :	N/R
Chemical Abstract Service Number :	N/R
Air Pollutant Class :	Major Emissions

Air Violation History Details

HPV Day Zero Date :	2011-10-13
HPV Resolved Date :	2011-12-16
Program System ID :	CASCA00006037CI309
Activity ID :	3400403973
Agency Type :	Local
State Code :	CA
Air Local Control Region Code (LCON) :	SCA

Map ID: K48
Direction: NNE
Distance: 0.194 mi., 1023 ft.
Elevation: 193 ft.
Relative: Higher

Site Name: UNIVERSITY OF SOUTHERN CALIFORNIA | UNIV OF SO CAL (EIS & NSR USE ONLY) MCCLINTOCK -W 34TH CHILDS_ST | MCCLINTOCK W 34TH CHILDS ST
LOS ANGELES , CA
Database(s): [AFS, CALEPA SITES - CA, DOCKET, ECHO, EMI - CA, FRS, HIST AFS 2] **(cont.)**

Envirosite ID: 482831
EPA ID: N/R

AFS **(cont.)**

Comp Determination UID :	CASCAA000006037CI30900100
Enforcement Response Policy :	High Priority Violation
Program :	State Implementation Plan for National Primary and Secondary Ambient Air Quality Standards Title V Permits
Pollutant :	FACIL
Earliest Determination Date of Federally Reportable Violation (FRV) :	N/R
HPV Day Zero Date :	2010-10-26
HPV Resolved Date :	2011-03-01
Program System ID :	CASCA00006037CI309
Activity ID :	3400403969
Agency Type :	Local
State Code :	CA
Air Local Control Region Code (LCON) :	SCA
Comp Determination UID :	CASCAA000006037CI30900059
Enforcement Response Policy :	High Priority Violation
Program :	State Implementation Plan for National Primary and Secondary Ambient Air Quality Standards Title V Permits
Pollutant :	VOLATILE ORGANIC COMPOUNDS (VOCS)
Earliest Determination Date of Federally Reportable Violation (FRV) :	N/R
HPV Day Zero Date :	2008-11-13
HPV Resolved Date :	2009-04-08
Program System ID :	CASCA00006037CI309
Activity ID :	3400403957
Agency Type :	Local
State Code :	CA
Air Local Control Region Code (LCON) :	SCA
Comp Determination UID :	CASCAA000006037CI30900036
Enforcement Response Policy :	High Priority Violation
Program :	State Implementation Plan for National Primary and Secondary Ambient Air Quality Standards Title V Permits
Pollutant :	FACIL
Earliest Determination Date of Federally Reportable Violation (FRV) :	N/R
HPV Day Zero Date :	2008-11-13
HPV Resolved Date :	2009-04-08
Program System ID :	CASCA00006037CI309
Activity ID :	3400403964
Agency Type :	Local
State Code :	CA
Air Local Control Region Code (LCON) :	SCA
Comp Determination UID :	CASCAA000006037CI30900040
Enforcement Response Policy :	High Priority Violation
Program :	State Implementation Plan for National Primary and Secondary Ambient Air Quality Standards Title V Permits

Map ID: K48
Direction: NNE
Distance: 0.194 mi., 1023 ft.
Elevation: 193 ft.
Relative: Higher

Site Name: UNIVERSITY OF SOUTHERN CALIFORNIA | UNIV OF SO CAL (EIS & NSR USE ONLY) MCCLINTOCK -W 34TH CHILDS_ST | MCCLINTOCK W 34TH CHILDS ST LOS ANGELES , CA
Database(s): [AFS, CALEPA SITES - CA, DOCKET, ECHO, EMI - CA, FRS, HIST AFS 2] **(cont.)**

Envirosite ID: 482831
EPA ID: N/R

AFS **(cont.)**

Pollutant :	FACIL VOLATILE ORGANIC COMPOUNDS (VOCS)
Earliest Determination Date of Federally Reportable Violation (FRV) :	N/R
HPV Day Zero Date :	2002-11-22
HPV Resolved Date :	2003-03-14
Program System ID :	CASCA00006037CI309
Activity ID :	3400403954
Agency Type :	Local
State Code :	CA
Air Local Control Region Code (LCON) :	SCA
Comp Determination UID :	CASCAA000006037CI30900006
Enforcement Response Policy :	High Priority Violation
Program :	Title V Permits
Pollutant :	FACIL
Earliest Determination Date of Federally Reportable Violation (FRV) :	N/R

CALEPA SITES - CA

Facility Name :	UNIVERSITY OF SOUTHERN CALIFORNIA
Facility Address :	MCCLINTOCK -W 34TH CHILDS_ST, LOS ANGELES, 90089
Site ID :	501398
EI ID :	110006835461
EI Description :	US EPA Air Emission Inventory System (EIS)
Latitude :	34.024288
Longitude :	-118.287580
Agency Hyperlink :	Click here for hyperlink provided by the agency.
Last Date in Agency List :	2024-05-23
Facility Name :	UNIV OF SO CAL (EIS & NSR USE ONLY)
Facility Address :	MCCLINTOCK W 34TH CHILDS ST, LOS ANGELES, 90007-0000
Site ID :	501298
EI ID :	110010475422
EI Description :	US EPA Air Emission Inventory System (EIS)
Latitude :	34.018170
Longitude :	-118.280170
Agency Hyperlink :	Click here for hyperlink provided by the agency.
Last Date in Agency List :	2024-05-23

DOCKET

Facility Name :	UNIVERSITY OF SOUTHERN CALIFORNIA
Facility Address :	MCCLINTOCK -W 34TH CHILDS_ST, LOS ANGELES, CA 90089

Site Activity Details

Enforcement Action Case Number :	CASCAA000006037CI30900007
Activity ID :	3400713369
Enforcement Action Name :	UNIVERSITY OF SOUTHERN CALIFORNIA
Last Date in Agency List :	2018-12-17
Final Ordr Iss/Final Order Enter Date :	N/R
Complaint/Proposed Order Actual Date :	N/R

Map ID: K48
Direction: NNE
Distance: 0.194 mi., 1023 ft.
Elevation: 193 ft.
Relative: Higher

Site Name: UNIVERSITY OF SOUTHERN CALIFORNIA | UNIV OF SO CAL (EIS & NSR USE ONLY) | MCCLINTOCK -W 34TH CHILDS_ST | MCCLINTOCK W 34TH CHILDS ST
LOS ANGELES , CA
Database(s): [AFS, CALEPA SITES - CA, DOCKET, ECHO, EMI - CA, FRS, HIST AFS 2] **(cont.)**

Envirosite ID: 482831
EPA ID: N/R

DOCKET **(cont.)**

Final Order Issued Actual Date :	N/R
Final Order Name :	N/R

Complaint Summary

Respondent/Defendant Name :	N/R
Named in Complaint :	N/R
Named in Final Order :	N/R
SEP Category :	N/R
SEP Description :	N/R
Regional Docket Number :	N/R

Standard Industrial Classification (SIC) Summary

Registry ID :	110006835461
Primary SIC :	8221 - COLLEGES, UNIVERSITIES, AND PROFESSIONAL SCHOOLS
Primary NAICS :	611310 - Colleges, Universities, and Professional Schools
Settlement FRS ICIS Facility :	N/R - N/R
Pollutants (SRS) :	N/R
Admin EA Closed Actual Date :	2002-09-20
Enforcement Action Name :	UNIVERSITY OF SOUTHERN CALIFORNIA 06037CI30900007
Enforcement Action Resolution :	N/R
Violation Types :	N/R
Case Law Sections :	CAA OTHER - Violations not covered elsewhere

Violation Penalties and Compliance Summary

Compliance Action Cost :	N/R
EPA Penalty Assessed Amount :	N/R
Cost Recovery Required :	N/R
Cost of SEP :	N/R
Cost of Complying Actions :	N/R

Site Activity Details

Enforcement Action Case Number :	CASCAA000006037CI30900008
Activity ID :	3400713358
Enforcement Action Name :	UNIVERSITY OF SOUTHERN CALIFORNIA
Last Date in Agency List :	2019-02-25
Final Ordr Iss/Final Order Enter Date :	2002-12-20
Complaint/Proposed Order Actual Date :	N/R
Final Order Issued Actual Date :	2002-12-20
Final Order Name :	UNIVERSITY OF SOUTHERN CALIFORNIA 06037CI30900008

Complaint Summary

Respondent/Defendant Name :	N/R
Named in Complaint :	N/R
Named in Final Order :	N/R
SEP Category :	N/R

Map ID: K48
Direction: NNE
Distance: 0.194 mi., 1023 ft.
Elevation: 193 ft.
Relative: Higher

Site Name: UNIVERSITY OF SOUTHERN CALIFORNIA | UNIV OF SO CAL (EIS & NSR USE ONLY) MCCLINTOCK -W 34TH CHILDS_ST | MCCLINTOCK W 34TH CHILDS ST LOS ANGELES , CA
Database(s): [AFS, CALEPA SITES - CA, DOCKET, ECHO, EMI - CA, FRS, HIST AFS 2] **(cont.)**

Envirosite ID: 482831
EPA ID: N/R

DOCKET **(cont.)**

SEP Description : N/R

Regional Docket Number : N/R

Standard Industrial Classification (SIC) Summary

Registry ID : 110006835461
Primary SIC : 8221 - COLLEGES, UNIVERSITIES, AND PROFESSIONAL SCHOOLS
Primary NAICS : 611310 - Colleges, Universities, and Professional Schools

Settlement FRS ICIS Facility : 3400119368 - UNIVERSITY OF SOUTHERN CALIFORNIA

Pollutants (SRS) : N/R

Admin EA Closed Actual Date : N/R
Enforcement Action Name : N/R
Enforcement Action Resolution : N/R

Violation Types : N/R

Case Law Sections : CAA OTHER - Violations not covered elsewhere

Violation Penalties and Compliance Summary

Compliance Action Cost : 0
EPA Penalty Assessed Amount : 0
Cost Recovery Required : N/R
Cost of SEP : 0
Cost of Complying Actions : N/R

Site Activity Details

Enforcement Action Case Number : CASCAA000006037CI30900037
Activity ID : 3400713367
Enforcement Action Name : UNIVERSITY OF SOUTHERN CALIFORNIA
Last Date in Agency List : 2018-12-17

Final Ordr Iss/Final Order Enter Date : N/R
Complaint/Proposed Order Actual Date : N/R
Final Order Issued Actual Date : N/R
Final Order Name : N/R

Complaint Summary

Respondent/Defendant Name : N/R
Named in Complaint : N/R
Named in Final Order : N/R

SEP Category : N/R
SEP Description : N/R

Regional Docket Number : N/R

Standard Industrial Classification (SIC) Summary

Registry ID : 110006835461
Primary SIC : 8221 - COLLEGES, UNIVERSITIES, AND PROFESSIONAL SCHOOLS
Primary NAICS : 611310 - Colleges, Universities, and Professional Schools

Map ID: K48
Direction: NNE
Distance: 0.194 mi., 1023 ft.
Elevation: 193 ft.
Relative: Higher

Site Name: UNIVERSITY OF SOUTHERN CALIFORNIA | UNIV OF SO CAL (EIS & NSR USE ONLY) | MCCLINTOCK -W 34TH CHILDS_ST | MCCLINTOCK W 34TH CHILDS ST
LOS ANGELES , CA
Database(s): [AFS, CALEPA SITES - CA, DOCKET, ECHO, EMI - CA, FRS, HIST AFS 2] **(cont.)**

Envirosite ID: 482831
EPA ID: N/R

DOCKET **(cont.)**

Settlement FRS ICIS Facility : N/R - N/R
Pollutants (SRS) : N/R
Admin EA Closed Actual Date : 2008-08-29
Enforcement Action Name : UNIVERSITY OF SOUTHERN CALIFORNIA 06037CI30900037
Enforcement Action Resolution : N/R
Violation Types : N/R
Case Law Sections : CAA OTHER - Violations not covered elsewhere

Violation Penalties and Compliance Summary
Compliance Action Cost : N/R
EPA Penalty Assessed Amount : N/R
Cost Recovery Required : N/R
Cost of SEP : N/R
Cost of Complying Actions : N/R

Site Activity Details
Enforcement Action Case Number : CASCAA000006037CI30900038
Activity ID : 3400713356
Enforcement Action Name : UNIVERSITY OF SOUTHERN CALIFORNIA
Last Date in Agency List : 2019-02-25
Final Ordr Iss/Final Order Enter Date : 2009-01-09
Complaint/Proposed Order Actual Date : N/R
Final Order Issued Actual Date : 2009-01-09
Final Order Name : UNIVERSITY OF SOUTHERN CALIFORNIA 06037CI30900038

Complaint Summary
Respondent/Defendant Name : N/R
Named in Complaint : N/R
Named in Final Order : N/R
SEP Category : N/R
SEP Description : N/R
Regional Docket Number : N/R

Standard Industrial Classification (SIC) Summary
Registry ID : 110006835461
Primary SIC : 8221 - COLLEGES, UNIVERSITIES, AND PROFESSIONAL SCHOOLS
Primary NAICS : 611310 - Colleges, Universities, and Professional Schools
Settlement FRS ICIS Facility : 3400119368 - UNIVERSITY OF SOUTHERN CALIFORNIA
Pollutants (SRS) : N/R
Admin EA Closed Actual Date : N/R
Enforcement Action Name : N/R
Enforcement Action Resolution : N/R
Violation Types : N/R

Map ID: K48
Direction: NNE
Distance: 0.194 mi., 1023 ft.
Elevation: 193 ft.
Relative: Higher

Site Name: UNIVERSITY OF SOUTHERN CALIFORNIA | UNIV OF SO CAL (EIS & NSR USE ONLY) | MCCLINTOCK -W 34TH CHILDS_ST | MCCLINTOCK W 34TH CHILDS ST
LOS ANGELES , CA
Database(s): [AFS, CALEPA SITES - CA, DOCKET, ECHO, EMI - CA, FRS, HIST AFS 2] **(cont.)**

Envirosite ID: 482831
EPA ID: N/R

DOCKET **(cont.)**

Case Law Sections : CAA OTHER - Violations not covered elsewhere

Violation Penalties and Compliance Summary
Compliance Action Cost : 0
EPA Penalty Assessed Amount : 0
Cost Recovery Required : N/R
Cost of SEP : 0
Cost of Complying Actions : N/R

Site Activity Details
Enforcement Action Case Number : CASCAA000006037CI30900041
Activity ID : 3400713365
Enforcement Action Name : UNIVERSITY OF SOUTHERN CALIFORNIA
Last Date in Agency List : 2018-12-17

Final Ordr Iss/Final Order Enter Date : N/R
Complaint/Proposed Order Actual Date : N/R
Final Order Issued Actual Date : N/R
Final Order Name : N/R

Complaint Summary
Respondent/Defendant Name : N/R
Named in Complaint : N/R
Named in Final Order : N/R

SEP Category : N/R
SEP Description : N/R

Regional Docket Number : N/R

Standard Industrial Classification (SIC) Summary
Registry ID : 110006835461
Primary SIC : 8221 - COLLEGES, UNIVERSITIES, AND PROFESSIONAL SCHOOLS
Primary NAICS : 611310 - Colleges, Universities, and Professional Schools

Settlement FRS ICIS Facility : N/R - N/R

Pollutants (SRS) : N/R

Admin EA Closed Actual Date : 2008-08-29
Enforcement Action Name : UNIVERSITY OF SOUTHERN CALIFORNIA 06037CI30900041
Enforcement Action Resolution : N/R

Violation Types : N/R

Case Law Sections : CAA OTHER - Violations not covered elsewhere

Violation Penalties and Compliance Summary
Compliance Action Cost : N/R
EPA Penalty Assessed Amount : N/R
Cost Recovery Required : N/R
Cost of SEP : N/R
Cost of Complying Actions : N/R

Map ID: K48
Direction: NNE
Distance: 0.194 mi., 1023 ft.
Elevation: 193 ft.
Relative: Higher

Site Name: UNIVERSITY OF SOUTHERN CALIFORNIA | UNIV OF SO CAL (EIS & NSR USE ONLY) | MCCLINTOCK -W 34TH CHILDS_ST | MCCLINTOCK W 34TH CHILDS ST
LOS ANGELES , CA
Database(s): [AFS, CALEPA SITES - CA, DOCKET, ECHO, EMI - CA, FRS, HIST AFS 2] **(cont.)**

Envirosite ID: 482831
EPA ID: N/R

DOCKET **(cont.)**

Site Activity Details
Enforcement Action Case Number : CASCAA000006037CI30900042
Activity ID : 3400713353
Enforcement Action Name : UNIVERSITY OF SOUTHERN CALIFORNIA
Last Date in Agency List : 2019-02-25
Final Ordr Iss/Final Order Enter Date : 2009-01-09
Complaint/Proposed Order Actual Date : N/R
Final Order Issued Actual Date : 2009-01-09
Final Order Name : UNIVERSITY OF SOUTHERN CALIFORNIA 06037CI30900042

Complaint Summary
Respondent/Defendant Name : N/R
Named in Complaint : N/R
Named in Final Order : N/R
SEP Category : N/R
SEP Description : N/R
Regional Docket Number : N/R

Standard Industrial Classification (SIC) Summary
Registry ID : 110006835461
Primary SIC : 8221 - COLLEGES, UNIVERSITIES, AND PROFESSIONAL SCHOOLS
Primary NAICS : 611310 - Colleges, Universities, and Professional Schools
Settlement FRS ICIS Facility : 3400119368 - UNIVERSITY OF SOUTHERN CALIFORNIA
Pollutants (SRS) : N/R
Admin EA Closed Actual Date : N/R
Enforcement Action Name : N/R
Enforcement Action Resolution : N/R
Violation Types : N/R
Case Law Sections : CAA OTHER - Violations not covered elsewhere

Violation Penalties and Compliance Summary
Compliance Action Cost : 0
EPA Penalty Assessed Amount : 0
Cost Recovery Required : N/R
Cost of SEP : 0
Cost of Complying Actions : N/R

Site Activity Details
Enforcement Action Case Number : CASCAA000006037CI30900060
Activity ID : 3400713363
Enforcement Action Name : UNIVERSITY OF SOUTHERN CALIFORNIA
Last Date in Agency List : 2018-12-17
Final Ordr Iss/Final Order Enter Date : N/R
Complaint/Proposed Order Actual Date : N/R
Final Order Issued Actual Date : N/R

Map ID: K48
Direction: NNE
Distance: 0.194 mi., 1023 ft.
Elevation: 193 ft.
Relative: Higher

Site Name: UNIVERSITY OF SOUTHERN CALIFORNIA | UNIV OF SO CAL (EIS & NSR USE ONLY) | MCCLINTOCK -W 34TH CHILDS_ST | MCCLINTOCK W 34TH CHILDS ST
LOS ANGELES , CA
Database(s): [AFS, CALEPA SITES - CA, DOCKET, ECHO, EMI - CA, FRS, HIST AFS 2] **(cont.)**

Envirosite ID: 482831
EPA ID: N/R

DOCKET **(cont.)**

Final Order Name :	N/R

Complaint Summary

Respondent/Defendant Name :	N/R
Named in Complaint :	N/R
Named in Final Order :	N/R
SEP Category :	N/R
SEP Description :	N/R
Regional Docket Number :	N/R

Standard Industrial Classification (SIC) Summary

Registry ID :	110006835461
Primary SIC :	8221 - COLLEGES, UNIVERSITIES, AND PROFESSIONAL SCHOOLS
Primary NAICS :	611310 - Colleges, Universities, and Professional Schools
Settlement FRS ICIS Facility :	N/R - N/R
Pollutants (SRS) :	N/R
Admin EA Closed Actual Date :	2010-08-06
Enforcement Action Name :	UNIVERSITY OF SOUTHERN CALIFORNIA 06037CI30900060
Enforcement Action Resolution :	N/R
Violation Types :	N/R
Case Law Sections :	CAA OTHER - Violations not covered elsewhere

Violation Penalties and Compliance Summary

Compliance Action Cost :	N/R
EPA Penalty Assessed Amount :	N/R
Cost Recovery Required :	N/R
Cost of SEP :	N/R
Cost of Complying Actions :	N/R

Site Activity Details

Enforcement Action Case Number :	CASCAA000006037CI30900061
Activity ID :	3400713351
Enforcement Action Name :	UNIVERSITY OF SOUTHERN CALIFORNIA
Last Date in Agency List :	2019-02-25
Final Ordr Iss/Final Order Enter Date :	2010-11-18
Complaint/Proposed Order Actual Date :	N/R
Final Order Issued Actual Date :	2010-11-18
Final Order Name :	UNIVERSITY OF SOUTHERN CALIFORNIA 06037CI30900061

Complaint Summary

Respondent/Defendant Name :	N/R
Named in Complaint :	N/R
Named in Final Order :	N/R
SEP Category :	N/R
SEP Description :	N/R

Map ID: K48
Direction: NNE
Distance: 0.194 mi., 1023 ft.
Elevation: 193 ft.
Relative: Higher

Site Name: UNIVERSITY OF SOUTHERN CALIFORNIA | UNIV OF SO CAL (EIS & NSR USE ONLY) | MCCLINTOCK -W 34TH CHILDS_ST | MCCLINTOCK W 34TH CHILDS ST | LOS ANGELES , CA
Database(s): [AFS, CALEPA SITES - CA, DOCKET, ECHO, EMI - CA, FRS, HIST AFS 2] **(cont.)**

Envirosite ID: 482831
EPA ID: N/R

DOCKET **(cont.)**

Regional Docket Number : N/R

Standard Industrial Classification (SIC) Summary
Registry ID : 110006835461
Primary SIC : 8221 - COLLEGES, UNIVERSITIES, AND PROFESSIONAL SCHOOLS
Primary NAICS : 611310 - Colleges, Universities, and Professional Schools

Settlement FRS ICIS Facility : 3400119368 - UNIVERSITY OF SOUTHERN CALIFORNIA

Pollutants (SRS) : N/R

Admin EA Closed Actual Date : N/R
Enforcement Action Name : N/R
Enforcement Action Resolution : N/R

Violation Types : N/R

Case Law Sections : CAA OTHER - Violations not covered elsewhere

Violation Penalties and Compliance Summary
Compliance Action Cost : 0
EPA Penalty Assessed Amount : 0
Cost Recovery Required : N/R
Cost of SEP : 0
Cost of Complying Actions : N/R

Site Activity Details
Enforcement Action Case Number : CASCAA000006037CI30900101
Activity ID : 3400713361
Enforcement Action Name : UNIVERSITY OF SOUTHERN CALIFORNIA
Last Date in Agency List : 2018-12-17

Final Ordr Iss/Final Order Enter Date : N/R
Complaint/Proposed Order Actual Date : N/R
Final Order Issued Actual Date : N/R
Final Order Name : N/R

Complaint Summary
Respondent/Defendant Name : N/R
Named in Complaint : N/R
Named in Final Order : N/R

SEP Category : N/R
SEP Description : N/R

Regional Docket Number : N/R

Standard Industrial Classification (SIC) Summary
Registry ID : 110006835461
Primary SIC : 8221 - COLLEGES, UNIVERSITIES, AND PROFESSIONAL SCHOOLS
Primary NAICS : 611310 - Colleges, Universities, and Professional Schools

Settlement FRS ICIS Facility : N/R - N/R

Map ID: K48
Direction: NNE
Distance: 0.194 mi., 1023 ft.
Elevation: 193 ft.
Relative: Higher

Site Name: UNIVERSITY OF SOUTHERN CALIFORNIA | UNIV OF SO CAL (EIS & NSR USE ONLY) | MCCLINTOCK -W 34TH CHILDS_ST | MCCLINTOCK W 34TH CHILDS ST
LOS ANGELES , CA
Database(s): [AFS, CALEPA SITES - CA, DOCKET, ECHO, EMI - CA, FRS, HIST AFS 2] **(cont.)**

Envirosite ID: 482831
EPA ID: N/R

DOCKET **(cont.)**

Pollutants (SRS) : N/R

Admin EA Closed Actual Date : 2011-06-29
Enforcement Action Name : UNIVERSITY OF SOUTHERN CALIFORNIA 06037CI30900101
Enforcement Action Resolution : N/R

Violation Types : N/R

Case Law Sections : CAA OTHER - Violations not covered elsewhere

Violation Penalties and Compliance Summary
Compliance Action Cost : N/R
EPA Penalty Assessed Amount : N/R
Cost Recovery Required : N/R
Cost of SEP : N/R
Cost of Complying Actions : N/R

Site Activity Details
Enforcement Action Case Number : CASCAA000006037CI30900102
Activity ID : 3400713350
Enforcement Action Name : UNIVERSITY OF SOUTHERN CALIFORNIA
Last Date in Agency List : 2019-02-25

Final Ordr Iss/Final Order Enter Date : 2011-11-02
Complaint/Proposed Order Actual Date : N/R
Final Order Issued Actual Date : 2011-11-02
Final Order Name : UNIVERSITY OF SOUTHERN CALIFORNIA 06037CI30900102

Complaint Summary
Respondent/Defendant Name : N/R
Named in Complaint : N/R
Named in Final Order : N/R

SEP Category : N/R
SEP Description : N/R

Regional Docket Number : N/R

Standard Industrial Classification (SIC) Summary
Registry ID : 110006835461
Primary SIC : 8221 - COLLEGES, UNIVERSITIES, AND PROFESSIONAL SCHOOLS
Primary NAICS : 611310 - Colleges, Universities, and Professional Schools

Settlement FRS ICIS Facility : 3400119368 - UNIVERSITY OF SOUTHERN CALIFORNIA

Pollutants (SRS) : N/R

Admin EA Closed Actual Date : N/R
Enforcement Action Name : N/R
Enforcement Action Resolution : N/R

Violation Types : N/R

Case Law Sections : CAA OTHER - Violations not covered elsewhere

Map ID: K48
Direction: NNE
Distance: 0.194 mi., 1023 ft.
Elevation: 193 ft.
Relative: Higher

Site Name: UNIVERSITY OF SOUTHERN CALIFORNIA | UNIV OF SO CAL (EIS & NSR USE ONLY) MCCLINTOCK -W 34TH CHILDS_ST | MCCLINTOCK W 34TH CHILDS ST LOS ANGELES , CA
Database(s): [AFS, CALEPA SITES - CA, DOCKET, ECHO, EMI - CA, FRS, HIST AFS 2] **(cont.)**

Envirosite ID: 482831
EPA ID: N/R

DOCKET **(cont.)**

Violation Penalties and Compliance Summary

Compliance Action Cost :	0
EPA Penalty Assessed Amount :	0
Cost Recovery Required :	N/R
Cost of SEP :	0
Cost of Complying Actions :	N/R

ECHO

Facility Name :	UNIVERSITY OF SOUTHERN CALIFORNIA
Facility Address :	MCCLINTOCK -W 34TH CHILDS_ST, LOS ANGELES, CA 90089
County :	LOS ANGELES
Last Inspection Date :	2019-06-27
Registry ID :	110006835461
FIPS Code :	06037
EPA Region :	09
Inspection Count :	1
Last Inspection Days :	1431
Informal Count :	0
Last Informal Action Date :	2011-06-29
Formal Action Count :	0
Last Formal Action Date :	2011-11-02
Total Penalties :	0
Penalty Count :	N/R
Last Penalty Date :	2010-11-18
Last Penalty Amount :	1000
QTRS IN NC :	0
Programs IN SNC :	0
Current Compliance Status :	No Violation Identified
Three-Year Compliance Status :	_____
Collection Method :	ADDRESS MATCHING-HOUSE NUMBER
Reference Point :	N/R
Accuracy Meters :	183
Derived Tribes :	N/R
Derived HUC :	18070104
Derived WBD :	N/R
Derived STCTY FIPS :	06037
Derived Zip :	90089
Derived CD113 :	37
Derived CB2010 :	060372227001000
MYRTK Universe :	NNN
NPDES IDs :	N/R
CWA Permit Types :	N/R
CWA Compliance Tracking :	N/R
CWA NAICS :	N/R
CWA SICS :	N/R
CWA Inspection Count :	N/R
CWA Last Inspection Days :	N/R
CWA Informal Count :	N/R
CWA Formal Action Count :	N/R

Map ID: K48
Direction: NNE
Distance: 0.194 mi., 1023 ft.
Elevation: 193 ft.
Relative: Higher

Site Name: UNIVERSITY OF SOUTHERN CALIFORNIA | UNIV OF SO CAL (EIS & NSR USE ONLY) MCCLINTOCK -W 34TH CHILDS_ST | MCCLINTOCK W 34TH CHILDS ST
LOS ANGELES , CA
Database(s): [AFS, CALEPA SITES - CA, DOCKET, ECHO, EMI - CA, FRS, HIST AFS 2] **(cont.)**

Envirosite ID: 482831
EPA ID: N/R

ECHO **(cont.)**

CWA Last Formal Action Date :	N/R
CWA Penalties :	N/R
CWA Last Penalty Date :	N/R
CWA Last Penalty Amount :	N/R
CWA Quarters IN NC :	N/R
CWA Current Compliance Status :	N/R
CWA Current SNC Flag :	N
CWA 13 Quarters Compliance Status :	N/R
CWA 13 Quarters Effluent Exceedances :	N/R
CWA Three-Year QNCR Codes :	N/R
DFR URL :	Click here for hyperlink provided by the agency.
Facility SIC :	8221
Facility NAICS :	611310 - Colleges, Universities, and Professional Schools
Facility Last Inspection EPA Date :	N/R
Facility Last Inspection State Date :	2019-06-27
Facility Last Formal Act EPA Date :	N/R
Facility Last Formal Act State Date :	2011-11-02
Facility Last Informal Act EPA Date :	N/R
Facility Last Informal Act State Date :	2011-06-29
Facility Federal Agency :	N/R
TRI Reporter :	N/R
Facility Imp Water Flag :	N/R
Current SNC Flag :	N
Indian County Flag :	N
Federal Flag :	N/R
US Mexico Border Flag :	N
Chesapeak Bay Flag :	N/R
AIR Flag :	Y
NPDES Flag :	N
SDWIS Flag :	N
RCRA Flag :	N
TRI Flag :	N
GHG Flag :	N
Major Flag :	Y
Active Flag :	Y
NAA Flag :	Y
Latitude :	34.024288
Longitude :	-118.28758
Last Date in Agency List :	2023-07-21

EMI - CA

Facility Name :	UNIV OF SO CAL (EIS & NSR USE ONLY)
Facility Address :	MCCLINTOCK W 34TH CHILDS ST, LOS ANGELES, 90089
County :	Los Angeles
Facility ID :	800265
Air Basin Code :	South Coast
District :	SOUTH COAST AQMD
County ID :	LA
SIC Code :	8221
CHAPIS :	N/R

Map ID: K48
Direction: NNE
Distance: 0.194 mi., 1023 ft.
Elevation: 193 ft.
Relative: Higher

Site Name: UNIVERSITY OF SOUTHERN CALIFORNIA | UNIV OF SO CAL (EIS & NSR USE ONLY)
MCCLINTOCK -W 34TH CHILDS_ST | MCCLINTOCK W 34TH CHILDS ST
LOS ANGELES , CA
Database(s): [AFS, CALEPA SITES - CA, DOCKET, ECHO, EMI - CA, FRS, HIST AFS 2] **(cont.)**

Envirosite ID: 482831
EPA ID: N/R

EMI - CA **(cont.)**
CERR Code : N/R
Last Date in Agency List : 2024-05-21

Additional Details
Year : 2022
Total Organic Gases (Tons/Year) : 7.651344650136384907714927140352753323 79
Reactive Organic Gases (Tons/Year) : 3.90427225
Carbon Monoxide (Tons/Year) : 13.2163394
Nitrogen Oxides (Tons/Year) : 3.890202
Sulfur Oxides (Tons/Year) : .0852268151
Particulate Matter (Tons/Year) : 5.139939386
Fine Particulate Matter (Tons/Year) : 3.938659651684

FRS
Facility Name : UNIVERSITY OF SOUTHERN CALIFORNIA
Facility Address : MCCLINTOCK -W 34TH CHILDS_ST, LOS ANGELES, CA 90089
County : LOS ANGELES

Site Details
Registry ID : 110006835461
FRS Facility URL : Click here for hyperlink provided by the agency.
Last Date in Agency List : 2024-05-20

Source Description
Source Description : AIR contains compliance and permit data for stationary sources of air pollution regulated by the EPA, State, and Local air pollution agencies.
AFS contains compliance and permit data for stationary sources of air pollution regulated by the EPA, State, and Local air pollution agencies.
EPS

FRS Environmental Interest
Source and System ID : AIRS/AFS - 06037CI309
API - EPS10045425
ICIS - CASCA00006037CI309

Facility Name : UNIV OF SO CAL (EIS & NSR USE ONLY)
Facility Address : MCCLINTOCK W 34TH CHILDS ST, LOS ANGELES, CA 90007-0000
County : LOS ANGELES

Site Details
Registry ID : 110010475422
FRS Facility URL : Click here for hyperlink provided by the agency.
Last Date in Agency List : 2024-05-20

Source Description
Source Description :
The Emission Inventory System (EIS) maintains an inventory of large stationary sources and voluntarily-reported smaller sources of air point pollution emitters. It contains information about facility sites and their physical location, emission units, emission processes, release points, control approaches, and regulations. Facility inventory data are kept separate from the emissions data and have stable identifiers to improve continuity from year to year and to help identify duplicate or missing facilities.

Map ID: K48
Direction: NNE
Distance: 0.194 mi., 1023 ft.
Elevation: 193 ft.
Relative: Higher

Site Name: UNIVERSITY OF SOUTHERN CALIFORNIA | UNIV OF SO CAL (EIS & NSR USE ONLY) MCCLINTOCK -W 34TH CHILDS_ST | MCCLINTOCK W 34TH CHILDS ST LOS ANGELES , CA
Database(s): [AFS, CALEPA SITES - CA, DOCKET, ECHO, EMI - CA, FRS, HIST AFS 2] **(cont.)**

Envirosite ID: 482831
EPA ID: N/R

FRS **(cont.)**

FRS Environmental Interest
Source and System ID : EIS - 439211
Facility Name : UNIV OF SO CAL (EIS & NSR USE ONLY)
Facility Address : MCCLINTOCK W 34TH CHILDS ST, LOS ANGELES, CA 90089
County : LOS ANGELES

Site Details
Registry ID : 110040890523
FRS Facility URL : Click here for hyperlink provided by the agency.
Last Date in Agency List : 2014-03-25

Source Description
Source Description :
The Emission Inventory System (EIS) maintains an inventory of large stationary sources and voluntarily-reported smaller sources of air point pollution emitters. It contains information about facility sites and their physical location, emission units, emission processes, release points, control approaches, and regulations. Facility inventory data are kept separate from the emissions data and have stable identifiers to improve continuity from year to year and to help identify duplicate or missing facilities.

FRS Environmental Interest
Source and System ID : EIS - 439211
Facility Name : UNIV OF SO CAL (EIS & NSR USE ONLY)
Facility Address : MCCLINTOCK W 34TH CHILDS ST, LOS ANGELES, CA 90089
County : LOS ANGELES COUNTY

Site Details
Registry ID : 110071361884
FRS Facility URL : Click here for hyperlink provided by the agency.
Last Date in Agency List : 2024-05-20

Source Description
Source Description : EPS

FRS Environmental Interest
Source and System ID : API - EPS10155661

HIST AFS 2
Facility Name : UNIVERSITY OF SOUTHERN CALIFORNIA
Facility Address : MCCLINTOCK -W 34TH CHILDS ST, LOS ANGELES, CA 90089
County : LOS ANGELES

Site Details
PEPA : 110006835461
Region : 09
STTE : 06
County Code : 037
PCDS : CI309
DB Number : N/R
AQCR : 024
SIC Code : 8221
NIC Code : 611310

Map ID: K48
Direction: NNE
Distance: 0.194 mi., 1023 ft.
Elevation: 193 ft.
Relative: Higher

Site Name: UNIVERSITY OF SOUTHERN CALIFORNIA | UNIV OF SO CAL (EIS & NSR USE ONLY) MCCLINTOCK -W 34TH CHILDS_ST | MCCLINTOCK W 34TH CHILDS ST
LOS ANGELES , CA
Database(s): [AFS, CALEPA SITES - CA, DOCKET, ECHO, EMI - CA, FRS, HIST AFS 2] **(cont.)**

Envirosite ID: 482831
EPA ID: N/R

HIST AFS 2 **(cont.)**

DCS :	3
DCL :	A
Government :	2
CMSC :	A
HP1F :	N/R
Last Date in Agency List :	2015-01-14

Air Program Pollutant Data

Region :	09
STTE :	06
County Code :	037
PCDS :	CI309
APC :	V
PLAP :	FACIL
DCAP :	3
DCLP :	A
DATT :	N/R
Region :	09
STTE :	06
County Code :	037
PCDS :	CI309
APC :	0
PLAP :	ADMIN
DCAP :	3
DCLP :	A
DATT :	N/R
Region :	09
STTE :	06
County Code :	037
PCDS :	CI309
APC :	0
PLAP :	NO2
DCAP :	3
DCLP :	A
DATT :	A

Class A Sources - Actions 4

Details for this site have been truncated due to the large number of available details for this site within this dataset. For the complete details for this site, contact your Envirosite account representative for a complimentary site report containing all of the details available.

Region :	09
STTE :	06
County Code :	037
PCDS :	CI309
APC :	V
ANTI :	FS
DTA :	040813
PAM :	N/R
Region :	09

Map ID: K48
Direction: NNE
Distance: 0.194 mi., 1023 ft.
Elevation: 193 ft.
Relative: Higher

Site Name: UNIVERSITY OF SOUTHERN CALIFORNIA | UNIV OF SO CAL (EIS & NSR USE ONLY) MCCLINTOCK -W 34TH CHILDS_ST | MCCLINTOCK W 34TH CHILDS ST
LOS ANGELES , CA
Database(s): [AFS, CALEPA SITES - CA, DOCKET, ECHO, EMI - CA, FRS, HIST AFS 2] **(cont.)**

Envirosite ID: 482831
EPA ID: N/R

HIST AFS 2 **(cont.)**

STTE :	06
County Code :	037
PCDS :	CI309
APC :	V
ANTI :	TR
DTA :	111118
PAM :	N/R
Region :	09
STTE :	06
County Code :	037
PCDS :	CI309
APC :	V
ANTI :	FS
DTA :	130410
PAM :	N/R
Region :	09
STTE :	06
County Code :	037
PCDS :	CI309
APC :	0
ANTI :	CB
DTA :	140115
PAM :	N/R
Region :	09
STTE :	06
County Code :	037
PCDS :	CI309
APC :	V
ANTI :	FS
DTA :	070724
PAM :	N/R
Region :	09
STTE :	06
County Code :	037
PCDS :	CI309
APC :	V
ANTI :	SR
DTA :	030130
PAM :	N/R
Region :	09
STTE :	06
County Code :	037
PCDS :	CI309
APC :	V
ANTI :	7C
DTA :	020920
PAM :	N/R

Map ID: K48
Direction: NNE
Distance: 0.194 mi., 1023 ft.
Elevation: 193 ft.
Relative: Higher

Site Name: UNIVERSITY OF SOUTHERN CALIFORNIA | UNIV OF SO CAL (EIS & NSR USE ONLY) | MCCLINTOCK -W 34TH CHILDS_ST | MCCLINTOCK W 34TH CHILDS ST
LOS ANGELES , CA
Database(s): [AFS, CALEPA SITES - CA, DOCKET, ECHO, EMI - CA, FRS, HIST AFS 2] **(cont.)**

Envirosite ID: 482831
EPA ID: N/R

HIST AFS 2 **(cont.)**

Region :	09
STTE :	06
County Code :	037
PCDS :	CI309
APC :	V
ANTI :	TR
DTA :	061214
PAM :	N/R
Region :	09
STTE :	06
County Code :	037
PCDS :	CI309
APC :	V
ANTI :	7C
DTA :	110629
PAM :	N/R
Region :	09
STTE :	06
County Code :	037
PCDS :	CI309
APC :	V
ANTI :	8C
DTA :	111102
PAM :	N/R

Facilities with Issued Permits

Region :	09
STTE :	06
County Code :	037
PCDS :	CI309
PNME :	UNIVERSITY OF SOUTHERN CALIFORNIA
Street :	MCCLINTOCK -W 34TH CHILDS_ST, LOS ANGELES, CA 90089

General Permit Information

Region :	09
STTE :	06
County Code :	037
PCDS :	CI309
ASPN :	800265
PMTC :	V
PMTD :	TITLE V PERMIT - PLANT SP

Historical Quarterly 4

Region :	09
STTE :	06
County Code :	037
PCDS :	CI309
SCH :	3
HDT :	1203
APH :	V

Map ID: K48
Direction: NNE
Distance: 0.194 mi., 1023 ft.
Elevation: 193 ft.
Relative: Higher

Site Name: UNIVERSITY OF SOUTHERN CALIFORNIA | UNIV OF SO CAL (EIS & NSR USE ONLY) MCCLINTOCK -W 34TH CHILDS_ST | MCCLINTOCK W 34TH CHILDS ST
LOS ANGELES , CA
Database(s): [AFS, CALEPA SITES - CA, DOCKET, ECHO, EMI - CA, FRS, HIST AFS 2] **(cont.)**

Envirosite ID: 482831
EPA ID: N/R

HIST AFS 2 **(cont.)**

Region :	09
STTE :	06
County Code :	037
PCDS :	CI309
SCH :	3
HDT :	1303
APH :	0
Region :	09
STTE :	06
County Code :	037
PCDS :	CI309
SCH :	3
HDT :	1201
APH :	V
Region :	09
STTE :	06
County Code :	037
PCDS :	CI309
SCH :	3
HDT :	1402
APH :	V
Region :	09
STTE :	06
County Code :	037
PCDS :	CI309
SCH :	3
HDT :	1201
APH :	0
Region :	09
STTE :	06
County Code :	037
PCDS :	CI309
SCH :	3
HDT :	1302
APH :	0
Region :	09
STTE :	06
County Code :	037
PCDS :	CI309
SCH :	3
HDT :	1304
APH :	0
Region :	09
STTE :	06
County Code :	037
PCDS :	CI309
SCH :	3

Map ID: K48
Direction: NNE
Distance: 0.194 mi., 1023 ft.
Elevation: 193 ft.
Relative: Higher

Site Name: UNIVERSITY OF SOUTHERN CALIFORNIA | UNIV OF SO CAL (EIS & NSR USE ONLY) MCCLINTOCK -W 34TH CHILDS_ST | MCCLINTOCK W 34TH CHILDS ST
LOS ANGELES , CA
Database(s): [AFS, CALEPA SITES - CA, DOCKET, ECHO, EMI - CA, FRS, HIST AFS 2] **(cont.)**

Envirosite ID: 482831
EPA ID: N/R

HIST AFS 2 **(cont.)**

HDT :	1304
APH :	V
Region :	09
STTE :	06
County Code :	037
PCDS :	CI309
SCH :	3
HDT :	1302
APH :	V
Region :	09
STTE :	06
County Code :	037
PCDS :	CI309
SCH :	3
HDT :	1204
APH :	0

Permit Events

Region :	09
STTE :	06
County Code :	037
PCDS :	CI309
PAPN :	800265
PATY :	IF
PADL :	*PERMIT AUTHORITY ISSUES FINAL PERMIT
PACN :	001
PDEA :	20060719

Map ID: K51
Direction: NNE
Distance: 0.196 mi., 1037 ft.
Elevation: 192 ft.
Relative: Higher

Site Name:	Los Angeles City of 400 W Exposition Blvd Los Angeles , CA 90007
Database(s):	[HIST CHMIRS - CA, MANIFEST EPA]

Envirosite ID: 749023
EPA ID: CAS111111019

Vapor Screening Worksheet:

Vapor groundwater flow direction: Up-gradient

Regulatory Record Details:

HIST CHMIRS - CA

Facility Address :	400 W. Exposition Blvd, Los Angeles
County :	Los Angeles County
Notified Date :	2006-02-27 14:28:00
Control Number :	06-1205
Substance 1 :	Phosphoric Acid 75%
Quantity 1 :	30
Measure 1 :	Gal(s)
Type 1 :	CHEMICAL
Pipeline 1 :	N/R
Vessel 1 (300 Tons) :	N/R
Substance 2 :	N/R
Quantity 2 :	N/R
Measure 2 :	N/R
Type 2 :	N/R
Pipeline 2 :	N/R
Vessel 2 (300 Tons) :	N/R
Substance 3 :	N/R
Quantity 3 :	N/R
Measure 3 :	N/R
Type 3 :	N/R
Pipeline 3 :	N/R
Vessel 3 (300 Tons) :	N/R
Description :	The caller is reporting two 55 gallon container fell over and spilled acid on to the road and into a storm drain.
Contained :	Unknown
Water? :	Yes
Water Way :	storm drain
Incident Date :	2006-02-27
Time :	1355
Spill Site :	Other
Site :	storm drain
Cause :	N/R
Other Causes :	N/R
Injuries (Y/N) :	N/R
Injuries Number :	0
Fatal (Y/N) :	N/R
Fatal Number :	0
Evacs (Y/N) :	N/R
Evacs Number :	0
Cleanup :	Unknown
Admin Agency :	Los Angeles City Fire Department

MANIFEST EPA

Manifest Details

Manifest Number :	012592083FLE
Shipped Date :	2018-11-28
Updated Date :	2021-06-22

Map ID: K51
Direction: NNE
Distance: 0.196 mi., 1037 ft.
Elevation: 192 ft.
Relative: Higher

Site Name: Los Angeles City of
400 W Exposition Blvd
Los Angeles , CA 90007
Database(s): [HIST CHMIRS - CA, MANIFEST EPA] **(cont.)**

Envirosite ID: 749023
EPA ID: CAS111111019

MANIFEST EPA **(cont.)**

Received Date :	2018-12-03
Status :	Corrected
Generator ID :	CAS111111019
Generator Name :	Los Angeles City of
Generator Address :	400 W Exposition Blvd, Los Angeles, CA 90007
Generator Mailing :	2714 Media Center Drive Watershed Protection Division, Los Angeles, CA 90065
Generator Contact :	Los Angeles City of
Destination ID :	UTD981552177
Destination Name :	Clean Harbors Aragonite LLC
Destination Mailing :	PO Box 1339, Grantsville, UT 84029
Destination Address :	11600 North Aptus Road, Grantsville, UT 84029
Destination Contact :	N/R
Submission Type :	DataImage5Copy
Origin Type :	Service
Manifest Residue :	N
Rejection :	N
Last Date in Agency List :	2024-06-04

Waste Details

Waste Line Number :	1
Is DOT Hazardous :	N
DOT ID Number :	N/R
DOT Information :	N/R
Non Waste Description :	NONE, NON-RCRA HAZARDOUS WASTE, SOLIDS, N/A, NONE
Quantity :	20 Pounds
Quantity Tons, Acute, Non-Acute :	0.01, 0, 0.01
Quantity Kg, Acute, Non-Acute :	0, 9.0703
Quantity Tons, Haz, Non-Haz :	0, 0.01
Quantity Kg, Haz, Non-Haz :	0, 9.0703
Management Method :	H040 - INCINERATION
Is EPA Waste :	N
Federal Code :	N/R
State Code :	CA - 322, CA - 352, CA - 531

Map ID: G52
Direction: ENE
Distance: 0.197 mi., 1040 ft.
Elevation: 194 ft.
Relative: Higher

Site Name:	L. A. SMOG CENTER 3671 S GRAND AVE LOS ANGELES , CA 90007
Database(s):	[CALEPA SITES - CA, ECHO, FRS, HAZNET - CA, HWG - CA, RCRA_NONGEN]

Envirosite ID: 56762230
EPA ID: N/R

Vapor Screening Worksheet:

Vapor groundwater flow direction: Up-gradient

Regulatory Record Details:

CALEPA SITES - CA

Facility Name :	L. A. SMOG CENTER
Facility Address :	3671 S GRAND AVE, LOS ANGELES, 90007
Site ID :	567693
EI ID :	10850194
EI Description :	Hazardous Waste Generator
Latitude :	34.017140
Longitude :	-118.278710
Agency Hyperlink :	Click here for hyperlink provided by the agency.
Last Date in Agency List :	2024-05-23

ECHO

Facility Name :	L.A. SMOG CENTER
Facility Address :	3671 S GRAND AVE, LOS ANGELES, CA 90007
County :	LOS ANGELES
Last Inspection Date :	N/R
Registry ID :	110070454348
FIPS Code :	06037
EPA Region :	09
Inspection Count :	0
Last Inspection Days :	N/R
Informal Count :	0
Last Informal Action Date :	N/R
Formal Action Count :	0
Last Formal Action Date :	N/R
Total Penalties :	0
Penalty Count :	N/R
Last Penalty Date :	N/R
Last Penalty Amount :	N/R
QTRS IN NC :	0
Programs IN SNC :	0
Current Compliance Status :	No Violation Identified
Three-Year Compliance Status :	_____
Collection Method :	GDT-ADDRESS MATCHING (GEOCODING)
Reference Point :	ENTRANCE POINT OF A FACILITY OR STATION
Accuracy Meters :	17530
Derived Tribes :	N/R
Derived HUC :	18070105
Derived WBD :	180701040300
Derived STCTY FIPS :	06037
Derived Zip :	90011
Derived CD113 :	37
Derived CB2010 :	060372311001005
MYRTK Universe :	NNN
NPDES IDs :	N/R
CWA Permit Types :	N/R
CWA Compliance Tracking :	N/R

Map ID: G52
Direction: ENE
Distance: 0.197 mi., 1040 ft.
Elevation: 194 ft.
Relative: Higher

Site Name: L. A. SMOG CENTER
3671 S GRAND AVE
LOS ANGELES , CA 90007
Database(s): [CALEPA SITES - CA, ECHO, FRS, HAZNET - CA, HWG - CA, RCRA_NONGEN] **(cont.)**

Envirosite ID: 56762230
EPA ID: N/R

ECHO **(cont.)**

CWA NAICS :	N/R
CWA SICS :	N/R
CWA Inspection Count :	N/R
CWA Last Inspection Days :	N/R
CWA Informal Count :	N/R
CWA Formal Action Count :	N/R
CWA Last Formal Action Date :	N/R
CWA Penalties :	N/R
CWA Last Penalty Date :	N/R
CWA Last Penalty Amount :	N/R
CWA Quarters IN NC :	N/R
CWA Current Compliance Status :	N/R
CWA Current SNC Flag :	N
CWA 13 Quarters Compliance Status :	N/R
CWA 13 Quarters Effluent Exceedances :	N/R
CWA Three-Year QNCR Codes :	N/R
DFR URL :	Click here for hyperlink provided by the agency.
Facility SIC :	N/R
Facility NAICS :	811111 - General Automotive Repair
Facility Last Inspection EPA Date :	N/R
Facility Last Inspection State Date :	N/R
Facility Last Formal Act EPA Date :	N/R
Facility Last Formal Act State Date :	N/R
Facility Last Informal Act EPA Date :	N/R
Facility Last Informal Act State Date :	N/R
Facility Federal Agency :	N/R
TRI Reporter :	N/R
Facility Imp Water Flag :	N/R
Current SNC Flag :	N
Indian County Flag :	N
Federal Flag :	N/R
US Mexico Border Flag :	N
Chesapeak Bay Flag :	N/R
AIR Flag :	N
NPDES Flag :	N
SDWIS Flag :	N
RCRA Flag :	Y
TRI Flag :	N
GHG Flag :	N
Major Flag :	N/R
Active Flag :	Y
NAA Flag :	Y
Latitude :	34.017111
Longitude :	-118.278693
Last Date in Agency List :	2023-07-21

FRS

Facility Name :	L.A. SMOG CENTER
Facility Address :	3671 S GRAND AVE, LOS ANGELES, CA 90007
County :	LOS ANGELES

Site Details

Registry ID :	110070454348

Map ID: G52
Direction: ENE
Distance: 0.197 mi., 1040 ft.
Elevation: 194 ft.
Relative: Higher

Site Name: L. A. SMOG CENTER
3671 S GRAND AVE
LOS ANGELES , CA 90007
Database(s): [CALEPA SITES - CA, ECHO, FRS, HAZNET - CA, HWG - CA, RCRA_NONGEN] **(cont.)**

Envirosite ID: 56762230
EPA ID: N/R

FRS **(cont.)**
FRS Facility URL : Click here for hyperlink provided by the agency.
Last Date in Agency List : 2024-05-20

Source Description
Source Description :
RCRAInfo is EPA's comprehensive information system that supports the Resource Conservation and Recovery Act (RCRA) of 1976 and the Hazardous and Solid Waste Amendments (HSWA) of 1984 through the tracking of events and activities related to facilities that generate, transport, and treat, store, or dispose of hazardous waste. RCRAInfo allows RCRA program staff to track the notification, permit, compliance, and corrective action activities required under RCRA. RCRAInfo also supports generation of the National Hazardous Waste Biennial Report. All generators and treatment, storage, and disposal facilities who handle hazardous waste are required to report to the EPA Administrator at least once every two years to support creation of the Biennial Report.

FRS Environmental Interest
Source and System ID : RCRAINFO - CAL000262067

HAZNET - CA
Facility Name : L.A. SMOG CENTER
Facility Address : 3671 S Grand Ave, LOS ANGELES, CA 90007
County : LOS ANGELES

Site Details
Generator EPA ID : CAL000262067
Active : Active
Category : STATE
Facility Types : N/R
Type : PERMANENT
Contact Name : N/R
Contact Phone : N/R
Facility Mailing Address : 3671 S GRAND AVE, LOS ANGELES, CA 900074356
Latitude : 34.01743955
Longitude : -118.27797578
Agency Hyperlink : Click here for hyperlink provided by the agency.
Last Date in Agency List : 2021-07-08

HWG - CA
Facility Name : L.A. SMOG CENTER
Facility Address : 3671 S Grand Ave, LOS ANGELES, CA 90007
County : LOS ANGELES

EPA ID : CAL000262067
Status : Inactive
Category : STATE
Type : PERMANENT
Facility Type : N/R
Mailing Address : 3671 SOUTH GRAND AVE, LOS ANGELES, CA 900074356
Owner Name : FEDERICO ROBERTO LATORRE
Owner Address : 3671 S GRAND AVE, LOS ANGELES, CA 900074356
Operator Name : FEDERICO ROBERTO LATORRE
Operator Address : 3671 S GRAND AVE, LOS ANGELES, CA 90007
Latitude : 34.017308
Longitude : -118.277987

RCRA_NONGEN
Facility Name : L.A. SMOG CENTER

Map ID: G52
Direction: ENE
Distance: 0.197 mi., 1040 ft.
Elevation: 194 ft.
Relative: Higher

Site Name: L. A. SMOG CENTER
3671 S GRAND AVE
LOS ANGELES , CA 90007
Database(s): [CALEPA SITES - CA, ECHO, FRS, HAZNET - CA, HWG - CA, RCRA_NONGEN] **(cont.)**

Envirosite ID: 56762230
EPA ID: N/R

RCRA_NONGEN **(cont.)**

Facility Address :	3671 S GRAND AVE, LOS ANGELES, CA 90007
County :	LOS ANGELES
Date Form Received by Agency :	2002-11-08
EPA ID :	CAL000262067
Mailing Address :	3671 S GRAND AVE, LOS ANGELES, CA 90007-0000
Contact :	FEDERICO ROBERTO LATORRE
Contact Address :	3671 S GRAND AVE, LOS ANGELES, CA 90007
Contact Country :	N/R
Contact Telephone :	213-745-5879
Contact Email :	LASMOGCENTER@YAHOO.COM
EPA Region :	09
Land Type :	Not Reported
Source Type :	Implementer
Classification :	Not a generator, verified
Description :	Not a generator, verified
Last Date in Agency List :	2024-06-19

Owner/Operator Summary

Owner/Operator Name :	FEDERICO ROBERTO LATORRE
Owner/Operator Address :	3671 S GRAND AVE, LOS ANGELES, CA 90007
Owner/Operator Country :	N/R
Owner/Operator Telephone :	213-745-5879
Owner/Operator Email :	N/R
Owner/Operator Fax :	N/R
Legal Status :	Other land type
Owner/Operator Type :	Operator
Owner/Operator Start Date :	N/R
Owner/Operator End Date :	N/R
Owner/Operator Name :	FEDERICO ROBERTO LATORRE
Owner/Operator Address :	3671 S GRAND AVE, LOS ANGELES, CA 90007-0000
Owner/Operator Country :	N/R
Owner/Operator Telephone :	213-745-5879
Owner/Operator Email :	N/R
Owner/Operator Fax :	N/R
Legal Status :	Other land type
Owner/Operator Type :	Owner
Owner/Operator Start Date :	N/R
Owner/Operator End Date :	N/R

Handler Activities Summary

U.S. Importer of Hazardous Waste :	N
Mixed Waste (Haz. and Radioactive) :	N
Recycler of Hazardous Waste :	N
Transporter of Hazardous Waste :	N
Treater, Storer or Disposer of HW :	N
Underground Injection Activity :	N
On-site Burner Exemption :	N
Furnace Exemption :	N
Used Oil Fuel Burner :	N
Used Oil Processor :	N
Used Oil Refiner :	N

Map ID: G52
Direction: ENE
Distance: 0.197 mi., 1040 ft.
Elevation: 194 ft.
Relative: Higher

Site Name: L. A. SMOG CENTER
3671 S GRAND AVE
LOS ANGELES , CA 90007
Database(s): [CALEPA SITES - CA, ECHO, FRS, HAZNET - CA, HWG - CA, RCRA_NONGEN] **(cont.)**

Envirosite ID: 56762230
EPA ID: N/R

RCRA_NONGEN **(cont.)**

Used Oil Fuel Marketer to Burner :	N
Used Oil Specification Marketer :	N
Used Oil Transfer Facility :	N
Used Oil Transporter :	N

Notices of Violations Summary

Regulation Violated :	N

Map ID: H53
Direction: E
Distance: 0.197 mi., 1042 ft.
Elevation: 193 ft.
Relative: Higher

Site Name:	HAWTHORNE BONDED BRAKE,CO 3763 S HILL ST LOS ANGELES , CA 90007
Database(s):	[HAZNET - CA, HWG - CA]

Envirosite ID: 56762229
EPA ID: CAX000054304

Vapor Screening Worksheet:

Vapor groundwater flow direction: Up-gradient

Regulatory Record Details:

HAZNET - CA

Facility Name :	HAWTHORNE BONDED BRAKE,CO
Facility Address :	3763 S HILL ST, LOS ANGELES, CA 90007
County :	LOS ANGELES

Site Details

Generator EPA ID :	CAX000054304
Active :	Inactive
Category :	STATE
Facility Types :	N/R
Type :	PERMANENT
Contact Name :	N/R
Contact Phone :	N/R
Facility Mailing Address :	3763 S HILL ST, LOS ANGELES, CA 900070000
Latitude :	34.01507700
Longitude :	-118.27802700
Agency Hyperlink :	Click here for hyperlink provided by the agency.
Last Date in Agency List :	2021-07-08

HWG - CA

Facility Name :	HAWTHORNE BONDED BRAKE,CO
Facility Address :	3763 S HILL ST, LOS ANGELES, CA 90007
County :	LOS ANGELES
EPA ID :	CAX000054304
Status :	Inactive
Category :	STATE
Type :	PERMANENT
Facility Type :	N/R
Mailing Address :	3763 S HILL ST, LOS ANGELES, CA 900070000
Owner Name :	N/R
Owner Address :	N/A
Operator Name :	HENRY QUINN
Operator Address :	INACT PER 98VQ FINAL NOTICE, N/A
Latitude :	34.015264
Longitude :	-118.277746

Map ID: K57
Direction: N
Distance: 0.202 mi., 1069 ft.
Elevation: 190 ft.
Relative: Higher

Site Name:	G & M OIL CO #89 3584 S FIGUEROA BLVD LOS ANGELES , CA 90007
Database(s):	[HAZNET - CA, HWG - CA]

Envirosite ID: 56762227
EPA ID: CAL000206180

Vapor Screening Worksheet:

Vapor groundwater flow direction: Up-gradient

Regulatory Record Details:

HAZNET - CA

Facility Name :	G & M OIL CO #89
Facility Address :	3584 S FIGUEROA BLVD, LOS ANGELES, CA 90007
County :	LOS ANGELES

Site Details

Generator EPA ID :	CAL000206180
Active :	Inactive
Category :	STATE
Facility Types :	N/R
Type :	PERMANENT
Contact Name :	N/R
Contact Phone :	N/R
Facility Mailing Address :	16868 A LN, HUNTINGTON BEACH, CA 926474831
Latitude :	34.01861444
Longitude :	-118.28204373
Agency Hyperlink :	Click here for hyperlink provided by the agency.
Last Date in Agency List :	2021-07-08

Waste Generator Details

State Waste :

2011: 241 - Tank bottom waste, 1.251 tons to CAT080013352
2010: 352 - Other organic solids, 0.15 tons to CAD981696420
2010: 223 - Unspecified oil-containing waste, 0.0834 tons to CAD981696420
2010: 213 - Hydrocarbon solvents (benzene, hexane, Stoddard, Etc.), 0.425 tons to CAD008302903
2010: 135 - Unspecified aqueous solution, 0.084 tons to CAD981696420
2010: 134 - Aqueous solution with total organic residues less than 10 percent, 2.52 tons to CAT080013352
2009: 135 - Unspecified aqueous solution, 0.147 tons to CAD981696420
2009: 352 - Other organic solids, 0.0425 tons to CAD981696420
2008: 133 - Aqueous solution with total organic residues 10 percent or more, 0.2919 tons to CAD981696420
2008: 352 - Other organic solids, 0.15 tons to CAD981696420
2007: 135 - Unspecified aqueous solution, 0.672 tons to CAD981696420
2007: 241 - Tank bottom waste, 0.417 tons to CAT080013352
2006: 221 - Waste oil and mixed oil, 1.14 tons to CAD099452708
2006: 352 - Other organic solids, 0.125 tons to CAD097030993

Map ID: K57
Direction: N
Distance: 0.202 mi., 1069 ft.
Elevation: 190 ft.
Relative: Higher

Site Name:	G & M OIL CO #89 3584 S FIGUEROA BLVD LOS ANGELES , CA 90007
Database(s):	[HAZNET - CA, HWG - CA] **(cont.)**

Envirosite ID: 56762227
EPA ID: CAL000206180

HAZNET - CA **(cont.)**

2006: 214 - Unspecified solvent mixture, 0.198 tons to CAD008252405
2005: 221 - Waste oil and mixed oil, 0.912 tons to CAD981696420
2004: 221 - Waste oil and mixed oil, 0.627 tons to CAT080013352
2003: 221 - Waste oil and mixed oil, 0.209 tons to CAT080013352
2003: 221 - Waste oil and mixed oil, 0.209 tons to CAD099452708
2002: 221 - Waste oil and mixed oil, 0.627 tons to CAT080013352
2002: 221 - Waste oil and mixed oil, 0.836 tons to CAD099452708
2001: 221 - Waste oil and mixed oil, 0.399 tons to CAD099452708
2001: 223 - Unspecified oil-containing waste, 0.4587 tons to CAD099452708

HWG - CA

Facility Name :	G & M OIL CO #89
Facility Address :	3584 S FIGUEROA BLVD, LOS ANGELES, CA 90007
County :	LOS ANGELES
EPA ID :	CAL000206180
Status :	Inactive
Category :	STATE
Type :	PERMANENT
Facility Type :	N/R
Mailing Address :	16868 A LN, HUNTINGTON BEACH, CA 926474831
Owner Name :	G & M OIL CO LLC
Owner Address :	16868 A LN, HUNTINGTON BEACH, CA 926470000
Operator Name :	SOLEDAD GERMAN
Operator Address :	16868 A LANE, HUNTINGTON BEACH, CA 92647
Latitude :	34.019104
Longitude :	-118.281798

Map ID: K58
Direction: N
Distance: 0.203 mi., 1072 ft.
Elevation: 190 ft.
Relative: Higher

Site Name:	CHEVRON STATION 96642 | CHEVRON PRODUCTS SS#96642 | TROJAN CHEVRON SERVICE 3584 S FIGUEROA ST LOS ANGELES , CA 90007
Database(s):	[ECHO, FRS, HAZNET - CA, HIST UST - CA, HWG - CA, RCRA_SQG, UST - CA]

Envirosite ID: 56762231
EPA ID: CAL000194897

Vapor Screening Worksheet:

Vapor groundwater flow direction: Up-gradient

Regulatory Record Details:

ECHO

Facility Name :	CHEVRON STATION 96642
Facility Address :	3584 S FIGUEROA ST, LOS ANGELES, CA 90007
County :	LOS ANGELES
Last Inspection Date :	N/R
Registry ID :	110002849614
FIPS Code :	06037
EPA Region :	09
Inspection Count :	0
Last Inspection Days :	N/R
Informal Count :	0
Last Informal Action Date :	N/R
Formal Action Count :	0
Last Formal Action Date :	N/R
Total Penalties :	0
Penalty Count :	N/R
Last Penalty Date :	N/R
Last Penalty Amount :	N/R
QTRS IN NC :	0
Programs IN SNC :	0
Current Compliance Status :	No Violation Identified
Three-Year Compliance Status :	_____
Collection Method :	ADDRESS MATCHING-HOUSE NUMBER
Reference Point :	CENTER OF A FACILITY OR STATION
Accuracy Meters :	30
Derived Tribes :	N/R
Derived HUC :	18070104
Derived WBD :	N/R
Derived STCTY FIPS :	06037
Derived Zip :	90007
Derived CD113 :	37
Derived CB2010 :	060372227001034
MYRTK Universe :	NNN
NPDES IDs :	N/R
CWA Permit Types :	N/R
CWA Compliance Tracking :	N/R
CWA NAICS :	N/R
CWA SICS :	N/R
CWA Inspection Count :	N/R
CWA Last Inspection Days :	N/R
CWA Informal Count :	N/R
CWA Formal Action Count :	N/R
CWA Last Formal Action Date :	N/R
CWA Penalties :	N/R
CWA Last Penalty Date :	N/R

Map ID: K58
Direction: N
Distance: 0.203 mi., 1072 ft.
Elevation: 190 ft.
Relative: Higher

Site Name: CHEVRON STATION 96642 | CHEVRON PRODUCTS SS#96642 | TROJAN CHEVRON SERVICE
3584 S FIGUEROA ST
LOS ANGELES , CA 90007
Database(s): [ECHO, FRS, HAZNET - CA, HIST UST - CA, HWG - CA, RCRA_SQG, UST - CA] **(cont.)**

Envirosite ID: 56762231
EPA ID: CAL000194897

ECHO **(cont.)**

CWA Last Penalty Amount :	N/R
CWA Quarters IN NC :	N/R
CWA Current Compliance Status :	N/R
CWA Current SNC Flag :	N
CWA 13 Quarters Compliance Status :	N/R
CWA 13 Quarters Effluent Exceedances :	N/R
CWA Three-Year QNCR Codes :	N/R
DFR URL :	Click here for hyperlink provided by the agency.
Facility SIC :	N/R
Facility NAICS :	N/R
Facility Last Inspection EPA Date :	N/R
Facility Last Inspection State Date :	N/R
Facility Last Formal Act EPA Date :	N/R
Facility Last Formal Act State Date :	N/R
Facility Last Informal Act EPA Date :	N/R
Facility Last Informal Act State Date :	N/R
Facility Federal Agency :	N/R
TRI Reporter :	N/R
Facility Imp Water Flag :	N/R
Current SNC Flag :	N
Indian County Flag :	N
Federal Flag :	N/R
US Mexico Border Flag :	N
Chesapeak Bay Flag :	N/R
AIR Flag :	N
NPDES Flag :	N
SDWIS Flag :	N
RCRA Flag :	Y
TRI Flag :	N
GHG Flag :	N
Major Flag :	N/R
Active Flag :	Y
NAA Flag :	Y
Latitude :	34.01874
Longitude :	-118.28203
Last Date in Agency List :	2023-07-21

FRS

Facility Name :	CHEVRON STATION 96642
Facility Address :	3584 S FIGUEROA ST, LOS ANGELES, CA 90007
County :	LOS ANGELES

Site Details

Registry ID :	110002849614
FRS Facility URL :	Click here for hyperlink provided by the agency.
Last Date in Agency List :	2024-05-20

Source Description

Source Description :
RCRAInfo is EPA’s comprehensive information system that supports the Resource Conservation and Recovery Act (RCRA) of 1976 and the Hazardous and Solid Waste Amendments (HSWA) of 1984 through the tracking of events and activities related to facilities that generate, transport, and treat, store, or dispose of hazardous

Map ID: K58
Direction: N
Distance: 0.203 mi., 1072 ft.
Elevation: 190 ft.
Relative: Higher

Site Name:	CHEVRON STATION 96642 | CHEVRON PRODUCTS SS#96642 | TROJAN CHEVRON SERVICE 3584 S FIGUEROA ST LOS ANGELES , CA 90007
Database(s):	[ECHO, FRS, HAZNET - CA, HIST UST - CA, HWG - CA, RCRA_SQG, UST - CA] **(cont.)**

Envirosite ID: 56762231
EPA ID: CAL000194897

FRS **(cont.)**

waste. RCRAInfo allows RCRA program staff to track the notification, permit, compliance, and corrective action activities required under RCRA. RCRAInfo also supports generation of the National Hazardous Waste Biennial Report. All generators and treatment, storage, and disposal facilities who handle hazardous waste are required to report to the EPA Administrator at least once every two years to support creation of the Biennial Report.

FRS Environmental Interest

Source and System ID :	RCRAINFO - CAD983589664

HAZNET - CA

Facility Name :	CHEVRON PRODUCTS SS#96642
Facility Address :	3584 S FIGUEROA ST, LOS ANGELES, CA 90007
County :	LOS ANGELES

Site Details

Generator EPA ID :	CAL000194897
Active :	Inactive
Category :	STATE
Facility Types :	N/R
Type :	PERMANENT
Contact Name :	N/R
Contact Phone :	N/R
Facility Mailing Address :	PO BOX 6004, SAN RAMON, CA 945830000
Latitude :	34.01861444
Longitude :	-118.28204373
Agency Hyperlink :	Click here for hyperlink provided by the agency.
Last Date in Agency List :	2021-07-08

Waste Generator Details

State Waste :	1998: 213 - Hydrocarbon solvents (benzene, hexane, Stoddard, Etc.), 0.1668 tons to CAD008302903
Facility Name :	TROJAN CHEVRON SERVICE
Facility Address :	3584 S FIGUEROA ST, LOS ANGELES, CA 90007
County :	LOS ANGELES

Site Details

Generator EPA ID :	CAD983589664
Active :	Inactive
Category :	FEDERAL
Facility Types :	N/R
Type :	PERMANENT
Contact Name :	N/R
Contact Phone :	N/R
Facility Mailing Address :	3584 S FIGUEROA ST, LOS ANGELES, CA 900074313
Latitude :	34.01861444
Longitude :	-118.28204373
Agency Hyperlink :	Click here for hyperlink provided by the agency.
Last Date in Agency List :	2021-07-08

Waste Generator Details

State Waste :	1998: 134 - Aqueous solution with total organic residues less than 10 percent, 0.231 tons to 1993: 223 - Unspecified oil-containing waste, 0.0417 tons to CAD980883177

Map ID: K58
Direction: N
Distance: 0.203 mi., 1072 ft.
Elevation: 190 ft.
Relative: Higher

Site Name: CHEVRON STATION 96642 | CHEVRON PRODUCTS SS#96642 | TROJAN CHEVRON SERVICE
3584 S FIGUEROA ST
LOS ANGELES , CA 90007

Database(s): [ECHO, FRS, HAZNET - CA, HIST UST - CA, HWG - CA, RCRA_SQG, UST - CA] **(cont.)**

Envirosite ID: 56762231
EPA ID: CAL000194897

HIST UST - CA

Facility Name :	96642
Facility Address :	3584 S FIGUEROA ST, LOS ANGELES, 90007
County :	Los Angeles
PDF Link :	Click here for hyperlink provided by the agency.

HWG - CA

Facility Name :	CHEVRON PRODUCTS SS#96642
Facility Address :	3584 S FIGUEROA ST, LOS ANGELES, CA 90007
County :	LOS ANGELES
EPA ID :	CAL000194897
Status :	Inactive
Category :	STATE
Type :	PERMANENT
Facility Type :	N/R
Mailing Address :	PO BOX 6004, SAN RAMON, CA 945830000
Owner Name :	CHEVRON
Owner Address :	PO BOX 6004, SAN RAMON, CA 945830000
Operator Name :	KATHY NORRIS-SLUSHER
Operator Address :	6101 BOLLINGER CANYON RD., SAN RAMON, CA 94583
Latitude :	34.01871
Longitude :	-118.2815
Facility Name :	TROJAN CHEVRON SERVICE
Facility Address :	3584 S FIGUEROA ST, LOS ANGELES, CA 90007
County :	LOS ANGELES
EPA ID :	CAD983589664
Status :	Inactive
Category :	FEDERAL
Type :	PERMANENT
Facility Type :	N/R
Mailing Address :	3584 S FIGUEROA ST, LOS ANGELES, CA 900074313
Owner Name :	TED DONALDSON
Owner Address :	3584 S FIGUEROA ST, LOS ANGELES, CA 900074313
Operator Name :	TED DONALDSON/OWNER
Operator Address :	INACT 99VQ FINAL NOTICE - BATCH, LOS ANGELES, CA 900074313
Latitude :	34.01877
Longitude :	-118.282013

RCRA_SQG

Facility Name :	CHEVRON STATION 96642
Facility Address :	3584 S FIGUEROA ST, LOS ANGELES, CA 90007
County :	LOS ANGELES
Date Form Received by Agency :	1991-07-05
EPA ID :	CAD983589664
Mailing Address :	3584 S FIGUEROA ST, LOS ANGELES, CA 90007
Contact :	DONALDSON TEDDY
Contact Address :	3584 S FIGUEROA ST, LOS ANGELES, CA 90007
Contact Country :	US
Contact Telephone :	213-745-9875

Map ID: K58
Direction: N
Distance: 0.203 mi., 1072 ft.
Elevation: 190 ft.
Relative: Higher

Site Name: CHEVRON STATION 96642 | CHEVRON PRODUCTS SS#96642 | TROJAN CHEVRON SERVICE
3584 S FIGUEROA ST
LOS ANGELES , CA 90007
Database(s): [ECHO, FRS, HAZNET - CA, HIST UST - CA, HWG - CA, RCRA_SQG, UST - CA] **(cont.)**

Envirosite ID: 56762231
EPA ID: CAL000194897

RCRA_SQG **(cont.)**

Contact Email :	N/R
EPA Region :	09
Land Type :	Not Reported
Source Type :	Notification
Classification :	Small Quantity Generator
Description :	Handlers that generate more than 100 and less than 1000 kilograms of hazardous waste during any calendar month and accumulate less than 6000 kg of hazardous waste at any time; or generate 100 kg or less of hazardous waste during any calendar month, and accumulate more than 1000 kg of hazardous waste at any time.
Last Date in Agency List :	2024-06-19

Owner/Operator Summary

Owner/Operator Name :	CHEVRON USA INC
Owner/Operator Address :	NOT REQUIRED, NOT REQUIRED, ME 99999
Owner/Operator Country :	N/R
Owner/Operator Telephone :	415-555-1212
Owner/Operator Email :	N/R
Owner/Operator Fax :	N/R
Legal Status :	Private
Owner/Operator Type :	Owner
Owner/Operator Start Date :	N/R
Owner/Operator End Date :	N/R

Owner/Operator Name :	NOT REQUIRED
Owner/Operator Address :	NOT REQUIRED, NOT REQUIRED, ME 99999
Owner/Operator Country :	N/R
Owner/Operator Telephone :	415-555-1212
Owner/Operator Email :	N/R
Owner/Operator Fax :	N/R
Legal Status :	Private
Owner/Operator Type :	Operator
Owner/Operator Start Date :	N/R
Owner/Operator End Date :	N/R

Handler Activities Summary

U.S. Importer of Hazardous Waste :	N
Mixed Waste (Haz. and Radioactive) :	N
Recycler of Hazardous Waste :	N
Transporter of Hazardous Waste :	N
Treater, Storer or Disposer of HW :	N
Underground Injection Activity :	N
On-site Burner Exemption :	N
Furnace Exemption :	N
Used Oil Fuel Burner :	N
Used Oil Processor :	N
Used Oil Refiner :	N
Used Oil Fuel Marketer to Burner :	N
Used Oil Specification Marketer :	N

Map ID: K58
Direction: N
Distance: 0.203 mi., 1072 ft.
Elevation: 190 ft.
Relative: Higher

Site Name: CHEVRON STATION 96642 | CHEVRON PRODUCTS SS#96642 | TROJAN CHEVRON SERVICE
3584 S FIGUEROA ST
LOS ANGELES , CA 90007
Database(s): [ECHO, FRS, HAZNET - CA, HIST UST - CA, HWG - CA, RCRA_SQG, UST - CA] **(cont.)**

Envirosite ID: 56762231
EPA ID: CAL000194897

RCRA_SQG **(cont.)**

Used Oil Transfer Facility :	N
Used Oil Transporter :	N

Notices of Violations Summary

Regulation Violated :	N

UST - CA

Facility Name :	CHEVRON STATION #96642
Facility Address :	3584 S FIGUEROA ST, LOS ANGELES, 90007
County :	Los Angeles
Facility ID :	23771
CERS ID :	N/R
Permitting Agency :	LOS ANGELES, CITY OF
Latitude :	34.020015
Longitude :	-118.280228
Last Date in Agency List :	2017-01-13

Tank Details

Tank ID Number :	N/R
Tank Installation Date :	N/R
Tank Closure Date :	N/R
Tank Status :	N/R
Facility Type :	N/R
Owner Type :	N/R
Tank Owner Name :	N/R
Tank Owner Mailing Address :	N/R
Tank Operator Name :	N/R
Tank Operator Mailing Address :	N/R
Number of In-use UST :	N/R
Number of Closed UST :	N/R
Number of OOS UST :	N/R
Tank Number of Compartments :	N/R
Tank Contents :	N/R
Tank Capacity Gallons :	N/R
Tank Type :	N/R
Tank PC Construction :	N/R
Tank PW Piping Construction :	N/R
Tank Piping Type :	N/R
Tank Piping Construction :	N/R
Tank Sacrificial Anode :	N/R
Tank CP Impressed Current :	N/R
Tank CP Shutoff :	N/R
Tank Alarms :	N/R
Tank Ball Float :	N/R
Tank Spill Bucket :	N/R
Tank Configuration :	N/R

Map ID: H61
Direction: E
Distance: 0.209 mi., 1105 ft.
Elevation: 193 ft.
Relative: Higher

Site Name:	GLORIA APPAREL INC 3751 SO HILL ST LOS ANGELES , CA 90007
Database(s):	[HAZNET - CA, HWG - CA]

Envirosite ID: 56762238
EPA ID: CAL000207906

Vapor Screening Worksheet:

Vapor groundwater flow direction: Up-gradient

Regulatory Record Details:

HAZNET - CA

Facility Name :	GLORIA APPAREL INC
Facility Address :	3751 SO HILL ST, LOS ANGELES, CA 90007
County :	LOS ANGELES

Site Details

Generator EPA ID :	CAL000207906
Active :	Inactive
Category :	STATE
Facility Types :	N/R
Type :	PERMANENT
Contact Name :	N/R
Contact Phone :	N/R
Facility Mailing Address :	3751 SO HILL ST, LOS ANGELES, CA 900070000
Latitude :	34.01545626
Longitude :	-118.27766520
Agency Hyperlink :	Click here for hyperlink provided by the agency.
Last Date in Agency List :	2021-07-08

HWG - CA

Facility Name :	GLORIA APPAREL INC
Facility Address :	3751 SO HILL ST, LOS ANGELES, CA 90007
County :	LOS ANGELES
EPA ID :	CAL000207906
Status :	Inactive
Category :	STATE
Type :	PERMANENT
Facility Type :	N/R
Mailing Address :	3751 SO HILL ST, LOS ANGELES, CA 900070000
Owner Name :	GLORIA APPAREL INC
Owner Address :	3751 SO HILL ST, LOS ANGELES, CA 900070000
Operator Name :	LIM CHOON TAK
Operator Address :	3751 S HILL STREET, LOS ANGELES, CA 900070000
Latitude :	34.015469
Longitude :	-118.277616

Map ID: K64
Direction: NNE
Distance: 0.215 mi., 1136 ft.
Elevation: 194 ft.
Relative: Higher

Site Name:	CAMPUS SERVICE | 1X UNIVERSITY MOBIL 441 W EXPOSITION BLVD | 441 WEST EXPOSITION BLVD. LOS ANGELES , CA 90007
Database(s):	[HAZNET - CA, HIST UST - CA, HWG - CA]

Envirosite ID: 56762225
EPA ID: N/R

Vapor Screening Worksheet:

Vapor groundwater flow direction: Up-gradient

Regulatory Record Details:

HAZNET - CA

Facility Name :	1X UNIVERSITY MOBIL
Facility Address :	441 WEST EXPOSITION BLVD., LOS ANGELES, CA 90007
County :	LOS ANGELES

Site Details

Generator EPA ID :	CAC000110941
Active :	Inactive
Category :	STATE
Facility Types :	N/R
Type :	TEMPORARY
Contact Name :	N/R
Contact Phone :	N/R
Facility Mailing Address :	370 SOUTH CRENSHAW, STE E106, TORRANCE, CA 905030000
Latitude :	34.01846839
Longitude :	-118.28096098
Agency Hyperlink :	Click here for hyperlink provided by the agency.
Last Date in Agency List :	2021-07-08

HIST UST - CA

Facility Name :	CAMPUS SERVICE
Facility Address :	441 W EXPOSITION BLVD, LOS ANGELES, 90007
County :	Los Angeles
PDF Link :	Click here for hyperlink provided by the agency.
Facility Name :	CAMPUS SERVICE
Facility Address :	441 W. EXPOSITION BLVD., LOS ANGELES, 90007
County :	Los Angeles
PDF Link :	Click here for hyperlink provided by the agency.

HWG - CA

Facility Name :	1X UNIVERSITY MOBIL
Facility Address :	441 WEST EXPOSITION BLVD., LOS ANGELES, CA 90007
County :	LOS ANGELES
EPA ID :	CAC000110941
Status :	Inactive
Category :	STATE
Type :	TEMPORARY
Facility Type :	N/R
Mailing Address :	370 SOUTH CRENSHAW, STE E106, TORRANCE, CA 905030000
Owner Name :	EXPO ASSOCIATES, PARTNERSHIP
Owner Address :	N/A
Operator Name :	STEVEN WINGER, GEN PARTNER
Operator Address :	N/A
Latitude :	34.018433
Longitude :	-118.280931

Map ID: O66
Direction: NE
Distance: 0.220 mi., 1163 ft.
Elevation: 195 ft.
Relative: Higher

Site Name:	CALIFORNIA DEPT OF MOTOR VEHICLES LOS ANGELES 3615 S HOPE ST | 3615 SOUTH HOPE ST LOS ANGELES , CA
Database(s):	[CHMIRS - CA, HAZNET - CA, HWG - CA]

Envirosite ID: 56762244
EPA ID: CAC002713350

Vapor Screening Worksheet:

Vapor groundwater flow direction: Up-gradient

Regulatory Record Details:

CHMIRS - CA

Facility Address :	3615 South Hope St, Los Angeles, 90014
County :	Los Angeles County
Notified Date :	2014-08-28 20:12:00
Spill Representative :	CHP Los Angeles
Control Number :	14-4864
Substance 1 :	Kitchen Oil
Quantity 1 :	5-10
Measure 1 :	Gal(s)
Type 1 :	OTHER
Pipeline 1 :	No
Vessel 1 (300 Tons) :	No
Substance 2 :	N/R
Quantity 2 :	N/R
Measure 2 :	N/R
Type 2 :	N/R
Pipeline 2 :	No
Vessel 2 (300 Tons) :	No
Substance 3 :	N/R
Quantity 3 :	N/R
Measure 3 :	N/R
Type 3 :	N/R
Pipeline 3 :	No
Vessel 3 (300 Tons) :	No
Description :	Caller states a restaurant truck releases substance to a parking area due to unknown causes. Caller state a contractor will handle clean up.
Contained :	Yes
Water? :	No
Water Way :	N/R
Drinking Water Impacted :	N/R
Known Impact :	N/R
Incident Date :	2014-08-28
Time :	16:20:00
Spill Site :	Other
Site :	N/R
Cause :	Unknown
Other Causes :	N/R
Injuries (Y/N) :	No
Injuries Number :	N/R
Fatal (Y/N) :	No
Fatal Number :	N/R
Evacs (Y/N) :	No
Evacs Number :	N/R
Cleanup :	Contractor
Admin Agency :	Los Angeles City Fire Department
Last Date in Agency List :	2017-04-04

Map ID: O66
Direction: NE
Distance: 0.220 mi., 1163 ft.
Elevation: 195 ft.
Relative: Higher

Site Name: CALIFORNIA DEPT OF MOTOR VEHICLES LOS ANGELES
3615 S HOPE ST | 3615 SOUTH HOPE ST
LOS ANGELES , CA
Database(s): [CHMIRS - CA, HAZNET - CA, HWG - CA] **(cont.)**

Envirosite ID: 56762244
EPA ID: CAC002713350

HAZNET - CA

Facility Name :	CALIFORNIA DEPT OF MOTOR VEHICLES LOS ANGELES
Facility Address :	3615 S HOPE ST, LOS ANGELES, CA 90007
County :	LOS ANGELES

Site Details

Generator EPA ID :	CAC002713350
Active :	Inactive
Category :	STATE
Facility Types :	N/R
Type :	TEMPORARY
Contact Name :	N/R
Contact Phone :	N/R
Facility Mailing Address :	2415 FIRST AVE, SACRAMENTO, CA 95818
Latitude :	34.01810880
Longitude :	-118.27878409
Agency Hyperlink :	Click here for hyperlink provided by the agency.
Last Date in Agency List :	2021-07-08

HWG - CA

Facility Name :	CALIFORNIA DEPT OF MOTOR VEHICLES LOS ANGELES
Facility Address :	3615 S HOPE ST, LOS ANGELES, CA 90007
County :	LOS ANGELES
EPA ID :	CAC002713350
Status :	Inactive
Category :	STATE
Type :	TEMPORARY
Facility Type :	N/R
Mailing Address :	2415 FIRST AVE, SACRAMENTO, CA 95818
Owner Name :	CALIFORNIA DEPT OF MOTOR VEHICLES
Owner Address :	2415 FIRST AVE, SACRAMENTO, CA 95818
Operator Name :	HERBERT EARL
Operator Address :	2415 1ST AVE, SACRAMENTO, CA 958182606
Latitude :	34.018109
Longitude :	-118.278784

Map ID: Q68
Direction: ENE
Distance: 0.225 mi., 1191 ft.
Elevation: 194 ft.
Relative: Higher

Site Name:	DHL WORLDWIDE EXPRESS INC 3707 S HILL ST LOS ANGELES , CA 90007
Database(s):	[HAZNET - CA, HWG - CA]

Envirosite ID: 56762235
EPA ID: CAL000220574

Vapor Screening Worksheet:

Vapor groundwater flow direction: Up-gradient

Regulatory Record Details:

HAZNET - CA

Facility Name :	DHL WORLDWIDE EXPRESS INC
Facility Address :	3707 S HILL ST, LOS ANGELES, CA 90007
County :	LOS ANGELES

Site Details

Generator EPA ID :	CAL000220574
Active :	Inactive
Category :	STATE
Facility Types :	N/R
Type :	PERMANENT
Contact Name :	N/R
Contact Phone :	N/R
Facility Mailing Address :	1200 S PINE ISLAND RD, PLANTATION, FL 333240000
Latitude :	34.01588783
Longitude :	-118.27738154
Agency Hyperlink :	Click here for hyperlink provided by the agency.
Last Date in Agency List :	2021-07-08

HWG - CA

Facility Name :	DHL WORLDWIDE EXPRESS INC
Facility Address :	3707 S HILL ST, LOS ANGELES, CA 90007
County :	LOS ANGELES
EPA ID :	CAL000220574
Status :	Inactive
Category :	STATE
Type :	PERMANENT
Facility Type :	N/R
Mailing Address :	1200 S PINE ISLAND RD, PLANTATION, FL 333240000
Owner Name :	DHL WORLDWIDE EXPRESS INC
Owner Address :	50 CALIFORNIA ST STE 500, SAN FRANCISCO, CA 941110000
Operator Name :	STEVE FITZPATRICK-MGR
Operator Address :	3707 S HILL ST, LOS ANGELES, CA 900070000
Latitude :	34.016146
Longitude :	-118.277183

Map ID: Q69
Direction: ENE
Distance: 0.226 mi., 1191 ft.
Elevation: 195 ft.
Relative: Higher

Site Name:	DHL AIRWAYS INC 3707 SO HILL ST LOS ANGELES , CA 90007
Database(s):	[HAZNET - CA, HWG - CA]

Envirosite ID: 56762250
EPA ID: CAL000167757

Vapor Screening Worksheet:

Vapor groundwater flow direction: Up-gradient

Regulatory Record Details:

HAZNET - CA

Facility Name :	DHL AIRWAYS INC
Facility Address :	3707 SO HILL ST, LOS ANGELES, CA 90007
County :	LOS ANGELES

Site Details

Generator EPA ID :	CAL000167757
Active :	Inactive
Category :	STATE
Facility Types :	N/R
Type :	PERMANENT
Contact Name :	N/R
Contact Phone :	N/R
Facility Mailing Address :	333 TWIN DOLPHIN DRIVE, REDWOOD CITY, CA 940651401
Latitude :	34.01588783
Longitude :	-118.27738154
Agency Hyperlink :	Click here for hyperlink provided by the agency.
Last Date in Agency List :	2021-07-08

HWG - CA

Facility Name :	DHL AIRWAYS INC
Facility Address :	3707 SO HILL ST, LOS ANGELES, CA 90007
County :	LOS ANGELES
EPA ID :	CAL000167757
Status :	Inactive
Category :	STATE
Type :	PERMANENT
Facility Type :	N/R
Mailing Address :	333 TWIN DOLPHIN DRIVE, REDWOOD CITY, CA 940651401
Owner Name :	DHL AIRWAYS INC
Owner Address :	333 TWIN DOLPHIN DRIVE, REDWOOD CITY, CA 940651401
Operator Name :	MIKE EPENETER/SERVICE MANAGER
Operator Address :	INACTIVE PER VQ01 - BMI, LOS ANGELES, CA 900070000
Latitude :	34.016146
Longitude :	-118.277183

Map ID: H73
Direction: E
Distance: 0.231 mi., 1223 ft.
Elevation: 192 ft.
Relative: Higher

Site Name:	LSD City of Los Angeles Bureau of Sanitation 325 W 38th St Los Angeles , CA 90037
Database(s):	[MANIFEST EPA]

Envirosite ID: 56762234
EPA ID: CAS111111019

Vapor Screening Worksheet:

Vapor groundwater flow direction: Up-gradient

Regulatory Record Details:

MANIFEST EPA

Manifest Details

Manifest Number :	017829932FLE
Shipped Date :	2023-06-20
Updated Date :	2023-08-01
Received Date :	2023-07-13
Status :	Signed
Generator ID :	CAS111111019
Generator Name :	LSD City of Los Angeles Bureau of Sanitation
Generator Address :	325 W 38th St, Los Angeles, CA 90037
Generator Mailing :	Livability Services Division, 2649 E. Washington B, Los Angeles, CA 90023
Generator Contact :	LSD City of Los Angeles Bureau of Sanitation
Destination ID :	UTD981552177
Destination Name :	Clean Harbors Aragonite LLC
Destination Mailing :	PO Box 1339, Grantsville, UT 84029
Destination Address :	11600 North Aptus Road, Grantsville, UT 84029
Destination Contact :	N/R
Submission Type :	DataImage5Copy
Origin Type :	Service
Manifest Residue :	N
Rejection :	N
Last Date in Agency List :	2024-06-04

Waste Details

Waste Line Number :	1
Is DOT Hazardous :	Y
DOT ID Number :	UN3291
DOT Information :	UN3291, REGULATED MEDICAL WASTE, N.O.S. (SYRINGES AND NEEDLES), 6.2, PG II
Non Waste Description :	N/R
Quantity :	20 Pounds
Quantity Tons, Acute, Non-Acute :	0.01, 0, 0.01
Quantity Kg, Acute, Non-Acute :	0, 9.0703
Quantity Tons, Haz, Non-Haz :	, 0.01
Quantity Kg, Haz, Non-Haz :	, 9.0703
Management Method :	H040 - INCINERATION
Is EPA Waste :	N
Federal Code :	N/R
State Code :	CA - 322
Waste Line Number :	2
Is DOT Hazardous :	N
DOT ID Number :	N/R
DOT Information :	N/R
Non Waste Description :	NONE, NON-RCRA HAZARDOUS WASTE, SOLIDS, N/A, NONE
Quantity :	50 Pounds

Map ID: H73
Direction: E
Distance: 0.231 mi., 1223 ft.
Elevation: 192 ft.
Relative: Higher

Site Name: LSD City of Los Angeles Bureau of Sanitation
325 W 38th St
Los Angeles , CA 90037
Database(s): [MANIFEST EPA] **(cont.)**

Envirosite ID: 56762234
EPA ID: CAS111111019

MANIFEST EPA **(cont.)**

Quantity Tons, Acute, Non-Acute :	0.025, 0, 0.025
Quantity Kg, Acute, Non-Acute :	0, 22.67575
Quantity Tons, Haz, Non-Haz :	, 0.025
Quantity Kg, Haz, Non-Haz :	, 22.67575
Management Method :	H040 - INCINERATION
Is EPA Waste :	N
Federal Code :	N/R
State Code :	CA - 322, CA - 352, CA - 531

Manifest Details

Manifest Number :	018309637FLE
Shipped Date :	2023-06-20
Updated Date :	2023-07-24
Received Date :	2023-06-30
Status :	Signed
Generator ID :	CAS111111019
Generator Name :	LSD City of Los Angeles Bureau of Sanitation
Generator Address :	325 W 38th St, Los Angeles, CA 90037
Generator Mailing :	Livability Services Division, 2649 E. Washington B, Los Angeles, CA 90023
Generator Contact :	LSD City of Los Angeles Bureau of Sanitation
Destination ID :	CAD044429835
Destination Name :	Clean Harbors Wilmington LLC
Destination Mailing :	1737 East Denni Street, Wilmington, CA 90744
Destination Address :	1737 East Denni Street, Wilmington, CA 90744
Destination Contact :	N/R
Submission Type :	DataImage5Copy
Origin Type :	Service
Manifest Residue :	N
Rejection :	N
Last Date in Agency List :	2024-06-04

Waste Details

Waste Line Number :	1
Is DOT Hazardous :	Y
DOT ID Number :	UN1950
DOT Information :	UN1950, WASTE AEROSOLS, FLAMMABLE, (EACH NOT EXCEEDING 1 L CAPACITY) (EACH NOT EXCEEDING 1 L CAPACITY), 2.1, NONE
Non Waste Description :	N/R
Quantity :	10 Pounds
Quantity Tons, Acute, Non-Acute :	0.005, 0, 0.005
Quantity Kg, Acute, Non-Acute :	0, 4.53515
Quantity Tons, Haz, Non-Haz :	0.005,
Quantity Kg, Haz, Non-Haz :	4.53515,
Management Method :	H141 - STORAGE, BULKING AND/OR TRANSFER OFF SITE
Is EPA Waste :	Y
Federal Code :	D001
State Code :	CA - 331

Waste Line Number :	2
Is DOT Hazardous :	Y
DOT ID Number :	UN1263
DOT Information :	UN1263, WASTE PAINT, 3, PG III, (LOOSEPACK)

Map ID: H73
Direction: E
Distance: 0.231 mi., 1223 ft.
Elevation: 192 ft.
Relative: Higher

Site Name:	LSD City of Los Angeles Bureau of Sanitation 325 W 38th St Los Angeles , CA 90037
Database(s):	[MANIFEST EPA] **(cont.)**

Envirosite ID: 56762234
EPA ID: CAS111111019

MANIFEST EPA **(cont.)**

Non Waste Description :	N/R
Quantity :	70 Pounds
Quantity Tons, Acute, Non-Acute :	0.035, 0, 0.035
Quantity Kg, Acute, Non-Acute :	0, 31.746052
Quantity Tons, Haz, Non-Haz :	0.035,
Quantity Kg, Haz, Non-Haz :	31.746052,
Management Method :	H141 - STORAGE, BULKING AND/OR TRANSFER OFF SITE
Is EPA Waste :	Y
Federal Code :	D001
State Code :	CA - 291, CA - 331, CA - 343
Waste Line Number :	3
Is DOT Hazardous :	Y
DOT ID Number :	UN2794
DOT Information :	UN2794, WASTE BATTERIES, WET, FILLED WITH ACID, 8, NONE
Non Waste Description :	N/R
Quantity :	25 Pounds
Quantity Tons, Acute, Non-Acute :	0.0125, 0, 0.0125
Quantity Kg, Acute, Non-Acute :	0, 11.337875
Quantity Tons, Haz, Non-Haz :	0.0125,
Quantity Kg, Haz, Non-Haz :	11.337875,
Management Method :	H141 - STORAGE, BULKING AND/OR TRANSFER OFF SITE
Is EPA Waste :	Y
Federal Code :	D002, D008
State Code :	CA - 181

Map ID: O76
Direction: NE
Distance: 0.246 mi., 1298 ft.
Elevation: 195 ft.
Relative: Higher

Site Name:	THE SALVATION ARMY HOPE HARBOR 3107 SOUTH GRAND AVE LOS ANGELES , CA 90007
Database(s):	[HWG - CA]

Envirosite ID: 56096468
EPA ID: CAC003263891

Vapor Screening Worksheet:

Vapor groundwater flow direction: Up-gradient

Regulatory Record Details:

HWG - CA

Facility Name :	THE SALVATION ARMY
Facility Address :	HOPE HARBOR 3107 SOUTH GRAND AVE, LOS ANGELES, CA 90007
County :	LOS ANGELES
EPA ID :	CAC003263891
Status :	Active
Category :	STATE
Type :	TEMPORARY
Facility Type :	N/R
Mailing Address :	16941 KEEGAN AVE, CARSON, CA 907461307
Owner Name :	THE SALVATION ARMY
Owner Address :	16941 KEEGAN AVE, CARSON, CA 907461307
Operator Name :	DIANA ZINGG
Operator Address :	HOPE HARBOR, LOS ANGELES, CA 90007
Latitude :	34.018243
Longitude :	-118.27872

Map ID: K78
Direction: N
Distance: 0.249 mi., 1313 ft.
Elevation: 196 ft.
Relative: Higher

Site Name:	UNIVERSITY OF SOUTHERN CALIFORNIA HOTEL | UNIVERSITY OF SOUTHERN CALIFORNIA | UNIVERSITY OF SOUTHERN CALIFORNIA RADISSION 3540 S FIGUEROA ST LOS ANGELES , CA
Database(s):	[ECHO, FRS, HAZNET - CA, HWG - CA, MANIFEST EPA, RCRA_NONGEN]

Envirosite ID: 56762253
EPA ID: CAC002667270

Vapor Screening Worksheet:

Vapor groundwater flow direction: Up-gradient

Regulatory Record Details:

ECHO

Facility Name :	UNIVERSITY OF SOUTHERN CALIFORNIA HOTEL
Facility Address :	3540 S FIGUEROA ST, LOS ANGELES, CA 90007
County :	LOS ANGELES
Last Inspection Date :	N/R
Registry ID :	110071135053
FIPS Code :	06037
EPA Region :	09
Inspection Count :	0
Last Inspection Days :	N/R
Informal Count :	0
Last Informal Action Date :	N/R
Formal Action Count :	0
Last Formal Action Date :	N/R
Total Penalties :	0
Penalty Count :	N/R
Last Penalty Date :	N/R
Last Penalty Amount :	N/R
QTRS IN NC :	0
Programs IN SNC :	0
Current Compliance Status :	No Violation Identified
Three-Year Compliance Status :	_____
Collection Method :	Zip Code Centroid
Reference Point :	N/R
Accuracy Meters :	10000
Derived Tribes :	N/R
Derived HUC :	N/R
Derived WBD :	N/R
Derived STCTY FIPS :	N/R
Derived Zip :	N/R
Derived CD113 :	N/R
Derived CB2010 :	N/R
MYRTK Universe :	NNN
NPDES IDs :	N/R
CWA Permit Types :	N/R
CWA Compliance Tracking :	N/R
CWA NAICS :	N/R
CWA SICS :	N/R
CWA Inspection Count :	N/R
CWA Last Inspection Days :	N/R
CWA Informal Count :	N/R
CWA Formal Action Count :	N/R
CWA Last Formal Action Date :	N/R
CWA Penalties :	N/R

Map ID: K78
Direction: N
Distance: 0.249 mi., 1313 ft.
Elevation: 196 ft.
Relative: Higher

Site Name:	UNIVERSITY OF SOUTHERN CALIFORNIA HOTEL | UNIVERSITY OF SOUTHERN CALIFORNIA | UNIVERSITY OF SOUTHERN CALIFORNIA RADISSION 3540 S FIGUEROA ST LOS ANGELES , CA
Database(s):	[ECHO, FRS, HAZNET - CA, HWG - CA, MANIFEST EPA, RCRA_NONGEN] **(cont.)**

Envirosite ID: 56762253
EPA ID: CAC002667270

ECHO **(cont.)**

CWA Last Penalty Date :	N/R
CWA Last Penalty Amount :	N/R
CWA Quarters IN NC :	N/R
CWA Current Compliance Status :	N/R
CWA Current SNC Flag :	N
CWA 13 Quarters Compliance Status :	N/R
CWA 13 Quarters Effluent Exceedances :	N/R
CWA Three-Year QNCR Codes :	N/R
DFR URL :	Click here for hyperlink provided by the agency.
Facility SIC :	N/R
Facility NAICS :	721199 - All Other Traveler Accommodation
Facility Last Inspection EPA Date :	N/R
Facility Last Inspection State Date :	N/R
Facility Last Formal Act EPA Date :	N/R
Facility Last Formal Act State Date :	N/R
Facility Last Informal Act EPA Date :	N/R
Facility Last Informal Act State Date :	N/R
Facility Federal Agency :	N/R
TRI Reporter :	N/R
Facility Imp Water Flag :	N/R
Current SNC Flag :	N
Indian County Flag :	N
Federal Flag :	N/R
US Mexico Border Flag :	N/R
Chesapeak Bay Flag :	N/R
AIR Flag :	N
NPDES Flag :	N
SDWIS Flag :	N
RCRA Flag :	Y
TRI Flag :	N
GHG Flag :	N
Major Flag :	N/R
Active Flag :	N/R
NAA Flag :	N
Latitude :	34.02652
Longitude :	-118.288546
Last Date in Agency List :	2023-07-21

FRS

Facility Name :	UNIVERSITY OF SOUTHERN CALIFORNIA HOTEL
Facility Address :	3540 S FIGUEROA ST, LOS ANGELES, CA 90007
County :	LOS ANGELES

Site Details

Registry ID :	110071135053
FRS Facility URL :	Click here for hyperlink provided by the agency.
Last Date in Agency List :	2024-05-20

Source Description

Source Description :

Map ID: K78
Direction: N
Distance: 0.249 mi., 1313 ft.
Elevation: 196 ft.
Relative: Higher

Site Name:	UNIVERSITY OF SOUTHERN CALIFORNIA HOTEL | UNIVERSITY OF SOUTHERN CALIFORNIA | UNIVERSITY OF SOUTHERN CALIFORNIA RADISSION 3540 S FIGUEROA ST LOS ANGELES , CA
Database(s):	[ECHO, FRS, HAZNET - CA, HWG - CA, MANIFEST EPA, RCRA_NONGEN] **(cont.)**

Envirosite ID: 56762253
EPA ID: CAC002667270

FRS **(cont.)**

RCRAInfo is EPA's comprehensive information system that supports the Resource Conservation and Recovery Act (RCRA) of 1976 and the Hazardous and Solid Waste Amendments (HSWA) of 1984 through the tracking of events and activities related to facilities that generate, transport, and treat, store, or dispose of hazardous waste. RCRAInfo allows RCRA program staff to track the notification, permit, compliance, and corrective action activities required under RCRA. RCRAInfo also supports generation of the National Hazardous Waste Biennial Report. All generators and treatment, storage, and disposal facilities who handle hazardous waste are required to report to the EPA Administrator at least once every two years to support creation of the Biennial Report.

FRS Environmental Interest

Source and System ID :	RCRAINFO - CAL000465985

HAZNET - CA

Facility Name :	UNIVERSITY OF SOUTHERN CALIFORNIA
Facility Address :	3540 S FIGUEROA ST, LOS ANGELES, CA 90007
County :	LOS ANGELES

Site Details

Generator EPA ID :	CAC002649269
Active :	Inactive
Category :	STATE
Facility Types :	N/R
Type :	TEMPORARY
Contact Name :	N/R
Contact Phone :	N/R
Facility Mailing Address :	837 DOWNEY WAY STE STO101, LOS ANGELES, CA 900890176
Latitude :	34.01920032
Longitude :	-118.28170424
Agency Hyperlink :	Click here for hyperlink provided by the agency.
Last Date in Agency List :	2021-07-08

Waste Generator Details

State Waste :	2010: 151 - Asbestos containing waste, 18.8 tons to CAD009007626 2009: 151 - Asbestos containing waste, 3.2 tons to CAD009007626

Site Details

Generator EPA ID :	CAC002667270
Active :	Inactive
Category :	STATE
Facility Types :	N/R
Type :	TEMPORARY
Contact Name :	N/R
Contact Phone :	N/R
Facility Mailing Address :	1540 ALCAZAR ST STE 148, LOS ANGELES, CA 900890080
Latitude :	34.01920032
Longitude :	-118.28170424
Agency Hyperlink :	Click here for hyperlink provided by the agency.
Last Date in Agency List :	2021-07-08

Map ID: K78
Direction: N
Distance: 0.249 mi., 1313 ft.
Elevation: 196 ft.
Relative: Higher

Site Name:	UNIVERSITY OF SOUTHERN CALIFORNIA HOTEL | UNIVERSITY OF SOUTHERN CALIFORNIA | UNIVERSITY OF SOUTHERN CALIFORNIA RADISSION 3540 S FIGUEROA ST LOS ANGELES , CA
Database(s):	[ECHO, FRS, HAZNET - CA, HWG - CA, MANIFEST EPA, RCRA_NONGEN] **(cont.)**

Envirosite ID: 56762253
EPA ID: CAC002667270

HAZNET - CA **(cont.)**

Waste Generator Details

State Waste :	2011: 151 - Asbestos containing waste, 42 tons to CAD009007626
Facility Name :	UNIVERSITY OF SOUTHERN CALIFORNIA RADISSION
Facility Address :	3540 S FIGUEROA ST, LOS ANGELES, CA 90007
County :	LOS ANGELES

Site Details

Generator EPA ID :	CAC002755627
Active :	Inactive
Category :	STATE
Facility Types :	N/R
Type :	TEMPORARY
Contact Name :	N/R
Contact Phone :	N/R
Facility Mailing Address :	3434 S GRAND AVE, LOS ANGELES, CA 900890089
Latitude :	34.01920032
Longitude :	-118.28170424
Agency Hyperlink :	Click here for hyperlink provided by the agency.
Last Date in Agency List :	2021-07-08

Waste Generator Details

State Waste :	2013: 151 - Asbestos containing waste, 14 tons to CAD009007626
Facility Name :	UNIVERSITY OF SOUTHERN CALIFORNIA RADISSON
Facility Address :	3540 S. FIGUEROA ST., LOS ANGELES, CA 90089
County :	LOS ANGELES

Site Details

Generator EPA ID :	CAC002796048
Active :	Inactive
Category :	STATE
Facility Types :	N/R
Type :	TEMPORARY
Contact Name :	N/R
Contact Phone :	N/R
Facility Mailing Address :	3434 S GRAND AVE, LOS ANGELES, CA 900890089
Latitude :	34.01920032
Longitude :	-118.28170424
Agency Hyperlink :	Click here for hyperlink provided by the agency.
Last Date in Agency List :	2021-07-08

Waste Generator Details

State Waste :	2014: 151 - Asbestos containing waste, 9.2 tons to CAD009007626

HWG - CA

Facility Name :	UNIVERSITY OF SOUTHERN CALIFORNIA
Facility Address :	3540 S FIGUEROA ST, LOS ANGELES, CA 90007
County :	LOS ANGELES

Map ID: K78
Direction: N
Distance: 0.249 mi., 1313 ft.
Elevation: 196 ft.
Relative: Higher

Site Name: UNIVERSITY OF SOUTHERN CALIFORNIA HOTEL | UNIVERSITY OF SOUTHERN CALIFORNIA | UNIVERSITY OF SOUTHERN CALIFORNIA RADISSION
3540 S FIGUEROA ST
LOS ANGELES , CA
Database(s): [ECHO, FRS, HAZNET - CA, HWG - CA, MANIFEST EPA, RCRA_NONGEN] **(cont.)**

Envirosite ID: 56762253
EPA ID: CAC002667270

HWG - CA **(cont.)**

EPA ID :	CAC002667270
Status :	Inactive
Category :	STATE
Type :	TEMPORARY
Facility Type :	N/R
Mailing Address :	1540 ALCAZAR ST STE 148, LOS ANGELES, CA 900890080
Owner Name :	UNIVERSITY OF SOUTHERN CALIFORNIA
Owner Address :	1540 ALCAZAR ST STE 148, LOS ANGELES, CA 900890080
Operator Name :	MICHELLE LEE
Operator Address :	1540 ALCAZAR ST STE 148, LOS ANGELES, CA 900890080
Latitude :	34.019666
Longitude :	-118.281321
EPA ID :	CAC002649269
Status :	Inactive
Category :	STATE
Type :	TEMPORARY
Facility Type :	N/R
Mailing Address :	837 DOWNEY WAY STE STO101, LOS ANGELES, CA 900890176
Owner Name :	UNIVERSITY OF SOUTHERN CALIFORNIA
Owner Address :	837 DOWNEY WAY STE STO101, LOS ANGELES, CA 900890176
Operator Name :	ANTHONY RODRIGUEZ
Operator Address :	837 DOWNEY WAY STE STO101, LOS ANGELES, CA 900890176
Latitude :	34.019711
Longitude :	-118.281357
Facility Name :	UNIVERSITY OF SOUTHERN CALIFORNIA HOTEL
Facility Address :	3540 S FIGUEROA ST, LOS ANGELES, CA 90007
County :	LOS ANGELES
EPA ID :	CAL000465985
Status :	Active
Category :	STATE
Type :	PERMANENT
Facility Type :	N/R
Mailing Address :	3434 S GRAND AVE CAL120 - EHS, LOS ANGELES, CA 900890000
Owner Name :	UNIVERSITY SOUTHERN CALIFORNIA
Owner Address :	3551 TROUSDALE PKWY ADM 352, LOS ANGELES, CA 900890000
Operator Name :	ANTHONY RODRIGUEZ
Operator Address :	3434 S. GRAND AVE. CAL 120, EHS, LOS ANGELES, CA 90089
Latitude :	34.019306

Map ID: K78
Direction: N
Distance: 0.249 mi., 1313 ft.
Elevation: 196 ft.
Relative: Higher

Site Name: UNIVERSITY OF SOUTHERN CALIFORNIA HOTEL | UNIVERSITY OF SOUTHERN CALIFORNIA | UNIVERSITY OF SOUTHERN CALIFORNIA RADISSION
3540 S FIGUEROA ST
LOS ANGELES , CA
Database(s): [ECHO, FRS, HAZNET - CA, HWG - CA, MANIFEST EPA, RCRA_NONGEN] **(cont.)**

Envirosite ID: 56762253
EPA ID: CAC002667270

HWG - CA **(cont.)**

Longitude :	-118.2811
Facility Name :	UNIVERSITY OF SOUTHERN CALIFORNIA RADISSION
Facility Address :	3540 S FIGUEROA ST, LOS ANGELES, CA 90007
County :	LOS ANGELES
EPA ID :	CAC002755627
Status :	Inactive
Category :	STATE
Type :	TEMPORARY
Facility Type :	N/R
Mailing Address :	3434 S GRAND AVE, LOS ANGELES, CA 900890089
Owner Name :	UNIVERSITY OF SOUTHERN CALIFORNIA
Owner Address :	3434 S GRAND AVE, LOS ANGELES, CA 900890089
Operator Name :	ANTHONY RODRIGUEZ
Operator Address :	3434 S GRAND AVE, LOS ANGELES, CA 900890089
Latitude :	34.0192
Longitude :	-118.281704
Facility Name :	UNIVERSITY OF SOUTHERN CALIFORNIA RADISSON
Facility Address :	3540 S. FIGUEROA ST., LOS ANGELES, CA 90089
County :	LOS ANGELES
EPA ID :	CAC002796048
Status :	Inactive
Category :	STATE
Type :	TEMPORARY
Facility Type :	N/R
Mailing Address :	3434 S GRAND AVE, LOS ANGELES, CA 900890089
Owner Name :	UNIVERSITY OF SOUTHERN CALIFORNIA
Owner Address :	3434 S GRAND AVE, LOS ANGELES, CA 900890089
Operator Name :	ANTHONY RODRIGUEZ
Operator Address :	3434 S GRAND AVE, LOS ANGELES, CA 900890089
Latitude :	34.0192
Longitude :	-118.281704

MANIFEST EPA

Manifest Details

Manifest Number :	018366243JJK
Shipped Date :	2019-01-17
Updated Date :	2019-03-04
Received Date :	2019-01-18
Status :	Signed
Generator ID :	CAL000379544
Generator Name :	UNIVERSITY OF SOUTHERN CALIFORNIA
Generator Address :	3540 S FIGUEROA ST, LOS ANGELES, CA 90089
Generator Mailing :	3434 S. GRAND AVENUE CAL-120, LOS ANGELES, CA 90089
Generator Contact :	N/R
Destination ID :	CAD009007626
Destination Name :	AZUSA LAND RECLAMATION CO INC

Map ID: K78
Direction: N
Distance: 0.249 mi., 1313 ft.
Elevation: 196 ft.
Relative: Higher

Site Name:	UNIVERSITY OF SOUTHERN CALIFORNIA HOTEL | UNIVERSITY OF SOUTHERN CALIFORNIA | UNIVERSITY OF SOUTHERN CALIFORNIA RADISSION 3540 S FIGUEROA ST LOS ANGELES , CA
Database(s):	[ECHO, FRS, HAZNET - CA, HWG - CA, MANIFEST EPA, RCRA_NONGEN] **(cont.)**

Envirosite ID: 56762253
EPA ID: CAC002667270

MANIFEST EPA **(cont.)**

Destination Mailing :	1211 W. GLADSTONE STREET, AZUSA, CA 91702
Destination Address :	1211 W. GLADSTONE STREET, AZUSA, CA 91702
Destination Contact :	N/R
Submission Type :	DataImage5Copy
Origin Type :	Service
Manifest Residue :	N
Rejection :	N
Last Date in Agency List :	2024-06-04

Waste Details

Waste Line Number :	1
Is DOT Hazardous :	Y
DOT ID Number :	NA2212
DOT Information :	NA2212, Asbestos, 9, PG III, RQ
Non Waste Description :	N/R
Quantity :	9 Cubic Yards
Quantity Tons, Acute, Non-Acute :	7.56, 0, 7.56
Quantity Kg, Acute, Non-Acute :	0, 6857.147
Quantity Tons, Haz, Non-Haz :	0, 7.56
Quantity Kg, Haz, Non-Haz :	0, 6857.147
Management Method :	H132 - LANDFILL (WITH PRIOR TREATMENT AND/OR STABILIZATION)
Is EPA Waste :	N
Federal Code :	N/R
State Code :	CA - 151

RCRA_NONGEN

Facility Name :	UNIVERSITY OF SOUTHERN CALIFORNIA HOTEL
Facility Address :	3540 S FIGUEROA ST, LOS ANGELES, CA 90007
County :	LOS ANGELES
Date Form Received by Agency :	2021-10-07
EPA ID :	CAL000465985
Mailing Address :	3434 S GRAND AVE CAL 120-31, LOS ANGELES, CA 90089
Contact :	ANTHONY RODRIGUEZ
Contact Address :	3434 S GRAND AVE CAL120-EHS, LOS ANGELES, CA 90089
Contact Country :	N/R
Contact Telephone :	213-740-7215
Contact Email :	ANTHONYR@USC.EDU
EPA Region :	09
Land Type :	Not Reported
Source Type :	Implementer
Classification :	Not a generator, verified
Description :	Not a generator, verified
Last Date in Agency List :	2024-06-19

Owner/Operator Summary

Owner/Operator Name :	ANTHONY RODRIGUEZ
Owner/Operator Address :	3434 S GRAND AVE CAL120-EHS, LOS ANGELES, CA 90089

Map ID: K78
Direction: N
Distance: 0.249 mi., 1313 ft.
Elevation: 196 ft.
Relative: Higher

Site Name: UNIVERSITY OF SOUTHERN CALIFORNIA HOTEL | UNIVERSITY OF SOUTHERN CALIFORNIA | UNIVERSITY OF SOUTHERN CALIFORNIA RADISSION
3540 S FIGUEROA ST
LOS ANGELES , CA
Database(s): [ECHO, FRS, HAZNET - CA, HWG - CA, MANIFEST EPA, RCRA_NONGEN] **(cont.)**

Envirosite ID: 56762253
EPA ID: CAC002667270

RCRA_NONGEN **(cont.)**

Owner/Operator Country :	N/R
Owner/Operator Telephone :	213-740-7215
Owner/Operator Email :	N/R
Owner/Operator Fax :	N/R
Legal Status :	Other land type
Owner/Operator Type :	Operator
Owner/Operator Start Date :	N/R
Owner/Operator End Date :	N/R
Owner/Operator Name :	UNIVERSITY OF SOUTHERN CALIFORNIA
Owner/Operator Address :	3434 S GRAND AVE CAL 120-31, LOS ANGELES, CA 90089
Owner/Operator Country :	N/R
Owner/Operator Telephone :	213-740-7215
Owner/Operator Email :	N/R
Owner/Operator Fax :	N/R
Legal Status :	Other land type
Owner/Operator Type :	Owner
Owner/Operator Start Date :	N/R
Owner/Operator End Date :	N/R

Handler Activities Summary

U.S. Importer of Hazardous Waste :	N
Mixed Waste (Haz. and Radioactive) :	N/R
Recycler of Hazardous Waste :	N
Transporter of Hazardous Waste :	N
Treater, Storer or Disposer of HW :	N
Underground Injection Activity :	N
On-site Burner Exemption :	N
Furnace Exemption :	N
Used Oil Fuel Burner :	N
Used Oil Processor :	N
Used Oil Refiner :	N
Used Oil Fuel Marketer to Burner :	N
Used Oil Specification Marketer :	N
Used Oil Transfer Facility :	N
Used Oil Transporter :	N

Notices of Violations Summary

Regulation Violated :	N

Map ID: 83
Direction: E
Distance: 0.316 mi., 1671 ft.
Elevation: 195 ft.
Relative: Higher

Site Name:	MATCHMASTER DYEING & FINISHING INC 34.01544, -118.27614
Database(s):	[PFAS INDUSTRY]

Envirosite ID: 52687161
EPA ID: N/R

Vapor Screening Worksheet:

Vapor groundwater flow direction: Up-gradient

Regulatory Record Details:

PFAS INDUSTRY

Facility Name :	MATCHMASTER DYEING & FINISHING INC
Status :	Inactive
Industry :	Textiles and Leather
EPA Program :	CAA
State :	CA
City :	LOS ANGELES
County :	LOS ANGELES
Fa SNC Flag :	N
AIR Flag :	Y
NPDES Flag :	N
SDWIS Flag :	N
RCRA Flag :	N
TRI Flag :	N
GHG Flag :	N
Agency Hyperlink :	Click here for hyperlink provided by the agency.
Latitude :	34.01544
Longitude :	-118.27614
Last Date in Agency List :	2024-05-02

Appendix J

Building Permits and County Assessor's Records

There are two ways to request a copy of the document image.
1) Most LADBS records are available online via https://ladbsdoc.lacity.org
2) Records that are not available online may be requested by emailing us at records.ladbs@lacity.org or by making an appointment via https://appointments.lacity.org/apptsys/Public/Account. Please note this service is only available for records that are shown on our website without a digital icon ( ).

RECORDS COUNTER HOURS
(Service by appointment only)
MONDAY, TUESDAY, THURSDAY, FRIDAY: 7:30 AM to 4:30 PM
WEDNESDAY: 9:00 AM to 4:30 PM

Metro	Van Nuys
201, N. Figueroa St. 1st Floor, Room 110 Record Counter Los Angeles,CA 90012	6262 Van Nuys Blvd Record Counter Van Nuys,CA 91401

Assessor Number: BOOK NUMBER: 5037 PAGE NUMBER: 031 PARCEL NUMBER: 001

Document Type	Sub Type	Document Date	Document Number	Reel Batch Frame	
BUILDING PERMIT	BLDG-NEW	1/28/1914	1914LA01880	HIST: P1036 002 1005	
BUILDING PERMIT	BLDG-NEW	11/23/1922	1922LA42752	HIST: P1101 001 0233	
BUILDING PERMIT	BLDG-NEW	11/23/1922	1922LA42752	HIST: P1101 001 0235	
BUILDING PERMIT	BLDG-NEW	11/23/1922	1922LA42752	HIST: P1101 001 0233	
BUILDING PERMIT	BLDG-NEW	11/23/1922	1922LA42752	HIST: P1101 001 0235	
BUILDING PERMIT	BLDG-NEW	11/23/1922	1922LA42753	HIST: P1101 001 0237	
BUILDING PERMIT	BLDG-NEW	11/23/1922	1922LA42753	HIST: P1101 001 0237	
BUILDING PERMIT	BLDG-NEW	4/27/1923	1923LA19017	HIST: P1109 001 2276	
BUILDING PERMIT	BLDG-ALTER/REPAIR	4/29/1930	1930LA09782	HIST: P1208 001 1866	
BUILDING PERMIT	BLDG-ALTER/REPAIR	4/29/1930	1930LA09782	HIST: P1208 001 1866	
BUILDING PERMIT	BLDG-ALTER/REPAIR	7/1/1947	1947 15637	HIST: P1397 002 1847	
BUILDING PERMIT	BLDG-ALTER/REPAIR	7/1/1947	1947 15637	HIST: P1397 002 1847	
ELECTRICAL PERMIT		8/13/1985	0885B7962	HIST: T0028 003 0224	
ELECTRICAL PERMIT		8/13/1985	0885B7962	HIST: T0028 003 0224	
ELECTRICAL PERMIT		8/13/1985	0885B7962	HIST: T0028 003 0224	
ELECTRICAL PERMIT		8/13/1985	0885B7962	HIST: T0028 003 0224	
ELECTRICAL PERMIT		8/13/1985	0885B7962	HIST: T0028 003 0224	

Document Type	Sub Type	Document Date	Document Number	Reel Batch Frame	
ELECTRICAL PERMIT		8/13/1985	0885B7962	HIST: T0028 003 0224	
RANGE FILE	MISCELLANEOUS	3/14/1988		HIST: M0295 004 0201	
BUILDING PERMIT	ALTERATION	7/27/1989	1989LA38358	HIST: P0247 005 0092	
RANGE FILE	MISCELLANEOUS	7/28/1989		HIST: M0424 008 0072	
RANGE FILE	MISCELLANEOUS	7/28/1989		HIST: M0424 008 0072	
RANGE FILE	MISCELLANEOUS	1/8/1990		HIST: M0460 004 0435	
RANGE FILE	MISCELLANEOUS	1/12/1990		HIST: M0461 007 0298	
RANGE FILE	MISCELLANEOUS	1/12/1990		HIST: M0461 007 0298	
RANGE FILE	MISCELLANEOUS	1/12/1990		HIST: M0461 007 0356	
RANGE FILE	MISCELLANEOUS	10/10/1991		HIST: M0703 009 0048	
RANGE FILE	MISCELLANEOUS	10/10/1991		HIST: M0703 009 0048	
BUILDING PERMIT	BLDG-ALTER/REPAIR	9/23/2013	13016-70000-18484		

3801 - 3807 S Flower Dr

Permit #:

Plan Check #: B13SL01168

Event Code:

13016 - 70000 - 18484

Printed: 09/23/13 10:20 AM

Bldg-Alter/Repair
Apartment
Plan Check at Counter
Plan Check

City of Los Angeles - Department of Building and Safety

APPLICATION FOR BUILDING PERMIT AND CERTIFICATE OF OCCUPANCY

Issued on: 09/23/2013
Last Status: Issued
Status Date: 09/23/2013

1. TRACT	BLOCK	LOT(s)	ARB	COUNTY MAP REF #	PARCEL ID # (PIN #)	2. ASSESSOR PARCEL #
ZOBELEIN'S GRAND AVENUE A	BLK 14	1		M B 9-41	117A201 19	5037 - 031 - 001

3. PARCEL INFORMATION

Area Planning Commission - South Los Angeles
LADBS Branch Office - LA
Council District - 9
Certified Neighborhood Council - Empowerment Congress North
Community Plan Area - Southeast Los Angeles
Census Tract - 2311.00
District Map - 117A201
Energy Zone - 8
Fire District - 2
Near Source Zone Distance - 2.3
School Within 500 Foot Radius - YES
Thomas Brothers Map Grid - 674-B2

ZONES(S): C2-1L

4. DOCUMENTS

ZI - ZI-2374 LOS ANGELES STATE ENTER
ZI - ZI-2385 Greater Downtown Housing Ince
ZI - ZI-2397 N University Park - Expo Park -
ZI - ZI-2427 FWY Adj Advisory Notice for Se
SPA - South Los Angeles Alcohol Sales
RENT - YES
ORD - ORD-139132
ORD - ORD-162128
ORD - ORD-167449-SA690
ORD - ORD-171682
ORD - ORD-180218
HCM - CA-5000
CRA - Exposition / University Park Redevelop
CPC - CPC-1983-506-SP
CPC - CPC-1986-827-GPC
CPC - CPC-2005-1122-CA

5. CHECKLIST ITEMS

Std. Work Descr - Seismic Gas Shut Off Valve

6. PROPERTY OWNER, TENANT, APPLICANT INFORMATION

Owner(s):
ELIZABETH EARL ENTERPRISES LLC
0 P O BOX 452574, LOS ANGELES CA 90045 --
Tenant:

Applicant: (Relationship: Architect)
ADOLF AMADOR -
7617 COREY ST, DOWNEY 90242 -- (562) 861-8101

For Cashier's Use Only

W/O #: 31618484

7. EXISTING USE

(05) Apartment

PROPOSED USE

8. DESCRIPTION OF WORK

FIRE DAMAGE REPAIR AT UNIT #3805 AND #3807:ADD ADDITION FOUNDATION JOIST, ADD CONTINOUS FOOTING & REPLACE FLOOR SHEATING AT 1ST, REPLACE PORTION OF (E) 2ND FLOOR JOIST AND PORTION OF EXTERIOR WALL. REPLACE (2) WINDOWS.

9. # Bldgs on Site & Use:

10. APPLICATION PROCESSING INFORMATION

BLDG. PC By: Veronica Lopez
OK for Cashier: Veronica Lopez
DAS PC By:
Coord. OK:
Signature:
Date: 09/23/2013

11. PROJECT VALUATION Final Fee Period

Permit Valuation: $30,000
PC Valuation:
Sewer Cap ID:
Total Bond(s) Due:

12. ATTACHMENTS

Plot Plan

For inspection requests, call toll-free **(888) LA4BUILD (524-2845)**. Outside LA County, call (213) 482-0000 or request inspections via **www.ladbs.org**. To speak to a Call Center agent, call **311** or (866) 4LACITY (452-2489). Outside LA County, call (213) 473-3231.

* P 1 3 0 1 6 7 0 0 0 0 1 8 4 8 4 F N *

SL 0013 501008187 9/23/2013 10:20:47 AM

BUILDING PERMIT COMM	$350.00
BUILDING PLAN CHECK	$0.00
EI RESIDENTIAL	$3.00
ONE STOP SURCH	$7.06
SYSTEMS DEVT FEE	$21.18
CITY PLANNING SURCH	$21.00
MISCELLANEOUS	$10.00
PLANNING GEN PLAN MAINT SURCH	$17.50
CA BLDG STD COMMISSION SURCHARGE	$2.00
BUILDING PLAN CHECK	$0.00
Sub Total:	$431.74

Permit #: 130167000018484
Receipt #: 0501009924
Building Card #: 2013SL51936

13. STRUCTURE INVENTORY (Note: Numeric measurement data in the format "number / number" implies "change in numeric value / total resulting numeric value")

13016 - 70000 - 18484

14. APPLICATION COMMENTS:
** Approved Seismic Gas Shut-Off Valve may be required. ** Work deemed not to affect tenant habitability. Per housing form filed, unit is vacant

In the event that any box (i.e. 1-16) is filled to capacity, it is possible that additional information has been captured electronically and could not be printed due to space restrictions. Nevertheless the information printed exceeds that required by section 19825 of the Health and Safety Code of the State of California.

15. BUILDING RELOCATED FROM:

16. CONTRACTOR, ARCHITECT & ENGINEER NAME	ADDRESS		CLASS	LICENSE #	PHONE #
(A) AMADOR, ADOLF	7617 COREY ST,	DOWNEY, CA 90242		C16182	(562) 861-8101
(C) EVR GARD CONSTRUCTION	5711 W SLAUSON AVE SUITE 150,	CULVER CITY, CA 90230	B	621683	(310) 215-8466
(E) HAMILTON, JOHN O	P O BOX 866,	HAWTHORNE, CA 90251		C53284	(310) 871-2562

PERMIT EXPIRATION/REFUNDS: This permit expires two years after the date of the permit issuance. This permit will also expire if no construction work is performed for a continuous period of 180 days (Sec. 98.0602 LAMC). Claims for refund of fees paid must be filed within one year from the date of expiration for permits granted by LADBS (Sec. 22.12 & 22.13 LAMC). The permittee may be entitled to reimbursement of permit fees if the Department fails to conduct an inspection within 60 days of receiving a request for final inspection (HS 17951).

17. LICENSED CONTRACTOR'S DECLARATION

I hereby affirm under penalty of perjury that I am licensed under the provisions of Chapter 9 (commencing with Section 7000) of Division 3 of the Business and Professions Code, and my license is in full force and effect. The following applies to B contractors only: I understand the limitations of Section 7057 of the Business and Professional Code related to my ability to take prime contracts or subcontracts involving specialty trades.

License Class: B License No.: 621683 Contractor: EVR GARD CONSTRUCTION

18. WORKERS' COMPENSATION DECLARATION

I hereby affirm, under penalty of perjury, one of the following declarations:

( ) I have and will maintain a certificate of consent to self insure for workers' compensation, as provided for by Section 3700 of the Labor Code, for the performance of the work for which this permit is issued.

(X) I have and will maintain workers' compensation insurance, as required by Section 3700 of the Labor Code, for the performance of the work for which this permit is issued. My workers' compensation insurance carrier and policy number are:

Carrier: STATE COMP. INS. FUND Policy Number: 1202312

( ) I certify that in the performance of the work for which this permit is issued, I shall not employ any person in any manner so as to become subject to the workers' compensation laws of California, and agree that if I should become subject to the workers' compensation provisions of Section 3700 of the Labor Code, I shall forthwith comply with those provisions.

WARNING: FAILURE TO SECURE WORKERS' COMPENSATION COVERAGE IS UNLAWFUL, AND SHALL SUBJECT AN EMPLOYER TO CRIMINAL PENALTIES AND CIVIL FINES UP TO ONE HUNDRED THOUSAND DOLLARS ($100,000), IN ADDITION TO THE COST OF COMPENSATION, DAMAGES AS PROVIDED FOR IN SECTION 3706 OF THE LABOR CODE, INTEREST, AND ATTORNEY'S FEES.

19. ASBESTOS REMOVAL DECLARATION / LEAD HAZARD WARNING

I certify that notification of asbestos removal is either not applicable or has been submitted to the AQMD or EPA as per section 19827.5 of the Health and Safety Code. Information is available at (909) 396-2336 and the notification form at www.aqmd.gov. Lead safe construction practices are required when doing repairs that disturb paint in pre-1978 buildings due to the presence of lead per section 6716 and 6717 of the Labor Code. Information is available at Health Services for LA County at (800) 524-5323 or the State of California at (800) 597-5323 or www.dhs.ca.gov/childlead.

20. CONSTRUCTION LENDING AGENCY DECLARATION

I hereby affirm under penalty of perjury that there is a construction lending agency for the performance of the work for which this permit is issued (Sec. 3097, Civil Code).

Lender's Name (If Any): _____ Lender's Address : _____

21. FINAL DECLARATION

I certify that I have read this application **INCLUDING THE ABOVE DECLARATIONS** and state that the above information **INCLUDING THE ABOVE DECLARATIONS** is correct. I agree to comply with all city and county ordinances and state laws relating to building construction, and hereby authorize representatives of this city to enter upon the above-mentioned property for inspection purposes. I realize that this permit is an application for inspection and that it does not approve or authorize the work specified herein, and it does not authorize or permit any violation or failure to comply with any applicable law. Furthermore, neither the City of Los Angeles nor any board, department officer, or employee thereof, make any warranty, nor shall be responsible for the performance or results of any work described herein, nor the condition of the property nor the soil upon which such work is performed. I further affirm under penalty of perjury, that the proposed work will not destroy or unreasonably interfere with any access or utility easement belonging to others and located on my property, but in the event such work does destroy or unreasonably interfere with such easement, a substitute easement(s) satisfactory to the holder(s) of the easement will be provided (Sec. 91.0106.4.3.4 LAMC).

By signing below, I certify that:

(1) I accept all the declarations above namely the Licensed Contractor's Declaration, Workers' Compensation Declaration, Asbestos Removal Declaration / Lead Hazard Warning, Construction Lending Agency Declaration, and Final Declaration; and

(2) This permit is being obtained with the consent of the legal owner of the property.

Print Name: AOLFMAOR Sign: _____ Date: 09/23/2013 ☐ Contractor ☒ Authorized Agent

Bldg-Alter/Repair
Apartment
Plan Check

City of Los Angeles - Department of Building and Safety

PLOT PLAN ATTACHMENT

Plan Check #: B13SL01168
Initiating Office: SOUTH LA
Printed on: 09/09/13 10:11:59

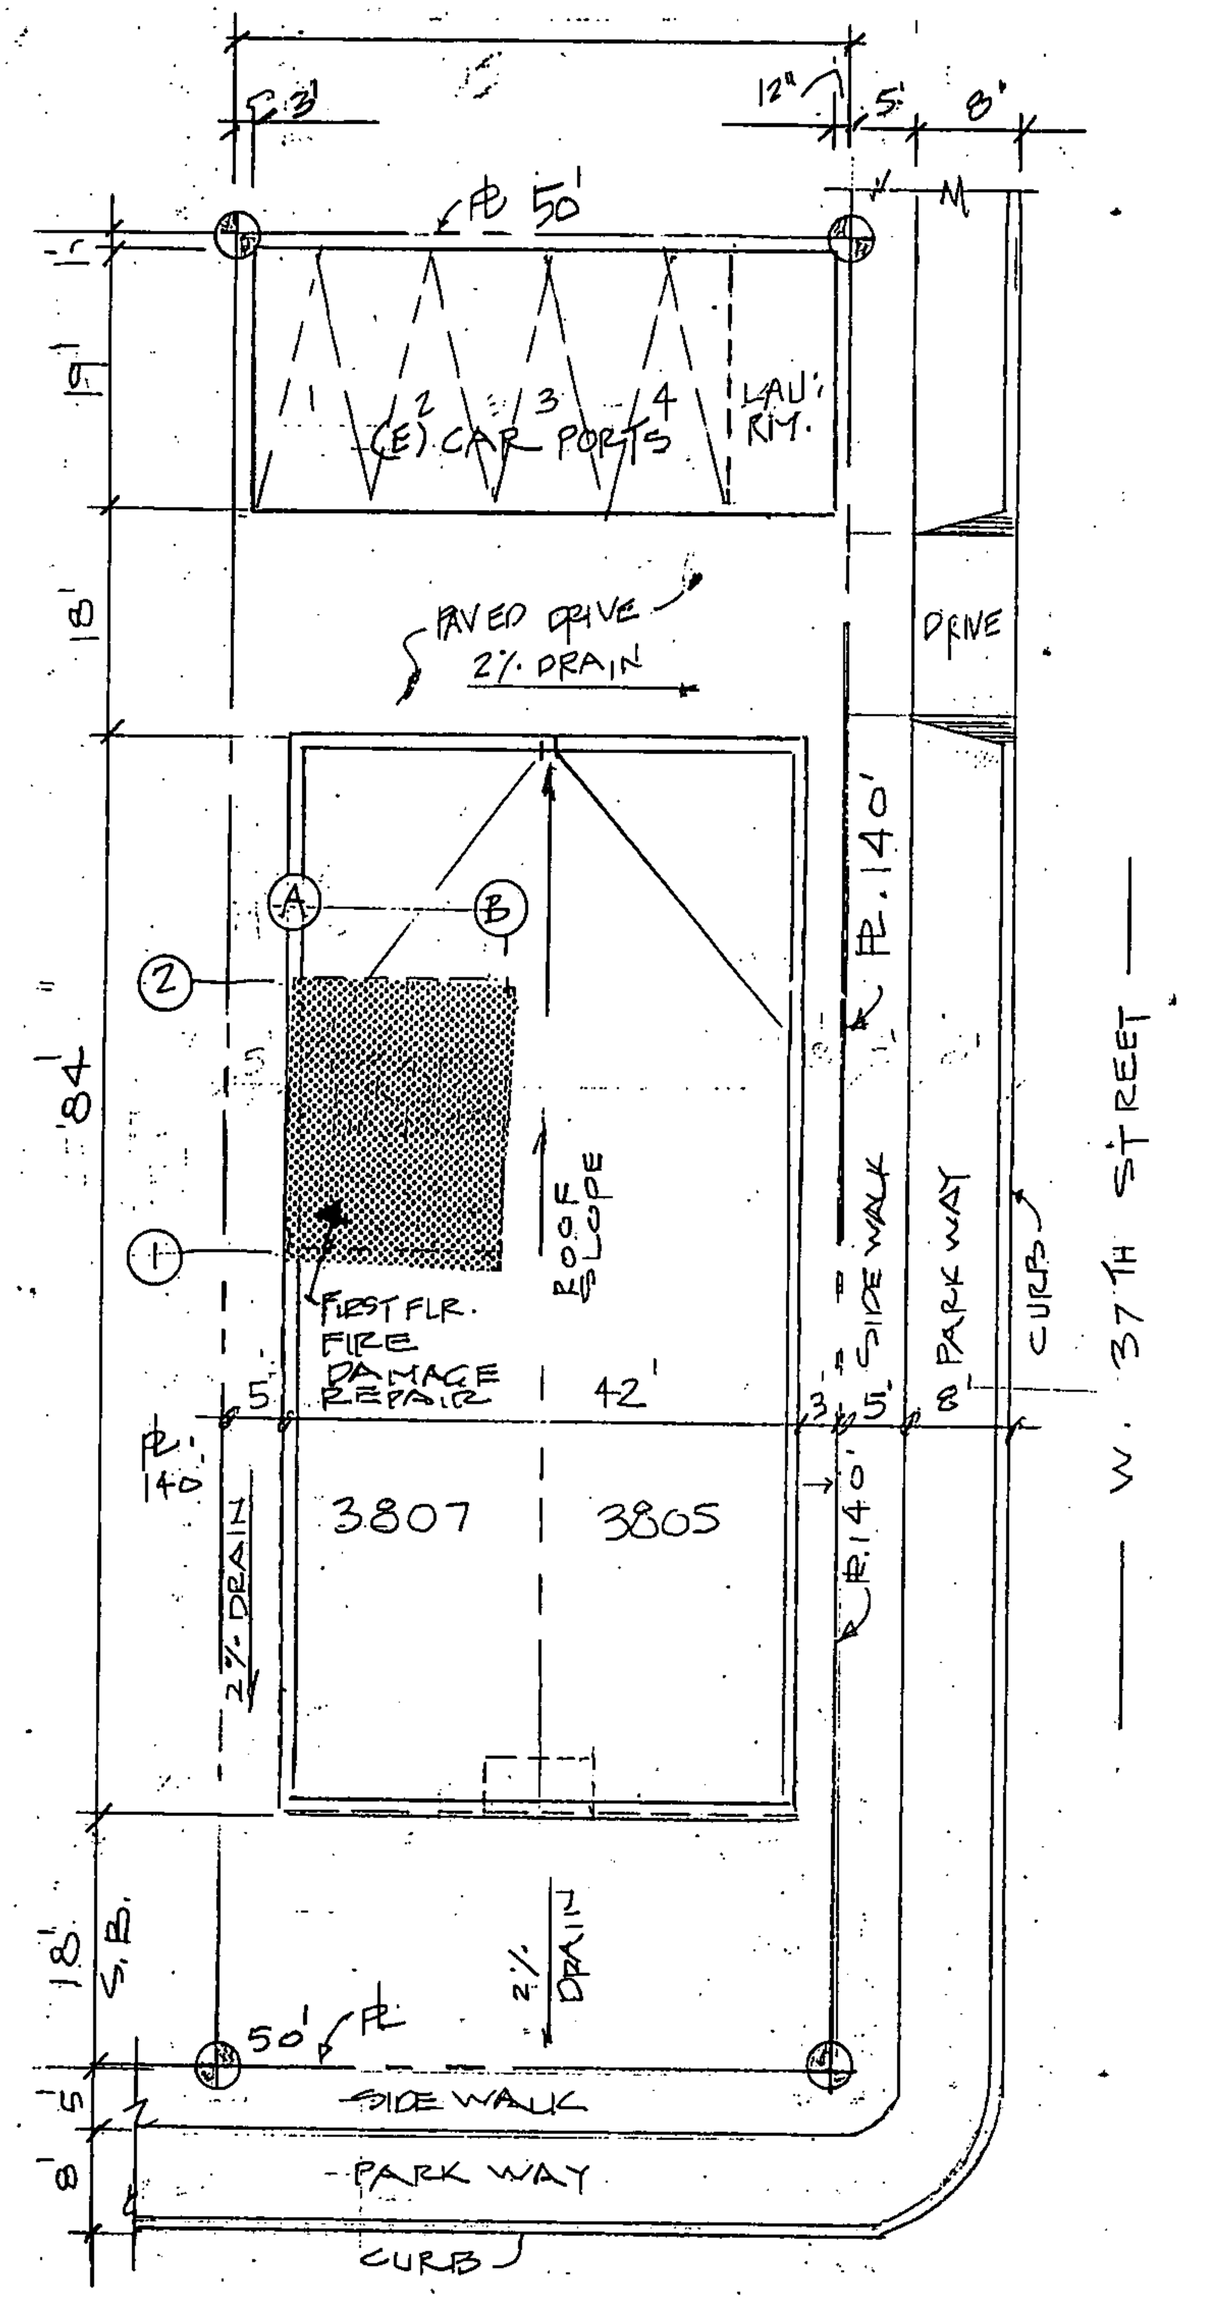

PLOT & ROOF PLAN

SC. 1/16" = 1'-0"

ESSOR'S PARCEL MAP
(DO NOT DRAW, WRITE, OR PASTE ATTACHMENTS OUTSIDE BORDER)

Assessor Parcel No.
APN: 5037-031-001

Reference
ZOBELEIN'S GRAND AVENUE AND FIGUEROA STREET
M B 9-41
BLK 14
1

THOMAS GUIDE
674 - B.2

There are two ways to request a copy of the document image.
1) Most LADBS records are available online via https://ladbsdoc.lacity.org
2) Records that are not available online may be requested by emailing us at records.ladbs@lacity.org or by making an appointment via https://appointments.lacity.org/apptsys/Public/Account. Please note this service is only available for records that are shown on our website without a digital icon ( ).

RECORDS COUNTER HOURS
(Service by appointment only)
MONDAY, TUESDAY, THURSDAY, FRIDAY: 7:30 AM to 4:30 PM
WEDNESDAY: 9:00 AM to 4:30 PM

Metro	Van Nuys
201, N. Figueroa St. 1st Floor, Room 110 Record Counter Los Angeles,CA 90012	6262 Van Nuys Blvd Record Counter Van Nuys,CA 91401

Assessor Number: BOOK NUMBER: 5037 PAGE NUMBER: 031 PARCEL NUMBER: 002

Document Type	Sub Type	Document Date	Document Number	Reel Batch Frame	
BUILDING PERMIT	BLDG-ALTER/REPAIR	4/29/1930	1930LA09779	HIST: P1208 001 1860	
BUILDING PERMIT	BLDG-ALTER/REPAIR	4/29/1930	1930LA09779	HIST: P1208 001 1860	
BUILDING PERMIT	BLDG-ALTER/REPAIR	7/1/1947	1947 15636	HIST: P1397 002 1846	
BUILDING PERMIT	BLDG-ALTER/REPAIR	7/1/1947	1947 15636	HIST: P1397 002 1846	
ELECTRICAL PERMIT		8/13/1985	0885B7963	HIST: T0028 003 0226	
ELECTRICAL PERMIT		8/13/1985	0885B7963	HIST: T0028 003 0226	
ELECTRICAL PERMIT		8/13/1985	0885B7963	HIST: T0028 003 0226	
ELECTRICAL PERMIT		8/13/1985	0885B7963	HIST: T0028 003 0226	
RANGE FILE	MISCELLANEOUS	7/15/1986		HIST: M0182 006 0175	
BUILDING PERMIT	ALTERATION	7/23/1986	1986LA42023	HIST: P0122 002 0011	
RANGE FILE	MISCELLANEOUS	7/29/1986		HIST: M0187 008 0050	
BUILDING PERMIT	BLDG-ALTER/REPAIR	2/1/2006	06016-10000-02034		
BUILDING PERMIT	BLDG-ALTER/REPAIR	11/21/2006	06016-10000-02026		
BUILDING PERMIT	BLDG-ALTER/REPAIR	2/19/2009	09016-10000-02200		

3809 S Flower Dr

Permit #: **06016 - 10000 - 02034**
Plan Check #: X06LA01844 Printed: 02/01/06 02:52 PM
Event Code:

Bldg-Alter/Repair
Apartment
Express Permit
No Plan Check

City of Los Angeles - Department of Building and Safety

APPLICATION FOR BUILDING PERMIT AND CERTIFICATE OF OCCUPANCY

Last Status: Ready to Issue
Status Date: 02/01/2006

1. TRACT	BLOCK	LOT(s)	ARB	COUNTY MAP REF #	PARCEL ID # (PIN #)	2. ASSESSOR PARCEL #
ZOBELEIN'S GRAND AVE	BLK 14	2		M B 9-41	117A201 38	5037 - 031 - 002

3. PARCEL INFORMATION

Area Planning Commission - South Los Angeles
LADBS Branch Office - LA
Council District - 9
Certified Neighborhood Council - Empowerment Congre
Community Plan Area - Southeast Los Angeles
Census Tract - 2311.00
District Map - 117A201
Energy Zone - 8
Fire District - 2
Near Source Zone Distance - 5.8
School Within 500 Foot Radius - YES
Thomas Brothers Map Grid - 674-B2

ZONE(S): C2-1L /

4. DOCUMENTS

ZI - ZI-1193 Hoover Redevelopment Pro
ZI - ZI-2126 Central City State Enterpris
SPA - South Central Alcohol Sales
RENT - YES
ORD - ORD-162128
ORD - ORD-167449-SA690
ORD - ORD-171682
CRA - ZI 73/462/1193 HOOVER
CPC - CPC-1983-506-SP
CPC - CPC-1986-827-GPC
CPC - CPC-2005-1122-CA
CPC - CPC-2005-1124-CA
CPC - CPC-2005-361-CA
CDBG - BID-Figueroa Corridor
CDBG - LARC-Yes
CDBG - LARZ-Central City

5. CHECKLIST ITEMS

6. PROPERTY OWNER, TENANT, APPLICANT INFORMATION

Owner(s):
Perez, Edgar R And Claudia L — 3811 1/2 Flower Dr — LOS ANGELES CA 90037

Tenant:

Applicant: (Relationship: Contractor)
-
(909) 815-4406

7. EXISTING USE	PROPOSED USE
(05) Apartment	

8. DESCRIPTION OF WORK

INSULATION, DRYWALL & RE-STUCCO. 1 OF 3 W/ # 06044-10000-01011.

9. # Bldgs on Site & Use:

10. APPLICATION PROCESSING INFORMATION

BLDG. PC By:
OK for Cashier: Krisandra Miller
DAS PC By:
Coord. OK:
Signature: Krisandra Miller Date: 02-01-06

For information and/or inspection requests originating within LA County,
Call toll-free (888) LA4BUILD
Outside LA County, call (213) 482-0000. (LA4BUILD = 524-2845)

For Cashier's Use Only W/O #: **61602034**

11. PROJECT VALUATION & FEE INFORMATION Final Fee Period

Permit Valuation: $9,000 PC Valuation:

FINAL TOTAL Bldg-Alter/Repair	202.62
Permit Fee Subtotal Bldg-Alter/Repa	152.50
Fire Hydrant Refuse-To-Pay	
E.Q. Instrumentation	0.90
O.S. Surcharge	3.47
Sys. Surcharge	10.40
Planning Surcharge	10.35
Planning Surcharge Misc Fee	5.00
Permit Issuing Fee	20.00
Permit Fee-Single Inspection Flag	

Sewer Cap ID: Total Bond(s) Due:

12. ATTACHMENTS

LA Department of Buildin[illegible] Safety
LA 04 08 181477 02/01/06 02:56PM

BUILDING PERMIT COMM	$152.50
BUILDING PLAN CHECK	$20.00
EI RESIDENTIAL	$0.90
ONE STOP SURCH	$3.47
SYSTEMS DEVT FEE	$10.40
CITY PLANNING SURCH	$10.35
MISCELLANEOUS	$5.00
Subtotal:	$202.62
Carry Over FROM Tran# 181476	$376.92
Total Due:	$579.54
Check:	$579.54

06LA 87467

* P 0 6 0 1 6 1 0 0 0 0 0 2 0 3 4 F N *

20172900230070107

13. STRUCTURE INVENTORY (Note: Numeric measurement data in the format "number / number" implies "change in numeric value / total resulting numeric value")

06016 - 10000 - 02034

14. APPLICATION COMMENTS

In the event that any box (i.e. 1-16) is filled to capacity, it is possible that additional information has been captured electronically and could not be printed due to space restrictions. Nevertheless, the information printed exceeds that required by Section 19825 of the Health and Safety Code of the State of California.

15. Building Relocated From:

16. CONTRACTOR, ARCHITECT, & ENGINEER NAME	ADDRESS		CLASS	LICENSE#	PHONE #
(C) Valiente A General Construction	9407 Live Oak Drive,	Rancho Cucamonga, CA 91730	B	838128	909.815.4406

PERMIT EXPIRATION/REFUNDS: This permit expires two years after the date of the permit issuance. This permit will also expire if no construction work is performed for a continuous period of 180 days (Sec. 98.0602 LAMC). Claims for refund of fees paid must be filed within one year from the date of expiration for permits granted by LADBS (Sec. 22.12 & 22.13 LAMC). The permittee may be entitled to reimbursement of permit fees if the Department fails to conduct an inspection within 60 days of receiving a request for final inspection (HS 17951).

17. LICENSED CONTRACTOR'S DECLARATION

I hereby affirm under penalty of perjury that I am licensed under the provisions of Chapter 9 (commencing with Section 7000) of Division 3 of the Business and Professions Code, and my license is in full force and effect. The following applies to B contractors only: I understand the limitations of Section 7057 of the Business and Professional Code related to my ability to take prime contracts or subcontracts involving specialty trades.

License Class: **B** Lic. No.: **838128** Contractor: **VALIENTE A GENERAL CONSTRUCTION**

18. WORKERS' COMPENSATION DECLARATION

I hereby affirm, under penalty of perjury, one of the following declarations:

(__) I have and will maintain a certificate of consent to self insure for workers' compensation, as provided for by Section 3700 of the Labor Code, for the performance of the work for which this permit is issued.

(__) I have and will maintain workers' compensation insurance, as required by Section 3700 of the Labor Code, for the performance of the work for which this permit is issued. My workers' compensation insurance carrier and policy number are:

Carrier: **State Comp. Ins. Fund** Policy Number: **1770665**

(__) I certify that in the performance of the work for which this permit is issued, I shall not employ any person in any manner so as to become subject to the workers' compensation laws of California, and agree that if I should become subject to the workers' compensation provisions of Section 3700 of the Labor Code, I shall forthwith comply with those provisions.

WARNING: FAILURE TO SECURE WORKERS' COMPENSATION COVERAGE IS UNLAWFUL, AND SHALL SUBJECT AN EMPLOYER TO CRIMINAL PENALTIES AND CIVIL FINES UP TO ONE HUNDRED THOUSAND DOLLARS ($100,000), IN ADDITION TO THE COST OF COMPENSATION, DAMAGES AS PROVIDED FOR IN SECTION 3706 OF THE LABOR CODE, INTEREST, AND ATTORNEY'S FEES.

19. ASBESTOS REMOVAL DECLARATION / LEAD HAZARD WARNING

I certify that notification of asbestos removal is either not applicable or was sent to the AQMD or EPA as per section 19827.5 of the Health and Safety Code. Due to the possible presence of lead-based paint, lead safe work practices are required on all repairs in pre-1979 buildings that disturb paint. Failure to do so could create lead hazards that violate California Health and Safety Code Section 17920.10 and Section 105256 and may be subject to a $1000 fine or criminal prosecution. For more information call LA County's Department of Health Services at (800)524-5323. In order to locate a Lead Certified Professional and obtain additional information, call California DHS at (800)597-5323 or go to the DHS Website at http://www.dhs.ca.gov/childlead/html/GENclist.html.

20. CONSTRUCTION LENDING AGENCY DECLARATION

I hereby affirm under penalty of perjury that there is a construction lending agency for the performance of the work for which this permit is issued (Sec. 3097, Civil Code).
Lender's name (if any):_____ Lender's address:_____

21. FINAL DECLARATION

I certify that I have read this application **INCLUDING THE ABOVE DECLARATIONS** and state that the above information **INCLUDING THE ABOVE DECLARATIONS** is correct. I agree to comply with all city and county ordinances and state laws relating to building construction, and hereby authorize representatives of this city to enter upon the above-mentioned property for inspection purposes. I realize that this permit is an application for inspection and that it does not approve or authorize the work specified herein, and it does not authorize or permit any violation or failure to comply with any applicable law. Furthermore, neither the City of Los Angeles nor any board, department officer, or employee thereof, make any warranty, nor shall be responsible for the performance or results of any work described herein, nor the condition of the property nor the soil upon which such work is performed. I further affirm under penalty of perjury, that the proposed work will not destroy or unreasonably interfere with any access or utility easement belonging to others and located on my property, but in the event such work does destroy or unreasonably interfere with such easement, a substitute easement(s) satisfactory to the holder(s) of the easement will be provided (Sec. 91.0106.4.3.4 LAMC).

By signing below, I certify that:

(1) I accept all the declarations above namely the Licensed Contractor's Declaration, Workers' Compensation Declaration, Asbestos Removal Declaration / Lead Hazard Warning, Construction Lending Agency Declaration and Final Declaration; and
(2) This permit is being obtained with the consent of the legal owner of the property.

Print Name: Amilcar Valiente Sign: Date: 9-01-06 ☒ Contractor ☐ Authorized Agent

3809 S Flower Dr

Permit #: **06016 - 10000 - 02026**
Plan Check #: B06LA00976 Printed: 11/21/06 08:19 AM
Event Code:

Bldg-Alter/Repair
Apartment
Appointment Plan Check
Plan Check

City of Los Angeles - Department of Building and Safety

APPLICATION FOR BUILDING PERMIT AND CERTIFICATE OF OCCUPANCY

Last Status: Ready to Issue
Status Date: 11/21/2006

1. TRACT	BLOCK	LOT(s)	ARB	COUNTY MAP REF #	PARCEL ID # (PIN #)	2. ASSESSOR PARCEL #
ZOBELEIN'S GRAND AVEI	BLK 14	2		M B 9-41	117A201 38	5037 - 031 - 002

3. PARCEL INFORMATION

Area Planning Commission - South Los Angeles
LADBS Branch Office - LA
Council District - 9
Certified Neighborhood Council - Empowerment Congre
Community Plan Area - Southeast Los Angeles
Census Tract - 2311.00
District Map - 117A201
Energy Zone - 8
Fire District - 2
Near Source Zone Distance - 5.8
School Within 500 Foot Radius - YES
Thomas Brothers Map Grid - 674-B2

ZONE(S): C2-1L /

4. DOCUMENTS

ZI - ZI-1193 Hoover Redevelopment Pro
ZI - ZI-2126 Central City State Enterpris
SPA - South Central Alcohol Sales
RENT - YES
ORD - ORD-162128
ORD - ORD-167449-SA690
ORD - ORD-171682
CRA - ZI 73/462/1193 HOOVER
CPC - CPC-1983-506-SP
CPC - CPC-1986-827-GPC
CPC - CPC-2005-1122-CA
CPC - CPC-2005-1124-CA
CPC - CPC-2005-361-CA
CDBG - BID-Figueroa Corridor
CDBG - LARC-Yes
CDBG - LARZ-Central City

5. CHECKLIST ITEMS

6. PROPERTY OWNER, TENANT, APPLICANT INFORMATION

Owner(s):
Perez, Edgar R And Claudia L — 38111/2 Flower Dr — LOS ANGELES CA 90037

Tenant:

Applicant: (Relationship: Contractor)
Amilicas Valiente - — 9407 Live Oak Drive — RANCHO CUCAMONGA, CA — (909) 815-4406

7.EXISTING USE / **PROPOSED USE**
(05) Apartment

8. DESCRIPTION OF WORK
REPLACE FIRE DAMAGED ROOF TRUSS. 25% DAMAGED.

9. # Bldgs on Site & Use: MULTI-FAMILY DWELLING

10. APPLICATION PROCESSING INFORMATION

BLDG. PC By: Edita Mattis
OK for Cashier: Edita Mattis
DAS PC By:
Coord. OK:
Signature:
Date: 11-21-06

For information and/or inspection requests originating within LA County,
Call toll-free (888) LA4BUILD (524-2845)
Outside LA County, call (213) 482-0000 or visit www.ladbs.org

For Cashier's Use Only W/O #: **61602026**

11. PROJECT VALUATION & FEE INFORMATION Final Fee Period

Permit Valuation: $85,000 PC Valuation:

FINAL TOTAL Bldg-Alter/Repair	769.43
Permit Fee Subtotal Bldg-Alter/Repa	662.50
Plan Check Subtotal Bldg-Alter/Rep	0.00
Fire Hydrant Refuse-To-Pay	
E.Q. Instrumentation	8.50
O.S. Surcharge	13.42
Sys. Surcharge	40.26
Planning Surcharge	39.75
Planning Surcharge Misc Fee	5.00
Permit Issuing Fee	0.00

FIRE HYDRANT FEE NOTICE THE CITY OF LOS ANGELES MAY AMEND THE FIRE HYDRANT FEE ORDINANCE (LAMC SECTION 91.0304 (b) 8). THE OWNER OF THE PROJECT DESIGNATED IN THIS PERMIT SHALL BE OBLIGATED TO PAY THE DEPARTMENT A FIRE HYDRANT FEE IN THE AMOUNT TO BE CALCULATED PURSUANT TO ANY AMENDMENT TO THE FIRE HYDRANT FEE ORDINANCE. THIS FEE WILL BE USED TO PROVIDE ADEQUATE FIRE SAFETY FACILITIES AND SERVICES FOR NEW DEVELOPMENT EXCEPTION: THIS PARAGRAPH NUMBER 8 SHALL NOT APPLY TO ANY PERMIT FOR DEMOLITION OF A BUILDING OR STRUCTURE

Sewer Cap ID:
Total Bond(s) Due:

LA Department of Building and Safety
LA 03 08 180641 11/21/06 08:22AM

BUILDING PERMIT COMM	$662.50
EI RESIDENTIAL	$8.50
ONE STOP SURCH	$13.42
SYSTEMS DEVT FEE	$40.26
CITY PLANNING SURCH	$39.75
MISCELLANEOUS	$5.00
Total Due:	$769.43
Check:	$769.43

06LA 01363

12. ATTACHMENTS
Plot Plan

* P 0 6 0 1 6 1 0 0 0 0 0 2 0 2 6 F N *

10212012006641636

13. STRUCTURE INVENTORY (Note: Numeric measurement data in the format "number / number" implies "change in numeric value / total resulting numeric value")

06016 - 10000 - 02026

14. APPLICATION COMMENTS

** Approved Seismic Gas Shut-Off Valve may be required. ** LAHD form is filled out and submitted.

In the event that any box (i.e. 1-16) is filled to capacity, it is possible that additional information has been captured electronically and could not be printed due to space restrictions. Nevertheless, the information printed exceeds that required by Section 19825 of the Health and Safety Code of the State of California.

15. Building Relocated From:

16. CONTRACTOR, ARCHITECT, & ENGINEER NAME	ADDRESS		CLASS	LICENSE#	PHONE #
(C) Valiente A General Construction	9407 Live Oak Drive,	Rancho Cucamonga, CA 91730	B	838128	(909) 815-4406
(E) Aguirre, William Arturo	13139 Loire Valley Dr,	Rancho Cucamonga, CA 91739		C65478	951-204-1013

PERMIT EXPIRATION/REFUNDS: This permit expires two years after the date of the permit issuance. This permit will also expire if no construction work is performed for a continuous period of 180 days (Sec. 98.0602 LAMC). Claims for refund of fees paid must be filed within one year from the date of expiration for permits granted by LADBS (Sec. 22.12 & 22.13 LAMC). The permittee may be entitled to reimbursement of permit fees if the Department fails to conduct an inspection within 60 days of receiving a request for final inspection (HS 17951).

17. LICENSED CONTRACTOR'S DECLARATION

I hereby affirm under penalty of perjury that I am licensed under the provisions of Chapter 9 (commencing with Section 7000) of Division 3 of the Business and Professions Code, and my license is in full force and effect. The following applies to B contractors only: I understand the limitations of Section 7057 of the Business and Professional Code related to my ability to take prime contracts or subcontracts involving specialty trades.

License Class: B Lic. No.: 838128 Contractor: VALIENTE A GENERAL CONSTRUCTION

18. WORKERS' COMPENSATION DECLARATION

I hereby affirm, under penalty of perjury, one of the following declarations:

(__) I have and will maintain a certificate of consent to self insure for workers' compensation, as provided for by Section 3700 of the Labor Code, for the performance of the work for which this permit is issued.

(✓) I have and will maintain workers' compensation insurance, as required by Section 3700 of the Labor Code, for the performance of the work for which this permit is issued. My workers' compensation insurance carrier and policy number are:

Carrier: State Comp. Ins. Fund Policy Number: 1770665

(__) I certify that in the performance of the work for which this permit is issued, I shall not employ any person in any manner so as to become subject to the workers' compensation laws of California, and agree that if I should become subject to the workers' compensation provisions of Section 3700 of the Labor Code, I shall forthwith comply with those provisions.

WARNING: FAILURE TO SECURE WORKERS' COMPENSATION COVERAGE IS UNLAWFUL, AND SHALL SUBJECT AN EMPLOYER TO CRIMINAL PENALTIES AND CIVIL FINES UP TO ONE HUNDRED THOUSAND DOLLARS ($100,000), IN ADDITION TO THE COST OF COMPENSATION, DAMAGES AS PROVIDED FOR IN SECTION 3706 OF THE LABOR CODE, INTEREST, AND ATTORNEY'S FEES.

19. ASBESTOS REMOVAL DECLARATION / LEAD HAZARD WARNING

I certify that notification of asbestos removal is either not applicable or has been submitted to the AQMD or EPA as per section 19827.5 of the Health and Safety Code. Information is available at (909) 396-2336 and the notification form at www.aqmd.gov. Lead safe construction practices are required when doing repairs that disturb paint in pre-1978 buildings due to the presence of lead per section 6716 and 6717 of the Labor Code. Information is avaiable at Health Services for LA County at (800) 524-5323 or the State of California at (800) 597-5323 or www.dhs.ca.gov/childlead.

20. CONSTRUCTION LENDING AGENCY DECLARATION

I hereby affirm under penalty of perjury that there is a construction lending agency for the performance of the work for which this permit is issued (Sec. 3097, Civil Code).
Lender's name (if any): Lender's address:

21. FINAL DECLARATION

I certify that I have read this application **INCLUDING THE ABOVE DECLARATIONS** and state that the above information **INCLUDING THE ABOVE DECLARATIONS** is correct. I agree to comply with all city and county ordinances and state laws relating to building construction, and hereby authorize representatives of this city to enter upon the above-mentioned property for inspection purposes. I realize that this permit is an application for inspection and that it does not approve or authorize the work specified herein, and it does not authorize or permit any violation or failure to comply with any applicable law. Furthermore, neither the City of Los Angeles nor any board, department officer, or employee thereof, make any warranty, nor shall be responsible for the performance or results of any work described herein, nor the condition of the property nor the soil upon which such work is performed. I further affirm under penalty of perjury, that the proposed work will not destroy or unreasonably interfere with any access or utility easement belonging to others and located on my property, but in the event such work does destroy or unreasonably interfere with such easement, a substitute easement(s) satisfactory to the holder(s) of the easement will be provided (Sec. 91.0106.4.3.4 LAMC).

By signing below, I certify that:

(1) I accept all the declarations above namely the Licensed Contractor's Declaration, Workers' Compensation Declaration, Asbestos Removal Declaration / Lead Hazard Warning, Construction Lending Agency Declaration and Final Declaration; and
(2) This permit is being obtained with the consent of the legal owner of the property.

Print Name: Amilcar Valiente Sign: Date: 11-21-06 [✓] Contractor [ ] Authorized Agent

3809 S Flower Dr Permit Application #: **06016 - 10000 - 02026**

Bldg-Alter/Repair
Apartment
Plan Check

City of Los Angeles - Department of Building and Safety

Plan Check #: B06LA00976
Initiating Office: METRO
Printed on: 11/21/06 08:07:56

PLOT PLAN ATTACHMENT

(DO NOT DRAW, WRITE, OR PASTE ATTACHMENTS OUTSIDE BORDER)

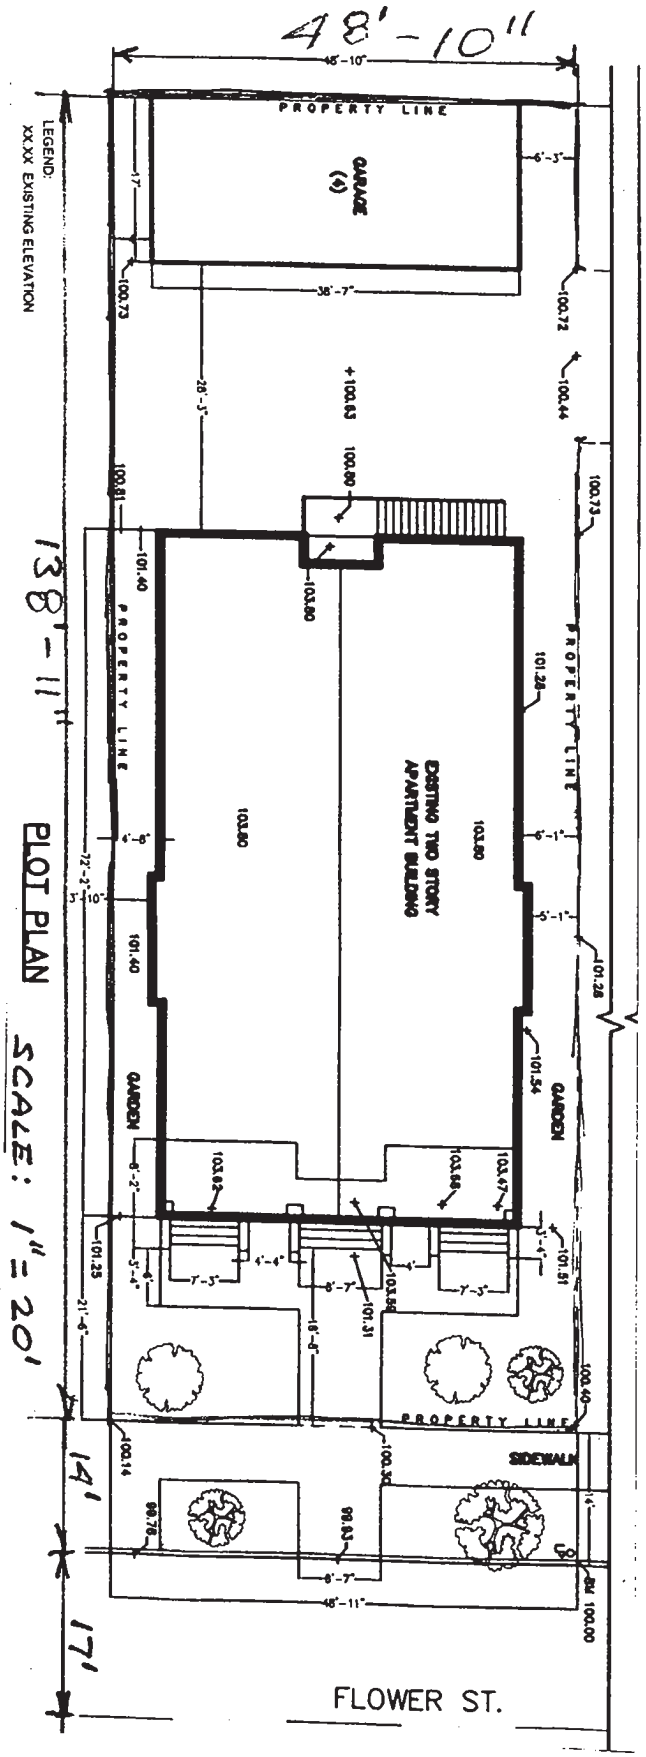

COUNCIL DISTRICT: 9 INSPECTION DISTRICT: BIGIM4

PLOT PLAN ATTACHMENT

10212012006041036

3809 - 3811 1/2 S Flower Dr

Permit #: **09016 - 10000 - 02200**
Plan Check #: X09LA02411 Printed: 02/19/09 08:40 AM
Event Code:

Bldg-Alter/Repair
Apartment
Express Permit
No Plan Check

City of Los Angeles - Department of Building and Safety

APPLICATION FOR BUILDING PERMIT AND CERTIFICATE OF OCCUPANCY

Last Status: Ready to Issue
Status Date: 02/19/2009

1. TRACT	BLOCK	LOT(S)	ARB	COUNTY MAP REF #	PARCEL ID # (PIN #)	2. ASSESSOR PARCEL #
ZOBELEIN'S GRAND AVE	BLK 14	2		M B 9-41	117A201 38	5037 - 031 - 002

3. PARCEL INFORMATION

Area Planning Commission - South Los Angeles
LADBS Branch Office - LA
Council District - 9
Certified Neighborhood Council - Empowerment Congre
Community Plan Area - Southeast Los Angeles
Census Tract - 2311.00
District Map - 117A201
Energy Zone - 8
Fire District - 2
Near Source Zone Distance - 2.3
School Within 500 Foot Radius - YES
Thomas Brothers Map Grid - 674-B2

ZONE(S): C2-1L /

4. DOCUMENTS

ZI - ZI-1193 Hoover Redevelopment Pro
ZI - ZI-2374 Los Angeles State Enterpris
ZI - ZI-2385 Greater Downtown Housing
ZI - ZI-2393 Fast Food (ICO)
SPA - South Los Angeles Alcohol Sales
RENT - YES
ORD - ORD-162128
ORD - ORD-167449-SA690
ORD - ORD-171682
ORD - ORD-180218
ICO - Fast Food (ICO)
CRA - ZI 73/462/1193 HOOVER
CPC - CPC-1983-506-SP
CPC - CPC-1986-827-GPC
CPC - CPC-2005-1122-CA
CPC - CPC-2005-1124-CA

5. CHECKLIST ITEMS

6. PROPERTY OWNER, TENANT, APPLICANT INFORMATION

Owner(s)
Perez, Edgar R And Claudia L — 834 Sapphire Ct — POMONA CA 91766

Tenant

Applicant (Relationship Owner-Bldr)
- Owner-Builder — (626) 968-3881

7. EXISTING USE / **PROPOSED USE**
(05) Apartment

8. DESCRIPTION OF WORK
Windows and doors change-out (same size & type) for residential buildings. Kitchen/bathroom remodel for residential buildings (no structural changes). Replace drywall. (no new walls added). Install insulation, exterior plaste & flooring. (See comments).

9. # Bldgs on Site & Use:

10. APPLICATION PROCESSING INFORMATION

BLDG. PC By:
DAS PC By:
OK for Cashier: Ozzie Radford
Coord. OK:
Signature: [signature] Date: 02/19/2009

For inspection requests, call toll-free **(888) LA4BUILD** (524-2845). Outside LA County, call (213) 482-0000 or request Inspections via **www.ladbs.org**. To speak to a Call Center agent, call **311** or (866) 4LACITY (452-2489). Outside LA County, call (213) 473-3231. Safety

For Cashier's Use Only W/O #: **91602200**

11. PROJECT VALUATION & FEE INFORMATION Final Fee Period

Permit Valuation: $40,000 PC Valuation:

FINAL TOTAL Bldg-Alter/Repair	501.52
Permit Fee Subtotal Bldg-Alter/Repa	410.00
Fire Hydrant Refuse-To-Pay	
E.Q. Instrumentation	4.00
O.S. Surcharge	8.68
Sys. Surcharge	26.04
Planning Surcharge	25.80
Planning Surcharge Misc Fee	5.00
Green Building Fee	2.00
Permit Issuing Fee	20.00

BUILDING PERMIT COMM	$410.00
EI RESIDENTIAL	$4.00
ONE STOP SURCH	$8.68
SYSTEMS DEVT FEE	$26.04
CITY PLANNING SURCH	$25.80
MISCELLANEOUS	$5.00
GREEN BUILDING FEE	$2.00
BUILDING PLAN CHECK	$20.00

P09016100000220OFN

Total Due: $501.52
Check: $501.52

2009LA34413

Sewer Cap ID: Total Bond(s) Due:

12. ATTACHMENTS
Owner-Builder Declaration

P 0 9 0 1 6 1 0 0 0 0 0 2 2 0 0 F N *

13. STRUCTURE INVENTORY (Note: Numeric measurement data in the format "number / number" implies "change in numeric value / total resulting numeric value")

09016 - 10000 - 02200

14. APPLICATION COMMENTS

** Approved Seismic Gas Shut-Off Valve may be required. ** ADDRESS INCLUDED 3809 1/2 & 3811.

In the event that any box (i.e. 1-16) is filled to capacity, it is possible that additional information has been captured electronically and could not be printed due to space restrictions. Nevertheless, the information printed exceeds that required by Section 19825 of the Health and Safety Code of the State of California.

15. Building Relocated From:

16. CONTRACTOR, ARCHITECT, & ENGINEER NAME	ADDRESS	CLASS	LICENSE#	PHONE #
(O) , Owner-Builder			0	6269683881

PERMIT EXPIRATION/REFUNDS: This permit expires two years after the date of the permit issuance. This permit will also expire if no construction work is performed for a continuous period of 180 days (Sec. 98.0602 LAMC). Claims for refund of fees paid must be filed within one year from the date of expiration for permits granted by LADBS (Sec. 22.12 & 22.13 LAMC). The permittee may be entitled to reimbursement of permit fees if the Department fails to conduct an inspection within 60 days of receiving a request for final inspection (HS 17951).

17. OWNER-BUILDER DECLARATION

I hereby affirm under penalty of perjury that I am exempt from the Contractors' State License Law for the following reason (Section 7031.5, Business and Professions Code: Any city or county which requires a permit to construct, alter, improve, demolish, or repair any structure, prior to its issuance, also requires the applicant for such permit to file a signed statement that he or she is licensed pursuant to the provisions of the Contractors License Law (Chapter 9 (commencing with Section 7000) of Division 3 of the Business and Professions Code) or that he or she is exempt therefrom and the basis for the alleged exemption. Any violation of Section 7031.5 by any applicant for a permit subjects the applicant to a civil penalty of not more than five hundred dollars ($500).):

(__) I, as the owner of the property, or my employees with wages as their sole compensation, will do the work, and the structure is not intended or offered for sale (Sec. 7044, Business & Professions Code: The Contractors License Law does not apply to an owner of property who builds or improves thereon, and who does such work himself or herself or through his or her own employees, provided that such improvements are not intended or offered for sale. If, however, the building or improvement is sold within one year from completion, the owner-builder will have the burden of proving that he or she did not build or improve for the purpose of sale).

OR

(__) I, as the owner of the property, am exclusively contracting with licensed contractors to construct the project (Sec. 7044, Business & Professions Code: The Contractors License Law does not apply to an owner of property who builds or improves thereon, and who contracts for such projects with a contractor(s) licensed pursuant to the Contractors License Law.)

18. WORKERS' COMPENSATION DECLARATION

I hereby affirm, under penalty of perjury, one of the following declarations:

(__) I have and will maintain a certificate of consent to self insure for workers' compensation, as provided for by Section 3700 of the Labor Code, for the performance of the work for which this permit is issued.

(__) I have and will maintain workers' compensation insurance, as required by Section 3700 of the Labor Code, for the performance of the work for which this permit is issued. My workers' compensation insurance carrier and policy number are:

Carrier:_____ Policy Number:_____

(__) I certify that in the performance of the work for which this permit is issued, I shall not employ any person in any manner so as to become subject to the workers' compensation laws of California, and agree that if I should become subject to the workers' compensation provisions of Section 3700 of the Labor Code, I shall forthwith comply with those provisions.

WARNING: FAILURE TO SECURE WORKERS' COMPENSATION COVERAGE IS UNLAWFUL, AND SHALL SUBJECT AN EMPLOYER TO CRIMINAL PENALTIES AND CIVIL FINES UP TO ONE HUNDRED THOUSAND DOLLARS ($100,000), IN ADDITION TO THE COST OF COMPENSATION, DAMAGES AS PROVIDED FOR IN SECTION 3706 OF THE LABOR CODE, INTEREST, AND ATTORNEY'S FEES.

19. ASBESTOS REMOVAL DECLARATION / LEAD HAZARD WARNING

I certify that notification of asbestos removal is either not applicable or has been submitted to the AQMD or EPA as per section 19827.5 of the Health and Safety Code. Information is available at (909) 396-2336 and the notification form at www.aqmd.gov. Lead safe construction practices are required when doing repairs that disturb paint in pre-1978 buildings due to the presence of lead per section 6716 and 6717 of the Labor Code. Information is avaiable at Health Services for LA County at (800) 524-5323 or the State of California at (800) 597-5323 or www.dhs.ca.gov/childlead.

20. FINAL DECLARATION

I certify that I have read this application **INCLUDING THE ABOVE DECLARATIONS** and state that the above information **INCLUDING THE ABOVE DECLARATIONS** is correct. I agree to comply with all city and county ordinances and state laws relating to building construction, and hereby authorize representatives of this city to enter upon the above-mentioned property for inspection purposes. I realize that this permit is an application for inspection and that it does not approve or authorize the work specified herein, and it does not authorize or permit any violation or failure to comply with any applicable law. Furthermore, neither the City of Los Angeles nor any board, department officer, or employee thereof, make any warranty, nor shall be responsible for the performance or results of any work described herein, nor the condition of the property nor the soil upon which such work is performed. I further affirm under penalty of perjury, that the proposed work will not destroy or unreasonably interfere with any access or utility easement belonging to others and located on my property, but in the event such work does destroy or unreasonably interfere with such easement, a substitute easement(s) satisfactory to the holder(s) of the easement will be provided (Sec. 91.0106.4.3.4 LAMC).

By signing below, I certify that:

(1) I accept all the declarations above namely the Owner-Builder Declaration, Workers' Compensation Declaration, Asbestos Removal Declaration / Lead Hazard Warning and Final Declaration; and

(2) This permit is being obtained with the consent of the legal owner of the property.

Print Name: Edgar Perez Sign: _____ Date: 2-19-09 [X] Owner [ ] Authorized Agent

CITY LA DBS
DEPARTMENT OF BUILDING AND SAFETY

OWNER'S ACKNOWLEDGMENT AND VERIFICATION OF INFORMATION

(OWNER-BUILDER DECLARATION, cont.)

Application Number: 09016-10000-02208

Project Address: 3509-3511 1/2 S Flowerdr LA CA 90037

EP 10. I am aware of and consent to an Owner-Builder building permit applied for in my name, and understand that I am the party legally and financially responsible for proposed construction activity at the following address: _____.

EP 11. I agree that, as the party legally and financially responsible for this proposed construction activity, I will abide by all applicable laws and requirements that govern Owner-Builders as well as employers.

EP 12. I agree to notify the issuer of this form immediately of any additions, deletions, or changes to any of the information I have provided on this form. Licensed contractors are regulated by laws designed to protect the public. If you contract with someone who does not have a license, the Contractors' State License Board may be unable to assist you with any financial loss you may sustain as a result of a complaint. Your only remedy against unlicensed Contractors may be in civil court. It is also important for you to understand that if an unlicensed Contractor or employee of that individual or firm is injured while working on your property, you may be held liable for damages. If you obtain a permit as Owner-Builder and wish to hire Contractors, you will be responsible for verifying whether or not those Contractors are properly licensed and the status of their workers' compensation insurance coverage. Before a building permit can be issued, this form must be completed and signed by the property owner and returned to the agency responsible for issuing the permit.

Note: A copy of the property owner's driver's license, form notarization, or other verification acceptable to the agency is required to be presented when the permit is issued to verify the property owner's signature.

Owner's Name: Elgar Perez

Signature of property owner _____ Date: 2-19-09

SEC. 3. Section 19830 of the Health and Safety Code is repealed.
SEC. 4. Section 19831 of the Health and Safety Code is repealed.
SEC. 5. Section 19832 of the Health and Safety Code is repealed.

As a covered entity under Title II of the Americans with Disabilities Act, the City of Los Angeles does not discriminate on the basis of disability and, upon request, will provide reasonable accommodation to ensure equal access to its programs, services and activities. For efficient handling of information internally and in the internet, conversion to this new format of code related and administrative information bulletins including MGD and RGA that were previously issued will allow flexibility and timely distribution of information to the public.

10302232809839S8

CITY LA DBS
DEPARTMENT OF BUILDING AND SAFETY

OWNER'S ACKNOWLEDGMENT AND VERIFICATION OF INFORMATION

(OWNER-BUILDER DECLARATION)

Application Number: 09016-10000-02200

Project Address: 3809-3811 1/2 S Flower dr LA CA 90037

DIRECTIONS: Read and initial each statement below to signify you understand or verify this information.

EP 1. I understand a frequent practice of unlicensed persons is to have the property owner obtain an "Owner-Builder" building permit that erroneously implies that the property owner is providing his or her own labor and material personally. I, as an Owner-Builder, may be held liable and subject to serious financial risk for any injuries sustained by an unlicensed person and his or her employees while working on my property. My homeowner's insurance may not provide coverage for those injuries. I am willfully acting as an Owner-Builder and am aware of the limits of my insurance coverage for injuries to workers on my property.

EP 2. I understand building permits are not required to be signed by property owners unless they are *responsible* for the construction and are not hiring a licensed Contractor to assume this responsibility.

EP 3. I understand as an "Owner-Builder" I am the responsible party of record on the permit. I understand that I may protect myself from potential financial risk by hiring a licensed Contractor and having the permit filed in his or her name instead of my own.

EP 4. I understand Contractors are required by law to be licensed and bonded in California and to list their license numbers on permits and contracts.

EP 5. I understand if I employ or otherwise engage any persons, other than California licensed Contractors, and the total value of my construction is at least five hundred dollars ($500), including labor and materials, I may be considered an "employer" under state and federal law.

EP 6. I understand if I am considered an "employer" under state and federal law, I must register with the state and federal government, withhold payroll taxes, provide workers' compensation disability insurance, and contribute to unemployment compensation for each "employee." I also understand my failure to abide by these laws may subject me to serious financial risk.

EP 7. I understand under California Contractors' State License Law, an Owner-Builder who builds single-family residential structures cannot legally build them with the intent to offer them for sale, unless *all* work is performed by licensed subcontractors and the number of structures does not exceed four within any calendar year, or all of the work is performed under contract with a licensed general building Contractor.

EP 8. I understand as an Owner-Builder if I sell the property for which this permit is issued, I may be held liable for any financial or personal injuries sustained by any subsequent owner(s) that result from any latent construction defects in the workmanship or materials.

EP 9. I understand I may obtain more information regarding my obligations as an "employer" from the Internal Revenue Service, the United States Small. Business Administration, the California Department of Benefit Payments, and the California Division of Industrial Accidents. I also understand I may contact the California Contractors' State License Board (CSLB) at 1-800-321-CSLB (2752) or www.cslb.ca.gov for more information about licensed contractors.

As a covered entity under Title II of the Americans with Disabilities Act, the City of Los Angeles does not discriminate on the basis of disability and, upon request, will provide reasonable accommodation to ensure equal access to its programs, services and activities. For efficient handling of information internally and in the Internet, conversion to this new format of code related and administrative information bulletins including MGD and RGA that were previously issued will allow flexibility and timely distribution of information to the public.

CITY LA DBS
DEPARTMENT OF BUILDING AND SAFETY

NOTICE TO PROPERTY OWNER

Dear Property Owner:

An application for a building permit has been submitted in your name listing yourself as the builder of the property improvements specified at: 3809-3811 1/2 S Flower dr LA CA 90037

We are providing you with an Owner-Builder Acknowledgment and Information Verification Form to make you aware of your responsibilities and possible risk you may incur by having this permit issued in your name as the Owner-Builder. We will not issue a building permit until you have read, initialed your understanding of each provision, signed, and returned this form to us at our official address indicated. An agent of the owner cannot execute this notice unless you, the property owner, obtain the prior approval of the permitting authority.

As a covered entity under Title II of the Americans with Disabilities Act, the City of Los Angeles does not discriminate on the basis of disability and, upon request, will provide reasonable accommodation to ensure equal access to its programs, services and activities. For efficient handling of information internally and in the internet, conversion to this new format of code related and administrative information bulletins including MGD and RGA that were previously issued will allow flexibility and timely distribution of information to the public.

10302-120983958

CITY LA DBS
DEPARTMENT OF BUILDING AND SAFETY

NOTICE TO PROPERTY OWNER FOR OWNER-BUILDER PERMITS

CHANGES IN STATE LAW (Assembly Bill No. 2335) REGARDING "OWNER-BUILDER" PERMITS

Due to a change by the Contractors State Licensing Board (CSLB) regarding Owner-Builder permits, the City of Los Angeles Department of Building and Safety (LADBS) will modify the permit issuing process to comply with State Assembly Bill (AB) No. 2335. Beginning January 2, 2009, a "Notification to Property Owner" with an "Owner's Acknowledgment Verification of Information" form will have to be provided by LADBS to the building owner for all Owner-Builder permits. The building owner will have to read and initial each statement to signify that he/she understands and verifies the information noted and sign at the end of the form. The form must be collected by the permit issuing staff for microfilming, after executing (initialed and signed) by the owner prior to issuing the permit.

As a covered entity under Title II of the Americans with Disabilities Act, the City of Los Angeles does not discriminate on the basis of disability and, upon request, will provide reasonable accommodation to ensure equal access to its programs, services and activities. For efficient handling of information internally and in the internet, conversion to this new format of code related and administrative information bulletins including MGD and RGA that were previously issued will allow flexibility and timely distribution of information to the public.

There are two ways to request a copy of the document image.
1) Most LADBS records are available online via https://ladbsdoc.lacity.org
2) Records that are not available online may be requested by emailing us at records.ladbs@lacity.org or by making an appointment via https://appointments.lacity.org/apptsys/Public/Account. Please note this service is only available for records that are shown on our website without a digital icon ( ).

RECORDS COUNTER HOURS
(Service by appointment only)
MONDAY, TUESDAY, THURSDAY, FRIDAY: 7:30 AM to 4:30 PM
WEDNESDAY: 9:00 AM to 4:30 PM

Metro	Van Nuys
201, N. Figueroa St. 1st Floor, Room 110 Record Counter Los Angeles,CA 90012	6262 Van Nuys Blvd Record Counter Van Nuys,CA 91401

Assessor Number: BOOK NUMBER: 5037 PAGE NUMBER: 031 PARCEL NUMBER: 003

Document Type	Sub Type	Document Date	Document Number	Reel Batch Frame	
BUILDING PERMIT	BLDG-ALTER/REPAIR	4/7/1942	1942 04717	HIST: P1353 002 0634	
RANGE FILE	MISCELLANEOUS	10/24/1983		HIST: R0155 009 0184	

There are two ways to request a copy of the document image.
1) Most LADBS records are available online via https://ladbsdoc.lacity.org
2) Records that are not available online may be requested by emailing us at records.ladbs@lacity.org or by making an appointment via https://appointments.lacity.org/apptsys/Public/Account. Please note this service is only available for records that are shown on our website without a digital icon ( ).

RECORDS COUNTER HOURS
(Service by appointment only)
MONDAY, TUESDAY, THURSDAY, FRIDAY: 7:30 AM to 4:30 PM
WEDNESDAY: 9:00 AM to 4:30 PM

Metro	Van Nuys
201, N. Figueroa St. 1st Floor, Room 110 Record Counter Los Angeles,CA 90012	6262 Van Nuys Blvd Record Counter Van Nuys,CA 91401

Assessor Number: BOOK NUMBER: 5037 PAGE NUMBER: 031 PARCEL NUMBER: 004

Document Type	Sub Type	Document Date	Document Number	Reel Batch Frame	
RANGE FILE	MISCELLANEOUS	5/8/1984		HIST: R0163 003 0384	
ELECTRICAL PERMIT		11/4/1985	1185J2039	HIST: T0036 005 0331	
MECHANICAL PERMIT	PLUMBING	11/23/1987	1187B3676	HIST: T0118 005 0114	
BUILDING PERMIT	BLDG-ALTER/REPAIR	12/21/2015	15016-20000-28010		
BUILDING PERMIT	BLDG-ALTER/REPAIR	7/9/2021	21016-20000-14810		
ELECTRICAL PERMIT		7/20/2021	21041-90000-28504		
MECHANICAL PERMIT	PLUMBING	7/20/2021	21042-90000-14573		
BUILDING PERMIT	BLDG-ALTER/REPAIR	9/2/2021	21016-10000-15787		
BUILDING PERMIT	BLDG-ALTER/REPAIR	10/22/2021	21016-10000-21193		
MECHANICAL PERMIT	PLUMBING	1/25/2022	22042-90000-01573		

3819 S Flower Dr #2

Permit #: **15016 - 20000 - 28010**
Plan Check #: X15VN24906 Printed: 12/21/15 01:50 PM
Event Code:

Bldg-Alter/Repair
Apartment
Plan Check at Counter
No Plan Check

City of Los Angeles - Department of Building and Safety

APPLICATION FOR BUILDING PERMIT AND CERTIFICATE OF OCCUPANCY

Issued on: 12/21/2015
Last Status: Issued
Status Date: 12/21/2015

1. TRACT	BLOCK	LOT(s)	ARB	COUNTY MAP REF #	PARCEL ID # (PIN #)	2. ASSESSOR PARCEL #
ZOBELEIN'S GRAND AVENUE A	BLK 14	4		M B 9-41	117A201 47	5037 - 031 - 004

3. PARCEL INFORMATION

Area Planning Commission - South Los Angeles
LADBS Branch Office - LA
Council District - 9
Certified Neighborhood Council - Empowerment Congress North
Community Plan Area - Southeast Los Angeles
Census Tract - 2311.00
District Map - 117A201
Energy Zone - 8
Fire District - 2
Near Source Zone Distance - 2.3
School Within 500 Foot Radius - YES
Thomas Brothers Map Grid - 674-B2

ZONES(S): C2-1L

4. DOCUMENTS

ZI - ZI-2374 LOS ANGELES STATE ENTER SPA - South Los Angeles Alcohol Sales
ZI - ZI-2385 Greater Downtown Housing Ince RENT - YES
ZI - ZI-2397 N University Park - Expo Park - ORD - ORD-139132
ZI - ZI-2427 FWY Adj Advisory Notice for Se ORD - ORD-162128
ORD - ORD-167449-SA690
ORD - ORD-171681
ORD - ORD-171682
ORD - ORD-180218
HCM - CA-5000
CRA - Exposition / University Park Redevelop
CPC - CPC-1983-506-SP
CPC - CPC-1986-827-GPC

5. CHECKLIST ITEMS

Std. Work Descr - Interior Non-struct. Remo
Std. Work Descr - Patch Plaster/Drywall

6. PROPERTY OWNER, TENANT, APPLICANT INFORMATION

Owner(s):
SGRE FIG AND FLOWER INVESTORS 1 LLC
2030 MAIN ST STE 440, IRVINE CA 92614 --
Tenant:

Applicant: (Relationship: Agent for Contractor)
GEVORG -
1719 N WILTON, LOS ANGELES 90028 -- (323) 353-7136

For Cashier's Use Only **W/O #: 51628010**

7. EXISTING USE **PROPOSED USE**

(05) Apartment

8. DESCRIPTION OF WORK

REMOVE AND REPLACE (E) DAMAGED DRY WALL AS (E) AND REPLACE ALL TILE IN THE BATHROOM

9. # Bldgs on Site & Use:

10. APPLICATION PROCESSING INFORMATION

BLDG. PC By:
DAS PC By:
OK for Cashier: Omid Hedayat
Coord. OK:
Signature:
Date: 12/21/2015

11. PROJECT VALUATION Final Fee Period

Permit Valuation: $2,500
PC Valuation:
Sewer Cap ID:
Total Bond(s) Due:

12. ATTACHMENTS

Plot Plan 6.4.

For inspection requests, call toll-free **(888) LA4BUILD (524-2845)**. Outside LA County, call (213) 482-0000 or request inspections via **www.ladbs.org**. To speak to a Call Center agent, call **311**. Outside LA County, call (213) 473-3231.

* P 1 5 0 1 6 2 0 0 0 0 2 8 0 1 0 F N *

VN TONI 201072677 12/21/2015 1:49:55 PM

BUILDING PERMIT COMM	$130.00
EI RESIDENTIAL	$0.50
ONE STOP SURCH	$3.15
SYSTEMS DEVT FEE	$9.45
CITY PLANNING SURCH	$9.42
MISCELLANEOUS	$10.00
PLANNING GEN PLAN MAINT SURCH	$7.85
CA BLDG STD COMMISSION SURCHARGE	$1.00
BUILDING PLAN CHECK	$27.00
Sub Total:	$198.37

Permit #: 150162000028010
Building Card #: 2015VN09896
Receipt #: 0201281088

13. STRUCTURE INVENTORY (Note: Numeric measurement data in the format "number / number" implies "change in numeric value / total resulting numeric value")

15016 - 20000 - 28010

14. APPLICATION COMMENTS:

In the event that any box (i.e. 1-16) is filled to capacity, it is possible that additional information has been captured electronically and could not be printed due to space restrictions. Nevertheless the information printed exceeds that required by section 19825 of the Health and Safety Code of the State of California.

15. BUILDING RELOCATED FROM:

16. CONTRACTOR, ARCHITECT & ENGINEER NAME	ADDRESS		CLASS	LICENSE #	PHONE #
(C) HOUSE OF ART BUILDERS	830 GROTON DRIVE,	BURBANK, CA 91504	B	708444	(818) 606-8778

PERMIT EXPIRATION/REFUNDS: This permit expires two years after the date of the permit issuance. This permit will also expire if no construction work is performed for a continuous period of 180 days (Sec. 98.0602 LAMC). Claims for refund of fees paid must be filed within one year from the date of expiration for permits granted by LADBS (Sec. 22.12 & 22.13 LAMC). The permittee may be entitled to reimbursement of permit fees if the Department fails to conduct an inspection within 60 days of receiving a request for final inspection (HS 17951).

17. LICENSED CONTRACTOR'S DECLARATION

I hereby affirm under penalty of perjury that I am licensed under the provisions of Chapter 9 (commencing with Section 7000) of Division 3 of the Business and Professions Code, and my license is in full force and effect. The following applies to B contractors only: I understand the limitations of Section 7057 of the Business and Professional Code related to my ability to take prime contracts or subcontracts involving specialty trades.

License Class: B License No.: 708444 Contractor: HOUSE OF ART BUILDERS

18. WORKERS' COMPENSATION DECLARATION

I hereby affirm, under penalty of perjury, one of the following declarations:

( ) I have and will maintain a certificate of consent to self insure for workers' compensation, as provided for by Section 3700 of the Labor Code, for the performance of the work for which this permit is issued.

( ) I have and will maintain workers' compensation insurance, as required by Section 3700 of the Labor Code, for the performance of the work for which this permit is issued. My workers' compensation insurance carrier and policy number are:

Carrier: _____ Policy Number: _____

(X) I certify that in the performance of the work for which this permit is issued, I shall not employ any person in any manner so as to become subject to the workers' compensation laws of California, and agree that if I should become subject to the workers' compensation provisions of Section 3700 of the Labor Code, I shall forthwith comply with those provisions.

WARNING: FAILURE TO SECURE WORKERS' COMPENSATION COVERAGE IS UNLAWFUL, AND SHALL SUBJECT AN EMPLOYER TO CRIMINAL PENALTIES AND CIVIL FINES UP TO ONE HUNDRED THOUSAND DOLLARS ($100,000), IN ADDITION TO THE COST OF COMPENSATION, DAMAGES AS PROVIDED FOR IN SECTION 3706 OF THE LABOR CODE, INTEREST, AND ATTORNEY'S FEES.

19. ASBESTOS REMOVAL DECLARATION / LEAD HAZARD WARNING

I certify that notification of asbestos removal is either not applicable or has been submitted to the AQMD or EPA as per section 19827.5 of the Health and Safety Code. Information is available at (909) 396-2336 and the notification form at www.aqmd.gov. Lead safe construction practices are required when doing repairs that disturb paint in pre-1978 buildings due to the presence of lead per section 6716 and 6717 of the Labor Code. Information is available at Health Services for LA County at (800) 524-5323 or the State of California at (800) 597-5323 or www.dhs.ca.gov/childlead.

20. CONSTRUCTION LENDING AGENCY DECLARATION

I hereby affirm under penalty of perjury that there is a construction lending agency for the performance of the work for which this permit is issued (Sec. 3097, Civil Code).

Lender's Name (If Any): _____ Lender's Address : _____

21. FINAL DECLARATION

I certify that I have read this application **INCLUDING THE ABOVE DECLARATIONS** and state that the above information **INCLUDING THE ABOVE DECLARATIONS** is correct. I agree to comply with all city and county ordinances and state laws relating to building construction, and hereby authorize representatives of this city to enter upon the above-mentioned property for inspection purposes. I realize that this permit is an application for inspection and that it does not approve or authorize the work specified herein, and it does not authorize or permit any violation or failure to comply with any applicable law. Furthermore, neither the City of Los Angeles nor any board, department officer, or employee thereof, make any warranty, nor shall be responsible for the performance or results of any work described herein, nor the condition of the property nor the soil upon which such work is performed. I further affirm under penalty of perjury, that the proposed work will not destroy or unreasonably interfere with any access or utility easement belonging to others and located on my property, but in the event such work does destroy or unreasonably interfere with such easement, a substitute easement(s) satisfactory to the holder(s) of the easement will be provided (Sec. 91.0106.4.3.4 LAMC).

By signing below, I certify that:

(1) I accept all the declarations above namely the Licensed Contractor's Declaration, Workers' Compensation Declaration, Asbestos Removal Declaration / Lead Hazard Warning, Construction Lending Agency Declaration, and Final Declaration; and

(2) This permit is being obtained with the consent of the legal owner of the property.

Print Name: GEVORG BADRYAN Sign: _____ Date: 12/21/2015 ☐ Contractor ☒ Authorized Agent

3819 S. Flower Dr #2 Permit Application # : **15016 - 20000 - 28010**

Bldg-Alter/Repair
Apartment
No Plan Check

City of Los Angeles - Department of Building and Safety

PLOT PLAN ATTACHMENT

Plan Check #: X15VN24906
Initiating Office: VAN NUYS
Printed on: 12/21/15 13:40:38

(DO NOT DRAW, WRITE, OR PASTE ATTACHMENTS OUTSIDE BORDER)

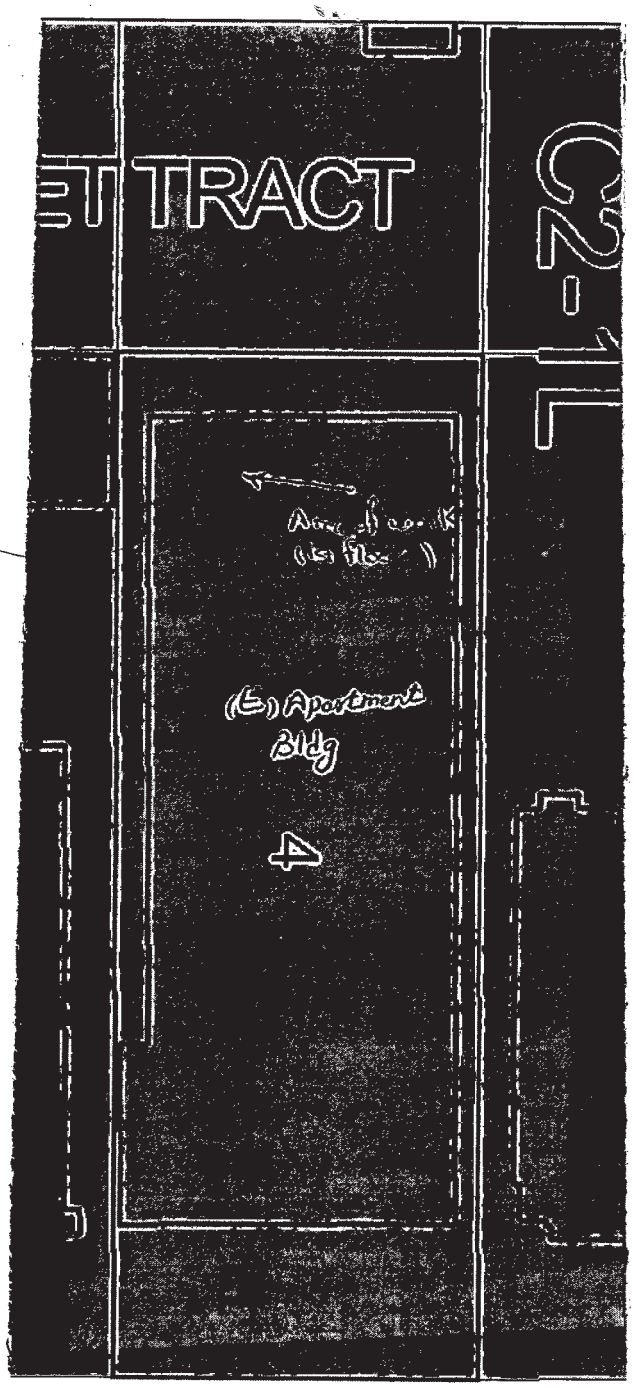

12.21.2015

Flower Dr

COUNCIL DISTRICT: 9 INSPECTION DISTRICT: BIGIM4

PLOT PLAN

3819 S Flower Dr

Permit #: **21016 - 20000 - 14810**
Plan Check #: B21VN07185 Printed: 07/15/21 10:41 AM
Event Code:

Bldg-Alter/Repair **GREEN - NONE**
Apartment
Plan Check at Counter
Plan Check

City of Los Angeles - Department of Building and Safety

APPLICATION FOR BUILDING PERMIT AND CERTIFICATE OF OCCUPANCY

Issued on: 07/09/2021
Last Status: Issued
Status Date: 07/09/2021

1. TRACT	BLOCK	LOT(s)	ARB	COUNTY MAP REF #	PARCEL ID # (PIN #)	2. ASSESSOR PARCEL #
ZOBELEIN'S GRAND AVENU	BLK 14	4		M B 9-41	117A201 47	5037 - 031 - 004

3. PARCEL INFORMATION

Area Planning Commission - South Los Angeles
LADBS Branch Office - LA
Council District - 9
Certified Neighborhood Council - Empowerment Congre
Community Plan Area - South Los Angeles
Census Tract - 2311.00
District Map - 117A201
Energy Zone - 8
Fire District - 2
Near Source Zone Distance - 2.3
Redevelopment Plan Area - Exposition/University Park
Thomas Brothers Map Grid - 674-B2

ZONES(S): RD1.5-1

4. DOCUMENTS

ZI - ZI-1231 Specific Plan: South Los An	ZI - ZI-2427 FWY Adj Advisory Notice	RENT - YES
ZI - ZI-2374 State Enterprise Zone: Los A	ZI - ZI-2452 Transit Priority Area in the	ORD - ORD-139132
ZI - ZI-2385 Greater Downtown Housing	ZI - ZI-2488 Redevelopment Project Are	ORD - ORD-162128
ZI - ZI-2397 Neighborhood Stabilization	SPA - SOUTH LOS ANGELES ALCOH	ORD - ORD-167449-SA690
ORD - ORD-171681		
ORD - ORD-171682		
ORD - ORD-175038		
ORD - ORD-180218		

5. CHECKLIST ITEMS

Special Inspect - Anchor Bolts
Permit Flag - Not a Fire Life Safety Project
Std. Work Descr - Seismic Gas Shut Off Valve

6. PROPERTY OWNER, TENANT, APPLICANT INFORMATION

Owner(s):
SOWDER, ERIK S CO TR SOWDER FAMI 3819 FLOWER DR LOS ANGELES CA 90037

Tenant:

Applicant: (Relationship: Contractor)
JAMES CHANTLER - (323) 970-8860

7. EXISTING USE / **PROPOSED USE**
(05) Apartment

8. DESCRIPTION OF WORK
VOLUNTARY SEISMIC RETRO-FIT OF THE PERIMETER FOUNDATION AND PARTIAL FOUNDATION REPLACEMENT, PER ENGINEERING

9. # Bldgs on Site & Use:

10. APPLICATION PROCESSING INFORMATION

BLDG. PC By: Colin Loredo
OK for Cashier: Colin Loredo
Signature:
DAS PC By:
Coord. OK:
Date: 7/15/21

For inspection requests, call toll-free **(888) LA4BUILD (524-2845)**, or request inspections via **www.ladbs.org.** To speak to a Call Center agent, call **311**. Outside LA County, call (213) 473-3231.

For Cashier's Use Only **W/O #: 11614810**

11. PROJECT VALUATION & FEE INFORMATION **Final** Fee Period

Permit Valuation: $17,650	PC Valuation:
FINAL TOTAL Bldg-Alter/Repair	332.23
Permit Fee Subtotal Bldg-Alter/Re	261.25
Plan Check Subtotal Bldg-Alter/R	0.00
E.Q. Instrumentation	2.29
D.S.C. Surcharge	7.91
Sys. Surcharge	15.81
Planning Surcharge	15.68
Planning Surcharge Misc Fee	10.00
Planning Gen Plan Maint Surcharg	18.29
CA Bldg Std Commission Surchar	1.00
Green Building	
Permit Issuing Fee	0.00
Linkage Fee	0.00

Sewer Cap ID:
Total Bond(s) Due:

Payment Date: 07/09/21
Receipt No: 1068873
Amount: $332.23
Method: ECHECK

2021ON 46351

12. ATTACHMENTS

Plot Plan
Signed Declaration

13. STRUCTURE INVENTORY (Note: Numeric measurement data in the format "number / number" implies "change in numeric value / total resulting numeric value") **21016 - 20000 - 14810**

14. APPLICATION COMMENTS:

** Approved Seismic Gas Shut-Off Valve may be required. **

In the event that any box (i.e. 1-16) is filled to capacity , it is possible that additional information has been captured electronically and could not be printed due to space restrictions. Nevertheless the information printed exceeds that required by section 19825 of the Health and Safety Code of the State of California.

15. BUILDING RELOCATED FROM:

16. CONTRACTOR, ARCHITECT & ENGINEER NAME	ADDRESS		CLASS	LICENSE #	PHONE #
(C) FOUNDATION REPAIR LA INC	10930 IRMA AVE,	TUJUNGA, CA 91042	B	999247	(323) 970-8860
(E) ACCIANI,, MARK	PO BOX 1390,	RUNNING SPRINGS, CA 9		C83929	

PERMIT EXPIRATION/REFUNDS: This permit expires two years after the date of the permit issuance. This permit will also expire if no construction work is performed for a continuous period of 180 days (Sec. 98.0602 LAMC). Claims for refund of fees paid must be filed within one year from the date of expiration for permits granted by LADBS (Sec. 22.12 & 22.13 LAMC). The permittee may be entitled to reimbursement of permit fees if the Department fails to conduct an inpection within 60 days of receiving a request for final inspection (HS 17951).

17. LICENSED CONTRACTOR'S DECLARATION

I hereby affirm under penalty of perjury that I am licensed under the provisions of Chapter 9 (commencing with Section 7000) of Division 3 of the Business and Professions Code, and my license is in full force and effect. The following applies to B contractors only: I understand the limitations of Section 7057 of the Business and Professional Code related to my ability to take prime contracts or subcontracts involving specialty trades.

License Class: **B** License No.: **999247** Contractor: **FOUNDATION REPAIR LA INC**

18. WORKERS' COMPENSATION DECLARATION

I hereby affirm, under penalty of perjury, one of the following declarations:

(_) I have and will maintain a certificate of consent to self insure for workers' compensation, as provided for by Section 3700 of the Labor Code, for the performance of the work for which this permit is issued.

(_) I have and will maintain workers' compensation insurance, as required by Section 3700 of the Labor Code, for the performance of the work for which this permit is issued. My workers' compensation insurance carrier and policy number are:

Carrier: **NORGUARD INSURANCE COMPANY** Policy Number: **JAWC108916**

(_) I certify that in the performance of the work for which this permit is issued, I shall not employ any person in any manner so as to become subject to the workers' compensation laws of California, and agree that if I should become subject to the workers' compensation provisions of Section 3700 of the Labor Code, I shall forthwith comply with those provisions.

WARNING: FAILURE TO SECURE WORKERS' COMPENSATION COVERAGE IS UNLAWFUL, AND SHALL SUBJECT AN EMPLOYER TO CRIMINAL PENALTIES AND CIVIL FINES UP TO ONE HUNDRED THOUSAND DOLLARS ($100,000), IN ADDITION TO THE COST OF COMPENSATION, DAMAGES AS PROVIDED FOR IN SECTION 3706 OF THE LABOR CODE, INTEREST, AND ATTORNEY'S FEES

19. ASBESTOS REMOVAL DECLARATION / LEAD HAZARD WARNING

I certify that notification of asbestos removal is either not applicable or has been submitted to the AQMD or EPA as per section 19827.5 of the Health and Safety Code. Information is available at (909) 396-2336 and the notification form at www.aqmd.gov. Lead safe construction practices are required when doing repairs that disturb paint in pre-1978 buildings due to the presence of lead per section 6716 and 6717 of the Labor Code. Information is available at Health Services for LA County at (800) 524-5323 or the State of California at (800) 597-5323 or www.dhs.ca.gov/childlead.

20. CONSTRUCTION LENDING AGENCY DECLARATION

I hereby affirm under penalty of perjury that there is a construction lending agency for the performance of the work for which this permit is issued (Sec. 3097, Civil Code).

Lender's Name (If Any): _____ Lender's Address: _____

21. FINAL DECLARATION

I certify that I have read this application **INCLUDING THE ABOVE DECLARATIONS** and state that the above information **INCLUDING THE ABOVE DECLARATIONS** is correct. I agree to comply with all city and county ordinances and state laws relating to building construction, and hereby authorize representatives of this city to enter upon the above-mentioned property for inspection purposes. I realize that this permit is an application for inspection and that it does not approve or authorize the work specified herein, and it does not auhorize or permit any violation or failure to comply with any applicable law. Furthermore, neither the City of Los Angeles nor any board, department officer, or employee thereof, make any warranty, nor shall be responsible for the performance or results of any work described herein, nor the condition of the property nor the soil upon which such work is performed. I further affirm under penalty of perjury, that the proposed work will not destroy or unreasonably interfere with any access or utility easement belonging to others and located on my property, but in the event such work does destroy or unreasonably interfere with such easement, a substitute easement(s) satisfactory to the holder(s) of the easement will be provided (Sec. 91.0106.4.3.4 LAMC).

By signing below, I certify that:

(1) I accept all the declarations above namely the Licensed Contractor's Declaration, Workers' Compensation Declaration, Asbestos Removal Declaration/ Lead Hazard Warning, Construction Lending Agency Declaration, and Final Declaration; and

(2) This permit is being obtained with the consent of the legal owner of the property.

Print Name: _____ Sign: _____ Date: _____ ☐ Contractor ☐ Authorized Agent

Job Address: 3819 S. Flower Dr, 90037 Application #: 21014-20K-14810

City of Los Angeles – Department of Building and Safety

Signature Declaration Attachment Form

Instructions

Applicant (contractor, owner, or agent): Complete and sign the appropriate statements below only **after** completely reviewing the entire permit application for accuracy. Also, indicate the job address on the top of the form. This attachment will become part of the permit application.

Building and Safety Staff Member: Complete the "APPLICATION#:" and make sure the job address is shown above. Give a copy of the permit application to the applicant.

"Signature Declaration"

PERMIT EXPIRATION/REFUNDS: This permit expires two years after the date of the permit issuance. This permit will also expire if no construction work is performed for a continuous period of 180 days (Sec. 98.0602 LAM C). Claims for refund of fees paid must be filed within one year from the date of expiration for permits granted by LADBS (Sec. 22.12 & 22.13 LAMC). The permittee may be entitled to reimbursement of permit fees if the Department fails to conduct an inspection within 60 days of receiving a request for final inspection (HS 17951).

17. LICENSED CONTRACTOR'S DECLARATION

I hereby affirm under penalty of perjury that I am licensed under the provisions of Chapter 9 (commencing with Section 7000) of Division 3 of the Business and Professions Code, and my license is in full force and effect. The following applies to B contractors only: I understand the limitations of Section 7057 of the Business and Professional Code related to my ability to take prime contracts or subcontracts involving specialty trades.

License Class: B & C-8 License No.: 999247 Contractor: Foundation Repair LA Inc.

18. WORKERS' COMPENSATION DECLARATION

I hereby affirm, under penalty of perjury, one of the following declarations:

(___) I have and will maintain a certificate of consent to self insure for workers' compensation, as provided for by Section 3700 of the Labor Code, for the performance of the work for which this permit is issued.

(Y) I have and will maintain workers' compensation insurance, as required by Section 3700 of the Labor Code, for the performance of the work for which this permit is issued. My workers' compensation insurance carrier and policy number are:

Carrier: NORGUARD INSURANCE COMPANY Policy Number: JAWC108916

(___) I certify that in the performance of the work for which this permit is issued, I shall not employ any person in any manner so as to become subject to the workers' compensation laws of California, and agree that if I should become subject to the workers' compensation provisions of Section 3700 of the Labor Code, I shall forthwith comply with those provisions.

WARNING: FAILURE TO SECURE WORKERS' COMPENSATION COVERAGE IS UNLAWFUL, AND SHALL SUBJECT AN EMPLOYER TO CRIMINAL PENALTIES AND CIVIL FINES UP TO ONE HUNDRED THOUSAND DOLLARS ($100,000), IN ADDITION TO THE COST OF COMPENSATION, DAMAGES AS PROVIDED FOR IN SECTION 3706 OF THE LABOR CODE, INTEREST, AND ATTORNEY'S FEES.

19. ASBESTOS REMOVAL DECLARATION / LEAD HAZARD WARNING

I certify that notification of asbestos removal is either not applicable or has been submitted to the AQ.MD or EPA as per section 19827.5 of the Health and Safety Code. Information is available at (909) 396-2336 and the notification form at www.agmd.gov. Lead safe construction practices are required when doing repairs that disturb paint in pre-1978 buildings due to the presence of lead per section 6716 and 6717 of the Labor Code. Information is available at Health Services for LA County at (800) 524-5323 or the State of California at (800) 597-5323 or www.dhs.ca.gov/childlead.

20. CONSTRUCTION LENDING AGENCY DECLARATION

I hereby affirm under penalty of perjury that there is a construction lending agency for the performance of the work for which this permit is issued (Sec. 3097, Civil Code).

Lender's Name (If Any): _____ Lender's Address: _____

21. FINAL DECLARATION

I certify that I have read this application INCLUDING THE ABOVE DECLARATIONS and state that the above information INCLUDING THE ABOVE DECLARATIONS is correct. I agree to comply with all city and county ordinances and state laws relating to building construction, and hereby authorize representatives of this city to enter upon the above-mentioned property for inspection purposes. I realize that this permit is an application for inspection and that it does not approve or authorize the work specified herein, and it does not authorize or permit any violation or failure to comply with any applicable law. Furthermore, neither the City of Los Angeles nor any board, department officer, or employee thereof, make any warranty, nor shall be responsible for the performance or results of any work described herein, nor the condition of the property nor the soil upon which such work is performed. I further affirm under penalty of perjury, that the proposed work will not destroy or unreasonably interfere with any access or utility easement belonging to others and located on my property, but in the event such work does destroy or unreasonably interfere with such easement, a substitute easement(s) satisfactory to the holder(s) of the easement will be provided (Sec. 91.0106.4.3.4 LAMC).

By signing below, I certify that:

(1) I accept all the declarations above namely the Licensed Contractor's Declaration, Workers' Compensation Declaration, Asbestos Removal Declaration / Lead Hazard Warning, Construction Lending Agency Declaration, and Final Declaration; and

(2) This permit is being obtained with the consent of the legal owner of the property.

Print Name: James Chantler Sign: [signature] Date: 1 Jun 21 ( ) Owner (Y) Contractor ( ) Authorized Agent

3819 S Flower Dr Permit Application # : **21016 - 20000 - 14810**

Bldg-Alt Repair
Apartment
Plan Check

City of Los Angeles - Department of Building and Safety

PLOT PLAN ATTACHMENT

Plan Check #: B21VN07185
Initiating Office: VAN NUYS
Printed on: 06/08/21 12:11:40

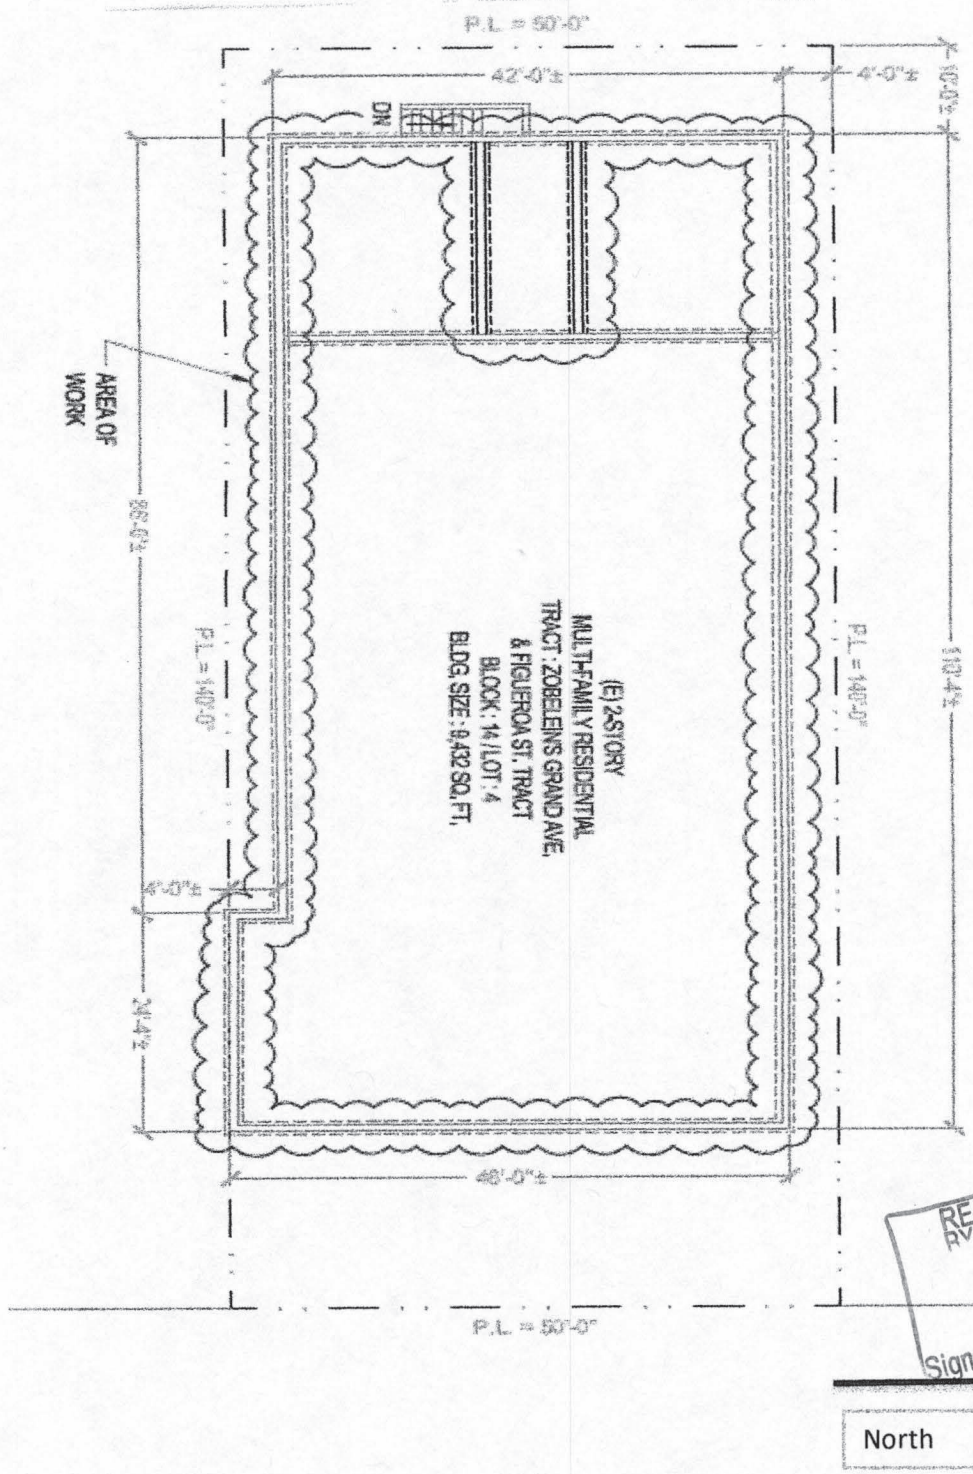

READY TO ISSUE
JUL 09 2021
Signature

(DO NOT DRAW, WRITE, OR PASTE ATTACHMENTS OUTSIDE BORDER)

COUNCIL DISTRICT: 9 INSPECTION DISTRICT: BIGIM4 PLOT PLAN

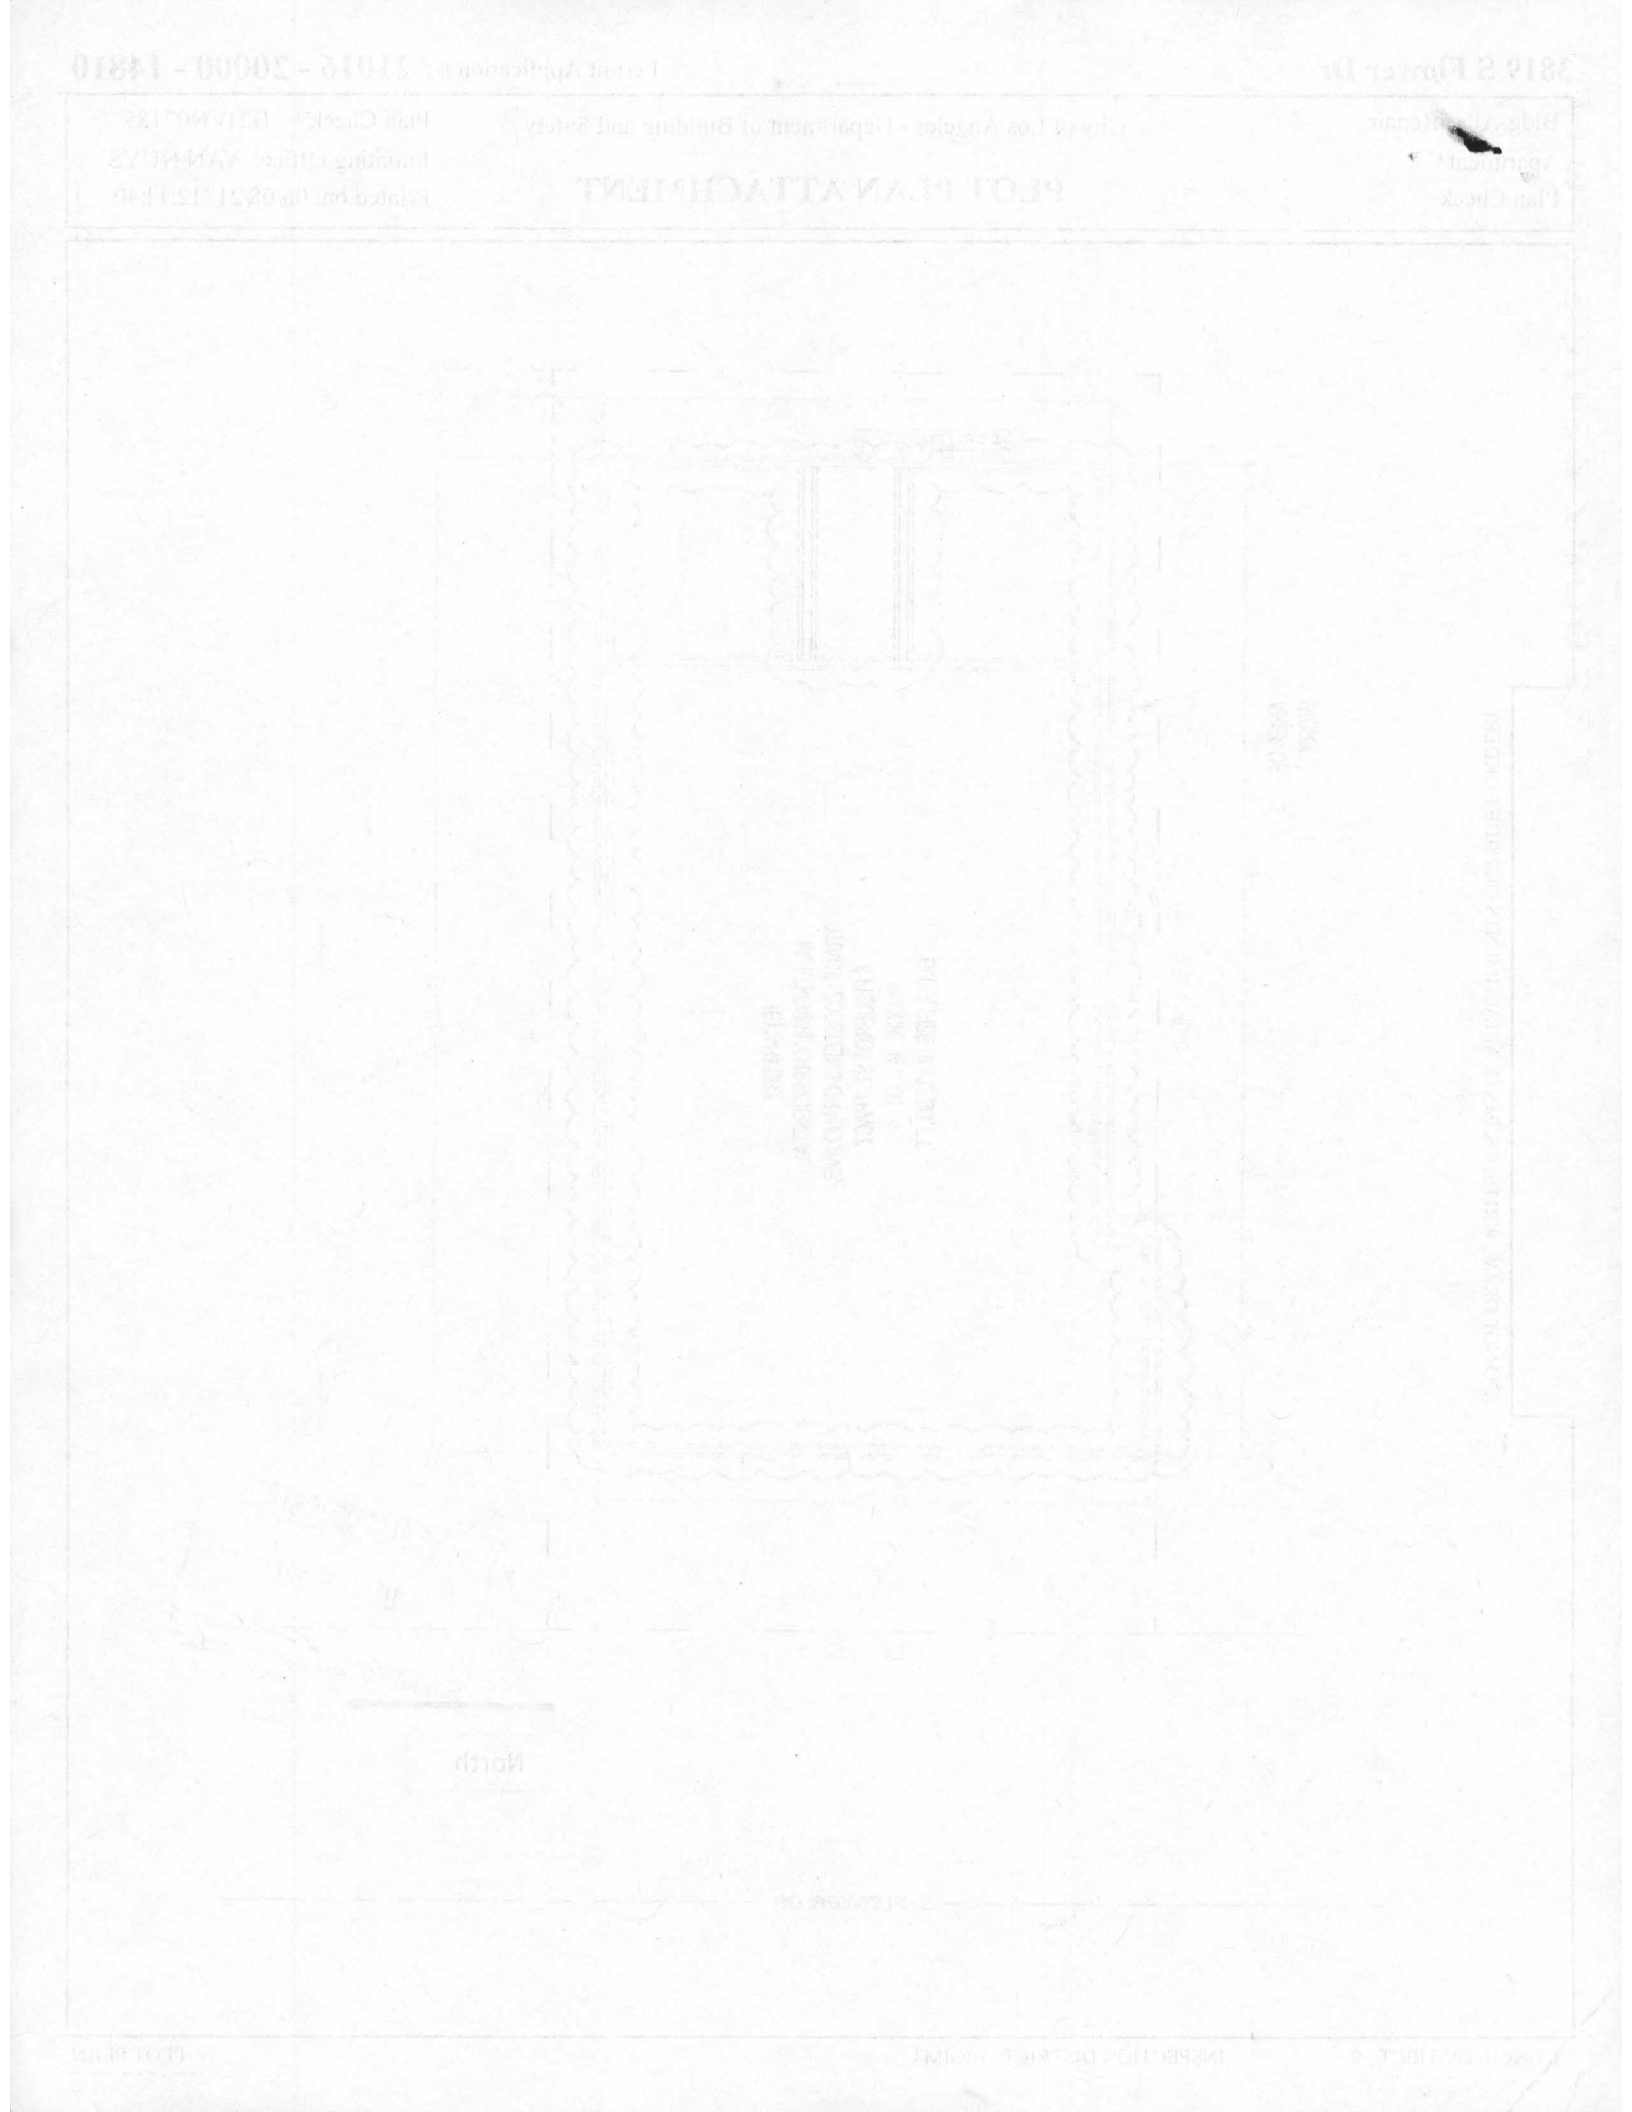

3819 S Flower Dr #15 & #21

Permit #:
Plan Check #:
Event Code:

21041 - 90000 - 28504

Printed: 07/20/21 05:24 PM

Electrical
Apartment
Express Permit
No Plan Check

City of Los Angeles - Department of Building and Safety

APPLICATION FOR ELECTRICAL PLAN CHECK AND INSPECTION

Issued On: 07/20/2021
Last Status: Issued
Status Date: 07/20/2021

1. PROPERTY OWNER

SOWDER, ERIK S CO TR SOWDER	3819 FLOWER DR	LOS ANGELES CA 90037

2. APPLICANT INFORMATION (Relationship: Net Applicant)

GILBERT CANLOBO	2319 LANGDALE AVE	LOS ANGELES, CA 90041	(626) 483-3508

3. TENANT INFORMATION

4. CONTRACTOR, ARCHITECT, & ENGINEER NAME	ADDRESS		CLASS	LICENSE #	PHONE #
(C) REDEFINE CONSTRUCTION	2502 ARTESIA	REDONDO BEACH, CA 90278	B	1051103	(626) 483-3508

5.APPLICATION COMMENTS

E-Permit paid by credit card, fax number-> (626)483-3508.

6. DESCRIPTION OF WORK

INTERIOR REMODEL. REMODEL (E) KITCHEN, REPLACEMENT OF (E) LAVATORYS, TOILETS, LIGHTS, OUTLETS, SWITCHES AND ADD NEW LIGHTS, OUTLETS AND SWITCHES. REPLACEMENT OF (E) WALL HEATING UNIT WITH NEW AC/HEATING UNIT -2 UNITS.

7. CHECKLIST ITEMS:

8. COUNCIL DISTRICT: 9

9. APPLICATION PROCESSING INFORMATION

Plan Check By:

OK for Cashier:

Signature:_____ Date:_____

For inspection requests, call toll-free **(888) LA4BUILD (524-2845).** Outside LA County, call (213) 473-3231 or request inspections via **www.ladbs.org.** To speak to a Call Center agent, call **311** or (866) 4LACITY (452-2489). Outside LA County, call (213) 473-3231.

For Cashier's Use Only **W/O #: 14128504**

NOTICE:

The work included in this permit shall not be construed as establishing the legal number of dwelling units or guest rooms. That number is established by a Building Permit or a Certificate of Occupancy. In the event that any box (i.e. 1-10) is filled to its capacity, it is possible that additional information has been captured electronically and could not be printed due to space restrictions. Nevertheless, the information printed exceeds that required by Section 19825 of the Health and Safety Code of the State of California.

3819 S Flower Dr #15 & #21
21041 - 90000 - 28504

10. FEE INFORMATION

Inspection Fee Period

Permit Fee: **763.00**

INSPECTION TOTAL Electrical	763.00
Permit Total	763.00
Permit Fee Subtotal Electrical	677.00
Permit D.S.C. Surcharge	21.00
Permit Sys. Development Surcharge	42.00
Permit Issuing Fee	23.00

Payment Date: 07/20/21
Receipt No: ON687673
Amount: $763.00

11. FEE ITEM INFORMATION

FIRE ALARM, COMM & CTRL		
SFD & Apt Smoke Detectors	(2)	27.00
NEW BRANCH CIRCUIT		
Ltg/Gen Rec, Dwell App, Non-Dwell App	(40)	650.00

PERMIT EXPIRATION/REFUNDS : This permit expires two years after the date of the permit issuance. This permit will also expire if no construction work is performed for a continuous period of 180 days (Sec. 98.0602 LAMC). Claims for refund of fees paid must be filed within one year from the date of expiration for permits granted by LADBS (Sec. 22.12 & 22.13 LAMC). The permittee may be entitled to reimbursement of permit fees if the Department fails to conduct an inpection within 60 days of receiving a request for final inspection (HS 17951).

12. LICENSED CONTRACTOR'S DECLARATION

I hereby affirm under penalty of perjury that I am licensed under the provisions of Chapter 9 (commencing with Section 7000) of Division 3 of the Business and Professions Code, and my license is in full force and effect. The following applies to B contractors only: I understand the limitations of Section 7057 of the Business and Professional Code related to my ability to take prime contracts or subcontracts involving specialty trades.

License Class: **B** License No.: **1051103** Contractor: **REDEFINE CONSTRUCTION INC**

13. WORKERS' COMPENSATION DECLARATION

I hereby affirm, under penalty of perjury, one of the following declarations:

(**X**) I have and will maintain a certificate of consent to self insure for workers' compensation, as provided for by Section 3700 of the Labor Code, for the performance of the work for which this permit is issued.

(__) I have and will maintain workers' compensation insurance, as required by Section 3700 of the Labor Code, for the performance of the work for which this permit is issued. My workers' compensation insurance carrier and policy number are:

Carrier:_____ Policy Number:_____

(__) I certify that in the performance of the work for which this permit is issued, I shall not employ any person in any manner so as to become subject to the workers' compensation laws of California, and agree that if I should become subject to the workers' compensation provisions of Section 3700 of the Labor Code, I shall forthwith comply with those provisions.

WARNING: FAILURE TO SECURE WORKERS' COMPENSATION COVERAGE IS UNLAWFUL, AND SHALL SUBJECT AN EMPLOYER TO CRIMINAL PENALTIES AND CIVIL FINES UP TO ONE HUNDRED THOUSAND DOLLARS ($100,000), IN ADDITION TO THE COST OF COMPENSATION, DAMAGES AS PROVIDED FOR IN SECTION 3706 OF THE LABOR CODE, INTEREST, AND ATTORNEY'S FEES.

14. ASBESTOS REMOVAL DECLARATION / LEAD HAZARD WARNING

I certify that notification of asbestos removal is either not applicable or has been submitted to the AQMD or EPA as per section 19827.5 of the Health and Safety Code. Information is available at Lead safe construction practices are required when doing repairs that disturb paint in pre-1978 buildings due to the presence of lead www.aqmd.gov (909) 396-2336 and the notification form at per section 6716 and 6717 of the Labor Code. Information is available at Health Services for LA County at (800) 524-5323 or the State of California at (800) 597-5323 or www.dhs.ca.gov/childlead

15. CONSTRUCTION LENDING AGENCY DECLARATION

I hereby affirm under penalty of perjury that there is a construction lending agency for the performance of the work for which this permit is issued (Sec. 3097, Civil Code).

Lender's Name (If Any):_____ Lender's Address: _____

16. FINAL DECLARATION

I certify that I have read this application **INCLUDING THE ABOVE DECLARATIONS** and state that the above information **INCLUDING THE ABOVE DECLARATIONS** is correct. I agree to comply with all city and county ordinances and state laws relating to building construction, and hereby authorize representatives of this city to enter upon the above-mentioned property for inspection purposes. I realize that this permit is an application for inspection and that it does not approve or authorize the work specified herein, and it does not authorize or permit any violation or failure to comply with any applicable law. Furthermore, neither the City of Los Angeles nor any board, department officer, or employee thereof, make any warranty, nor shall be responsible for the performance or results of any work described herein, nor the condition of the property nor the soil upon which such work is performed. I further affirm under penalty of perjury, that the proposed work will not destroy or unreasonably interfere with any access or utility easement belonging to others and located on my property, but in the event such work does destroy or unreasonably interfere with such easement, a substitute easement(s) satisfactory to the holder(s) of the easement will be provided (Sec. 91.0106.4.3.4 LAMC).

By signing below, I certify that:

(1) I accept all the declarations above namely the Licensed Contractor's Declaration, Workers' Compensation Declaration, Asbestos Removal Declaration / Lead Hazard Warning, Construction Lending Agency Declaration, and Final Declaration; and

(2) This permit is being obtained with the consent of the legal owner of the property.

Print Name: **GILBERT CANLOBO** Sign: **Internet e-Permit System Declaration** Date: **07/20/2021** [X] Contractor [ ] Authorized Agent

EXPRESS PERMIT INSPECTION RECORD

CITY LA DBS
DEPARTMENT OF BUILDING AND SAFETY

Your feedback is important. Please visit our website to complete a Customer Survey at www.ladbs.org/LADBSWeb/customer-survey.jsf. If you would like to provide additional feedback, need clarification, or have any questions regarding plan check or inspection matters, please call our Customer Hotline at (213) 482-0056.

For use by cashier only

Payment Date: 07/20/21
Receipt No: ON687673
Amount: $763.00
Method:

PERMIT #: 21041 - 90000 - 28504
ADDRESS: 3819 S Flower Dr #15 & #21
OWNER: SOWDER, ERIK S CO TR SOWDER FAMILY TRUST
3819 FLOWER DR
LOS ANGELES CA 90037

Electrical
Apartment
Express Permit
No Plan Check

JOB DESCRIPTION: INTERIOR REMODEL. REMODEL (E) KITCHEN, REPLACEMENT OF (E) LAVATORYS, TOILETS, LIGHTS, OUTLETS, SWITCHES AND ADD NEW LIGHTS, OUTLETS AND SWITCHES. REPLACEMENT OF (E) WALL HEATING UNIT WITH NEW AC/HEATING UNIT -2 UNITS.

INSPECTION RECORDS AND PLANS MUST BE AVAILABLE DURING INSPECTION

GRADING INSPECTIONS		
TYPE	DATE	INSPECTOR
Initial Grading		
Toe or Bottom		
Soils Report Approved		
DO NOT PLACE FILL UNTIL ABOVE IS SIGNED		
Backfill		
Fill		
Excavation		
Drainage Devices		
Rough Grading		
Approved Compaction Report		
FOOTING INSPECTIONS		
Footing Excavation		
Forms		
Reinforcing Steel		
OK to Place Concrete		
GROUNDWORK INSPECTIONS		
Electrical		
Plumbing		
Plumbing Methane		
Gas Piping		
Heating & Refrigeration		
Fire Sprinklers		
Disabled Access		
Methane		
OK to Place Floor		
DO NOT PLACE FLOOR UNTIL ABOVE IS SIGNED		
ROUGH INSPECTIONS		
Green Code		
Electrical		
Plumbing		
Fire Sprinkler		
Heating & Refrigeration		
Roof Sheathing		
Disabled Access		
Framing		
Insulation		
Suspended Ceiling		
OK to Cover		

DO NOT COVER UNTIL PREVIOUS IS SIGNED		
TYPE	DATE	INSPECTOR
Exterior Lathing		
Interior Lathing		
Drywall		
DO NOT COVER UNTIL ABOVE IS SIGNED		
WORK OUTSIDE OF THE BUILDING		
Electrical Underground		
Gas		
Heating & Refrigeration		
Sewer		
Disabled Access		
POOL INSPECTIONS		
Excavation		
Reinforcing Steel		
Bonding		
Piping		
Pre-Gunite		
Deck		
Enclosure/Fence		
Pool/Spa Cover		
DO NOT FILL POOL UNTIL ABOVE IS SIGNED		
FINAL INSPECTIONS		
Grading		
Electrical		
Plumbing		
Gas Test		
Gas		
Heating & Refrigeration		
Pressure Vessels		
Elevator		
Fire Sprinkler		
Disabled Access		
Green Building		
LAFD (Title 19 only)		
LAFD Fire Life Safety		
Pool Final		
AQMD Sign-off Provided		
Public Works		
Building		
PROJECT FINAL		

Certificate of Occupancy Required ☐ YES ☐ NO

FOR INSPECTION REQUESTS, PLEASE CALL
3-1-1 OR OUTSIDE CITY OF LOS ANGELES
888-LA4-BUILD (888)524-2845 or www.ladbs.org

SUPPLEMENTAL NOTES:

IMPORTANT NOTICE

* **Prior to the start of any construction work adjacent to any public way, pedestrian protection shall be provided (Sec. 91.3303 L.A.M.C.).**
* Inspection(s) may be requested anytime via the internet or touch tone phone. To request an inspection via the internet, go to www.ladbs.org and click on "Request an Inspection" under Online Services. To request an inspection via touch tone phone, call toll free (888) LA4BUILD (888-524-2845) and select option 1 for Automated Request System. To request an inspection via the Customer Call Center, call 3-1-1 within the City of Los Angeles or (213) 473-3231 outside the City of Los Angeles between 7:00 a.m. and 10:00 p.m. When requesting an inspection, the following are required: (1)The job address, (2)Type of inspection, (3)Use of building, (4)Permit number, (5)Phone number of a contact person should the department need to reach someone.
* Inspection requests received before 4:00 p.m. Monday through Friday (excluding holidays) will normally be made the next business day. Requests received after 4:00 p.m. will be made following the next business day. The Automated Inspection Call Back System (AICBS) will attempt to telephone the contact phone number to confirm the Inspection.
* Permit fees provide for a limited number of inspections. A reinspection fee may be assessed when the work for which an inspection was requested is not complete, when the inspection record or plans are not available, or when there is failure to provide site access to department staff.
* No person shall perform any construction or repair work between the hours of 9:00 p.m.(6:00 p.m. grading) and 7:00 a.m. the following day which results in loud noises to the disturbance of persons occupying sleeping quarters in any dwelling , hotel, motel, apartment, or other place of residence (Sec. 41.40 L.A. M.C.).
* No person, other than an individual homeowner engaged in the repair or construction of his/her single-family dwelling, shall perform any construction or repair work of any kind upon any building or structure located on land developed with residential buildings or perform work within 500 feet of land so occupied, before 8:00 a.m. or after 6:00 p.m. on any Saturday or at any time on Sunday (Sec. 41.40 L.A.M.C.).
* Dust control measures to prevent dust from being blown or deposited over or upon any private property in any residential area must be implemented during any excavation or earth-moving phase of construction, sand blasting , or demolition.
* A separate permit from the State of California Division of Industrial Safety is required prior to starting certain work involving substantial risk to workers such as: construction or demolition exceeding 3 stories or 36 feet in height, or excavations or trenches over 5 feet in depth involving entry by workers.
* Building permits are valid for two years or expire on the 180th day from the date of issuance if the work permitted has not commenced. The department reserves the right to expire any permit where work has been suspended for a period of 180 days or more.
* Inspection services will not be provided when there is an unleashed dog on the premises.

BUILDING AND SAFETY PERMIT AND PLAN CHECK OFFICE LOCATIONS

Downtown Los Angeles
201 N. Figueroa St., 4th Fl.
Los Angeles, CA 90012

Van Nuys
6262 Van Nuys Blvd., 2nd Fl.
Van Nuys, CA 91401

West Los Angeles
1828 Sawtelle Blvd., 2nd Fl.
Los Angeles, CA 90025

San Pedro
638 S. Beacon St., 2nd Fl.
San Pedro, CA 90731

South Los Angeles
8475 S. Vermont Ave., 2nd Fl.
Los Angeles, CA 90044

3819 S Flower Dr #15 & #21

Permit #:
Plan Check #:
Event Code:

21042 - 90000 - 14573

Printed: 07/20/21 05:24 PM

Plumbing
Apartment
Express Permit
No Plan Check

City of Los Angeles - Department of Building and Safety

APPLICATION FOR PLUMBING
PLAN CHECK AND INSPECTION

Issued On: 07/20/2021
Last Status: Issued
Status Date: 07/20/2021

1. PROPERTY OWNER

SOWDER, ERIK S CO TR SOWDER	3819 FLOWER DR	LOS ANGELES CA 90037

2. APPLICANT INFORMATION (Relationship: Net Applicant)

GILBERT CANLOBO	2319 LANGDALE AVE	LOS ANGELES, CA 90041	(626) 483-3508

3. TENANT INFORMATION

4. CONTRACTOR, ARCHITECT, & ENGINEER NAME

ADDRESS		CLASS	LICENSE #	PHONE #
(C) REDEFINE CONSTRUCTION	2502 ARTESIA REDONDO BEACH, CA 90278	B	1051103	(626) 483-3508

5.APPLICATION COMMENTS

E-Permit paid by credit card, fax number-> (626)483-3508.

6. DESCRIPTION OF WORK

INTERIOR REMODEL. REMODEL (E) KITCHEN, REPLACEMENT OF (E) LAVATORYS, TOILETS, LIGHTS, OUTLETS, SWITCHES AND ADD NEW LIGHTS, OUTLETS AND SWITCHES. REPLACEMENT OF (E) WALL HEATING UNIT WITH NEW AC/HEATING UNIT -2 UNITS.

7. CHECKLIST ITEMS:

8. COUNCIL DISTRICT: 9

9. APPLICATION PROCESSING INFORMATION

Plan Check By:

OK for Cashier:

Signature:_____ Date:_____

For inspection requests, call toll-free **(888) LA4BUILD (524-2845).** Outside LA County, call (213) 473-3231 or request inspections via **www.ladbs.org.** To speak to a Call Center agent, call **311** or (866) 4LACITY (452-2489). Outside LA County, call (213) 473-3231.

For Cashier's Use Only **W/O #: 14214573**

NOTICE:

The work included in this permit shall not be construed as establishing the legal number of dwelling units or guest rooms. That number is established by a Building Permit or a Certificate of Occupancy. In the event that any box (i.e. 1-10) is filled to its capacity, it is possible that additional information has been captured electronically and could not be printed due to space restrictions. Nevertheless, the information printed exceeds that required by Section 19825 of the Health and Safety Code of the State of California.

3819 S Flower Dr #15 & #21
21042 - 90000 - 14573

10. FEE INFORMATION

Inspection Fee Period

Permit Fee: **98.10**

INSPECTION TOTAL Plumbing	98.10
Permit Total	98.10
Permit Fee Subtotal Plumbing	90.00
Permit D.S.C. Surcharge	2.70
Permit Sys. Development Surcharge	5.40
Permit Issuing Fee	0.00

Payment Date: 07/20/21
Receipt No: ON687673
Amount: $98.10

11. FEE ITEM INFORMATION

REPLACE OR REMOVE FIXTURES

Replace Kitchen Sinks	(2)	20.00	Replace Other Sinks/Lavatories	(2)	20.00	Replace Toilets	(2)	20.00

PERMIT EXPIRATION/REFUNDS : This permit expires two years after the date of the permit issuance. This permit will also expire if no construction work is performed for a continuous period of 180 days (Sec. 98.0602 LAMC). Claims for refund of fees paid must be filed within one year from the date of expiration for permits granted by LADBS (Sec. 22.12 & 22.13 LAMC). The permittee may be entitled to reimbursement of permit fees if the Department fails to conduct an inpection within 60 days of receiving a request for final inspection (HS 17951).

12. LICENSED CONTRACTOR'S DECLARATION

I hereby affirm under penalty of perjury that I am licensed under the provisions of Chapter 9 (commencing with Section 7000) of Division 3 of the Business and Professions Code, and my license is in full force and effect. The following applies to B contractors only: I understand the limitations of Section 7057 of the Business and Professional Code related to my ability to take prime contracts or subcontracts involving specialty trades.

License Class: **B** License No.: **1051103** Contractor: **REDEFINE CONSTRUCTION INC**

13. WORKERS' COMPENSATION DECLARATION

I hereby affirm, under penalty of perjury, one of the following declarations:

(**X**) I have and will maintain a certificate of consent to self insure for workers' compensation, as provided for by Section 3700 of the Labor Code, for the performance of the work for which this permit is issued.

(__) I have and will maintain workers' compensation insurance, as required by Section 3700 of the Labor Code, for the performance of the work for which this permit is issued. My workers' compensation insurance carrier and policy number are:

Carrier:_____ Policy Number:_____

(__) I certify that in the performance of the work for which this permit is issued, I shall not employ any person in any manner so as to become subject to the workers' compensation laws of California, and agree that if I should become subject to the workers' compensation provisions of Section 3700 of the Labor Code, I shall forthwith comply with those provisions.

WARNING: FAILURE TO SECURE WORKERS' COMPENSATION COVERAGE IS UNLAWFUL, AND SHALL SUBJECT AN EMPLOYER TO CRIMINAL PENALTIES AND CIVIL FINES UP TO ONE HUNDRED THOUSAND DOLLARS ($100,000), IN ADDITION TO THE COST OF COMPENSATION, DAMAGES AS PROVIDED FOR IN SECTION 3706 OF THE LABOR CODE, INTEREST, AND ATTORNEY'S FEES.

14. ASBESTOS REMOVAL DECLARATION / LEAD HAZARD WARNING

I certify that notification of asbestos removal is either not applicable or has been submitted to the AQMD or EPA as per section 19827.5 of the Health and Safety Code. Information is available at Lead safe construction practices are required when doing repairs that disturb paint in pre-1978 buildings due to the presence of lead www.aqmd.gov (909) 396-2336 and the notification form at per section 6716 and 6717 of the Labor Code. Information is available at Health Services for LA County at (800) 524-5323 or the State of California at (800) 597-5323 or www.dhs.ca.gov/childlead

15. CONSTRUCTION LENDING AGENCY DECLARATION

I hereby affirm under penalty of perjury that there is a construction lending agency for the performance of the work for which this permit is issued (Sec. 3097, Civil Code).

Lender's Name (If Any):_____ Lender's Address: _____

16. FINAL DECLARATION

I certify that I have read this application **INCLUDING THE ABOVE DECLARATIONS** and state that the above information **INCLUDING THE ABOVE DECLARATIONS** is correct. I agree to comply with all city and county ordinances and state laws relating to building construction, and hereby authorize representatives of this city to enter upon the above-mentioned property for inspection purposes. I realize that this permit is an application for inspection and that it does not approve or authorize the work specified herein, and it does not authorize or permit any violation or failure to comply with any applicable law. Furthermore, neither the City of Los Angeles nor any board, department officer, or employee thereof, make any warranty, nor shall be responsible for the performance or results of any work described herein, nor the condition of the property nor the soil upon which such work is performed. I further affirm under penalty of perjury, that the proposed work will not destroy or unreasonably interfere with any access or utility easement belonging to others and located on my property, but in the event such work does destroy or unreasonably interfere with such easement, a substitute easement(s) satisfactory to the holder(s) of the easement will be provided (Sec. 91.0106.4.3.4 LAMC).

By signing below, I certify that:

(1) I accept all the declarations above namely the Licensed Contractor's Declaration, Workers' Compensation Declaration, Asbestos Removal Declaration / Lead Hazard Warning, Construction Lending Agency Declaration, and Final Declaration; and

(2) This permit is being obtained with the consent of the legal owner of the property.

Print Name: **GILBERT CANLOBO** Sign: **Internet e-Permit System Declaration** Date: **07/20/2021** [X] Contractor [ ] Authorized Agent

EXPRESS PERMIT INSPECTION RECORD

CITY LA DBS
DEPARTMENT OF BUILDING AND SAFETY

Your feedback is important. Please visit our website to complete a Customer Survey at www.ladbs.org/LADBSWeb/customer-survey.jsf. If you would like to provide additional feedback, need clarification, or have any questions regarding plan check or inspection matters, please call our Customer Hotline at (213) 482-0056.

For use by cashier only

Payment Date: 07/20/21
Receipt No: ON687673
Amount: $98.10
Method:

PERMIT #: 21042 - 90000 - 14573
ADDRESS: 3819 S Flower Dr #15 & #21
OWNER: SOWDER, ERIK S CO TR SOWDER FAMILY TRUST
3819 FLOWER DR
LOS ANGELES CA 90037

Plumbing
Apartment
Express Permit
No Plan Check

JOB DESCRIPTION: INTERIOR REMODEL. REMODEL (E) KITCHEN, REPLACEMENT OF (E) LAVATORYS, TOILETS, LIGHTS, OUTLETS, SWITCHES AND ADD NEW LIGHTS, OUTLETS AND SWITCHES. REPLACEMENT OF (E) WALL HEATING UNIT WITH NEW AC/HEATING UNIT -2 UNITS.

INSPECTION RECORDS AND PLANS MUST BE AVAILABLE DURING INSPECTION

GRADING INSPECTIONS		
TYPE	DATE	INSPECTOR
Initial Grading		
Toe or Bottom		
Soils Report Approved		
DO NOT PLACE FILL UNTIL ABOVE IS SIGNED		
Backfill		
Fill		
Excavation		
Drainage Devices		
Rough Grading		
Approved Compaction Report		
FOOTING INSPECTIONS		
Footing Excavation		
Forms		
Reinforcing Steel		
OK to Place Concrete		
GROUNDWORK INSPECTIONS		
Electrical		
Plumbing		
Plumbing Methane		
Gas Piping		
Heating & Refrigeration		
Fire Sprinklers		
Disabled Access		
Methane		
OK to Place Floor		
DO NOT PLACE FLOOR UNTIL ABOVE IS SIGNED		
ROUGH INSPECTIONS		
Green Code		
Electrical		
Plumbing		
Fire Sprinkler		
Heating & Refrigeration		
Roof Sheathing		
Disabled Access		
Framing		
Insulation		
Suspended Ceiling		
OK to Cover		

FOR INSPECTION REQUESTS, PLEASE CALL
3-1-1 OR OUTSIDE CITY OF LOS ANGELES
888-LA4-BUILD (888)524-2845 or www.ladbs.org

DO NOT COVER UNTIL PREVIOUS IS SIGNED		
TYPE	DATE	INSPECTOR
Exterior Lathing		
Interior Lathing		
Drywall		
DO NOT COVER UNTIL ABOVE IS SIGNED		
WORK OUTSIDE OF THE BUILDING		
Electrical Underground		
Gas		
Heating & Refrigeration		
Sewer		
Disabled Access		
POOL INSPECTIONS		
Excavation		
Reinforcing Steel		
Bonding		
Piping		
Pre-Gunite		
Deck		
Enclosure/Fence		
Pool/Spa Cover		
DO NOT FILL POOL UNTIL ABOVE IS SIGNED		
FINAL INSPECTIONS		
Grading		
Electrical		
Plumbing		
Gas Test		
Gas		
Heating & Refrigeration		
Pressure Vessels		
Elevator		
Fire Sprinkler		
Disabled Access		
Green Building		
LAFD (Title 19 only)		
LAFD Fire Life Safety		
Pool Final		
AQMD Sign-off Provided		
Public Works		
Building		
PROJECT FINAL		

Certificate of Occupancy Required ☐ YES ☐ NO

B- 8 Card re v. 042011 RO

SUPPLEMENTAL NOTES:

IMPORTANT NOTICE

* **Prior to the start of any construction work adjacent to any public way, pedestrian protection shall be provided (Sec. 91.3303 L.A.M.C.).**
* Inspection(s) may be requested anytime via the internet or touch tone phone. To request an inspection via the internet, go to www.ladbs.org and click on "Request an Inspection" under Online Services. To request an inspection via touch tone phone, call toll free (888) LA4BUILD (888-524-2845) and select option 1 for Automated Request System. To request an inspection via the Customer Call Center, call 3-1-1 within the City of Los Angeles or (213) 473-3231 outside the City of Los Angeles between 7:00 a.m. and 10:00 p.m. When requesting an inspection, the following are required: (1)The job address, (2)Type of inspection, (3)Use of building, (4)Permit number, (5)Phone number of a contact person should the department need to reach someone.
* Inspection requests received before 4:00 p.m. Monday through Friday (excluding holidays) will normally be made the next business day. Requests received after 4:00 p.m. will be made following the next business day. The Automated Inspection Call Back System (AICBS) will attempt to telephone the contact phone number to confirm the Inspection.
* Permit fees provide for a limited number of inspections. A reinspection fee may be assessed when the work for which an inspection was requested is not complete, when the inspection record or plans are not available, or when there is failure to provide site access to department staff.
* No person shall perform any construction or repair work between the hours of 9:00 p.m.(6:00 p.m. grading) and 7:00 a.m. the following day which results in loud noises to the disturbance of persons occupying sleeping quarters in any dwelling , hotel, motel, apartment, or other place of residence (Sec. 41.40 L.A. M.C.).
* No person, other than an individual homeowner engaged in the repair or construction of his/her single-family dwelling, shall perform any construction or repair work of any kind upon any building or structure located on land developed with residential buildings or perform work within 500 feet of land so occupied, before 8:00 a.m. or after 6:00 p.m. on any Saturday or at any time on Sunday (Sec. 41.40 L.A.M.C.).
* Dust control measures to prevent dust from being blown or deposited over or upon any private property in any residential area must be implemented during any excavation or earth-moving phase of construction, sand blasting , or demolition.
* A separate permit from the State of California Division of Industrial Safety is required prior to starting certain work involving substantial risk to workers such as: construction or demolition exceeding 3 stories or 36 feet in height, or excavations or trenches over 5 feet in depth involving entry by workers.
* Building permits are valid for two years or expire on the 180th day from the date of issuance if the work permitted has not commenced. The department reserves the right to expire any permit where work has been suspended for a period of 180 days or more.
* Inspection services will not be provided when there is an unleashed dog on the premises.

BUILDING AND SAFETY PERMIT AND PLAN CHECK OFFICE LOCATIONS

Downtown Los Angeles
201 N. Figueroa St., 4th Fl.
Los Angeles, CA 90012

Van Nuys
6262 Van Nuys Blvd., 2nd Fl.
Van Nuys, CA 91401

West Los Angeles
1828 Sawtelle Blvd., 2nd Fl.
Los Angeles, CA 90025

San Pedro
638 S. Beacon St., 2nd Fl.
San Pedro, CA 90731

South Los Angeles
8475 S. Vermont Ave., 2nd Fl.
Los Angeles, CA 90044

3819 S Flower Dr

Permit #: **21016 - 10000 - 15787**
Plan Check #: B21LA11487 Printed: 09/02/21 11:41 AM
Event Code:

Bldg-Alter/Repair
Apartment
Plan Check at Counter
Plan Check

City of Los Angeles - Department of Building and Safety

APPLICATION FOR BUILDING PERMIT AND CERTIFICATE OF OCCUPANCY

Issued on: 09/02/2021
Last Status: Issued
Status Date: 09/02/2021

1. TRACT	BLOCK	LOT(s)	ARB	COUNTY MAP REF #	PARCEL ID # (PIN #)	2. ASSESSOR PARCEL #
ZOBELEIN'S GRAND AVENU	BLK 14	4		M B 9-41	117A201 47	5037 - 031 - 004

3. PARCEL INFORMATION

Area Planning Commission - South Los Angeles
LADBS Branch Office - LA
Council District - 9
Certified Neighborhood Council - Empowerment Congre
Community Plan Area - South Los Angeles
Census Tract - 2311.00
District Map - 117A201
Energy Zone - 8
Fire District - 2
Near Source Zone Distance - 2.3
Redevelopment Plan Area - Exposition/University Park
Thomas Brothers Map Grid - 674-B2

ZONES(S): RD1.5-1

4. DOCUMENTS

ZI - ZI-1231 Specific Plan: South Los An	ZI - ZI-2427 FWY Adj Advisory Notice	RENT - YES
ZI - ZI-2374 State Enterprise Zone: Los .	ZI - ZI-2452 Transit Priority Area in the	ORD - ORD-139132
ZI - ZI-2385 Greater Downtown Housing	ZI - ZI-2488 Redevelopment Project Are	ORD - ORD-162128
ZI - ZI-2397 Neighborhood Stabilization	SPA - SOUTH LOS ANGELES ALCOH	ORD - ORD-167449-SA690
		ORD - ORD-171681
		ORD - ORD-171682
		ORD - ORD-175038
		ORD - ORD-180218

5. CHECKLIST ITEMS

Permit Flag - Not a Fire Life Safety Project
Std. Work Descr - Seismic Gas Shut Off Valve
Combine HVAC - Wrk. per 91.107.2.1.1.1
Combine Elec - Wrk. per 91.107.2.1.1.1
Combine Plumbg - Wrk. per 91.107.2.1.1.1

6. PROPERTY OWNER, TENANT, APPLICANT INFORMATION

Owner(s):
SOWDER, ERIK S CO TR SOWDER FAMI 3819 FLOWER DR LOS ANGELES CA 90037

Tenant:

Applicant: (Relationship: Agent for Owner)
GILBERT CANLOBO - (626) 483-3508

7. EXISTING USE / **PROPOSED USE**
(05) Apartment

8. DESCRIPTION OF WORK
INTERIOR REMODEL. REMODEL (E) KITCHEN, REPLACEMENT OF (E) LAVATORY, TOILET, LIGHTS, OUTLETS, SWITCHES AND ADD NEW LIGHTS, OUTLETS AND SWITCHES. REPLACEMENT OF (E) WALL HEATING UNIT WITH NEW AC/HEATING UNIT-2 UNITS

9. # Bldgs on Site & Use:

10. APPLICATION PROCESSING INFORMATION

BLDG. PC By: Tse Ming Huang
OK for Cashier: Stella Sargsyan
DAS PC By:
Coord. OK:
Signature:
Date: 09/02/2021

For inspection requests, call toll-free **(888) LA4BUILD (524-2845)**, or request inspections via **www.ladbs.org.** To speak to a Call Center agent, call **311**. Outside LA County, call (213) 473-3231.

For Cashier's Use Only **W/O #: 11615787**

11. PROJECT VALUATION & FEE INFORMATION **Final** Fee Period

Permit Valuation: $40,000 PC Valuation:

FINAL TOTAL Bldg-Alter/Repair	517.87
Permit Fee Subtotal Bldg-Alter/Re	410.00
Plan Check Subtotal Bldg-Alter/R	0.00
E.Q. Instrumentation	5.20
D.S.C. Surcharge	12.46
Sys. Surcharge	24.91
Planning Surcharge	24.60
Planning Surcharge Misc Fee	10.00
Planning Gen Plan Maint Surcharg	28.70
CA Bldg Std Commission Surchar	2.00
Permit Issuing Fee	0.00
Linkage Fee	0.00

Sewer Cap ID:
Total Bond(s) Due:

LA DBARROZO 09/02/21 11:41:26 AM

Payment Date: 09/02/21
Receipt No.: 2021245001-61
Amount: $517.87
Method: ICL Check

Building Card No.: 2021LA01221

12. ATTACHMENTS
Plot Plan
Signed Declaration

0800121016100001578 7FN

13. STRUCTURE INVENTORY (Note: Numeric measurement data in the format "number / number" implies "change in numeric value / total resulting numeric value") **21016 - 10000 - 15787**

14. APPLICATION COMMENTS:

** Approved Seismic Gas Shut-Off Valve may be required. **

In the event that any box (i.e. 1-16) is filled to capacity , it is possible that additional information has been captured electronically and could not be printed due to space restrictions. Nevertheless the information printed exceeds that required by section 19825 of the Health and Safety Code of the State of California.

15. BUILDING RELOCATED FROM:

16. CONTRACTOR, ARCHITECT & ENGINEER NAME	ADDRESS		CLASS	LICENSE #	PHONE #
(C) REDEFINE CONSTRUCTION INC	2502 ARTESIA BLVD,	REDONDO BEACH, CA 9(	B	1051103	

PERMIT EXPIRATION/REFUNDS: This permit expires two years after the date of the permit issuance. This permit will also expire if no construction work is performed for a continuous period of 180 days (Sec. 98.0602 LAMC). Claims for refund of fees paid must be filed within one year from the date of expiration for permits granted by LADBS (Sec. 22.12 & 22.13 LAMC). The permittee may be entitled to reimbursement of permit fees if the Department fails to conduct an inpection within 60 days of receiving a request for final inspection (HS 17951).

17. LICENSED CONTRACTOR'S DECLARATION

I hereby affirm under penalty of perjury that I am licensed under the provisions of Chapter 9 (commencing with Section 7000) of Division 3 of the Business and Professions Code, and my license is in full force and effect. The following applies to B contractors only: I understand the limitations of Section 7057 of the Business and Professional Code related to my ability to take prime contracts or subcontracts involving specialty trades.

License Class: **B** License No.: **1051103** Contractor: **REDEFINE CONSTRUCTION INC**

18. WORKERS' COMPENSATION DECLARATION

I hereby affirm, under penalty of perjury, one of the following declarations:

(_) I have and will maintain a certificate of consent to self insure for workers' compensation, as provided for by Section 3700 of the Labor Code, for the performance of the work for which this permit is issued.

(_) I have and will maintain workers' compensation insurance, as required by Section 3700 of the Labor Code, for the performance of the work for which this permit is issued. My workers' compensation insurance carrier and policy number are:

Carrier: **TBD** Policy Number: **FLA01364901**

(_) I certify that in the performance of the work for which this permit is issued, I shall not employ any person in any manner so as to become subject to the workers' compensation laws of California, and agree that if I should become subject to the workers' compensation provisions of Section 3700 of the Labor Code, I shall forthwith comply with those provisions.

WARNING: FAILURE TO SECURE WORKERS' COMPENSATION COVERAGE IS UNLAWFUL, AND SHALL SUBJECT AN EMPLOYER TO CRIMINAL PENALTIES AND CIVIL FINES UP TO ONE HUNDRED THOUSAND DOLLARS ($100,000), IN ADDITION TO THE COST OF COMPENSATION, DAMAGES AS PROVIDED FOR IN SECTION 3706 OF THE LABOR CODE, INTEREST, AND ATTORNEY'S FEES

19. ASBESTOS REMOVAL DECLARATION / LEAD HAZARD WARNING

I certify that notification of asbestos removal is either not applicable or has been submitted to the AQMD or EPA as per section 19827.5 of the Health and Safety Code. Information is available at (909) 396-2336 and the notification form at www.aqmd.gov. Lead safe construction practices are required when doing repairs that disturb paint in pre-1978 buildings due to the presence of lead per section 6716 and 6717 of the Labor Code. Information is available at Health Services for LA County at (800) 524-5323 or the State of California at (800) 597-5323 or www.dhs.ca.gov/childlead.

20. CONSTRUCTION LENDING AGENCY DECLARATION

I hereby affirm under penalty of perjury that there is a construction lending agency for the performance of the work for which this permit is issued (Sec. 3097, Civil Code).

Lender's Name (If Any): _____ Lender's Address: ,

21. FINAL DECLARATION

I certify that I have read this application **INCLUDING THE ABOVE DECLARATIONS** and state that the above information **INCLUDING THE ABOVE DECLARATIONS** is correct. I agree to comply with all city and county ordinances and state laws relating to building construction, and hereby authorize representatives of this city to enter upon the above-mentioned property for inspection purposes. I realize that this permit is an application for inspection and that it does not approve or authorize the work specified herein, and it does not auhorize or permit any violation or failure to comply with any applicable law. Furthermore, neither the City of Los Angeles nor any board, department officer, or employee thereof, make any warranty, nor shall be responsible for the performance or results of any work described herein, nor the condition of the property nor the soil upon which such work is performed. I further affirm under penalty of perjury, that the proposed work will not destroy or unreasonably interfere with any access or utility easement belonging to others and located on my property, but in the event such work does destroy or unreasonably interfere with such easement, a substitute easement(s) satisfactory to the holder(s) of the easement will be provided (Sec. 91.0106.4.3.4 LAMC).

By signing below, I certify that:

(1) I accept all the declarations above namely the Licensed Contractor's Declaration, Workers' Compensation Declaration, Asbestos Removal Declaration/ Lead Hazard Warning, Construction Lending Agency Declaration, and Final Declaration; and

(2) This permit is being obtained with the consent of the legal owner of the property.

Print Name: Sign: Date: **09/02/2021** [X] Contractor [X] Authorized Agent

Job Address: 3819 FLOWER DR #15 & #21 Application #: 21016-10000-15787

City of Los Angeles – Department of Building and Safety
Signature Declaration Attachment Form

Instructions

Applicant (contractor, owner, or agent): Complete and sign the appropriate statements below only **after** completely reviewing the entire permit application for accuracy. Also, indicate the job address on the top of the form. This attachment will become part of the permit application.
Building and Safety Staff Member: Complete the "APPLICATION#:" and make sure the job address is shown above. Give a copy of the permit application to the applicant.

"Signature Declaration"

PERMIT EXPIRATION/REFUNDS: This permit expires two years after the date of the permit issuance. This permit will also expire if no construction work is performed for a continuous period of 180 days (Sec. 98.0602 LAM C). Claims for refund of fees paid must be filed within one year from the date of expiration for permits granted by LADBS (Sec. 22.12 & 22.13 LAMC). The permittee may be entitled to reimbursement of permit fees if the Department fails to conduct an inspection within 60 days of receiving a request for final inspection (HS 17951).

17. LICENSED CONTRACTOR'S DECLARATION

I hereby affirm under penalty of perjury that I am licensed under the provisions of Chapter 9 (commencing with Section 7000) of Division 3 of the Business and Professions Code, and my license is in full force and effect. The following applies to B contractors only: I understand the limitations of Section 7057 of the Business and Professional Code related to my ability to take prime contracts or subcontracts involving specialty trades.

License Class: _____ License No.: _____ Contractor: _____

18. WORKERS' COMPENSATION DECLARATION

I hereby affirm, under penalty of perjury, one of the following declarations:

(X) I have and will maintain a certificate of consent to self insure for workers' compensation, as provided for by Section 3700 of the Labor Code, for the performance of the work for which this permit is issued.

( ) I have and will maintain workers' compensation insurance, as required by Section 3700 of the Labor Code, for the performance of the work for which this permit is issued. My workers' compensation insurance carrier and policy number are:

Carrier: _____ Policy Number: _____

( ) I certify that in the performance of the work for which this permit is issued, I shall not employ any person in any manner so as to become subject to the workers' compensation laws of California, and agree that if I should become subject to the workers' compensation provisions of Section 3700 of the Labor Code, I shall forthwith comply with those provisions.

WARNING: FAILURE TO SECURE WORKERS' COMPENSATION COVERAGE IS UNLAWFUL, AND SHALL SUBJECT AN EMPLOYER TO CRIMINAL PENALTIES AND CIVIL FINES UP TO ONE HUNDRED THOUSAND DOLLARS ($100,000), IN ADDITION TO THE COST OF COMPENSATION, DAMAGES AS PROVIDED FOR IN SECTION 3706 OF THE LABOR CODE, INTEREST, AND ATTORNEY'S FEES.

19. ASBESTOS REMOVAL DECLARATION / LEAD HAZARD WARNING

I certify that notification of asbestos removal is either not applicable or has been submitted to the AQ.MD or EPA as per section 19827.5 of the Health and Safety Code. Information is available at (909) 396-2336 and the notification form at www.aqmd.gov. Lead safe construction practices are required when doing repairs that disturb paint in pre-1978 buildings due to the presence of lead per section 6716 and 6717 of the Labor Code. Information is available at Health Services for LA County at (800) 524-5323 or the State of California at (800) 597-5323 or www.dhs.ca.gov/childlead.

20. CONSTRUCTION LENDING AGENCY DECLARATION

I hereby affirm under penalty of perjury that there is a construction lending agency for the performance of the work for which this permit is issued (Sec. 3097, Civil Code).

Lender's Name (If Any): _____ Lender's Address: _____

21. FINAL DECLARATION

I certify that I have read this application INCLUDING THE ABOVE DECLARATIONS and state that the above information INCLUDING THE ABOVE DECLARATIONS is correct. I agree to comply with all city and county ordinances and state laws relating to building construction, and hereby authorize representatives of this city to enter upon the above-mentioned property for inspection purposes. I realize that this permit is an application for inspection and that it does not approve or authorize the work specified herein, and it does not authorize or permit any violation or failure to comply with any applicable law. Furthermore, neither the City of Los Angeles nor any board, department officer, or employee thereof, make any warranty, nor shall be responsible for the performance or results of any work described herein, nor the condition of the property nor the soil upon which such work is performed. I further affirm under penalty of perjury, that the proposed work will not destroy or unreasonably interfere with any access or utility easement belonging to others and located on my property, but in the event such work does destroy or unreasonably interfere with such easement, a substitute easement(s) satisfactory to the holder(s) of the easement will be provided (Sec. 91.0106.4.3.4 LAMC).

By signing below, I certify that:

(1) I accept all the declarations above namely the Licensed Contractor's Declaration, Workers' Compensation Declaration, Asbestos Removal Declaration / Lead Hazard Warning, Construction Lending Agency Declaration, and Final Declaration; and
(2) This permit is being obtained with the consent of the legal owner of the property.

Print Name: Austin Fiorina Sign: _____ Date: 7/9/21 ( ) Owner (X) Contractor ( ) Authorized Agent

3819 S Flower Dr Permit Application # : **21016 - 10000 - 15787**

Bldg-Alter/Repair
Apartment
Plan Check

City of Los Angeles - Department of Building and Safety

PLOT PLAN ATTACHMENT

Plan Check #: B21LA11487
Initiating Office: METRO
Printed on: 06/23/21 12:50:27

(DO NOT DRAW, WRITE, OR PASTE ATTACHMENTS OUTSIDE BORDER)

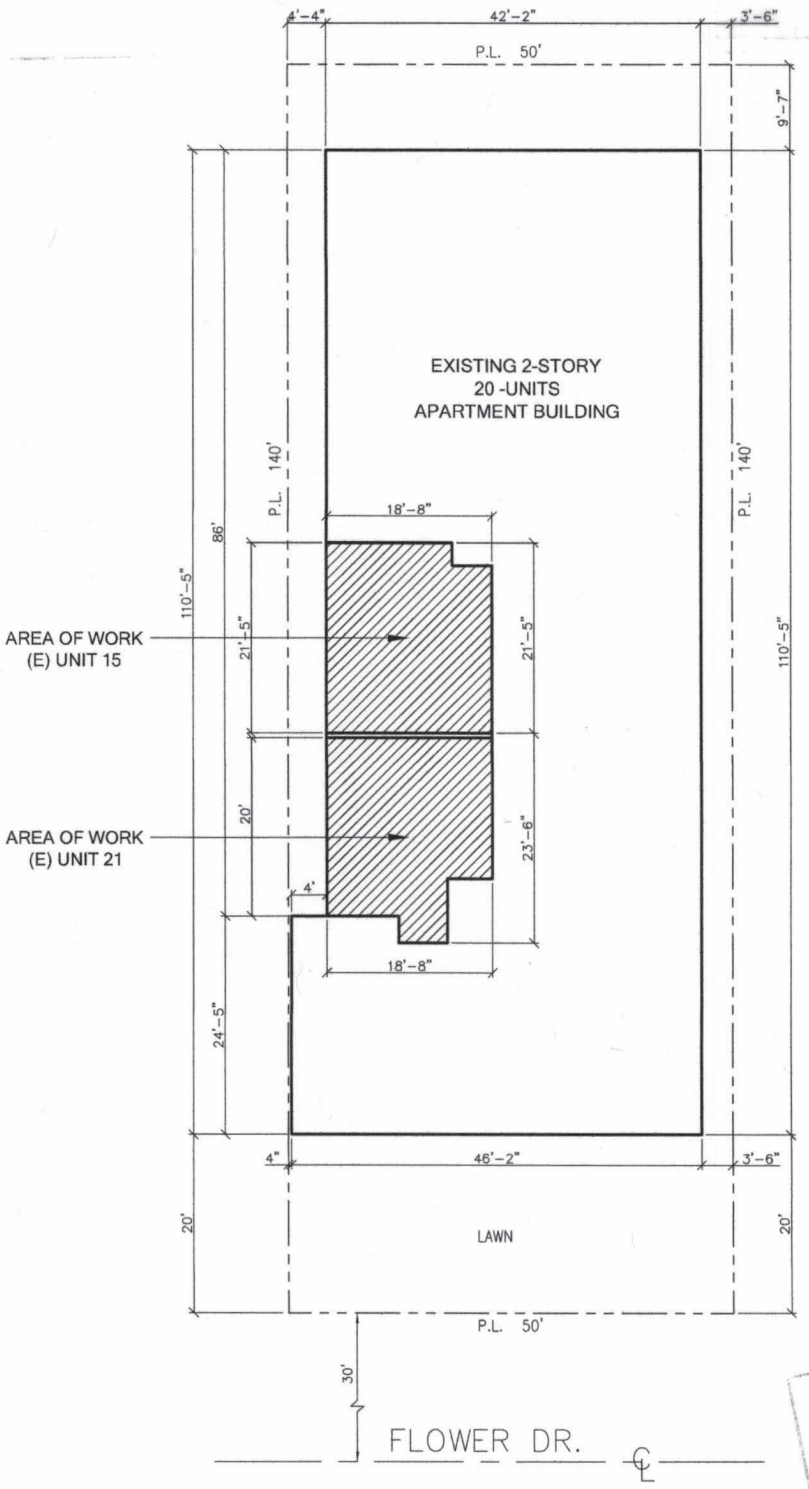

PLOT PLAN
SCALE: 1/8" = 1'-0"

READY TO ISSUE
BY: JOSE RAMOS
AUG 1[illegible] 2021
Signature

COUNCIL DISTRICT: 9 INSPECTION DISTRICT: BIGIM4 PLOT PLAN

3819 S Flower Dr

Permit #: **21016 - 10000 - 15787**
Plan Check #: B21LA11487 Printed: 09/02/21 11:41 AM
Event Code:

Bldg-Alter/Repair
Apartment
Plan Check at Counter
Plan Check

City of Los Angeles - Department of Building and Safety

APPLICATION FOR BUILDING PERMIT AND CERTIFICATE OF OCCUPANCY

Issued on: 09/02/2021
Last Status: Issued
Status Date: 09/02/2021

1. TRACT	BLOCK	LOT(s)	ARB	COUNTY MAP REF #	PARCEL ID # (PIN #)	2. ASSESSOR PARCEL #
ZOBELEIN'S GRAND AVENU	BLK 14	4		M B 9-41	117A201 47	5037 - 031 - 004

3. PARCEL INFORMATION

Area Planning Commission - South Los Angeles
LADBS Branch Office - LA
Council District - 9
Certified Neighborhood Council - Empowerment Congre
Community Plan Area - South Los Angeles
Census Tract - 2311.00
District Map - 117A201
Energy Zone - 8
Fire District - 2
Near Source Zone Distance - 2.3
Redevelopment Plan Area - Exposition/University Park
Thomas Brothers Map Grid - 674-B2

ZONES(S): RD1.5-1

4. DOCUMENTS

ZI - ZI-1231 Specific Plan: South Los An	ZI - ZI-2427 FWY Adj Advisory Notice	RENT - YES
ZI - ZI-2374 State Enterprise Zone: Los .	ZI - ZI-2452 Transit Priority Area in the	ORD - ORD-139132
ZI - ZI-2385 Greater Downtown Housing	ZI - ZI-2488 Redevelopment Project Are	ORD - ORD-162128
ZI - ZI-2397 Neighborhood Stabilization	SPA - SOUTH LOS ANGELES ALCOH	ORD - ORD-167449-SA690
		ORD - ORD-171681
		ORD - ORD-171682
		ORD - ORD-175038
		ORD - ORD-180218

5. CHECKLIST ITEMS

Permit Flag - Not a Fire Life Safety Project
Std. Work Descr - Seismic Gas Shut Off Valve
Combine HVAC - Wrk. per 91.107.2.1.1.1
Combine Elec - Wrk. per 91.107.2.1.1.1
Combine Plumbg - Wrk. per 91.107.2.1.1.1

6. PROPERTY OWNER, TENANT, APPLICANT INFORMATION

Owner(s):
SOWDER, ERIK S CO TR SOWDER FAMI 3819 FLOWER DR LOS ANGELES CA 90037

Tenant:

Applicant: (Relationship: Agent for Owner)
GILBERT CANLOBO - (626) 483-3508

7. EXISTING USE / **PROPOSED USE**
(05) Apartment

8. DESCRIPTION OF WORK
INTERIOR REMODEL. REMODEL (E) KITCHEN, REPLACEMENT OF (E) LAVATORY, TOILET, LIGHTS, OUTLETS, SWITCHES AND ADD NEW LIGHTS, OUTLETS AND SWITCHES. REPLACEMENT OF (E) WALL HEATING UNIT WITH NEW AC/HEATING UNIT-2 UNITS

9. # Bldgs on Site & Use:

10. APPLICATION PROCESSING INFORMATION

BLDG. PC By: Tse Ming Huang
OK for Cashier: Stella Sargsyan
DAS PC By:
Coord. OK:
Signature:
Date: 09/02/2021

For inspection requests, call toll-free **(888) LA4BUILD (524-2845)**, or request inspections via **www.ladbs.org.** To speak to a Call Center agent, call **311**. Outside LA County, call (213) 473-3231.

For Cashier's Use Only **W/O #: 11615787**

11. PROJECT VALUATION & FEE INFORMATION **Final** Fee Period

Permit Valuation: $40,000 PC Valuation:

FINAL TOTAL Bldg-Alter/Repair	517.87
Permit Fee Subtotal Bldg-Alter/Re	410.00
Plan Check Subtotal Bldg-Alter/R	0.00
E.Q. Instrumentation	5.20
D.S.C. Surcharge	12.46
Sys. Surcharge	24.91
Planning Surcharge	24.60
Planning Surcharge Misc Fee	10.00
Planning Gen Plan Maint Surcharg	28.70
CA Bldg Std Commission Surchar	2.00
Permit Issuing Fee	0.00
Linkage Fee	0.00

Sewer Cap ID:
Total Bond(s) Due:

LA DBARROZO 09/02/21 11:41:26 AM

Payment Date: 09/02/21
Receipt No.: 2021245001-61
Amount: $517.87
Method: ICL Check

Building Card No.: 2021LA01221

12. ATTACHMENTS
Plot Plan
Signed Declaration

0800121016100001578 7FN

13. STRUCTURE INVENTORY (Note: Numeric measurement data in the format "number / number" implies "change in numeric value / total resulting numeric value") **21016 - 10000 - 15787**

14. APPLICATION COMMENTS:

** Approved Seismic Gas Shut-Off Valve may be required. **

In the event that any box (i.e. 1-16) is filled to capacity , it is possible that additional information has been captured electronically and could not be printed due to space restrictions. Nevertheless the information printed exceeds that required by section 19825 of the Health and Safety Code of the State of California.

15. BUILDING RELOCATED FROM:

16. CONTRACTOR, ARCHITECT & ENGINEER NAME	ADDRESS		CLASS	LICENSE #	PHONE #
(C) REDEFINE CONSTRUCTION INC	2502 ARTESIA BLVD,	REDONDO BEACH, CA 9(	B	1051103	

PERMIT EXPIRATION/REFUNDS: This permit expires two years after the date of the permit issuance. This permit will also expire if no construction work is performed for a continuous period of 180 days (Sec. 98.0602 LAMC). Claims for refund of fees paid must be filed within one year from the date of expiration for permits granted by LADBS (Sec. 22.12 & 22.13 LAMC). The permittee may be entitled to reimbursement of permit fees if the Department fails to conduct an inpection within 60 days of receiving a request for final inspection (HS 17951).

17. LICENSED CONTRACTOR'S DECLARATION

I hereby affirm under penalty of perjury that I am licensed under the provisions of Chapter 9 (commencing with Section 7000) of Division 3 of the Business and Professions Code, and my license is in full force and effect. The following applies to B contractors only: I understand the limitations of Section 7057 of the Business and Professional Code related to my ability to take prime contracts or subcontracts involving specialty trades.

License Class: **B** License No.: **1051103** Contractor: **REDEFINE CONSTRUCTION INC**

18. WORKERS' COMPENSATION DECLARATION

I hereby affirm, under penalty of perjury, one of the following declarations:

(_) I have and will maintain a certificate of consent to self insure for workers' compensation, as provided for by Section 3700 of the Labor Code, for the performance of the work for which this permit is issued.

(_) I have and will maintain workers' compensation insurance, as required by Section 3700 of the Labor Code, for the performance of the work for which this permit is issued. My workers' compensation insurance carrier and policy number are:

Carrier: **TBD** Policy Number: **FLA01364901**

(_) I certify that in the performance of the work for which this permit is issued, I shall not employ any person in any manner so as to become subject to the workers' compensation laws of California, and agree that if I should become subject to the workers' compensation provisions of Section 3700 of the Labor Code, I shall forthwith comply with those provisions.

WARNING: FAILURE TO SECURE WORKERS' COMPENSATION COVERAGE IS UNLAWFUL, AND SHALL SUBJECT AN EMPLOYER TO CRIMINAL PENALTIES AND CIVIL FINES UP TO ONE HUNDRED THOUSAND DOLLARS ($100,000), IN ADDITION TO THE COST OF COMPENSATION, DAMAGES AS PROVIDED FOR IN SECTION 3706 OF THE LABOR CODE, INTEREST, AND ATTORNEY'S FEES

19. ASBESTOS REMOVAL DECLARATION / LEAD HAZARD WARNING

I certify that notification of asbestos removal is either not applicable or has been submitted to the AQMD or EPA as per section 19827.5 of the Health and Safety Code. Information is available at (909) 396-2336 and the notification form at www.aqmd.gov. Lead safe construction practices are required when doing repairs that disturb paint in pre-1978 buildings due to the presence of lead per section 6716 and 6717 of the Labor Code. Information is available at Health Services for LA County at (800) 524-5323 or the State of California at (800) 597-5323 or www.dhs.ca.gov/childlead.

20. CONSTRUCTION LENDING AGENCY DECLARATION

I hereby affirm under penalty of perjury that there is a construction lending agency for the performance of the work for which this permit is issued (Sec. 3097, Civil Code).

Lender's Name (If Any): _____ Lender's Address: ,

21. FINAL DECLARATION

I certify that I have read this application **INCLUDING THE ABOVE DECLARATIONS** and state that the above information **INCLUDING THE ABOVE DECLARATIONS** is correct. I agree to comply with all city and county ordinances and state laws relating to building construction, and hereby authorize representatives of this city to enter upon the above-mentioned property for inspection purposes. I realize that this permit is an application for inspection and that it does not approve or authorize the work specified herein, and it does not auhorize or permit any violation or failure to comply with any applicable law. Furthermore, neither the City of Los Angeles nor any board, department officer, or employee thereof, make any warranty, nor shall be responsible for the performance or results of any work described herein, nor the condition of the property nor the soil upon which such work is performed. I further affirm under penalty of perjury, that the proposed work will not destroy or unreasonably interfere with any access or utility easement belonging to others and located on my property, but in the event such work does destroy or unreasonably interfere with such easement, a substitute easement(s) satisfactory to the holder(s) of the easement will be provided (Sec. 91.0106.4.3.4 LAMC).

By signing below, I certify that:

(1) I accept all the declarations above namely the Licensed Contractor's Declaration, Workers' Compensation Declaration, Asbestos Removal Declaration/ Lead Hazard Warning, Construction Lending Agency Declaration, and Final Declaration; and

(2) This permit is being obtained with the consent of the legal owner of the property.

Print Name: Sign: Date: **09/02/2021** [X] Contractor [X] Authorized Agent

Job Address: 3819 FLOWER DR #15 & #21 Application #: 21016-10000-15787

City of Los Angeles – Department of Building and Safety
Signature Declaration Attachment Form

Instructions

Applicant (contractor, owner, or agent): Complete and sign the appropriate statements below only **after** completely reviewing the entire permit application for accuracy. Also, indicate the job address on the top of the form. This attachment will become part of the permit application.
Building and Safety Staff Member: Complete the "APPLICATION#:" and make sure the job address is shown above. Give a copy of the permit application to the applicant.

"Signature Declaration"

PERMIT EXPIRATION/REFUNDS: This permit expires two years after the date of the permit issuance. This permit will also expire if no construction work is performed for a continuous period of 180 days (Sec. 98.0602 LAM C). Claims for refund of fees paid must be filed within one year from the date of expiration for permits granted by LADBS (Sec. 22.12 & 22.13 LAMC). The permittee may be entitled to reimbursement of permit fees if the Department fails to conduct an inspection within 60 days of receiving a request for final inspection (HS 17951).

17. LICENSED CONTRACTOR'S DECLARATION

I hereby affirm under penalty of perjury that I am licensed under the provisions of Chapter 9 (commencing with Section 7000) of Division 3 of the Business and Professions Code, and my license is in full force and effect. The following applies to B contractors only: I understand the limitations of Section 7057 of the Business and Professional Code related to my ability to take prime contracts or subcontracts involving specialty trades.

License Class: _____ License No.: _____ Contractor: _____

18. WORKERS' COMPENSATION DECLARATION

I hereby affirm, under penalty of perjury, one of the following declarations:

(X) I have and will maintain a certificate of consent to self insure for workers' compensation, as provided for by Section 3700 of the Labor Code, for the performance of the work for which this permit is issued.

( ) I have and will maintain workers' compensation insurance, as required by Section 3700 of the Labor Code, for the performance of the work for which this permit is issued. My workers' compensation insurance carrier and policy number are:

Carrier: _____ Policy Number: _____

( ) I certify that in the performance of the work for which this permit is issued, I shall not employ any person in any manner so as to become subject to the workers' compensation laws of California, and agree that if I should become subject to the workers' compensation provisions of Section 3700 of the Labor Code, I shall forthwith comply with those provisions.

WARNING: FAILURE TO SECURE WORKERS' COMPENSATION COVERAGE IS UNLAWFUL, AND SHALL SUBJECT AN EMPLOYER TO CRIMINAL PENALTIES AND CIVIL FINES UP TO ONE HUNDRED THOUSAND DOLLARS ($100,000), IN ADDITION TO THE COST OF COMPENSATION, DAMAGES AS PROVIDED FOR IN SECTION 3706 OF THE LABOR CODE, INTEREST, AND ATTORNEY'S FEES.

19. ASBESTOS REMOVAL DECLARATION / LEAD HAZARD WARNING

I certify that notification of asbestos removal is either not applicable or has been submitted to the AQ.MD or EPA as per section 19827.5 of the Health and Safety Code. Information is available at (909) 396-2336 and the notification form at www.aqmd.gov. Lead safe construction practices are required when doing repairs that disturb paint in pre-1978 buildings due to the presence of lead per section 6716 and 6717 of the Labor Code. Information is available at Health Services for LA County at (800) 524-5323 or the State of California at (800) 597-5323 or www.dhs.ca.gov/childlead.

20. CONSTRUCTION LENDING AGENCY DECLARATION

I hereby affirm under penalty of perjury that there is a construction lending agency for the performance of the work for which this permit is issued (Sec. 3097, Civil Code).

Lender's Name (If Any): _____ Lender's Address: _____

21. FINAL DECLARATION

I certify that I have read this application INCLUDING THE ABOVE DECLARATIONS and state that the above information INCLUDING THE ABOVE DECLARATIONS is correct. I agree to comply with all city and county ordinances and state laws relating to building construction, and hereby authorize representatives of this city to enter upon the above-mentioned property for inspection purposes. I realize that this permit is an application for inspection and that it does not approve or authorize the work specified herein, and it does not authorize or permit any violation or failure to comply with any applicable law. Furthermore, neither the City of Los Angeles nor any board, department officer, or employee thereof, make any warranty, nor shall be responsible for the performance or results of any work described herein, nor the condition of the property nor the soil upon which such work is performed. I further affirm under penalty of perjury, that the proposed work will not destroy or unreasonably interfere with any access or utility easement belonging to others and located on my property, but in the event such work does destroy or unreasonably interfere with such easement, a substitute easement(s) satisfactory to the holder(s) of the easement will be provided (Sec. 91.0106.4.3.4 LAMC).

By signing below, I certify that:

(1) I accept all the declarations above namely the Licensed Contractor's Declaration, Workers' Compensation Declaration, Asbestos Removal Declaration / Lead Hazard Warning, Construction Lending Agency Declaration, and Final Declaration; and
(2) This permit is being obtained with the consent of the legal owner of the property.

Print Name: Austin Fiorina Sign: _____ Date: 7/9/21 ( ) Owner (X) Contractor ( ) Authorized Agent

3819 S Flower Dr Permit Application # : **21016 - 10000 - 15787**

Bldg-Alter/Repair
Apartment
Plan Check

City of Los Angeles - Department of Building and Safety

PLOT PLAN ATTACHMENT

Plan Check #: B21LA11487
Initiating Office: METRO
Printed on: 06/23/21 12:50:27

(DO NOT DRAW, WRITE, OR PASTE ATTACHMENTS OUTSIDE BORDER)

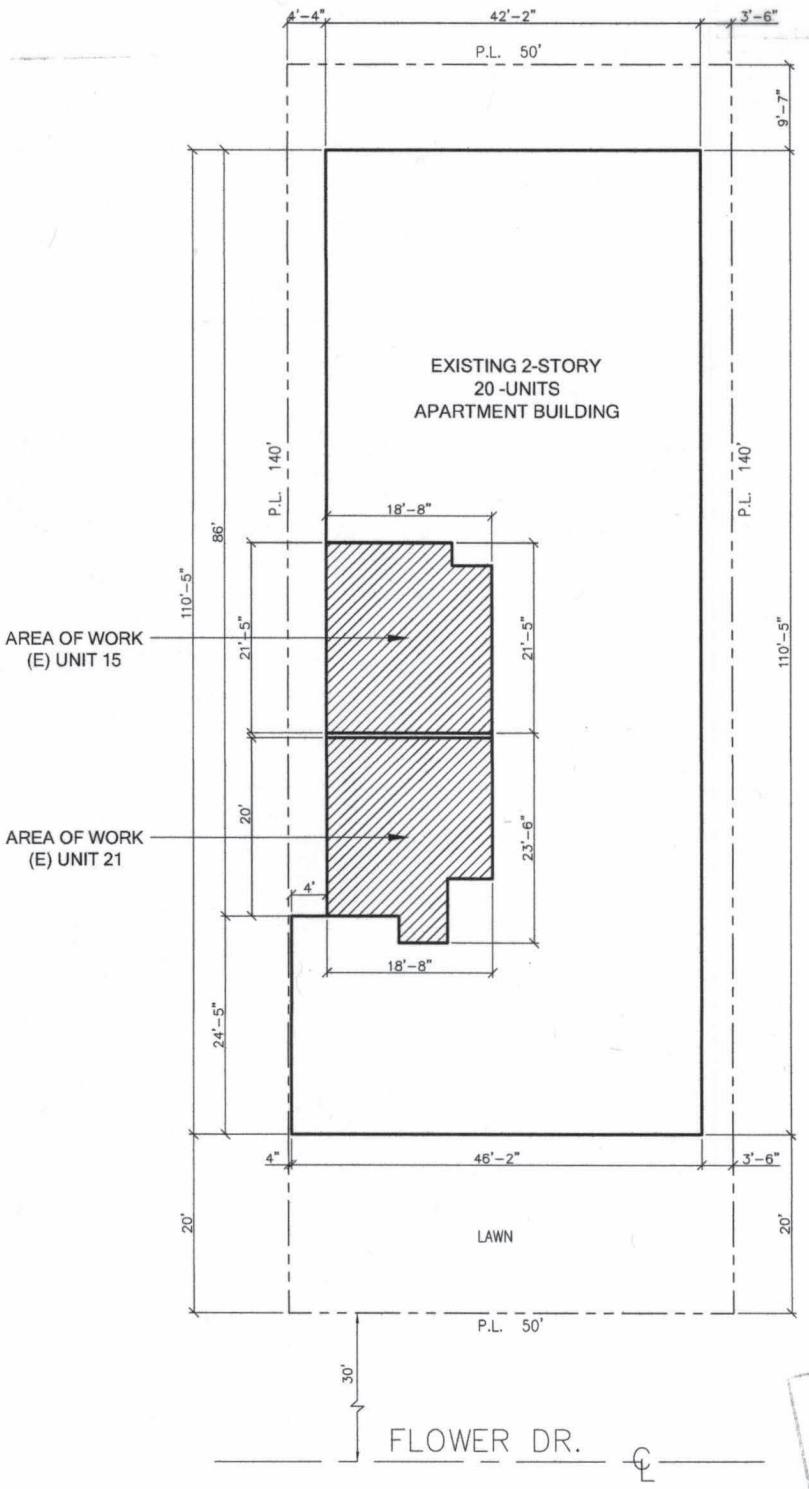

PLOT PLAN
SCALE: 1/8" = 1'-0"

READY TO ISSUE
BY: JOSE RAMOS
AUG 1[illegible] 2021
Signature

COUNCIL DISTRICT: 9 INSPECTION DISTRICT: BIGIM4 PLOT PLAN

3819 S Flower Dr

Permit #:
Plan Check #:
Event Code:

22042 - 90000 - 01573

Printed: 01/25/22 03:29 PM

Plumbing
Apartment
Express Permit
No Plan Check

City of Los Angeles - Department of Building and Safety

APPLICATION FOR PLUMBING

PLAN CHECK AND INSPECTION

Issued On: 01/25/2022
Last Status: Issued
Status Date: 01/25/2022

1. PROPERTY OWNER

SOWDER, ERIK S CO TR SOWDER	3819 FLOWER DR	LOS ANGELES CA 90037

2. APPLICANT INFORMATION (Relationship: Net Applicant)

ENRIQUE REY	203 S VIRGIL AVE	LOS ANGELES, CA 90004	(213) 736-5445

3. TENANT INFORMATION

4. CONTRACTOR, ARCHITECT, & ENGINEER NAME

ADDRESS		CLASS	LICENSE #	PHONE #
(C) L A LOW FLUSH TOILETS INC	203 S VIRGIL	LOS ANGELES, CA 90004	C36	770481	(213) 736-5445

5.APPLICATION COMMENTS

E-Permit paid by credit card, fax number-> (213)736-5445.

6. DESCRIPTION OF WORK

Installed (21) Seismic For the building

7. CHECKLIST ITEMS:

8. COUNCIL DISTRICT: 9

9. APPLICATION PROCESSING INFORMATION

Plan Check By:

OK for Cashier:

Signature:_____ Date:_____

For inspection requests, call toll-free **(888) LA4BUILD (524-2845).** Outside LA County, call (213) 473-3231 or request inspections via **www.ladbs.org.** To speak to a Call Center agent, call **311** or (866) 4LACITY (452-2489). Outside LA County, call (213) 473-3231.

For Cashier's Use Only **W/O #: 24201573**

NOTICE:

The work included in this permit shall not be construed as establishing the legal number of dwelling units or guest rooms. That number is established by a Building Permit or a Certificate of Occupancy. In the event that any box (i.e. 1-10) is filled to its capacity, it is possible that additional information has been captured electronically and could not be printed due to space restrictions. Nevertheless, the information printed exceeds that required by Section 19825 of the Health and Safety Code of the State of California.

10. FEE INFORMATION

Inspection Fee Period

Permit Fee: **552.63**

INSPECTION TOTAL Plumbing	552.63
Permit Total	552.63
Permit Fee Subtotal Plumbing	483.00
Permit D.S.C. Surcharge	15.21
Permit Sys. Development Surcharge	30.42
Permit Issuing Fee	24.00

Payment Date: 01/25/22
Receipt No: ON898091
Amount: $552.63

3819 S Flower Dr
22042 - 90000 - 01573

11. FEE ITEM INFORMATION

WATER HEATERS AND GAS SYSTEMS

Earthquake Valve	(21)	483.00

PERMIT EXPIRATION/REFUNDS : This permit expires two years after the date of the permit issuance. This permit will also expire if no construction work is performed for a continuous period of 180 days (Sec. 98.0602 LAMC). Claims for refund of fees paid must be filed within one year from the date of expiration for permits granted by LADBS (Sec. 22.12 & 22.13 LAMC). The permittee may be entitled to reimbursement of permit fees if the Department fails to conduct an inpection within 60 days of receiving a request for final inspection (HS 17951).

12. LICENSED CONTRACTOR'S DECLARATION

I hereby affirm under penalty of perjury that I am licensed under the provisions of Chapter 9 (commencing with Section 7000) of Division 3 of the Business and Professions Code, and my license is in full force and effect. The following applies to B contractors only: I understand the limitations of Section 7057 of the Business and Professional Code related to my ability to take prime contracts or subcontracts involving specialty trades.

License Class: **C36** License No.: **770481** Contractor: **L A LOW FLUSH TOILETS INC**

13. WORKERS' COMPENSATION DECLARATION

I hereby affirm, under penalty of perjury, one of the following declarations:

( ) I have and will maintain a certificate of consent to self insure for workers' compensation, as provided for by Section 3700 of the Labor Code, for the performance of the work for which this permit is issued.

(X) I have and will maintain workers' compensation insurance, as required by Section 3700 of the Labor Code, for the performance of the work for which this permit is issued. My workers' compensation insurance carrier and policy number are:

Carrier: **TRUCK INS. EXCHANGE** Policy Number: **A09481978**

( ) I certify that in the performance of the work for which this permit is issued, I shall not employ any person in any manner so as to become subject to the workers' compensation laws of California, and agree that if I should become subject to the workers' compensation provisions of Section 3700 of the Labor Code, I shall forthwith comply with those provisions.

WARNING: FAILURE TO SECURE WORKERS' COMPENSATION COVERAGE IS UNLAWFUL, AND SHALL SUBJECT AN EMPLOYER TO CRIMINAL PENALTIES AND CIVIL FINES UP TO ONE HUNDRED THOUSAND DOLLARS ($100,000), IN ADDITION TO THE COST OF COMPENSATION, DAMAGES AS PROVIDED FOR IN SECTION 3706 OF THE LABOR CODE, INTEREST, AND ATTORNEY'S FEES.

14. ASBESTOS REMOVAL DECLARATION / LEAD HAZARD WARNING

I certify that notification of asbestos removal is either not applicable or has been submitted to the AQMD or EPA as per section 19827.5 of the Health and Safety Code. Information is available at Lead safe construction practices are required when doing repairs that disturb paint in pre-1978 buildings due to the presence of lead www.aqmd.gov (909) 396-2336 and the notification form at per section 6716 and 6717 of the Labor Code. Information is available at Health Services for LA County at (800) 524-5323 or the State of California at (800) 597-5323 or www.dhs.ca.gov/childlead

15. CONSTRUCTION LENDING AGENCY DECLARATION

I hereby affirm under penalty of perjury that there is a construction lending agency for the performance of the work for which this permit is issued (Sec. 3097, Civil Code).

Lender's Name (If Any): _____ Lender's Address: _____

16. FINAL DECLARATION

I certify that I have read this application **INCLUDING THE ABOVE DECLARATIONS** and state that the above information **INCLUDING THE ABOVE DECLARATIONS** is correct. I agree to comply with all city and county ordinances and state laws relating to building construction, and hereby authorize representatives of this city to enter upon the above-mentioned property for inspection purposes. I realize that this permit is an application for inspection and that it does not approve or authorize the work specified herein, and it does not authorize or permit any violation or failure to comply with any applicable law. Furthermore, neither the City of Los Angeles nor any board, department officer, or employee thereof, make any warranty, nor shall be responsible for the performance or results of any work described herein, nor the condition of the property nor the soil upon which such work is performed. I further affirm under penalty of perjury, that the proposed work will not destroy or unreasonably interfere with any access or utility easement belonging to others and located on my property, but in the event such work does destroy or unreasonably interfere with such easement, a substitute easement(s) satisfactory to the holder(s) of the easement will be provided (Sec. 91.0106.4.3.4 LAMC).

By signing below, I certify that:

(1) I accept all the declarations above namely the Licensed Contractor's Declaration, Workers' Compensation Declaration, Asbestos Removal Declaration / Lead Hazard Warning, Construction Lending Agency Declaration, and Final Declaration; and

(2) This permit is being obtained with the consent of the legal owner of the property.

Print Name: **ENRIQUE REY** Sign: **Internet e-Permit System Declaration** Date: **01/25/2022** [X] Contractor [ ] Authorized Agent

EXPRESS PERMIT INSPECTION RECORD

CITY LA DBS
DEPARTMENT OF BUILDING AND SAFETY

Your feedback is important. Please visit our website to complete a Customer Survey at www.ladbs.org/LADBSWeb/customer-survey.jsf. If you would like to provide additional feedback, need clarification, or have any questions regarding plan check or inspection matters, please call our Customer Hotline at (213) 482-0056.

For use by cashier only

Payment Date: 01/25/22
Receipt No: ON898091
Amount: $552.63
Method:

PERMIT #: 22042 - 90000 - 01573
ADDRESS: 3819 S Flower Dr
OWNER: SOWDER, ERIK S CO TR SOWDER FAMILY TRUST
3819 FLOWER DR
LOS ANGELES CA 90037

Plumbing
Apartment
Express Permit
No Plan Check

JOB DESCRIPTION: Installed (21) Seismic For the building

INSPECTION RECORDS AND PLANS MUST BE AVAILABLE DURING INSPECTION

GRADING INSPECTIONS		
TYPE	DATE	INSPECTOR
Initial Grading		
Toe or Bottom		
Soils Report Approved		
DO NOT PLACE FILL UNTIL ABOVE IS SIGNED		
Backfill		
Fill		
Excavation		
Drainage Devices		
Rough Grading		
Approved Compaction Report		
FOOTING INSPECTIONS		
Footing Excavation		
Forms		
Reinforcing Steel		
OK to Place Concrete		
GROUNDWORK INSPECTIONS		
Electrical		
Plumbing		
Plumbing Methane		
Gas Piping		
Heating & Refrigeration		
Fire Sprinklers		
Disabled Access		
Methane		
OK to Place Floor		
DO NOT PLACE FLOOR UNTIL ABOVE IS SIGNED		
ROUGH INSPECTIONS		
Green Code		
Electrical		
Plumbing		
Fire Sprinkler		
Heating & Refrigeration		
Roof Sheathing		
Disabled Access		
Framing		
Insulation		
Suspended Ceiling		
OK to Cover		

FOR INSPECTION REQUESTS, PLEASE CALL
3-1-1 OR OUTSIDE CITY OF LOS ANGELES
888-LA4-BUILD (888)524-2845 or www.ladbs.org

DO NOT COVER UNTIL PREVIOUS IS SIGNED		
TYPE	DATE	INSPECTOR
Exterior Lathing		
Interior Lathing		
Drywall		
DO NOT COVER UNTIL ABOVE IS SIGNED		
WORK OUTSIDE OF THE BUILDING		
Electrical Underground		
Gas		
Heating & Refrigeration		
Sewer		
Disabled Access		
POOL INSPECTIONS		
Excavation		
Reinforcing Steel		
Bonding		
Piping		
Pre-Gunite		
Deck		
Enclosure/Fence		
Pool/Spa Cover		
DO NOT FILL POOL UNTIL ABOVE IS SIGNED		
FINAL INSPECTIONS		
Grading		
Electrical		
Plumbing		
Gas Test		
Gas		
Heating & Refrigeration		
Pressure Vessels		
Elevator		
Fire Sprinkler		
Disabled Access		
Green Building		
LAFD (Title 19 only)		
LAFD Fire Life Safety		
Pool Final		
AQMD Sign-off Provided		
Public Works		
Building		
PROJECT FINAL		

Certificate of Occupancy Required ☐ YES ☐ NO

B- 8 Card re v. 042011 RO

SUPPLEMENTAL NOTES:

IMPORTANT NOTICE

* **Prior to the start of any construction work adjacent to any public way, pedestrian protection shall be provided (Sec. 91.3303 L.A.M.C.).**
* Inspection(s) may be requested anytime via the internet or touch tone phone. To request an inspection via the internet, go to www.ladbs.org and click on "Request an Inspection" under Online Services. To request an inspection via touch tone phone, call toll free (888) LA4BUILD (888-524-2845) and select option 1 for Automated Request System. To request an inspection via the Customer Call Center, call 3-1-1 within the City of Los Angeles or (213) 473-3231 outside the City of Los Angeles between 7:00 a.m. and 10:00 p.m. When requesting an inspection, the following are required: (1)The job address, (2)Type of inspection, (3)Use of building, (4)Permit number, (5)Phone number of a contact person should the department need to reach someone.
* Inspection requests received before 4:00 p.m. Monday through Friday (excluding holidays) will normally be made the next business day. Requests received after 4:00 p.m. will be made following the next business day. The Automated Inspection Call Back System (AICBS) will attempt to telephone the contact phone number to confirm the Inspection.
* Permit fees provide for a limited number of inspections. A reinspection fee may be assessed when the work for which an inspection was requested is not complete, when the inspection record or plans are not available, or when there is failure to provide site access to department staff.
* No person shall perform any construction or repair work between the hours of 9:00 p.m.(6:00 p.m. grading) and 7:00 a.m. the following day which results in loud noises to the disturbance of persons occupying sleeping quarters in any dwelling , hotel, motel, apartment, or other place of residence (Sec. 41.40 L.A. M.C.).
* No person, other than an individual homeowner engaged in the repair or construction of his/her single-family dwelling, shall perform any construction or repair work of any kind upon any building or structure located on land developed with residential buildings or perform work within 500 feet of land so occupied, before 8:00 a.m. or after 6:00 p.m. on any Saturday or at any time on Sunday (Sec. 41.40 L.A.M.C.).
* Dust control measures to prevent dust from being blown or deposited over or upon any private property in any residential area must be implemented during any excavation or earth-moving phase of construction, sand blasting , or demolition.
* A separate permit from the State of California Division of Industrial Safety is required prior to starting certain work involving substantial risk to workers such as: construction or demolition exceeding 3 stories or 36 feet in height, or excavations or trenches over 5 feet in depth involving entry by workers.
* Building permits are valid for two years or expire on the 180th day from the date of issuance if the work permitted has not commenced. The department reserves the right to expire any permit where work has been suspended for a period of 180 days or more.
* Inspection services will not be provided when there is an unleashed dog on the premises.

BUILDING AND SAFETY PERMIT AND PLAN CHECK OFFICE LOCATIONS

Downtown Los Angeles
201 N. Figueroa St., 4th Fl.
Los Angeles, CA 90012

Van Nuys
6262 Van Nuys Blvd., 2nd Fl.
Van Nuys, CA 91401

West Los Angeles
1828 Sawtelle Blvd., 2nd Fl.
Los Angeles, CA 90025

San Pedro
638 S. Beacon St., 2nd Fl.
San Pedro, CA 90731

South Los Angeles
8475 S. Vermont Ave., 2nd Fl.
Los Angeles, CA 90044

There are two ways to request a copy of the document image.
1) Most LADBS records are available online via https://ladbsdoc.lacity.org
2) Records that are not available online may be requested by emailing us at records.ladbs@lacity.org or by making an appointment via https://appointments.lacity.org/apptsys/Public/Account. Please note this service is only available for records that are shown on our website without a digital icon ( ).

RECORDS COUNTER HOURS
(Service by appointment only)
MONDAY, TUESDAY, THURSDAY, FRIDAY: 7:30 AM to 4:30 PM
WEDNESDAY: 9:00 AM to 4:30 PM

Metro	Van Nuys
201, N. Figueroa St. 1st Floor, Room 110 Record Counter Los Angeles,CA 90012	6262 Van Nuys Blvd Record Counter Van Nuys,CA 91401

Assessor Number: BOOK NUMBER: 5037 PAGE NUMBER: 031 PARCEL NUMBER: 005

Document Type	Sub Type	Document Date	Document Number	Reel Batch Frame	
BUILDING PERMIT	BLDG-ADDITION	8/10/1970	1970LA14683	HIST: P1786 002 0859	
BUILDING PERMIT	BLDG-ALTER/REPAIR	9/11/2012	12016-70000-18017		
BUILDING PERMIT	BLDG-ALTER/REPAIR	9/11/2012	12016-70000-18017		

3821 S Flower Dr

Permit #: **12016 - 70000 - 18017**
Plan Check #: X12SL03318 Printed: 09/11/12 08:23 AM
Event Code:

Bldg-Alter/Repair
Apartment
Express Permit
No Plan Check

City of Los Angeles - Department of Building and Safety

APPLICATION FOR BUILDING PERMIT AND CERTIFICATE OF OCCUPANCY

Last Status: Ready to Issue
Status Date: 09/11/2012

1. TRACT	BLOCK	LOT(s)	ARB	COUNTY MAP REF #	PARCEL ID # (PIN #)	2. ASSESSOR PARCEL #
ZOBELEIN'S GRAND AVENU	BLK 14	5		M B 9-41	117A201 50	5037 - 031 - 005

3. PARCEL INFORMATION

Area Planning Commission - South Los Angeles
LADBS Branch Office - LA
Council District - 9
Certified Neighborhood Council - Empowerment Congre:
Community Plan Area - Southeast Los Angeles
Census Tract - 2311.00
District Map - 117A201
Energy Zone - 8
Fire District - 2
Near Source Zone Distance - 2.3
School Within 500 Foot Radius - YES
Thomas Brothers Map Grid - 674-B2

ZONES(S): C2-1L

4. DOCUMENTS

ZI - ZI-2374 Los Angeles State Enterpris ORD - ORD-162128
ZI - ZI-2385 Greater Downtown Housing ORD - ORD-167449-SA690
SPA - South Los Angeles Alcohol Sales ORD - ORD-171682
RENT - YES ORD - ORD-180218
HCM - CA-5000
CRA - Exposition / University Park Red
CPC - CPC-1983-506-SP
CPC - CPC-1986-827-GPC
CPC - CPC-2005-1122-CA
CPC - CPC-2005-1124-CA
CPC - CPC-2005-361-CA
CPC - CPC-2005-5848-CA

5. CHECKLIST ITEMS

6. PROPERTY OWNER, TENANT, APPLICANT INFORMATION

Owner(s):
Eureka International Llc 0 Po Box 2271 CULVER CITY CA 90231

Tenant:

Applicant (Relationship: Owner-Bldr)
Charles Reece - Owner-Builder (323) 291-142

7. EXISTING USE / **PROPOSED USE**
(05) Apartment

8. DESCRIPTION OF WORK
Repair and replace (3) steps at foot of stairs to driveway (less than 10%)

9. # Bldgs on Site & Use:

10. APPLICATION PROCESSING INFORMATION

BLDG. PC By:
OK for Cashier: Marleen Batson
Signature:
DAS PC By:
Coord. OK:
Date: 9/11/12

For inspection requests, call toll-free **(888) LA4BUILD (524-2845)**. Outside LA County, call (213) 482-0000 or request inspections via **www.ladbs.org.** To speak to a Call Center agent, call **311** or (866) 4LACITY (452-2489). Outside LA County, call (213) 473-3231.

For Cashier's Use Only **W/O #: 21618017**

11. PROJECT VALUATION & FEE INFORMATION Final Fee Period

Permit Valuation: $500		PC Valuation:
FINAL TOTAL Bldg-Alter/Repair	119.18	
Permit Fee Subtotal Bldg-Alter/Re	65.00	
Fire Hydrant Refuse-To-Pay		
E.Q. Instrumentation	0.50	
O.S. Surcharge	1.85	
Sys. Surcharge	5.55	
Planning Surcharge	5.52	
Planning Surcharge Misc Fee	10.00	
Planning Gen Plan Maint Surcharg	2.76	
CA Bldg Std Commission Surchar	1.00	
Permit Issuing Fee	27.00	
Permit Fee-Single Inspection Flag		

Sewer Cap ID: Total Bond(s) Due:

12. ATTACHMENTS

Owner-Builder Declaration MS

13. STRUCTURE INVENTORY (Note: Numeric mensurement data in the format "number / number" implies "change in numeric value / total resulting numeric value") **12016 - 70000 - 18017**

14. APPLICATION COMMENTS:

In the event that any box (i.e. 1-16) is filled to capacity, it is possible that additional information has been captured electronically and could not be printed due to space restrictions. Nevertheless the information printed exceeds that required by section 19825 of the Health and Safety Code of the State of California

15. BUILDING RELOCATED FROM:

16. CONTRACTOR, ARCHITECT & ENGINEER NAME	ADDRESS	CLASS	LICENSE #	PHONE #
(O) Owner-Builder			0	(323) 291-142

PERMIT EXPIRATION/REFUNDS: This permit expires two years after the date of the permit issuance This permit will also expire if no construction work is performed for a continuous period of 180 days (Sec. 98.0602 LAMC). Claims for refund of fees paid must be filed within one year from the date of expiration for permits granted by LADBS (Sec. 22.12 & 22.13 LAMC). The permittee may be entitled to reimbursement of permit fees if the Department fails to conduct an inpection within60 days of receiving a request for final inspection(HS 17951).

17. OWNER-BUILDER DECLARATION

I hereby affirm under penalty of perjury that I am exempt from the Contractors' State License Law for the following reason (Section 7031.5, Business and Professions Code: Any city or county which requires a permit to construct alter, improve, demolish, or repair any structure, prior to its issuance, also requires the applicant for such permit to file a signed statement that he or she is licensed pursuant to the provisions of the Contractors License Law(Chapter 9 (commencing with Section 7000) of Division 3 of the Business and Professions Code) or that he or she is exempt therefrom and the basis for the alleged exemption Any violation of Section 7031.5 by any applicant for a permit subjects the applicant to a civil penalty of not morethan five hundred dollars ($500).):

(_) I, as the owner of the property, or my employees with wages as their sole compensation will do the work, and the structure is not intended or offered for sale(Sec. 7044, Business and Professions Code: The Contractors License Law does not apply to an owner of property who builds or improves thereon and who does such work himself or herself or through his or her own employees, provided that such improvements are not intended or offered for sale If, however, the building or improvement is sold within one year from completionthe owner-builder will have the burden of proving that he or she did not build or imrove for the purpose of sale.

OR

(_) I, as the owner of the property, am exclusively contracting with licensed contractors to construct the project(Sec. 7044, Business and Professions Code: The Contractors License Law does not apply to an owner of property who builds or improves thereon and who contracts for such projects with a contractor(s) licensed pursuant to the Contractors License Law)

18. WORKERS' COMPENSATION DECLARATION

I hereby affirm, under penalty of perjury, one of the following declarations

(_) I have and will maintain a certificate of consent to self insure for workers' compensation, as provided for by Section 3700 of the Labor Code, for the performance of the work for which this permit is issued

(_) I have and will maintain workers' compensation insurance, as required by Section 3700 of the Labor Code, for the performance of the work for which this permit is issued My workers' compensation insurance carrier and policy number are

Carrier: _____ Policy Number: _____

(_) I certify that in the performance of the work for which this permit is issued I shall not employ any person in any manner so as to become subject to the workers' compensation laws of California, and agree that if I should become subject to the workers' compensation provisions of Section 3700 of the Labor Code, I shall forthwith comply with those provisions

WARNING: FAILURE TO SECURE WORKERS' COMPENSATION COVERAGE IS UNLAWFUL, AND SHALL SUBJECT AN EMPLOYER TO CRIMINAL PENALTIES AND CIVI FINES UP TO ONE HUNDRED THOUSAND DOLLARS ($100,000), IN ADDITION TO THE COST OF COMPENSATION, DAMAGES AS PROVIDED FOR IN SECTION 3706 OF THE LABOR CODE, INTEREST, AND ATTORNEY'S FEES.

19. ASBESTOS REMOVAL DECLARATION / LEAD HAZARD WARNING

I certify that notification of asbestos removal is either not applicable or has been submitted to theAQMD or EPA as per section 19827.5 of the Health and Safety Code Information is available at (909) 396-2336 and the notification form at www.aqmd.gov. Lead safe construction practices are required when doing repairs that disturb paint in pre1978 buildings due to the presence of lead per section 6716 and 6717 of the Labor Code. Information is available at Health Services for LA County at(800) 524-5323 or the State of California at(800) 597-5323 or www.dhs.ca.gov/childlead.

20. FINAL DECLARATION

I certify that I have read this application **INCLUDING THE ABOVE DECLARATIONS** and state that the above information **INCLUDING THE ABOVE DECLARATIONS** is correct. I agree to comply with all city and county ordinances and state laws relating to building construction and hereby authorize representatives of this city to enter upon the abovementioned property for inspection purposes. I realize that this permit is an application for inspection and that it does not approve or authorize the work specified herein, and it does not authorize or permit any violation or failure to comply with any applicable law. Furthermore, neither the City of Los Angeles nor any board department officer, or employee thereof, make any warranty, nor shall be responsible for the performance or results of any work described herein, nor the condition of the property nor the soil upon which such work is performed I further affirm under penalty of perjury that the proposed work will not destroy or unreasonably interfere with any access or utility easement belonging to others and located on my property but in the event such work does destroy or unreasonably interfere with such easement a substitute easement(s) satisfactory to the holder(s) of the easement will be provided(Sec. 91.0106.4.3.4 LAMC).

By signing below, I certify that:

(1) I accept all the declarations above namely the Owner-Builder Declaration, Workers' Compensation Declaration, Asbestos Removal Declaration/ Lead Hazard Warning, and Final Declaration; and

(2) This permit is being obtained with the consent of the legal owner of the property

Print Name: CHARLES REECE Sign: Charles Reece Date: 9-11-12 ☒ Owner ☐ Authorized Agent

CITY LA DBS
DEPARTMENT OF BUILDING AND SAFETY

OWNER'S ACKNOWLEDGMENT AND VERIFICATION OF INFORMATION

(OWNER-BUILDER DECLARATION)

Application Number: 12016-70000-19017

Project Address: 3821 S. Flower Dr.

DIRECTIONS: Read and initial each statement below to signify you understand or verify this information.

1. I understand a frequent practice of unlicensed persons is to have the property owner obtain an "Owner-Builder" building permit that erroneously implies that the property owner is providing his or her own labor and material personally. I, as an Owner-Builder, may be held liable and subject to serious financial risk for any injuries sustained by an unlicensed person and his or her employees while working on my property. My homeowner's insurance may not provide coverage for those injuries. I am willfully acting as an Owner-Builder and am aware of the limits of my insurance coverage for injuries to workers on my property.

2. I understand building permits are not required to be signed by property owners unless they are *responsible* for the construction and are not hiring a licensed Contractor to assume this responsibility.

3. I understand as an "Owner-Builder" I am the responsible party of record on the permit. I understand that I may protect myself from potential financial risk by hiring a licensed Contractor and having the permit filed in his or her name instead of my own.

4. I understand Contractors are required by law to be licensed and bonded in California and to list their license numbers on permits and contracts.

5. I understand if I employ or otherwise engage any persons, other than California licensed Contractors, and the total value of my construction is at least five hundred dollars ($500), including labor and materials, I may be considered an "employer" under state and federal law.

6. I understand if I am considered an "employer" under state and federal law, I must register with the state and federal government, withhold payroll taxes, provide workers' compensation disability insurance, and contribute to unemployment compensation for each "employee." I also understand my failure to abide by these laws may subject me to serious financial risk.

7. I understand under California Contractors' State License Law, an Owner-Builder who builds single-family residential structures cannot legally build them with the intent to offer them for sale, unless *all* work is performed by licensed subcontractors and the number of structures does not exceed four within any calendar year, or all of the work is performed under contract with a licensed general building Contractor.

8. I understand as an Owner-Builder if I sell the property for which this permit is issued, I may be held liable for any financial or personal injuries sustained by any subsequent owner(s) that result from any latent construction defects in the workmanship or materials.

9. I understand I may obtain more information regarding my obligations as an "employer" from the Internal Revenue Service, the United States Small. Business Administration, the California Department of Benefit Payments, and the California Division of Industrial Accidents. I also understand I may contact the California Contractors' State License Board (CSLB) at 1-800-321-CSLB (2752) or www.cslb.ca.gov for more information about licensed contractors.

As a covered entity under Title II of the Americans with Disabilities Act, the City of Los Angeles does not discriminate on the basis of disability and, upon request, will provide reasonable accommodation to ensure equal access to its programs, services and activities. For efficient handling of information internally and in the internet, conversion to this new format of code related and administrative information bulletins including MGD and RGA that were previously issued will allow flexibility and timely distribution of information to the public.

CITY LA DBS
DEPARTMENT OF BUILDING AND SAFETY

OWNER'S ACKNOWLEDGMENT AND VERIFICATION OF INFORMATION

(OWNER-BUILDER DECLARATION, cont.)

Application Number: 12016-70000-18017

Project Address: 3821 S. Flower Dr.

11 10. I am aware of and consent to an Owner-Builder building permit applied for in my name, and understand that I am the party legally and financially responsible for proposed construction activity at the following address: _____.

11 11. I agree that, as the party legally and financially responsible for this proposed construction activity, I will abide by all applicable laws and requirements that govern Owner-Builders as well as employers.

11 12. I agree to notify the issuer of this form immediately of any additions, deletions, or changes to any of the information I have provided on this form. Licensed contractors are regulated by laws designed to protect the public. If you contract with someone who does not have a license, the Contractors' State License Board may be unable to assist you with any financial loss you may sustain as a result of a complaint. Your only remedy against unlicensed Contractors may be in civil court. It is also important for you to understand that if an unlicensed Contractor or employee of that individual or firm is injured while working on your property, you may be held liable for damages. If you obtain a permit as Owner-Builder and wish to hire Contractors, you will be responsible for verifying whether or not those Contractors are properly licensed and the status of their workers' compensation insurance coverage. Before a building permit can be issued, this form must be completed and signed by the property owner and returned to the agency responsible for issuing the permit.

Note: A copy of the property owner's driver's license, form notarization, or other verification acceptable to the agency is required to be presented when the permit is issued to verify the property owner's signature.

Owner's Name: Marla Reece - Charles Reece

Signature of property owner Marla Reece Date: 9-7-12

SEC. 3. Section 19830 of the Health and Safety Code is repealed.
SEC. 4. Section 19831 of the Health and Safety Code is repealed.
SEC. 5. Section 19832 of the Health and Safety Code is repealed.

As a covered entity under Title II of the Americans with Disabilities Act, the City of Los Angeles does not discriminate on the basis of disability and, upon request, will provide reasonable accommodation to ensure equal access to its programs, services and activities. For efficient handling of information internally and in the internet, conversion to this new format of code related and administrative information bulletins including MGD and RGA that were previously issued will allow flexibility and timely distribution of information to the public.

747 W Century Blvd

Permit #: **12016 - 70000 - 18154**
Plan Check #: X12SL03321 Printed: 09/11/12 08:28 AM
Event Code:

Bldg-Alter/Repair
1 or 2 Family Dwelling
Express Permit
No Plan Check

City of Los Angeles - Department of Building and Safety

APPLICATION FOR BUILDING PERMIT AND CERTIFICATE OF OCCUPANCY

Last Status: Ready to Issue
Status Date: 09/11/2012

1. TRACT	BLOCK	LOT(s)	ARB	COUNTY MAP REF #	PARCEL ID # (PIN #)	2. ASSESSOR PARCEL #
TR 4854		28		M B 53-41	091-5A199 86	6054 - 007 - 005

3. PARCEL INFORMATION

Area Planning Commission - South Los Angeles
LADBS Branch Office - LA
Council District - 8
Certified Neighborhood Council - Empowerment Congre:
Community Plan Area - South Los Angeles
Census Tract - 2404.00
District Map - 091-5A199
Energy Zone - 8
Near Source Zone Distance - 1.5
School Within 500 Foot Radius - YES
Thomas Brothers Map Grid - 704-B4

ZONE(S): R3-1

4. DOCUMENTS

ZI - ZI-2374 Los Angeles State Enterpris
SPA - South Los Angeles Alcohol Sales
ORD - ORD-162128
ORD - ORD-167093-SA6002
ORD - ORD-171682
CPC - CPC-1983-506-SP
CPC - CPC-1986-447-GPC
CPC - CPC-1986-603-GPC
CDBG - LARZ-Central City
CDBG - SEZ-Los Angeles State Enterpr:

5. CHECKLIST ITEMS

6. PROPERTY OWNER, TENANT, APPLICANT INFORMATION

Owner(s):
Cabrera, Sigfredo And Ana J — 747 Century Blvd — LOS ANGELES CA 90044

Tenant:

Applicant: (Relationship: Owner-Bldr)
Ana Cabrera - Owner-Builder — (323) 239-5527

7. EXISTING USE / **PROPOSED USE**
(01) Dwelling - Single Family

8. DESCRIPTION OF WORK
Install granite countertops for kitchen and bathroom and replace backsplash @ kitchen.

IS 163571

9. # Bldgs on Site & Use:

10. APPLICATION PROCESSING INFORMATION

BLDG. PC By:
OK for Cashier - Lorena Espinoza
Signature:
DAS PC By:
Coord. OK:
Date: 9/11/2012

For inspection requests, call toll-free **(888) LA4BUILD (524-2845)**. Outside LA County, call (213) 482-0000 or request inspections via **www.ladbs.org**. To speak to a Call Center agent, call **311** or (866) 4LACITY (452-2489). Outside LA County, call (213) 473-3231.

For Cashier's Use Only **W/O #: 21618154**

11. PROJECT VALUATION & FEE INFORMATION Final Fee Period

Permit Valuation: $3,500 PC Valuation:

FINAL TOTAL Bldg-Alter/Repair	141.13
Permit Fee Subtotal Bldg-Alter/Re	83.75
Fire Hydrant Refuse-To-Pay	
E.Q. Instrumentation	0.50
O.S. Surcharge	2.23
Sys. Surcharge	6.68
Planning Surcharge	6.65
Planning Surcharge Misc Fee	10.00
Planning Gen Plan Maint Surcharg	3.32
CA Bldg Std Commission Surchar	1.00
Permit Issuing Fee	27.00
Permit Fee-Single Inspection Flag	

Sewer Cap ID: Total Bond(s) Due:

12. ATTACHMENTS
Owner-Builder Declaration

P120167000018154FN

13. STRUCTURE INVENTORY (Note: Numeric measurement data in the format "number / number" implies "change in numeric value / total resulting numeric value")

12016 - 70000 - 18154

14. APPLICATION COMMENTS:

In the event that any box (i.e. 1-16) is filled to capacity, it is possible that additional information has been captured electronically and could not be printed due to space restrictions. Nevertheless the information printed exceeds that required by section 19825 of the Health and Safety Code of the State of California

15. BUILDING RELOCATED FROM:

16. CONTRACTOR, ARCHITECT & ENGINEER NAME	ADDRESS	CLASS	LICENSE #	PHONE #
(O) Owner-Builder			0	(323) 239-5527

PERMIT EXPIRATION/REFUNDS: This permit expires two years after the date of the permit issuance This permit will also expire if no construction work is performed for a continuous period of 180 days (Sec. 98.0602 LAMC). Claims for refund of fees paid must be filed within one year from the date of expiration for permits granted by LADBS (Sec. 22.12 & 22.13 LAMC). The permittee may be entitled to reimbursement of permit fees if the Department fails to conduct an inpection within60 days of receiving a request for final inspection(HS 17951).

17. OWNER-BUILDER DECLARATION

I hereby affirm under penalty of perjury that I am exempt from the Contractors' State License Law for the following reason (Section 7031.5, Business and Professions Code: Any city or county which requires a permit to construct, alter, improve, demolish, or repair any structure, prior to its issuance, also requires the applicant for such permit to file a signed statement that he or she is licensed pursuant to the provisions of the Contractors License Law (Chapter 9 (commencing with Section 7000) of Division 3 of the Business and Professions Code) or that he or she is exempt therefrom and the basis for the alleged exemption Any violation of Section 7031.5 by any applicant for a permit subjects the applicant to a civil penalty of not more than five hundred dollars ($500).):

(_) I, as the owner of the property, or my employees with wages as their sole compensation, will do the work, and the structure is not intended or offered for sale (Sec. 7044, Business and Professions Code: The Contractors License Law does not apply to an owner of property who builds or improves thereon, and who does such work himself or herself or through his or her own employees, provided that such improvements are not intended or offered for sale. If, however, the building or improvement is sold within one year from completion the owner-builder will have the burden of proving that he or she did not build or improve for the purpose of sale.)

OR

(_) I, as the owner of the property, am exclusively contracting with licensed contractors to construct the project (Sec. 7044, Business and Professions Code: The Contractors License Law does not apply to an owner of property who builds or improves thereon, and who contracts for such projects with a contractor(s) licensed pursuant to the Contractors License Law.)

18. WORKERS' COMPENSATION DECLARATION

I hereby affirm, under penalty of perjury, one of the following declarations

(_) I have and will maintain a certificate of consent to self insure for workers' compensation, as provided for by Section 3700 of the Labor Code, for the performance of the work for which this permit is issued

(_) I have and will maintain workers' compensation insurance, as required by Section 3700 of the Labor Code, for the performance of the work for which this permit is issued. My workers' compensation insurance carrier and policy number are

Carrier: _____ Policy Number: _____

(_) I certify that in the performance of the work for which this permit is issued, I shall not employ any person in any manner so as to become subject to the workers' compensation laws of California, and agree that if I should become subject to the workers' compensation provisions of Section 3700 of the Labor Code, I shall forthwith comply with those provisions

WARNING: FAILURE TO SECURE WORKERS' COMPENSATION COVERAGE IS UNLAWFUL, AND SHALL SUBJECT AN EMPLOYER TO CRIMINAL PENALTIES AND CIVI FINES UP TO ONE HUNDRED THOUSAND DOLLARS ($100,000), IN ADDITION TO THE COST OF COMPENSATION, DAMAGES AS PROVIDED FOR IN SECTION 3706 OF THE LABOR CODE, INTEREST, AND ATTORNEY'S FEES.

19. ASBESTOS REMOVAL DECLARATION / LEAD HAZARD WARNING

I certify that notification of asbestos removal is either not applicable or has been submitted to the AQMD or EPA as per section 19827.5 of the Health and Safety Code. Information is available at (909) 396-2336 and the notification form at www.aqmd.gov. Lead safe construction practices are required when doing repairs that disturb paint in pre1978 buildings due to the presence of lead per section 6716 and 6717 of the Labor Code. Information is available at Health Services for LA County at (800) 524-5323 or the State of California at (800) 597-5323 or www.dhs.ca.gov/childlead.

20. FINAL DECLARATION

I certify that I have read this application **INCLUDING THE ABOVE DECLARATIONS** and state that the above information **INCLUDING THE ABOVE DECLARATIONS** is correct. I agree to comply with all city and county ordinances and state laws relating to building construction, and hereby authorize representatives of this city to enter upon the above-mentioned property for inspection purposes. I realize that this permit is an application for inspection and that it does not approve or authorize the work specified herein, and it does not authorize or permit any violation or failure to comply with any applicable law. Furthermore, neither the City of Los Angeles nor any board, department officer, or employee thereof, make any warranty, nor shall be responsible for the performance or results of any work described herein, nor the condition of the property nor the soil upon which such work is performed. I further affirm under penalty of perjury that the proposed work will not destroy or unreasonably interfere with any access or utility easement belonging to others and located on my property, but in the event such work does destroy or unreasonably interfere with such easement, a substitute easement(s) satisfactory to the holder(s) of the easement will be provided (Sec. 91.0106.4.3.4 LAMC).

By signing below, I certify that:

(1) I accept all the declarations above namely the Owner-Builder Declaration, Workers' Compensation Declaration, Asbestos Removal Declaration / Lead Hazard Warning, and Final Declaration; and

(2) This permit is being obtained with the consent of the legal owner of the property

Print Name: Ana Isabel Cabrera Sign: _____ Date: 9/11/2012 ☒ Owner ☐ Authorized Agent

CITY LA DBS
DEPARTMENT OF BUILDING AND SAFETY

OWNER'S ACKNOWLEDGMENT AND VERIFICATION OF INFORMATION

(OWNER-BUILDER DECLARATION)

Application Number: 19014-70000-18154

Project Address: 747 W Century BLVD LA CA 90044

DIRECTIONS: Read and initial each statement below to signify you understand or verify this information.

AJC 1. I understand a frequent practice of unlicensed persons is to have the property owner obtain an "Owner-Builder" building permit that erroneously implies that the property owner is providing his or her own labor and material personally. I, as an Owner-Builder, may be held liable and subject to serious financial risk for any injuries sustained by an unlicensed person and his or her employees while working on my property. My homeowner's insurance may not provide coverage for those injuries. I am willfully acting as an Owner-Builder and am aware of the limits of my insurance coverage for injuries to workers on my property.

AJC 2. I understand building permits are not required to be signed by property owners unless they are *responsible* for the construction and are not hiring a licensed Contractor to assume this responsibility.

AJC 3. I understand as an "Owner-Builder" I am the responsible party of record on the permit. I understand that I may protect myself from potential financial risk by hiring a licensed Contractor and having the permit filed in his or her name instead of my own.

AJC 4. I understand Contractors are required by law to be licensed and bonded in California and to list their license numbers on permits and contracts.

AJC 5. I understand if I employ or otherwise engage any persons, other than California licensed Contractors, and the total value of my construction is at least five hundred dollars ($500), including labor and materials, I may be considered an "employer" under state and federal law.

AJC 6. I understand if I am considered an "employer" under state and federal law, I must register with the state and federal government, withhold payroll taxes, provide workers' compensation disability insurance, and contribute to unemployment compensation for each "employee." I also understand my failure to abide by these laws may subject me to serious financial risk.

AJC 7. I understand under California Contractors' State License Law, an Owner-Builder who builds single-family residential structures cannot legally build them with the intent to offer them for sale, unless *all* work is performed by licensed subcontractors and the number of structures does not exceed four within any calendar year, or all of the work is performed under contract with a licensed general building Contractor.

AJC 8. I understand as an Owner-Builder if I sell the property for which this permit is issued, I may be held liable for any financial or personal injuries sustained by any subsequent owner(s) that result from any latent construction defects in the workmanship or materials.

AJC 9. I understand I may obtain more information regarding my obligations as an "employer" from the Internal Revenue Service, the United States Small. Business Administration, the California Department of Benefit Payments, and the California Division of Industrial Accidents. I also understand I may contact the California Contractors' State License Board (CSLB) at 1-800-321-CSLB (2752) or www.cslb.ca.gov for more information about licensed contractors.

As a covered entity under Title II of the Americans with Disabilities Act, the City of Los Angeles does not discriminate on the basis of disability and, upon request, will provide reasonable accommodation to ensure equal access to its programs, services and activities. For efficient handling of information internally and in the internet, conversion to this new format of code related and administrative information bulletins including MGD and RGA that were previously issued will allow flexibility and timely distribution of information to the public.

CITY LA DBS
DEPARTMENT OF BUILDING AND SAFETY

OWNER'S ACKNOWLEDGMENT AND VERIFICATION OF INFORMATION

(OWNER-BUILDER DECLARATION, cont.)

Application Number: 12016-70000-18154

Project Address: 747 W century BLV LA CA 90044

AJC 10. I am aware of and consent to an Owner-Builder building permit applied for in my name, and understand that I am the party legally and financially responsible for proposed construction activity at the following address: _____.

AJC 11. I agree that, as the party legally and financially responsible for this proposed construction activity, I will abide by all applicable laws and requirements that govern Owner-Builders as well as employers.

AJC 12. I agree to notify the issuer of this form immediately of any additions, deletions, or changes to any of the information I have provided on this form. Licensed contractors are regulated by laws designed to protect the public. If you contract with someone who does not have a license, the Contractors' State License Board may be unable to assist you with any financial loss you may sustain as a result of a complaint. Your only remedy against unlicensed Contractors may be in civil court. It is also important for you to understand that if an unlicensed Contractor or employee of that individual or firm is injured while working on your property, you may be held liable for damages. If you obtain a permit as Owner-Builder and wish to hire Contractors, you will be responsible for verifying whether or not those Contractors are properly licensed and the status of their workers' compensation insurance coverage. Before a building permit can be issued, this form must be completed and signed by the property owner and returned to the agency responsible for issuing the permit.

Note: A copy of the property owner's driver's license, form notarization, or other verification acceptable to the agency is required to be presented when the permit is issued to verify the property owner's signature.

Owner's Name: Ana Julia Cabrera

Signature of property owner _____ Date: 9/11/2012

SEC. 3. Section 19830 of the Health and Safety Code is repealed.
SEC. 4. Section 19831 of the Health and Safety Code is repealed.
SEC. 5. Section 19832 of the Health and Safety Code is repealed.

As a covered entity under Title II of the Americans with Disabilities Act, the City of Los Angeles does not discriminate on the basis of disability and, upon request, will provide reasonable accommodation to ensure equal access to its programs, services and activities. For efficient handling of information internally and in the internet, conversion to this new format of code related and administrative information bulletins including MGD and RGA that were previously issued will allow flexibility and timely distribution of information to the public.

3305 - 3309 W Stocker St

Permit #: **12016 - 70000 - 18172**
Plan Check #: X12SL03328 Printed: 09/11/12 11:27 AM
Event Code:

Bldg-Alter/Repair
Apartment
Express Permit
No Plan Check

City of Los Angeles - Department of Building and Safety

APPLICATION FOR BUILDING PERMIT AND CERTIFICATE OF OCCUPANCY

Last Status: Ready to Issue
Status Date: 09/11/2012

1. TRACT	BLOCK	LOT(s)	ARB	COUNTY MAP REF #	PARCEL ID # (PIN #)	2. ASSESSOR PARCEL #
TR 10023		173		M B 150-46/50	114B185 519	5024 - 026 - 002

3. PARCEL INFORMATION

Area Planning Commission - South Los Angeles
LADBS Branch Office - LA
Council District - 8
Certified Neighborhood Council - Empowerment Congre:
Community Plan Area - West Adams - Baldwin Hills - L
Census Tract - 2343.00
District Map - 114B185
Energy Zone - 8
Front Yard Setback - 10-SB
Earthquake-Induced Liquefaction Area - Yes
Near Source Zone Distance - 2.4
School Within 500 Foot Radius - YES
Thomas Brothers Map Grid - 673-F3

ZONE(S): R3-1

4. DOCUMENTS

ZI - ZI-2374 Los Angeles State Enterpris
TNI - Leimert Park Village
SPA - South Los Angeles Alcohol Sales
RENT - YES
ORD - ORD-142317
ORD - ORD-162128
ORD - ORD-171682
CPC - CPC-1983-506-SP
CPC - CPC-23594
CDBG - LARZ-Central City
CDBG - SEZ-Los Angeles State Enterpr:

5. CHECKLIST ITEMS

6. PROPERTY OWNER, TENANT, APPLICANT INFORMATION

Owner(s):
Bishop, Reggie L Sr 3307 Stocker St LOS ANGELES CA 90008

Tenant:

Applicant: (Relationship: Owner-Bldr)
Reggie Bishop - Owner-Builder (323) 839-2414

7. EXISTING USE / **PROPOSED USE**
(05) Apartment

8. DESCRIPTION OF WORK
Replace drywall (no walls added). Repair hardwood floors. Change out windows and doors same size and location.

9. # Bldgs on Site & Use:

10. APPLICATION PROCESSING INFORMATION

BLDG. PC By:
OK for Cashier: Lorena Espinoza
Signature:
DAS PC By:
Coord. OK:
Date: 9-11-2012

For inspection requests, call toll-free **(888) LA4BUILD** (524-2845). Outside LA County, call (213) 482-0000 or request inspections via **www.ladbs.org.** To speak to a Call Center agent, call **311** or (866) 4LACITY (452-2489). Outside LA County, call (213) 473-3231.

For Cashier's Use Only **W/O #: 21618172**

11. PROJECT VALUATION & FEE INFORMATION Final Fee Period

Permit Valuation: $4,000 PC Valuation:

FINAL TOTAL Bldg-Alter/Repair	148.43
Permit Fee Subtotal Bldg-Alter/Re	90.00
Fire Hydrant Refuse-To-Pay	
E.Q. Instrumentation	0.50
O.S. Surcharge	2.35
Sys. Surcharge	7.05
Planning Surcharge	7.02
Planning Surcharge Misc Fee	10.00
Planning Gen Plan Maint Surcharg	3.51
CA Bldg Std Commission Surchar	1.00
Permit Issuing Fee	27.00
Permit Fee-Single Inspection Flag	

Sewer Cap ID:
Total Bond(s) Due:

12. ATTACHMENTS
Owner-Builder Declaration

13. STRUCTURE INVENTORY (Note: Numeric measurement data in the format "number / number" implies "change in numeric value / total resulting numeric value")

12016 - 70000 - 18172

14. APPLICATION COMMENTS:

In the event that any box (i.e. 1-16) is filled to capacity, it is possible that additional information has been captured electronically and could not be printed due to space restrictions. Nevertheless the information printed exceeds that required by section 19825 of the Health and Safety Code of the State of California

15. BUILDING RELOCATED FROM:

16. CONTRACTOR, ARCHITECT & ENGINEER NAME	ADDRESS	CLASS	LICENSE #	PHONE #
(O) Owner-Builder			0	(323) 839-2414

PERMIT EXPIRATION/REFUNDS: This permit expires two years after the date of the permit issuance This permit will also expire if no construction work is performed for a continuous period of 180 days (Sec. 98.0602 LAMC). Claims for refund of fees paid must be filed within one year from the date of expiration for permits granted by LADBS (Sec. 22.12 & 22.13 LAMC). The permittee may be entitled to reimbursement of permit fees if the Department fails to conduct an inpection within60 days of receiving a request for final inspection(HS 17951).

17. OWNER-BUILDER DECLARATION

I hereby affirm under penalty of perjury that I am exempt from the Contractors' State License Law for the following reason (Section 7031.5, Business and Professions Code: Any city or county which requires a permit to construct a ter, improve, demolish, or repair any structure, prior to its issuance, also requires the app'icant for such permit to file a signed statement that he or she is licensed pursuant to the provisions of the Contractors License Law (Chapter 9 (commencing with Section 7000) of Division 3 of the Business and Professions Code) or that he or she is exempt therefrom and the basis for the alleged exemption Any violation of Section 7031.5 by any applicant for a permit subjects the applicant to a civil penalty of not more than five hundred dollars ($500).):

(_) I, as the owner of the property, or my employees with wages as their sole compensation, will do the work, and the structure is not intended or offered for sale (Sec. 7044, Business and Professions Code: The Contractors License Law does not apply to an owner of property who builds or improves thereon, and who does such work himself or herself or through his or her own employees, provided that such improvements are not intended or offered for sale. If, however, the building or improvement is sold within one year from completion, the owner-builder will have the burden of proving that he or she did not build or imrove for the purpose of sale).

OR

(_) I, as the owner of the property, am exclusively contracting with licensed contractors to construct the project (Sec. 7044, Business and Professions Code: The Contractors License Law does not apply to an owner of property who builds or improves thereon, and who contracts for such projects with a contractor(s) licensed pursuant to the Contractors License Law.)

18. WORKERS' COMPENSATION DECLARATION

I hereby affirm, under penalty of perjury, one of the following declarations

(_) I have and will maintain a certificate of consent to self insure for workers' compensation, as provided for by Section 3700 of the Labor Code, for the performance of the work for which this permit is issued

(_) I have and will maintain workers' compensation insurance, as required by Section 3700 of the Labor Code, for the performance of the work for which this permit is issued. My workers' compensation insurance carrier and policy number are

Carrier: _____ Policy Number: _____

(_) I certify that in the performance of the work for which this permit is issued, I shall not employ any person in any manner so as to become subject to the workers' compensation laws of California, and agree that if I should become subject to the workers' compensation provisions of Section 3700 of the Labor Code, I shall forthwith comply with those provisions

WARNING: FAILURE TO SECURE WORKERS' COMPENSATION COVERAGE IS UNLAWFUL, AND SHALL SUBJECT AN EMPLOYER TO CRIMINAL PENALTIES AND CIVI FINES UP TO ONE HUNDRED THOUSAND DOLLARS ($100,000), IN ADDITION TO THE COST OF COMPENSATION, DAMAGES AS PROVIDED FOR IN SECTION 3706 OF THE LABOR CODE, INTEREST, AND ATTORNEY'S FEES.

19. ASBESTOS REMOVAL DECLARATION / LEAD HAZARD WARNING

I certify that notification of asbestos removal is either not applicable or has been submitted to the AQMD or EPA as per section 19827.5 of the Health and Safety Code. Information is available at (909) 396-2336 and the notification form at www.aqmd.gov. Lead safe construction practices are required when doing repairs that disturb paint in pre1978 buildings due to the presence of lead per section 6716 and 6717 of the Labor Code. Information is available at Health Services for LA County at (800) 524-5323 or the State of California at (800) 597-5323 or www.dhs.ca.gov/childlead.

20. FINAL DECLARATION

I certify that I have read this application **INCLUDING THE ABOVE DECLARATIONS** and state that the above information **INCLUDING THE ABOVE DECLARATIONS** is correct. I agree to comply with all city and county ordinances and state laws relating to building construction, and hereby authorize representatives of this city to enter upon the abovementioned property for inspection purposes. I realize that this permit is an application for inspection and that it does not approve or authorize the work specified herein, and it does not authorize or permit any violation or failure to comply with any applicable law. Furthermore, neither the City of Los Angeles nor any board, department officer, or employee thereof, make any warranty, nor shall be responsible for the performance or results of any work described herein, nor the condition of the property nor the soil upon which such work is performed. I further affirm under penalty of perjury that the proposed work will not destroy or unreasonably interfere with any access or utility easement belonging to others and located on my property, but in the event such work does destroy or unreasonably interfere with such easement, a substitute easement(s) satisfactory to the holder(s) of the easement will be provided (Sec. 91.0106.4.3.4 LAMC).

By signing below, I certify that:

(1) I accept all the declarations above namely the Owner-Builder Declaration, Workers' Compensation Declaration, Asbestos Removal Declaration / Lead Hazard Warning, and Final Declaration; and

(2) This permit is being obtained with the consent of the legal owner of the property

Print Name: Reggie L Bishop Sign: Reggie L Bishop Date: 9-11-12 ☒ Owner ☐ Authorized Agent

CITY LA DBS
DEPARTMENT OF BUILDING AND SAFETY

OWNER'S ACKNOWLEDGMENT AND VERIFICATION OF INFORMATION

(OWNER-BUILDER DECLARATION)

Application Number: 12016-70000, 15172-

Project Address: 3305-3309 Stocker St

DIRECTIONS: Read and initial each statement below to signify you understand or verify this information.

RB 1. I understand a frequent practice of unlicensed persons is to have the property owner obtain an "Owner-Builder" building permit that erroneously implies that the property owner is providing his or her own labor and material personally. I, as an Owner-Builder, may be held liable and subject to serious financial risk for any injuries sustained by an unlicensed person and his or her employees while working on my property. My homeowner's insurance may not provide coverage for those injuries. I am willfully acting as an Owner-Builder and am aware of the limits of my insurance coverage for injuries to workers on my property.

RB 2. I understand building permits are not required to be signed by property owners unless they are *responsible* for the construction and are not hiring a licensed Contractor to assume this responsibility.

RB 3. I understand as an "Owner-Builder" I am the responsible party of record on the permit. I understand that I may protect myself from potential financial risk by hiring a licensed Contractor and having the permit filed in his or her name instead of my own.

RB 4. I understand Contractors are required by law to be licensed and bonded in California and to list their license numbers on permits and contracts.

RB 5. I understand if I employ or otherwise engage any persons, other than California licensed Contractors, and the total value of my construction is at least five hundred dollars ($500), including labor and materials, I may be considered an "employer" under state and federal law.

RB 6. I understand if I am considered an "employer" under state and federal law, I must register with the state and federal government, withhold payroll taxes, provide workers' compensation disability insurance, and contribute to unemployment compensation for each "employee." I also understand my failure to abide by these laws may subject me to serious financial risk.

RB 7. I understand under California Contractors' State License Law, an Owner-Builder who builds single-family residential structures cannot legally build them with the intent to offer them for sale, unless *all* work is performed by licensed subcontractors and the number of structures does not exceed four within any calendar year, or all of the work is performed under contract with a licensed general building Contractor.

RB 8. I understand as an Owner-Builder if I sell the property for which this permit is issued, I may be held liable for any financial or personal injuries sustained by any subsequent owner(s) that result from any latent construction defects in the workmanship or materials.

RB 9. I understand I may obtain more information regarding my obligations as an "employer" from the Internal Revenue Service, the United States Small. Business Administration, the California Department of Benefit Payments, and the California Division of Industrial Accidents. I also understand I may contact the California Contractors' State License Board (CSLB) at 1-800-321-CSLB (2752) or www.cslb.ca.gov for more information about licensed contractors.

As a covered entity under Title II of the Americans with Disabilities Act, the City of Los Angeles does not discriminate on the basis of disability and, upon request, will provide reasonable accommodation to ensure equal access to its programs, services and activities. For efficient handling of information internally and in the internet, conversion to this new format of code related and administrative information bulletins including MGD and RGA that were previously issued will allow flexibility and timely distribution of information to the public.

CITY LA DBS
DEPARTMENT OF BUILDING AND SAFETY

OWNER'S ACKNOWLEDGMENT AND VERIFICATION OF INFORMATION

(OWNER-BUILDER DECLARATION, cont.)

Application Number: 12016-70000-18172

Project Address: 3305-3309 Stocker St

RB 10. I am aware of and consent to an Owner-Builder building permit applied for in my name, and understand that I am the party legally and financially responsible for proposed construction activity at the following address: 3309 Stocker St / 3305-3309.

RB 11. I agree that, as the party legally and financially responsible for this proposed construction activity, I will abide by all applicable laws and requirements that govern Owner-Builders as well as employers.

RB 12. I agree to notify the issuer of this form immediately of any additions, deletions, or changes to any of the information I have provided on this form. Licensed contractors are regulated by laws designed to protect the public. If you contract with someone who does not have a license, the Contractors' State License Board may be unable to assist you with any financial loss you may sustain as a result of a complaint. Your only remedy against unlicensed Contractors may be in civil court. It is also important for you to understand that if an unlicensed Contractor or employee of that individual or firm is injured while working on your property, you may be held liable for damages. If you obtain a permit as Owner-Builder and wish to hire Contractors, you will be responsible for verifying whether or not those Contractors are properly licensed and the status of their workers' compensation insurance coverage. Before a building permit can be issued, this form must be completed and signed by the property owner and returned to the agency responsible for issuing the permit.

Note: A copy of the property owner's driver's license, form notarization, or other verification acceptable to the agency is required to be presented when the permit is issued to verify the property owner's signature.

Owner's Name: Reggie L Bishop

Signature of property owner Reggie L Bishop Date: 9-11-12

SEC. 3. Section 19830 of the Health and Safety Code is repealed.
SEC. 4. Section 19831 of the Health and Safety Code is repealed.
SEC. 5. Section 19832 of the Health and Safety Code is repealed.

As a covered entity under Title II of the Americans with Disabilities Act, the City of Los Angeles does not discriminate on the basis of disability and, upon request, will provide reasonable accommodation to ensure equal access to its programs, services and activities. For efficient handling of information internally and in the internet, conversion to this new format of code related and administrative information bulletins including MGD and RGA that were previously issued will allow flexibility and timely distribution of information to the public.

3821 S Flower Dr

Permit #: **12016 - 70000 - 18017**
Plan Check #: X12SL03318 Printed: 09/11/12 08:23 AM
Event Code:

Bldg-Alter/Repair
Apartment
Express Permit
No Plan Check

City of Los Angeles - Department of Building and Safety

APPLICATION FOR BUILDING PERMIT AND CERTIFICATE OF OCCUPANCY

Last Status: Ready to Issue
Status Date: 09/11/2012

1. TRACT	BLOCK	LOT(s)	ARB	COUNTY MAP REF #	PARCEL ID # (PIN #)	2. ASSESSOR PARCEL #
ZOBELEIN'S GRAND AVENU	BLK 14	5		M B 9-41	117A201 50	5037 - 031 - 005

3. PARCEL INFORMATION

Area Planning Commission - South Los Angeles	Census Tract - 2311.00	School Within 500 Foot Radius - YES
LADBS Branch Office - LA	District Map - 117A201	Thomas Brothers Map Grid - 674-B2
Council District - 9	Energy Zone - 8	
Certified Neighborhood Council - Empowerment Congre:	Fire District - 2	
Community Plan Area - Southeast Los Angeles	Near Source Zone Distance - 2.3	

ZONE(S): C2-1L

4. DOCUMENTS

ZI - ZI-2374 Los Angeles State Enterpris	ORD - ORD-162128	HCM - CA-5000	CPC - CPC-2005-1122-CA
ZI - ZI-2385 Greater Downtown Housing	ORD - ORD-167449-SA690	CRA - Exposition / University Park Red	CPC - CPC-2005-1124-CA
SPA - South Los Angeles Alcohol Sales	ORD - ORD-171682	CPC - CPC-1983-506-SP	CPC - CPC-2005-361-CA
RENT - YES	ORD - ORD-180218	CPC - CPC-1986-827-GPC	CPC - CPC-2005-5848-CA

5. CHECKLIST ITEMS

6. PROPERTY OWNER, TENANT, APPLICANT INFORMATION

Owner(s):
Eureka International Llc 0 Po Box 2271 CULVER CITY CA 90231

Tenant:

Applicant: (Relationship: Owner-Bldr)
Charles Reece - Owner-Builder (323) 291-142

7. EXISTING USE / **PROPOSED USE**
(05) Apartment

8. DESCRIPTION OF WORK
Repair and replace (3) steps at foot of stairs to driveway (less than 10%)

9. # Bldgs on Site & Use:

10. APPLICATION PROCESSING INFORMATION
BLDG. PC By:
OK for Cashier - Marleen Batson
Signature:
DAS PC By:
Coord. OK:
Date: 9/11/12

For inspection requests, call toll-free **(888) LA4BUILD (524-2845)**. Outside LA County, call (213) 482-0000 or request inspections via **www.ladbs.org**. To speak to a Call Center agent, call **311** or (866) 4LACITY (452-2489). Outside LA County, call (213) 473-3231.

For Cashier's Use Only W/O #: 21618017

City of Los Angeles Department of Building and Safety
SL 15 52 163569 09/11/12 08:27AM

BUILDING PERMIT COMM	$25.00
EI RESIDENTIAL	
ONE STOP SURCH	
SYSTEMS DEVT FEE	
CITY PLANNING SURCH	
MISCELLANEOUS	
PLANNING GEN PLAN MAINT	
CA BLDG STD COMM SB1473 S	
BUILDING PLAN CHECK	

P120167000018017FN

Total Due: $
Debit Card: $

P12SL321613

P120167000018017FN

11. PROJECT VALUATION & FEE INFORMATION Final Fee Period

Permit Valuation: $500	PC Valuation:
FINAL TOTAL Bldg-Alter/Repair	119.18
Permit Fee Subtotal Bldg-Alter/Re	65.00
Fire Hydrant Refuse-To-Pay	
E.Q. Instrumentation	0.50
O.S. Surcharge	1.85
Sys. Surcharge	5.55
Planning Surcharge	5.52
Planning Surcharge Misc Fee	10.00
Planning Gen Plan Maint Surcharg	2.76
CA Bldg Std Commission Surchar	1.00
Permit Issuing Fee	27.00
Permit Fee-Single Inspection Flag	

Sewer Cap ID: Total Bond(s) Due:

12. ATTACHMENTS
Owner-Builder Declaration MB

13. STRUCTURE INVENTORY (Note: Numeric measurement data in the format "number / number" implies "change in numeric value / total resulting numeric value") **12016 - 70000 - 18017**

14. APPLICATION COMMENTS:

In the event that any box (i.e. 1-16) is filled to capacity, it is possible that additional information has been captured electronically and could not be printed due to space restrictions. Nevertheless the information printed exceeds that required by section 19825 of the Health and Safety Code of the State of California

15. BUILDING RELOCATED FROM:

16. CONTRACTOR, ARCHITECT & ENGINEER NAME	ADDRESS	CLASS	LICENSE #	PHONE #
(O) Owner-Builder			0	(323) 291-142

PERMIT EXPIRATION/REFUNDS: This permit expires two years after the date of the permit issuance This permit will also expire if no construction work is performed for a continuous period of 180 days (Sec. 98.0602 LAMC). Claims for refund of fees paid must be filed within one year from the date of expiration for permits granted by LADBS (Sec. 22.12 & 22.13 LAMC). The permittee may be entitled to reimbursement of permit fees if the Department fails to conduct an inpection within 60 days of receiving a request for final inspection (HS 17951).

17. OWNER-BUILDER DECLARATION

I hereby affirm under penalty of perjury that I am exempt from the Contractors' State License Law for the following reason (Section 7031.5, Business and Professions Code: Any city or county which requires a permit to construct, alter, improve, demolish, or repair any structure, prior to its issuance, also requires the applicant for such permit to file a signed statement that he or she is licensed pursuant to the provisions of the Contractors License Law (Chapter 9 (commencing with Section 7000) of Division 3 of the Business and Professions Code) or that he or she is exempt therefrom and the basis for the alleged exemption Any violation of Section 7031.5 by any applicant for a permit subjects the applicant to a civil penalty of not more than five hundred dollars ($500).):

(_) I, as the owner of the property, or my employees with wages as their sole compensation, will do the work, and the structure is not intended or offered for sale (Sec. 7044, Business and Professions Code: The Contractors License Law does not apply to an owner of property who builds or improves thereon, and who does such work himself or herself or through his or her own employees, provided that such improvements are not intended or offered for sale. If, however, the building or improvement is sold within one year from completion, the owner-builder will have the burden of proving that he or she did not build or improve for the purpose of sale.)

OR

(_) I, as the owner of the property, am exclusively contracting with licensed contractors to construct the project (Sec. 7044, Business and Professions Code: The Contractors License Law does not apply to an owner of property who builds or improves thereon, and who contracts for such projects with a contractor(s) licensed pursuant to the Contractors License Law.)

18. WORKERS' COMPENSATION DECLARATION

I hereby affirm, under penalty of perjury, one of the following declarations

(_) I have and will maintain a certificate of consent to self insure for workers' compensation, as provided for by Section 3700 of the Labor Code, for the performance of the work for which this permit is issued

(_) I have and will maintain workers' compensation insurance, as required by Section 3700 of the Labor Code, for the performance of the work for which this permit is issued. My workers' compensation insurance carrier and policy number are

Carrier: _____ Policy Number: _____

(_) I certify that in the performance of the work for which this permit is issued, I shall not employ any person in any manner so as to become subject to the workers' compensation laws of California, and agree that if I should become subject to the workers' compensation provisions of Section 3700 of the Labor Code, I shall forthwith comply with those provisions.

WARNING: FAILURE TO SECURE WORKERS' COMPENSATION COVERAGE IS UNLAWFUL, AND SHALL SUBJECT AN EMPLOYER TO CRIMINAL PENALTIES AND CIVIL FINES UP TO ONE HUNDRED THOUSAND DOLLARS ($100,000), IN ADDITION TO THE COST OF COMPENSATION, DAMAGES AS PROVIDED FOR IN SECTION 3706 OF THE LABOR CODE, INTEREST, AND ATTORNEY'S FEES.

19. ASBESTOS REMOVAL DECLARATION / LEAD HAZARD WARNING

I certify that notification of asbestos removal is either not applicable or has been submitted to the AQMD or EPA as per section 19827.5 of the Health and Safety Code. Information is available at (909) 396-2336 and the notification form at www.aqmd.gov. Lead safe construction practices are required when doing repairs that disturb paint in pre1978 buildings due to the presence of lead per section 6716 and 6717 of the Labor Code. Information is available at Health Services for LA County at (800) 524-5323 or the State of California at (800) 597-5323 or www.dhs.ca.gov/childlead.

20. FINAL DECLARATION

I certify that I have read this application **INCLUDING THE ABOVE DECLARATIONS** and state that the above information **INCLUDING THE ABOVE DECLARATIONS** is correct. I agree to comply with all city and county ordinances and state laws relating to building construction and hereby authorize representatives of this city to enter upon the abovementioned property for inspection purposes. I realize that this permit is an application for inspection and that it does not approve or authorize the work specified herein, and it does not authorize or permit any violation or failure to comply with any applicable law. Furthermore, neither the City of Los Angeles nor any board department officer, or employee thereof, make any warranty, nor shall be responsible for the performance or results of any work described herein, nor the condition of the property nor the soil upon which such work is performed. I further affirm under penalty of perjury that the proposed work will not destroy or unreasonably interfere with any access or utility easement belonging to others and located on my property, but in the event such work does destroy or unreasonably interfere with such easement, a substitute easement(s) satisfactory to the holder(s) of the easement will be provided (Sec. 91.0106.4.3.4 LAMC).

By signing below, I certify that:

(1) I accept all the declarations above namely the Owner-Builder Declaration, Workers' Compensation Declaration, Asbestos Removal Declaration / Lead Hazard Warning, and Final Declaration; and

(2) This permit is being obtained with the consent of the legal owner of the property

Print Name: CHARLES REECE Sign: Charles Reece Date: 9-11-12 ☒ Owner ☐ Authorized Agent

CITY LA DBS
DEPARTMENT OF BUILDING AND SAFETY

OWNER'S ACKNOWLEDGMENT AND VERIFICATION OF INFORMATION

(OWNER-BUILDER DECLARATION)

Application Number: 12016-70000-19017

Project Address: 3821 S. Flower Dr.

DIRECTIONS: Read and initial each statement below to signify you understand or verify this information.

1. I understand a frequent practice of unlicensed persons is to have the property owner obtain an "Owner-Builder" building permit that erroneously implies that the property owner is providing his or her own labor and material personally. I, as an Owner-Builder, may be held liable and subject to serious financial risk for any injuries sustained by an unlicensed person and his or her employees while working on my property. My homeowner's insurance may not provide coverage for those injuries. I am willfully acting as an Owner-Builder and am aware of the limits of my insurance coverage for injuries to workers on my property.

2. I understand building permits are not required to be signed by property owners unless they are *responsible* for the construction and are not hiring a licensed Contractor to assume this responsibility.

3. I understand as an "Owner-Builder" I am the responsible party of record on the permit. I understand that I may protect myself from potential financial risk by hiring a licensed Contractor and having the permit filed in his or her name instead of my own.

4. I understand Contractors are required by law to be licensed and bonded in California and to list their license numbers on permits and contracts.

5. I understand if I employ or otherwise engage any persons, other than California licensed Contractors, and the total value of my construction is at least five hundred dollars ($500), including labor and materials, I may be considered an "employer" under state and federal law.

6. I understand if I am considered an "employer" under state and federal law, I must register with the state and federal government, withhold payroll taxes, provide workers' compensation disability insurance, and contribute to unemployment compensation for each "employee." I also understand my failure to abide by these laws may subject me to serious financial risk.

7. I understand under California Contractors' State License Law, an Owner-Builder who builds single-family residential structures cannot legally build them with the intent to offer them for sale, unless *all* work is performed by licensed subcontractors and the number of structures does not exceed four within any calendar year, or all of the work is performed under contract with a licensed general building Contractor.

8. I understand as an Owner-Builder if I sell the property for which this permit is issued, I may be held liable for any financial or personal injuries sustained by any subsequent owner(s) that result from any latent construction defects in the workmanship or materials.

9. I understand I may obtain more information regarding my obligations as an "employer" from the Internal Revenue Service, the United States Small. Business Administration, the California Department of Benefit Payments, and the California Division of Industrial Accidents. I also understand I may contact the California Contractors' State License Board (CSLB) at 1-800-321-CSLB (2752) or www.cslb.ca.gov for more information about licensed contractors.

As a covered entity under Title II of the Americans with Disabilities Act, the City of Los Angeles does not discriminate on the basis of disability and, upon request, will provide reasonable accommodation to ensure equal access to its programs, services and activities. For efficient handling of information internally and in the internet, conversion to this new format of code related and administrative information bulletins including MGD and RGA that were previously issued will allow flexibility and timely distribution of information to the public.

CITY LA DBS
DEPARTMENT OF BUILDING AND SAFETY

OWNER'S ACKNOWLEDGMENT AND VERIFICATION OF INFORMATION

(OWNER-BUILDER DECLARATION, cont.)

Application Number: 12016-70000-18017

Project Address: 3821 S. Flower Dr.

10. I am aware of and consent to an Owner-Builder building permit applied for in my name, and understand that I am the party legally and financially responsible for proposed construction activity at the following address: _____.

11. I agree that, as the party legally and financially responsible for this proposed construction activity, I will abide by all applicable laws and requirements that govern Owner-Builders as well as employers.

12. I agree to notify the issuer of this form immediately of any additions, deletions, or changes to any of the information I have provided on this form. Licensed contractors are regulated by laws designed to protect the public. If you contract with someone who does not have a license, the Contractors' State License Board may be unable to assist you with any financial loss you may sustain as a result of a complaint. Your only remedy against unlicensed Contractors may be in civil court. It is also important for you to understand that if an unlicensed Contractor or employee of that individual or firm is injured while working on your property, you may be held liable for damages. If you obtain a permit as Owner-Builder and wish to hire Contractors, you will be responsible for verifying whether or not those Contractors are properly licensed and the status of their workers' compensation insurance coverage. Before a building permit can be issued, this form must be completed and signed by the property owner and returned to the agency responsible for issuing the permit.

Note: A copy of the property owner's driver's license, form notarization, or other verification acceptable to the agency is required to be presented when the permit is issued to verify the property owner's signature.

Owner's Name: Charles Reece Charles Reece

Signature of property owner Charles Reece Date: 9-7-12

SEC. 3. Section 19830 of the Health and Safety Code is repealed.
SEC. 4. Section 19831 of the Health and Safety Code is repealed.
SEC. 5. Section 19832 of the Health and Safety Code is repealed.

As a covered entity under Title II of the Americans with Disabilities Act, the City of Los Angeles does not discriminate on the basis of disability and, upon request, will provide reasonable accommodation to ensure equal access to its programs, services and activities. For efficient handling of information internally and in the Internet, conversion to this new format of code related and administrative information bulletins including MGD and RGA that were previously issued will allow flexibility and timely distribution of information to the public.

There are two ways to request a copy of the document image.
1) Most LADBS records are available online via https://ladbsdoc.lacity.org
2) Records that are not available online may be requested by emailing us at records.ladbs@lacity.org or by making an appointment via https://appointments.lacity.org/apptsys/Public/Account. Please note this service is only available for records that are shown on our website without a digital icon ( ).

RECORDS COUNTER HOURS
(Service by appointment only)
MONDAY, TUESDAY, THURSDAY, FRIDAY: 7:30 AM to 4:30 PM
WEDNESDAY: 9:00 AM to 4:30 PM

Metro	Van Nuys
201, N. Figueroa St. 1st Floor, Room 110 Record Counter Los Angeles,CA 90012	6262 Van Nuys Blvd Record Counter Van Nuys,CA 91401

Assessor Number: BOOK NUMBER: 5037 PAGE NUMBER: 031 PARCEL NUMBER: 006

Document Type	Sub Type	Document Date	Document Number	Reel Batch Frame	
BUILDING PERMIT		8/6/1927	1927LA22407	HIST: P1175 002 0705	
BUILDING PERMIT		8/6/1927	1927LA22407	HIST: P1175 002 0705	
BUILDING PERMIT	BLDG-ALTER/REPAIR	7/18/1956	1956LA48448	HIST: P1648 001 1605	
ELECTRICAL PERMIT		3/21/1985	0684A2205	HIST: 00000 000 0000	
BUILDING PERMIT	BLDG-ALTER/REPAIR	4/24/1998	98016-70000-06630	HIST: P656 1 152	
BUILDING PERMIT	BLDG-ALTER/REPAIR	4/24/1998	98016-70000-06631	HIST: P656 1 154	

There are two ways to request a copy of the document image.
1) Most LADBS records are available online via https://ladbsdoc.lacity.org
2) Records that are not available online may be requested by emailing us at records.ladbs@lacity.org or by making an appointment via https://appointments.lacity.org/apptsys/Public/Account. Please note this service is only available for records that are shown on our website without a digital icon ( ).

RECORDS COUNTER HOURS
(Service by appointment only)
MONDAY, TUESDAY, THURSDAY, FRIDAY: 7:30 AM to 4:30 PM
WEDNESDAY: 9:00 AM to 4:30 PM

Metro	Van Nuys
201, N. Figueroa St. 1st Floor, Room 110 Record Counter Los Angeles,CA 90012	6262 Van Nuys Blvd Record Counter Van Nuys,CA 91401

Assessor Number: BOOK NUMBER: 5037 PAGE NUMBER: 031 PARCEL NUMBER: 007

Document Type	Sub Type	Document Date	Document Number	Reel Batch Frame	
RANGE FILE	MISCELLANEOUS	1/13/1989		HIST: M0364 006 0057	
RANGE FILE	MISCELLANEOUS	2/1/1989		HIST: M0389 008 0110	

There are two ways to request a copy of the document image.
1) Most LADBS records are available online via https://ladbsdoc.lacity.org
2) Records that are not available online may be requested by emailing us at records.ladbs@lacity.org or by making an appointment via https://appointments.lacity.org/apptsys/Public/Account. Please note this service is only available for records that are shown on our website without a digital icon ( ).

RECORDS COUNTER HOURS
(Service by appointment only)
MONDAY, TUESDAY, THURSDAY, FRIDAY: 7:30 AM to 4:30 PM
WEDNESDAY: 9:00 AM to 4:30 PM

Metro	Van Nuys
201, N. Figueroa St. 1st Floor, Room 110 Record Counter Los Angeles,CA 90012	6262 Van Nuys Blvd Record Counter Van Nuys,CA 91401

Assessor Number: BOOK NUMBER: 5037 PAGE NUMBER: 031 PARCEL NUMBER: 015

Document Type	Sub Type	Document Date	Document Number	Reel Batch Frame	
BUILDING PERMIT	BLDG-NEW	10/25/1921	1921LA28755	HIST: P1082 002 0509	
BUILDING PERMIT	BLDG-NEW	10/25/1921	1921LA28755	HIST: P1082 002 0509	
BUILDING PERMIT	BLDG-NEW	10/25/1921	1921LA28756	HIST: P1082 002 0511	
BUILDING PERMIT	BLDG-NEW	1/25/1922	1922LA02824	HIST: P1087 001 1123	
BUILDING PERMIT	BLDG-ALTER/REPAIR	11/1/1944	1944 19669	HIST: P1366 002 0002	
BUILDING PERMIT	BLDG-NEW	4/24/1958	1958LA98784	HIST: P1667 001 2279	
ELECTRICAL PERMIT		6/20/1985	068500000	HIST: T0022 001 0491	
ELECTRICAL PERMIT		7/13/1985	0685C259	HIST: 00000 000 0000	
ELECTRICAL PERMIT		7/13/1985	0685C259	HIST: 00000 000 0000	
ELECTRICAL PERMIT		7/13/1985	0685C259	HIST: 00000 000 0000	
MECHANICAL PERMIT	PLUMBING	11/29/2021	21042-90000-82592		

There are two ways to request a copy of the document image.
1) Most LADBS records are available online via https://ladbsdoc.lacity.org
2) Records that are not available online may be requested by emailing us at records.ladbs@lacity.org or by making an appointment via https://appointments.lacity.org/apptsys/Public/Account. Please note this service is only available for records that are shown on our website without a digital icon ( ).

RECORDS COUNTER HOURS
(Service by appointment only)
MONDAY, TUESDAY, THURSDAY, FRIDAY: 7:30 AM to 4:30 PM
WEDNESDAY: 9:00 AM to 4:30 PM

Metro	Van Nuys
201, N. Figueroa St. 1st Floor, Room 110 Record Counter Los Angeles,CA 90012	6262 Van Nuys Blvd Record Counter Van Nuys,CA 91401

Assessor Number: BOOK NUMBER: 5037 PAGE NUMBER: 031 PARCEL NUMBER: 016

Document Type	Sub Type	Document Date	Document Number	Reel Batch Frame	
AFFIDAVIT	MISCELLANEOUS	7/7/1947	AFF 9926	HIST: M0005 009 0224	
AFFIDAVIT	MISCELLANEOUS	5/2/1952	AFF 9926	HIST: M0005 009 0225	
BUILDING PERMIT		8/22/1929	1929LA21624	HIST: P1201 001 2448	
BUILDING PERMIT	SIGN	1/23/1973	1973LA64492	HIST: 00000 000 0000 HIST: P1806 001 2576	

3822 S Figueroa St

Permit #:
Plan Check #:
Event Code:

21042 - 90000 - 82592

Printed: 11/29/21 03:36 PM

Plumbing
Apartment
Express Permit
No Plan Check

City of Los Angeles - Department of Building and Safety

APPLICATION FOR PLUMBING

PLAN CHECK AND INSPECTION

Issued On: 11/29/2021
Last Status: Issued
Status Date: 11/29/2021

1. PROPERTY OWNER

SLATER AVENUE II LP | 2030 MAIN ST STE 440 | IRVINE CA 92614

2. APPLICANT INFORMATION (Relationship: Net Applicant)

MICHAEL CHRISTENSEN | 675 S GLENWOOD PL | BURBANK, CA 91506 | (800) 771-5971

3. TENANT INFORMATION

4. CONTRACTOR, ARCHITECT, & ENGINEER NAME	ADDRESS		CLASS	LICENSE #	PHONE #
(C) M & D PLUMBING INC	675 S	BURBANK, CA 91506	C36	900919	(800) 771-5971

5.APPLICATION COMMENTS

E-Permit paid by credit card, fax number-> (800)762-8475.

6. DESCRIPTION OF WORK

Permit for (4) earthquake gas shut off valve.

7. CHECKLIST ITEMS:

8. COUNCIL DISTRICT: 9

9. APPLICATION PROCESSING INFORMATION

Plan Check By:

OK for Cashier:

Signature:_____ Date:_____

For inspection requests, call toll-free **(888) LA4BUILD (524-2845).** Outside LA County, call (213) 473-3231 or request inspections via **www.ladbs.org.** To speak to a Call Center agent, call **311** or (866) 4LACITY (452-2489). Outside LA County, call (213) 473-3231.

For Cashier's Use Only **W/O #: 14282592**

NOTICE:

The work included in this permit shall not be construed as establishing the legal number of dwelling units or guest rooms. That number is established by a Building Permit or a Certificate of Occupancy. In the event that any box (i.e. 1-10) is filled to its capacity, it is possible that additional information has been captured electronically and could not be printed due to space restrictions. Nevertheless, the information printed exceeds that required by Section 19825 of the Health and Safety Code of the State of California.

3822 S Figueroa St
21042 - 90000 - 82592

10. FEE INFORMATION

Inspection Fee Period

Permit Fee: **126.44**

INSPECTION TOTAL Plumbing	126.44
Permit Total	126.44
Permit Fee Subtotal Plumbing	92.00
Permit D.S.C. Surcharge	3.48
Permit Sys. Development Surcharge	6.96
Permit Issuing Fee	24.00

Payment Date: 11/29/21
Receipt No: ON871720
Amount: $126.44

11. FEE ITEM INFORMATION

WATER HEATERS AND GAS SYSTEMS

Earthquake Valve	(4)	92.00

PERMIT EXPIRATION/REFUNDS : This permit expires two years after the date of the permit issuance. This permit will also expire if no construction work is performed for a continuous period of 180 days (Sec. 98.0602 LAMC). Claims for refund of fees paid must be filed within one year from the date of expiration for permits granted by LADBS (Sec. 22.12 & 22.13 LAMC). The permittee may be entitled to reimbursement of permit fees if the Department fails to conduct an inpection within 60 days of receiving a request for final inspection (HS 17951).

12. LICENSED CONTRACTOR'S DECLARATION

I hereby affirm under penalty of perjury that I am licensed under the provisions of Chapter 9 (commencing with Section 7000) of Division 3 of the Business and Professions Code, and my license is in full force and effect. The following applies to B contractors only: I understand the limitations of Section 7057 of the Business and Professional Code related to my ability to take prime contracts or subcontracts involving specialty trades.

License Class: **C36** License No.: **900919** Contractor: **M & D PLUMBING INC**

13. WORKERS' COMPENSATION DECLARATION

I hereby affirm, under penalty of perjury, one of the following declarations:

(**X**) I have and will maintain a certificate of consent to self insure for workers' compensation, as provided for by Section 3700 of the Labor Code, for the performance of the work for which this permit is issued.

(__) I have and will maintain workers' compensation insurance, as required by Section 3700 of the Labor Code, for the performance of the work for which this permit is issued. My workers' compensation insurance carrier and policy number are:

Carrier: **MIDDLESEX INS. CO.** Policy Number: **A0156098005**

(__) I certify that in the performance of the work for which this permit is issued, I shall not employ any person in any manner so as to become subject to the workers' compensation laws of California, and agree that if I should become subject to the workers' compensation provisions of Section 3700 of the Labor Code, I shall forthwith comply with those provisions.

WARNING: FAILURE TO SECURE WORKERS' COMPENSATION COVERAGE IS UNLAWFUL, AND SHALL SUBJECT AN EMPLOYER TO CRIMINAL PENALTIES AND CIVIL FINES UP TO ONE HUNDRED THOUSAND DOLLARS ($100,000), IN ADDITION TO THE COST OF COMPENSATION, DAMAGES AS PROVIDED FOR IN SECTION 3706 OF THE LABOR CODE, INTEREST, AND ATTORNEY'S FEES.

14. ASBESTOS REMOVAL DECLARATION / LEAD HAZARD WARNING

I certify that notification of asbestos removal is either not applicable or has been submitted to the AQMD or EPA as per section 19827.5 of the Health and Safety Code. Information is available at Lead safe construction practices are required when doing repairs that disturb paint in pre-1978 buildings due to the presence of lead www.aqmd.gov (909) 396-2336 and the notification form at per section 6716 and 6717 of the Labor Code. Information is available at Health Services for LA County at (800) 524-5323 or the State of California at (800) 597-5323 or www.dhs.ca.gov/childlead

15. CONSTRUCTION LENDING AGENCY DECLARATION

I hereby affirm under penalty of perjury that there is a construction lending agency for the performance of the work for which this permit is issued (Sec. 3097, Civil Code).

Lender's Name (If Any): _____ Lender's Address: _____

16. FINAL DECLARATION

I certify that I have read this application **INCLUDING THE ABOVE DECLARATIONS** and state that the above information **INCLUDING THE ABOVE DECLARATIONS** is correct. I agree to comply with all city and county ordinances and state laws relating to building construction, and hereby authorize representatives of this city to enter upon the above-mentioned property for inspection purposes. I realize that this permit is an application for inspection and that it does not approve or authorize the work specified herein, and it does not authorize or permit any violation or failure to comply with any applicable law. Furthermore, neither the City of Los Angeles nor any board, department officer, or employee thereof, make any warranty, nor shall be responsible for the performance or results of any work described herein, nor the condition of the property nor the soil upon which such work is performed. I further affirm under penalty of perjury, that the proposed work will not destroy or unreasonably interfere with any access or utility easement belonging to others and located on my property, but in the event such work does destroy or unreasonably interfere with such easement, a substitute easement(s) satisfactory to the holder(s) of the easement will be provided (Sec. 91.0106.4.3.4 LAMC).

By signing below, I certify that:

(1) I accept all the declarations above namely the Licensed Contractor's Declaration, Workers' Compensation Declaration, Asbestos Removal Declaration / Lead Hazard Warning, Construction Lending Agency Declaration, and Final Declaration; and

(2) This permit is being obtained with the consent of the legal owner of the property.

Print Name: **MICHAEL CHRISTENSEN** Sign: **Internet e-Permit System Declaration** Date: **11/29/2021** [X] Contractor [ ] Authorized Agent

EXPRESS PERMIT INSPECTION RECORD

CITY LA DBS
DEPARTMENT OF BUILDING AND SAFETY

Your feedback is important. Please visit our website to complete a Customer Survey at www.ladbs.org/LADBSWeb/customer-survey.jsf. If you would like to provide additional feedback, need clarification, or have any questions regarding plan check or inspection matters, please call our Customer Hotline at (213) 482-0056.

For use by cashier only

Payment Date: 11/29/21
Receipt No: ON871720
Amount: $126.44
Method:

PERMIT #: 21042 - 90000 - 82592
ADDRESS: 3822 S Figueroa St
OWNER: SLATER AVENUE II LP
2030 MAIN ST STE 440
IRVINE CA 92614

Plumbing
Apartment
Express Permit
No Plan Check

JOB DESCRIPTION: Permit for (4) earthquake gas shut off valve.

INSPECTION RECORDS AND PLANS MUST BE AVAILABLE DURING INSPECTION

GRADING INSPECTIONS		
TYPE	DATE	INSPECTOR
Initial Grading		
Toe or Bottom		
Soils Report Approved		
DO NOT PLACE FILL UNTIL ABOVE IS SIGNED		
Backfill		
Fill		
Excavation		
Drainage Devices		
Rough Grading		
Approved Compaction Report		
FOOTING INSPECTIONS		
Footing Excavation		
Forms		
Reinforcing Steel		
OK to Place Concrete		
GROUNDWORK INSPECTIONS		
Electrical		
Plumbing		
Plumbing Methane		
Gas Piping		
Heating & Refrigeration		
Fire Sprinklers		
Disabled Access		
Methane		
OK to Place Floor		
DO NOT PLACE FLOOR UNTIL ABOVE IS SIGNED		
ROUGH INSPECTIONS		
Green Code		
Electrical		
Plumbing		
Fire Sprinkler		
Heating & Refrigeration		
Roof Sheathing		
Disabled Access		
Framing		
Insulation		
Suspended Ceiling		
OK to Cover		

FOR INSPECTION REQUESTS, PLEASE CALL
3-1-1 OR OUTSIDE CITY OF LOS ANGELES
888-LA4-BUILD (888)524-2845 or www.ladbs.org

DO NOT COVER UNTIL PREVIOUS IS SIGNED		
TYPE	DATE	INSPECTOR
Exterior Lathing		
Interior Lathing		
Drywall		
DO NOT COVER UNTIL ABOVE IS SIGNED		
WORK OUTSIDE OF THE BUILDING		
Electrical Underground		
Gas		
Heating & Refrigeration		
Sewer		
Disabled Access		
POOL INSPECTIONS		
Excavation		
Reinforcing Steel		
Bonding		
Piping		
Pre-Gunite		
Deck		
Enclosure/Fence		
Pool/Spa Cover		
DO NOT FILL POOL UNTIL ABOVE IS SIGNED		
FINAL INSPECTIONS		
Grading		
Electrical		
Plumbing		
Gas Test		
Gas		
Heating & Refrigeration		
Pressure Vessels		
Elevator		
Fire Sprinkler		
Disabled Access		
Green Building		
LAFD (Title 19 only)		
LAFD Fire Life Safety		
Pool Final		
AQMD Sign-off Provided		
Public Works		
Building		
PROJECT FINAL		

Certificate of Occupancy Required ☐ YES ☐ NO

B- 8 Card re v. 042011 RO

SUPPLEMENTAL NOTES:

IMPORTANT NOTICE

* **Prior to the start of any construction work adjacent to any public way, pedestrian protection shall be provided (Sec. 91.3303 L.A.M.C.).**
* Inspection(s) may be requested anytime via the internet or touch tone phone. To request an inspection via the internet, go to www.ladbs.org and click on "Request an Inspection" under Online Services. To request an inspection via touch tone phone, call toll free (888) LA4BUILD (888-524-2845) and select option 1 for Automated Request System. To request an inspection via the Customer Call Center, call 3-1-1 within the City of Los Angeles or (213) 473-3231 outside the City of Los Angeles between 7:00 a.m. and 10:00 p.m. When requesting an inspection, the following are required: (1)The job address, (2)Type of inspection, (3)Use of building, (4)Permit number, (5)Phone number of a contact person should the department need to reach someone.
* Inspection requests received before 4:00 p.m. Monday through Friday (excluding holidays) will normally be made the next business day. Requests received after 4:00 p.m. will be made following the next business day. The Automated Inspection Call Back System (AICBS) will attempt to telephone the contact phone number to confirm the Inspection.
* Permit fees provide for a limited number of inspections. A reinspection fee may be assessed when the work for which an inspection was requested is not complete, when the inspection record or plans are not available, or when there is failure to provide site access to department staff.
* No person shall perform any construction or repair work between the hours of 9:00 p.m.(6:00 p.m. grading) and 7:00 a.m. the following day which results in loud noises to the disturbance of persons occupying sleeping quarters in any dwelling , hotel, motel, apartment, or other place of residence (Sec. 41.40 L.A. M.C.).
* No person, other than an individual homeowner engaged in the repair or construction of his/her single-family dwelling, shall perform any construction or repair work of any kind upon any building or structure located on land developed with residential buildings or perform work within 500 feet of land so occupied, before 8:00 a.m. or after 6:00 p.m. on any Saturday or at any time on Sunday (Sec. 41.40 L.A.M.C.).
* Dust control measures to prevent dust from being blown or deposited over or upon any private property in any residential area must be implemented during any excavation or earth-moving phase of construction, sand blasting , or demolition.
* A separate permit from the State of California Division of Industrial Safety is required prior to starting certain work involving substantial risk to workers such as: construction or demolition exceeding 3 stories or 36 feet in height, or excavations or trenches over 5 feet in depth involving entry by workers.
* Building permits are valid for two years or expire on the 180th day from the date of issuance if the work permitted has not commenced. The department reserves the right to expire any permit where work has been suspended for a period of 180 days or more.
* Inspection services will not be provided when there is an unleashed dog on the premises.

BUILDING AND SAFETY PERMIT AND PLAN CHECK OFFICE LOCATIONS

Downtown Los Angeles
201 N. Figueroa St., 4th Fl.
Los Angeles, CA 90012

Van Nuys
6262 Van Nuys Blvd., 2nd Fl.
Van Nuys, CA 91401

West Los Angeles
1828 Sawtelle Blvd., 2nd Fl.
Los Angeles, CA 90025

San Pedro
638 S. Beacon St., 2nd Fl.
San Pedro, CA 90731

South Los Angeles
8475 S. Vermont Ave., 2nd Fl.
Los Angeles, CA 90044

Summary

AIN: 5037-031-001 0

Situs Address:
468 W 38TH ST
LOS ANGELES CA 90037-1334

Use Type:	Multi-Family Residence
Parcel Type:	Regular Fee Parcel
Tax Rate Area:	00034
Parcel Status:	**ACTIVE**
Create Date:	
Delete Date:	
Tax Status:	**CURRENT**
Year Defaulted:	
Exemption:	None

Building (0101) & Land Overview

Use Code:	0500
Design Type:	0500
Quality Class:	
# of Units:	6
Beds/Baths:	8/6
Building SqFt:	7,060
Year Built:	1923
Effective Year:	1923
Land SqFt:	

(https://maps.assessor.lacounty.gov/GeoCortex/Essentials/PAIS/REST/sites/PAIS/VirtualDirectory/AssessorMaps/ViewMap.html?val=5037-031)

Parcel Map (https://maps.assessor.lacounty.gov/GeoCortex/Essentials/PAIS/REST/sites/PAIS/VirtualDirectory/AssessorMaps/ViewMap.html?val=5037-031) / Map Index (https://maps.assessor.lacounty.gov/GeoCortex/Essentials/PAIS/REST/sites/PAIS/VirtualDirectory/AssessorMaps/ViewMap.html?val=5037-NDX)

	2024 Roll Preparation		2023 Current Roll	RC	Year		1999 Base Value
$	215,170	$	210,951	T	1999	$	154,369
$	292,014	$	286,289	T	1999	$	209,500
$	507,184	$	497,240			$	363,869

Assessor's Responsible Division

District:	West District Office
Region:	09
Cluster:	09402 UNIVERSITY PARK

West District Office (https://maps.google.com/?q=500+W.+Temple+St.+Room+183-19+Los+Angeles%2C+CA+90012-2770)
500 W. Temple St. Room 183-19
Los Angeles, CA 90012-2770

Phone: (310) 665-5300
Toll Free: 1 (888) 807-2111
M-F 8:00 am to 5:00 pm

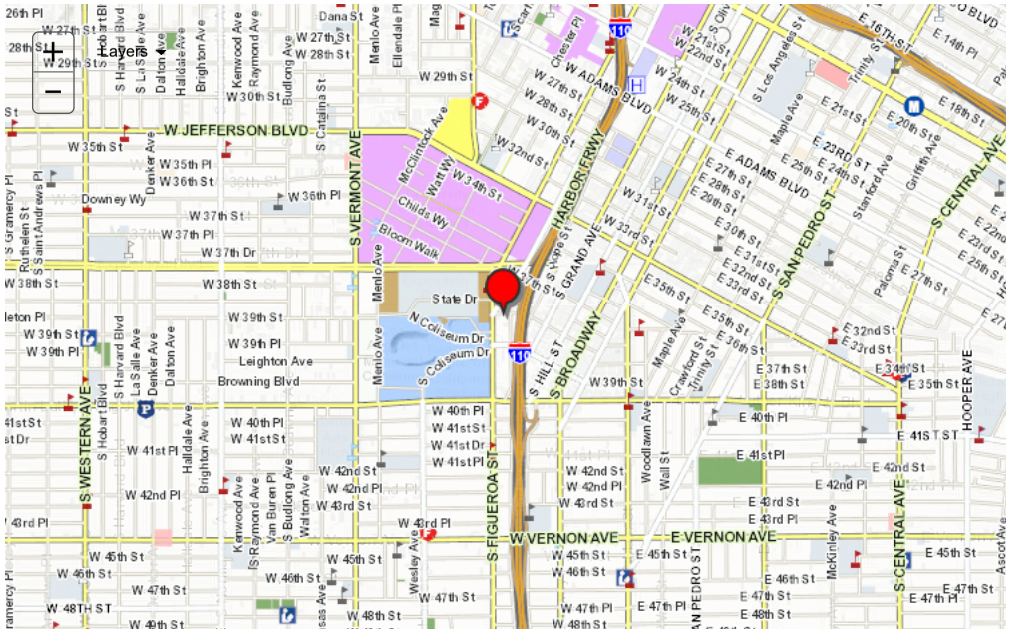

Building and Land Characteristics

Land Information

Use Code = 0500 (Multi-Family Residence)
Total SqFt (GIS): 0
Total SqFt (PDB):
Usable SqFt: 0
Acres:
Land W' x D': 0 x 0

Sewers:
Flight Path:
X-Traffic:
Freeway:

Corner Lot:
Golf Front:
Horse Lot:
View:

Zoning: (Refer Issuing Agency)
Code Split:
Impairment: None

Situs Address:
468 W 38TH ST LOS ANGELES CA 90037-1334

Legal Description *(for assessment purposes)*:
ZOBELEINS GRAND AVE & FIGUEROA ST TRACT LOT 1 BLK 14

Use Code: 0500 (Multi-Family Residence)
0 = Residential
5 = Five or More Units or Apartments (Any Combination)
0 = 4 Stories or Less
0 = Unused or Unknown Code (No Meaning)

Building Information

SUBPART: ***0101***
Design Type: 0500
Quality Class:

# of Units: 6
Beds/Baths: 8/6
Building SqFt: 7,060

Year Built: 1923
Effective Year: 1923
Depreciation: / 3K / 85

RCN Other: $ 0
RCN Other Trended: $ 0
Year Change: 1971

Design Type: 0500
0 = Residential
5 = Five or More Apartments or Units; Four Stories and Less
0 = Unused or Unknown Code (No Meaning)
0 = Unused or Unknown Code (No Meaning)

SUMMARY: ***Total***

# of Units: 6
Beds/Baths: 8/6
Building SqFt: 7,060
Avg SqFt/Unit: 1,176

Events History

Ownership () Parcel Change ()

Show Re-Assessable Only: ☐

Recording Date	Seq. #	Re-Assessed	# Parcels	%	Ver. Code	DTT Sale Price	Assessed Value
05/26/2023	50	No	1	00%-0	1	$ 9	$ 0
08/23/2004	50	No		00%-0		$ 0	$ 371,146
08/12/2003	50	No		00%-0		$ 0	$ 363,869
01/19/1999	50	Yes	1	00%-0	K	$ 15,500	$ 330,000
01/12/1999	50	Yes	1	00%-0	K	$ 330,000	$ 330,000
07/20/1993	50	Yes	1	00%-0	K	$ 0	$ 247,000
04/22/1991	50	No		00%-0		$ 0	$ 275,913
01/10/1989	50	Yes		00%-0		$ 0	$ 260,000
12/12/1983	50	No		00%-0		$ 0	$ 39,043
02/28/1958	50	Yes		00%-0		$ 0	$ 0

Assessment History

Show All: ☐ **Hide Inactive Rolls:** ☐

Showing 1 to 10 of 55 entries.

Bill Number	Bill Type	Bill Status	Date to Auditor	Recording Date	Total Value	Land Value	Improvement Value
224-PSEG				05/26/2023	$ 507,184	$ 215,170	$ 292,014
2230000	R	A	07/12/2023	08/23/2004	$ 497,240	$ 210,951	$ 286,289
2220000	R	A	07/26/2022	08/23/2004	$ 487,491	$ 206,815	$ 280,676
2210000	R	A	07/06/2021	08/23/2004	$ 477,933	$ 202,760	$ 275,173
2200000	R	A	07/06/2020	08/23/2004	$ 473,033	$ 200,681	$ 272,352
2190000	R	A	07/01/2019	08/23/2004	$ 463,759	$ 196,747	$ 267,012
2180000	R	A	07/19/2018	08/23/2004	$ 454,667	$ 192,890	$ 261,777
2170000	R	A	06/26/2017	08/23/2004	$ 445,753	$ 189,108	$ 256,645
2160000	R	A	07/05/2016	08/23/2004	$ 437,013	$ 185,400	$ 251,613
2150000	R	A	06/23/2015	08/23/2004	$ 430,450	$ 182,616	$ 247,834

« 1 2 3 4 5 … »

© 2024- Los Angeles County Assessor
Contact Us (https://assessor.lacounty.gov/contact-us/) | Disclaimer (disclaimer) | FAQ (faq)
PDB Effective Date: 06/26/2024

(https://facebook.com/LACAssessor) (https://www.twitter.com/LACASSESSOR) (https://www.linkedin.com/company/los-angeles-county-office-of-the-assessor) (https://youtube.com/u

Summary

AIN: 5037-031-002 9

Situs Address:
3809 FLOWER DR
LOS ANGELES CA 90037-1308

Use Type:	Multi-Family Residence
Parcel Type:	Regular Fee Parcel
Tax Rate Area:	00034
Parcel Status:	**ACTIVE**
Create Date:	
Delete Date:	
Tax Status:	**CURRENT**
Year Defaulted:	
Exemption:	Homeowners'

The Tax Rate Area (TRA) is a code that specifies an area having a certain combination of taxation districts resulting in a uniform tax rate for all properties in that area.

Building (0101) & Land Overview

Use Code:	0400
Design Type:	0400
Quality Class:	D55
# of Units:	4
Beds/Baths:	0/0
Building SqFt:	5,332
Year Built:	1921
Effective Year:	1921
Land SqFt:	

(https://maps.assessor.lacounty.gov/GeoCortex/Essentials/PAIS/REST/sites/PAIS/VirtualDirectory/AssessorMaps/ViewMap.html?val=5037-031)

Parcel Map (https://maps.assessor.lacounty.gov/GeoCortex/Essentials/PAIS/REST/sites/PAIS/VirtualDirectory/AssessorMaps/ViewMap.html?val=5037-031) / Map Index (https://maps.assessor.lacounty.gov/GeoCortex/Essentials/PAIS/REST/sites/PAIS/VirtualDirectory/AssessorMaps/ViewMap.html?val=5037-NDX)

	2024 Roll Preparation		2023 Current Roll	RC	Year		1995 Base Value
$	203,886	$	199,889	P	1995	$	123,333
$	132,248	$	129,655	P	1995	$	80,000
$	336,134	$	329,544			$	203,333

Assessor's Responsible Division

District:	West District Office
Region:	09
Cluster:	09402 UNIVERSITY PARK

West District Office (https://maps.google.com/?q=500+W.+Temple+St.+Room+183-19+Los+Angeles%2C+CA+90012-2770)
500 W. Temple St. Room 183-19
Los Angeles, CA 90012-2770

Phone: (310) 665-5300
Toll Free: 1 (888) 807-2111
M-F 8:00 am to 5:00 pm

Please set a location or search for an address.

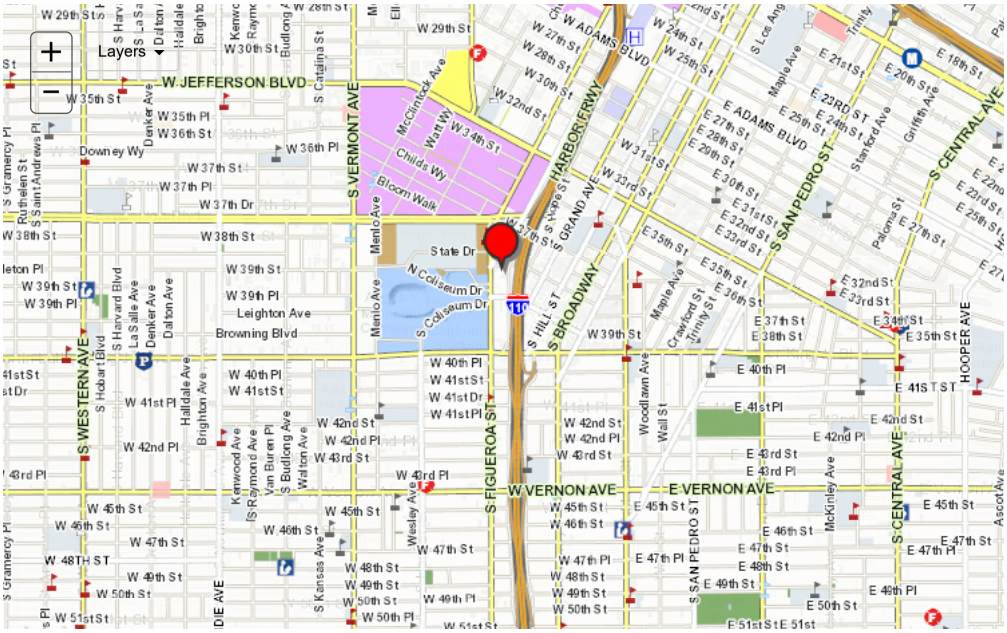

Building and Land Characteristics

Land Information

Use Code = 0400 (Multi-Family Residence)
Total SqFt (GIS): 0
Total SqFt (PDB):
Usable SqFt: 0
Acres:
Land W' x D': 0 x 0

Sewers:
Flight Path:
X-Traffic:
Freeway:

Corner Lot:
Golf Front:
Horse Lot:
View:

Zoning: (Refer Issuing Agency)
Code Split:
Impairment: None

Situs Address:
3809 FLOWER DR LOS ANGELES CA 90037-1308

Legal Description *(for assessment purposes)*:
ZOBELEINS GRAND AVE & FIGUEROA ST TRACT LOT 2 BLK 14

Use Code: 0400 (Multi-Family Residence)
0 = Residential
4 = Four Units (Any Combination)
0 = 4 Stories or Less
0 = Unused or Unknown Code (No Meaning)

Building Information

SUBPART: ***0101***
Design Type: 0400
Quality Class: D55

# of Units: 4
Beds/Baths: 0/0
Building SqFt: 5,332

Year Built: 1921
Effective Year: 1921
Depreciation: UR55 / / 0

RCN Other: $ 0
RCN Other Trended: $ 0
Year Change: 1993

Design Type: 0400
0 = Residential
4 = Four Units (Any Combination)
0 = Unused or Unknown Code (No Meaning)
0 = Unused or Unknown Code (No Meaning)

SUMMARY: ***Total***

# of Units: 4
Beds/Baths: 0/0
Building SqFt: 5,332
Avg SqFt/Unit: 1,333

Events History

Ownership () Parcel Change ()

Show Re-Assessable Only: ☐

Recording Date	Seq. #	Re-Assessed	# Parcels	%	Ver. Code	DTT Sale Price	Assessed Value
01/24/2022	50	No	1	00%-0	1	$ 9	$ 329,544
05/08/2001	50	No		00%-0		$ 0	$ 232,101
10/21/1994	50	Yes	1	66%-2	K	$ 0	$ 203,333
10/13/1993	50	Yes	1	00%-0	K	$ 203,000	$ 203,000
05/18/1993	50	Yes	1	00%-0	K	$ 0	$ 210,000
01/10/1989	50	Yes		00%-0		$ 0	$ 150,000
12/12/1983	50	No		00%-0		$ 0	$ 34,427
02/28/1958	50	Yes		00%-0		$ 0	$ 0

Assessment History

Show All: ☐ **Hide Inactive Rolls:** ☐

Showing 1 to 10 of 47 entries.

Bill Number	Bill Type	Bill Status	Date to Auditor	Recording Date	Total Value	Land Value	Improvement Value
224-PSEG				01/24/2022	$ 336,134	$ 203,886	$ 132,248
2230000	R	A	07/12/2023	01/24/2022	$ 329,544	$ 199,889	$ 129,655
2220000	R	A	07/26/2022	05/08/2001	$ 323,083	$ 195,970	$ 127,113
2210000	R	A	07/06/2021	05/08/2001	$ 316,749	$ 192,128	$ 124,621
2200000	R	A	07/06/2020	05/08/2001	$ 313,502	$ 190,158	$ 123,344
2190000	R	A	07/01/2019	05/08/2001	$ 307,356	$ 186,430	$ 120,926
2180000	R	A	07/19/2018	05/08/2001	$ 301,330	$ 182,775	$ 118,555
2170000	R	A	06/26/2017	05/08/2001	$ 295,423	$ 179,192	$ 116,231
2160000	R	A	07/05/2016	05/08/2001	$ 289,631	$ 175,679	$ 113,952
2150000	R	A	06/23/2015	05/08/2001	$ 285,282	$ 173,041	$ 112,241

« 1 2 3 4 5 »

© 2024- Los Angeles County Assessor
Contact Us (https://assessor.lacounty.gov/contact-us/) | Disclaimer (disclaimer) | FAQ (faq)
PDB Effective Date: 06/26/2024

(https://facebook.com/LACAssessor) (https://www.twitter.com/LACASSESSOR) (https://www.linkedin.com/company/los-angeles-county-office-of-the-assessor) (https://youtube.com/u

Summary

AIN: 5037-031-003

Situs Address:
3813 FLOWER DR
LOS ANGELES CA 90037-1308

Use Type:	Multi-Family Residence
Parcel Type:	Regular Fee Parcel
Tax Rate Area:	00034
Parcel Status:	**ACTIVE**
Create Date:	
Delete Date:	
Tax Status:	**CURRENT**
Year Defaulted:	
Exemption:	None

Building (0101) & Land Overview

Use Code:	0400
Design Type:	0400
Quality Class:	D55
# of Units:	4
Beds/Baths:	4/4
Building SqFt:	3,928
Year Built:	1922
Effective Year:	1922
Land SqFt:	7,000

(https://maps.assessor.lacounty.gov/GeoCortex/Essentials/PAIS/REST/sites/PAIS/VirtualDirectory/AssessorMaps/ViewMap.html?val=5037-031)

Parcel Map (https://maps.assessor.lacounty.gov/GeoCortex/Essentials/PAIS/REST/sites/PAIS/VirtualDirectory/AssessorMaps/ViewMap.html?val=5037-031) / Map Index (https://maps.assessor.lacounty.gov/GeoCortex/Essentials/PAIS/REST/sites/PAIS/VirtualDirectory/AssessorMaps/ViewMap.html?val=5037-NDX)

	2024 Roll Preparation		2023 Current Roll	RC	Year		2019 Base Value
$	1,203,008	$	1,179,420	T	2019	$	1,100,000
$	109,363	$	107,219	T	2019	$	100,000
$	1,312,371	$	1,286,639			$	1,200,000

Assessor's Responsible Division

District:	West District Office
Region:	09
Cluster:	09402 UNIVERSITY PARK

West District Office (https://maps.google.com/?q=500+W.+Temple+St.+Room+183-19+Los+Angeles%2C+CA+90012-2770)
500 W. Temple St. Room 183-19
Los Angeles, CA 90012-2770

Phone: (310) 665-5300
Toll Free: 1 (888) 807-2111
M-F 8:00 am to 5:00 pm

N/A Select Date

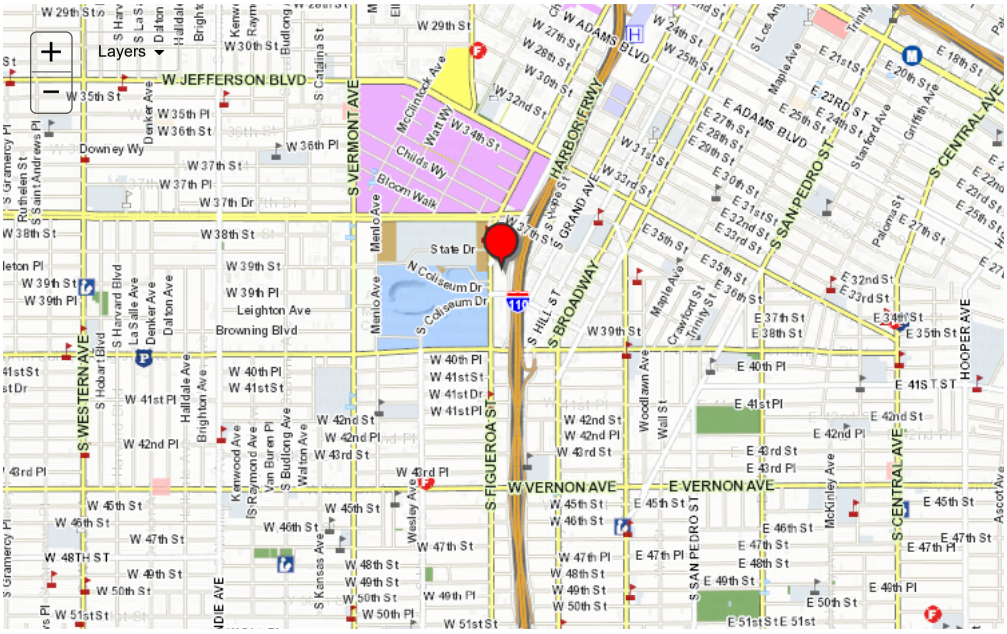

Building and Land Characteristics

Land Information

Use Code = 0400 (Multi-Family Residence)
Total SqFt (GIS): 0
Total SqFt (PDB): 7,000
Usable SqFt: 7,000
Acres:
Land W' x D': 50 x 140

Sewers: Yes
Flight Path: No
X-Traffic: No
Freeway: Yes

Corner Lot: No
Golf Front: No
Horse Lot: No
View: None

Zoning: (Refer Issuing Agency)
Code Split: No
Impairment: None

Situs Address:
3813 FLOWER DR LOS ANGELES CA 90037-1308

Legal Description *(for assessment purposes)*:
ZOBELEINS GRAND AVE 1 FIGUEROA ST TRACT LOT 3 BLK 14

Use Code: 0400 (Multi-Family Residence)
0 = Residential
4 = Four Units (Any Combination)
0 = 4 Stories or Less
0 = Unused or Unknown Code (No Meaning)

Building Information

SUBPART: ***0101***
Design Type: 0400
Quality Class: D55

# of Units: 4
Beds/Baths: 4/4
Building SqFt: 3,928

Year Built: 1922
Effective Year: 1922
Depreciation: UR55 / 3K / 68

RCN Other: $ 1,830
RCN Other Trended: $ 18,182
Year Change: 1971

Design Type: 0400
0 = Residential
4 = Four Units (Any Combination)
0 = Unused or Unknown Code (No Meaning)
0 = Unused or Unknown Code (No Meaning)

SUMMARY: ***Total***

# of Units: 4
Beds/Baths: 4/4
Building SqFt: 3,928
Avg SqFt/Unit: 982

Events History

Ownership () Parcel Change ()

Show Re-Assessable Only: ☐

Recording Date	Seq. #	Re-Assessed	# Parcels	%	Ver. Code	DTT Sale Price	Assessed Value
08/06/2021	50	No	1	00%-0	1	$ 9	$ 1,261,412
07/16/2018	50	Yes	1	00%-0	K	$ 1,200,000	$ 1,200,000
01/17/2018	50	Yes	1	00%-0	A	$ 1,200,000	$ 1,200,000
08/28/1991	50	No		00%-0		$ 0	$ 243,453
05/30/1990	50	Yes	1	00%-0	1	$ 234,002	$ 234,000
06/13/1988	50	Yes		00%-0		$ 0	$ 180,000
03/03/1970	50	Yes		00%-0		$ 0	$ 0

Assessment History

Show All: ☐ **Hide Inactive Rolls:** ☐

Showing 1 to 10 of 54 entries.

Bill Number	Bill Type	Bill Status	Date to Auditor	Recording Date	Total Value	Land Value	Improvement Value
224-PSEG				08/06/2021	$ 1,312,371	$ 1,203,008	$ 109,363
2230000	R	A	07/12/2023	08/06/2021	$ 1,286,639	$ 1,179,420	$ 107,219
2220001	C	A	09/11/2022	08/06/2021	$ 1,261,412	$ 1,156,295	$ 105,117
2220000	R	I	07/26/2022	07/16/2018	$ 1,261,412	$ 1,156,295	$ 105,117
2210000	R	A	07/06/2021	07/16/2018	$ 1,236,679	$ 1,133,623	$ 103,056
2200000	R	A	07/06/2020	07/16/2018	$ 1,224,000	$ 1,122,000	$ 102,000
2190000	R	A	07/01/2019	07/16/2018	$ 1,200,000	$ 1,100,000	$ 100,000
2180200	T	A	04/14/2019	07/16/2018	$ 1,200,000	$ 1,100,000	$ 100,000
2180100	T	A	04/14/2019	01/17/2018	$ 1,200,000	$ 1,100,000	$ 100,000
2180000	R	A	07/19/2018	08/28/1991	$ 378,336	$ 194,017	$ 184,319

« 1 2 3 4 5 … »

© 2024- Los Angeles County Assessor
Contact Us (https://assessor.lacounty.gov/contact-us/) | Disclaimer (disclaimer) | FAQ (faq)
PDB Effective Date: 06/26/2024

(https://facebook.com/LACAssessor) (https://www.twitter.com/LACASSESSOR) (https://www.linkedin.com/company/los-angeles-county-office-of-the-assessor) (https://youtube.com/u

Summary

AIN: 5037-031-004 7

Situs Address:
3819 FLOWER DR
LOS ANGELES CA 90037-1337

Use Type:	Multi-Family Residence
Parcel Type:	Regular Fee Parcel
Tax Rate Area:	00034
Parcel Status:	**ACTIVE**
Create Date:	
Delete Date:	
Tax Status:	**CURRENT**
Year Defaulted:	
Exemption:	None

Building (0101) & Land Overview

Use Code:	0500
Design Type:	0500
Quality Class:	D55
# of Units:	20
Beds/Baths:	0/20
Building SqFt:	9,432
Year Built:	1924
Effective Year:	1924
Land SqFt:	

(https://maps.assessor.lacounty.gov/GeoCortex/Essentials/PAIS/REST/sites/PAIS/VirtualDirectory/AssessorMaps/ViewMap.html?val=5037-031)

Parcel Map (https://maps.assessor.lacounty.gov/GeoCortex/Essentials/PAIS/REST/sites/PAIS/VirtualDirectory/AssessorMaps/ViewMap.html?val=5037-031) / Map Index (https://maps.assessor.lacounty.gov/GeoCortex/Essentials/PAIS/REST/sites/PAIS/VirtualDirectory/AssessorMaps/ViewMap.html?val=5037-NDX)

	2024 Roll Preparation		2023 Current Roll	RC	Year		2020 Base Value
$	1,822,743	$	1,787,003	T	2020	$	1,700,000
$	482,490	$	473,030	T	2020	$	450,000
$	2,305,233	$	2,260,033			$	2,150,000

Assessor's Responsible Division

District:	West District Office
Region:	09
Cluster:	09402 UNIVERSITY PARK

West District Office (https://maps.google.com/?q=500+W.+Temple+St.+Room+183-19+Los+Angeles%2C+CA+90012-2770)
500 W. Temple St. Room 183-19
Los Angeles, CA 90012-2770

Phone: (310) 665-5300
Toll Free: 1 (888) 807-2111
M-F 8:00 am to 5:00 pm

N/A Select Date

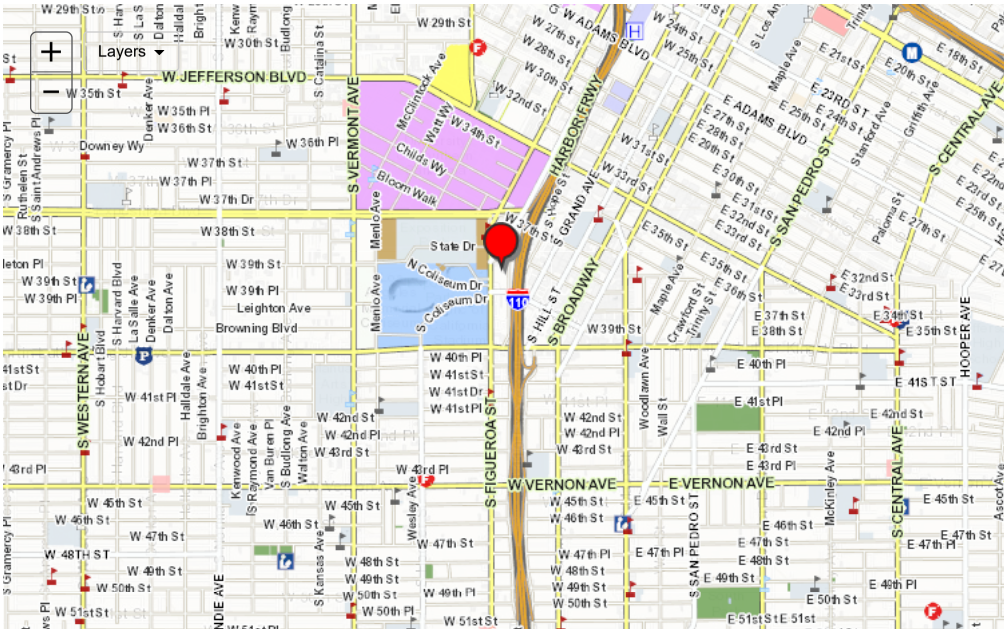

Building and Land Characteristics

Land Information

Use Code = 0500 (Multi-Family Residence)
Total SqFt (GIS): 0
Total SqFt (PDB):
Usable SqFt: 0
Acres:
Land W' x D': 0 x 0

Sewers:
Flight Path:
X-Traffic:
Freeway:

Corner Lot:
Golf Front:
Horse Lot:
View:

Zoning: (Refer Issuing Agency)
Code Split:
Impairment: None

Situs Address:
3819 FLOWER DR LOS ANGELES CA 90037-1337

Legal Description *(for assessment purposes)*:
ZOBELEINS GRAND AVE 1 FIGUEROA ST TRACT LOT 4 BLK 14

Use Code: 0500 (Multi-Family Residence)
0 = Residential
5 = Five or More Units or Apartments (Any Combination)
0 = 4 Stories or Less
0 = Unused or Unknown Code (No Meaning)

Building Information

SUBPART: ***0101***
Design Type: 0500
Quality Class: D55

# of Units: 20
Beds/Baths: 0/20
Building SqFt: 9,432

Year Built: 1924
Effective Year: 1924
Depreciation: UR55 / / 0

RCN Other: $ 0
RCN Other Trended: $ 0
Year Change: 1971

Design Type: 0500
0 = Residential
5 = Five or More Apartments or Units; Four Stories and Less
0 = Unused or Unknown Code (No Meaning)
0 = Unused or Unknown Code (No Meaning)

SUMMARY: ***Total***

# of Units: 20
Beds/Baths: 0/20
Building SqFt: 9,432
Avg SqFt/Unit: 471

Events History

Ownership () Parcel Change ()

Show Re-Assessable Only: ☐

Recording Date	Seq. #	Re-Assessed	# Parcels	%	Ver. Code	DTT Sale Price	Assessed Value
01/28/2020	50	Yes	1	00%-0	1	$ 2,150,021	$ 2,150,000
10/02/2017	50	Yes	1	00%-0	K	$ 1,700,000	$ 1,700,000
09/04/2015	50	Yes	1	00%-0	K	$ 1,700,017	$ 1,700,000
11/12/1993	50	Yes	1	00%-0	A	$ 475,000	$ 475,000
11/04/1992	50	No		00%-0		$ 0	$ 481,293
11/06/1985	50	Yes		00%-0		$ 0	$ 419,000
10/19/1982	50	Yes		00%-0		$ 50,500	$ 359,000

Assessment History

Show All: ☐ **Hide Inactive Rolls:** ☐

Showing 1 to 10 of 51 entries.

Bill Number	Bill Type	Bill Status	Date to Auditor	Recording Date	Total Value	Land Value	Improvement Value
224-PSEG				01/28/2020	$ 2,305,233	$ 1,822,743	$ 482,490
2230000	R	A	07/12/2023	01/28/2020	$ 2,260,033	$ 1,787,003	$ 473,030
2220000	R	A	07/26/2022	01/28/2020	$ 2,215,719	$ 1,751,964	$ 463,755
2210000	R	A	07/06/2021	01/28/2020	$ 2,172,274	$ 1,717,612	$ 454,662
2200100	T	A	02/14/2021	01/28/2020	$ 2,150,000	$ 1,700,000	$ 450,000
2200000	R	A	07/06/2020	10/02/2017	$ 1,768,680	$ 707,472	$ 1,061,208
2190100	T	A	02/14/2021	01/28/2020	$ 2,150,000	$ 1,700,000	$ 450,000
2190000	R	A	07/01/2019	10/02/2017	$ 1,734,000	$ 693,600	$ 1,040,400
2180000	R	A	07/19/2018	10/02/2017	$ 1,700,000	$ 680,000	$ 1,020,000
2170100	T	A	01/21/2018	10/02/2017	$ 1,700,000	$ 680,000	$ 1,020,000

« 1 2 3 4 5 … »

© 2024- Los Angeles County Assessor
Contact Us (https://assessor.lacounty.gov/contact-us/) | Disclaimer (disclaimer) | FAQ (faq)
PDB Effective Date: 06/26/2024

(https://facebook.com/LACAssessor) (https://www.twitter.com/LACASSESSOR) (https://www.linkedin.com/company/los-angeles-county-office-of-the-assessor) (https://youtube.com/u

Summary

AIN: 5037-031-005 6

Situs Address:
3821 FLOWER DR
LOS ANGELES CA 90037-1308

Use Type:	Multi-Family Residence
Parcel Type:	Regular Fee Parcel
Tax Rate Area:	00034
Parcel Status:	**ACTIVE**
Create Date:	
Delete Date:	
Tax Status:	**CURRENT**
Year Defaulted:	
Exemption:	None

Building (0101) & Land Overview

Use Code:	0400
Design Type:	0400
Quality Class:	
# of Units:	4
Beds/Baths:	6/4
Building SqFt:	5,092
Year Built:	
Effective Year:	1924
Land SqFt:	7,000

(https://maps.assessor.lacounty.gov/GeoCortex/Essentials/PAIS/REST/sites/PAIS/VirtualDirectory/AssessorMaps/ViewMap.html?val=5037-031)

Parcel Map (https://maps.assessor.lacounty.gov/GeoCortex/Essentials/PAIS/REST/sites/PAIS/VirtualDirectory/AssessorMaps/ViewMap.html?val=5037-031) / Map Index (https://maps.assessor.lacounty.gov/GeoCortex/Essentials/PAIS/REST/sites/PAIS/VirtualDirectory/AssessorMaps/ViewMap.html?val=5037-NDX)

	2024 Roll Preparation		2023 Current Roll	RC	Year		2019 Base Value
$	1,230,350	$	1,206,226	T	2019	$	1,125,000
$	164,045	$	160,829	T	2019	$	150,000
$	1,394,395	$	1,367,055			$	1,275,000

Assessor's Responsible Division

District:	West District Office
Region:	09
Cluster:	09402 UNIVERSITY PARK

West District Office (https://maps.google.com/?q=500+W.+Temple+St.+Room+183-19+Los+Angeles%2C+CA+90012-2770)
500 W. Temple St. Room 183-19
Los Angeles, CA 90012-2770

Phone: (310) 665-5300
Toll Free: 1 (888) 807-2111
M-F 8:00 am to 5:00 pm

N/A Select Date

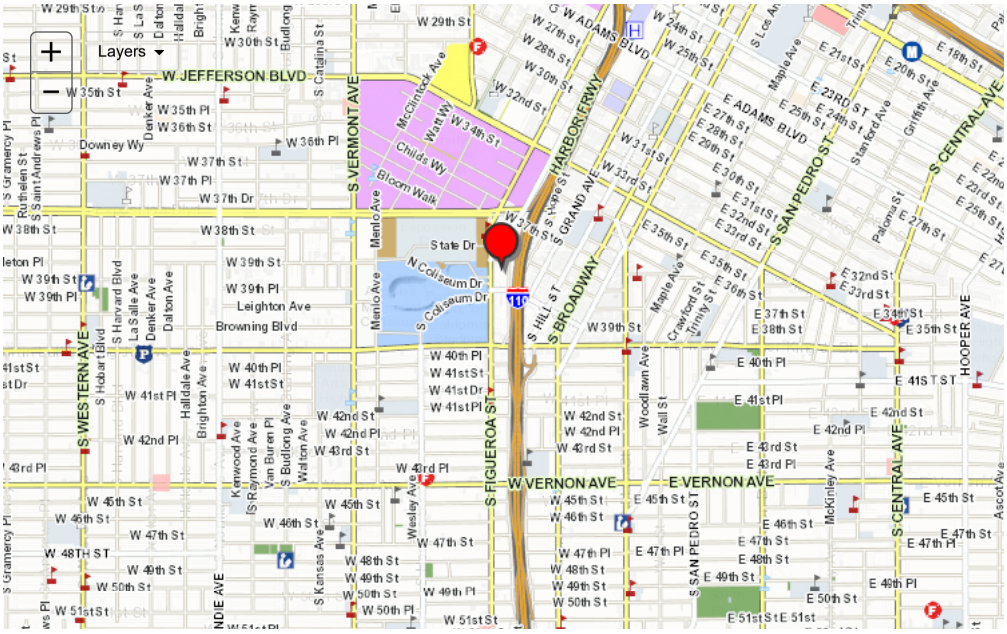

Building and Land Characteristics

Land Information

Use Code = 0400 (Multi-Family Residence)
Total SqFt (GIS): 0
Total SqFt (PDB): 7,000
Usable SqFt: 7,000
Acres:
Land W' x D': 50 x 140

Sewers: Yes
Flight Path: No
X-Traffic: No
Freeway: No

Corner Lot: No
Golf Front: No
Horse Lot: No
View: None

Zoning: (Refer Issuing Agency)
Code Split: No
Impairment: None

Situs Address:
3821 FLOWER DR LOS ANGELES CA 90037-1308

Legal Description *(for assessment purposes)*:
ZOBELEINS GRAND AVE 1 FIGUEROA ST TRACT LOT 5 BLK 14

Use Code: 0400 (Multi-Family Residence)
0 = Residential
4 = Four Units (Any Combination)
0 = 4 Stories or Less
0 = Unused or Unknown Code (No Meaning)

Building Information

SUBPART: ***0101***
Design Type: 0400
Quality Class:

# of Units: 4
Beds/Baths: 6/4
Building SqFt: 5,092

Year Built:
Effective Year: 1924
Depreciation: / 3K / 87

RCN Other: $ 0
RCN Other Trended: $ 0
Year Change: 1971

Design Type: 0400
0 = Residential
4 = Four Units (Any Combination)
0 = Unused or Unknown Code (No Meaning)
0 = Unused or Unknown Code (No Meaning)

SUMMARY: ***Total***

# of Units: 4
Beds/Baths: 6/4
Building SqFt: 5,092
Avg SqFt/Unit: 1,273

Events History

Ownership () Parcel Change ()

Show Re-Assessable Only: ☐

Recording Date	Seq. #	Re-Assessed	# Parcels	%	Ver. Code	DTT Sale Price	Assessed Value
08/06/2021	50	No	1	00%-0	1	$ 9	$ 1,340,251
07/18/2018	50	Yes	1	00%-0	K	$ 1,275,000	$ 1,275,000
05/23/2018	75	Yes	1	00%-0	K	$ 0	$ 1,275,000
05/23/2018	25	Yes	1	00%-0	K	$ 0	$ 1,200,000
03/23/2018	50	Yes	1	00%-0		$ 1,200,000	$ 1,200,000
03/12/2015	50	Yes		00%-0		$ 0	$ 690,000
05/10/2011	50	No		00%-0		$ 0	$ 392,040
10/10/2007	50	No		00%-0		$ 0	$ 374,893
01/23/2007	50	Yes		00%-0		$ 0	$ 367,543
09/11/2003	50	No		00%-0		$ 0	$ 346,347
06/17/2003	50	No		00%-0		$ 0	$ 0
02/10/2003	50	Yes		00%-0		$ 0	$ 340,000
08/06/1999	50	Yes	1	00%-0		$ 285,000	$ 285,000
11/24/1998	75	Yes	1	00%-0		$ 270,000	$ 270,000
11/24/1998	25	Yes	1	00%-0		$ 180,000	$ 45,268
06/06/1962	50	Yes		00%-0		$ 0	$ 0

Assessment History

Show All: ☐ **Hide Inactive Rolls:** ☐

Showing 1 to 10 of 68 entries.

Bill Number	Bill Type	Bill Status	Date to Auditor	Recording Date	Total Value	Land Value	Improvement Value
224-PSEG				08/06/2021	$ 1,394,395	$ 1,230,350	$ 164,045
2230000	R	A	07/12/2023	08/06/2021	$ 1,367,055	$ 1,206,226	$ 160,829
2220001	C	A	08/07/2022	08/06/2021	$ 1,340,251	$ 1,182,575	$ 157,676
2220000	R	I	07/26/2022	07/18/2018	$ 1,340,251	$ 1,182,575	$ 157,676
2210000	R	A	07/06/2021	07/18/2018	$ 1,313,973	$ 1,159,388	$ 154,585
2200000	R	A	07/06/2020	07/18/2018	$ 1,300,500	$ 1,147,500	$ 153,000
2190000	R	A	07/01/2019	07/18/2018	$ 1,275,000	$ 1,125,000	$ 150,000
2180400	T	A	05/19/2019	07/18/2018	$ 1,275,000	$ 1,125,000	$ 150,000
2180300	T	A	05/19/2019	05/23/2018	$ 1,275,000	$ 1,125,000	$ 150,000
2180200	T	A	05/19/2019	05/23/2018	$ 1,200,000	$ 1,100,000	$ 100,000

« 1 2 3 4 5 … »

© 2024- Los Angeles County Assessor
Contact Us (https://assessor.lacounty.gov/contact-us/) | Disclaimer (disclaimer) | FAQ (faq)
PDB Effective Date: 06/26/2024
(https://facebook.com/LACAssessor) (https://www.twitter.com/LACASSESSOR) (https://www.linkedin.com/company/los-angeles-county-office-of-the-assessor) (https://youtube.com/u

Summary

AIN: 5037-031-006 5

Situs Address:
3825 FLOWER DR
LOS ANGELES CA 90037-1308

Use Type:	Multi-Family Residence
Parcel Type:	Regular Fee Parcel
Tax Rate Area:	00034
Parcel Status:	**ACTIVE**
Create Date:	
Delete Date:	
Tax Status:	**CURRENT**
Year Defaulted:	
Exemption:	None

Building (0101) & Land Overview

Use Code:	0500
Design Type:	0400
Quality Class:	
# of Units:	5
Beds/Baths:	10/5
Building SqFt:	6,120
Year Built:	1927
Effective Year:	1927
Land SqFt:	

(https://maps.assessor.lacounty.gov/GeoCortex/Essentials/PAIS/REST/sites/PAIS/VirtualDirectory/AssessorMaps/ViewMap.html?val=5037-031)

Parcel Map (https://maps.assessor.lacounty.gov/GeoCortex/Essentials/PAIS/REST/sites/PAIS/VirtualDirectory/AssessorMaps/ViewMap.html?val=5037-031) / Map Index (https://maps.assessor.lacounty.gov/GeoCortex/Essentials/PAIS/REST/sites/PAIS/VirtualDirectory/AssessorMaps/ViewMap.html?val=5037-NDX)

	2024 Roll Preparation		2023 Current Roll	RC	Year		2016 Base Value
$	1,450,730	$	1,422,285	T	2016	$	1,250,000
$	522,260	$	512,020	T	2016	$	450,000
$	1,972,990	$	1,934,305			$	1,700,000

Assessor's Responsible Division

District:	West District Office
Region:	09
Cluster:	09402 UNIVERSITY PARK

West District Office (https://maps.google.com/?q=500+W.+Temple+St.+Room+183-19+Los+Angeles%2C+CA+90012-2770)
500 W. Temple St. Room 183-19
Los Angeles, CA 90012-2770

Phone: (310) 665-5300
Toll Free: 1 (888) 807-2111
M-F 8:00 am to 5:00 pm

N/A Select Date

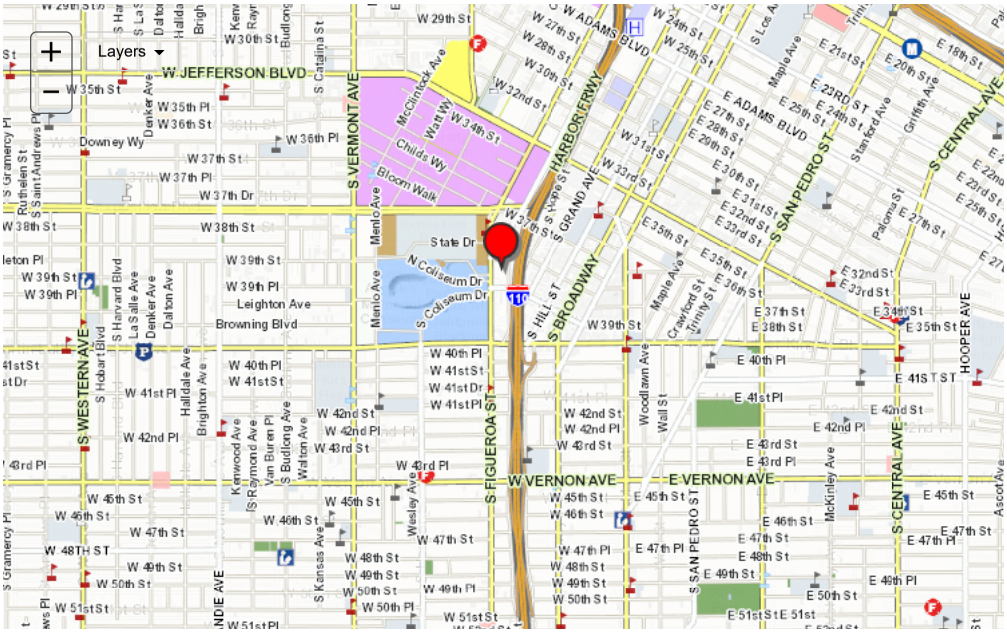

Building and Land Characteristics

Land Information

Use Code = 0500 (Multi-Family Residence)
Total SqFt (GIS): 0
Total SqFt (PDB):
Usable SqFt: 0
Acres:
Land W' x D': 0 x 0

Sewers:
Flight Path:
X-Traffic:
Freeway:

Corner Lot:
Golf Front:
Horse Lot:
View:

Zoning: (Refer Issuing Agency)
Code Split:
Impairment: None

Situs Address:
3825 FLOWER DR LOS ANGELES CA 90037-1308

Legal Description *(for assessment purposes)*:
ZOBELEINS GRAND AVE 1 FIGUEROA ST TRACT LOT 6 BLK 14

Use Code: 0500 (Multi-Family Residence)
0 = Residential
5 = Five or More Units or Apartments (Any Combination)
0 = 4 Stories or Less
0 = Unused or Unknown Code (No Meaning)

Building Information

SUBPART: ***0101***
Design Type: 0400
Quality Class:

# of Units: 5
Beds/Baths: 10/5
Building SqFt: 6,120

Year Built: 1927
Effective Year: 1927
Depreciation: / 4Y / 96

RCN Other: $ 0
RCN Other Trended: $ 0
Year Change: 1971

Design Type: 0400
0 = Residential
4 = Four Units (Any Combination)
0 = Unused or Unknown Code (No Meaning)
0 = Unused or Unknown Code (No Meaning)

SUMMARY: ***Total***

# of Units: 5
Beds/Baths: 10/5
Building SqFt: 6,120
Avg SqFt/Unit: 1,224

Events History

Ownership () Parcel Change ()

Show Re-Assessable Only: ☐

Recording Date	Seq. #	Re-Assessed	# Parcels	%	Ver. Code	DTT Sale Price	Assessed Value
08/05/2021	50	No	1	20%-4	1	$ 9	$ 1,896,379
05/19/2016	50	Yes	1	00%-0	A	$ 1,600,016	$ 1,700,000
09/18/1996	50	Yes	1	00%-0	K	$ 207,000	$ 207,200
02/23/1962	50	Yes		00%-0		$ 0	$ 0

Assessment History

Show All: ☐ **Hide Inactive Rolls:** ☐

Showing 1 to 10 of 57 entries.

Bill Number	Bill Type	Bill Status	Date to Auditor	Recording Date	Total Value	Land Value	Improvement Value
224-PSEG				08/05/2021	$ 1,972,990	$ 1,450,730	$ 522,260
2230000	R	A	07/12/2023	08/05/2021	$ 1,934,305	$ 1,422,285	$ 512,020
2220001	C	A	05/21/2023	08/05/2021	$ 1,896,379	$ 1,394,398	$ 501,981
2220000	R	I	07/26/2022	05/19/2016	$ 1,896,379	$ 1,394,398	$ 501,981
2210000	R	A	07/06/2021	05/19/2016	$ 1,859,196	$ 1,367,057	$ 492,139
2200000	R	A	07/06/2020	05/19/2016	$ 1,840,133	$ 1,353,040	$ 487,093
2190000	R	A	07/01/2019	05/19/2016	$ 1,804,053	$ 1,326,510	$ 477,543
2180000	R	A	07/19/2018	05/19/2016	$ 1,768,680	$ 1,300,500	$ 468,180
2170000	R	A	06/26/2017	05/19/2016	$ 1,734,000	$ 1,275,000	$ 459,000
2160100	T	A	01/29/2017	05/19/2016	$ 1,700,000	$ 1,250,000	$ 450,000

« 1 2 3 4 5 … »

© 2024- Los Angeles County Assessor
Contact Us (https://assessor.lacounty.gov/contact-us/) | Disclaimer (disclaimer) | FAQ (faq)
PDB Effective Date: 06/26/2024

(https://facebook.com/LACAssessor) (https://www.twitter.com/LACASSESSOR) (https://www.linkedin.com/company/los-angeles-county-office-of-the-assessor) (https://youtube.com/u

Summary

AIN: 5037-031-007 4

Situs Address:
3831 FLOWER DR
LOS ANGELES CA 90037-1308

Use Type:	Multi-Family Residence
Parcel Type:	Regular Fee Parcel
Tax Rate Area:	00034
Parcel Status:	**ACTIVE**
Create Date:	
Delete Date:	
Tax Status:	**CURRENT**
Year Defaulted:	
Exemption:	None

Building (0101) & Land Overview

Use Code:	0400
Design Type:	0400
Quality Class:	
# of Units:	4
Beds/Baths:	4/4
Building SqFt:	4,298
Year Built:	1920
Effective Year:	1920
Land SqFt:	

(https://maps.assessor.lacounty.gov/GeoCortex/Essentials/PAIS/REST/sites/PAIS/VirtualDirectory/AssessorMaps/ViewMap.html?val=5037-031)

Parcel Map (https://maps.assessor.lacounty.gov/GeoCortex/Essentials/PAIS/REST/sites/PAIS/VirtualDirectory/AssessorMaps/ViewMap.html?val=5037-031) / Map Index (https://maps.assessor.lacounty.gov/GeoCortex/Essentials/PAIS/REST/sites/PAIS/VirtualDirectory/AssessorMaps/ViewMap.html?val=5037-NDX)

	2024 Roll Preparation		2023 Current Roll	RC	Year		2018 Base Value
$	1,227,069	$	1,203,009	T	2018	$	1,100,000
$	206,370	$	202,324	T	2018	$	185,000
$	1,433,439	$	1,405,333			$	1,285,000

Assessor's Responsible Division

District:	West District Office
Region:	09
Cluster:	09402 UNIVERSITY PARK

West District Office (https://maps.google.com/?q=500+W.+Temple+St.+Room+183-19+Los+Angeles%2C+CA+90012-2770)
500 W. Temple St. Room 183-19
Los Angeles, CA 90012-2770

Phone: (310) 665-5300
Toll Free: 1 (888) 807-2111
M-F 8:00 am to 5:00 pm

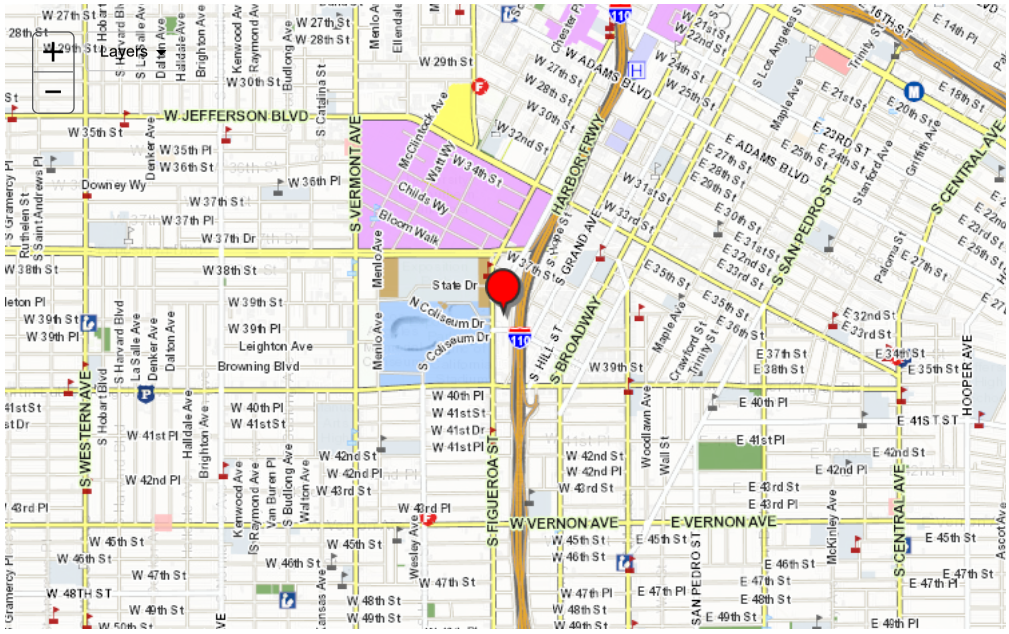

Building and Land Characteristics

Land Information

Use Code = 0400 (Multi-Family Residence)
Total SqFt (GIS): 0
Total SqFt (PDB):
Usable SqFt: 0
Acres:
Land W' x D': 0 x 0

Sewers:
Flight Path:
X-Traffic:
Freeway:

Corner Lot:
Golf Front:
Horse Lot:
View:

Zoning: (Refer Issuing Agency)
Code Split:
Impairment: None

Situs Address:
3831 FLOWER DR LOS ANGELES CA 90037-1308

Legal Description *(for assessment purposes)*:
ZOBELEIN'S GRAND AVE AND FIGUEROA ST TRACT LOT 7 BLK 14

Use Code: 0400 (Multi-Family Residence)
0 = Residential
4 = Four Units (Any Combination)
0 = 4 Stories or Less
0 = Unused or Unknown Code (No Meaning)

Building Information

SUBPART: ***0101***
Design Type: 0400
Quality Class:

# of Units: 4
Beds/Baths: 4/4
Building SqFt: 4,298

Year Built: 1920
Effective Year: 1920
Depreciation: / 3K / 84

RCN Other: $ 0
RCN Other Trended: $ 0
Year Change: 1971

Design Type: 0400
0 = Residential
4 = Four Units (Any Combination)
0 = Unused or Unknown Code (No Meaning)
0 = Unused or Unknown Code (No Meaning)

SUMMARY: ***Total***

# of Units: 4
Beds/Baths: 4/4
Building SqFt: 4,298
Avg SqFt/Unit: 1,074

Events History

Ownership () Parcel Change ()

Show Re-Assessable Only: ☐

Recording Date	Seq. #	Re-Assessed	# Parcels	%	Ver. Code	DTT Sale Price	Assessed Value
08/06/2021	50	No	3	00%-0	3	$ 9	$ 1,377,778
04/26/2018	50	No		00%-0		$ 0	$ 1,310,700
03/30/2018	50	Yes	2+	00%-0	M	$ 3,900,000	$ 1,285,000
08/28/1991	50	No		00%-0		$ 0	$ 169,792
09/20/1988	50	Yes	1	00%-0	A	$ 160,000	$ 160,000
08/12/1988	50	No		00%-0		$ 0	$ 0
03/03/1986	50	No		00%-0		$ 0	$ 33,017
02/45/1967	50	Yes		00%-0		$ 0	$ 0

Assessment History

Show All: ☐ **Hide Inactive Rolls:** ☐

Showing 1 to 10 of 48 entries.

Bill Number	Bill Type	Bill Status	Date to Auditor	Recording Date	Total Value	Land Value	Improvement Value
224-PSEG				08/06/2021	$ 1,433,439	$ 1,227,069	$ 206,370
2230000	R	A	07/12/2023	08/06/2021	$ 1,405,333	$ 1,203,009	$ 202,324
2220001	C	A	09/11/2022	08/06/2021	$ 1,377,778	$ 1,179,421	$ 198,357
2220000	R	I	07/26/2022	04/26/2018	$ 1,377,778	$ 1,179,421	$ 198,357
2210000	R	A	07/06/2021	04/26/2018	$ 1,350,764	$ 1,156,296	$ 194,468
2200000	R	A	07/06/2020	04/26/2018	$ 1,336,914	$ 1,144,440	$ 192,474
2190001	C	A	10/27/2019	04/26/2018	$ 1,310,700	$ 1,122,000	$ 188,700
2190000	R	I	07/01/2019	03/30/2018	$ 1,310,700	$ 1,122,000	$ 188,700
2180100	T	A	12/02/2018	03/30/2018	$ 1,285,000	$ 1,100,000	$ 185,000
2180000	R	A	07/19/2018	08/28/1991	$ 263,855	$ 164,912	$ 98,943

« 1 2 3 4 5 »

© 2024- Los Angeles County Assessor
Contact Us (https://assessor.lacounty.gov/contact-us/) | Disclaimer (disclaimer) | FAQ (faq)
PDB Effective Date: 06/26/2024

(https://facebook.com/LACAssessor) (https://www.twitter.com/LACASSESSOR) (https://www.linkedin.com/company/los-angeles-county-office-of-the-assessor) (https://youtube.com/u

Summary

AIN: 5037-031-015 4

Situs Address:
3822 S FIGUEROA ST
LOS ANGELES CA 90037-1206

Use Type: Multi-Family Residence
Parcel Type: Regular Fee Parcel
Tax Rate Area: 00034

Parcel Status: **ACTIVE**
Create Date:
Delete Date:
Tax Status: **CURRENT**
Year Defaulted:
Exemption: None

Building (0101) & Land Overview
Use Code: 0400
Design Type: 0400
Quality Class:

# of Units: 4
Beds/Baths: 4/4
Building SqFt: 4,040

Year Built: 1922
Effective Year: 1922
Land SqFt:

(https://maps.assessor.lacounty.gov/GeoCortex/Essentials/PAIS/REST/sites/PAIS/VirtualDirectory/AssessorMaps/ViewMap.html?val=5037-031)

Parcel Map (https://maps.assessor.lacounty.gov/GeoCortex/Essentials/PAIS/REST/sites/PAIS/VirtualDirectory/AssessorMaps/ViewMap.html?val=5037-031) / Map Index (https://maps.assessor.lacounty.gov/GeoCortex/Essentials/PAIS/REST/sites/PAIS/VirtualDirectory/AssessorMaps/ViewMap.html?val=5037-NDX)

	2024 Roll Preparation		2023 Current Roll	RC	Year		2023 Base Value
$	2,040,000	$	1,504,500	T	2022	$	2,000,000
$	670,323	$	1,290,300	T	2022	$	657,180
$	2,710,323	$	2,794,800			$	2,657,180

Assessor's Responsible Division
District: West District Office
Region: 09
Cluster: 09402 UNIVERSITY PARK

West District Office (https://maps.google.com/?q=500+W.+Temple+St.+Room+183-19+Los+Angeles%2C+CA+90012-2770)
500 W. Temple St. Room 183-19
Los Angeles, CA 90012-2770

Phone: (310) 665-5300
Toll Free: 1 (888) 807-2111
M-F 8:00 am to 5:00 pm

N/A Select Date

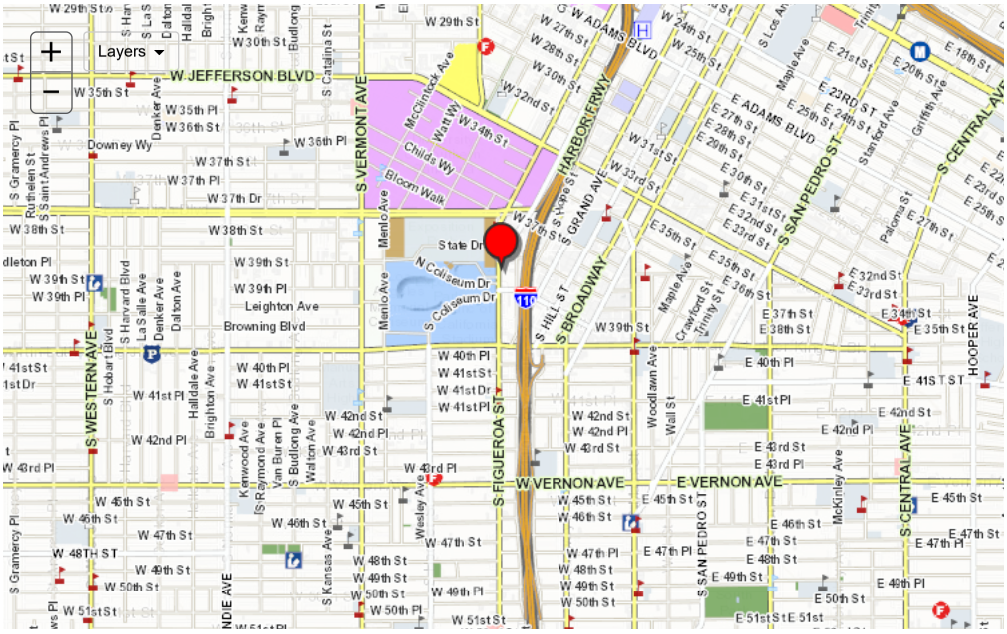

Building and Land Characteristics

Land Information

Use Code = 0400 (Multi-Family Residence)
Total SqFt (GIS): 0
Total SqFt (PDB):
Usable SqFt: 0
Acres:
Land W' x D': 0 x 0

Sewers:
Flight Path:
X-Traffic:
Freeway:

Corner Lot:
Golf Front:
Horse Lot:
View:

Zoning: (Refer Issuing Agency)
Code Split:
Impairment: None

Situs Address:
3822 S FIGUEROA ST LOS ANGELES CA 90037-1206

Legal Description *(for assessment purposes)*:
ZOBELEINS GRAND AVE & FIGUEROA ST TRACT LOT 16 BLK 14

Use Code: 0400 (Multi-Family Residence)
0 = Residential
4 = Four Units (Any Combination)
0 = 4 Stories or Less
0 = Unused or Unknown Code (No Meaning)

Building Information

SUBPART: ***0101***
Design Type: 0400
Quality Class:

# of Units: 4
Beds/Baths: 4/4
Building SqFt: 4,040

Year Built: 1922
Effective Year: 1922
Depreciation: / 3K / 50

RCN Other: $ 0
RCN Other Trended: $ 0
Year Change: 1971

Design Type: 0400
0 = Residential
4 = Four Units (Any Combination)
0 = Unused or Unknown Code (No Meaning)
0 = Unused or Unknown Code (No Meaning)

SUMMARY: ***Total***

# of Units: 4
Beds/Baths: 4/4
Building SqFt: 4,040
Avg SqFt/Unit: 1,010

Events History

Ownership () Parcel Change ()

Show Re-Assessable Only: ☐

Recording Date	Seq. #	Re-Assessed	# Parcels	%	Ver. Code	DTT Sale Price	Assessed Value
05/01/2023	50	Yes	2	00%-0	M	$ 4,657,546	$ 2,657,180
05/01/2023	25	Yes	2+	50%-0	M	$ 0	$ 0
09/30/2021	50	Yes	2+	00%-0	M	$ 4,215,500	$ 2,740,000
03/23/2018	50	Yes	1	00%-0		$ 1,300,000	$ 1,300,000
12/12/1997	50	Yes	1	00%-0		$ 225,000	$ 225,000
11/18/1992	50	No		00%-0		$ 0	$ 40,426
04/18/1991	50	No		00%-0		$ 0	$ 39,634
01/25/1991	50	No		00%-0		$ 0	$ 38,858
05/22/1984	50	No		00%-0		$ 0	$ 34,511
02/45/1967	50	Yes		00%-0		$ 0	$ 0

Assessment History

Show All: ☐ **Hide Inactive Rolls:** ☐

Showing 1 to 10 of 51 entries.

Bill Number	Bill Type	Bill Status	Date to Auditor	Recording Date	Total Value	Land Value	Improvement Value
224-PSEG				05/01/2023	$ 2,710,323	$ 2,040,000	$ 670,323
2230100	T	A	11/19/2023	05/01/2023	$ 2,657,180	$ 2,000,000	$ 657,180
2230050	T		0	05/01/2023	$	$	$
2230000	R	A	07/12/2023	09/30/2021	$ 2,794,800	$ 1,504,500	$ 1,290,300
2220100	T	A	11/19/2023	05/01/2023	$ 2,657,180	$ 2,000,000	$ 657,180
2220050	T		0	05/01/2023	$	$	$
2220000	R	A	07/26/2022	09/30/2021	$ 2,740,000	$ 1,475,000	$ 1,265,000
2210100	T	A	06/12/2022	09/30/2021	$ 2,740,000	$ 1,475,000	$ 1,265,000
2210000	R	A	07/06/2021	03/23/2018	$ 1,366,531	$ 1,156,296	$ 210,235
2200000	R	A	07/06/2020	03/23/2018	$ 1,352,520	$ 1,144,440	$ 208,080

« 1 2 3 4 5 … »

© 2024- Los Angeles County Assessor
Contact Us (https://assessor.lacounty.gov/contact-us/) | Disclaimer (disclaimer) | FAQ (faq)
PDB Effective Date: 06/26/2024

(https://facebook.com/LACAssessor) (https://www.twitter.com/LACASSESSOR) (https://www.linkedin.com/company/los-angeles-county-office-of-the-assessor) (https://youtube.com/u

Summary

AIN: 5037-031-016 3

Situs Address:

Use Type:	Vacant Land
Parcel Type:	Regular Fee Parcel
Tax Rate Area:	00034
Parcel Status:	**ACTIVE**
Create Date:	
Delete Date:	
Tax Status:	**CURRENT**
Year Defaulted:	
Exemption:	None

Building & Land Overview

Use Code:	010V
Design Type:	
Quality Class:	
# of Units:	
Beds/Baths:	/
Building SqFt:	0
Year Built:	
Effective Year:	
Land SqFt:	7,000

(https://maps.assessor.lacounty.gov/GeoCortex/Essentials/PAIS/REST/sites/PAIS/VirtualDirectory/AssessorMaps/ViewMap.html?val=5037-031)

Parcel Map (https://maps.assessor.lacounty.gov/GeoCortex/Essentials/PAIS/REST/sites/PAIS/VirtualDirectory/AssessorMaps/ViewMap.html?val=5037-031) / Map Index (https://maps.assessor.lacounty.gov/GeoCortex/Essentials/PAIS/REST/sites/PAIS/VirtualDirectory/AssessorMaps/ViewMap.html?val=5037-NDX)

	2024 Roll Preparation		2023 Current Roll	RC	Year		2023 Base Value
$	2,040,000	$	1,504,500	T	2022	$	2,000,000
$	0	$	0	T	2022	$	0
$	2,040,000	$	1,504,500			$	2,000,000

Assessor's Responsible Division

District:	West District Office
Region:	25
Cluster:	25650 JEFFRSON PK/USC

West District Office (https://maps.google.com/?q=500+W.+Temple+St.+Room+183-19+Los+Angeles%2C+CA+90012-2770)
500 W. Temple St. Room 183-19
Los Angeles, CA 90012-2770

Phone: (310) 665-5300
Toll Free: 1 (888) 807-2111
M-F 8:00 am to 5:00 pm

Please set a location or search for an address.

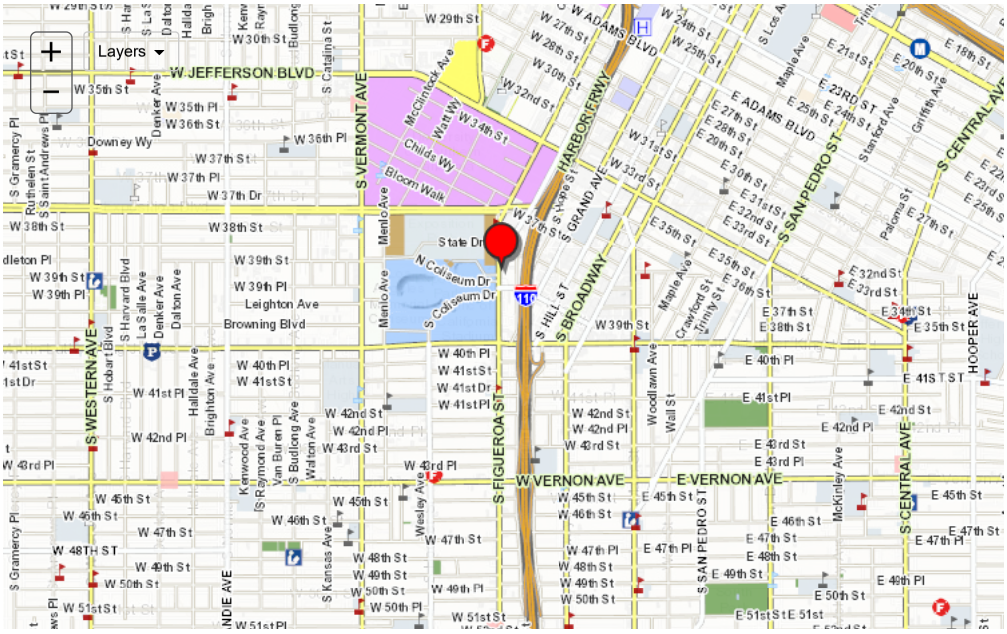

Building and Land Characteristics

Land Information

Use Code = 010V (Vacant Land)
Total SqFt (GIS): 0
Total SqFt (PDB): 7,000
Usable SqFt: 7,000
Acres:
Land W' x D': 50 x 140

Sewers: No
Flight Path: No
X-Traffic: No
Freeway: No

Corner Lot: No
Golf Front: No
Horse Lot: No
View: None

Zoning: (Refer Issuing Agency)
Code Split: No
Impairment: None

Situs Address:

Legal Description *(for assessment purposes)*:
ZOBELEINS GRAND AVE & FIGUEROA ST TRACT LOT 17 BLK 14

Use Code: 010V (Vacant Land)
0 = Residential
1 = Single Family Residence
0 = Unused or Unknown Code (No Meaning)
V = Vacant Land

Building Information

SUBPART:
Design Type:
Quality Class:

# of Units:
Beds/Baths: /
Building SqFt: 0

Year Built:
Effective Year:
Depreciation: / /

RCN Other: $ 0
RCN Other Trended: $ 0
Year Change:

Design Type:
=
=
=
=

SUMMARY: ***Total***

# of Units: 0
Beds/Baths: 0/0
Building SqFt: 0
Avg SqFt/Unit:

Events History

Ownership () Parcel Change ()

Show Re-Assessable Only: ☐

Recording Date	Seq. #	Re-Assessed	# Parcels	%	Ver. Code	DTT Sale Price	Assessed Value
05/01/2023	50	Yes	2	00%-0	M	$ 4,657,546	$ 2,000,000

Recording Date	Seq. #	Re-Assessed	# Parcels	%	Ver. Code	DTT Sale Price	Assessed Value
05/01/2023	25	Yes	2+	50%-0	M	$ 0	$ 0
09/30/2021	50	Yes	2+	00%-0	M	$ 4,215,500	$ 1,475,000
01/17/2018	50	Yes	1	00%-0		$ 1,690,500	$ 1,690,000
03/14/2008	50	No		00%-0		$ 0	$ 174,861
10/24/2007	50	No		00%-0		$ 0	$ 171,433
08/28/1991	50	No		00%-0		$ 0	$ 127,344
03/22/1989	50	Yes	1	00%-0		$ 120,000	$ 120,000
12/29/1978	50	Yes		00%-0		$ 0	$ 0

Assessment History

Show All: ☐ **Hide Inactive Rolls:** ☐

Showing 1 to 10 of 51 entries.

Bill Number	Bill Type	Bill Status	Date to Auditor	Recording Date	Total Value	Land Value	Improvement Value
224-PSEG				05/01/2023	$ 2,040,000	$ 2,040,000	$
2230100	T	P	0	05/01/2023	$ 2,000,000	$ 2,000,000	$ 0
2230050	T		0	05/01/2023	$	$	$
2230000	R	A	07/12/2023	09/30/2021	$ 1,504,500	$ 1,504,500	$ 0
2220100	T	P	0	05/01/2023	$ 2,000,000	$ 2,000,000	$ 0
2220050	T		0	05/01/2023	$	$	$
2220000	R	A	07/26/2022	09/30/2021	$ 1,475,000	$ 1,475,000	$ 0
2210100	T	A	06/12/2022	09/30/2021	$ 1,475,000	$ 1,475,000	$ 0
2210000	R	A	07/06/2021	01/17/2018	$ 1,776,491	$ 1,776,491	$ 0
2200000	R	A	07/06/2020	01/17/2018	$ 1,758,276	$ 1,758,276	$ 0

« 1 2 3 4 5 … »

© 2024- Los Angeles County Assessor
Contact Us (https://assessor.lacounty.gov/contact-us/) | Disclaimer (disclaimer) | FAQ (faq)
PDB Effective Date: 06/26/2024
(https://facebook.com/LACAssessor) (https://www.twitter.com/LACASSESSOR) (https://www.linkedin.com/company/los-angeles-county-office-of-the-assessor) (https://youtube.com/u

Appendix K

Prior Phase I ESA (2017)

PHASE I
ENVIRONMENTAL SITE ASSESSMENT
3816 THROUGH 3838 SOUTH FIGUEROA STREET AND 3801 THROUGH 3855 SOUTH FLOWER DRIVE LOS ANGELES, CALIFORNIA

Prepared For:

Ventus Group

2030 Main Street, Suite 530
Irvine, California 92614

Project No. 11250.001

November 22, 2017

Leighton and Associates, Inc.
A LEIGHTON GROUP COMPANY

Leighton and Associates, Inc.
A LEIGHTON GROUP COMPANY

November 22, 2017

Project No. 11250.001

Ventus Group
2030 Main Street, Suite 530
Irvine, California 92614

Attention: Mr. Tracey Raszewski

Subject: Phase I Environmental Site Assessment
3816 through 3838 South Figueroa Street and 3801 through 3855 South Flower Drive, Los Angeles, California

Leighton and Associates, Inc. (Leighton) is pleased to present this Phase I Environmental Site Assessment Report for the addresses of 3816 through 3838 South Figueroa Street and 3801 through 3855 South Flower Drive in the city of Los Angeles, California (subject site). Leighton declares that, to the best of our professional knowledge and belief, we meet the definition of Environmental Professional as defined in §312.10 of 40 Code of Federal Regulations (CFR) 312, and the ASTM International (ASTM) Standard E1527-13.

Leighton has the specific qualifications based on education, training, and experience to assess a property of the nature, history, and setting of the subject site. Leighton has developed and performed the all appropriate inquiries in conformance with the standards and practices set forth in 40 CFR Part 312.

If you have questions regarding this report, please contact us. We appreciate the opportunity to be of service to Ventus Group.

Respectfully submitted,

LEIGHTON AND ASSOCIATES, INC.

Brynn McCulloch, PG 8798
Associate Geologist

BFM/lr

Distribution: (1 electronic) Addressee

17781 Cowan ▪ Irvine, CA 92614-6009
949.250.1421 ▪ 949.250.1114 Fax

TABLE OF CONTENTS

Section Page

EXECUTIVE SUMMARY E-1

1.0 INTRODUCTION 1

1.1 Authorization 1
1.2 Purpose 1
1.3 Scope of Work 2
1.4 Significant Assumptions 2
1.5 Limitations and Exceptions 2
1.6 Special Terms and Conditions 3
1.7 User Reliance 4
1.8 Data Gaps 4
1.9 Important Information about Geoenvironmental Reports 4

2.0 SITE DESCRIPTION 5

2.1 Location and Legal Description 5
2.2 Subject Site Vicinity General Characteristics 7
2.3 Current Use of the Subject Site 7
2.4 Descriptions of Structures, Roads and Other Improvements on the Property 7
2.5 Current Uses of Adjoining Properties 7

3.0 USER PROVIDED INFORMATION 9

3.1 Title Records 9
3.2 Environmental Liens or Activity and Use Limitations 9
3.3 Specialized Knowledge 9
3.4 Commonly Known or Reasonably Ascertainable Information 9
3.5 Valuation Reduction for Environmental Issues 9
3.6 Owner, Property Manager, and Occupant Information 9
3.7 Reason for Performing Phase I ESA 10
3.8 Other 10

4.0 RECORDS REVIEW 11

4.1 Physical Setting Source(s) 11

4.1.1 Topography 11
4.1.2 Surface Water 11
4.1.3 Geology and Soils 11
4.1.4 Hydrogeology 12
4.1.5 Oil and Gas Fields 12

4.2 Standard Environmental Record Sources 12

4.2.1 Subject Site 13
4.2.2 Offsite 14
4.2.3 Vapor Encroachment 14

Leighton

TABLE OF CONTENTS (Continued)

Section Page

4.2.4 Regulatory Agency Contacts 15
4.2.5 Other Reports 15
4.3 Historical Use Information on the Property 16
4.3.1 Aerial Photographs 16
4.3.2 Historical Topographic Maps 17
4.3.3 Fire Insurance Maps 19
4.3.4 Historical City Directories 21
4.3.5 Building Department Records 21
4.3.6 Other Historical Sources 23
4.3.7 Summary of Historical Land Use 23
5.0 SITE RECONNAISSANCE 24
5.1 Methodology and Limiting Conditions 24
5.2 General Property Setting 24
5.3 Exterior and Interior Observations 25
5.3.1 Hazardous Substances, Drums, and Other Chemical Containers 25
5.3.2 Storage Tanks 25
5.3.3 Polychlorinated Biphenyls (PCBs) 25
5.3.4 Waste Disposal 25
5.3.5 Dumping 25
5.3.6 Pits, Ponds, Lagoons, Septic Systems, Wastewater, Drains, Cisterns, and Sumps 25
5.3.7 Pesticide Use 25
5.3.8 Staining, Discolored Soils, Corrosion 26
5.3.9 Stressed Vegetation 26
5.3.10 Unusual Odors 26
5.3.11 Onsite Wells 26
5.3.12 Other Observations 26
6.0 INTERVIEWS 27
6.1 Interview with Owner 27
6.2 Interview with Property Manager 27
6.3 Interviews with Occupants 28
6.4 Interviews with Local Government Officials 28
6.5 Interviews with Others 28
7.0 OPINION 29
7.1 Onsite 29
7.2 Offsite 29
8.0 CONCLUSIONS AND RECOMMENDATIONS 30

Leighton

TABLE OF CONTENTS (Continued)

Section Page

9.0 DEVIATIONS 31
10.0 ADDITIONAL SERVICES 32
11.0 QUALIFICATIONS OF ENVIRONMENTAL PROFESSIONALS 33
11.1 Corporate 33
11.2 Individual 33
11.3 Environmental Professional Statement 33

List of Accompanying Illustrations and Appendices

Figure 1 – Site Location Map
Figure 2 – Site Plan

Appendix A – References
Appendix B – Photographic Record
Appendix C – Client Supplied Information
Appendix D – Environmental Radius Report and Vapor Encroachment Screen
Appendix E – Historical Research Documentation
Appendix F – GBA Geoenvironmental Report

EXECUTIVE SUMMARY

Leighton has performed a Phase I Environmental Site Assessment (ESA) in conformance with the scope and limitations of ASTM E1527-13 and the requirements of All Appropriate Inquiries (AAI) Final Rule 40 CFR Part 312 of the addresses of 3816 through 3838 South Figueroa Street and 3801 through 3855 South Flower Drive, Los Angeles, California (the "subject site"). Any exceptions to, or deletions from, this practice are described in Section 1.5 of this report. This assessment has revealed no RECs or CRECs in connection with the subject site.

Although not considered a REC, based on the age of the onsite structures, it is possible that asbestos-containing building materials (ACM) and lead-based paint (LBP) may be present in the onsite structures. An asbestos and lead-based paint survey should be completed on the structures prior to any demolition or destructive renovation activities.

Although RECs were not identified, it should be noted that undocumented underground features such as underground storage tanks (USTs) used for heating oil and basements are common in the project area based on our prior experience. In general, observations should be made during future property development for areas of possible contamination such as, but not limited to, the presence of underground facilities, buried debris, waste drums, and tanks, stained soil or odorous soils. Should such materials be encountered, further investigation and analysis may be necessary at that time.

1.0 INTRODUCTION

1.1 Authorization

Leighton and Associates, Inc. (Leighton) performed a Phase I Environmental Site Assessment (ESA) of the addresses of 3816 through 3838 South Figueroa Street and 3801 through 3855 South Flower Drive in the city of Los Angeles, California (subject site – Figure 1) in accordance with Ventus Group's (Ventus) authorization and the requirements of ASTM E 1527-13 and All Appropriate Inquiries (AAI) Final Rule 40 CFR Part 312.

1.2 Purpose

The purpose of the Phase I ESA was to identify, recognized environmental conditions (RECs), historical RECs (HRECs), or controlled RECs (CRECs) in connection with the subject site in accordance with ASTM International (ASTM) E1527-13.

RECs are defined, according to ASTM E1527-13, as "*the presence or likely presence of any hazardous substances or petroleum products in, on, or at a property: (1) due to any release to the environment; (2) under conditions indicative of a release to the environment; or (3) under conditions that pose a material threat of a future release to the environment. De minimis conditions are not RECs."*

HRECs are defined, according to ASTM E1527-13 as "*a past release of any hazardous substances or petroleum products that has occurred in connection with the property and has been addressed to the satisfaction of the applicable regulatory authority or meeting unrestricted use criteria established by a regulatory authority, without subjecting the property to any required controls.*"

CRECs are defined, according to ASTM E1527-13 as "*a REC resulting from a past release of hazardous substances or petroleum products that has been addressed to the satisfaction of the applicable regulatory authority, with hazardous substances or petroleum products allowed to remain in place subject to the implementation of required controls.*" (ASTM E1527-13, 2013).

1.3 Scope of Work

The scope of work was performed in accordance with Leighton's proposal dated February 9, 2016 and included without limitation the following tasks:

- A reconnaissance-level visit of the subject site for evidence of the release(s) of hazardous materials and petroleum products and to assess the potential for onsite releases of hazardous materials and petroleum products;
- Records review (including review of previous environmental reports, selected governmental databases, and historical review);
- Interviews; and
- Preparation of this report presenting our findings.

1.4 Significant Assumptions

Leighton assumes that the purpose of this Phase I ESA is to provide appropriate inquiry into the previous ownership and use of the subject site so that the Client may qualify for the Comprehensive Environmental Response, Compensation and Liability Act (CERCLA) landowner liability protections as defined in CERCLA, 42 USC §9601(35)(B). Leighton can neither warrant nor guarantee, however, that the information provided by the Client and its agents, regulatory database provider, and regulatory agencies is true and reliable.

1.5 Limitations and Exceptions

Leighton performed the Phase I ESA of the subject site in conformance with the scope and limitations of ASTM Practice E1527-13 and AAI Final Rule 40 CFR Part 312. It should be noted that access was not granted to the interior of the onsite structures and our subject site reconnaissance was limited to the portions of the subject site that could be viewed from the public right-of-way. Other than the non-scope items shown in Section 1.6 that were not applicable and those listed above, there were no exceptions to, or deletions from, this practice.

Property-specific activities performed by Leighton and information collected regarding these activities are summarized within this report. Opinions, and conclusions drawn by Leighton, based on the information collected as part of the Phase I ESA, are presented in Sections 7.0 and 8.0, respectively. References

are included as Appendix A. Subject site photographs are presented in Appendix B. Client provided information is included as Appendix C. The Environmental Radius Report and Vapor Encroachment Screen are included as Appendix D. Historical documentation is provided in Appendix E.

This Phase I ESA was conducted in a manner consistent with the level of care and skill ordinarily exercised by members of the profession currently practicing in the same locality under similar conditions.

The observations and conclusions presented in this report are professional opinions based on the scope of activities, work schedule, and information obtained through the Phase I ESA described herein. Opinions presented herein apply to property conditions existing at the time of our study and cannot necessarily be taken to apply to property conditions or changes that we are not aware of or have not had the opportunity to evaluate. It must be recognized that conclusions drawn from these data are limited to the amount, type, distribution, and integrity of the information collected at the time of the investigation, the methods utilized to collect and evaluate the data, and that a full and complete determination of environmental risks cannot be made. Although Leighton has taken steps to obtain true copies of available information, we make no representation or warranty with respect to the accuracy or completeness of this information.

This practice does not address whether requirements in addition to all appropriate inquiry have been met in order to qualify for the landowner liability protections including the continuing obligation not to impede the integrity and effectiveness of activity and use limitations, or the duty to take reasonable steps to prevent releases, or the duty to comply with legally required release reporting obligations. Users should also be aware that there are likely to be other legal obligations with regard to hazardous substances or petroleum products discovered on the subject site that are not addressed in this practice and that may pose risks of civil and/or criminal sanctions for non-compliance.

1.6 Special Terms and Conditions

The scope of work for this Phase I ESA did not include testing of electrical equipment for the presence of polychlorinated biphenyls (PCBs) or collection of other environmental samples such as air, soil, water, building materials, paint, or other media; assessment of natural hazards such as naturally occurring

asbestos, radon gas or methane gas; assessment of the potential presence of radionuclides; or assessment of nonchemical hazards such as the potential for damage from earthquakes or floods, or the presence of endangered species or wildlife habitats. This Phase I ESA also did not include an extensive assessment of the environmental compliance status of the subject site or of businesses operating at the subject site or a health-based risk assessment.

1.7 User Reliance

This report is for the exclusive use of Ventus and its equity partners. Use of this report by any other party shall be at such party's sole risk.

1.8 Data Gaps

The following data gaps were identified by Leighton:

- The subject site reconnaissance was limited to those portions of the subject site that can be viewed from the public right-of-way. No interiors of onsite structures were viewed by Leighton.

- Several owner interview forms were not completed and received by Leighton.

It is our opinion, based on the long time historical use of the subject site for residential purposes (since the 1920s), that these data gaps are not significant and are unlikely to alter to the conclusion and recommendations of this Phase I ESA.

1.9 Important Information about Geoenvironmental Reports

Ventus is referred to Appendix F regarding important information provided by Geoprofessional Business Association (GBA) on geoenvironmental studies and reports.

2.0 SITE DESCRIPTION

2.1 Location and Description

The subject site is located north of West 39th Street and south of West 38th Street, between South Figueroa Street (west) and South Flower Drive (east) in the city of Los Angeles, Los Angeles County, California (Figure 1). A list of the current and historical addresses associated with the subject site and the Los Angeles County Assessor's office designated Assessor Parcel Numbers (APNs) is shown below.

Address	APN #	Current Use
3816 S. Figueroa St.	5037-031-014	Residential
3816 ½ S. Figueroa St.		
3818 S. Figueroa St.		
3818 ½ S. Figueroa St.		
3822 S. Figueroa St.	5037-031-015	Residential
3822 ½ S. Figueroa St.		
3824 S. Figueroa St.		
3824 ½ S. Figueroa St.		
3928 S. Figueroa St.	5037-031-016	Vacant Lot
3830 S. Figueroa St.	5037-031-017	Residential
3830 ½ S. Figueroa St.		
3836 S. Figueroa St.	5037-031-018	Residential
3836 ½ S. Figueroa St.		
3838 S. Figueroa St.		
3838 ½ S. Figueroa St.		
468 W. 38th St.	5037-031-001	Residential
470 W. 38th St.		
3801 S. Flower Dr.		
3803 S. Flower Dr.		
3803 ½ S. Flower Dr.		
3805 S. Flower Dr.		
3805 ½ S. Flower Dr.		
3807 S. Flower Dr.		

Address	APN #	Current Use
3809 S. Flower Dr.	5037-031-002	Residential
3809 ½ S. Flower Dr.		
3811 S. Flower Dr.		
3811 ½ S. Flower Dr.		
3813 S. Flower Dr.	5037-031-003	Residential
3813 ½ S. Flower Dr.		
3815 S. Flower Dr.		
3815 ½ S. Flower Dr.		
3819 S. Flower Dr.	5037-031-004	Residential
3819 ½ S. Flower Dr.		
3821 S. Flower Dr.	5037-031-005	Residential
3821 ½ S. Flower Dr.		
3823 S. Flower Dr.		
3823 ½ S. Flower Dr.		
3827 S. Flower Dr.	5037-031-006	Residential
3827 ½ S. Flower Dr.		
3829 S. Flower Dr.		
3829 ½ S. Flower Dr.		
3831 S. Flower Dr.	5037-031-007	Residential
3831 ½ S. Flower Dr.		
3833 S. Flower Dr.		
3833 ½ S. Flower Dr.		
3835 S. Flower Dr.	5037-031-008	Residential
3835 ½ S. Flower Dr.		
3837 S. Flower Dr.		
3837 ½ S. Flower Dr.		
3843 S. Flower Dr.	5037-031-009	Residential
3843 ½ S. Flower Dr.		
3845 S. Flower Dr.		
3845 ½ S. Flower Dr.		
3847 S. Flower Dr.	5037-031-010	Residential
3847 ½ S. Flower Dr.		
3849 S. Flower Dr.		
3849 ½ S. Flower Dr.		

Address	APN #	Current Use
3855 S. Flower Dr.	5037-031-011	Residential
445 W. 39th St.		

2.2 Subject Site Vicinity General Characteristics

The subject site vicinity is mixed residential and commercial properties. The Harbor Freeway, Interstate 110, is located adjacent to the east of the subject site.

2.3 Current Use of the Subject Site

The subject site is comprised of approximately 2.8 acres of land. The subject site is occupied primarily by residences, with the exception of one vacant lot located at 3928 South Figueroa Street (Appendix B, Photos 1 through 7).

2.4 Descriptions of Structures, Roads and Other Improvements on the Property

The western half of the subject site is developed with four (4) two-story residential homes and a vacant asphalt-paved lot used as a parking lot. The northeast portion of the subject site is developed with 11 two-story residential homes. Most residences on the subject site are divided into four units and include detached garages. The onsite structures were originally constructed in the 1920s.

The following utilities provide service to the subject site.

Natural Gas:	Southern California Gas Company
Source of Potable Water:	Los Angeles Department of Water and Power
Electric:	Los Angeles Department of Water and Power
Sewage Disposal:	Los Angeles Department of Public Works Bureau of Sanitation
Heating/Cooling System:	Electric or gas
Solid Waste Disposal:	City of Los Angeles

2.5 Current Uses of Adjoining Properties

The subject site is currently bordered to the south by two fast food restaurants and West 39th Street, followed by an asphalt-paved parking lot and residential properties; to the west by South Figueroa Street, followed by Exposition Park; to

the north by commercial offices and West 38th Street, followed by residential properties; and to the east by the Harbor Freeway (Interstate 110).

3.0 USER PROVIDED INFORMATION

The user of this Phase I ESA is identified as Ventus. As a part of the ASTM E1527-13 process, Mr. Scott Gale, President of Ventus, completed a "User Questionnaire Form" regarding the subject site.

3.1 Title Records

No title records were provided by Ventus.

3.2 Environmental Liens or Activity and Use Limitations

Mr. Gale indicated that he was not aware of environmental liens or AULs filed or recorded for the subject site.

3.3 Specialized Knowledge

Mr. Gale was not aware of any specialized knowledge for the subject site or nearby properties.

3.4 Commonly Known or Reasonably Ascertainable Information

Mr. Gale was not aware of any commonly known or reasonably ascertainable information related to the subject site.

3.5 Valuation Reduction for Environmental Issues

Mr. Gale indicated that the purchase price being paid for the subject site is based on fair market value and had not been reduced due to any environmental concerns.

3.6 Owner, Property Manager, and Occupant Information

According to Ventus, the following entities currently own the subject site APNs:

- APN 5037-031-001 – Elizabeth Earl Enterprise, LLC
- APNs 5037-031-003, -007, -009, -010, -015, and -016 - Larkin B. Reeves Family Trust;
- APN 5037-031-005 – Charles Reece;

- APN 5037-031-002 – Edgar and Claudia Perez;
- APN 5037-031-004 – SGRE Fig and Flower;
- APNs 5037-031-006 – MJB Transitional Recovery, Inc.;
- APN 5037-031-008 – Stang;
- APN 5037-031-001 – Rachel Adams;
- APN 5037-031-023, -013, and -014 – Birndorf;
- APN 5037-031-017 – Arroyo; and
- APN 5037-031-018, -019, -020, and -021 – Ishai Jesse and Lorraine Hizami.

Additional owner information is provided in Section 6.0.

3.7 Reason for Performing Phase I ESA

According to Mr. Gale, the reason for preparation of this Phase I ESA was for due diligence in regards to purchasing the subject site.

3.8 Other

Previous environmental reports for the subject site were not provided by Ventus.

4.0 RECORDS REVIEW

4.1 Physical Setting Source(s)

Leighton reviewed pertinent maps and readily available literature for information on the physiography and hydrogeology of the subject site. A summary of this information is presented in the following subsections.

4.1.1 Topography

The subject site is located in Section 7, Township 2 South, Range 13 West of the San Bernardino Baseline and Meridian. Topographic map coverage of the subject site and vicinity is provided by the United States Geological Survey (USGS) Hollywood, California Quadrangle (2012). The elevation of the subject site is approximately 180 feet above mean sea level and is relatively flat.

4.1.2 Surface Water

Surface water was not observed on the subject site. The Los Angeles River is located 3.4-miles east of the subject site.

4.1.3 Geology and Soils

The subject site is located with the Los Angeles Basin, a structural trough, northwest-trending lowland alluvium plain about 50 miles long and 20 miles wide. Mountains and hills that generally expose Late Cretaceous to Late Pleistocene-age sedimentary and igneous rocks bound the Basin along the north, northeast, east and southeast. The subject site is located in the northerly portion of the Los Angeles Basin. The Basin is part of the Peninsular Ranges geomorphic province of California that is characterized by sub-parallel blocks sliced longitudinally by young, steeply dipping northwest-trending fault zones. The Basin, located at the northerly terminus of the Peninsular Ranges, is the site of active sedimentation and the strata are interpreted to be as much as 31,000 feet thick in the center of the trough (Leighton Consulting, Inc., 2007).

The near-surface native soils within the subject site vicinity are Holocene and Pleistocene-age non-marine alluvium comprised of varying

proportions of sand, gravel, silt and clay deposited by the Los Angeles River. These deposits are anticipated to be on the order of several hundred feet in thickness, where they are subsequently underlain by a thick (several thousands of feet) sequence of Tertiary age, sedimentary rock formations. Geologic structure of alluvial materials is anticipated to be generally massive; however, it can be interpreted, based on a geologic depositional environment typical of flood plain and alluvial deposits, that cross-stratification, channel trough cross-stratification or transverse bar-tabular cross-stratification sedimentary structure exists at depth. Possible relevance of these sedimentary features could include aquitards and subsequent potential for perched groundwater (Leighton Consulting, Inc., 2007).

4.1.4 Hydrogeology

According to the Water Quality Control Plan for the Los Angeles Region, the subject site is located within the Central Hydrologic Subarea of the Coastal Plain Hydrologic Area of the Los Angeles-San Gabriel Hydrologic Unit. Groundwater usage in the subject site vicinity has a designated beneficial use for municipal, agricultural, industrial service, and industrial process purposes (Regional Water Quality Control Board [RWQCB], 1994).

The historic high groundwater table in the area is expected to be on the order of 70 feet below ground surface (DWR, 1961). Groundwater beneath the subject site is assumed to mimic topography and flow to the south-southwest.

4.1.5 Oil and Gas Fields

Leighton reviewed the California Department of Conservation, Division of Oil, Gas, and Geothermal Resources (DOGGR), Online Mapping System, on November 15, 2017. Evidence of oil wells or oil field-related facilities was not indicated on the subject site or adjacent properties.

4.2 Standard Environmental Record Sources

A search of selected government databases was conducted by Leighton using the EDR Radius Map Report with GeoCheck® (EDR database report), dated October 31, 2017. Details of the database search along with descriptions of

each database researched are provided in the EDR database report (Appendix D). The report meets the government records search requirements of ASTM E1527-13 Standard Practice for Environmental Site Assessments: Phase I Environmental Site Assessment Process. The database listings were reviewed within the specified radii established by the ASTM E1527-13.

4.2.1 Subject Site

The subject site addresses of 3820 South Figueroa Street and 3819 South Flower Drive were identified in the EDR database report in the following listings:

- Statewide Environmental Evaluation and Planning System (SWEEPS) – This underground storage tank (UST) listing was updated and maintained by the State Water Resources Control Board (SWRCB) in the early 1990s. According to the EDR database report, the address of 3820 South Figueroa Street is listed as Union 76. No additional information was included in the SWEEPS listing.

- California Facility Inventory Database (CA FID) for USTs – This UST database contains active and inactive UST locations. The database is maintained by the SWRCB. According to the EDR database report, the address of 3820 South Figueroa Street is listed as Union 76. No additional information was included in the CA FID listing.

It should be noted that the address of 3820 South Figueroa Street has been developed for residential use since the 1920s; therefore it is unlikely that a Union 76 gasoline station was located at this address. Furthermore, the address of 3800 South Figueroa Street was a gasoline station from the 1930s until the 1960s and it is likely that this listing is associated with this former gasoline station. This listing is not considered an onsite REC.

- California Hazardous Waste Manifest (HAZNET) – This database includes information from hazardous waste manifests received each year by the Department of Toxic Substance Control (DTSC). According to the EDR database report, the address of 3819 South

Flower Drive is listed as having disposed of 2.52 tons of asbestos containing waste. This listing is not considered an onsite REC.

4.2.2 Offsite

Review of the environmental database report indicates that no facilities of potential environmental concern are located in the subject site vicinity.

Information in the environmental database report was reviewed for facilities of potential environmental concern to the subject site. The SWRCB Geotracker website and the DTSC Envirostor website were used to supplement the information in the database report.

The listings in the database report were reviewed and not interpreted to represent an adverse effect to the subject site at the time this report was prepared based on one or more of the following:

- Distance from subject site;
- Direction of groundwater flow and location of the facility to the subject site (cross-gradient);
- Media affected (soil only);
- Closure received from regulatory agency; and
- Extent of contamination to groundwater.

4.2.3 Vapor Encroachment

Leighton reviewed the Vapor Encroachment Screen (VES) produced using EDR's Vapor Encroachment Worksheet application that gathers regulatory database information from the accompanying Radius Report and allows the user to integrate groundwater information, regional geology, and other information to evaluate the concern for potential vapor encroachment from onsite activities and from adjacent properties. The VES application was designed by EDR to assist parties seeking to meet the search requirements of the ASTM Standard Practice for Assessment of Vapor Encroachment into Structures on Property Involved in Real Estate Transactions (E2600-10), also referred to as the Tier 1 VES, as defined by ASTM E2600-10

Using the VES application, in conjunction with review of Sanborn® maps and aerial photographs, Leighton determined that vapor encroachment is not a REC associated with the subject site. A copy of the VES report has been included as Appendix D.

4.2.4 Regulatory Agency Contacts

Leighton requested regulatory records for the APNs associated with the subject site. The following agencies were contacted or their respective online databases were researched:

- DTSC;
- Los Angeles Regional Water Quality Control Board;
- Los Angeles County Department of Public Health;
- Los Angeles County Department of Public Works;
- Los Angeles City Fire Department;
- National Pipeline Mapping System (NPMS); and
- South Coast Air Quality Management District (SCAQMD).

Records were not found for the subject site.

State of California Radon Survey

The State of California conducts ongoing radon monitoring in the state. The results of the survey indicate that of the four (4) indoor air samples collected from zip code 90037, none of the samples contained radon concentrations greater than the U. S. Environmental Protection Agency (EPA) radon action level of 4 pCi/l of air. Therefore, the potential for elevated radon levels at the subject site appears to be low.

4.2.5 Other Reports

No other environmental reports were reviewed as part of this Phase I ESA.

4.3 Historical Use Information on the Property

Leighton reviewed selected historical information on the subject site. These references were reviewed for evidence of activities, which would suggest the presence of hazardous substances at the subject site and to evaluate the potential for the subject site to be impacted by offsite sources of contamination. The following paragraphs are a chronological summary of the review.

4.3.1 Aerial Photographs

Historical aerial photographs were reviewed for information regarding past subject site uses. Aerial photographs dated 1923, 1928, 1938, 1948, 1952, 1964, 1977, 1985, 1989, 1994, 2002, 2005, 2009, 2010, and 2012, provided by EDR, were reviewed. Copies of these photographs are included in Appendix E.

In the **1923** aerial photograph, the western half of the subject site is occupied by four (4) residential structures and associated garages and one vacant lot. The eastern half of the subject site is occupied by seven (7) residential structures and associated garages and vacant land. South Flower Drive, followed by residential structures, is observed to the east of the subject site. One residence and West 39th Street, followed by residential structures, are observed to the south of the subject site. South Figueroa Street, followed by Exposition Park, is observed to the west of the subject site. One residence and West 38th Street, followed by a park and residence, are observed to the north of the subject site.

In the **1928** aerial photograph, the western half of the subject site is occupied by four (4) residential structures and associated garages and one vacant lot. The eastern half of the subject site is occupied by 11 residential structures and associated garages. South Flower Drive, followed by residential structures, is observed to the east of the subject site. One residence and West 39th Street, followed by residential structures, are observed to the south of the subject site. South Figueroa Street, followed by a race track, is observed to the west of the subject site. One residence and West 38th Street, followed by residential structure, are observed to the north of the subject site.

In the **1938** aerial photograph, land use changes are not observed on the subject site and surrounding properties, with the exception of a gasoline

station is now observed northwest of the subject site at the address of 3800 South Figueroa Street.

In the **1948** aerial photograph, land use changes are not observed on the subject site and surrounding properties.

In the **1952** aerial photograph, land use changes are not observed on the subject site and surrounding properties.

In the **1964** aerial photograph, land use changes are not observed on the subject site and surrounding properties, with the exception of the gasoline station located northwest of the subject site is now observed to be a vacant lot and the present-day Harbor Freeway (Interstate 110) is located adjacent to the east of the subject site. Commercial properties are observed to the southwest of the subject site.

In the **1977** aerial photograph, land use changes are not observed on the subject site and surrounding properties.

In the **1985** aerial photograph, land use changes are not observed on the subject site and surrounding properties, with the exception of commercial offices observed northwest of the subject site at the address of 3800 South Figueroa Street.

In the **1989, 1994, 2002, 2005, 2009, 2010,** and **2012** aerial photographs, the subject site and surrounding properties are observed to be in their present-day use and configuration.

4.3.2 Historical Topographic Maps

Historical topographic maps provided in the EDR Historical Topographic Map Report were reviewed for information regarding past subject site uses, and include the following quadrangles: Santa Monica (1896, 1898, 1902, 1920, and 1921), Los Angeles (1894, 1900, and 1928), and Hollywood (1953, 1966, 1972, 1981, 1991, and 2012). Copies of these maps are provided in Appendix E.

Los Angeles 1894: The subject site is depicted as vacant land. West 38th Street and one small structure are depicted to the north of the subject site. South Figueroa Street, followed by a race track, is depicted to the west of

the subject site. The Redondo Railroad is depicted to the east and south of the subject site.

Santa Monica 1896 and **1898:** Land use changes are not depicted on the subject site and surrounding properties.

Los Angeles 1900: Land use changes are not depicted on the subject site and surrounding properties.

Santa Monica 1902: Land use changes are not depicted on the subject site and surrounding properties.

Santa Monica 1920 and **1921:** One residence is depicted on the western half of the subject site. West 38th Street is depicted to the north of the subject site. South Figueroa Street, followed by a race track, is depicted to the west of the subject site. West 39th Street, followed by vacant land, is depicted to the south of the subject site. South Flower Drive, followed by several residential structures, is depicted to the east of the subject site.

Los Angeles 1928: Several residential structures are depicted on the subject site. Exposition Park is depicted to the west of the subject site, across South Figueroa Street. Several residential structures are depicted on the surrounding properties to the north and east, across West 38th Street and South Flower Drive, respectively. Several residential structures are depicted on the surrounding property to the south of the subject site, across West 39th Street.

Hollywood 1953: The subject site and surrounding properties are depicted in a red-shaded area in which only landmark buildings are shown. Exposition Park is depicted to the west of the subject site.

Hollywood 1966, 1972, 1981, 1991, and **2012**: The subject site and surrounding properties are depicted in a red-shaded area in which only landmark buildings are shown. Exposition Park is depicted to the west of the subject site. The Harbor Freeway (Interstate 110) is depicted to the east of the subject site.

4.3.3 Fire Insurance Maps

Fire insurance maps, or Sanborn® maps, are detailed city plans showing building footprints, construction details, use of structure, street address, etc. The maps were designed to assist fire insurance agents in determining the degree of hazard associated with a particular property. Sanborn Maps were produced from approximately 1867 to the present for commercial, industrial, and residential sections of approximately 12,000 cities and towns in the United States.

According to the EDR Sanborn® Map Report, dated October 31, 2017, Sanborn Fire Insurance Map coverage was available for the years 1907, 1922, 1950, 1954, 1957, 1958, 1959, 1960, 1966, 1968, and 1970 for the subject site. A copy of this report has been provided in Appendix E. The Sanborn® Maps are summarized below.

In the **1907** Sanborn® Map, the subject site and surrounding properties are depicted as vacant land. Some lattice work is depicted in the northeast corner of the subject site. South Figueroa Street, followed by vacant land, is depicted to the west of the subject site. West 40th Street (present-day West 38th Street), followed by a residence and private park, is depicted to the north of the subject site. South Flower Drive, followed by vacant land, is depicted to the east of the subject site. Confidence (present-day W. 39th Street), followed by vacant land, is depicted to the south of the subject site.

In the **1922** Sanborn® Map, three four-unit flats and one 12-unit apartment building with associated garages are depicted on the eastern half of the subject site. Two four-unit flats, one with an associated auto garage, are depicted on the western half of the subject site. A race track is depicted to the west of the subject site, across South Figueroa Street. West 40th Street, followed by a residence, is depicted to the north of the subject site. South Flower Drive, followed by vacant land and one dwelling, is depicted to the east of the subject site. Confidence (present-day W. 39th Street), followed by vacant land, is depicted to the south of the subject site.

In the **1950** Sanborn® Map, nine four-unit flats, one 12-unit apartment building, and one 20-unit apartment building with associated garages are depicted on the eastern half of the subject site. Four four-unit flats with an associated auto garages are depicted on the western half of the subject

site. Several flats with garages and an apartment building are depicted to the east of the subject site, across South Flower Drive. A race track is depicted to the west of the subject site, across South Figueroa Street. A gas and oil station and grease rack is depicted on the southeast corner of West 38th Street and South Figueroa Street, adjacent to the north and west of the subject site. West 38th Street, followed by one 24-unit and one 12-unit apartment building, is depicted to the north of the subject site. One four-unit flat and two stores are depicted to the west and south of the subject site. West 39th Street, followed by vacant land and several four-unit flats, is depicted to the south of the subject site.

In the **1954** Sanborn® Map, nine four-unit flats, one 12-unit apartment building, and one 20-unit apartment building with associated garages are depicted on the eastern half of the subject site. Four four-unit flats with an associated auto garages are depicted on the western half of the subject site. South Flower Drive, followed by the Harbor Freeway, is depicted to the east of the subject site. Vacant land is depicted to the west of the subject site, across South Figueroa Street. A gas and oil station and grease rack is depicted on the southeast corner of West 38th Street and South Figueroa Street, adjacent to the north and west of the subject site. West 38th Street, followed by one 24-unit and one 12-unit apartment building, is depicted to the north of the subject site. One four-unit flat and two stores are depicted to the west and south of the subject site. West 39th Street, followed by vacant land and several four-unit flats, is depicted to the south of the subject site.

In the **1957** Sanborn® Map, land use changes are not depicted on the subject site or surrounding properties with the exception of a gas and oil station depicted south of the subject site, across West 39th Street.

In the **1958, 1959,** and **1960** Sanborn® Maps, land use changes are not depicted on the subject site or surrounding properties.

In the **1966** Sanborn® Map, land use changes are not depicted on the subject site or surrounding properties with the exception of gas and oil station and grease rack previously depicted west and north of the subject site is now depicted as a parking lot.

In the **1968** Sanborn® Map, land use changes are not depicted on the subject site or surrounding properties.

In the **1970** Sanborn® Map, land use changes are not depicted on the subject site or surrounding properties with the exception of the gas and oil station located to the south of the subject site, across West 39th Street, is no longer present.

4.3.4 Historical City Directories

City Directories have been published for cities and towns across the US since the 1700s. Originally a list of residents, the City Directory developed into a tool for locating individuals and businesses in particular. For each street address listed, the directory recorded the name of the resident or business that operated from this addresses. While City Directory coverage is usually comprehensive for major cities, it may be sporadic for rural areas and small towns. The purpose of the City Directory research was to attempt to determine the businesses that were historically located at the subject site and adjacent addresses.

Leighton reviewed the EDR City Directory Abstract dated November 1, 2017 (Appendix E). Records were reviewed from 1920 to 2014 at approximate 5-year intervals. The subject site addresses found in the City Directories report are listed primarily as residential listings beginning in 1924. No listings of environmental concern for the subject site were noted in the City Directory.

Surrounding properties consisted of primarily of residential listings with a few commercial listings and listings related to Exposition Park. The adjacent address of 3800 South Figueroa Street is listed as “S Figroa Standard Stations Inc. Figroa & 38th Stn” in 1951. No listings of environmental concern for adjacent properties were noted in the City Directory.

4.3.5 Building Department Records

Leighton reviewed building permit records provided by the City of Los Angeles Building Department (LACBD). A summary of the pertinent building permit information found at the LACBD is below.

Address	APN	Permit Date	Permit Use
468 and 470 W. 38th St.	5037-031-001	11/23/1922	Construct 2-family Flat
		11/23/1922	Construct 4-family Flat
		04/27/1923	Construct Garage
3801 and 3803 S. Flower Dr.	5037-031-001	11/23/1922	Construct 4-family Flat
3807 and 3809 S. Flower Dr.	5037-031-002	08/20/1921	Construct 4-family Flat and Garage
3813 and 3815 S. Flower Dr.	5037-031-003	12/06/1921	Construct 4-family Flat and Garage
3819 S. Flower Dr.	5037-031-004	12/03/1923	Construct 20-unit Apartment Building
3821 and 3823 S. Flower Dr.	5037-031-005	10/05/1923	Construct 4-family Flat
		11/23/1923	Construct Garage
3827 and 3829 S. Flower Dr.	5037-031-006	08/06/1927	Construct 4-family Flat
3831 and 3833 S. Flower Dr.	5037-031-007	07/14/1923	Construct 4-family Flat
		07/14/1923	Construct Garage
3835 and 3837 S. Flower Dr.	5037-031-008	09/16/1927	Construct 4-family Flat
		09/16/1927	Construct Garage
3843 and 3845 S. Flower Dr.	5037-031-009	10/25/1922	Construct 4-family Flat and Garage
3847 and 3849 S. Flower Dr.	5037-031-010	01/12/1922	Construct 4-family Flat and Garage
3855 S. Flower Dr.	5037-031-011	05/05/1921	Construct 12-unit Apartment Building and Garage
3816 and 3818 S. Figueroa St.	5037-031-014	01/07/1922	Construct 4-family Flat and Garage
3822 and 3824 S. Figueroa St.	5037-031-015	10/25/1921	Construct 4-family Flat and Garage

Address	APN	Permit Date	Permit Use
3828 S. Figueroa St.	5037-031-016	08/22/1929	Construct Single Family Home
3830 S. Figueroa St.	5037-031-017	09/18/1922	Construct 4-family Flat and Garage
3836 and 3838 S. Figueroa St.	5037-031-018	08/14/1921	Construct 4-family Flat and Garage

4.3.6 Other Historical Sources

Other historical sources were not reviewed as a part of this Phase I ESA.

4.3.7 Summary of Historical Land Use

Based on historical records, land usage is summarized as follows:

Time Period	Land Usage	Reference
Prior to 1894	Unknown	None Available
Approximately 1894 to 1921	Vacant land	Aerial Photographs Sanborn Maps Building Permits Topographic Maps
Approximately 1921 to present	Residential properties and/or vacant land	Aerial Photographs Topographic Maps City Directories Building Permits Sanborn Maps

5.0 SITE RECONNAISSANCE

5.1 Methodology and Limiting Conditions

On November 9, 2017, Ms. Brynn McCulloch, a representative of Leighton, conducted a reconnaissance–level assessment of the subject site, which consisted of observing and documenting existing conditions of the subject site and nature of the neighboring development. Photographs of the subject site are presented in Appendix B and their view directions are noted on Figure 2. Items noted during the property reconnaissance are also depicted on Figure 2.

It should be noted that our subject site reconnaissance was limited to those portions of the subject site that could be viewed from the public right-of-way. Access was not granted to the interior portions of the onsite residences.

5.2 General Property Setting

The subject site vicinity is mixed residential and commercial properties. The subject site is currently bordered to the south by two fast food restaurants and West 39th Street, followed by an asphalt-paved parking lot and residential properties; to the west by South Figueroa Street, followed by Exposition Park; to the north by commercial offices and West 38th Street, followed by residential properties; and to the east by the Harbor Freeway (Interstate 110).

The subject site is comprised of approximately 2.8 acres of land. The subject site is occupied primarily by residences, with the exception of one vacant lot located at 3928 South Figueroa Street (Appendix B, Photos 1 through 7).

The western half of the subject site is developed with four (4) two-story residential homes and a vacant asphalt-paved lot used as a parking lot. The northeast portion of the subject site is developed with 11 two-story residential homes. Most residences on the subject site are divided into four units and include detached garages. The onsite structures were originally constructed in the 1920s.

5.3 Exterior and Interior Observations

5.3.1 Hazardous Substances, Drums, and Other Chemical Containers

No hazardous substances, drums, or other chemical containers were observed onsite.

5.3.2 Storage Tanks

No evidence of underground storage tanks (USTs) (such as vent lines, fill or overfill ports) and aboveground storage tanks (ASTs) was observed on the subject site.

5.3.3 Polychlorinated Biphenyls (PCBs)

Five (5) pole-mounted transformers were observed along the subject site boundary. No leaks or stains were observed on the ground beneath the transformers. Leighton concludes that the transformers are unlikely to represent an environmental concern to the subject site.

5.3.4 Waste Disposal

Household waste generated at the subject site is regularly disposed of by the City of Los Angeles.

5.3.5 Dumping

No evidence of active dumping was observed on the subject site.

5.3.6 Pits, Ponds, Lagoons, Septic Systems, Wastewater, Drains, Cisterns, and Sumps

No evidence of pits, ponds lagoons, septic systems, wastewater, sumps, drains, and cisterns was observed on the subject site.

5.3.7 Pesticide Use

Evidence of pesticide use was not observed on the subject site.

5.3.8 Staining, Discolored Soils, Corrosion

Stained, discolored soil or evidence of corrosion was not observed on the subject site.

5.3.9 Stressed Vegetation

Evidence of stressed vegetation was not observed on the subject site.

5.3.10 Unusual Odors

Unusual odors were not detected on the subject site.

5.3.11 Onsite Wells

Oil, gas production, or water wells were not observed on the subject site.

5.3.12 Other Observations

No other observations of environmental concern were noted during the subject site reconnaissance.

6.0 INTERVIEWS

Leighton conducted interviews with persons having knowledge of current or past subject site usage. Interviews were conducted either orally or in the form of a written questionnaire. Written responses, if any, are included as Appendix C.

6.1 Interview with Owner

On March 4, 2016, a Phase I ESA Owner Interview was completed by Mr. John David, a managing partner of Elizabeth Earl Enterprises, LLC, the current owner of the address of 468 West 38th Street (3801 South Flower Drive). He was aware of the present and past use of the address as multi-family residential property. Mr. David was not aware of any environmental concerns associated with the subject site.

On March 5, 2016, a Phase I ESA Owner Interview was completed by Mr. and Mrs. Edgar and Claudia Perez, the current owners of the address of 3809 South Flower Drive. They were aware of the present and past use of the address as multi-family residential property. Mr. and Mrs. Perez were not aware of any environmental concerns associated with the subject site.

On February 23, 2016, a Phase I ESA Owner Interview was completed by Mr. Charles Reece, the current owner of the addresses of 3821 and 3823 South Flower Drive. He was aware of the present and past use of the address as a multi-story apartment building. Mr. Reece was not aware of any environmental concerns associated with the subject site.

On March 4, 2016, a Phase I ESA Owner Interview was completed by Mr. Darrell Nelms, the CEO of MJB Transitional Recovery, Inc., the current owner of the address of 3825 South Flower Drive. He was aware of the present and past use of the address as multi-family residential property. Mr. Nelms was not aware of any environmental concerns associated with the subject site.

6.2 Interview with Property Manager

See Section 6.1.

6.3 Interviews with Occupants

Current occupants of the subject site were not interviewed as part of this Phase I ESA.

6.4 Interviews with Local Government Officials

Leighton did not interview employees with local government agencies to request information regarding historic and current uses of the Site with the exception of those noted in Section 4.2.

6.5 Interviews with Others

Leighton did not conduct additional interviews for this Phase I ESA.

7.0 OPINION

7.1 Onsite

It is Leighton's opinion that no CRECs or HRECs were identified for the subject site.

7.2 Offsite

It is Leighton's opinion that no offsite RECs were identified that would negatively impact the subject site.

8.0 CONCLUSIONS AND RECOMMENDATIONS

Leighton has performed a Phase I ESA in conformance with the scope and limitations of ASTM E1527-13 for the addresses of 3816 through 3838 South Figueroa Street and 3801 through 3855 South Flower Drive, Los Angeles, California. Any exceptions to, or deletions from, this practice are described in Section 1.5 of this report. This assessment has revealed no RECs or CRECs in connection with the subject site.

Although not considered a REC, based on the age of the onsite structures, it is possible that asbestos-containing building materials (ACM) and lead-based paint (LBP) may be present in the onsite structures. An asbestos and lead-based paint survey should be completed on the structures prior to any demolition or destructive renovation activities.

Although RECs were not identified, it should be noted that undocumented underground features such as USTs and basements are common in the project area based on our prior experience. In general, observations should be made during future property development for areas of possible contamination such as, but not limited to, the presence of underground facilities, buried debris, waste drums, and tanks, stained soil or odorous soils. Should such materials be encountered, further investigation and analysis may be necessary at that time.

9.0 DEVIATIONS

Leighton did not deviate from or alter the scope of work, as defined in Section 1.3 of this report. Significant data gaps were not identified that affect the ability of Leighton to identify RECs at the Site.

10.0 ADDITIONAL SERVICES

Leighton did not perform work outside the scope of work as defined in Section 1.3 of this report.

11.0 QUALIFICATIONS OF ENVIRONMENTAL PROFESSIONALS

11.1 Corporate

Leighton is a California corporation, providing geotechnical and environmental consulting services throughout California. We are solely a consulting firm without interests in real property other than our office locations in Southern California. We provide professional environmental consulting services including application of science and engineering to environmental compliance, hazardous materials/waste assessment and cleanup, and management of hazardous, solid and industrial waste. Phase I Environmental Property Assessments are a part of this practice area and have been conducted by us.

11.2 Individual

The qualifications of the Associate Geologist and the other Leighton environmental professionals involved in this Phase I ESA meet the Leighton corporate requirements for performing Phase I ESAs as specified by ASTM E1527-13. In addition, Ms. Brynn McCulloch is a Professional Geologist (PG).

11.3 Environmental Professional Statement

I declare that, to the best of my professional knowledge and belief, I meet the definition of Environmental Professional, as defined by §312.10 of 40 CFR Part 312.

I have the specific qualifications based on education, training, and experience to assess a property of the nature, history, and setting of the Site. I have developed and performed all the appropriate inquiries in conformance with the standards and practices set forth in 40 CFR Part 312.

Brynn McCulloch, PG
Associate Geologist

Leighton

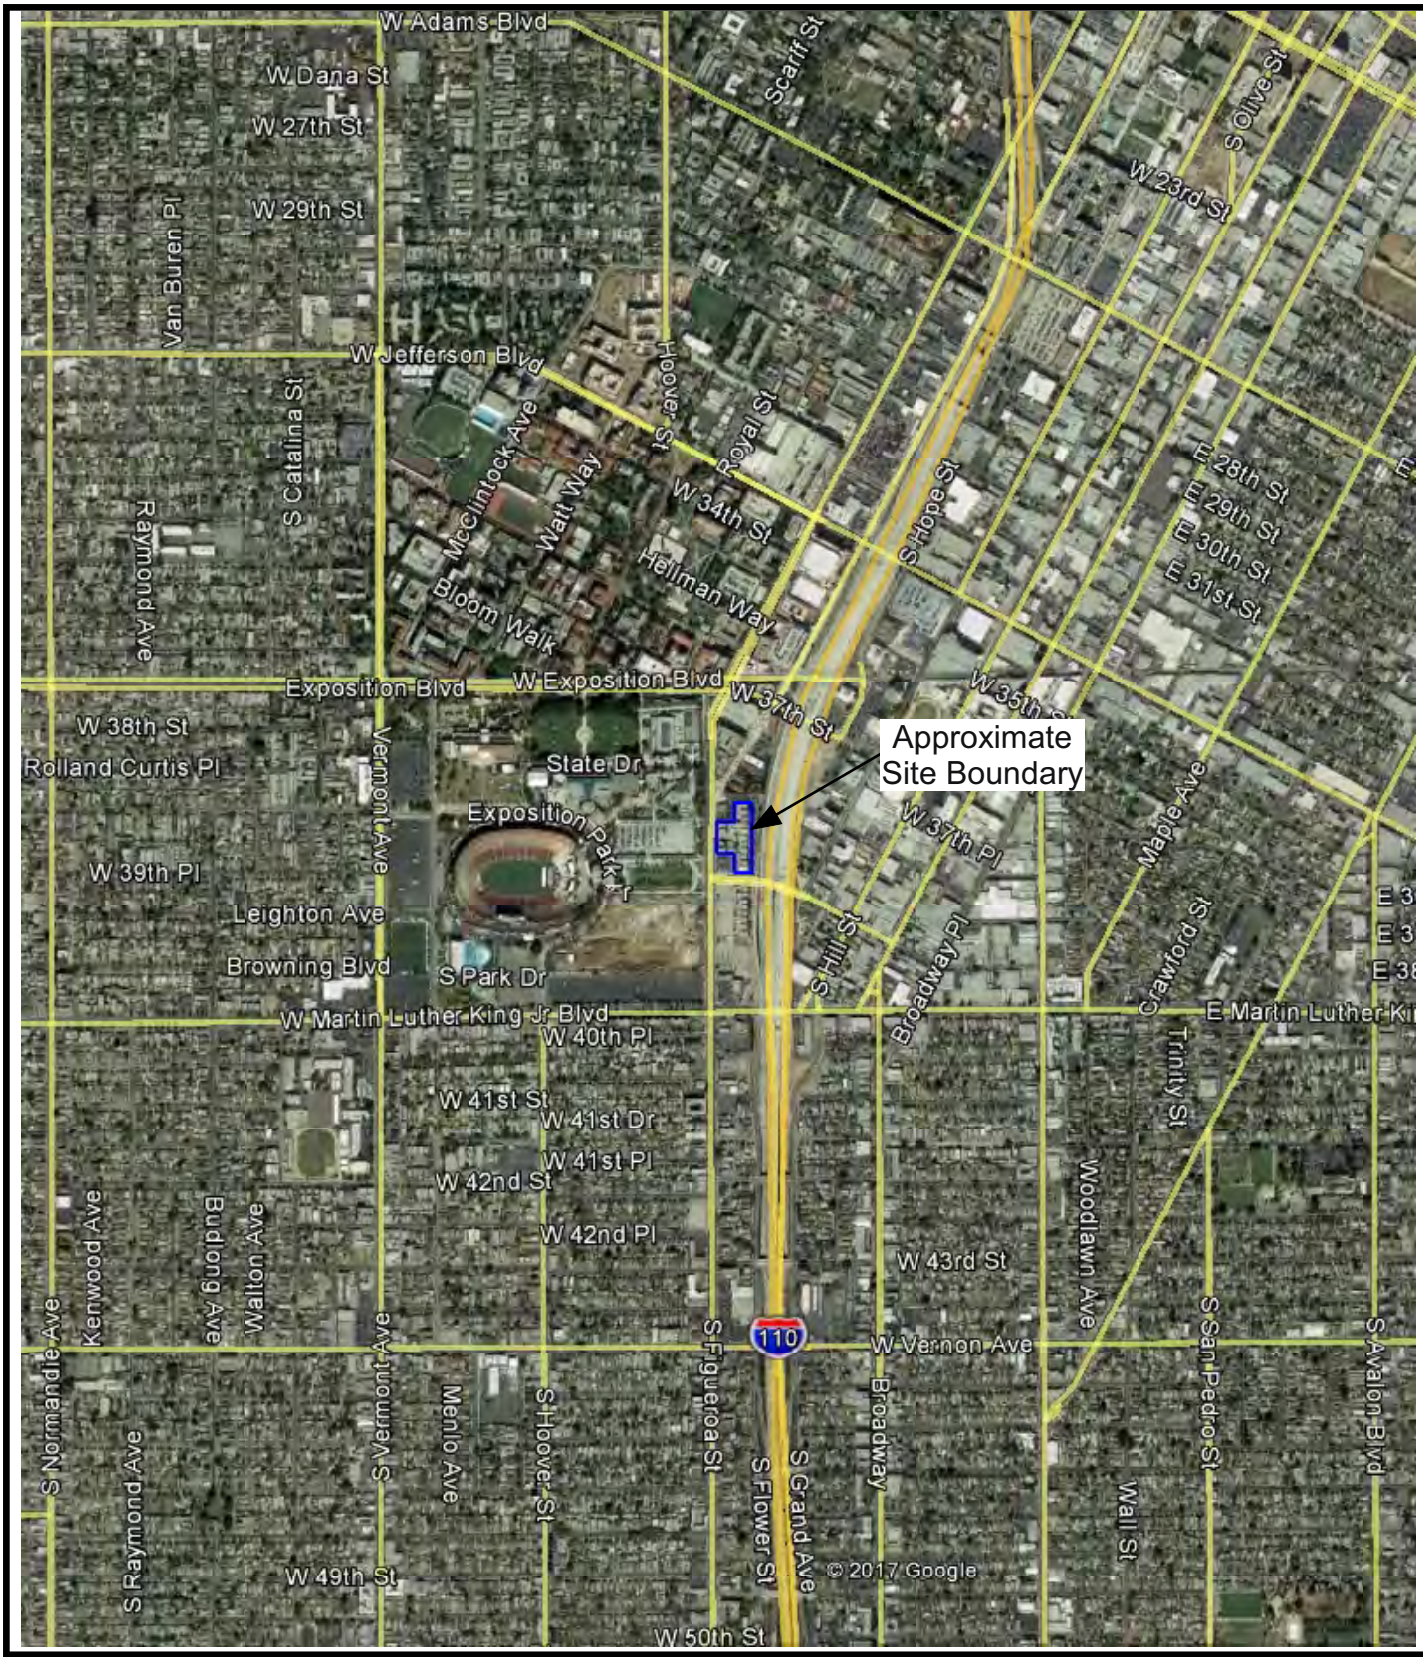

SITE LOCATION MAP

3816 through 3838 South Figueroa Street
and 3801 through 3855 South Flower
Drive, Los Angeles, California

Project No.	**11250.001**
Scale	**Not To Scale**
Engr./Geol.	**BFM**
Drafted By	**BFM**
Date	**November 2017**

Leighton

Figure 1

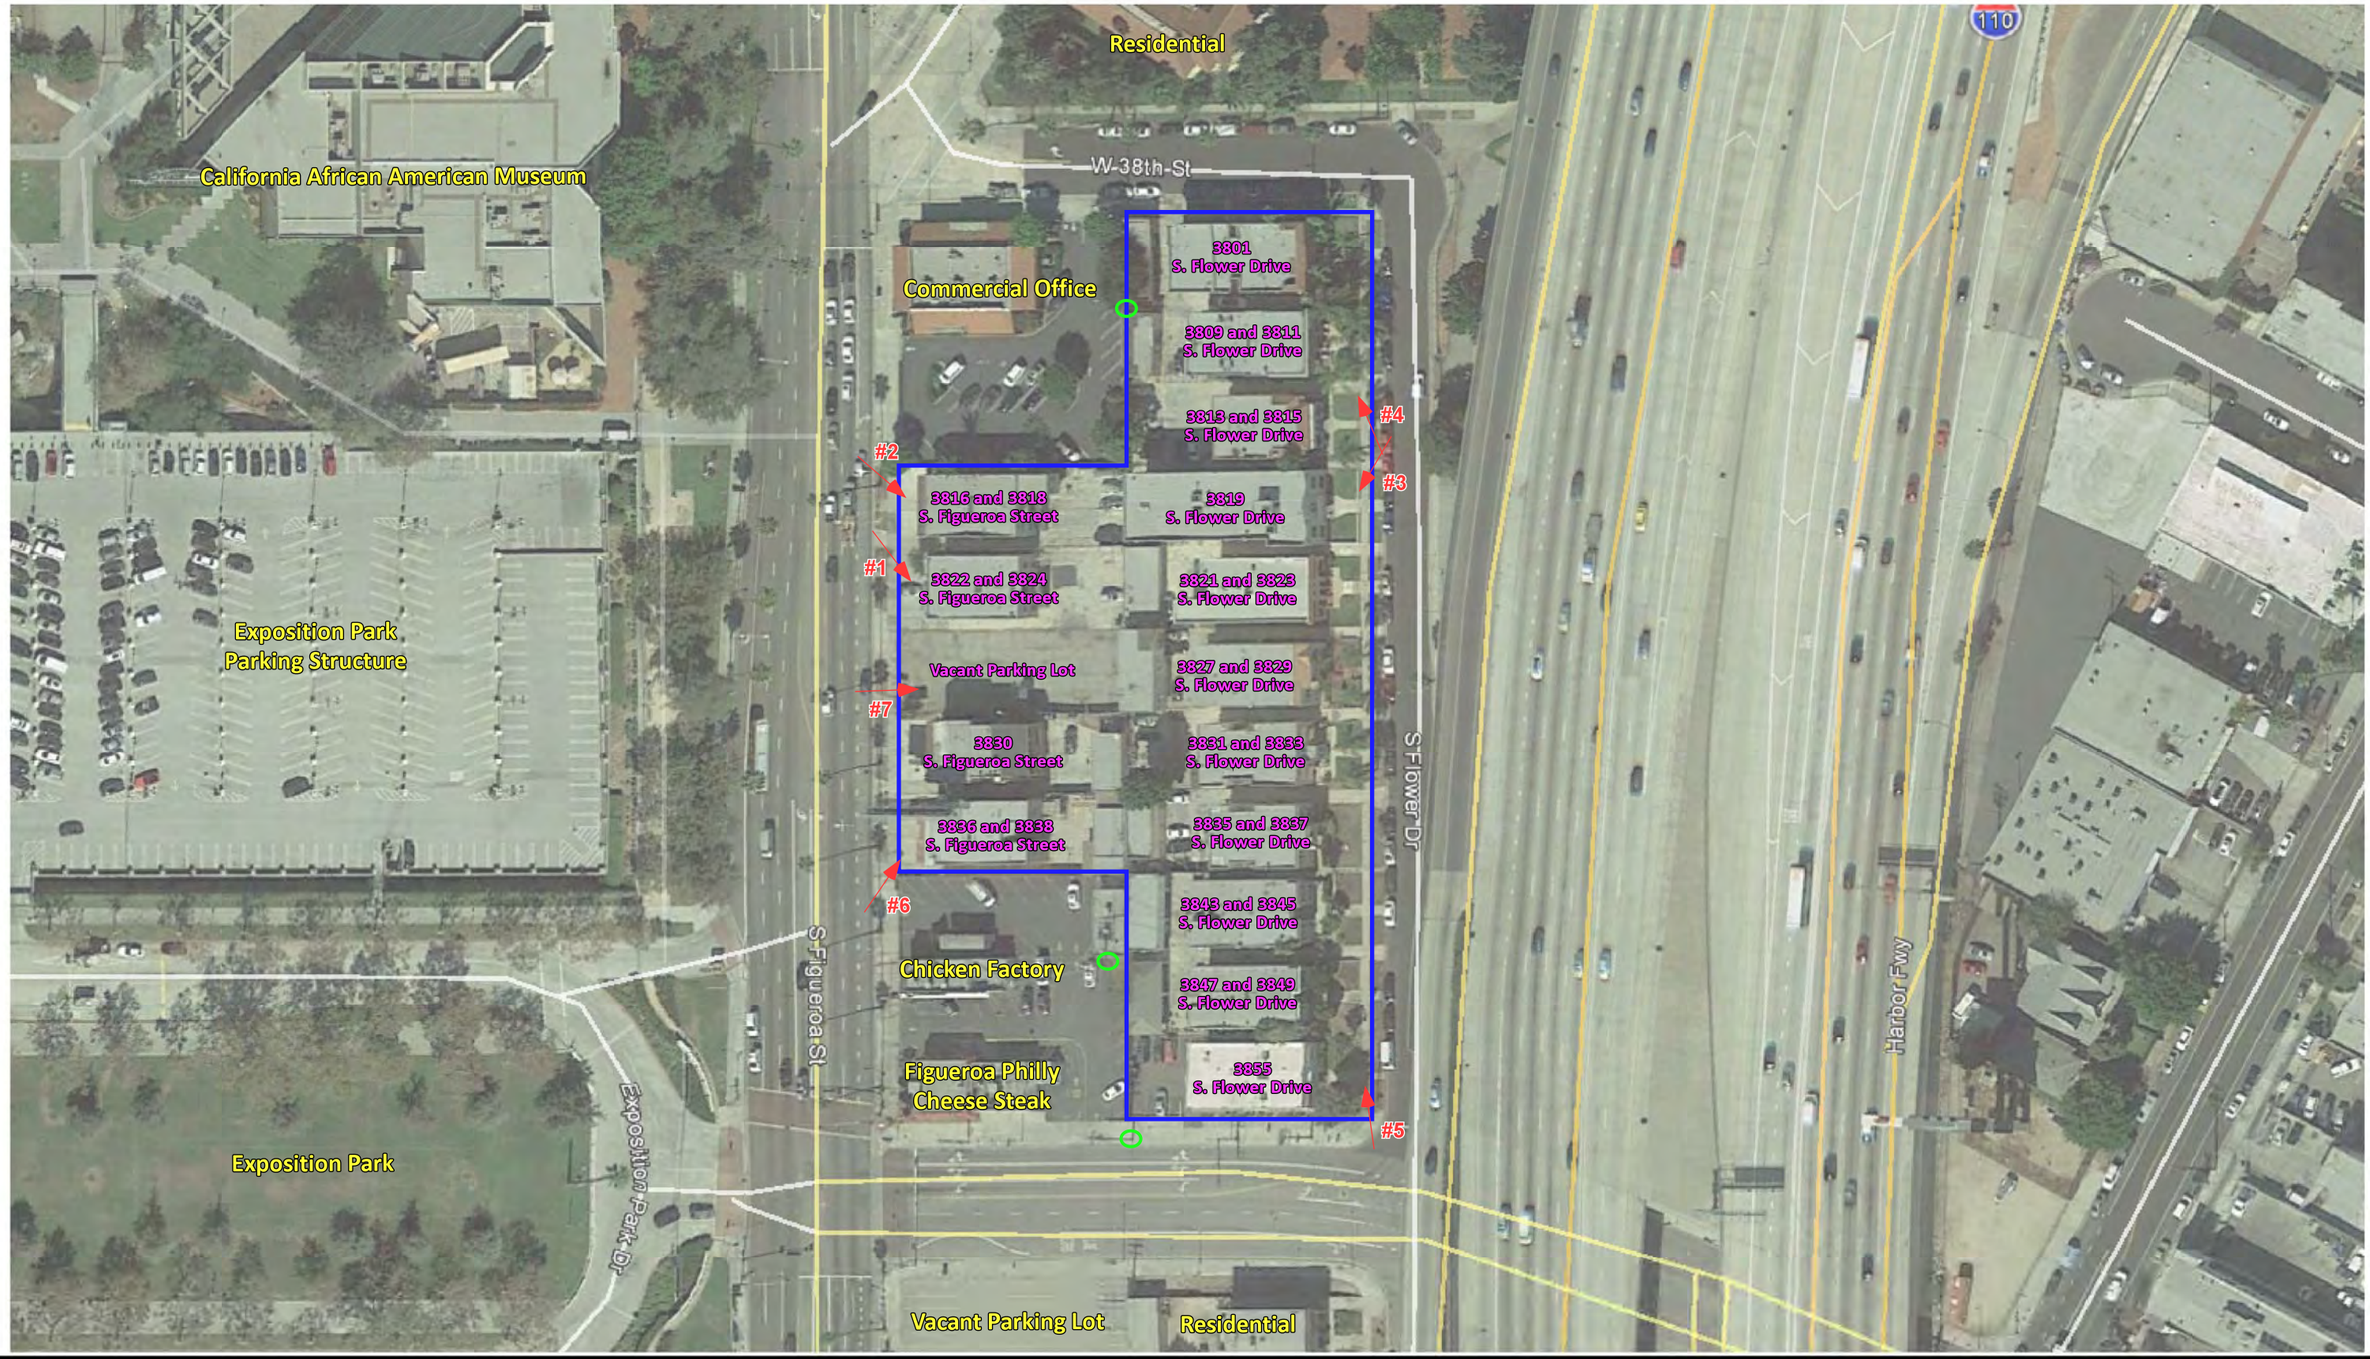

LEGEND

- Approximate Subject Site Boundary
- #7 Photo ID and Direction
- Approximate Location of Pole-Mounted Transformers

N

SITE PLAN

3816 through 3838 South Figueroa Street and 3801 through 3855 South Flower Drive, Los Angeles, California

Project No.	11250.001
Scale	Not to Scale
Engr./Geol.	BFM
Drafted By	BFM
Date	November 2017

Figure No. 2

Appendix L

Agency Requests

Department of Toxic Substances Control

Meredith Williams, Ph.D., Director
9211 Oakdale Avenue
Chatsworth, California 91311

Yana Garcia
Secretary for
Environmental Protection

Gavin Newsom
Governor

July 9, 2024

Andray Cardoza

Kimley-Horn

Andray.Cardoza@kimley-horn.com

Public Records Request Number: PR3-070324-07

Locations: See attached PDF of your request

APNs: See attached PDF of your request

Dear Mr. Cardoza:

On July 3, 2024, the Department of Toxic Substances Control (DTSC) received your email of the same date requesting records under the Public Records Act. After a thorough review of our files, no site records were found pertaining to the sites/facilities referenced above.

However, DTSC's Hazardous Waste Tracking System (HWTS) may have records that pertain to **3800 S. Figueroa St., 3819 S. Flower Dr., & 468 W. 38th St**. This unit tracks toxic waste generators, transporters (manifests), and disposal facilities. If you are interested in this type of information, it can be identified by accessing the HWTS database at http://hwts.dtsc.ca.gov. If you are interested in retrieving detailed reports, additional charges may apply. Please contact the HWTS unit by email at hwtsreports@dtsc.ca.gov or by phone at (800) 618-6942 for further information. For copies of manifests, please send an email to mcr@dtsc.ca.gov.

Many of our records are available on EnviroStor, an online database that provides non-confidential, public access to DTSC's data management system. It tracks our cleanup, permitting, enforcement, and investigation efforts at hazardous waste facilities and sites with known or suspected contamination issues. EnviroStor is available 24/7, 365 days a year. The data reflects the latest updates as they are entered in the system. Access it from your computer or smartphone, the local library – anywhere Internet access is available. Just go to www.envirostor.dtsc.ca.gov. You'll find a step-by-step tour of EnviroStor under the "How to Use EnviroStor" menu on the website.

If you have any questions or would like further information regarding your request, please contact me at 818-717-6521 or via email at ChatsworthFileRoom@dtsc.ca.gov.

Sincerely,

Robert Hardison
Records Mgmt. Asst. Coordinator

CITY OF LOS ANGELES

No. 666

DEPARTMENT OF BUILDING AND SAFETY

BUILDING DIVISION

CERTIFICATE OF COMPLETION

(Grease Rack) Los Angeles, Calif., June 15, 1933

THIS CERTIFIES that the Public Oil Station building,

located at 3802 So. Figueroa Street,

for which Building Permit No. 6271 was issued May 1, 1933,

has been inspected and found to comply with the provisions of Building Ordinance No. 28,700 (N.S.), except for deviation which was approved by resolution of Board of Bldg. & Safety of April 13, 1933

BOARD OF BUILDING AND SAFETY COMMISSIONERS

By J. J. Backus
Superintendent of Building.

By L. S. Thurman
Chief Clerk.

CITY OF LOS ANGELES

No. 667

DEPARTMENT OF BUILDING AND SAFETY

BUILDING DIVISION

CERTIFICATE OF COMPLETION

Los Angeles, Calif., June 15, 1933

THIS CERTIFIES that the Santa Fe Bldg. Station building, located at 3800 So. Figueroa Street, for which Building Permit No. 6276 was issued May 1, 1933, has been inspected and found to comply with the provisions of Building Ordinance No. 28,700 (N.S.).

BOARD OF BUILDING AND SAFETY COMMISSIONERS

By J. J. Backus
Superintendent of Building.

By L. S. Chrisman
Chief Clerk.

Form 526.1 (a) Rev.

APPLICATION FOR FIRE PERMIT

OFFICE OF THE CITY CLERK — LOS ANGELES

NAME OF OWNER(S) DONALD B. COX

DOING BUSINESS AS DONS SIGNAL SERVICE

BUSINESS ADDRESS OR LOCATION DESCRIPTION 3800 S FIGUEROA ST ZN 37

MAILING ADDRESS SAME

TYPE OF BUSINESS AUTO FUELING STATION

DATE STARTED 8/30/61

TELEPHONE NUMBER R189977

FEES	
Permit Fee	$
Penalty	$
Total	$

NO OF VEHICLES	CLASSIFICATION CODE	NEW OR TRANSFER	MAXIMUM CAPACITY	MAX. QUANTITY–HAZARDOUS MATERIAL	OIL WELL, LAFD No.
	702				

PERMIT ISSUED SEP 2 (1961)

NOTICE TO APPLY: You are hereby directed to apply and pay the required fee to the City Clerk for a Fire Permit on or before _____ or penalty will apply.

Issued by: _____ INSPECTOR Date _____

APPROVED: Garfield Tucker Date 9-19-61

APPLICATION FOR PERMIT: I hereby declare that I am the owner of the above business or authorized representative of the owner and that I am in charge of the business, operation, occupation or premises described herein. I agree to comply with all Regulations, Laws or Ordinances pertaining to or regulating such business that are now in effect or that may be hereafter adopted.

SIGNATURE OF APPLICANT x Stella Cox

Title Agent Date 8/30/61

OFFICE COLLECTION	INSPECTOR REPORT	OFFICE BILLING
Fee $ 10.00	Fee $	Fee $
Penalty	Penalty	Penalty
Total 10.00	Total	Total

F 536094-T V BRADFORD 8/30/61

PERMIT NUMBER TO BILLING UNIT

DEPUTY CITY CLERK NO BILLING REQUIRED

INITIAL	DATE	INITIAL	DATE

HOW TO FILE YOUR APPLICATION

IF YOU APPLY IN PERSON: Take this form to the Office of the City Clerk at one of the following locations:

DOWNTOWN LOS ANGELES, Room 1, City Hall, 201 N. Main St.
HOLLYWOOD, 8205 Melrose Avenue
VAN NUYS, CITY HALL, Room 101, 14410 Sylvan Street
SAN PEDRO, CITY HALL, Rm. 301, 638 S. Beacon St. (Tues. & Thurs. Only)
WESTCHESTER, MUNICIPAL BUILDING, Room 1, 7166 Manchester Ave.
(Monday, Wednesday and Friday Only)

IF YOU APPLY BY MAIL: Sign the application and mail with your remittance. Make check payable to Walter C. Peterson, City Clerk.

All mail applications must be addressed to:

WALTER C. PETERSON, CITY CLERK
Room 1, City Hall
Los Angeles 12, Calif.

DEPARTMENT OF BUILDING AND SAFETY:

Date: 8/30/61

SEP 1 1961

The following applicant has applied for a Fire Permit to conduct a(n)

AUTO FUELING STATION at the location shown below:

DEPT. OF BLDG. & SAFETY
CONSERVATION BUREAU
CITY OF LOS ANGELES
ROOM 225 CITY HALL

DONALD B COX

DONS SIGNAL SERVICE

3800 S FIGUEROA ST ZN 37

R189997

C/C 6-15-1933
Service Station
Approved again 9-1-61

Unless notified to the contrary within ten (10) calendar days, the Fire Department will assume that this applicant has met all zoning and other Department of Building and Safety regulations and requirements pertinent to the issuance of a FIRE PERMIT and will accordingly take action on said application.

APPROVED FOR ZONING ONLY
Department of
Building and Safety.
Form 526.2J C ZONING
Department of Building
SEP 1 1961

WM. L. MILLER, CHIEF ENGINEER
FIRE DEPARTMENT

Appl. No. 2887 Name STANDARD STATIONS INC Address 3800 FIGUEROA STREET SOUTH Classification 3-A

(Applicant: Do not write in this space)

Los Angeles Fire Department
BUREAU OF FIRE PREVENTION

Application No._____

CHECK SHEET

PUBLIC OIL STATION
AUTOMOBILE FILLING STATION
PUBLIC FILLING STATION

Firm Name Standard Oil Co. Address 3800 So. Figueroa

Owner_____ Address 605 W 10th Tel. Mi 2711

Type of Business Auto Filling Was Business Operating Prior to June 7, 1932 No

Date Appl. Recd. From Commission_____ Condition of Pit_____

Recommendations Approved Amount of Lub. Oil 300

Date of Recommendations JUL 26 1933 Type of Containers For Lub. Oil Drums

Notice Served_____ Capacity of Lub. Oil Containers 55-10

Class & Ht. of Bldg. 2-1 Steel Amount of Kerosene and/or ~~Solvent~~ 30

Distance from Other Buildings_____ Type of Containers for Kerosene and/or ~~Solvent~~ Drums

Separating Partitions_____ Type of Portable Buggy_____

Elect. Wiring & Equipt. OK Capacity of Port. Buggy_____

Vapor-Proof Globes OK Cond. of Portable Buggy_____

"No Smoking"—"Stop Your Motor" Signs OK Vent Pipes OK

Type & No. of Exting. Pyrene 1 Foam Fill Pipes OK

Condition of Ext. OK Suction Pipe Lines OK

Metal Receptacle for Comb. Waste Material OK Return Pipe Lines OK

Housekeeping OK Overflow Pipe Lines OK

Disposal of Waste Oil Sanitary Air Exhaust Pipe Lines OK

Location of Pit None Curb Pipe Fill Line OK

Total Gasoline Storage 6 1 2 0

Remarks: Formerly Pub.Garage,Mrs.William F. Peschke 10-28-26.

(over)

GASOLINE DISPENSING APPARATUS

NUMBER	TYPE	LOCATION	CONDITION
5	Wayne 861	Canopy	ok

UNDERGROUND STORAGE TANKS

NUMBER	TYPE	CAPACITY	CONTENTS	LOCATION
1		3000	Gasoline	OP Lley 10' So of Bldg
1		2000	"	OP " " "
1		1000	"	OP " " "
1		120	"	OP " " 5' N of Bldg

Date of Inspection JUL 26 1933 Inspector Ed Richardson

Application No. 2887 Los Angeles, Calif. May 10, 1933.

HONORABLE BOARD OF FIRE COMMISSIONERS
OF THE CITY OF LOS ANGELES

Gentlemen:

We herewith request permission to operate and/or maintain

a Public Oil Station / Public Filling Station / Automobile Filling Station — In a one story, Class D Bldg., In an Open Lot. On premises designated as 3800 South Figueroa (Street East side of Street

Between 38th Street and 39th Street.

and to install and/or maintain 4 Underground Gasoline / Waste Oil Tanks in connection therewith.

No. of Tanks	Capacity of Tanks	Location of Tanks
1	3000 Gallon	- 10' from south side of building.
1	2000 "	- " " " " " "
1	1000 "	- " " " " " "
1	120 "	- 5' " north " " "

Total 4 Total 6120

And to install and/or maintain 5 Gasoline dispensing apparatuses in connection therewith.

The same to be erected, operated and/or maintained in conformance with the ordinances of the City of Los Angeles and under the supervision of the Chief Engineer of the Fire Department or his duly authorized representative.

Firm Name Standard Stations, Inc.

Contractor Standard Oil Co. By Standard Oil Co. C. F. Wright

Telephone Michigan 2711 Mail Address 605 West 10th Street.

(Applicant: Do not write in this space)

Referred to Chief for investigation 5-15-33 19___. Recommendations: Approval—Disapproval Date_____

Inspector _____ Violation of Ord. No._____ Sec. No._____

Remarks Formerly pub. gar- Mrs. William F. Peschke- 10-28-26

_____
Chief Engineer

In addition to Fire Department permit as herein applied for, it is necessary to secure a City License before operation of business.

Appl. No. 2887 Name STANDARD STATIONS, INC. Address FIGUEROA ST. - South - 3800 Classification 3-A

(Applicant: Do not write in this space)

Name STANDARD STATIONS, INC. #1207 Address 3800 So. Figueroa, Los Angeles No. 31453

Code 3-A

HONORABLE BOARD OF FIRE COMMISSIONERS OF THE CITY OF LOS ANGELES

Gentlemen: Date 11/25/40

In conformance with the Ordinances of the City of Los Angeles and under the supervision of the Chief Engineer of the Fire Department or his duly authorized representative herewith request permission to install and maintain a or an

Air Vehicle Factory	Auto Parking Station	Public Oil Depot
Air Vehicle Hangar	Public Filling Station	Tenant Garage
x Auto Filling Station	Public Garage	

On Premises designated as 3800 SO. FIGUEROA On side of Street

Between and

and to install and/or maintain in connection therewith TANKS AND DISPENSING APPARATUS as follows:

TANKS

No.	Capacity	Contents	Make & Symbol	Location
1	2960 ~~3000~~	Gasoline		
1	2080 ~~2000~~	"		
1	980 1000	"		
1	50 ~~120~~	Waste Oil		
	=6120			

4 Tanks 6070 GALS. UNDERGROUND STORAGE Portable Buggies of Gallons Total Capacity.

Applicant is a CORPORATION — ASSOCIATION — PARTNERSHIP — INDIVIDUAL (Indicate by placing an X above type of organization) known as STANDARD STATIONS, INC. DBA Same

Signature [signature] Title Phone MI 2711

Mail Permit to Same Address 605 W. Olympic

Contractor Phone

INSPECTOR [signature] First Inspection Date 1-8-41 Final Inspection Date 1-8-41

Recommend APPROVAL — DISAPPROVAL — CANCELLATION Violation of Ordinance No. Sec.

REMARKS: Renewal

FP123—2M Dup.—7-40

DISPENSING APPARATUS

No.	Make and Symbol	Location
1	National Model # A 38	Under Canopy

2 Dispensing Units of which ____ are Visible, 2 are Meter and ____ are Blind

CHECK SHEET

GARAGES AND PARKING STATIONS

Area Used ____ Square Feet
Open Lot Only ____
Height of Bldg. ____ Class ____
Basement ____ Sub-Basement ____
Basement Openings Protected ____
Basement Ventilation ____
____ CTC ____ S & A ____ Foam Type
Condition of Extinguishers ____
Sprinkler System ____
Partitions Separating Tenants ____
____
Partitions Separating Repair Shop from Storage and Gasoline ____
____
Attendant ____ Wall Vents ____
Housekeeping ____
Type of Motors and/or Electric Fixtures ____
____
Suction System for Tire Buffers ____
____
Storage of Petroleum Products for:
Cleansing Parts ____
Storage of Rubber Solvent ____
Storage of Rubber Cement ____
Mixing of Rubber Cement ____
Storage of Lube Oil ____
Spraying with Petroleum Products ____
"No Smoking" Signs ____
Metal Containers for Combustible Waste ____
____
Sawdust on Floors ____
Disposal of Waste Oil ____
Canvas and/or Paper Covers over Motor Vehicles ____
Painting of Motor Vehicles ____
Type of Open Flame ____

FILLING STATION

Height of Bldg. 1 Class of Bldg. D
Open Lots Only No
Distance from Other Buildings OK
Electric Wiring and Equipment OK
Separating Partitions No
Vapor-Proof Globes OK
1 CTC ____ S & A No Foam Type
Condition of Extinguishers OK
Signs ("No Smoking—Stop Motor") OK
Metal Receptacles for Combustible Waste OK
____
Disposal of Waste Oil Truck Tank
Housekeeping OK
Location of Pit None
Condition of Pit ____
Amount of Lube Oil 270 Gal
Capacity of Lube Oil Container 10 + 20 Gal
Type of Containers Drums & Can Box
Amount of Kerosene—Solvent 55 Gal
Type of Containers Can Box
Vent Pipes OK Fill Pipes OK
Suction Pipe Lines OK
Return Pipe Lines No
Overflow Pipe Lines No
Air Exhaust Pipe Lines No
Curb Pipe Fill Line No
Was Business in Operation Prior to June 7th, 1932? Yes

SHEET	CLASS & HT. OF BLDG.	FILE NO	AREA	REQUEST FOR C OF C NO.	BLUE PRINT NUMBER	CERTIFICATE OF COMPLETION NO.	ADDRESS
1		1-23					FIGUEROA. ST. SOUTH 3800

FIRE DEPARTMENT. CITY OF LOS ANGELES
BUREAU OF FIRE PREVENTION

APPLICATION NO.	DATE	U.G GR. PORT	NUMBER	CAPACITY IN GALLONS	CONTENTS	TANK MANFG.	SYMBOL OR APPROVAL NO.	LOCATION	DISPENSING APPARATUS NO.	DISPENSING APPARATUS MAKE & APPROVAL NO.	DISPENSING APPARATUS LOCATION

TOTAL U. G. TANKS_____

TOTAL U. G STORAGE_____GALLONS

TOTAL NUMBER OF DISPENSING UNITS_____

OF WHICH_____ARE VISIBLE

OF WHICH_____ARE METER

OF WHICH_____ARE BLIND

TANK ABANDONMENT FORM

ADDRESS 3800 So. Figueroa St. DATE 11-30-61

NO. OF TANKS	CAPACITY	METHOD OF ABANDONMENT
1	1000	Removed
1	3000	"
1	2000	"
1	250	"

LOCATION OF TANK: All existing Tanks removed —

REMARKS:

Garfield Tucker
Signature of Inspector

FPB STENCIL
#91
1-26-50

Homer Veal - Manager
3800 So Fig

December 12, 1949

Mr. John S. Frey,
1858 East 64th Street,
Los Angeles 1, California

Dear Sir: RE: 3800 South Figueroa

The Department of Building & Safety waives the construction of a 2-hour, fire-resistive wall for the 5' length of a 5' x 13' tool room addition to an existing Type IV lubrication rack, providing the Fire Prevention Bureau concurs.

Very truly yours,

G. E. MORRIS
Superintendent of Building

BY_____
HANLEY A. WAYNE

HAW/rlb
437
cc - Fire Prevention Bureau
cc - Bd. Ver.

TO Smith
FOR REPORT - DISPOSITION

DEC 14 1949

FIRE PREVENTION ENGINEER

ok to file
J. L. Murphy

Cardoza, Andray

From: WB-RB4-PublicRecords <RB4-PublicRecords.RB4-PublicRecords@waterboards.ca.gov>
Sent: Friday, July 12, 2024 8:55 AM
To: Cardoza, Andray; WB-RB4-PublicRecords
Cc: Schmid, Andrea@Waterboards
Subject: RE: Records Request for City of Los Angeles Parcels Located at 3800 S Figueroa St. / Tracking No. 2024070304

You don't often get email from rb4-publicrecords.rb4-publicrecords@waterboards.ca.gov. Learn why this is important

Hello,

The Los Angeles Regional Board has reviewed its files and has concluded that it does not have any records that are responsive to your request. Please consider this request closed.

Thank you,

Andrea Schmid
Staff Services Analyst
Los Angeles Regional Water Quality Control Board
320 West 4th St., Suite 200, Los Angeles, CA 90013
andrea.schmid@waterboards.ca.gov

Public Records and Freedom of Information Act
Rb4-Publicrecords@waterboards.ca.gov

From: Cardoza, Andray <Andray.Cardoza@kimley-horn.com>
Sent: Wednesday, July 3, 2024 11:34 AM
To: WB-RB4-PublicRecords <RB4-PublicRecords.RB4-PublicRecords@waterboards.ca.gov>
Subject: Records Request for City of Los Angeles Parcels Located at 3800 S Figueroa St.

EXTERNAL:

To whom it may concern,

This email is to request information regarding the properties identified in the table below. These properties comprise the entirety of the City of Los Angeles block that is bounded by South Figueroa St. to the west, South Flower Dr. to the east, West 38th St. to the north, and West 39th St. to the south.

I am seeking the following information for the parcels:

1. Do you have any records of fuel or chemical storage at the site? If yes, please provide details (install, removal, size, contents, Closure Assessments, etc.).
2. Do you have any records of hazardous waste disposal at the site?
3. Are you aware of any environmental impacts at the site (chemical or petroleum spills, releases, etc.)?
4. Has your agency been called to the site for an environmental emergency?

5. Do you know whether there are any groundwater use restrictions or other environmentally related activity and use restrictions at or near the site?
6. Do you know the past use of the site?
7. When were the current structures constructed? What is their approximate square-footage?
8. What is the current zoning of the site? What is the past zoning of the site?

Thank you for your assistance.

APN:	**Address:**
5037-031-025	3800 S Figueroa St, Los Angeles CA 90037 3816 S Figueroa St, Los Angeles CA 90037 3816 1/2 S Figueroa St, Los Angeles CA 90037 3818 S Figueroa St, Los Angeles CA 90037 3818 1/2 S Figueroa St, Los Angeles CA 90037
5037-031-015	3822 S Figueroa St, Los Angeles CA 90037 3822 1/2 S Figueroa St, Los Angeles CA 90037 3824 S Figueroa St, Los Angeles CA 90037 3824 1/2 S Figueroa St, Los Angeles CA 90037
5037-031-016	3828 S Figueroa St, Los Angeles CA 90037
5037-031-017	3830 S Figueroa St, Los Angeles CA 90037 3830 1/2 S Figueroa St, Los Angeles CA 90037 3832 S Figueroa St, Los Angeles CA 90037
5037-031-018	3836 S Figueroa St, Los Angeles CA 90037 3836 1/2 S Figueroa St, Los Angeles CA 90037 3838 S Figueroa St, Los Angeles CA 90037 3838 1/2 S Figueroa St, Los Angeles CA 90037
5037-031-019	3840 S Figueroa St, Los Angeles CA 90037 3840 1/2 S Figueroa St, Los Angeles CA 90037 3842 S Figueroa St, Los Angeles CA 90037 3842 1/2 S Figueroa St, Los Angeles CA 90037
5037-031-020	3844 S Figueroa St, Los Angeles CA 90037
5037-031-021	3850 S Figueroa St, Los Angeles CA 90037
5037-031-001	3801 S Flower Dr, Los Angeles CA 90037 3803 S Flower Dr, Los Angeles CA 90037 3805 S Flower Dr, Los Angeles CA 90037 3807 S Flower Dr, Los Angeles CA 90037 468 W 38th St, Los Angeles CA 90037 470 W 38th St, Los Angeles CA 90037
5037-031-002	3809 S Flower Dr, Los Angeles CA 90037 3809 1/2 S Flower Dr, Los Angeles CA 90037 3811 S Flower Dr, Los Angeles CA 90037 3811 1/2 S Flower Dr, Los Angeles CA 90037
5037-031-003	3813 S Flower Dr, Los Angeles CA 90037 3813 1/2 S Flower Dr, Los Angeles CA 90037 3815 S Flower Dr, Los Angeles CA 90037 3815 1/2 S Flower Dr, Los Angeles CA 90037

5037-031-004	3819 S Flower Dr, Los Angeles CA 90037
5037-031-005	3821 S Flower Dr, Los Angeles CA 90037 3821 1/2 S Flower Dr, Los Angeles CA 90037 3823 S Flower Dr, Los Angeles CA 90037 3823 1/2 S Flower Dr, Los Angeles CA 90037
5037-031-006	3825 S Flower Dr, Los Angeles CA 90037 3827 S Flower Dr, Los Angeles CA 90037 3829 S Flower Dr, Los Angeles CA 90037 3829 1/2 S Flower Dr, Los Angeles CA 90037
5037-031-007	3831 S Flower Dr, Los Angeles CA 90037 3831 1/2 S Flower Dr, Los Angeles CA 90037 3833 S Flower Dr, Los Angeles CA 90037 3833 1/2 S Flower Dr, Los Angeles CA 90037
5037-031-008	3835 S Flower Dr, Los Angeles CA 90037 3835 1/2 S Flower Dr, Los Angeles CA 90037 3837 S Flower Dr, Los Angeles CA 90037 3837 1/2 S Flower Dr, Los Angeles CA 90037
5037-031-009	3843 S Flower Dr, Los Angeles CA 90037 3843 1/2 S Flower Dr, Los Angeles CA 90037 3845 S Flower Dr, Los Angeles CA 90037 3845 1/2 S Flower Dr, Los Angeles CA 90037
5037-031-010	3847 S Flower Dr, Los Angeles CA 90037 3847 1/2 S Flower Dr, Los Angeles CA 90037 3849 S Flower Dr, Los Angeles CA 90037 3849 1/2 S Flower Dr, Los Angeles CA 90037
5037-031-011	3855 S Flower Dr, Los Angeles CA 90037

Andray Cardoza
Kimley-Horn | 660 South Figueroa Street, Suite 2050, Los Angeles, CA 90017
Direct: (213) 354-9405 | Mobile: (562) 536-8680
Connect with us: Twitter| LinkedIn | Facebook| Instagram | Kimley-Horn.com

Celebrating 16 years as one of FORTUNE's 100 Best Companies to Work For